City of Chicago
Office of the City Clerk

City Hall
121 North LaSalle Street
Room 107
Chicago, IL 60602
www.chicityclerk.com

Legislation Referred to Committees at the Chicago City Council Meeting
1/21/2015
Section 3c - Aldermanic Introductions Regarding Unclassified Matters

	File #	Title	Sponsor(s)	Committee Referral
4-60-022 & 4-60-023 Allow Alcoholic Liquor & Package Goods				
1	O2015-101	Amendment of Municipal Code Sections 4-60-022 (26.28) and 4-60-023 (26.28) to allow additional alcoholic liquor and package good licenses on portion(s) of W 18th St	Solis (25)	License
4-60-022 & 4-60-023 Disallow Alcoholic Liquor & Package Goods				
2	O2015-93	Amendment of Municipal Code Sections 4-60-022 and 4-60-023 to correct citation numbering inaccuracies concerning liquor sales and package goods restrictions	Mitts (37)	License
4-60-022 Allow Alcoholic Liquor				
3	O2015-102	Amendment of Municipal Code Section 4-60-022 (25.99) to allow additional alcoholic liquor licenses on portion(s) of S Canalport Ave	Solis (25)	License
4	O2015-103	Amendment of Municipal Code Section 4-60-022 (25.123) to allow additional alcoholic liquor licenses on portion(s) of S Allport St	Solis (25)	License
5	O2015-117	Amendment of Municipal Code Section 4-60-022 to allow additional alcoholic liquor licenses on portion(s) of W Fullerton Ave	Smith (43)	License
4-60-023 Allow Package Goods				
6	O2015-749	Amendment of Municipal Code Section 4-60-023 (12.94) to allow additional package goods licenses on portion(s) of W 47th St, S Talman Ave and S Washtenaw Ave	Cardenas (12)	License
7	O2015-92	Amendment of Municipal Code Section 4-60-023 to allow additional package goods licenses on portion(s) of W 47th St	Cardenas (12)	License
8	O2015-78	Amendment of Municipal Code Section 4-60-023 to allow additional package goods licenses on portion(s) of S Cicero Ave	Ervin (28)	License
4-60-023 Disallow Package Goods				
9	O2015-104	Amendment of Municipal Code Section 4-60-023 to disallow additional package goods licenses on portion(s) of N Sheridan Rd	Moore (49)	License
10	O2015-106	Amendment of Municipal Code Section 4-60-023 to disallow additional package goods licenses on portion(s) of N Roger Ave	Moore (49)	License

Legislation Referred to Committees at the Chicago City Council Meeting 1/21/2015
Section 3c - Aldermanic Introductions Regarding Unclassified Matters

	File #	Title	Sponsor(s)	Committee Referral	
Alley Access Barrier(s)					
11	O2015-116	Exemption from physical barrier requirement for commercial driveway alley access for South Chicago Janitorial	Sawyer (6)	Transportation	
12	O2015-99	Exemption from physical barrier requirement for commercial driveway alley access for Best Wheels Auto Sales	Foulkes (15)	Transportation	
13	O2015-123	Exemption from physical barrier requirement for commercial driveway alley access for Premier Tire Shop 1	Thompson (16)	Transportation	*Redacted Record*
14	O2015-79	Exemption from physical barrier requirement for commercial driveway alley access for Richard-Midway Funeral Home	Zalewski (23)	Transportation	
15	O2015-84	Exemption from physical barrier requirement for commercial driveway alley access for 2921 W Division St	Maldonado (26)	Transportation	
16	O2015-85	Exemption from physical barrier requirement for commercial driveway alley access for Jose T. Garcia	Maldonado (26)	Transportation	
17	O2015-86	Exemption from physical barrier requirement for commercial driveway alley access for La Feria De Las Flores LLC	Maldonado (26)	Transportation	
18	O2015-87	Exemption from physical barrier requirement for commercial driveway alley access for Insight Sign Company	Maldonado (26)	Transportation	
19	O2015-88	Exemption from physical barrier requirement for commercial driveway alley access for All Things Possible for Kids	Maldonado (26)	Transportation	
20	O2015-89	Exemption from physical barrier requirement for commercial driveway alley access for Sung Ko and Hwan K. Ko	Maldonado (26)	Transportation	
21	O2015-113	Exemption from physical barrier requirement for commercial driveway alley access for Akara Partners LLC/Akara Development Service	Burnett (27)	Transportation	
22	O2015-131	Exemption from physical barrier requirement for commercial driveway alley access for Steve Garrett	Burnett (27)	Transportation	
23	O2015-132	Exemption from physical barrier requirement for commercial driveway alley access for Red Top Parking	Burnett (27)	Transportation	
24	O2015-96	Exemption from physical barrier requirement for commercial driveway alley access for Screenworks Supply	Suarez (31)	Transportation	
25	O2015-94	Exemption from physical barrier requirement for commercial driveway alley access for Juan's Tires	Sposato (36)	Transportation	
26	O2015-80	Exemption from physical barrier requirement for commercial driveway alley access for New Urban Automotive, Inc.	O'Connor (40)	Transportation	

	File #	Title	Sponsor(s)	Committee Referral
27	O2015-81	Exemption from physical barrier requirement for commercial driveway alley access for 5820 N. Clark LLC	O'Connor (40)	Transportation
28	O2015-124	Exemption from physical barrier requirement for commercial driveway alley access for Optima, Inc. and Optima Center Chicago II LLC	Reilly (42)	Transportation
29	O2015-105	Exemption from physical barrier requirement for commercial driveway alley access for Public Building Commission	Moore (49)	Transportation
Amend Ordinance				
30	O2015-126	Establishment of amnesty program for accumulated vehicular traffic and parking violations	Fioretti (2) Arena (45) Waguespack (32)	Finance
Awning(s)				
31	O2015-271	Awning(s) for Crater Food & Liquor	Moreno (1)	Transportation
32	O2015-272	Awning(s) for Free People	Moreno (1)	Transportation
33	O2015-274	Awning(s) for Shawarma Garden	Moreno (1)	Transportation
34	O2015-276	Awning(s) for Village Laundry	Moreno (1)	Transportation
35	O2015-279	Awning(s) for 2509 Fullerton Commercial Condo LLC	Moreno (1)	Transportation
36	O2015-285	Awning(s) for Jimmy John's	Fioretti (2)	Transportation
37	O2015-288	Awning(s) for New Balance Chicago	Hairston (5)	Transportation
38	O2015-293	Awning(s) for Mandela African Grocery	Sawyer (6)	Transportation
39	O2015-296	Awning(s) for Johnny D. Parker	Harris (8)	Transportation
40	O2015-299	Awning(s) for La Jerezana	Pope (10)	Transportation
41	O2015-308	Awning(s) for Surgicore, Inc.	Pope (10)	Transportation
42	O2015-317	Awning(s) for Dreamscape Nails	Balcer (11)	Transportation
43	O2015-318	Awning(s) for Farmers Ins.	Balcer (11)	Transportation
44	O2015-320	Awning(s) for Ivy Garden After School Center LLC	Balcer (11)	Transportation
45	O2015-322	Awning(s) for Lucky Land Realty, Inc.	Balcer (11)	Transportation
46	O2015-324	Awning(s) for 26th Street Sugar Shack	Balcer (11)	Transportation
47	O2015-329	Awning(s) for Guerreros Pizza, Inc.	Cardenas (12)	Transportation
48	O2015-332	Awning(s) for Red Latina Corp.	Burke (14)	Transportation
49	O2015-337	Awning(s) for U-Haul Storage of Marquette Park	Foulkes (15)	Transportation
50	O2015-340	Awning(s) for State Farm	O'Shea (19)	Transportation
51	O2015-343	Awning(s) for Haire's Gulf Shrimp	Brookins (21)	Transportation
52	O2015-348	Awning(s) for El Gran Burrito Express	Chandler (24)	Transportation
53	O2015-349	Awning(s) for Howard Food Market, Inc.	Chandler (24)	Transportation

Legislation Referred to Committees at the Chicago City Council Meeting 1/21/2015
Section 3c - Aldermanic Introductions Regarding Unclassified Matters

	File #	Title	Sponsor(s)	Committee Referral
54	O2015-352	Awning(s) for PHD Electronics, Inc.	Chandler (24)	Transportation
55	O2015-356	Awning(s) for River Sky Travel, Inc.	Solis (25)	Transportation
56	O2015-358	Awning(s) for Small Burger, Inc.	Solis (25)	Transportation
57	O2015-364	Awning(s) for Municipal Foods	Maldonado (26)	Transportation
58	O2015-370	Awning(s) for Puerto Rican Cultural Center	Maldonado (26)	Transportation
59	O2015-375	Awning(s) for D'Agostino's II	Burnett (27)	Transportation
60	O2015-378	Awning(s) for Elegant Nails on Wells	Burnett (27)	Transportation
61	O2015-383	Awning(s) for Green Oak Food & Liquor, Inc.	Burnett (27)	Transportation
62	O2015-386	Awning(s) for Pinky Nail Chicago, Inc.	Burnett (27)	Transportation
63	O2015-391	Awning(s) for Caputo & Popovic Law Firm	Ervin (28)	Transportation
64	O2015-395	Awning(s) for Keyxpres Tax Service, Inc.	Graham (29)	Transportation
65	O2015-400	Awning(s) for Tony's Chinese & American Restaurant	Graham (29)	Transportation
66	O2015-404	Awning(s) for Las Americas Jewelry	Reboyras (30)	Transportation
67	O2015-408	Awning(s) for Lily's Bridal & Gifts	Suarez (31)	Transportation
68	O2015-443	Awning(s) for American Dental Associates Ltd.	Waguespack (32)	Transportation
69	O2015-451	Awning(s) for Fedex Office and Print Services, Inc.	Waguespack (32)	Transportation
70	O2015-454	Awning(s) for Jerger & Jerger, Inc.	Waguespack (32)	Transportation
71	O2015-458	Awning(s) for M.R. International, Inc. - 2342 W Fullerton Ave	Waguespack (32)	Transportation
72	O2015-463	Awning(s) for M.R. International, Inc. - 2340-42 W Fullerton Ave	Waguespack (32)	Transportation
73	O2015-465	Awning(s) for Papa John's Pizza	Waguespack (32)	Transportation
74	O2015-467	Awning(s) for Sleepy's - Privilege No. 1114645	Waguespack (32)	Transportation
75	O2015-468	Awning(s) for Sleepy's - Privilege No. 1115581	Waguespack (32)	Transportation
76	O2015-470	Awning(s) for Starbucks Coffee No. 228	Waguespack (32)	Transportation
77	O2015-473	Awning(s) for White House Black Market	Waguespack (32)	Transportation
78	O2015-475	Awning(s) for Chicago Gadgets	Mell (33)	Transportation
79	O2015-477	Awning(s) for El Yunque Food & Liquor	Colón (35)	Transportation
80	O2015-482	Awning(s) for Auto Ins. Center	Sposato (36)	Transportation
81	O2015-485	Awning(s) for Don Storino & John Nuzzo	Sposato (36)	Transportation
82	O2015-486	Awning(s) for Oriole Enterprises, Inc.	Sposato (36)	Transportation
83	O2015-488	Awning(s) for E-W Auto Body, Inc.	Mitts (37)	Transportation
84	O2015-489	Awning(s) for Family Dollar Store No. 7570	Mitts (37)	Transportation
85	O2015-491	Awning(s) for Sleek Beauty Studio LLC	Cullerton (38)	Transportation

Legislation Referred to Committees at the Chicago City Council Meeting 1/21/2015
Section 3c - Aldermanic Introductions Regarding Unclassified Matters

	File #	Title	Sponsor(s)	Committee Referral
86	O2015-494	Awning(s) for Ms. Rosalina Martinez	Laurino (39)	Transportation
87	O2015-496	Awning(s) for Body Shop, Inc., The	O'Connor (40)	Transportation
88	O2015-501	Awning(s) for Barnes & Noble Booksellers No. 2922	Reilly (42)	Transportation
89	O2015-503	Awning(s) for Delaware Place Bank	Reilly (42)	Transportation
90	O2015-508	Awning(s) for FedEx Office and Print Services, Inc.	Reilly (42)	Transportation
91	O2015-513	Awning(s) for Kitchen Chicago, The	Reilly (42)	Transportation
92	O2015-516	Awning(s) for Kozy's Cyclery	Reilly (42)	Transportation
93	O2015-519	Awning(s) for Studio 41	Reilly (42)	Transportation
94	O2015-523	Awning(s) for 420 N Wabash LLC	Reilly (42)	Transportation
95	O2015-529	Awning(s) for Whole Foods Market - Privilege No. 1115911	Smith (43)	Transportation
96	O2015-536	Awning(s) for Whole Foods Market - Privilege No. 1115912	Smith (43)	Transportation
97	O2015-540	Awning(s) for Benefit Cosmetics LLC	Tunney (44)	Transportation
98	O2015-545	Awning(s) for North Community Bank	Tunney (44)	Transportation
99	O2015-550	Awning(s) for FedEx Office and Print Services, Inc.	Tunney (44)	Transportation
100	O2015-553	Awning(s) for Four Belly	Tunney (44)	Transportation
101	O2015-556	Awning(s) for Residence at Clark & School Condo Assn., The	Tunney (44)	Transportation
102	O2015-560	Awning(s) for Yefseis LLC	Tunney (44)	Transportation
103	O2015-568	Awning(s) for 3800 N Lake Shore Dr	Cappleman (46)	Transportation
104	O2015-572	Awning(s) for Allstate - Tim Thavis Agency	Pawar (47)	Transportation
105	O2015-577	Awning(s) for Chopping Block, The	Pawar (47)	Transportation
106	O2015-581	Awning(s) for Family Dollar Store No. 7149	Pawar (47)	Transportation
107	O2015-585	Awning(s) for John & Mindy Sullivan	Pawar (47)	Transportation
108	O2015-590	Awning(s) for Lindo Guadalajara Restaurant	Pawar (47)	Transportation
109	O2015-594	Awning(s) for Me Dee, Inc.	Pawar (47)	Transportation
110	O2015-600	Awning(s) for Rockwell's Neighborhood Grill	Pawar (47)	Transportation
111	O2015-606	Awning(s) for Jackalope Frontier, The	Osterman (48)	Transportation
112	O2015-614	Awning(s) for Hard Water Bar & Grill	Moore (49)	Transportation
113	O2015-619	Awning(s) for Panaderia Ayutla Corp.	Moore (49)	Transportation
114	O2015-621	Awning(s) for Recyclery, The	Moore (49)	Transportation
115	O2015-626	Awning(s) for American International Realty	Silverstein (50)	Transportation
116	O2015-630	Awning(s) for Levinsons, Inc.	Silverstein (50)	Transportation

Legislation Referred to Committees at the Chicago City Council Meeting 1/21/2015
Section 3c - Aldermanic Introductions Regarding Unclassified Matters

	File #	Title	Sponsor(s)	Committee Referral
Canopy(s)				
117	O2015-195	Canopy(s) for Fat Willy's Rib Shack	Moreno (1)	Transportation
118	O2015-197	Canopy(s) for 1400 Museum Park Condo Assn.	Fioretti (2)	Transportation
119	O2015-198	Canopy(s) for 1910 South Michigan Condo Assn., The	Dowell (3)	Transportation
120	O2015-200	Canopy(s) for Donald Blair	Thomas (17)	Transportation
121	O2015-202	Canopy(s) for Family Dollar No. 2431	O'Shea (19)	Transportation
122	O2015-204	Canopy(s) for ABC Pagers & Cellular No. 26	Brookins (21)	Transportation
123	O2015-208	Canopy(s) for AP 500 North Milwaukee Property LLC - 504 N Green St	Burnett (27)	Transportation
124	O2015-209	Canopy(s) for AP 500 North Milwaukee Property LLC - 505 N Green St	Burnett (27)	Transportation
125	O2015-210	Canopy(s) for Thermal Electric, Inc.	Burnett (27)	Transportation
126	O2015-212	Canopy(s) for Regal Lofts Condo Assn.	Waguespack (32)	Transportation
127	O2015-213	Canopy(s) for Discount Store	Mell (33)	Transportation
128	O2015-214	Canopy(s) for Marinero Bar and Grill	Mell (33)	Transportation
129	O2015-215	Canopy(s) for Family Dollar No. 2458	Mitts (37)	Transportation
130	O2015-219	Canopy(s) for Family Dollar Store No. 7570	Mitts (37)	Transportation
131	O2015-221	Canopy(s) for Barnes & Noble Bookseller No. 2922	Reilly (42)	Transportation
132	O2015-222	Canopy(s) for East Ohio LLC	Reilly (42)	Transportation
133	O2015-223	Canopy(s) for Franklin Room	Reilly (42)	Transportation
134	O2015-224	Canopy(s) for Garmin International, Inc.	Reilly (42)	Transportation
135	O2015-225	Canopy(s) for Onni Hudson Limited Partnership	Reilly (42)	Transportation
136	O2015-226	Canopy(s) for Salvatore Ferragamo	Reilly (42)	Transportation
137	O2015-228	Canopy(s) for 70 East Walton Residences	Reilly (42)	Transportation
138	O2015-230	Canopy(s) for 111 West Illinois Street LLC	Reilly (42)	Transportation
139	O2015-231	Canopy(s) for Heritage Title Co.	Arena (45)	Transportation
Closed to Traffic				
140	Or2015-12	Closed to traffic N McVicker Ave from W George St to W Wellington St and alley parallel and west of N Austin Ave from W Wellington Ave to W Nelson St	Reboyras (30)	Pedestrian and Traffic Safety
Committee/Public Hearing(s)				
141	R2015-5	Call for establishment of Committee on License and Consumer Protection subcommittee to review current business and employment practices of all Class A and Class B transportation network providers operating within City of Chicago	Fioretti (2) Waguespack (32) Arena (45) Hairston (5) Sawyer (6) Sposato (36)	License

	File #	Title	Sponsor(s)	Committee Referral
142	R2015-6	Call for modification of Rules 8, 14 and 41 of City Council Rules of Order and Procedure for years 2011-2015	Fioretti (2) Waguespack (32) Arena (45)	Rules
143	R2015-3	Call for hearing(s) to facilitate sharing of cybersecurity information between government and private companies to investigate and prosecute cybercriminals and mandate hacked companies to disclose security breaches to employees and customers affected	Burke (14)	Economic
144	R2015-7	Illinois Commerce Commission urged to reject proposed increase in heating bills for Chicago customers	Tunney (44)	Finance

Grant(s) of Privilege

145	O2015-290	Grant(s) of privilege in public way for Ashland Medical Specialist	Moreno (1)	Transportation
146	O2015-302	Grant(s) of privilege in public way for Bradley Properties LP	Moreno (1)	Transportation
147	O2015-310	Grant(s) of privilege in public way for Family Dollar No. 2877	Moreno (1)	Transportation
148	O2015-312	Grant(s) of privilege in public way for Floyd's 99 Barbershop - signs	Moreno (1)	Transportation
149	O2015-319	Grant(s) of privilege in public way for Floyd's 99 Barbershop - pole	Moreno (1)	Transportation
150	O2015-321	Grant(s) of privilege in public way for Free People	Moreno (1)	Transportation
151	O2015-326	Grant(s) of privilege in public way for Mutual Sales Corp.	Moreno (1)	Transportation
152	O2015-330	Grant(s) of privilege in public way for Umami Burger	Moreno (1)	Transportation
153	O2015-334	Grant(s) of privilege in public way for Xoco	Moreno (1)	Transportation
154	O2015-338	Grant(s) of privilege in public way for 90 Miles Cuban Cafe	Moreno (1)	Transportation
155	O2015-648	Grant(s) of privilege in public way for 5411 Empanadas	Moreno (1)	Transportation
156	O2015-347	Grant(s) of privilege in public way for Chicago Club, The - light fixtures	Fioretti (2)	Transportation
157	O2015-350	Grant(s) of privilege in public way for Chicago Club, The - flagpoles	Fioretti (2)	Transportation
158	O2015-354	Grant(s) of privilege in public way for Chicago Club, The - exterior mount	Fioretti (2)	Transportation
159	O2015-366	Grant(s) of privilege in public way for Chicago Cultural Mile Assn., Inc.	Fioretti (2)	Transportation
160	O2015-371	Grant(s) of privilege in public way for Francis Wisniewski	Fioretti (2)	Transportation
161	O2015-380	Grant(s) of privilege in public way for Haberdasher Square Lofts Condo	Fioretti (2)	Transportation
162	O2015-492	Grant(s) of privilege in public way for Happy Chinese Kitchen	Fioretti (2)	Transportation

Legislation Referred to Committees at the Chicago City Council Meeting 1/21/2015
Section 3c - Aldermanic Introductions Regarding Unclassified Matters

	File #	Title	Sponsor(s)	Committee Referral
163	O2015-499	Grant(s) of privilege in public way for Illinois Institute of Technology	Fioretti (2)	Transportation
164	O2015-504	Grant(s) of privilege in public way for Lakeside Bank	Fioretti (2)	Transportation
165	O2015-512	Grant(s) of privilege in public way for New Harrison Hotel, Inc.	Fioretti (2)	Transportation
166	O2015-518	Grant(s) of privilege in public way for Tishman Speyer	Fioretti (2)	Transportation
167	O2015-522	Grant(s) of privilege in public way for Waffles	Fioretti (2)	Transportation
168	O2015-525	Grant(s) of privilege in public way for Walgreens No. 2432	Fioretti (2)	Transportation
169	O2015-533	Grant(s) of privilege in public way for Walgreens No. 4461	Fioretti (2)	Transportation
170	O2015-538	Grant(s) of privilege in public way for Walgreens No. 03961	Fioretti (2)	Transportation
171	O2015-544	Grant(s) of privilege in public way for Walgreens No. 10558	Fioretti (2)	Transportation
172	O2015-551	Grant(s) of privilege in public way for Walgreens No. 07179	Fioretti (2)	Transportation
173	O2015-555	Grant(s) of privilege in public way for West Loop Associates LLC	Fioretti (2)	Transportation
174	O2015-559	Grant(s) of privilege in public way for Yoga Six	Fioretti (2)	Transportation
175	O2015-816	Grant(s) of privilege in public way for Family Dollar No. 6083	Burns (4)	Transportation
176	O2015-817	Grant(s) of privilege in public way for Lake Park Assoc., Inc. - 5235 S Harper Ct	Burns (4)	Transportation
177	O2015-818	Grant(s) of privilege in public way for Lake Park Assoc., Inc. - 1301 E 53rd St	Burns (4)	Transportation
178	O2015-819	Grant(s) of privilege in public way for Skeptyk Co.	Burns (4)	Transportation
179	O2015-566	Grant(s) of privilege in public way for Family Dollar	Sawyer (6)	Transportation
180	O2015-569	Grant(s) of privilege in public way for Mc Donalds	Sawyer (6)	Transportation
181	O2015-578	Grant(s) of privilege in public way for Advocate Trinity Hospital	Holmes (7)	Transportation
182	O2015-583	Grant(s) of privilege in public way for 7139 Self Park	Holmes (7)	Transportation
183	O2015-588	Grant(s) of privilege in public way for Metro For All Il, Inc.	Pope (10)	Transportation
184	O2015-592	Grant(s) of privilege in public way for Sims Metal Management	Pope (10)	Transportation
185	O2015-598	Grant(s) of privilege in public way for U.S. Bank	Pope (10)	Transportation
186	O2015-605	Grant(s) of privilege in public way for Maushan Temple	Balcer (11)	Transportation
187	O2015-613	Grant(s) of privilege in public way for Rod's Auto/Transmission Center	Balcer (11)	Transportation

Legislation Referred to Committees at the Chicago City Council Meeting 1/21/2015
Section 3c - Aldermanic Introductions Regarding Unclassified Matters

	File #	Title	Sponsor(s)	Committee Referral
188	O2015-618	Grant(s) of privilege in public way for UPS Store, The	Balcer (11)	Transportation
189	O2015-622	Grant(s) of privilege in public way for Youyo Frozen Yogurt	Balcer (11)	Transportation
190	O2015-627	Grant(s) of privilege in public way for First Midwest Bank	Cardenas (12)	Transportation
191	O2015-629	Grant(s) of privilege in public way for Metro PCS	Cardenas (12)	Transportation
192	O2015-631	Grant(s) of privilege in public way for U.S. Bank	Cardenas (12)	Transportation
193	O2015-634	Grant(s) of privilege in public way for Family Dollar Store No. 10874	Quinn (13)	Transportation
194	O2015-636	Grant(s) of privilege in public way for Family Dollar No. 5287	Burke (14)	Transportation
195	O2015-642	Grant(s) of privilege in public way for Grecia's Bakery	Burke (14)	Transportation
196	O2015-645	Grant(s) of privilege in public way for Marvel Group, Inc., The	Burke (14)	Transportation
197	O2015-647	Grant(s) of privilege in public way for Primary Eye Care Assoc.	Burke (14)	Transportation
198	O2015-649	Grant(s) of privilege in public way for Family Dollar Store No. 7057	Foulkes (15)	Transportation
199	O2015-653	Grant(s) of privilege in public way for Prestige Liquors	Foulkes (15)	Transportation
200	O2015-659	Grant(s) of privilege in public way for U-Haul Storage of Marquette Park	Foulkes (15)	Transportation
201	O2015-663	Grant(s) of privilege in public way for Goldmore Food - security cameras	Thompson (16)	Transportation
202	O2015-667	Grant(s) of privilege in public way for Goldmore Food - light fixtures	Thompson (16)	Transportation
203	O2015-670	Grant(s) of privilege in public way for Hook Fish and Chicken	Thompson (16)	Transportation
204	O2015-675	Grant(s) of privilege in public way for O'Reilly Auto Parts No. 3397	Thompson (16)	Transportation
205	O2015-677	Grant(s) of privilege in public way for Jackson Hewitt Tax Service	Thomas (17)	Transportation
206	O2015-680	Grant(s) of privilege in public way for Collision Damage Experts LLC	Lane (18)	Transportation
207	O2015-683	Grant(s) of privilege in public way for Family Dollar Store No. 6944	Lane (18)	Transportation
208	O2015-686	Grant(s) of privilege in public way for Charter Fitness	O'Shea (19)	Transportation
209	O2015-687	Grant(s) of privilege in public way for Laundryworld	Cochran (20)	Transportation
210	O2015-689	Grant(s) of privilege in public way for Family Dollar No. 5392	Brookins (21)	Transportation
211	O2015-693	Grant(s) of privilege in public way for Family Dollar No. 5719	Brookins (21)	Transportation
212	O2015-696	Grant(s) of privilege in public way for Family Dollar Store No. 7178	Brookins (21)	Transportation

	File #	Title	Sponsor(s)	Committee Referral
213	O2015-699	Grant(s) of privilege in public way for Family Dollar Store No. 7612	Brookins (21)	Transportation
214	O2015-701	Grant(s) of privilege in public way for Metro Pcs - 4235 W 26th St	Munoz (22)	Transportation
215	O2015-705	Grant(s) of privilege in public way for Metro Pcs - 3701 W 26th St	Munoz (22)	Transportation
216	O2015-707	Grant(s) of privilege in public way for Subway	Munoz (22)	Transportation
217	O2015-710	Grant(s) of privilege in public way for I One Mobile	Zalewski (23)	Transportation
218	O2015-714	Grant(s) of privilege in public way for Chicago Busy Burger	Solis (25)	Transportation
219	O2015-718	Grant(s) of privilege in public way for Dia De Los Tamales	Solis (25)	Transportation
220	O2015-719	Grant(s) of privilege in public way for El Milagro	Solis (25)	Transportation
221	O2015-721	Grant(s) of privilege in public way for Martha P. Miranda	Solis (25)	Transportation
222	O2015-723	Grant(s) of privilege in public way for Pier 1 Imports, Inc.	Solis (25)	Transportation
223	O2015-725	Grant(s) of privilege in public way for Pilsen Learning Academy for Youth, Inc.	Solis (25)	Transportation
224	O2015-728	Grant(s) of privilege in public way for U-Haul Moving & Storage of South Loop	Solis (25)	Transportation
225	O2015-729	Grant(s) of privilege in public way for YMCA	Solis (25)	Transportation
226	O2015-727	Grant(s) of privilege in public way for Diana' Food & Restaurant	Maldonado (26)	Transportation
227	O2015-720	Grant(s) of privilege in public way for Arkadia Apartments LLC	Burnett (27)	Transportation
228	O2015-724	Grant(s) of privilege in public way for ATI Physical Therapy	Burnett (27)	Transportation
229	O2015-726	Grant(s) of privilege in public way for Benchmark Bar & Grill	Burnett (27)	Transportation
230	O2015-730	Grant(s) of privilege in public way for First Midwest Bank	Burnett (27)	Transportation
231	O2015-731	Grant(s) of privilege in public way for Windy City Yamaha of Chicago	Burnett (27)	Transportation
232	O2015-732	Grant(s) of privilege in public way for Dream, Inc. - fire shutters	Ervin (28)	Transportation
233	O2015-733	Grant(s) of privilege in public way for Dream, Inc. - sign	Ervin (28)	Transportation
234	O2015-734	Grant(s) of privilege in public way for Jackson Hewitt Tax Service	Ervin (28)	Transportation
235	O2015-735	Grant(s) of privilege in public way for Sharks Fish & Chicken	Ervin (28)	Transportation
236	O2015-736	Grant(s) of privilege in public way for Wireless Hook Up/Metro PCS Authorized Dealer	Reboyras (30)	Transportation
237	O2015-737	Grant(s) of privilege in public way for Fullerton Surgery Center	Suarez (31)	Transportation

Legislation Referred to Committees at the Chicago City Council Meeting 1/21/2015
Section 3c - Aldermanic Introductions Regarding Unclassified Matters

	File #	Title	Sponsor(s)	Committee Referral
238	O2015-558	Grant(s) of privilege in public way for Arrogant Frog, The	Waguespack (32)	Transportation
239	O2015-564	Grant(s) of privilege in public way for Art of Chicken, The	Waguespack (32)	Transportation
240	O2015-571	Grant(s) of privilege in public way for Black Dog Gelato	Waguespack (32)	Transportation
241	O2015-576	Grant(s) of privilege in public way for Crossing Tavern, The	Waguespack (32)	Transportation
242	O2015-582	Grant(s) of privilege in public way for Elbo Room, The	Waguespack (32)	Transportation
243	O2015-591	Grant(s) of privilege in public way for Lakeview Chamber of Commerce - 2968 N Lincoln Ave	Waguespack (32)	Transportation
244	O2015-596	Grant(s) of privilege in public way for Lakeview Chamber of Commerce - 3301 N Lincoln Ave	Waguespack (32)	Transportation
245	O2015-602	Grant(s) of privilege in public way for Lakeview Chamber of Commerce - 3400 N Lincoln Ave	Waguespack (32)	Transportation
246	O2015-609	Grant(s) of privilege in public way for Lakeview Chamber of Commerce - 3550 N Lincoln Ave	Waguespack (32)	Transportation
247	O2015-617	Grant(s) of privilege in public way for Papa John's Pizza	Waguespack (32)	Transportation
248	O2015-624	Grant(s) of privilege in public way for Regal Lofts Condo Assn. - balconies	Waguespack (32)	Transportation
249	O2015-628	Grant(s) of privilege in public way for Regal Lofts Condo Assn. - guardrails	Waguespack (32)	Transportation
250	O2015-632	Grant(s) of privilege in public way for RoscoeBooks	Waguespack (32)	Transportation
251	O2015-635	Grant(s) of privilege in public way for Shinola Detroit	Waguespack (32)	Transportation
252	O2015-637	Grant(s) of privilege in public way for Starbucks Coffee No. 228	Waguespack (32)	Transportation
253	O2015-641	Grant(s) of privilege in public way for Stitch	Waguespack (32)	Transportation
254	O2015-644	Grant(s) of privilege in public way for Whirlyball	Waguespack (32)	Transportation
255	O2015-646	Grant(s) of privilege in public way for 1840 N Clybourn LLC	Waguespack (32)	Transportation
256	O2015-651	Grant(s) of privilege in public way for Chicago Gadgets	Mell (33)	Transportation
257	O2015-656	Grant(s) of privilege in public way for Little Caesar's	Mell (33)	Transportation
258	O2015-660	Grant(s) of privilege in public way for 2934 W Montrose Condo Assn.	Mell (33)	Transportation
259	O2015-662	Grant(s) of privilege in public way for Family Dollar No. 5532	Colón (35)	Transportation
260	O2015-665	Grant(s) of privilege in public way for First Midwest Bank	Colón (35)	Transportation

Legislation Referred to Committees at the Chicago City Council Meeting 1/21/2015
Section 3c - Aldermanic Introductions Regarding Unclassified Matters

	File #	Title	Sponsor(s)	Committee Referral
261	O2015-669	Grant(s) of privilege in public way for Vito & Angelo Pizzeria, Inc.	Colón (35)	Transportation
262	O2015-673	Grant(s) of privilege in public way for Wireless Hook Up/Metro PCS Authorized Dealer	Colón (35)	Transportation
263	O2015-676	Grant(s) of privilege in public way for Cafe Europa, Inc.	Sposato (36)	Transportation
264	O2015-679	Grant(s) of privilege in public way for Don Storino and John Nuzzo	Sposato (36)	Transportation
265	O2015-682	Grant(s) of privilege in public way for Eurocenter	Sposato (36)	Transportation
266	O2015-685	Grant(s) of privilege in public way for Russo Hardware & Paint, Inc.	Cullerton (38)	Transportation
267	O2015-688	Grant(s) of privilege in public way for America Transfers, Inc.	Laurino (39)	Transportation
268	O2015-691	Grant(s) of privilege in public way for Deluxe Nails Ltd.	Laurino (39)	Transportation
269	O2015-694	Grant(s) of privilege in public way for TCF National Bank	Laurino (39)	Transportation
270	O2015-695	Grant(s) of privilege in public way for Grossinger Honda Auto Body	O'Connor (40)	Transportation
271	O2015-698	Grant(s) of privilege in public way for U.S. Bank - 5650 N Lincoln Ave	O'Connor (40)	Transportation
272	O2015-708	Grant(s) of privilege in public way for U.S. Bank - 5700 N Lincoln Ave	O'Connor (40)	Transportation
273	O2015-713	Grant(s) of privilege in public way for All Saint Cathedral Parish Cemetery/Polish National Parish	O'Connor (41)	Transportation
274	O2015-716	Grant(s) of privilege in public way for Cafe Touche	O'Connor (41)	Transportation
275	O2015-345	Grant(s) of privilege in public way for Bandera	Reilly (42)	Transportation
276	O2015-365	Grant(s) of privilege in public way for Barnes & Noble Bookseller No. 2922 - banners	Reilly (42)	Transportation
277	O2015-377	Grant(s) of privilege in public way for Barnes & Noble Bookseller No. 2922 - cornice	Reilly (42)	Transportation
278	O2015-388	Grant(s) of privilege in public way for Bentley	Reilly (42)	Transportation
279	O2015-393	Grant(s) of privilege in public way for Chicago Marriott Downtown	Reilly (42)	Transportation
280	O2015-398	Grant(s) of privilege in public way for Chicago Sinai Congregation - landscapings	Reilly (42)	Transportation
281	O2015-402	Grant(s) of privilege in public way for Chicago Sinai Congregation - trees	Reilly (42)	Transportation
282	O2015-410	Grant(s) of privilege in public way for Chicago Sinai Congregation - ramp	Reilly (42)	Transportation
283	O2015-414	Grant(s) of privilege in public way for Chicago Sinai Congregation - irrigation systems	Reilly (42)	Transportation
284	O2015-417	Grant(s) of privilege in public way for Davids Tea	Reilly (42)	Transportation

Legislation Referred to Committees at the Chicago City Council Meeting 1/21/2015
Section 3c - Aldermanic Introductions Regarding Unclassified Matters

	File #	Title	Sponsor(s)	Committee Referral
285	O2015-420	Grant(s) of privilege in public way for Dillman's Delicatessen	Reilly (42)	Transportation
286	O2015-424	Grant(s) of privilege in public way for Doc B's Fresh Kitchen	Reilly (42)	Transportation
287	O2015-429	Grant(s) of privilege in public way for FedEx Office and Print Services, Inc.	Reilly (42)	Transportation
288	O2015-431	Grant(s) of privilege in public way for First Midwest Bank	Reilly (42)	Transportation
289	O2015-437	Grant(s) of privilege in public way for Flair Tower LLC - signs	Reilly (42)	Transportation
290	O2015-438	Grant(s) of privilege in public way for Flair Tower LLC - sign	Reilly (42)	Transportation
291	O2015-440	Grant(s) of privilege in public way for Flair Tower LLC - signs - Privilege No. 1116385	Reilly (42)	Transportation
292	O2015-445	Grant(s) of privilege in public way for Garrett Popcorn Shops	Reilly (42)	Transportation
293	O2015-447	Grant(s) of privilege in public way for IA Lodging Chicago Wabash LLC	Reilly (42)	Transportation
294	O2015-449	Grant(s) of privilege in public way for Interpak	Reilly (42)	Transportation
295	O2015-453	Grant(s) of privilege in public way for Joseph Freed and Associates LLC	Reilly (42)	Transportation
296	O2015-456	Grant(s) of privilege in public way for Kitchen Chicago, The	Reilly (42)	Transportation
297	O2015-459	Grant(s) of privilege in public way for Lao Sze Chuan Downtown	Reilly (42)	Transportation
298	O2015-462	Grant(s) of privilege in public way for Mallers Building Limited Part	Reilly (42)	Transportation
299	O2015-464	Grant(s) of privilege in public way for MB Real Estate/AAF One North LaSalle Properties LLC	Reilly (42)	Transportation
300	O2015-466	Grant(s) of privilege in public way for Naf Naf Grill	Reilly (42)	Transportation
301	O2015-469	Grant(s) of privilege in public way for Nail Pro	Reilly (42)	Transportation
302	O2015-471	Grant(s) of privilege in public way for New Cingular Wireless PCS LLC	Reilly (42)	Transportation
303	O2015-476	Grant(s) of privilege in public way for Pockets	Reilly (42)	Transportation
304	O2015-478	Grant(s) of privilege in public way for Pranz	Reilly (42)	Transportation
305	O2015-480	Grant(s) of privilege in public way for Purple Pig, The	Reilly (42)	Transportation
306	O2015-484	Grant(s) of privilege in public way for Qdobe Mexican Grill No. 2621	Reilly (42)	Transportation
307	O2015-487	Grant(s) of privilege in public way for Red Robin Burger Works	Reilly (42)	Transportation
308	O2015-490	Grant(s) of privilege in public way for River North Limited Partnership No. 2 - 222 W Hubbard St	Reilly (42)	Transportation

Legislation Referred to Committees at the Chicago City Council Meeting 1/21/2015
Section 3c - Aldermanic Introductions Regarding Unclassified Matters

	File #	Title	Sponsor(s)	Committee Referral
309	O2015-498	Grant(s) of privilege in public way for River North Limited Partnership No. 2 - 212 W Superior St	Reilly (42)	Transportation
310	O2015-532	Grant(s) of privilege in public way for Shay Chicago	Reilly (42)	Transportation
311	O2015-539	Grant(s) of privilege in public way for Trophy Room	Reilly (42)	Transportation
312	O2015-543	Grant(s) of privilege in public way for Troquet River North	Reilly (42)	Transportation
313	O2015-547	Grant(s) of privilege in public way for Zed 451	Reilly (42)	Transportation
314	O2015-552	Grant(s) of privilege in public way for Whole Foods Market	Reilly (42)	Transportation
315	O2015-554	Grant(s) of privilege in public way for 70 East Walton Residences - light fixtures	Reilly (42)	Transportation
316	O2015-565	Grant(s) of privilege in public way for 70 East Walton Residences - siamese connections	Reilly (42)	Transportation
317	O2015-574	Grant(s) of privilege in public way for 70 East Walton Residences - tree grates	Reilly (42)	Transportation
318	O2015-604	Grant(s) of privilege in public way for 227 Monroe Street, Inc.	Reilly (42)	Transportation
319	O2015-611	Grant(s) of privilege in public way for 227 Monroe Street LLC	Reilly (42)	Transportation
320	O2015-633	Grant(s) of privilege in public way for 340 on the Park Condominium Association	Reilly (42)	Transportation
321	O2015-640	Grant(s) of privilege in public way for 372 W. Ontario Ltd. Partnership	Reilly (42)	Transportation
322	O2015-643	Grant(s) of privilege in public way for 565 West Quincy Condominium Association	Reilly (42)	Transportation
323	O2015-327	Grant(s) of privilege in public way for Walgreens No. 15992	Smith (43)	Transportation
324	O2015-333	Grant(s) of privilege in public way for Whole Foods Market	Smith (43)	Transportation
325	O2015-336	Grant(s) of privilege in public way for 959 W Webster LLC	Smith (43)	Transportation
326	O2015-650	Grant(s) of privilege in public way for Alannder Family Limited Partnership - occupation of space	Smith (43)	Transportation
327	O2015-654	Grant(s) of privilege in public way for Alannder Family Limited Partnership - fence	Smith (43)	Transportation
328	O2015-658	Grant(s) of privilege in public way for Alannder Family Limited Partnership - landscaping	Smith (43)	Transportation
329	O2015-690	Grant(s) of privilege in public way for Domicile Furniture	Smith (43)	Transportation
330	O2015-692	Grant(s) of privilege in public way for Kathleen Brown	Smith (43)	Transportation
331	O2015-697	Grant(s) of privilege in public way for Kathleen Brown - step	Smith (43)	Transportation

Legislation Referred to Committees at the Chicago City Council Meeting 1/21/2015
Section 3c - Aldermanic Introductions Regarding Unclassified Matters

	File #	Title	Sponsor(s)	Committee Referral
332	O2015-700	Grant(s) of privilege in public way for Real Good Juice Company	Smith (43)	Transportation
333	O2015-702	Grant(s) of privilege in public way for Scientific Plating Company, Inc.	Smith (43)	Transportation
334	O2015-704	Grant(s) of privilege in public way for Sedgnorth LLC	Smith (43)	Transportation
335	O2015-706	Grant(s) of privilege in public way for Starbucks Coffee No. 204	Smith (43)	Transportation
336	O2015-709	Grant(s) of privilege in public way for State Street Barbers	Smith (43)	Transportation
337	O2015-711	Grant(s) of privilege in public way for Urban Outfitters	Smith (43)	Transportation
338	O2015-715	Grant(s) of privilege in public way for Urban Outfitters - light fixtures	Smith (43)	Transportation
339	O2015-722	Grant(s) of privilege in public way for Vision Works No. 837	Smith (43)	Transportation
340	O2015-342	Grant(s) of privilege in public way for Annoyance Productions	Tunney (44)	Transportation
341	O2015-346	Grant(s) of privilege in public way for Big City Dental	Tunney (44)	Transportation
342	O2015-351	Grant(s) of privilege in public way for Central Lake View Merchants Assn., The - 2934 N Sheffield Ave	Tunney (44)	Transportation
343	O2015-355	Grant(s) of privilege in public way for Central Lake View Merchants Assn., The - 2901 N Sheffield Ave	Tunney (44)	Transportation
344	O2015-360	Grant(s) of privilege in public way for Central Lake View Merchants Assn., The - 3418 N Sheffield Ave	Tunney (44)	Transportation
345	O2015-367	Grant(s) of privilege in public way for Countryside Bank	Tunney (44)	Transportation
346	O2015-374	Grant(s) of privilege in public way for Fahlstrom's Fresh Fish Market	Tunney (44)	Transportation
347	O2015-376	Grant(s) of privilege in public way for Four Belly	Tunney (44)	Transportation
348	O2015-382	Grant(s) of privilege in public way for Halo Salon for Men	Tunney (44)	Transportation
349	O2015-390	Grant(s) of privilege in public way for Jeni's Splendid ice Creams	Tunney (44)	Transportation
350	O2015-397	Grant(s) of privilege in public way for Lakeview Chamber of Commerce - 3201 N Lincoln Ave	Tunney (44)	Transportation
351	O2015-403	Grant(s) of privilege in public way for Lakeview Chamber of Commerce - 3404 N Southport Ave	Tunney (44)	Transportation
352	O2015-407	Grant(s) of privilege in public way for Lakeview Chamber of Commerce - 3800 N Southport Ave	Tunney (44)	Transportation
353	O2015-411	Grant(s) of privilege in public way for Lakeview Chamber of Commerce - 1401 W Waveland Ave	Tunney (44)	Transportation

Legislation Referred to Committees at the Chicago City Council Meeting 1/21/2015
Section 3c - Aldermanic Introductions Regarding Unclassified Matters

	File #	Title	Sponsor(s)	Committee Referral
354	O2015-412	Grant(s) of privilege in public way for Nori Chicago	Tunney (44)	Transportation
355	O2015-415	Grant(s) of privilege in public way for Rockit Burger Bar	Tunney (44)	Transportation
356	O2015-418	Grant(s) of privilege in public way for Samuel and Donald Martin	Tunney (44)	Transportation
357	O2015-427	Grant(s) of privilege in public way for Schoolyard Tavern & Grill	Tunney (44)	Transportation
358	O2015-439	Grant(s) of privilege in public way for Scott Stiffle	Tunney (44)	Transportation
359	O2015-444	Grant(s) of privilege in public way for Sluggers	Tunney (44)	Transportation
360	O2015-448	Grant(s) of privilege in public way for Southport Grocery and Cafe, Inc.	Tunney (44)	Transportation
361	O2015-452	Grant(s) of privilege in public way for Yefseis LLC	Tunney (44)	Transportation
362	O2015-455	Grant(s) of privilege in public way for Ajoys Gas Depot	Arena (45)	Transportation
363	O2015-457	Grant(s) of privilege in public way for Family Dollar No. 5440 - building projection	Arena (45)	Transportation
364	O2015-460	Grant(s) of privilege in public way for Family Dollar No. 3952	Arena (45)	Transportation
365	O2015-461	Grant(s) of privilege in public way for Family Dollar No. 5440 - sign	Arena (45)	Transportation
366	O2015-472	Grant(s) of privilege in public way for Jack's Gladstone Park Easy Was	Arena (45)	Transportation
367	O2015-474	Grant(s) of privilege in public way for Thatch, The	Arena (45)	Transportation
368	O2015-479	Grant(s) of privilege in public way for Eden Supportive Living - flagpoles	Cappleman (46)	Transportation
369	O2015-481	Grant(s) of privilege in public way for Eden Supportive Living - planters	Cappleman (46)	Transportation
370	O2015-483	Grant(s) of privilege in public way for Wilson Tower	Cappleman (46)	Transportation
371	O2015-495	Grant(s) of privilege in public way for Borelli's	Pawar (47)	Transportation
372	O2015-500	Grant(s) of privilege in public way for Chicago Brauhaus, Inc.	Pawar (47)	Transportation
373	O2015-506	Grant(s) of privilege in public way for Direct Office Furniture	Pawar (47)	Transportation
374	O2015-510	Grant(s) of privilege in public way for Fettes, Love & Sieben	Pawar (47)	Transportation
375	O2015-515	Grant(s) of privilege in public way for Me Dee, Inc.	Pawar (47)	Transportation
376	O2015-520	Grant(s) of privilege in public way for Pony Inn, The	Pawar (47)	Transportation
377	O2015-527	Grant(s) of privilege in public way for Morse Fresh Market - building projection	Moore (49)	Transportation
378	O2015-531	Grant(s) of privilege in public way for Morse Fresh Market - sign	Moore (49)	Transportation

Legislation Referred to Committees at the Chicago City Council Meeting 1/21/2015
Section 3c - Aldermanic Introductions Regarding Unclassified Matters

	File #	Title	Sponsor(s)	Committee Referral	
379	O2015-537	Grant(s) of privilege in public way for New 400, The	Moore (49)	Transportation	
380	O2015-541	Grant(s) of privilege in public way for Panaderia Ayutla Corp.	Moore (49)	Transportation	
381	O2015-548	Grant(s) of privilege in public way for Petite Elite Academy, Inc.	Silverstein (50)	Transportation	
Grant(s) of Privilege - Amend					
382	O2015-172	Amendment of grant(s) of privilege in public way for Ambit Management, Inc.	Moreno (1)	Transportation	
383	O2015-174	Amendment of grant(s) of privilege in public way for City Centre Condo Asssn.	Reilly (42)	Transportation	
384	O2015-171	Amendment of grant(s) of privilege in public way for Vinci	Smith (43)	Transportation	
Honorary Street Designation(s)					
385	O2015-100	Honorary street designation as "Joseph 'Little Joe' Arredia Way"	Balcer (11)	Transportation	
386	O2015-98	Honorary street designation as "William 'Bill' Power Way"	Balcer (11)	Transportation	
387	O2015-109	Honorary street designation as "Pres. Bishop Frederick Mitchell Street"	Thomas (17)	Transportation	*Redacted Record*
388	O2015-82	Honorary street designation as "Reverend Barbara Carson McEwing Way"	Austin (34)	Transportation	*Redacted Record*
389	O2015-83	Honorary street designation as "Pastor Eugene Olison Way"	Austin (34)	Transportation	*Redacted Record*
390	O2015-110	Honorary street designation as "Honorary James B. McCormick M.D. Way"	O'Connor (40)	Transportation	
Journal Correction(s)					
391	O2015-91	Correction of City Council Journal of Proceedings of September 10, 2014	Zalewski (23)	Rules	
Municipal Code Amendment(s)					
392	O2015-129	Amendment of Municipal Code 9-64-090 concerning one-day residential parking permit pilot program for not-for-profit organizations within Ward 1	Moreno (1)	Transportation	
393	O2015-128	Amendment of Municipal Code Section 1-156-080 prohibiting aldermanic participation in City Council debate on matters of potential conflict of interest	Fioretti (2) Arena (45) Waguespack (32)	Rules	
394	O2015-122	Amendment of Municipal Code Title 9 concerning minimum yellow light intervals and standards of operation	Beale (9) Tunney (44)	Transportation	
395	O2015-97	Amendment of Municipal Code Section 13-64-210 requiring carbon monoxide detectors in garages	Cardenas (12)	Zoning	
396	O2015-90	Amendment of Municipal Code Section 4-60-020 regarding sale of retail alcoholic liquor near Chicago Public Libraries	Burke (14)	License	

	File #	Title	Sponsor(s)	Committee Referral	
397	O2015-169	Amendment of Municipal Code Chapter 2-160 by adding new Section 2-160-075 to require employers to provide reasonable accommodation to employees with conditions related to pregnancy or childbirth	Thomas (17)	Finance	
398	O2015-111	Amendment of Municipal Code Chapter 13-32 by adding new Section 13-32-220 concerning standardized installation of solar photovoltaic panels	Solis (25)	Zoning	
399	O2015-37	Amendment of Municipal Code Sections 9-52-020 and 9-52-021 to prohibit riding of bicycles on sidewalkes and certain roadways	Reboyras (30)	Pedestrian and Traffic Safety	
400	O2015-130	Amendment of Municipal Code Chapter 2-56 concerning Office of Inspector General	Smith (43) Reilly (42) Moore (49) Pawar (47) Cappleman (46) O'Connor (41) Burns (4) Waguespack (32) Moreno (1) Dowell (3) Colón (35)	Rules	
Plat(s) of Subdivision					
401	O2015-119	Approval of Basecamp Resubdivision	Burnett (27)	Transportation	*Redacted Record*
Sidewalk Cafe(s)					
402	O2015-238	Sidewalk cafe(s) for Janik's Cafe	Moreno (1)	Transportation	
403	O2015-239	Sidewalk cafe(s) for Standard Bar & Grill	Moreno (1)	Transportation	
404	O2015-240	Sidewalk cafe(s) for Wormhole, The	Moreno (1)	Transportation	
405	O2015-241	Sidewalk cafe(s) for Blackwood BBQ	Fioretti (2)	Transportation	
406	O2015-242	Sidewalk cafe(s) for Brasserie by LM	Fioretti (2)	Transportation	
407	O2015-243	Sidewalk cafe(s) for Flaco's Tacos LLC	Fioretti (2)	Transportation	
408	O2015-244	Sidewalk cafe(s) for Gino's East of Chicago	Fioretti (2)	Transportation	
409	O2015-245	Sidewalk cafe(s) for Hackney's Printers' Row	Fioretti (2)	Transportation	
410	O2015-246	Sidewalk cafe(s) for Wow Bao	Fioretti (2)	Transportation	
411	O2015-249	Sidewalk cafe(s) for Buffalo Wings and Rings	Balcer (11)	Transportation	
412	O2015-250	Sidewalk cafe(s) for Beer Bistro, The	Solis (25)	Transportation	
413	O2015-251	Sidewalk cafe(s) for La Bruquena Restaurant & Lounge	Maldonado (26)	Transportation	
414	O2015-252	Sidewalk cafe(s) for Benchmark Bar & Grill	Burnett (27)	Transportation	
415	O2015-254	Sidewalk cafe(s) for Publican Quality Meats	Burnett (27)	Transportation	
416	O2015-255	Sidewalk cafe(s) for Publican, The	Burnett (27)	Transportation	
417	O2015-257	Sidewalk cafe(s) for Westend Bar & Grill	Burnett (27)	Transportation	

Legislation Referred to Committees at the Chicago City Council Meeting 1/21/2015
Section 3c - Aldermanic Introductions Regarding Unclassified Matters

	File #	Title	Sponsor(s)	Committee Referral
418	O2015-262	Sidewalk cafe(s) for Hawkeye's Bar & Grill, Inc.	Ervin (28)	Transportation
419	O2015-264	Sidewalk cafe(s) for Rosebud Cafe	Ervin (28)	Transportation
420	O2015-267	Sidewalk cafe(s) for Cortland's Garage	Waguespack (32)	Transportation
421	O2015-268	Sidewalk cafe(s) for Northside Bar & Grill	Waguespack (32)	Transportation
422	O2015-269	Sidewalk cafe(s) for Seven Ten/Atlas	Waguespack (32)	Transportation
423	O2015-270	Sidewalk cafe(s) for Logan's Bar and Grill	Colón (35)	Transportation
424	O2015-281	Sidewalk cafe(s) for Acanto	Reilly (42)	Transportation
425	O2015-283	Sidewalk cafe(s) for Avec	Reilly (42)	Transportation
426	O2015-284	Sidewalk cafe(s) for Bar Toma	Reilly (42)	Transportation
427	O2015-287	Sidewalk cafe(s) for Beatrix	Reilly (42)	Transportation
428	O2015-291	Sidewalk cafe(s) for Bella! Bacino's	Reilly (42)	Transportation
429	O2015-294	Sidewalk cafe(s) for Bijan Bistro	Reilly (42)	Transportation
430	O2015-295	Sidewalk cafe(s) for Blackbird	Reilly (42)	Transportation
431	O2015-297	Sidewalk cafe(s) for Bottlefork	Reilly (42)	Transportation
432	O2015-304	Sidewalk cafe(s) for Bub City	Reilly (42)	Transportation
433	O2015-306	Sidewalk cafe(s) for Bull & Bear	Reilly (42)	Transportation
434	O2015-309	Sidewalk cafe(s) for Butch MC Guire's, Inc.	Reilly (42)	Transportation
435	O2015-311	Sidewalk cafe(s) for Carmine's Clam House, Inc.	Reilly (42)	Transportation
436	O2015-313	Sidewalk cafe(s) for Cedar Hotel Cafe	Reilly (42)	Transportation
437	O2015-314	Sidewalk cafe(s) for Centro	Reilly (42)	Transportation
438	O2015-315	Sidewalk cafe(s) for CH Distillery	Reilly (42)	Transportation
439	O2015-316	Sidewalk cafe(s) for Chicago French Market	Reilly (42)	Transportation
440	O2015-323	Sidewalk cafe(s) for Doc B's	Reilly (42)	Transportation
441	O2015-325	Sidewalk cafe(s) for Doc B's Fresh Kitchen	Reilly (42)	Transportation
442	O2015-328	Sidewalk cafe(s) for Downtown Dogs	Reilly (42)	Transportation
443	O2015-331	Sidewalk cafe(s) for Dublin Bar & Grill	Reilly (42)	Transportation
444	O2015-335	Sidewalk cafe(s) for Edwardo's Pizza	Reilly (42)	Transportation
445	O2015-339	Sidewalk cafe(s) for Emerald Loop Bar & Grill	Reilly (42)	Transportation
446	O2015-341	Sidewalk cafe(s) for Epic	Reilly (42)	Transportation
447	O2015-344	Sidewalk cafe(s) for Erie Cafe	Reilly (42)	Transportation
448	O2015-359	Sidewalk cafe(s) for Flaco's Tacos	Reilly (42)	Transportation
449	O2015-362	Sidewalk cafe(s) for Gage, The	Reilly (42)	Transportation
450	O2015-368	Sidewalk cafe(s) for Gibsons Steak House	Reilly (42)	Transportation
451	O2015-373	Sidewalk cafe(s) for Gino's East Pizzeria	Reilly (42)	Transportation

Legislation Referred to Committees at the Chicago City Council Meeting 1/21/2015
Section 3c - Aldermanic Introductions Regarding Unclassified Matters

	File #	Title	Sponsor(s)	Committee Referral
452	O2015-379	Sidewalk cafe(s) for Halsted Street Deli & Bagel	Reilly (42)	Transportation
453	O2015-384	Sidewalk cafe(s) for Hotel Monaco	Reilly (42)	Transportation
454	O2015-387	Sidewalk cafe(s) for Hub 51/Sub 51	Reilly (42)	Transportation
455	O2015-389	Sidewalk cafe(s) for Hugo's Frog Bar	Reilly (42)	Transportation
456	O2015-392	Sidewalk cafe(s) for Jake Melnick's Corner Tap	Reilly (42)	Transportation
457	O2015-394	Sidewalk cafe(s) for Kafenio	Reilly (42)	Transportation
458	O2015-396	Sidewalk cafe(s) for Kerryman, The	Reilly (42)	Transportation
459	O2015-413	Sidewalk cafe(s) for Le Colonial	Reilly (42)	Transportation
460	O2015-416	Sidewalk cafe(s) for Le Pain Quotidien - 10 E Delaware Pl	Reilly (42)	Transportation
461	O2015-422	Sidewalk cafe(s) for Le Pain Quotidien - 135 N Clinton St	Reilly (42)	Transportation
462	O2015-428	Sidewalk cafe(s) for Lou Malnati's Pizzeria - 439 N Wells St	Reilly (42)	Transportation
463	O2015-432	Sidewalk cafe(s) for Lou Malnati's Pizzeria - 1120 N State St	Reilly (42)	Transportation
464	O2015-434	Sidewalk cafe(s) for Luxbar	Reilly (42)	Transportation
465	O2015-436	Sidewalk cafe(s) for Lyfe Kitchen	Reilly (42)	Transportation
466	O2015-497	Sidewalk cafe(s) for M Burger - 5 W Ontario St	Reilly (42)	Transportation
467	O2015-502	Sidewalk cafe(s) for M Burger - 161 E Huron St	Reilly (42)	Transportation
468	O2015-505	Sidewalk cafe(s) for Native Foods Cafe	Reilly (42)	Transportation
469	O2015-507	Sidewalk cafe(s) for New Line	Reilly (42)	Transportation
470	O2015-509	Sidewalk cafe(s) for New Line/Wafel	Reilly (42)	Transportation
471	O2015-511	Sidewalk cafe(s) for Nico	Reilly (42)	Transportation
472	O2015-514	Sidewalk cafe(s) for Original Pancake House, The	Reilly (42)	Transportation
473	O2015-517	Sidewalk cafe(s) for P J Clarke's	Reilly (42)	Transportation
474	O2015-521	Sidewalk cafe(s) for Petterino's	Reilly (42)	Transportation
475	O2015-524	Sidewalk cafe(s) for Pippin's Tavern	Reilly (42)	Transportation
476	O2015-526	Sidewalk cafe(s) for Pranzi	Reilly (42)	Transportation
477	O2015-528	Sidewalk cafe(s) for Public House	Reilly (42)	Transportation
478	O2015-530	Sidewalk cafe(s) for Purple Pig, The	Reilly (42)	Transportation
479	O2015-534	Sidewalk cafe(s) for Quartino	Reilly (42)	Transportation
480	O2015-557	Sidewalk cafe(s) for RL	Reilly (42)	Transportation
481	O2015-561	Sidewalk cafe(s) for Rockit Bar & Grill	Reilly (42)	Transportation
482	O2015-563	Sidewalk cafe(s) for Rosebud-Rush	Reilly (42)	Transportation

Legislation Referred to Committees at the Chicago City Council Meeting 1/21/2015
Section 3c - Aldermanic Introductions Regarding Unclassified Matters

	File #	Title	Sponsor(s)	Committee Referral
483	O2015-567	Sidewalk cafe(s) for Rosebud Steakhouse	Reilly (42)	Transportation
484	O2015-570	Sidewalk cafe(s) for RPM Steak	Reilly (42)	Transportation
485	O2015-573	Sidewalk cafe(s) for Siena Tavern	Reilly (42)	Transportation
486	O2015-575	Sidewalk cafe(s) for Streeters Tavern	Reilly (42)	Transportation
487	O2015-580	Sidewalk cafe(s) for Sunda	Reilly (42)	Transportation
488	O2015-595	Sidewalk cafe(s) for Tavern at the Park	Reilly (42)	Transportation
489	O2015-597	Sidewalk cafe(s) for Tavern on Rush	Reilly (42)	Transportation
490	O2015-601	Sidewalk cafe(s) for Theory Sports Div Lounge	Reilly (42)	Transportation
491	O2015-607	Sidewalk cafe(s) for Tilted Kilt Pub & Eatery	Reilly (42)	Transportation
492	O2015-612	Sidewalk cafe(s) for Tradition	Reilly (42)	Transportation
493	O2015-616	Sidewalk cafe(s) for Troquet River North	Reilly (42)	Transportation
494	O2015-620	Sidewalk cafe(s) for Weber Grill Restaurant	Reilly (42)	Transportation
495	O2015-623	Sidewalk cafe(s) for Wow Bao	Reilly (42)	Transportation
496	O2015-625	Sidewalk cafe(s) for 437 Rush	Reilly (42)	Transportation
497	O2015-638	Sidewalk cafe(s) for Corcoran's Grill & Pub	Smith (43)	Transportation
498	O2015-639	Sidewalk cafe(s) for Ranalli's	Smith (43)	Transportation
499	O2015-652	Sidewalk cafe(s) for Dark Horse Tap and Grill, The	Tunney (44)	Transportation
500	O2015-655	Sidewalk cafe(s) for Flaco's Tacos 3	Tunney (44)	Transportation
501	O2015-657	Sidewalk cafe(s) for Houndstooth Saloon	Tunney (44)	Transportation
502	O2015-661	Sidewalk cafe(s) for Kirkwood Bar & Grill	Tunney (44)	Transportation
503	O2015-664	Sidewalk cafe(s) for Last Bay Beer Co. LLC	Tunney (44)	Transportation
504	O2015-666	Sidewalk cafe(s) for Murphy's Bleachers	Tunney (44)	Transportation
505	O2015-668	Sidewalk cafe(s) for Mystic Celt	Tunney (44)	Transportation
506	O2015-671	Sidewalk cafe(s) for Newport Bar & Grille	Tunney (44)	Transportation
507	O2015-672	Sidewalk cafe(s) for Rockit Burger Bar	Tunney (44)	Transportation
508	O2015-674	Sidewalk cafe(s) for Southport Lanes, Inc.	Tunney (44)	Transportation
509	O2015-678	Sidewalk cafe(s) for Starbucks Coffee No. 227	Tunney (44)	Transportation
510	O2015-681	Sidewalk cafe(s) for Starbucks No. 231	Tunney (44)	Transportation
511	O2015-684	Sidewalk cafe(s) for Vaughan's Pub	Tunney (44)	Transportation
512	O2015-703	Sidewalk cafe(s) for Schoolyard Tavern & Grill	Tunney (44)	Transportation
513	O2015-712	Sidewalk cafe(s) for Brownstone Tavern & Grill	Pawar (47)	Transportation
514	O2015-717	Sidewalk cafe(s) for Monty Gaels Tavern & Grill	Pawar (47)	Transportation

	File #	Title	Sponsor(s)	Committee Referral
515	O2015-738	Sidewalk cafe(s) for Mrs. Murphy and Sons Irish Bistro	Pawar (47)	Transportation
516	O2015-739	Sidewalk cafe(s) for Starbucks Coffee No. 2378	Pawar (47)	Transportation
517	O2015-740	Sidewalk cafe(s) for Starbucks Coffee No. 2449	Pawar (47)	Transportation
518	O2015-741	Sidewalk cafe(s) for Starbucks Coffee No. 2491	Pawar (47)	Transportation
Sign(s)/Signboard(s)				
519	Or2015-42	Issuance of permits for sign(s)/signboard(s) at 2047 N Milwaukee Ave	Moreno (1)	Zoning
520	Or2015-36	Issuance of permits for sign(s)/signboard(s) at 707 W Harrison St -- Sign 7 - 382 sq. ft.	Fioretti (2)	Zoning
521	Or2015-37	Issuance of permits for sign(s)/signboard(s) at 707 W Harrison St -- Sign 2 - 133 sq. ft.	Fioretti (2)	Zoning
522	Or2015-38	Issuance of permits for sign(s)/signboard(s) at 1225 S Wabash Ave - Sign 1 - 210 sq. ft	Fioretti (2)	Zoning
523	Or2015-39	Issuance of permits for sign(s)/signboard(s) at 1225 S Wabash Ave - Sign 3 - 210 sq. ft	Fioretti (2)	Zoning
524	Or2015-40	Issuance of permits for sign(s)/signboard(s) at 1225 S Wabash Ave - Sign 1 - 137 sq. ft	Fioretti (2)	Zoning
525	Or2015-41	Issuance of permits for sign(s)/signboard(s) at 1225 S Wabash Ave - Sign 4 - 137 sq. ft	Fioretti (2)	Zoning
526	Or2015-14	Issuance of permits for sign(s)/signboard(s) at 5701 S Kedzie Ave	Burke (14)	Zoning
527	Or2015-13	Issuance of permits for sign(s)/signboard(s) at 9341 S Ashland Ave	Brookins (21)	Zoning
528	Or2015-20	Issuance of permits for sign(s)/signboard(s) at 3390 N Avondale Ave	Colón (35)	Zoning
529	Or2015-22	Issuance of permits for sign(s)/signboard(s) at 108 N State St - 1,863 sq. ft.	Reilly (42)	Zoning
530	Or2015-23	Issuance of permits for sign(s)/signboard(s) at 108 N State St - 114 sq. ft.	Reilly (42)	Zoning
531	Or2015-24	Issuance of permits for sign(s)/signboard(s) at 108 N State St - 1,955 sq. ft.	Reilly (42)	Zoning
532	Or2015-25	Issuance of permits for sign(s)/signboard(s) at 108 N State St - 111 sq. ft.	Reilly (42)	Zoning
533	Or2015-26	Issuance of permits for sign(s)/signboard(s) at 108 N State St - 1,842 sq. ft.	Reilly (42)	Zoning
534	Or2015-27	Issuance of permits for sign(s)/signboard(s) at 630 N Rush St - east elevation 25 feet	Reilly (42)	Zoning
535	Or2015-28	Issuance of permits for sign(s)/signboard(s) at 630 N Rush St - east elevation 43 feet	Reilly (42)	Zoning
536	Or2015-29	Issuance of permits for sign(s)/signboard(s) at 630 N Rush St - east elevation 106 feet	Reilly (42)	Zoning
537	Or2015-30	Issuance of permits for sign(s)/signboard(s) at 630 N Rush St - south elevation 106 feet	Reilly (42)	Zoning
538	Or2015-31	Issuance of permits for sign(s)/signboard(s) at 630 N Rush St - south elevation 43 feet	Reilly (42)	Zoning

Legislation Referred to Committees at the Chicago City Council Meeting 1/21/2015
Section 3c - Aldermanic Introductions Regarding Unclassified Matters

	File #	Title	Sponsor(s)	Committee Referral	
539	Or2015-32	Issuance of permits for sign(s)/signboard(s) at 630 N Rush St - 25 feet	Reilly (42)	Zoning	
540	Or2015-33	Issuance of permits for sign(s)/signboard(s) at 29 E Ohio St	Reilly (42)	Zoning	
541	Or2015-34	Issuance of permits for sign(s)/signboard(s) at 28 N Franklin St	Reilly (42)	Zoning	
542	Or2015-35	Issuance of permits for sign(s)/signboard(s) at 555 W Adams St	Reilly (42)	Zoning	
543	Or2015-21	Issuance of permits for sign(s)/signboard(s) at 3600 N Talman Ave	Pawar (47)	Zoning	
544	Or2015-15	Issuance of permits for sign(s)/signboard(s) at 5210 N Broadway	Osterman (48)	Zoning	
545	Or2015-16	Issuance of permits for sign(s)/signboard(s) at 5120 N Winthrop Ave	Osterman (48)	Zoning	
546	Or2015-17	Issuance of permits for sign(s)/signboard(s) at 6009 N Broadway - 375 sq. ft.	Osterman (48)	Zoning	
547	Or2015-18	Issuance of permits for sign(s)/signboard(s) at 6009 N Broadway - 100 sq. ft.	Osterman (48)	Zoning	
548	Or2015-19	Issuance of permits for sign(s)/signboard(s) at 6009 N Broadway - 179 sq. ft.	Osterman (48)	Zoning	

Vacation(s) of Public Alley(s)

549	O2015-114	Vacation of public alley in area bounded by W Palmer St, N Pulaski Rd and W Shakespeare Ave	Maldonado (26)	Transportation	*Redacted Record*
550	O2015-115	Vacation of public way(s) on portions of S Western Ave, W 115th St and S Oakley Ave	Burnett (27)	Transportation	
551	O2015-118	Vacation of public alley in area bounded by W Washington Blvd, N Talman Ave, W Warren Blvd and N Washtenaw Ave	Burnett (27)	Transportation	
552	O2015-121	Vacation of public way(s) in block bounded by N Milwaukee Ave, W Erie St and N Morgan St	Burnett (27)	Transportation	*Redacted Record*

City of Chicago

O2015-101

Office of the City Clerk

Document Tracking Sheet

Meeting Date:	1/21/2015
Sponsor(s):	Solis (25)
Type:	Ordinance
Title:	Amendment of Sections 4-60-022 and 4-60-023 of Municipal Code to allow additional alcoholic liquor & package good licenses on portion(s) of W 18th St
Committee(s) Assignment:	Committee on License and Consumer Protection

January 21, 2015
License

ORDINANCE

BE IT ORDAINED BY THE CITY COUNCIL OF THE CITY OF CHICAGO:

SECTION 1. Section 4-60-022 of the Municipal Code of Chicago is hereby amended by deleting the language struck through, as follows:

4-60-022 Restrictions on additional licenses.

Subject to the provisions of subsection 4-60-021(c), no additional license shall be issued for the sale of alcoholic liquor, for consumption on the premises within the following areas:

(Omitted text is unaffected by this ordinance)

~~**(25.28)**~~ ~~On 18th Street, from Racine Avenue to Loomis Street; and on that portion of Ada Street, between 18th Street and 16th Street; and on that portion of 17th Street, between Ada Street and Blue Island Avenue.~~

(Omitted text is unaffected by this ordinance)

SECTION 2. Section 4-60-023 of the Municipal Code of Chicago is hereby amended by deleting the language struck through, as follows:

4-60-023 Restrictions on additional licenses.

Subject to the provisions of subsection 4-60-021(c), no additional package goods license shall be issued for any premises located within the following areas:

(Omitted text is unaffected by this ordinance)

~~**(25.28)**~~ ~~On 18th Street, from Racine Avenue to Loomis Street; and on that portion of Ada Street, between 18th Street and 16th Street; and on that portion of 17th Street, between Ada Street and Blue Island Avenue.~~

(Omitted text is unaffected by this ordinance)

SECTION 3. This ordinance shall be in force and effect upon passage and approval

Daniel Solis
Alderman, 25th Ward

City of Chicago

O2015-93

Office of the City Clerk

Document Tracking Sheet

Meeting Date:	1/21/2015
Sponsor(s):	Mitts (37)
Type:	Ordinance
Title:	Amendment of Sections 4-60-022 and 4-60-023 of Municipal Code to correct numbering inaccuracies concerning liquor sales and package goods restrictions
Committee(s) Assignment:	Committee on License and Consumer Protection

LICENSE

ORDINANCE

WHEREAS, Sections 4-60-022 and 4-60-023 of the Municipal Code set forth restrictions on liquor sales for, respectively, consumption on premises and packaged goods; and

WHEREAS, For organizational efficiency and for ease of reference, sections 4-60-022 and 4-60-023 set out affected areas using a ward-based numbering system; and

WHEREAS, As a result of the 2010 National Decennial Census, ward boundaries in the City of Chicago were re-drawn; and

WHEREAS, The ordinance which re-drew the ward boundaries was passed by the City Council on January 19, 2012 and is found in the Journal of the Proceedings of that date at pages 19792 through 19849. This ordinance is numbered by the City Clerk's office as SO2012-582; and

WHEREAS, Subsequent to the City Council passing SO2012-582, an ordinance to make corrections to said ordinance was passed by the City Council on September 12, 2012 and is found in the Journal of the Proceedings of that date at pages 33628 through 33683. This ordinance is numbered by the City Clerk's office as O2012-5439; and

WHEREAS, As a consequence of re-drawing ward boundaries, numerous liquor sale restrictions in sections 4-60-022 and 4-60-023 are no longer numbered accurately according to the wards in which they are now located; and

WHEREAS, It is necessary and appropriate to correct these numbering inaccuracies so that the liquor sale restrictions shown in sections 4-60-022 and 4-60-023 are numbered according to the wards in which they are located; now, therefore,

BE IT ORDAINED BY THE CITY COUNCIL OF THE CITY OF CHICAGO:

SECTION 1. The intent of this ordinance is solely to correct numbering errors for ease of reference, and not to reduce, increase or otherwise change the restrictions on liquor sales currently in place for consumption on premises and packaged goods.

SECTION 2. This ordinance sets forth only those subsections of sections 4-60-022 and 4-60-023 that are being amended, and excludes unaffected subsections for the convenience of the reader. Such excluded subsections are not intended to be amended by this ordinance.

SECTION 3. The subsections of sections 4-60-022 and 4-60-023 that are renumbered by this ordinance are intended to be published in proper sequential numerical order.

SECTION 4. This is the first in a series of ordinances to correct the numbering of liquor moratoria in 4-60-022 and 4-60-023 due to the re-drawing of ward boundaries following the 2010 National Decennial Census.

SECTION 5. Section 4-60-022 of the Municipal Code of Chicago is hereby amended by deleting the language struck through and inserting the underscored language, as follows:

4-60-022 Restrictions on additional licenses.

Subject to the provisions of subsection 4-60-021(c), no additional license shall be issued for the sale of alcoholic liquor, for consumption on the premises within the following areas:

(Omitted text is unaffected by this ordinance)

(~~26.39~~ 1.77) On the east side of Western Avenue, from Division Street to Haddon Avenue; and on the west side of Western Avenue, from Division Street to Augusta Boulevard.

(~~26.49~~ 1.78) On Kedzie Avenue, from Cortland Street to North Avenue.

(~~26.53~~ 1.79) On Kimball Avenue, from Cortland Street to North Avenue.

(~~26.56~~ 1.80) On the west side of Central Park Avenue, from Armitage Avenue to Cortland Street; and on both sides of Central Park Avenue, from Cortland Street to North Avenue.

(~~26.60~~ 1.81) On Grand Avenue, from Wood Street to Damen Avenue.

(~~26.70~~ 1.82) On Race Street, from Wood Street to Damen Avenue.

(~~27.86~~ 1.83) On the south side of Grand Avenue, from Racine Avenue to Noble Street.

(~~27.87~~ 1.84) On the south side of Grand Avenue, from Noble Street to Ashland Avenue.

(~~27.126~~ 1.85) On the south side of Ohio Street, from Wood Street to Damen Avenue.

(~~27.137~~ 1.86) On Ferdinand Street, from Ashland Avenue to Wood Street; and on Hermitage Avenue, from Ferdinand Street to Kinzie Street.

(~~27.339~~ 1.87) On Wood Street, from Kinzie Street to Grand Avenue; and on the west side of Wood Street, from Grand Avenue to Ohio Street.

(~~27.415~~ 1.88) On Noble Street, from Grand Avenue to Chicago Avenue.

(~~27.416~~ 1.89) On Bishop Street, from Grand Avenue to Chicago Avenue.

(~~27.417~~ 1.90) On Armour Street, from Grand Avenue to Chicago Avenue.

(~~35.17~~ 1.91) On West Armitage Avenue, from North California Avenue to North Sacramento Avenue.

(~~35.20~~ 1.92) On the south side of West Armitage Avenue, from North Kimball Avenue to North St. Louis Avenue, and on the east side of North St. Louis Avenue, from West Armitage Avenue to West Cortland Avenue.

(~~35.29~~ 1.93) On North California Avenue, from West Bloomingdale Avenue to West Armitage Avenue.

(~~35.31~~ 1.94) On North California Avenue, from West Palmer Street to West Fullerton Avenue.

(~~35.32~~ 1.95) On North California Avenue, from West Fullerton Avenue to West Logan Boulevard.

(~~35.34~~ 1.96) On North Kedzie Avenue, from West Cortland Street to West Dickens Avenue.

(~~35.41~~ 1.97) On North Kimball Avenue, from West Cortland Street to West Dickens Avenue.

(~~35.53~~ 1.98) On California Avenue, from Logan Boulevard to Fullerton Avenue.

(Omitted text is unaffected by this ordinance)

SECTION 6. Section 4-60-023 of the Municipal Code of Chicago is hereby amended by deleting the language struck through and inserting the underscored language, as follows:

4-60-023 Restrictions on additional package goods licenses.
Subject to the provisions of subsection 4-60-021(c), no additional package goods license shall be issued for any premises located within the following areas:

(Omitted text is unaffected by this ordinance)

(~~26.39~~ 1.84) On the east side of Western Avenue, from Division Street to Haddon Avenue; and on the west side of Western Avenue, from Division Street to Augusta Boulevard.

(~~26.49~~ 1.85) On Kedzie Avenue, from Cortland Street to North Avenue.

(~~26.53~~ 1.86) On Kimball Avenue, from Cortland Street to North Avenue.

(~~26.56~~ 1.87) On the west side of Central Park Avenue, from Armitage Avenue to Cortland Street; and on both sides of Central Park Avenue, from Cortland Street to North Avenue.

(~~26.59~~ 1.88) On the south side of Grand Avenue, from Ashland Avenue to Wood Street.

(~~26.60~~ 1.89) On Grand Avenue, from Wood Street to Damen Avenue.

(~~26.72~~ 1.90) On Race Street, from Wood Street to Damen Avenue.

(~~27.87~~ 1.91) On the south side of Grand Avenue, from Noble Street to Ashland Avenue.

(~~27.126~~ 1.92) On the south side of Ohio Street, from Wood Street to Damen Avenue.

(~~27.137~~ 1.93) On Ferdinand Street, from Ashland Avenue to Wood Street; and on Hermitage Avenue, from Ferdinand Street to Kinzie Street.

(~~27.339~~ 1.94) On Wood Street, from Kinzie Street to Grand Avenue; and on the west side of Wood Street, from Grand Avenue to Ohio Street.

(~~27.348~~ 1.95) On Ashland Avenue, from Walnut Street to Grand Avenue.

(~~27.410~~ 1.96) On both sides of Chicago Avenue, from Noble Street to Greenview Avenue; thence on the south side only of Chicago Avenue, from Greenview Avenue to Ashland Avenue.

(~~27.413~~ 1.97) On Superior Street, from Noble Street to Ashland Avenue.

(~~27.414~~ 1.98) On Noble Street, from Grand Avenue to Chicago Avenue.

(~~27.415~~ 1.99) On Bishop Street, from Grand Avenue to Chicago Avenue.

(~~27.416~~ 1.100) On Armour Street, from Grand Avenue to Chicago Avenue.

(~~35.17~~ 1.101) On West Armitage Avenue, from North California Avenue to North Sacramento Avenue.

(~~35.24~~ 1.102) On North Milwaukee Avenue, from North California Avenue to North Sacramento Avenue.

(~~35.29~~ 1.103) On North California Avenue, from West Bloomingdale Avenue to West Armitage Avenue.

(~~35.30~~ 1.104) On North California Avenue, from West Armitage Avenue to West Palmer Street.

(~~35.31~~ 1.105) On North California Avenue, from West Palmer Street to West Fullerton Avenue.

(~~35.32~~ 1.106) On North California Avenue, from West Fullerton Avenue to West Logan Boulevard.

(~~35.34~~ 1.107) On North Kedzie Avenue, from West Cortland Street to West Dickens Avenue.

(~~35.41~~ 1.108) On North Kimball Avenue, from West Cortland Street to West Dickens Avenue.

(~~35.53~~ 1.109) On California Avenue, from Logan Boulevard to Fullerton Avenue.

(Omitted text is unaffected by this ordinance)

SECTION 7. This ordinance shall be in full force and effect from and after its passage and publication.

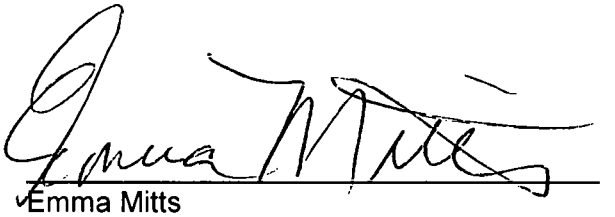

Emma Mitts
Alderman, 37th Ward

City of Chicago

O2015-102

Office of the City Clerk

Document Tracking Sheet

Meeting Date:	1/21/2015
Sponsor(s):	Solis (25)
Type:	Ordinance
Title:	Amendment of Municipal Code Section 4-60-022 to allow additional alcoholic liquor licenses on portion(s) of S Canalport Ave
Committee(s) Assignment:	Committee on License and Consumer Protection

January 21, 2015
Comm. on License

ORDINANCE

BE IT ORDAINED BY THE CITY COUNCIL OF THE CITY OF CHICAGO:

SECTION 1. Section 4-60-022 of the Municipal Code of Chicago is hereby amended by deleting the language struck through, as follows:

4-60-022 Restrictions on additional licenses.

Subject to the provisions of subsection 4-60-021(c), no additional license shall be issued for the sale of alcoholic liquor, for consumption on the premises within the following areas:

(Omitted text is unaffected by this ordinance)

~~(**25.99**) On Canalport Avenue, from Halsted Street to Morgan Street.~~

(Omitted text is unaffected by this ordinance)

SECTION 2. This ordinance shall be in force and effect upon passage and approval.

Daniel Solis
Alderman, 25th Ward

City of Chicago

O2015-103

Office of the City Clerk

Document Tracking Sheet

Meeting Date:	1/21/2015
Sponsor(s):	Solis (25)
Type:	Ordinance
Title:	Amendment of Section 4-60-022 of Municipal Code to allow additional alcoholic liquor licenses on portion(s) of S Allport St
Committee(s) Assignment:	Committee on License and Consumer Protection

January 21, 2015
Comm. on License

ORDINANCE

BE IT ORDAINED BY THE CITY COUNCIL OF THE CITY OF CHICAGO:

SECTION 1. Section 4-60-022 of the Municipal Code of Chicago is hereby amended by deleting the language struck through, as follows:

4-60-022 Restrictions on additional licenses.

Subject to the provisions of subsection 4-60-021(c), no additional license shall be issued for the sale of alcoholic liquor, for consumption on the premises within the following areas:

(Omitted text is unaffected by this ordinance)

~~**(25.123)** On Allport Street, from 16th Street to 19th Street.~~

(Omitted text is unaffected by this ordinance)

SECTION 2. This ordinance shall be in force and effect upon passage and approval.

Daniel Solis
Alderman, 25th Ward

City of Chicago

O2015-117

Office of the City Clerk

Document Tracking Sheet

Meeting Date:	1/21/2015
Sponsor(s):	Smith (43)
Type:	Ordinance
Title:	Amendment of Section 4-60-022 of Municipal Code to allow additional alcoholic liquor licenses on portion(s) of W Fullerton Ave
Committee(s) Assignment:	Committee on License and Consumer Protection

Committee on License and Consumer Protection
January 21, 2015
City Council

ORDINANCE

BE IT ORDAINED BY THE CITY COUNCIL OF THE CITY OF CHICAGO:

SECTION 1. Section 4-60-022 of the Municipal Code of Chicago is hereby amended by deleting the language struck through, as follows:

4-60-022 Restrictions on additional licenses.

Subject to the provisions of subsection 4-60-021(c), no additional license shall be issued for the sale of alcoholic liquor, for consumption on the premises within the following areas:

(Omitted text is unaffected by this ordinance)

~~(43.8) On Fullerton Avenue, from Halsted Street to Sheffield Avenue.~~

(Omitted text is unaffected by this ordinance)

SECTION 2. This ordinance shall be in force and effect upon passage and publication.

MICHELE SMITH
Alderman, 43rd Ward

City of Chicago

O2015-749

Office of the City Clerk

Document Tracking Sheet

Meeting Date:	1/21/2015
Sponsor(s):	Cardenas (12)
Type:	Ordinance
Title:	Amendment of Municipal Code Section 4-60-023 (12.94) to allow additional package goods licenses on portion(s) of W 47th St, S Talman Ave and S Washtenaw Ave
Committee(s) Assignment:	Committee on License and Consumer Protection

ORDINANCE

BE IT ORDAINED BY THE CITY COUNCIL OF THE CITY OF CHICAGO:

Section 1. Section 4-60-023 of the Municipal Code of Chicago is hereby amended by deleting the language struck through, as follows:

4-60-023 Restrictions on additional licenses.

Subject to the provisions of subsection 4-60-021(c), no additional package goods license shall be issues for any premises located within the following areas:

(Omitted text us unaffected by this ordinance)

~~(12.94) On the south side of 47th Street, from Rockwell Street to Fairfield Avenue; and on Talman Avenue and on Washtenaw Avenue, both from 47th Street to 48th Street.~~

(Omitted text us unaffected by this ordinance)

SECTION 2. This ordinance shall be in force and effect upon passage and publication.

George Cardenas
Alderman, 12th Ward

City of Chicago

O2015-92

Office of the City Clerk

Document Tracking Sheet

Meeting Date:	1/21/2015
Sponsor(s):	Cardenas (12)
Type:	Ordinance
Title:	Amendment of Municipal Code Section 4-60-023 to allow additional package goods licenses on portion(s) of W 47th St
Committee(s) Assignment:	Committee on License and Consumer Protection

ORDINANCE

BE IT ORDAINED BY THE CITY COUNCIL OF THE CITY OF CHICAGO:

Section 1. Section 4-60-023 of the Municipal Code of Chicago is hereby amended by deleting the language struck through, as follows:

4-60-023 Restrictions on additional licenses.

Subject to the provisions of subsection 4-60-021(c), no additional package goods license shall be issues for any premises located within the following areas:

(Omitted text us unaffected by this ordinance)

~~(12.227) On the north side of 47th Street, from Rockwell Street to Fairfield Avenue.~~

(Omitted text us unaffected by this ordinance)

SECTION 2. This ordinance shall be in force and effect upon passage and publication.

George Cardenas
Alderman, 12th Ward

City of Chicago

O2015-78

Office of the City Clerk

Document Tracking Sheet

Meeting Date:	1/21/2015
Sponsor(s):	Ervin (28)
Type:	Ordinance
Title:	Amendment of Section 4-60-023 of Municipal Code to allow additional package goods licenses on portion(s) of S Cicero Ave
Committee(s) Assignment:	Committee on License and Consumer Protection

Comm. on License
January 21, 2015

ORDINANCE

BE IT ORDAINED BY THE CITY COUNCIL OF THE CITY OF CHICAGO:

SECTION 1. Section 4-60-023 of the Municipal Code of Chicago is hereby amended by deleting the language struck through, as follows:

4-60-023 Restrictions on additional licenses.

Subject to the provisions of subsection 4-60-021(c), no additional package goods license shall be issued for any premises located within the following areas:

(Omitted text is unaffected by this ordinance)

~~(24.227)~~ ~~On Cicero Avenue, from Congress Parkway to Jackson Boulevard.~~

(Omitted text is unaffected by this ordinance)

SECTION 2. This ordinance shall be in force and effect upon passage and publication.

Jason Ervin
Alderman, 28th Ward

City of Chicago

O2015-104

Office of the City Clerk

Document Tracking Sheet

Meeting Date:	1/21/2015
Sponsor(s):	Moore (49)
Type:	Ordinance
Title:	Amendment of Section 4-60-023 of Municipal Code to disallow additional package goods licenses on portion(s) of N Sheridan Rd
Committee(s) Assignment:	Committee on License and Consumer Protection

ORDINANCE

BE IT ORDAINED BY THE CITY COUNCIL OF THE CITY OF CHICAGO:

SECTION 1. The City Council finds that the area described in Section 2 of this ordinance is adversely affected by the over-concentration of businesses licensed to sell alcoholic liquor within and near the area.

SECTION 2. Section 4-60-023 of the Municipal Code of Chicago is hereby amended by inserting the underscored language to subsection 4-60-023 (49. 7)

4-60-023 Restrictions on Additional Package Goods Licenses.

Subject to the provisions of subsection 4-60-021(c), no additional package goods license shall be issued for any premises located within the following areas:

(Omitted text is unaffected by this ordinance)

(49.22) On Sheridan Road, from Lunt Avenue to Pratt Boulevard.

(Omitted text is unaffected by this ordinance)

SECTION 3. This ordinance shall be in full force and effect from and after its passage and publication.

Joseph A. Moore
Alderman, 49th Ward

City of Chicago

O2015-106

Office of the City Clerk

Document Tracking Sheet

Meeting Date:	1/21/2015
Sponsor(s):	Moore (49)
Type:	Ordinance
Title:	Amendment of Section 4-60-023 of Municipal Code to disallow additional package goods licenses on portion(s) of N Roger Ave
Committee(s) Assignment:	Committee on License and Consumer Protection

AMENDMENT OF TITLE 4, CHAPTER 60, SECTION 023 OF MUNICIPAL CODE OF CHICAGO BY DELETION OF SUBSECTION 49.22 TO REMOVE RESTRICTION ON ISSUANCE OF ADDITIONAL PACKAGE GOODS LICENCES ON PORTIONS OF NORTH ROGERS AVENUE AND WEST JARVIS AVENUE

BE IT ORDAINED BY THE CITY COUNCIL OF THE CITY OF CHICAGO:

SECTION 1. Section 4-60-023 of the Municipal Code of Chicago is hereby amended by deleting the language struck through as follows:

4-60-023 Restrictions on additional licenses.

Subject to the provisions of subsection 4-60-021 (c), no additional package goods license shall be issued for any premises located within the following areas:

(Omitted text is unaffected by this ordinance)

(49.6) On Rogers Avenue, from Birchwood Avenue to Paulina Street; and on Jarvis Avenue, from Greenview Avenue to Ashland Avenue.

(Omitted text is unaffected by this ordinance)

SECTION 2. This ordinance shall be in force and effect upon passage and approval.

Joseph A. Moore
Alderman 49th Ward

City of Chicago

O2015-116

Office of the City Clerk

Document Tracking Sheet

Meeting Date:	1/21/2015
Sponsor(s):	Sawyer (6)
Type:	Ordinance
Title:	Exemption from physical barrier requirement for commercial driveway alley access for South Chicago Janitorial
Committee(s) Assignment:	Committee on Transportation and Public Way

COMMITTEE ON TRANSPORTATION AND THE PUBLIC WAY
DRIVEWAY PERMITS

BE IT ORDAINED BY THE CITY COUNCIL OF THE CITY OF CHICAGO

SECTION 1: Section 10-20-430 of the Municipal Code of the City of Chicago, Commissioner of Transportation is hereby authorized and directed to exempt:

SOUTH CHICAGO JANITORIAL, 6947 SOUTH CHICAGO AVENUE, from the provisions requiring barriers as a prerequisite to prohibit alley ingress and egress to parking facilities for Premise Address.

SECTION 2: This Ordinance shall take effect and be in force from and after its passage and publication.

RODERICK T. SAWYER, ALDERMAN 6TH Ward

01/05/2015

City of Chicago

O2015-99

Office of the City Clerk

Document Tracking Sheet

Meeting Date:	1/21/2015
Sponsor(s):	Foulkes (15)
Type:	Ordinance
Title:	Exemption from physical barrier requirement for commercial driveway alley access for Wheels Auto Sales
Committee(s) Assignment:	Committee on Transportation and Public Way

BE IT ORDAINED BY THE CITY COUNCIL OF CHICAGO:

SECTION 1. Section 10-20-430 of the Municipal Code of Chicago, the Commissioner of Transportation is hereby authorized and directed to exempt **Best Wheels Auto Sales of 6011 South Ashland Avenue** from the provisions requiring barriers as a prerequisite to prohibit alley ingress and egress to parking facilities for Premise Address.

SECTION 2. This ordinance shall take effect and be in force from and after its passage and publication.

Contact: Don Hall
Best Wheels Auto Sales
6011 South Ashland Avenue
773.776.5127

TONI L. FOULKES
Alderman, 15th Ward

City of Chicago

O2015-123

Office of the City Clerk

Document Tracking Sheet

Meeting Date:	1/21/2015
Sponsor(s):	Thompson (16)
Type:	Ordinance
Title:	Exemption from physical barrier requirement for commercial driveway alley access for Premier Tire Shop 1
Committee(s) Assignment:	Committee on Transportation and Public Way

BE IT ORDAINED BY THE CITY COUNCIL OF CHICAGO:

SECTION 1. Section 10-20-430 of the Municipal Code of Chicago, the Commissioner of Transportation is hereby authorized and directed to exempt **Premier Tire Shop 1 of 5654 South Western Avenue** from the provisions requiring barriers as a prerequisite to prohibit alley ingress and egress to parking facilities for Premise Address.

SECTION 2. This ordinance shall take effect and be in force from and after its passage and publication.

Contact: Sergio Martinez
Premier Tire Shop 1
5654 South Western Avenue
Chicago, Illinois 60636

JoANN THOMPSON
Alderman, 16th Ward

AUTOSHOP ON 5654 S. WESTERN AVENUE

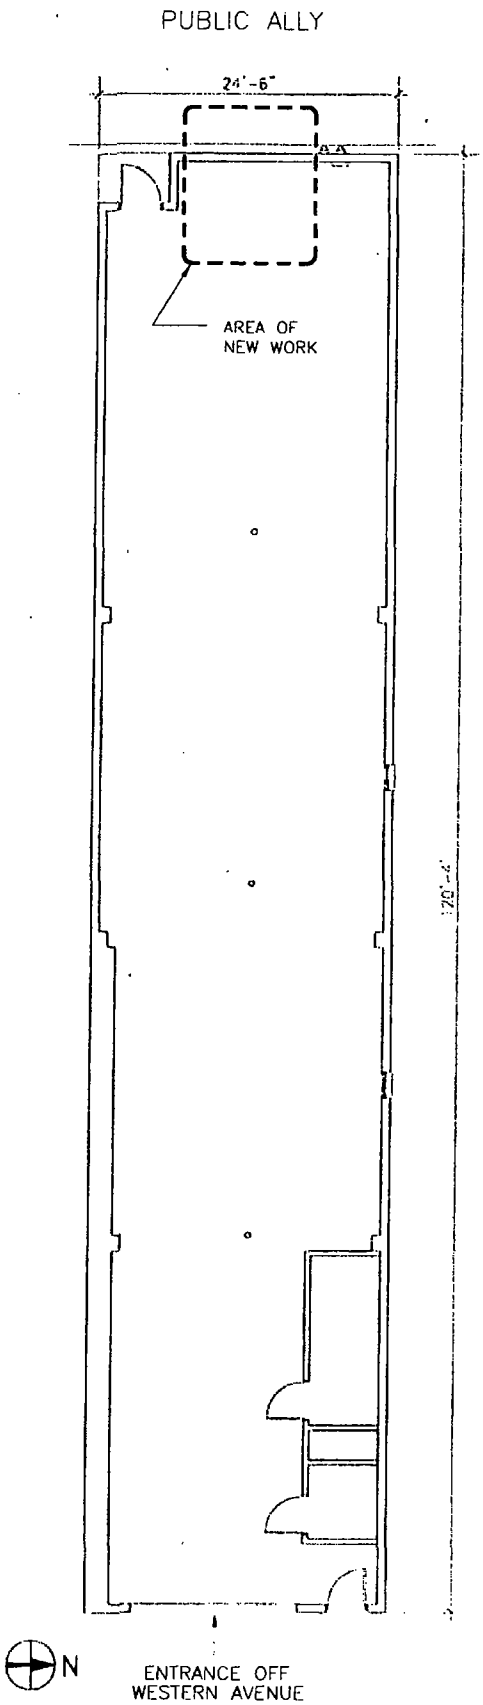

1 EXISTING FLOOR PLAN

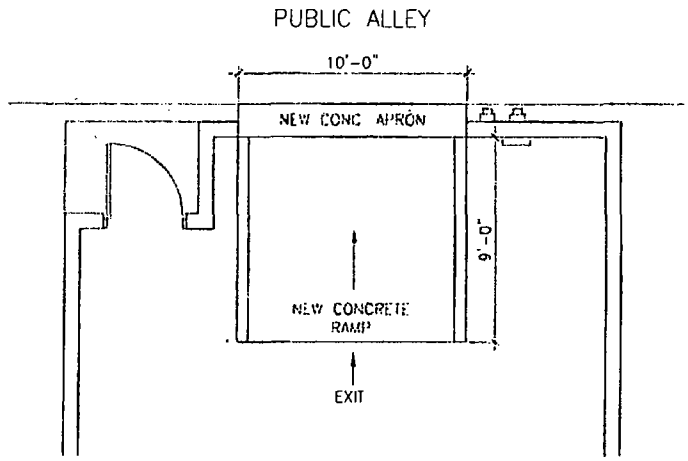

2 PARTIAL FLOOR PLAN

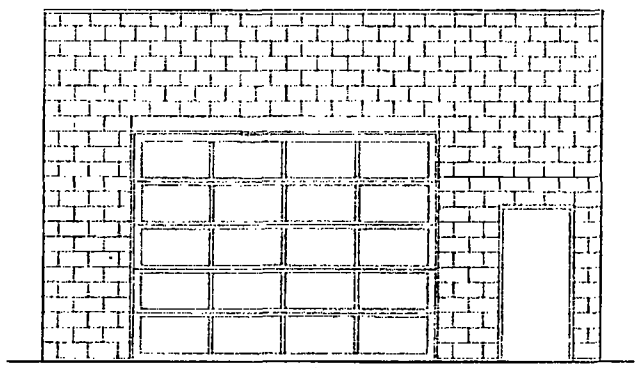

3 EXISTING FRONT ELEVATION

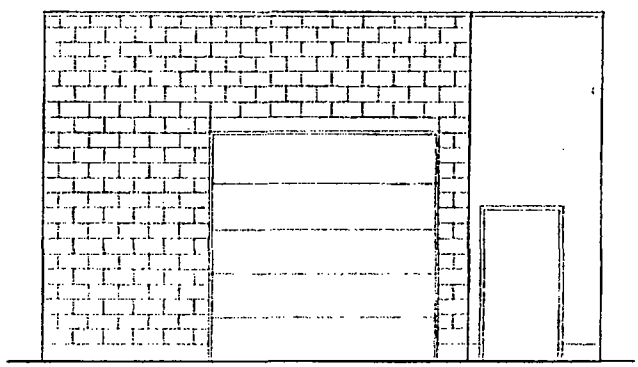

4 REAR ELEVATION WITH NEW GARAGE DOOR

PREPARED BY REVERE PROPERTIES ARCHITECTS
NOVEMBER 24, 2014

Office of the City Clerk

The following pages were submitted to the Office of the City Clerk as part of this legislative document. The pages are not viewable on the public website or other public reports because they contain personal information not suitable for publication. The pages are considered a redacted portion of the entire legislative document.

ATTACHMENT

Caw Group Home Improvement

Licensed bonded & Insured
(708) 695-2041
ADirvin@sbcglobal.net

Repair and Remodeling of Commercial and Residential Property

Preferred Client
Name: Antonia Kozel (Sergio) Date: 11/06/14
Address: 5654 S. Western
City: Chicago , IL
Phone: 773-822-2295

The following work to be completed

Exterior

- Remove 9x10 area of brick and install (1) Steel beam (Rear)
- Install (1) Commercial grade door with opener
- This job will require Architectural drawing and Permit (Included)
- The CAW Group will also order a plat of Survey for Property
- Clean and haul away debris
-
-
-

Material & Labor Included:
Total Cost: $15,300.00

Balance Due Upon Completion:

The above prices, specifications and conditions are satisfactory and are herby accepted. I am authorized CAW Groups to do the work as specified. **Please be aware that this is a CONTRACT**: This is a **binding contract** by signing this form you are obligated to pay for all services rendered under this agreement. Please note: you have 3 days from the date signed to cancel this contract.

Home Owner: _____ **Date:** _____

Antuan Irvin: Antuan D Irvin Sr **Date:** 11/06/14
(CAW Group)

FAX COVER SHEET

TO	Sergio Martinez
COMPANY	Premier Tire Shop
FAX NUMBER	17735824728
FROM	Naaman Landers III
DATE	2014-11-17 23:09:49 GMT
RE	5645 S. Western - Proposal and BIS Form

COVER MESSAGE

Sergio,
Please review the attached docs. Give me a call if you have any questions. If you can get a survey from the previous Owner that would be great.
Naaman

INDUSTRIAL BUILDING LEASE

DATE OF LEASE	TERM OF LEASE		MONTHLY RENT
	BEGINNING	ENDING	$2,000.00 PER MONTH FORT MONTHS November- January $2,500 PER MONTH FOR MONTHS February- MAY
November 1, 2014	November 1, 2014	MAY 31, 2015	$SEE ABOVE

Location of Premises
5654 S. WESTERN AVE. CHICAGO, IL 60636

Purpose: General industrial and business use permitted by applicable codes. To use as a tire shop. Tenant to obtain permits and licenses.

LESSEE

Name SERGIO MARTINEZ. & PREMIER TIRE SHOP #2, INC
Address 5654 S. WESTERN CHICAGO IL 60636
4958 S. KARLOV CHICAGO IL 60632

LESSOR

Name ANTONIA KOZEL
Address 2707 W. SEIPP
CHICAGO, IL 60652

REMIT TO: Same as above

In consideration of the mutual covenants and agreements herein stated, Lessor hereby leases to Lessee and Lessee hereby leases from Lessor solely for the above purpose the premises designated above (the "Premises"), together with the appurtenances thereto, for the above Term.

RENT

1. Lessee shall pay Lessor or Lessor's agent as rent for the Premises the sum stated above, monthly in advance, until termination of this lease, at Lessor's address stated above or such other address as Lessor may designate in writing.

CONDITION AND UPKEEP OF PREMISES

2. Lessee has examined and knows the condition of the Premises and has received the same in good order and repair, and acknowledges that no representations as to the condition and repair thereof have been made by Lessor or his agent, prior to or at the execution of this lease that are not herein expressed; Lessee will keep the Premises including all appurtenances, in good repair, replacing all broken glass with glass of the same size and quality as that broken, and will replace all damaged plumbing fixtures with others of equal quality, and will keep the Premises, including adjoining alleys, in a clean and healthful condition according to the applicable municipal ordinances and the direction of the proper public officers during the term of this lease at Lessee's expense, and will remove the snow and ice from the sidewalk abutting the Premises, and upon the termination of this lease, in any way, will yield up the Premises to Lessor, in good condition and repair, loss by fire and ordinary wear excepted, and will deliver the keys therefor at the place of payment of said rent.

LESSEE NOT TO MISUSE; SUBLET; ASSIGNMENT

3. Lessee will not allow the Premises to be used for any purpose that will increase the rate of insurance thereon, nor for any purpose other than that hereinbefore specified, and will not load floors with machinery or goods beyond the floor load rating prescribed by applicable municipal ordinances, and will not allow the Premises to be occupied in whole, or in part, by any other person, and will not sublet the same or any part thereof, nor assign this lease without in each case the written consent of the Lessor first had, and Lessee will not permit any transfer by operation of law of the interest in the Premises acquired through this lease, and will not permit the Premises to be used for any unlawful purpose, or for any purpose that will injure the reputation of the building or increase the fire hazard of the building, or disturb the tenants or the neighborhood, and will not permit the same to remain vacant or unoccupied for more than ten consecutive days; and will not allow any signs, cards or placards to be posted, or placed thereon, nor permit any alteration of or addition to any part of the Premises, except by written consent of Lessor; all alterations and additions to the Premises shall remain for the benefit of Lessor unless otherwise provided in the consent aforesaid. If in the event Lessee engages in a business other than that stated in the lease which is dangerous or unacceptable by the Lessor, this lease becomes immediately null and void. Lessee shall have 30 days to vacate.

MECHANIC'S LIEN

4. Lessee will not permit any mechanic's lien or liens to be placed upon the Premises or any building or improvement thereon during the term hereof, and in case of the filing of such lien Lessee will promptly pay same. If default in payment thereof shall continue for thirty (30) days after written notice thereof from Lessor to the Lessee, the Lessor shall have the right and privilege at Lessor's option of paying the same or any portion thereof without inquiry as to the validity thereof, and any amounts so paid, including expenses and interest, shall be so much additional indebtedness hereunder due from Lessee to Lessor and shall be repaid to Lessor immediately on rendition of bill therefor.

SM

INDEMNITY FOR ACCIDENTS

5. Lessee covenants and agrees that he will protect and save and keep the Lessor forever harmless and indemnified against and from any penalty or damages or charges imposed for any violation of any laws or ordinances, whether occasioned by the neglect of Lessee or those holding under Lessee, and that Lessee will at all times protect, indemnify and save and keep harmless the Lessor against and from any and all loss, cost, damage or expense, arising out of or from any accident or other occurrence on or about the Premises, causing injury to any person or property whomsoever or whatsoever and will protect, indemnify and save and keep harmless the Lessor against and from any and all claims and against and from any and all loss, cost, damage or expense arising out of any failure of Lessee in any respect to comply with and perform all the requirements and provisions hereof.

NON-LIABILITY OF LESSOR

6. Except as provided by Illinois statute, Lessor shall not be liable for any damage occasioned by failure to keep the Premises in repair, nor for any damage done or occasioned by or from plumbing, gas, water, sprinkler, steam or other pipes or sewerage or the bursting, leaking or running of any pipes, tank or plumbing fixtures, in, above, upon or about Premises or any building or improvement thereon nor for any damage occasioned by water, snow or ice being upon or coming through the roof, skylights, trap door or otherwise, nor for any damages arising from acts or neglect of any owners or occupants of adjacent or contiguous property.

WATER, GAS AND ELECTRIC CHARGES

7. Lessee will pay, in addition to the rent above specified, all gas and electric light and power bills taxed, levied or charged on the Premises, for and during the time for which this lease is granted, and in case said bills for gas, electric light and power shall not be paid when due, Lessor shall have the right to pay the same, which amounts so paid, together with any sums paid by Lessor to keep the Premises in a clean and healthy condition, as above specified, are declared to be so much additional rent and payable with the installment of rent next due thereafter.

KEEP PREMISES IN REPAIR

8. Lessor shall not be obliged to incur any expense for repairing any improvements upon said demised premises or connected therewith, and the Lessee at his own expense will keep all improvements in good repair (injury by fire, or other causes beyond Lessee's control excepted) as well as in a good tenantable and wholesome condition, and will comply with all local or general regulations, laws and ordinances applicable thereto, as well as lawful requirements of all competent authorities in that behalf. Lessee will, as far as possible, keep said improvements from deterioration due to ordinary wear and from falling temporarily out of repair. If Lessee does not make repairs as required hereunder promptly and adequately, Lessor may but need not make such repairs and pay the costs thereof, and such costs shall be so much additional rent immediately due from and payable by Lessee to Lessor.

ACCESS TO PREMISES

9. Lessee will allow Lessor free access to the Premises for the purpose of examining or exhibiting the same, or to make any needful repairs, or alterations thereof which Lessor may see fit to make and will allow to have placed upon the Premises at all times notice of "For Sale" and "To Rent", and will not interfere with the same. Lessor shall be notified in the event Lessee decides to add any locking security systems. It shall be understood that Lessor shall have a key to the premises in his possession. If locks are changed, Lessor must be notified and given a new key.

ABANDONMENT AND RELETTING

10. If Lessee shall abandon or vacate the premises, or if Lessee's right to occupy the Premises be terminated by Lessor by reason of Lessee's breach of any of the covenants herein, the same may be re-let by Lessor for such rent and upon such terms as Lessor may deem fit, subject to Illinois statute; and if a sufficient sum shall not thus be realized monthly, after paying the expenses of such re-letting and collecting to satisfy the rent hereby reserved, Lessee agrees to satisfy and pay all deficiency monthly during the remaining period of this lease.

HOLDING OVER

11. Lessee will, at the termination of this lease by lapse of time or otherwise, yield up immediate possession to Lessor, including the removal of any and all personal property of the Lessee and others then upon the premises, and failing so to do, will pay as liquidated damages, for the whole time such possession is withheld, the sum of___TWO HUNDRED__DOLLAR & 00/100 Dollars ($_200.00____) per day; but the provisions of this clause shall not be held as a waiver by Lessor of any right of re-entry as hereinafter set forth; nor shall the receipt of said rent or any part thereof, or any other act in apparent affirmance of tenancy, operate as a waiver of the right to forfeit this lease and the term hereby granted for the period still unexpired, for a breach of any of the covenants herein.

EXTRA FIRE HAZARD

12. There shall not be allowed, kept, or used on the Premises any flammable or explosive liquids or materials save such as may be necessary for use in the business of the Lessee, and in such case, any such substances shall be delivered and stored in amount, and used, in accordance with the rules of the applicable Board of Underwriters and statutes and ordinances now or hereafter in force. Lessee agrees not to carry on any activity or store flammable materials in a manner which would increase the fire insurance premium on the building or contents of other tenants (if any) occupying space in said building.

DEFAULT BY LESSEE

13. If default be made in the payment of the above rent, or any part thereof, or in any of the covenants herein contained to be kept by the Lessee, Lessor may at any time thereafter at his election declare said term ended and reenter the Premises or any part thereof, with or (to the extent permitted by law) without notice or process of law, and remove Lessee or any persons occupying the same, without prejudice to any remedies which might otherwise be used for arrears of rent, and Lessor shall have at all times the right to distrain for rent due, and shall have a valid and first lien

SM

NO RENT DEDUCTION OR SET OFF

14. Lessee's covenant to pay rent is and shall be independent of each and every other covenant of this lease. Lessee agrees that any claim by Lessee against Lessor shall not be deducted from rent nor set off against any claim for rent in any action.

RENT AFTER NOTICE OF SUIT

15. It is further agreed, by the parties hereto, that after the service of notice, or the commencement of a suit or after final judgment for possession of the Premises, Lessor may receive and collect any rent due, and the payment of said rent shall not waive or affect said notice, said suit, or said judgment.

PAYMENT OF COSTS

16. Lessee will pay and discharge all reasonable costs, attorney's fees and expenses that shall be made and incurred by Lessor in enforcing the covenants and agreements of this lease.

RIGHTS CUMULATIVE

17. The rights and remedies of Lessor under this lease are cumulative. The exercise or use of any one or more thereof shall not bar Lessor from exercise or use of any other right or remedy provided herein or otherwise provided by law, nor shall exercise nor use of any right or remedy by Lessor waive any other right or remedy.

FIRE AND CASUALTY

18. In case the Premises shall be rendered untenantable during the term of this lease by fire or other casualty, Lessor at his option may terminate the lease or repair the Premises within 60 days thereafter. If Lessor elects to repair, this lease shall remain in effect provided such repairs are completed within said time. If Lessor shall not have repaired the Premises within said time, then at the end of such time the term hereby created shall terminate. If this lease is terminated by reason of fire or casualty as herein specified, rent shall be apportioned and paid the day of such fire or other casualty.

SUBORDINATION

19. This lease is subordinate to all mortgages which may now or hereafter affect the Premises. Lessor shall have the right from time to time and at any time during the term of this Lease or renewal thereof, to sell, mortgage or otherwise dispose of Lessor's interest in the rented property subject to this lease. Lessee agrees that this Lease is subject and subordinate to the terms of any mortgage to be placed on or encumber the demised premises, provided, however, that Lessee's tenancy shall not be disturbed so long as Lessee is not in default under the terms of the within Lease. Lessee further agrees to execute any and all documents required by the mortgagee to evidence the subordination of this Lease, and in the event of default in the execution of such documents, Lessor is hereby appointed as agent for Lessee to execute such instruments of subordination or estoppel as may be required.

PLURALS; SUCCESSORS

20. The words "Lessor" and "Lessee" wherever herein occurring and used shall be construed to mean "Lessors" and "Lessees" in case more than one person constitutes either party to this lease; and all the covenants and agreements contained shall be binding upon, and inure to, their respective successors, heirs, executors, administrators and assigns and may be exercised by his or their attorney or agent.

SEVERABILITY

21. Wherever possible each provision of this lease shall be interpreted in such manner as to be effective and valid under applicable law, but if any provision of this lease shall be prohibited by or invalid under applicable law, such provision shall be ineffective to the extent of such prohibition or invalidity, without invalidating the remainder of such provision or the remaining provisions of this lease.

DEPOSITS

22. Lessee will deposit herewith, in addition to the first month's rent, a security deposit in the amount of $1,000.00 to be held by Lessor to guarantee faithful performance of this lease. Said security deposit shall be returned at the end of the lease term provided the Lessee shall not be in default hereunder and premises are surrendered in same condition as delivered.

23. At time of signing new lease for an additional period of rental time, Lessee shall be required to update security deposit to coincide with any monthly rental increase.

INSURANCE

24. Lessee, at Lessee's expense, shall purchase and maintain insurance during the entire term of the lease for the benefit of the Lessee and Lessor (as their interest may appear) with terms, coverages, and in responsible companies. Lessor agrees to adjust the amounts or type of coverage set forth herein if the customs or standards in the leasing community change during the term of this lease, but initially Lessee shall maintain the following coverages in the following amounts: (i) Commercial General Liability Insurance on an occurrence basis with a minimum limit of liability in an amount of $1,000,000; and (ii) Workmen's Compensation Insurance in not less than the statutory amounts outlined by the State of Illinois. **Such policies shall name ANTONIA KOZEL as additional insureds** with a requirement of ten-day notice of cancellation to the Lessor. A certificate of insurance shall be delivered to Lessor upon occupancy and thereafter prior to each insurance policy renewal term.

GOVERNMENTAL BODIES

SM

shall hold Lessor harmless for any cost involved due to Lessee's illegal activity or discharge.

TRASH REMOVAL

26. Lessee agrees to contract with a local waste collection service and to store all waste, scrap, garbage, etc., in enclosed metal containers and agrees not to permit any motor vehicles to be stored on the premises or adjoining lots.

ALTERATIONS

27. Lessee shall not add any additions or alterations without written consent of Lessor

LATE PAYMENTS

28. Lessor reserves the right to charge a late payment charge of $50.00 if monthly rent is not paid by the fifth day of any month of the term. The late payment charge shall be increased to $100.00 if monthly rent is not paid by the 12th day of any month of the term. If monthly rent is not paid by the 15th day of each of the two consecutive months of the term, the security deposit required under the lease shall be automatically doubled, and the Lessee shall deposit the additional security deposit required within five days after requested by the Lessor. Alternatively, Lessor may charge interest at the rate of 10% per annum upon any past due amounts under this lease. THE TENANT SHALL BE RESPONSIBLE FOR ANY FEES INCURRED DUE TO NON SUFFICIENT FUNDS; MINIMUM FEE OF $50.00 .

COMMON AREAS

29. Lessee, its agents, and invitees shall have the nonexclusive right to use in common with Lessor and Lessee's of other premises within the building and their agents and invitees any and all driveways, parking areas, and other common areas that may be designated by Lessor located on the land upon which the building is located. Such use shall be subject to rules and regulations of the Lessor and Lessee shall not obstruct nor store anything in the common area nor allow any objectionable noises or odor to emit from the premises nor create or maintain a nuisance in the common area and shall not distribute, solicit, or canvass any occupants of the building. Any references in this lease to areas surrounding the premises or the building or the neighborhood or similar references shall be deemed to include the common areas. Lessee shall not exceed three vehicles in the parking areas per 1,000 s.f. of rented space.

OVERHEAD DOOR & EQUIPMENT

30

COMMENTS: AT THE EXPENSE OF THE TENANT AND IT MUST REMAIN IN THE PREMISES IN THE EVENT THAT THE TENANT DOES NOT RENEW THE LEASE OR EXERCISE THEIR OPTION TO PURCHASE. A

ANY EQUIPMENT ON PREMISES MAY NOT BE REMOVED WITHOUT PRIOR WRITTEN CONSENT OF LANDLORD. A LIST OF EQUIPMENT IS ATTACHED AS EXHIBIT A.

SIGNAGE

31. Lessee will not be allowed to install any exterior signage on the building or install any free standing signs on the grounds without written permission from the Lessor.

HAZARDOUS SUBSTANCES

32. Lessee shall not cause or permit any Hazardous Substance (hereinafter defined) to be used, stored, generated or disposed of on or in the Premises or the Improvements without first obtaining Lessor's prior written consent, except for the storage and use of such materials and cleaning products as are reasonably incidental to Lessee's use, so long as such storage and use is in minor amounts and is in accordance with applicable law and Lessee shall not store any such materials in bulk.

33. Lessee shall indemnify, defend by counsel reasonably acceptable to Lessor and hold Lessor and its officers, commissioners, employees, agents and representatives, the owner and beneficiary of the Premises and the Premises and the Improvements harmless of, from and against any and all claims, damages, fines, judgments, clean up, removal or restoration costs, investigation expenses, penalties, costs, liens, liabilities or losses (including without limitation, decrease in the value of the Premises or the Improvements, loss or restriction of usable area, adverse impact on the marketability of the Premises and the Improvements, and any and all sums paid for settlement of claims, court costs and reasonable attorneys', consultants', and experts' fees and expenses) arising from the presence of any Hazardous Substance on or in the Premises or the Improvements (whether or not the use thereof is otherwise permitted hereunder) caused by Lessee or its directors, officers, employees, agents, shareholders, whether during or after the Term, or permitted or suffered to exist during the Term.

34. Without limiting the foregoing, if Lessee causes or permits the presence of any Hazardous Substance on or in the Premises or the Improvements, Lessee, at its sole cost and expense, shall promptly take any and all actions necessary or required to return the Premises and the Improvements to the condition existing prior to the presence of any Hazardous Substances as reasonably determined by Lessor. Lessee shall obtain Lessor's written consent prior to commencing any such remedial action. Without limitation of any other obligations of Lessee which shall survive the expiration or earlier termination of this Lease, the covenants and obligations of Lessee under this Section shall survive the expiration or earlier termination of this Lease.

35. "Hazardous Substance(s)" means any substance that is toxic, ignitable, reactive or corrosive or that is regulated by any federal, state or local governmental agency, law, rule or ordinance, and includes without limitation any and all material or substances defined as "hazardous waste," extremely hazardous waste," or a "hazardous substance" pursuant to any federal, state or local governmental agency, law, rule or ordinance,

SM

...may be toxic to humans, animals, plants or the environment.

THE LESSEE SHALL OBTAIN HAZARD INSURANCE AND SHALL HOLD LESSOR HARMLESS OF ANY AND ALL INCIDENTS.
THE LESSOR IS NOT RESPONSIBLE FOR ANY DAMAGE TO PROPERTY OR PERSONS ON PREMISES.
THE LESSEE SHALL MAINTAIN THE PROPERTY IN CLEAN AND NON HAZARDOUS CONDITION.
THE LESSEE SHALL OBTAIN THE PROPER LICENSING WITH THE CITY OF CHICAGO.
THE LEASE IS CONTINGENT ON THE LESEE OBTAINING A LICENSE WITH THE CITY OF CHICAGO WITHIN 15 DAYS.

OPTION TO RENEW

36. LESSEE SHALL HAVE AN OPTION TO RENEW THIS LEASE FOR AN ADDITIONAL 6 MONTHS SO LONG AS ALL PAYMENTS HAVE BEEN MADE TIMELY AND ALL OTHER TERMS OF THE LEASE ARE IN ACCORDANCE.

OPTION TO PURCHASE

37. LESSEE SHALL HAVE FIRST OPTION TO PURCHASE DURING THE TERM OF THIS LEASE, SO LONG AS ALL TERMS OF THE LEASE ARE IN ACCORDANCE. THE PURCHASE PRICE SHALL BE $125,000.00 .

If this instrument is executed by individuals.

This lease consists of EIGHT pages numbered 1 to 8 identified by Lessor and Lessee.

IN WITNESS WHEREOF, the parties hereto have executed this instrument as of the Date of Lease stated above.

LESSEE:

SERGIO MARTINEZ _____ (seal)

LESSOR:

_____ (seal)
ANTONIA KOZEL

PREMIER TIRE SHOP #2, INC.

This document was prepared by:

Law Office Of Esperanza Rivera-Valenzuela, LLC
6418 W Ogden Ave
Berwyn, IL 60402
708-749-8600 tel
708-749-8602 fax
attorneyesperanza@sbcglobal.net

This document may not be duplicated without preparers consent.

DESCRIPTION OF PROPERTY

Phillips air compressor

1 4-Post vehicle lift

1 2 post Vehicle lift ~~All~~

~~2 2-Post Vehicle lifts~~

1 Pipe bender

1 Kem clean sink

1 stick welder

1 rotor resurfacing machine

1 Air conditioning recharge machine

1 vehicle strut press

1 Engine hoist

1 Bearing Press Machine

11-8-14

SM

The undersigned (the "Guarantor") having examined the foregoing Lease ("Lease") and being familiar with all the terms, covenants and provisions contained therein, and as an inducement to Landlord to enter into the Lease, does hereby unconditionally guarantee to Landlord: (i) the full and prompt payment of all Base Rent, Additional Rent and other items of rent and all other sums and charges payable by Lessee under the Lease; (ii) the full and timely performance and observance of all the covenants, terms, conditions, and agreements therein provided to be performed and observed by Lessee; (iii) the full and prompt payment of all costs, expenses and reasonable attorneys' fees incurred by Landlord in enforcing the Lease or this Guaranty; and (iv) the full and prompt payment to Landlord of the amount of any payments made to Landlord which are recovered from Landlord by a trustee, receiver or creditor of the Guarantor or Tenant pursuant to applicable law; and the Guarantor hereby covenants and agrees to and with Landlord that if default shall at any time be made by Tenant in the payment of any of the foregoing, or any other sum or charge payable by Tenant under the Lease, or if Tenant should default in the performance and observance of any of the covenants, terms, conditions, or agreements contained in the Lease, the Guarantor will forthwith pay such rent and such other sums and charges to Landlord, and any arrears thereof, and shall forthwith faithfully perform and fulfill all of such terms, covenants, conditions, and agreements.

This Guaranty is an absolute and unconditional guaranty of payment and of performance, and not of collection. It shall be enforceable against the Guarantor without the necessity of any suit or proceedings on Landlord's part of any kind or nature whatsoever against Tenant and without the necessity of any notice of nonpayment, nonperformance or nonobservance or of any notice of acceptance of this Guaranty or of any other notice or demand to which the Guarantor might otherwise be entitled, all of which the Guarantor hereby expressly waives; and the Guarantor hereby expressly agrees that the validity of this Guaranty and the obligations of the Guarantor hereunder shall in no way be terminated, affected, diminished, or impaired by reason of the assertion or the failure to assert by Landlord against Tenant, or against Tenant's successors and assigns, any of the rights or remedies reserved to Landlord pursuant to the provisions of said Lease or by relief of Tenant from any of Tenant's obligations under the Lease or otherwise, including, but not by way of limitation, the rejection of the Lease in connection with proceedings under the bankruptcy laws now or hereafter in effect.

This Guaranty shall be a continuing guaranty and the liability of the Guarantor hereunder shall in no way be affected, modified or diminished by reason of any assignment, renewal, modification, or extension of the Lease or by reason of any modification or waiver of or change in any of the terms, covenants, conditions, or provisions of the Lease, or by reason of any extension of time that may be granted by Landlord to Tenant, or a changed or different use of the Premises, or by reason of any dealings or transactions or matters or things occurring between Landlord and Tenant, whether or not notice thereof is given to the Guarantor.

The Guarantor hereby unconditionally waives (a) demand for payment, and all notices of any kind, including, without limitation, notice of acceptance hereof, notice of nonpayment, non-performance, or other default under the Lease; and notice of any action taken to collect upon or enforce any of the terms and provisions of the Lease; (b) any subrogation to the rights of Landlord against Tenant until all of the obligations of Tenant under the Lease have been fully complied with and the Lease has expired or terminated and such payments made by the Guarantor are not subject to a right of recovery; and (c) any setoffs or counterclaims against Landlord which would otherwise impair Landlord's rights against the Guarantor hereunder.

The assignment by Landlord of the Lease and/or the rents, profits, avails, and/or proceeds thereof made either with or without notice to the Guarantor shall in no manner whatsoever release the Guarantor from any liability as Guarantor.

This Guaranty shall be governed by and construed in accordance with the laws of the State of Illinois.

All of the provisions of this Guaranty shall inure to the benefit of Landlord and its grantees, successors and assigns and shall inure to the benefit of any future owner of the fee title of which the Premises are a part, and all the provisions of this Guaranty shall be binding upon the Guarantor and its heirs, legal representatives, successors, and assigns.

All of Landlord's rights and remedies under the Lease and under this Guaranty shall be

SM

Initially capitalized terms used but not otherwise defined herein have the same meanings given them in the Lease.

IN WITNESS WHEREOF, the undersigned has executed this Guaranty as of the date first written above.

GUARANTOR:

SERGIO MARTINEZ, individually
Address: 4958 S Karlov
328-80-8914
Social Security No.:

Re: Building Name/Address:

Landlord Name: Antonia Kozel

Tenant Name: Sergio Martinez

Suite No.: 5654 S WESTERN

Ladies and Gentlemen:

As an authorized representative of the above-referenced Tenant, I/we have physically inspected the LOCATION referred to above with Antonia Kozel, a representative of the property manager for the above-referenced Building. I/we accept the Suite and such improvements as in compliance with all the requirements of our Lease. Further, I/we confirm and verify the following information:

Delivery Date: Nov 1 2014

Commencement Date: Nov 1, 2014

Rent Start Date: Nov 1, 2014

Expiration Date: May 30, 2015

Very truly yours,

By: Antonia Kozel / Sergio Martinez

Name:

Its:

City of Chicago

O2015-79

Office of the City Clerk

Document Tracking Sheet

Meeting Date:	1/21/2015
Sponsor(s):	Zalewski (23)
Type:	Ordinance
Title:	Exemption from physical barrier requirement for commercial driveway alley access for Richard-Midway Funeral Home
Committee(s) Assignment:	Committee on Transportation and Public Way

BE IT ORDAINED BY THE COUNCIL OF THE CITY OF CHICAGO:

SECTIONS 1. Pursuant to Section 10-20-430 of the Municipal Code of Chicago, the Commissioner of Transportation is hereby authorized and directed to exempt Richard-Midway Funeral Home from the provisions requiring barriers as a prerequisite to prohibit alley ingress and egress to the parking facilities for 5749 S. Archer Ave., Chicago, IL.

SECTION 2. This ordinance shall take effect and be in force from and after its passage and publication.

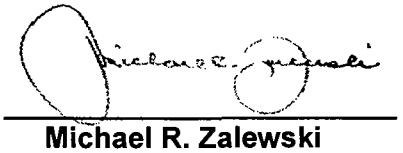

City Council Meeting
January 21, 2014

Michael R. Zalewski
Alderman, 23rd Ward

City of Chicago

O2015-84

Office of the City Clerk

Document Tracking Sheet

Meeting Date:	1/21/2015
Sponsor(s):	Maldonado (26)
Type:	Ordinance
Title:	Exemption from physical barrier requirement for commercial driveway alley access for 2921 W Division St
Committee(s) Assignment:	Committee on Transportation and Public Way

BE IT ORDAINED BY THE CITY COUNCIL OF THE CITY OF CHICAGO:

SECTION 1. Section 10-20-430 of the Municipal Code of Chicago, the Commissioner of Transportation is hereby authorized and directed to exempt:

Property Owner:	Lutheran Church
Business Type:	Day Care Center
Address:	2921 W. Division
Business Contact:	Alexander De La Cruz

from the provisions requiring barriers as a prerequisite to prohibit alley ingress and egress to parking facilities for premise address: 2921 W. Division.

SECTION 2. This ordinance shall take effect and be in force from and after its passage and publication.

Roberto Maldonado
Alderman, 26th Ward

City of Chicago

O2015-85

Office of the City Clerk

Document Tracking Sheet

Meeting Date:	1/21/2015
Sponsor(s):	Maldonado (26)
Type:	Ordinance
Title:	Exemption from physical barrier requirement for commercial driveway alley access for Jose T. Garcia
Committee(s) Assignment:	Committee on Transportation and Public Way

BE IT ORDAINED BY THE CITY COUNCIL OF THE CITY OF CHICAGO:

SECTION 1. Section 10-20-430 of the Municipal Code of Chicago, the Commissioner of Transportation is hereby authorized and directed to exempt:

Property Owner:	Jose T. Garcia
Business Type:	Commercial Building
Address:	4055 W. Armitage
Business Contact:	Jose T. Garcia

from the provisions requiring barriers as a prerequisite to prohibit alley ingress and egress to parking facilities for premise address: 4055 W. Armitage.

SECTION 2. This ordinance shall take effect and be in force from and after its passage and publication.

Roberto Maldonado
Alderman, 26th Ward

City of Chicago

O2015-86

Office of the City Clerk

Document Tracking Sheet

Meeting Date:	1/21/2015
Sponsor(s):	Maldonado (26)
Type:	Ordinance
Title:	Exemption from physical barrier requirement for commercial driveway alley access for La Feria De Las Flores LLC
Committee(s) Assignment:	Committee on Transportation and Public Way

BE IT ORDAINED BY THE CITY COUNCIL OF THE CITY OF CHICAGO:

SECTION 1. Section 10-20-430 of the Municipal Code of Chicago, the Commissioner of Transportation is hereby authorized and directed to exempt:

Property Owner:	Luis Reyes
Business Type:	La Feria De Las Flores, LLC (Banquet Hall)
Address:	3417 W. North Ave, 1st floor
Business Contact:	Luis Reyes

from the provisions requiring barriers as a prerequisite to prohibit alley ingress and egress to parking facilities for premise address: 3417 W. North Ave.

SECTION 2. This ordinance shall take effect and be in force from and after its passage and publication.

Roberto Maldonado
Alderman, 26th Ward

City of Chicago

O2015-87

Office of the City Clerk

Document Tracking Sheet

Meeting Date:	1/21/2015
Sponsor(s):	Maldonado (26)
Type:	Ordinance
Title:	Exemption from physical barrier requirement for commercial driveway alley access for Insight Sign Company
Committee(s) Assignment:	Committee on Transportation and Public Way

BE IT ORDAINED BY THE CITY COUNCIL OF THE CITY OF CHICAGO:

SECTION 1. Section 10-20-430 of the Municipal Code of Chicago, the Commissioner of Transportation is hereby authorized and directed to exempt:

Property Owner:	Christopher Zwirn
Business Type:	Insight Sign Company
Address:	3910 W. Grand
Business Contact:	Christopher Zwirn #773-267-4002

from the provisions requiring barriers as a prerequisite to prohibit alley ingress and egress to parking facilities for premise address: 3910 W. Grand.

SECTION 2. This ordinance shall take effect and be in force from and after its passage and publication.

Roberto Maldonado
Alderman, 26th Ward

City of Chicago

O2015-88

Office of the City Clerk

Document Tracking Sheet

Meeting Date:	1/21/2015
Sponsor(s):	Maldonado (26)
Type:	Ordinance
Title:	Exemption from physical barrier requirement for commercial driveway alley access for All Things Possible for Kids
Committee(s) Assignment:	Committee on Transportation and Public Way

BE IT ORDAINED BY THE CITY COUNCIL OF THE CITY OF CHICAGO:

SECTION 1. Section 10-20-430 of the Municipal Code of Chicago, the Commissioner of Transportation is hereby authorized and directed to exempt:

Property Owner:	Shelly Glasper
Business Type:	All Things Possible for Kids (Day Care)
Address:	3956 W. Grand
Business Contact:	Shelly Glasper

from the provisions requiring barriers as a prerequisite to prohibit alley ingress and egress to parking facilities for premise address: 3956 W. Grand.

SECTION 2. This ordinance shall take effect and be in force from and after its passage and publication.

Roberto Maldonado
Alderman, 26th Ward

City of Chicago

O2015-89

Office of the City Clerk

Document Tracking Sheet

Meeting Date:	1/21/2015
Sponsor(s):	Maldonado (26)
Type:	Ordinance
Title:	Exemption from physical barrier requirement for commercial driveway alley access for Sung Ko and Hwan K. Ko
Committee(s) Assignment:	Committee on Transportation and Public Way

BE IT ORDAINED BY THE CITY COUNCIL OF THE CITY OF CHICAGO:

SECTION 1. Section 10-20-430 of the Municipal Code of Chicago, the Commissioner of Transportation is hereby authorized and directed to exempt:

Property Owner:	Sung Ko & Hwan K. Ko
Business Type:	Commercial Building
Address:	2201-15 W. Grand Ave.
Business Contact:	Kolpak and Lerner

from the provisions requiring barriers as a prerequisite to prohibit alley ingress and egress to parking facilities for premise address: 2201-15 W. Grand Ave.

SECTION 2. This ordinance shall take effect and be in force from and after its passage and publication.

Roberto Maldonado
Alderman, 26th Ward

City of Chicago

O2015-113

Office of the City Clerk

Document Tracking Sheet

Meeting Date:	1/21/2015
Sponsor(s):	Burnett (27)
Type:	Ordinance
Title:	Exemption from physical barrier requirement for commercial driveway alley access for Akara Partners LLC/Akara Development Service
Committee(s) Assignment:	Committee on Transportation and Public Way

City Council Meeting
January 21, 2015

BE IT ORDAINED BY THE CITY COUNCIL OF THE CITY OF CHICAGO

SECTION 1. Section 10-20-430 of the Municipal Code of Chicago, Commissioner of Transportation is hereby authorized and directed to exempt

Akara Partners, LLc / Akara Development Service
504 N.Green Street
Chicago, IL 60642

From the provisions requiring barriers as a prerequisite to prohibit alley ingress and egress to parking facilities for premise address.

SECTION 2. This ordinance shall take effect and be in force from and after its passage and publication

Walter Burnett, Jr.
Alderman, 27th Ward

City of Chicago

O2015-131

Office of the City Clerk

Document Tracking Sheet

Meeting Date:	1/21/2015
Sponsor(s):	Burnett (27)
Type:	Ordinance
Title:	Exemption from physical barrier requirement for commercial driveway alley access for Steve Garrett
Committee(s) Assignment:	Committee on Transportation and Public Way

City Council Meeting
January 21,2015

BE IT ORDAINED BY THE CITY COUNCIL OF THE CITY OF CHICAGO

SECTION 1. Section 10-20-430 of the Municipal Code of Chicago, Commissioner of Transportation is hereby authorized and directed to exempt

Steve Garrett
1366 W.Lake Street
Chicago, IL 60607

From the provisions requiring barriers as a prerequisite to prohibit alley ingress and egress to parking facilities for premise address.

SECTION 2. This ordinance shall take effect and be in force from and after its passage and publication

Walter Burnett, Jr.
Alderman, 27th Ward

City of Chicago

O2015-132

Office of the City Clerk

Document Tracking Sheet

Meeting Date:	1/21/2015
Sponsor(s):	Burnett (27)
Type:	Ordinance
Title:	Exemption from physical barrier requirement for commercial driveway alley access for Red Top Parking
Committee(s) Assignment:	Committee on Transportation and Public Way

City Council Meeting
January 21, 2015

BE IT ORDAINED BY THE CITY COUNCIL OF THE CITY OF CHICAGO

SECTION 1. Section 10-20-430 of the Municipal Code of Chicago, Commissioner of Transportation is hereby authorized and directed to exempt

Red Top Parking
1651 W.Warren Bvld
Chicago, IL 60612

From the provisions requiring barriers as a prerequisite to prohibit alley ingress and egress to parking facilities for premise address.

SECTION 2. This ordinance shall take effect and be in force from and after its passage and publication

Walter Burnett, Jr.
Alderman, 27th Ward

City of Chicago

O2015-96

Office of the City Clerk

Document Tracking Sheet

Meeting Date:	1/21/2015
Sponsor(s):	Suarez (31)
Type:	Ordinance
Title:	Exemption from physical barrier requirement for commercial driveway alley access for Screenworks Supply
Committee(s) Assignment:	Committee on Transportation and Public Way

CITY COUNCIL
January 21, 2015

BE IT ORDAINED BY THE CITY COUNCIL OF THE CITY OF CHICAGO:

SECTION 1. Pursuant to Section 10-20-430 of the Municipal Code of Chicago, the Commissioner of Transportation is hereby authorized and directed to exempt Screenworks Supply of 4511 W. Belmont Avenue from the provisions requiring barriers as a prerequisite to prohibit alley ingress and/or egress to parking facilities at 4511 W. Belmont Avenue, Chicago, Illinois.

SECTION 2. This ordinance shall take effect and be in force from and after its passage and publication.

Alderman Ray Suarez, 31st Ward

City of Chicago

O2015-94

Office of the City Clerk

Document Tracking Sheet

Meeting Date:	1/21/2015
Sponsor(s):	Sposato (36)
Type:	Ordinance
Title:	Exemption from physical barrier requirement for commercial driveway alley access for Juan's Tires
Committee(s) Assignment:	Committee on Transportation and Public Way

CITY COUNCIL: December 10, 2014

BE IT ORDAINED BY THE CITY COUNCIL OF CHICAGO:

SECTION 1. Pursuant to Section 10-20-430 of the Municipal Code of Chicago, the Commissioner of Transportation is hereby authorized and directed to exempt **Juan's Tires, 6230 W. Addison,** from the provisions requiring barriers as a prerequisite to prohibit alley ingress and egress to parking facilities for Premise Address.

SECTION 2. This ordinance shall take effect and be in force from and after its passage and publication.

Nicholas Sposato
Alderman, 36th Ward

City of Chicago

O2015-80

Office of the City Clerk

Document Tracking Sheet

Meeting Date:	1/21/2015
Sponsor(s):	O'Connor (40)
Type:	Ordinance
Title:	Exemption from physical barrier requirement for commercial driveway alley access for New Urban Automotive, Inc.
Committee(s) Assignment:	Committee on Transportation and Public Way

City Council Meeting
January 21, 2015
Transportation and Public Way

ORDINANCE

BE IT ORDAINED BY THE CITY COUNCIL OF THE CITY OF CHICAGO:

SECTION 1. Pursuant to Section 10-20-430 of the Municipal Code of Chicago, the Commissioner of Transportation is hereby authorized and directed to exempt **New Urban Automotive Inc., 6330 N. Clark Street, Chicago, Illinois 60660** from the provisions requiring barriers as a prerequisite to prohibit alley ingress and egress to parking facilities for premise address.

SECTION 2. This ordinance shall take effect and be in force upon its passage and publication.

Patrick J. O'Connor - Alderman, 40th Ward

City of Chicago

O2015-81

Office of the City Clerk

Document Tracking Sheet

Meeting Date:	1/21/2015
Sponsor(s):	O'Connor (40)
Type:	Ordinance
Title:	Exemption from physical barrier requirement for commercial driveway alley access for 5820 N. Clark LLC
Committee(s) Assignment:	Committee on Transportation and Public Way

City Council Meeting
January 21, 2015
Transportation and Public Way

ORDINANCE

BE IT ORDAINED BY THE CITY COUNCIL OF THE CITY OF CHICAGO:

SECTION 1. Pursuant to Section 10-20-430 of the Municipal Code of Chicago, the Commissioner of Transportation is hereby authorized and directed to exempt **5820 N. Clark, LLC, 5820 N. Clark Street, Chicago, Illinois 60660** from the provisions requiring barriers as a prerequisite to prohibit alley ingress and egress to parking facilities for premise address.

SECTION 2. This ordinance shall take effect and be in force upon its passage and publication.

Patrick J. O'Connor - Alderman, 40th Ward

City of Chicago

O2015-124

Office of the City Clerk

Document Tracking Sheet

Meeting Date:	1/21/2015
Sponsor(s):	Reilly (42)
Type:	Ordinance
Title:	Exemption from physical barrier requirement for commercial driveway alley access for Optima, Inc. and Optima Center Chicago II LLC
Committee(s) Assignment:	Committee on Transportation and Public Way

Committee on Transportation and Public Way
City Council Meeting January 21, 2015
Alderman Brendan Reilly, 42nd Ward
Alley Access Ordinance

BE IT ORDAINED BY THE CITY COUNCIL OF THE CITY OF CHICAGO:

SECTION 1. Pursuant to Section 10-20-430 of the Municipal Code of Chicago, the Commissioner of Transportation is hereby authorized and directed to exempt Optima, Inc. and Optima Center Chicago II, LLC, from the provisions requiring barriers as a prerequisite to prohibit alley ingress and/or egress at 214-236 East Illinois Street and 215-237 East Grand Avenue.

SECTION 2. This ordinance shall take effect and be in force upon its passage and publication.

Brendan Reilly
Alderman, 42nd Ward

City of Chicago

O2015-105

Office of the City Clerk

Document Tracking Sheet

Meeting Date:	1/21/2015
Sponsor(s):	Moore (49)
Type:	Ordinance
Title:	Exemption from physical barrier requirement for commercial driveway alley access for Public Building Commission
Committee(s) Assignment:	Committee on Transportation and Public Way

ORDINANCE

1921-25 West Howard Street

Be It Ordained by the City Council of the City of Chicago:

SECTION 1. Pursuant to Section 10-20-430 of the Municipal Code of Chicago, the Director of Transportation is hereby authorized and directed to exempt the Public Building Commission, 50 West Washington Street, Chicago, IL, from the provisions requiring barriers as a prerequisite to prohibit alley ingress and egress to parking facilities for 1921-25 West Howard Street.

SECTION 2. This ordinance shall take effect and be in force from and after its passage and publication.

Joseph A. Moore
Alderman 49th Ward

City of Chicago

O2015-126

Office of the City Clerk

Document Tracking Sheet

Meeting Date:	1/21/2015
Sponsor(s):	Fioretti (2) Arena (45) Waguespack (32)
Type:	Ordinance
Title:	Establishment of amensty program for accumulated vehicular traffic and parking violations
Committee(s) Assignment:	Committee on Finance

FINANCE

ORDINANCE

WHEREAS, The City of Chicago is a home rule unit of government under Section 6(a), Article VII of the 1970 Constitution of the State of Illinois and, therefore, may pass legislation regulating matters that pertain to its municipal government and affairs; and

WHEREAS, In an effort to enforce collection of fines imposed on individuals who were adjudicated to be in violation of their vehicular traffic and parking laws, the city saw fit to double and triple these fines if they were not paid in a timely fashion; and

WHEREAS, It was determined that these penalties, while motivating some individuals to pay what was owed before the amount escalated, imposed an undue burden on many who might be willing and able to pay their original fines given the opportunity and the time to do so; and

WHEREAS, An amnesty program to provide relief from these accumulated penalties brought in more than $7,000,000 when it was last granted almost a decade ago. It behooves this legislative body to extend such a program at this time, now therefore

BE IT ORDAINED BY THE CITY OF CHICAGO CITY COUNCIL:

SECTION 1. The above recitals are incorporated herein by reference and made the findings of the City Council.

SECTION 2. Beginning April 15, 2015, any person who owes the City $10,000 or less in unpaid fines and penalties for any final determinations of parking and/or compliance violations under Chapter 9 of the City of Chicago Municipal Code and pays to the City the amounts remaining due on any or all final determinations of liability shall not be required to pay more than the original amount of the fine relating to any final determination on any violation which occurred prior to April 15, 2014 and the city comptroller and the Department of Finance is hereby authorized and directed to waive any amount above the original fines relating to those violations that occurred prior to said date.

SECTION 3. In addition, the city comptroller and the Department of Finance is authorized and directed to allow all active-duty or veteran United States military personnel, senior citizens above the age of 65 and persons with a net income below the current poverty level as set by the United States Department of Health and Human Services for 2014 to enter into a monthly installment plan of up to 24 months after paying 25% of the amount due under the provisions of Section 1 of this ordinance regardless of a previous history of defaults prior to passage of this ordinance.

SECTION 4. All other persons shall be allowed to enter into a monthly payment plan subject to the provisions of Section 2 of this ordinance provided they do not have a previous history of defaults prior to passage of this ordinance under the rules promulgated by the City of Chicago Department of Finance.

SECTION 5. All provisions of this ordinance shall expire on December 31, 2017.

SECTION 6. This ordinance shall take effect upon its passage and publication.

ROBERT W. FIORETTI
Alderman – 2nd Ward

City of Chicago

O2015-271

Office of the City Clerk

Document Tracking Sheet

Meeting Date:	1/21/2015
Sponsor(s):	Moreno (1)
Type:	Ordinance
Title:	Awning(s) for Crater Food & Liquor
Committee(s) Assignment:	Committee on Transportation and Public Way

ORDINANCE
CRATER FOOD & LIQUOR
Acct. No. 16659 - 1
Permit No. 1116463

Be It Ordained by the City Council of the City of Chicago:

SECTION 1. Permission and authority are hereby given and granted to CRATER FOOD & LIQUOR, upon the terms and subject to the conditions of this ordinance to maintain and use, as now constructed, one (1) Awning(s) projecting over the public right-of-way adjacent to its premises known as 1144 N. Milwaukee Ave..

Said Awning(s) at N. Milwaukee Avenue measure(s):
One (1) at eighteen point three three (18.33) feet in length, and three (3) feet in width for a total of fifty-four point nine nine (54.99) square feet.

The location of said privilege shall be as shown on prints kept on file with the Department of Business Affairs and Consumer Protection and the Office of the City Clerk.

Said privilege shall be constructed in accordance with plans and specifications approved by the Zoning Department - Signs.

This grant of privilege in the public way shall be subject to the provisions of Section 10-28-015 and all other required provisions of the Municipal Code of Chicago.

The grantee shall pay to the City of Chicago as compensation for the privilege #1116463 herein granted the sum of fifty ($50.00) per annum in advance.

A 25% penalty will be added for payments received after due date.

The permit holder agrees to hold the City of Chicago harmless for any damage, relocation or replacement costs associated with damage, relocation or removal of private property caused by the City performing work in the public way.

Authority herein given and granted for a period of five (5) years from and after 01/11/2015.

Alderman _____

Proco Joe Moreno 1st Ward

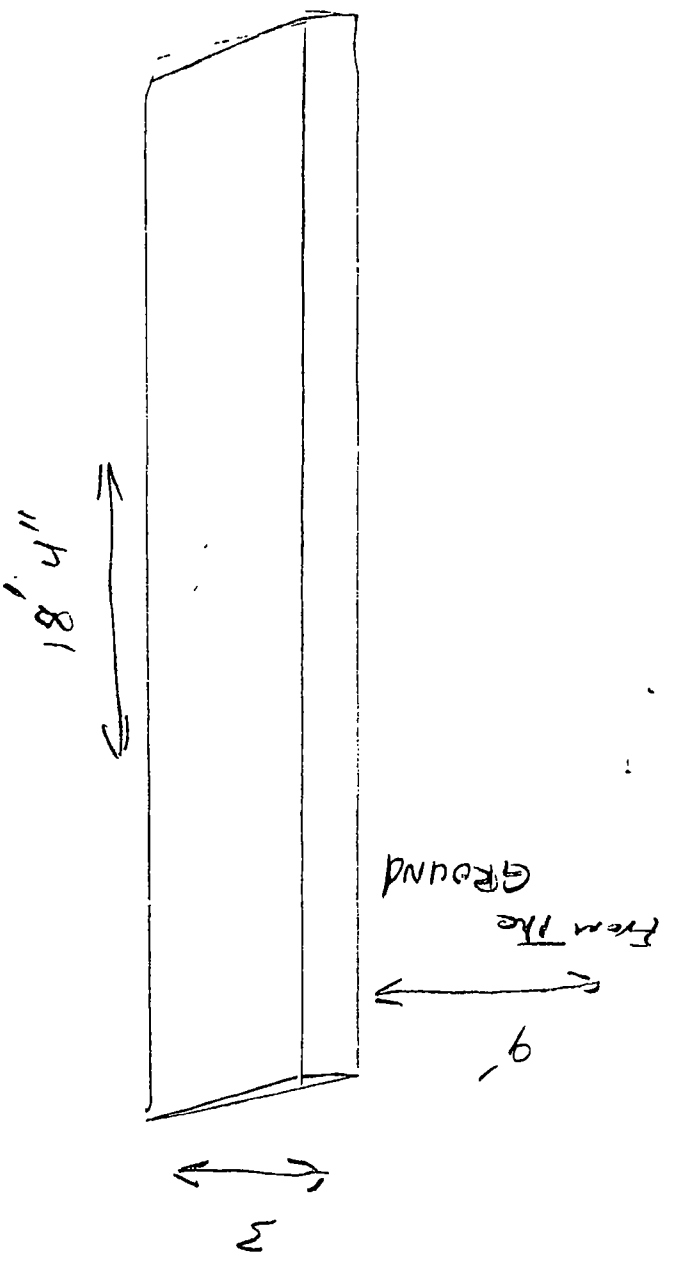
18' 4"
From the Ground
9'
3'

Department of Business Affairs and Consumer Protection
Small Business Center - Public Way Use Unit
City Hall - 121 N. LaSalle Street, Room 800 • Chicago, IL 60602
312-74-GOBIZ / 312-744-6249 • (312) 744-1944 (TTY)
http://www.cityofchicago.org/bacp

01/21/2015

Alderman **Proco Joe Moreno**
Ward # **01**
City of Chicago
City Hall, Room **300**
121 North LaSalle Street
Chicago, Illinois 60602

Re: An ordinance to use and maintain a portion of the public right-of-way for **one (1) awning(s)** for **CRATER FOOD & LIQUOR**, adjacent to the premises known as **1144 N. Milwaukee Ave.**.

Dear Alderman **Proco Joe Moreno**:

The applicant referenced above has requested the use of the public right-of-way for a **awning(s)**. An ordinance has been prepared by the Department of Business Affairs and Consumer Protection – Small Business Center - Public Way Use Unit for presentation to the City Council. Because this request was made for properties located in your ward, as approved by you as per the attached, I respectfully request that you introduce the attached ordinance at the next City Council meeting.

If you have any questions regarding this ordinance, please contact Anthony Bertuca at (312) 744-5506.

Department of Business Affairs and Consumer Protection

City of Chicago

O2015-272

Office of the City Clerk

Document Tracking Sheet

Meeting Date:	1/21/2015
Sponsor(s):	Moreno (1)
Type:	Ordinance
Title:	Awning(s) for Free People
Committee(s) Assignment:	Committee on Transportation and Public Way

ORDINANCE
FREE PEOPLE
Acct. No. 330472 - 1
Permit No. 1116311

Be It Ordained by the City Council of the City of Chicago:

SECTION 1. Permission and authority are hereby given and granted to FREE PEOPLE, upon the terms and subject to the conditions of this ordinance to maintain and use, as now constructed, one (1) Awning(s) projecting over the public right-of-way adjacent to its premises known as 1464 N. Milwaukee Ave..

Said Awning(s) at N MILWAUKEE AVE measure(s):
One (1) at twenty-three point three three (23.33) feet in length, and six point eight three (6.83) feet in width for a total of one hundred fifty-nine point three four (159.34) square feet.

The location of said privilege shall be as shown on prints kept on file with the Department of Business Affairs and Consumer Protection and the Office of the City Clerk.

Said privilege shall be constructed in accordance with plans and specifications approved by the Zoning Department - Signs.

This grant of privilege in the public way shall be subject to the provisions of Section 10-28-015 and all other required provisions of the Municipal Code of Chicago.

The grantee shall pay to the City of Chicago as compensation for the privilege #1116311 herein granted the sum of fifty ($50.00) per annum in advance.

A 25% penalty will be added for payments received after due date.

The permit holder agrees to hold the City of Chicago harmless for any damage, relocation or replacement costs associated with damage, relocation or removal of private property caused by the City performing work in the public way.

Authority herein given and granted for a period of five (5) years from and after 03/18/2014.

Alderman Joe Moreno

Proco Joe Moreno 1st Ward

NEW SIGN - 1464 N. MILWAUKEE

Department of Business Affairs and Consumer Protection
Small Business Center - Public Way Use Unit
City Hall - 121 N. LaSalle Street, Room 800 • Chicago, IL 60602
(312)-74-GOBIZ (312-744-6249) • (312) 744-1944 (TTY)
http://www.cityofchicago.org/bacp

01/21/2015

Alderman **Proco Joe Moreno**
Ward # **01**
City of Chicago
City Hall, Room **300**
121 North LaSalle Street
Chicago, Illinois 60602

Re: An ordinance to use and maintain a portion of the public right-of-way for **one (1) awning(s)** for **FREE PEOPLE**, adjacent to the premises known as **1464 N. Milwaukee Ave.**.

Dear Alderman **Proco Joe Moreno**:

The applicant referenced above has requested the use of the public right-of-way for a **awning(s)**. An ordinance has been prepared by the Department of Business Affairs and Consumer Protection – Small Business Center - Public Way Use Unit for presentation to the City Council. Because this request was made for properties located in your ward, as approved by you as per the attached, I respectfully request that you introduce the attached ordinance at the next City Council meeting.

If you have any questions regarding this ordinance, please contact Anthony Bertuca at (312) 744-5506.

Department of Business Affairs and Consumer Protection

City of Chicago

O2015-274

Office of the City Clerk

Document Tracking Sheet

Meeting Date:	1/21/2015
Sponsor(s):	Moreno (1)
Type:	Ordinance
Title:	Awning(s) for Shawarma Garden
Committee(s) Assignment:	Committee on Transportation and Public Way

ORDINANCE
SHAWARMA GARDEN
Acct. No. 386311 - 1
Permit No. 1113602

Be It Ordained by the City Council of the City of Chicago:

SECTION 1. Permission and authority are hereby given and granted to SHAWARMA GARDEN, upon the terms and subject to the conditions of this ordinance to construct, install, maintain and use one (1) Awning(s) projecting over the public right-of-way adjacent to its premises known as 1951 W. Division St..

Said Awning(s) at W. Division measure(s):
One (1) at nineteen (19) feet in length, and four (4) feet in width for a total of seventy-six (76) square feet.

The location of said privilege shall be as shown on prints kept on file with the Department of Business Affairs and Consumer Protection and the Office of the City Clerk.

Said privilege shall be constructed in accordance with plans and specifications approved by the Zoning Department - Signs.

This grant of privilege in the public way shall be subject to the provisions of Section 10-28-015 and all other required provisions of the Municipal Code of Chicago.

The grantee shall pay to the City of Chicago as compensation for the privilege #1113602 herein granted the sum of fifty ($50.00) per annum in advance.

A 25% penalty will be added for payments received after due date.

The permit holder agrees to hold the City of Chicago harmless for any damage, relocation or replacement costs associated with damage, relocation or removal of private property caused by the City performing work in the public way.

Authority herein given and granted for a period of five (5) years from and after Date of Passage.

Alderman _____

Proco Joe Moreno 1st Ward

Awning

- ALUMINUM FRAMED AWNING
- PRINTED LOGO IN BLACK & WHITE
- 13 oz. VINYL IN GREEN
- WALL MOUNTED
- READS: shawarma garden 1951 W. Division st. 773.904.8897

Customer

SHAWARMA GARDEN

CROSS SECTION DETAIL

Installation Detail

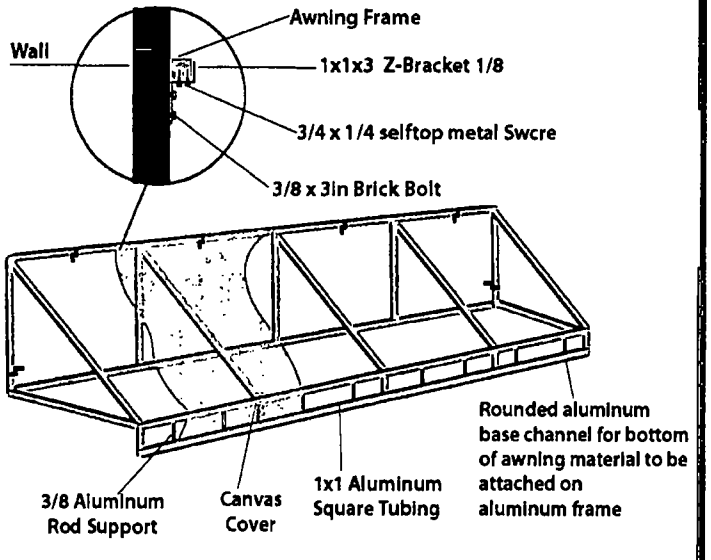

NOTE: Photo for representational purposes only. Signs are not to scale and may appear larger or smaller than shown.

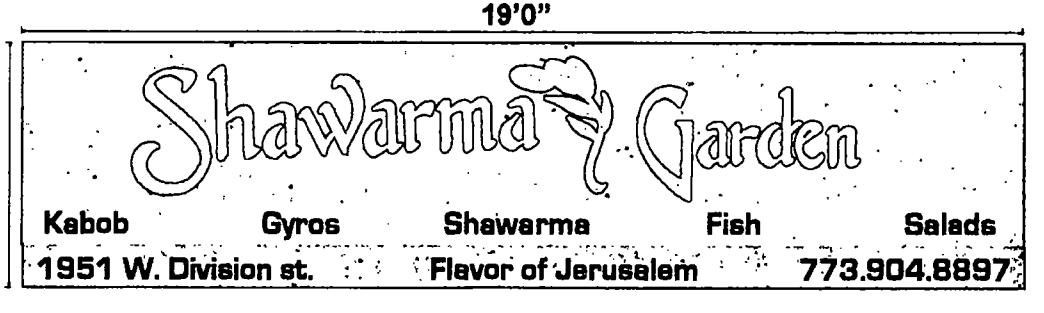

Scale:

Sign Erector:	Designer: DW	Location: North Elevation	Approval:
PRO IMAGE	Rev: X	Address: 1951 W. Division St. Chicago, IL 60622	I.D. # Artwork # Drawing #
2006 W. Chicago, Ave	X	Date: 5-22-2014	- As Shown
Chicago, IL 60622	X		
Tel. 773 282 1111	X		
Fax. 773 282 1113			

Department of Business Affairs and Consumer Protection
Small Business Center - Public Way Use Unit
City Hall - 121 N. LaSalle Street, Room 800 • Chicago, IL 60602
312-74-GOBIZ / 312-744-6249 • (312) 744-1944 (TTY)
http://www.cityofchicago.org/bacp

01/21/2015

Alderman **Proco Joe Moreno**
Ward # **01**
City of Chicago
City Hall, Room **300**
121 North LaSalle Street
Chicago, Illinois 60602

Re: An ordinance to use and maintain a portion of the public right-of-way for **one (1) awning(s)** for **SHAWARMA GARDEN**, adjacent to the premises known as **1951 W. Division St.**.

Dear Alderman **Proco Joe Moreno**:

The applicant referenced above has requested the use of the public right-of-way for a **awning(s)**. An ordinance has been prepared by the Department of Business Affairs and Consumer Protection – Small Business Center - Public Way Use Unit for presentation to the City Council. Because this request was made for properties located in your ward, as approved by you as per the attached, I respectfully request that you introduce the attached ordinance at the next City Council meeting.

If you have any questions regarding this ordinance, please contact Anthony Bertuca at (312) 744-5506.

Department of Business Affairs and Consumer Protection

City of Chicago

O2015-276

Office of the City Clerk

Document Tracking Sheet

Meeting Date:	1/21/2015
Sponsor(s):	Moreno (1)
Type:	Ordinance
Title:	Awning(s) for Village Laundry
Committee(s) Assignment:	Committee on Transportation and Public Way

ORDINANCE
VILLAGE LAUNDRY
Acct. No. 338873 - 1
Permit No. 1116188

Be It Ordained by the City Council of the City of Chicago:

SECTION 1. Permission and authority are hereby given and granted to VILLAGE LAUNDRY, upon the terms and subject to the conditions of this ordinance to maintain and use, as now constructed, one (1) Awning(s) projecting over the public right-of-way adjacent to its premises known as 1055 N. Western Ave..

Said Awning(s) at N. Western and W. Thomas Street measure(s):
One (1) at one hundred eighty point nine (180.9) feet in length, and three (3) feet in width for a total of five hundred forty-two point seven (542.7) square feet.

The location of said privilege shall be as shown on prints kept on file with the Department of Business Affairs and Consumer Protection and the Office of the City Clerk.

Said privilege shall be constructed in accordance with plans and specifications approved by the Zoning Department - Signs.

This grant of privilege in the public way shall be subject to the provisions of Section 10-28-015 and all other required provisions of the Municipal Code of Chicago.

The grantee shall pay to the City of Chicago as compensation for the privilege #1116188 herein granted the sum of one hundred seventy-five ($175.00) per annum in advance.

A 25% penalty will be added for payments received after due date.

The permit holder agrees to hold the City of Chicago harmless for any damage, relocation or replacement costs associated with damage, relocation or removal of private property caused by the City performing work in the public way.

Authority herein given and granted for a period of five (5) years from and after 12/16/2014.

Alderman 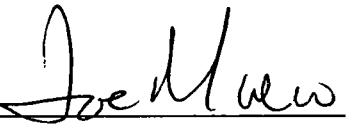

Proco Joe Moreno 1st Ward

1055 N WESTERN AVE & WEST THOMAS ST

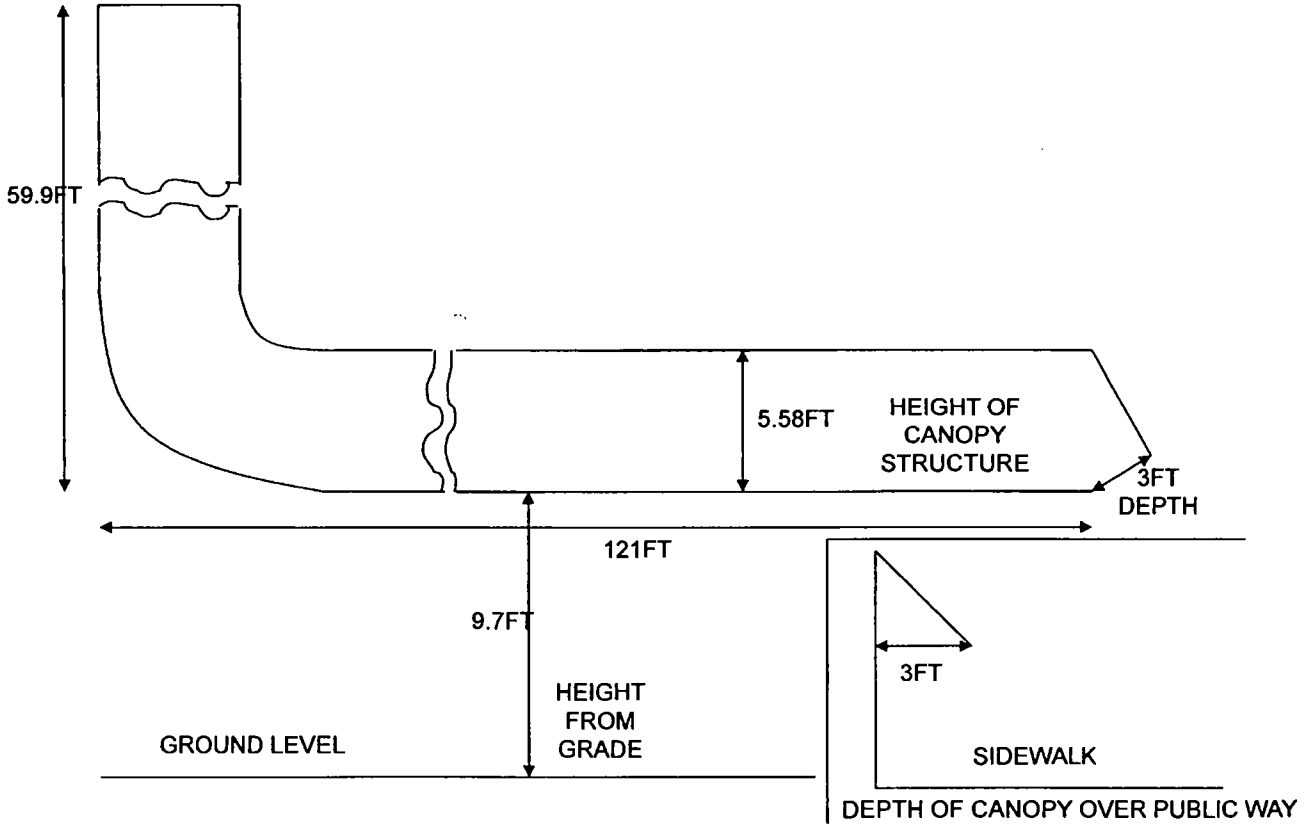

Department of Business Affairs and Consumer Protection
Small Business Center - Public Way Use Unit
City Hall - 121 N LaSalle Street, Room 800 • Chicago, IL 60602
312-74-GOBIZ / 312-744-6249 • (312) 744-1944 (TTY)
http://www.cityofchicago.org/bacp

01/21/2015

Alderman **Proco Joe Moreno**
Ward # **01**
City of Chicago
City Hall, Room **300**
121 North LaSalle Street
Chicago, Illinois 60602

Re: An ordinance to use and maintain a portion of the public right-of-way for **one (1) awning(s)** for **VILLAGE LAUNDRY**, adjacent to the premises known as **1055 N. Western Ave.**.

Dear Alderman **Proco Joe Moreno**:

The applicant referenced above has requested the use of the public right-of-way for a **awning(s)**. An ordinance has been prepared by the Department of Business Affairs and Consumer Protection – Small Business Center - Public Way Use Unit for presentation to the City Council. Because this request was made for properties located in your ward, as approved by you as per the attached, I respectfully request that you introduce the attached ordinance at the next City Council meeting.

If you have any questions regarding this ordinance, please contact Anthony Bertuca at (312) 744-5506.

Department of Business Affairs and Consumer Protection

City of Chicago

Office of the City Clerk

Document Tracking Sheet

O2015-279

Meeting Date:	1/21/2015
Sponsor(s):	Moreno (1)
Type:	Ordinance
Title:	Awning(s) for 2509 Fullerton Commercial Condo LLC
Committee(s) Assignment:	Committee on Transportation and Public Way

ORDINANCE
2509 FULLERTON COMMERCIAL CONDO LLC
Acct. No. 395409 - 1
Permit No. 1116299

Be It Ordained by the City Council of the City of Chicago:

SECTION 1. Permission and authority are hereby given and granted to 2509 FULLERTON COMMERCIAL CONDO LLC, upon the terms and subject to the conditions of this ordinance to construct, install, maintain and use one (1) Awning(s) projecting over the public right-of-way adjacent to its premises known as 2509 W. Fullerton Ave..

Said Awning(s) at W. Fullerton Avenue measure(s):
One (1) at twenty-three point five (23.5) feet in length, and two (2) feet in width for a total of forty-seven (47) square feet.

The location of said privilege shall be as shown on prints kept on file with the Department of Business Affairs and Consumer Protection and the Office of the City Clerk.

Said privilege shall be constructed in accordance with plans and specifications approved by the Zoning Department - Signs.

This grant of privilege in the public way shall be subject to the provisions of Section 10-28-015 and all other required provisions of the Municipal Code of Chicago.

The grantee shall pay to the City of Chicago as compensation for the privilege #1116299 herein granted the sum of fifty ($50.00) per annum in advance.

A 25% penalty will be added for payments received after due date.

The permit holder agrees to hold the City of Chicago harmless for any damage, relocation or replacement costs associated with damage, relocation or removal of private property caused by the City performing work in the public way.

Authority herein given and granted for a period of five (5) years from and after Date of Passage.

Alderman Joe Moreno

Proco Joe Moreno 1st Ward

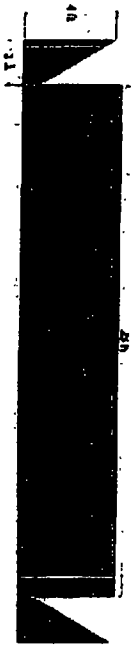

Department of Business Affairs and Consumer Protection
Small Business Center - Public Way Use Unit
City Hall - 121 N. LaSalle Street, Room 800 • Chicago, IL 60602
312-74-GOBIZ / 312-744-6249 • (312) 744-1944 (TTY)
http://www.cityofchicago.org/bacp

01/21/2015

Alderman **Proco Joe Moreno**
Ward # **01**
City of Chicago
City Hall, Room **300**
121 North LaSalle Street
Chicago, Illinois 60602

Re: An ordinance to use and maintain a portion of the public right-of-way for **one (1) awning(s)** for **2509 FULLERTON COMMERCIAL CONDO LLC**, adjacent to the premises known as **2509 W. Fullerton Ave.**.

Dear Alderman **Proco Joe Moreno**:

The applicant referenced above has requested the use of the public right-of-way for a **awning(s)**. An ordinance has been prepared by the Department of Business Affairs and Consumer Protection – Small Business Center - Public Way Use Unit for presentation to the City Council. Because this request was made for properties located in your ward, as approved by you as per the attached, I respectfully request that you introduce the attached ordinance at the next City Council meeting.

If you have any questions regarding this ordinance, please contact Anthony Bertuca at (312) 744-5506.

Department of Business Affairs and Consumer Protection

City of Chicago

O2015-285

Office of the City Clerk

Document Tracking Sheet

Meeting Date:	1/21/2015
Sponsor(s):	Fioretti (2)
Type:	Ordinance
Title:	Awning(s) for Jimmy John's
Committee(s) Assignment:	Committee on Transportation and Public Way

ORDINANCE
JIMMY JOHNS
Acct. No. 286509 - 1
Permit No. 1116125

Be It Ordained by the City Council of the City of Chicago:

SECTION 1. Permission and authority are hereby given and granted to JIMMY JOHNS, upon the terms and subject to the conditions of this ordinance to maintain and use, as now constructed, one (1) Awning(s) projecting over the public right-of-way adjacent to its premises known as 216 W. Jackson Blvd..

Said Awning(s) at W. JACKSON BLVD measure(s):
One (1) at eighteen (18) feet in length, and two (2) feet in width for a total of thirty-six (36) square feet.

The location of said privilege shall be as shown on prints kept on file with the Department of Business Affairs and Consumer Protection and the Office of the City Clerk.

Said privilege shall be constructed in accordance with plans and specifications approved by the Zoning Department - Signs.

This grant of privilege in the public way shall be subject to the provisions of Section 10-28-015 and all other required provisions of the Municipal Code of Chicago.

The grantee shall pay to the City of Chicago as compensation for the privilege #1116125 herein granted the sum of fifty ($50.00) per annum in advance.

A 25% penalty will be added for payments received after due date.

The permit holder agrees to hold the City of Chicago harmless for any damage, relocation or replacement costs associated with damage, relocation or removal of private property caused by the City performing work in the public way.

Authority herein given and granted for a period of five (5) years from and after 03/01/2014.

Alderman

Bob Fioretti 2nd Ward

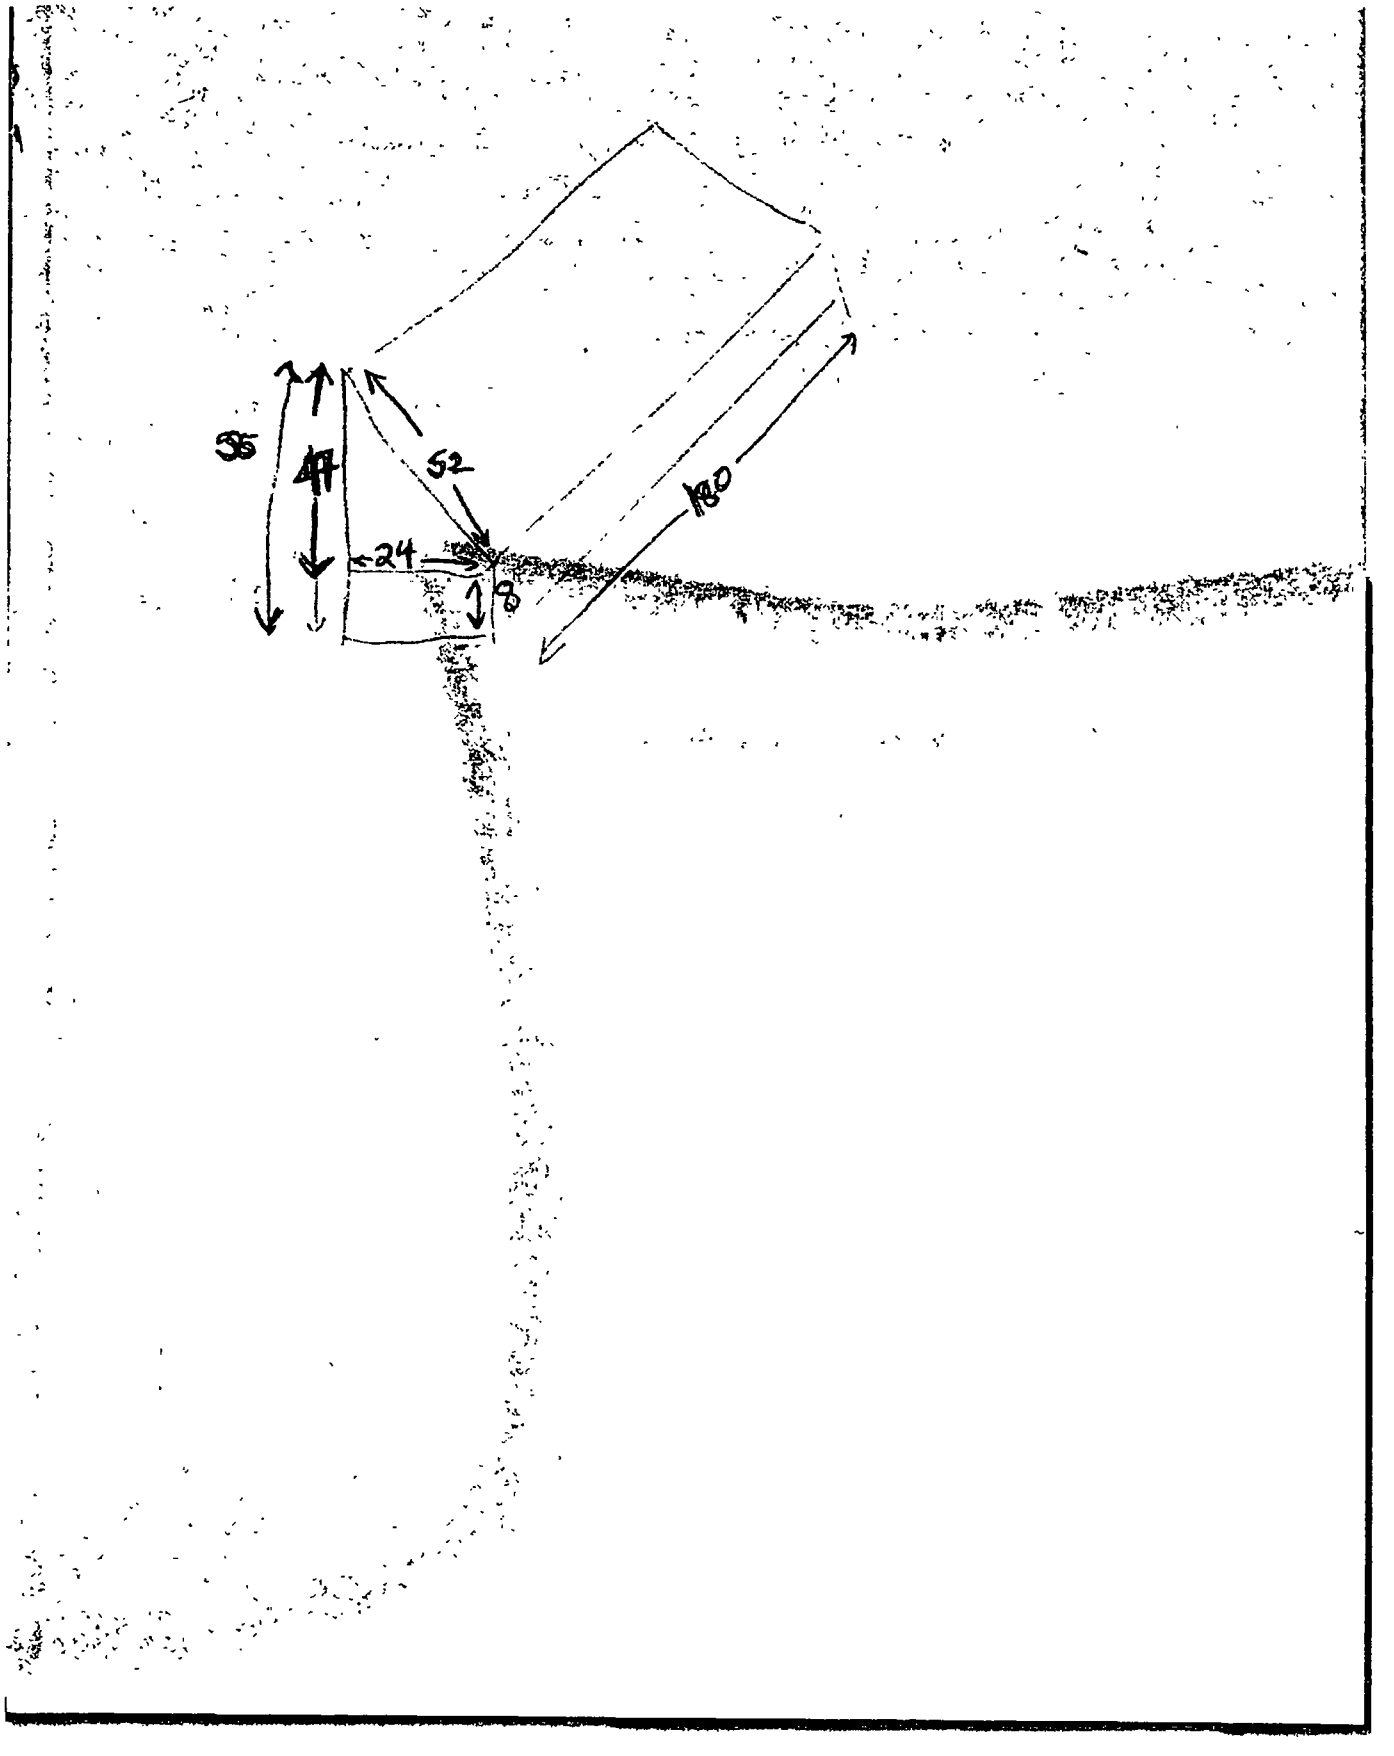
35
47
52
180
24
8

Department of Business Affairs and Consumer Protection
Small Business Center - Public Way Use Unit
City Hall - 121 N. LaSalle Street, Room 800 • Chicago, IL 60602
(312)-74-GOBIZ (312-744-6249) • (312) 744-1944 (TTY)
http://www.cityofchicago.org/bacp

01/21/2015

Alderman **Bob Fioretti**
Ward # **02**
City of Chicago
City Hall, Room **300**
121 North LaSalle Street
Chicago, Illinois 60602

Re: An ordinance to use and maintain a portion of the public right-of-way for **one (1) awning(s)** for **JIMMY JOHNS**, adjacent to the premises known as **216 W. Jackson Blvd.**.

Dear Alderman **Bob Fioretti**:

The applicant referenced above has requested the use of the public right-of-way for a **awning(s)**. An ordinance has been prepared by the Department of Business Affairs and Consumer Protection – Small Business Center - Public Way Use Unit for presentation to the City Council. Because this request was made for properties located in your ward, as approved by you as per the attached, I respectfully request that you introduce the attached ordinance at the next City Council meeting.

If you have any questions regarding this ordinance, please contact Anthony Bertuca at (312) 744-5506.

Department of Business Affairs and Consumer Protection

City of Chicago

Office of the City Clerk

Document Tracking Sheet

O2015-288

Meeting Date:	1/21/2015
Sponsor(s):	Hairston (5)
Type:	Ordinance
Title:	Awning(s) for New Balance Chicago
Committee(s) Assignment:	Committee on Transportation and Public Way

ORDINANCE
New Balance Chicago
Acct. No. 35381 - 3
Permit No. 1115938

Be It Ordained by the City Council of the City of Chicago:

SECTION 1. Permission and authority are hereby given and granted to New Balance Chicago, upon the terms and subject to the conditions of this ordinance to construct, install, maintain and use three (3) Awning(s) projecting over the public right-of-way adjacent to its premises known as 5500 S. Lake Park Ave..

Said Awning(s) at S Lake Park Ave measure(s):
One (1) at eight (8) feet in length, and one point eight four (1.84) foot in width for a total of fourteen point seven two (14.72) square feet.
One (1) at nineteen point eight four (19.84) feet in length, and one point eight four (1.84) foot in width for a total of thirty-six point five one (36.51) square feet.
One (1) at sixteen point seven five (16.75) feet in length, and one point eight four (1.84) foot in width for a total of thirty point eight two (30.82) square feet.

The location of said privilege shall be as shown on prints kept on file with the Department of Business Affairs and Consumer Protection and the Office of the City Clerk.

Said privilege shall be constructed in accordance with plans and specifications approved by the Zoning Department - Signs.

This grant of privilege in the public way shall be subject to the provisions of Section 10-28-015 and all other required provisions of the Municipal Code of Chicago.

The grantee shall pay to the City of Chicago as compensation for the privilege #1115938 herein granted the sum of one hundred fifty ($150.00) per annum in advance.

A 25% penalty will be added for payments received after due date.

The permit holder agrees to hold the City of Chicago harmless for any damage, relocation or replacement costs associated with damage, relocation or removal of private property caused by the City performing work in the public way.

Authority herein given and granted for a period of five (5) years from and after Date of Passage.

Alderman Leslie A. Hairston

Leslie Hairston 5th Ward

Awning Replacement
1/2" = 1'

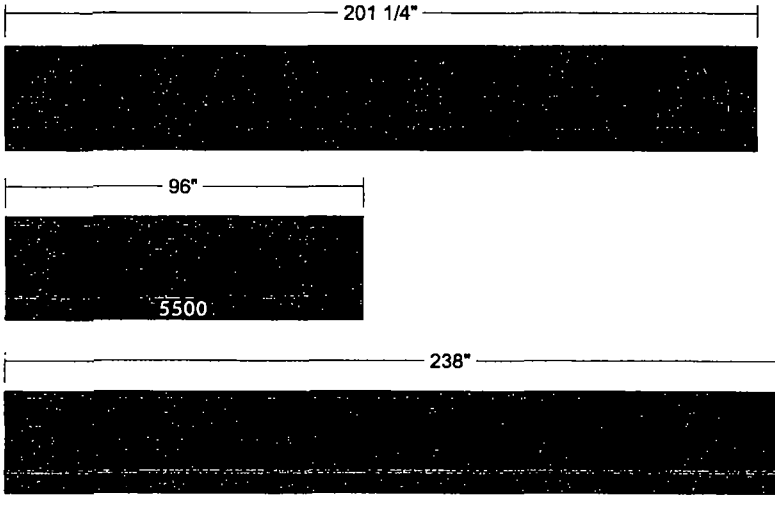

Profile

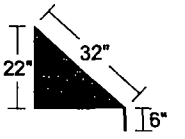

Red Sunbrella Awnings installed to existing awning frames

Qty 1 each

**Address installed above entrance door

all Blank copy
Yoseph Obregon sign contact
11-14-14

Colors to Match
PMS 186 C

SOUTH WATER
SIGNS
934 N Church
Elmhurst, IL 60126
tel 630 333 4900
fax 630 333 4915

CLIENT	PROJECT NAME	DATE	REVISIONS
New Balance	1525 E 55th Chicago, IL	06 20 14	REV1
CUSTOMER APPROVAL	TRACKER NUMBER	DRAWN BY	
	7008430	JW	

THIS DRAWING IS THE PROPERTY OF SOUTH WATER SIGNS LLC ALL RIGHTS OF REPRODUCTION ARE RESERVED BY SOUTH WATER SIGNS, LLC

Department of Business Affairs and Consumer Protection
Small Business Center - Public Way Use Unit
City Hall - 121 N LaSalle Street, Room 800 • Chicago, IL 60602
312-74-GOBIZ / 312-744-6249 • (312) 744-1944 (TTY)
http://www.cityofchicago.org/bacp

01/21/2015

Alderman **Leslie Hairston**
Ward # **05**
City of Chicago
City Hall, Room **300**
121 North LaSalle Street
Chicago, Illinois 60602

Re: An ordinance to use and maintain a portion of the public right-of-way for **three (3) awning(s)** for **New Balance Chicago**, adjacent to the premises known as **5500 S. Lake Park Ave.**.

Dear Alderman **Leslie Hairston**:

The applicant referenced above has requested the use of the public right-of-way for a **awning(s)**. An ordinance has been prepared by the Department of Business Affairs and Consumer Protection – Small Business Center - Public Way Use Unit for presentation to the City Council. Because this request was made for properties located in your ward, as approved by you as per the attached, I respectfully request that you introduce the attached ordinance at the next City Council meeting.

If you have any questions regarding this ordinance, please contact Anthony Bertuca at (312) 744-5506.

Department of Business Affairs and Consumer Protection

City of Chicago

O2015-293

Office of the City Clerk

Document Tracking Sheet

Meeting Date:	1/21/2015
Sponsor(s):	Sawyer (6)
Type:	Ordinance
Title:	Awning(s) for Mandela African Grocery
Committee(s) Assignment:	Committee on Transportation and Public Way

ORDINANCE
MANDELA AFRICAN GROCERY
Acct. No. 322981 - 1
Permit No. 1116241

Be It Ordained by the City Council of the City of Chicago:

SECTION 1. Permission and authority are hereby given and granted to MANDELA AFRICAN GROCERY, upon the terms and subject to the conditions of this ordinance to construct, install, maintain and use two (2) Awning(s) projecting over the public right-of-way adjacent to its premises known as 722 E. 79th St..

Said Awning(s) at E. 79th Street measure(s):
Two (2) at four (4) feet in length, and four (4) feet in width for a total of thirty-two (32) square feet.

The location of said privilege shall be as shown on prints kept on file with the Department of Business Affairs and Consumer Protection and the Office of the City Clerk.

Said privilege shall be constructed in accordance with plans and specifications approved by the Zoning Department - Signs.

This grant of privilege in the public way shall be subject to the provisions of Section 10-28-015 and all other required provisions of the Municipal Code of Chicago.

The grantee shall pay to the City of Chicago as compensation for the privilege #1116241 herein granted the sum of one hundred ($100.00) per annum in advance.

A 25% penalty will be added for payments received after due date.

The permit holder agrees to hold the City of Chicago harmless for any damage, relocation or replacement costs associated with damage, relocation or removal of private property caused by the City performing work in the public way.

Authority herein given and granted for a period of five (5) years from and after Date of Passage.

Alderman _____

Roderick T. Sawyer 6th Ward

VERSION 5

Please carefully review and sign below if this layout meets your approval. Note that upon signing this graphics sheet you are Approving the design for production. You will have approximately One (1) week from the date below to approve, before delaying production of your project.

This is an original drawing, created by Chesterfield Awning Company, Inc. It is being submitted for your personal use in connection with a project being planned for you by Chesterfield Awning Company, Inc. It is not to be used, reproduced, copied or exhibited in any fashion, in the event any of the above occurs, Chesterfield Awning company, Inc. expects to be compensated $250.00 in compensation for the time and effort involved in creating this drawing.

Chesterfield Awning Co.
16999 Van Dam Rd.
South Holland, IL 60473
(708) 596-4434
www.chesterfieldawning.com

FRONT VIEW

SIDE VIEW

MAXIMUM HEIGHT OF GROUND SIGN AT RESTAURANT

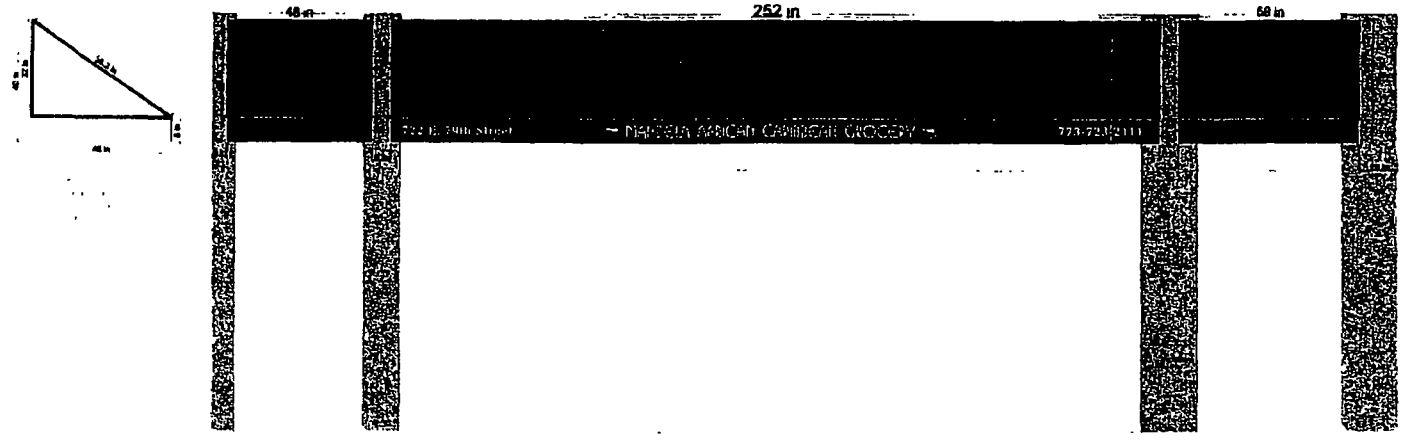

Dsg Name	Mandela African Grocery
Job Number	Sunbrella Black
Font Style	Yellow px 10, scarlet red px 18,
Stc. Style	kelly green px 33, White px 75
Color Method	Fonts TBD
Salesman	David Auserma
Dte.	12-03-2014

PLEASE READ

Please carefully check for grammatical errors, missing fonts, placement, sizing, colors, etc...

Please note this proof is not a true representation of color.

PLEASE CAREFULLY REVIEW THIS DRAWING. IF YOU SIGN AND APPROVE IT WITH INCORRECT INFORMATION

IT WILL BE AT YOUR EXPENSE TO CORRECT

Customer Approval Date

Sales Approval Date

Department of Business Affairs and Consumer Protection
Small Business Center - Public Way Use Unit
City Hall - 121 N. LaSalle Street, Room 800 • Chicago, IL 60602
(312)-74-GOBIZ (312-744-6249) • (312) 744-1944 (TTY)
http://www.cityofchicago.org/bacp

01/21/2015

Alderman **Roderick T. Sawyer**
Ward # **06**
City of Chicago
City Hall, Room **300**
121 North LaSalle Street
Chicago, Illinois 60602

Re: An ordinance to use and maintain a portion of the public right-of-way for **two (2) awning(s)** for **MANDELA AFRICAN GROCERY**, adjacent to the premises known as **722 E. 79th St.**.

Dear Alderman **Roderick T. Sawyer**:

The applicant referenced above has requested the use of the public right-of-way for a **awning(s)**. An ordinance has been prepared by the Department of Business Affairs and Consumer Protection – Small Business Center - Public Way Use Unit for presentation to the City Council. Because this request was made for properties located in your ward, as approved by you as per the attached, I respectfully request that you introduce the attached ordinance at the next City Council meeting.

If you have any questions regarding this ordinance, please contact Anthony Bertuca at (312) 744-5506.

Department of Business Affairs and Consumer Protection

City of Chicago

O2015-296

Office of the City Clerk

Document Tracking Sheet

Meeting Date:	1/21/2015
Sponsor(s):	Harris (8)
Type:	Ordinance
Title:	Awning(s) for Johnny D. Parker
Committee(s) Assignment:	Committee on Transportation and Public Way

ORDINANCE
JOHNNY D. PARKER
Acct. No. 208240 - 1
Permit No. 1116258

Be It Ordained by the City Council of the City of Chicago:

SECTION 1. Permission and authority are hereby given and granted to JOHNNY D. PARKER, upon the terms and subject to the conditions of this ordinance to maintain and use, as now constructed, three (3) Awning(s) projecting over the public right-of-way adjacent to its premises known as 8601-03 S. Cottage Grove Ave..

Said Awning(s) at S Cottage Grove measure(s):
One (1) at twenty-five (25) feet in length, and four (4) feet in width for a total of one hundred (100) square feet.
One (1) at twenty (20) feet in length, and four (4) feet in width for a total of eighty (80) square feet.
One (1) at nineteen (19) feet in length, and four (4) feet in width for a total of seventy-six (76) square feet.

The location of said privilege shall be as shown on prints kept on file with the Department of Business Affairs and Consumer Protection and the Office of the City Clerk.

Said privilege shall be constructed in accordance with plans and specifications approved by the Zoning Department - Signs.

This grant of privilege in the public way shall be subject to the provisions of Section 10-28-015 and all other required provisions of the Municipal Code of Chicago.

The grantee shall pay to the City of Chicago as compensation for the privilege #1116258 herein granted the sum of one hundred fifty ($150.00) per annum in advance.

A 25% penalty will be added for payments received after due date.

The permit holder agrees to hold the City of Chicago harmless for any damage, relocation or replacement costs associated with damage, relocation or removal of private property caused by the City performing work in the public way.

Authority herein given and granted for a period of five (5) years from and after 01/10/2015.

Alderman Michelle A. Harris

Michelle A. Harris 8th Ward

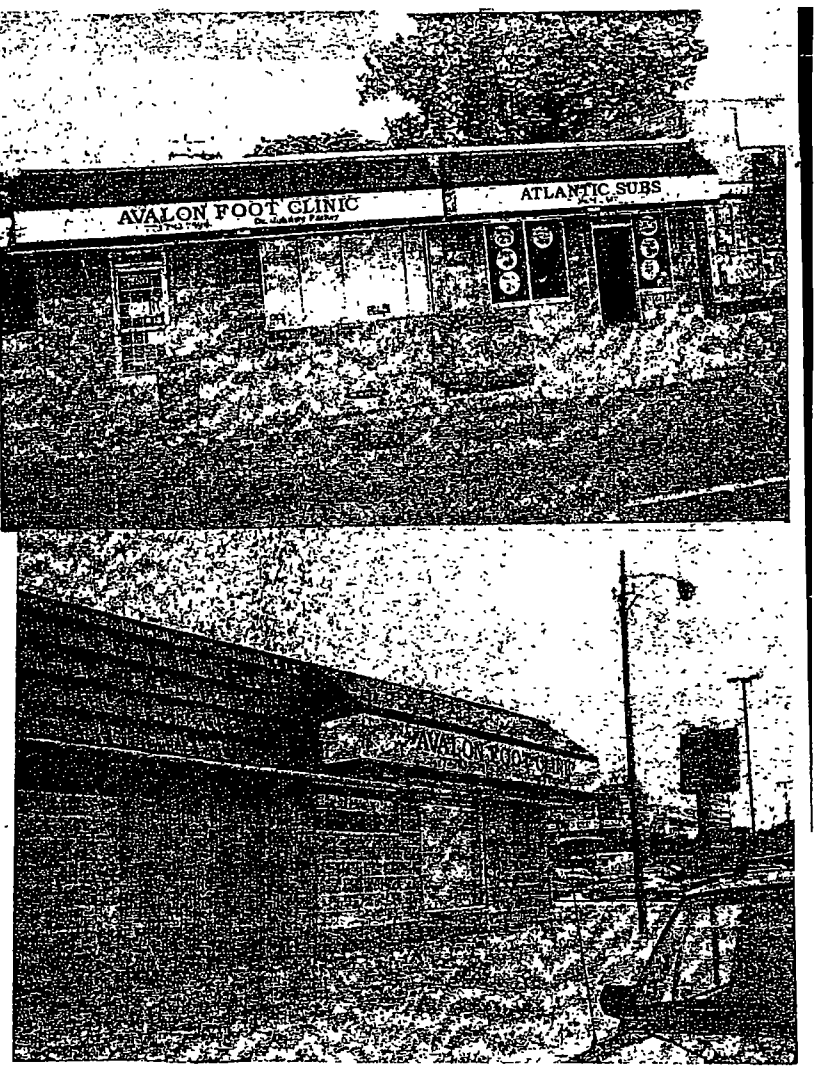

(Page 2 of 2)

Department of Business Affairs and Consumer Protection
Small Business Center - Public Way Use Unit
City Hall - 121 N. LaSalle Street, Room 800 • Chicago, IL 60602
(312)-74-GOBIZ (312-744-6249) • (312) 744-1944 (TTY)
http://www.cityofchicago.org/bacp

01/21/2015

Alderman **Michelle A. Harris**
Ward # **08**
City of Chicago
City Hall, Room **300**
121 North LaSalle Street
Chicago, Illinois 60602

Re: An ordinance to use and maintain a portion of the public right-of-way for **three (3) awning(s)** for **JOHNNY D. PARKER**, adjacent to the premises known as **8601-03 S. Cottage Grove Ave.**.

Dear Alderman **Michelle A. Harris**:

The applicant referenced above has requested the use of the public right-of-way for a **awning(s)**. An ordinance has been prepared by the Department of Business Affairs and Consumer Protection – Small Business Center - Public Way Use Unit for presentation to the City Council. Because this request was made for properties located in your ward, as approved by you as per the attached, I respectfully request that you introduce the attached ordinance at the next City Council meeting.

If you have any questions regarding this ordinance, please contact Anthony Bertuca at (312) 744-5506.

Department of Business Affairs and Consumer Protection

City of Chicago

O2015-299

Office of the City Clerk

Document Tracking Sheet

Meeting Date:	1/21/2015
Sponsor(s):	Pope (10)
Type:	Ordinance
Title:	Awning(s) for La Jerezana
Committee(s) Assignment:	Committee on Transportation and Public Way

ORDINANCE
LA JEREZANA
Acct. No. 63625 - 1
Permit No. 1116126

Be It Ordained by the City Council of the City of Chicago:

SECTION 1. Permission and authority are hereby given and granted to LA JEREZANA, upon the terms and subject to the conditions of this ordinance to maintain and use, as now constructed, one (1) Awning(s) projecting over the public right-of-way adjacent to its premises known as 3022 E. 91st St..

Said Awning(s) at E.91ST. measure(s):
One (1) at seventeen point seven (17.7) feet in length, and three point three (3.3) feet in width for a total of fifty-eight point four one (58.41) square feet.

The location of said privilege shall be as shown on prints kept on file with the Department of Business Affairs and Consumer Protection and the Office of the City Clerk.

Said privilege shall be constructed in accordance with plans and specifications approved by the Zoning Department - Signs.

This grant of privilege in the public way shall be subject to the provisions of Section 10-28-015 and all other required provisions of the Municipal Code of Chicago.

The grantee shall pay to the City of Chicago as compensation for the privilege #1116126 herein granted the sum of fifty ($50.00) per annum in advance.

A 25% penalty will be added for payments received after due date.

The permit holder agrees to hold the City of Chicago harmless for any damage, relocation or replacement costs associated with damage, relocation or removal of private property caused by the City performing work in the public way.

Authority herein given and granted for a period of five (5) years from and after 12/21/2014.

Alderman _____

John Pope 10th Ward

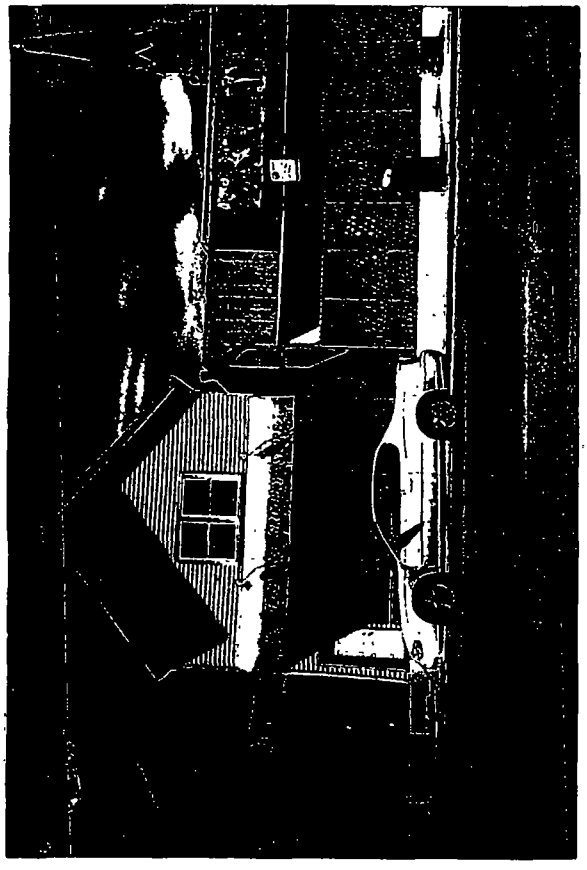

Department of Business Affairs and Consumer Protection
Small Business Center - Public Way Use Unit
City Hall - 121 N. LaSalle Street, Room 800 • Chicago, IL 60602
(312)-74-GOBIZ (312-744-6249) • (312) 744-1944 (TTY)
http //www.cityofchicago.org/bacp

01/21/2015

Alderman **John Pope**
Ward # **10**
City of Chicago
City Hall, Room **300**
121 North LaSalle Street
Chicago, Illinois 60602

Re: An ordinance to use and maintain a portion of the public right-of-way for **one (1) awning(s)** for **LA JEREZANA**, adjacent to the premises known as **3022 E. 91st St.**.

Dear Alderman **John Pope**:

The applicant referenced above has requested the use of the public right-of-way for a **awning(s)**. An ordinance has been prepared by the Department of Business Affairs and Consumer Protection – Small Business Center - Public Way Use Unit for presentation to the City Council. Because this request was made for properties located in your ward, as approved by you as per the attached, I respectfully request that you introduce the attached ordinance at the next City Council meeting.

If you have any questions regarding this ordinance, please contact Anthony Bertuca at (312) 744-5506.

Department of Business Affairs and Consumer Protection

City of Chicago

O2015-308

Office of the City Clerk

Document Tracking Sheet

Meeting Date:	1/21/2015
Sponsor(s):	Pope (10)
Type:	Ordinance
Title:	Awning(s) for Surgicore, Inc.
Committee(s) Assignment:	Committee on Transportation and Public Way

ORDINANCE
SURGICORE, INC
Acct. No. 79267 - 1
Permit No. 1116273

Be It Ordained by the City Council of the City of Chicago:

SECTION 1. Permission and authority are hereby given and granted to SURGICORE, INC, upon the terms and subject to the conditions of this ordinance to maintain and use, as now constructed, one (1) Awning(s) projecting over the public right-of-way adjacent to its premises known as 10547 S. Ewing Ave..

Said Awning(s) at S. EWING AVENUE measure(s):
One (1) at twenty-four (24) feet in length, and three point two (3.2) feet in width for a total of seventy-six point eight (76.8) square feet.

The location of said privilege shall be as shown on prints kept on file with the Department of Business Affairs and Consumer Protection and the Office of the City Clerk.

Said privilege shall be constructed in accordance with plans and specifications approved by the Zoning Department - Signs.

This grant of privilege in the public way shall be subject to the provisions of Section 10-28-015 and all other required provisions of the Municipal Code of Chicago.

The grantee shall pay to the City of Chicago as compensation for the privilege #1116273 herein granted the sum of fifty ($50.00) per annum in advance.

A 25% penalty will be added for payments received after due date.

The permit holder agrees to hold the City of Chicago harmless for any damage, relocation or replacement costs associated with damage, relocation or removal of private property caused by the City performing work in the public way.

Authority herein given and granted for a period of five (5) years from and after 11/15/2014.

Alderman _____

John Pope 10th Ward

10547 S EWING

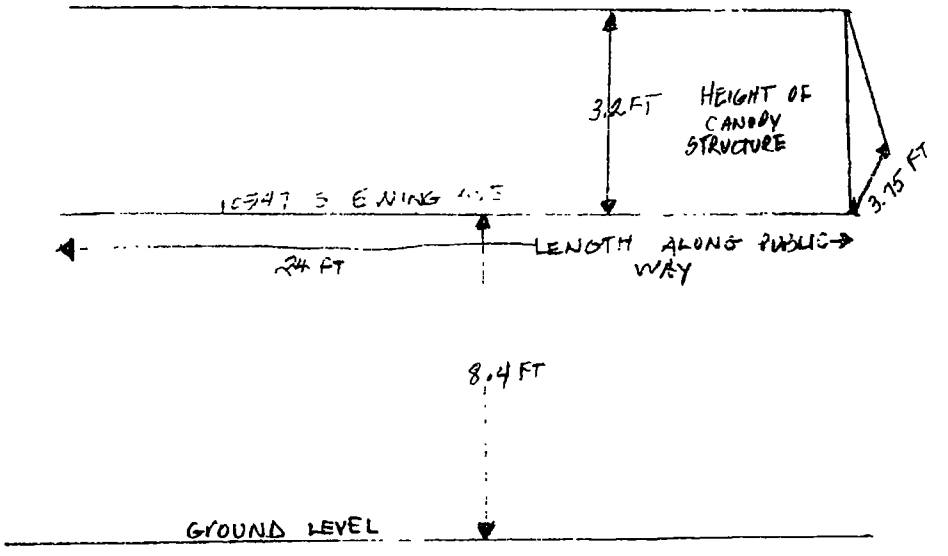

Department of Business Affairs and Consumer Protection
Small Business Center - Public Way Use Unit
City Hall - 121 N. LaSalle Street, Room 800 • Chicago, IL 60602
(312)-74-GOBIZ (312-744-6249) • (312) 744-1944 (TTY)
http //www.cityofchicago.org/bacp

01/21/2015

Alderman **John Pope**
Ward # **10**
City of Chicago
City Hall, Room **300**
121 North LaSalle Street
Chicago, Illinois 60602

Re: An ordinance to use and maintain a portion of the public right-of-way for **one (1) awning(s)** for **SURGICORE, INC**, adjacent to the premises known as **10547 S. Ewing Ave.**.

Dear Alderman **John Pope**:

The applicant referenced above has requested the use of the public right-of-way for a **awning(s)**. An ordinance has been prepared by the Department of Business Affairs and Consumer Protection – Small Business Center - Public Way Use Unit for presentation to the City Council. Because this request was made for properties located in your ward, as approved by you as per the attached, I respectfully request that you introduce the attached ordinance at the next City Council meeting.

If you have any questions regarding this ordinance, please contact Anthony Bertuca at (312) 744-5506.

Department of Business Affairs and Consumer Protection

City of Chicago

O2015-317

Office of the City Clerk

Document Tracking Sheet

Meeting Date:	1/21/2015
Sponsor(s):	Balcer (11)
Type:	Ordinance
Title:	Awning(s) for Dreamscape Nails
Committee(s) Assignment:	Committee on Transportation and Public Way

ORDINANCE
DREAMSCAPE NAILS
Acct. No. 379102 - 1
Permit No. 1112441

Be It Ordained by the City Council of the City of Chicago:

SECTION 1. Permission and authority are hereby given and granted to DREAMSCAPE NAILS, upon the terms and subject to the conditions of this ordinance to construct, install, maintain and use one (1) Awning(s) projecting over the public right-of-way adjacent to its premises known as 554 W. 31st St..

Said Awning(s) at W. 31st Street measure(s):
One (1) at twenty-four (24) feet in length, and three (3) feet in width for a total of seventy-two (72) square feet.

The location of said privilege shall be as shown on prints kept on file with the Department of Business Affairs and Consumer Protection and the Office of the City Clerk.

Said privilege shall be constructed in accordance with plans and specifications approved by the Zoning Department - Signs.

This grant of privilege in the public way shall be subject to the provisions of Section 10-28-015 and all other required provisions of the Municipal Code of Chicago.

The grantee shall pay to the City of Chicago as compensation for the privilege #1112441 herein granted the sum of fifty ($50.00) per annum in advance.

A 25% penalty will be added for payments received after due date.

The permit holder agrees to hold the City of Chicago harmless for any damage, relocation or replacement costs associated with damage, relocation or removal of private property caused by the City performing work in the public way.

Authority herein given and granted for a period of five (5) years from and after Date of Passage.

Alderman James A. Balcer

James A. Balcer 11th Ward

AWNING SIGN

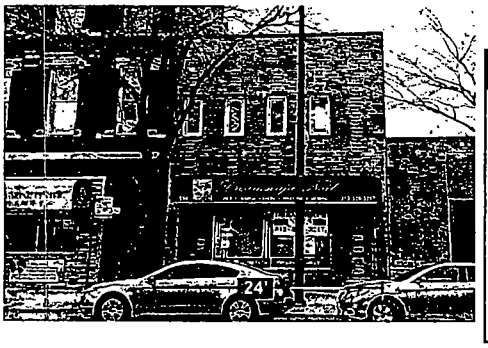

EXITING FACADE

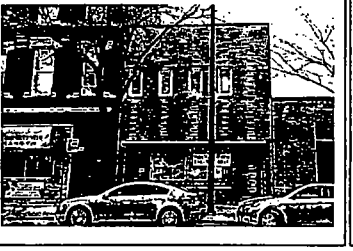

SIDE VIEW

SPECIFICATIONS

1. Awning Fabric Material
2. 1"X 1" SQUARE TUBE FRAME
3. 3/16" GALVANIZED STEEL Z-CLIP ATTACHMENT
4. APPROPRIATE NON-CORROSIVE WALL FASTENER SEE MOUNTING OPTION DETAILS
5. #12 TEK SCREW

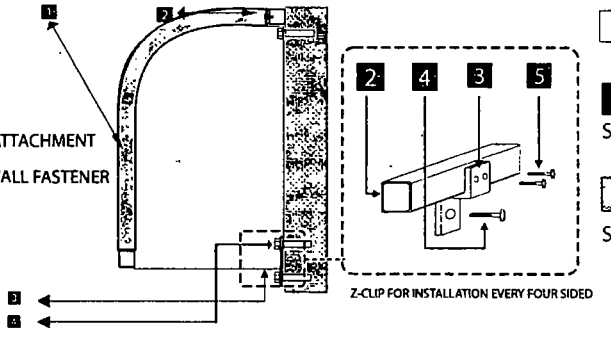

Z-CLIP FOR INSTALLATION EVERY FOUR SIDED

COLOR SCHEDULE

White

Sun Flower

Sun Flower

MOUNTING DETAIL

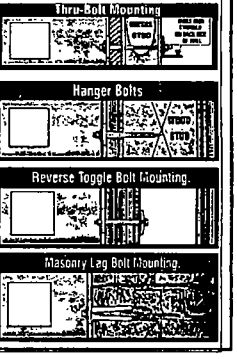

MONSIBIC™ Signs & Graphic
(Bridgeport)
Chicago, IL
3401 S. Halsted St.
Chicago, IL 60608
773-847-2828
Fax 773-847-0088

BRIDGEPORT PASTY

SIGN ELEVATION EXHIBIT

Address: 544 W. 31st St
City: Chicago,
State: IL
Account Rep:
Sales Rep: K. WONG
APPROVALS
CLIENT
DESIGN
PROD.
Designer: K. WONG
Design No.
DATE 03-25-14
Rev Date:

The purchaser agrees to hold the seller harmless against any cause for action for damage which may occur as a result of cutting for slabs and foundations, including but not limited to sewer, gas lines or any underground obstacles which the purchaser or others may deem valuable

THIS DESIGN AND ENGINEERING IS SUBMITTED AS OUR PROPOSAL, AND THE RIGHT TO USE OR EXHIBIT IN ANY FORM, IS NOT AUTHORIZED WITHOUT WRITTEN PERMISSION BY MONSIBIC, INC.

Department of Business Affairs and Consumer Protection
Small Business Center - Public Way Use Unit
City Hall - 121 N. LaSalle Street, Room 800 • Chicago, IL 60602
312-74-GOBIZ / 312-744-6249 • (312) 744-1944 (TTY)
http://www.cityofchicago.org/bacp

01/21/2015

Alderman **James A. Balcer**
Ward # **11**
City of Chicago
City Hall, Room **203**
121 North LaSalle Street
Chicago, Illinois 60602

Re: An ordinance to use and maintain a portion of the public right-of-way for **one (1) awning(s)** for **DREAMSCAPE NAILS**, adjacent to the premises known as **554 W. 31st St.**.

Dear Alderman **James A. Balcer**:

The applicant referenced above has requested the use of the public right-of-way for a **awning(s)**. An ordinance has been prepared by the Department of Business Affairs and Consumer Protection – Small Business Center - Public Way Use Unit for presentation to the City Council. Because this request was made for properties located in your ward, as approved by you as per the attached, I respectfully request that you introduce the attached ordinance at the next City Council meeting.

If you have any questions regarding this ordinance, please contact Anthony Bertuca at (312) 744-5506.

Department of Business Affairs and Consumer Protection

City of Chicago

O2015-318

Office of the City Clerk

Document Tracking Sheet

Meeting Date:	1/21/2015
Sponsor(s):	Balcer (11)
Type:	Ordinance
Title:	Awning(s) for Farmers Ins.
Committee(s) Assignment:	Committee on Transportation and Public Way

ORDINANCE
FARMERS INSURANCE
Acct. No. 394453 - 1
Permit No. 1115702

Be It Ordained by the City Council of the City of Chicago:

SECTION 1. Permission and authority are hereby given and granted to FARMERS INSURANCE, upon the terms and subject to the conditions of this ordinance to construct, install, maintain and use one (1) Awning(s) projecting over the public right-of-way adjacent to its premises known as 3015 S. Archer Ave..

Said Awning(s) at S ARCHER AVE measure(s):
One (1) at eight (8) feet in length, and one point five (1.5) foot in width for a total of twelve (12) square feet.

The location of said privilege shall be as shown on prints kept on file with the Department of Business Affairs and Consumer Protection and the Office of the City Clerk.

Said privilege shall be constructed in accordance with plans and specifications approved by the Zoning Department - Signs.

This grant of privilege in the public way shall be subject to the provisions of Section 10-28-015 and all other required provisions of the Municipal Code of Chicago.

The grantee shall pay to the City of Chicago as compensation for the privilege #1115702 herein granted the sum of fifty ($50.00) per annum in advance.

A 25% penalty will be added for payments received after due date.

The permit holder agrees to hold the City of Chicago harmless for any damage, relocation or replacement costs associated with damage, relocation or removal of private property caused by the City performing work in the public way.

Authority herein given and granted for a period of five (5) years from and after Date of Passage.

Alderman James A. Balcer

James A. Balcer 11th Ward

AWNING SIGN

SPECIFICATIONS

1. Awning Fabric Material
2. 1"X 1" SQUARE TUBE FRAME
3. 3/16" GALVANIZED STEEL Z-CLIP ATTACHMENT
4. APPROPRIATE NON-CORROSIVE WALL FASTENER SEE MOUNTING OPTION DETAILS
5. #12 TEK SCREW

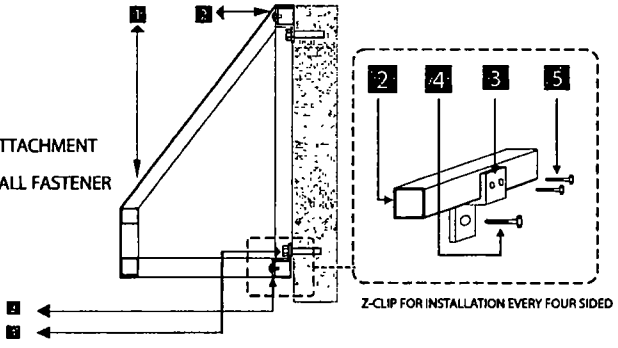

Z-CLIP FOR INSTALLATION EVERY FOUR SIDED

COLOR SCHEDULE

- White
- Red
- Light Blue
- Blue

MOUNTING DETAIL

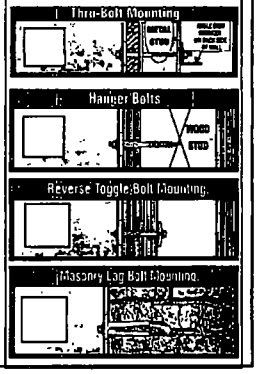

THIS DESIGN AND ENGINEERING IS SUBMITTED AS OUR PROPOSAL, AND THE RIGHT TO USE OR EXHIBIT IN ANY FORM, IS NOT AUTHORIZED WITHOUT WRITTEN PERMISSION BY MONSIBIC, INC.

MONSIBIC™ Signs & Graphic
(Bridgeport)
Chicago, IL
3401 S. Halsted St.
Chicago, IL 60608
773-847-2828
Fax 773-847-0088

SIGN ELEVATION EXHIBIT

Address: 3015 S Archer Ave
City: Chicago,
State: IL
Account Rep:
Sales Rep: K. WONG
APPROVALS
CLIENT:
DESIGN:
PROD:
Designer: K. WONG
Design No:
DATE: 10 - 1 - 14
Rev Date:

The purchaser agrees to hold the seller harmless against any claims for action for damage which may occur as a result of drilling for piers and foundations, including but not limited to sewer gas lines or any underground obstacles which the purchaser or others may deem valuable

Department of Business Affairs and Consumer Protection
Small Business Center - Public Way Use Unit
City Hall - 121 N. LaSalle Street, Room 800 • Chicago, IL 60602
312-74-GOBIZ / 312-744-6249 • (312) 744-1944 (TTY)
http://www.cityofchicago.org/bacp

01/21/2015

Alderman **James A. Balcer**
Ward # **11**
City of Chicago
City Hall, Room **203**
121 North LaSalle Street
Chicago, Illinois 60602

Re: An ordinance to use and maintain a portion of the public right-of-way for **one (1) awning(s)** for **FARMERS INSURANCE**, adjacent to the premises known as **3015 S. Archer Ave.**.

Dear Alderman **James A. Balcer**:

The applicant referenced above has requested the use of the public right-of-way for a **awning(s)**. An ordinance has been prepared by the Department of Business Affairs and Consumer Protection – Small Business Center - Public Way Use Unit for presentation to the City Council. Because this request was made for properties located in your ward, as approved by you as per the attached, I respectfully request that you introduce the attached ordinance at the next City Council meeting.

If you have any questions regarding this ordinance, please contact Anthony Bertuca at (312) 744-5506.

Department of Business Affairs and Consumer Protection

City of Chicago

O2015-320

Office of the City Clerk

Document Tracking Sheet

Meeting Date:	1/21/2015
Sponsor(s):	Balcer (11)
Type:	Ordinance
Title:	Awning(s) for Ivy Garden After School Center LLC
Committee(s) Assignment:	Committee on Transportation and Public Way

ORDINANCE
IVY GARDEN AFTER SCHOOL CENTER, LLC
Acct. No. 343702 - 1
Permit No. 1116242

Be It Ordained by the City Council of the City of Chicago:

SECTION 1. Permission and authority are hereby given and granted to IVY GARDEN AFTER SCHOOL CENTER, LLC, upon the terms and subject to the conditions of this ordinance to maintain and use, as now constructed, one (1) Awning(s) projecting over the public right-of-way adjacent to its premises known as 625 W. 31st St..

Said Awning(s) at W 31st St. measure(s):
One (1) at thirty-one (31) feet in length, and two (2) feet in width for a total of sixty-two (62) square feet.

The location of said privilege shall be as shown on prints kept on file with the Department of Business Affairs and Consumer Protection and the Office of the City Clerk.

Said privilege shall be constructed in accordance with plans and specifications approved by the Zoning Department - Signs.

This grant of privilege in the public way shall be subject to the provisions of Section 10-28-015 and all other required provisions of the Municipal Code of Chicago.

The grantee shall pay to the City of Chicago as compensation for the privilege #1116242 herein granted the sum of fifty-six ($56.00) per annum in advance.

A 25% penalty will be added for payments received after due date.

The permit holder agrees to hold the City of Chicago harmless for any damage, relocation or replacement costs associated with damage, relocation or removal of private property caused by the City performing work in the public way.

Authority herein given and granted for a period of five (5) years from and after 12/16/2014.

Alderman James A. Balcer

James A. Balcer 11th Ward

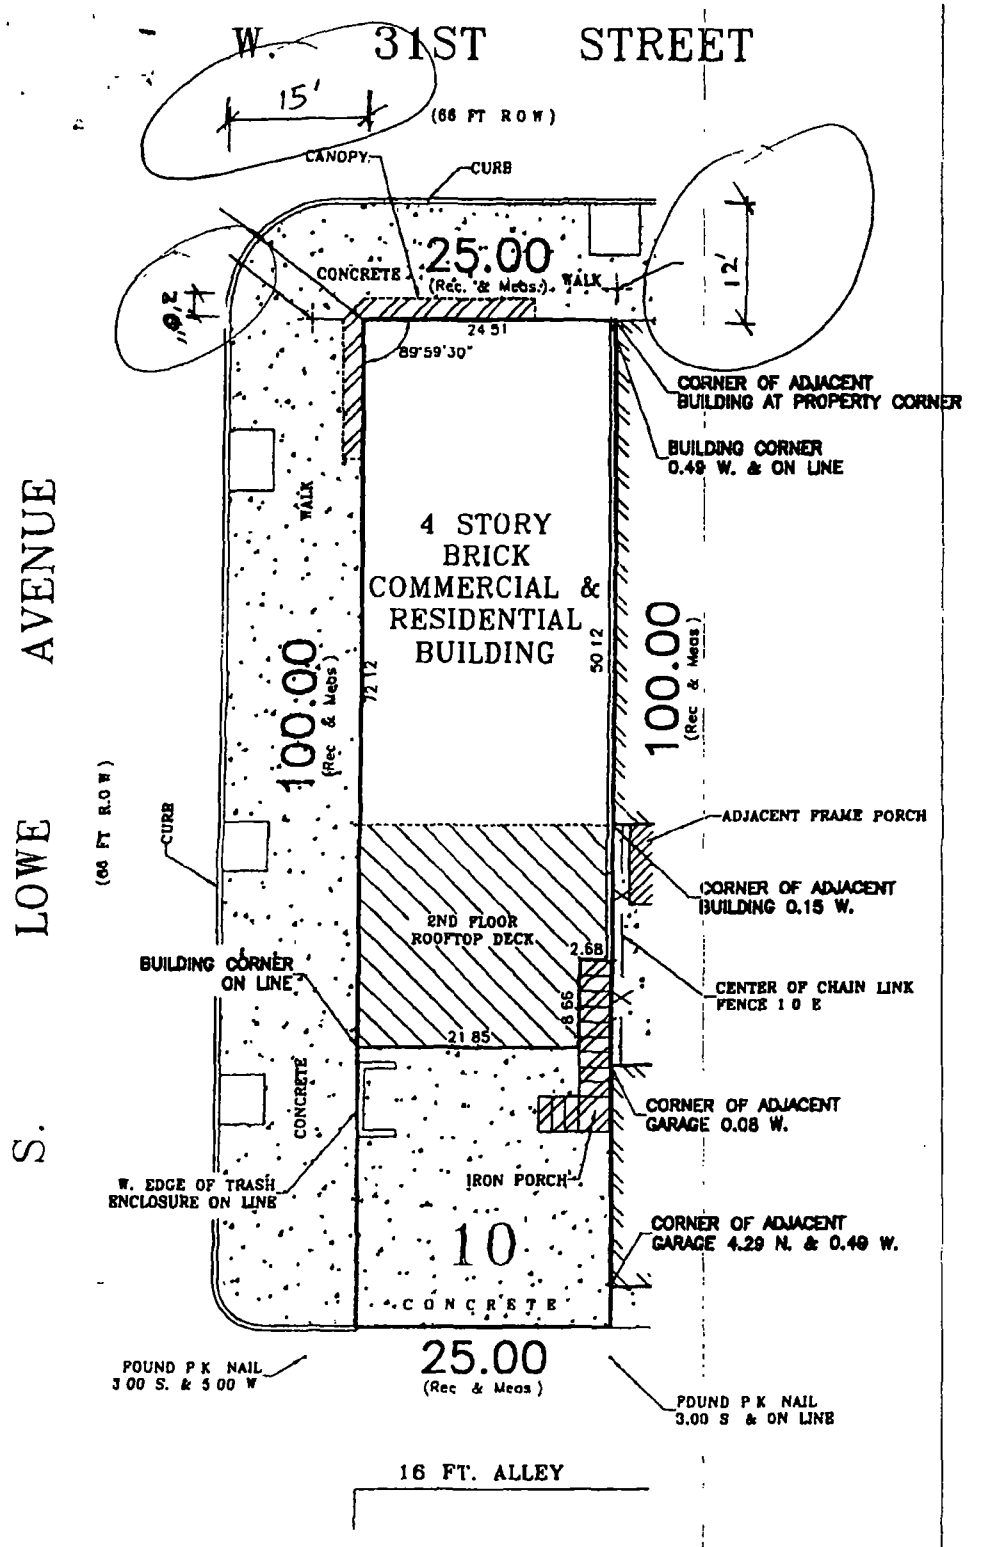

625 W 31st St
Chicago, IL 60616

Department of Business Affairs and Consumer Protection
Small Business Center - Public Way Use Unit
City Hall - 121 N. LaSalle Street, Room 800 • Chicago, IL 60602
312-74-GOBIZ / 312-744-6249 • (312) 744-1944 (TTY)
http://www.cityofchicago.org/bacp

01/21/2015

Alderman **James A. Balcer**
Ward # **11**
City of Chicago
City Hall, Room **203**
121 North LaSalle Street
Chicago, Illinois 60602

Re: An ordinance to use and maintain a portion of the public right-of-way for **one (1) awning(s)** for **IVY GARDEN AFTER SCHOOL CENTER, LLC**, adjacent to the premises known as **625 W. 31st St.**.

Dear Alderman **James A. Balcer**:

The applicant referenced above has requested the use of the public right-of-way for a **awning(s)**. An ordinance has been prepared by the Department of Business Affairs and Consumer Protection – Small Business Center - Public Way Use Unit for presentation to the City Council. Because this request was made for properties located in your ward, as approved by you as per the attached, I respectfully request that you introduce the attached ordinance at the next City Council meeting.

If you have any questions regarding this ordinance, please contact Anthony Bertuca at (312) 744-5506.

Department of Business Affairs and Consumer Protection

City of Chicago

O2015-322

Office of the City Clerk

Document Tracking Sheet

Meeting Date:	1/21/2015
Sponsor(s):	Balcer (11)
Type:	Ordinance
Title:	Awning(s) for Lucky Land Realty, Inc.
Committee(s) Assignment:	Committee on Transportation and Public Way

ORDINANCE
LUCKY LAND REALTY, INC
Acct. No. 346878 - 1
Permit No. 1116013

Be It Ordained by the City Council of the City of Chicago:

SECTION 1. Permission and authority are hereby given and granted to LUCKY LAND REALTY, INC, upon the terms and subject to the conditions of this ordinance to maintain and use, as now constructed, one (1) Awning(s) projecting over the public right-of-way adjacent to its premises known as 828 W. 31st St..

Said Awning(s) at S. Poplar measure(s):
One (1) at seventeen (17) feet in length, and two (2) feet in width for a total of thirty-four (34) square feet.

The location of said privilege shall be as shown on prints kept on file with the Department of Business Affairs and Consumer Protection and the Office of the City Clerk.

Said privilege shall be constructed in accordance with plans and specifications approved by the Zoning Department - Signs.

This grant of privilege in the public way shall be subject to the provisions of Section 10-28-015 and all other required provisions of the Municipal Code of Chicago.

The grantee shall pay to the City of Chicago as compensation for the privilege #1116013 herein granted the sum of fifty ($50.00) per annum in advance.

A 25% penalty will be added for payments received after due date.

The permit holder agrees to hold the City of Chicago harmless for any damage, relocation or replacement costs associated with damage, relocation or removal of private property caused by the City performing work in the public way.

Authority herein given and granted for a period of five (5) years from and after 11/18/2014.

Alderman James A. Balcer

James A. Balcer 11th Ward

828 W. 31st St.

Department of Business Affairs and Consumer Protection
Small Business Center - Public Way Use Unit
City Hall - 121 N. LaSalle Street, Room 800 • Chicago, IL 60602
312-74-GOBIZ / 312-744-6249 • (312) 744-1944 (TTY)
http://www.cityofchicago.org/bacp

01/21/2015

Alderman **James A. Balcer**
Ward # **11**
City of Chicago
City Hall, Room **203**
121 North LaSalle Street
Chicago, Illinois 60602

Re: An ordinance to use and maintain a portion of the public right-of-way for **one (1) awning(s)** for **LUCKY LAND REALTY, INC**, adjacent to the premises known as **828 W. 31st St.**.

Dear Alderman **James A. Balcer**:

The applicant referenced above has requested the use of the public right-of-way for a **awning(s)**. An ordinance has been prepared by the Department of Business Affairs and Consumer Protection – Small Business Center - Public Way Use Unit for presentation to the City Council. Because this request was made for properties located in your ward, as approved by you as per the attached, I respectfully request that you introduce the attached ordinance at the next City Council meeting.

If you have any questions regarding this ordinance, please contact Anthony Bertuca at (312) 744-5506.

Department of Business Affairs and Consumer Protection

City of Chicago

O2015-324

Office of the City Clerk

Document Tracking Sheet

Meeting Date:	1/21/2015
Sponsor(s):	Balcer (11)
Type:	*Ordinance*
Title:	Awning(s) for 26th Street Sugar Shack
Committee(s) Assignment:	Committee on Transportation and Public Way

ORDINANCE
26TH STREET SUGAR SHACK
Acct. No. 304099 - 1
Permit No. 1116027

Be It Ordained by the City Council of the City of Chicago:

SECTION 1. Permission and authority are hereby given and granted to 26TH STREET SUGAR SHACK, upon the terms and subject to the conditions of this ordinance to maintain and use, as now constructed, one (1) Awning(s) projecting over the public right-of-way adjacent to its premises known as 630 W. 26th St..

Said Awning(s) at WEST 26TH STREET measure(s):
One (1) at twenty-two point four (22.4) feet in length, and two (2) feet in width for a total of forty-four point eight (44.8) square feet.

The location of said privilege shall be as shown on prints kept on file with the Department of Business Affairs and Consumer Protection and the Office of the City Clerk.

Said privilege shall be constructed in accordance with plans and specifications approved by the Zoning Department - Signs.

This grant of privilege in the public way shall be subject to the provisions of Section 10-28-015 and all other required provisions of the Municipal Code of Chicago.

The grantee shall pay to the City of Chicago as compensation for the privilege #1116027 herein granted the sum of fifty ($50.00) per annum in advance.

A 25% penalty will be added for payments received after due date.

The permit holder agrees to hold the City of Chicago harmless for any damage, relocation or replacement costs associated with damage, relocation or removal of private property caused by the City performing work in the public way.

Authority herein given and granted for a period of five (5) years from and after 09/13/2014.

Alderman James A. Balcer

James A. Balcer 11th Ward

Photo with dimensions

Department of Business Affairs and Consumer Protection
Small Business Center - Public Way Use Unit
City Hall - 121 N LaSalle Street, Room 800 • Chicago, IL 60602
312-74-GOBIZ / 312-744-6249 • (312) 744-1944 (TTY)
http://www.cityofchicago.org/bacp

01/21/2015

Alderman **James A. Balcer**
Ward # **11**
City of Chicago
City Hall, Room **203**
121 North LaSalle Street
Chicago, Illinois 60602

Re: An ordinance to use and maintain a portion of the public right-of-way for **one (1) awning(s)** for **26TH STREET SUGAR SHACK**, adjacent to the premises known as **630 W. 26th St.**.

Dear Alderman **James A. Balcer**:

The applicant referenced above has requested the use of the public right-of-way for a **awning(s)**. An ordinance has been prepared by the Department of Business Affairs and Consumer Protection – Small Business Center - Public Way Use Unit for presentation to the City Council. Because this request was made for properties located in your ward, as approved by you as per the attached, I respectfully request that you introduce the attached ordinance at the next City Council meeting.

If you have any questions regarding this ordinance, please contact Anthony Bertuca at (312) 744-5506.

Department of Business Affairs and Consumer Protection

City of Chicago

O2015-329

Office of the City Clerk

Document Tracking Sheet

Meeting Date:	1/21/2015
Sponsor(s):	Cardenas (12)
Type:	Ordinance
Title:	Awning(s) for Guerreros Pizza, Inc.
Committee(s) Assignment:	Committee on Transportation and Public Way

ORDINANCE
GUERREROS PIZZA INC
Acct. No. 275915 - 1
Permit No. 1116028

Be It Ordained by the City Council of the City of Chicago:

SECTION 1. Permission and authority are hereby given and granted to GUERREROS PIZZA INC, upon the terms and subject to the conditions of this ordinance to maintain and use, as now constructed, one (1) Awning(s) projecting over the public right-of-way adjacent to its premises known as 2024 S. California Ave..

Said Awning(s) at S. California Ave. measure(s):
One (1) at twenty-five (25) feet in length, and three (3) feet in width for a total of seventy-five (75) square feet.

The location of said privilege shall be as shown on prints kept on file with the Department of Business Affairs and Consumer Protection and the Office of the City Clerk.

Said privilege shall be constructed in accordance with plans and specifications approved by the Zoning Department - Signs.

This grant of privilege in the public way shall be subject to the provisions of Section 10-28-015 and all other required provisions of the Municipal Code of Chicago.

The grantee shall pay to the City of Chicago as compensation for the privilege #1116028 herein granted the sum of fifty ($50.00) per annum in advance.

A 25% penalty will be added for payments received after due date.

The permit holder agrees to hold the City of Chicago harmless for any damage, relocation or replacement costs associated with damage, relocation or removal of private property caused by the City performing work in the public way.

Authority herein given and granted for a period of five (5) years from and after 04/26/2014.

Alderman _____

George Cardenas 12th Ward

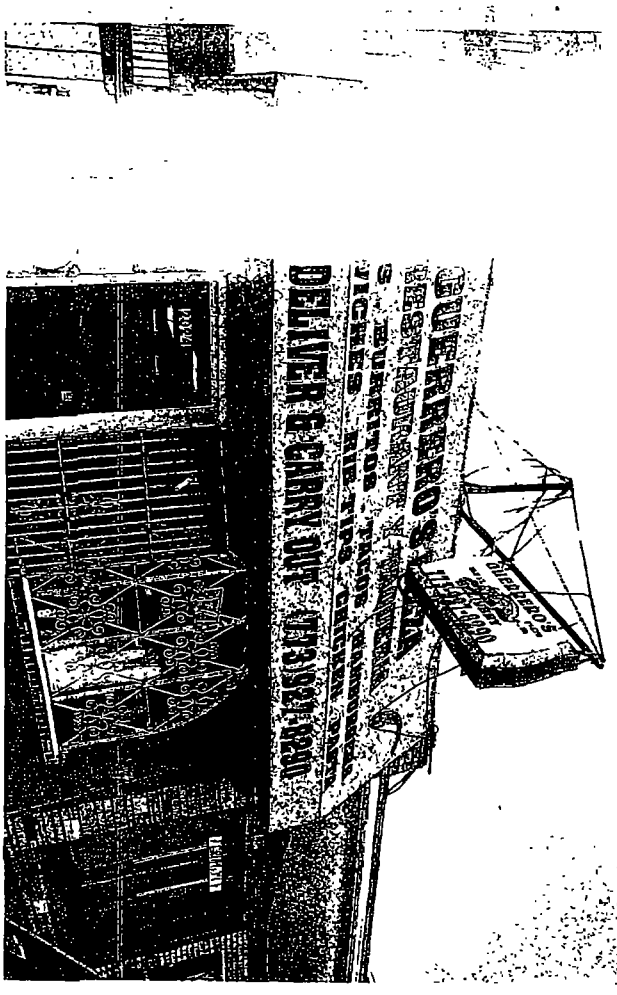
DELIVER & CARRY OUT

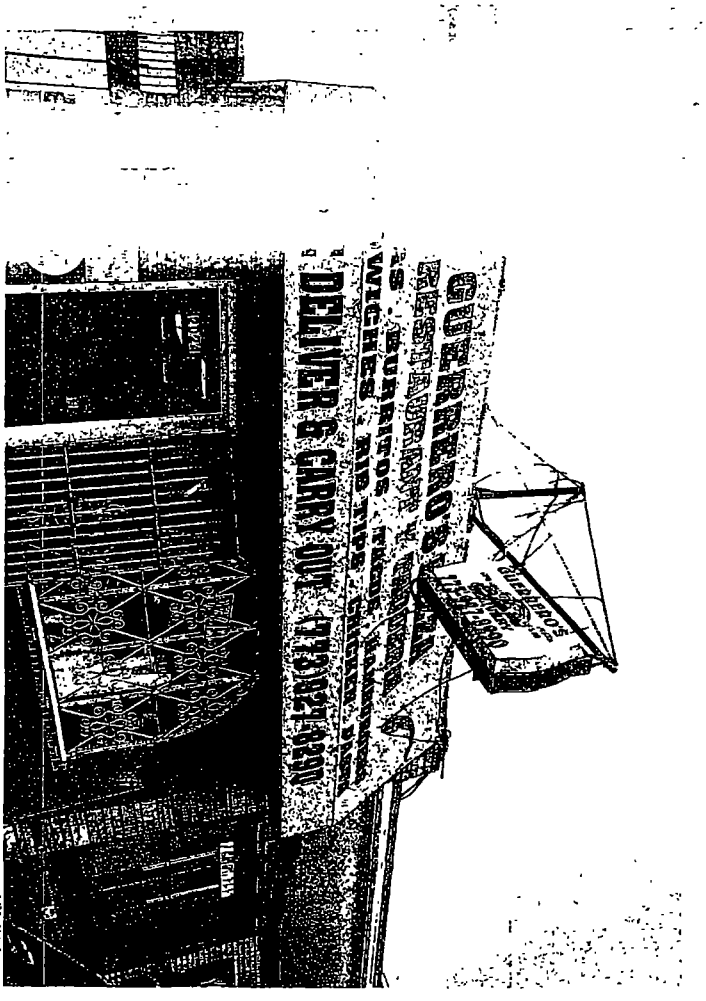
DELIVER & CARRY OUT

Department of Business Affairs and Consumer Protection
Small Business Center - Public Way Use Unit
City Hall - 121 N. LaSalle Street, Room 800 • Chicago, IL 60602
312-74-GOBIZ / 312-744-6249 • (312) 744-1944 (TTY)
http://www.cityofchicago.org/bacp

01/21/2015

Alderman **George Cardenas**
Ward # **12**
City of Chicago
City Hall, Room **203**
121 North LaSalle Street
Chicago, Illinois 60602

Re: An ordinance to use and maintain a portion of the public right-of-way for **one (1) awning(s)** for **GUERREROS PIZZA INC**, adjacent to the premises known as **2024 S. California Ave.**.

Dear Alderman **George Cardenas**:

The applicant referenced above has requested the use of the public right-of-way for a **awning(s)**. An ordinance has been prepared by the Department of Business Affairs and Consumer Protection – Small Business Center - Public Way Use Unit for presentation to the City Council. Because this request was made for properties located in your ward, as approved by you as per the attached, I respectfully request that you introduce the attached ordinance at the next City Council meeting.

If you have any questions regarding this ordinance, please contact Anthony Bertuca at (312) 744-5506.

Department of Business Affairs and Consumer Protection

City of Chicago

O2015-332

Office of the City Clerk

Document Tracking Sheet

Meeting Date:	1/21/2015
Sponsor(s):	Burke (14)
Type:	Ordinance
Title:	Awning(s) for Red Latina Corp.
Committee(s) Assignment:	Committee on Transportation and Public Way

ORDINANCE
RED LATINA CORP
Acct. No. 317280 - 5
Permit No. 1115058

Be It Ordained by the City Council of the City of Chicago:

SECTION 1. Permission and authority are hereby given and granted to RED LATINA CORP, upon the terms and subject to the conditions of this ordinance to maintain and use, as now constructed, one (1) Awning(s) projecting over the public right-of-way adjacent to its premises known as 5127 S. Kedzie Ave..

Said Awning(s) at S. Kedzie Avenue measure(s):
One (1) at twenty-two (22) feet in length, and two (2) feet in width for a total of forty-four (44) square feet.

The location of said privilege shall be as shown on prints kept on file with the Department of Business Affairs and Consumer Protection and the Office of the City Clerk.

Said privilege shall be constructed in accordance with plans and specifications approved by the Zoning Department - Signs.

This grant of privilege in the public way shall be subject to the provisions of Section 10-28-015 and all other required provisions of the Municipal Code of Chicago.

The grantee shall pay to the City of Chicago as compensation for the privilege #1115058 herein granted the sum of fifty ($50.00) per annum in advance.

A 25% penalty will be added for payments received after due date.

The permit holder agrees to hold the City of Chicago harmless for any damage, relocation or replacement costs associated with damage, relocation or removal of private property caused by the City performing work in the public way.

Authority herein given and granted for a period of five (5) years from and after Date of Passage.

Alderman _____

Edward M. Burke 14th Ward

5127 S. Kedzie Ave.
Chicago Illinois 60632
Red Latina
Josefina Alba
ph: 773-863-1200

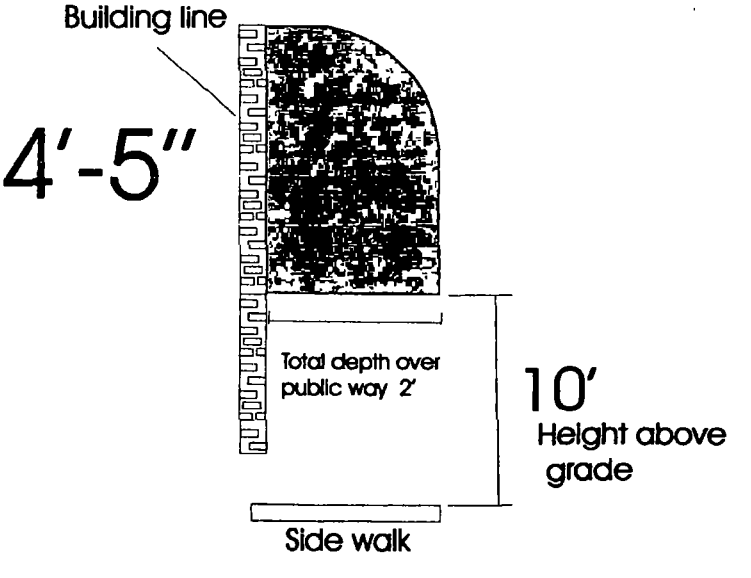

Department of Business Affairs and Consumer Protection
Small Business Center - Public Way Use Unit
City Hall - 121 N. LaSalle Street. Room 800 • Chicago, IL 60602
(312)-74-GOBIZ (312-744-6249) • (312) 744-1944 (TTY)
http://www.cityofchicago.org/bacp

01/21/2015

Alderman **Edward M. Burke**
Ward # **14**
City of Chicago
City Hall, Room **302**
121 North LaSalle Street
Chicago, Illinois 60602

Re: An ordinance to use and maintain a portion of the public right-of-way for **one (1) awning(s)** for **RED LATINA CORP**, adjacent to the premises known as **5127 S. Kedzie Ave.**.

Dear Alderman **Edward M. Burke**:

The applicant referenced above has requested the use of the public right-of-way for a **awning(s)**. An ordinance has been prepared by the Department of Business Affairs and Consumer Protection – Small Business Center - Public Way Use Unit for presentation to the City Council. Because this request was made for properties located in your ward, as approved by you as per the attached, I respectfully request that you introduce the attached ordinance at the next City Council meeting.

If you have any questions regarding this ordinance, please contact Anthony Bertuca at (312) 744-5506.

Department of Business Affairs and Consumer Protection

City of Chicago

O2015-337

Office of the City Clerk

Document Tracking Sheet

Meeting Date:	1/21/2015
Sponsor(s):	Foulkes (15)
Type:	Ordinance
Title:	Awning(s) for U-Haul Storage of Marquette Park
Committee(s) Assignment:	Committee on Transportation and Public Way

ORDINANCE
U-HAUL STORAGE OF MARQUETTE PARK
Acct. No. 3961 - 14
Permit No. 1115906

Be It Ordained by the City Council of the City of Chicago:

SECTION 1. Permission and authority are hereby given and granted to U-HAUL STORAGE OF MARQUETTE PARK, upon the terms and subject to the conditions of this ordinance to construct, install, maintain and use one (1) Awning(s) projecting over the public right-of-way adjacent to its premises known as 2536-2544 W. 63rd St..

Said Awning(s) at 63RD measure(s):
One (1) at eight (8) feet in length, and three (3) feet in width for a total of twenty-four (24) square feet.

The location of said privilege shall be as shown on prints kept on file with the Department of Business Affairs and Consumer Protection and the Office of the City Clerk.

Said privilege shall be constructed in accordance with plans and specifications approved by the Zoning Department - Signs.

This grant of privilege in the public way shall be subject to the provisions of Section 10-28-015 and all other required provisions of the Municipal Code of Chicago.

The grantee shall pay to the City of Chicago as compensation for the privilege #1115906 herein granted the sum of fifty ($50.00) per annum in advance.

A 25% penalty will be added for payments received after due date.

The permit holder agrees to hold the City of Chicago harmless for any damage, relocation or replacement costs associated with damage, relocation or removal of private property caused by the City performing work in the public way.

Authority herein given and granted for a period of five (5) years from and after Date of Passage.

Alderman

Toni Foulkes 15th Ward

23'-1"

2'-0"

U-HAUL Storage

Ⓐ FLEX FACE, RACEWAY MOUNTED CHANNEL LETTERS w/ NEON ILLUMINATION

SCALE: ½"=1'

- #7328 WHITE ACRYLIC FACES
- 1" BLACK TRIMCAP
- BLACK RETURNS
- INTERNALLY ILLUMINATED 6500 WHITE NEON
- RACEWAY MOUNTED, R/W PAINTED TO MATCH WALL

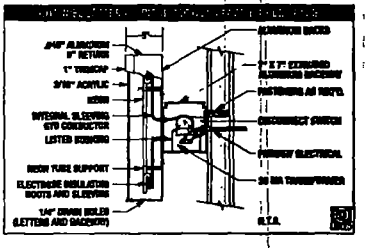

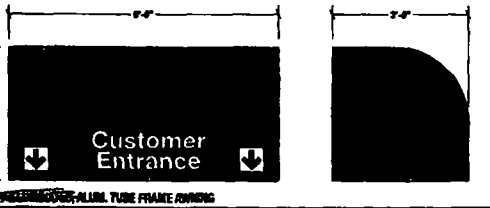

Ⓑ [illegible]-ALUM. TUBE FRAME AWNING

SCALE: ½"=1'

- 1" SQ. ALUM. TUBE FRAME
- WHITE FABRAFLEX COVER w/ #28 GREEN VINYL OVERLAY
- [illegible]
- MOUNTED w/ L BRACKETS

NON-ILLUMINATED AWNING

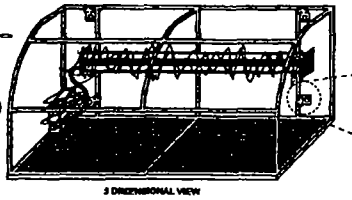

3 DIMENSIONAL VIEW

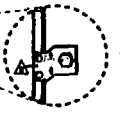

DETAIL OF TYPICAL "L" BRACKET

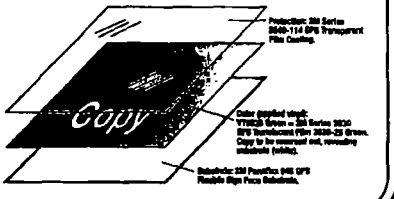

DOYLE
GENERAL SIGN CONTRACTORS

CUSTOMER APPROVAL DATE

CLIENT	U-HAUL
ADDRESS	3540 W 63rd ST.
CITY	CHICAGO STATE IL SALESPERSON JD
WORK NO.	14289 SCALE NOTED DATE 10.20.2014 SHEET NO. 1

City of Chicago

O2015-340

Office of the City Clerk

Document Tracking Sheet

Meeting Date:	1/21/2015
Sponsor(s):	O'Shea (19)
Type:	Ordinance
Title:	Awning(s) for State Farm
Committee(s) Assignment:	Committee on Transportation and Public Way

ORDINANCE
STATE FARM
Acct. No. 393968 - 1
Permit No. 1115455

Be It Ordained by the City Council of the City of Chicago:

SECTION 1. Permission and authority are hereby given and granted to STATE FARM, upon the terms and subject to the conditions of this ordinance to construct, install, maintain and use one (1) Awning(s) projecting over the public right-of-way adjacent to its premises known as 10944 S. Western Ave..

Said Awning(s) at S. WEstern Avenue measure(s):
One (1) at forty-three (43) feet in length, and four point one seven (4.17) feet in width for a total of one hundred seventy-nine point three one (179.31) square feet.

The location of said privilege shall be as shown on prints kept on file with the Department of Business Affairs and Consumer Protection and the Office of the City Clerk.

Said privilege shall be constructed in accordance with plans and specifications approved by the Zoning Department - Signs.

This grant of privilege in the public way shall be subject to the provisions of Section 10-28-015 and all other required provisions of the Municipal Code of Chicago.

The grantee shall pay to the City of Chicago as compensation for the privilege #1115455 herein granted the sum of sixty-eight ($68.00) per annum in advance.

A 25% penalty will be added for payments received after due date.

The permit holder agrees to hold the City of Chicago harmless for any damage, relocation or replacement costs associated with damage, relocation or removal of private property caused by the City performing work in the public way.

Authority herein given and granted for a period of five (5) years from and after Date of Passage.

Alderman _____

Matthew J. O'Shea 19th Ward

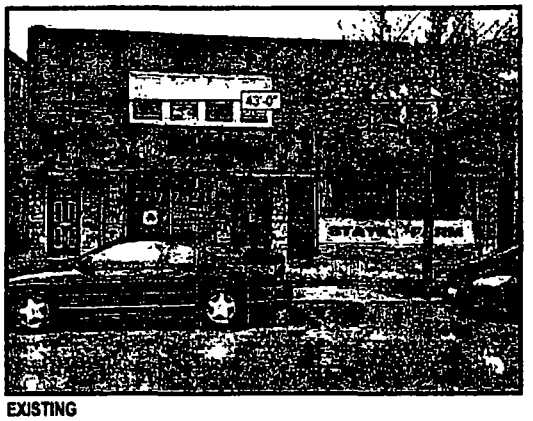

EXISTING

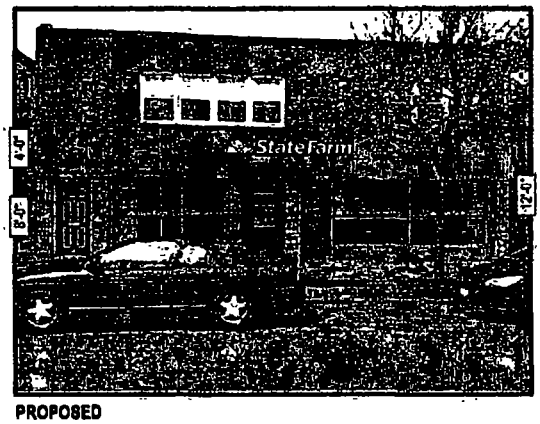

PROPOSED

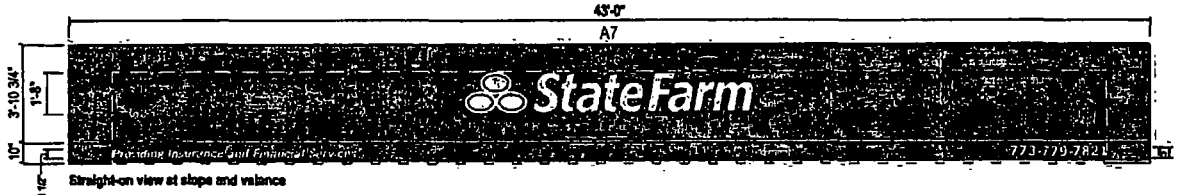

Straight-on view at slope and valance

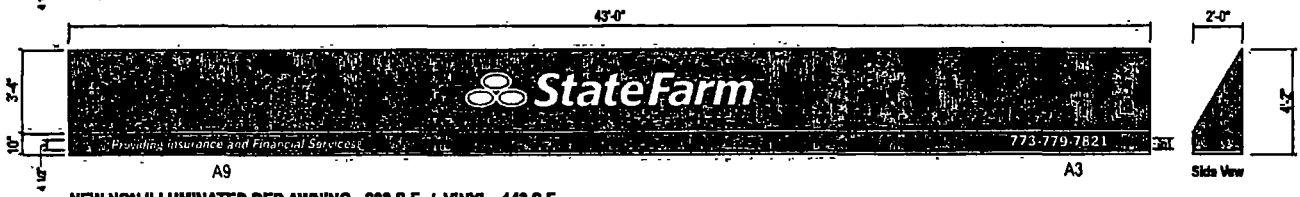

NEW NON ILLUMINATED RED AWNING - 203 S.F. / VINYL - 143 S.F.

SIGN 6
QTY 1
NOTE FIELD VERIFY PRIOR TO FABRICATION

SCALE: 3/16"=1'-0"

Drawing prepared by: ICON

RECOMMENDATION

Location: 10944 S. Western Ave. Chicago, IL 60643
Proj #: 4123
Loc #: 131008
File Path: Active\ACCOUNTS\S\State Farm\Project 4123\Locations\4123_131008_Chicago,IL

Drawing prepared for: StateFarm

Rev #:	Length:	Date:	Req. By:	Dsgn By:	Revision Description:
Original					
Rev 1	180'-2"	07/31/14	NC	IS	Halyard not required.
Rev 2	180'-1"	08/14/14	JHB	IS	SIGN 6 Revised per request. Attachment details added.
Rev 3	00'-00"	00/00/00	XXX	XXX	
Rev 4	00'-00"	00/00/00	XXX	XXX	
Rev 5	00'-00"	00/00/00	XXX	XXX	
Rev 6	00'-00"	00/00/00	XXX	XXX	

Drawings are the exclusive property of ICON. Any unauthorized use or duplication is not permitted.

Department of Business Affairs and Consumer Protection
Small Business Center- Public Way Use Unit
City Hall- 121 N. LaSalle Street Room 800 • Chicago, IL 60602
312-74-GOBIZ / 312-744-6249 • (312) 744-1944 (TTY)
http://www.cityofchicago.org/bacp

01/21/2015

Alderman **Matthew J. O'Shea**
Ward # **19**
City of Chicago
City Hall, Room **300**
121 North LaSalle Street
Chicago, Illinois 60602

Re: An ordinance to use and maintain a portion of the public right-of-way for **one (1) awning(s)** for **STATE FARM**, adjacent to the premises known as **10944 S. Western Ave.**.

Dear Alderman **Matthew J. O'Shea**:

The applicant referenced above has requested the use of the public right-of-way for a **awning(s)**. An ordinance has been prepared by the Department of Business Affairs and Consumer Protection – Small Business Center - Public Way Use Unit for presentation to the City Council. Because this request was made for properties located in your ward, as approved by you as per the attached, I respectfully request that you introduce the attached ordinance at the next City Council meeting.

If you have any questions regarding this ordinance, please contact Anthony Bertuca at (312) 744-5506.

Department of Business Affairs and Consumer Protection

City of Chicago

O2015-343

Office of the City Clerk

Document Tracking Sheet

Meeting Date:	1/21/2015
Sponsor(s):	Brookins (21)
Type:	Ordinance
Title:	Awning(s) for Haire's Gulf Shrimp
Committee(s) Assignment:	Committee on Transportation and Public Way

ORDINANCE
HAIRE'S GULF SHRIMP
Acct. No. 88592 - 3
Permit No. 1116168

Be It Ordained by the City Council of the City of Chicago:

SECTION 1. Permission and authority are hereby given and granted to HAIRE'S GULF SHRIMP, upon the terms and subject to the conditions of this ordinance to maintain and use, as now constructed, one (1) Awning(s) projecting over the public right-of-way adjacent to its premises known as 8112 S. Vincennes Ave..

Said Awning(s) at S VINCENNES AVE measure(s):
One (1) at twelve (12) feet in length, and three (3) feet in width for a total of thirty-six (36) square feet.

The location of said privilege shall be as shown on prints kept on file with the Department of Business Affairs and Consumer Protection and the Office of the City Clerk.

Said privilege shall be constructed in accordance with plans and specifications approved by the Zoning Department - Signs.

This grant of privilege in the public way shall be subject to the provisions of Section 10-28-015 and all other required provisions of the Municipal Code of Chicago.

The grantee shall pay to the City of Chicago as compensation for the privilege #1116168 herein granted the sum of fifty ($50.00) per annum in advance.

A 25% penalty will be added for payments received after due date.

The permit holder agrees to hold the City of Chicago harmless for any damage, relocation or replacement costs associated with damage, relocation or removal of private property caused by the City performing work in the public way.

Authority herein given and granted for a period of five (5) years from and after 10/08/2013.

Alderman

Howard Brookins, Jr. 21st Ward

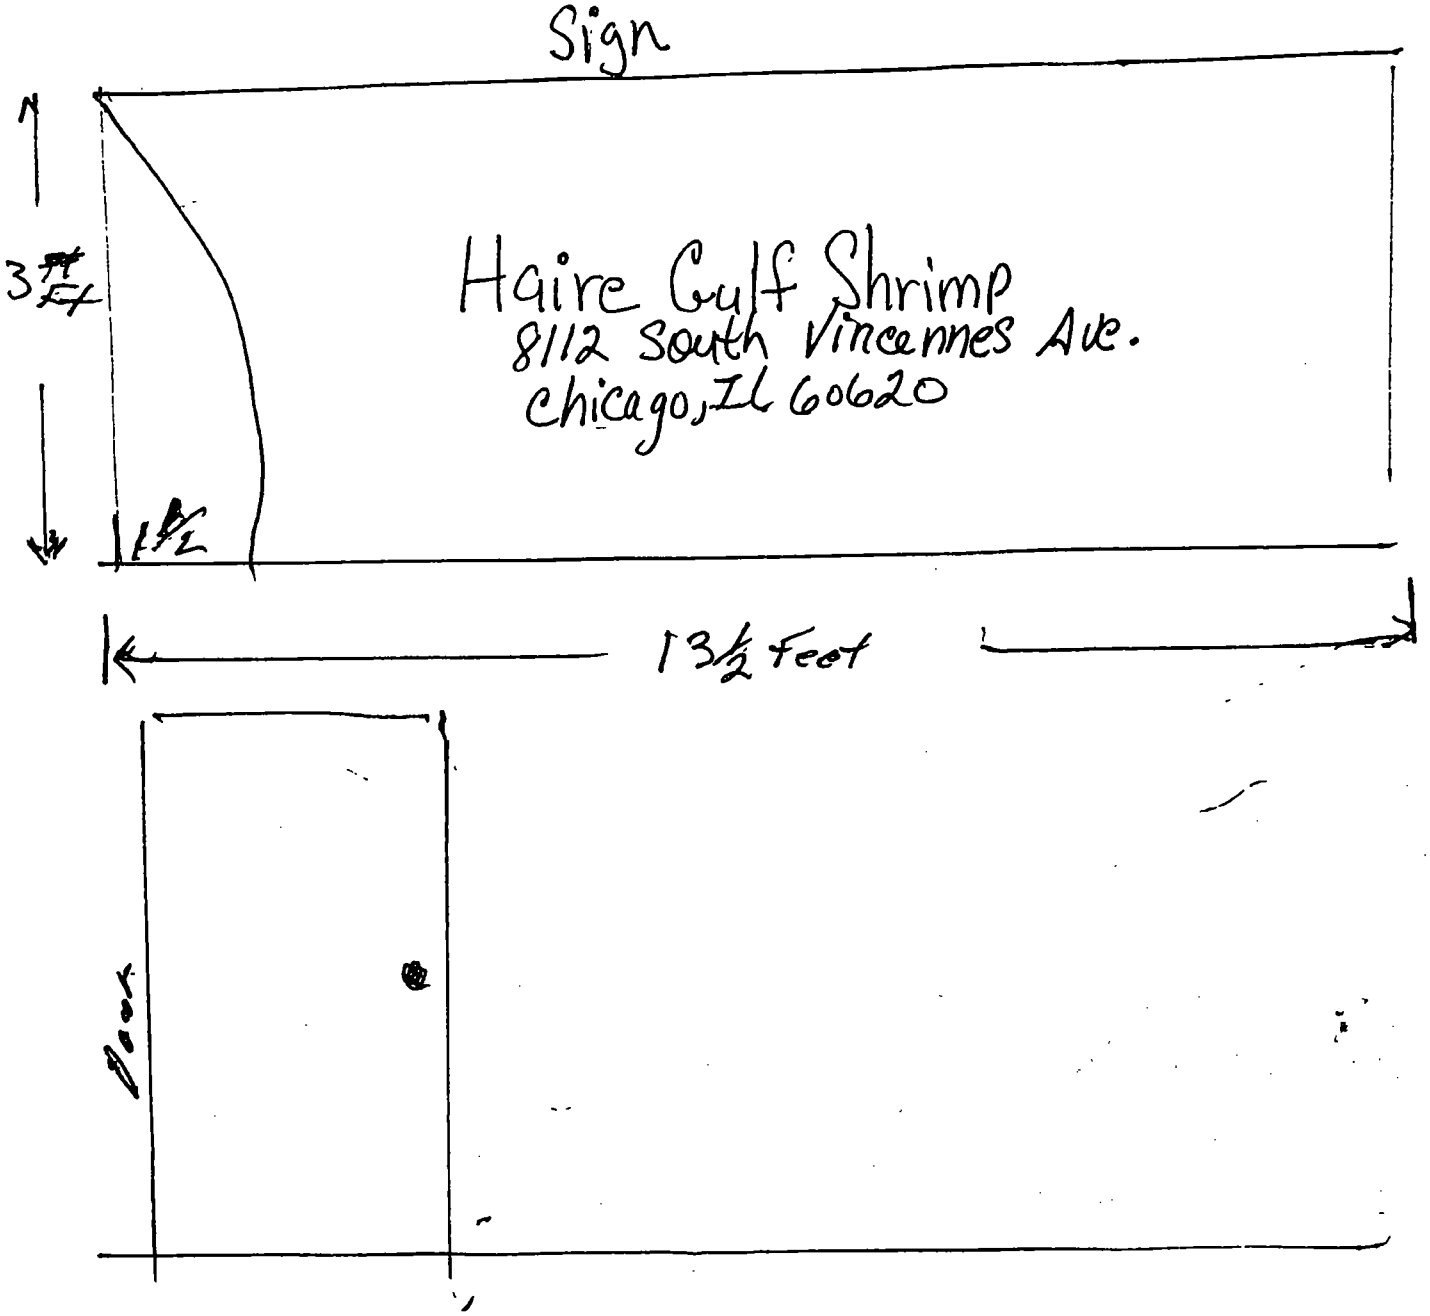
Sign
N
3 Ft
1 1/2
Haire Gulf Shrimp
8112 South Vincennes Ave.
Chicago, IL 60620
13 1/2 Feet
Door

Department of Business Affairs and Consumer Protection
Small Business Center - Public Way Use Unit
City Hall - 121 N. LaSalle Street, Room 800 • Chicago, IL 60602
(312)-74-GOBIZ (312-744-6249) • (312) 744-1944 (TTY)
http://www.cityofchicago.org/bacp

01/21/2015

Alderman **Howard Brookins, Jr.**
Ward # **21**
City of Chicago
City Hall, Room **300**
121 North LaSalle Street
Chicago, Illinois 60602

Re: An ordinance to use and maintain a portion of the public right-of-way for **one (1) awning(s)** for **HAIRE'S GULF SHRIMP**, adjacent to the premises known as **8112 S. Vincennes Ave.**.

Dear Alderman **Howard Brookins, Jr.**:

The applicant referenced above has requested the use of the public right-of-way for a **awning(s)**. An ordinance has been prepared by the Department of Business Affairs and Consumer Protection – Small Business Center - Public Way Use Unit for presentation to the City Council. Because this request was made for properties located in your ward, as approved by you as per the attached, I respectfully request that you introduce the attached ordinance at the next City Council meeting.

If you have any questions regarding this ordinance, please contact Anthony Bertuca at (312) 744-5506.

Department of Business Affairs and Consumer Protection

City of Chicago

O2015-348

Office of the City Clerk

Document Tracking Sheet

Meeting Date:	1/21/2015
Sponsor(s):	Chandler (24)
Type:	Ordinance
Title:	Awning(s) for El Gran Burrito Express
Committee(s) Assignment:	Committee on Transportation and Public Way

ORDINANCE
El Gran Burrito Express
Acct. No. 344801 - 1
Permit No. 1116204

Be It Ordained by the City Council of the City of Chicago:

SECTION 1. Permission and authority are hereby given and granted to El Gran Burrito Express, upon the terms and subject to the conditions of this ordinance to maintain and use, as now constructed, one (1) Awning(s) projecting over the public right-of-way adjacent to its premises known as 1207 S. Pulaski Rd..

Said Awning(s) at S. Pulaski Road measure(s):
One (1) at three (3) feet in length, and four (4) feet in width for a total of twelve (12) square feet.

The location of said privilege shall be as shown on prints kept on file with the Department of Business Affairs and Consumer Protection and the Office of the City Clerk.

Said privilege shall be constructed in accordance with plans and specifications approved by the Zoning Department - Signs.

This grant of privilege in the public way shall be subject to the provisions of Section 10-28-015 and all other required provisions of the Municipal Code of Chicago.

The grantee shall pay to the City of Chicago as compensation for the privilege #1116204 herein granted the sum of fifty ($50.00) per annum in advance.

A 25% penalty will be added for payments received after due date.

The permit holder agrees to hold the City of Chicago harmless for any damage, relocation or replacement costs associated with damage, relocation or removal of private property caused by the City performing work in the public way.

Authority herein given and granted for a period of five (5) years from and after 11/18/2014.

Alderman _____

Michael D. Chandler 24th Ward

AQ + RC BURRITOS INC
D/B/A EL GRAN BURRITO EXPRESS

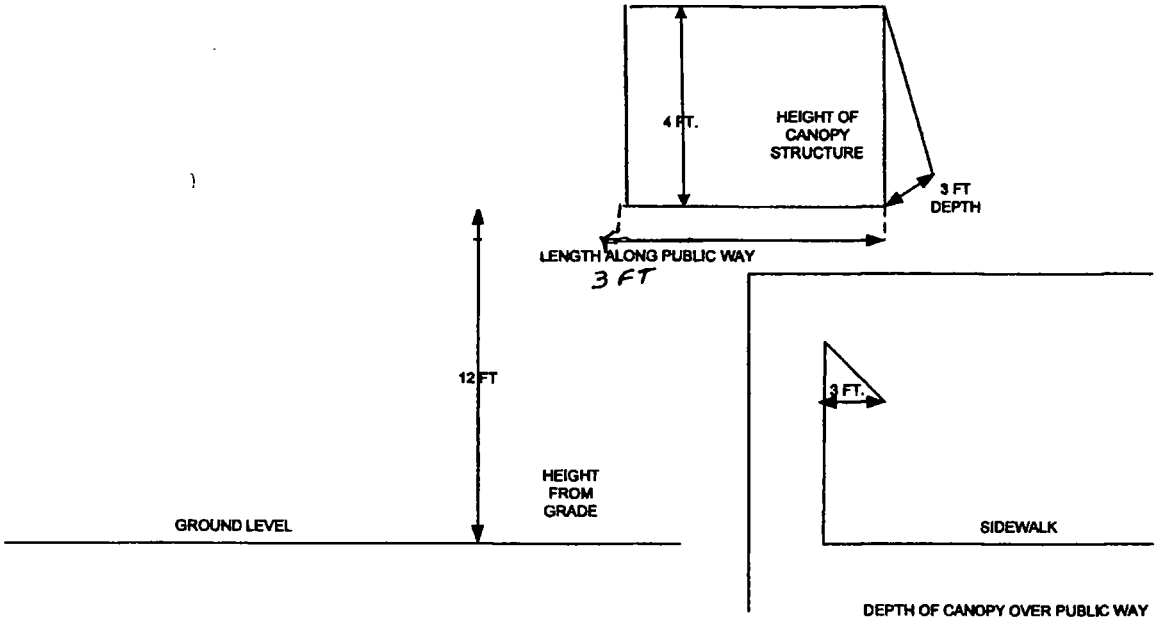

Department of Business Affairs and Consumer Protection
Small Business Center - Public Way Use Unit
City Hall - 121 N. LaSalle Street, Room 800 • Chicago, IL 60602
312-74-GOBIZ / 312-744-6249 • (312) 744-1944 (TTY)
http://www.cityofchicago.org/bacp

01/21/2015

Alderman **Michael D. Chandler**
Ward # **24**
City of Chicago
City Hall, Room **203**
121 North LaSalle Street
Chicago, Illinois 60602

Re: An ordinance to use and maintain a portion of the public right-of-way for **one (1) awning(s)** for **El Gran Burrito Express**, adjacent to the premises known as **1207 S. Pulaski Rd.**.

Dear Alderman **Michael D. Chandler**:

The applicant referenced above has requested the use of the public right-of-way for a **awning(s)**. An ordinance has been prepared by the Department of Business Affairs and Consumer Protection – Small Business Center - Public Way Use Unit for presentation to the City Council. Because this request was made for properties located in your ward, as approved by you as per the attached, I respectfully request that you introduce the attached ordinance at the next City Council meeting.

If you have any questions regarding this ordinance, please contact Anthony Bertuca at (312) 744-5506.

Department of Business Affairs and Consumer Protection

City of Chicago

O2015-349

Office of the City Clerk

Document Tracking Sheet

Meeting Date:	1/21/2015
Sponsor(s):	Chandler (24)
Type:	Ordinance
Title:	Awning(s) for Howard Food Market, Inc.
Committee(s) Assignment:	Committee on Transportation and Public Way

ORDINANCE
HOWARD FOOD MARKET, INC.
Acct. No. 385119 - 1
Permit No. 1114410

Be It Ordained by the City Council of the City of Chicago:

SECTION 1. Permission and authority are hereby given and granted to HOWARD FOOD MARKET, INC., upon the terms and subject to the conditions of this ordinance to maintain and use, as now constructed, one (1) Awning(s) projecting over the public right-of-way adjacent to its premises known as 3904 W. Roosevelt Rd..

Said Awning(s) at W Roosevelt Rd measure(s):
One (1) at twenty-four (24) feet in length, and four (4) feet in width for a total of ninety-six (96) square feet.

The location of said privilege shall be as shown on prints kept on file with the Department of Business Affairs and Consumer Protection and the Office of the City Clerk.

Said privilege shall be constructed in accordance with plans and specifications approved by the Zoning Department - Signs.

This grant of privilege in the public way shall be subject to the provisions of Section 10-28-015 and all other required provisions of the Municipal Code of Chicago.

The grantee shall pay to the City of Chicago as compensation for the privilege #1114410 herein granted the sum of fifty ($50.00) per annum in advance.

A 25% penalty will be added for payments received after due date.

The permit holder agrees to hold the City of Chicago harmless for any damage, relocation or replacement costs associated with damage, relocation or removal of private property caused by the City performing work in the public way.

Authority herein given and granted for a period of five (5) years from and after Date of Passage.

Alderman _____

Michael D. Chandler 24th Ward

3904 W. ROOSEVELT RD.
HOWARD FOOD MARKET INC

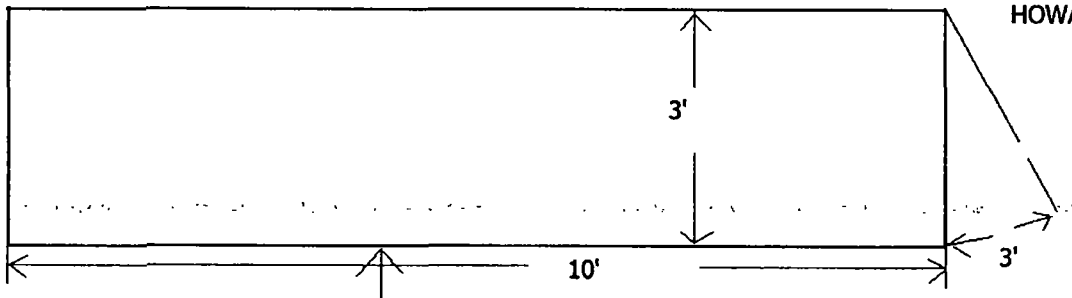

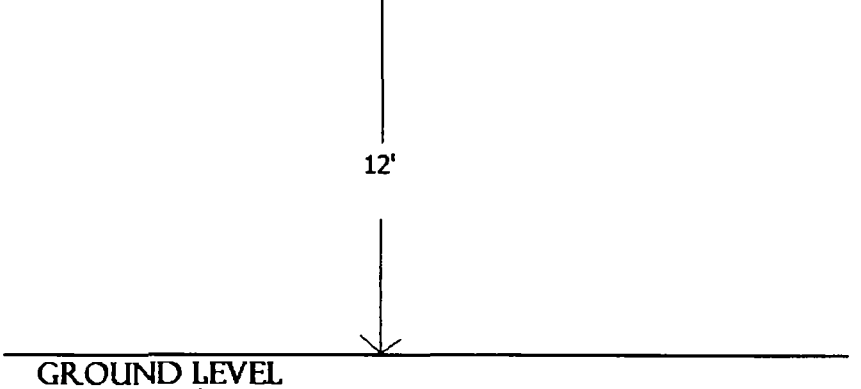

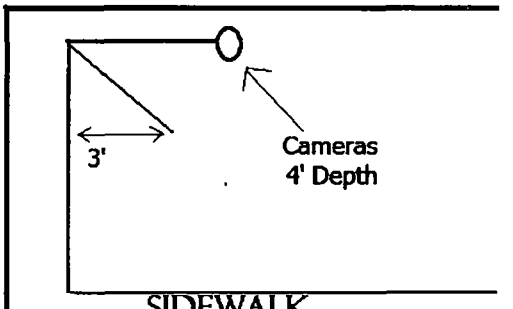

DEPTH OVER PUBLIC WAY

Department of Business Affairs and Consumer Protection
Small Business Center - Public Way Use Unit
City Hall - 121 N. LaSalle Street, Room 800 • Chicago, IL 60602
312-74-GOBIZ / 312-744-6249 • (312) 744-1944 (TTY)
http://www cityofchicago org/bacp

01/21/2015

Alderman **Michael D. Chandler**
Ward # **24**
City of Chicago
City Hall, Room **203**
121 North LaSalle Street
Chicago, Illinois 60602

Re: An ordinance to use and maintain a portion of the public right-of-way for **one (1) awning(s)** for **HOWARD FOOD MARKET, INC.**, adjacent to the premises known as **3904 W. Roosevelt Rd.**.

Dear Alderman **Michael D. Chandler**:

The applicant referenced above has requested the use of the public right-of-way for a **awning(s)**. An ordinance has been prepared by the Department of Business Affairs and Consumer Protection – Small Business Center - Public Way Use Unit for presentation to the City Council. Because this request was made for properties located in your ward, as approved by you as per the attached, I respectfully request that you introduce the attached ordinance at the next City Council meeting.

If you have any questions regarding this ordinance, please contact Anthony Bertuca at (312) 744-5506.

Department of Business Affairs and Consumer Protection

City of Chicago

O2015-352

Office of the City Clerk

Document Tracking Sheet

Meeting Date:	1/21/2015
Sponsor(s):	Chandler (24)
Type:	Ordinance
Title:	Awning(s) for PHD Electronics, Inc.
Committee(s) Assignment:	Committee on Transportation and Public Way

ORDINANCE
PHD ELECTRONICS INC.
Acct. No. 65382 - 2
Permit No. 1116355

Be It Ordained by the City Council of the City of Chicago:

SECTION 1. Permission and authority are hereby given and granted to PHD ELECTRONICS INC., upon the terms and subject to the conditions of this ordinance to maintain and use, as now constructed, one (1) Awning(s) projecting over the public right-of-way adjacent to its premises known as 3144-3148 W. Cermak Rd..

Said Awning(s) at WEST CERMAK measure(s):
One (1) at twelve (12) feet in length, and two (2) feet in width for a total of twenty-four (24) square feet.

The location of said privilege shall be as shown on prints kept on file with the Department of Business Affairs and Consumer Protection and the Office of the City Clerk.

Said privilege shall be constructed in accordance with plans and specifications approved by the Zoning Department - Signs.

This grant of privilege in the public way shall be subject to the provisions of Section 10-28-015 and all other required provisions of the Municipal Code of Chicago.

The grantee shall pay to the City of Chicago as compensation for the privilege #1116355 herein granted the sum of fifty ($50.00) per annum in advance.

A 25% penalty will be added for payments received after due date.

The permit holder agrees to hold the City of Chicago harmless for any damage, relocation or replacement costs associated with damage, relocation or removal of private property caused by the City performing work in the public way.

Authority herein given and granted for a period of five (5) years from and after 11/01/2014.

Alderman _____

Michael D. Chandler 24th Ward

FHD ELECTRONICS
3148 W CERMAK RD
CHICAGO, IL 60623

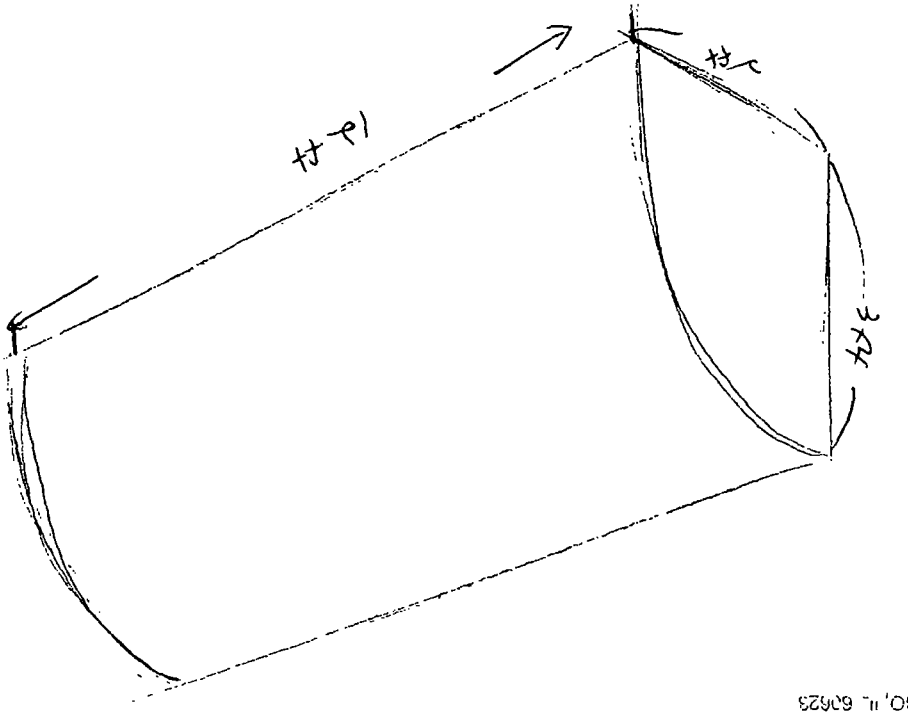

FHD ELECTRONICS
3148 W CERMAK RD
CHICAGO, IL 60623

FHD ELECTRONICS
3148 W CERMAK RD
CHICAGO, IL 60623

Department of Business Affairs and Consumer Protection
Small Business Center - Public Way Use Unit
City Hall - 121 N. LaSalle Street, Room 800 • Chicago, IL 60602
312-74-GOBIZ / 312-744-6249 • (312) 744-1944 (TTY)
http://www.cityofchicago.org/bacp

01/21/2015

Alderman **Michael D. Chandler**
Ward # **24**
City of Chicago
City Hall, Room **203**
121 North LaSalle Street
Chicago, Illinois 60602

Re: An ordinance to use and maintain a portion of the public right-of-way for **one (1) awning(s)** for **PHD ELECTRONICS INC.**, adjacent to the premises known as **3144-3148 W. Cermak Rd.**.

Dear Alderman **Michael D. Chandler**:

The applicant referenced above has requested the use of the public right-of-way for a **awning(s)**. An ordinance has been prepared by the Department of Business Affairs and Consumer Protection – Small Business Center - Public Way Use Unit for presentation to the City Council. Because this request was made for properties located in your ward, as approved by you as per the attached, I respectfully request that you introduce the attached ordinance at the next City Council meeting.

If you have any questions regarding this ordinance, please contact Anthony Bertuca at (312) 744-5506.

Department of Business Affairs and Consumer Protection

City of Chicago

O2015-356

Office of the City Clerk

Document Tracking Sheet

Meeting Date:	1/21/2015
Sponsor(s):	Solis (25)
Type:	Ordinance
Title:	Awning(s) for River Sky Travel, Inc.
Committee(s) Assignment:	Committee on Transportation and Public Way

ORDINANCE
RIVER SKY TRAVEL INC
Acct. No. 33150 - 1
Permit No. 1110111

Be It Ordained by the City Council of the City of Chicago:

SECTION 1. Permission and authority are hereby given and granted to RIVER SKY TRAVEL INC, upon the terms and subject to the conditions of this ordinance to maintain and use, as now constructed, one (1) Awning(s) projecting over the public right-of-way adjacent to its premises known as 2308 S. Wentworth Ave..

Said Awning(s) at S. Wentworth Avenue measure(s):
One (1) at seven (7) feet in length, and two (2) feet in width for a total of fourteen (14) square feet.

The location of said privilege shall be as shown on prints kept on file with the Department of Business Affairs and Consumer Protection and the Office of the City Clerk.

Said privilege shall be constructed in accordance with plans and specifications approved by the Zoning Department - Signs.

This grant of privilege in the public way shall be subject to the provisions of Section 10-28-015 and all other required provisions of the Municipal Code of Chicago.

The grantee shall pay to the City of Chicago as compensation for the privilege #1110111 herein granted the sum of fifty ($50.00) per annum in advance.

A 25% penalty will be added for payments received after due date.

The permit holder agrees to hold the City of Chicago harmless for any damage, relocation or replacement costs associated with damage, relocation or removal of private property caused by the City performing work in the public way.

Authority herein given and granted for a period of five (5) years from and after Date of Passage.

Alderman _____

Daniel S. Solis 25th Ward

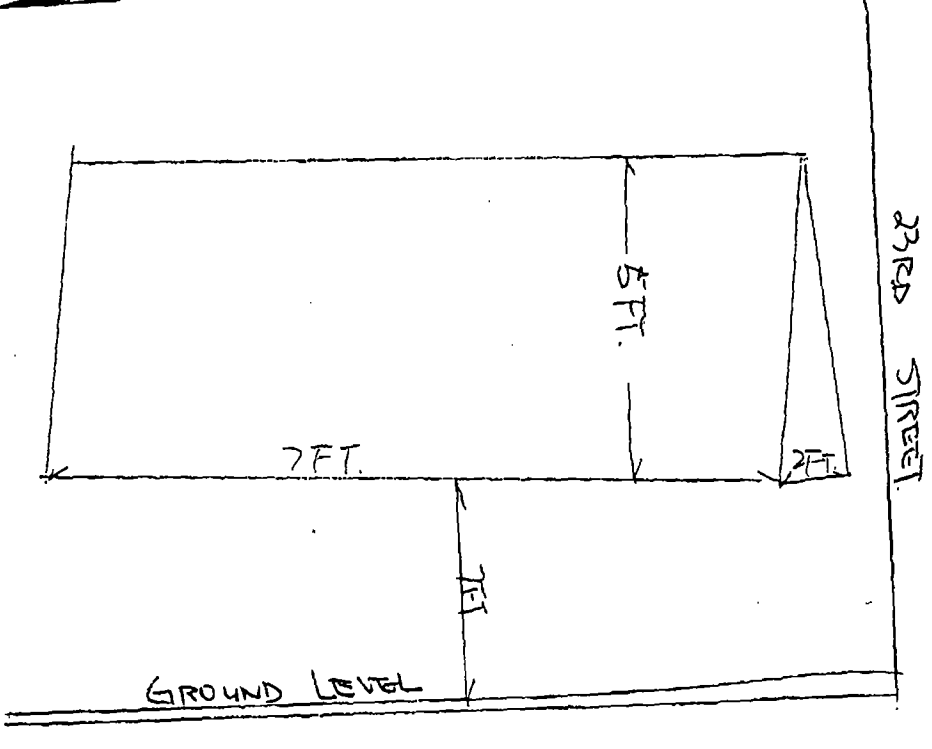

2308 S. WENTWORTH AVE.

Department of Business Affairs and Consumer Protection
Small Business Center - Public Way Use Unit
City Hall - 121 N. LaSalle Street. Room 800 • Chicago, IL 60602
(312)-74-GOBIZ (312-744-6249) • (312) 744-1944 (TTY)
http://www.cityofchicago.org/bacp

01/21/2015

Alderman **Daniel S. Solis**
Ward # **25**
City of Chicago
City Hall, Room **203**
121 North LaSalle Street
Chicago, Illinois 60602

Re: An ordinance to use and maintain a portion of the public right-of-way for **one (1) awning(s)** for **RIVER SKY TRAVEL INC**, adjacent to the premises known as **2308 S. Wentworth Ave.**.

Dear Alderman **Daniel S. Solis**:

The applicant referenced above has requested the use of the public right-of-way for a **awning(s)**. An ordinance has been prepared by the Department of Business Affairs and Consumer Protection – Small Business Center - Public Way Use Unit for presentation to the City Council. Because this request was made for properties located in your ward, as approved by you as per the attached, I respectfully request that you introduce the attached ordinance at the next City Council meeting.

If you have any questions regarding this ordinance, please contact Anthony Bertuca at (312) 744-5506.

Department of Business Affairs and Consumer Protection

City of Chicago

O2015-358

Office of the City Clerk

Document Tracking Sheet

Meeting Date:	1/21/2015
Sponsor(s):	Solis (25)
Type:	Ordinance
Title:	Awning(s) for Small Burger, Inc.
Committee(s) Assignment:	Committee on Transportation and Public Way

ORDINANCE
Small Burger Inc
Acct. No. 390494 - 1
Permit No. 1115102

Be It Ordained by the City Council of the City of Chicago:

SECTION 1. Permission and authority are hereby given and granted to Small Burger Inc, upon the terms and subject to the conditions of this ordinance to construct, install, maintain and use one (1) Awning(s) projecting over the public right-of-way adjacent to its premises known as 1820 W. 18th St..

Said Awning(s) at W 18th St measure(s):
One (1) at sixteen (16) feet in length, and two (2) feet in width for a total of thirty-two (32) square feet.

The location of said privilege shall be as shown on prints kept on file with the Department of Business Affairs and Consumer Protection and the Office of the City Clerk.

Said privilege shall be constructed in accordance with plans and specifications approved by the Zoning Department - Signs.

This grant of privilege in the public way shall be subject to the provisions of Section 10-28-015 and all other required provisions of the Municipal Code of Chicago.

The grantee shall pay to the City of Chicago as compensation for the privilege #1115102 herein granted the sum of fifty ($50.00) per annum in advance.

A 25% penalty will be added for payments received after due date.

The permit holder agrees to hold the City of Chicago harmless for any damage, relocation or replacement costs associated with damage, relocation or removal of private property caused by the City performing work in the public way.

Authority herein given and granted for a period of five (5) years from and after Date of Passage.

Alderman _____

Daniel S. Solis 25th Ward

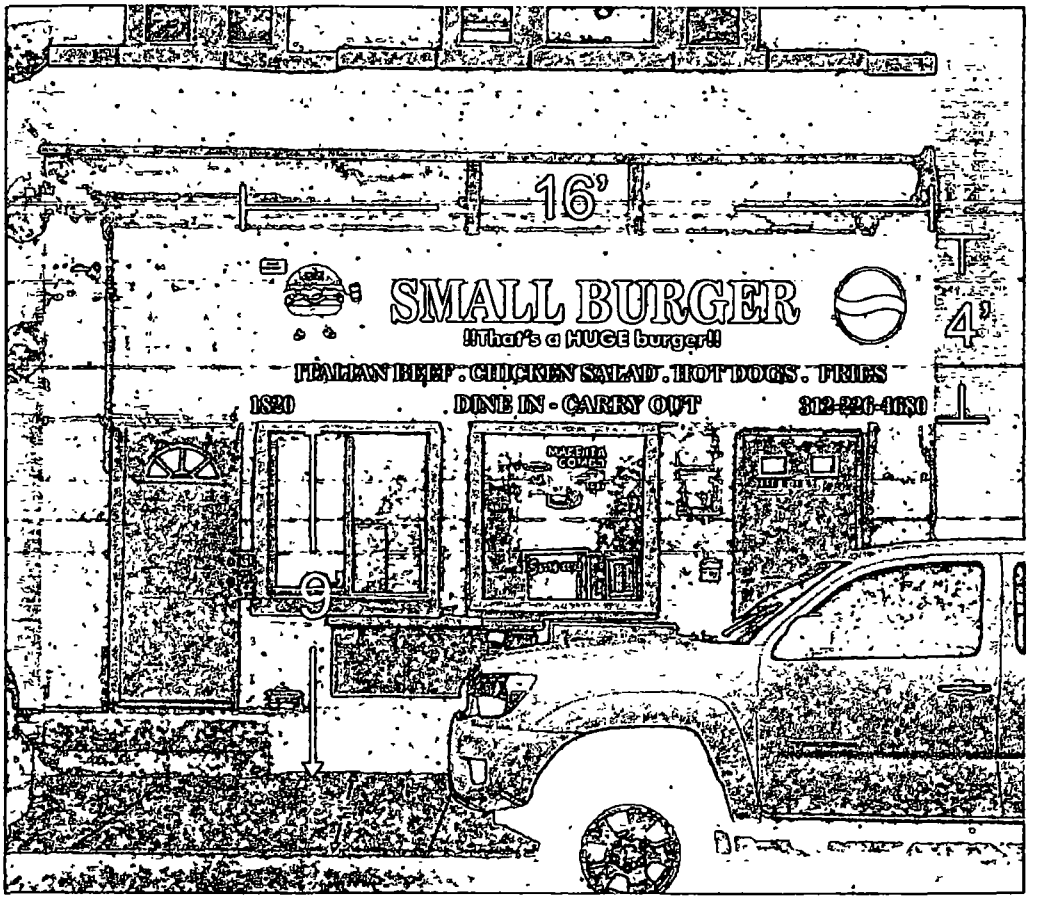

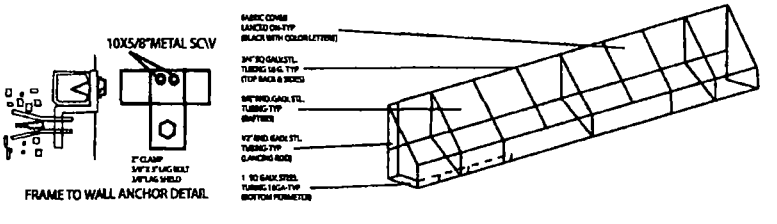

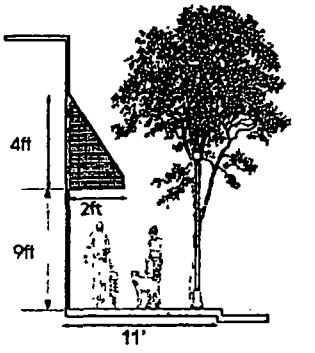

Client: Rosario Medel		Drawing # 1	All sign and concepts shown here are confidential and are the property of Magic Sign Co They are not to be distributed, copied or otherwise used without our written permission
Address 1820 S Ashland Ave		Date 9/12/14	COMPUTER GENERATED COLORS ARE NOT A TRUE MATCH TO ANY PMS VINYL OR PAINT
Scale	Drawn By	Rev Date	

Department of Business Affairs and Consumer Protection
Small Business Center - Public Way Use Unit
City Hall - 121 N. LaSalle Street, Room 800 • Chicago, IL 60602
312-74-GOBIZ / 312-744-6249 • (312) 744-1944 (TTY)
http://www.cityofchicago.org/bacp

01/21/2015

Alderman **Daniel S. Solis**
Ward # **25**
City of Chicago
City Hall, Room **203**
121 North LaSalle Street
Chicago, Illinois 60602

Re: An ordinance to use and maintain a portion of the public right-of-way for **one (1) awning(s)** for **Small Burger Inc**, adjacent to the premises known as **1820 W. 18th St.**.

Dear Alderman **Daniel S. Solis**:

The applicant referenced above has requested the use of the public right-of-way for a **awning(s)**. An ordinance has been prepared by the Department of Business Affairs and Consumer Protection – Small Business Center - Public Way Use Unit for presentation to the City Council. Because this request was made for properties located in your ward, as approved by you as per the attached, I respectfully request that you introduce the attached ordinance at the next City Council meeting.

If you have any questions regarding this ordinance, please contact Anthony Bertuca at (312) 744-5506.

Department of Business Affairs and Consumer Protection

City of Chicago

O2015-364

Office of the City Clerk

Document Tracking Sheet

Meeting Date:	1/21/2015
Sponsor(s):	Maldonado (26)
Type:	Ordinance
Title:	Awning(s) for Municipal Foods
Committee(s) Assignment:	Committee on Transportation and Public Way

ORDINANCE
MUNICIPAL FOODS
Acct. No. 273724 - 1
Permit No. 1116134

Be It Ordained by the City Council of the City of Chicago:

SECTION 1. Permission and authority are hereby given and granted to MUNICIPAL FOODS, upon the terms and subject to the conditions of this ordinance to maintain and use, as now constructed, one (1) Awning(s) projecting over the public right-of-way adjacent to its premises known as 2559 W. Division St..

Said Awning(s) at W. Division measure(s):
One (1) at seventy-five (75) feet in length, and two (2) feet in width for a total of one hundred fifty (150) square feet.

The location of said privilege shall be as shown on prints kept on file with the Department of Business Affairs and Consumer Protection and the Office of the City Clerk.

Said privilege shall be constructed in accordance with plans and specifications approved by the Zoning Department - Signs.

This grant of privilege in the public way shall be subject to the provisions of Section 10-28-015 and all other required provisions of the Municipal Code of Chicago.

The grantee shall pay to the City of Chicago as compensation for the privilege #1116134 herein granted the sum of one hundred ($100.00) per annum in advance.

A 25% penalty will be added for payments received after due date.

The permit holder agrees to hold the City of Chicago harmless for any damage, relocation or replacement costs associated with damage, relocation or removal of private property caused by the City performing work in the public way.

Authority herein given and granted for a period of five (5) years from and after 09/13/2014.

Alderman 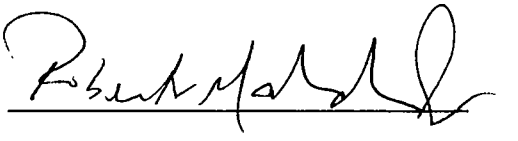

Roberto Maldonado 26th Ward

PEPSI
CASH
INSIDE
DENTRO
PORK
LOIN
89
lb

Department of Business Affairs and Consumer Protection
Small Business Center - Public Way Use Unit
City Hall - 121 N LaSalle Street, Room 800 • Chicago, IL 60602
(312)-74-GOBIZ (312-744-6249) • (312) 744-1944 (TTY)
http //www.cityofchicago.org/bacp

01/21/2015

Alderman **Roberto Maldonado**
Ward # **26**
City of Chicago
City Hall, Room **300**
121 North LaSalle Street
Chicago, Illinois 60602

Re: An ordinance to use and maintain a portion of the public right-of-way for **one (1) awning(s)** for **MUNICIPAL FOODS**, adjacent to the premises known as **2559 W. Division St.**.

Dear Alderman **Roberto Maldonado**:

The applicant referenced above has requested the use of the public right-of-way for a **awning(s)**. An ordinance has been prepared by the Department of Business Affairs and Consumer Protection – Small Business Center - Public Way Use Unit for presentation to the City Council. Because this request was made for properties located in your ward, as approved by you as per the attached, I respectfully request that you introduce the attached ordinance at the next City Council meeting.

If you have any questions regarding this ordinance, please contact Anthony Bertuca at (312) 744-5506.

Department of Business Affairs and Consumer Protection

City of Chicago

O2015-370

Office of the City Clerk

Document Tracking Sheet

Meeting Date:	1/21/2015
Sponsor(s):	Maldonado (26)
Type:	Ordinance
Title:	Awning(s) for Puerto Rican Cultural Center
Committee(s) Assignment:	Committee on Transportation and Public Way

ORDINANCE
PUERTO RICAN CULTURAL CENTER
Acct. No. 27886 - 9
Permit No. 1115150

Be It Ordained by the City Council of the City of Chicago:

SECTION 1. Permission and authority are hereby given and granted to PUERTO RICAN CULTURAL CENTER, upon the terms and subject to the conditions of this ordinance to construct, install, maintain and use one (1) Awning(s) projecting over the public right-of-way adjacent to its premises known as 1112 N. California Ave..

Said Awning(s) at N CALIFORNIA measure(s):
One (1) at sixteen (16) feet in length, and two (2) feet in width for a total of thirty-two (32) square feet.

The location of said privilege shall be as shown on prints kept on file with the Department of Business Affairs and Consumer Protection and the Office of the City Clerk.

Said privilege shall be constructed in accordance with plans and specifications approved by the Zoning Department - Signs.

This grant of privilege in the public way shall be subject to the provisions of Section 10-28-015 and all other required provisions of the Municipal Code of Chicago.

The grantee shall pay to the City of Chicago as compensation for the privilege #1115150 herein granted the sum of fifty ($50.00) per annum in advance.

A 25% penalty will be added for payments received after due date.

The permit holder agrees to hold the City of Chicago harmless for any damage, relocation or replacement costs associated with damage, relocation or removal of private property caused by the City performing work in the public way.

Authority herein given and granted for a period of five (5) years from and after Date of Passage.

Alderman 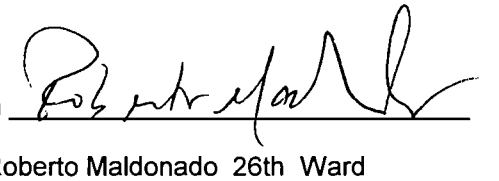

Roberto Maldonado 26th Ward

APPLICATION TO USE THE PUBLIC RIGHT OF WAY

EXAMPLE OF CANOPY/AWNING DRAWING

CANOPY DRAWINGS

PROPERTY LOCATION: 1112 N CALIFORNIA AVE

ORGANIZATION'S NAME: THE PUERTO RICAN CULTURAL CENTER

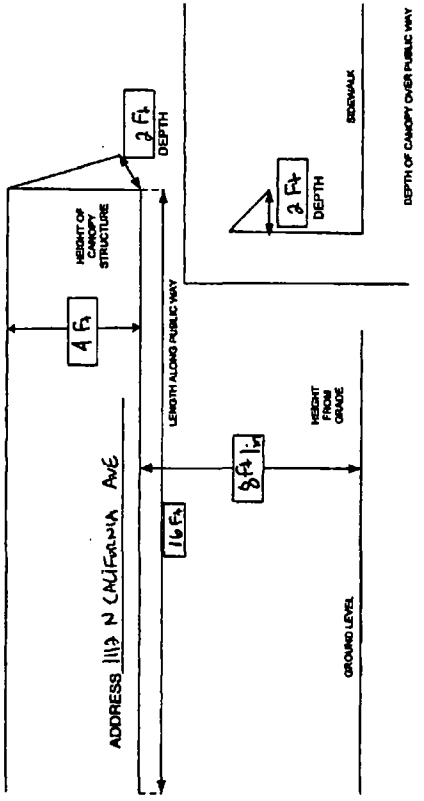

Department of Business Affairs and Consumer Protection
Small Business Center - Public Way Use Unit
City Hall - 121 N. LaSalle Street, Room 800 • Chicago, IL 60602
(312)-74-GOBIZ (312-744-6249) • (312) 744-1944 (TTY)
http://www.cityofchicago.org/baep

01/21/2015

Alderman **Roberto Maldonado**
Ward # **26**
City of Chicago
City Hall, Room **300**
121 North LaSalle Street
Chicago, Illinois 60602

Re: An ordinance to use and maintain a portion of the public right-of-way for **one (1) awning(s)** for **PUERTO RICAN CULTURAL CENTER**, adjacent to the premises known as **1112 N. California Ave.**.

Dear Alderman **Roberto Maldonado**:

The applicant referenced above has requested the use of the public right-of-way for a **awning(s)**. An ordinance has been prepared by the Department of Business Affairs and Consumer Protection – Small Business Center - Public Way Use Unit for presentation to the City Council. Because this request was made for properties located in your ward, as approved by you as per the attached, I respectfully request that you introduce the attached ordinance at the next City Council meeting.

If you have any questions regarding this ordinance, please contact Anthony Bertuca at (312) 744-5506.

Department of Business Affairs and Consumer Protection

City of Chicago

O2015-375

Office of the City Clerk

Document Tracking Sheet

Meeting Date:	1/21/2015
Sponsor(s):	Burnett (27)
Type:	Ordinance
Title:	Awning(s) for D'Agostino's II
Committee(s) Assignment:	Committee on Transportation and Public Way

ORDINANCE
D'AGOSTINO'S II
Acct. No. 252260 - 2
Permit No. 1116012

Be It Ordained by the City Council of the City of Chicago:

SECTION 1. Permission and authority are hereby given and granted to D'AGOSTINO'S II, upon the terms and subject to the conditions of this ordinance to maintain and use, as now constructed, four (4) Awning(s) projecting over the public right-of-way adjacent to its premises known as 752 N. Ogden Ave..

Said Awning(s) at N. Ogden Avenue measure(s):
One (1) at nine (9) feet in length, and two point six (2.6) feet in width for a total of twenty-three point four (23.4) square feet.

Said Awning(s) at N. Ogden Avenue measure(s):
Three (3) at thirteen (13) feet in length, and two point six (2.6) feet in width for a total of one hundred one point four (101.4) square feet.

The location of said privilege shall be as shown on prints kept on file with the Department of Business Affairs and Consumer Protection and the Office of the City Clerk.

Said privilege shall be constructed in accordance with plans and specifications approved by the Zoning Department - Signs.

This grant of privilege in the public way shall be subject to the provisions of Section 10-28-015 and all other required provisions of the Municipal Code of Chicago.

The grantee shall pay to the City of Chicago as compensation for the privilege #1116012 herein granted the sum of one hundred seventy-five ($175.00) per annum in advance.

A 25% penalty will be added for payments received after due date.

The permit holder agrees to hold the City of Chicago harmless for any damage, relocation or replacement costs associated with damage, relocation or removal of private property caused by the City performing work in the public way.

Authority herein given and granted for a period of five (5) years from and after 10/04/2014.

Alderman

Walter Burnett Jr. 27th Ward

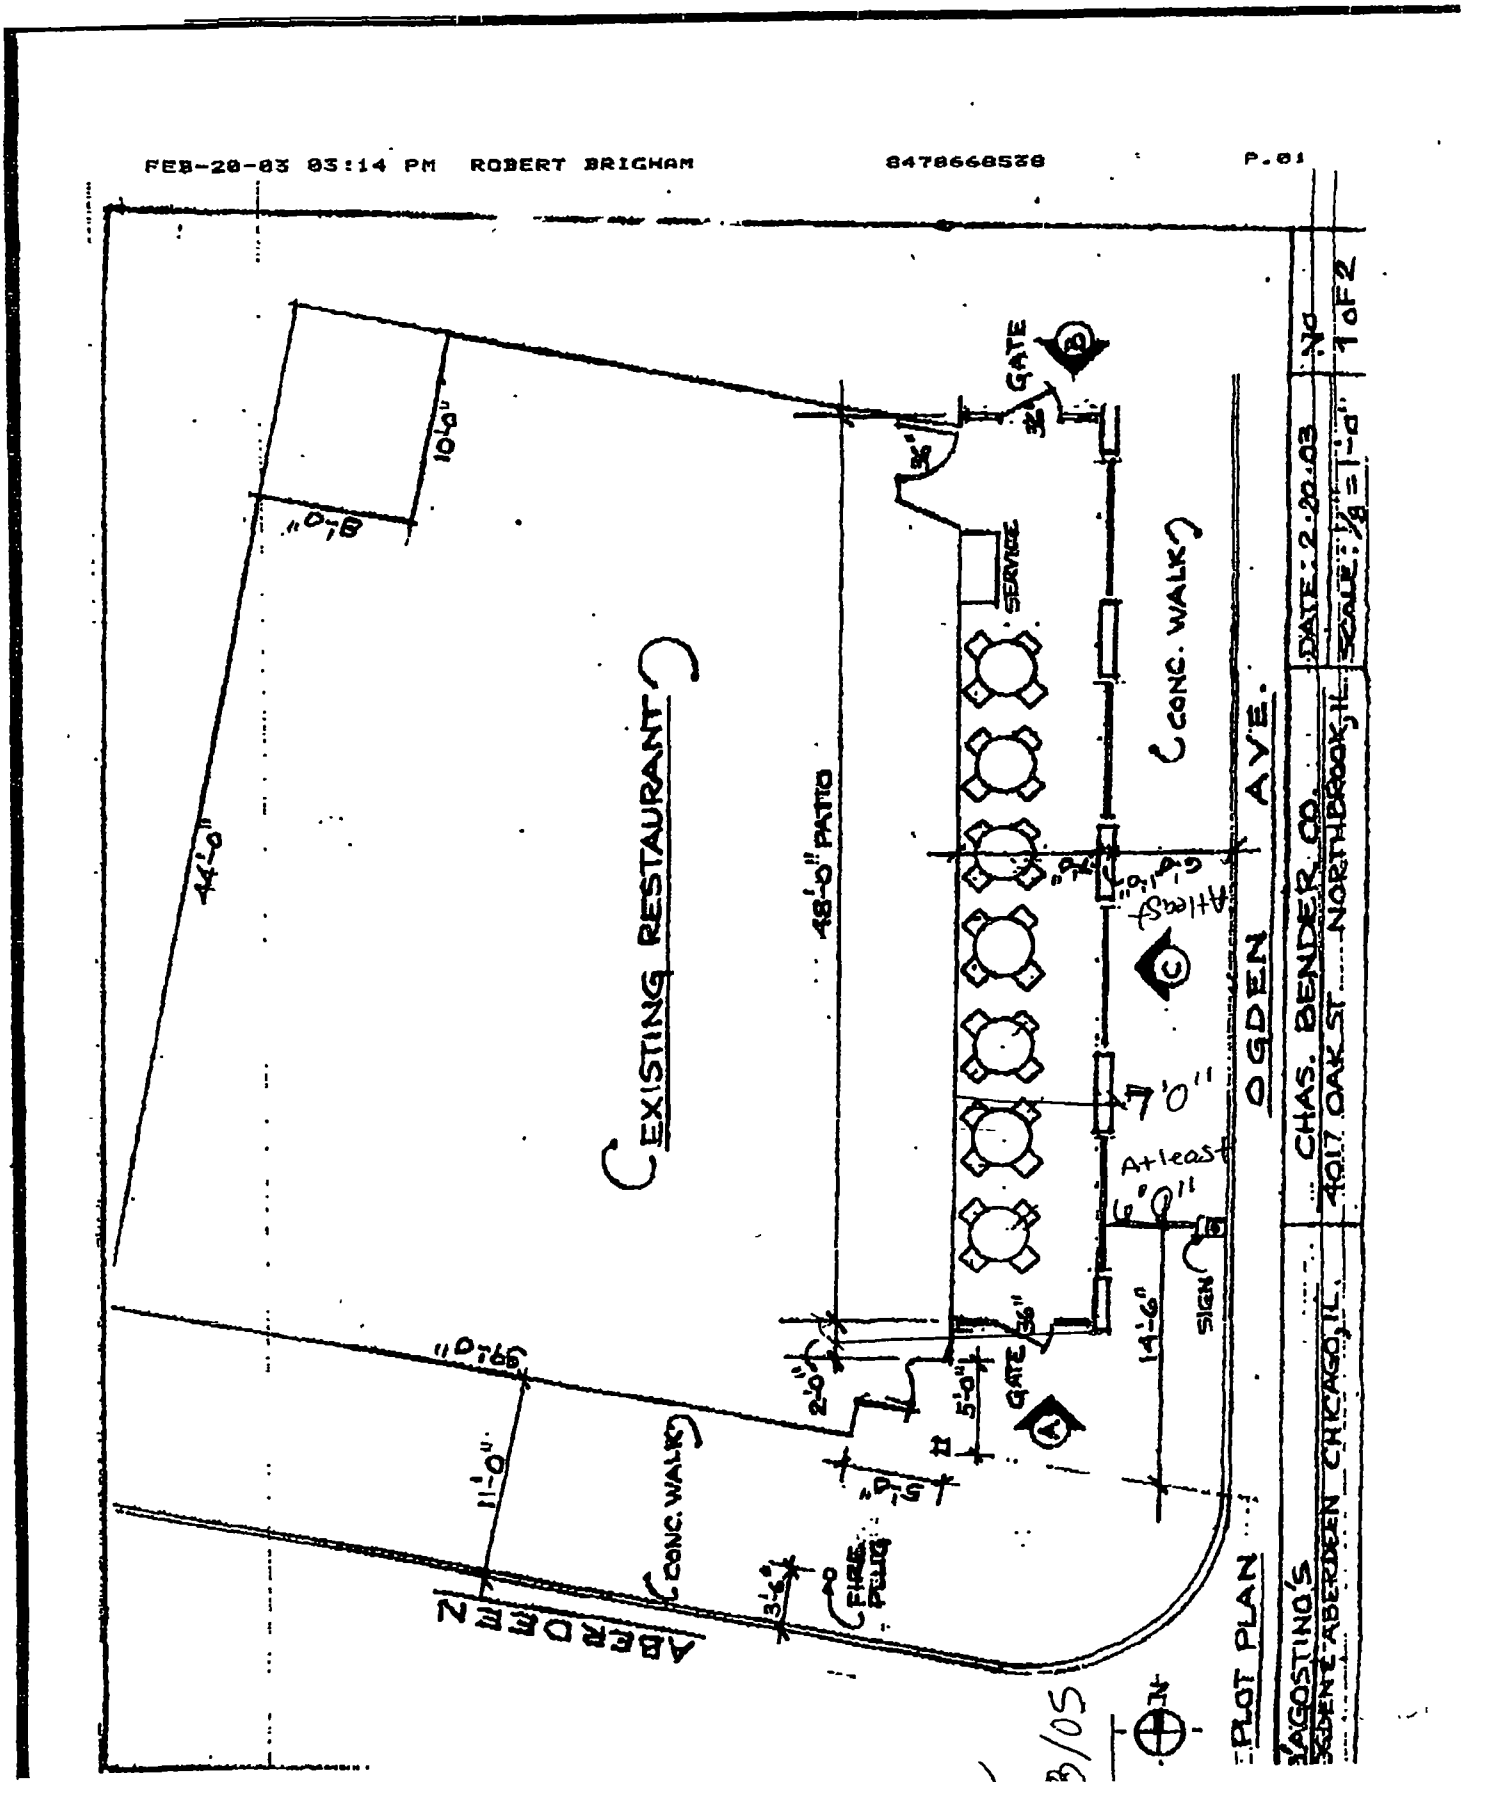
FEB-20-03 03:14 PM ROBERT BRIGHAM
8478668538
P.01
EXISTING RESTAURANT
48'-0" PATIO
SERVICE
CONC. WALK
GATE
OGDEN AVE.
ABERDEEN
CONC. WALK
FIRE PLUG
SIGN
GATE
7'0"
At least
6'0"
14'-6"
5'-0"
2'-0"
11'-0"
99'-0"
44'-0"
10'-0"
11'-0"
PLOT PLAN
LAGOSTINO'S
RESIDENT ABERDEEN CHICAGO, IL.
CHAS. BENDER CO.
4017 OAK ST. NORTHBROOK, IL.
DATE: 2-20-03
SCALE: 1/8"=1'-0"
1 OF 2

City of Chicago

O2015-378

Office of the City Clerk

Document Tracking Sheet

Meeting Date:	1/21/2015
Sponsor(s):	Burnett (27)
Type:	Ordinance
Title:	Awning(s) for Elegant Nails on Wells
Committee(s) Assignment:	Committee on Transportation and Public Way

ORDINANCE
ELEGANT NAILS ON WELLS
Acct. No. 389581 - 1
Permit No. 1112523

Be It Ordained by the City Council of the City of Chicago:

SECTION 1. Permission and authority are hereby given and granted to ELEGANT NAILS ON WELLS, upon the terms and subject to the conditions of this ordinance to construct, install, maintain and use one (1) Awning(s) projecting over the public right-of-way adjacent to its premises known as 1446 N. Wells St..

Said Awning(s) at N. Wells Street measure(s):
One (1) at twenty-three (23) feet in length, and two (2) feet in width for a total of forty-six (46) square feet.

The location of said privilege shall be as shown on prints kept on file with the Department of Business Affairs and Consumer Protection and the Office of the City Clerk.

Said privilege shall be constructed in accordance with plans and specifications approved by the Zoning Department - Signs.

This grant of privilege in the public way shall be subject to the provisions of Section 10-28-015 and all other required provisions of the Municipal Code of Chicago.

The grantee shall pay to the City of Chicago as compensation for the privilege #1112523 herein granted the sum of fifty ($50.00) per annum in advance.

A 25% penalty will be added for payments received after due date.

The permit holder agrees to hold the City of Chicago harmless for any damage, relocation or replacement costs associated with damage, relocation or removal of private property caused by the City performing work in the public way.

Authority herein given and granted for a period of five (5) years from and after Date of Passage.

Alderman _____

Walter Burnett Jr. 27th Ward

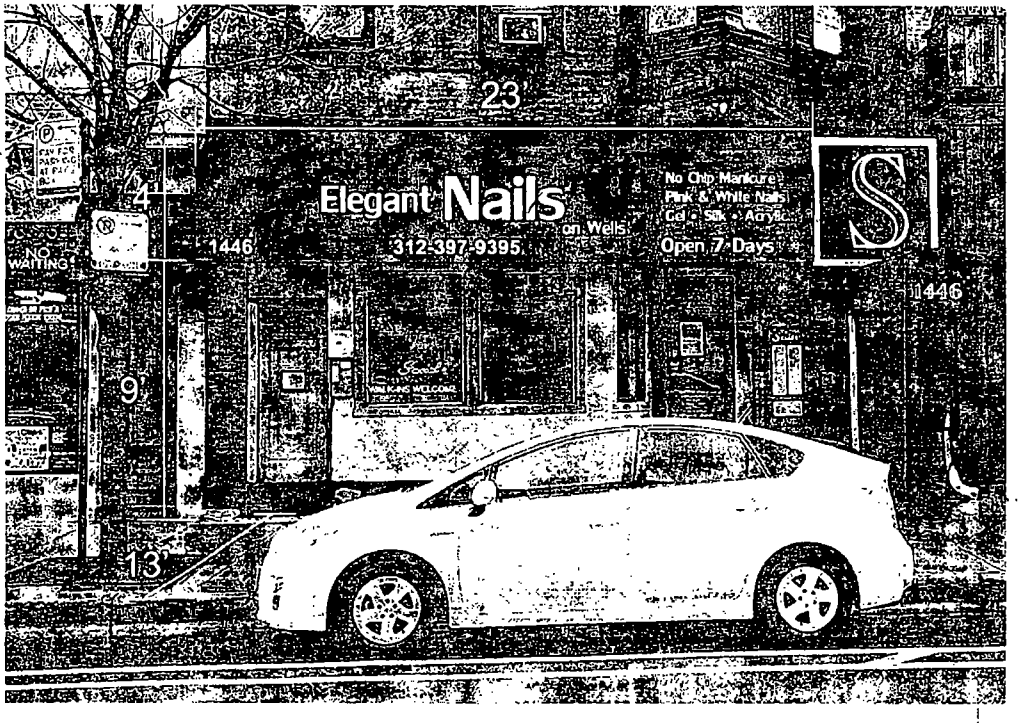

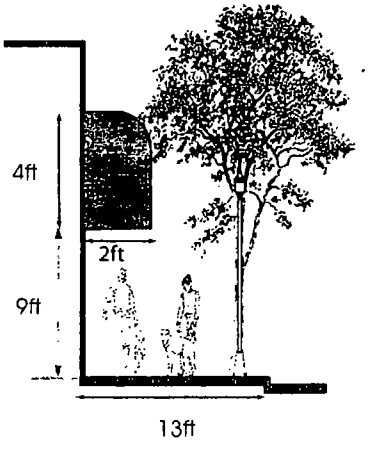

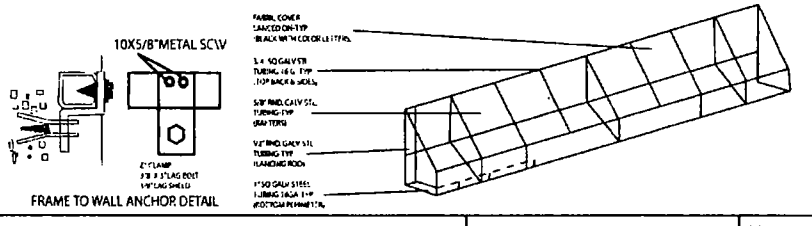

Client: Elegant Nails on wells		Drawing #: 1	All sign and concepts shown here are confidential and are the property of Magic Sign Co They are not to be distributed, copied or otherwise used without our written permission.
Address: 1446 N. Wells st, Chicago IL 60610		Date: 04/07/14	COMPUTER GENERATED COLORS ARE NOT A TRUE MATCH TO ANY PMS. VINYL OR PAINT.
Scale:	Drawn By:	Rev Date.	Magic Sign *The Sign That Shines!* 773-267-5744

City of Chicago

O2015-383

Office of the City Clerk

Document Tracking Sheet

Meeting Date:	1/21/2015
Sponsor(s):	Burnett (27)
Type:	Ordinance
Title:	Awning(s) for Green Oak Food & Liquor, Inc.
Committee(s) Assignment:	Committee on Transportation and Public Way

ORDINANCE
GREEN OAK FOOD & LIQUOR INC
Acct. No. 8468 - 1
Permit No. 1101648

Be It Ordained by the City Council of the City of Chicago:

SECTION 1. Permission and authority are hereby given and granted to GREEN OAK FOOD & LIQUOR INC, upon the terms and subject to the conditions of this ordinance to maintain and use, as now constructed, two (2) Awning(s) projecting over the public right-of-way adjacent to its premises known as 956 N. Larrabee St..

Said Awning(s) at N. Larrabee measure(s):
One (1) at eight (8) feet in length, and two (2) feet in width for a total of sixteen (16) square feet.
One (1) at twelve (12) feet in length, and two (2) feet in width for a total of twenty-four (24) square feet.

The location of said privilege shall be as shown on prints kept on file with the Department of Business Affairs and Consumer Protection and the Office of the City Clerk.

Said privilege shall be constructed in accordance with plans and specifications approved by the Zoning Department - Signs.

This grant of privilege in the public way shall be subject to the provisions of Section 10-28-015 and all other required provisions of the Municipal Code of Chicago.

The grantee shall pay to the City of Chicago as compensation for the privilege #1101648 herein granted the sum of one hundred ($100.00) per annum in advance.

A 25% penalty will be added for payments received after due date.

The permit holder agrees to hold the City of Chicago harmless for any damage, relocation or replacement costs associated with damage, relocation or removal of private property caused by the City performing work in the public way.

Authority herein given and granted for a period of five (5) years from and after Date of Passage.

Alderman _____

Walter Burnett Jr. 27th Ward

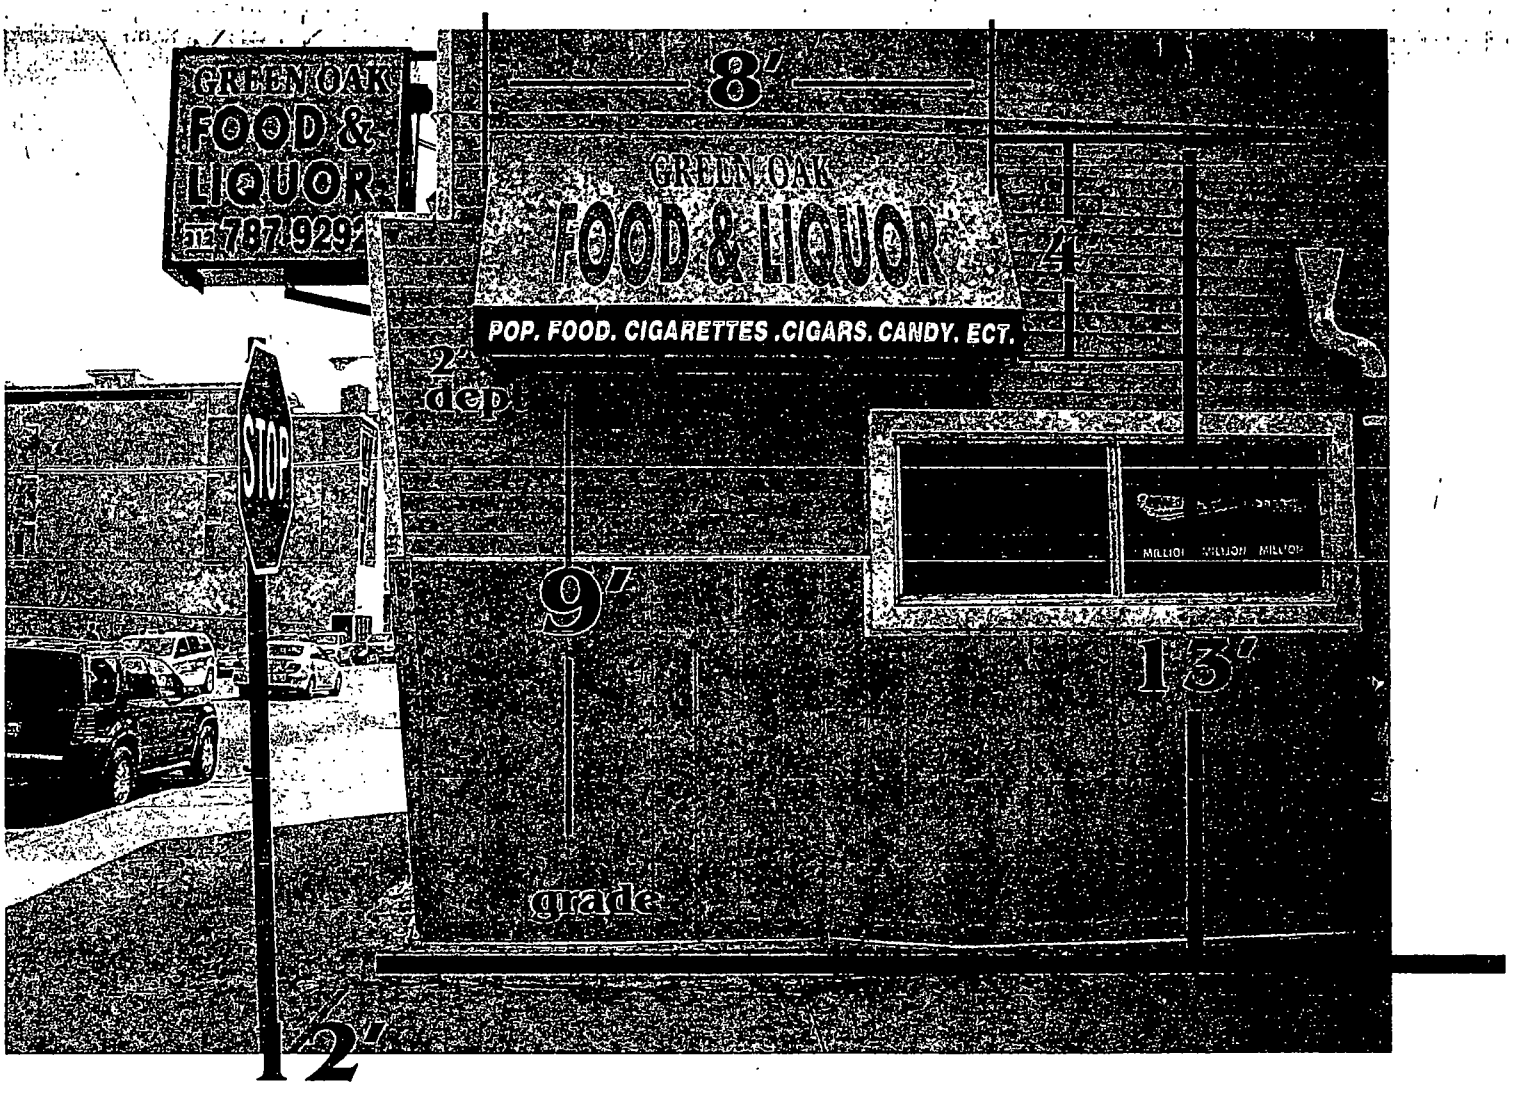

DRAWING BY ART
DRAWING NO.

APA SIGNS
AMERICAN PUBLIC ART
773-545-2722
3654 N. CICERO
CHICAGO IL 60641

EMAIL APARTSIGNS @ SBCGLOBAL.NET
FAX 773-545-2701

City of Chicago

O2015-386

Office of the City Clerk

Document Tracking Sheet

Meeting Date:	1/21/2015
Sponsor(s):	Burnett (27)
Type:	Ordinance
Title:	Awning(s) for Pinky Nail Chicago, Inc.
Committee(s) Assignment:	Committee on Transportation and Public Way

ORDINANCE
PINKY NAIL CHICAGO, INC.
Acct. No. 332889 - 1
Permit No. 1091644

Be It Ordained by the City Council of the City of Chicago:

SECTION 1. Permission and authority are hereby given and granted to PINKY NAIL CHICAGO, INC., upon the terms and subject to the conditions of this ordinance to maintain and use, as now constructed, one (1) Awning(s) projecting over the public right-of-way adjacent to its premises known as 1400 W. Grand Ave..

Said Awning(s) at W. GRAND AVENUE measure(s):
One (1) at ten (10) feet in length, and one point seven five (1.75) foot in width for a total of seventeen point five (17.5) square feet.

The location of said privilege shall be as shown on prints kept on file with the Department of Business Affairs and Consumer Protection and the Office of the City Clerk.

Said privilege shall be constructed in accordance with plans and specifications approved by the Zoning Department - Signs.

This grant of privilege in the public way shall be subject to the provisions of Section 10-28-015 and all other required provisions of the Municipal Code of Chicago.

The grantee shall pay to the City of Chicago as compensation for the privilege #1091644 herein granted the sum of fifty ($50.00) per annum in advance.

A 25% penalty will be added for payments received after due date.

The permit holder agrees to hold the City of Chicago harmless for any damage, relocation or replacement costs associated with damage, relocation or removal of private property caused by the City performing work in the public way.

Authority herein given and granted for a period of five (5) years from and after Date of Passage.

Alderman _____

Walter Burnett Jr. 27th Ward

- Awnings - three on W. Grand Ave. of Pinky Nail Chicago.

↓ made of fabric.

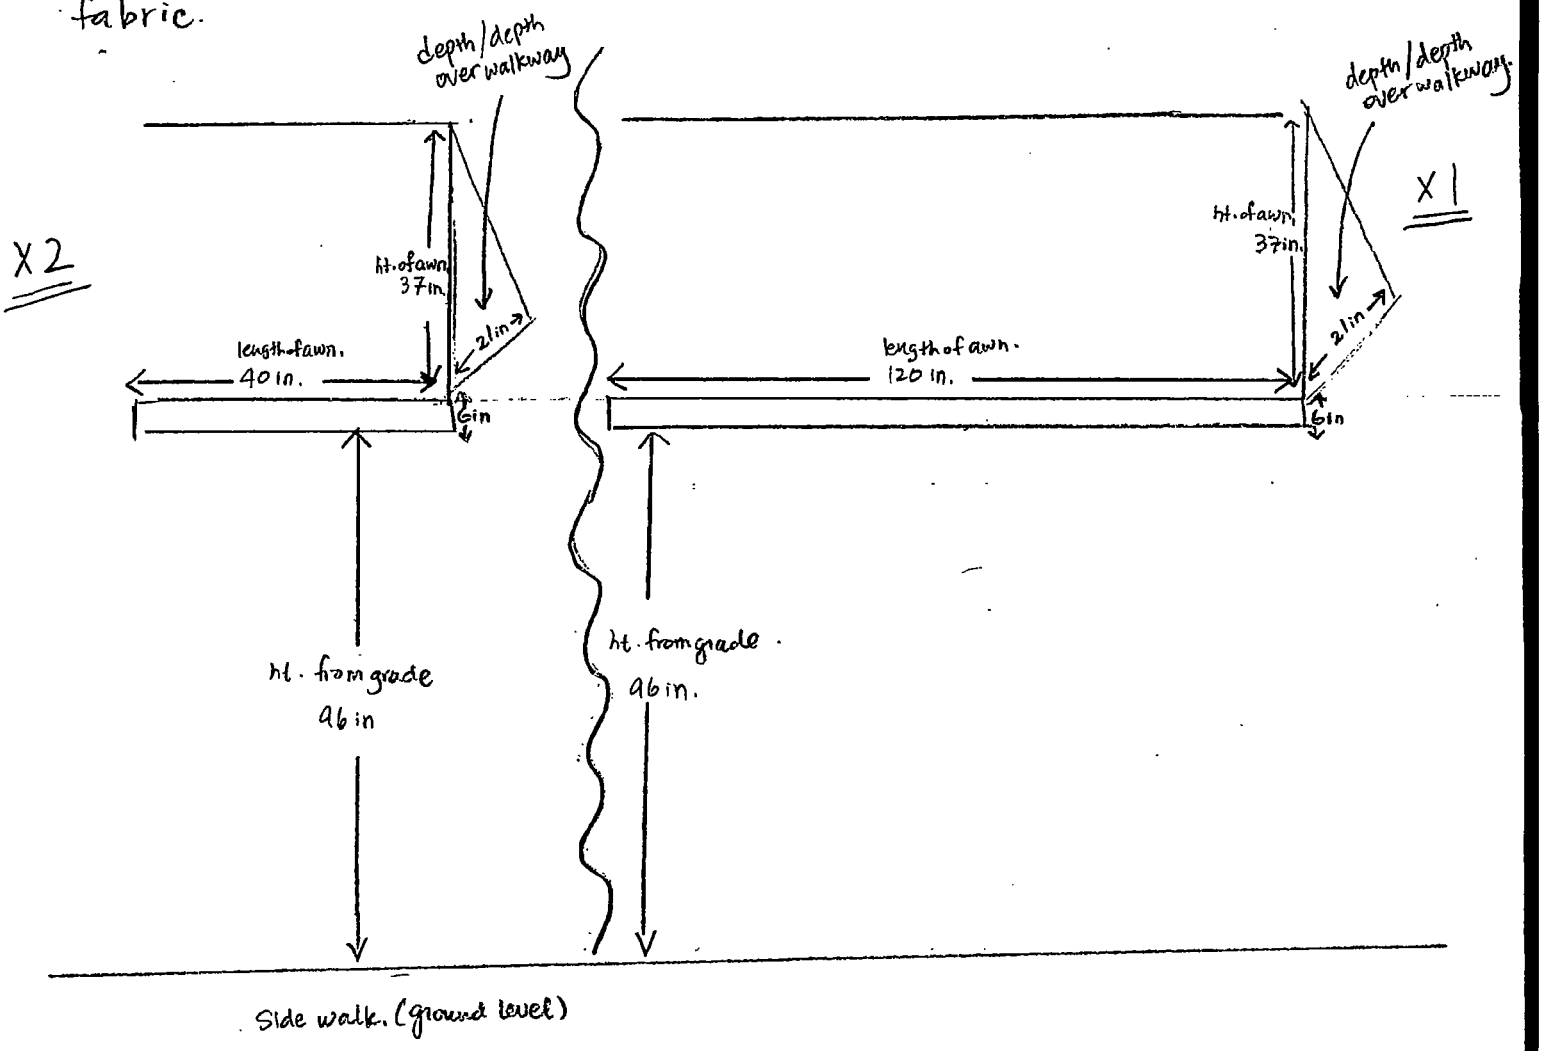

Awnings (3)

City of Chicago

O2015-391

Office of the City Clerk

Document Tracking Sheet

Meeting Date:	1/21/2015
Sponsor(s):	Ervin (28)
Type:	Ordinance
Title:	Awning(s) for Caputo & Popovic Law Firm
Committee(s) Assignment:	Committee on Transportation and Public Way

ORDINANCE
Caputo & Popovic Law Firm
Acct. No. 387019 - 1
Permit No. 1110095

Be It Ordained by the City Council of the City of Chicago:

SECTION 1. Permission and authority are hereby given and granted to Caputo & Popovic Law Firm, upon the terms and subject to the conditions of this ordinance to maintain and use, as now constructed, one (1) Awning(s) projecting over the public right-of-way adjacent to its premises known as 739 S. Western Ave..

Said Awning(s) at Western measure(s):
One (1) at twenty-three (23) feet in length, and four (4) feet in width for a total of ninety-two (92) square feet.

The location of said privilege shall be as shown on prints kept on file with the Department of Business Affairs and Consumer Protection and the Office of the City Clerk.

Said privilege shall be constructed in accordance with plans and specifications approved by the Zoning Department - Signs.

This grant of privilege in the public way shall be subject to the provisions of Section 10-28-015 and all other required provisions of the Municipal Code of Chicago.

The grantee shall pay to the City of Chicago as compensation for the privilege #1110095 herein granted the sum of fifty ($50.00) per annum in advance.

A 25% penalty will be added for payments received after due date.

The permit holder agrees to hold the City of Chicago harmless for any damage, relocation or replacement costs associated with damage, relocation or removal of private property caused by the City performing work in the public way.

Authority herein given and granted for a period of five (5) years from and after Date of Passage.

Alderman _____

Jason Ervin 28th Ward

739 S. WESTERN AVE.

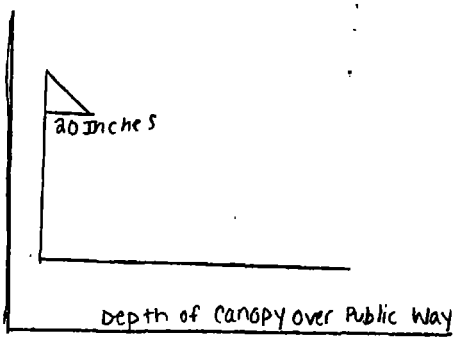

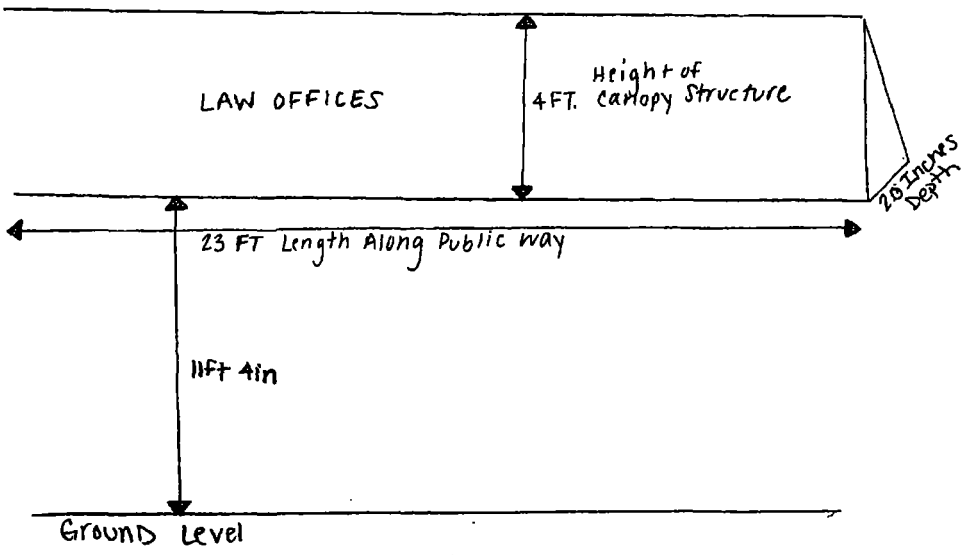

City of Chicago

O2015-395

Office of the City Clerk

Document Tracking Sheet

Meeting Date:	1/21/2015
Sponsor(s):	Graham (29)
Type:	Ordinance
Title:	Awning(s) for Keyxpres Tax Service, Inc.
Committee(s) Assignment:	Committee on Transportation and Public Way

ORDINANCE
KEYXPRES TAX SERVICE INC.
Acct. No. 339295 - 1
Permit No. 1116017

Be It Ordained by the City Council of the City of Chicago:

SECTION 1. Permission and authority are hereby given and granted to KEYXPRES TAX SERVICE INC., upon the terms and subject to the conditions of this ordinance to maintain and use, as now constructed, one (1) Awning(s) projecting over the public right-of-way adjacent to its premises known as 6158 W. Grand Ave..

Said Awning(s) at W. Grand Avenue measure(s):
One (1) at nine (9) feet in length, and two (2) feet in width for a total of eighteen (18) square feet.

The location of said privilege shall be as shown on prints kept on file with the Department of Business Affairs and Consumer Protection and the Office of the City Clerk.

Said privilege shall be constructed in accordance with plans and specifications approved by the Zoning Department - Signs.

This grant of privilege in the public way shall be subject to the provisions of Section 10-28-015 and all other required provisions of the Municipal Code of Chicago.

The grantee shall pay to the City of Chicago as compensation for the privilege #1116017 herein granted the sum of fifty ($50.00) per annum in advance.

A 25% penalty will be added for payments received after due date.

The permit holder agrees to hold the City of Chicago harmless for any damage, relocation or replacement costs associated with damage, relocation or removal of private property caused by the City performing work in the public way.

Authority herein given and granted for a period of five (5) years from and after 12/16/2014.

Alderman Deborah J. Graham

Deborah Graham 29th Ward

6158 W Grand ave Chicago ill 60639.

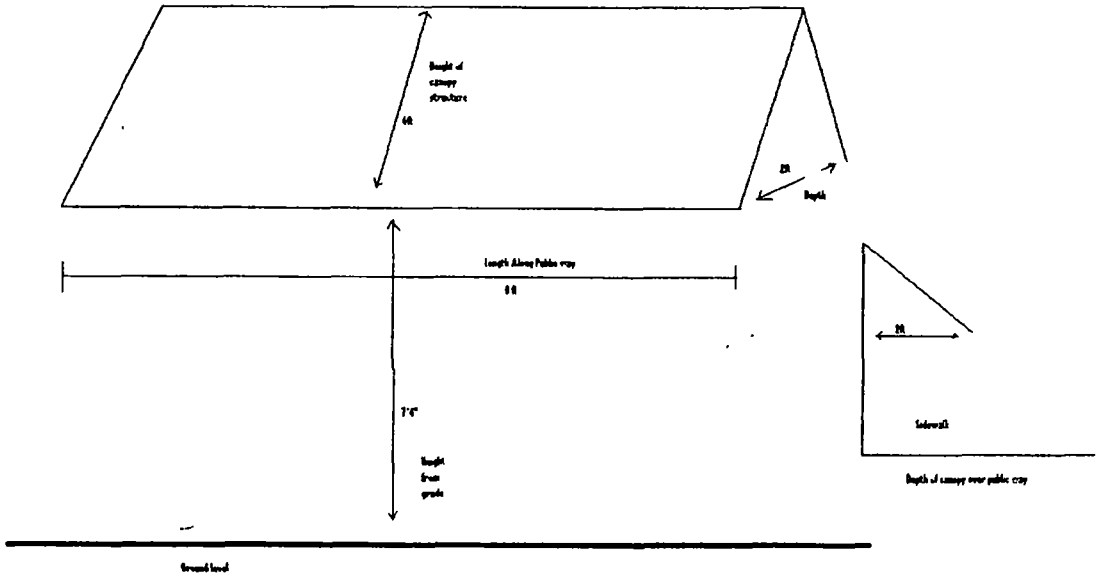

Department of Business Affairs and Consumer Protection
Small Business Center - Public Way Use Unit
City Hall - 121 N. LaSalle Street, Room 800 • Chicago, IL 60602
312-74-GOBIZ / 312-744-6249 • (312) 744-1944 (TTY)
http://www.cityofchicago.org/bacp

01/21/2015

Alderman **Deborah Graham**
Ward # **29**
City of Chicago
City Hall, Room **300**
121 North LaSalle Street
Chicago, Illinois 60602

Re: An ordinance to use and maintain a portion of the public right-of-way for **one (1) awning(s)** for **KEYXPRES TAX SERVICE INC.**, adjacent to the premises known as **6158 W. Grand Ave.**.

Dear Alderman **Deborah Graham**:

The applicant referenced above has requested the use of the public right-of-way for a **awning(s)**. An ordinance has been prepared by the Department of Business Affairs and Consumer Protection – Small Business Center - Public Way Use Unit for presentation to the City Council. Because this request was made for properties located in your ward, as approved by you as per the attached, I respectfully request that you introduce the attached ordinance at the next City Council meeting.

If you have any questions regarding this ordinance, please contact Anthony Bertuca at (312) 744-5506.

Department of Business Affairs and Consumer Protection

City of Chicago

O2015-400

Office of the City Clerk

Document Tracking Sheet

Meeting Date:	1/21/2015
Sponsor(s):	Graham (29)
Type:	Ordinance
Title:	Awning(s) for Tony's Chinese & American Restaurant
Committee(s) Assignment:	Committee on Transportation and Public Way

ORDINANCE
TONY'S CHINESE & AMERICAN RESTAURANT
Acct. No. 387658 - 1
Permit No. 1115699

Be It Ordained by the City Council of the City of Chicago:

SECTION 1. Permission and authority are hereby given and granted to TONY'S CHINESE & AMERICAN RESTAURANT, upon the terms and subject to the conditions of this ordinance to construct, install, maintain and use one (1) Awning(s) projecting over the public right-of-way adjacent to its premises known as 6347 W. Grand Ave..

Said Awning(s) at W Grand Ave measure(s):
One (1) at twenty-four (24) feet in length, and two (2) feet in width for a total of forty-eight (48) square feet.

The location of said privilege shall be as shown on prints kept on file with the Department of Business Affairs and Consumer Protection and the Office of the City Clerk.

Said privilege shall be constructed in accordance with plans and specifications approved by the Zoning Department - Signs.

This grant of privilege in the public way shall be subject to the provisions of Section 10-28-015 and all other required provisions of the Municipal Code of Chicago.

The grantee shall pay to the City of Chicago as compensation for the privilege #1115699 herein granted the sum of fifty ($50.00) per annum in advance.

A 25% penalty will be added for payments received after due date.

The permit holder agrees to hold the City of Chicago harmless for any damage, relocation or replacement costs associated with damage, relocation or removal of private property caused by the City performing work in the public way.

Authority herein given and granted for a period of five (5) years from and after Date of Passage.

Alderman _____

Deborah Graham 29th Ward

SIGN 1: Awning Sign

Front View and Side View

SCALE 0/0" = 1' 0" • For Production / For Presentation

36"

24"

24'

159"

SIDE VIEW

EXITING FACADE

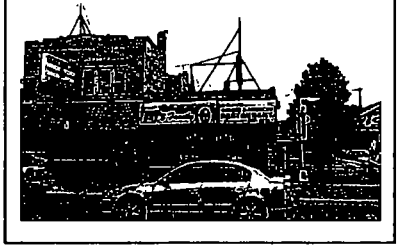

Ground Level

SPECIFICATIONS

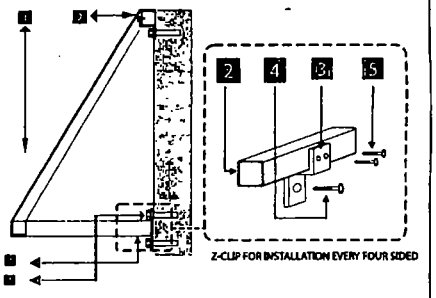

1. AWNING FABRIC MATERIAL
2. 1"X 1" SQUARE TUBE FRAME
3. 3/16" GALVANIZED STEEL Z-CLIP ATTACHMENT
4. APPROPRIATE NON-CORROSIVE WALL FASTENER SEE MOUNTING OPTION DETAILS
5. #12 TEK SCREW

MOUNTING DETAIL

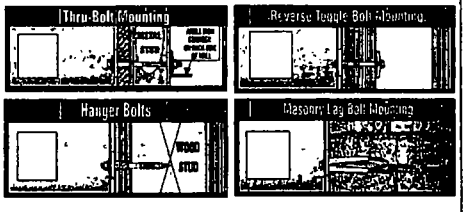

MONSIBIC™ Sign & Graphics

Client Name: Tony's

Location: 6347 W. Grand Ave. Chicago, IL 60639

Start Date: 08-14-14
Last Revision:
Job#: 1003
Drawing#:
Page: 3 of 4

Client Approval

Landlord Approval

Sales Rep: kw
Designer: kw

LISTED

© COPYRIGHT 2014, BY MONSIBIC INC • ALL DESIGNS PRESENTED ARE THE SOLE PROPERTY OF MONSIBIC INC, AND MAY NOT BE REPRODUCED IN PART OR WHOLE WITHOUT WRITTEN PERMISSION FROM MONSIBIC INC

Department of Business Affairs and Consumer Protection
Small Business Center - Public Way Use Unit
City Hall - 121 N. LaSalle Street, Room 800 • Chicago, IL 60602
312-74-GOBIZ / 312-744-6249 • (312) 744-1944 (TTY)
http://www.cityofchicago.org/bacp

01/21/2015

Alderman **Deborah Graham**
Ward # **29**
City of Chicago
City Hall, Room **300**
121 North LaSalle Street
Chicago, Illinois 60602

Re: An ordinance to use and maintain a portion of the public right-of-way for **one (1) awning(s)** for **TONY'S CHINESE & AMERICAN RESTAURANT**, adjacent to the premises known as **6347 W. Grand Ave.**.

Dear Alderman **Deborah Graham**:

The applicant referenced above has requested the use of the public right-of-way for a **awning(s)**. An ordinance has been prepared by the Department of Business Affairs and Consumer Protection – Small Business Center - Public Way Use Unit for presentation to the City Council. Because this request was made for properties located in your ward, as approved by you as per the attached, I respectfully request that you introduce the attached ordinance at the next City Council meeting.

If you have any questions regarding this ordinance, please contact Anthony Bertuca at (312) 744-5506.

Department of Business Affairs and Consumer Protection

City of Chicago

O2015-404

Office of the City Clerk

Document Tracking Sheet

Meeting Date:	1/21/2015
Sponsor(s):	Reboyras (30)
Type:	Ordinance
Title:	Awning(s) for Las Americas Jewelry
Committee(s) Assignment:	Committee on Transportation and Public Way

ORDINANCE
LAS AMERICAS JEWELRY
Acct. No. 88659 - 3
Permit No. 1116209

Be It Ordained by the City Council of the City of Chicago:

SECTION 1. Permission and authority are hereby given and granted to LAS AMERICAS JEWELRY, upon the terms and subject to the conditions of this ordinance to maintain and use, as now constructed, one (1) Awning(s) projecting over the public right-of-way adjacent to its premises known as 4108 W. North Ave..

Said Awning(s) at W. NORTH AVE. measure(s):
One (1) at twenty-four (24) feet in length, and four (4) feet in width for a total of ninety-six (96) square feet.

The location of said privilege shall be as shown on prints kept on file with the Department of Business Affairs and Consumer Protection and the Office of the City Clerk.

Said privilege shall be constructed in accordance with plans and specifications approved by the Zoning Department - Signs.

This grant of privilege in the public way shall be subject to the provisions of Section 10-28-015 and all other required provisions of the Municipal Code of Chicago.

The grantee shall pay to the City of Chicago as compensation for the privilege #1116209 herein granted the sum of fifty ($50.00) per annum in advance.

A 25% penalty will be added for payments received after due date.

The permit holder agrees to hold the City of Chicago harmless for any damage, relocation or replacement costs associated with damage, relocation or removal of private property caused by the City performing work in the public way.

Authority herein given and granted for a period of five (5) years from and after 11/14/2014.

Alderman _____

Ariel Reboyras 30th Ward

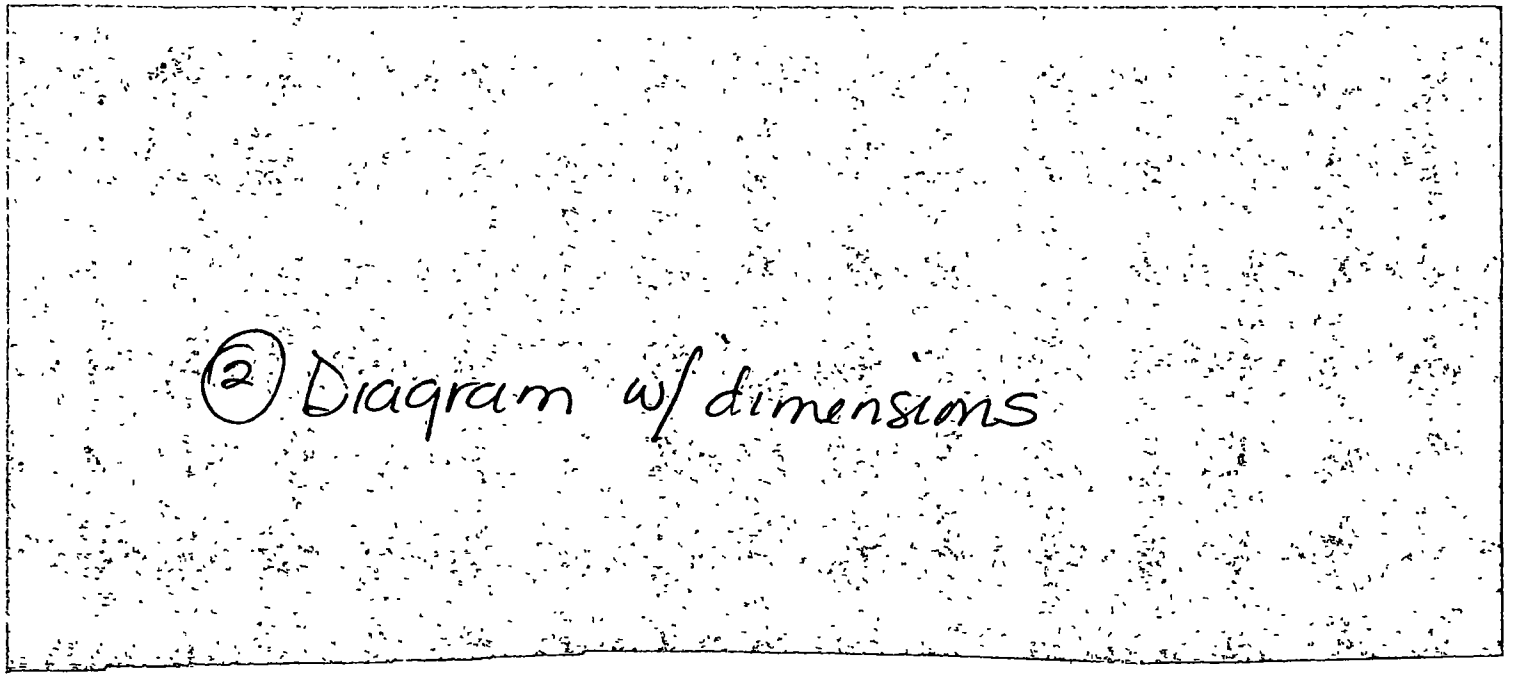

Exact Street	Qty	Length	Width	Depth	Height / Height Above Grade
W.NORTH AVE.		24	4	0	8.5

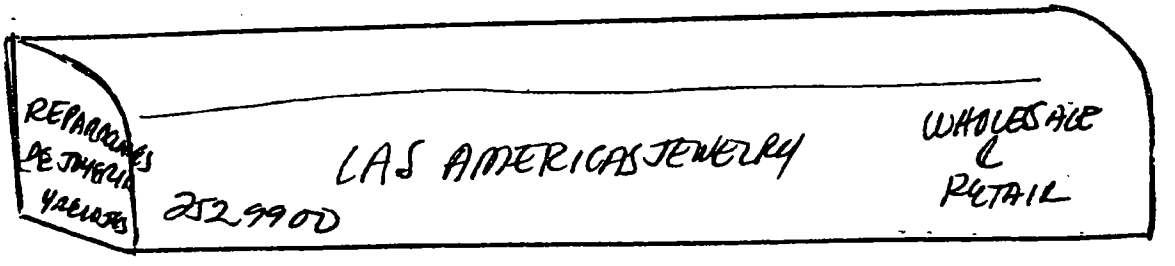

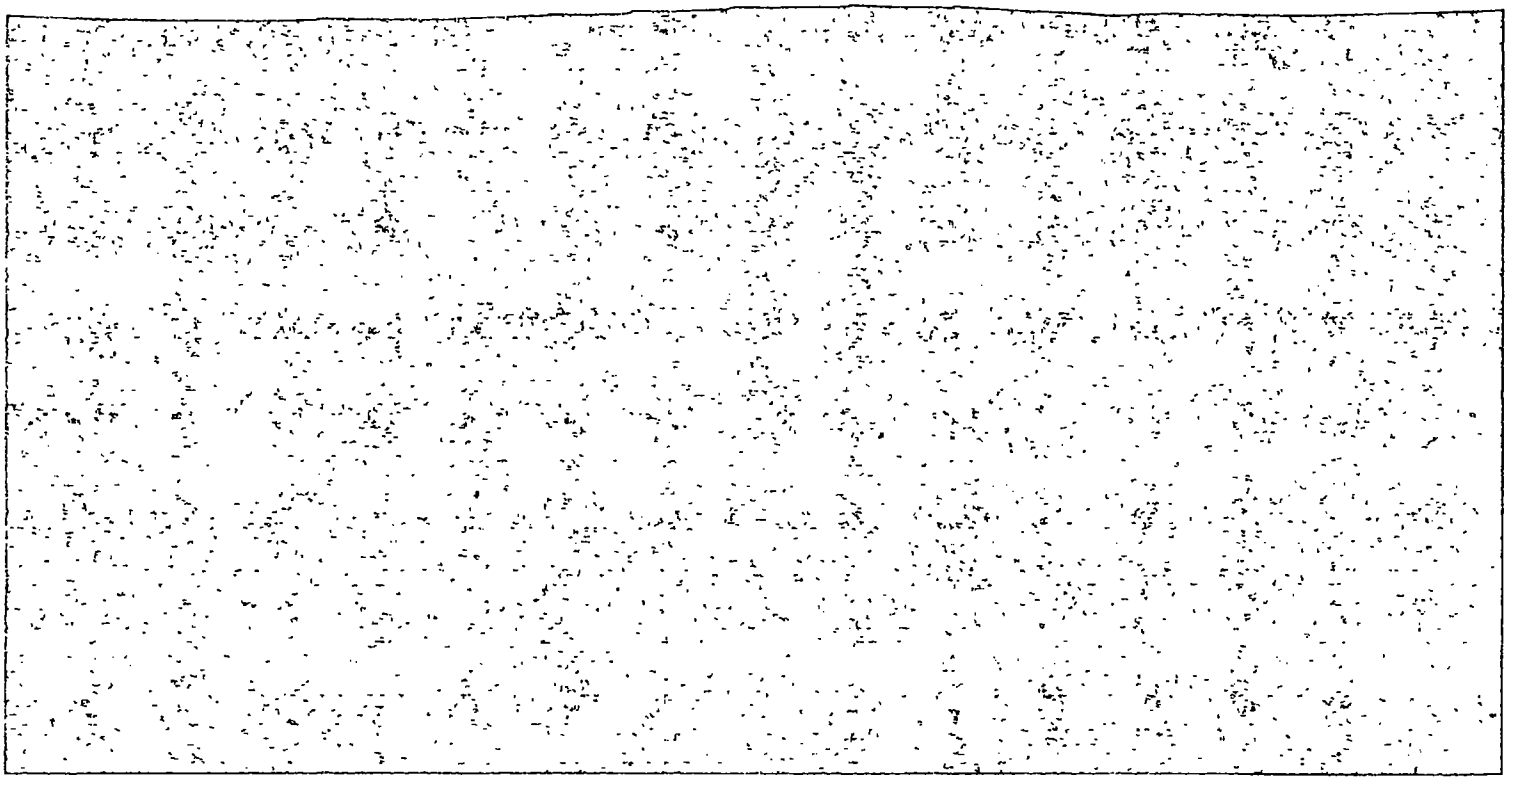

Department of Business Affairs and Consumer Protection
Small Business Center - Public Way Use Unit
City Hall - 121 N. LaSalle Street, Room 800 • Chicago, IL 60602
(312)-74-GOBIZ (312-744-6249) • (312) 744-1944 (TTY)
http://www.cityofchicago.org/bacp

01/21/2015

Alderman **Ariel Reboyras**
Ward # **30**
City of Chicago
City Hall, Room **203**
121 North LaSalle Street
Chicago, Illinois 60602

Re: An ordinance to use and maintain a portion of the public right-of-way for **one (1) awning(s)** for **LAS AMERICAS JEWELRY**, adjacent to the premises known as **4108 W. North Ave.**.

Dear Alderman **Ariel Reboyras**:

The applicant referenced above has requested the use of the public right-of-way for a **awning(s)**. An ordinance has been prepared by the Department of Business Affairs and Consumer Protection – Small Business Center - Public Way Use Unit for presentation to the City Council. Because this request was made for properties located in your ward, as approved by you as per the attached, I respectfully request that you introduce the attached ordinance at the next City Council meeting.

If you have any questions regarding this ordinance, please contact Anthony Bertuca at (312) 744-5506.

Department of Business Affairs and Consumer Protection

City of Chicago

O2015-408

Office of the City Clerk

Document Tracking Sheet

Meeting Date:	1/21/2015
Sponsor(s):	Suarez (31)
Type:	Ordinance
Title:	Awning(s) for Lily's Bridal & Gifts
Committee(s) Assignment:	Committee on Transportation and Public Way

ORDINANCE
LILY'S BRIDAL & GIFTS
Acct. No. 274210 - 1
Permit No. 1116254

Be It Ordained by the City Council of the City of Chicago:

SECTION 1. Permission and authority are hereby given and granted to LILY'S BRIDAL & GIFTS, upon the terms and subject to the conditions of this ordinance to maintain and use, as now constructed, one (1) Awning(s) projecting over the public right-of-way adjacent to its premises known as 3246 N. Pulaski Rd..

Said Awning(s) at N. PULASKI ROAD measure(s):
One (1) at forty-four (44) feet in length, and two (2) feet in width for a total of eighty-eight (88) square feet.

The location of said privilege shall be as shown on prints kept on file with the Department of Business Affairs and Consumer Protection and the Office of the City Clerk.

Said privilege shall be constructed in accordance with plans and specifications approved by the Zoning Department - Signs.

This grant of privilege in the public way shall be subject to the provisions of Section 10-28-015 and all other required provisions of the Municipal Code of Chicago.

The grantee shall pay to the City of Chicago as compensation for the privilege #1116254 herein granted the sum of sixty-nine ($69.00) per annum in advance.

A 25% penalty will be added for payments received after due date.

The permit holder agrees to hold the City of Chicago harmless for any damage, relocation or replacement costs associated with damage, relocation or removal of private property caused by the City performing work in the public way.

Authority herein given and granted for a period of five (5) years from and after 11/01/2014.

Alderman _____
Ray Suarez 31st Ward

W

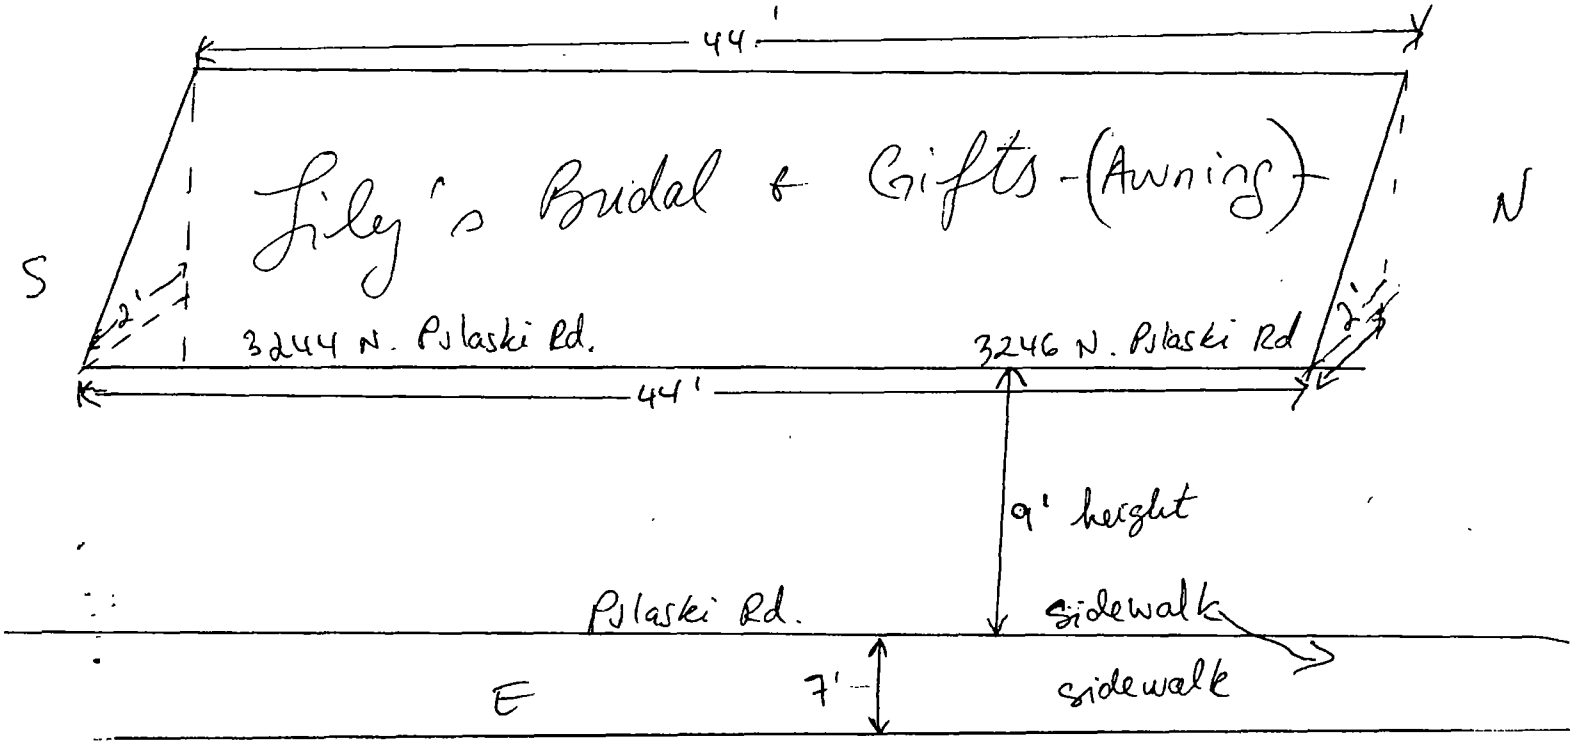
44'
Lily's Bridal & Gifts - (Awning)
S
N
2'
2'
3244 N. Pulaski Rd.
3246 N. Pulaski Rd
44'
9' height
Pulaski Rd.
sidewalk
E
7'
sidewalk

Department of Business Affairs and Consumer Protection
Small Business Center - Public Way Use Unit
City Hall - 121 N. LaSalle Street, Room 800 • Chicago, IL 60602
(312)-74-GOBIZ (312-744-6249) • (312) 744-1944 (TTY)
http://www.cityofchicago.org/bacp

01/21/2015

Alderman **Ray Suarez**
Ward # **31**
City of Chicago
City Hall, Room **203**
121 North LaSalle Street
Chicago, Illinois 60602

Re: An ordinance to use and maintain a portion of the public right-of-way for **one (1) awning(s)** for **LILY'S BRIDAL & GIFTS**, adjacent to the premises known as **3246 N. Pulaski Rd.**.

Dear Alderman **Ray Suarez**:

The applicant referenced above has requested the use of the public right-of-way for a **awning(s)**. An ordinance has been prepared by the Department of Business Affairs and Consumer Protection – Small Business Center - Public Way Use Unit for presentation to the City Council. Because this request was made for properties located in your ward, as approved by you as per the attached, I respectfully request that you introduce the attached ordinance at the next City Council meeting.

If you have any questions regarding this ordinance, please contact Anthony Bertuca at (312) 744-5506.

Department of Business Affairs and Consumer Protection

City of Chicago

O2015-443

Office of the City Clerk

Document Tracking Sheet

Meeting Date:	1/21/2015
Sponsor(s):	Waguespack (32)
Type:	Ordinance
Title:	Awning(s) for American Dental Associates Ltd.
Committee(s) Assignment:	Committee on Transportation and Public Way

ORDINANCE
AMERICAN DENTAL ASSOCIATES LTD
Acct. No. 347536 - 1
Permit No. 1116274

Be It Ordained by the City Council of the City of Chicago:

SECTION 1. Permission and authority are hereby given and granted to AMERICAN DENTAL ASSOCIATES LTD, upon the terms and subject to the conditions of this ordinance to maintain and use, as now constructed, two (2) Awning(s) projecting over the public right-of-way adjacent to its premises known as 1610 W. Fullerton Ave..

Said Awning(s) at W. FULLERTON AVENUE measure(s):
One (1) at thirty-two (32) feet in length, and four point seven five (4.75) feet in width for a total of one hundred fifty-two (152) square feet.
One (1) at forty-six (46) feet in length, and two point three three (2.33) feet in width for a total of one hundred seven point one eight (107.18) square feet.

The location of said privilege shall be as shown on prints kept on file with the Department of Business Affairs and Consumer Protection and the Office of the City Clerk.

Said privilege shall be constructed in accordance with plans and specifications approved by the Zoning Department - Signs.

This grant of privilege in the public way shall be subject to the provisions of Section 10-28-015 and all other required provisions of the Municipal Code of Chicago.

The grantee shall pay to the City of Chicago as compensation for the privilege #1116274 herein granted the sum of one hundred twenty-eight ($128.00) per annum in advance.

A 25% penalty will be added for payments received after due date.

The permit holder agrees to hold the City of Chicago harmless for any damage, relocation or replacement costs associated with damage, relocation or removal of private property caused by the City performing work in the public way.

Authority herein given and granted for a period of five (5) years from and after 11/18/2014.

Alderman Scott Waguespack
Scott Waguespack 32nd Ward

Department of Business Affairs and Consumer Protection
Small Business Center - Public Way Use Unit
City Hall - 121 N. LaSalle Street, Room 800 • Chicago, IL 60602
312-74-GOBIZ / 312-744-6249 • (312) 744-1944 (TTY)
http //www.cityofchicago.org/bacp

01/21/2015

Alderman **Scott Waguespack**
Ward # **32**
City of Chicago
City Hall, Room **300**
121 North LaSalle Street
Chicago, Illinois 60602

Re: An ordinance to use and maintain a portion of the public right-of-way for **two (2) awning(s)** for **AMERICAN DENTAL ASSOCIATES LTD**, adjacent to the premises known as **1610 W. Fullerton Ave.**.

Dear Alderman **Scott Waguespack**:

The applicant referenced above has requested the use of the public right-of-way for a **awning(s)**. An ordinance has been prepared by the Department of Business Affairs and Consumer Protection – Small Business Center - Public Way Use Unit for presentation to the City Council. Because this request was made for properties located in your ward, as approved by you as per the attached, I respectfully request that you introduce the attached ordinance at the next City Council meeting.

If you have any questions regarding this ordinance, please contact Anthony Bertuca at (312) 744-5506.

Department of Business Affairs and Consumer Protection

City of Chicago

O2015-451

Office of the City Clerk

Document Tracking Sheet

Meeting Date:	1/21/2015
Sponsor(s):	Waguespack (32)
Type:	Ordinance
Title:	Awning(s) for Fedex Office and Print Services, Inc.
Committee(s) Assignment:	Committee on Transportation and Public Way

ORDINANCE
FEDEX OFFICE AND PRINT SVCS, INC.
Acct. No. 89020 - 13
Permit No. 1116251

Be It Ordained by the City Council of the City of Chicago:

SECTION 1. Permission and authority are hereby given and granted to FEDEX OFFICE AND PRINT SVCS, INC., upon the terms and subject to the conditions of this ordinance to maintain and use, as now constructed, three (3) Awning(s) projecting over the public right-of-way adjacent to its premises known as 1800 W. North Ave..

Said Awning(s) at W. NORTH AVE. measure(s):
Three (3) at twelve (12) feet in length, and three (3) feet in width for a total of one hundred eight (108) square feet.

The location of said privilege shall be as shown on prints kept on file with the Department of Business Affairs and Consumer Protection and the Office of the City Clerk.

Said privilege shall be constructed in accordance with plans and specifications approved by the Zoning Department - Signs.

This grant of privilege in the public way shall be subject to the provisions of Section 10-28-015 and all other required provisions of the Municipal Code of Chicago.

The grantee shall pay to the City of Chicago as compensation for the privilege #1116251 herein granted the sum of one hundred fifty ($150.00) per annum in advance.

A 25% penalty will be added for payments received after due date.

The permit holder agrees to hold the City of Chicago harmless for any damage, relocation or replacement costs associated with damage, relocation or removal of private property caused by the City performing work in the public way.

Authority herein given and granted for a period of five (5) years from and after 06/03/2014.

Alderman Scott Waguespack

Scott Waguespack 32nd Ward

 

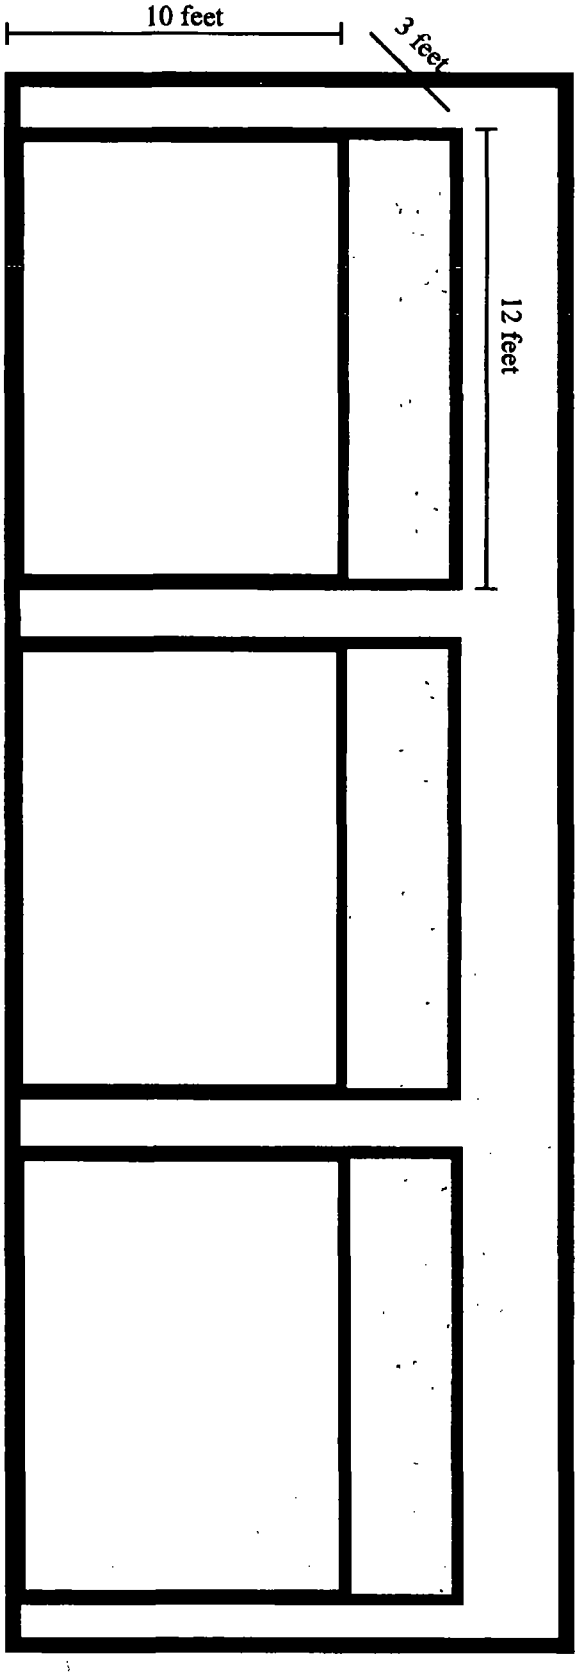
10 feet
3 feet
12 feet

Department of Business Affairs and Consumer Protection
Small Business Center - Public Way Use Unit
City Hall - 121 N LaSalle Street, Room 800 • Chicago, IL 60602
(312)-74-GOBIZ (312-744-6249) • (312) 744-1944 (TTY)
http://www.cityofchicago.org/bacp

01/21/2015

Alderman **Scott Waguespack**
Ward # **32**
City of Chicago
City Hall, Room **300**
121 North LaSalle Street
Chicago, Illinois 60602

Re: An ordinance to use and maintain a portion of the public right-of-way for **three (3) awning(s)** for **FEDEX OFFICE AND PRINT SVCS, INC.**, adjacent to the premises known as **1800 W. North Ave.**.

Dear Alderman **Scott Waguespack**:

The applicant referenced above has requested the use of the public right-of-way for a **awning(s)**. An ordinance has been prepared by the Department of Business Affairs and Consumer Protection – Small Business Center - Public Way Use Unit for presentation to the City Council. Because this request was made for properties located in your ward, as approved by you as per the attached, I respectfully request that you introduce the attached ordinance at the next City Council meeting.

If you have any questions regarding this ordinance, please contact Anthony Bertuca at (312) 744-5506.

Department of Business Affairs and Consumer Protection

City of Chicago

O2015-454

Office of the City Clerk

Document Tracking Sheet

Meeting Date:	1/21/2015
Sponsor(s):	Waguespack (32)
Type:	Ordinance
Title:	Awning(s) for Jerger & Jerger, Inc.
Committee(s) Assignment:	Committee on Transportation and Public Way

ORDINANCE
JERGER & JERGER INC
Acct. No. 31226 - 1
Permit No. 1116166

Be It Ordained by the City Council of the City of Chicago:

SECTION 1. Permission and authority are hereby given and granted to JERGER & JERGER INC, upon the terms and subject to the conditions of this ordinance to maintain and use, as now constructed, four (4) Awning(s) projecting over the public right-of-way adjacent to its premises known as 3461 N. Lincoln Ave..

Said Awning(s) at Cornelia measure(s):
One (1) at ten (10) feet in length, and three point five four (3.54) feet in width for a total of thirty-five point four (35.4) square feet.

Said Awning(s) at Cornela / Lincoln measure(s):
One (1) at eleven point five (11.5) feet in length, and three point five four (3.54) feet in width for a total of forty point seven one (40.71) square feet.

Said Awning(s) at Lincoln measure(s):
One (1) at twenty (20) feet in length, and three point five four (3.54) feet in width for a total of seventy point eight (70.8) square feet.
One (1) at thirty-two point five (32.5) feet in length, and three point five four (3.54) feet in width for a total of one hundred fifteen point zero five (115.05) square feet.

The location of said privilege shall be as shown on prints kept on file with the Department of Business Affairs and Consumer Protection and the Office of the City Clerk.

Said privilege shall be constructed in accordance with plans and specifications approved by the Zoning Department - Signs.

This grant of privilege in the public way shall be subject to the provisions of Section 10-28-015 and all other required provisions of the Municipal Code of Chicago.

The grantee shall pay to the City of Chicago as compensation for the privilege #1116166 herein granted the sum of one hundred seventy-five ($175.00) per annum in advance.

A 25% penalty will be added for payments received after due date.

The permit holder agrees to hold the City of Chicago harmless for any damage, relocation or replacement costs associated with damage, relocation or removal of private property caused by the City performing work in the public way.

Authority herein given and granted for a period of five (5) years from and after Date of Passage.

Alderman Scott Waguespack

Scott Waguespack 32nd Ward

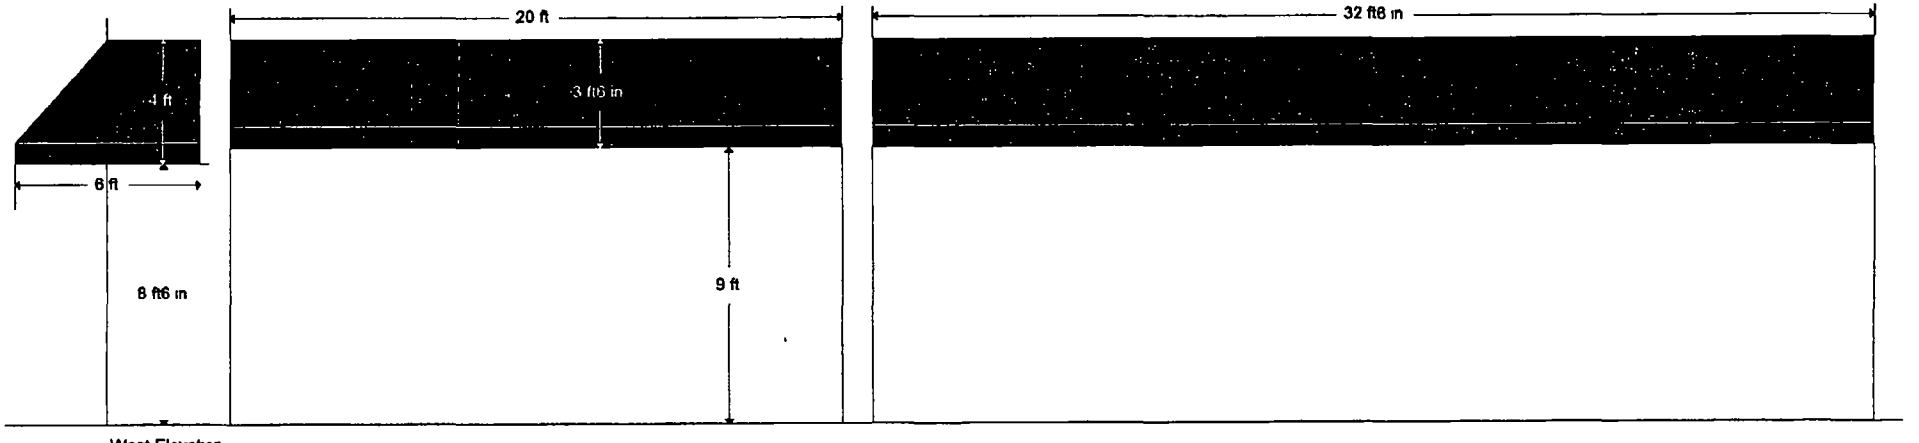

West Elevation

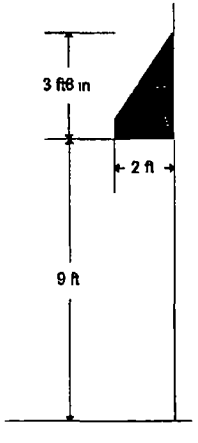

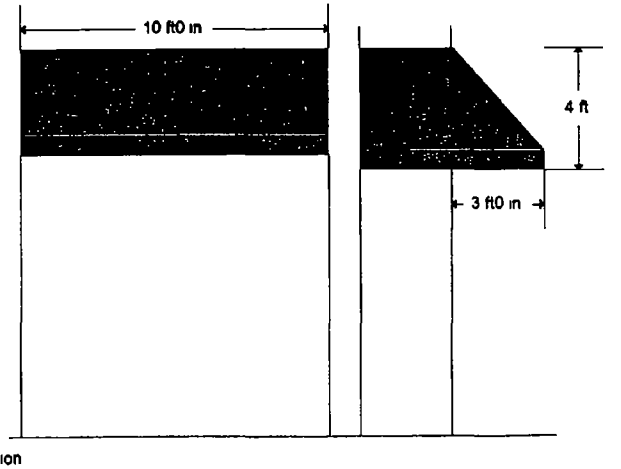

North Elevation

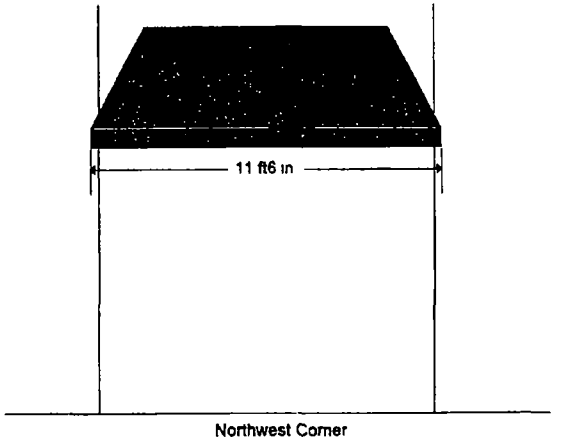

Northwest Corner

Department of Business Affairs and Consumer Protection
Small Business Center - Public Way Use Unit
City Hall - 121 N. LaSalle Street, Room 800 • Chicago, IL 60602
(312)-74-GOBIZ (312-744-6249) • (312) 744-1944 (TTY)
http //www.cityofchicago.org/bacp

01/21/2015

Alderman **Scott Waguespack**
Ward # **32**
City of Chicago
City Hall, Room **300**
121 North LaSalle Street
Chicago, Illinois 60602

Re: An ordinance to use and maintain a portion of the public right-of-way for **four (4) awning(s)** for **JERGER & JERGER INC**, adjacent to the premises known as **3461 N. Lincoln Ave.**.

Dear Alderman **Scott Waguespack**:

The applicant referenced above has requested the use of the public right-of-way for a **awning(s)**. An ordinance has been prepared by the Department of Business Affairs and Consumer Protection – Small Business Center - Public Way Use Unit for presentation to the City Council. Because this request was made for properties located in your ward, as approved by you as per the attached, I respectfully request that you introduce the attached ordinance at the next City Council meeting.

If you have any questions regarding this ordinance, please contact Anthony Bertuca at (312) 744-5506.

Department of Business Affairs and Consumer Protection

City of Chicago

O2015-458

Office of the City Clerk

Document Tracking Sheet

Meeting Date:	1/21/2015
Sponsor(s):	Waguespack (32)
Type:	Ordinance
Title:	Awning(s) for M.R. International, Inc. - 2342 W Fullerton Ave
Committee(s) Assignment:	Committee on Transportation and Public Way

ORDINANCE
M.R. INTERNATIONAL INC.
Acct. No. 36065 - 1
Permit No. 1116298

Be It Ordained by the City Council of the City of Chicago:

SECTION 1. Permission and authority are hereby given and granted to M.R. INTERNATIONAL INC., upon the terms and subject to the conditions of this ordinance to maintain and use, as now constructed, one (1) Awning(s) projecting over the public right-of-way adjacent to its premises known as 2342 W. Fullerton Ave..

Said Awning(s) at W Fullerton Ave measure(s):
One (1) at fifteen (15) feet in length, and three (3) feet in width for a total of forty-five (45) square feet.

The location of said privilege shall be as shown on prints kept on file with the Department of Business Affairs and Consumer Protection and the Office of the City Clerk.

Said privilege shall be constructed in accordance with plans and specifications approved by the Zoning Department - Signs.

This grant of privilege in the public way shall be subject to the provisions of Section 10-28-015 and all other required provisions of the Municipal Code of Chicago.

The grantee shall pay to the City of Chicago as compensation for the privilege #1116298 herein granted the sum of fifty ($50.00) per annum in advance.

A 25% penalty will be added for payments received after due date.

The permit holder agrees to hold the City of Chicago harmless for any damage, relocation or replacement costs associated with damage, relocation or removal of private property caused by the City performing work in the public way.

Authority herein given and granted for a period of five (5) years from and after Date of Passage.

Alderman _____

Scott Waguespack 32nd Ward

← 15 FEET ACROSS →

3 FEET ↕

Department of Business Affairs and Consumer Protection
Small Business Center- Public Way Use Unit
City Hall - 121 N LaSalle Street Room 800 • Chicago, IL 60602
312-74-GOBIZ / 312-744-6249 • (312) 744-1944 (TTY)
http://www.cityofchicago.org/bacp

01/21/2015

Alderman **Scott Waguespack**
Ward # **32**
City of Chicago
City Hall, Room **300**
121 North LaSalle Street
Chicago, Illinois 60602

Re: An ordinance to use and maintain a portion of the public right-of-way for **one (1) awning(s)** for **M.R. INTERNATIONAL INC.**, adjacent to the premises known as **2342 W. Fullerton Ave.**.

Dear Alderman **Scott Waguespack**:

The applicant referenced above has requested the use of the public right-of-way for a **awning(s)**. An ordinance has been prepared by the Department of Business Affairs and Consumer Protection – Small Business Center - Public Way Use Unit for presentation to the City Council. Because this request was made for properties located in your ward, as approved by you as per the attached, I respectfully request that you introduce the attached ordinance at the next City Council meeting.

If you have any questions regarding this ordinance, please contact Anthony Bertuca at (312) 744-5506.

Department of Business Affairs and Consumer Protection

City of Chicago

O2015-463

Office of the City Clerk

Document Tracking Sheet

Meeting Date:	1/21/2015
Sponsor(s):	Waguespack (32)
Type:	Ordinance
Title:	Awning(s) for M.R. International, Inc. - 2340-42 W Fullerton Ave
Committee(s) Assignment:	Committee on Transportation and Public Way

ORDINANCE
M.R. INTERNATIONAL INC.
Acct. No. 36065 - 1
Permit No. 1116296

Be It Ordained by the City Council of the City of Chicago:

SECTION 1. Permission and authority are hereby given and granted to M.R. INTERNATIONAL INC., upon the terms and subject to the conditions of this ordinance to maintain and use, as now constructed, eight (8) Awning(s) projecting over the public right-of-way adjacent to its premises known as 2340-42 W. Fullerton Ave..

Said Awning(s) at W Fullerton Ave measure(s):
Two (2) at five (5) feet in length, and six (6) feet in width for a total of sixty (60) square feet.
Two (2) at five (5) feet in length, and six (6) feet in width for a total of sixty (60) square feet.
Two (2) at five (5) feet in length, and four (4) feet in width for a total of forty (40) square feet.
Two (2) at five (5) feet in length, and four (4) feet in width for a total of forty (40) square feet.

The location of said privilege shall be as shown on prints kept on file with the Department of Business Affairs and Consumer Protection and the Office of the City Clerk.

Said privilege shall be constructed in accordance with plans and specifications approved by the Zoning Department - Signs.

This grant of privilege in the public way shall be subject to the provisions of Section 10-28-015 and all other required provisions of the Municipal Code of Chicago.

The grantee shall pay to the City of Chicago as compensation for the privilege #1116296 herein granted the sum of seventy-five ($75.00) per annum in advance.

A 25% penalty will be added for payments received after due date.

The permit holder agrees to hold the City of Chicago harmless for any damage, relocation or replacement costs associated with damage, relocation or removal of private property caused by the City performing work in the public way.

Authority herein given and granted for a period of five (5) years from and after Date of Passage.

Alderman _____

Scott Waguespack 32nd Ward

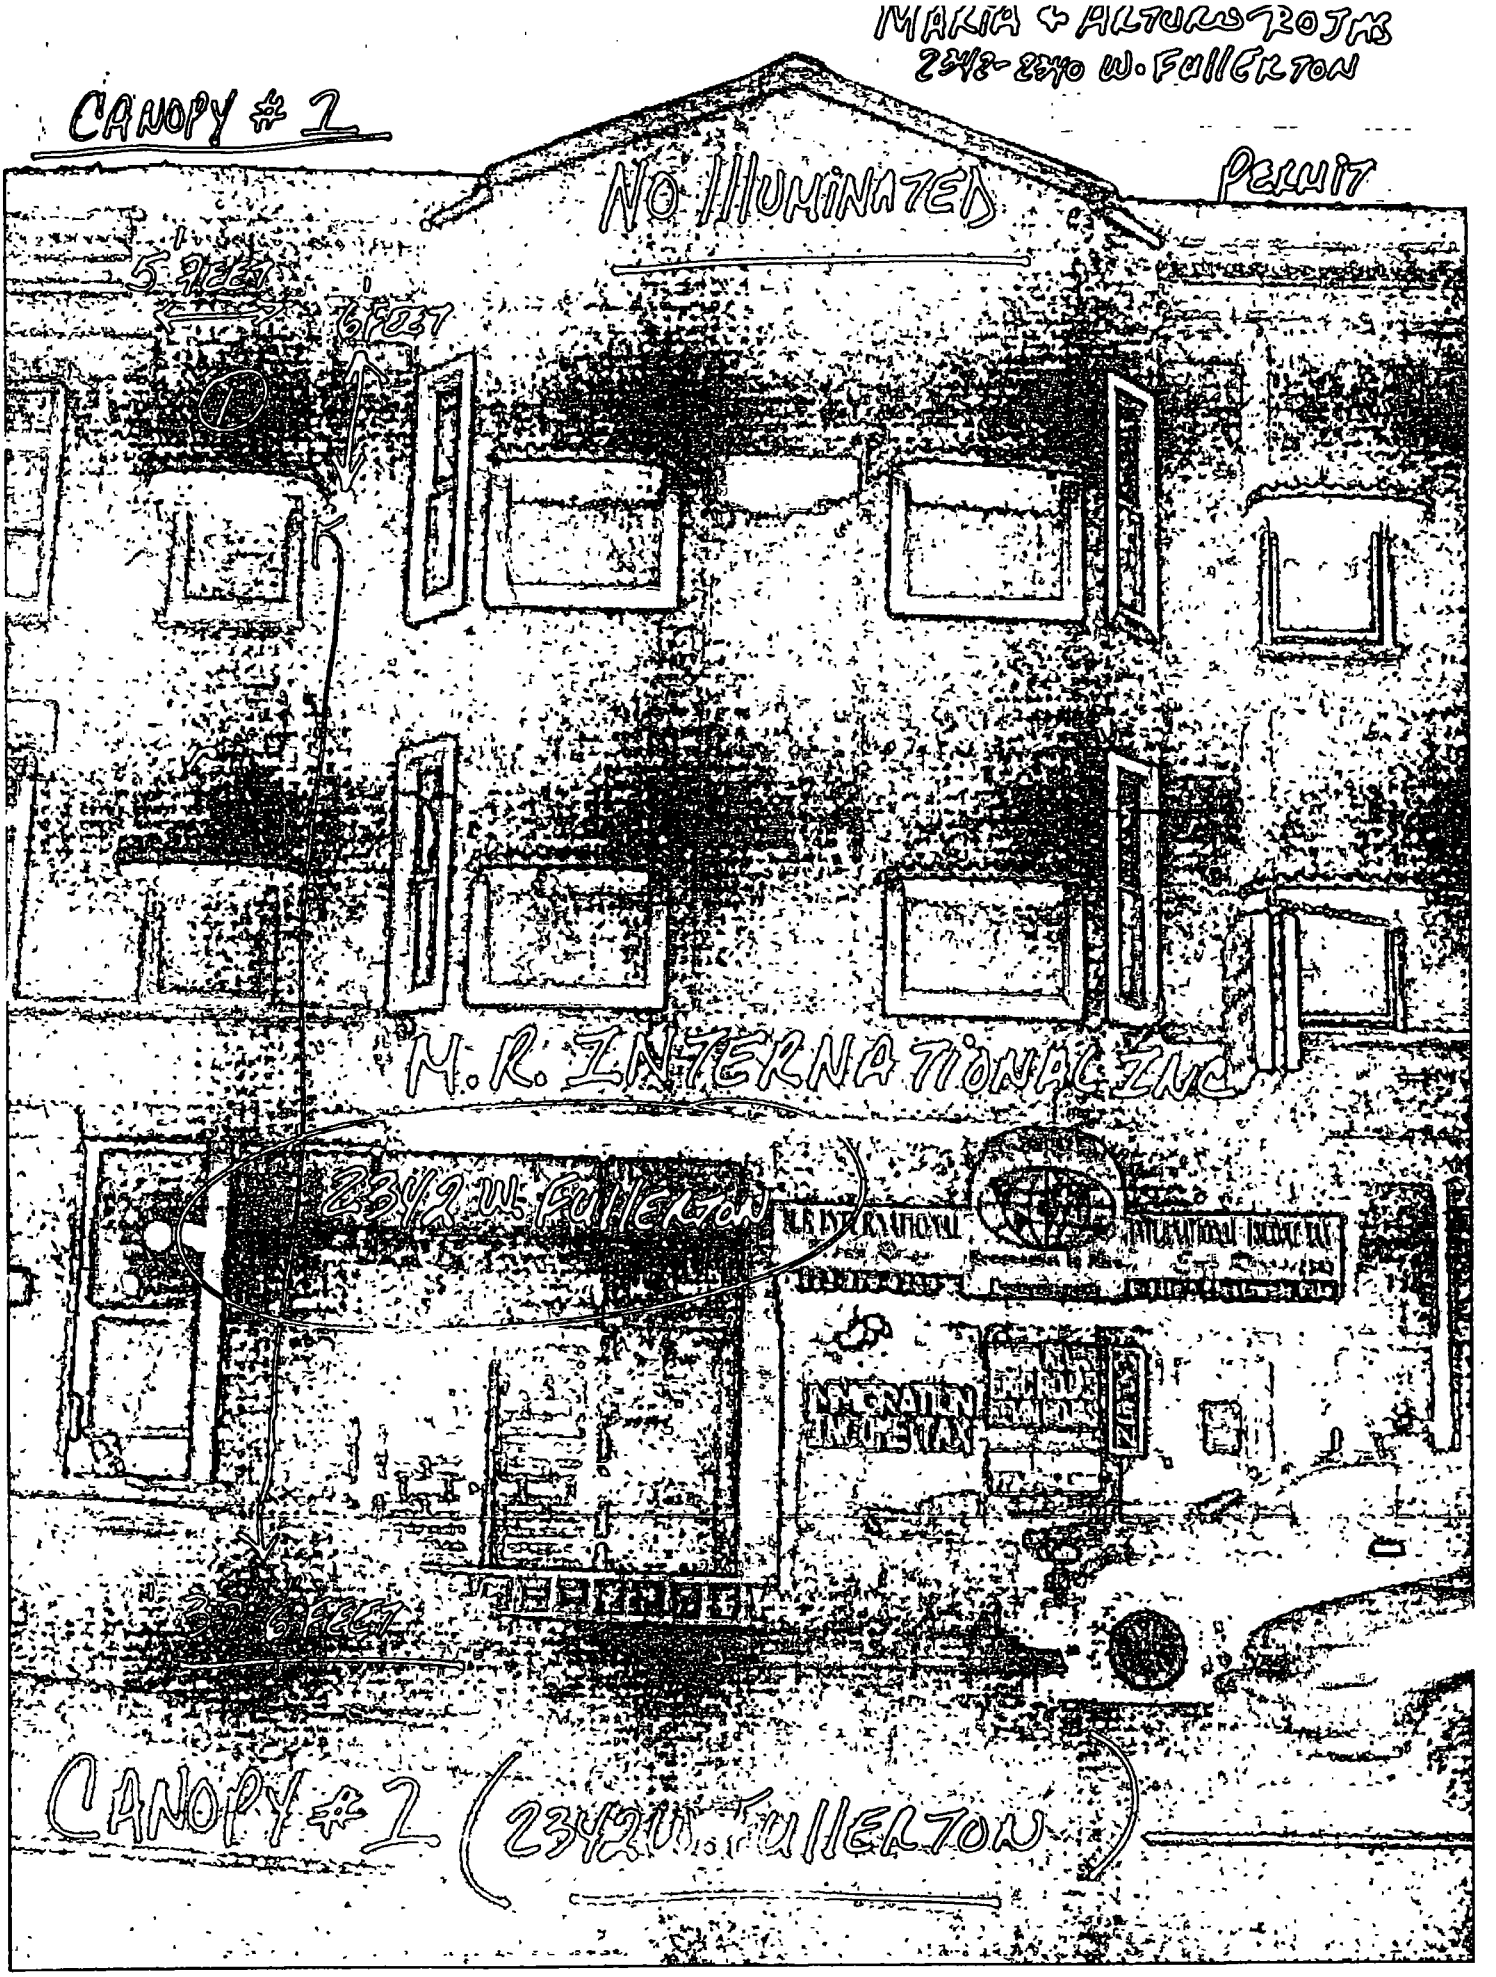
MARIA & ALTURO JOHNS
2348-2350 W. FULLERTON
CANOPY # 2
NO ILLUMINATED
PERMIT
5 FEET
16'-0"
H. R. INTERNATIONAL INC.
2348 W. FULLERTON
23'-6" FEET
CANOPY # 2 (2348 W. FULLERTON

CANOPY #2

MARIA & ARTURO TEJAS
2340-2342 W. FULLERTON

PERMIT

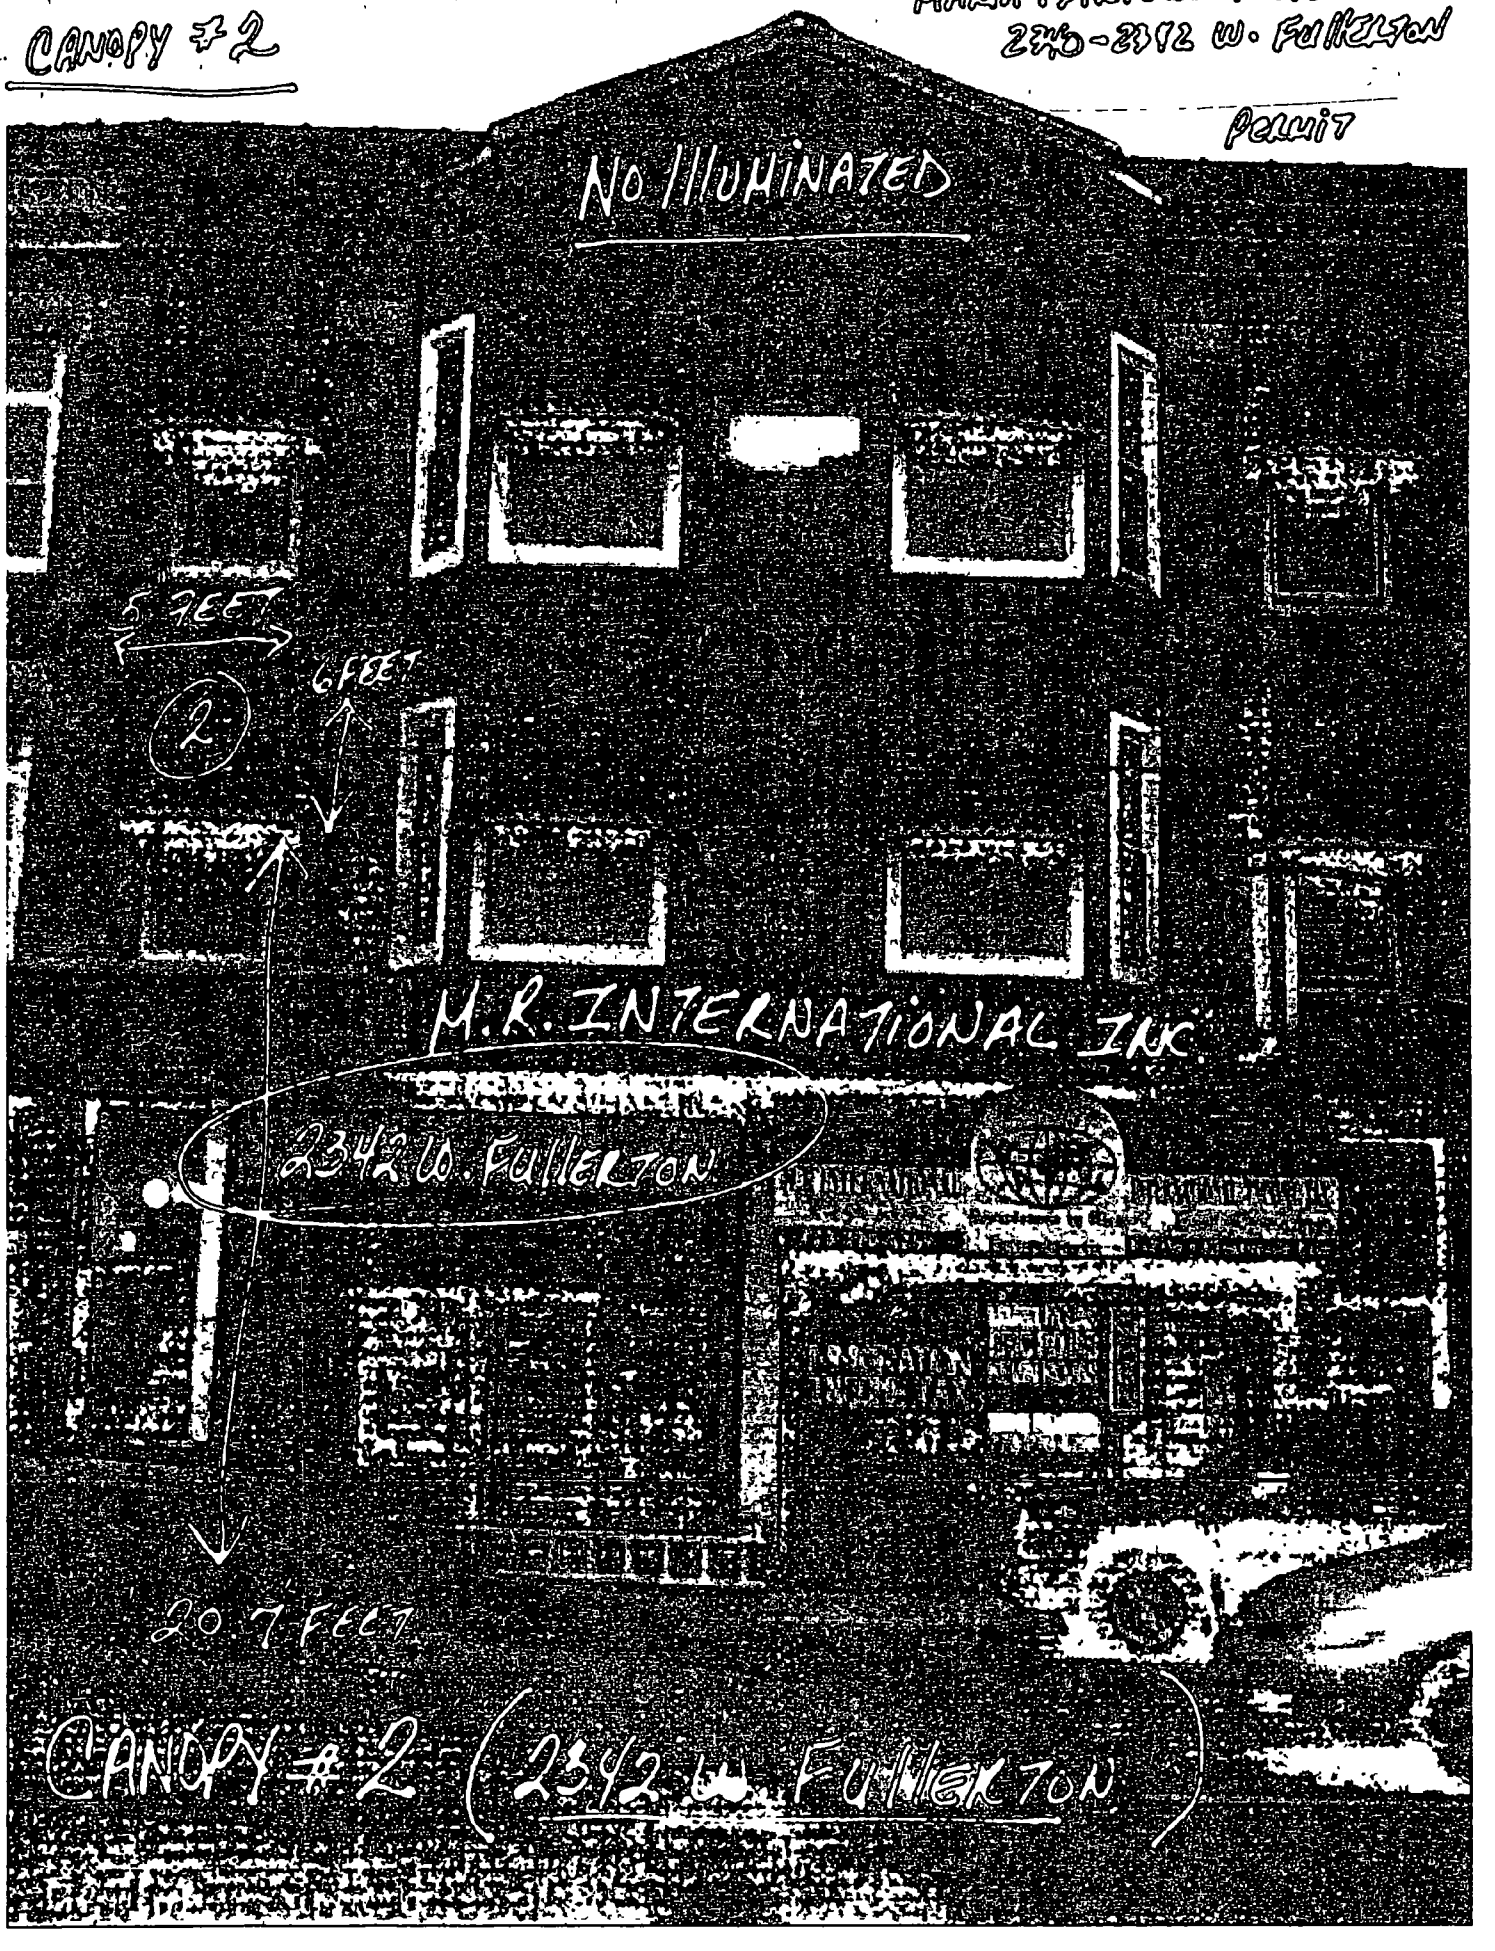

CANOPY #3
MARIA & ARTURO ROJAS
2310-2342 W. FULLERTON
PERMIT
NO ILLUMINATED
50 FEET
3
4 FEET
N.K. INTERNATIONAL INC
2342 W. FULLERTON
CANOPY #3
37'6" FEET
2342 W. FULLERTON

EXISTING #3
CHANDLER
EXISTING #2
CHANDLER

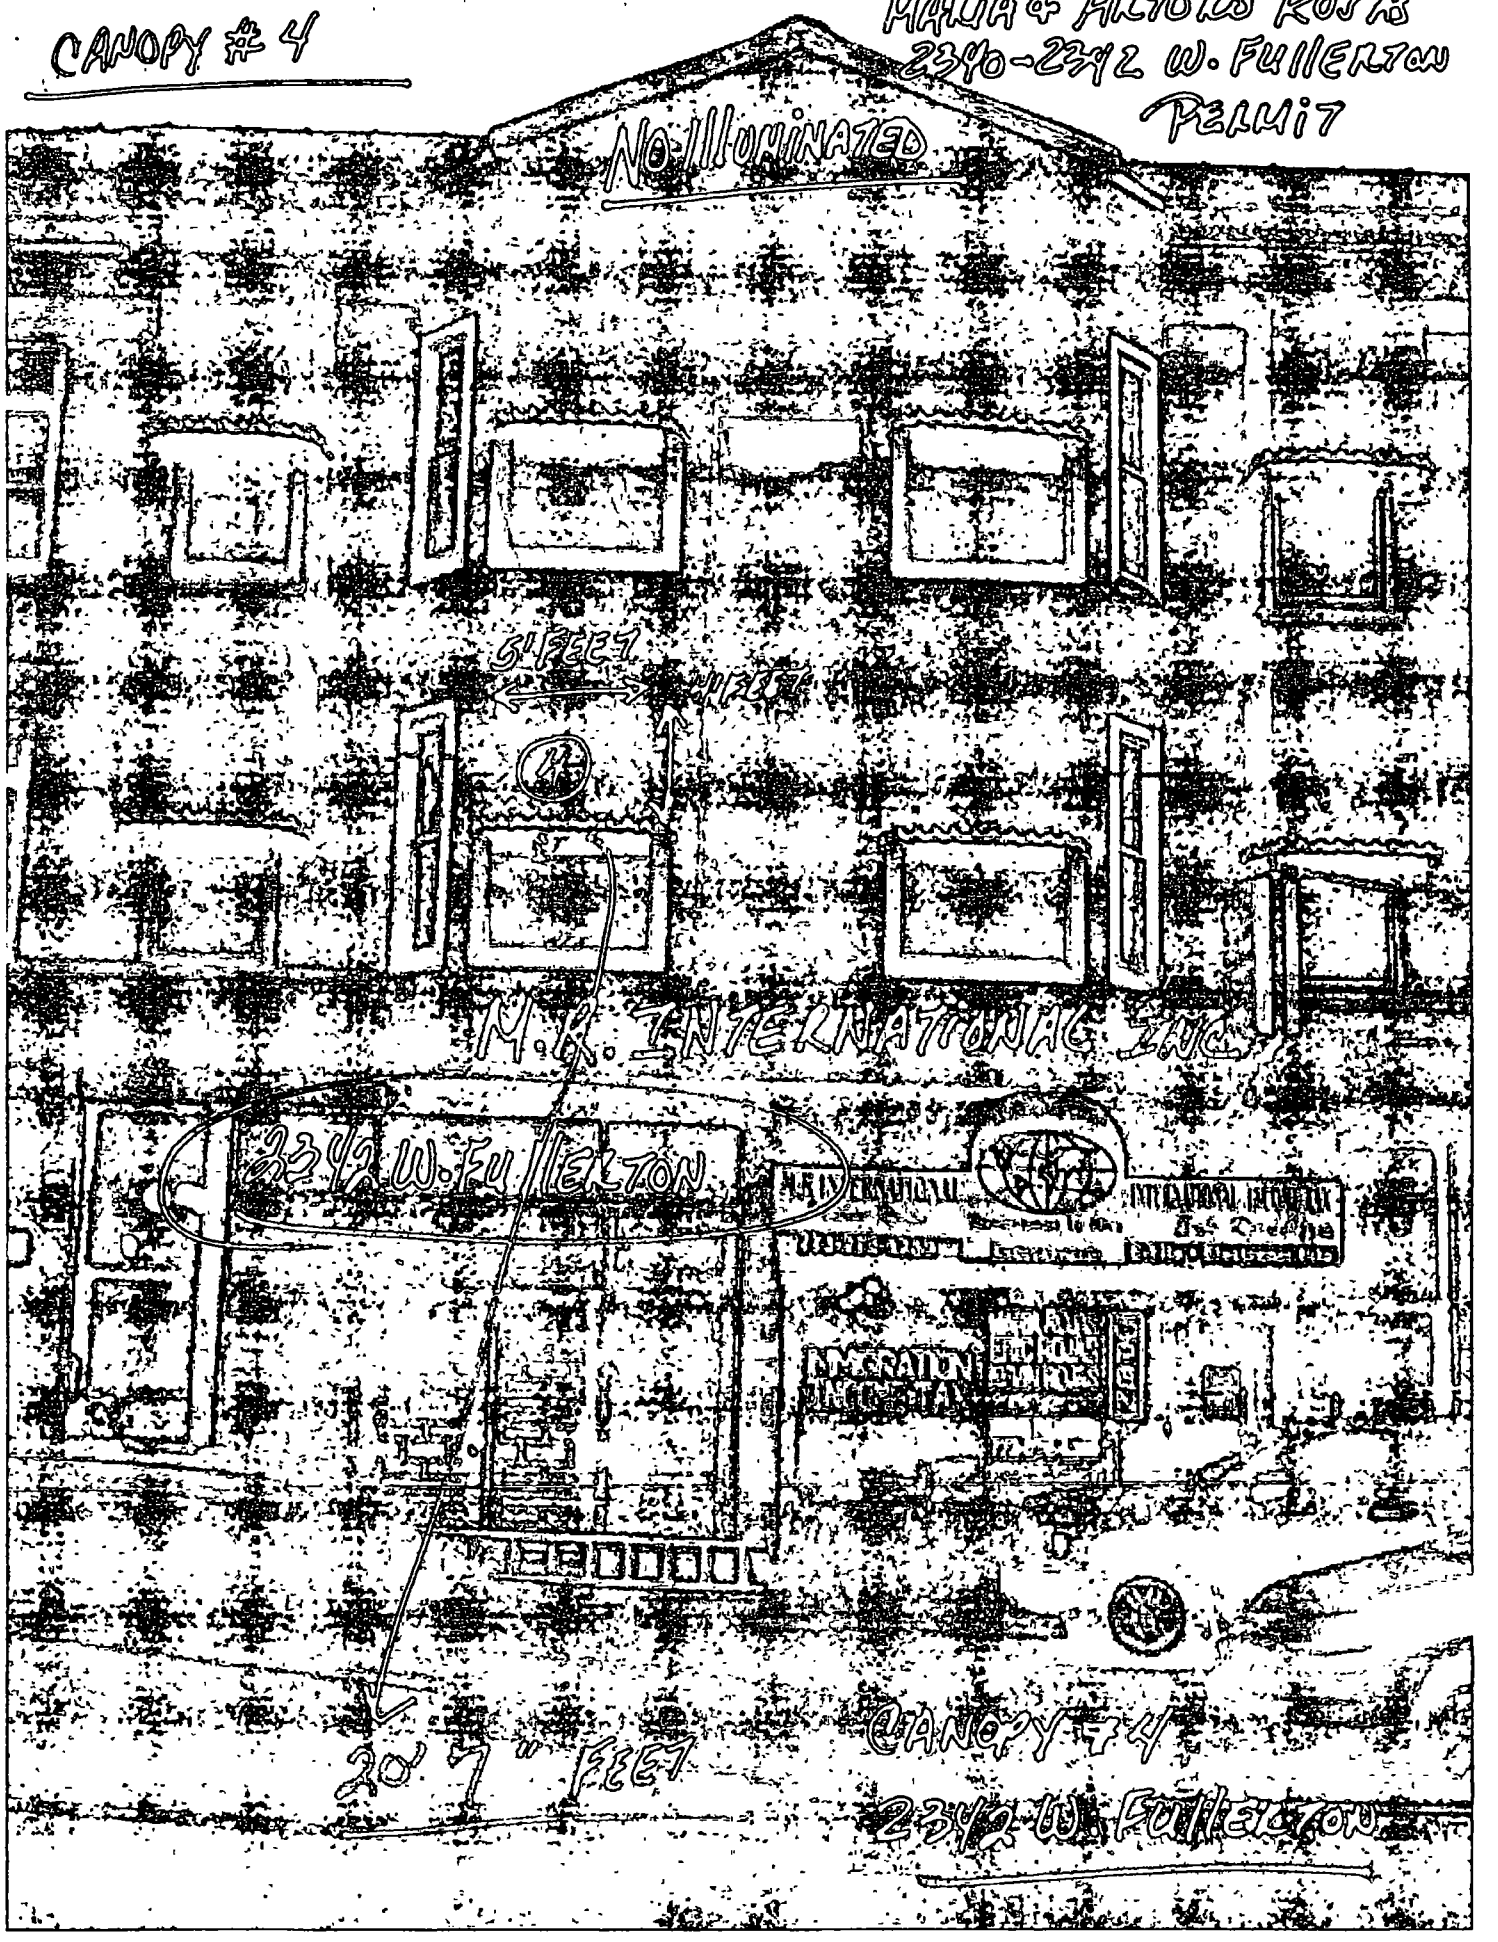
CANOPY #4
MARIA & ALFONSO ROJAS
2340-2342 W. FULLERTON
PERMIT
NO ILLUMINATED
6 FEET
M.K. INTERNATIONAL INC.
2342 W. FULLERTON
20 7" FEET
CANOPY #4
2340 W. FULLERTON

CHART #1
OBSERVATION
MOUNTAIN
SIGHTINGS BY CITIZENS
AND AIRLINE
PILOTS OF UFOS
SIGHTINGS BY CITIZENS
OF UFOS
FEET
MILES
N.W. MOUNTAINS
MOUNTAIN OBSERVATION

CANOPY #5

MARIA & ARTURO ROJAS
2340 - 2342 W. FULLERTON
PERMIT

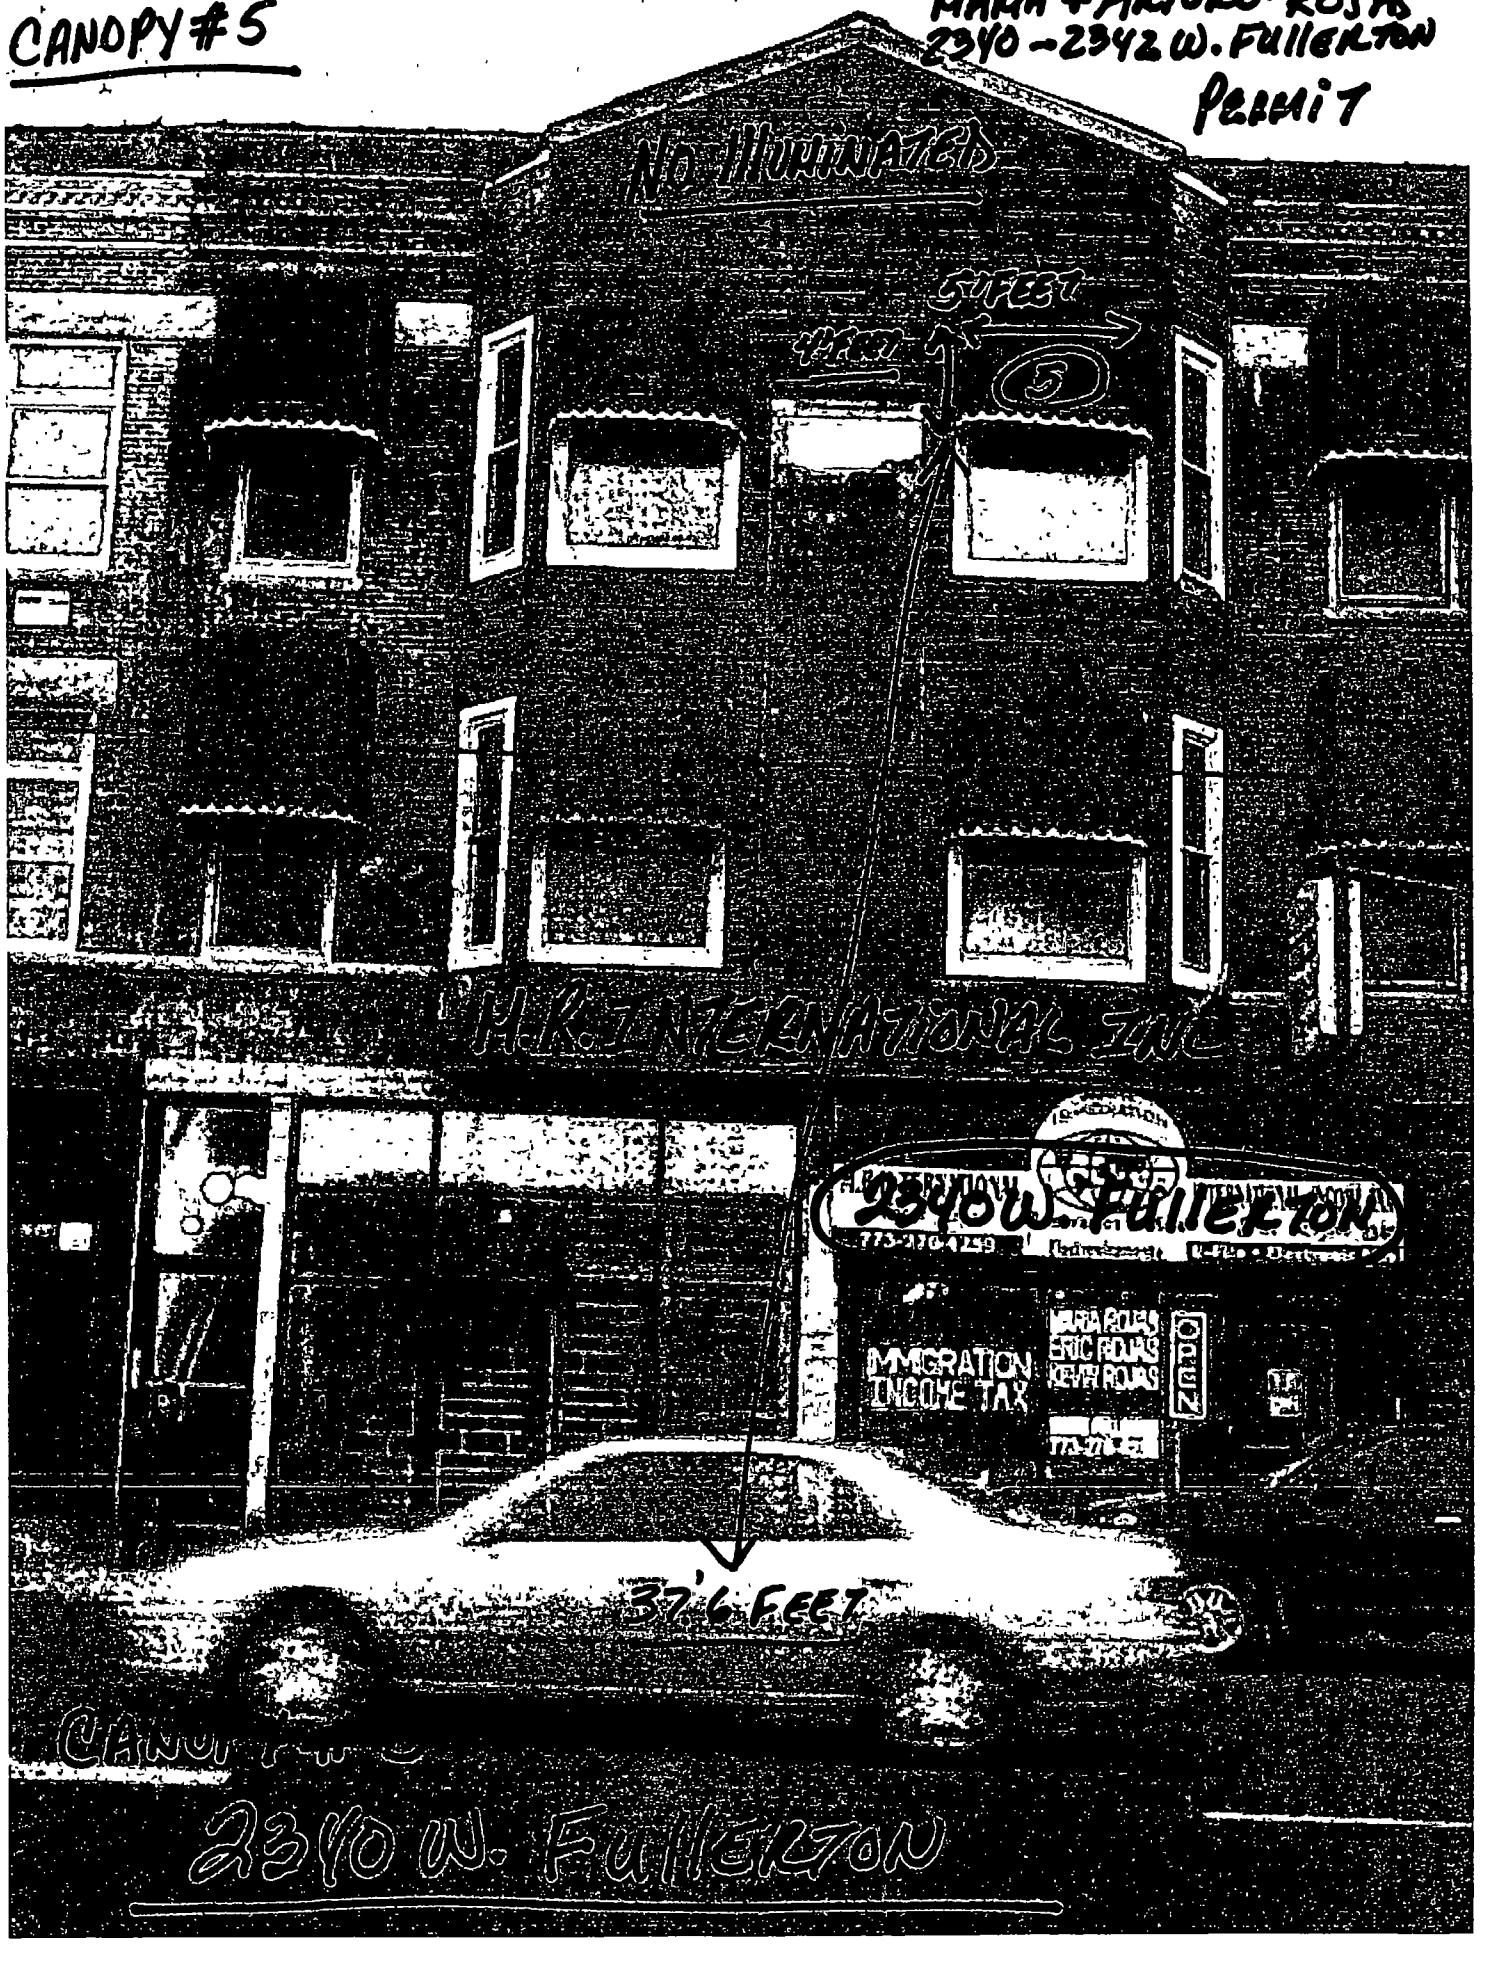

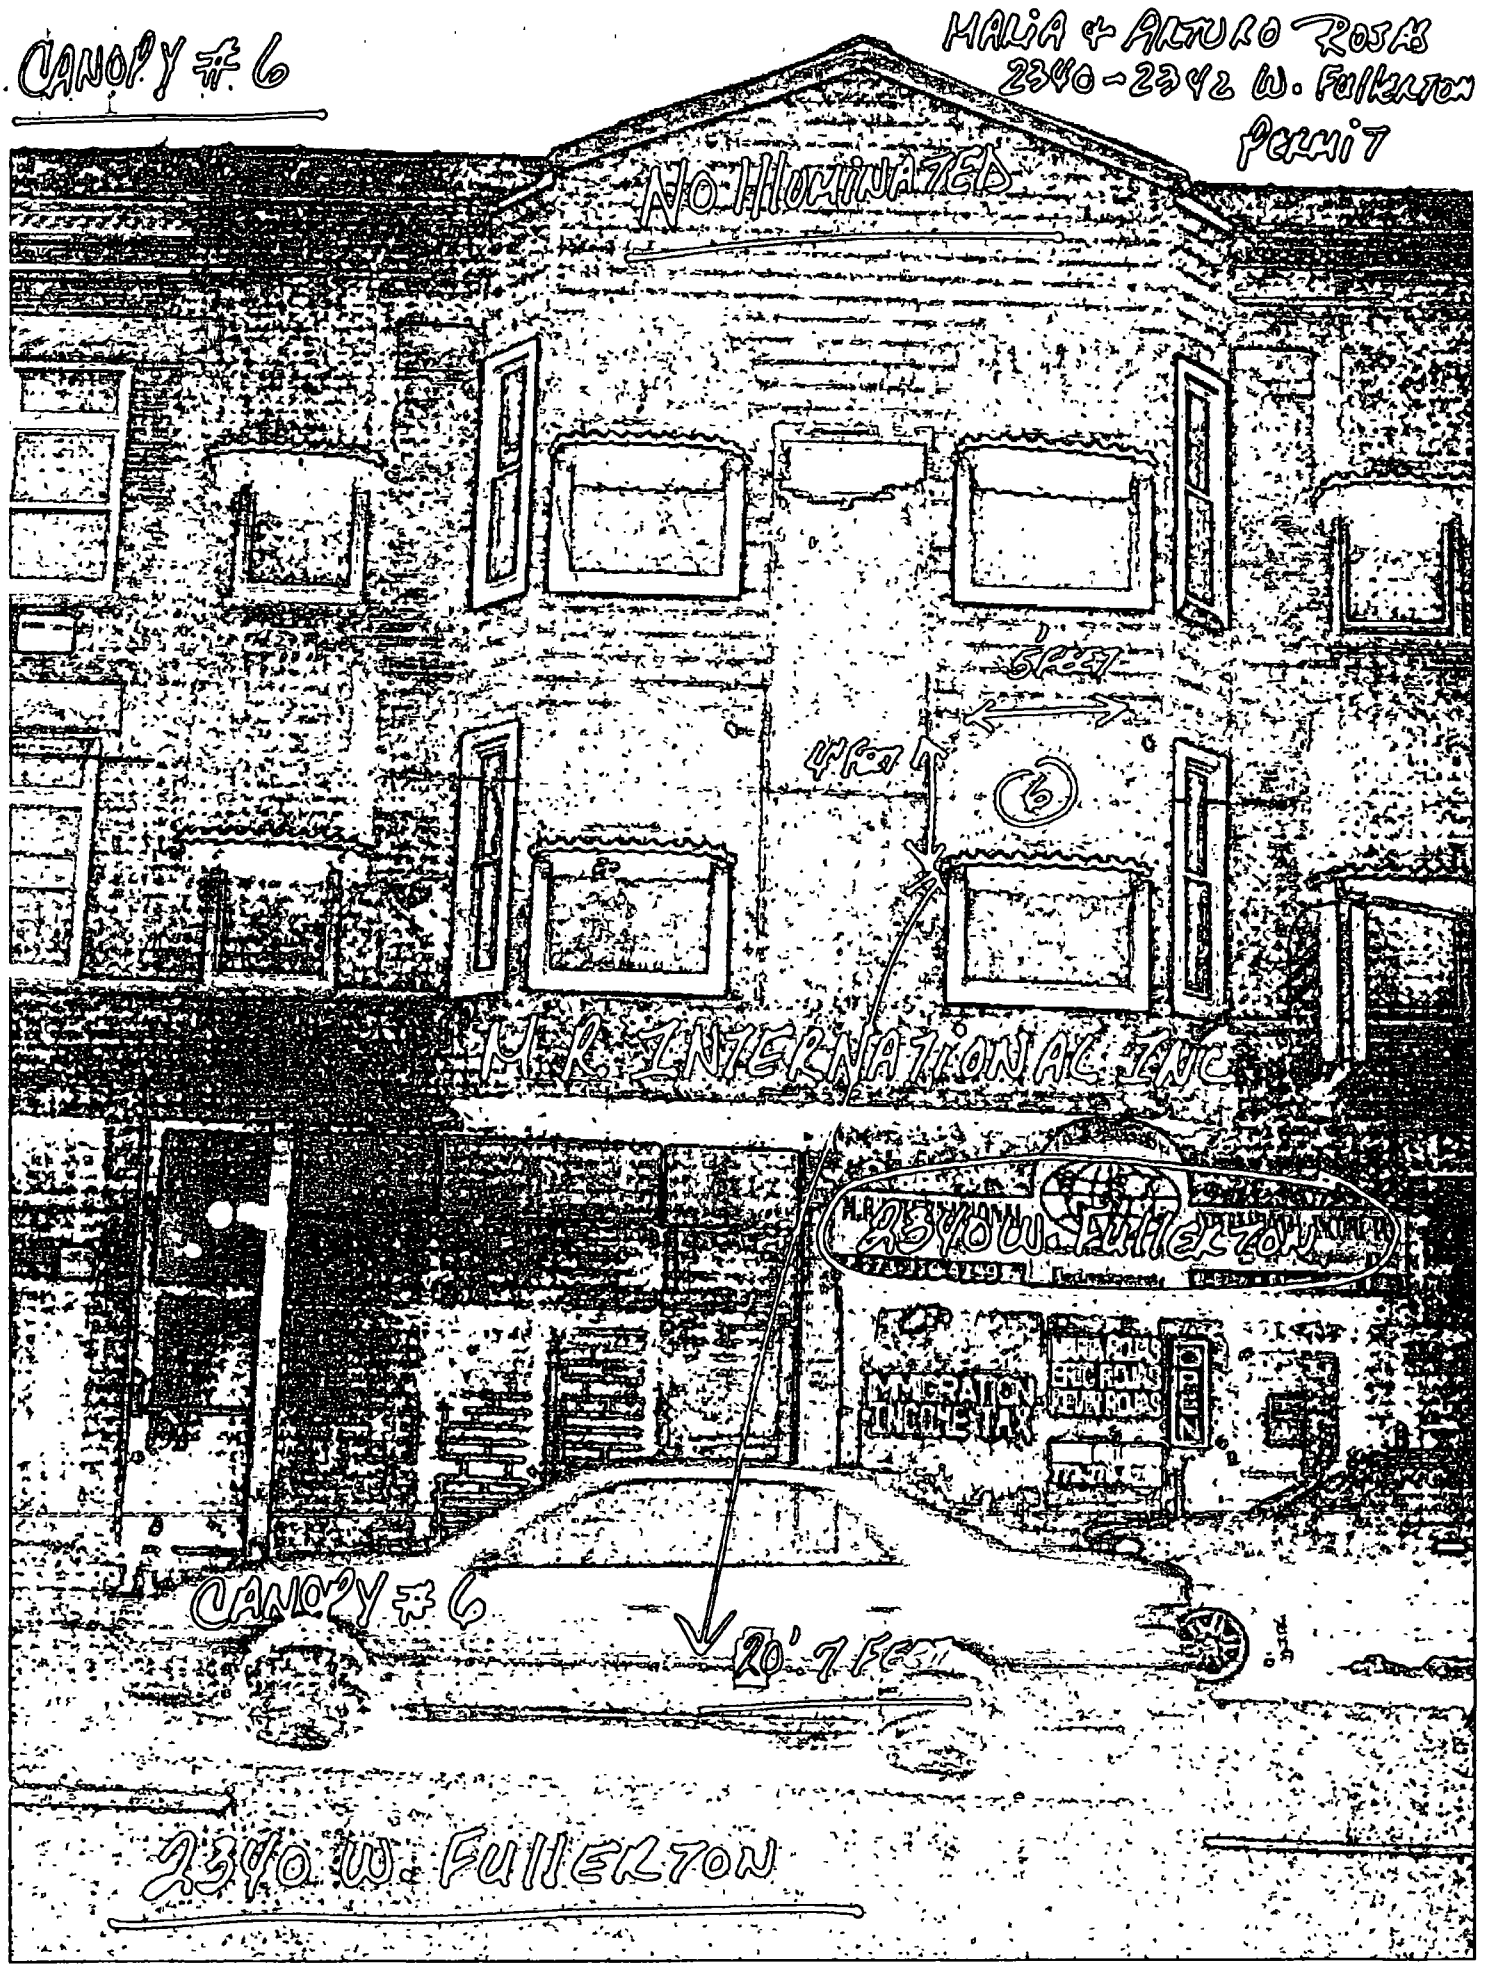
CANOPY #6
MALIA & ARTURO ROSAS
2340-2342 W. FULLERTON
PERMIT
NO ILLUMINATED
6' FEET
4' FEET
6
H & R INTERNATIONAL INC
2340 W. FULLERTON
CANOPY #6
20' 7 FEET
2340 W. FULLERTON

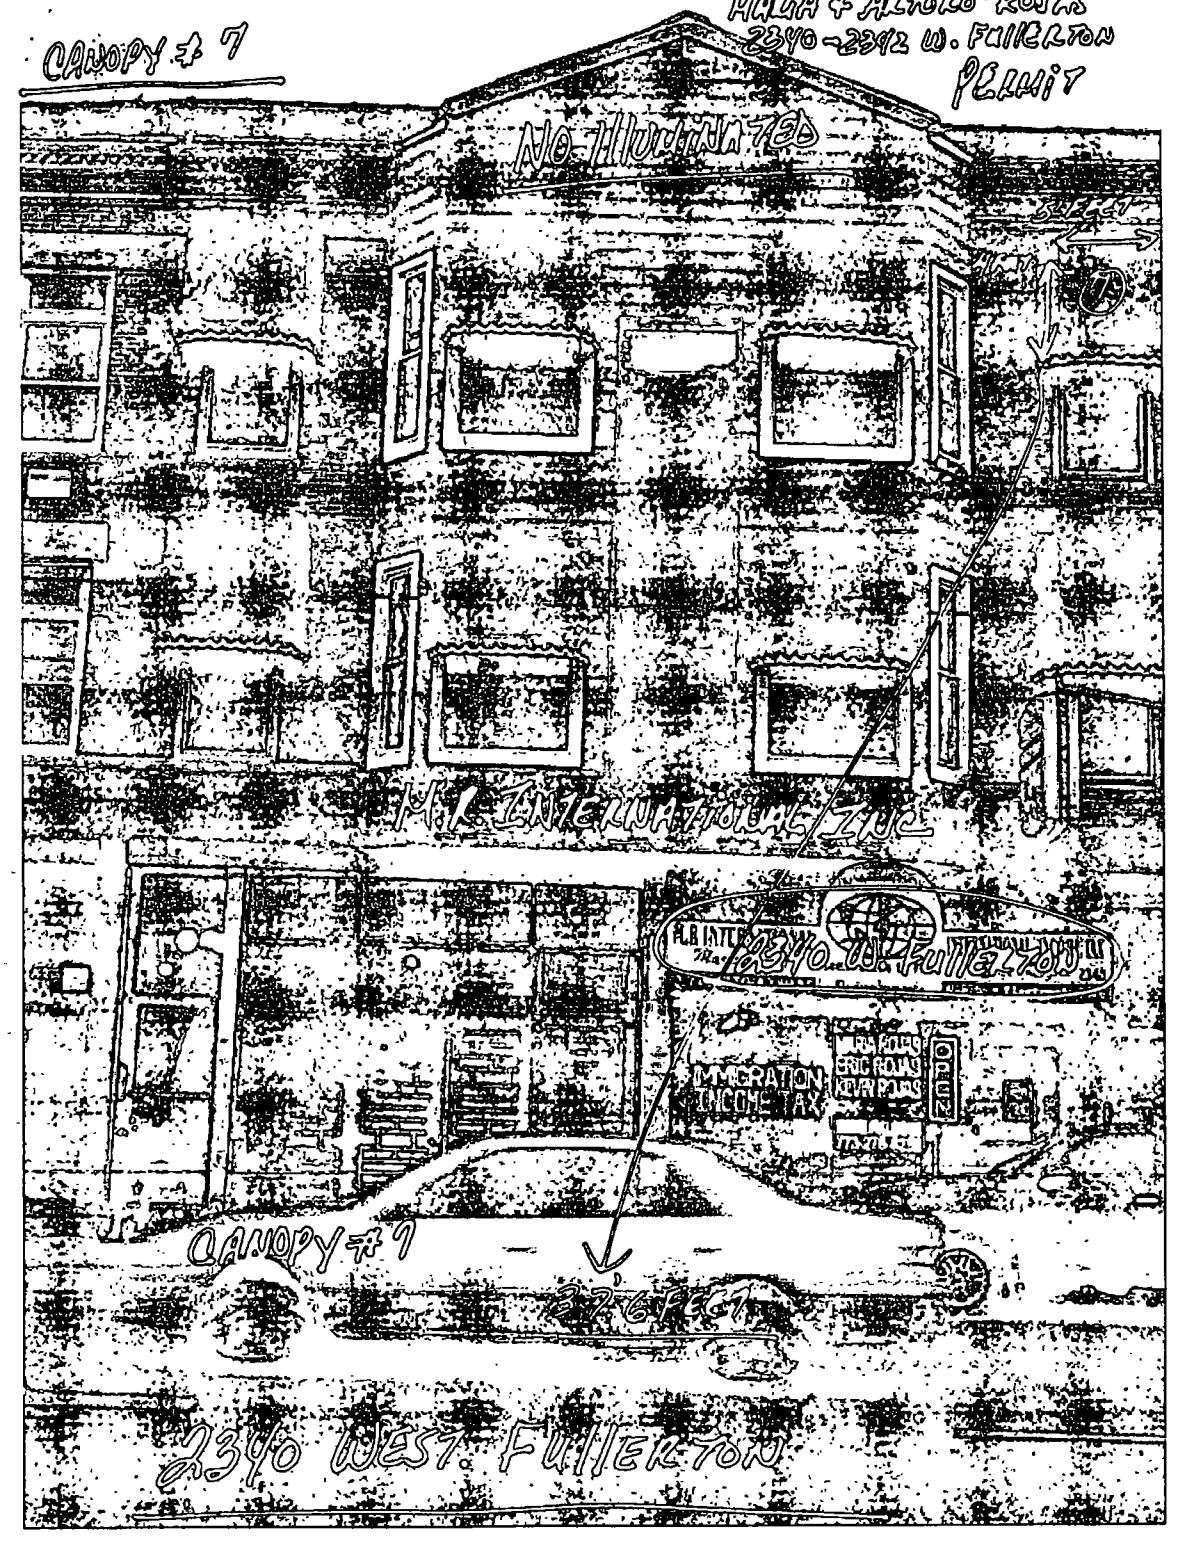
CANOPY # 7
HALIA + ARTURO ROJAS
2340-2342 W. FULLERTON
PERMIT
NO HUDDLING
STREET
INTERNATIONAL ZUC
2340 W. FULLERTON
IMMIGRATION
CANOPY #7
2340 WEST FULLERTON

Ground
Ground
Ground

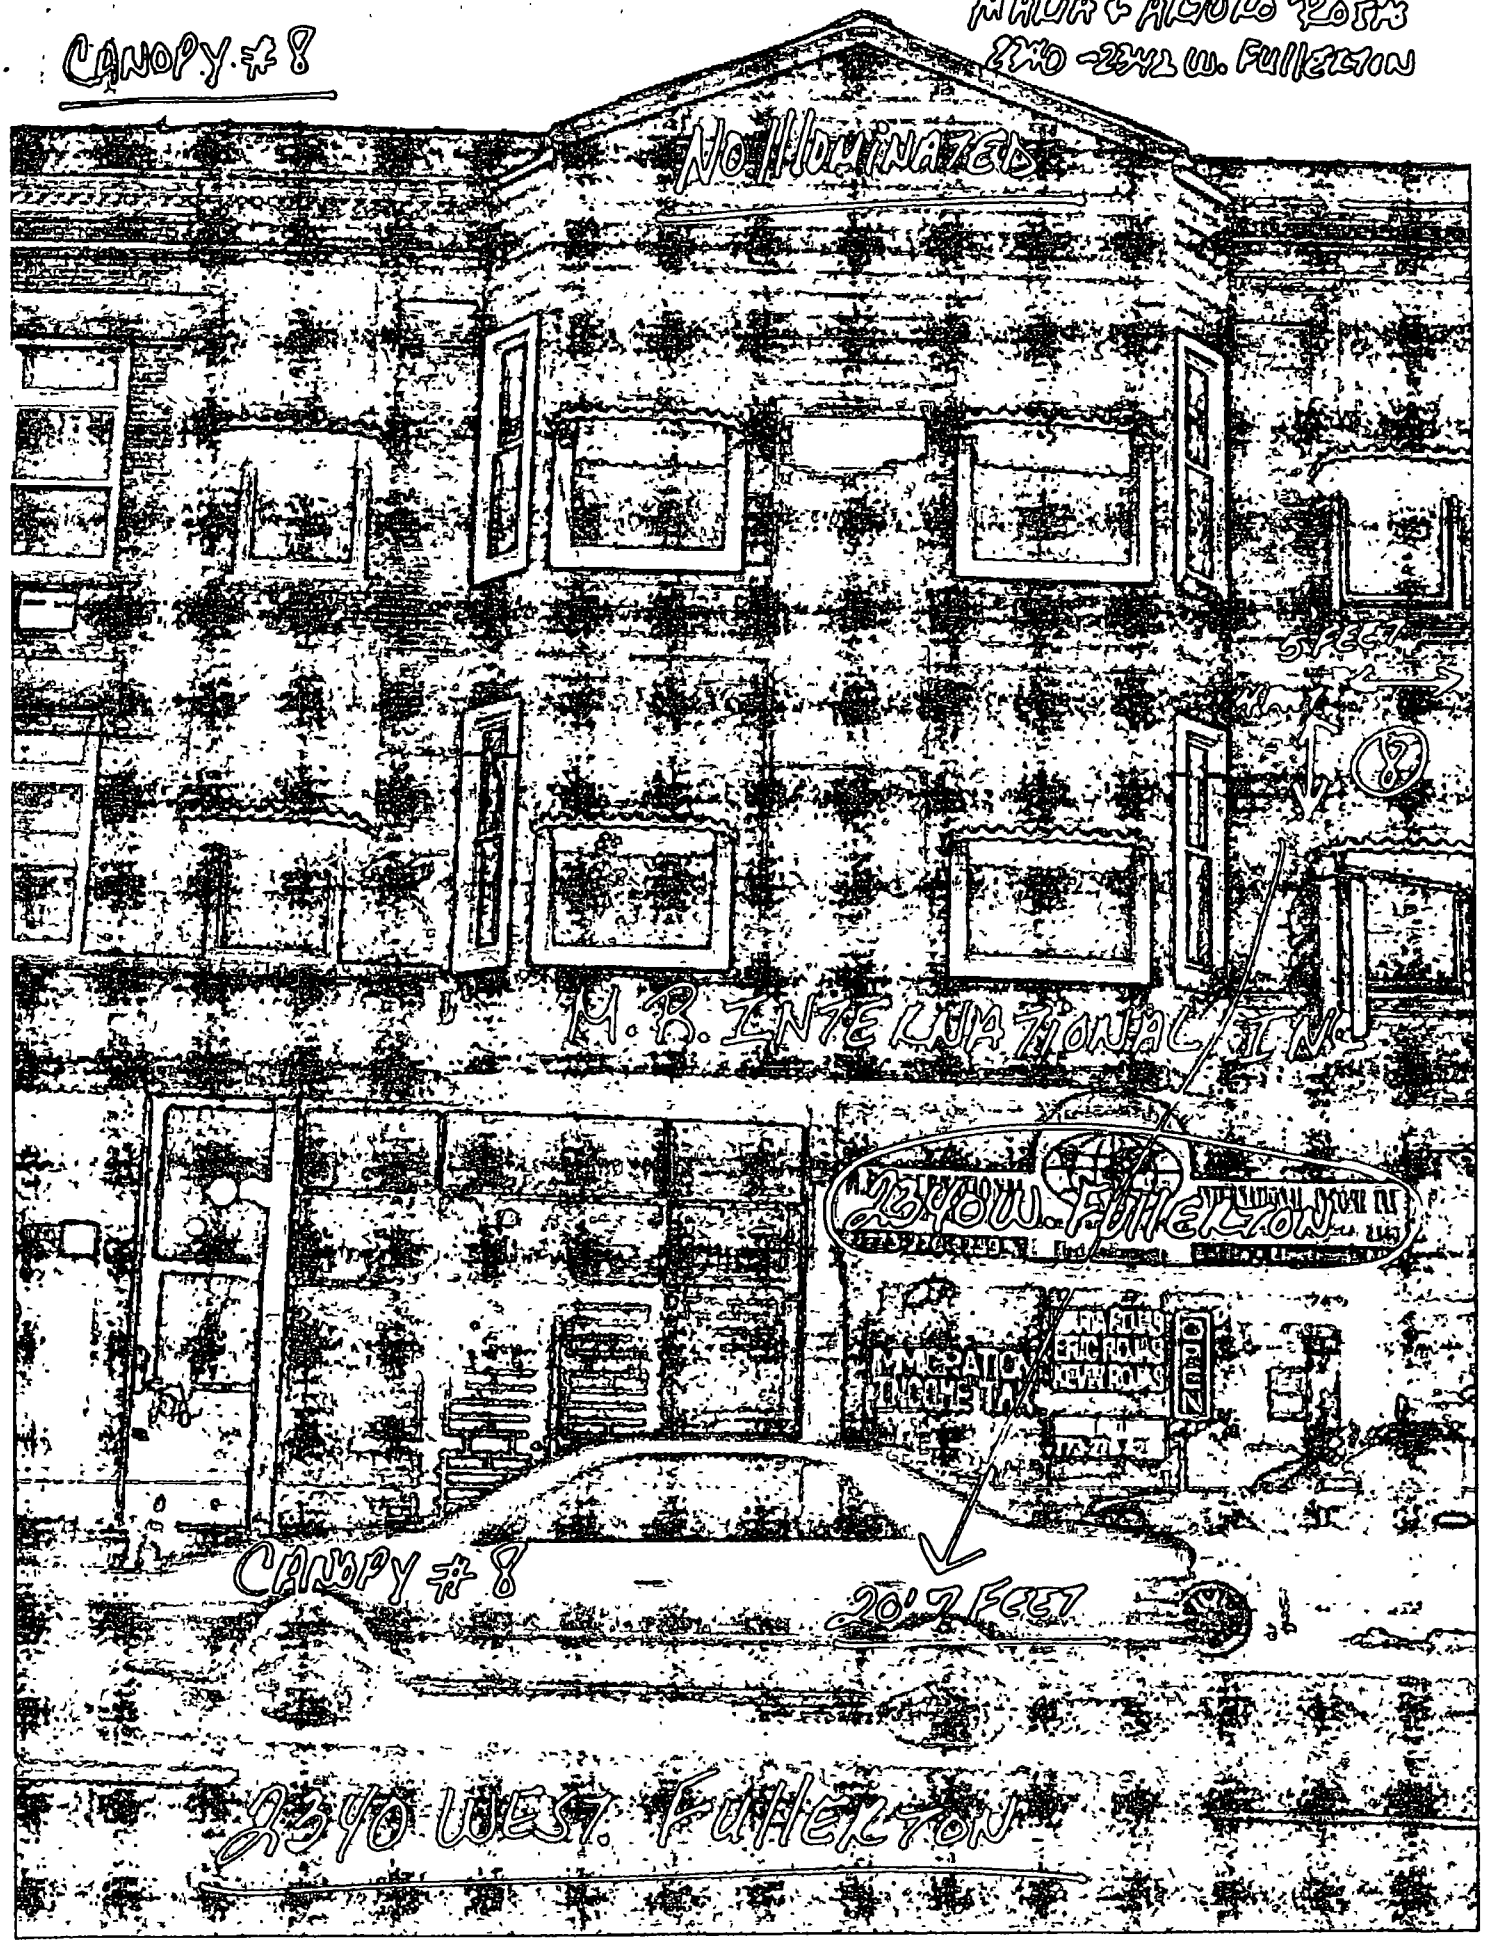
CANOPY #8
MALIA & ALEJO ROSA
2340-2342 W. FULLERTON
NO WINDOWS
5 FEET
U.S. INTERNATIONAL INC.
2340 W. FULLERTON
CANOPY #8
20.7 FEET
2340 WEST FULLERTON

Department of Business Affairs and Consumer Protection
Small Business Center- Public Way Use Unit
City Hall - 121 N. LaSalle Street Room 800 • Chicago, IL 60602
312-74-GOBIZ / 312-744-6249 • (312) 744-1944 (TTY)
http://www.cityofchicago.org/bacp

01/21/2015

Alderman **Scott Waguespack**
Ward # **32**
City of Chicago
City Hall, Room **300**
121 North LaSalle Street
Chicago, Illinois 60602

Re: An ordinance to use and maintain a portion of the public right-of-way for **eight (8) awning(s)** for **M.R. INTERNATIONAL INC.**, adjacent to the premises known as **2340-42 W. Fullerton Ave.**.

Dear Alderman **Scott Waguespack**:

The applicant referenced above has requested the use of the public right-of-way for a **awning(s)**. An ordinance has been prepared by the Department of Business Affairs and Consumer Protection – Small Business Center - Public Way Use Unit for presentation to the City Council. Because this request was made for properties located in your ward, as approved by you as per the attached, I respectfully request that you introduce the attached ordinance at the next City Council meeting.

If you have any questions regarding this ordinance, please contact Anthony Bertuca at (312) 744-5506.

Department of Business Affairs and Consumer Protection

City of Chicago

O2015-465

Office of the City Clerk

Document Tracking Sheet

Meeting Date:	1/21/2015
Sponsor(s):	Waguespack (32)
Type:	Ordinance
Title:	Awning(s) for Papa John's Pizza
Committee(s) Assignment:	Committee on Transportation and Public Way

ORDINANCE
PAPA JOHN'S PIZZA
Acct. No. 391523 - 7
Permit No. 1116493

Be It Ordained by the City Council of the City of Chicago:

SECTION 1. Permission and authority are hereby given and granted to PAPA JOHN'S PIZZA, upon the terms and subject to the conditions of this ordinance to construct, install, maintain and use one (1) Awning(s) projecting over the public right-of-way adjacent to its premises known as 907 N. Damen Ave..

Said Awning(s) at N. Damen Avenue measure(s):
One (1) at three point three three (3.33) feet in length, and two point zero eight (2.08) feet in width for a total of six point nine three (6.93) square feet.

The location of said privilege shall be as shown on prints kept on file with the Department of Business Affairs and Consumer Protection and the Office of the City Clerk.

Said privilege shall be constructed in accordance with plans and specifications approved by the Zoning Department - Signs.

This grant of privilege in the public way shall be subject to the provisions of Section 10-28-015 and all other required provisions of the Municipal Code of Chicago.

The grantee shall pay to the City of Chicago as compensation for the privilege #1116493 herein granted the sum of fifty ($50.00) per annum in advance.

A 25% penalty will be added for payments received after due date.

The permit holder agrees to hold the City of Chicago harmless for any damage, relocation or replacement costs associated with damage, relocation or removal of private property caused by the City performing work in the public way.

Authority herein given and granted for a period of five (5) years from and after Date of Passage.

Alderman _____

Scott Waguespack 32nd Ward

Side view

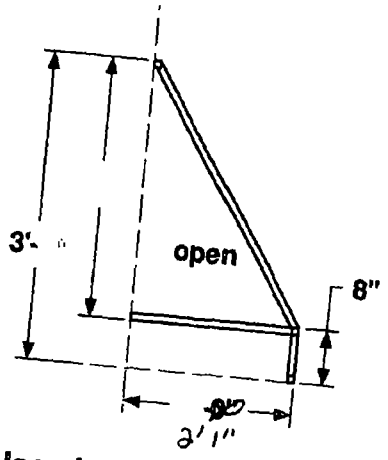

Notes:
--alum staple frames (2)
--welded construction
--tubing as noted – 1 inch
--silver frame finish

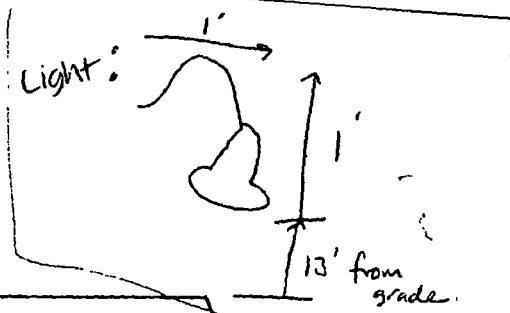

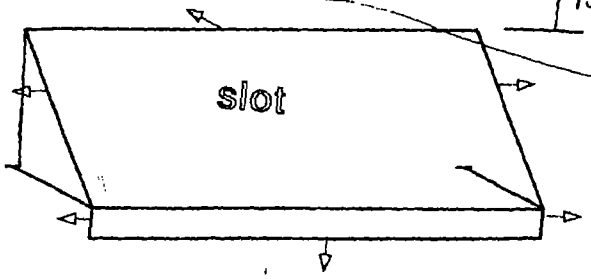

Iso view , N101 / N102

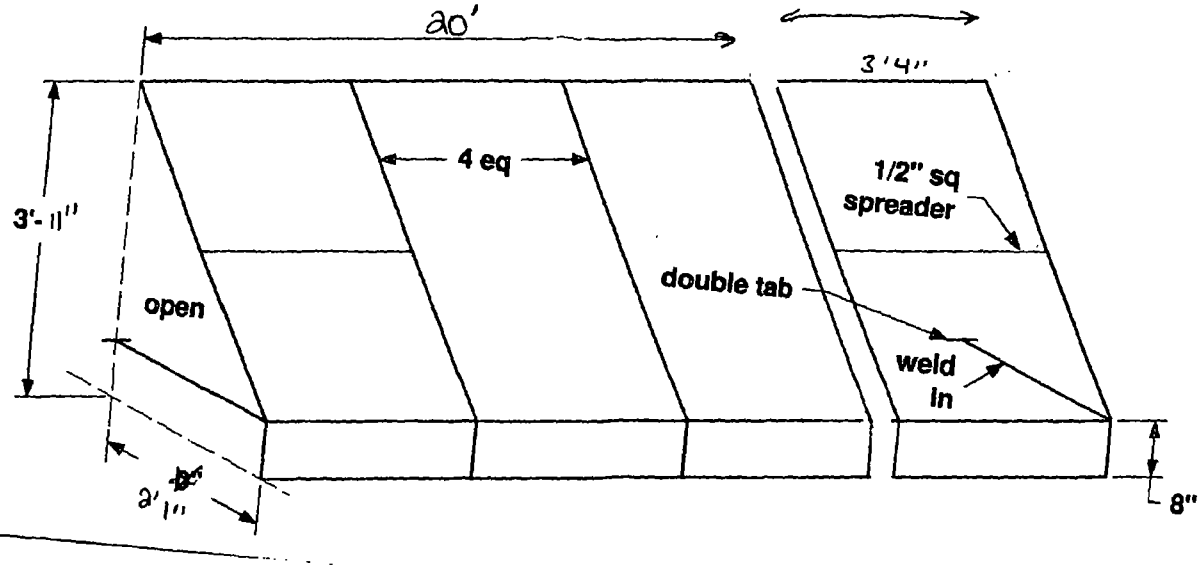

Department of Business Affairs and Consumer Protection
Small Business Center - Public Way Use Unit
City Hall - 121 N LaSalle Street, Room 800 • Chicago, IL 60602
312-74-GOBIZ / 312-744-6249 • (312) 744-1944 (TTY)
http://www.cityofchicago.org/bacp

01/21/2015

Alderman **Scott Waguespack**
Ward # **32**
City of Chicago
City Hall, Room **300**
121 North LaSalle Street
Chicago, Illinois 60602

Re: An ordinance to use and maintain a portion of the public right-of-way for **one (1) awning(s)** for **PAPA JOHN'S PIZZA**, adjacent to the premises known as **907 N. Damen Ave.**.

Dear Alderman **Scott Waguespack**:

The applicant referenced above has requested the use of the public right-of-way for a **awning(s)**. An ordinance has been prepared by the Department of Business Affairs and Consumer Protection – Small Business Center - Public Way Use Unit for presentation to the City Council. Because this request was made for properties located in your ward, as approved by you as per the attached, I respectfully request that you introduce the attached ordinance at the next City Council meeting.

If you have any questions regarding this ordinance, please contact Anthony Bertuca at (312) 744-5506.

Department of Business Affairs and Consumer Protection

City of Chicago

O2015-467

Office of the City Clerk

Document Tracking Sheet

Meeting Date:	1/21/2015
Sponsor(s):	Waguespack (32)
Type:	Ordinance
Title:	Awning(s) for Sleepy's - Privilege No. 1114645
Committee(s) Assignment:	Committee on Transportation and Public Way

ORDINANCE
SLEEPY'S
Acct. No. 381413 - 23
Permit No. 1114645

Be It Ordained by the City Council of the City of Chicago:

SECTION 1. Permission and authority are hereby given and granted to SLEEPY'S, upon the terms and subject to the conditions of this ordinance to construct, install, maintain and use three (3) Awning(s) projecting over the public right-of-way adjacent to its premises known as 3169 N. Lincoln Ave..

Said Awning(s) at W Belmont Ave measure(s):
One (1) at twelve point two five (12.25) feet in length, and one point five (1.5) foot in width for a total of eighteen point three eight (18.38) square feet.

Said Awning(s) at N. Lincoln Avenue measure(s):
One (1) at sixteen point six seven (16.67) feet in length, and one point five (1.5) foot in width for a total of twenty-five point zero one (25.01) square feet.
One (1) at eighteen point eight three (18.83) feet in length, and one point five (1.5) foot in width for a total of twenty-eight point two five (28.25) square feet.

The location of said privilege shall be as shown on prints kept on file with the Department of Business Affairs and Consumer Protection and the Office of the City Clerk.

Said privilege shall be constructed in accordance with plans and specifications approved by the Zoning Department - Signs.

This grant of privilege in the public way shall be subject to the provisions of Section 10-28-015 and all other required provisions of the Municipal Code of Chicago.

The grantee shall pay to the City of Chicago as compensation for the privilege #1114645 herein granted the sum of one hundred fifty ($150.00) per annum in advance.

A 25% penalty will be added for payments received after due date.

The permit holder agrees to hold the City of Chicago harmless for any damage, relocation or replacement costs associated with damage, relocation or removal of private property caused by the City performing work in the public way.

Authority herein given and granted for a period of five (5) years from and after Date of Passage.

Alderman Scott Waguespack

Scott Waguespack 32nd Ward

Awnings F Stapled to Frame Awning

Type:	24" Shed Style
Illumination:	Non-Illuminated
To Grade:	Bottom of Awning to Grade = 6'-0"

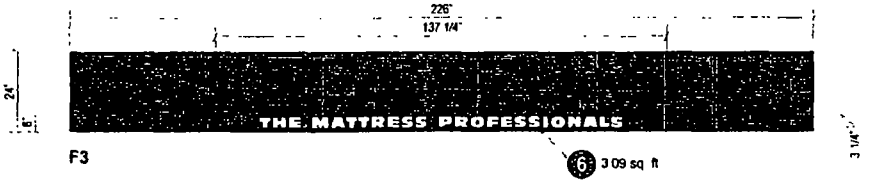

F3

6 3.09 sq ft

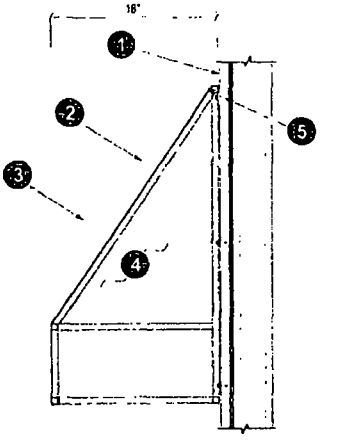

Existing Awning Framing Section
Scale N.T.S.

Typical Support Detail

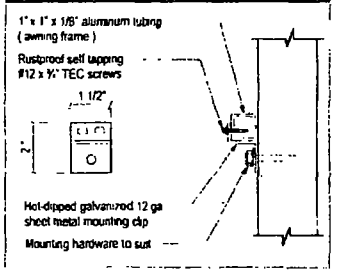

Awning Recovey Layout Details

Scale 3/8" = 1'-0"

Specifications:

1 Existing Facade Aluminum Mullions (Storefront glazing system)
2 Awning Material Sunbrella #6031 Burgundy
3 1" x 1" x 0.125" Aluminum square tubing frame with natural finish (wire brush all welds)
4 Closed ends & open bottom
5 Mounting hardware to suit
6 White vinyl copy

SLEEPY'S
The Mattress Professionals

Client: Sleepy's
Site #: SY-4LW
Address: 3169 North Lincoln Ave
Chicago IL 60657
Lakeview West

REVISIONS			
05/01/2014	Alternate Rendering	JD
05/15/2014	Revise awning copy	SB
06/04/2014	Centered Sign s A and E in sign band and added detail page	JD
06/16/2014	Removed Unwanted Options	SD
08/15/2014	Update signs per A15289 to 4LW, add bronze renderings	CC
08/18/2014	Revise to put back awnings on all elevation pages	CC

This rendering is the property of Anchor Sign Inc. It is for the exclusive use of Anchor Sign, Inc. and the party which established the rendering. It is an unpublished original drawing not to be distributed, reproduced or exhibited without the consent of Anchor Sign, Inc. Please contact your account manager with questions regarding this document.

AnchorSign
1.800.213.3331

Awnings F	Stapled to Frame Awning
Type	24" Shed Style
Illumination	Non Illuminated
To Grade	Bottom of Awning to Grade = 8 -0"

F1

6 2 5 sq ft

F2

6 2 5 sq ft

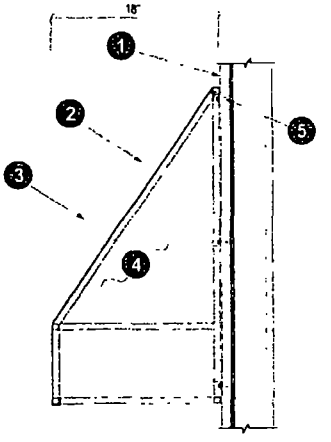

Existing Awning Framing Section

Scale . N T S

Typical Support Detail

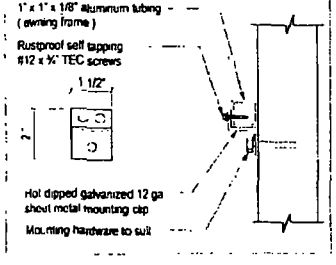

Awning Recovey Layout Details

Scale 3/8" = 1 -0"

Specifications

1 Existing Facade Aluminum Mullions (Storefront glazing system)
2 Awning Material Sunbrella #6031 Burgundy
3 1" x 1" x 0 125" Aluminum square tubing frame with natural finish (wire brush all welds)
4 Closed ends & open bottom
5 Mounting hardware to suit
6 White vinyl copy

SLEEPY'S
The Mattress Professionals

Client	Sleepy's
Site #	SY-4LW
Address	3159 North Lincoln Ave
	Chicago, IL 60657
	Lakeview West

REVISION INFO			
05/01/2014	Alternate Rendering	JD	
05/15/2014	Revise awning copy	SB	
06/04/2014	Centered Sign s A and E in sign band and added detail page	JD	
06/16/2014	Removed Unwanted Objects	SD	
06/15/2014	Update story no. A19089 to 4LW, add banner renderings	CC	
06/16/2014	Revise to pull back awnings on all elevation pages	CC	

This rendering is the property of Anchor Sign, Inc. It is for the exclusive use of Anchor Sign Inc. and the party which requested this rendering. It is an unpublished original drawing and is not distributed, reproduced or exhibited without the consent of Anchor Sign Inc. Please contact your account manager with questions regarding this statement.

AnchorSign

Department of Business Affairs and Consumer Protection
Small Business Center - Public Way Use Unit
City Hall - 121 N. LaSalle Street, Room 800 • Chicago, IL 60602
312-74-GOBIZ / 312-744-6249 • (312) 744-1944 (TTY)
http://www.cityofchicago.org/bacp

01/21/2015

Alderman **Scott Waguespack**
Ward # **32**
City of Chicago
City Hall, Room **300**
121 North LaSalle Street
Chicago, Illinois 60602

Re: An ordinance to use and maintain a portion of the public right-of-way for **three (3) awning(s)** for **SLEEPY'S**, adjacent to the premises known as **3169 N. Lincoln Ave.**.

Dear Alderman **Scott Waguespack**:

The applicant referenced above has requested the use of the public right-of-way for a **awning(s)**. An ordinance has been prepared by the Department of Business Affairs and Consumer Protection – Small Business Center - Public Way Use Unit for presentation to the City Council. Because this request was made for properties located in your ward, as approved by you as per the attached, I respectfully request that you introduce the attached ordinance at the next City Council meeting.

If you have any questions regarding this ordinance, please contact Anthony Bertuca at (312) 744-5506.

Department of Business Affairs and Consumer Protection

City of Chicago

O2015-468

Office of the City Clerk

Document Tracking Sheet

Meeting Date:	1/21/2015
Sponsor(s):	Waguespack (32)
Type:	Ordinance
Title:	Awning(s) for Sleepy's - Privilege No. 1115581
Committee(s) Assignment:	Committee on Transportation and Public Way

ORDINANCE
SLEEPY'S
Acct. No. 381413 - 23
Permit No. 1115581

Be It Ordained by the City Council of the City of Chicago:

SECTION 1. Permission and authority are hereby given and granted to SLEEPY'S, upon the terms and subject to the conditions of this ordinance to construct, install, maintain and use five (5) Awning(s) projecting over the public right-of-way adjacent to its premises known as 3169 N. Lincoln Ave..

Said Awning(s) at W Belmont Ave measure(s):
One (1) at ten point six seven (10.67) feet in length, and one point five (1.5) foot in width for a total of sixteen point zero one (16.01) square feet.

Said Awning(s) at N Lincoln Ave measure(s):
One (1) at twelve point zero eight (12.08) feet in length, and one point five (1.5) foot in width for a total of eighteen point one two (18.12) square feet.
One (1) at seven point nine two (7.92) feet in length, and one point five (1.5) foot in width for a total of eleven point eight eight (11.88) square feet.
Two (2) at ten point two five (10.25) feet in length, and one point five (1.5) foot in width for a total of thirty point seven five (30.75) square feet.

The location of said privilege shall be as shown on prints kept on file with the Department of Business Affairs and Consumer Protection and the Office of the City Clerk.

Said privilege shall be constructed in accordance with plans and specifications approved by the Zoning Department - Signs.

This grant of privilege in the public way shall be subject to the provisions of Section 10-28-015 and all other required provisions of the Municipal Code of Chicago.

The grantee shall pay to the City of Chicago as compensation for the privilege #1115581 herein granted the sum of one hundred seventy-five ($175.00) per annum in advance.

A 25% penalty will be added for payments received after due date.

The permit holder agrees to hold the City of Chicago harmless for any damage, relocation or replacement costs associated with damage, relocation or removal of private property caused by the City performing work in the public way.

Authority herein given and granted for a period of five (5) years from and after Date of Passage.

Alderman Scott Waguespack

Scott Waguespack 32nd Ward

Awnings E	Stapled to Frame Awning
Type	24" Shed Style
Illumination	Non-Illuminated
To Grade	Bottom of Awning to Grade = 8'-0"

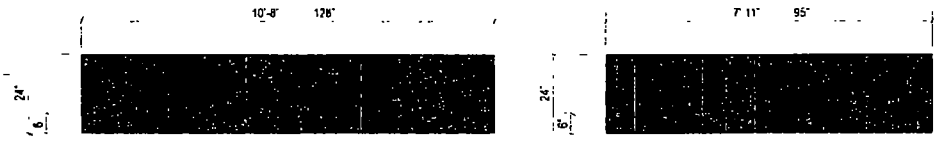

E1 E2

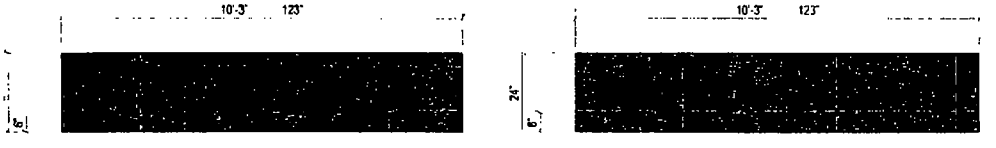

E3 E4

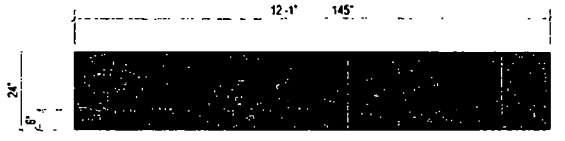

E5

Awning Recovey Layout Details

Scale 3/8" = 1'-0"

Typical Support Detail:

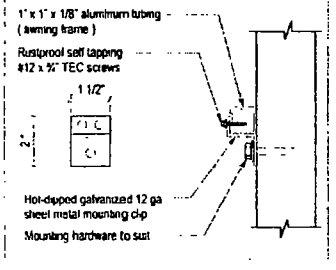

Specifications:

1 Existing Facade Aluminum Mullions (Storefront glazing system)
2 Awning Material Sunbrella #6031 Burgundy
3 1" x 1" x 0 125" Aluminum square tubing frame with natural finish (wire brush all welds)
4 Closed ends & open bottom
5 Mounting hardware to suit
6 White vinyl copy

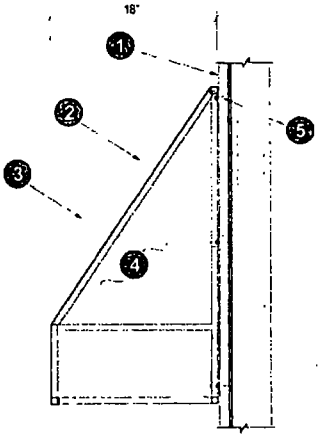

Existing Awning Framing Section

Scale NTS

SLEEPY'S
The Mattress Professionals

Client	Sleepy's
Site #	SY-4LW
Address	3169 North Lincoln Ave
	Chicago IL 60657
	Lakeview West

REVISION INFO

05/01/2014	Alternate Rendering	JD
05/15/2014	Revise awning copy	SB
05/04/2014	Centered Sign's A and E in sign band and added detail page	JD
05/16/2014	Removed Unwanted Options	SD
05/15/2014	Update store no A15382 to 4LW, add banner renderings	CC
06/16/2014	Revise to pull back awnings on all elevation pages	CC

This rendering is the property of Anchor Sign, Inc. & is for the exclusive use of Anchor Sign Inc. and the party which requested the rendering. It is an unpublished original drawing not to be distributed, reproduced or published without the consent of Anchor Sign, Inc. Please contact your account manager with questions regarding this statement.

AnchorSign.
T. 800 345 3311

Awnings E	Stapled to Frame Awning
Type	24" Shed Style
Illumination	Non Illuminated
To Grade	Bottom of Awning to Grade = 8'-0"

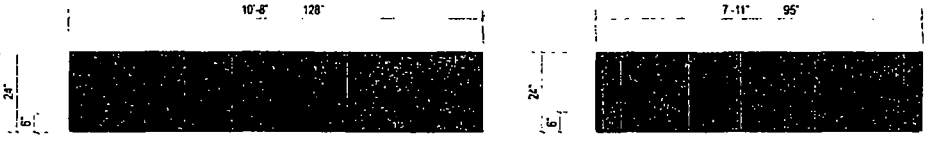

E1 E2

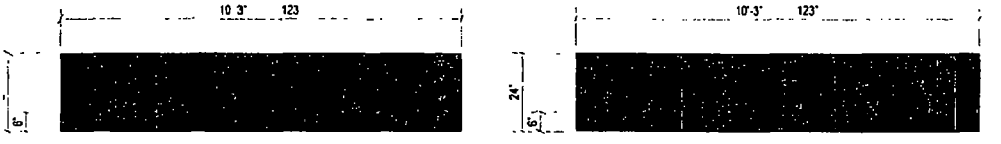

E3 E4

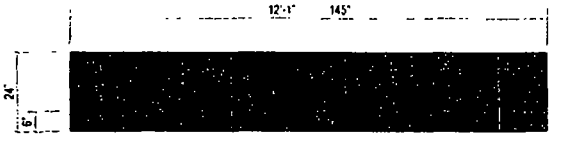

E5

Awning Recovey Layout Details

Scale 3/8" = 1'-0"

Typical Support Detail

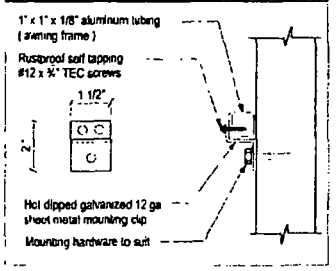

Specifications:

1 Existing Facade Aluminum Mullions (Storefront glazing system)
2 Awning Material Sunbrella #6031 Burgundy
3 1" x 1" x 0 125" Aluminum square tubing frame with natural finish (wire brush all welds)
4 Closed ends & open bottom
5 Mounting hardware to suit
6 White vinyl copy

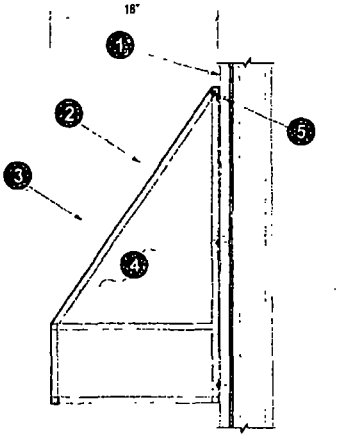

Existing Awning Framing Section

Scale N T S

SLEEPY'S
The Mattress Professionals

Client	Sleepy's
Site #	SY-4LW
Address	3169 North Lincoln Ave
	Chicago, IL 60657
	Lakeview West

REVISION INFO			
05/01/2014	Alamasa Rendering	JD
05/15/2014	Revise awning copy	SB
06/04/2014	Centered Sign s A and E in sign band and added dotted page	JD
06/16/2014	Removed Unwanted Options	SD
06/19/2014	Update store no A19389 to 4LW, add banner renderings	CC
08/18/2014	Revise to put back awnings on all elevation pages	CC

This rendering is the property of Anchor Sign, Inc. It is for the exclusive use of Anchor Sign, Inc. and the party which requested this rendering. It is an unpublished original drawing not to be distributed, reproduced or exhibited without the consent of Anchor Sign, Inc. Please contact your account manager with questions regarding this statement.

AnchorSign.
1.800.211.3331

Department of Business Affairs and Consumer Protection
Small Business Center - Public Way Use Unit
City Hall - 121 N LaSalle Street, Room 800 • Chicago, IL 60602
312-74-GOBIZ / 312-744-6249 • (312) 744-1944 (TTY)
http://www.cityofchicago.org/bacp

01/21/2015

Alderman **Scott Waguespack**
Ward # **32**
City of Chicago
City Hall, Room **300**
121 North LaSalle Street
Chicago, Illinois 60602

Re: An ordinance to use and maintain a portion of the public right-of-way for **five (5) awning(s)** for **SLEEPY'S**, adjacent to the premises known as **3169 N. Lincoln Ave.**.

Dear Alderman **Scott Waguespack**:

The applicant referenced above has requested the use of the public right-of-way for a **awning(s)**. An ordinance has been prepared by the Department of Business Affairs and Consumer Protection – Small Business Center - Public Way Use Unit for presentation to the City Council. Because this request was made for properties located in your ward, as approved by you as per the attached, I respectfully request that you introduce the attached ordinance at the next City Council meeting.

If you have any questions regarding this ordinance, please contact Anthony Bertuca at (312) 744-5506.

Department of Business Affairs and Consumer Protection

City of Chicago

O2015-470

Office of the City Clerk

Document Tracking Sheet

Meeting Date:	1/21/2015
Sponsor(s):	Waguespack (32)
Type:	Ordinance
Title:	Awning(s) for Starbucks Coffee No. 228
Committee(s) Assignment:	Committee on Transportation and Public Way

ORDINANCE
STARBUCKS COFFEE #228
Acct. No. 63414 - 18
Permit No. 1115140

Be It Ordained by the City Council of the City of Chicago:

SECTION 1. Permission and authority are hereby given and granted to STARBUCKS COFFEE #228, upon the terms and subject to the conditions of this ordinance to construct, install, maintain and use two (2) Awning(s) projecting over the public right-of-way adjacent to its premises known as 1001 W. Armitage Ave..

Said Awning(s) at W Armitage Ave measure(s):
One (1) at forty-one point six seven (41.67) feet in length, and two point five (2.5) feet in width for a total of one hundred four point one eight (104.18) square feet.
One (1) at twenty-two point five (22.5) feet in length, and two point five (2.5) feet in width for a total of fifty-six point two five (56.25) square feet.

The location of said privilege shall be as shown on prints kept on file with the Department of Business Affairs and Consumer Protection and the Office of the City Clerk.

Said privilege shall be constructed in accordance with plans and specifications approved by the Zoning Department - Signs.

This grant of privilege in the public way shall be subject to the provisions of Section 10-28-015 and all other required provisions of the Municipal Code of Chicago.

The grantee shall pay to the City of Chicago as compensation for the privilege #1115140 herein granted the sum of one hundred sixteen dollars and sixty-seven cents ($116.67) per annum in advance.

A 25% penalty will be added for payments received after due date.

The permit holder agrees to hold the City of Chicago harmless for any damage, relocation or replacement costs associated with damage, relocation or removal of private property caused by the City performing work in the public way.

Authority herein given and granted for a period of five (5) years from and after Date of Passage.

Alderman _____

Scott Waguespack 32nd Ward

AWNINGS - Qty 1 ea.

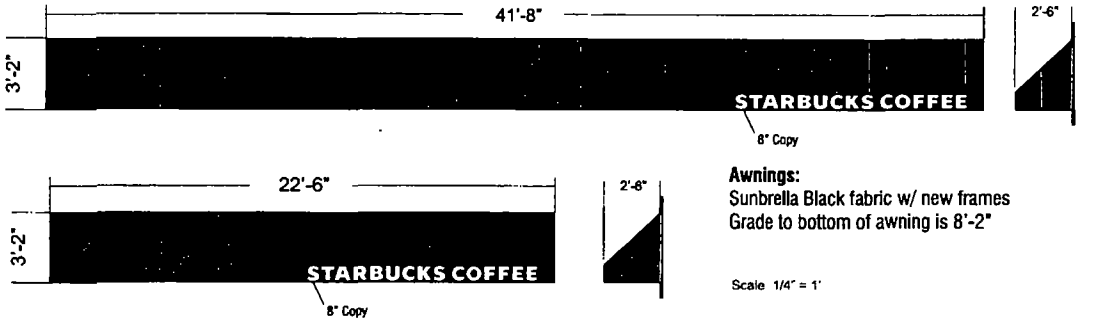

Awnings:
Sunbrella Black fabric w/ new frames
Grade to bottom of awning is 8'-2"

Scale 1/4" = 1'

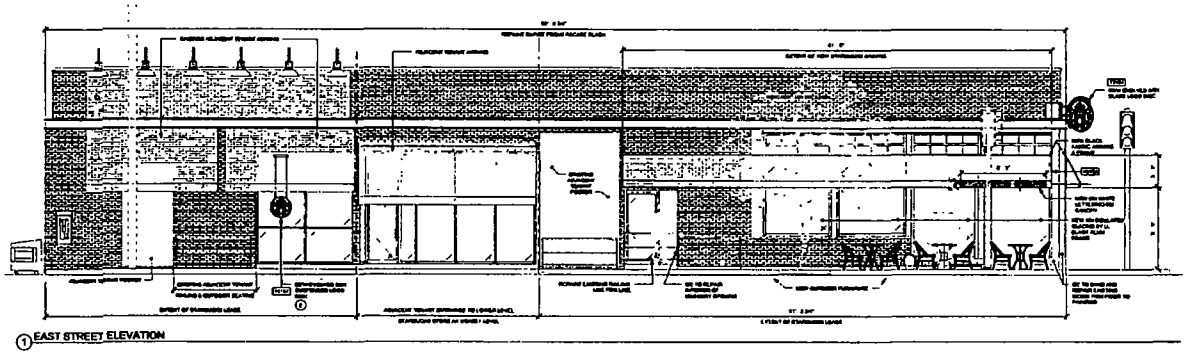

① EAST STREET ELEVATION

HILTON DISPLAYS

QID - 14-24671

PROJECT TITLE / ADDRESS
Starbucks # 228
1001 W. Armitage
Chicago, IL

CLIENT CONTACT
Susan Arnold

SALESMAN / PM
Jack Smelser

DATE
7-3-14

DESIGNER
Chad Wice

ENGINEER OF RECORD
Bill Leavitt

FILE NAME
14-24671\SB 228

General Sign Specifications
☐ Interior ☐ Exterior
☐ Single Faced ☐ Double Faced
☐ _____
☐ Non-Illuminated
☐ Illuminated
☐ 120 Volts _____ Amps(+/-)
☐ 277 Volts _____ Amps(+/-)
☐ _____ _____ Amps(+/-)
☐ UL Listed ☐ Non UL Listed
Location _____
Windload _____
Area _____ Sq. Ft. Weight _____ Lbs

Drawing Revisions

Drawn By	Date	Change
CW	7-17-14	Show sign owner
MR	7-22-14	Site Plan

SIGNS SPECIFICATIONS APPROVED AS SHOWN ON THIS PRINT BY

	DATE
CW	7-3-14
PRODUCTION SUPERVISOR	
INSTALLATION SUPERVISOR	
CLIENT	
UL	
LANDLORD	
IL	

This Proprietary Design is the Property of HILTON DISPLAYS, and is to be viewed only by people from your office. It is Illegal to show this Copyrighted Design to anyone outside of your office for the sole purpose of estimating Hilton Displays by using this as a quoting tool for other companies.
© Copyright HILTON DISPLAYS

Underwriters Laboratories

Department of Business Affairs and Consumer Protection
Small Business Center - Public Way Use Unit
City Hall - 121 N. LaSalle Street, Room 800 • Chicago, IL 60602
(312)-74-GOBIZ (312-744-6249) • (312) 744-1944 (TTY)
http://www.cityofchicago.org/bacp

01/21/2015

Alderman **Scott Waguespack**
Ward # **32**
City of Chicago
City Hall, Room **300**
121 North LaSalle Street
Chicago, Illinois 60602

Re: An ordinance to use and maintain a portion of the public right-of-way for **two (2) awning(s)** for **STARBUCKS COFFEE #228**, adjacent to the premises known as **1001 W. Armitage Ave.**.

Dear Alderman **Scott Waguespack**:

The applicant referenced above has requested the use of the public right-of-way for a **awning(s)**. An ordinance has been prepared by the Department of Business Affairs and Consumer Protection – Small Business Center - Public Way Use Unit for presentation to the City Council. Because this request was made for properties located in your ward, as approved by you as per the attached, I respectfully request that you introduce the attached ordinance at the next City Council meeting.

If you have any questions regarding this ordinance, please contact Anthony Bertuca at (312) 744-5506.

Department of Business Affairs and Consumer Protection

City of Chicago

O2015-473

Office of the City Clerk

Document Tracking Sheet

Meeting Date:	1/21/2015
Sponsor(s):	Waguespack (32)
Type:	Ordinance
Title:	Awning(s) for White House Black Market
Committee(s) Assignment:	Committee on Transportation and Public Way

ORDINANCE
WHITE HOUSE BLACK MARKET
Acct. No. 302541 - 5
Permit No. 1115797

Be It Ordained by the City Council of the City of Chicago:

SECTION 1. Permission and authority are hereby given and granted to WHITE HOUSE BLACK MARKET, upon the terms and subject to the conditions of this ordinance to construct, install, maintain and use six (6) Awning(s) projecting over the public right-of-way adjacent to its premises known as 901 W. Weed St..

Said Awning(s) at W Weed St measure(s):
Two (2) at five point four two (5.42) feet in length, and four point five (4.5) feet in width for a total of forty-eight point seven eight (48.78) square feet.
Two (2) at twelve point six seven (12.67) feet in length, and four point five (4.5) feet in width for a total of one hundred fourteen point zero three (114.03) square feet.
One (1) at five point two five (5.25) feet in length, and four point five (4.5) feet in width for a total of twenty-three point six three (23.63) square feet.
One (1) at six point zero eight (6.08) feet in length, and four point five (4.5) feet in width for a total of twenty-seven point three six (27.36) square feet.

The location of said privilege shall be as shown on prints kept on file with the Department of Business Affairs and Consumer Protection and the Office of the City Clerk.

Said privilege shall be constructed in accordance with plans and specifications approved by the Zoning Department - Signs.

This grant of privilege in the public way shall be subject to the provisions of Section 10-28-015 and all other required provisions of the Municipal Code of Chicago.

The grantee shall pay to the City of Chicago as compensation for the privilege #1115797 herein granted the sum of one hundred seventy-five ($175.00) per annum in advance.

A 25% penalty will be added for payments received after due date.

The permit holder agrees to hold the City of Chicago harmless for any damage, relocation or replacement costs associated with damage, relocation or removal of private property caused by the City performing work in the public way.

Authority herein given and granted for a period of five (5) years from and after Date of Passage.

Alderman Scott Waguespack

Scott Waguespack 32nd Ward

Ⓐ REVERSE PUSH-THRU FACE-LIT LETTERS - ELEVATION
Scale: 3/4" = 1' - 0"

11' - 5 1/2" — 19 10 SQ FT

20" — 11" / 5 1/2"

WHITE | BLACK
HOUSE MARKET

Ⓐ REVERSE PUSH-THRU FACE-LIT LETTERS - SECTION
Scale: N.T.S.

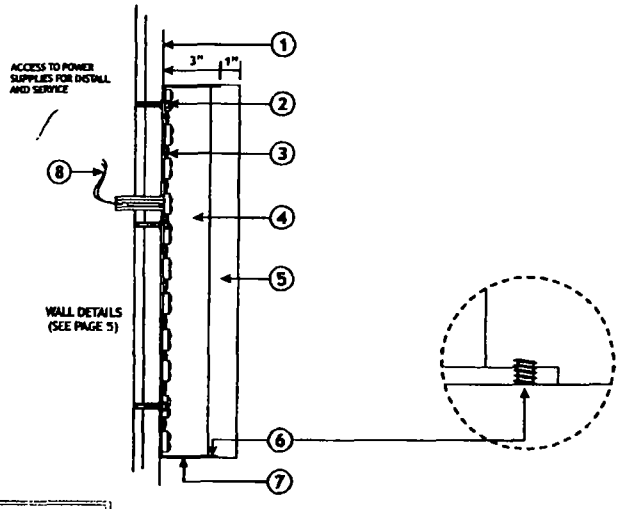

ILLUMINATED LETTER - DETAILS

1. LINE OF WALL (SEE PAGE 5)
2. FASTENERS AS REQUIRED
3. WHITE 6800K LED'S
4. ALUMINUM LETTER, INTERIOR PAINTED WHITE
5. 1 1/2" FLAME POLISHED CLEAR ACRYLIC FACE WITH TWO LAYERS OF WHITE LIGHT DIFFUSER VINYL APPLIED SECOND SURFACE
6. FACE ATTACHED WITH COUNTERSUNK SET SCREWS PAINTED BLACK S.W. GF5-95794
7. ALUMINUM LETTER RETURNS PAINTED BLACK S.W. GF5-95794, SATIN FINISH
8. CLEAR ACCESS FOR ELECTRICAL WIRING MANDATORY

WHBM11 5.5RPT

Ruggles SIGN
101 Kuhlman Blvd.
PO Box 349
Versailles, KY 40383
859.879.1199

WHITE | BLACK HOUSE MARKET

Store 3650
Space 4

THE SHOPS ON FREMONT
901 WEST WEED STREET
CHICAGO, IL 60642

CUSTOMER APPROVAL

Customer Signature _____ Date _____
Copy, Colors and Sizes

RUGGLES SIGN COMPANY DOES NOT PROVIDE PRIMARY ELECTRICAL TO SIGN LOCATION RESPONSIBILITY OF OTHERS!

This design is the exclusive property of Ruggles Sign Company and cannot be reproduced in whole or in part without their prior written approval.

Submittal Date: 08/21/14
Plan Issue/Rev Date: 09/17/14
Acct Rep: Vickie Richardson
Designer: Jason Elmore

REVISIONS
r1 08/28/14 r5: 10/14/14
r2 09/03/14 r6: _____
r3. 09/15/14 r7: _____
r4- 09/22/14 r8: _____

Page: 7

STOREFRONT - SECTION
Scale: N.T.S.

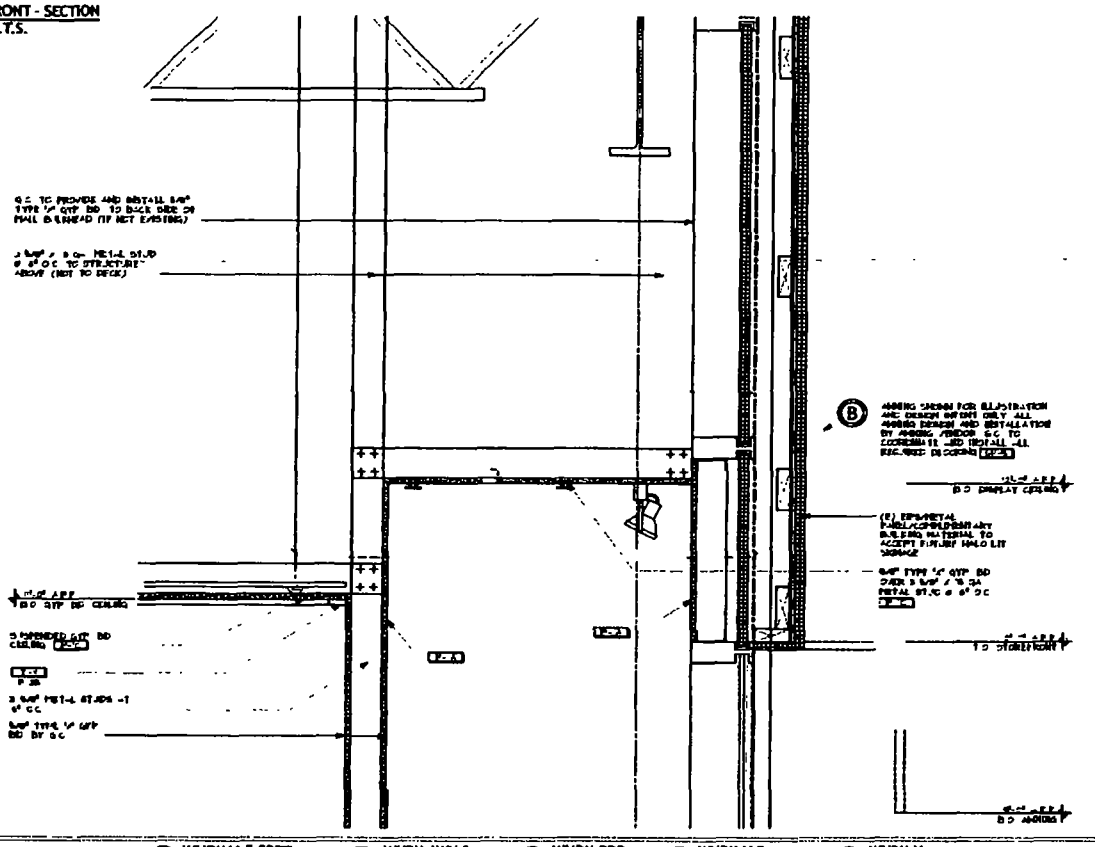

Ⓐ WHBM11 5.5RPT Qty - 2 | Ⓑ WHBM AWN S Qty - 6 | Ⓒ WHBM RDP Qty - 1 | Ⓓ WHBM V Doors Qty - 1 | Ⓔ WHBM V com Qty - 4

Ruggles SIGN
101 Kuhlman Blvd.
PO Box 349
Versailles, KY 40383
859.879.1199

WHITE | BLACK
HOUSE | MARKET

Store 3650
Space 4

THE SHOPS ON FREMONT
901 WEST WEED STREET
CHICAGO, IL 60642

CUSTOMER APPROVAL

Customer Signature _____ Date _____
Copy, Colors and Sizes

RUGGLES SIGN COMPANY DOES NOT PROVIDE PRIMARY ELECTRICAL TO SIGN LOCATION RESPONSIBILITY OF OTHERS!

This design is the exclusive property of Ruggles Sign Company and cannot be reproduced in whole or in part, without their prior written approval.

Submittal Date: 08/21/14
Plan Issue/Rev Date: 09/17/14
Acct Rep: Vickie Richardson
Designer: Jason Elmore

REVISIONS
r1 09/28/14 r5: 10/14/14
r2 09/30/14 r6: _____
r3 09/15/14 r7: _____
r4 09/22/14 r8: _____

Page: 6

(B) STOREFRONT AWNING - END
Scale: N.T.S.

* See storefront elevations for V.I.F. awning sizes

* Additional site specific details by awning manufacturer

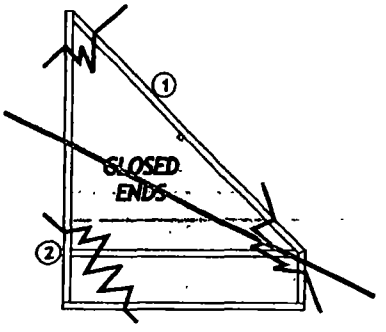

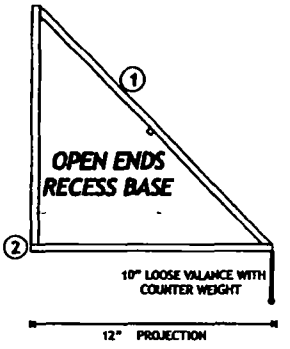

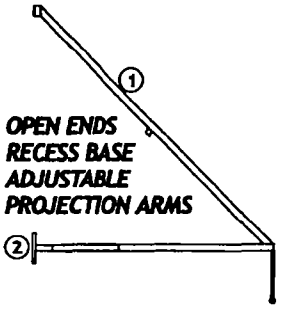

STOREFRONT AWNING - DETAILS

1. SUNBRELLA 4608 JET BLACK FABRIC ON VALANCE AND ENDS WITH WHITE INK STRIPES (B.M. OC65-Chantilly Lace) ON DECK ONLY
2. ALUM CONSTRUCTION AWNING FRAME WITH ALL CONNECTIONS WELDED FRAME COLOR TO BE: POWDER COATED BLACK TO MATCH FABRIC
3. ALL MOUNTING HARDWARE PAINTED BLACK TO MATCH FRAME TEK SCREW/ANCHOR APPROPRIATE SIZE TO BE DETERMINED

AWNING TYPICAL MOUNTING DETAILS

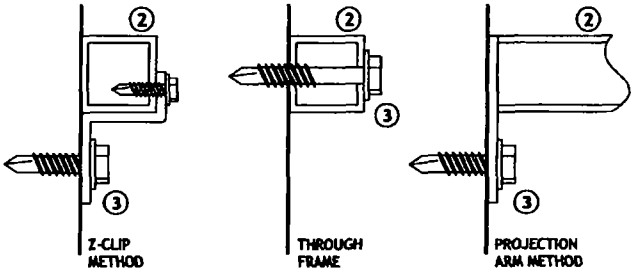

WHBM AWN S

Ruggles SIGN
101 Kuhlman Blvd.
PO Box 349
Versailles, KY 40383
859.879.1199

WHITE | BLACK
HOUSE | MARKET

Store 3650
Space 4

THE SHOPS ON FREMONT
901 WEST WEED STREET
CHICAGO, IL 60642

CUSTOMER APPROVAL

Customer Signature _____ Date _____
Copy, Colors and Sizes

RUGGLES SIGN COMPANY DOES NOT PROVIDE PRIMARY ELECTRICAL TO SIGN LOCATION RESPONSIBILITY OF OTHERS!

This design is the exclusive property of Ruggles Sign Company and cannot be reproduced in whole or in part without their prior written approval.

Submittal Date: 08/21/14
Plan Issue/Rev Date: 09/17/14
Acct Rep: Vickie Richardson
Designer: Jason Elmore

REVISIONS
r1 08/29/14 r5: 10/14/14
r2 09/03/14 r6: _____
r3 09/15/14 r7: _____
r4 09/22/14 r8: _____

Page: 8

Department of Business Affairs and Consumer Protection
Small Business Center - Public Way Use Unit
City Hall - 121 N. LaSalle Street, Room 800 • Chicago, IL 60602
312-74-GOBIZ / 312-744-6249 • (312) 744-1944 (TTY)
http://www.cityofchicago.org/bacp

01/21/2015

Alderman **Scott Waguespack**
Ward # **32**
City of Chicago
City Hall, Room **300**
121 North LaSalle Street
Chicago, Illinois 60602

Re: An ordinance to use and maintain a portion of the public right-of-way for **six (6) awning(s)** for **WHITE HOUSE BLACK MARKET**, adjacent to the premises known as **901 W. Weed St.**.

Dear Alderman **Scott Waguespack**:

The applicant referenced above has requested the use of the public right-of-way for a **awning(s)**. An ordinance has been prepared by the Department of Business Affairs and Consumer Protection – Small Business Center - Public Way Use Unit for presentation to the City Council. Because this request was made for properties located in your ward, as approved by you as per the attached, I respectfully request that you introduce the attached ordinance at the next City Council meeting.

If you have any questions regarding this ordinance, please contact Anthony Bertuca at (312) 744-5506.

Department of Business Affairs and Consumer Protection

City of Chicago

O2015-475

Office of the City Clerk

Document Tracking Sheet

Meeting Date:	1/21/2015
Sponsor(s):	Mell (33)
Type:	Ordinance
Title:	Awning(s) for Chicago Gadgets
Committee(s) Assignment:	Committee on Transportation and Public Way

ORDINANCE
CHICAGO GADGETS
Acct. No. 338585 - 1
Permit No. 1115097

Be It Ordained by the City Council of the City of Chicago:

SECTION 1. Permission and authority are hereby given and granted to CHICAGO GADGETS, upon the terms and subject to the conditions of this ordinance to maintain and use, as now constructed, one (1) Awning(s) projecting over the public right-of-way adjacent to its premises known as 4611 N. Kedzie Ave..

Said Awning(s) at N. Kedzie Avenue measure(s):
One (1) at twenty (20) feet in length, and two (2) feet in width for a total of forty (40) square feet.

The location of said privilege shall be as shown on prints kept on file with the Department of Business Affairs and Consumer Protection and the Office of the City Clerk.

Said privilege shall be constructed in accordance with plans and specifications approved by the Zoning Department - Signs.

This grant of privilege in the public way shall be subject to the provisions of Section 10-28-015 and all other required provisions of the Municipal Code of Chicago.

The grantee shall pay to the City of Chicago as compensation for the privilege #1115097 herein granted the sum of fifty ($50.00) per annum in advance.

A 25% penalty will be added for payments received after due date.

The permit holder agrees to hold the City of Chicago harmless for any damage, relocation or replacement costs associated with damage, relocation or removal of private property caused by the City performing work in the public way.

Authority herein given and granted for a period of five (5) years from and after Date of Passage.

Alderman 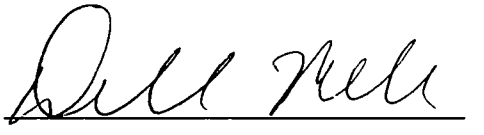

Deborah Mell 33rd Ward

APPLICATION TO USE THE PUBLIC RIGHT OF WAY

EXAMPLE OF CANOPY/AWNING DRAWING

CANOPY DRAWINGS

PROPERTY LOCATION: 4611 N. Kedzie Ave

ORGANIZATION'S NAME: Chicago Gadgets, Inc.

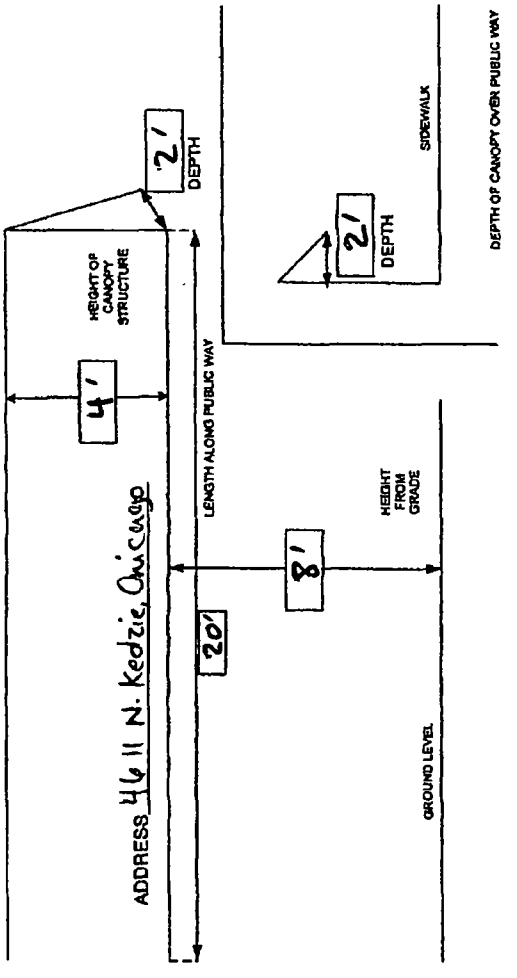

Department of Business Affairs and Consumer Protection
Small Business Center - Public Way Use Unit
City Hall - 121 N. LaSalle Street, Room 800 • Chicago, IL 60602
(312)-74-GOBIZ (312-744-6249) • (312) 744-1944 (TTY)
http://www.cityofchicago.org/bacp

01/21/2015

Alderman **Deborah Mell**
Ward # **33**
City of Chicago
City Hall, Room **208**
121 North LaSalle Street
Chicago, Illinois 60602

Re: An ordinance to use and maintain a portion of the public right-of-way for **one (1) awning(s)** for **CHICAGO GADGETS**, adjacent to the premises known as **4611 N. Kedzie Ave.**.

Dear Alderman **Deborah Mell**:

The applicant referenced above has requested the use of the public right-of-way for a **awning(s)**. An ordinance has been prepared by the Department of Business Affairs and Consumer Protection – Small Business Center - Public Way Use Unit for presentation to the City Council. Because this request was made for properties located in your ward, as approved by you as per the attached, I respectfully request that you introduce the attached ordinance at the next City Council meeting.

If you have any questions regarding this ordinance, please contact Anthony Bertuca at (312) 744-5506.

Department of Business Affairs and Consumer Protection

City of Chicago

O2015-477

Office of the City Clerk

Document Tracking Sheet

Meeting Date:	1/21/2015
Sponsor(s):	Colón (35)
Type:	Ordinance
Title:	Awning(s) for El Yunque Food & Liquor
Committee(s) Assignment:	Committee on Transportation and Public Way

ORDINANCE
EL YUNQUE FOOD & LIQUOR
Acct. No. 346323 - 1
Permit No. 1116368

Be It Ordained by the City Council of the City of Chicago:

SECTION 1. Permission and authority are hereby given and granted to EL YUNQUE FOOD & LIQUOR, upon the terms and subject to the conditions of this ordinance to maintain and use, as now constructed, one (1) Awning(s) projecting over the public right-of-way adjacent to its premises known as 1900 N. California Ave..

Said Awning(s) at N. California Avenue measure(s):
One (1) at twenty-six point three three (26.33) feet in length, and two (2) feet in width for a total of fifty-two point six six (52.66) square feet.

The location of said privilege shall be as shown on prints kept on file with the Department of Business Affairs and Consumer Protection and the Office of the City Clerk.

Said privilege shall be constructed in accordance with plans and specifications approved by the Zoning Department - Signs.

This grant of privilege in the public way shall be subject to the provisions of Section 10-28-015 and all other required provisions of the Municipal Code of Chicago.

The grantee shall pay to the City of Chicago as compensation for the privilege #1116368 herein granted the sum of fifty-one dollars and thirty-three cents ($51.33) per annum in advance.

A 25% penalty will be added for payments received after due date.

The permit holder agrees to hold the City of Chicago harmless for any damage, relocation or replacement costs associated with damage, relocation or removal of private property caused by the City performing work in the public way.

Authority herein given and granted for a period of five (5) years from and after 01/13/2015.

Alderman _____
Reynaldo Colon 35th Ward

EL KUNQUE
FOOD & LIQUOR
1900 N. CALIFORNIA
CHAMPAGNES · WHISKEY · WINES · SCOTCH · VODKA · COGNAC · TEQUILA · BEERS
$7.99

Department of Business Affairs and Consumer Protection
Small Business Center - Public Way Use Unit
City Hall - 121 N. LaSalle Street, Room 800 • Chicago, IL 60602
312-74-GOBIZ / 312-744-6249 • (312) 744-1944 (TTY)
http //www.cityofchicago org/bacp

01/21/2015

Alderman **Reynaldo Colon**
Ward # **35**
City of Chicago
City Hall, Room **203**
121 North LaSalle Street
Chicago, Illinois 60602

Re: An ordinance to use and maintain a portion of the public right-of-way for **one (1) awning(s)** for **EL YUNQUE FOOD & LIQUOR**, adjacent to the premises known as **1900 N. California Ave.**.

Dear Alderman **Reynaldo Colon**:

The applicant referenced above has requested the use of the public right-of-way for a **awning(s)**. An ordinance has been prepared by the Department of Business Affairs and Consumer Protection – Small Business Center - Public Way Use Unit for presentation to the City Council. Because this request was made for properties located in your ward, as approved by you as per the attached, I respectfully request that you introduce the attached ordinance at the next City Council meeting.

If you have any questions regarding this ordinance, please contact Anthony Bertuca at (312) 744-5506.

Department of Business Affairs and Consumer Protection

City of Chicago

O2015-482

Office of the City Clerk

Document Tracking Sheet

Meeting Date:	1/21/2015
Sponsor(s):	Sposato (36)
Type:	Ordinance
Title:	Awning(s) for Auto Ins. Center
Committee(s) Assignment:	Committee on Transportation and Public Way

ORDINANCE
AUTO INSURANCE CENTER
Acct. No. 70034 - 1
Permit No. 1116189

Be It Ordained by the City Council of the City of Chicago:

SECTION 1. Permission and authority are hereby given and granted to AUTO INSURANCE CENTER, upon the terms and subject to the conditions of this ordinance to maintain and use, as now constructed, one (1) Awning(s) projecting over the public right-of-way adjacent to its premises known as 7142 W. Belmont Ave..

Said Awning(s) at W. Belmont measure(s):
One (1) at seventy-five (75) feet in length, and two (2) feet in width for a total of one hundred fifty (150) square feet.

The location of said privilege shall be as shown on prints kept on file with the Department of Business Affairs and Consumer Protection and the Office of the City Clerk.

Said privilege shall be constructed in accordance with plans and specifications approved by the Zoning Department - Signs.

This grant of privilege in the public way shall be subject to the provisions of Section 10-28-015 and all other required provisions of the Municipal Code of Chicago.

The grantee shall pay to the City of Chicago as compensation for the privilege #1116189 herein granted the sum of one hundred ($100.00) per annum in advance.

A 25% penalty will be added for payments received after due date.

The permit holder agrees to hold the City of Chicago harmless for any damage, relocation or replacement costs associated with damage, relocation or removal of private property caused by the City performing work in the public way.

Authority herein given and granted for a period of five (5) years from and after 11/15/2014.

Alderman _____

Nicholas Sposato 36th Ward

Crown Sawmill Pty Ltd
Crown Sawmill Pty Ltd

Department of Business Affairs and Consumer Protection
Small Business Center - Public Way Use Unit
City Hall - 121 N. LaSalle Street, Room 800 • Chicago, IL 60602
(312)-74-GOBIZ (312-744-6249) • (312) 744-1944 (TTY)
http://www.cityofchicago.org/bacp

01/21/2015

Alderman **Nicholas Sposato**
Ward # **36**
City of Chicago
City Hall, Room **304**
121 North LaSalle Street
Chicago, Illinois 60602

Re: An ordinance to use and maintain a portion of the public right-of-way for **one (1) awning(s)** for **AUTO INSURANCE CENTER**, adjacent to the premises known as **7142 W. Belmont Ave.**.

Dear Alderman **Nicholas Sposato**:

The applicant referenced above has requested the use of the public right-of-way for a **awning(s)**. An ordinance has been prepared by the Department of Business Affairs and Consumer Protection – Small Business Center - Public Way Use Unit for presentation to the City Council. Because this request was made for properties located in your ward, as approved by you as per the attached, I respectfully request that you introduce the attached ordinance at the next City Council meeting.

If you have any questions regarding this ordinance, please contact Anthony Bertuca at (312) 744-5506.

Department of Business Affairs and Consumer Protection

City of Chicago

O2015-485

Office of the City Clerk

Document Tracking Sheet

Meeting Date:	1/21/2015
Sponsor(s):	Sposato (36)
Type:	Ordinance
Title:	Awning(s) for Don Storino & John Nuzzo
Committee(s) Assignment:	Committee on Transportation and Public Way

ORDINANCE
DON STORINO & JOHN NUZZO
Acct. No. 394775 - 1
Permit No. 1115943

Be It Ordained by the City Council of the City of Chicago:

SECTION 1. Permission and authority are hereby given and granted to DON STORINO & JOHN NUZZO, upon the terms and subject to the conditions of this ordinance to construct, install, maintain and use one (1) Awning(s) projecting over the public right-of-way adjacent to its premises known as 7428 W. Belmont Ave..

Said Awning(s) at W. Belmont Avenue measure(s):
One (1) at twenty-four point six seven (24.67) feet in length, and two point three three (2.33) feet in width for a total of fifty-seven point four eight (57.48) square feet.

The location of said privilege shall be as shown on prints kept on file with the Department of Business Affairs and Consumer Protection and the Office of the City Clerk.

Said privilege shall be constructed in accordance with plans and specifications approved by the Zoning Department - Signs.

This grant of privilege in the public way shall be subject to the provisions of Section 10-28-015 and all other required provisions of the Municipal Code of Chicago.

The grantee shall pay to the City of Chicago as compensation for the privilege #1115943 herein granted the sum of fifty ($50.00) per annum in advance.

A 25% penalty will be added for payments received after due date.

The permit holder agrees to hold the City of Chicago harmless for any damage, relocation or replacement costs associated with damage, relocation or removal of private property caused by the City performing work in the public way.

Authority herein given and granted for a period of five (5) years from and after Date of Passage.

Alderman _____

Nicholas Sposato 36th Ward

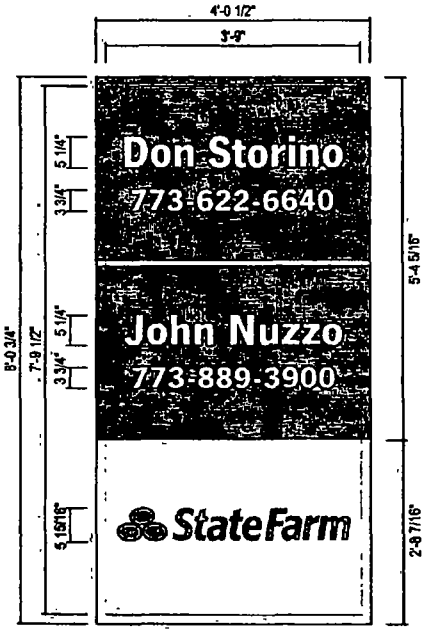

B51c

REPLACEMENT FACE

SIGN 2 SCALE 3/8"=1'-0"
QTY 2

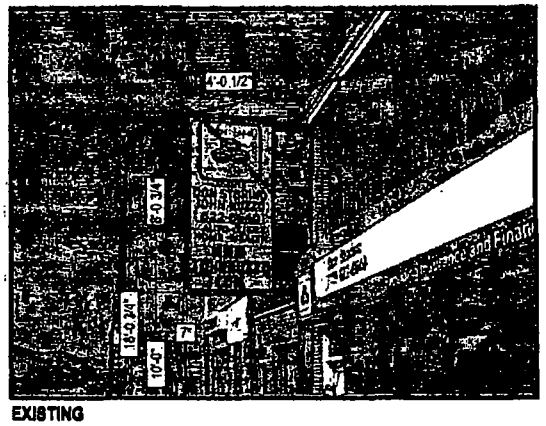

EXISTING

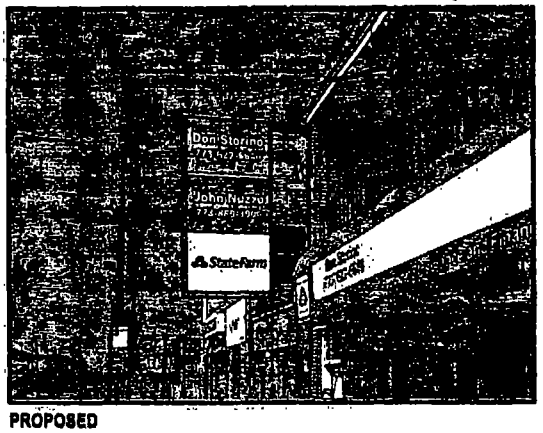

PROPOSED

Drawing prepared by: ICON

RECOMMENDATION

Location: 7428 W. Belmont Ave. Chicago, IL. 60634
Proj #: 4123
Loc #: 132228
File Path: ActiveIACCOUNTSISIState FarmIProject\4123\Locations\4123_132228_Chicago_IL Farmview

Drawing prepared for: StateFarm

Rev #:	Rec'd:	Date:	Req. By:	Drawn By:	Revision Description:
Original					
Rev 1			MM		Sign 4 - removed, Sig 5 - added
Rev 2			TK		Dimensions added Per Per Mgr request.
Rev 3					
Rev 4					
Rev 5					
Rev 6					

Department of Business Affairs and Consumer Protection
Small Business Center - Public Way Use Unit
City Hall - 121 N. LaSalle Street, Room 800 • Chicago, IL 60602
312-74-GOBIZ / 312-744-6249 • (312) 744-1944 (TTY)
http://www.cityofchicago.org/bacp

01/21/2015

Alderman **Nicholas Sposato**
Ward # **36**
City of Chicago
City Hall, Room **304**
121 North LaSalle Street
Chicago, Illinois 60602

Re: An ordinance to use and maintain a portion of the public right-of-way for **one (1) awning(s)** for **DON STORINO & JOHN NUZZO**, adjacent to the premises known as **7428 W. Belmont Ave.**.

Dear Alderman **Nicholas Sposato**:

The applicant referenced above has requested the use of the public right-of-way for a **awning(s)**. An ordinance has been prepared by the Department of Business Affairs and Consumer Protection – Small Business Center - Public Way Use Unit for presentation to the City Council. Because this request was made for properties located in your ward, as approved by you as per the attached, I respectfully request that you introduce the attached ordinance at the next City Council meeting.

If you have any questions regarding this ordinance, please contact Anthony Bertuca at (312) 744-5506.

Department of Business Affairs and Consumer Protection

City of Chicago

O2015-486

Office of the City Clerk

Document Tracking Sheet

Meeting Date:	1/21/2015
Sponsor(s):	Sposato (36)
Type:	Ordinance
Title:	Awning(s) for Oriole Enterprises, Inc.
Committee(s) Assignment:	Committee on Transportation and Public Way

ORDINANCE
ORIOLE ENTERPRISES, INC.
Acct. No. 30739 - 3
Permit No. 1116465

Be It Ordained by the City Council of the City of Chicago:

SECTION 1. Permission and authority are hereby given and granted to ORIOLE ENTERPRISES, INC., upon the terms and subject to the conditions of this ordinance to maintain and use, as now constructed, one (1) Awning(s) projecting over the public right-of-way adjacent to its premises known as 7354 W. Addison St..

Said Awning(s) at West Addison Street measure(s):
One (1) at twenty-four (24) feet in length, and two (2) feet in width for a total of forty-eight (48) square feet.

The location of said privilege shall be as shown on prints kept on file with the Department of Business Affairs and Consumer Protection and the Office of the City Clerk.

Said privilege shall be constructed in accordance with plans and specifications approved by the Zoning Department - Signs.

This grant of privilege in the public way shall be subject to the provisions of Section 10-28-015 and all other required provisions of the Municipal Code of Chicago.

The grantee shall pay to the City of Chicago as compensation for the privilege #1116465 herein granted the sum of fifty ($50.00) per annum in advance.

A 25% penalty will be added for payments received after due date.

The permit holder agrees to hold the City of Chicago harmless for any damage, relocation or replacement costs associated with damage, relocation or removal of private property caused by the City performing work in the public way.

Authority herein given and granted for a period of five (5) years from and after 02/07/2015.

Alderman 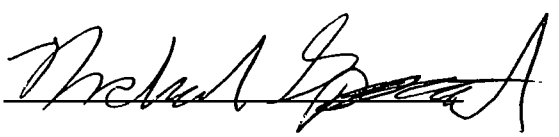

Nicholas Sposato 36th Ward

OUR BUSINESS IS PROMOTING YOUR BUSINESS
7354 W ADDISON CHICAGO IL 60634
Phone 773-589-9696
ORIOLE
ENTERPRISES INC
SPECIALTY ADVERTISING
CUSTOM IMPRINTING ON OVER 10,000 ITEMS
www.orioleent.com
Fax 773-589 2222
ORIOLE
Phone 773 589 9696
Fax 773 589 2222

Department of Business Affairs and Consumer Protection
Small Business Center - Public Way Use Unit
City Hall - 121 N LaSalle Street, Room 800 • Chicago, IL 60602
312-74-GOBIZ / 312-744-6249 • (312) 744-1944 (TTY)
http://www.cityofchicago org/bacp

01/21/2015

Alderman **Nicholas Sposato**
Ward # **36**
City of Chicago
City Hall, Room **304**
121 North LaSalle Street
Chicago, Illinois 60602

Re: An ordinance to use and maintain a portion of the public right-of-way for **one (1) awning(s)** for **ORIOLE ENTERPRISES, INC.**, adjacent to the premises known as **7354 W. Addison St.**.

Dear Alderman **Nicholas Sposato**:

The applicant referenced above has requested the use of the public right-of-way for a **awning(s)**. An ordinance has been prepared by the Department of Business Affairs and Consumer Protection – Small Business Center - Public Way Use Unit for presentation to the City Council. Because this request was made for properties located in your ward, as approved by you as per the attached, I respectfully request that you introduce the attached ordinance at the next City Council meeting.

If you have any questions regarding this ordinance, please contact Anthony Bertuca at (312) 744-5506.

Department of Business Affairs and Consumer Protection

City of Chicago

O2015-488

Office of the City Clerk

Document Tracking Sheet

Meeting Date:	1/21/2015
Sponsor(s):	Mitts (37)
Type:	Ordinance
Title:	Awning(s) for E-W Auto Body, Inc.
Committee(s) Assignment:	Committee on Transportation and Public Way

ORDINANCE
E - W AUTO BODY, INC.
Acct. No. 263582 - 1
Permit No. 1116177

Be It Ordained by the City Council of the City of Chicago:

SECTION 1. Permission and authority are hereby given and granted to E - W AUTO BODY, INC., upon the terms and subject to the conditions of this ordinance to maintain and use, as now constructed, one (1) Awning(s) projecting over the public right-of-way adjacent to its premises known as 5348 W. Grand Ave..

Said Awning(s) at W. Grand Ave. measure(s):
One (1) at twenty-four (24) feet in length, and four point five (4.5) feet in width for a total of one hundred eight (108) square feet.

The location of said privilege shall be as shown on prints kept on file with the Department of Business Affairs and Consumer Protection and the Office of the City Clerk.

Said privilege shall be constructed in accordance with plans and specifications approved by the Zoning Department - Signs.

This grant of privilege in the public way shall be subject to the provisions of Section 10-28-015 and all other required provisions of the Municipal Code of Chicago.

The grantee shall pay to the City of Chicago as compensation for the privilege #1116177 herein granted the sum of fifty ($50.00) per annum in advance.

A 25% penalty will be added for payments received after due date.

The permit holder agrees to hold the City of Chicago harmless for any damage, relocation or replacement costs associated with damage, relocation or removal of private property caused by the City performing work in the public way.

Authority herein given and granted for a period of five (5) years from and after 12/16/2014.

Alderman Emma Mitts

Emma Mitts 37th Ward

 

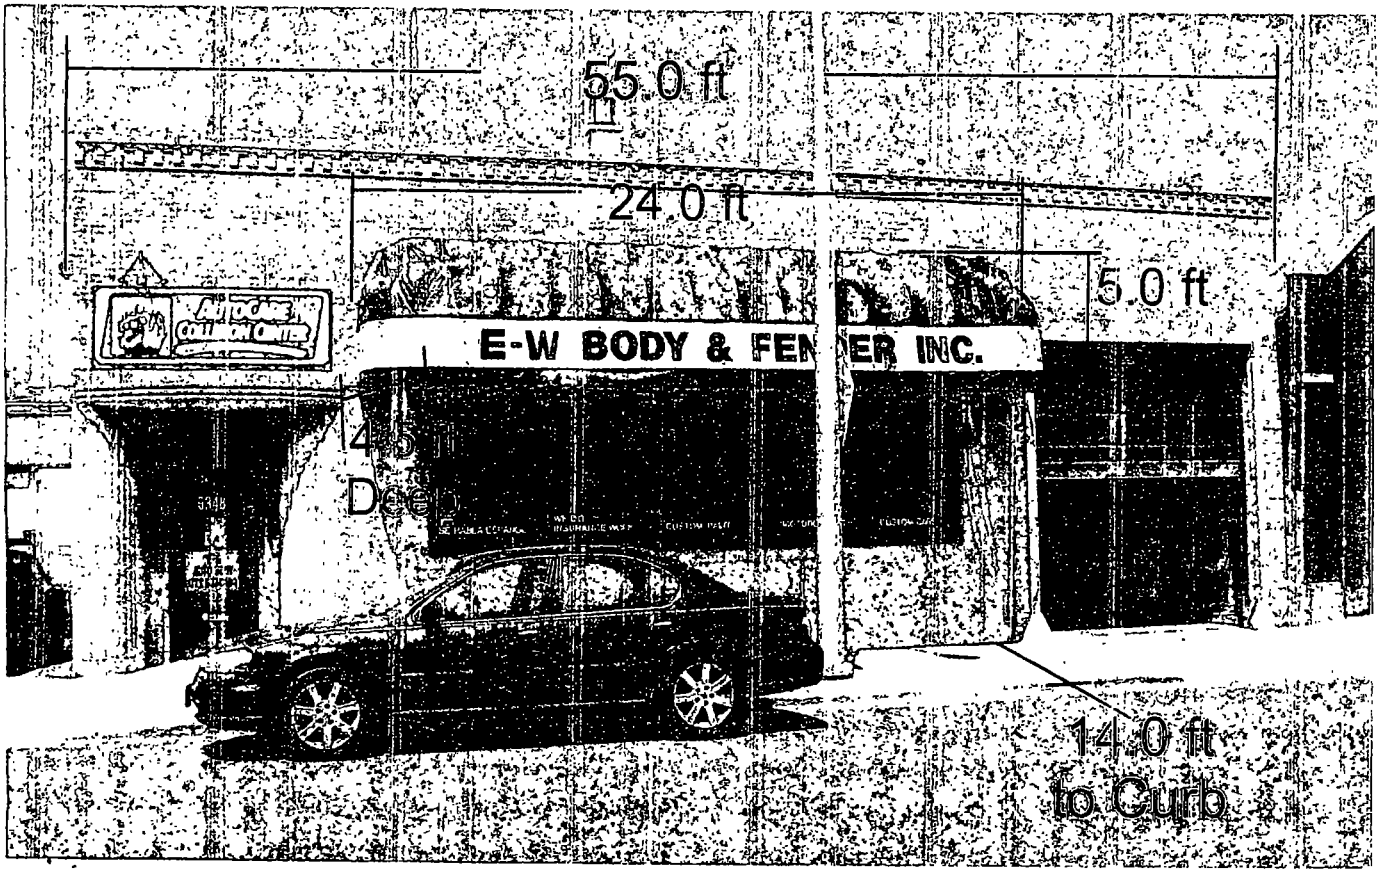
55.0 ft
24.0 ft
5.0 ft
E-W BODY & FEN ER INC.
45
Deg
14.0 ft
to Curb

Department of Business Affairs and Consumer Protection
Small Business Center - Public Way Use Unit
City Hall - 121 N. LaSalle Street, Room 800 • Chicago, IL 60602
(312)-74-GOBIZ (312-744-6249) • (312) 744-1944 (TTY)
http://www.cityofchicago.org/bacp

01/21/2015

Alderman **Emma Mitts**
Ward # **37**
City of Chicago
City Hall, Room **300**
121 North LaSalle Street
Chicago, Illinois 60602

Re: An ordinance to use and maintain a portion of the public right-of-way for **one (1) awning(s)** for **E - W AUTO BODY, INC.**, adjacent to the premises known as **5348 W. Grand Ave.**.

Dear Alderman **Emma Mitts**:

The applicant referenced above has requested the use of the public right-of-way for a **awning(s)**. An ordinance has been prepared by the Department of Business Affairs and Consumer Protection – Small Business Center - Public Way Use Unit for presentation to the City Council. Because this request was made for properties located in your ward, as approved by you as per the attached, I respectfully request that you introduce the attached ordinance at the next City Council meeting.

If you have any questions regarding this ordinance, please contact Anthony Bertuca at (312) 744-5506.

Department of Business Affairs and Consumer Protection

City of Chicago

O2015-489

Office of the City Clerk

Document Tracking Sheet

Meeting Date:	1/21/2015
Sponsor(s):	Mitts (37)
Type:	Ordinance
Title:	Awning(s) for Family Dollar Store No. 7570
Committee(s) Assignment:	Committee on Transportation and Public Way

ORDINANCE
FAMILY DOLLAR STORE #7570
Acct. No. 11071 - 112
Permit No. 1116343

Be It Ordained by the City Council of the City of Chicago:

SECTION 1. Permission and authority are hereby given and granted to FAMILY DOLLAR STORE #7570, upon the terms and subject to the conditions of this ordinance to maintain and use, as now constructed, one (1) Awning(s) projecting over the public right-of-way adjacent to its premises known as 5101 W. Division St..

Said Awning(s) at W. Le Claire Street measure(s):
One (1) at four (4) feet in length, and two (2) feet in width for a total of eight (8) square feet.

The location of said privilege shall be as shown on prints kept on file with the Department of Business Affairs and Consumer Protection and the Office of the City Clerk.

Said privilege shall be constructed in accordance with plans and specifications approved by the Zoning Department - Signs.

This grant of privilege in the public way shall be subject to the provisions of Section 10-28-015 and all other required provisions of the Municipal Code of Chicago.

The grantee shall pay to the City of Chicago as compensation for the privilege #1116343 herein granted the sum of fifty ($50.00) per annum in advance.

A 25% penalty will be added for payments received after due date.

The permit holder agrees to hold the City of Chicago harmless for any damage, relocation or replacement costs associated with damage, relocation or removal of private property caused by the City performing work in the public way.

Authority herein given and granted for a period of five (5) years from and after 03/18/2014.

Alderman

Emma Mitts 37th Ward

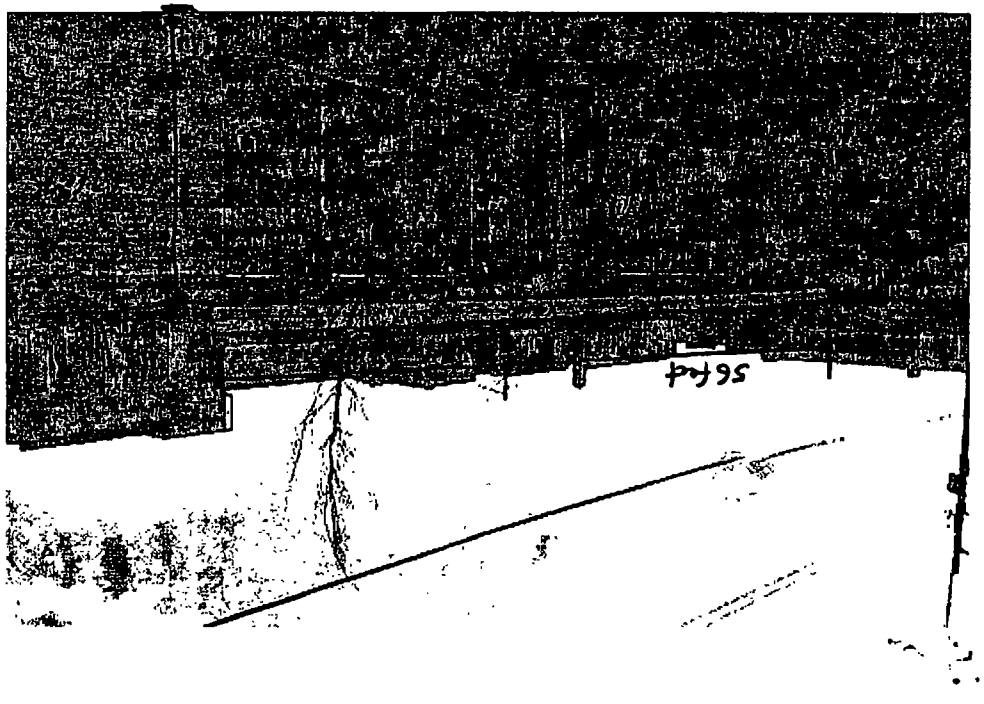
56fx4

Department of Business Affairs and Consumer Protection
Small Business Center - Public Way Use Unit
City Hall - 121 N. LaSalle Street, Room 800 • Chicago, IL 60602
(312)-74-GOBIZ (312-744-6249) • (312) 744-1944 (TTY)
http://www.cityofchicago.org/bacp

01/21/2015

Alderman **Emma Mitts**
Ward # **37**
City of Chicago
City Hall, Room **300**
121 North LaSalle Street
Chicago, Illinois 60602

Re: An ordinance to use and maintain a portion of the public right-of-way for **one (1) awning(s)** for **FAMILY DOLLAR STORE #7570**, adjacent to the premises known as **5101 W. Division St.**.

Dear Alderman **Emma Mitts**:

The applicant referenced above has requested the use of the public right-of-way for a **awning(s)**. An ordinance has been prepared by the Department of Business Affairs and Consumer Protection – Small Business Center - Public Way Use Unit for presentation to the City Council. Because this request was made for properties located in your ward, as approved by you as per the attached, I respectfully request that you introduce the attached ordinance at the next City Council meeting.

If you have any questions regarding this ordinance, please contact Anthony Bertuca at (312) 744-5506.

Department of Business Affairs and Consumer Protection

City of Chicago

O2015-491

Office of the City Clerk

Document Tracking Sheet

Meeting Date:	1/21/2015
Sponsor(s):	Cullerton (38)
Type:	Ordinance
Title:	Awning(s) for Sleek Beauty Studio LLC
Committee(s) Assignment:	Committee on Transportation and Public Way

ORDINANCE
Sleek Beauty Studio LLC
Acct. No. 393778 - 1
Permit No. 1115381

Be It Ordained by the City Council of the City of Chicago:

SECTION 1. Permission and authority are hereby given and granted to Sleek Beauty Studio LLC, upon the terms and subject to the conditions of this ordinance to construct, install, maintain and use one (1) Awning(s) projecting over the public right-of-way adjacent to its premises known as 5701 W. Irving Park Rd..

Said Awning(s) at W. Irving Park Road measure(s):
One (1) at thirty-one (31) feet in length, and one point six seven (1.67) foot in width for a total of fifty-one point seven seven (51.77) square feet.

The location of said privilege shall be as shown on prints kept on file with the Department of Business Affairs and Consumer Protection and the Office of the City Clerk.

Said privilege shall be constructed in accordance with plans and specifications approved by the Zoning Department - Signs.

This grant of privilege in the public way shall be subject to the provisions of Section 10-28-015 and all other required provisions of the Municipal Code of Chicago.

The grantee shall pay to the City of Chicago as compensation for the privilege #1115381 herein granted the sum of fifty-six ($56.00) per annum in advance.

A 25% penalty will be added for payments received after due date.

The permit holder agrees to hold the City of Chicago harmless for any damage, relocation or replacement costs associated with damage, relocation or removal of private property caused by the City performing work in the public way.

Authority herein given and granted for a period of five (5) years from and after Date of Passage.

Alderman _____

Timothy Cullerton 38th Ward

5701 W Irving Park Rd AWNING

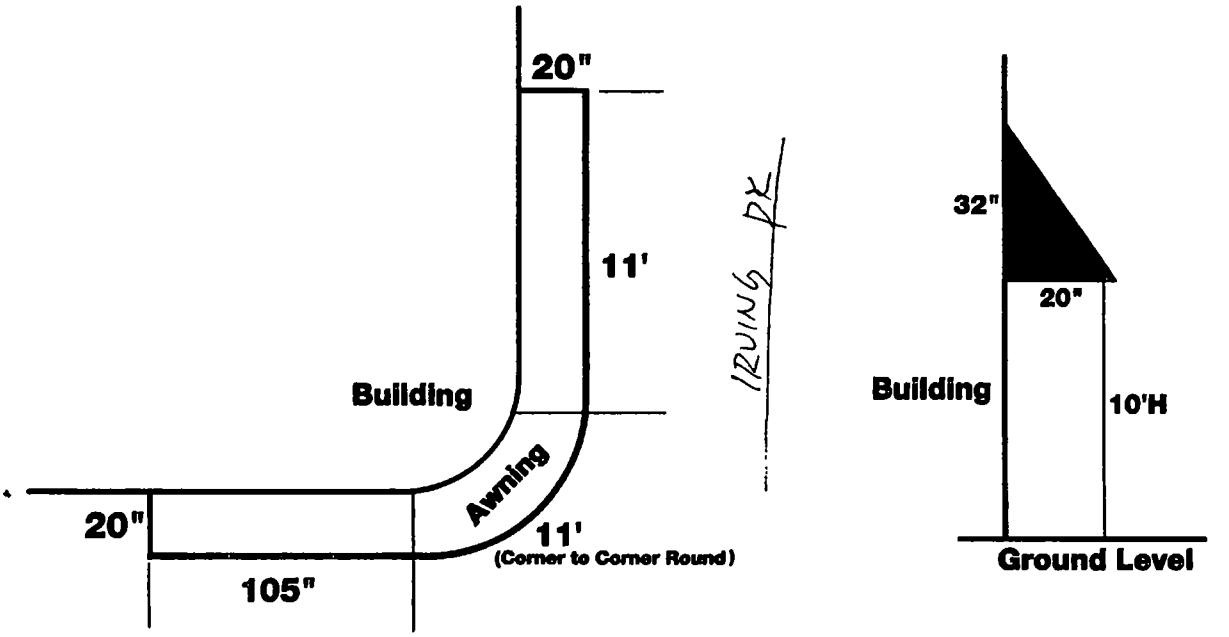

City of Chicago

O2015-494

Office of the City Clerk

Document Tracking Sheet

Meeting Date:	1/21/2015
Sponsor(s):	Laurino (39)
Type:	Ordinance
Title:	Awning(s) for Ms. Rosalina Martinez
Committee(s) Assignment:	Committee on Transportation and Public Way

ORDINANCE
MS. ROSALINA MARTINEZ
Acct. No. 31289 - 2
Permit No. 1116375

Be It Ordained by the City Council of the City of Chicago:

SECTION 1. Permission and authority are hereby given and granted to MS. ROSALINA MARTINEZ, upon the terms and subject to the conditions of this ordinance to maintain and use, as now constructed, one (1) Awning(s) projecting over the public right-of-way adjacent to its premises known as 4405 N. Elston Ave..

Said Awning(s) at N. ELSTON AVE. measure(s):
One (1) at twenty-one (21) feet in length, and two (2) feet in width for a total of forty-two (42) square feet.

The location of said privilege shall be as shown on prints kept on file with the Department of Business Affairs and Consumer Protection and the Office of the City Clerk.

Said privilege shall be constructed in accordance with plans and specifications approved by the Zoning Department - Signs.

This grant of privilege in the public way shall be subject to the provisions of Section 10-28-015 and all other required provisions of the Municipal Code of Chicago.

The grantee shall pay to the City of Chicago as compensation for the privilege #1116375 herein granted the sum of fifty ($50.00) per annum in advance.

A 25% penalty will be added for payments received after due date.

The permit holder agrees to hold the City of Chicago harmless for any damage, relocation or replacement costs associated with damage, relocation or removal of private property caused by the City performing work in the public way.

Authority herein given and granted for a period of five (5) years from and after 02/01/2015.

Alderman _____

Margaret Laurino 39th Ward

4405 North ELSTON

City of Chicago

O2015-496

Office of the City Clerk

Document Tracking Sheet

Meeting Date:	1/21/2015
Sponsor(s):	O'Connor (40)
Type:	Ordinance
Title:	Awning(s) for Body Shop, Inc., The
Committee(s) Assignment:	Committee on Transportation and Public Way

ORDINANCE
THE BODY SHOP INC
Acct. No. 278294 - 1
Permit No. 1106835

Be It Ordained by the City Council of the City of Chicago:

SECTION 1. Permission and authority are hereby given and granted to THE BODY SHOP INC, upon the terms and subject to the conditions of this ordinance to maintain and use, as now constructed, one (1) Awning(s) projecting over the public right-of-way adjacent to its premises known as 5820 N. Western Ave..

Said Awning(s) at North Western Avenue measure(s):
One (1) at one hundred (100) feet in length, and two (2) feet in width for a total of two hundred (200) square feet.

The location of said privilege shall be as shown on prints kept on file with the Department of Business Affairs and Consumer Protection and the Office of the City Clerk.

Said privilege shall be constructed in accordance with plans and specifications approved by the Zoning Department - Signs.

This grant of privilege in the public way shall be subject to the provisions of Section 10-28-015 and all other required provisions of the Municipal Code of Chicago.

The grantee shall pay to the City of Chicago as compensation for the privilege #1106835 herein granted the sum of one hundred twenty-five ($125.00) per annum in advance.

A 25% penalty will be added for payments received after due date.

The permit holder agrees to hold the City of Chicago harmless for any damage, relocation or replacement costs associated with damage, relocation or removal of private property caused by the City performing work in the public way.

Authority herein given and granted for a period of five (5) years from and after Date of Passage.

Alderman _____

Patrick O'Connor 40th Ward

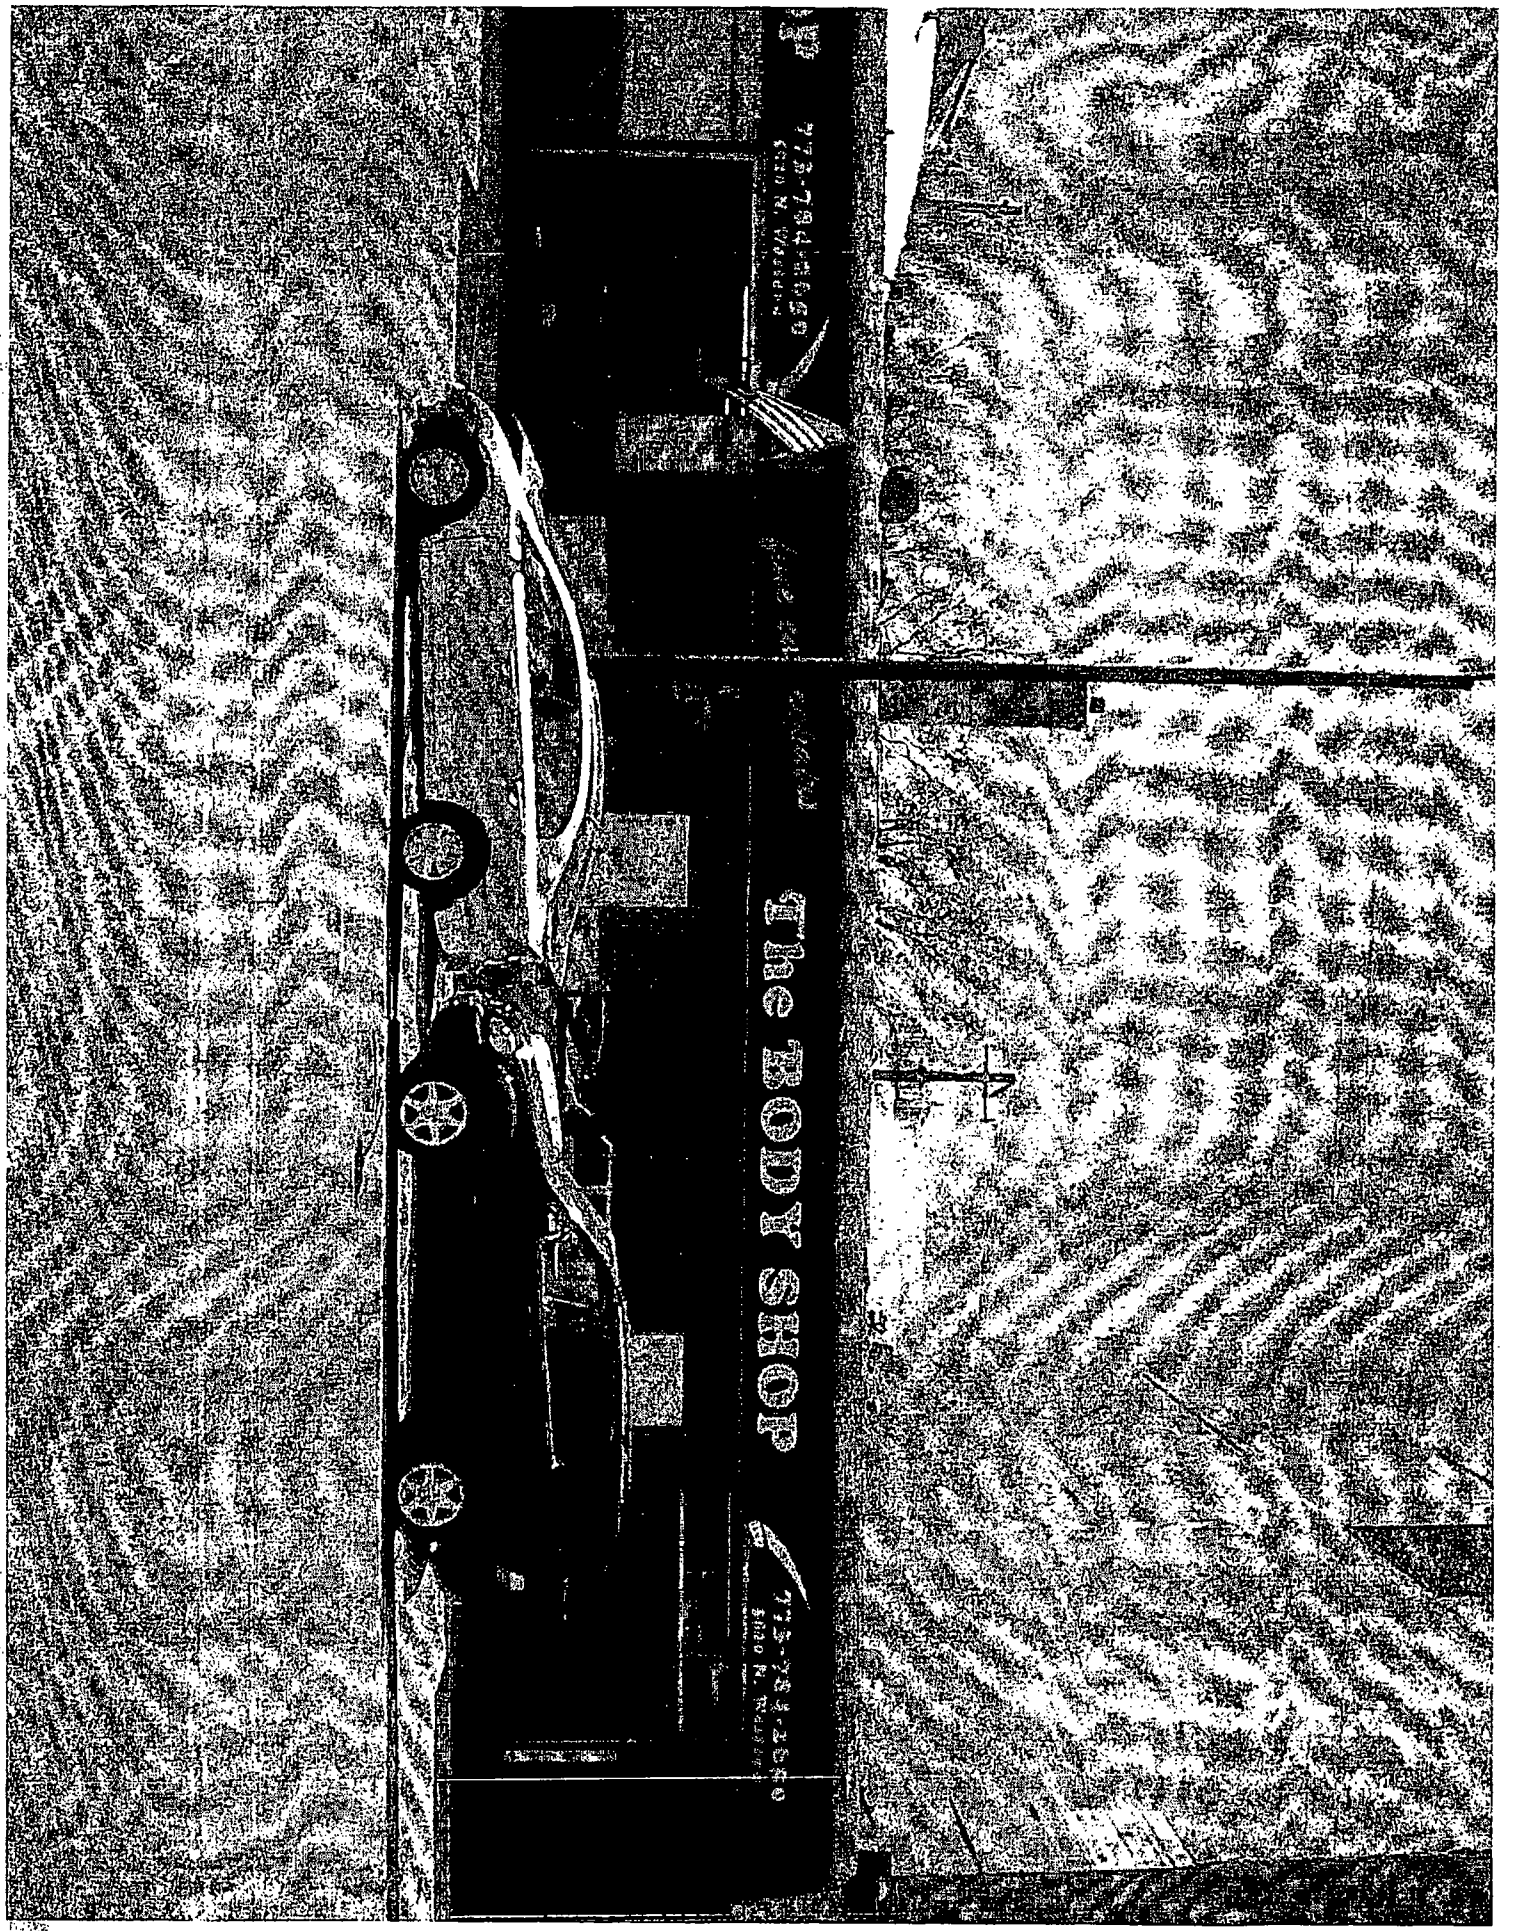
The BODY SHOP

Department of Business Affairs and Consumer Protection
Small Business Center- Public Way Use Unit
City Hall - 121 N LaSalle Street Room 800 • Chicago, IL 60602
(312)-74-GOBIZ (312-744-6249) • (312) 744-1944 (TTY)
http://www.cityofchicago.org/bacp

01/21/2015

Alderman **Patrick O'Connor**
Ward # **40**
City of Chicago
City Hall, Room **305**
121 North LaSalle Street
Chicago, Illinois 60602

Re: An ordinance to use and maintain a portion of the public right-of-way for **one (1) awning(s)** for **THE BODY SHOP INC**, adjacent to the premises known as **5820 N. Western Ave.**.

Dear Alderman **Patrick O'Connor**:

The applicant referenced above has requested the use of the public right-of-way for a **awning(s)**. An ordinance has been prepared by the Department of Business Affairs and Consumer Protection – Small Business Center - Public Way Use Unit for presentation to the City Council. Because this request was made for properties located in your ward, as approved by you as per the attached, I respectfully request that you introduce the attached ordinance at the next City Council meeting.

If you have any questions regarding this ordinance, please contact Anthony Bertuca at (312) 744-5506.

Department of Business Affairs and Consumer Protection

City of Chicago

Office of the City Clerk

Document Tracking Sheet

O2015-501

Meeting Date:	1/21/2015
Sponsor(s):	Reilly (42)
Type:	Ordinance
Title:	Awning(s) for Barnes & Noble Booksellers No. 2922
Committee(s) Assignment:	Committee on Transportation and Public Way

ORDINANCE
BARNES & NOBLE BOOKSELLERS#2922
Acct. No. 89063 - 2
Permit No. 1116389

Be It Ordained by the City Council of the City of Chicago:

SECTION 1. Permission and authority are hereby given and granted to BARNES & NOBLE BOOKSELLERS#2922, upon the terms and subject to the conditions of this ordinance to maintain and use, as now constructed, nine (9) Awning(s) projecting over the public right-of-way adjacent to its premises known as 1130 N. State St..

Said Awning(s) at N STATE ST measure(s):
Two (2) at eleven (11) feet in length, and three (3) feet in width for a total of sixty-six (66) square feet.
Two (2) at ten point eight three (10.83) feet in length, and three (3) feet in width for a total of sixty-four point nine eight (64.98) square feet.
One (1) at fifteen point five (15.5) feet in length, and three (3) feet in width for a total of forty-six point five (46.5) square feet.
Two (2) at eighteen (18) feet in length, and three (3) feet in width for a total of one hundred eight (108) square feet.
One (1) at thirteen (13) feet in length, and three (3) feet in width for a total of thirty-nine (39) square feet.
One (1) at eight point three three (8.33) feet in length, and three (3) feet in width for a total of twenty-four point nine nine (24.99) square feet.

The location of said privilege shall be as shown on prints kept on file with the Department of Business Affairs and Consumer Protection and the Office of the City Clerk.

Said privilege shall be constructed in accordance with plans and specifications approved by the Zoning Department - Signs.

This grant of privilege in the public way shall be subject to the provisions of Section 10-28-015 and all other required provisions of the Municipal Code of Chicago.

The grantee shall pay to the City of Chicago as compensation for the privilege #1116389 herein granted the sum of one hundred seventy-five ($175.00) per annum in advance.

A 25% penalty will be added for payments received after due date.

The permit holder agrees to hold the City of Chicago harmless for any damage, relocation or replacement costs associated with damage, relocation or removal of private property caused by the City performing work in the public way.

Authority herein given and granted for a period of five (5) years from and after 10/08/2013.

Alderman _____

Brendan Reilly 42nd Ward

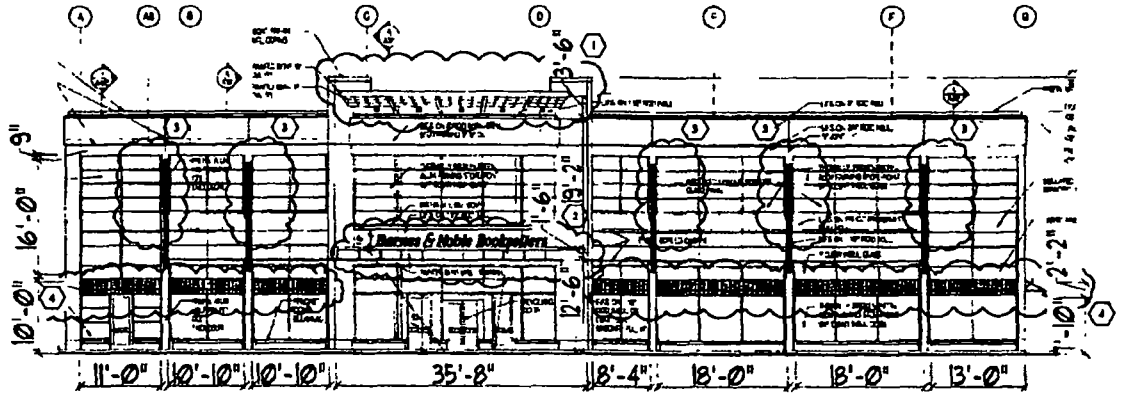

1 EAST ELEVATION

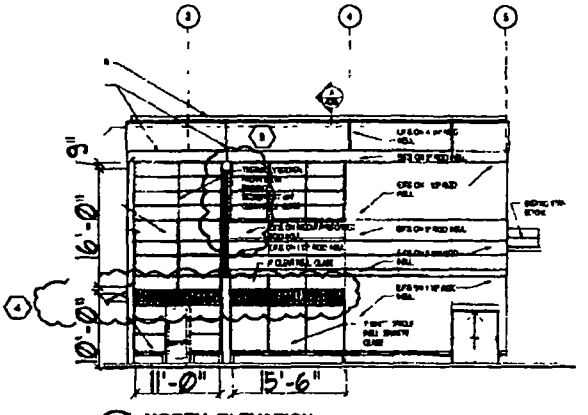

2 NORTH ELEVATION

LEGEND		
KEY	DESCRIPTION	PROJECTION DISTANCE
1	BUILDING PROJECTION (METAL CORNICE)	5'-0" +/-
2	BUILDING PROJECTION (METAL CANOPY)	5'-0" +/-
3	BANNERS	2'-6" +/-
4	AWNINGS	3'-0" +/-

Charles Vincent George
Design Group, Inc
ARCHITECTS
604 North Washington Street
Naperville Illinois 60563

BARNES & NOBLE
1130 N State Street
Chicago, IL 60610

DATE	7/03/08
PRINCIPAL	BFG
PROJECT MGR.	RAC
DRAWN BY	TLB

Project # 2008-050
Sheet Reference
1

City of Chicago

O2015-503

Office of the City Clerk

Document Tracking Sheet

Meeting Date:	1/21/2015
Sponsor(s):	Reilly (42)
Type:	Ordinance
Title:	Awning(s) for Delaware Place Bank
Committee(s) Assignment:	Committee on Transportation and Public Way

ORDINANCE
DELAWARE PLACE BANK
Acct. No. 7391 - 1
Permit No. 1116267

Be It Ordained by the City Council of the City of Chicago:

SECTION 1. Permission and authority are hereby given and granted to DELAWARE PLACE BANK, upon the terms and subject to the conditions of this ordinance to maintain and use, as now constructed, one (1) Awning(s) projecting over the public right-of-way adjacent to its premises known as 190 E. Delaware Pl..

Said Awning(s) at E.Delaware measure(s):
One (1) at thirteen point one (13.1) feet in length, and sixteen point six (16.6) feet in width for a total of two hundred seventeen point four six (217.46) square feet.

The location of said privilege shall be as shown on prints kept on file with the Department of Business Affairs and Consumer Protection and the Office of the City Clerk.

Said privilege shall be constructed in accordance with plans and specifications approved by the Zoning Department - Signs.

This grant of privilege in the public way shall be subject to the provisions of Section 10-28-015 and all other required provisions of the Municipal Code of Chicago.

The grantee shall pay to the City of Chicago as compensation for the privilege #1116267 herein granted the sum of fifty ($50.00) per annum in advance.

A 25% penalty will be added for payments received after due date.

The permit holder agrees to hold the City of Chicago harmless for any damage, relocation or replacement costs associated with damage, relocation or removal of private property caused by the City performing work in the public way.

Authority herein given and granted for a period of five (5) years from and after 12/13/2014.

Alderman _____

Brendan Reilly 42nd Ward

EVANSTON AWNING Co.
Established 1888

Delaware Place Bank
190 East Delaware Place
Chicago, IL 60611
Scale 1/8" = 1'0"
July 28, 2000

Frame made in sections of welded 1"x 2" square tubing, 1"x1" square and 3/4" round galvanized steel tubing with welds ground primed and painted to match the tubing. Mounted in the building and the cement walk with 2"x 5/8" lag shields and 4"x 3/8" lag bolts. Using Sunbrella material in a color not yet determined. Underpanel to enclose entire cavity of canopy. Support posts to have stainless steel sleeves and flanges to cover all cuts.

Approved as Designed — Date 7/20/01

End View

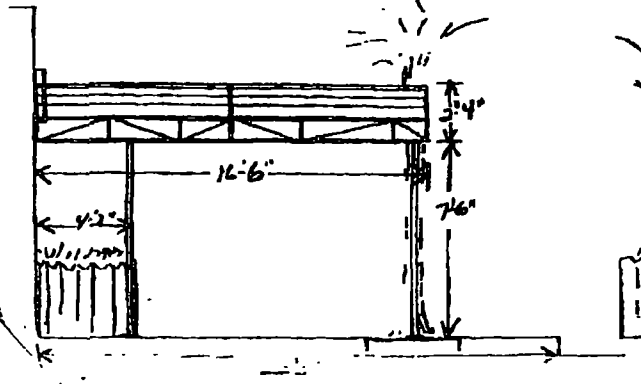

Front View

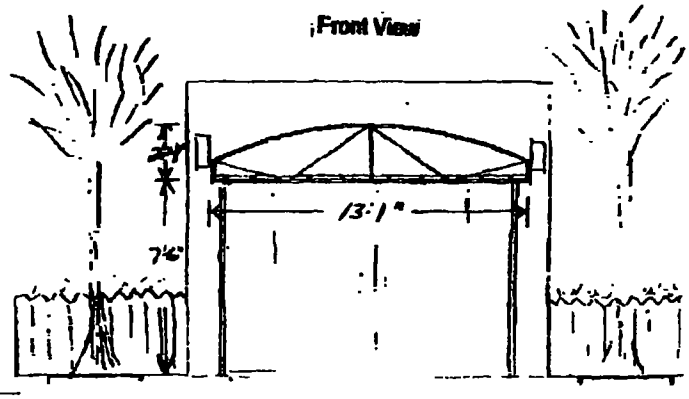

EVANSTON AWNING

City of Chicago

O2015-508

Office of the City Clerk

Document Tracking Sheet

Meeting Date:	1/21/2015
Sponsor(s):	Reilly (42)
Type:	Ordinance
Title:	Awning(s) for Fedex Office and Print Services, Inc.
Committee(s) Assignment:	Committee on Transportation and Public Way

ORDINANCE
FEDEX OFFICE AND PRINT SVCS, INC.
Acct. No. 89020 - 9
Permit No. 1116374

Be It Ordained by the City Council of the City of Chicago:

SECTION 1. Permission and authority are hereby given and granted to FEDEX OFFICE AND PRINT SVCS, INC., upon the terms and subject to the conditions of this ordinance to maintain and use, as now constructed, one (1) Awning(s) projecting over the public right-of-way adjacent to its premises known as 1201 N. Dearborn St..

Said Awning(s) at N. DEARBORN ST. measure(s):
One (1) at ninety-nine (99) feet in length, and two (2) feet in width for a total of one hundred ninety-eight (198) square feet.

The location of said privilege shall be as shown on prints kept on file with the Department of Business Affairs and Consumer Protection and the Office of the City Clerk.

Said privilege shall be constructed in accordance with plans and specifications approved by the Zoning Department - Signs.

This grant of privilege in the public way shall be subject to the provisions of Section 10-28-015 and all other required provisions of the Municipal Code of Chicago.

The grantee shall pay to the City of Chicago as compensation for the privilege #1116374 herein granted the sum of one hundred twenty-four ($124.00) per annum in advance.

A 25% penalty will be added for payments received after due date.

The permit holder agrees to hold the City of Chicago harmless for any damage, relocation or replacement costs associated with damage, relocation or removal of private property caused by the City performing work in the public way.

Authority herein given and granted for a period of five (5) years from and after 05/24/2014.

Alderman _____

Brendan Reilly 42nd Ward

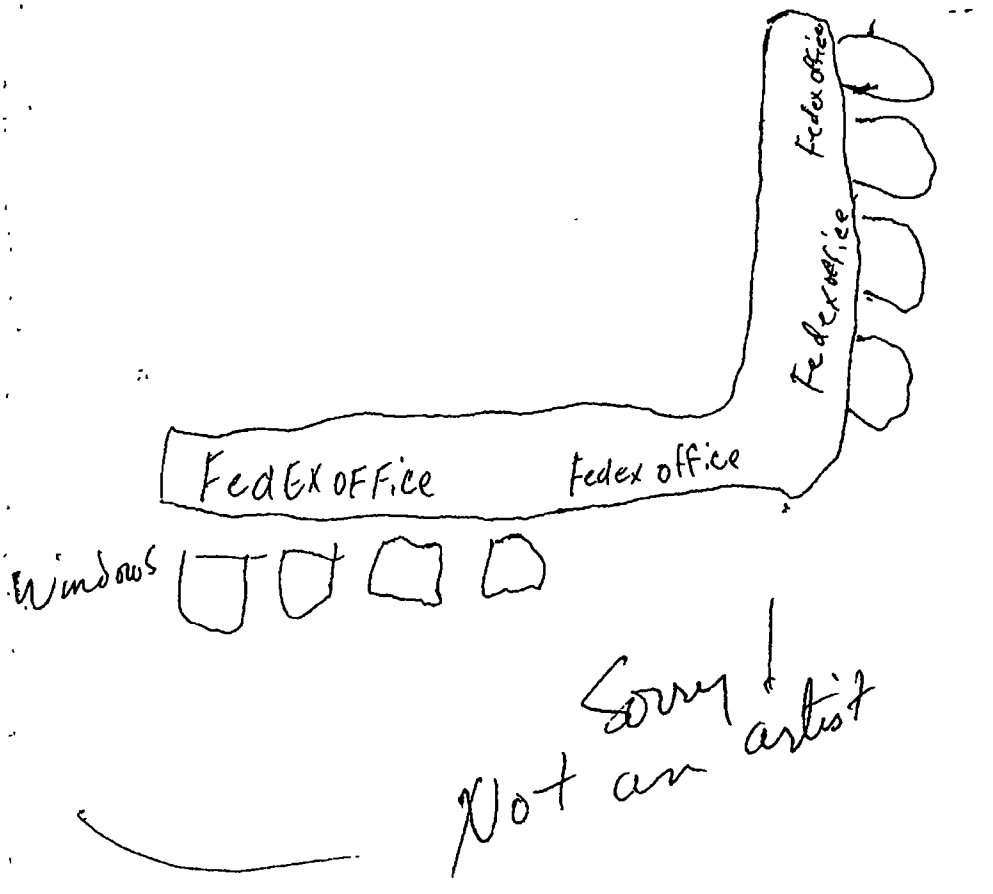

Sorry!
Not an artist

City of Chicago

O2015-513

Office of the City Clerk

Document Tracking Sheet

Meeting Date:	1/21/2015
Sponsor(s):	Reilly (42)
Type:	Ordinance
Title:	Awning(s) for Kitchen Chicago, The
Committee(s) Assignment:	Committee on Transportation and Public Way

ORDINANCE
THE KITCHEN CHICAGO
Acct. No. 390096 - 1
Permit No. 1115631

Be It Ordained by the City Council of the City of Chicago:

SECTION 1. Permission and authority are hereby given and granted to THE KITCHEN CHICAGO, upon the terms and subject to the conditions of this ordinance to construct, install, maintain and use one (1) Awning(s) projecting over the public right-of-way adjacent to its premises known as 316 N. Clark St..

Said Awning(s) at measure(s):
One (1) at eight point one seven (8.17) feet in length, and eight (8) feet in width for a total of sixty-five point three six (65.36) square feet.

The location of said privilege shall be as shown on prints kept on file with the Department of Business Affairs and Consumer Protection and the Office of the City Clerk.

Said privilege shall be constructed in accordance with plans and specifications approved by the Zoning Department - Signs.

This grant of privilege in the public way shall be subject to the provisions of Section 10-28-015 and all other required provisions of the Municipal Code of Chicago.

The grantee shall pay to the City of Chicago as compensation for the privilege #1115631 herein granted the sum of fifty ($50.00) per annum in advance.

A 25% penalty will be added for payments received after due date.

The permit holder agrees to hold the City of Chicago harmless for any damage, relocation or replacement costs associated with damage, relocation or removal of private property caused by the City performing work in the public way.

Authority herein given and granted for a period of five (5) years from and after Date of Passage.

Alderman _____

Brendan Reilly 42nd Ward

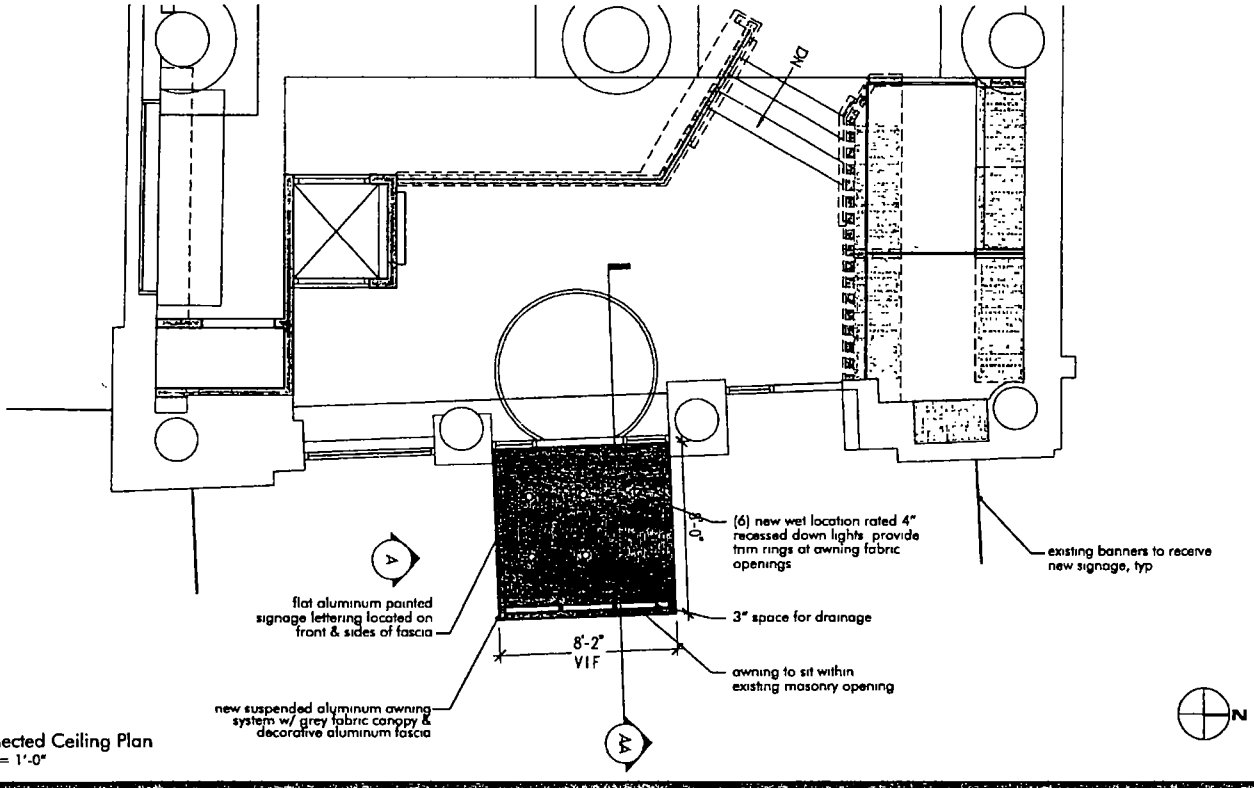

Entry Reflected Ceiling Plan
scale 1/4" = 1'-0"

EXTERIOR ENTRY | THE KITCHEN | REFLECTED CEILING PLAN
ARIA GROUP ARCHITECTS, INC. | AUGUST 15, 2014

City of Chicago

O2015-516

Office of the City Clerk

Document Tracking Sheet

Meeting Date:	1/21/2015
Sponsor(s):	Reilly (42)
Type:	Ordinance
Title:	Awning(s) for Kozy's Cyclery
Committee(s) Assignment:	Committee on Transportation and Public Way

ORDINANCE
KOZY'S CYCLERY
Acct. No. 85509 - 8
Permit No. 1116029

Be It Ordained by the City Council of the City of Chicago:

SECTION 1. Permission and authority are hereby given and granted to KOZY'S CYCLERY, upon the terms and subject to the conditions of this ordinance to maintain and use, as now constructed, three (3) Awning(s) projecting over the public right-of-way adjacent to its premises known as 219 W. Erie St..

Said Awning(s) at W. ERIE (with poles) measure(s):
One (1) at fourteen (14) feet in length, and thirteen (13) feet in width for a total of one hundred eighty-two (182) square feet.
Two (2) at twenty-one (21) feet in length, and two (2) feet in width for a total of eighty-four (84) square feet.

The location of said privilege shall be as shown on prints kept on file with the Department of Business Affairs and Consumer Protection and the Office of the City Clerk.

Said privilege shall be constructed in accordance with plans and specifications approved by the Zoning Department - Signs.

This grant of privilege in the public way shall be subject to the provisions of Section 10-28-015 and all other required provisions of the Municipal Code of Chicago.

The grantee shall pay to the City of Chicago as compensation for the privilege #1116029 herein granted the sum of one hundred fifty ($150.00) per annum in advance.

A 25% penalty will be added for payments received after due date.

The permit holder agrees to hold the City of Chicago harmless for any damage, relocation or replacement costs associated with damage, relocation or removal of private property caused by the City performing work in the public way.

Authority herein given and granted for a period of five (5) years from and after 11/19/2014.

Alderman _____

Brendan Reilly 42nd Ward

graphics

NOTES:
- 1x1 GALV.STEEL FRAME (2 sections)
- 1x2 RIDGE
- (2) PLATES WITH STUBS IN FRONT CORNERS OF FRONT FRAME
- SHADOWLESS FRONT OF FRONT FRAME
- (2) 2x2 GALV.STEEL COLUMNS x 12'-6" TALL
- TIE-BARS (UP)
- SILVER FINISH

Job # 708163
KOZY BIKE SHOP
N-102 Canopy
219 W. Erie

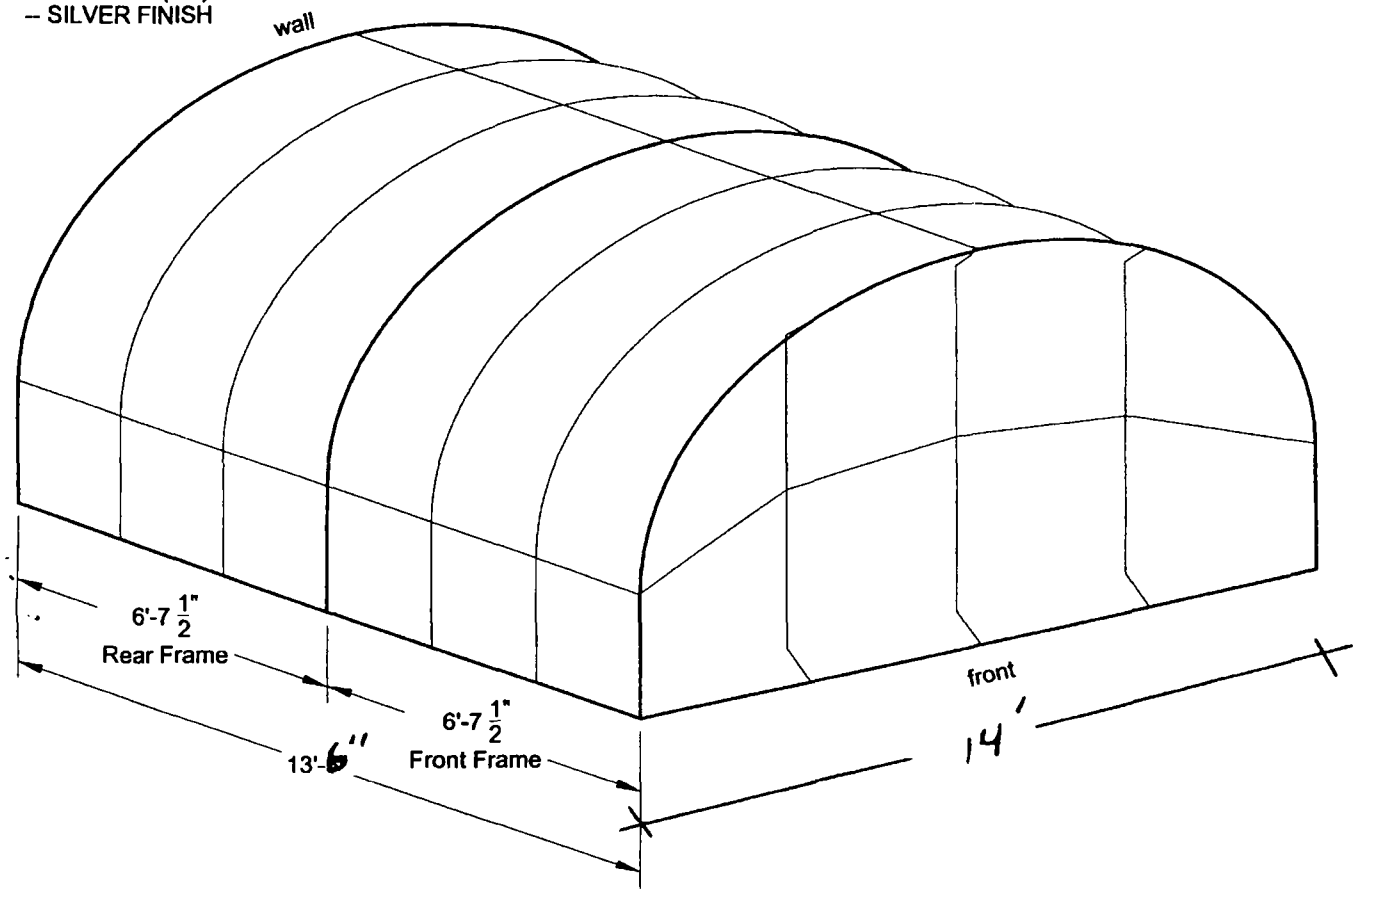

City of Chicago

O2015-519

Office of the City Clerk

Document Tracking Sheet

Meeting Date:	1/21/2015
Sponsor(s):	Reilly (42)
Type:	Ordinance
Title:	Awning(s) for Studio 41
Committee(s) Assignment:	Committee on Transportation and Public Way

ORDINANCE
STUDIO 41
Acct. No. 85670 - 14
Permit No. 1116287

Be It Ordained by the City Council of the City of Chicago:

SECTION 1. Permission and authority are hereby given and granted to STUDIO 41, upon the terms and subject to the conditions of this ordinance to construct, install, maintain and use two (2) Awning(s) projecting over the public right-of-way adjacent to its premises known as 322 W. Hubbard St..

Said Awning(s) at W. Hubbard Street measure(s):
One (1) at twenty-one (21) feet in length, and three (3) feet in width for a total of sixty-three (63) square feet.
One (1) at nine (9) feet in length, and three (3) feet in width for a total of twenty-seven (27) square feet.

The location of said privilege shall be as shown on prints kept on file with the Department of Business Affairs and Consumer Protection and the Office of the City Clerk.

Said privilege shall be constructed in accordance with plans and specifications approved by the Zoning Department - Signs.

This grant of privilege in the public way shall be subject to the provisions of Section 10-28-015 and all other required provisions of the Municipal Code of Chicago.

The grantee shall pay to the City of Chicago as compensation for the privilege #1116287 herein granted the sum of one hundred ($100.00) per annum in advance.

A 25% penalty will be added for payments received after due date.

The permit holder agrees to hold the City of Chicago harmless for any damage, relocation or replacement costs associated with damage, relocation or removal of private property caused by the City performing work in the public way.

Authority herein given and granted for a period of five (5) years from and after Date of Passage.

Alderman _____

Brendan Reilly 42nd Ward

CHICAGO SIGN®
630-407-0802 Fax 630-407-0805
ChicagoSigns@aol.com

12 17 2014

KOHLER

322 W Hubbard St, Chicago, IL

RECOVER FOUR EXISTING AWNINGS AS SHOWN
FURNISH AND INSTALL 6' 4" X 27' ILLUMINATED SIGN ON SOUTH ELEVATION
FURNISH AND INSTALL 6' 4" X 15' 3" ILLUMINATED SIGN ON WEST ELEVATION

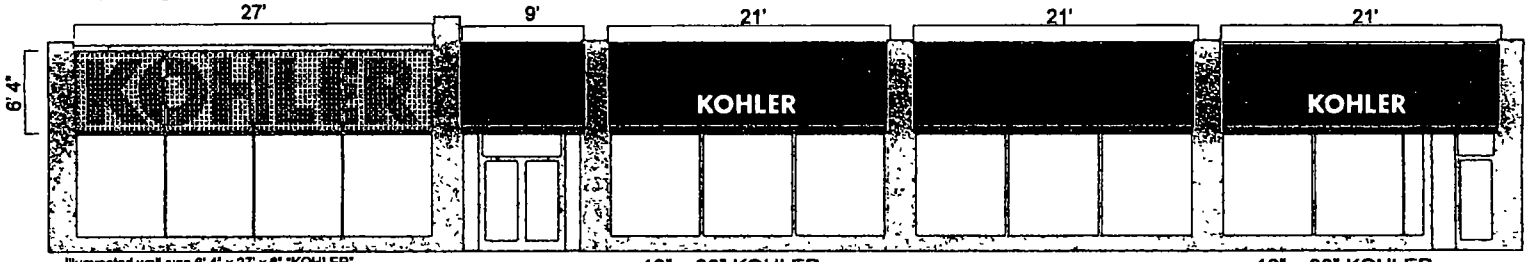

Illumnated wall sign 6' 4" x 27' x 6" "KOHLER"

18" x 90" KOHLER copy

18" x 90" KOHLER copy

Partial South Elevation 1"□

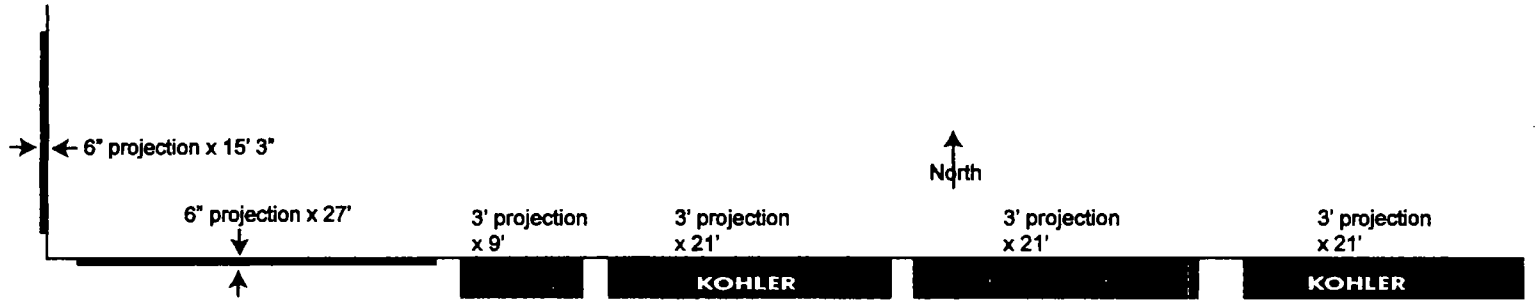

Plan View

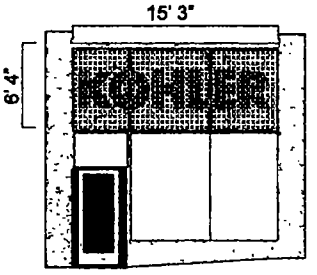

Partial West Elevation 1" □

Illumnated wall sign 6' 4" x 15' 3" x 6" "KOHLER"

City of Chicago

O2015-523

Office of the City Clerk

Document Tracking Sheet

Meeting Date:	1/21/2015
Sponsor(s):	Reilly (42)
Type:	Ordinance
Title:	Awning(s) for 420 N Wabash LLC
Committee(s) Assignment:	Committee on Transportation and Public Way

ORDINANCE
420 N Wabash LLC
Acct. No. 69264 - 2
Permit No. 1116203

Be It Ordained by the City Council of the City of Chicago:

SECTION 1. Permission and authority are hereby given and granted to 420 N Wabash LLC, upon the terms and subject to the conditions of this ordinance to maintain and use, as now constructed, five (5) Awning(s) projecting over the public right-of-way adjacent to its premises known as 420 N. Wabash Ave..

Said Awning(s) at E. Hubbard measure(s):
One (1) at twelve point nine (12.9) feet in length, and four point nine (4.9) feet in width for a total of sixty-three point two one (63.21) square feet.
One (1) at fourteen point seven (14.7) feet in length, and four point nine (4.9) feet in width for a total of seventy-two point zero three (72.03) square feet.
One (1) at twelve point eight (12.8) feet in length, and twelve point nine (12.9) feet in width for a total of one hundred sixty-five point one two (165.12) square feet.
One (1) at eleven point seven (11.7) feet in length, and four point nine (4.9) feet in width for a total of fifty-seven point three three (57.33) square feet.
One (1) at eleven point eight (11.8) feet in length, and four point nine (4.9) feet in width for a total of fifty-seven point eight two (57.82) square feet.

The location of said privilege shall be as shown on prints kept on file with the Department of Business Affairs and Consumer Protection and the Office of the City Clerk.

Said privilege shall be constructed in accordance with plans and specifications approved by the Zoning Department - Signs.

This grant of privilege in the public way shall be subject to the provisions of Section 10-28-015 and all other required provisions of the Municipal Code of Chicago.

The grantee shall pay to the City of Chicago as compensation for the privilege #1116203 herein granted the sum of one hundred seventy-five ($175.00) per annum in advance.

A 25% penalty will be added for payments received after due date.

The permit holder agrees to hold the City of Chicago harmless for any damage, relocation or replacement costs associated with damage, relocation or removal of private property caused by the City performing work in the public way.

Authority herein given and granted for a period of five (5) years from and after 01/14/2015.

Alderman _____

Brendan Reilly 42nd Ward

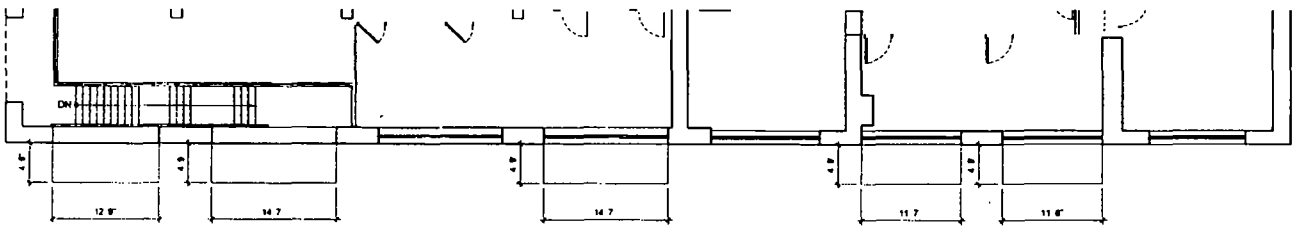

1 Plan
SCALE 1/16"=1'-0"

Note Not to Scale

FRIEDMAN PROPERTIES
350 North Clark Street Suite 400 Chicago IL 60654
Phone (312) 644-1100 Facsimile (312) 644-2696
friedmanproperties.com

420 N Wabash
First Floor
Canopy Permit

All furniture (including workstations) shown is for illustrative purposes only

Plans are for preliminary design purposes Friedman Properties Ltd advises field verification of existing conditions and dimensions prior to use

12/04/2014

City of Chicago

O2015-529

Office of the City Clerk

Document Tracking Sheet

Meeting Date:	1/21/2015
Sponsor(s):	Smith (43)
Type:	Ordinance
Title:	Awning(s) for Whole Foods Market - Privilege No. 1115911
Committee(s) Assignment:	Committee on Transportation and Public Way

ORDINANCE
Whole Foods Market
Acct. No. 86298 - 39
Permit No. 1115911

Be It Ordained by the City Council of the City of Chicago:

SECTION 1. Permission and authority are hereby given and granted to Whole Foods Market, upon the terms and subject to the conditions of this ordinance to construct, install, maintain and use three (3) Awning(s) projecting over the public right-of-way adjacent to its premises known as 959 W. Fullerton Ave..

Said Awning(s) at Fullerton measure(s):
Two (2) at fifteen point two five (15.25) feet in length, and four point five (4.5) feet in width for a total of one hundred thirty-seven point two five (137.25) square feet.

Said Awning(s) at Sheffield measure(s):
One (1) at eighteen (18) feet in length, and four point five (4.5) feet in width for a total of eighty-one (81) square feet.

The location of said privilege shall be as shown on prints kept on file with the Department of Business Affairs and Consumer Protection and the Office of the City Clerk.

Said privilege shall be constructed in accordance with plans and specifications approved by the Zoning Department - Signs.

This grant of privilege in the public way shall be subject to the provisions of Section 10-28-015 and all other required provisions of the Municipal Code of Chicago.

The grantee shall pay to the City of Chicago as compensation for the privilege #1115911 herein granted the sum of one hundred fifty ($150.00) per annum in advance.

A 25% penalty will be added for payments received after due date.

The permit holder agrees to hold the City of Chicago harmless for any damage, relocation or replacement costs associated with damage, relocation or removal of private property caused by the City performing work in the public way.

Authority herein given and granted for a period of five (5) years from and after Date of Passage.

Alderman _____

Michele Smith 43rd Ward

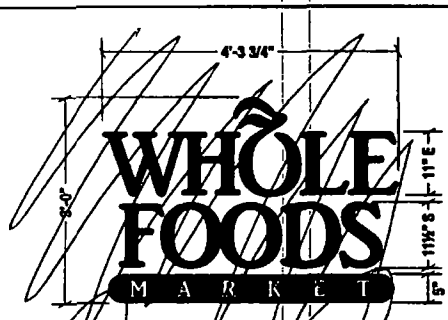

A TWO(2) SETS OF PLEX-FACE, INTERNALLY ILLUMINATED CHANNEL LTRS.

SCALE: ½"=1'

- CLEAR ACRYLIC FACES
- FIRST SURFACE 3M 3630-26 GREEN VINYL OVERLAY & 2nd SURFACE WHITE DIFFUSER
- TRIMCAP TO MATCH PMS 349 C
- RETURNS PAINTED TO MATCH PMS 349 C
- GREEN L.E.D. ILLUMINATION
- MOUNTED FLUSH TO BUILDING FASCIA

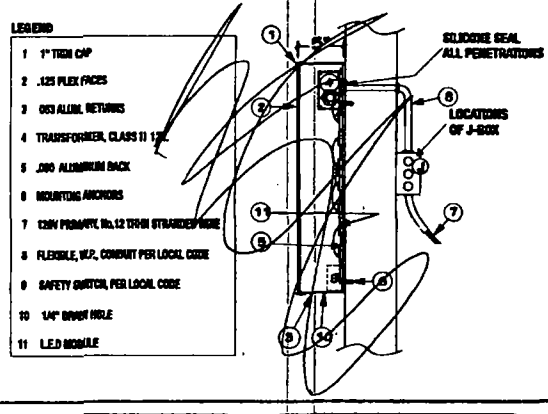

B THREE(3) SETS OF VINYL GRAPHICS APPLIED TO EXISTING AWNINGS

SCALE: ¼"=1'

DOLE
GENERAL SIGN CONTRACTORS

CLIENT	WHOLE FOODS MARKET						
ADDRESS	939 W FULLERTON						
CITY	CHICAGO	STATE	JST	DESIGNER	MM	SALESPERSON	JST
DRAWING NO.	13977	SCALE	NOTED	DATE	01.10.2014	SHEET NO.	1

City of Chicago

O2015-536

Office of the City Clerk

Document Tracking Sheet

Meeting Date:	1/21/2015
Sponsor(s):	Smith (43)
Type:	Ordinance
Title:	Awning(s) for Whole Foods Market - Privilege No. 1115912
Committee(s) Assignment:	Committee on Transportation and Public Way

ORDINANCE
Whole Foods Market
Acct. No. 86298 - 39
Permit No. 1115912

Be It Ordained by the City Council of the City of Chicago:

SECTION 1. Permission and authority are hereby given and granted to Whole Foods Market, upon the terms and subject to the conditions of this ordinance to construct, install, maintain and use eighteen (18) Awning(s) projecting over the public right-of-way adjacent to its premises known as 959 W. Fullerton Ave..

Said Awning(s) at Fullerton/Sheffield measure(s):
One (1) at ten (10) feet in length, and four point five (4.5) feet in width for a total of forty-five (45) square feet.

Said Awning(s) at Fullerton measure(s):
One (1) at six (6) feet in length, and four point five (4.5) feet in width for a total of twenty-seven (27) square feet.
Three (3) at fifteen point two five (15.25) feet in length, and four point five (4.5) feet in width for a total of two hundred five point eight eight (205.88) square feet.
Five (5) at fifteen point two five (15.25) feet in length, and four point five (4.5) feet in width for a total of three hundred forty-three point one three (343.13) square feet.

Said Awning(s) at Sheffield measure(s):
Three (3) at six (6) feet in length, and four point five (4.5) feet in width for a total of eighty-one (81) square feet.
One (1) at six (6) feet in length, and four point five (4.5) feet in width for a total of twenty-seven (27) square feet.
Three (3) at eighteen (18) feet in length, and four point five (4.5) feet in width for a total of two hundred forty-three (243) square feet.
One (1) at eighteen (18) feet in length, and four point five (4.5) feet in width for a total of eighty-one (81) square feet.

The location of said privilege shall be as shown on prints kept on file with the Department of Business Affairs and Consumer Protection and the Office of the City Clerk.

Said privilege shall be constructed in accordance with plans and specifications approved by the Zoning Department - Signs.

This grant of privilege in the public way shall be subject to the provisions of Section 10-28-015 and all other required provisions of the Municipal Code of Chicago.

The grantee shall pay to the City of Chicago as compensation for the privilege #1115912 herein granted the sum of one hundred seventy-five ($175.00) per annum in advance.

A 25% penalty will be added for payments received after due date.

The permit holder agrees to hold the City of Chicago harmless for any damage, relocation or replacement costs associated with damage, relocation or removal of private property caused by the City performing work in the public way.

Authority herein given and granted for a period of five (5) years from and after Date of Passage.

Alderman _____

Michele Smith 43rd Ward

SECTION

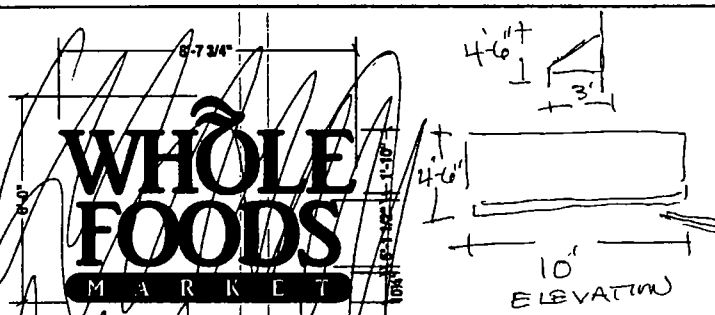

Ⓒ ONE(1) SETS OF FLEX-FACE/INTERNALLY ILLUMINATED CHANNEL LTRS.

SCALE: ½"=1'

- CLEAR ACRYLIC FACES
- FIRST SURFACE 3M 3630-26 GREEN VINYL OVERLAY & 2nd SURFACE WHITE DIFFUSER
- TRIMCAP TO MATCH PMS 349 C
- RETURNS PAINTED TO MATCH PMS 349 C
- GREEN L.E.D. ILLUMINATION
- RACEWAY MOUNTED ON TOP OF EXISTING CANOPY OVER ENTRANCE

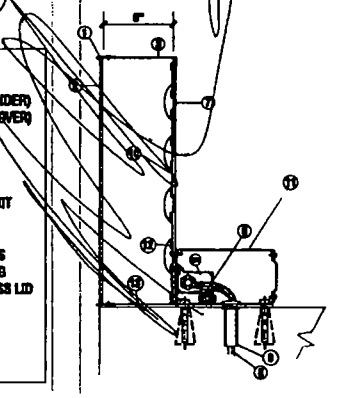

LEGEND

1 1" TRIM CAP
2 ACRYLIC FACE
3 .040 ALUMINUM RETURN (35" & UNDER)
.063 ALUMINUM RETURN (36" & OVER)
5 TRANSFORMER, CLASS II 12V
6 SAFETY SWITCH
7 .090 ALUMINUM BACK
8 120V PRIMARY, NO. 12 THHN STRANDED WIRE, 1-20 AMP CIRCUIT
9 FLEXIBLE WEATHERPROOF CONDUIT PER LOCAL CODE SILICONE SEAL ALL PENETRATIONS
10 UL APPROVED STANDARD BUSHING
11 ALUM. FAB'D. RACEWAY w/ ACCESS LID
12 L.E.D. MODULE
13 1/4" DRAIN HOLE

• RACEWAY FINISH TO MATCH BUILDING COLOR

CORNER ELEVATION @ FULLERTON & SHEFFIELD
SCALE: 3/32" = 1'

DOYLE
GENERAL SIGN CONTRACTORS

CUSTOMER APPROVAL DATE

CLIENT WHOLE FOODS MARKET
ADDRESS 959 W FULLERTON
CITY CHICAGO STATE JST SALESPERSON JST
SCALE: 3/32" = 1' DRAWN NOTED DATE: 06.10.2014 SHEET NO. 4

Department of Business Affairs and Consumer Protection
Small Business Center - Public Way Use Unit
City Hall - 121 N. LaSalle Street, Room 800 • Chicago, IL 60602
312-74-GOBIZ / 312-744-6249 • (312) 744-1944 (TTY)
http://www.cityofchicago.org/bacp

01/21/2015

Alderman **Michele Smith**
Ward # **43**
City of Chicago
City Hall, Room **300**
121 North LaSalle Street
Chicago, Illinois 60602

Re: An ordinance to use and maintain a portion of the public right-of-way for **eighteen (18) awning(s)** for **Whole Foods Market**, adjacent to the premises known as **959 W. Fullerton Ave.**.

Dear Alderman **Michele Smith**:

The applicant referenced above has requested the use of the public right-of-way for a **awning(s)**. An ordinance has been prepared by the Department of Business Affairs and Consumer Protection – Small Business Center - Public Way Use Unit for presentation to the City Council. Because this request was made for properties located in your ward, as approved by you as per the attached, I respectfully request that you introduce the attached ordinance at the next City Council meeting.

If you have any questions regarding this ordinance, please contact Anthony Bertuca at (312) 744-5506.

Department of Business Affairs and Consumer Protection

City of Chicago

O2015-540

Office of the City Clerk

Document Tracking Sheet

Meeting Date:	1/21/2015
Sponsor(s):	Tunney (44)
Type:	Ordinance
Title:	Awning(s) for Benefit Cosmetics LLC
Committee(s) Assignment:	Committee on Transportation and Public Way

ORDINANCE
BENEFIT COSMETICS LLC
Acct. No. 303775 - 2
Permit No. 1116165

Be It Ordained by the City Council of the City of Chicago:

SECTION 1. Permission and authority are hereby given and granted to BENEFIT COSMETICS LLC, upon the terms and subject to the conditions of this ordinance to maintain and use, as now constructed, one (1) Awning(s) projecting over the public right-of-way adjacent to its premises known as 3450 N. Southport Ave..

Said Awning(s) at N. Southport Avenue measure(s):
One (1) at seventeen (17) feet in length, and two (2) feet in width for a total of thirty-four (34) square feet.

The location of said privilege shall be as shown on prints kept on file with the Department of Business Affairs and Consumer Protection and the Office of the City Clerk.

Said privilege shall be constructed in accordance with plans and specifications approved by the Zoning Department - Signs.

This grant of privilege in the public way shall be subject to the provisions of Section 10-28-015 and all other required provisions of the Municipal Code of Chicago.

The grantee shall pay to the City of Chicago as compensation for the privilege #1116165 herein granted the sum of fifty ($50.00) per annum in advance.

A 25% penalty will be added for payments received after due date.

The permit holder agrees to hold the City of Chicago harmless for any damage, relocation or replacement costs associated with damage, relocation or removal of private property caused by the City performing work in the public way.

Authority herein given and granted for a period of five (5) years from and after 11/18/2014.

Alderman _____

Thomas Tunney 44th Ward

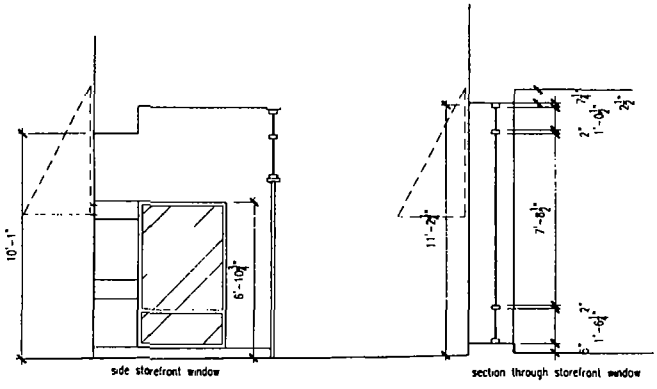
10'-1"
6'-10½"
side storefront window
11'-2½"
7'-6½"
2"
1'-0½"
2½"
2"
1'-6½"
section through storefront window

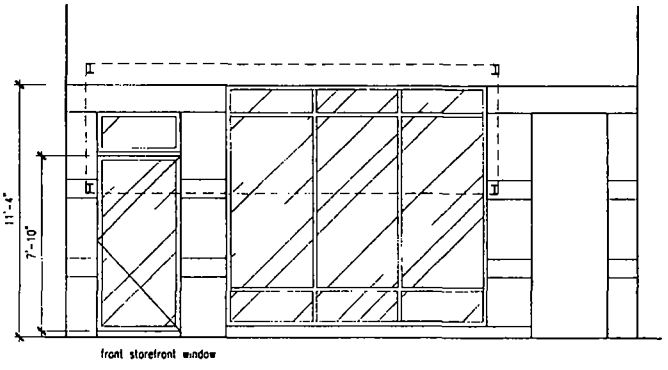
11'-4"
7'-10"
front storefront window

City of Chicago

O2015-545

Office of the City Clerk

Document Tracking Sheet

Meeting Date:	1/21/2015
Sponsor(s):	Tunney (44)
Type:	Ordinance
Title:	Awning(s) for North Community Bank
Committee(s) Assignment:	Committee on Transportation and Public Way

ORDINANCE
NORTH COMMUNITY BANK
Acct. No. 87701 - 4
Permit No. 1106716

Be It Ordained by the City Council of the City of Chicago:

SECTION 1. Permission and authority are hereby given and granted to NORTH COMMUNITY BANK, upon the terms and subject to the conditions of this ordinance to maintain and use, as now constructed, six (6) Awning(s) projecting over the public right-of-way adjacent to its premises known as 3180 N. Broadway .

Said Awning(s) at N. Broadway measure(s):
Four (4) at six point five (6.5) feet in length, and two point five (2.5) feet in width for a total of sixty-five (65) square feet.
One (1) at nine point one seven (9.17) feet in length, and two point five (2.5) feet in width for a total of twenty-two point nine three (22.93) square feet.
One (1) at thirteen point three four (13.34) feet in length, and two point five (2.5) feet in width for a total of thirty-three point three five (33.35) square feet.

The location of said privilege shall be as shown on prints kept on file with the Department of Business Affairs and Consumer Protection and the Office of the City Clerk.

Said privilege shall be constructed in accordance with plans and specifications approved by the Zoning Department - Signs.

This grant of privilege in the public way shall be subject to the provisions of Section 10-28-015 and all other required provisions of the Municipal Code of Chicago.

The grantee shall pay to the City of Chicago as compensation for the privilege #1106716 herein granted the sum of one hundred seventy-five ($175.00) per annum in advance.

A 25% penalty will be added for payments received after due date.

The permit holder agrees to hold the City of Chicago harmless for any damage, relocation or replacement costs associated with damage, relocation or removal of private property caused by the City performing work in the public way.

Authority herein given and granted for a period of five (5) years from and after 06/11/2013.

Alderman Thomas Tunney

Thomas Tunney 44th Ward

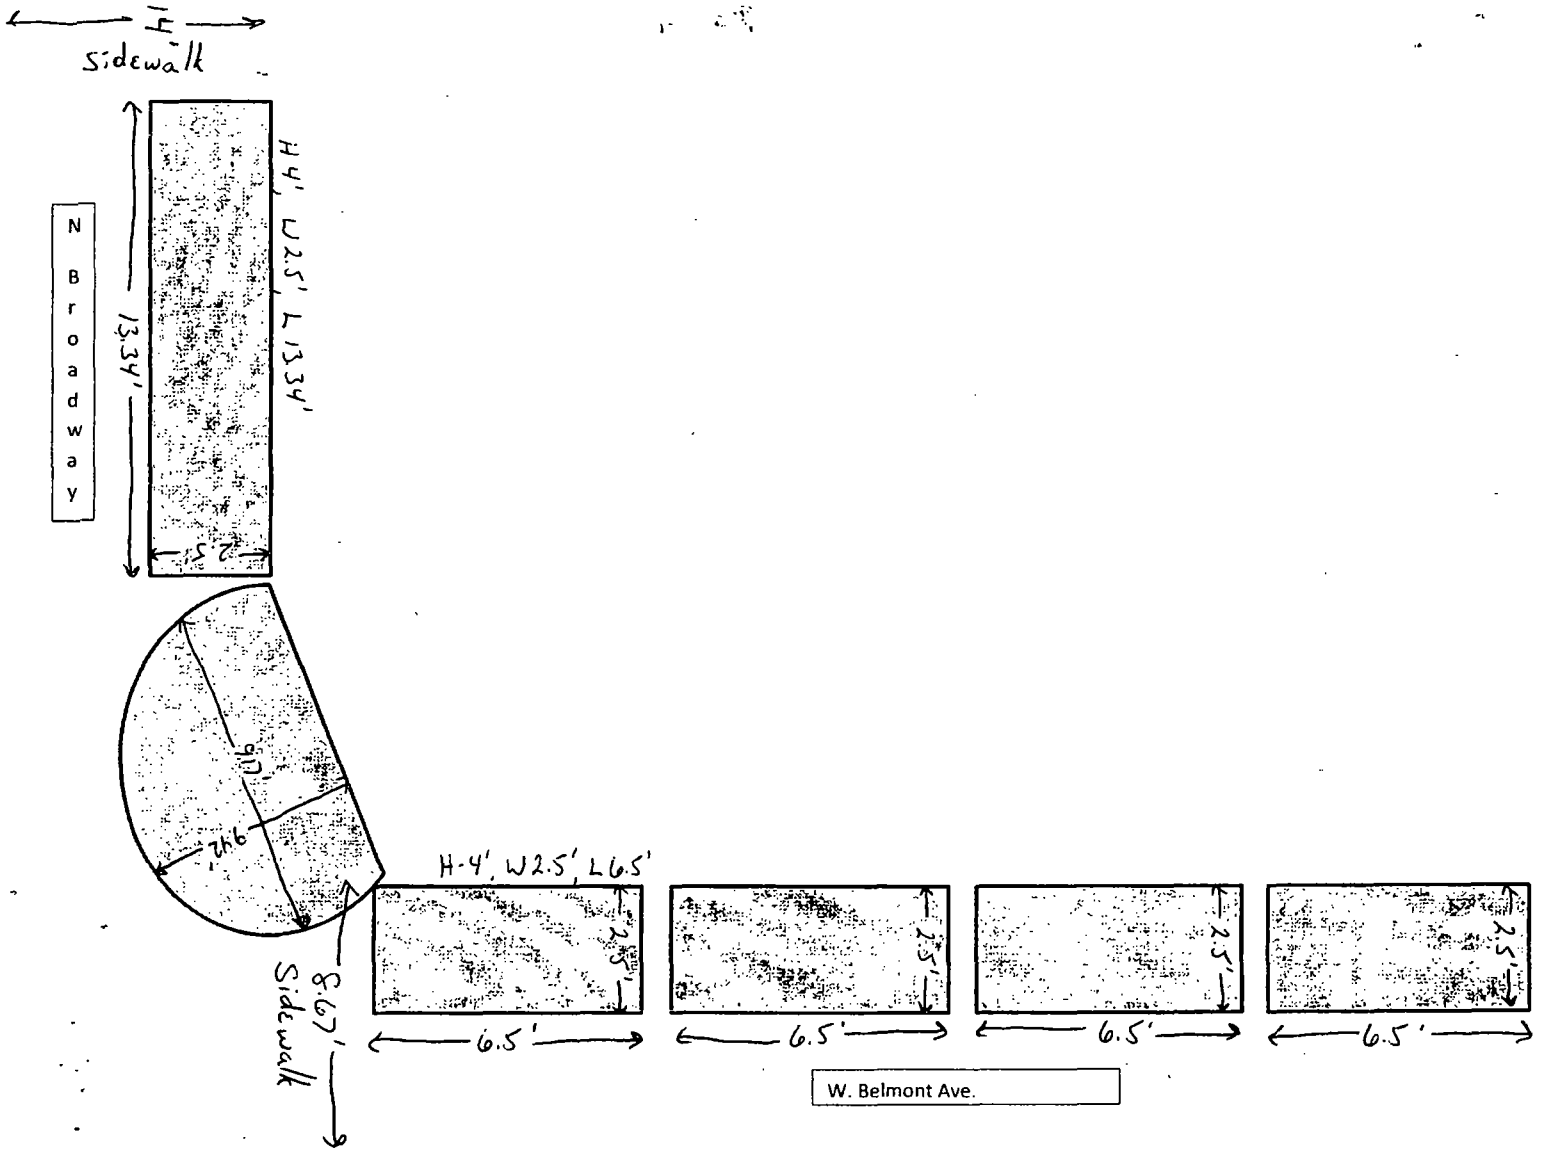
4'
Sidewalk
N Broadway
H 4', W 2.5', L 13.34'
13.34'
2.5'
9.17'
9.42'
H-4', W2.5', L6.5'
2.5'
6.5'
8.67'
Sidewalk
W. Belmont Ave.

City of Chicago

O2015-550

Office of the City Clerk

Document Tracking Sheet

Meeting Date:	1/21/2015
Sponsor(s):	Tunney (44)
Type:	Ordinance
Title:	Awning(s) for Fedex Office and Print Services, Inc.
Committee(s) Assignment:	Committee on Transportation and Public Way

ORDINANCE
FEDEX OFFICE AND PRINT SVCS, INC.
Acct. No. 89020 - 12
Permit No. 1116372

Be It Ordained by the City Council of the City of Chicago:

SECTION 1. Permission and authority are hereby given and granted to FEDEX OFFICE AND PRINT SVCS, INC., upon the terms and subject to the conditions of this ordinance to maintain and use, as now constructed, three (3) Awning(s) projecting over the public right-of-way adjacent to its premises known as 3524 N. Southport Ave..

Said Awning(s) at N. Southport Ave. measure(s):
Two (2) at twelve point six (12.6) feet in length, and two (2) feet in width for a total of fifty point four (50.4) square feet.

Said Awning(s) at N. Southport Ave. measure(s):
One (1) at thirty-one point six (31.6) feet in length, and two (2) feet in width for a total of sixty-three point two (63.2) square feet.

The location of said privilege shall be as shown on prints kept on file with the Department of Business Affairs and Consumer Protection and the Office of the City Clerk.

Said privilege shall be constructed in accordance with plans and specifications approved by the Zoning Department - Signs.

This grant of privilege in the public way shall be subject to the provisions of Section 10-28-015 and all other required provisions of the Municipal Code of Chicago.

The grantee shall pay to the City of Chicago as compensation for the privilege #1116372 herein granted the sum of one hundred fifty-six dollars and sixty cents ($156.60) per annum in advance.

A 25% penalty will be added for payments received after due date.

The permit holder agrees to hold the City of Chicago harmless for any damage, relocation or replacement costs associated with damage, relocation or removal of private property caused by the City performing work in the public way.

Authority herein given and granted for a period of five (5) years from and after 03/01/2014.

Alderman _____

Thomas Tunney 44th Ward

FedEx Office
OPEN

City of Chicago

O2015-553

Office of the City Clerk

Document Tracking Sheet

Meeting Date:	1/21/2015
Sponsor(s):	Tunney (44)
Type:	Ordinance
Title:	Awning(s) for Four Belly
Committee(s) Assignment:	Committee on Transportation and Public Way

ORDINANCE
FOUR BELLY
Acct. No. 383903 - 1
Permit No. 1112783

Be It Ordained by the City Council of the City of Chicago:

SECTION 1. Permission and authority are hereby given and granted to FOUR BELLY, upon the terms and subject to the conditions of this ordinance to construct, install, maintain and use one (1) Awning(s) projecting over the public right-of-way adjacent to its premises known as 3227 N. Clark St..

Said Awning(s) at Clark measure(s):
One (1) at twenty-two (22) feet in length, and four (4) feet in width for a total of eighty-eight (88) square feet.

The location of said privilege shall be as shown on prints kept on file with the Department of Business Affairs and Consumer Protection and the Office of the City Clerk.

Said privilege shall be constructed in accordance with plans and specifications approved by the Zoning Department - Signs.

This grant of privilege in the public way shall be subject to the provisions of Section 10-28-015 and all other required provisions of the Municipal Code of Chicago.

The grantee shall pay to the City of Chicago as compensation for the privilege #1112783 herein granted the sum of fifty ($50.00) per annum in advance.

A 25% penalty will be added for payments received after due date.

The permit holder agrees to hold the City of Chicago harmless for any damage, relocation or replacement costs associated with damage, relocation or removal of private property caused by the City performing work in the public way.

Authority herein given and granted for a period of five (5) years from and after Date of Passage.

Alderman Thomas Tunney

Thomas Tunney 44th Ward

Sign 1: AWNING SIGN

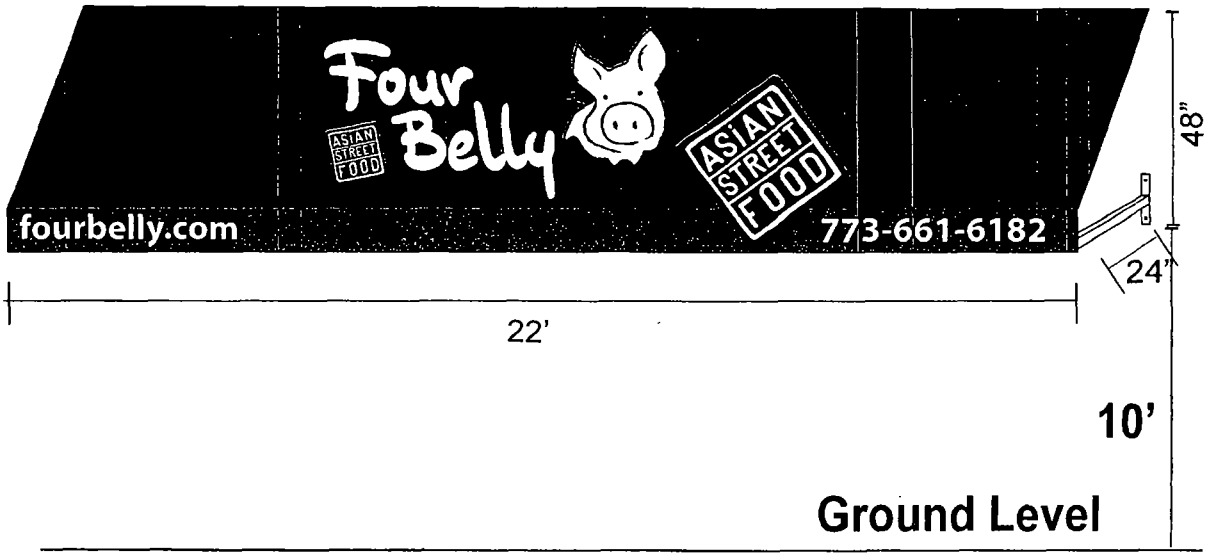

SPECIFICATIONS

1. Awning Fabric Material
2. 1"X 1" SQUARE TUBE FRAME
3. 3/16" GALVANIZED STEEL Z-CLIP ATTACHMENT
4. APPROPRIATE NON-CORROSIVE WALL FASTENER SEE MOUNTING OPTION DETAILS
5. #12 TEK SCREW

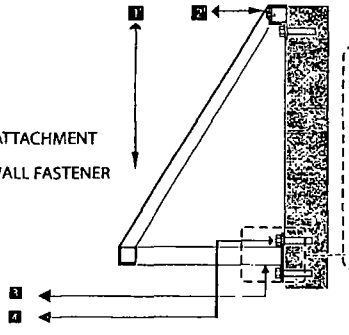

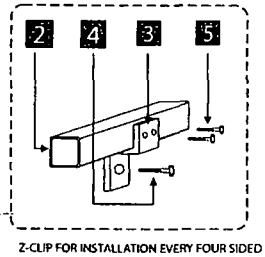

Z-CLIP FOR INSTALLATION EVERY FOUR SIDED

COLOR SCHEDULE

White

R-195

MOUNTING DETAIL

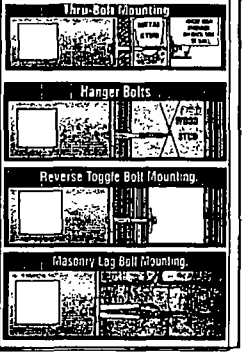

MONSIBIC Signs & Graphic
(Bridgeport)
Chicago, IL
3401 S Halsted St
Chicago, IL 60608
773-847-2828
Fax 773-847-0088

BRIDGEPORT PASTY

SIGN ELEVATION EXHIBIT

Address: 3227 N Clark St
City: Chicago,
State: IL
Account Rep:
Sales Rep: K. WONG
APPROVALS
CLIENT:
DESIGN:
PROD:
Designer: K. WONG
Design No:
DATE: 04-21-14
Rev Date:

The purchaser agrees to hold the seller harmless against any cause for action for damage which may arise as a result of drilling for piers and foundations, including but not limited to sewer, gas lines or any underground obstacles which the purchaser or others may deem valuable.

THIS DESIGN AND ENGINEERING IS SUBMITTED AS OUR PROPOSAL AND THE RIGHT TO USE OR EXHIBIT IN ANY FORM, IS NOT AUTHORIZED WITHOUT WRITTEN PERMISSION BY MONSIBIC, INC.

City of Chicago

O2015-556

Office of the City Clerk

Document Tracking Sheet

Meeting Date:	1/21/2015
Sponsor(s):	Tunney (44)
Type:	Ordinance
Title:	Awning(s) for Residence at Clark & School Condo Assn., The
Committee(s) Assignment:	Committee on Transportation and Public Way

ORDINANCE
THE RESIDENCE AT CLARK & SCHOOL CONDOMINIUM ASSOC.
Acct. No. 338875 - 1
Permit No. 1115760

Be It Ordained by the City Council of the City of Chicago:

SECTION 1. Permission and authority are hereby given and granted to THE RESIDENCE AT CLARK & SCHOOL CONDOMINIUM ASSOC., upon the terms and subject to the conditions of this ordinance to maintain and use, as now constructed, three (3) Awning(s) projecting over the public right-of-way adjacent to its premises known as 3266 N. Clark St..

Said Awning(s) at N. Clark Street measure(s):
One (1) at seven (7) feet in length, and two point nine two (2.92) feet in width for a total of twenty point four four (20.44) square feet.

Said Awning(s) at W. School Street measure(s):
One (1) at seven (7) feet in length, and two point nine two (2.92) feet in width for a total of twenty point four four (20.44) square feet.
One (1) at seven (7) feet in length, and two point nine two (2.92) feet in width for a total of twenty point four four (20.44) square feet.

The location of said privilege shall be as shown on prints kept on file with the Department of Business Affairs and Consumer Protection and the Office of the City Clerk.

Said privilege shall be constructed in accordance with plans and specifications approved by the Zoning Department - Signs.

This grant of privilege in the public way shall be subject to the provisions of Section 10-28-015 and all other required provisions of the Municipal Code of Chicago.

The grantee shall pay to the City of Chicago as compensation for the privilege #1115760 herein granted the sum of one hundred fifty ($150.00) per annum in advance.

A 25% penalty will be added for payments received after due date.

The permit holder agrees to hold the City of Chicago harmless for any damage, relocation or replacement costs associated with damage, relocation or removal of private property caused by the City performing work in the public way.

Authority herein given and granted for a period of five (5) years from and after 04/22/2014.

Alderman Thomas Tunney

Thomas Tunney 44th Ward

3266 N Clark

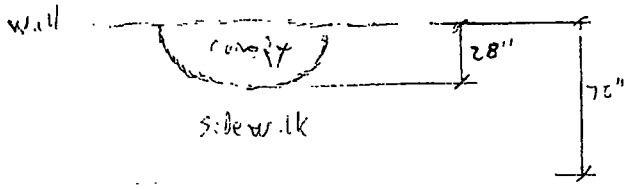

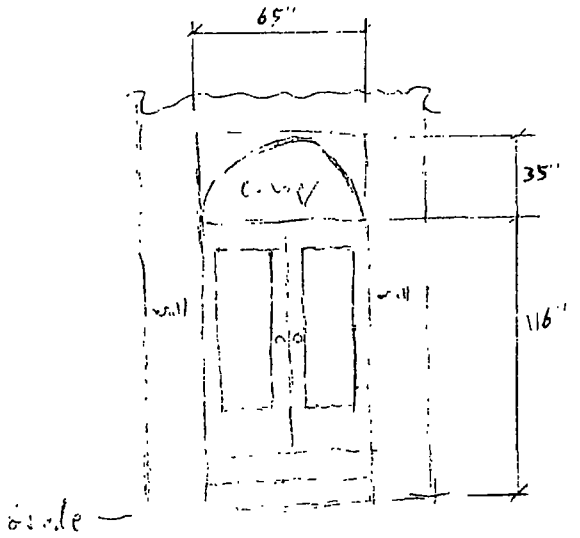

The Residence at Clark and School Condominium Association

Acct # 338575

Permit # 1083434

542 W. Roosevelt Rd, #607

Jerry Bina Property Manager

312-939-5253

City of Chicago

O2015-560

Office of the City Clerk

Document Tracking Sheet

Meeting Date:	1/21/2015
Sponsor(s):	Tunney (44)
Type:	Ordinance
Title:	Awning(s) for Yefseis LLC
Committee(s) Assignment:	Committee on Transportation and Public Way

ORDINANCE
Yefseis LLC
Acct. No. 388833 - 1
Permit No. 1113059

Be It Ordained by the City Council of the City of Chicago:

SECTION 1. Permission and authority are hereby given and granted to Yefseis LLC, upon the terms and subject to the conditions of this ordinance to construct, install, maintain and use one (1) Awning(s) projecting over the public right-of-way adjacent to its premises known as 3344 N. Halsted St..

Said Awning(s) at N. Halsted Street measure(s):
One (1) at seven (7) feet in length, and four (4) feet in width for a total of twenty-eight (28) square feet.

The location of said privilege shall be as shown on prints kept on file with the Department of Business Affairs and Consumer Protection and the Office of the City Clerk.

Said privilege shall be constructed in accordance with plans and specifications approved by the Zoning Department - Signs.

This grant of privilege in the public way shall be subject to the provisions of Section 10-28-015 and all other required provisions of the Municipal Code of Chicago.

The grantee shall pay to the City of Chicago as compensation for the privilege #1113059 herein granted the sum of fifty ($50.00) per annum in advance.

A 25% penalty will be added for payments received after due date.

The permit holder agrees to hold the City of Chicago harmless for any damage, relocation or replacement costs associated with damage, relocation or removal of private property caused by the City performing work in the public way.

Authority herein given and granted for a period of five (5) years from and after Date of Passage.

Alderman Thomas Tunney

Thomas Tunney 44th Ward

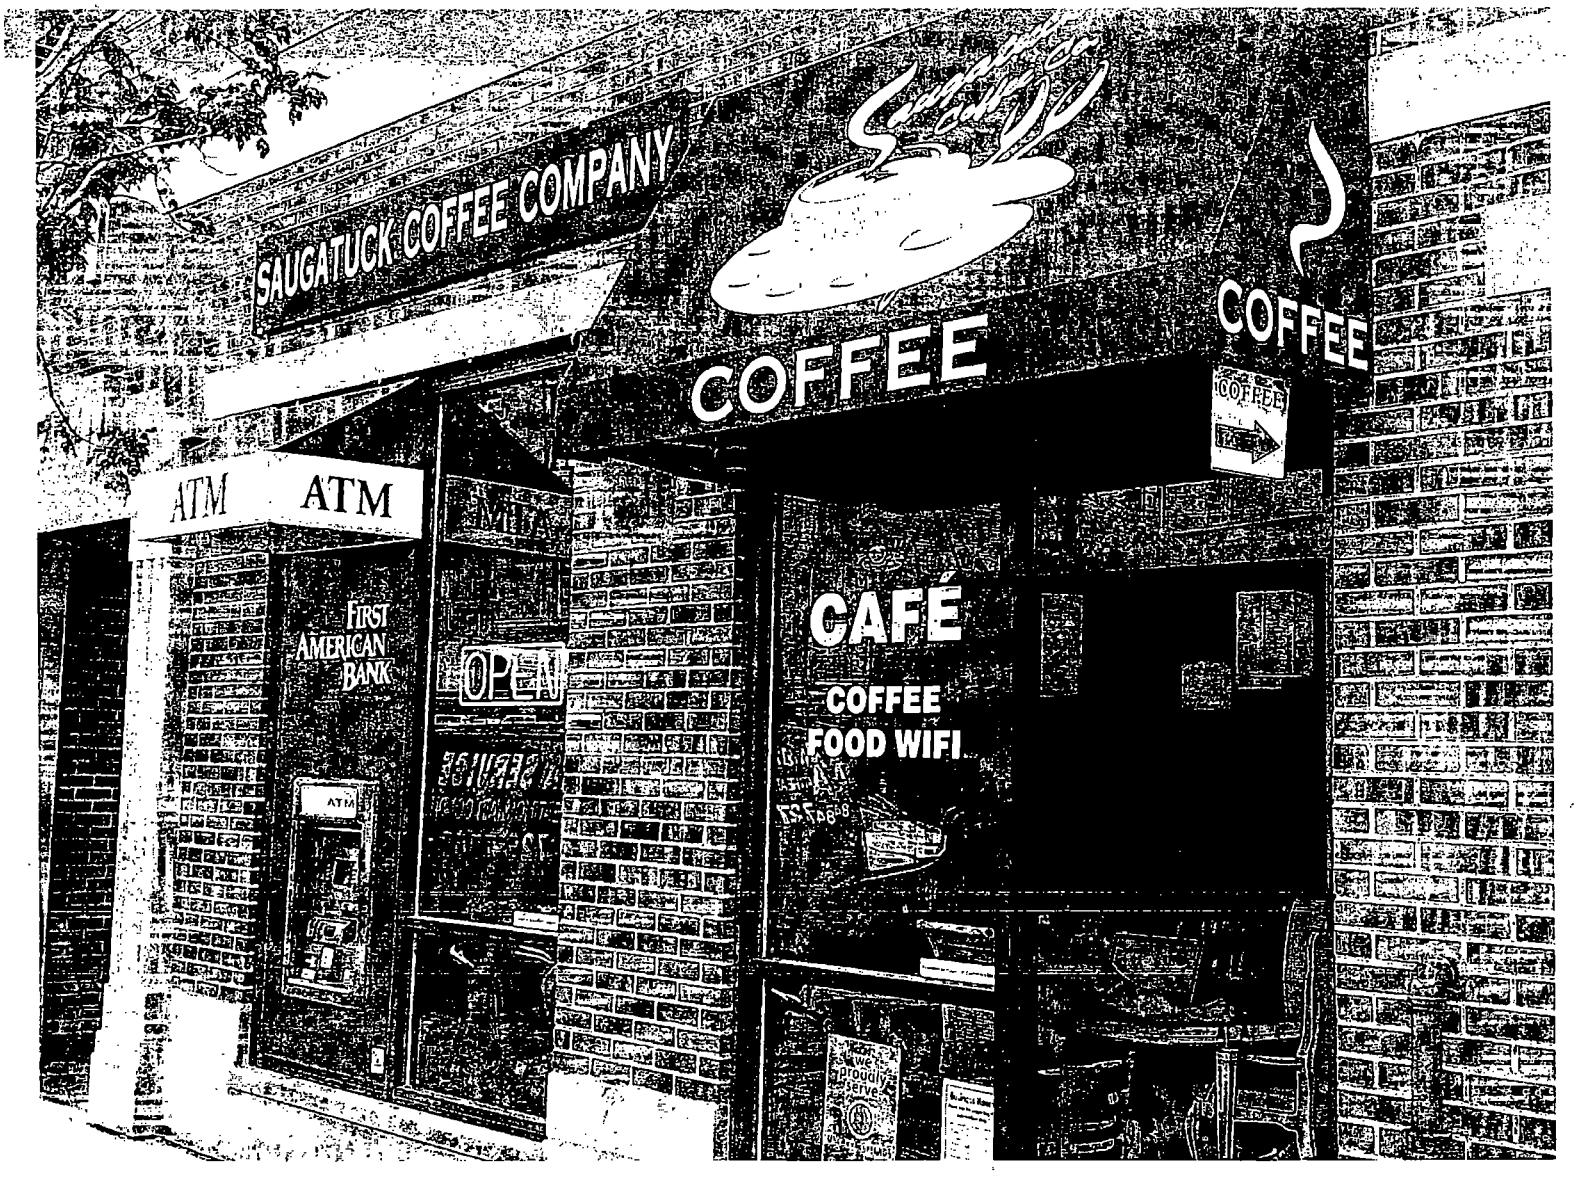
SAUGATUCK COFFEE COMPANY
COFFEE
COFFEE
COFFEE
ATM
ATM
FIRST AMERICAN BANK
OPEN
CAFÉ
COFFEE
FOOD WIFI
We Proudly Serve

City of Chicago

O2015-568

Office of the City Clerk

Document Tracking Sheet

Meeting Date:	1/21/2015
Sponsor(s):	Cappleman (46)
Type:	Ordinance
Title:	Awning(s) for 3800 N Lake Shore Dr
Committee(s) Assignment:	Committee on Transportation and Public Way

ORDINANCE
3800 NORTH LAKE SHORE DRIVE
Acct. No. 5868 - 1
Permit No. 1116381

Be It Ordained by the City Council of the City of Chicago:

SECTION 1. Permission and authority are hereby given and granted to 3800 NORTH LAKE SHORE DRIVE, upon the terms and subject to the conditions of this ordinance to construct, install, maintain and use two (2) Awning(s) projecting over the public right-of-way adjacent to its premises known as 3800 N. Lake Shore Dr..

Said Awning(s) at N. Lake Shore Drive measure(s):
Two (2) at six (6) feet in length, and three point five (3.5) feet in width for a total of forty-two (42) square feet.

The location of said privilege shall be as shown on prints kept on file with the Department of Business Affairs and Consumer Protection and the Office of the City Clerk.

Said privilege shall be constructed in accordance with plans and specifications approved by the Zoning Department - Signs.

This grant of privilege in the public way shall be subject to the provisions of Section 10-28-015 and all other required provisions of the Municipal Code of Chicago.

The grantee shall pay to the City of Chicago as compensation for the privilege #1116381 herein granted the sum of one hundred ($100.00) per annum in advance.

A 25% penalty will be added for payments received after due date.

The permit holder agrees to hold the City of Chicago harmless for any damage, relocation or replacement costs associated with damage, relocation or removal of private property caused by the City performing work in the public way.

Authority herein given and granted for a period of five (5) years from and after Date of Passage.

Alderman James Cappleman
James Cappleman 46th Ward

This is an original drawing created by Chesterfield Awning Company Inc. It is being submitted for your personal use in connection with a project being planned for you by Chesterfield Awning Company Inc. It is not to be used, reproduced, copied or exhibited in any fashion, in the event of the above occurs, Chesterfield Awning Company, Inc. reserves the right to be remunerated $250.00 in compensation for time and effort involved in creating this drawing

16999 Van Dam Rd.
South Holland, IL 60473
(708) 596-4434
www.chesterfieldawning.com

3800 Lake Shore Dr → Door closest to Lake Shore Dr

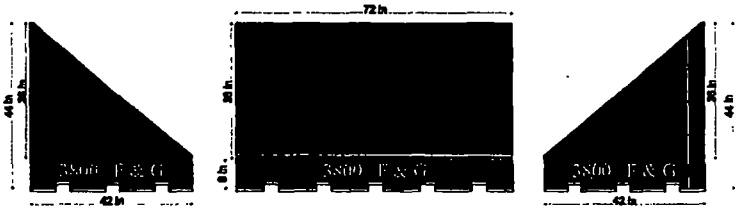

3800 Lake Shore Dr → Door to west of driveway

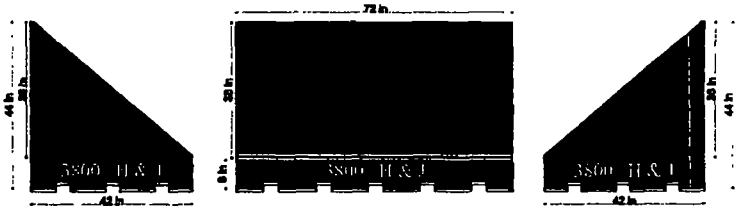

File Name:	3800 LSD
Job Number:	Sunbrella Black
Font Style:	White PX 75 Paint / Times New Roman Font
Size/Style:	Greek Key Border / White Binding
Color/Method:	
Salesman:	Ed Ritzema
Date:	11-13-2014

PLEASE READ

Please carefully check for grammatical errors, missing fonts, placement, sizing, colors, etc...

Please note this proof is not a true representation of color.

Colors are approximate. Changes can only be made prior to production.

PLEASE CAREFULLY REVIEW THIS DRAWING, IF YOU SIGN AND APPROVE IT WITH INCORRECT INFORMATION.

IT WILL BE AT YOUR EXPENSE TO CORRECT

Customer Approval Date

Sales Approval Date

Department of Business Affairs and Consumer Protection
Small Business Center - Public Way Use Unit
City Hall - 121 N LaSalle Street, Room 800 • Chicago, IL 60602
312-74-GOBIZ / 312-744-6249 • (312) 744-1944 (TTY)
http://www cityofchicago org/bacp

01/21/2015

Alderman **James Cappleman**
Ward # **46**
City of Chicago
City Hall, Room **300**
121 North LaSalle Street
Chicago, Illinois 60602

Re: An ordinance to use and maintain a portion of the public right-of-way for **two (2) awning(s)** for **3800 NORTH LAKE SHORE DRIVE**, adjacent to the premises known as **3800 N. Lake Shore Dr.**.

Dear Alderman **James Cappleman**:

The applicant referenced above has requested the use of the public right-of-way for a **awning(s)**. An ordinance has been prepared by the Department of Business Affairs and Consumer Protection – Small Business Center - Public Way Use Unit for presentation to the City Council. Because this request was made for properties located in your ward, as approved by you as per the attached, I respectfully request that you introduce the attached ordinance at the next City Council meeting.

If you have any questions regarding this ordinance, please contact Anthony Bertuca at (312) 744-5506.

Department of Business Affairs and Consumer Protection

City of Chicago

O2015-572

Office of the City Clerk

Document Tracking Sheet

Meeting Date:	1/21/2015
Sponsor(s):	Pawar (47)
Type:	Ordinance
Title:	Awning(s) for Allstate-Tim Thavis Agency
Committee(s) Assignment:	Committee on Transportation and Public Way

ORDINANCE
ALLSTATE-TIM THAVIS AGENCY
Acct. No. 393944 - 1
Permit No. 1115434

Be It Ordained by the City Council of the City of Chicago:

SECTION 1. Permission and authority are hereby given and granted to ALLSTATE-TIM THAVIS AGENCY, upon the terms and subject to the conditions of this ordinance to construct, install, maintain and use one (1) Awning(s) projecting over the public right-of-way adjacent to its premises known as 3843 N. Lincoln Ave..

Said Awning(s) at N. Lincoln Avenue measure(s):
One (1) at eighteen (18) feet in length, and four (4) feet in width for a total of seventy-two (72) square feet.

The location of said privilege shall be as shown on prints kept on file with the Department of Business Affairs and Consumer Protection and the Office of the City Clerk.

Said privilege shall be constructed in accordance with plans and specifications approved by the Zoning Department - Signs.

This grant of privilege in the public way shall be subject to the provisions of Section 10-28-015 and all other required provisions of the Municipal Code of Chicago.

The grantee shall pay to the City of Chicago as compensation for the privilege #1115434 herein granted the sum of fifty ($50.00) per annum in advance.

A 25% penalty will be added for payments received after due date.

The permit holder agrees to hold the City of Chicago harmless for any damage, relocation or replacement costs associated with damage, relocation or removal of private property caused by the City performing work in the public way.

Authority herein given and granted for a period of five (5) years from and after Date of Passage.

Alderman _____
Ameya Pawar 47th Ward

E01 ALST.CUST.AWN Reskin Awning Using Existing Frame (Frame Structure to be Field Verified)
N01 ALST.WVT_C Window Vinyl Treatment "C" Swoosh

Existing

Existing Sign Dimensions:
60"h x 18' 0"w

Notes:
Awning must be submitted to ABL for approval.

Proposed

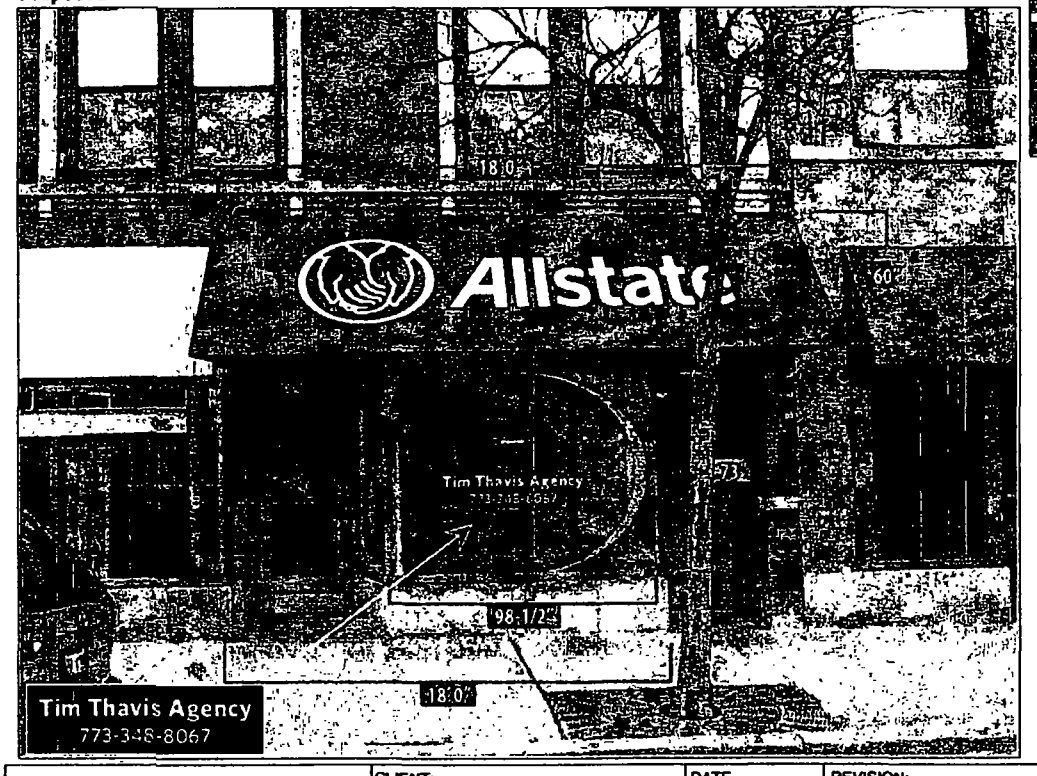

PHILADELPHIASIGN 707 West Spring Garden Street Palmyra, NJ 08065-1798	CLIENT: ALLSTATE - MW LOCATION: ILWDB Tim Thavis 3843 N Lincoln Ave, 1st Flr Chicago, IL	DATE: 4/2/2014 SHEET: P01 DWG BY: DRM	REVISION: 04.08.14 RJW Chg E01 to new awning. DRAWING NUMBER A19255

THIS IS AN ORIGINAL UNPUBLISHED DRAWING CREATED BY PHILADELPHIA SIGN IT IS SUBMITTED FOR YOUR PERSONAL USE IN CONJUNCTION WITH A PROJECT BEING PLANNED FOR YOU BY PHILADELPHIA SIGN IT IS NOT TO BE SHOWN TO ANYONE OUTSIDE YOUR ORGANIZATION NOR IS IT

Department of Business Affairs and Consumer Protection
Small Business Center - Public Way Use Unit
City Hall - 121 N LaSalle Street, Room 800 • Chicago, IL 60602
312-74-GOBIZ / 312-744-6249 • (312) 744-1944 (TTY)
http://www.cityofchicago.org/bacp

01/21/2015

Alderman **Ameya Pawar**
Ward # **47**
City of Chicago
City Hall, Room **300**
121 North LaSalle Street
Chicago, Illinois 60602

Re: An ordinance to use and maintain a portion of the public right-of-way for **one (1) awning(s)** for **ALLSTATE-TIM THAVIS AGENCY**, adjacent to the premises known as **3843 N. Lincoln Ave.**.

Dear Alderman **Ameya Pawar**:

The applicant referenced above has requested the use of the public right-of-way for a **awning(s)**. An ordinance has been prepared by the Department of Business Affairs and Consumer Protection – Small Business Center - Public Way Use Unit for presentation to the City Council. Because this request was made for properties located in your ward, as approved by you as per the attached, I respectfully request that you introduce the attached ordinance at the next City Council meeting.

If you have any questions regarding this ordinance, please contact Anthony Bertuca at (312) 744-5506.

Department of Business Affairs and Consumer Protection

City of Chicago

O2015-577

Office of the City Clerk

Document Tracking Sheet

Meeting Date:	1/21/2015
Sponsor(s):	Pawar (47)
Type:	Ordinance
Title:	Awning(s) for Chopping Block, The
Committee(s) Assignment:	Committee on Transportation and Public Way

ORDINANCE
The Chopping Block
Acct. No. 264327 - 1
Permit No. 1116272

Be It Ordained by the City Council of the City of Chicago:

SECTION 1. Permission and authority are hereby given and granted to The Chopping Block, upon the terms and subject to the conditions of this ordinance to maintain and use, as now constructed, one (1) Awning(s) projecting over the public right-of-way adjacent to its premises known as 4747 N. Lincoln Ave..

Said Awning(s) at N. LINCOLN AVENUE measure(s):
One (1) at twenty-one point four two (21.42) feet in length, and three (3) feet in width for a total of sixty-four point two six (64.26) square feet.

The location of said privilege shall be as shown on prints kept on file with the Department of Business Affairs and Consumer Protection and the Office of the City Clerk.

Said privilege shall be constructed in accordance with plans and specifications approved by the Zoning Department - Signs.

This grant of privilege in the public way shall be subject to the provisions of Section 10-28-015 and all other required provisions of the Municipal Code of Chicago.

The grantee shall pay to the City of Chicago as compensation for the privilege #1116272 herein granted the sum of fifty ($50.00) per annum in advance.

A 25% penalty will be added for payments received after due date.

The permit holder agrees to hold the City of Chicago harmless for any damage, relocation or replacement costs associated with damage, relocation or removal of private property caused by the City performing work in the public way.

Authority herein given and granted for a period of five (5) years from and after 12/16/2014.

Alderman _____

Ameya Pawar 47th Ward

LINCOLN SQUARE AWNING

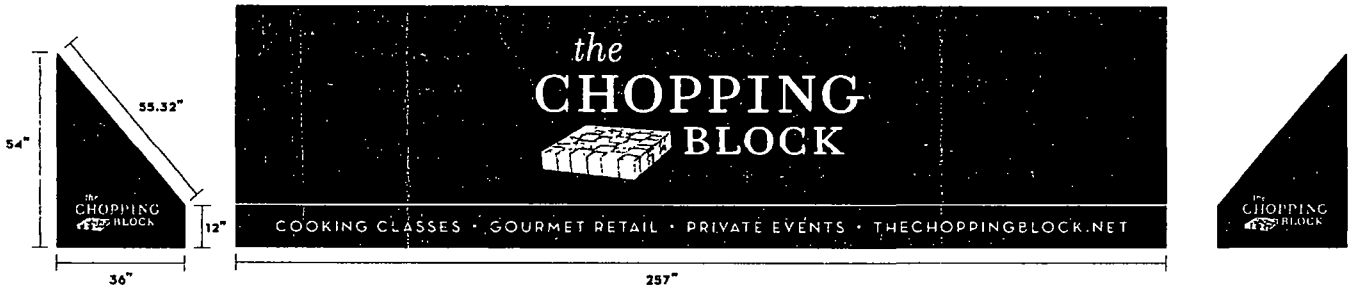

9 feet from side walk

FABRIC

FERN

COLORS

WHITE

PMS 125U

Department of Business Affairs and Consumer Protection
Small Business Center - Public Way Use Unit
City Hall - 121 N. LaSalle Street, Room 800 • Chicago, IL 60602
(312)-74-GOBIZ (312-744-6249) • (312) 744-1944 (TTY)
http://www.cityofchicago.org/bacp

01/21/2015

Alderman **Ameya Pawar**
Ward # **47**
City of Chicago
City Hall, Room **300**
121 North LaSalle Street
Chicago, Illinois 60602

Re: An ordinance to use and maintain a portion of the public right-of-way for **one (1) awning(s)** for **The Chopping Block**, adjacent to the premises known as **4747 N. Lincoln Ave.**.

Dear Alderman **Ameya Pawar**:

The applicant referenced above has requested the use of the public right-of-way for a **awning(s)**. An ordinance has been prepared by the Department of Business Affairs and Consumer Protection – Small Business Center - Public Way Use Unit for presentation to the City Council. Because this request was made for properties located in your ward, as approved by you as per the attached, I respectfully request that you introduce the attached ordinance at the next City Council meeting.

If you have any questions regarding this ordinance, please contact Anthony Bertuca at (312) 744-5506.

Department of Business Affairs and Consumer Protection

City of Chicago

O2015-581

Office of the City Clerk

Document Tracking Sheet

Meeting Date:	1/21/2015
Sponsor(s):	Pawar (47)
Type:	Ordinance
Title:	Awning(s) for Family Dollar Store No. 7149
Committee(s) Assignment:	Committee on Transportation and Public Way

ORDINANCE
FAMILY DOLLAR STORE #7149
Acct. No. 11071 - 88
Permit No. 1116248

Be It Ordained by the City Council of the City of Chicago:

SECTION 1. Permission and authority are hereby given and granted to FAMILY DOLLAR STORE #7149, upon the terms and subject to the conditions of this ordinance to maintain and use, as now constructed, one (1) Awning(s) projecting over the public right-of-way adjacent to its premises known as 2424 W. Montrose Ave..

Said Awning(s) at W. MONTROSE measure(s):
One (1) at forty-eight point five (48.5) feet in length, and two point eight three (2.83) feet in width for a total of one hundred thirty-seven point two six (137.26) square feet.

The location of said privilege shall be as shown on prints kept on file with the Department of Business Affairs and Consumer Protection and the Office of the City Clerk.

Said privilege shall be constructed in accordance with plans and specifications approved by the Zoning Department - Signs.

This grant of privilege in the public way shall be subject to the provisions of Section 10-28-015 and all other required provisions of the Municipal Code of Chicago.

The grantee shall pay to the City of Chicago as compensation for the privilege #1116248 herein granted the sum of seventy-three dollars and fifty cents ($73.50) per annum in advance.

A 25% penalty will be added for payments received after due date.

The permit holder agrees to hold the City of Chicago harmless for any damage, relocation or replacement costs associated with damage, relocation or removal of private property caused by the City performing work in the public way.

Authority herein given and granted for a period of five (5) years from and after 04/22/2014.

Alderman _____

Ameya Pawar 47th Ward

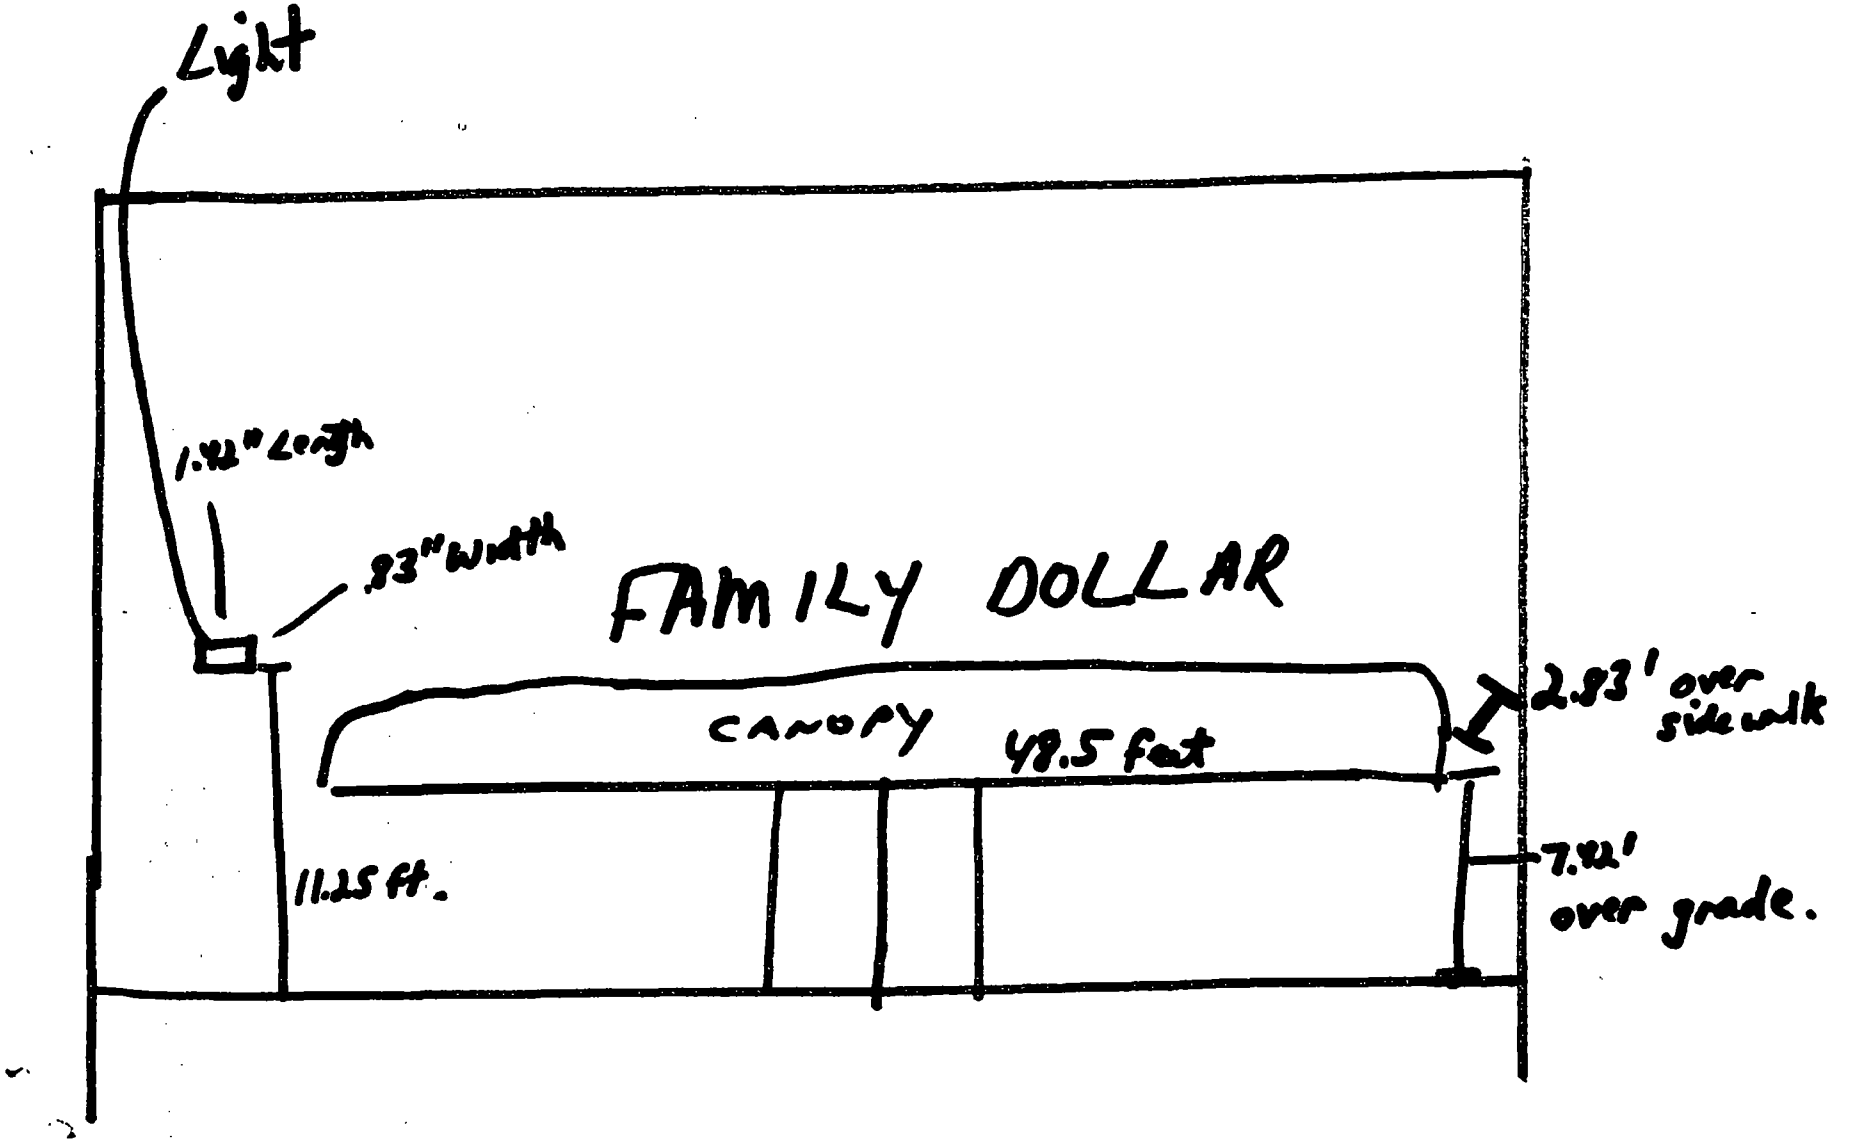
Light
1.92" Length
.93" Width
FAMILY DOLLAR
CANOPY
48.5 feet
2.83' over sidewalk
11.25 ft.
7.92' over grade.

Department of Business Affairs and Consumer Protection
Small Business Center - Public Way Use Unit
City Hall - 121 N. LaSalle Street, Room 800 • Chicago, IL 60602
(312)-74-GOBIZ (312-744-6249) • (312) 744-1944 (TTY)
http://www.cityofchicago.org/bacp

01/21/2015

Alderman **Ameya Pawar**
Ward # **47**
City of Chicago
City Hall, Room **300**
121 North LaSalle Street
Chicago, Illinois 60602

Re: An ordinance to use and maintain a portion of the public right-of-way for **one (1) awning(s)** for **FAMILY DOLLAR STORE #7149**, adjacent to the premises known as **2424 W. Montrose Ave.**.

Dear Alderman **Ameya Pawar**:

The applicant referenced above has requested the use of the public right-of-way for a **awning(s)**. An ordinance has been prepared by the Department of Business Affairs and Consumer Protection – Small Business Center - Public Way Use Unit for presentation to the City Council. Because this request was made for properties located in your ward, as approved by you as per the attached, I respectfully request that you introduce the attached ordinance at the next City Council meeting.

If you have any questions regarding this ordinance, please contact Anthony Bertuca at (312) 744-5506.

Department of Business Affairs and Consumer Protection

City of Chicago

O2015-585

Office of the City Clerk

Document Tracking Sheet

Meeting Date:	1/21/2015
Sponsor(s):	Pawar (47)
Type:	Ordinance
Title:	Awning(s) for John & Mindy Sullivan
Committee(s) Assignment:	Committee on Transportation and Public Way

ORDINANCE
JOHN & MINDY SULLIVAN
Acct. No. 348731 - 1
Permit No. 1116206

Be It Ordained by the City Council of the City of Chicago:

SECTION 1. Permission and authority are hereby given and granted to JOHN & MINDY SULLIVAN, upon the terms and subject to the conditions of this ordinance to maintain and use, as now constructed, five (5) Awning(s) projecting over the public right-of-way adjacent to its premises known as 1816-1830 W. Wilson Ave..

Said Awning(s) at N. Wolcott Avenue measure(s):
One (1) at twenty-nine (29) feet in length, and three point two five (3.25) feet in width for a total of ninety-four point two five (94.25) square feet.

Said Awning(s) at 1816-18 W. Wilson Avenue measure(s):
One (1) at thirty (30) feet in length, and three point two five (3.25) feet in width for a total of ninety-seven point five (97.5) square feet.

Said Awning(s) at 1820-22 W. Wilson Avenue measure(s):
One (1) at twenty-nine (29) feet in length, and three point two five (3.25) feet in width for a total of ninety-four point two five (94.25) square feet.

Said Awning(s) at 1824-26 W. Wilson Avenue measure(s):
One (1) at twenty-eight point five eight (28.58) feet in length, and three point two five (3.25) feet in width for a total of ninety-two point eight nine (92.89) square feet.

Said Awning(s) at 1828-30 W. wilson Avenue measure(s):
One (1) at forty-eight (48) feet in length, and three point two five (3.25) feet in width for a total of one hundred fifty-six (156) square feet.

The location of said privilege shall be as shown on prints kept on file with the Department of Business Affairs and Consumer Protection and the Office of the City Clerk.

Said privilege shall be constructed in accordance with plans and specifications approved by the Zoning Department - Signs.

This grant of privilege in the public way shall be subject to the provisions of Section 10-28-015 and all other required provisions of the Municipal Code of Chicago.

The grantee shall pay to the City of Chicago as compensation for the privilege #1116206 herein granted the sum of one hundred seventy-five ($175.00) per annum in advance.

A 25% penalty will be added for payments received after due date.

The permit holder agrees to hold the City of Chicago harmless for any damage, relocation or replacement costs associated with damage, relocation or removal of private property caused by the City performing work in the public way.

Authority herein given and granted for a period of five (5) years from and after 12/16/2014.

Alderman _____

Ameya Pawar 47th Ward

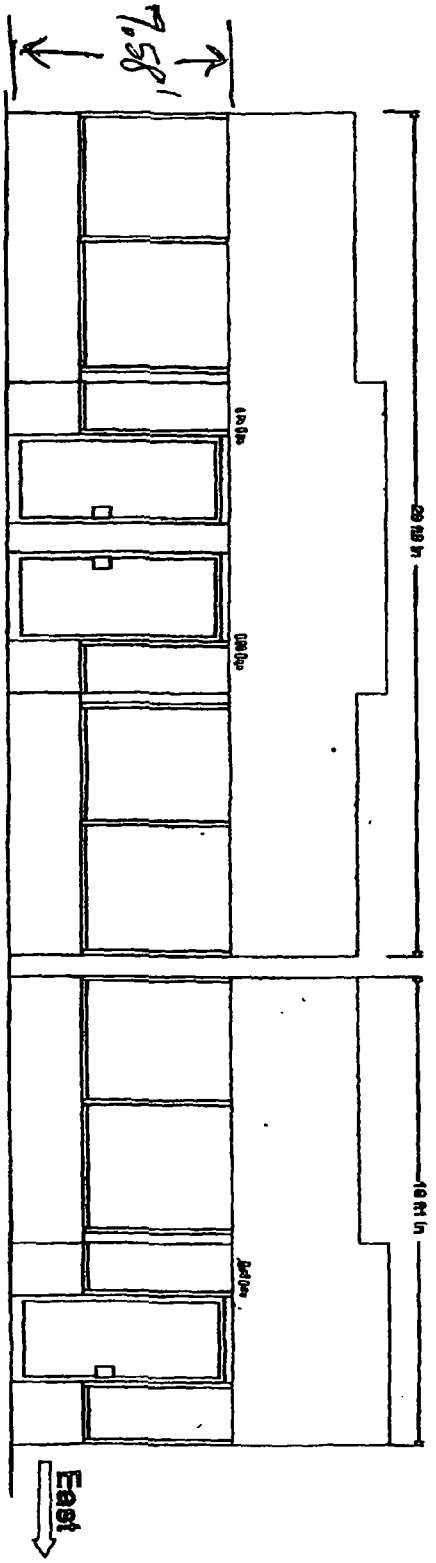

South Elevation

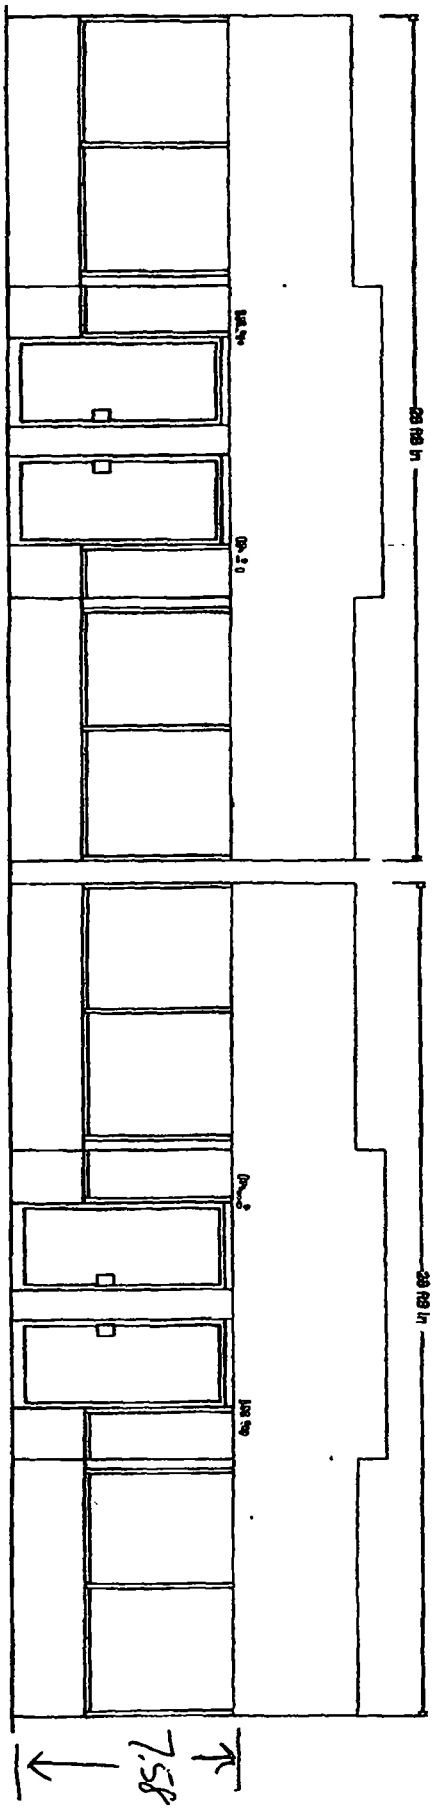

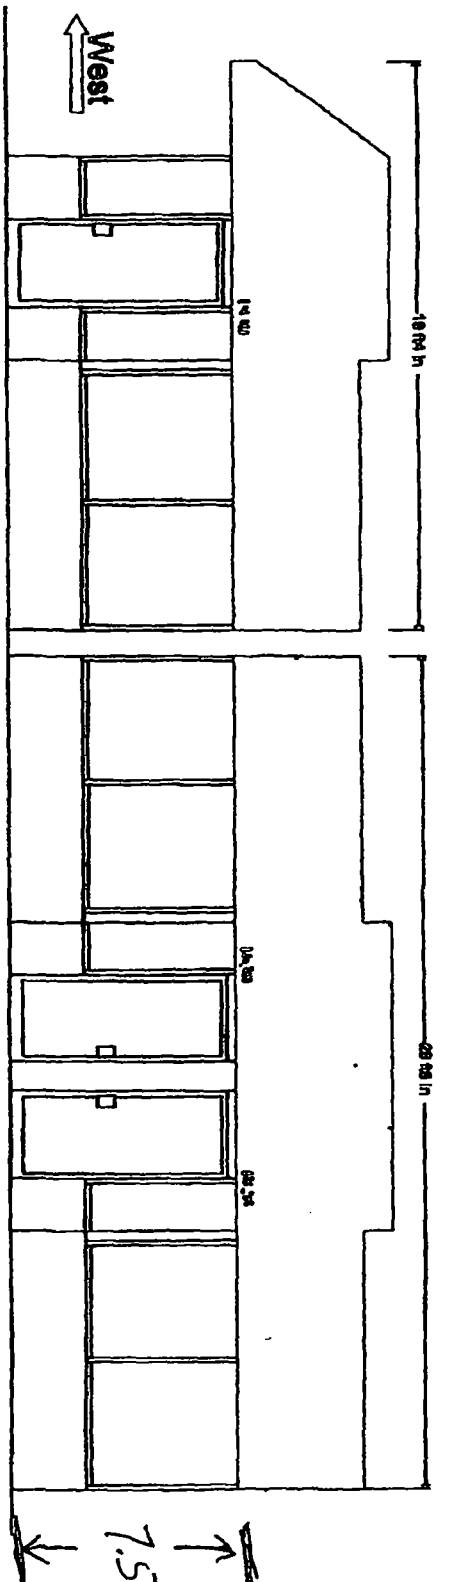

TRULY, MARION SULLIVAN - SPOKANE-WILSON L.L.C.

1 of

Department of Business Affairs and Consumer Protection
Small Business Center - Public Way Use Unit
City Hall - 121 N LaSalle Street, Room 800 • Chicago, IL 60602
312-74-GOBIZ / 312-744-6249 • (312) 744-1944 (TTY)
http://www.cityofchicago.org/bacp

01/21/2015

Alderman **Ameya Pawar**
Ward # **47**
City of Chicago
City Hall, Room **300**
121 North LaSalle Street
Chicago, Illinois 60602

Re: An ordinance to use and maintain a portion of the public right-of-way for **five (5) awning(s)** for **JOHN & MINDY SULLIVAN**, adjacent to the premises known as **1816-1830 W. Wilson Ave.**.

Dear Alderman **Ameya Pawar**:

The applicant referenced above has requested the use of the public right-of-way for a **awning(s)**. An ordinance has been prepared by the Department of Business Affairs and Consumer Protection – Small Business Center - Public Way Use Unit for presentation to the City Council. Because this request was made for properties located in your ward, as approved by you as per the attached, I respectfully request that you introduce the attached ordinance at the next City Council meeting.

If you have any questions regarding this ordinance, please contact Anthony Bertuca at (312) 744-5506.

Department of Business Affairs and Consumer Protection

City of Chicago

O2015-590

Office of the City Clerk

Document Tracking Sheet

Meeting Date:	1/21/2015
Sponsor(s):	Pawar (47)
Type:	Ordinance
Title:	Awning(s) for Lindo Guadalajara Restaurant
Committee(s) Assignment:	Committee on Transportation and Public Way

ORDINANCE
LINDO GUADALAJARA RESTAURANT
Acct. No. 376529 - 1
Permit No. 1116089

Be It Ordained by the City Council of the City of Chicago:

SECTION 1. Permission and authority are hereby given and granted to LINDO GUADALAJARA RESTAURANT, upon the terms and subject to the conditions of this ordinance to maintain and use, as now constructed, one (1) Awning(s) projecting over the public right-of-way adjacent to its premises known as 4761 N. Clark St..

Said Awning(s) at N. Clark Street measure(s):
One (1) at fifty-seven (57) feet in length, and two (2) feet in width for a total of one hundred fourteen (114) square feet.

The location of said privilege shall be as shown on prints kept on file with the Department of Business Affairs and Consumer Protection and the Office of the City Clerk.

Said privilege shall be constructed in accordance with plans and specifications approved by the Zoning Department - Signs.

This grant of privilege in the public way shall be subject to the provisions of Section 10-28-015 and all other required provisions of the Municipal Code of Chicago.

The grantee shall pay to the City of Chicago as compensation for the privilege #1116089 herein granted the sum of eighty-two ($82.00) per annum in advance.

A 25% penalty will be added for payments received after due date.

The permit holder agrees to hold the City of Chicago harmless for any damage, relocation or replacement costs associated with damage, relocation or removal of private property caused by the City performing work in the public way.

Authority herein given and granted for a period of five (5) years from and after 12/16/2014.

Alderman _____

Ameya Pawar 47th Ward

CLARK
MEXICAN FOOD
773-901-7621
47/01 N. Clark
773-901-7621
BUFFET OR LUNCH ALL TIMES

Department of Business Affairs and Consumer Protection
Small Business Center - Public Way Use Unit
City Hall - 121 N. LaSalle Street, Room 800 • Chicago, IL 60602
312-74-GOBIZ / 312-744-6249 • (312) 744-1944 (TTY)
http://www.cityofchicago.org/bacp

01/21/2015

Alderman **Ameya Pawar**
Ward # **47**
City of Chicago
City Hall, Room **300**
121 North LaSalle Street
Chicago, Illinois 60602

Re: An ordinance to use and maintain a portion of the public right-of-way for **one (1) awning(s)** for **LINDO GUADALAJARA RESTAURANT**, adjacent to the premises known as **4761 N. Clark St.**.

Dear Alderman **Ameya Pawar**:

The applicant referenced above has requested the use of the public right-of-way for a **awning(s)**. An ordinance has been prepared by the Department of Business Affairs and Consumer Protection – Small Business Center - Public Way Use Unit for presentation to the City Council. Because this request was made for properties located in your ward, as approved by you as per the attached, I respectfully request that you introduce the attached ordinance at the next City Council meeting.

If you have any questions regarding this ordinance, please contact Anthony Bertuca at (312) 744-5506.

Department of Business Affairs and Consumer Protection

City of Chicago

O2015-594

Office of the City Clerk

Document Tracking Sheet

Meeting Date:	1/21/2015
Sponsor(s):	Pawar (47)
Type:	Ordinance
Title:	Awning(s) for Me Dee, Inc.
Committee(s) Assignment:	Committee on Transportation and Public Way

ORDINANCE
ME DEE INC.
Acct. No. 344620 - 1
Permit No. 1116434

Be It Ordained by the City Council of the City of Chicago:

SECTION 1. Permission and authority are hereby given and granted to ME DEE INC., upon the terms and subject to the conditions of this ordinance to maintain and use, as now constructed, one (1) Awning(s) projecting over the public right-of-way adjacent to its premises known as 4805 N. Damen Ave..

Said Awning(s) at N. Damen Avenue measure(s):
One (1) at thirteen (13) feet in length, and two (2) feet in width for a total of twenty-six (26) square feet.

The location of said privilege shall be as shown on prints kept on file with the Department of Business Affairs and Consumer Protection and the Office of the City Clerk.

Said privilege shall be constructed in accordance with plans and specifications approved by the Zoning Department - Signs.

This grant of privilege in the public way shall be subject to the provisions of Section 10-28-015 and all other required provisions of the Municipal Code of Chicago.

The grantee shall pay to the City of Chicago as compensation for the privilege #1116434 herein granted the sum of fifty ($50.00) per annum in advance.

A 25% penalty will be added for payments received after due date.

The permit holder agrees to hold the City of Chicago harmless for any damage, relocation or replacement costs associated with damage, relocation or removal of private property caused by the City performing work in the public way.

Authority herein given and granted for a period of five (5) years from and after 11/18/2014.

Alderman _____

Ameya Pawar 47th Ward

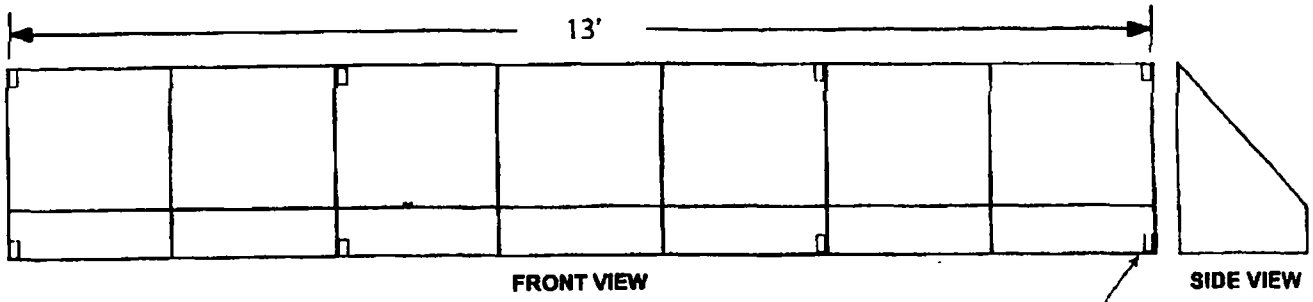

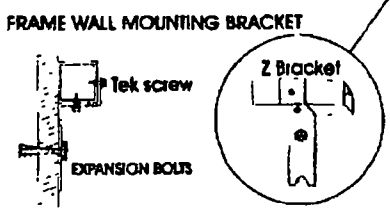

Awning frames can easily be mounted with these bracket.
Made from 3/16 in hot rolled steel,
Two holes spaced equally for tagging into mortar are-
Provided to secure bracket to wall. There is also a 3/16 in. Lag screw.
Dare a tek screw for fastening the frame Will accommodate a 3/8 in Lag screw

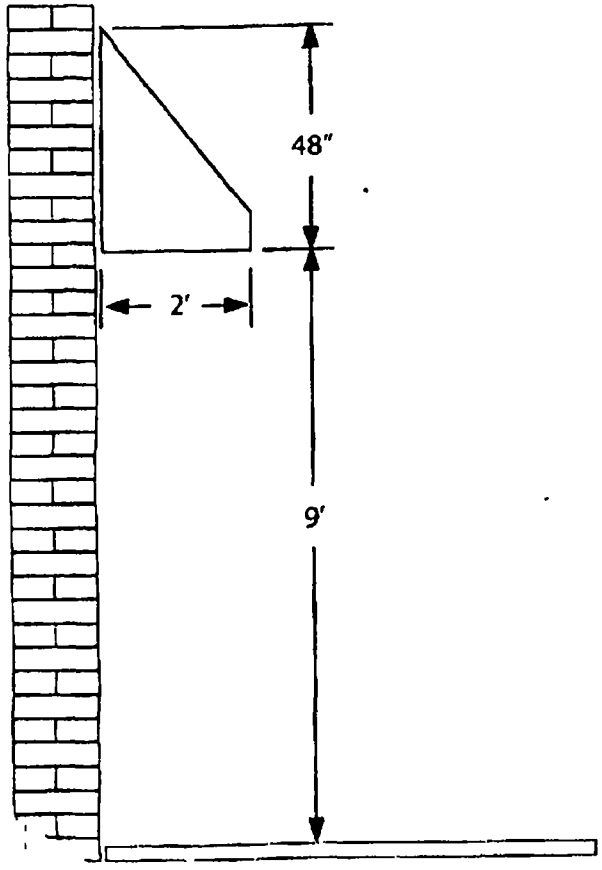

Department of Business Affairs and Consumer Protection
Small Business Center - Public Way Use Unit
City Hall - 121 N LaSalle Street, Room 800 • Chicago, IL 60602
312-74-GOBIZ / 312-744-6249 • (312) 744-1944 (TTY)
http://www.cityofchicago.org/bacp

01/21/2015

Alderman **Ameya Pawar**
Ward # **47**
City of Chicago
City Hall, Room **300**
121 North LaSalle Street
Chicago, Illinois 60602

Re: An ordinance to use and maintain a portion of the public right-of-way for **one (1) awning(s)** for **ME DEE INC.**, adjacent to the premises known as **4805 N. Damen Ave.**.

Dear Alderman **Ameya Pawar**:

The applicant referenced above has requested the use of the public right-of-way for a **awning(s)**. An ordinance has been prepared by the Department of Business Affairs and Consumer Protection – Small Business Center - Public Way Use Unit for presentation to the City Council. Because this request was made for properties located in your ward, as approved by you as per the attached, I respectfully request that you introduce the attached ordinance at the next City Council meeting.

If you have any questions regarding this ordinance, please contact Anthony Bertuca at (312) 744-5506.

Department of Business Affairs and Consumer Protection

City of Chicago

O2015-600

Office of the City Clerk

Document Tracking Sheet

Meeting Date:	1/21/2015
Sponsor(s):	Pawar (47)
Type:	Ordinance
Title:	Awning(s) for Rockwell's Neighborhood Grill
Committee(s) Assignment:	Committee on Transportation and Public Way

ORDINANCE
ROCKWELL'S NEIGHBORHOOD GRILL
Acct. No. 274107 - 1
Permit No. 1116181

Be It Ordained by the City Council of the City of Chicago:

SECTION 1. Permission and authority are hereby given and granted to ROCKWELL'S NEIGHBORHOOD GRILL, upon the terms and subject to the conditions of this ordinance to maintain and use, as now constructed, one (1) Awning(s) projecting over the public right-of-way adjacent to its premises known as 4632 N. Rockwell St..

Said Awning(s) at Corner of Rockwell and Eastwood measure(s):
One (1) at thirty-eight (38) feet in length, and two point five (2.5) feet in width for a total of ninety-five (95) square feet.

The location of said privilege shall be as shown on prints kept on file with the Department of Business Affairs and Consumer Protection and the Office of the City Clerk.

Said privilege shall be constructed in accordance with plans and specifications approved by the Zoning Department - Signs.

This grant of privilege in the public way shall be subject to the provisions of Section 10-28-015 and all other required provisions of the Municipal Code of Chicago.

The grantee shall pay to the City of Chicago as compensation for the privilege #1116181 herein granted the sum of sixty-three ($63.00) per annum in advance.

A 25% penalty will be added for payments received after due date.

The permit holder agrees to hold the City of Chicago harmless for any damage, relocation or replacement costs associated with damage, relocation or removal of private property caused by the City performing work in the public way.

Authority herein given and granted for a period of five (5) years from and after 10/04/2014.

Alderman _____

Ameya Pawar 47th Ward

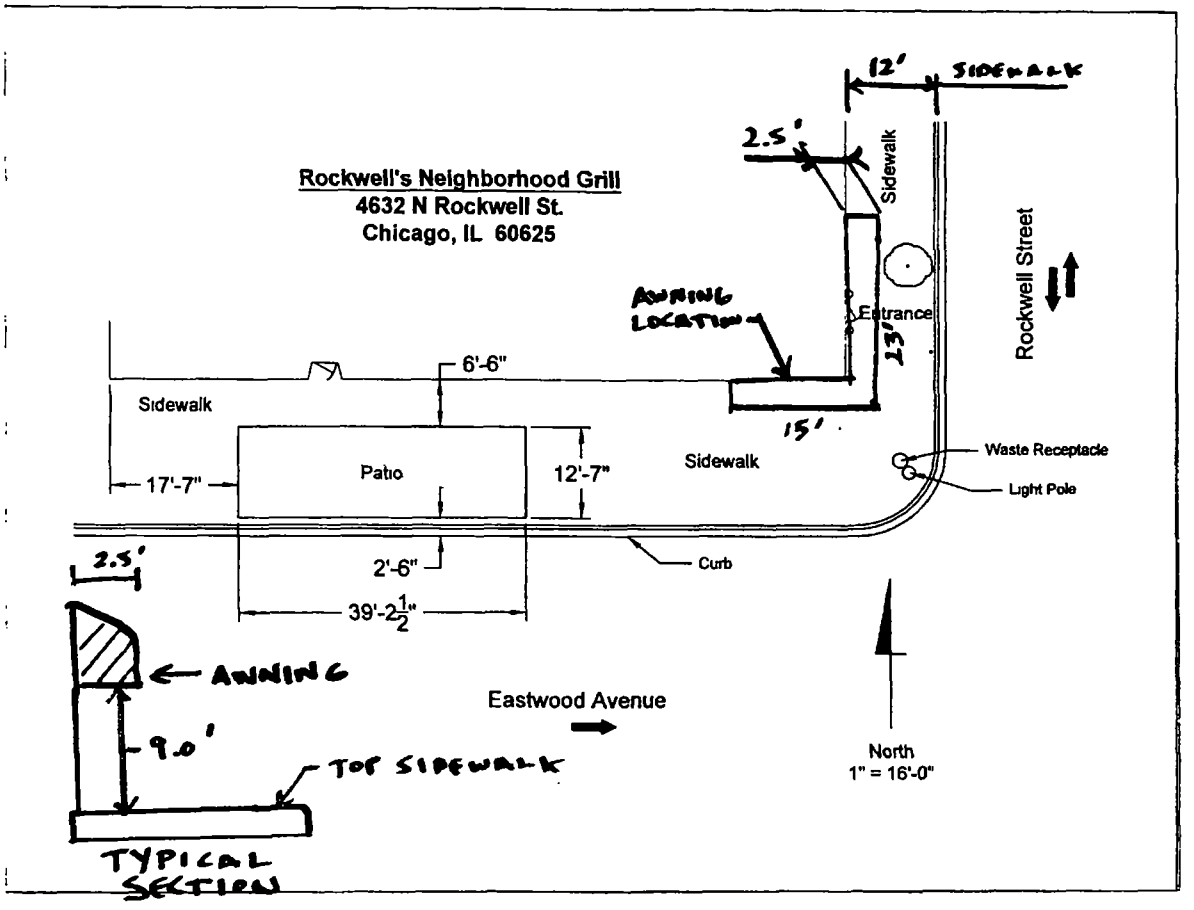
12' SIDEWALK
2.5'
Sidewalk
Rockwell's Neighborhood Grill
4632 N Rockwell St.
Chicago, IL 60625
AWNING LOCATION
Entrance
13'
Rockwell Street
6'-6"
Sidewalk
15'
Waste Receptacle
Light Pole
Patio
12'-7"
Sidewalk
17'-7"
2'-6"
Curb
39'-2 1/2"
2.5'
AWNING
9.0'
TOP SIDEWALK
TYPICAL SECTION
Eastwood Avenue
North
1" = 16'-0"

Department of Business Affairs and Consumer Protection
Small Business Center - Public Way Use Unit
City Hall - 121 N. LaSalle Street, Room 800 • Chicago, IL 60602
(312)-74-GOBIZ (312-744-6249) • (312) 744-1944 (TTY)
http://www.cityofchicago.org/bacp

01/21/2015

Alderman **Ameya Pawar**
Ward # **47**
City of Chicago
City Hall, Room **300**
121 North LaSalle Street
Chicago, Illinois 60602

Re: An ordinance to use and maintain a portion of the public right-of-way for **one (1) awning(s)** for **ROCKWELL'S NEIGHBORHOOD GRILL**, adjacent to the premises known as **4632 N. Rockwell St.**.

Dear Alderman **Ameya Pawar**:

The applicant referenced above has requested the use of the public right-of-way for a **awning(s)**. An ordinance has been prepared by the Department of Business Affairs and Consumer Protection – Small Business Center - Public Way Use Unit for presentation to the City Council. Because this request was made for properties located in your ward, as approved by you as per the attached, I respectfully request that you introduce the attached ordinance at the next City Council meeting.

If you have any questions regarding this ordinance, please contact Anthony Bertuca at (312) 744-5506.

Department of Business Affairs and Consumer Protection

City of Chicago

O2015-606

Office of the City Clerk

Document Tracking Sheet

Meeting Date:	1/21/2015
Sponsor(s):	Osterman (48)
Type:	Ordinance
Title:	Awning(s) for Jackalope Frontier, The
Committee(s) Assignment:	Committee on Transportation and Public Way

ORDINANCE
THE JACKALOPE FRONTIER
Acct. No. 390857 - 1
Permit No. 1116018

Be It Ordained by the City Council of the City of Chicago:

SECTION 1. Permission and authority are hereby given and granted to THE JACKALOPE FRONTIER, upon the terms and subject to the conditions of this ordinance to maintain and use, as now constructed, one (1) Awning(s) projecting over the public right-of-way adjacent to its premises known as 1106-08 W. Thorndale Ave..

Said Awning(s) at W. Thorndale Avenue measure(s):
One (1) at twelve (12) feet in length, and three (3) feet in width for a total of thirty-six (36) square feet.

The location of said privilege shall be as shown on prints kept on file with the Department of Business Affairs and Consumer Protection and the Office of the City Clerk.

Said privilege shall be constructed in accordance with plans and specifications approved by the Zoning Department - Signs.

This grant of privilege in the public way shall be subject to the provisions of Section 10-28-015 and all other required provisions of the Municipal Code of Chicago.

The grantee shall pay to the City of Chicago as compensation for the privilege #1116018 herein granted the sum of fifty ($50.00) per annum in advance.

A 25% penalty will be added for payments received after due date.

The permit holder agrees to hold the City of Chicago harmless for any damage, relocation or replacement costs associated with damage, relocation or removal of private property caused by the City performing work in the public way.

Authority herein given and granted for a period of five (5) years from and after Date of Passage.

Alderman _____

Harry Osterman 48th Ward

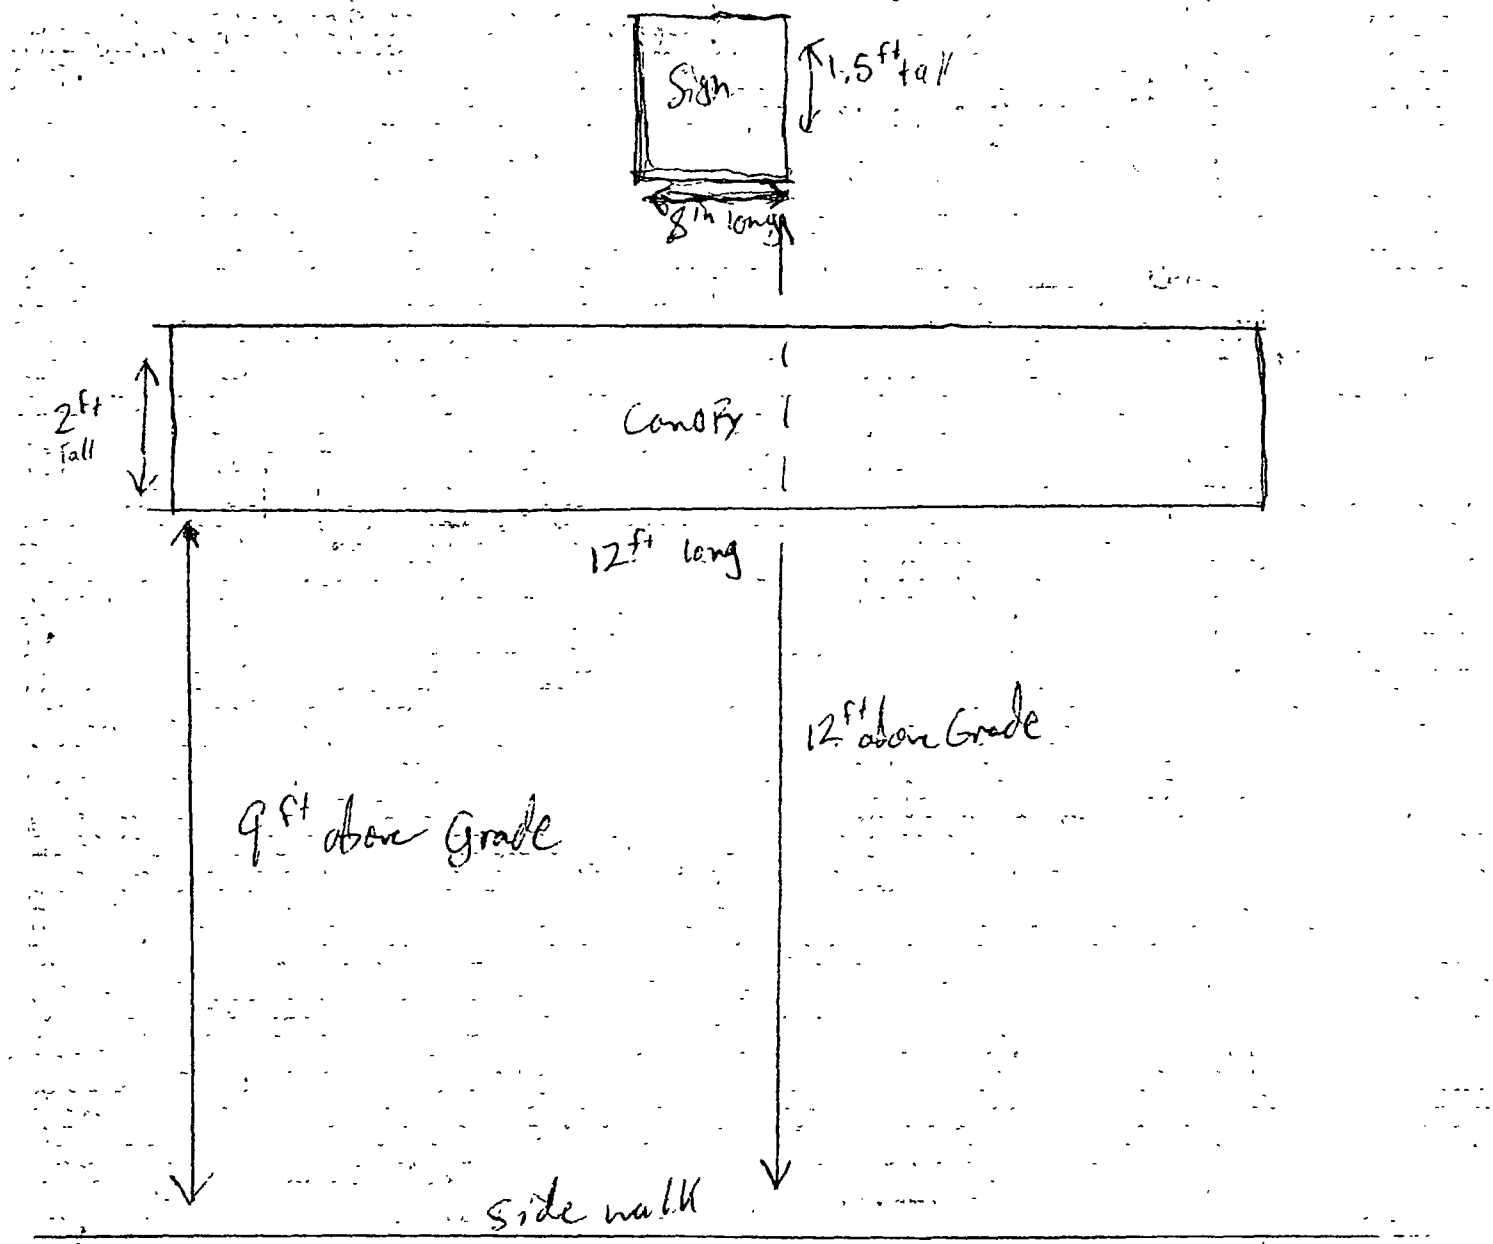

Jackalope Theatre Company
1106 - 1108 W. Thorndale Ave
Chicago, IL, 60660

Department of Business Affairs and Consumer Protection
Small Business Center - Public Way Use Unit
City Hall - 121 N. LaSalle Street, Room 800 • Chicago, IL 60602
312-74-GOBIZ / 312-744-6249 • (312) 744-1944 (TTY)
http://www.cityofchicago.org/bacp

01/21/2015

Alderman **Harry Osterman**
Ward # **48**
City of Chicago
City Hall, Room **300**
121 North LaSalle Street
Chicago, Illinois 60602

Re: An ordinance to use and maintain a portion of the public right-of-way for **one (1) awning(s)** for **THE JACKALOPE FRONTIER**, adjacent to the premises known as **1106-08 W. Thorndale Ave.**.

Dear Alderman **Harry Osterman**:

The applicant referenced above has requested the use of the public right-of-way for a **awning(s)**. An ordinance has been prepared by the Department of Business Affairs and Consumer Protection – Small Business Center - Public Way Use Unit for presentation to the City Council. Because this request was made for properties located in your ward, as approved by you as per the attached, I respectfully request that you introduce the attached ordinance at the next City Council meeting.

If you have any questions regarding this ordinance, please contact Anthony Bertuca at (312) 744-5506.

Department of Business Affairs and Consumer Protection

City of Chicago

O2015-614

Office of the City Clerk

Document Tracking Sheet

Meeting Date:	1/21/2015
Sponsor(s):	Moore (49)
Type:	Ordinance
Title:	Awning(s) for Hard Water Bar & Grill
Committee(s) Assignment:	Committee on Transportation and Public Way

ORDINANCE
HARD WATER BAR & GRILL
Acct. No. 37 - 1
Permit No. 1115813

Be It Ordained by the City Council of the City of Chicago:

SECTION 1. Permission and authority are hereby given and granted to HARD WATER BAR & GRILL, upon the terms and subject to the conditions of this ordinance to construct, install, maintain and use one (1) Awning(s) projecting over the public right-of-way adjacent to its premises known as 7545 N. Clark St..

Said Awning(s) at N. Clark Street measure(s):
One (1) at fifty-two (52) feet in length, and two (2) feet in width for a total of one hundred four (104) square feet.

The location of said privilege shall be as shown on prints kept on file with the Department of Business Affairs and Consumer Protection and the Office of the City Clerk.

Said privilege shall be constructed in accordance with plans and specifications approved by the Zoning Department - Signs.

This grant of privilege in the public way shall be subject to the provisions of Section 10-28-015 and all other required provisions of the Municipal Code of Chicago.

The grantee shall pay to the City of Chicago as compensation for the privilege #1115813 herein granted the sum of seventy-seven ($77.00) per annum in advance.

A 25% penalty will be added for payments received after due date.

The permit holder agrees to hold the City of Chicago harmless for any damage, relocation or replacement costs associated with damage, relocation or removal of private property caused by the City performing work in the public way.

Authority herein given and granted for a period of five (5) years from and after Date of Passage.

Alderman _____

Joe Moore 49th Ward

52'

awning is 9' - 10" from grade

No scale on rendering above

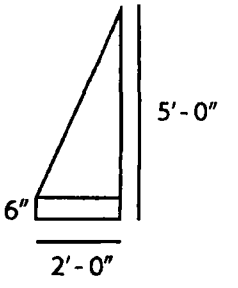

Scale on Details - 1/4" = 1' - 0"

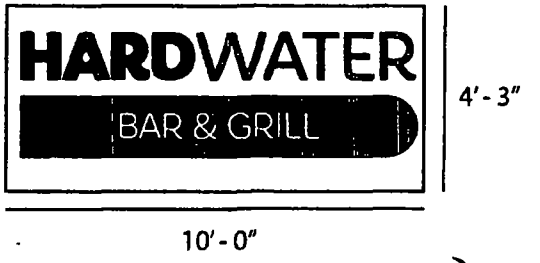

43 D Signage

ATTENTION: PROOF ALL DRAWINGS CAREFULLY! IT IS THE RESPONSIBILITY OF THE CUSTOMER TO APPROVE COLOR, STYLE, SHAPE, PROPORTION OF GRAPHICS AND LOGOS, AND SPELLING OF TRADEMARKS AND SERVICEMARKS

ASL Awning Sign & Lighting Group, Inc.

We've got you covered!

Project/Location: Hardwater Bar & Grill

ACCOUNT REP: Kent Weber
PROJECT MANAGER
DRAWN BY: CS

ALL ELECTRICAL SIGNS ARE TO COMPLY WITH U L. 48 AND ARTICLE 600 OF THE N. E. C. STANDARDS, INCLUDING THE PROPER GROUNDING AND BONDING OF ALL SIGNS.

ELECTRICAL TO USE U.L. LISTED COMPONENTS AND SHALL MEET ALL N.E.C. STANDARDS.

DATE: 10/06/2014
SCALE:
SHEET #:
DESIGN ORDER #:
FILE NAME:

REVISIONS

CLIENT APPROVAL DATE:
LANDLORD APPROVAL DATE:

This original drawing is provided as part of a planned project and is not to be exhibited, copied or reproduced without the written permission of Awning Sign & Lighting Group, Inc or its authorized agent. © 2012

Department of Business Affairs and Consumer Protection
Small Business Center - Public Way Use Unit
City Hall - 121 N. LaSalle Street, Room 800 • Chicago, IL 60602
(312)-74-GOBIZ (312-744-6249) • (312) 744-1944 (TTY)
http://www.cityofchicago.org/bacp

01/21/2015

Alderman **Joe Moore**
Ward # **49**
City of Chicago
City Hall, Room **300**
121 North LaSalle Street
Chicago, Illinois 60602

Re: An ordinance to use and maintain a portion of the public right-of-way for **one (1) awning(s)** for **HARD WATER BAR & GRILL**, adjacent to the premises known as **7545 N. Clark St.**.

Dear Alderman **Joe Moore**:

The applicant referenced above has requested the use of the public right-of-way for a **awning(s)**. An ordinance has been prepared by the Department of Business Affairs and Consumer Protection – Small Business Center - Public Way Use Unit for presentation to the City Council. Because this request was made for properties located in your ward, as approved by you as per the attached, I respectfully request that you introduce the attached ordinance at the next City Council meeting.

If you have any questions regarding this ordinance, please contact Anthony Bertuca at (312) 744-5506.

Department of Business Affairs and Consumer Protection

City of Chicago

O2015-619

Office of the City Clerk

Document Tracking Sheet

Meeting Date:	1/21/2015
Sponsor(s):	Moore (49)
Type:	Ordinance
Title:	Awning(s) for Panaderia Ayutla Corp.
Committee(s) Assignment:	Committee on Transportation and Public Way

ORDINANCE
PANADERIA AYUTLA, CORP.
Acct. No. 326296 - 1
Permit No. 1116282

Be It Ordained by the City Council of the City of Chicago:

SECTION 1. Permission and authority are hereby given and granted to PANADERIA AYUTLA, CORP., upon the terms and subject to the conditions of this ordinance to maintain and use, as now constructed, one (1) Awning(s) projecting over the public right-of-way adjacent to its premises known as 6963 N. Clark St..

Said Awning(s) at N. Clark Street measure(s):
One (1) at twenty-three (23) feet in length, and two (2) feet in width for a total of forty-six (46) square feet.

The location of said privilege shall be as shown on prints kept on file with the Department of Business Affairs and Consumer Protection and the Office of the City Clerk.

Said privilege shall be constructed in accordance with plans and specifications approved by the Zoning Department - Signs.

This grant of privilege in the public way shall be subject to the provisions of Section 10-28-015 and all other required provisions of the Municipal Code of Chicago.

The grantee shall pay to the City of Chicago as compensation for the privilege #1116282 herein granted the sum of fifty ($50.00) per annum in advance.

A 25% penalty will be added for payments received after due date.

The permit holder agrees to hold the City of Chicago harmless for any damage, relocation or replacement costs associated with damage, relocation or removal of private property caused by the City performing work in the public way.

Authority herein given and granted for a period of five (5) years from and after 01/13/2014.

Alderman _____

Joe Moore 49th Ward

SKETCH

AWNING

LOCATION: PANADERIA AYUTLA
6963 N. CLARK ST
CHICAGO, IL 60626

PIN # 11-31-217-005-0000

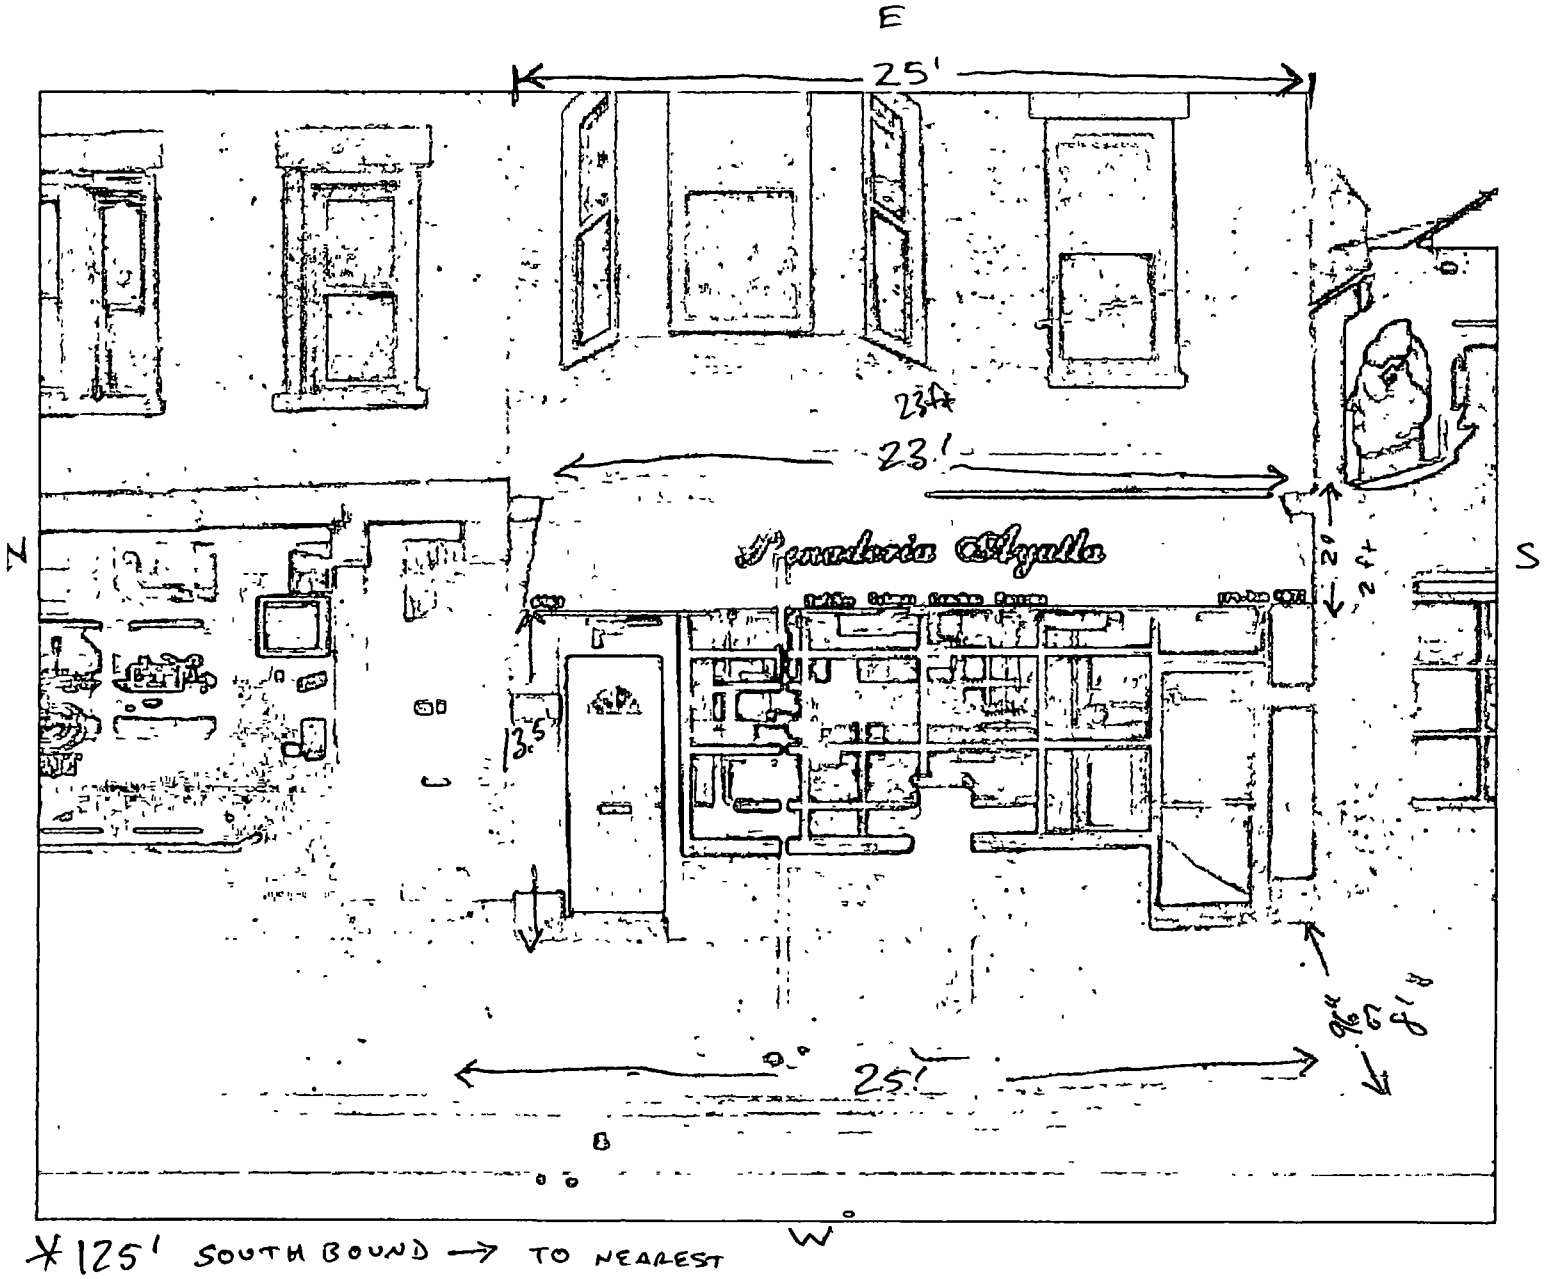

* 125' SOUTH BOUND → TO NEAREST CROSS STREET CLARK ST & MORSE

* AWNING THAT PROJECTS OVER THE PUBLIC WAY & ALONG THE PUBLIC WAY IS 2' X 23' X 13.5' HEIGHT ABOVE GRADE

* SIDEWALK MEASUREMENTS 96" X 300" or 8' X 25'
WIDTH 96"
LENGTH 25'

Department of Business Affairs and Consumer Protection
Small Business Center - Public Way Use Unit
City Hall - 121 N LaSalle Street, Room 800 • Chicago, IL 60602
(312)-74-GOBIZ (312-744-6249) • (312) 744-1944 (TTY)
http://www.cityofchicago.org/bacp

01/21/2015

Alderman **Joe Moore**
Ward # **49**
City of Chicago
City Hall, Room **300**
121 North LaSalle Street
Chicago, Illinois 60602

Re: An ordinance to use and maintain a portion of the public right-of-way for **one (1) awning(s)** for **PANADERIA AYUTLA, CORP.**, adjacent to the premises known as **6963 N. Clark St.**.

Dear Alderman **Joe Moore**:

The applicant referenced above has requested the use of the public right-of-way for a **awning(s)**. An ordinance has been prepared by the Department of Business Affairs and Consumer Protection – Small Business Center - Public Way Use Unit for presentation to the City Council. Because this request was made for properties located in your ward, as approved by you as per the attached, I respectfully request that you introduce the attached ordinance at the next City Council meeting.

If you have any questions regarding this ordinance, please contact Anthony Bertuca at (312) 744-5506.

Department of Business Affairs and Consumer Protection

City of Chicago

O2015-621

Office of the City Clerk

Document Tracking Sheet

Meeting Date:	1/21/2015
Sponsor(s):	Moore (49)
Type:	Ordinance
Title:	Awning(s) for Recyclery, The
Committee(s) Assignment:	Committee on Transportation and Public Way

ORDINANCE
The Recyclery
Acct. No. 344600 - 1
Permit No. 1116324

Be It Ordained by the City Council of the City of Chicago:

SECTION 1. Permission and authority are hereby given and granted to The Recyclery, upon the terms and subject to the conditions of this ordinance to maintain and use, as now constructed, one (1) Awning(s) projecting over the public right-of-way adjacent to its premises known as 7628 N. Paulina St..

Said Awning(s) at N. Paulina measure(s):
One (1) at fifteen point six six (15.66) feet in length, and two (2) feet in width for a total of thirty-one point three two (31.32) square feet.

The location of said privilege shall be as shown on prints kept on file with the Department of Business Affairs and Consumer Protection and the Office of the City Clerk.

Said privilege shall be constructed in accordance with plans and specifications approved by the Zoning Department - Signs.

This grant of privilege in the public way shall be subject to the provisions of Section 10-28-015 and all other required provisions of the Municipal Code of Chicago.

The grantee shall pay to the City of Chicago as compensation for the privilege #1116324 herein granted the sum of fifty ($50.00) per annum in advance.

A 25% penalty will be added for payments received after due date.

The permit holder agrees to hold the City of Chicago harmless for any damage, relocation or replacement costs associated with damage, relocation or removal of private property caused by the City performing work in the public way.

Authority herein given and granted for a period of five (5) years from and after 01/13/2015.

Alderman _____
Joe Moore 49th Ward

7628 N. Paulina
Chicago, IL 60626

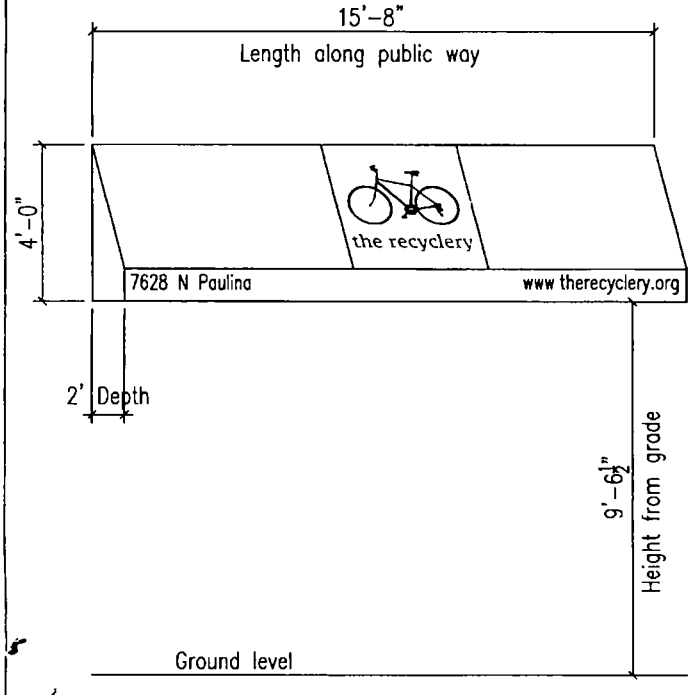

Depth of canopy over public way.

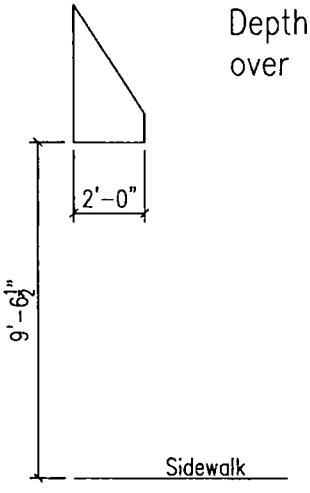

Department of Business Affairs and Consumer Protection
Small Business Center - Public Way Use Unit
City Hall - 121 N. LaSalle Street, Room 800 • Chicago, IL 60602
312-74-GOBIZ / 312-744-6249 • (312) 744-1944 (TTY)
http //www.cityofchicago.org/bacp

01/21/2015

Alderman **Joe Moore**
Ward # **49**
City of Chicago
City Hall, Room **300**
121 North LaSalle Street
Chicago, Illinois 60602

Re: An ordinance to use and maintain a portion of the public right-of-way for **one (1) awning(s)** for **The Recyclery**, adjacent to the premises known as **7628 N. Paulina St.**.

Dear Alderman **Joe Moore**:

The applicant referenced above has requested the use of the public right-of-way for a **awning(s)**. An ordinance has been prepared by the Department of Business Affairs and Consumer Protection – Small Business Center - Public Way Use Unit for presentation to the City Council. Because this request was made for properties located in your ward, as approved by you as per the attached, I respectfully request that you introduce the attached ordinance at the next City Council meeting.

If you have any questions regarding this ordinance, please contact Anthony Bertuca at (312) 744-5506.

Department of Business Affairs and Consumer Protection

City of Chicago

O2015-626

Office of the City Clerk

Document Tracking Sheet

Meeting Date:	1/21/2015
Sponsor(s):	Silverstein (50)
Type:	Ordinance
Title:	Awning(s) for American International Realty
Committee(s) Assignment:	Committee on Transportation and Public Way

ORDINANCE
AMERICAN INTERNATIONAL REALTY
Acct. No. 347369 - 1
Permit No. 1116419

Be It Ordained by the City Council of the City of Chicago:

SECTION 1. .Permission and authority are hereby given and granted to AMERICAN INTERNATIONAL REALTY, upon the terms and subject to the conditions of this ordinance to maintain and use, as now constructed, one (1) Awning(s) projecting over the public right-of-way adjacent to its premises known as 6138 N. Lincoln Ave..

Said Awning(s) at N. Lincoln Ave measure(s):
One (1) at fifteen (15) feet in length, and two (2) feet in width for a total of thirty (30) square feet.

The location of said privilege shall be as shown on prints kept on file with the Department of Business Affairs and Consumer Protection and the Office of the City Clerk.

Said privilege shall be constructed in accordance with plans and specifications approved by the Zoning Department - Signs.

This grant of privilege in the public way shall be subject to the provisions of Section 10-28-015 and all other required provisions of the Municipal Code of Chicago.

The grantee shall pay to the City of Chicago as compensation for the privilege #1116419 herein granted the sum of fifty ($50.00) per annum in advance.

A 25% penalty will be added for payments received after due date.

The permit holder agrees to hold the City of Chicago harmless for any damage, relocation or replacement costs associated with damage, relocation or removal of private property caused by the City performing work in the public way.

Authority herein given and granted for a period of five (5) years from and after 01/13/2015.

Alderman _____
Debra L. Silverstein 50th Ward

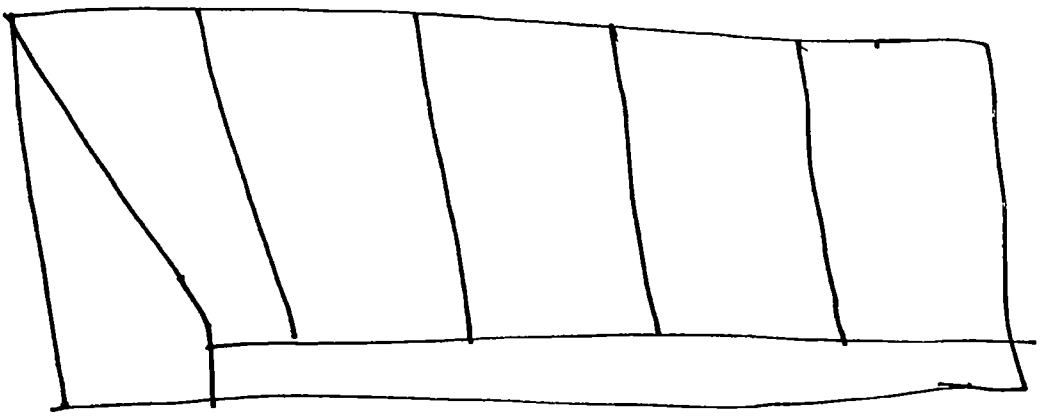

Length 15

Width 2

Height 8

Department of Business Affairs and Consumer Protection
Small Business Center - Public Way Use Unit
City Hall - 121 N LaSalle Street, Room 800 • Chicago, IL 60602
312-74-GOBIZ / 312-744-6249 • (312) 744-1944 (TTY)
http://www.cityofchicago.org/bacp

01/21/2015

Alderman **Debra L. Silverstein**
Ward # **50**
City of Chicago
City Hall, Room **203**
121 North LaSalle Street
Chicago, Illinois 60602

Re: An ordinance to use and maintain a portion of the public right-of-way for **one (1) awning(s)** for **AMERICAN INTERNATIONAL REALTY**, adjacent to the premises known as **6138 N. Lincoln Ave.**.

Dear Alderman **Debra L. Silverstein**:

The applicant referenced above has requested the use of the public right-of-way for a **awning(s)**. An ordinance has been prepared by the Department of Business Affairs and Consumer Protection – Small Business Center - Public Way Use Unit for presentation to the City Council. Because this request was made for properties located in your ward, as approved by you as per the attached, I respectfully request that you introduce the attached ordinance at the next City Council meeting.

If you have any questions regarding this ordinance, please contact Anthony Bertuca at (312) 744-5506.

Department of Business Affairs and Consumer Protection

City of Chicago

O2015-630

Office of the City Clerk

Document Tracking Sheet

Meeting Date:	1/21/2015
Sponsor(s):	Silverstein (50)
Type:	Ordinance
Title:	Awning(s) for Levinsons, Inc.
Committee(s) Assignment:	Committee on Transportation and Public Way

ORDINANCE
LEVINSONS INC
Acct. No. 3650 - 1
Permit No. 1116367

Be It Ordained by the City Council of the City of Chicago:

SECTION 1. Permission and authority are hereby given and granted to LEVINSONS INC, upon the terms and subject to the conditions of this ordinance to maintain and use, as now constructed, one (1) Awning(s) projecting over the public right-of-way adjacent to its premises known as 2856 W. Devon Ave..

Said Awning(s) at W. Devon Avenue measure(s):
One (1) at twenty-six (26) feet in length, and four (4) feet in width for a total of one hundred four (104) square feet.

The location of said privilege shall be as shown on prints kept on file with the Department of Business Affairs and Consumer Protection and the Office of the City Clerk.

Said privilege shall be constructed in accordance with plans and specifications approved by the Zoning Department - Signs.

This grant of privilege in the public way shall be subject to the provisions of Section 10-28-015 and all other required provisions of the Municipal Code of Chicago.

The grantee shall pay to the City of Chicago as compensation for the privilege #1116367 herein granted the sum of fifty-one ($51.00) per annum in advance.

A 25% penalty will be added for payments received after due date.

The permit holder agrees to hold the City of Chicago harmless for any damage, relocation or replacement costs associated with damage, relocation or removal of private property caused by the City performing work in the public way.

Authority herein given and granted for a period of five (5) years from and after 05/24/2014.

Alderman

Debra L. Silverstein 50th Ward

[redacted]

W. Devon Avenu 26 4

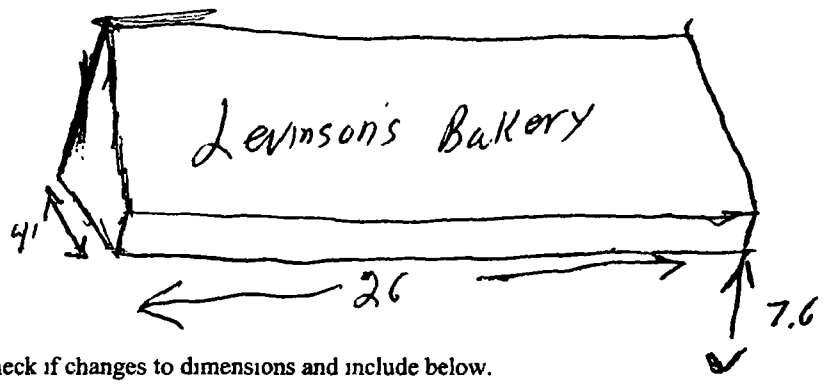

☐ Check if changes to dimensions and include below.

Length	Width

002806

Department of Business Affairs and Consumer Protection
Small Business Center - Public Way Use Unit
City Hall - 121 N. LaSalle Street, Room 800 • Chicago, IL 60602
312-74-GOBIZ / 312-744-6249 • (312) 744-1944 (TTY)
http://www.cityofchicago.org/bacp

01/21/2015

Alderman **Debra L. Silverstein**
Ward # **50**
City of Chicago
City Hall, Room **203**
121 North LaSalle Street
Chicago, Illinois 60602

Re: An ordinance to use and maintain a portion of the public right-of-way for **one (1) awning(s)** for **LEVINSONS INC**, adjacent to the premises known as **2856 W. Devon Ave.**.

Dear Alderman **Debra L. Silverstein**:

The applicant referenced above has requested the use of the public right-of-way for a **awning(s)**. An ordinance has been prepared by the Department of Business Affairs and Consumer Protection – Small Business Center - Public Way Use Unit for presentation to the City Council. Because this request was made for properties located in your ward, as approved by you as per the attached, I respectfully request that you introduce the attached ordinance at the next City Council meeting.

If you have any questions regarding this ordinance, please contact Anthony Bertuca at (312) 744-5506.

Department of Business Affairs and Consumer Protection

City of Chicago

O2015-195

Office of the City Clerk

Document Tracking Sheet

Meeting Date:	1/21/2015
Sponsor(s):	Moreno (1)
Type:	Ordinance
Title:	Canopy(s) for Fat Willy's Rib Shack
Committee(s) Assignment:	Committee on Transportation and Public Way

ORDINANCE
FAT WILLY'S RIB SHACK
Acct. No. 242795 - 2
Permit No. 1116183

Be It Ordained by the City Council of the City of Chicago:

SECTION 1. Permission and authority are hereby given and granted to FAT WILLY'S RIB SHACK, upon the terms and subject to the conditions of this ordinance to maintain and use, as now constructed, one (1) Canopy(s) projecting over the public right-of-way adjacent to its premises known as 2416 W. Schubert Ave..

Said Canopy(s) at W. Schubert measure(s):
One (1) at fifty-seven (57) feet in length, and twelve (12) feet in width for a total of six hundred eighty-four (684) square feet.

The location of said privilege shall be as shown on prints kept on file with the Department of Business Affairs and Consumer Protection and the Office of the City Clerk.

Said privilege shall be constructed in accordance with plans and specifications approved by the Zoning Department - Signs.

This grant of privilege in the public way shall be subject to the provisions of Section 10-28-015 and all other required provisions of the Municipal Code of Chicago.

The grantee shall pay to the City of Chicago as compensation for the privilege #1116183 herein granted the sum of eighty-two ($82.00) per annum in advance.

A 25% penalty will be added for payments received after due date.

The permit holder agrees to hold the City of Chicago harmless for any damage, relocation or replacement costs associated with damage, relocation or removal of private property caused by the City performing work in the public way.

Authority herein given and granted for a period of five (5) years from and after 12/13/2014.

Alderman _____

Proco Joe Moreno 1st Ward

2416 W Schubert INC
Fat Willy's Rib Shack, dba
2416 W Schubert Ave
Chicago, IL 60647

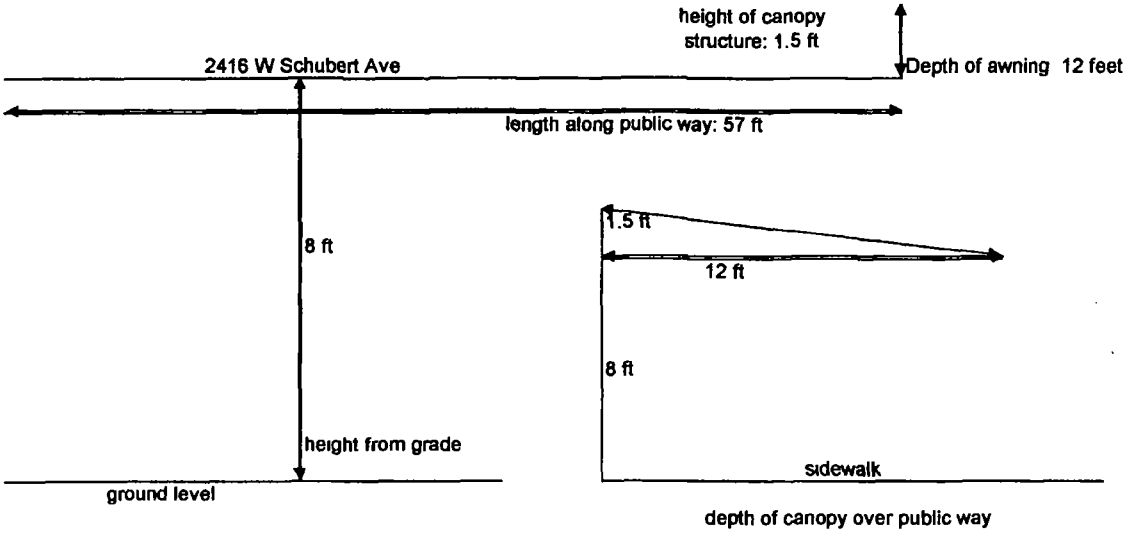

Canopy Permit

Department of Business Affairs and Consumer Protection
Small Business Center - Public Way Use Unit
City Hall - 121 N. LaSalle Street, Room 800 • Chicago, IL 60602
(312)-74-GOBIZ (312-744-6249) • (312) 744-1944 (TTY)
http://www.cityofchicago.org/bacp

01/21/2015

Alderman **Proco Joe Moreno**
Ward # **01**
City of Chicago
City Hall, Room **300**
121 North LaSalle Street
Chicago, Illinois 60602

Re: An ordinance to use and maintain a portion of the public right-of-way for **one (1) canopy(ies)** for **FAT WILLY'S RIB SHACK**, adjacent to the premises known as **2416 W. Schubert Ave.**.

Dear Alderman **Proco Joe Moreno**:

The applicant referenced above has requested the use of the public right-of-way for a **canopy(ies)**. An ordinance has been prepared by the Department of Business Affairs and Consumer Protection – Small Business Center - Public Way Use Unit for presentation to the City Council. Because this request was made for properties located in your ward, as approved by you as per the attached, I respectfully request that you introduce the attached ordinance at the next City Council meeting.

If you have any questions regarding this ordinance, please contact Anthony Bertuca at (312) 744-5506.

Department of Business Affairs and Consumer Protection

City of Chicago

O2015-197

Office of the City Clerk

Document Tracking Sheet

Meeting Date:	1/21/2015
Sponsor(s):	Fioretti (2)
Type:	Ordinance
Title:	Canopy(s) for 1400 Museum Park Condo Assn.
Committee(s) Assignment:	Committee on Transportation and Public Way

ORDINANCE
1400 MUSEUM PARK CONDOMINIUM ASSOCIATION
Acct. No. 348973 - 1
Permit No. 1116378

Be It Ordained by the City Council of the City of Chicago:

SECTION 1. Permission and authority are hereby given and granted to 1400 MUSEUM PARK CONDOMINIUM ASSOCIATION, upon the terms and subject to the conditions of this ordinance to maintain and use, as now constructed, one (1) Canopy(s) projecting over the public right-of-way adjacent to its premises known as 100 E. 14th St..

Said Canopy(s) at E. 14th Street measure(s):
One (1) at twelve (12) feet in length, and six point five (6.5) feet in width for a total of seventy-eight (78) square feet.

The location of said privilege shall be as shown on prints kept on file with the Department of Business Affairs and Consumer Protection and the Office of the City Clerk.

Said privilege shall be constructed in accordance with plans and specifications approved by the Zoning Department - Signs.

This grant of privilege in the public way shall be subject to the provisions of Section 10-28-015 and all other required provisions of the Municipal Code of Chicago.

The grantee shall pay to the City of Chicago as compensation for the privilege #1116378 herein granted the sum of fifty ($50.00) per annum in advance.

A 25% penalty will be added for payments received after due date.

The permit holder agrees to hold the City of Chicago harmless for any damage, relocation or replacement costs associated with damage, relocation or removal of private property caused by the City performing work in the public way.

Authority herein given and granted for a period of five (5) years from and after 01/13/2015.

Alderman

Bob Fioretti 2nd Ward

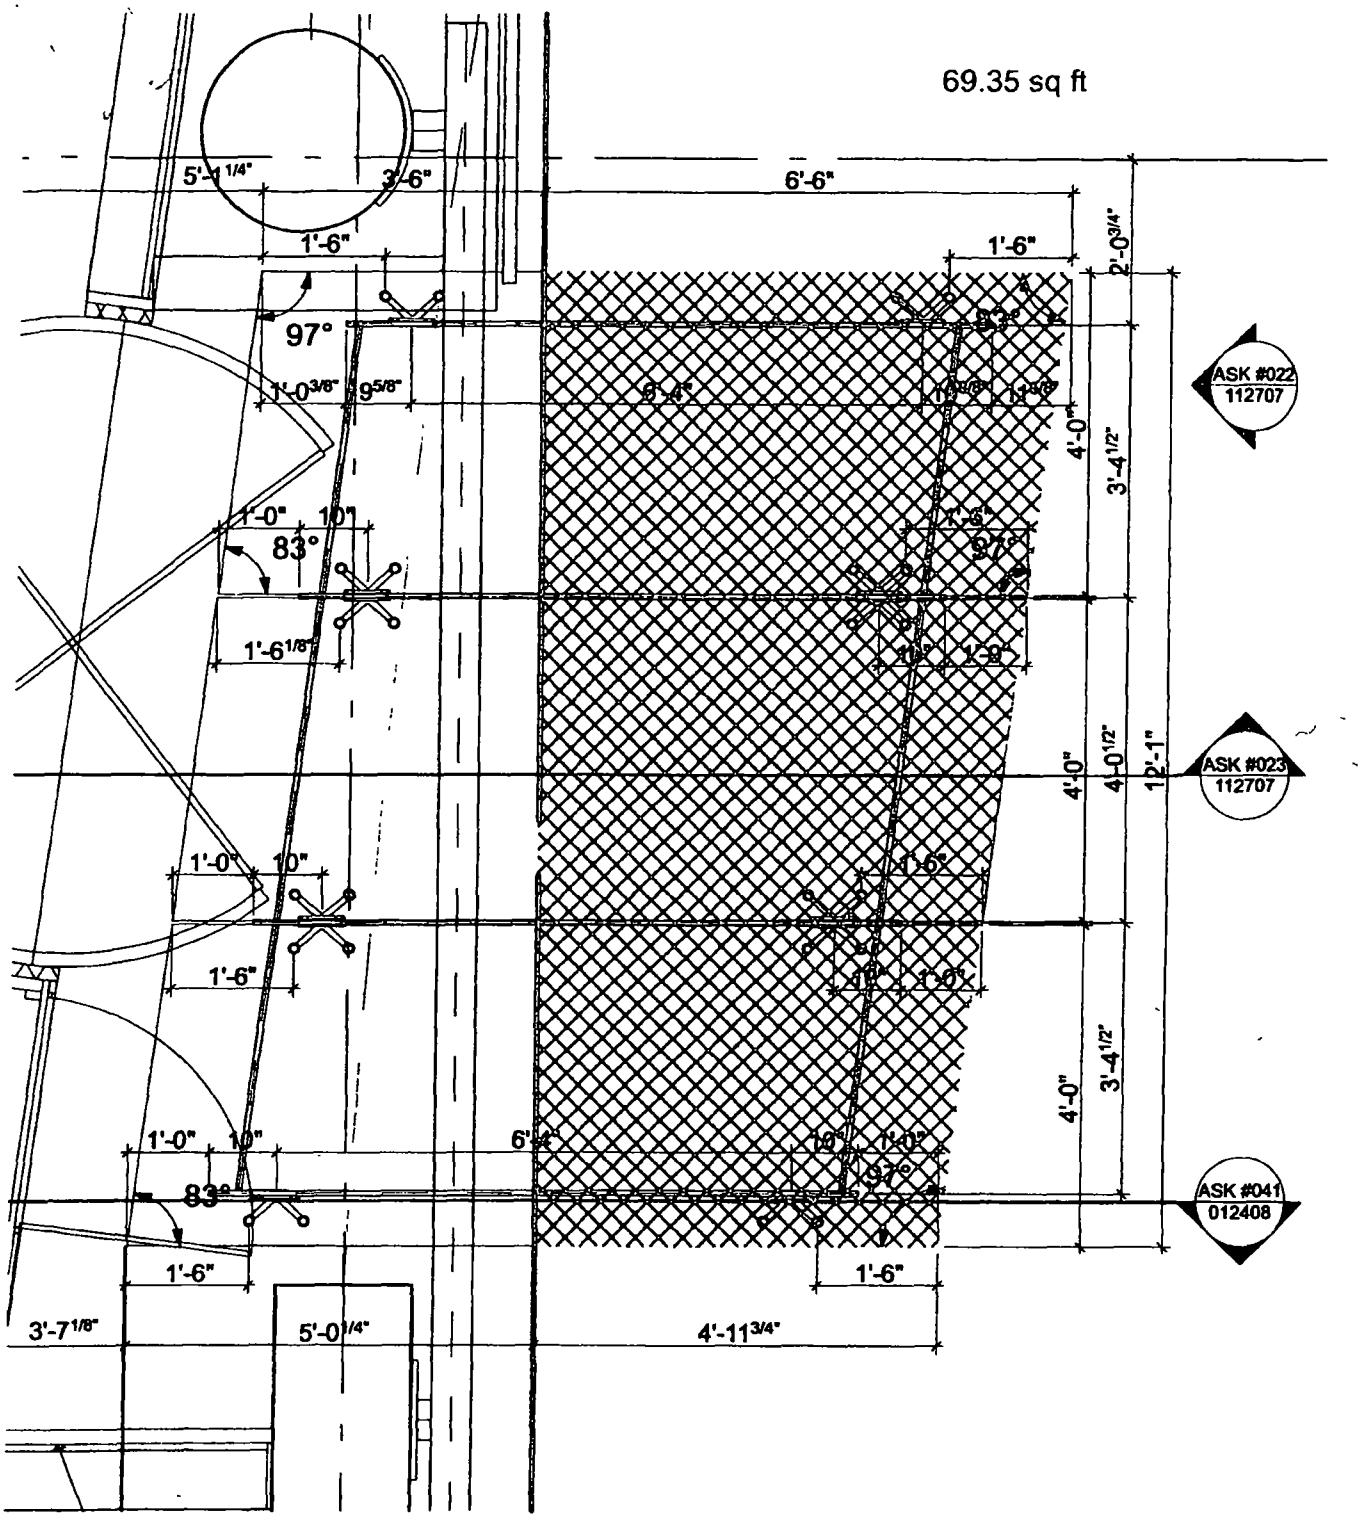

1400 museumpark	Entrance Canopy Plan Detail Scale: 1/2" = 1'-0"	-C **ASK # 021.103107C** Date: 10.31.07

Department of Business Affairs and Consumer Protection
Small Business Center - Public Way Use Unit
City Hall - 121 N. LaSalle Street, Room 800 • Chicago, IL 60602
312-74-GOBIZ / 312-744-6249 • (312) 744-1944 (TTY)
http://www.cityofchicago.org/bacp

01/21/2015

Alderman **Bob Fioretti**
Ward # **02**
City of Chicago
City Hall, Room **300**
121 North LaSalle Street
Chicago, Illinois 60602

Re: An ordinance to use and maintain a portion of the public right-of-way for **one (1) canopy(ies)** for **1400 MUSEUM PARK CONDOMINIUM ASSOCIATION**, adjacent to the premises known as **100 E. 14th St.**.

Dear Alderman **Bob Fioretti**:

The applicant referenced above has requested the use of the public right-of-way for a **canopy(ies)**. An ordinance has been prepared by the Department of Business Affairs and Consumer Protection – Small Business Center - Public Way Use Unit for presentation to the City Council. Because this request was made for properties located in your ward, as approved by you as per the attached, I respectfully request that you introduce the attached ordinance at the next City Council meeting.

If you have any questions regarding this ordinance, please contact Anthony Bertuca at (312) 744-5506.

Department of Business Affairs and Consumer Protection

City of Chicago

O2015-198

Office of the City Clerk

Document Tracking Sheet

Meeting Date:	1/21/2015
Sponsor(s):	Dowell (3)
Type:	Ordinance
Title:	Canopy(s) for 1910 South Michigan Condo Assn., The
Committee(s) Assignment:	Committee on Transportation and Public Way

ORDINANCE
THE 1910 SOUTH MICHIGAN CONDO ASSOCIATION
Acct. No. 395368 - 1
Permit No. 1116270

Be It Ordained by the City Council of the City of Chicago:

SECTION 1. Permission and authority are hereby given and granted to THE 1910 SOUTH MICHIGAN CONDO ASSOCIATION, upon the terms and subject to the conditions of this ordinance to maintain and use, as now constructed, one (1) Canopy(s) projecting over the public right-of-way adjacent to its premises known as 1910 S. Michigan Ave..

Said Canopy(s) at S. Michigan Avenue measure(s):
One (1) at thirteen point five eight (13.58) feet in length, and three (3) feet in width for a total of forty point seven four (40.74) square feet.

The location of said privilege shall be as shown on prints kept on file with the Department of Business Affairs and Consumer Protection and the Office of the City Clerk.

Said privilege shall be constructed in accordance with plans and specifications approved by the Zoning Department - Signs.

This grant of privilege in the public way shall be subject to the provisions of Section 10-28-015 and all other required provisions of the Municipal Code of Chicago.

The grantee shall pay to the City of Chicago as compensation for the privilege #1116270 herein granted the sum of fifty ($50.00) per annum in advance.

A 25% penalty will be added for payments received after due date.

The permit holder agrees to hold the City of Chicago harmless for any damage, relocation or replacement costs associated with damage, relocation or removal of private property caused by the City performing work in the public way.

Authority herein given and granted for a period of five (5) years from and after Date of Passage.

Alderman Pat Dowell

Pat Dowell 3rd Ward

APPLICATION TO USE THE PUBLIC RIGHT OF WAY

EXAMPLE OF CANOPY/AWNING DRAWING

Awning
~~CANOPY~~ DRAWINGS

PROPERTY LOCATION: 1910 S. Michigan Ave.

ORGANIZATION'S NAME: The 1910 S. Michigan Condo. Assn.

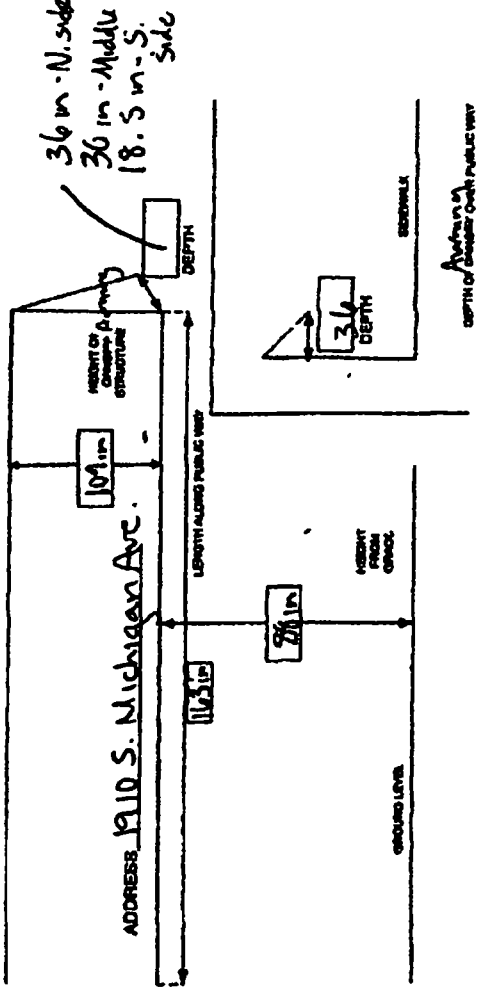

Department of Business Affairs and Consumer Protection
Small Business Center - Public Way Use Unit
City Hall - 121 N. LaSalle Street, Room 800 • Chicago, IL 60602
312-74-GOBIZ / 312-744-6249 • (312) 744-1944 (TTY)
http://www.cityofchicago.org/bacp

01/21/2015

Alderman **Pat Dowell**
Ward # **03**
City of Chicago
City Hall, Room **300**
121 North LaSalle Street
Chicago, Illinois 60602

Re: An ordinance to use and maintain a portion of the public right-of-way for **one (1) canopy(ies)** for **THE 1910 SOUTH MICHIGAN CONDO ASSOCIATION**, adjacent to the premises known as **1910 S. Michigan Ave.**.

Dear Alderman **Pat Dowell**:

The applicant referenced above has requested the use of the public right-of-way for a **canopy(ies)**. An ordinance has been prepared by the Department of Business Affairs and Consumer Protection – Small Business Center - Public Way Use Unit for presentation to the City Council. Because this request was made for properties located in your ward, as approved by you as per the attached, I respectfully request that you introduce the attached ordinance at the next City Council meeting.

If you have any questions regarding this ordinance, please contact Anthony Bertuca at (312) 744-5506.

Department of Business Affairs and Consumer Protection

City of Chicago

O2015-200

Office of the City Clerk

Document Tracking Sheet

Meeting Date:	1/21/2015
Sponsor(s):	Thomas (17)
Type:	Ordinance
Title:	Canopy(s) for Donald Blair
Committee(s) Assignment:	Committee on Transportation and Public Way

ORDINANCE
DONALD BLAIR
Acct. No. 255511 - 3
Permit No. 1116439

Be It Ordained by the City Council of the City of Chicago:

SECTION 1. Permission and authority are hereby given and granted to DONALD BLAIR, upon the terms and subject to the conditions of this ordinance to maintain and use, as now constructed, four (4) Canopy(s) projecting over the public right-of-way adjacent to its premises known as 7318-24 S. Vincennes Ave..

Said Canopy(s) at S. Vincennes Avenue measure(s):
Four (4) at sixteen (16) feet in length, and four (4) feet in width for a total of two hundred fifty-six (256) square feet.

The location of said privilege shall be as shown on prints kept on file with the Department of Business Affairs and Consumer Protection and the Office of the City Clerk.

Said privilege shall be constructed in accordance with plans and specifications approved by the Zoning Department - Signs.

This grant of privilege in the public way shall be subject to the provisions of Section 10-28-015 and all other required provisions of the Municipal Code of Chicago.

The grantee shall pay to the City of Chicago as compensation for the privilege #1116439 herein granted the sum of one hundred seventy-five ($175.00) per annum in advance.

A 25% penalty will be added for payments received after due date.

The permit holder agrees to hold the City of Chicago harmless for any damage, relocation or replacement costs associated with damage, relocation or removal of private property caused by the City performing work in the public way.

Authority herein given and granted for a period of five (5) years from and after 11/15/2014.

Alderman _____
Latasha R. Thomas 17th Ward

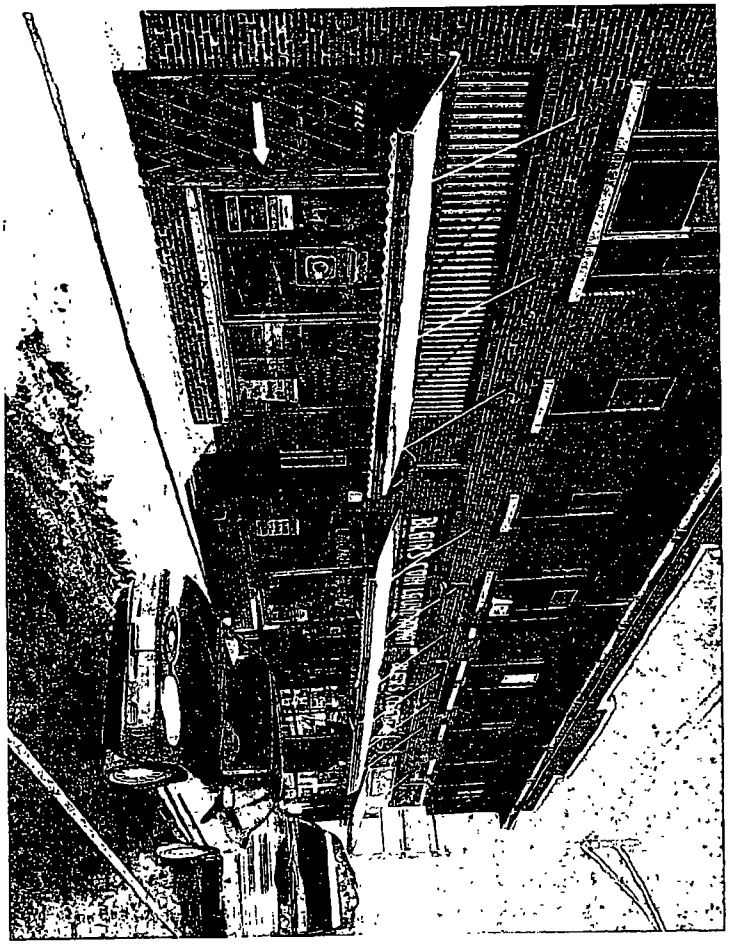

City of Chicago

Office of the City Clerk

Document Tracking Sheet

O2015-202

Meeting Date:	1/21/2015
Sponsor(s):	O'Shea (19)
Type:	Ordinance
Title:	Canopy(s) for Family Dollar No. 2431
Committee(s) Assignment:	Committee on Transportation and Public Way

ORDINANCE
FAMILY DOLLAR #2431
Acct. No. 11071 - 11
Permit No. 1116338

Be It Ordained by the City Council of the City of Chicago:

SECTION 1. Permission and authority are hereby given and granted to FAMILY DOLLAR #2431, upon the terms and subject to the conditions of this ordinance to maintain and use, as now constructed, one (1) Canopy(s) projecting over the public right-of-way adjacent to its premises known as 11041 S. Kedzie Ave..

Said Canopy(s) at S. Kedzie measure(s):
One (1) at seventeen point six six (17.66) feet in length, and two point five (2.5) feet in width for a total of forty-four point one five (44.15) square feet.

The location of said privilege shall be as shown on prints kept on file with the Department of Business Affairs and Consumer Protection and the Office of the City Clerk.

Said privilege shall be constructed in accordance with plans and specifications approved by the Zoning Department - Signs.

This grant of privilege in the public way shall be subject to the provisions of Section 10-28-015 and all other required provisions of the Municipal Code of Chicago.

The grantee shall pay to the City of Chicago as compensation for the privilege #1116338 herein granted the sum of fifty ($50.00) per annum in advance.

A 25% penalty will be added for payments received after due date.

The permit holder agrees to hold the City of Chicago harmless for any damage, relocation or replacement costs associated with damage, relocation or removal of private property caused by the City performing work in the public way.

Authority herein given and granted for a period of five (5) years from and after 04/22/2014.

Alderman _____

Matthew J. O'Shea 19th Ward

9 feet
12 feet 9 inches
Canopy
7 feet 3 inches

Department of Business Affairs and Consumer Protection
Small Business Center - Public Way Use Unit
City Hall - 121 N. LaSalle Street, Room 800 • Chicago, IL 60602
(312)-74-GOBIZ (312-744-6249) • (312) 744-1944 (TTY)
http://www.cityofchicago.org/bacp

01/21/2015

Alderman **Matthew J. O'Shea**
Ward # **19**
City of Chicago
City Hall, Room **300**
121 North LaSalle Street
Chicago, Illinois 60602

Re: An ordinance to use and maintain a portion of the public right-of-way for **one (1) canopy(ies)** for **FAMILY DOLLAR #2431**, adjacent to the premises known as **11041 S. Kedzie Ave.**.

Dear Alderman **Matthew J. O'Shea**:

The applicant referenced above has requested the use of the public right-of-way for a **canopy(ies)**. An ordinance has been prepared by the Department of Business Affairs and Consumer Protection – Small Business Center - Public Way Use Unit for presentation to the City Council. Because this request was made for properties located in your ward, as approved by you as per the attached, I respectfully request that you introduce the attached ordinance at the next City Council meeting.

If you have any questions regarding this ordinance, please contact Anthony Bertuca at (312) 744-5506.

Department of Business Affairs and Consumer Protection

City of Chicago

O2015-204

Office of the City Clerk

Document Tracking Sheet

Meeting Date:	1/21/2015
Sponsor(s):	Brookins (21)
Type:	Ordinance
Title:	Canopy(s) for ABC Pagers & Cellular No. 26
Committee(s) Assignment:	Committee on Transportation and Public Way

ORDINANCE
A B C Pagers & Cellular #26
Acct. No. 253611 - 1
Permit No. 1116371

Be It Ordained by the City Council of the City of Chicago:

SECTION 1. Permission and authority are hereby given and granted to A B C Pagers & Cellular #26, upon the terms and subject to the conditions of this ordinance to maintain and use, as now constructed, one (1) Canopy(s) projecting over the public right-of-way adjacent to its premises known as 7903 S. Ashland Ave..

Said Canopy(s) at S. ASHLAND measure(s):
One (1) at seventeen (17) feet in length, and seven (7) feet in width for a total of one hundred nineteen (119) square feet.

The location of said privilege shall be as shown on prints kept on file with the Department of Business Affairs and Consumer Protection and the Office of the City Clerk.

Said privilege shall be constructed in accordance with plans and specifications approved by the Zoning Department - Signs.

This grant of privilege in the public way shall be subject to the provisions of Section 10-28-015 and all other required provisions of the Municipal Code of Chicago.

The grantee shall pay to the City of Chicago as compensation for the privilege #1116371 herein granted the sum of fifty ($50.00) per annum in advance.

A 25% penalty will be added for payments received after due date.

The permit holder agrees to hold the City of Chicago harmless for any damage, relocation or replacement costs associated with damage, relocation or removal of private property caused by the City performing work in the public way.

Authority herein given and granted for a period of five (5) years from and after 11/15/2014.

Alderman

Howard Brookins, Jr. 21st Ward

L-17'
W-7'
H-8'

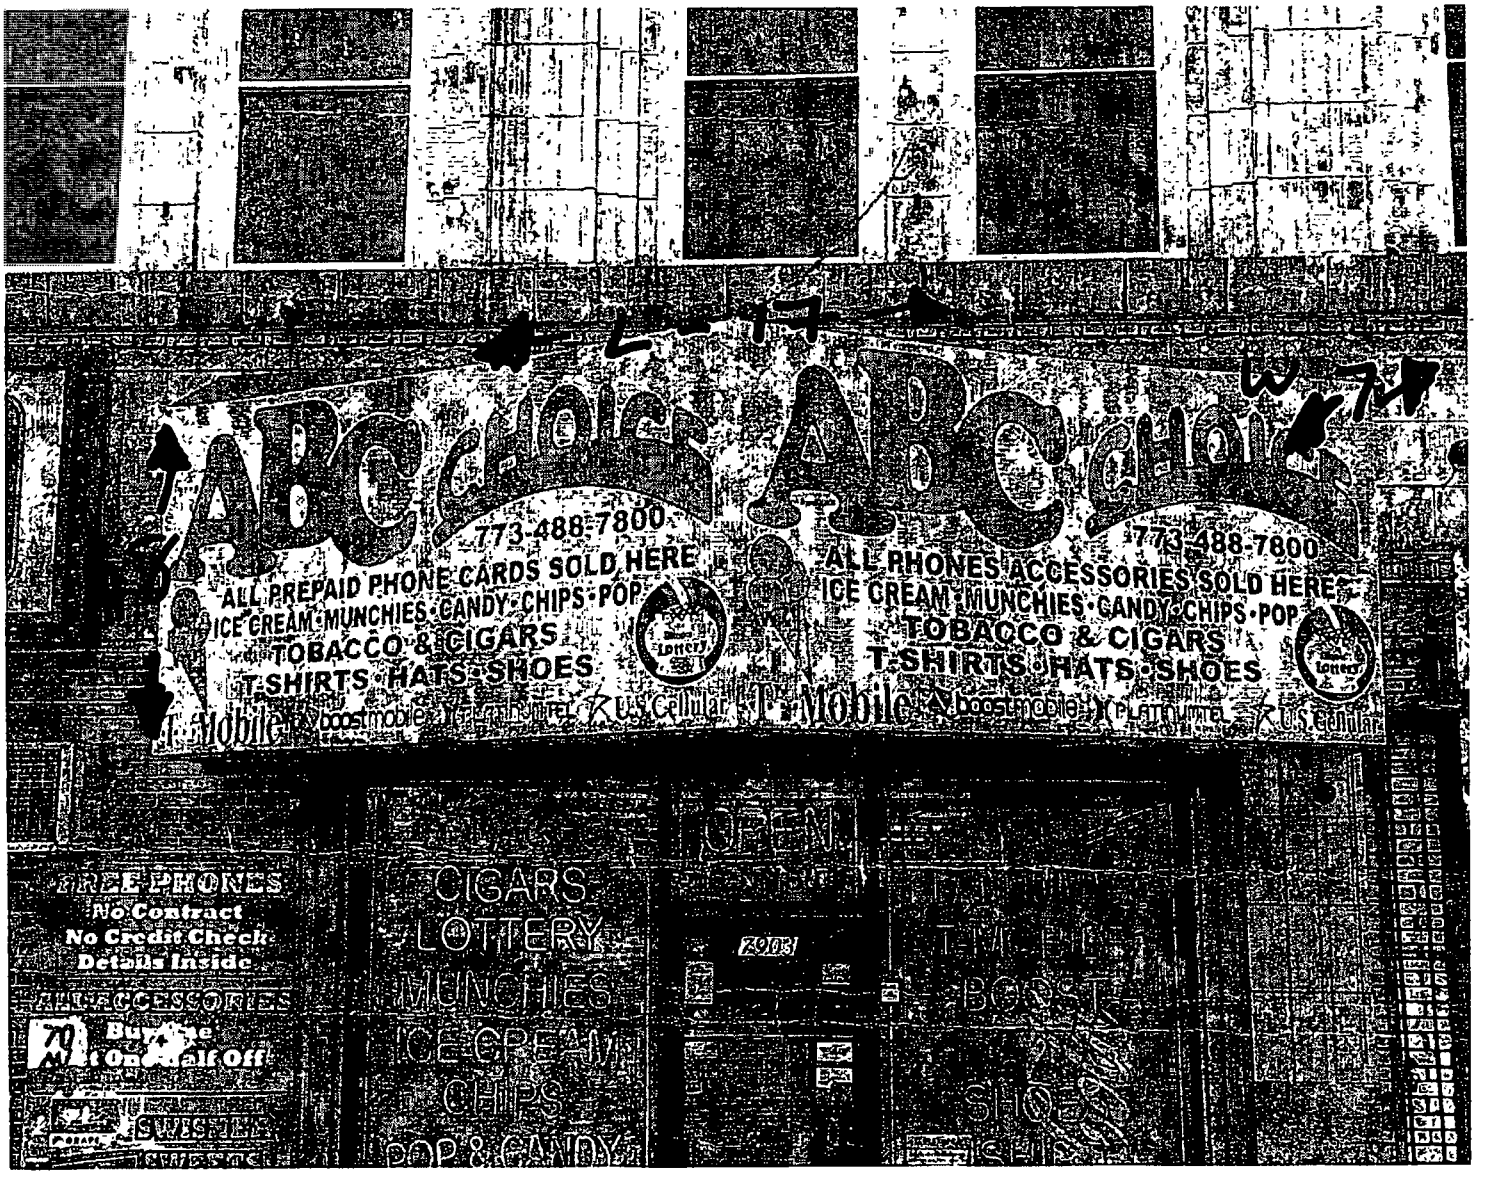
ABC Food
773-488-7800
ALL PREPAID PHONE CARDS SOLD HERE
ICE CREAM·MUNCHIES·CANDY·CHIPS·POP
TOBACCO & CIGARS
T-SHIRTS·HATS·SHOES
T-Mobile boostmobile Virgin Mobile Kus Cellular
ALL PHONES ACCESSORIES SOLD HERE
FREE PHONES
No Contract
No Credit Check
Details Inside
ALL ACCESSORIES
CIGARS
LOTTERY
MUNCHIES
ICE CREAM
CHIPS
POP & CANDY
OPEN
2003
BOOST
SHOES

Department of Business Affairs and Consumer Protection
Small Business Center - Public Way Use Unit
City Hall - 121 N. LaSalle Street, Room 800 • Chicago, IL 60602
312-74-GOBIZ / 312-744-6249 • (312) 744-1944 (TTY)
http://www.cityofchicago.org/bacp

01/21/2015

Alderman **Howard Brookins, Jr.**
Ward # **21**
City of Chicago
City Hall, Room **300**
121 North LaSalle Street
Chicago, Illinois 60602

Re: An ordinance to use and maintain a portion of the public right-of-way for **one (1) canopy(ies)** for **A B C Pagers & Cellular #26**, adjacent to the premises known as **7903 S. Ashland Ave.**.

Dear Alderman **Howard Brookins, Jr.**:

The applicant referenced above has requested the use of the public right-of-way for a **canopy(ies)**. An ordinance has been prepared by the Department of Business Affairs and Consumer Protection – Small Business Center - Public Way Use Unit for presentation to the City Council. Because this request was made for properties located in your ward, as approved by you as per the attached, I respectfully request that you introduce the attached ordinance at the next City Council meeting.

If you have any questions regarding this ordinance, please contact Anthony Bertuca at (312) 744-5506.

Department of Business Affairs and Consumer Protection

City of Chicago

O2015-208

Office of the City Clerk

Document Tracking Sheet

Meeting Date:	1/21/2015
Sponsor(s):	Burnett (27)
Type:	Ordinance
Title:	Canopy(s) for AP 500 North Milwaukee Property LLC - 504 N Green St
Committee(s) Assignment:	Committee on Transportation and Public Way

ORDINANCE
AP 500 NORTH MILWAUKEE PROPERTY LLC
Acct. No. 393680 - 3
Permit No. 1116161

Be It Ordained by the City Council of the City of Chicago:

SECTION 1. Permission and authority are hereby given and granted to AP 500 NORTH MILWAUKEE PROPERTY LLC, upon the terms and subject to the conditions of this ordinance to construct, install, maintain and use three (3) Canopy(s) projecting over the public right-of-way adjacent to its premises known as 504 N. Green St..

Said Canopy(s) at W. Grand Avenue & N. Green Street measure(s):
One (1) at ninety-two point five (92.5) feet in length, and two (2) feet in width for a total of one hundred eighty-five (185) square feet.

Said Canopy(s) at N. Green Street measure(s):
One (1) at twenty-one point five (21.5) feet in length, and two point eight three (2.83) feet in width for a total of sixty point eight five (60.85) square feet.

Said Canopy(s) at N. Milwaukee Avenue measure(s):
One (1) at forty-four (44) feet in length, and two (2) feet in width for a total of eighty-eight (88) square feet.

The location of said privilege shall be as shown on prints kept on file with the Department of Business Affairs and Consumer Protection and the Office of the City Clerk.

Said privilege shall be constructed in accordance with plans and specifications approved by the Zoning Department - Signs.

This grant of privilege in the public way shall be subject to the provisions of Section 10-28-015 and all other required provisions of the Municipal Code of Chicago.

The grantee shall pay to the City of Chicago as compensation for the privilege #1116161 herein granted the sum of one hundred seventy-five ($175.00) per annum in advance.

A 25% penalty will be added for payments received after due date.

The permit holder agrees to hold the City of Chicago harmless for any damage, relocation or replacement costs associated with damage, relocation or removal of private property caused by the City performing work in the public way.

Authority herein given and granted for a period of five (5) years from and after Date of Passage.

Alderman _____

Walter Burnett Jr. 27th Ward

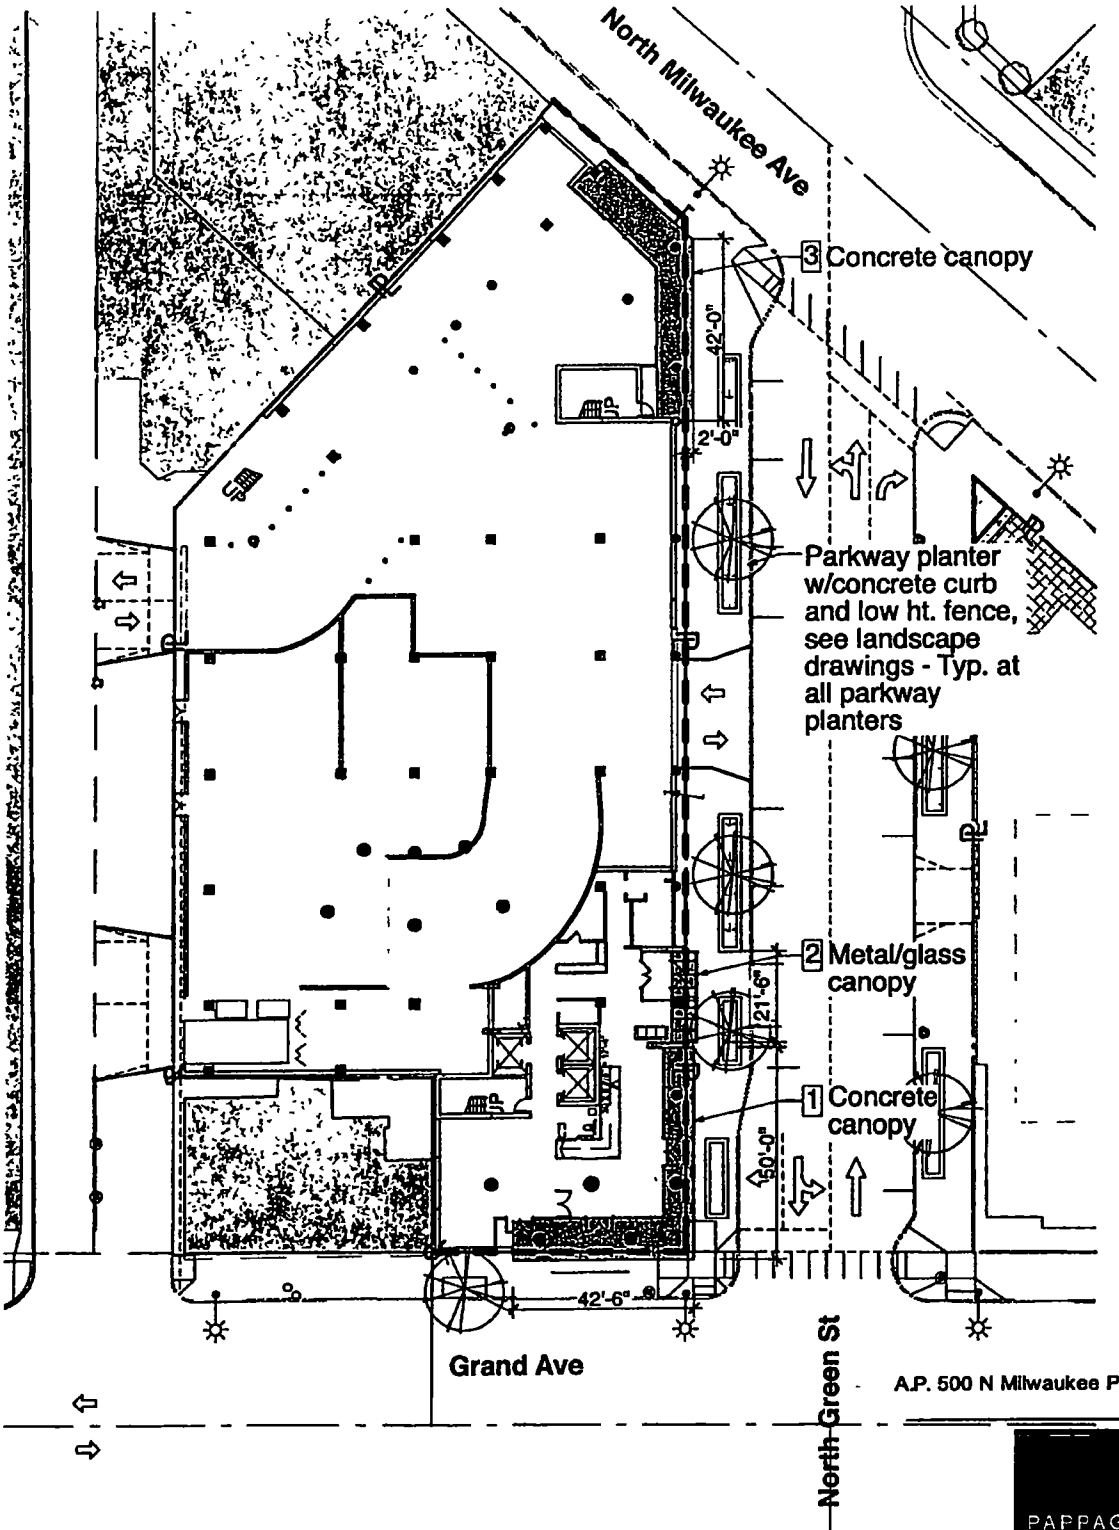

Site Plan
Scale: 1" = 40'

A.P. 500 N Milwaukee Property LLC
client

PAPPAGEORGE HAYMES

pappageorgehaymes partners
www.pappageorgehaymes.com

500 N Milwaukee- High Rise
504 North Green Street
Chicago, IL

2014-10-31
P/H # PH # 122157

These drawings are instruments and are subject to further development for compliance with code and all codes. All codes, requirements and specifications with existing conditions.

City of Chicago

O2015-209

Office of the City Clerk

Document Tracking Sheet

Meeting Date:	1/21/2015
Sponsor(s):	Burnett (27)
Type:	Ordinance
Title:	Canopy(s) for AP 500 North Milwaukee Property LLC - 505 N Green St
Committee(s) Assignment:	Committee on Transportation and Public Way

ORDINANCE
AP 500 NORTH MILWAUKEE PROPERTY LLC
Acct. No. 393680 - 2
Permit No. 1116158

Be It Ordained by the City Council of the City of Chicago:

SECTION 1. Permission and authority are hereby given and granted to AP 500 NORTH MILWAUKEE PROPERTY LLC, upon the terms and subject to the conditions of this ordinance to construct, install, maintain and use two (2) Canopy(s) projecting over the public right-of-way adjacent to its premises known as 505 N. Green St..

Said Canopy(s) at N. Green Street measure(s):
One (1) at twelve point two five (12.25) feet in length, and two point five (2.5) feet in width for a total of thirty point six three (30.63) square feet.

Said Canopy(s) at W. Grand Avenue measure(s):
One (1) at forty (40) feet in length, and one point five (1.5) foot in width for a total of sixty (60) square feet.

The location of said privilege shall be as shown on prints kept on file with the Department of Business Affairs and Consumer Protection and the Office of the City Clerk.

Said privilege shall be constructed in accordance with plans and specifications approved by the Zoning Department - Signs.

This grant of privilege in the public way shall be subject to the provisions of Section 10-28-015 and all other required provisions of the Municipal Code of Chicago.

The grantee shall pay to the City of Chicago as compensation for the privilege #1116158 herein granted the sum of one hundred fifteen ($115.00) per annum in advance.

A 25% penalty will be added for payments received after due date.

The permit holder agrees to hold the City of Chicago harmless for any damage, relocation or replacement costs associated with damage, relocation or removal of private property caused by the City performing work in the public way.

Authority herein given and granted for a period of five (5) years from and after Date of Passage.

Alderman _____

Walter Burnett Jr. 27th Ward

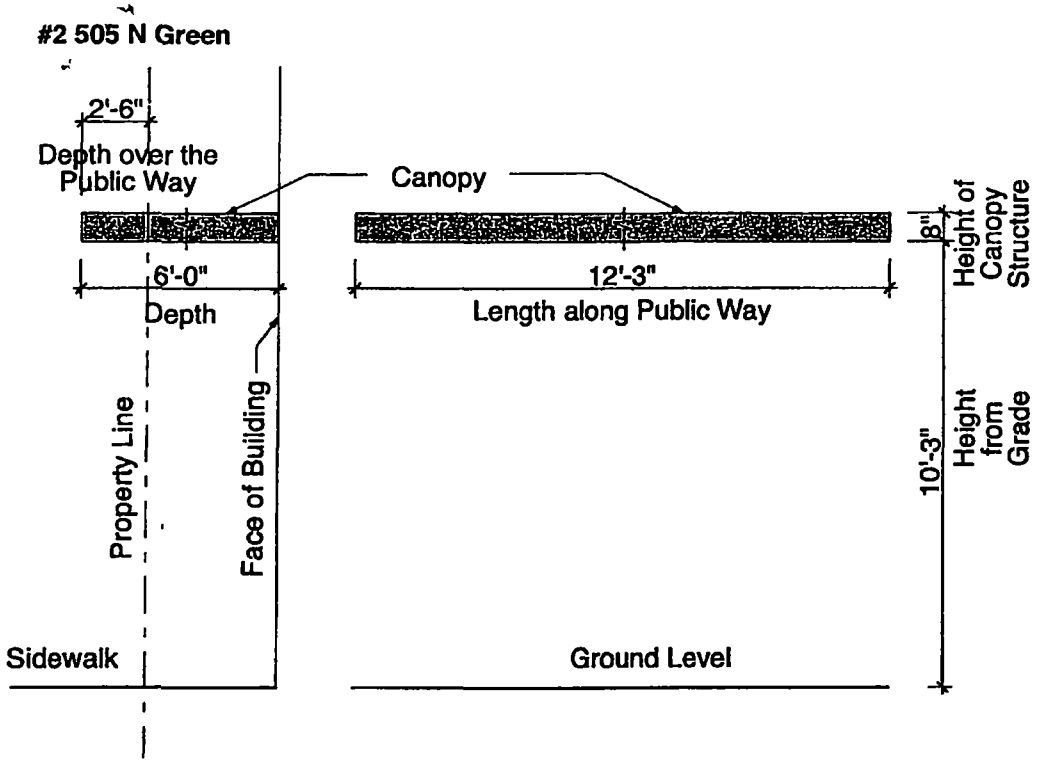

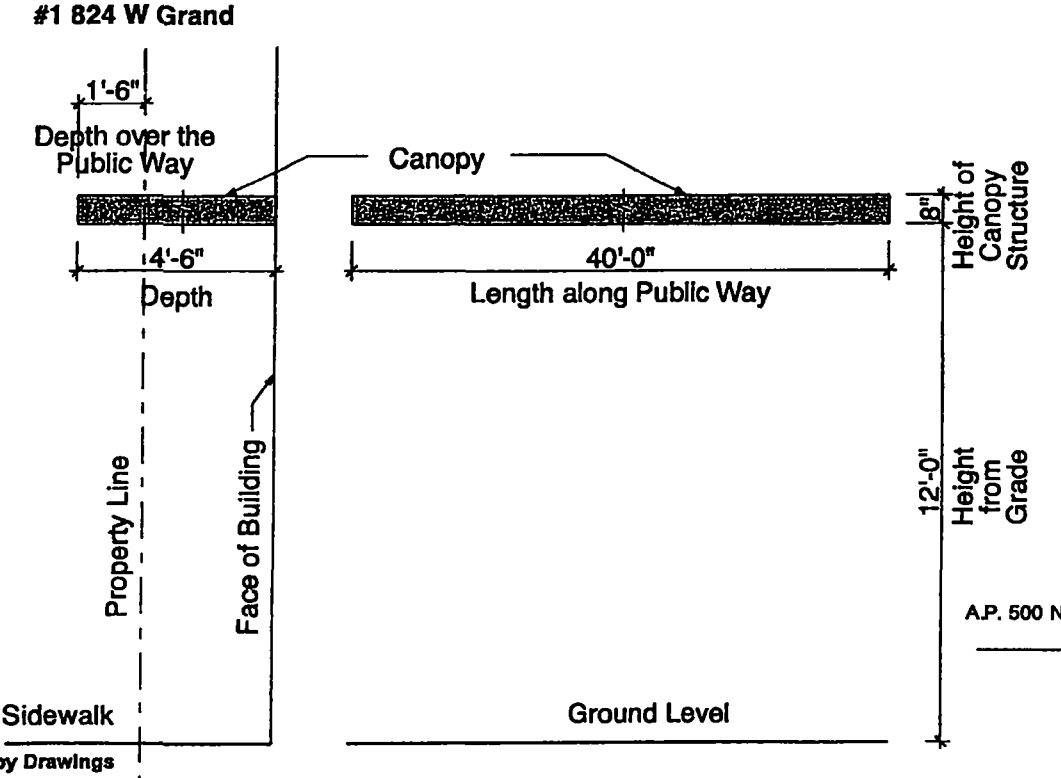

Canopy Drawings
Scale: 1/4" = 1'-0"

A.P. 500 N Milwaukee Property LLC
client

PAPPAGEORGE HAYMES

pappageorgehaymes partners
www.pappageorgehaymes.com

505 N Green- Low Rise
505 N Green Street
Chicago, IL

2014-10-31
P/H # PH # 122157

City of Chicago

O2015-210

Office of the City Clerk

Document Tracking Sheet

Meeting Date:	1/21/2015
Sponsor(s):	Burnett (27)
Type:	Ordinance
Title:	Canopy(s) for Thermal Electric, Inc.
Committee(s) Assignment:	Committee on Transportation and Public Way

ORDINANCE
THERMAL ELECTRIC INC.
Acct. No. 301980 - 2
Permit No. 1116406

Be It Ordained by the City Council of the City of Chicago:

SECTION 1. Permission and authority are hereby given and granted to THERMAL ELECTRIC INC., upon the terms and subject to the conditions of this ordinance to maintain and use, as now constructed, one (1) Canopy(s) projecting over the public right-of-way adjacent to its premises known as 3838 W. Chicago Ave..

Said Canopy(s) at W. CHICAGO AVENUE measure(s):
One (1) at twenty-four point five (24.5) feet in length, and two (2) feet in width for a total of forty-nine (49) square feet.

The location of said privilege shall be as shown on prints kept on file with the Department of Business Affairs and Consumer Protection and the Office of the City Clerk.

Said privilege shall be constructed in accordance with plans and specifications approved by the Zoning Department - Signs.

This grant of privilege in the public way shall be subject to the provisions of Section 10-28-015 and all other required provisions of the Municipal Code of Chicago.

The grantee shall pay to the City of Chicago as compensation for the privilege #1116406 herein granted the sum of fifty ($50.00) per annum in advance.

A 25% penalty will be added for payments received after due date.

The permit holder agrees to hold the City of Chicago harmless for any damage, relocation or replacement costs associated with damage, relocation or removal of private property caused by the City performing work in the public way.

Authority herein given and granted for a period of five (5) years from and after 12/16/2014.

Alderman _____
Walter Burnett Jr. 27th Ward

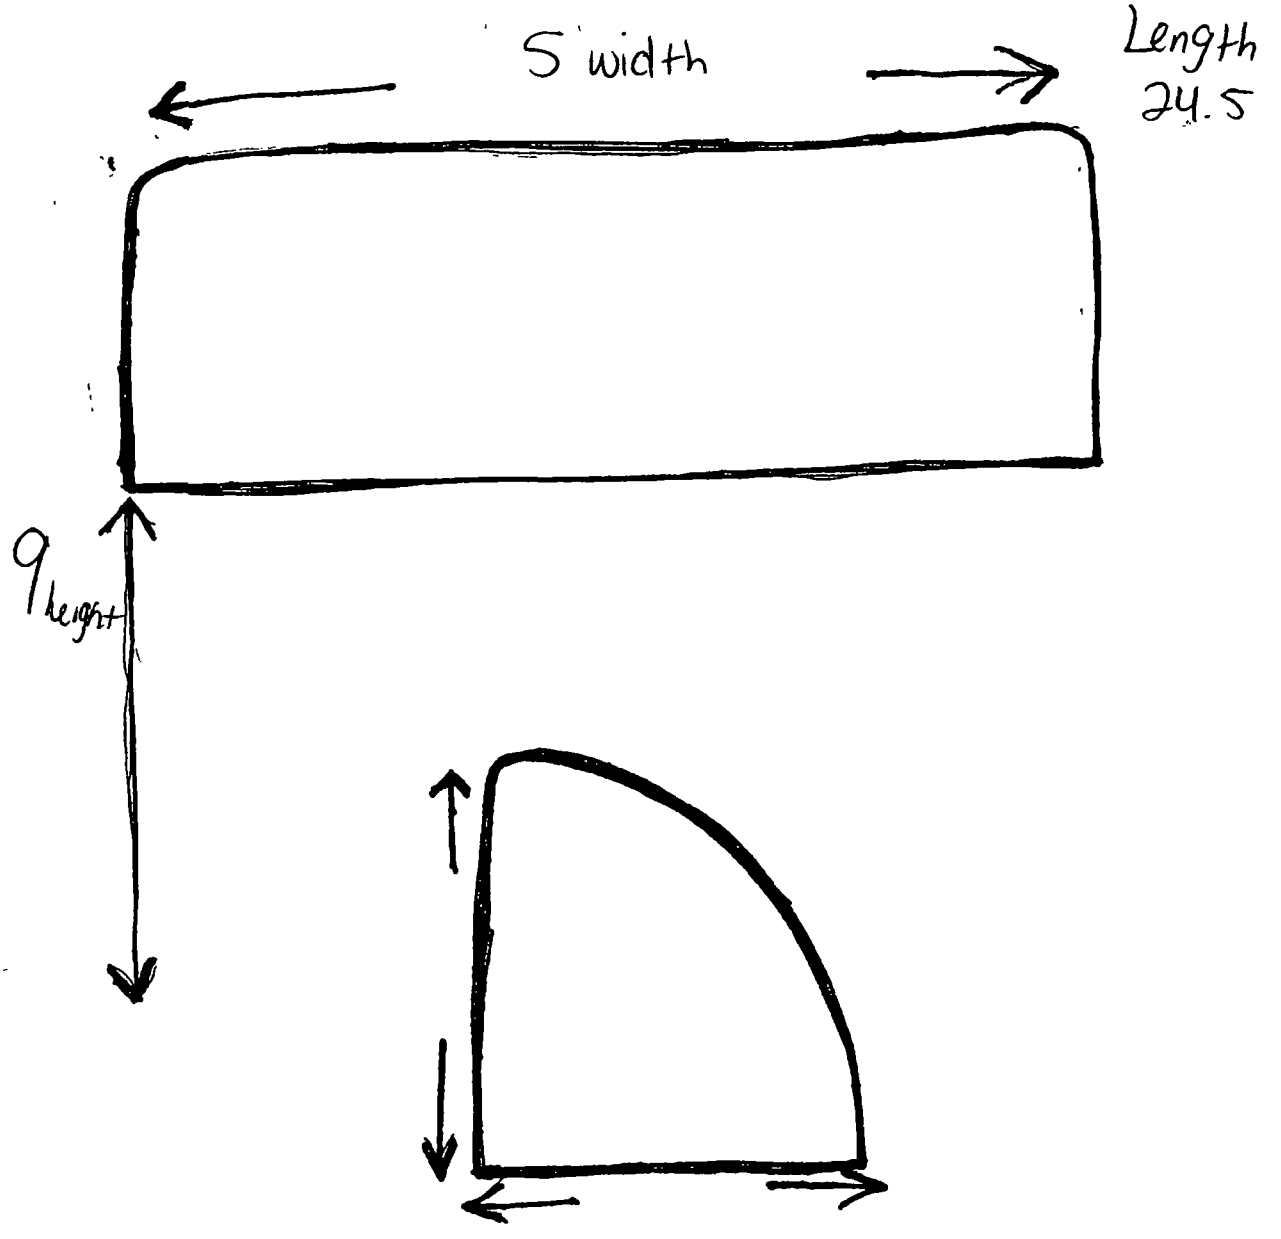

Dimensions of the permitted use.

City of Chicago

O2015-212

Office of the City Clerk

Document Tracking Sheet

Meeting Date:	1/21/2015
Sponsor(s):	Waguespack (32)
Type:	Ordinance
Title:	Canopy(s) for Regal Lofts Condo Assn.
Committee(s) Assignment:	Committee on Transportation and Public Way

ORDINANCE
REGAL LOFTS CONDOMINIUM ASSOCIATION
Acct. No. 347579 - 1
Permit No. 1116262

Be It Ordained by the City Council of the City of Chicago:

SECTION 1. Permission and authority are hereby given and granted to REGAL LOFTS CONDOMINIUM ASSOCIATION, upon the terms and subject to the conditions of this ordinance to maintain and use, as now constructed, one (1) Canopy(s) projecting over the public right-of-way adjacent to its premises known as 1735 W. Diversey Pkwy..

Said Canopy(s) at W. Diversey measure(s):
One (1) at fifteen (15) feet in length, and eight (8) feet in width for a total of one hundred twenty (120) square feet.

The location of said privilege shall be as shown on prints kept on file with the Department of Business Affairs and Consumer Protection and the Office of the City Clerk.

Said privilege shall be constructed in accordance with plans and specifications approved by the Zoning Department - Signs.

This grant of privilege in the public way shall be subject to the provisions of Section 10-28-015 and all other required provisions of the Municipal Code of Chicago.

The grantee shall pay to the City of Chicago as compensation for the privilege #1116262 herein granted the sum of fifty ($50.00) per annum in advance.

A 25% penalty will be added for payments received after due date.

The permit holder agrees to hold the City of Chicago harmless for any damage, relocation or replacement costs associated with damage, relocation or removal of private property caused by the City performing work in the public way.

Authority herein given and granted for a period of five (5) years from and after 12/16/2014.

Alderman Scott Waguespack

Scott Waguespack 32nd Ward

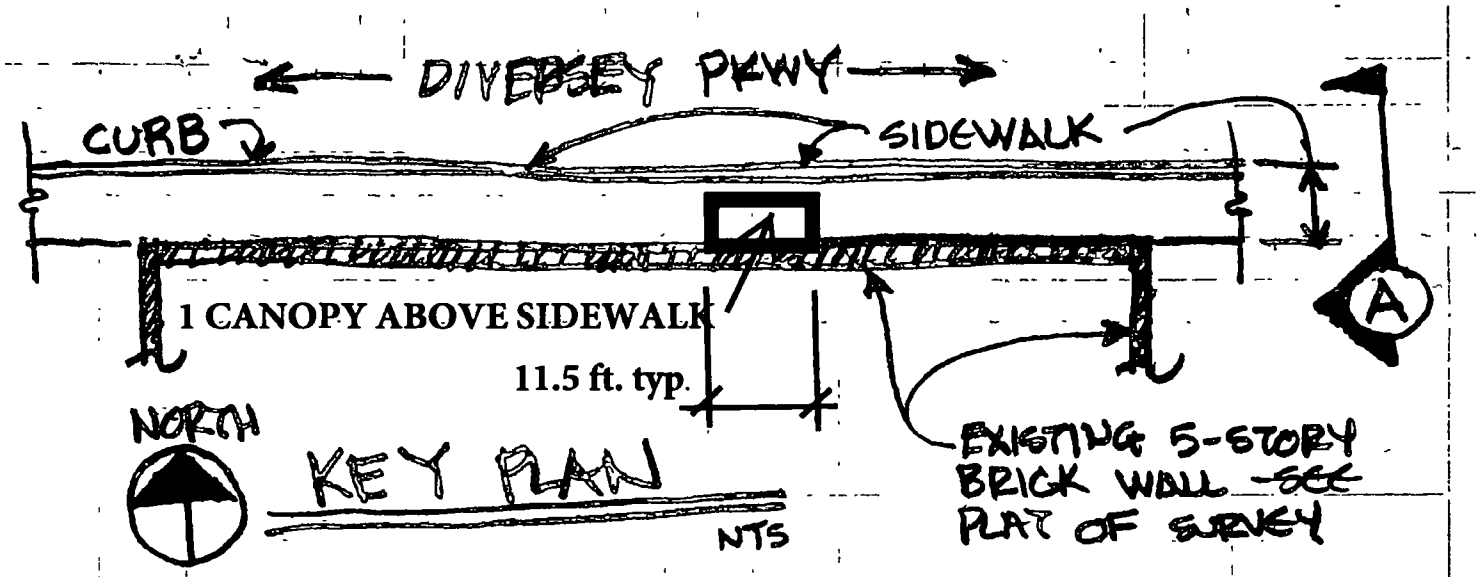

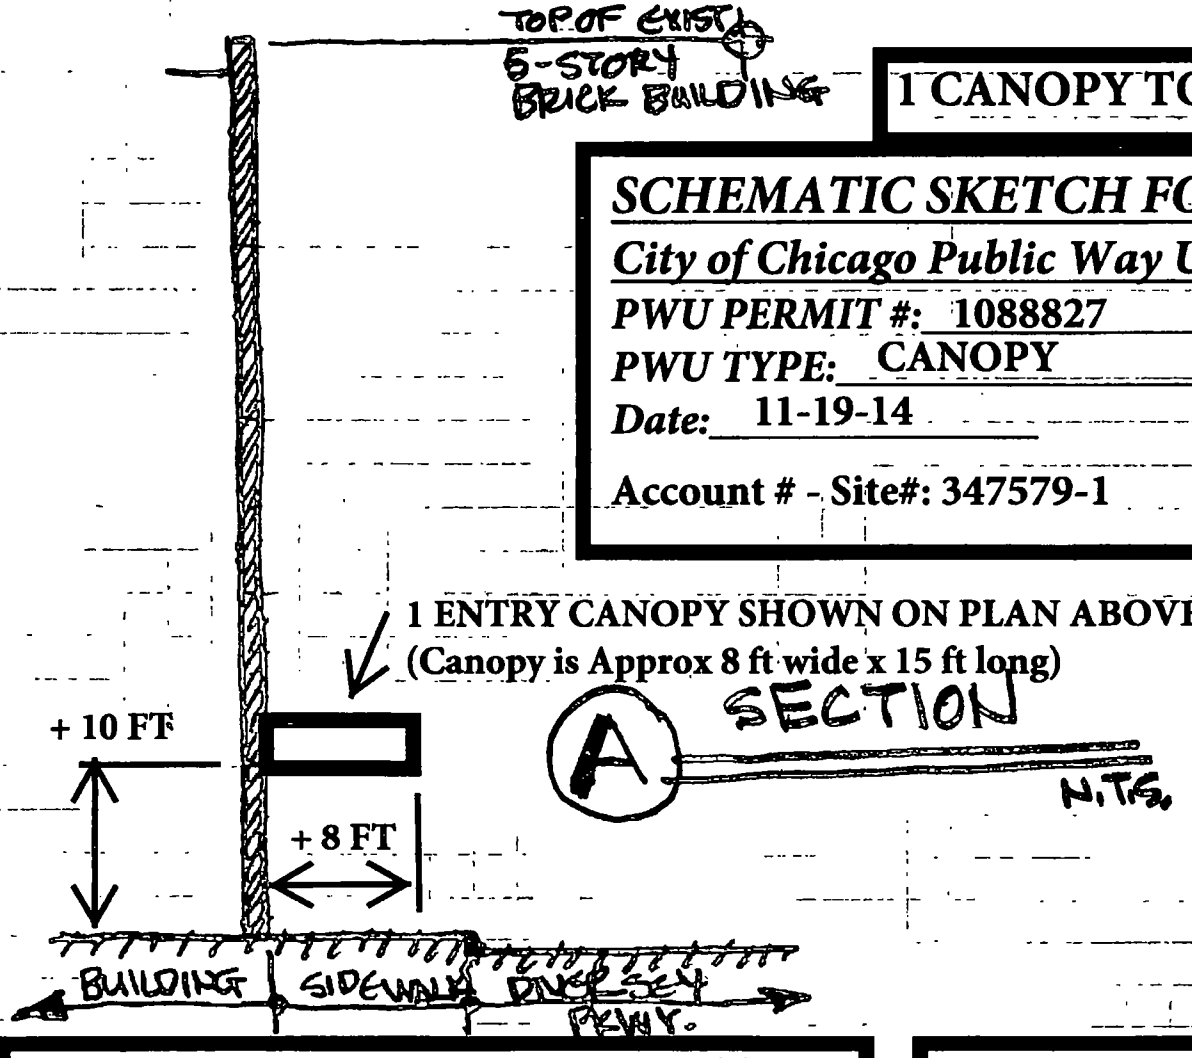

1 CANOPY TOTAL

SCHEMATIC SKETCH FOR:

City of Chicago Public Way Use (PWU)

PWU PERMIT #: 1088827

PWU TYPE: CANOPY

Date: 11-19-14

Account # - Site#: 347579-1

REGAL LOFTS CONDO ASSOCIATION

1735 W. DIVERSEY PARKWAY, CHICAGO, IL

MANAGEMENT: c/o The Building Group

1045 W. Lawrence AveChicago, IL 60640

SKETCH # : C1 of 1

Department of Business Affairs and Consumer Protection
Small Business Center - Public Way Use Unit
City Hall - 121 N. LaSalle Street, Room 800 • Chicago, IL 60602
312-74-GOBIZ / 312-744-6249 • (312) 744-1944 (TTY)
http://www.cityofchicago.org/bacp

01/21/2015

Alderman **Scott Waguespack**
Ward # **32**
City of Chicago
City Hall, Room **300**
121 North LaSalle Street
Chicago, Illinois 60602

Re: An ordinance to use and maintain a portion of the public right-of-way for **one (1) canopy(ies)** for **REGAL LOFTS CONDOMINIUM ASSOCIATION**, adjacent to the premises known as **1735 W. Diversey Pkwy.**.

Dear Alderman **Scott Waguespack**:

The applicant referenced above has requested the use of the public right-of-way for a **canopy(ies)**. An ordinance has been prepared by the Department of Business Affairs and Consumer Protection – Small Business Center - Public Way Use Unit for presentation to the City Council. Because this request was made for properties located in your ward, as approved by you as per the attached, I respectfully request that you introduce the attached ordinance at the next City Council meeting.

If you have any questions regarding this ordinance, please contact Anthony Bertuca at (312) 744-5506.

Department of Business Affairs and Consumer Protection

City of Chicago

O2015-213

Office of the City Clerk

Document Tracking Sheet

Meeting Date:	1/21/2015
Sponsor(s):	Mell (33)
Type:	Ordinance
Title:	Canopy(s) for Discount Store
Committee(s) Assignment:	Committee on Transportation and Public Way

ORDINANCE
DISCOUNT STORE
Acct. No. 8987 - 2
Permit No. 1116290

Be It Ordained by the City Council of the City of Chicago:

SECTION 1. Permission and authority are hereby given and granted to DISCOUNT STORE, upon the terms and subject to the conditions of this ordinance to maintain and use, as now constructed, one (1) Canopy(s) projecting over the public right-of-way adjacent to its premises known as 3457 N. Albany Ave..

Said Canopy(s) at N. ALBANY AVE measure(s):
One (1) at twenty-one (21) feet in length, and four point five (4.5) feet in width for a total of ninety-four point five (94.5) square feet.

The location of said privilege shall be as shown on prints kept on file with the Department of Business Affairs and Consumer Protection and the Office of the City Clerk.

Said privilege shall be constructed in accordance with plans and specifications approved by the Zoning Department - Signs.

This grant of privilege in the public way shall be subject to the provisions of Section 10-28-015 and all other required provisions of the Municipal Code of Chicago.

The grantee shall pay to the City of Chicago as compensation for the privilege #1116290 herein granted the sum of fifty ($50.00) per annum in advance.

A 25% penalty will be added for payments received after due date.

The permit holder agrees to hold the City of Chicago harmless for any damage, relocation or replacement costs associated with damage, relocation or removal of private property caused by the City performing work in the public way.

Authority herein given and granted for a period of five (5) years from and after 04/22/2014.

Alderman 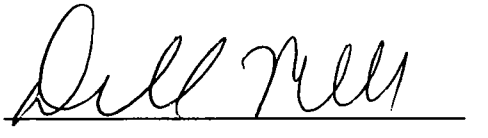

Deborah Mell 33rd Ward

A & E Food and Liquor
3457 N. ALBANY
Chicago, IL 60618

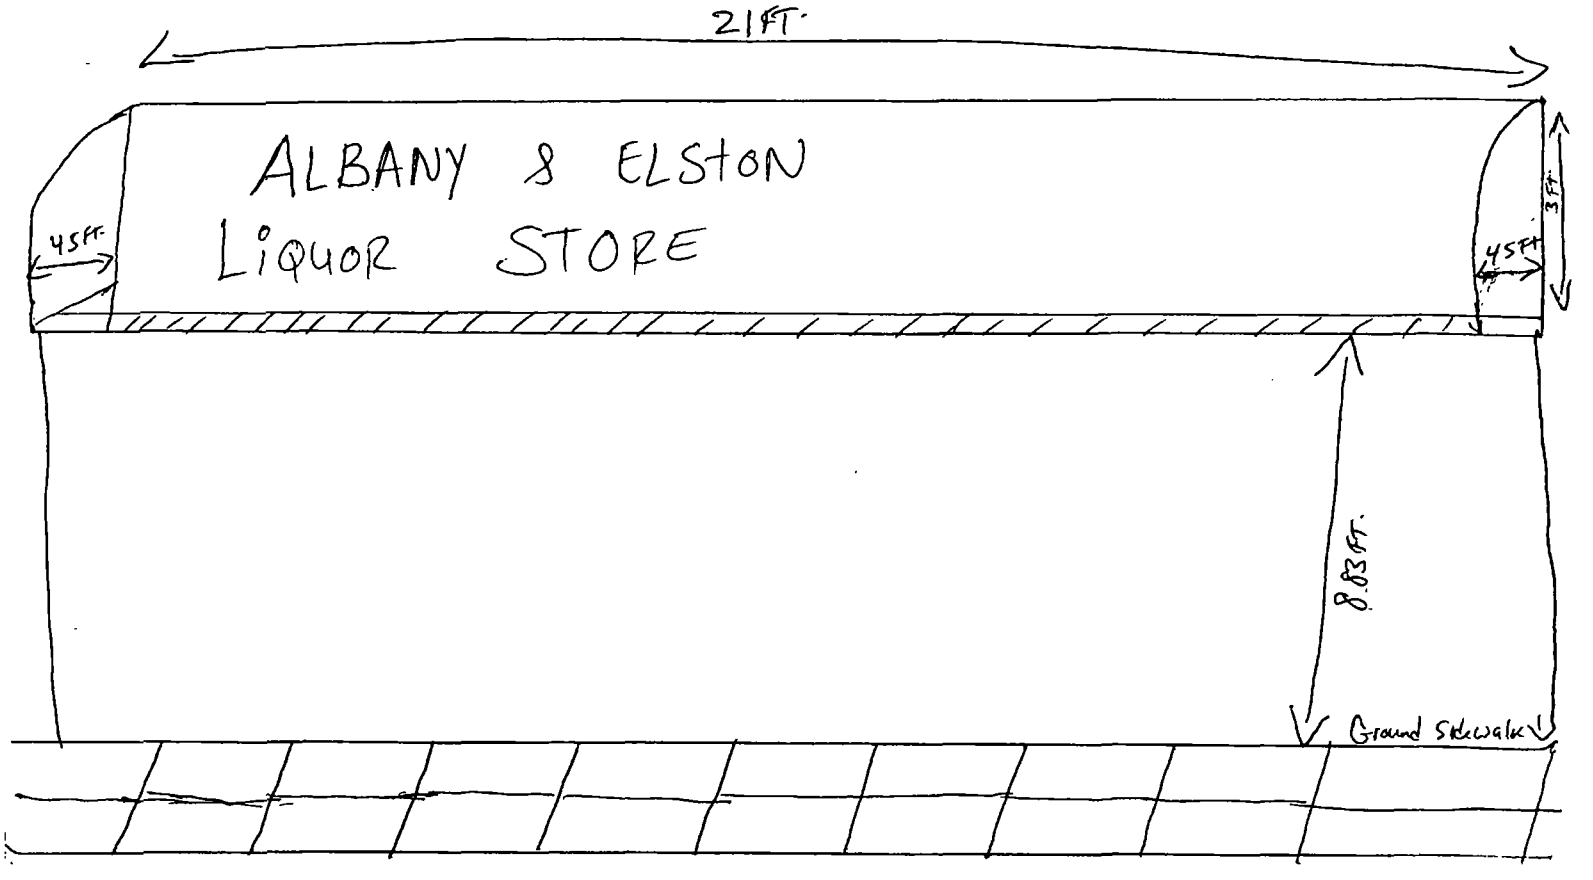

Department of Business Affairs and Consumer Protection
Small Business Center - Public Way Use Unit
City Hall - 121 N. LaSalle Street, Room 800 • Chicago, IL 60602
(312)-74-GOBIZ (312-744-6249) • (312) 744-1944 (TTY)
http://www.cityofchicago.org/bacp

01/21/2015

Alderman **Deborah Mell**
Ward # **33**
City of Chicago
City Hall, Room **208**
121 North LaSalle Street
Chicago, Illinois 60602

Re: An ordinance to use and maintain a portion of the public right-of-way for **one (1) canopy(ies)** for **DISCOUNT STORE**, adjacent to the premises known as **3457 N. Albany Ave.**.

Dear Alderman **Deborah Mell**:

The applicant referenced above has requested the use of the public right-of-way for a **canopy(ies)**. An ordinance has been prepared by the Department of Business Affairs and Consumer Protection – Small Business Center - Public Way Use Unit for presentation to the City Council. Because this request was made for properties located in your ward, as approved by you as per the attached, I respectfully request that you introduce the attached ordinance at the next City Council meeting.

If you have any questions regarding this ordinance, please contact Anthony Bertuca at (312) 744-5506.

Department of Business Affairs and Consumer Protection

City of Chicago

O2015-214

Office of the City Clerk

Document Tracking Sheet

Meeting Date:	1/21/2015
Sponsor(s):	Mell (33)
Type:	Ordinance
Title:	Canopy(s) for Marinero Bar and Grill
Committee(s) Assignment:	Committee on Transportation and Public Way

ORDINANCE
MARINERO BAR AND GRILL
Acct. No. 14885 - 1
Permit No. 1116399

Be It Ordained by the City Council of the City of Chicago:

SECTION 1. Permission and authority are hereby given and granted to MARINERO BAR AND GRILL, upon the terms and subject to the conditions of this ordinance to maintain and use, as now constructed, one (1) Canopy(s) projecting over the public right-of-way adjacent to its premises known as 2916 W. Irving Park Rd..

Said Canopy(s) at W IRVING PARK RD measure(s):
One (1) at twenty-one (21) feet in length, and two point five (2.5) feet in width for a total of fifty-two point five (52.5) square feet.

The location of said privilege shall be as shown on prints kept on file with the Department of Business Affairs and Consumer Protection and the Office of the City Clerk.

Said privilege shall be constructed in accordance with plans and specifications approved by the Zoning Department - Signs.

This grant of privilege in the public way shall be subject to the provisions of Section 10-28-015 and all other required provisions of the Municipal Code of Chicago.

The grantee shall pay to the City of Chicago as compensation for the privilege #1116399 herein granted the sum of fifty ($50.00) per annum in advance.

A 25% penalty will be added for payments received after due date.

The permit holder agrees to hold the City of Chicago harmless for any damage, relocation or replacement costs associated with damage, relocation or removal of private property caused by the City performing work in the public way.

Authority herein given and granted for a period of five (5) years from and after 04/22/2014.

Alderman _____

Deborah Mell 33rd Ward

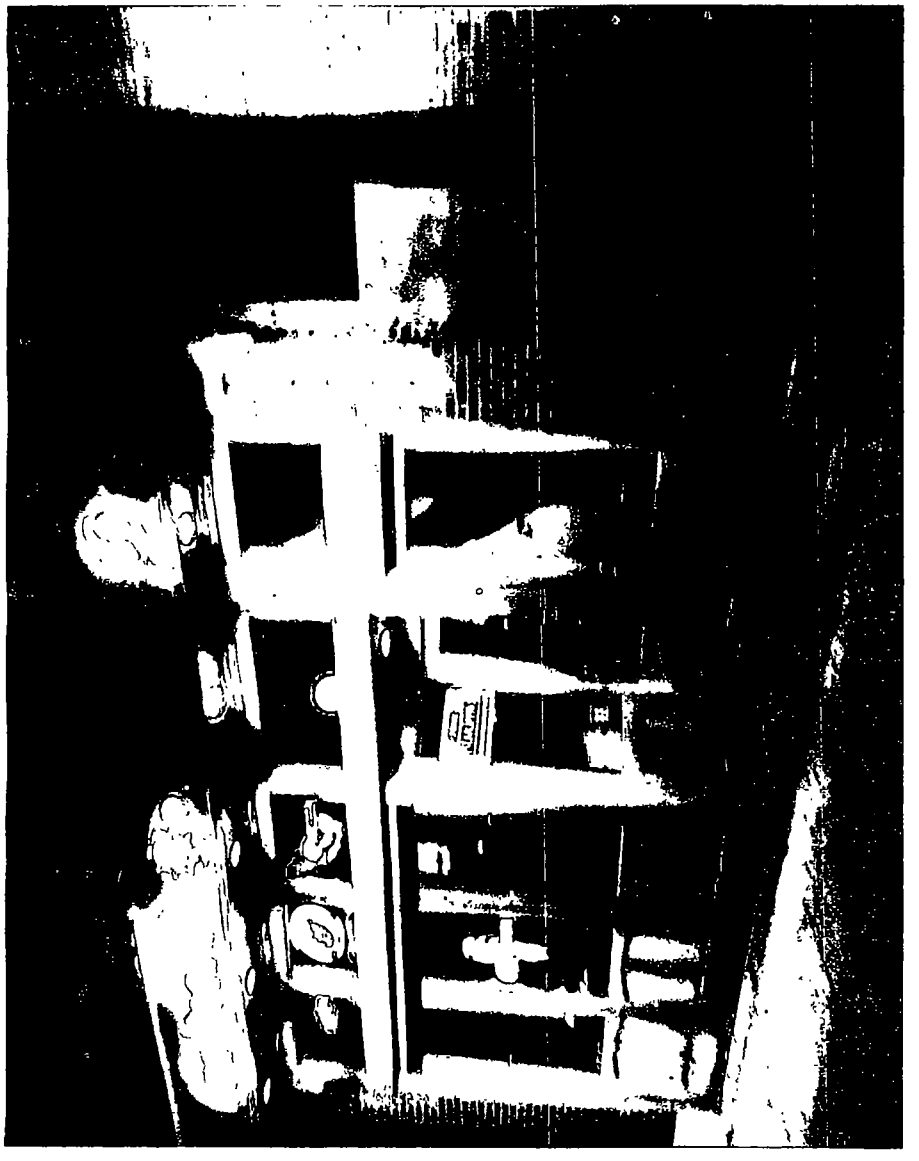

Department of Business Affairs and Consumer Protection
Small Business Center - Public Way Use Unit
City Hall - 121 N. LaSalle Street, Room 800 • Chicago, IL 60602
312-74-GOBIZ / 312-744-6249 • (312) 744-1944 (TTY)
http://www.cityofchicago.org/bacp

01/21/2015

Alderman **Deborah Mell**
Ward # **33**
City of Chicago
City Hall, Room **208**
121 North LaSalle Street
Chicago, Illinois 60602

Re: An ordinance to use and maintain a portion of the public right-of-way for **one (1) canopy(ies)** for **MARINERO BAR AND GRILL**, adjacent to the premises known as **2916 W. Irving Park Rd.**.

Dear Alderman **Deborah Mell**:

The applicant referenced above has requested the use of the public right-of-way for a **canopy(ies)**. An ordinance has been prepared by the Department of Business Affairs and Consumer Protection – Small Business Center - Public Way Use Unit for presentation to the City Council. Because this request was made for properties located in your ward, as approved by you as per the attached, I respectfully request that you introduce the attached ordinance at the next City Council meeting.

If you have any questions regarding this ordinance, please contact Anthony Bertuca at (312) 744-5506.

Department of Business Affairs and Consumer Protection

City of Chicago

O2015-215

Office of the City Clerk

Document Tracking Sheet

Meeting Date:	1/21/2015
Sponsor(s):	Mitts (37)
Type:	Ordinance
Title:	Canopy(s) for Family Dollar No. 2458
Committee(s) Assignment:	Committee on Transportation and Public Way

ORDINANCE
FAMILY DOLLAR #2458
Acct. No. 11071 - 16
Permit No. 1116339

Be It Ordained by the City Council of the City of Chicago:

SECTION 1. Permission and authority are hereby given and granted to FAMILY DOLLAR #2458, upon the terms and subject to the conditions of this ordinance to maintain and use, as now constructed, one (1) Canopy(s) projecting over the public right-of-way adjacent to its premises known as 5410 W. Chicago Ave..

Said Canopy(s) at W. Chicago Avenue measure(s):
One (1) at eighty-three (83) feet in length, and four (4) feet in width for a total of three hundred thirty-two (332) square feet.

The location of said privilege shall be as shown on prints kept on file with the Department of Business Affairs and Consumer Protection and the Office of the City Clerk.

Said privilege shall be constructed in accordance with plans and specifications approved by the Zoning Department - Signs.

This grant of privilege in the public way shall be subject to the provisions of Section 10-28-015 and all other required provisions of the Municipal Code of Chicago.

The grantee shall pay to the City of Chicago as compensation for the privilege #1116339 herein granted the sum of one hundred eight ($108.00) per annum in advance.

A 25% penalty will be added for payments received after due date.

The permit holder agrees to hold the City of Chicago harmless for any damage, relocation or replacement costs associated with damage, relocation or removal of private property caused by the City performing work in the public way.

Authority herein given and granted for a period of five (5) years from and after 03/18/2014.

Alderman _____

Emma Mitts 37th Ward

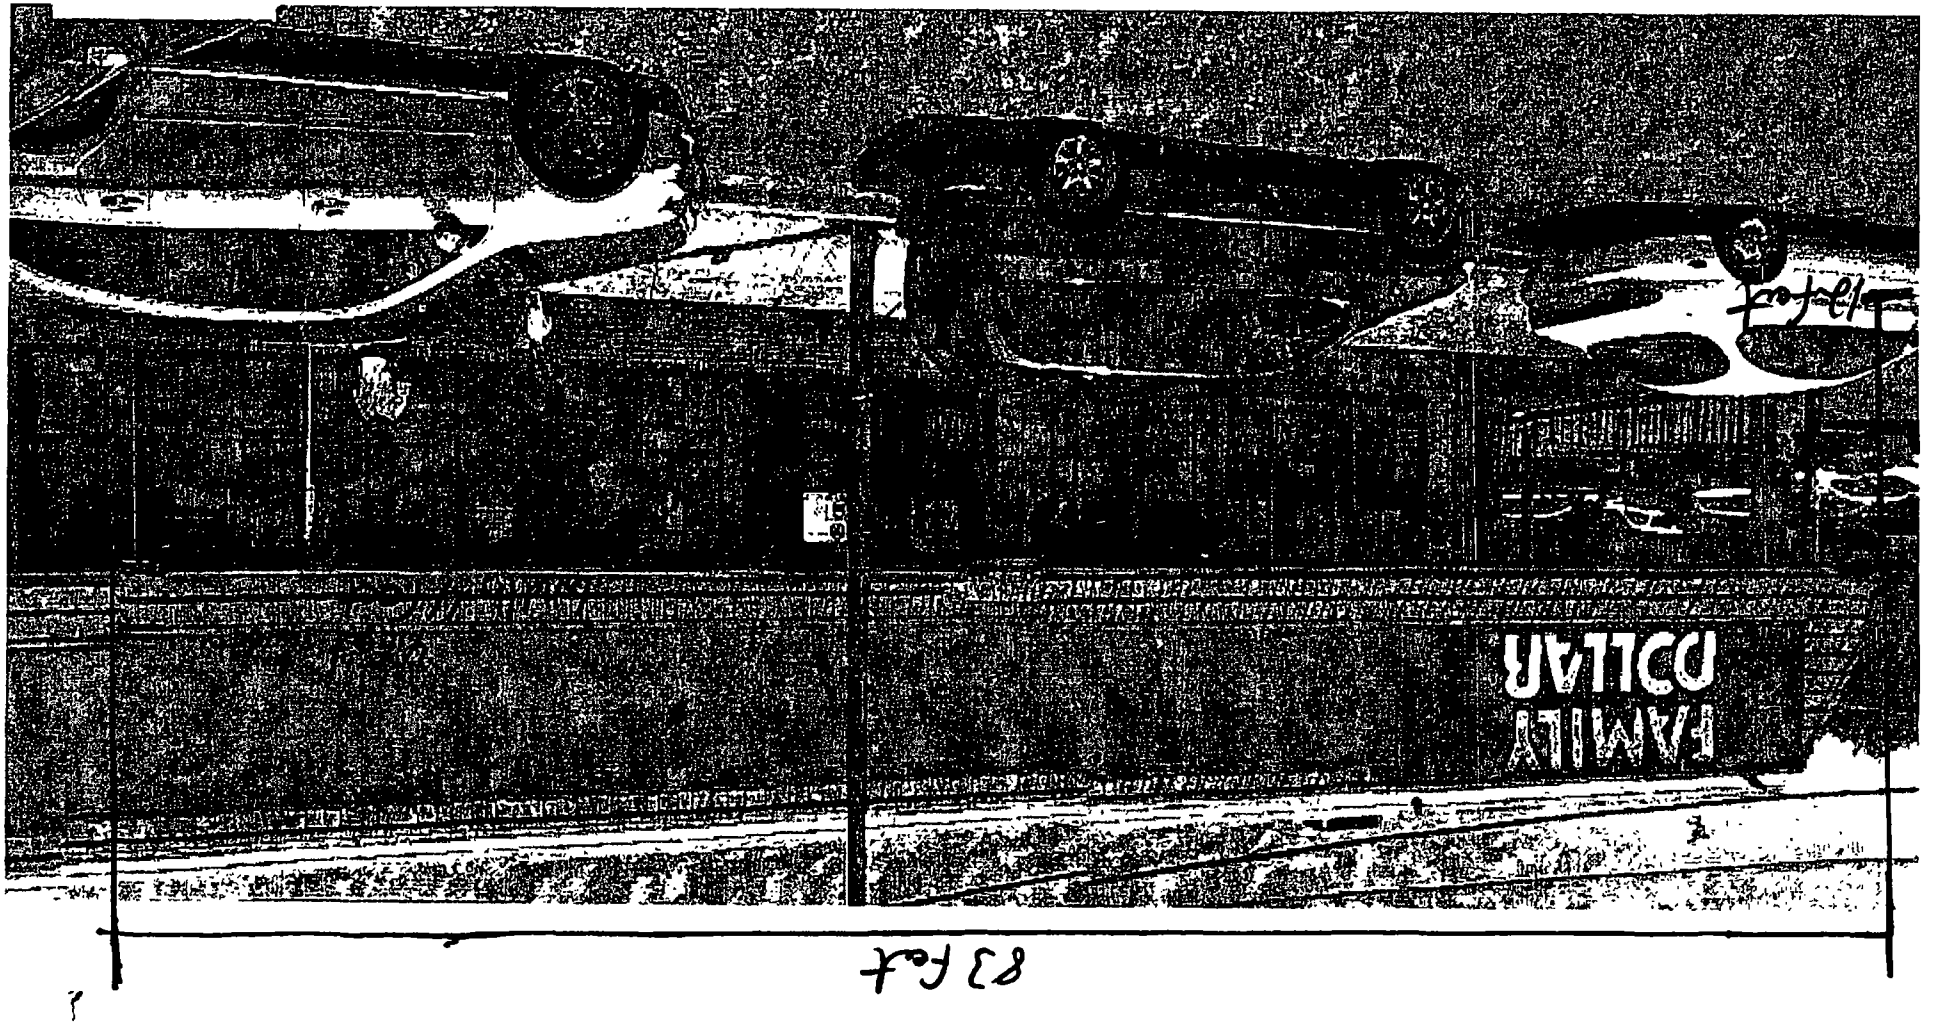
FAMILY
DILLAR

Department of Business Affairs and Consumer Protection
Small Business Center - Public Way Use Unit
City Hall - 121 N. LaSalle Street, Room 800 • Chicago, IL 60602
(312)-74-GOBIZ (312-744-6249) • (312) 744-1944 (TTY)
http://www.cityofchicago.org/bacp

01/21/2015

Alderman **Emma Mitts**
Ward # **37**
City of Chicago
City Hall, Room **300**
121 North LaSalle Street
Chicago, Illinois 60602

Re: An ordinance to use and maintain a portion of the public right-of-way for **one (1) canopy(ies)** for **FAMILY DOLLAR #2458**, adjacent to the premises known as **5410 W. Chicago Ave.**.

Dear Alderman **Emma Mitts**:

The applicant referenced above has requested the use of the public right-of-way for a **canopy(ies)**. An ordinance has been prepared by the Department of Business Affairs and Consumer Protection – Small Business Center - Public Way Use Unit for presentation to the City Council. Because this request was made for properties located in your ward, as approved by you as per the attached, I respectfully request that you introduce the attached ordinance at the next City Council meeting.

If you have any questions regarding this ordinance, please contact Anthony Bertuca at (312) 744-5506.

Department of Business Affairs and Consumer Protection

City of Chicago

O2015-219

Office of the City Clerk

Document Tracking Sheet

Meeting Date:	1/21/2015
Sponsor(s):	Mitts (37)
Type:	Ordinance
Title:	Canopy(s) for Family Dollar Store No. 7570
Committee(s) Assignment:	Committee on Transportation and Public Way

ORDINANCE
FAMILY DOLLAR STORE #7570
Acct. No. 11071 - 112
Permit No. 1116341

Be It Ordained by the City Council of the City of Chicago:

SECTION 1. Permission and authority are hereby given and granted to FAMILY DOLLAR STORE #7570, upon the terms and subject to the conditions of this ordinance to maintain and use, as now constructed, one (1) Canopy(s) projecting over the public right-of-way adjacent to its premises known as 5101 W. Division St..

Said Canopy(s) at W. Division Street measure(s):
One (1) at fifty-six (56) feet in length, and one point three three (1.33) foot in width for a total of seventy-four point four eight (74.48) square feet.

The location of said privilege shall be as shown on prints kept on file with the Department of Business Affairs and Consumer Protection and the Office of the City Clerk.

Said privilege shall be constructed in accordance with plans and specifications approved by the Zoning Department - Signs.

This grant of privilege in the public way shall be subject to the provisions of Section 10-28-015 and all other required provisions of the Municipal Code of Chicago.

The grantee shall pay to the City of Chicago as compensation for the privilege #1116341 herein granted the sum of eighty-one ($81.00) per annum in advance.

A 25% penalty will be added for payments received after due date.

The permit holder agrees to hold the City of Chicago harmless for any damage, relocation or replacement costs associated with damage, relocation or removal of private property caused by the City performing work in the public way.

Authority herein given and granted for a period of five (5) years from and after 03/18/2014.

Alderman _____

Emma Mitts 37th Ward

Department of Business Affairs and Consumer Protection
Small Business Center - Public Way Use Unit
City Hall - 121 N. LaSalle Street, Room 800 • Chicago, IL 60602
(312)-74-GOBIZ (312-744-6249) • (312) 744-1944 (TTY)
http //www.cityofchicago org/bacp

01/21/2015

Alderman **Emma Mitts**
Ward # **37**
City of Chicago
City Hall, Room **300**
121 North LaSalle Street
Chicago, Illinois 60602

Re: An ordinance to use and maintain a portion of the public right-of-way for **one (1) canopy(ies)** for **FAMILY DOLLAR STORE #7570**, adjacent to the premises known as **5101 W. Division St.**.

Dear Alderman **Emma Mitts**:

The applicant referenced above has requested the use of the public right-of-way for a **canopy(ies)**. An ordinance has been prepared by the Department of Business Affairs and Consumer Protection – Small Business Center - Public Way Use Unit for presentation to the City Council. Because this request was made for properties located in your ward, as approved by you as per the attached, I respectfully request that you introduce the attached ordinance at the next City Council meeting.

If you have any questions regarding this ordinance, please contact Anthony Bertuca at (312) 744-5506.

Department of Business Affairs and Consumer Protection

City of Chicago

Office of the City Clerk

Document Tracking Sheet

O2015-221

Meeting Date:	1/21/2015
Sponsor(s):	Reilly (42)
Type:	Ordinance
Title:	Canopy(s) for Barnes & Noble Bookseller No. 2922
Committee(s) Assignment:	Committee on Transportation and Public Way

ORDINANCE
BARNES & NOBLE BOOKSELLERS#2922
Acct. No. 89063 - 2
Permit No. 1116388

Be It Ordained by the City Council of the City of Chicago:

SECTION 1. Permission and authority are hereby given and granted to BARNES & NOBLE BOOKSELLERS#2922, upon the terms and subject to the conditions of this ordinance to maintain and use, as now constructed, one (1) Canopy(s) projecting over the public right-of-way adjacent to its premises known as 1130 N. State St..

Said Canopy(s) at N. State measure(s):
One (1) at thirty-five point six seven (35.67) feet in length, and five (5) feet in width for a total of one hundred seventy-eight point three five (178.35) square feet.

The location of said privilege shall be as shown on prints kept on file with the Department of Business Affairs and Consumer Protection and the Office of the City Clerk.

Said privilege shall be constructed in accordance with plans and specifications approved by the Zoning Department - Signs.

This grant of privilege in the public way shall be subject to the provisions of Section 10-28-015 and all other required provisions of the Municipal Code of Chicago.

The grantee shall pay to the City of Chicago as compensation for the privilege #1116388 herein granted the sum of sixty dollars and sixty-seven cents ($60.67) per annum in advance.

A 25% penalty will be added for payments received after due date.

The permit holder agrees to hold the City of Chicago harmless for any damage, relocation or replacement costs associated with damage, relocation or removal of private property caused by the City performing work in the public way.

Authority herein given and granted for a period of five (5) years from and after 11/05/2013.

Alderman _____

Brendan Reilly 42nd Ward

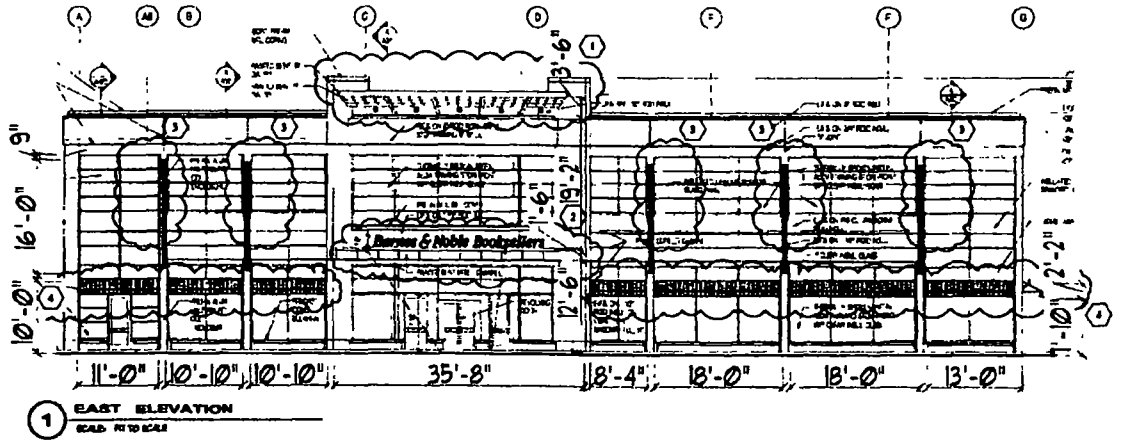

1 EAST ELEVATION

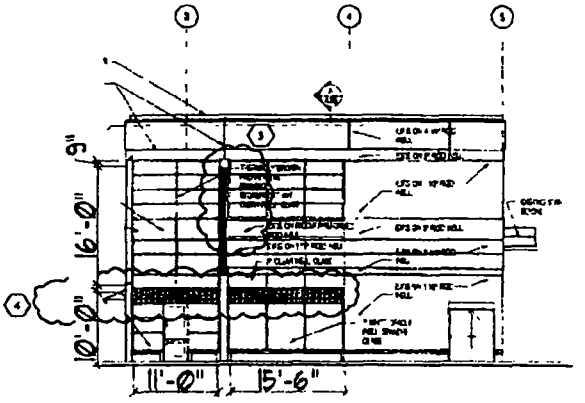

2 NORTH ELEVATION

LEGEND		
KEY	DESCRIPTION	PROJECTION DISTANCE
1	BUILDING PROJECTION (METAL CORNICE)	5'-0" +/-
2	BUILDING PROJECTION (METAL CANOPY)	5'-0" +/-
3	BANNERS	2'-6" +/-
4	AWNINGS	3'-0" +/-

Charles Vincent George
Design Group, Inc
ARCHITECTS
604 North Washington Street
Naperville Illinois 60563
Telephone 630.357.2023
Facsimile 630.357.2052

BARNES & NOBLE
1130 N State Street
Chicago, IL 60610

DATE	7/03/08
PRINCIPAL	BFG
PROJECT MGR.	RAC
DRAWN BY	TLB

Project # 2008-050
Sheet Reference
1

City of Chicago

O2015-222

Office of the City Clerk

Document Tracking Sheet

Meeting Date:	1/21/2015
Sponsor(s):	Reilly (42)
Type:	Ordinance
Title:	Canopy(s) for East Ohio LLC
Committee(s) Assignment:	Committee on Transportation and Public Way

ORDINANCE
EAST OHIO LLC
Acct. No. 211507 - 1
Permit No. 1116370

Be It Ordained by the City Council of the City of Chicago:

SECTION 1. Permission and authority are hereby given and granted to EAST OHIO LLC, upon the terms and subject to the conditions of this ordinance to maintain and use, as now constructed, one (1) Canopy(s) projecting over the public right-of-way adjacent to its premises known as 420 E. Ohio St..

Said Canopy(s) at E. Ohio Street measure(s):
One (1) at twelve (12) feet in length, and twelve (12) feet in width for a total of one hundred forty-four (144) square feet.

The location of said privilege shall be as shown on prints kept on file with the Department of Business Affairs and Consumer Protection and the Office of the City Clerk.

Said privilege shall be constructed in accordance with plans and specifications approved by the Zoning Department - Signs.

This grant of privilege in the public way shall be subject to the provisions of Section 10-28-015 and all other required provisions of the Municipal Code of Chicago.

The grantee shall pay to the City of Chicago as compensation for the privilege #1116370 herein granted the sum of fifty ($50.00) per annum in advance.

A 25% penalty will be added for payments received after due date.

The permit holder agrees to hold the City of Chicago harmless for any damage, relocation or replacement costs associated with damage; relocation or removal of private property caused by the City performing work in the public way.

Authority herein given and granted for a period of five (5) years from and after 11/15/2014.

Alderman _____

Brendan Reilly 42nd Ward

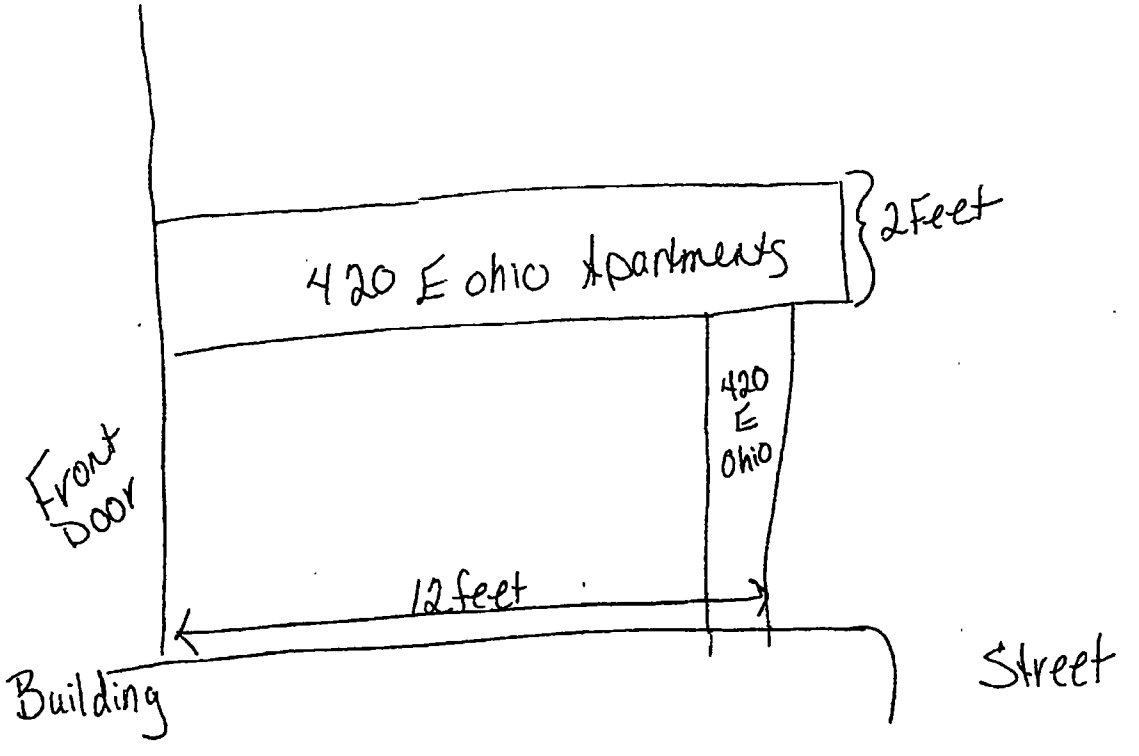
420 E ohio Apartments
2 Feet
420 E ohio
Front Door
12 feet
Building
Street

City of Chicago

O2015-223

Office of the City Clerk

Document Tracking Sheet

Meeting Date:	1/21/2015
Sponsor(s):	Reilly (42)
Type:	Ordinance
Title:	Canopy(s) for Franklin Room
Committee(s) Assignment:	Committee on Transportation and Public Way

ORDINANCE
FRANKLIN ROOM
Acct. No. 388057 - 1
Permit No. 1115661

Be It Ordained by the City Council of the City of Chicago:

SECTION 1. Permission and authority are hereby given and granted to FRANKLIN ROOM, upon the terms and subject to the conditions of this ordinance to construct, install, maintain and use one (1) Canopy(s) projecting over the public right-of-way adjacent to its premises known as 675 N. Franklin St..

Said Canopy(s) at N. Franklin Street measure(s):
One (1) at twenty-one point six six (21.66) feet in length, and one (1) foot in width for a total of twenty-one point six six (21.66) square feet.

The location of said privilege shall be as shown on prints kept on file with the Department of Business Affairs and Consumer Protection and the Office of the City Clerk.

Said privilege shall be constructed in accordance with plans and specifications approved by the Zoning Department - Signs.

This grant of privilege in the public way shall be subject to the provisions of Section 10-28-015 and all other required provisions of the Municipal Code of Chicago.

The grantee shall pay to the City of Chicago as compensation for the privilege #1115661 herein granted the sum of fifty ($50.00) per annum in advance.

A 25% penalty will be added for payments received after due date.

The permit holder agrees to hold the City of Chicago harmless for any damage, relocation or replacement costs associated with damage, relocation or removal of private property caused by the City performing work in the public way.

Authority herein given and granted for a period of five (5) years from and after Date of Passage.

Alderman _____

Brendan Reilly 42nd Ward

PLEASE CHECK YOUR ART CAREFULLY.

675 N. Franklin St. Chicago
CHANNEL LETTERS SIGN

FRONT VIEW

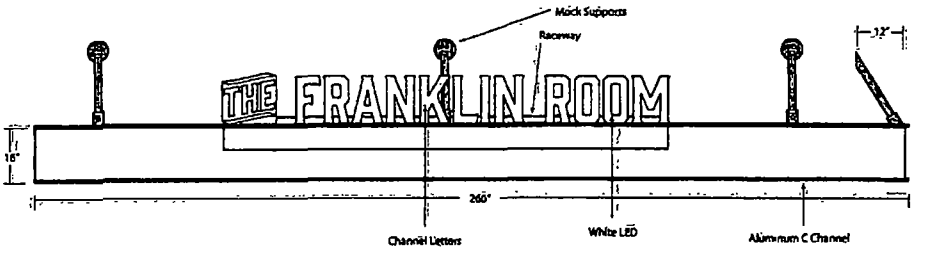

14" tall Channel letters
aluminum backs and returns
painted Black
acrylic faces with beige diffuser

Mounted to raceway and C channel

White LED

wired into existing power
connected to interior mounted
sign timer and dimmer switch

Due to variance in individual monitor and personal printer settings, colors in this document are representations only.

Antique Bronze

Black

Side View

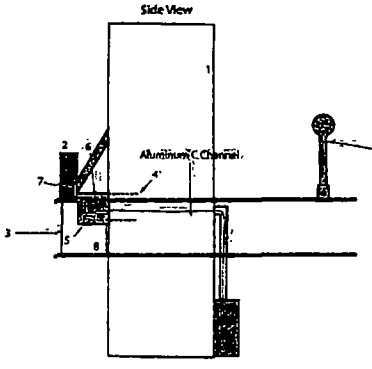

1 existing brick wall
2 channel letters
3 c channel sign
4 concrete bolt and anchors
5 power supply
6 on/off switch
7 LED modules
8 sign timer and dimmer switch
red - wiring

Sign Specifications

Sign Type	Channel Letters
Illumination Type	White LED
Face Material Gauge	125 Aluminum painted blue
Return material	.063 alum
Lettering	acrylic
Sign Dimension	16"x12"x255"
Power Supply	AC 120v power supply
Wire Size	12 Gauge
Wire Type	Insulated Copper
Connection	15 amp/single phase
Mounting Hardware	concrete bolt and anchor

RYAN STANISZESKI Project
ryan@oscdesign.com | 773.426.0463

SAMEDAY SIGNS

Please check your art carefully and advise OSC Design Inc. or Sameday Signs Inc. of any needed graphic changes to this rendering.

Your signature acknowledges responsibility for verifying and confirming that the dimensions on this rendering or proof are correct for the graphic's intended use. The artwork has been prepared exclusively for you and may not be reproduced without written approval from OSC Design Inc. or Sameday Signs Inc. All artwork remains the property of OSC Design Inc. and Sameday Signs Inc. until customer purchases its intended products.

City of Chicago

O2015-224

Office of the City Clerk

Document Tracking Sheet

Meeting Date:	1/21/2015
Sponsor(s):	Reilly (42)
Type:	Ordinance
Title:	Canopy(s) for Garmin International, Inc.
Committee(s) Assignment:	Committee on Transportation and Public Way

ORDINANCE
GARMIN INTERNATIONAL, INC
Acct. No. 309329 - 1
Permit No. 1116257

Be It Ordained by the City Council of the City of Chicago:

SECTION 1. Permission and authority are hereby given and granted to GARMIN INTERNATIONAL, INC, upon the terms and subject to the conditions of this ordinance to maintain and use, as now constructed, three (3) Canopy(s) projecting over the public right-of-way adjacent to its premises known as 663 N. Michigan Ave..

Said Canopy(s) at N. MICHIGAN measure(s):
Three (3) at thirty-four point nine (34.9) feet in length, and two point three (2.3) feet in width for a total of two hundred forty point eight one (240.81) square feet.

The location of said privilege shall be as shown on prints kept on file with the Department of Business Affairs and Consumer Protection and the Office of the City Clerk.

Said privilege shall be constructed in accordance with plans and specifications approved by the Zoning Department - Signs.

This grant of privilege in the public way shall be subject to the provisions of Section 10-28-015 and all other required provisions of the Municipal Code of Chicago.

The grantee shall pay to the City of Chicago as compensation for the privilege #1116257 herein granted the sum of one hundred seventy-five ($175.00) per annum in advance.

A 25% penalty will be added for payments received after due date.

The permit holder agrees to hold the City of Chicago harmless for any damage, relocation or replacement costs associated with damage, relocation or removal of private property caused by the City performing work in the public way.

Authority herein given and granted for a period of five (5) years from and after 11/15/2014.

Alderman _____

Brendan Reilly 42nd Ward

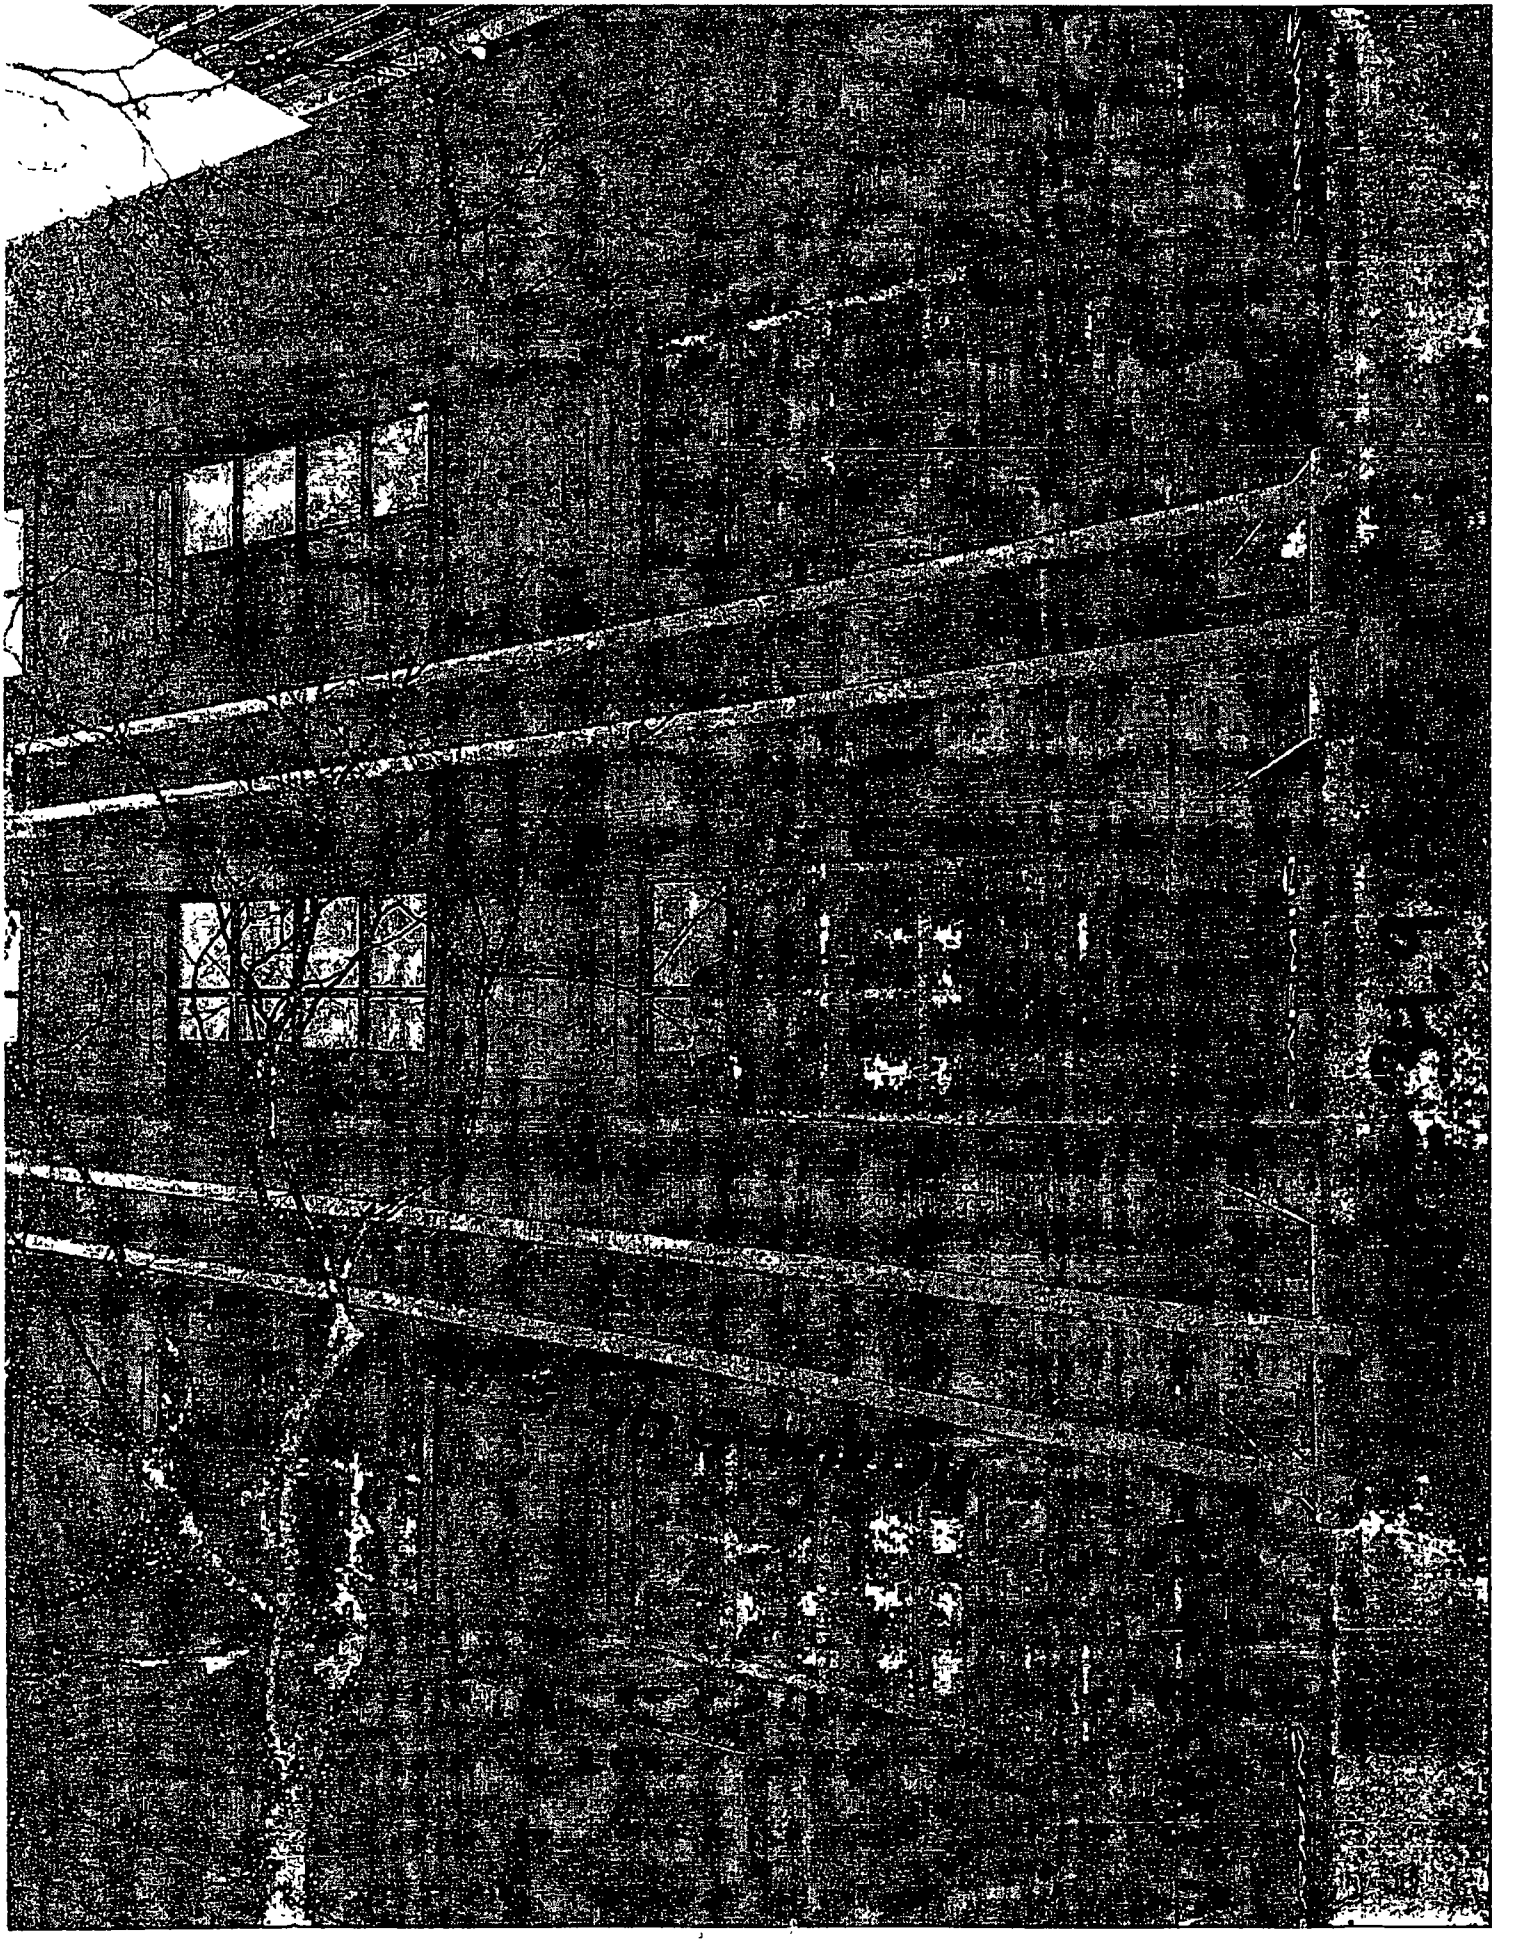

City of Chicago

O2015-225

Office of the City Clerk

Document Tracking Sheet

Meeting Date:	1/21/2015
Sponsor(s):	Reilly (42)
Type:	Ordinance
Title:	Canopy(s) for Onni Hudson Limited Partnership
Committee(s) Assignment:	Committee on Transportation and Public Way

ORDINANCE
ONNI HUDSON LIMITED PARTNERSHIP
Acct. No. 395163 - 1
Permit No. 1116156

Be It Ordained by the City Council of the City of Chicago:

SECTION 1. Permission and authority are hereby given and granted to ONNI HUDSON LIMITED PARTNERSHIP, upon the terms and subject to the conditions of this ordinance to construct, install, maintain and use fourteen (14) Canopy(s) projecting over the public right-of-way adjacent to its premises known as 750 N. Hudson Ave..

Said Canopy(s) at W. Chicago Avenue measure(s):
Eight (8) at thirteen (13) feet in length, and six (6) feet in width for a total of six hundred twenty-four (624) square feet.
Two (2) at eighteen point five (18.5) feet in length, and six (6) feet in width for a total of two hundred twenty-two (222) square feet.
Two (2) at twenty (20) feet in length, and six (6) feet in width for a total of two hundred forty (240) square feet.
Two (2) at twenty point six seven (20.67) feet in length, and six (6) feet in width for a total of two hundred forty-eight point zero four (248.04) square feet.

The location of said privilege shall be as shown on prints kept on file with the Department of Business Affairs and Consumer Protection and the Office of the City Clerk.

Said privilege shall be constructed in accordance with plans and specifications approved by the Zoning Department - Signs.

This grant of privilege in the public way shall be subject to the provisions of Section 10-28-015 and all other required provisions of the Municipal Code of Chicago.

The grantee shall pay to the City of Chicago as compensation for the privilege #1116156 herein granted the sum of one hundred seventy-five ($175.00) per annum in advance.

A 25% penalty will be added for payments received after due date.

The permit holder agrees to hold the City of Chicago harmless for any damage, relocation or replacement costs associated with damage, relocation or removal of private property caused by the City performing work in the public way.

Authority herein given and granted for a period of five (5) years from and after Date of Passage.

Alderman _____

Brendan Reilly 42nd Ward

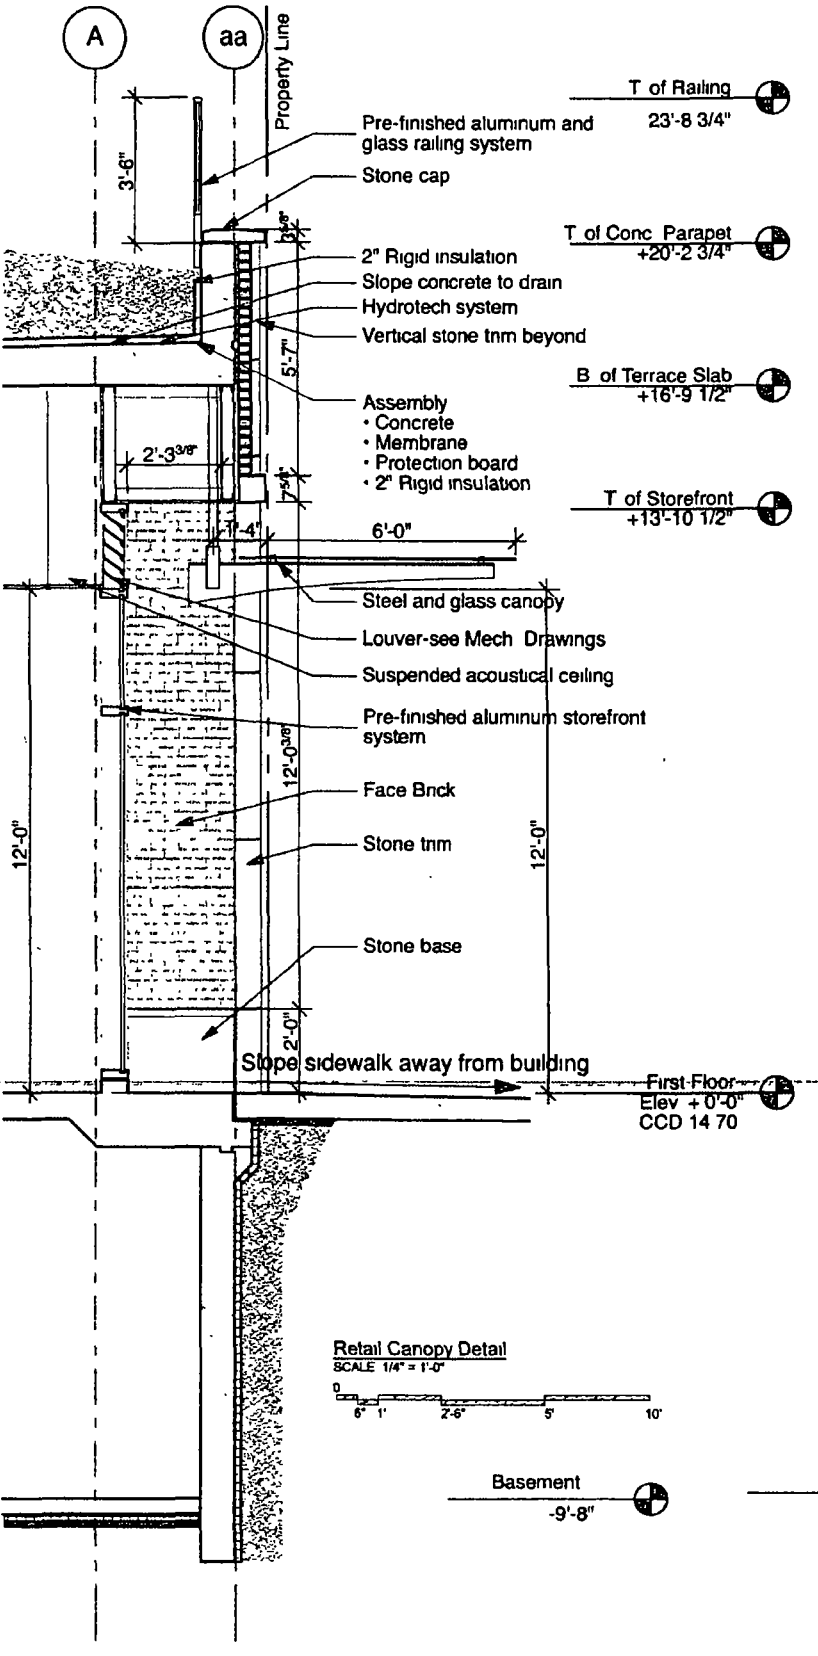

Onni Group
developer

pappageorgehaymes partners
www pappageorgehaymes com

The Hudson
Hudson & Chicago
Chicago Illinois

11/18/14
P/H # 132188

City of Chicago

O2015-226

Office of the City Clerk

Document Tracking Sheet

Meeting Date:	1/21/2015
Sponsor(s):	Reilly (42)
Type:	Ordinance
Title:	Canopy(s) for Salvatore Ferragamo
Committee(s) Assignment:	Committee on Transportation and Public Way

ORDINANCE
SALVATORE FERRAGAMO
Acct. No. 59124 - 1
Permit No. 1116198

Be It Ordained by the City Council of the City of Chicago:

SECTION 1. Permission and authority are hereby given and granted to SALVATORE FERRAGAMO, upon the terms and subject to the conditions of this ordinance to maintain and use, as now constructed, one (1) Canopy(s) projecting over the public right-of-way adjacent to its premises known as 645 N. Michigan Ave..

Said Canopy(s) at N. MICHIGAN measure(s):
One (1) at twenty-four (24) feet in length, and three point two five (3.25) feet in width for a total of seventy-eight (78) square feet.

The location of said privilege shall be as shown on prints kept on file with the Department of Business Affairs and Consumer Protection and the Office of the City Clerk.

Said privilege shall be constructed in accordance with plans and specifications approved by the Zoning Department - Signs.

This grant of privilege in the public way shall be subject to the provisions of Section 10-28-015 and all other required provisions of the Municipal Code of Chicago.

The grantee shall pay to the City of Chicago as compensation for the privilege #1116198 herein granted the sum of fifty ($50.00) per annum in advance.

A 25% penalty will be added for payments received after due date.

The permit holder agrees to hold the City of Chicago harmless for any damage, relocation or replacement costs associated with damage, relocation or removal of private property caused by the City performing work in the public way.

Authority herein given and granted for a period of five (5) years from and after 11/05/2014.

Alderman _____

Brendan Reilly 42nd Ward

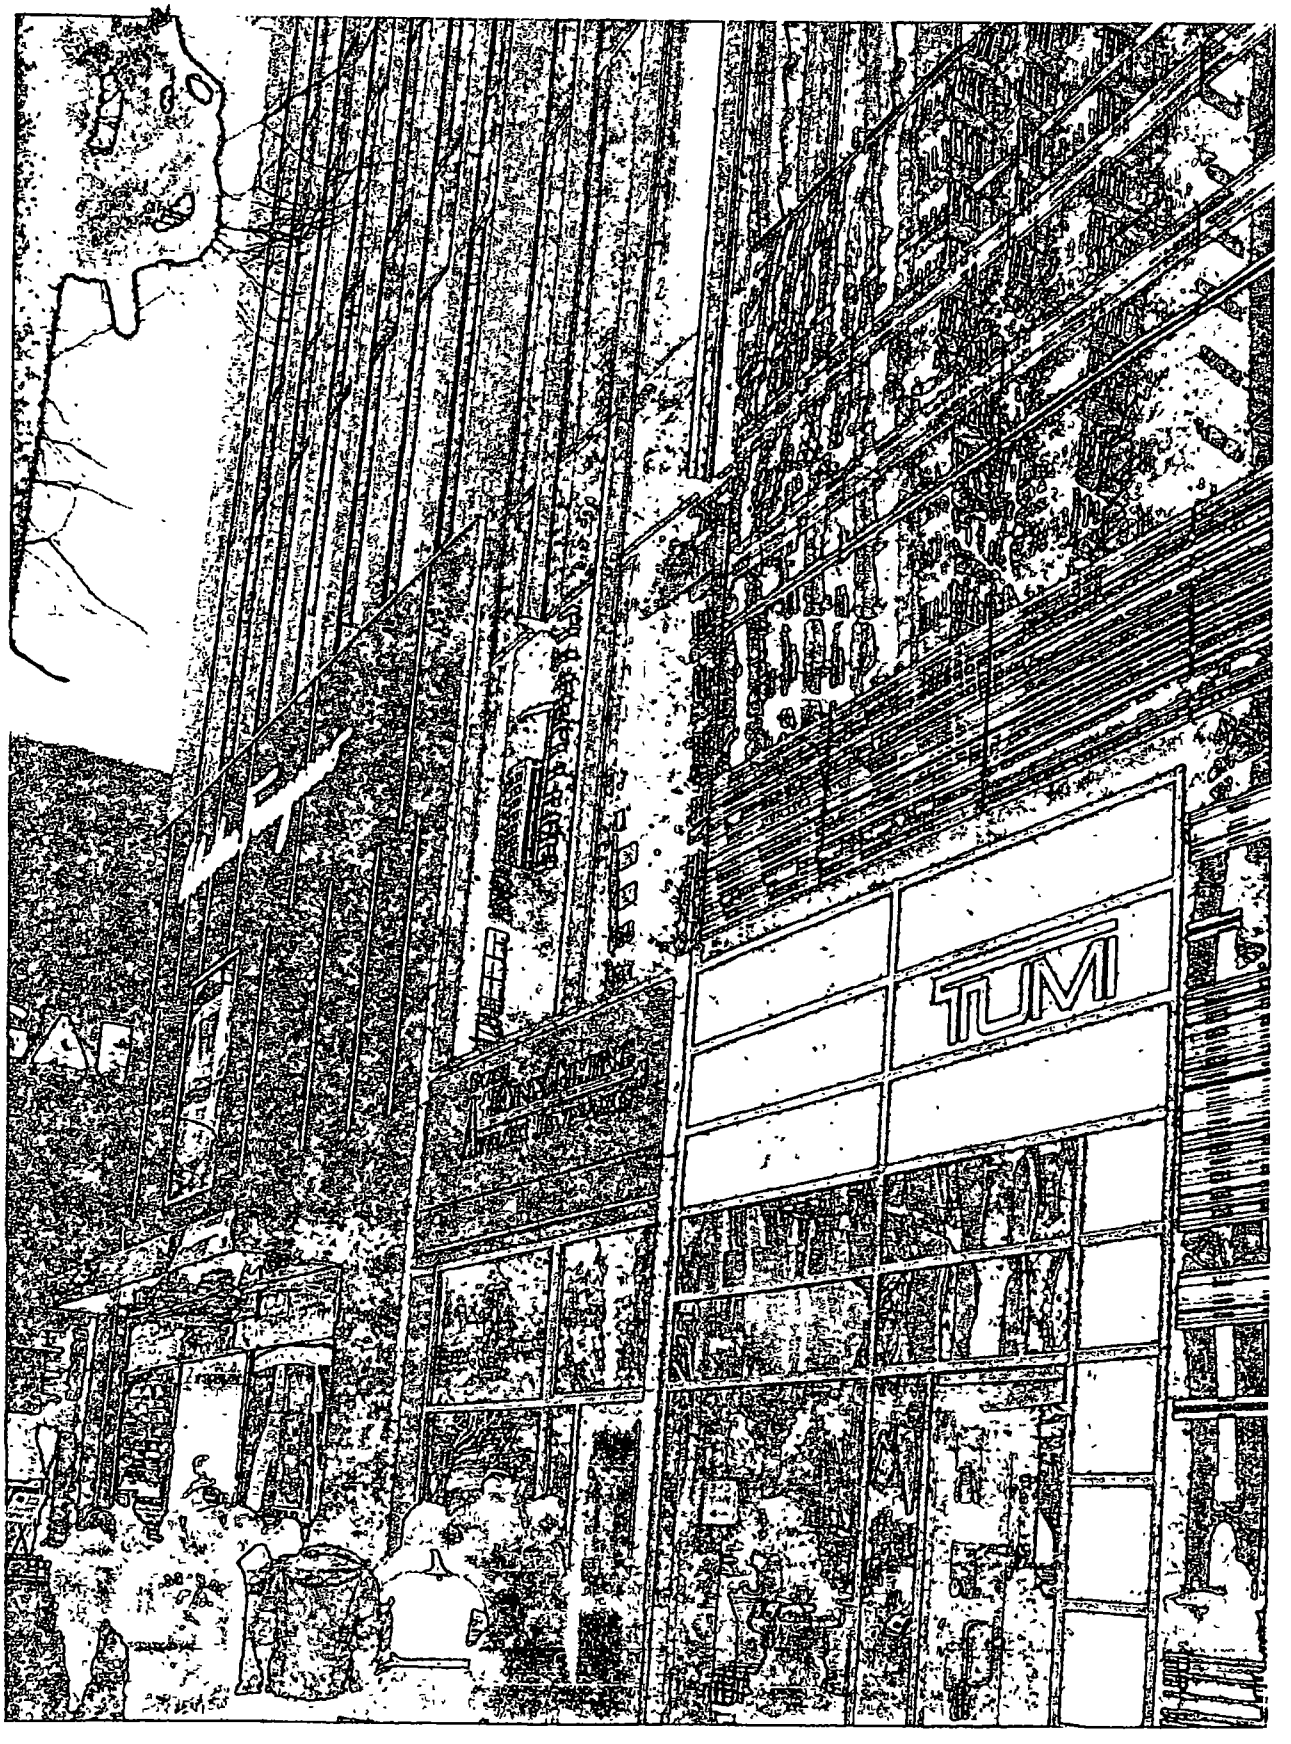
TUMI

City of Chicago

O2015-228

Office of the City Clerk

Document Tracking Sheet

Meeting Date:	1/21/2015
Sponsor(s):	Reilly (42)
Type:	Ordinance
Title:	Canopy(s) for 70 East Walton Residences
Committee(s) Assignment:	Committee on Transportation and Public Way

ORDINANCE
70 EAST WALTON RESIDENCES
Acct. No. 394252 - 1
Permit No. 1116021

Be It Ordained by the City Council of the City of Chicago:

SECTION 1. Permission and authority are hereby given and granted to 70 EAST WALTON RESIDENCES, upon the terms and subject to the conditions of this ordinance to construct, install, maintain and use one (1) Canopy(s) projecting over the public right-of-way adjacent to its premises known as 70 E. Walton St..

Said Canopy(s) at E. Walton Street measure(s):
One (1) at eleven point six seven (11.67) feet in length, and ten (10) feet in width for a total of one hundred sixteen point seven (116.7) square feet.

The location of said privilege shall be as shown on prints kept on file with the Department of Business Affairs and Consumer Protection and the Office of the City Clerk.

Said privilege shall be constructed in accordance with plans and specifications approved by the Zoning Department - Signs.

This grant of privilege in the public way shall be subject to the provisions of Section 10-28-015 and all other required provisions of the Municipal Code of Chicago.

The grantee shall pay to the City of Chicago as compensation for the privilege #1116021 herein granted the sum of fifty ($50.00) per annum in advance.

A 25% penalty will be added for payments received after due date.

The permit holder agrees to hold the City of Chicago harmless for any damage, relocation or replacement costs associated with damage, relocation or removal of private property caused by the City performing work in the public way.

Authority herein given and granted for a period of five (5) years from and after Date of Passage.

Alderman _____

Brendan Reilly 42nd Ward

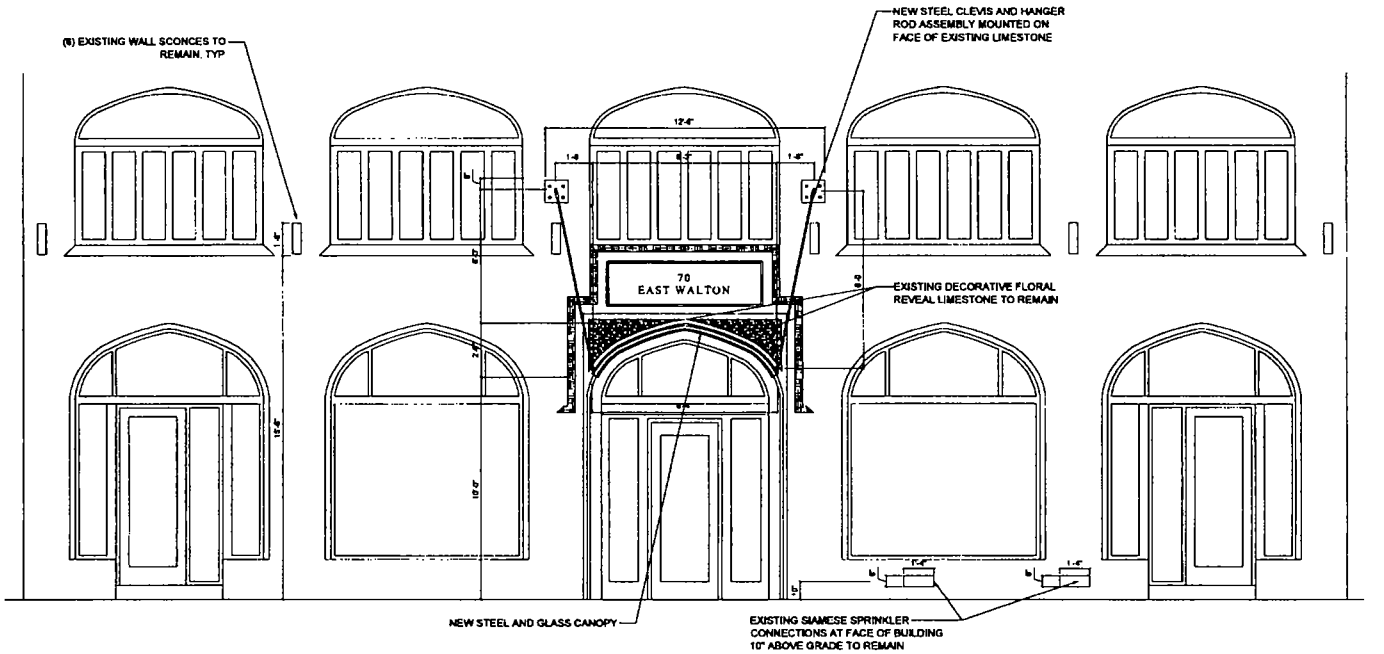

CANOPY FRONT ELEVATION

Scale 1/4"=1'-0"

WRIGHT HEEREMA I ARCHITECTS

70 east walton residences

ENTRANCE REMODEL
70 E WALTON ST, CHICAGO, ILLINOIS

11/13/2014 11:03 AM X:\2014\20140310 Franklin Partners - 70 E Walton\Drawings\01 DWG\BA111-XX_Dimension Plan

City of Chicago

O2015-230

Office of the City Clerk

Document Tracking Sheet

Meeting Date:	1/21/2015
Sponsor(s):	Reilly (42)
Type:	Ordinance
Title:	Canopy(s) for 111 West Illinois Street LLC
Committee(s) Assignment:	Committee on Transportation and Public Way

ORDINANCE
111 WEST ILLINOIS STREET LLC
Acct. No. 311157 - 1
Permit No. 1116380

Be It Ordained by the City Council of the City of Chicago:

SECTION 1. Permission and authority are hereby given and granted to 111 WEST ILLINOIS STREET LLC, upon the terms and subject to the conditions of this ordinance to maintain and use, as now constructed, three (3) Canopy(s) projecting over the public right-of-way adjacent to its premises known as 111 W. Illinois St..

Said Canopy(s) at W. Illinois measure(s):
One (1) at thirty (30) feet in length, and five (5) feet in width for a total of one hundred fifty (150) square feet.

Said Canopy(s) at N. Clark measure(s):
One (1) at twenty (20) feet in length, and five (5) feet in width for a total of one hundred (100) square feet.

Said Canopy(s) at W. Illinois measure(s):
One (1) at twenty (20) feet in length, and five point five (5.5) feet in width for a total of one hundred ten (110) square feet.

The location of said privilege shall be as shown on prints kept on file with the Department of Business Affairs and Consumer Protection and the Office of the City Clerk.

Said privilege shall be constructed in accordance with plans and specifications approved by the Zoning Department - Signs.

This grant of privilege in the public way shall be subject to the provisions of Section 10-28-015 and all other required provisions of the Municipal Code of Chicago.

The grantee shall pay to the City of Chicago as compensation for the privilege #1116380 herein granted the sum of one hundred fifty-five ($155.00) per annum in advance.

A 25% penalty will be added for payments received after due date.

The permit holder agrees to hold the City of Chicago harmless for any damage, relocation or replacement costs associated with damage, relocation or removal of private property caused by the City performing work in the public way.

Authority herein given and granted for a period of five (5) years from and after 12/13/2014.

Alderman _____

Brendan Reilly 42nd Ward

W. Illinois Street. Length – 20', Width – 5.5', Height - 13.4'

City of Chicago

O2015-231

Office of the City Clerk

Document Tracking Sheet

Meeting Date:	1/21/2015
Sponsor(s):	Arena (45)
Type:	Ordinance
Title:	Canopy(s) for Heritage Title Co.
Committee(s) Assignment:	Committee on Transportation and Public Way

ORDINANCE
HERITAGE TITLE CO
Acct. No. 40763 - 1
Permit No. 1116128

Be It Ordained by the City Council of the City of Chicago:

SECTION 1. Permission and authority are hereby given and granted to HERITAGE TITLE CO, upon the terms and subject to the conditions of this ordinance to maintain and use, as now constructed, three (3) Canopy(s) projecting over the public right-of-way adjacent to its premises known as 5849 W. Lawrence Ave..

Said Canopy(s) at W. Lawrence measure(s):
One (1) at twenty-one point eight (21.8) feet in length, and two (2) feet in width for a total of forty-three point six (43.6) square feet.
One (1) at twenty-two (22) feet in length, and two (2) feet in width for a total of forty-four (44) square feet.
One (1) at thirty-six (36) feet in length, and two (2) feet in width for a total of seventy-two (72) square feet.

The location of said privilege shall be as shown on prints kept on file with the Department of Business Affairs and Consumer Protection and the Office of the City Clerk.

Said privilege shall be constructed in accordance with plans and specifications approved by the Zoning Department - Signs.

This grant of privilege in the public way shall be subject to the provisions of Section 10-28-015 and all other required provisions of the Municipal Code of Chicago.

The grantee shall pay to the City of Chicago as compensation for the privilege #1116128 herein granted the sum of one hundred sixty-one ($161.00) per annum in advance.

A 25% penalty will be added for payments received after due date.

The permit holder agrees to hold the City of Chicago harmless for any damage, relocation or replacement costs associated with damage, relocation or removal of private property caused by the City performing work in the public way.

Authority herein given and granted for a period of five (5) years from and after 12/13/2014.

Alderman _____
John Arena 45th Ward

Heritage Awning Company
Awnings
22'
3'
21.8'
36'
5814 W. Lawrence Ave
5847 W. Lawrence Ave
12'
Sidewalk

Department of Business Affairs and Consumer Protection
Small Business Center - Public Way Use Unit
City Hall - 121 N. LaSalle Street, Room 800 • Chicago, IL 60602
(312)-74-GOBIZ (312-744-6249) • (312) 744-1944 (TTY)
http://www.cityofchicago.org/bacp

01/21/2015

Alderman **John Arena**
Ward # **45**
City of Chicago
City Hall, Room **305**
121 North LaSalle Street
Chicago, Illinois 60602

Re: An ordinance to use and maintain a portion of the public right-of-way for **three (3) canopy(ies)** for **HERITAGE TITLE CO**, adjacent to the premises known as **5849 W. Lawrence Ave.**.

Dear Alderman **John Arena**:

The applicant referenced above has requested the use of the public right-of-way for a **canopy(ies)**. An ordinance has been prepared by the Department of Business Affairs and Consumer Protection – Small Business Center - Public Way Use Unit for presentation to the City Council. Because this request was made for properties located in your ward, as approved by you as per the attached, I respectfully request that you introduce the attached ordinance at the next City Council meeting.

If you have any questions regarding this ordinance, please contact Anthony Bertuca at (312) 744-5506.

Department of Business Affairs and Consumer Protection

City of Chicago

Office of the City Clerk

Document Tracking Sheet

Or2015-12

Meeting Date:	1/21/2015
Sponsor(s):	Reboyras (30)
Type:	Order
Title:	Closed to traffic on portions of N McVicker Ave from W George St to W Wellington St and the alley parallel west of N Austin Ave from W Wellington Ave to W Nelson St
Committee(s) Assignment:	Committee on Pedestrian and Traffic Safety

Council Meeting
January 21, 2015
Committee on Pedestrian and Traffic Safety

ORDERED, That the Commissioner of the Department of Transportation is hereby authorized and directed to Close to Traffic, *North McVicker Avenue, from West George Street to West Wellington Avenue, and the alley parallel west of North Austin Avenue, from West Wellington Avenue to West Nelson Street,* from 2:15 PM to 2:45 PM on all school days.

Cliffi Gabor, Principal
Mary Lyon Elementary School
2941 North McVicker Avenue
Chicago, IL 60634
773.534.3120

Ariel E. Reboyras
30th Ward Alderman

RECEIVED
#3
2015 JAN -8 AM 11: 15
OFFICE OF THE
CITY CLERK

City of Chicago

R2015-5

Office of the City Clerk

Document Tracking Sheet

Meeting Date:	1/21/2015
Sponsor(s):	Fioretti (2) Waguespack (32) Arena (45) Hairston (5) Sawyer (6) Sposato (36)
Type:	Resolution
Title:	Call for Committee on License and Consumer Protection to form subcommittee to review current business and employment practices of all Class A and Class B transportation network providers who operate within City of Chicago
Committee(s) Assignment:	Committee on License and Consumer Protection

License

RESOLUTION REGARDING THE REGULATION OF CLASS A AND CLASS B TRANSPORTATION NETWORK PROVIDERS

WHEREAS, On January 14, 2015, a driver for Uber, one of the transportation network providers the City of Chicago has recently began regulating, was charged with criminal sexual assault, unlawful restraint and kidnapping against a male passenger; and

WHEREAS, On November 16, 2014, a man was charged with raping a 22-year-old woman while working as a driver for Uber; and

WHEREAS, These were not the only heinous incidents in which this company has been implicated. In December of 2014, a Boston Uber driver was arraigned on charges of kidnapping and raping a female passenger. Uber riders have reported sexual assaults in Washington D.C., Seattle, and West Hollywood; and

WHEREAS, Uber's rapid global expansion has put them in more than 250 cities and 50 countries where similar allegations have been reported as well. Government officials have halted Uber operations in New Delhi, India after a rape accusation. It has been reported that Spain and Thailand also have ordered Uber operations to cease in their countries; and

WHEREAS, In addition, many Uber drivers themselves have lodged complaints against the company, alleging unfair wage and business practices. Some Uber driver applicants have been encouraged to obtain subprime loans for vehicles that would qualify them as Uber drivers from the company's financial business partners; and

WHEREAS, Consumers have voiced bitter objection to Uber's exorbitant practice of dynamically adjusting prices for service, commonly known as "surge pricing", at times of peak demand. In one case, a woman was charged $362.57 after a 20-minute ride in Baltimore. A Denver customer was charged $539 for a 25-minute ride. During a terrorist incident in Sydney, Australia, Uber took full advantage of the scenario and quadrupled the cost of the average fare. No other regulated business in the City of Chicago is allowed to fluctuate their pricing in such an arbitrary, usurious and unscrupulous manner; and

WHEREAS, A January 2, 2015 Chicago Sun-Times editorial called for a thorough review by this legislative body concerning Uber and the other transportation network providers the City of Chicago now regulates While recognizing the popularity of this innovation in public transportation, this legislative body is mandated to recognize the overriding necessity for public safety and consumer protection. It has become apparent that these transportation network providers continue to face regulatory hurdles and challenges in many of the cities and countries in which they operate. It behooves the members of this council to revisit the regulations put in place on May 28, 2014; now therefore

BE IT RESOLVED, That we, the undersigned members of the City of Chicago City Council, gathered this 21st Day of January, 2015 AD, do hereby call upon the chair of the Committee on License and Consumer Protection to form a subcommittee that shall review the current business and employment practices of all Class A and Class B transportation network providers that operate within the City of Chicago, expeditiously hold hearings to take testimony and data from representatives of these providers and other interested parties regarding their operations and practices, and submit such findings in a report to this body within 90 days of the passage of this resolution.

BE IT FURTHER RESOLVED That copies of this resolution be prepared and presented to the Honorable Emma Mitts, Chair of the Committee on License and Consumer Protection and all principals and registered agents of all Class A and Class B transportation network providers that operate within the City of Chicago.

Robb Mc (6)

Michael Grant 36th

City of Chicago

R2015-6

Office of the City Clerk

Document Tracking Sheet

Meeting Date:	1/21/2015
Sponsor(s):	Fioretti (2) Waguespack (32) Arena (45)
Type:	Resolution
Title:	Call for modification of Rules 8, 14 and 41 of City Council Rules of Order and Procedure for years 2011-2015
Committee(s) Assignment:	Committee on Committees, Rules and Ethics

Rules

RESOLUTION ON RULES OF ORDER AND PROCEDURE OF THE CITY COUNCIL

BE IT RESOLVED by the City Council of the City of Chicago that the Rules of Order and Procedure of the City Council, City of Chicago for the years 2011-2015 are hereby amended by adding the language underscored and deleting the language struck-through as follows:

RULE 8. During the session of the City Council, no one, unless by consent of the Council, shall be admitted within the bar of the City Council Chamber except representatives of the press, television, radio, ex-Aldermen except as provided in Rule 56, and persons invited by the Mayor or other Presiding Officer. The Mayor or Presiding Officer shall assign seats for the persons invited by them. The Committee on Committees, Rules and Ethics shall assign an area or areas for said media of communications, and such area or areas shall be for the reporters and for such cameras and recording devices or other equipment as may be necessary for use of said media of communications.

No ~~person~~ registered lobbyist shall, ~~at~~ during any meeting of the Council or meetings of any Council committee or subcommittee, solicit any individual Alderman to vote for or against any person or proposition.

Elected officials currently holding office shall not be allowed to lobby any member of the Council on behalf of any individual or corporation who pays them to do so.

RULE 14. Every member who shall be present when a question is stated from the Chair shall vote thereon, unless ~~excused by the Council.~~ they have previously recused themselves due to financial interests or other ethical considerations as required by law.

RULE 41. All ordinances, orders, petitions, resolutions, motions, communications or other propositions shall be referred, without debate, to the appropriate committees and only acted upon by the City Council at a subsequent meeting, on the report of the committee having the same in charge; provided, however, that the following shall not be subject to this rule:

(a) Ordinances fixing the time for the next succeeding regular meeting of the City Council.
(b) Motions listed in Rule 21 and purely procedural motions.
(c) Resolutions determining the membership, Chairman or Vice-Chairman of Council committees, Vice Mayor or President Pro Tempore.

(Language omitted for brevity and is unaffected by this resolution)

Whenever any referred matter shall not have been reported back to the City Council by the committee to which referred, within a period of sixty (60) days from the date of referral, any Alderman may move to discharge the committee from further consideration of that matter. ~~The motion to discharge shall be made under the order of "Miscellaneous Business", and shall require the affirmative vote of a majority of all the Aldermen entitled by law to be elected~~ and call for a vote to be taken on the matter by the entire City Council under the order of "New Business" upon delivering notice that shall be time stamped by the City Clerk, along with copies delivered to all Aldermen, at least forty-eight (48) hours in advance of the next City Council meeting.

No deferred ~~matter, whether~~ deferred pursuant to these rules or pursuant to statute, may be called for a vote unless written notice, identifying each matter to be called for a vote, is delivered to, and time stamped by, the City Clerk and copies delivered to all Aldermen at least forty-eight (48) hours in advance of the City Council meeting.

45

ROBERT W. FIORETTI
Alderman – 2nd Ward

City of Chicago

R2015-3

Office of the City Clerk

Document Tracking Sheet

Meeting Date:	1/21/2015
Sponsor(s):	Burke (14)
Type:	Resolution
Title:	Call for hearing(s) to facilitate sharing of cybersecurity information between government and private companies to investigate and prosecute cybercriminals and mandate hacked companies to disclose breaches to employees and customers affected
Committee(s) Assignment:	Committee on Economic, Capital and Technology Development

Economic + Cap Technol

RESOLUTION

WHEREAS, publicly announced cyberattacks against companies such as Target, Neiman Marcus, Michaels, Yahoo! Mail, eBay, UPS, Home Depot, Apple iCloud, and J.P. Morgan Chase have highlighted the need for heightened cybersecurity; and

WHEREAS, last January, Target announced that the contact information of 70 million individuals was taken during a December 2013 breach in which cybercriminals also stole information from 40 million customer credit and debit cards; and

WHEREAS, last September, Home Depot announced that cybercriminals used malware to compromise the credit card information for roughly 56 million shoppers in its 2,000 U.S. and Canadian outlets; and

WHEREAS, the increases in the rate and severity of cyberattacks on American companies demonstrates the threat to U.S. commerce; and

WHEREAS, in 2013, cybercrime reportedly cost U.S. companies and individuals $38 billion; and

WHEREAS, North Korea recently organized a cyberattack targeting Sony Pictures Entertainment and made unacceptable threats of violence against movie theatres and moviegoers worldwide; and

WHEREAS, the cyberattack debilitated Sony computers and led to Sony temporarily canceling the release of "The Interview," a movie that depicts the assassination of the North Korean leader, Kim Jong-un; and

WHEREAS, North Korea's cyberattack was an attack on our freedom of expression and way of life; and

WHEREAS, between 2009 and 2011, there was a 17-fold increase in computer attacks on American infrastructure, initiated by criminal gangs, hackers and other nations; and

WHEREAS, cyberattacks on utilities, military defense systems, water treatment plants, and other critical infrastructure are a direct threat to our national security; and

WHEREAS, President Obama has said that cyberattacks are one of the most serious challenges we face as a nation and America's economic prosperity in the 21st century will depend on cybersecurity; and

WHEREAS, in his 2015 State of the Union address, President Obama stated, "No foreign nation, no hacker, should be able to shut down our networks, steal our trade secrets, or invade the privacy of American families, especially our kids";

WHEREAS, the only way to counteract cyberattacks is to be proactive and neither the private sector nor the government can successfully defend against cyberattacks alone; and

WHEREAS, President Obama has called on Congress to adopt legislation that would promote the sharing of cybersecurity information between the government and private companies, bolster law enforcement officials' ability to investigate and prosecute cybercriminals, and mandate hacked companies to disclose breaches to employees and customers who may be affected; and

WHEREAS, the City of Chicago, home to many of the world's largest corporations, including many technology firms, has the capacity to provide valuable insight to collectively bolster cybersecurity citywide; NOW THEREFORE

BE IT RESOLVED, that the City of Chicago does hereby urge its Congressional delegation to support federal legislation that would promote the sharing of cybersecurity information between the government and private companies, bolster law enforcement officials' ability to investigate and prosecute cybercriminals, and mandate hacked companies to disclose breaches to employees and customers who may be affected; and

BE IT FURTHER RESOLVED, that the City Council of the City of Chicago does hereby request the Chief Information Officer of the Department of Innovation and Technology, and the Executive Director of the Office of Emergency Management and Communications, or their designees, to appear before the Committee on Economic, Capital and Technology Development at a hearing discussing the ways in which the City can facilitate cooperation between the public and private sectors in sharing information about cybersecurity threats, incident response, and technical assistance.

Edward M. Burke, Alderman, 14th Ward

City of Chicago

R2015-7

Office of the City Clerk

Document Tracking Sheet

Meeting Date:	1/21/2015
Sponsor(s):	Tunney (44)
Type:	Resolution
Title:	Illinois Commerce Commission urged to reject proposed increase in heating bills for Chicago customers
Committee(s) Assignment:	Committee on Finance

Finance

RESOLUTION

WHEREAS, Integrys Energy Group Inc., the parent company of Peoples Gas and North Shore Gas, has proposed to increase fees on Chicago customers' heating bills; and

WHEREAS, the proposal would increase the fixed amount Chicago consumers would be charged from $27.00 a month to $38.50 a month while decreasing variable costs; and

WHEREAS, should the Illinois Commerce Commission approve the proposed rate hike, the natural gas bills of nearly 1 million customers in the Chicago area would rise by about $5 a month to an average of $98 a month; and

WHEREAS, Peoples Gas currently charges its customers the second highest fixed amount of any utility in the Midwest; and

WHEREAS, the fixed monthly fee has already risen 199 percent since 2007; and

WHEREAS, the Citizens Utility Board has criticized the proposed rate hike and the Illinois Attorney General and the Environmental Law and Policy Center have intervened in the rate case to oppose the higher fixed charges; and

WHEREAS, the proposed change violates the principle that utility rates should be designed to encourage energy efficiency; and

WHEREAS, increasing the fixed monthly fee would disproportionately harm residents of smaller homes who presumably use less gas; and

WHEREAS, in June 2014, Integrys announced a $5.8 billion deal to sell its utility operations to Milwaukee-based Wisconsin Energy Corp.; and

WHEREAS, the proposed merger is currently seeking approval from the Illinois Commerce Commission and other regulatory bodies; and

WHEREAS, the City of Chicago and the Citizens Utility Board have opposed the proposed deal unless Wisconsin Energy makes several concessions that will benefit Chicago ratepayers and residents; now therefore

BE IT RESOLVED, that the City Council of the City of Chicago does hereby urge the Illinois Commerce Commission to reject the proposed increase in fixed charges; and

BE IT FURTHER RESOLVED, that the City Council of the City of Chicago does hereby urge the Corporation Counsel to prepare all necessary pleadings to be filed

with the Illinois Commerce Commission to protect the interests of Chicago customers in consideration of the aforementioned proposed rate hike.

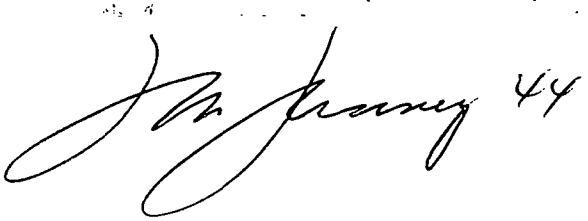

City of Chicago

O2015-290

Office of the City Clerk

Document Tracking Sheet

Meeting Date:	1/21/2015
Sponsor(s):	Moreno (1)
Type:	Ordinance
Title:	Grant(s) of privilege in public way for Ashland Medical Specialist
Committee(s) Assignment:	Committee on Transportation and Public Way

ORDINANCE
ASHLAND MEDICAL SPECIALIST
Acct. No. 390563 - 1
Permit No. 1113197

Be It Ordained by the City Council of the City of Chicago:

SECTION 1. Permission and authority are hereby given and granted to ASHLAND MEDICAL SPECIALIST, upon the terms and subject to the conditions of this ordinance to maintain and use one (1) sign(s) projecting over the public right-of-way attached to its premises known as 830 N. Ashland Ave..

Said sign structure(s) measures as follows; along N. Ashland Avenue:
One (1) at four point six seven (4.67) feet in length, four (4) feet in height and ten (10) feet above grade level.

The location of said privilege shall be as shown on prints kept on file with the Department of Business Affairs and Consumer Protection and the Office of the City Clerk.

Said privilege shall be constructed in accordance with plans and specifications approved by the Department of Transportation (Division of Project Development) and Zoning Department - Signs.

This grant of privilege in the public way shall be subject to the provisions of Section 10-28-015 and all other required provisions of the Municipal Code of Chicago.

The grantee shall pay to the City of Chicago as compensation for the privilege #1113197 herein granted the sum of one hundred ($100.00) per annum in advance.

A 25% penalty will be added for payments received after due date.

The permit holder agrees to hold the City of Chicago harmless for any damage, relocation or replacement costs associated with damage, relocation or removal of private property caused by the City performing work in the public way.

Authority herein given and granted for a period of five (5) years from and after Date of Passage.

Alderman _____

Proco Joe Moreno 1st Ward

SHLAND MEDICAL SPECIALISTS

) 48" x 56" D/F ILLUMINATED BLADE SIGN w/ (2) 25" x 50.3"
)mm / MONOCHROME / L.E.D. MESSAGE UNITS
IGN TYPE 1 / REV. 10-31-13

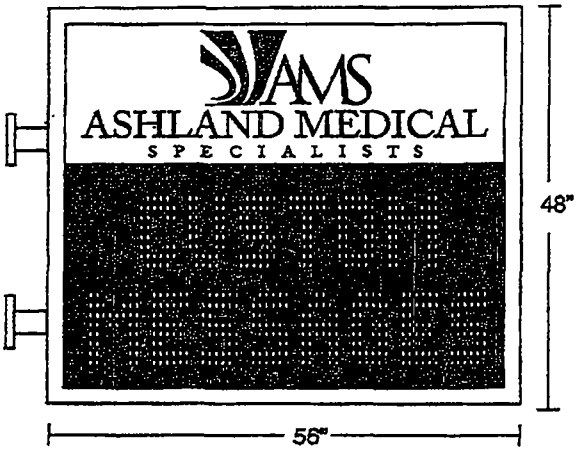

USE: THIS IS AN ORIGINAL UNPUBLISHED DRAWING, CREATED BY ..., INC. IT IS SUBMITTED FOR YOUR PERSONAL USE IN CONNECTION ... A PROJECT BEING PLANNED FOR YOU BY ASC, INC. IT IS NOT TO ... SHOWN TO ANYONE OUTSIDE YOUR ORGANIZATION, NOR IS IT TO BE ... COPIED, OR EXHIBITED IN ANY MANNER.

DATE
SCALE
DRAWN BY MF
SALESMAN

All-American Sign Co., Inc.
Design • Fabrication • Installation • Maintenance
5501 W. 109th Street Oak Lawn, IL 60453
708/ 499-3000 Fax: 708/ 499-3043
www.allamericansign.com

708-499-3000

SKETCH NO.
ACCOUNT
ADDRESS
CITY, STATE

Department of Business Affairs and Consumer Protection
Small Business Center - Public Way Use Unit
City Hall - 121 N. LaSalle Street, Room 800 • Chicago, IL 60602
312-74-GOBIZ / 312-744-6249 • (312) 744-1944 (TTY)
http://www.cityofchicago.org/bacp

01/21/2015

Alderman **Proco Joe Moreno**
Ward # **01**
City of Chicago
City Hall, Room **300**
121 North LaSalle Street
Chicago, Illinois 60602

Re: An ordinance to use and maintain a portion of the public right-of-way for **one (1) sign(s)** for **ASHLAND MEDICAL SPECIALIST**, adjacent to the premises known as **830 N. Ashland Ave.**.

Dear Alderman **Proco Joe Moreno**:

The applicant referenced above has requested the use of the public right-of-way for a **sign(s)**. An ordinance has been prepared by the Department of Business Affairs and Consumer Protection – Small Business Center - Public Way Use Unit for presentation to the City Council. Because this request was made for properties located in your ward, as approved by you as per the attached, I respectfully request that you introduce the attached ordinance at the next City Council meeting.

If you have any questions regarding this ordinance, please contact Anthony Bertuca at (312) 744-5506.

Department of Business Affairs and Consumer Protection

City of Chicago

O2015-302

Office of the City Clerk

Document Tracking Sheet

Meeting Date:	1/21/2015
Sponsor(s):	Moreno (1)
Type:	Ordinance
Title:	Grant(s) of privilege in public way for Bradley Properties LP
Committee(s) Assignment:	Committee on Transportation and Public Way

ORDINANCE
Bradley Properties, LP
Acct. No. 348042 - 1
Permit No. 1116217

Be It Ordained by the City Council of the City of Chicago:

SECTION 1. Permission and authority are hereby given and granted to Bradley Properties, LP, upon the terms and subject to the conditions of this ordinance to maintain and use, as now constructed, four (4) Light Fixture(s) projecting over the public right-of-way adjacent to its premises known as 1915 W. Chicago Ave..

Said Light Fixture(s) at W Chicago Ave measure(s):
Four (4) at two (2) feet in length, two (2) feet in width and thirteen point five (13.5) feet above grade level.

The location of said privilege shall be as shown on prints kept on file with the Department of Business Affairs and Consumer Protection and the Office of the City Clerk.

Said privilege shall be constructed in accordance with plans and specifications approved by the Department of Transportation (Division of Project Development).

This grant of privilege in the public way shall be subject to the provisions of Section 10-28-015 and all other required provisions of the Municipal Code of Chicago.

The grantee shall pay to the City of Chicago as compensation for the privilege #1116217 herein granted the sum of ninety ($90.00) per annum in advance.

A 25% penalty will be added for payments received after due date.

The permit holder agrees to hold the City of Chicago harmless for any damage, relocation or replacement costs associated with damage, relocation or removal of private property caused by the City performing work in the public way.

Authority herein given and granted for a period of five (5) years from and after 11/18/2014.

Alderman _____

Proco Joe Moreno 1st Ward

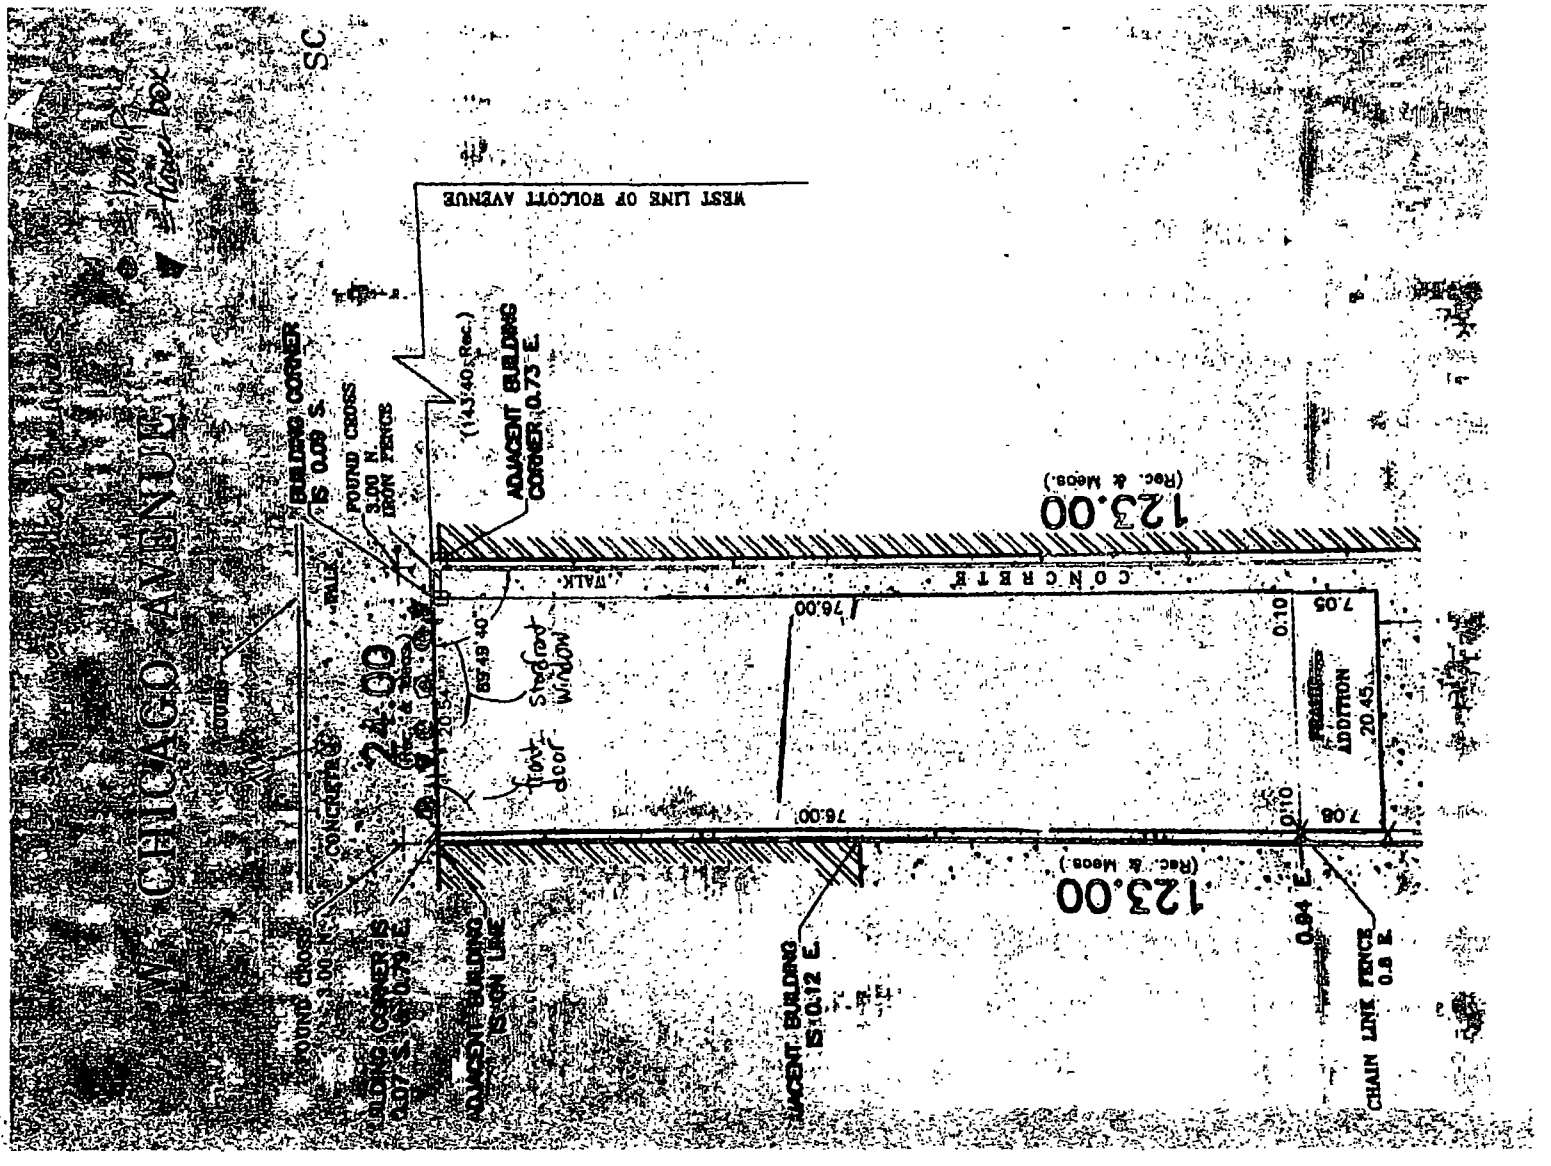
WEST LINE OF ROLCOTT AVENUE
(143.40 Rec.)
ADJACENT BUILDING CORNER 0.73 E.
FOUND CROSS 3.00 N. IRON FENCE
BUILDING CORNER IS 0.09 S.
CONCRETE WALK
123.00
(Rec. & Meas.)
CONCRETE WALK
76.00
0.10
7.05
FRAME ADDITION
20.45
7.08
0.10
76.00
123.00
(Rec. & Meas.)
ADJACENT BUILDING IS ON LINE
ADJACENT BUILDING IS 0.12 E.
0.94 E.
CHAIN LINK FENCE 0.8 E.
Front door
Shadow
Window
24.00
89°48'40"
CHICAGO AVENUE

Department of Business Affairs and Consumer Protection
Small Business Center - Public Way Use Unit
City Hall - 121 N LaSalle Street, Room 800 • Chicago, IL 60602
312-74-GOBIZ / 312-744-6249 • (312) 744-1944 (TTY)
http://www.cityofchicago.org/bacp

01/21/2015

Alderman **Proco Joe Moreno**
Ward # **01**
City of Chicago
City Hall, Room **300**
121 North LaSalle Street
Chicago, Illinois 60602

Re: An ordinance to use and maintain a portion of the public right-of-way for **four (4) light fixture(s)** for **Bradley Properties, LP**, adjacent to the premises known as **1915 W. Chicago Ave.**.

Dear Alderman **Proco Joe Moreno**:

The applicant referenced above has requested the use of the public right-of-way for a **light fixture(s)**. An ordinance has been prepared by the Department of Business Affairs and Consumer Protection – Small Business Center - Public Way Use Unit for presentation to the City Council. Because this request was made for properties located in your ward, as approved by you as per the attached, I respectfully request that you introduce the attached ordinance at the next City Council meeting.

If you have any questions regarding this ordinance, please contact Anthony Bertuca at (312) 744-5506.

Department of Business Affairs and Consumer Protection

City of Chicago

O2015-310

Office of the City Clerk

Document Tracking Sheet

Meeting Date:	1/21/2015
Sponsor(s):	Moreno (1)
Type:	Ordinance
Title:	Grant(s) of privilege in public way for Family Dollar No. 2877
Committee(s) Assignment:	Committee on Transportation and Public Way

ORDINANCE
FAMILY DOLLAR #2877
Acct. No. 11071 - 14
Permit No. 1116266

Be It Ordained by the City Council of the City of Chicago:

SECTION 1. Permission and authority are hereby given and granted to FAMILY DOLLAR #2877, upon the terms and subject to the conditions of this ordinance to maintain and use, as now constructed, six (6) Fence(s) over the public right-of-way adjacent to its premises known as 2252 N. Milwaukee Ave..

Said Fence(s) at N. Milwaukee Avenue measure(s):
Six (6) at ten (10) feet in length, and six (6) feet in width for a total of three hundred sixty (360) square feet. Fencing is approximately one (1) foot above grade level.

The location of said privilege shall be as shown on prints kept on file with the Department of Business Affairs and Consumer Protection and the Office of the City Clerk.

Said privilege shall be constructed in accordance with plans and specifications approved by the Department of Transportation (Division of Project Development).

This grant of privilege in the public way shall be subject to the provisions of Section 10-28-015 and all other required provisions of the Municipal Code of Chicago.

The grantee shall pay to the City of Chicago as compensation for the privilege #1116266 herein granted the sum of two thousand four hundred ($2,400.00) per annum in advance.

A 25% penalty will be added for payments received after due date.

The permit holder agrees to hold the City of Chicago harmless for any damage, relocation or replacement costs associated with damage, relocation or removal of private property caused by the City performing work in the public way.

Authority herein given and granted for a period of five (5) years from and after 07/29/2014.

Alderman _____

Proco Joe Moreno 1st Ward

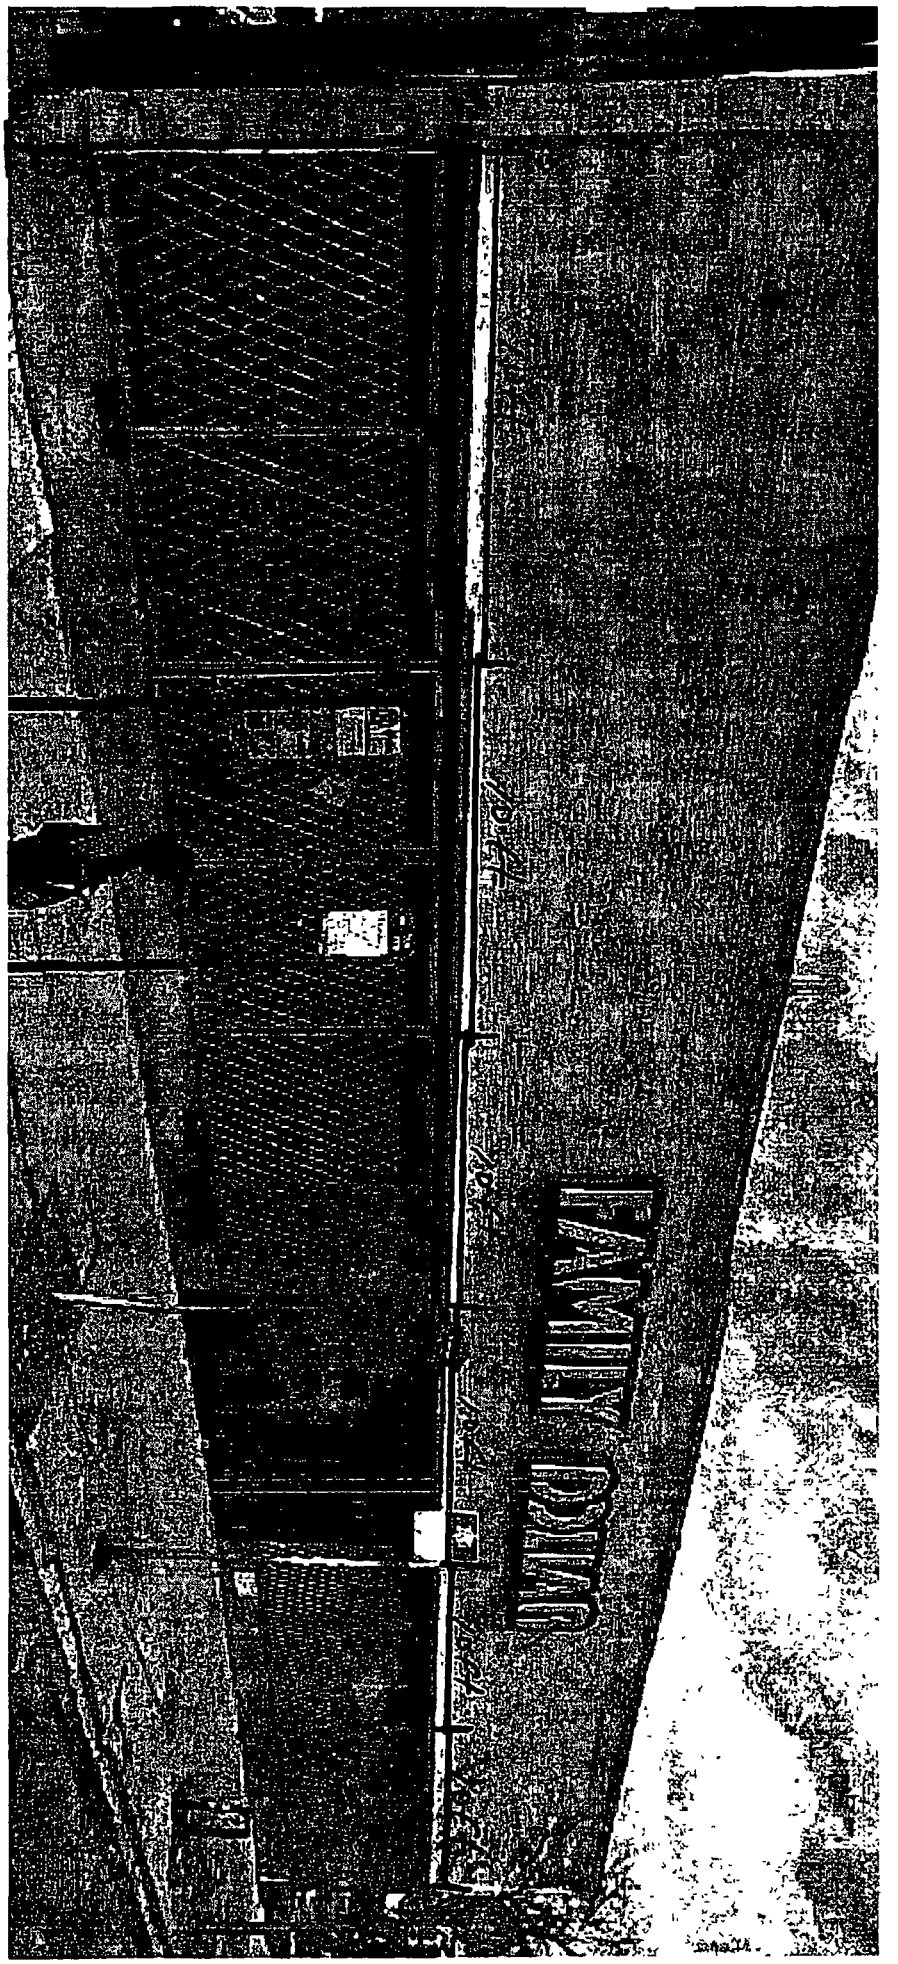

Department of Business Affairs and Consumer Protection
Small Business Center- Public Way Use Unit
City Hall- 121 N. LaSalle Street Room 800 • Chicago, IL 60602
(312)-74-GOBIZ (312-744-6249) • (312) 744-1944 (TTY)
http://www.cityofchicago.org/bacp

01/21/2015

Alderman **Proco Joe Moreno**
Ward # **01**
City of Chicago
City Hall, Room **300**
121 North LaSalle Street
Chicago, Illinois 60602

Re: An ordinance to use and maintain a portion of the public right-of-way for **six (6) fence(s)** for **FAMILY DOLLAR #2877**, adjacent to the premises known as **2252 N. Milwaukee Ave.**.

Dear Alderman **Proco Joe Moreno**:

The applicant referenced above has requested the use of the public right-of-way for **fence(s)**. An ordinance has been prepared by the Department of Business Affairs and Consumer Protection – Small Business Center - Public Way Use Unit for presentation to the City Council. Because this request was made for properties located in your ward, as approved by you as per the attached, I respectfully request that you introduce the attached ordinance at the next City Council meeting.

If you have any questions regarding this ordinance, please contact Anthony Bertuca at (312) 744-5506.

Department of Business Affairs and Consumer Protection

City of Chicago

O2015-312

Office of the City Clerk

Document Tracking Sheet

Meeting Date:	1/21/2015
Sponsor(s):	Moreno (1)
Type:	Ordinance
Title:	Grant(s) of privilege in public way for Floyd's 99 Barbershop - signs
Committee(s) Assignment:	Committee on Transportation and Public Way

ORDINANCE
FLOYD'S 99 BARBERSHOP
Acct. No. 337035 - 2
Permit No. 1116015

Be It Ordained by the City Council of the City of Chicago:

SECTION 1. Permission and authority are hereby given and granted to FLOYD'S 99 BARBERSHOP, upon the terms and subject to the conditions of this ordinance to maintain and use three (3) sign(s) projecting over the public right-of-way attached to its premises known as 1409 N. Milwaukee Ave..

Said sign structure(s) measures as follows; along N. Milwaukee:
One (1) at three point eight three (3.83) feet in length, two point three three (2.33) feet in height and eleven point five (11.5) feet above grade level.

Said sign structure(s) measures as follows; along N. Milwaukee:
One (1) at six point three three (6.33) feet in length, point nine one (.91) feet in height and eleven point four one (11.41) feet above grade level.

Said sign structure(s) measures as follows; along N. Milwaukee:
One (1) at five (5) feet in length, three (3) feet in height and nine point one six (9.16) feet above grade level.

The location of said privilege shall be as shown on prints kept on file with the Department of Business Affairs and Consumer Protection and the Office of the City Clerk.

Said privilege shall be constructed in accordance with plans and specifications approved by the Department of Transportation (Division of Project Development) and Zoning Department - Signs.

This grant of privilege in the public way shall be subject to the provisions of Section 10-28-015 and all other required provisions of the Municipal Code of Chicago.

The grantee shall pay to the City of Chicago as compensation for the privilege #1116015 herein granted the sum of one hundred seventy-five ($175.00) per annum in advance.

A 25% penalty will be added for payments received after due date.

The permit holder agrees to hold the City of Chicago harmless for any damage, relocation or replacement costs associated with damage, relocation or removal of private property caused by the City performing work in the public way.

Authority herein given and granted for a period of five (5) years from and after 11/18/2014.

Alderman _____

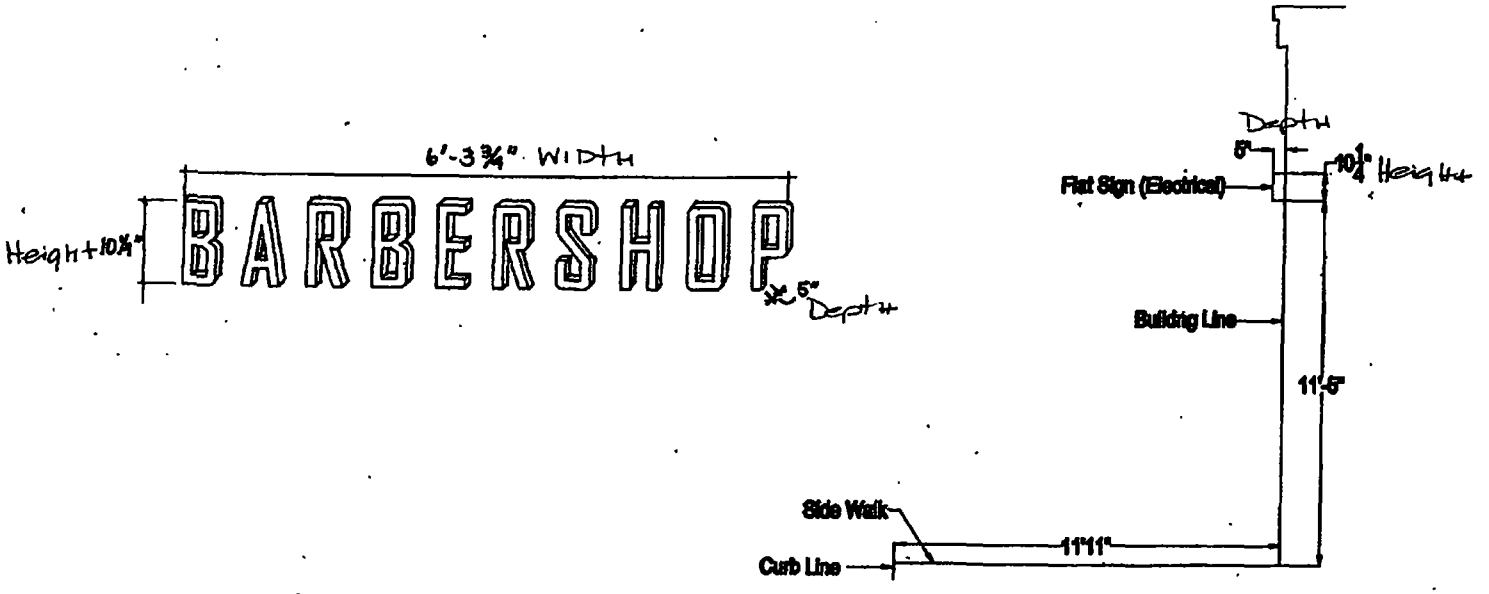

Flat Sign (Electrical)

Floyd's 99 Barbershop
1409 N. Milwaukee Ave.
Chicago, IL 60622

Department of Business Affairs and Consumer Protection
Small Business Center - Public Way Use Unit
City Hall - 121 N. LaSalle Street, Room 800 • Chicago, IL 60602
312-74-GOBIZ / 312-744-6249 • (312) 744-1944 (TTY)
http://www.cityofchicago.org/bacp

01/21/2015

Alderman **Proco Joe Moreno**
Ward # **01**
City of Chicago
City Hall, Room **300**
121 North LaSalle Street
Chicago, Illinois 60602

Re: An ordinance to use and maintain a portion of the public right-of-way for **three (3) sign(s)** for **FLOYD'S 99 BARBERSHOP**, adjacent to the premises known as **1409 N. Milwaukee Ave.**.

Dear Alderman **Proco Joe Moreno**:

The applicant referenced above has requested the use of the public right-of-way for a **sign(s)**. An ordinance has been prepared by the Department of Business Affairs and Consumer Protection – Small Business Center - Public Way Use Unit for presentation to the City Council. Because this request was made for properties located in your ward, as approved by you as per the attached, I respectfully request that you introduce the attached ordinance at the next City Council meeting.

If you have any questions regarding this ordinance, please contact Anthony Bertuca at (312) 744-5506.

Department of Business Affairs and Consumer Protection

City of Chicago

O2015-319

Office of the City Clerk

Document Tracking Sheet

Meeting Date:	1/21/2015
Sponsor(s):	Moreno (1)
Type:	Ordinance
Title:	Grant(s) of privilege in public way for Floyd's 99 Barbershop - pole
Committee(s) Assignment:	Committee on Transportation and Public Way

ORDINANCE
FLOYD'S 99 BARBERSHOP
Acct. No. 337035 - 2
Permit No. 1116016

Be It Ordained by the City Council of the City of Chicago:

SECTION 1. Permission and authority are hereby given and granted to FLOYD'S 99 BARBERSHOP, upon the terms and subject to the conditions of this ordinance to maintain and use, as now constructed, one (1) Pole projecting over the public right-of-way adjacent to its premises known as 1409 N. Milwaukee Ave..

Said Pole at N. Milwaukee Avenue measure(s):
Existing barber pole is two (2) feet eleven (11) inches in height, eleven (11) inches in depth and eight (8) feet above grade level.

The location of said privilege shall be as shown on prints kept on file with the Department of Business Affairs and Consumer Protection and the Office of the City Clerk.

Said privilege shall be constructed in accordance with plans and specifications approved by the Department of Transportation (Division of Project Development).

This grant of privilege in the public way shall be subject to the provisions of Section 10-28-015 and all other required provisions of the Municipal Code of Chicago.

The grantee shall pay to the City of Chicago as compensation for the privilege #1116016 herein granted the sum of ten ($10.00) per annum in advance.

A 25% penalty will be added for payments received after due date.

The permit holder agrees to hold the City of Chicago harmless for any damage, relocation or replacement costs associated with damage, relocation or removal of private property caused by the City performing work in the public way.

Authority herein given and granted for a period of five (5) years from and after 11/18/2014.

Alderman Joe Moreno

Proco Joe Moreno 1st Ward

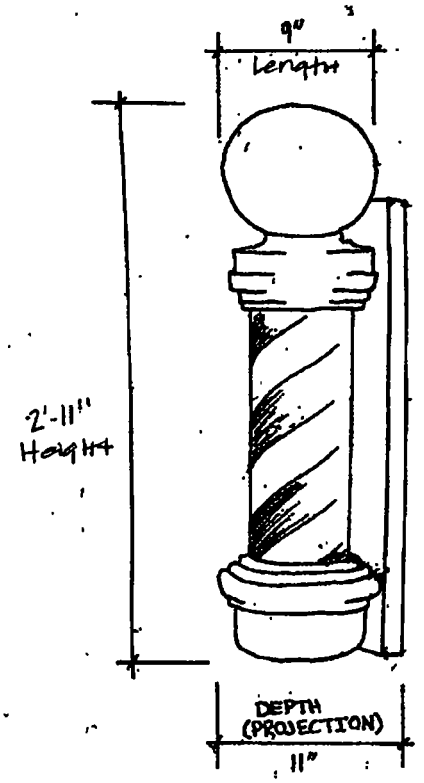

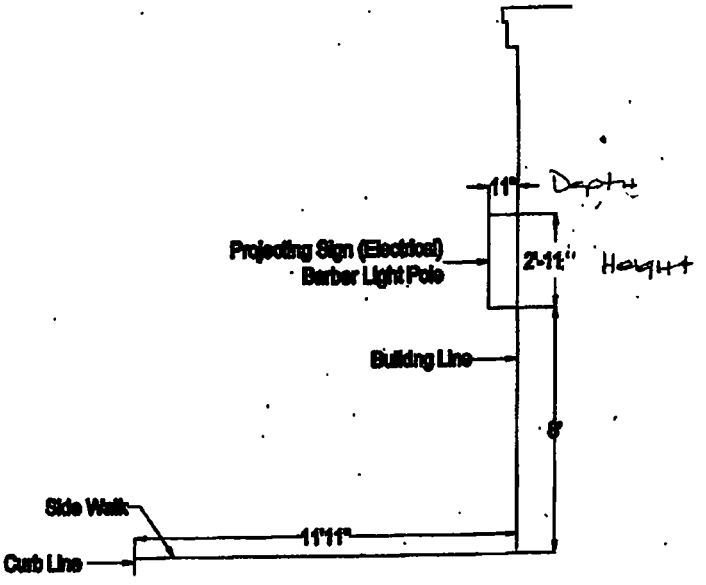

Projecting Sign (Electrical) Barber Light Pole

Floyd's 99 Barbershop
1409 N. Milwaukee Ave.
Chicago, IL 60622

Department of Business Affairs and Consumer Protection
Small Business Center- Public Way Use Unit
City Hall - 121 N. LaSalle Street Room 800 • Chicago, IL 60602
312-74-GOBIZ / 312-744-6249 • (312) 744-1944 (TTY)
http://www.cityofchicago.org/bacp

01/21/2015

Alderman **Proco Joe Moreno**
Ward # **01**
City of Chicago
City Hall, Room **300**
121 North LaSalle Street
Chicago, Illinois 60602

Re: An ordinance to use and maintain a portion of the public right-of-way for **one (1) pole(s)** for **FLOYD'S 99 BARBERSHOP**, adjacent to the premises known as **1409 N. Milwaukee Ave.**.

Dear Alderman **Proco Joe Moreno**:

The applicant referenced above has requested the use of the public right-of-way for a **pole(s)**. An ordinance has been prepared by the Department of Business Affairs and Consumer Protection – Small Business Center - Public Way Use Unit for presentation to the City Council. Because this request was made for properties located in your ward, as approved by you as per the attached, I respectfully request that you introduce the attached ordinance at the next City Council meeting.

If you have any questions regarding this ordinance, please contact Anthony Bertuca at (312) 744-5506.

Department of Business Affairs and Consumer Protection

City of Chicago

O2015-321

Office of the City Clerk

Document Tracking Sheet

Meeting Date:	1/21/2015
Sponsor(s):	Moreno (1)
Type:	Ordinance
Title:	Grant(s) of privilege in public way for Free People
Committee(s) Assignment:	Committee on Transportation and Public Way

ORDINANCE
FREE PEOPLE
Acct. No. 330472 - 1
Permit No. 1116312

Be It Ordained by the City Council of the City of Chicago:

SECTION 1. Permission and authority are hereby given and granted to FREE PEOPLE, upon the terms and subject to the conditions of this ordinance to maintain and use, as now constructed, two (2) Light Fixture(s) projecting over the public right-of-way adjacent to its premises known as 1464 N. Milwaukee Ave..

Said Light Fixture(s) at N. MILWAUKEE measure(s):
Two (2) at point nine five (.95) feet in length, point five five (.55) feet in width and seventeen point seven five (17.75) feet above grade level.

The location of said privilege shall be as shown on prints kept on file with the Department of Business Affairs and Consumer Protection and the Office of the City Clerk.

Said privilege shall be constructed in accordance with plans and specifications approved by the Department of Transportation (Division of Project Development).

This grant of privilege in the public way shall be subject to the provisions of Section 10-28-015 and all other required provisions of the Municipal Code of Chicago.

The grantee shall pay to the City of Chicago as compensation for the privilege #1116312 herein granted the sum of eighty ($80.00) per annum in advance.

A 25% penalty will be added for payments received after due date.

The permit holder agrees to hold the City of Chicago harmless for any damage, relocation or replacement costs associated with damage, relocation or removal of private property caused by the City performing work in the public way.

Authority herein given and granted for a period of five (5) years from and after 05/13/2014.

Alderman _____

Proco Joe Moreno 1st Ward

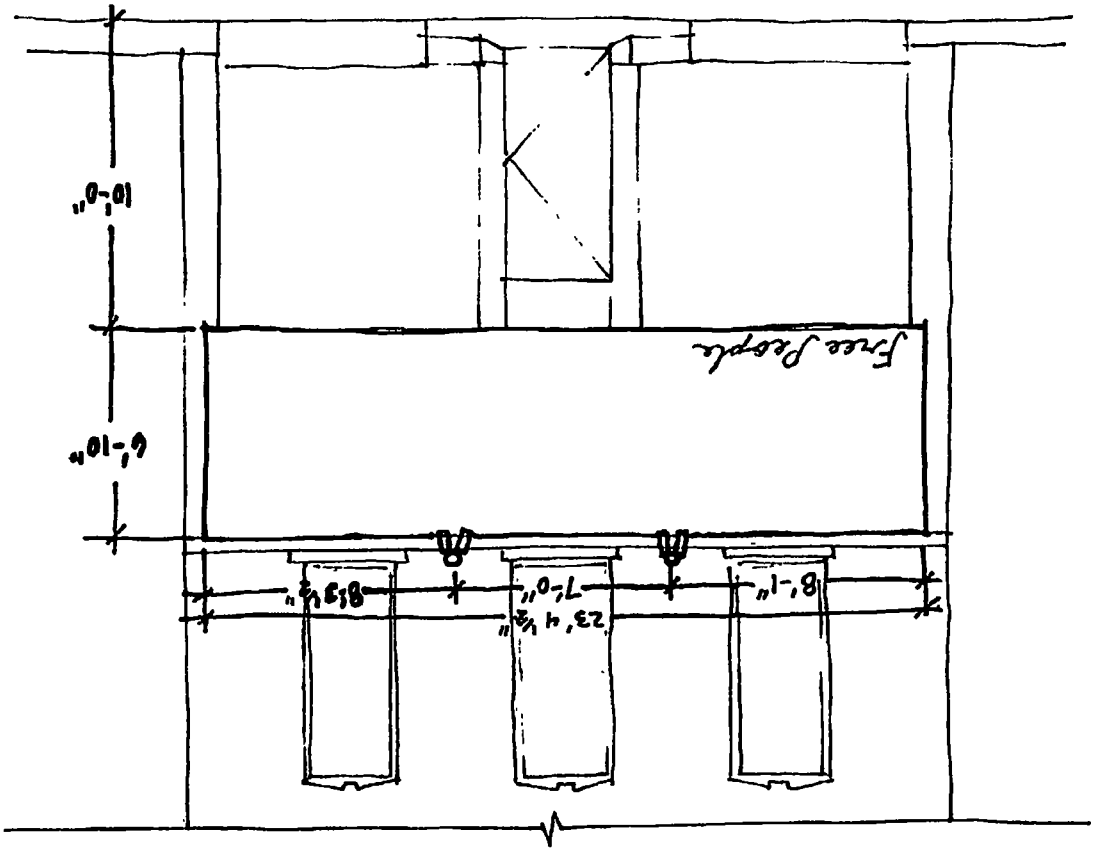
10'-0"
6'-10"
Free Depth
8'-1"
7'-0"
23' 4 1/2"
8'3 1/2"

Department of Business Affairs and Consumer Protection
Small Business Center - Public Way Use Unit
City Hall - 121 N. LaSalle Street, Room 800 • Chicago, IL 60602
312-74-GOBIZ / 312-744-6249 • (312) 744-1944 (TTY)
http://www.cityofchicago.org/bacp

01/21/2015

Alderman **Proco Joe Moreno**
Ward # **01**
City of Chicago
City Hall, Room **300**
121 North LaSalle Street
Chicago, Illinois 60602

Re: An ordinance to use and maintain a portion of the public right-of-way for **two (2) light fixture(s)** for **FREE PEOPLE**, adjacent to the premises known as **1464 N. Milwaukee Ave.**.

Dear Alderman **Proco Joe Moreno**:

The applicant referenced above has requested the use of the public right-of-way for a **light fixture(s)**. An ordinance has been prepared by the Department of Business Affairs and Consumer Protection – Small Business Center - Public Way Use Unit for presentation to the City Council. Because this request was made for properties located in your ward, as approved by you as per the attached, I respectfully request that you introduce the attached ordinance at the next City Council meeting.

If you have any questions regarding this ordinance, please contact Anthony Bertuca at (312) 744-5506.

Department of Business Affairs and Consumer Protection

City of Chicago

O2015-326

Office of the City Clerk

Document Tracking Sheet

Meeting Date:	1/21/2015
Sponsor(s):	Moreno (1)
Type:	Ordinance
Title:	Grant(s) of privilege in public way for Mutual Sales Corp.
Committee(s) Assignment:	Committee on Transportation and Public Way

ORDINANCE
MUTUAL SALES CORPORATION
Acct. No. 26268 - 1
Permit No. 1116185

Be It Ordained by the City Council of the City of Chicago:

SECTION 1. Permission and authority are hereby given and granted to MUTUAL SALES CORPORATION, upon the terms and subject to the conditions of this ordinance to maintain and use one (1) sign(s) projecting over the public right-of-way attached to its premises known as 2447 W. Belmont Ave..

Said sign structure(s) measures as follows; along W BELMONT AVE:
One (1) at five (5) feet in length, five (5) feet in height and ten (10) feet above grade level.

The location of said privilege shall be as shown on prints kept on file with the Department of Business Affairs and Consumer Protection and the Office of the City Clerk.

Said privilege shall be constructed in accordance with plans and specifications approved by the Department of Transportation (Division of Project Development) and Zoning Department - Signs.

This grant of privilege in the public way shall be subject to the provisions of Section 10-28-015 and all other required provisions of the Municipal Code of Chicago.

The grantee shall pay to the City of Chicago as compensation for the privilege #1116185 herein granted the sum of three hundred ($300.00) per annum in advance.

A 25% penalty will be added for payments received after due date.

The permit holder agrees to hold the City of Chicago harmless for any damage, relocation or replacement costs associated with damage, relocation or removal of private property caused by the City performing work in the public way.

Authority herein given and granted for a period of five (5) years from and after 11/05/2013.

Alderman Joe Moreno

Proco Joe Moreno 1st Ward

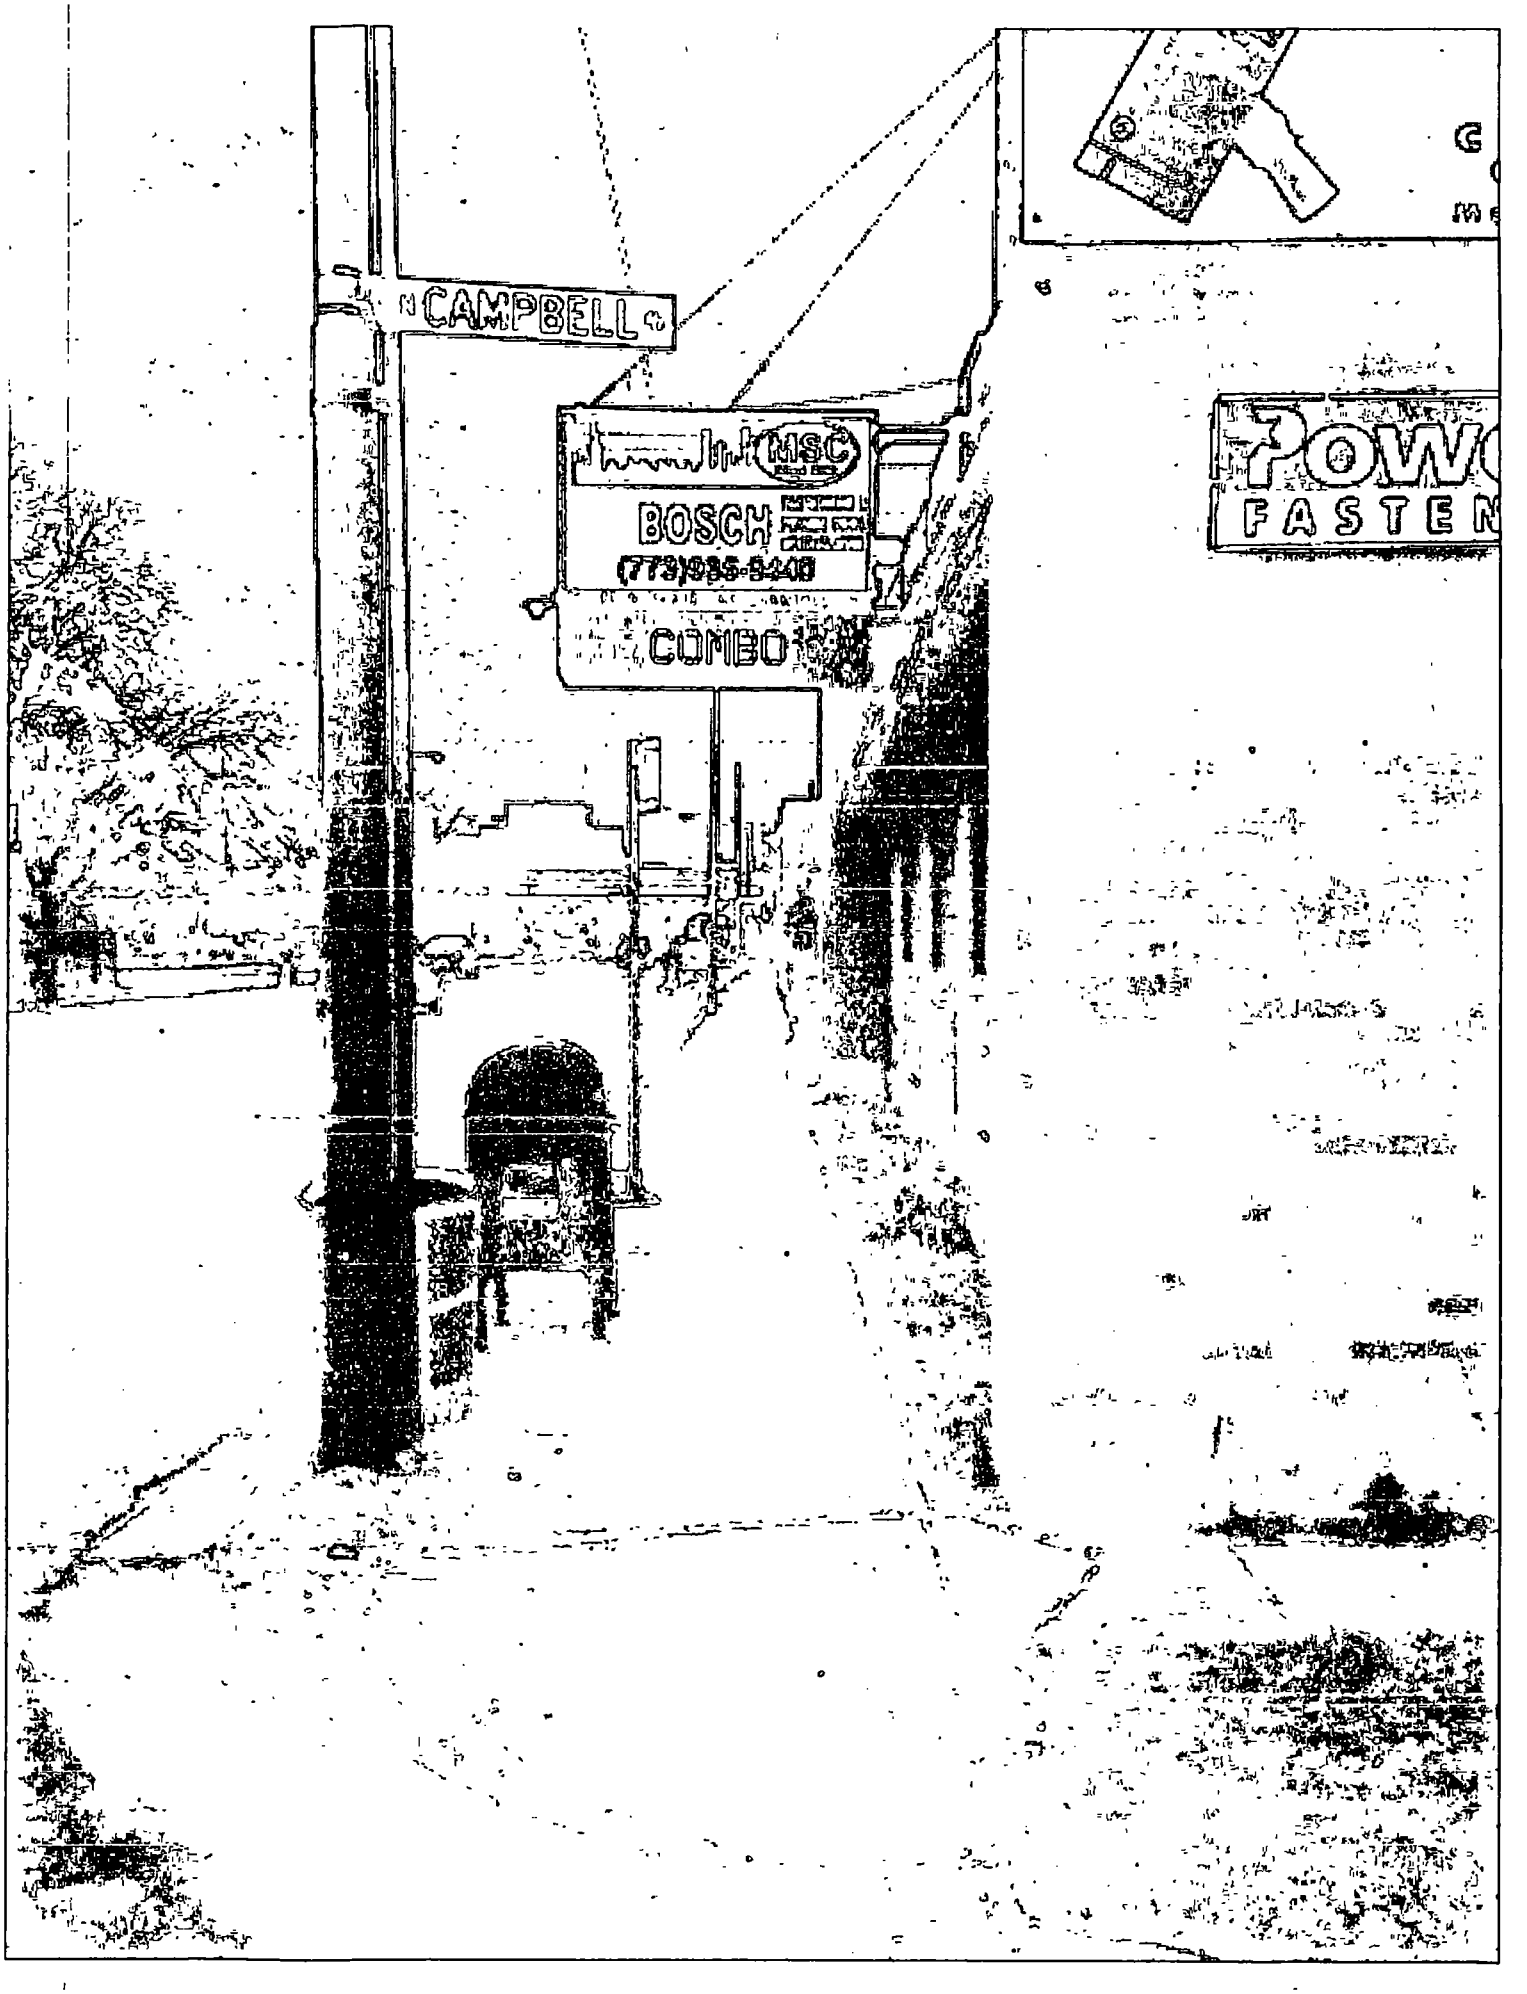
CAMPBELL
MSC
BOSCH
COMBO

Department of Business Affairs and Consumer Protection
Small Business Center - Public Way Use Unit
City Hall - 121 N. LaSalle Street, Room 800 • Chicago, IL 60602
(312)-74-GOBIZ (312-744-6249) • (312) 744-1944 (TTY)
http://www.cityofchicago.org/bacp

01/21/2015

Alderman **Proco Joe Moreno**
Ward # **01**
City of Chicago
City Hall, Room **300**
121 North LaSalle Street
Chicago, Illinois 60602

Re: An ordinance to use and maintain a portion of the public right-of-way for **one (1) sign(s)** for **MUTUAL SALES CORPORATION**, adjacent to the premises known as **2447 W. Belmont Ave.**.

Dear Alderman **Proco Joe Moreno**:

The applicant referenced above has requested the use of the public right-of-way for a **sign(s)**. An ordinance has been prepared by the Department of Business Affairs and Consumer Protection – Small Business Center - Public Way Use Unit for presentation to the City Council. Because this request was made for properties located in your ward, as approved by you as per the attached, I respectfully request that you introduce the attached ordinance at the next City Council meeting.

If you have any questions regarding this ordinance, please contact Anthony Bertuca at (312) 744-5506.

Department of Business Affairs and Consumer Protection

City of Chicago

O2015-330

Office of the City Clerk

Document Tracking Sheet

Meeting Date:	1/21/2015
Sponsor(s):	Moreno (1)
Type:	Ordinance
Title:	Grant(s) of privilege in public way for Umami Burger
Committee(s) Assignment:	Committee on Transportation and Public Way

ORDINANCE
UMAMI BURGER
Acct. No. 389199 - 1
Permit No. 1115853

Be It Ordained by the City Council of the City of Chicago:

SECTION 1. Permission and authority are hereby given and granted to UMAMI BURGER, upon the terms and subject to the conditions of this ordinance to construct, install, maintain and use one (1) Wind Screen(s) on the public right-of-way adjacent to its premises known as 1480 N. Milwaukee Ave..

Said Wind Screen(s) at N Milwaukee Ave measure(s):
One (1) at seven point zero five (7.05) feet in length, and one point six seven (1.67) foot in width for a total of eleven point seven seven (11.77) square feet.

The location of said privilege shall be as shown on prints kept on file with the Department of Business Affairs and Consumer Protection and the Office of the City Clerk.

Said privilege shall be constructed in accordance with plans and specifications approved by the Department of Transportation (Division of Project Development).

This grant of privilege in the public way shall be subject to the provisions of Section 10-28-015 and all other required provisions of the Municipal Code of Chicago.

The grantee shall pay to the City of Chicago as compensation for the privilege #1115853 herein granted the sum of four hundred ($400.00) per annum in advance.

A 25% penalty will be added for payments received after due date.

The permit holder agrees to hold the City of Chicago harmless for any damage, relocation or replacement costs associated with damage, relocation or removal of private property caused by the City performing work in the public way.

Authority herein given and granted for a period of five (5) years from and after Date of Passage.

Alderman _____

Proco Joe Moreno 1st Ward

SIGN&AWNING

CnSignAndAwning.com

C:773-750-1217 O:630-656-1085 F:630-656-1088

1120 N. Ridge Ave. Lombard, IL 60148

awnings@cometneon.com

Submitted By.

Comet Neon Inc. DBA CN Sign and Awning
1120 N. Ridge Ave Lombard IL, 60148
Office: 630-519-3421
Cell: 773-750-1217
Fax 630-656-1088

Submitted to:
daniel park
umami burger
323-202-3123
1480 N. Milwaukee

PROPOSAL

Date: 10/21/2014

#35219

Project Description:

Fabrication of storefront, Removable vestibule enclosure: Included

- *We propose to fabricate a removable vestibule enclosure.*
- *Fabricate aluminum frame structure panels ensuring durability, using non rusting materials: mill finish* ***(bare metal coolor)***
- *Steel stitch construction achieving a seamless look with no exposed fabric fasteners*
- *Vestibule is to have clear PVC plastic windows. Heavy gauge commercial use, easy to clean and maintain*
- *Door is to be included with self closing pneumatic hardware, hinges, door pull and push plate.*
- ***1 Doors*** *included (Positioning as per design)*
- *Colors and fabric shell are* ***Sunbrella black***

Installation: Included

- *Installation usually requires to anchor to floor and wall/ storefront mullions with the* ***clamp clips and "L" brackets***

New vestibule enclosure Approximate dimensions.
6.5' Wide X 9' Tall x 4' Deep
Extruded aluminum frame construction
Single door on side of vestibule
clear plastic windows
Sunbrella awning fabric shel
self closing door hardware
Installation included
1 year warranty on parts and labor
Price for vestibule fabrication and installation: $3,420

You are required to obtain a USE OF PUBLIC WAY permit.
this can be taken care of by you through your alderman's office. i
f you decide to have advertising, such as a logo or wording printed
on the vestibule, it then counts as a sign and you are required to
obtain a sign permit which we will take care of
the fee to expedite the sign permit (process and handling) is $450.
It is your choice if you wold like us to obtain a permit.
we can do the work either way

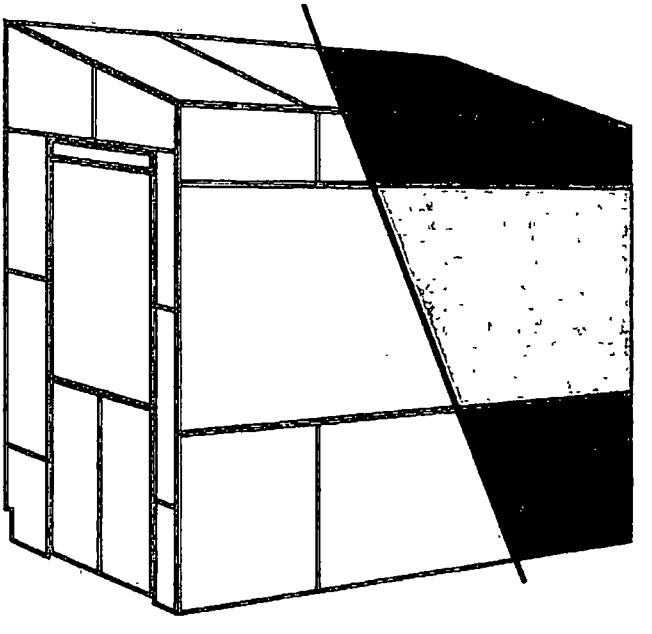

ALL MATERIAL IS TO BE SPECIFIED AS ABOVE
ANY AND ALL PERMIT FEES ARE ADDITIONAL COST TO CUSTOMER UNLESS OTHERWISE STATED ABOVE.
COSTOMER IS RESPOSIBLE FOR ANY AND ALL LEGAL COLLECTION COSTS DUE TO LATE OR OVERDUE ACCOUNTS.
Comet Neon, Inc IS REQUIRED TO BE FULLY LISENCED AND INSURED

AUTHORIZED SIGNATURE _____

The above sign(s) remain the property of Comet Neon, Inc. until payment in full is received

Acceptance of Proposal

The above specifications and conditions are satisfactory and are hereby accepted. We authorize Comet Neon, Inc. to do the work as specified. Payment will be made as outlined above.

Signature: Tony Secco

Date of Acceptance: 10/21/14

Department of Business Affairs and Consumer Protection
Small Business Center - Public Way Use Unit
City Hall - 121 N LaSalle Street, Room 800 • Chicago, IL 60602
312-74-GOBIZ / 312-744-6249 • (312) 744-1944 (TTY)
http //www.cityofchicago org/bacp

01/21/2015

Alderman **Proco Joe Moreno**
Ward # **01**
City of Chicago
City Hall, Room **300**
121 North LaSalle Street
Chicago, Illinois 60602

Re: An ordinance to use and maintain a portion of the public right-of-way for **one (1) wind screen(s)** for **UMAMI BURGER**, adjacent to the premises known as **1480 N. Milwaukee Ave.**.

Dear Alderman **Proco Joe Moreno**:

The applicant referenced above has requested the use of the public right-of-way for a **wind screen(s)**. An ordinance has been prepared by the Department of Business Affairs and Consumer Protection – Small Business Center - Public Way Use Unit for presentation to the City Council. Because this request was made for properties located in your ward, as approved by you as per the attached, I respectfully request that you introduce the attached ordinance at the next City Council meeting.

If you have any questions regarding this ordinance, please contact Anthony Bertuca at (312) 744-5506.

Department of Business Affairs and Consumer Protection

City of Chicago

O2015-334

Office of the City Clerk

Document Tracking Sheet

Meeting Date:	1/21/2015
Sponsor(s):	Moreno (1)
Type:	Ordinance
Title:	Grant(s) of privilege in public way for Xoco
Committee(s) Assignment:	Committee on Transportation and Public Way

ORDINANCE
XOCO
Acct. No. 386928 - 1
Permit No. 1113754

Be It Ordained by the City Council of the City of Chicago:

SECTION 1. Permission and authority are hereby given and granted to XOCO, upon the terms and subject to the conditions of this ordinance to construct, install, maintain and use one (1) Bicycle Rack(s) on the public right-of-way adjacent to its premises known as 1471 N. Milwaukee Ave..

Said Bicycle Rack(s) at N HONORE ST measure(s):
One (1) at nine point two five (9.25) feet in length, and two point three seven (2.37) feet in width for a total of twenty-one point nine two (21.92) square feet.

The location of said privilege shall be as shown on prints kept on file with the Department of Business Affairs and Consumer Protection and the Office of the City Clerk.

Said privilege shall be constructed in accordance with plans and specifications approved by the Department of Planning and Development and Department of Transportation (Division of Project Development).

This grant of privilege in the public way shall be subject to the provisions of Section 10-28-015 and all other required provisions of the Municipal Code of Chicago.

The grantee shall pay to the City of Chicago as compensation for the privilege #1113754 herein granted the sum of zero ($.00) per annum in advance.

A 25% penalty will be added for payments received after due date.

The permit holder agrees to hold the City of Chicago harmless for any damage, relocation or replacement costs associated with damage, relocation or removal of private property caused by the City performing work in the public way.

Authority herein given and granted for a period of five (5) years from and after Date of Passage.

Alderman _____

Proco Joe Moreno 1st Ward

XOLO, LLC
1471 N. Milwaukee Avenue
Chicago, IL 60622

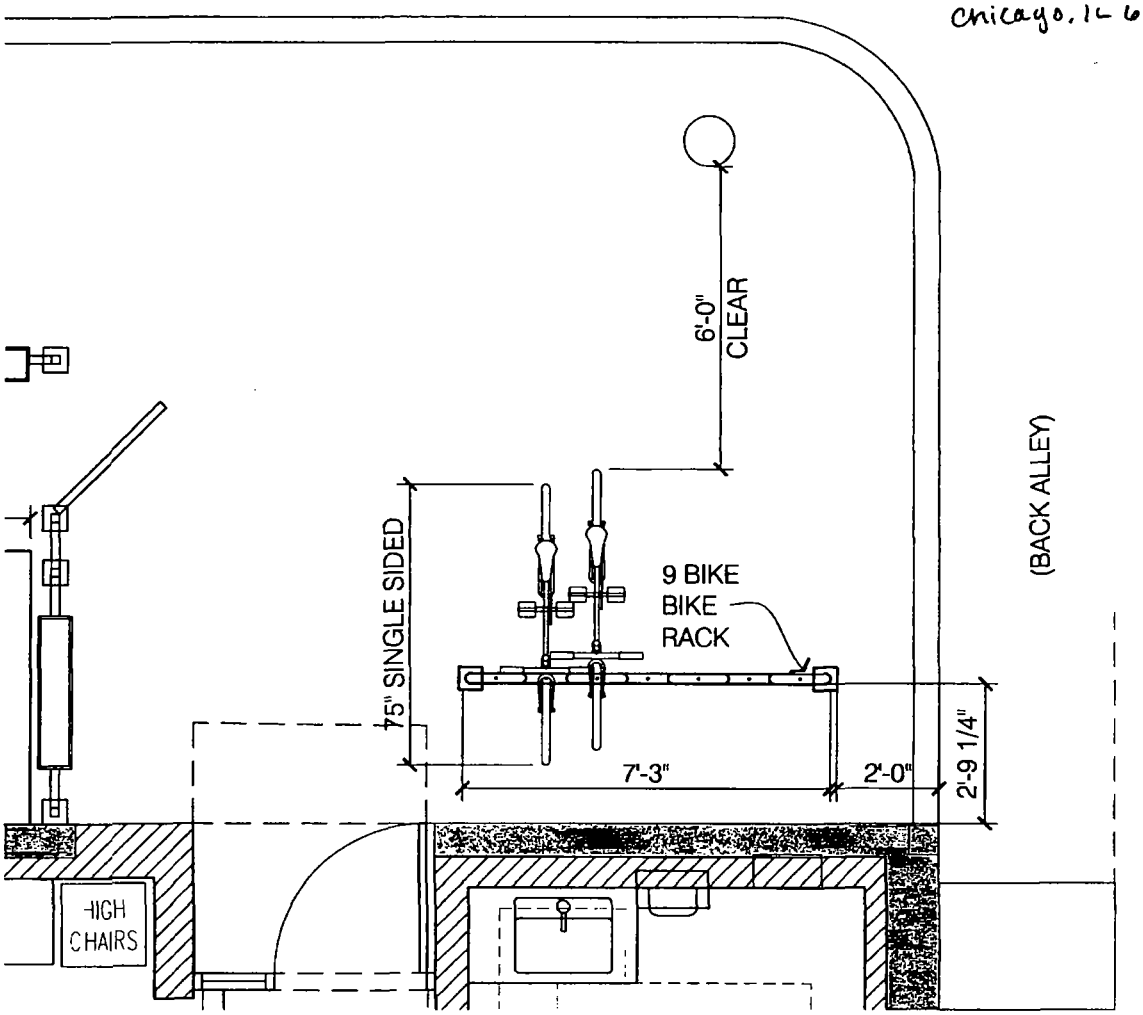

Department of Business Affairs and Consumer Protection
Small Business Center - Public Way Use Unit
City Hall - 121 N. LaSalle Street, Room 800 • Chicago, IL 60602
312-74-GOBIZ / 312-744-6249 • (312) 744-1944 (TTY)
http://www.cityofchicago.org/bacp

01/21/2015

Alderman **Proco Joe Moreno**
Ward # **01**
City of Chicago
City Hall, Room **300**
121 North LaSalle Street
Chicago, Illinois 60602

Re: An ordinance to use and maintain a portion of the public right-of-way for **one (1) bicycle rack(s)** for **XOCO**, adjacent to the premises known as **1471 N. Milwaukee Ave.**.

Dear Alderman **Proco Joe Moreno**:

The applicant referenced above has requested the use of the public right-of-way for a **bicycle rack(s)**. An ordinance has been prepared by the Department of Business Affairs and Consumer Protection – Small Business Center - Public Way Use Unit for presentation to the City Council. Because this request was made for properties located in your ward, as approved by you as per the attached, I respectfully request that you introduce the attached ordinance at the next City Council meeting.

If you have any questions regarding this ordinance, please contact Anthony Bertuca at (312) 744-5506.

Department of Business Affairs and Consumer Protection

City of Chicago

O2015-338

Office of the City Clerk

Document Tracking Sheet

Meeting Date:	1/21/2015
Sponsor(s):	Moreno (1)
Type:	Ordinance
Title:	Grant(s) of privilege in public way for 90 Miles Cuban Cafe
Committee(s) Assignment:	Committee on Transportation and Public Way

ORDINANCE
90 MILES CUBAN CAFE
Acct. No. 344334 - 1
Permit No. 1111184

Be It Ordained by the City Council of the City of Chicago:

SECTION 1. Permission and authority are hereby given and granted to 90 MILES CUBAN CAFE, upon the terms and subject to the conditions of this ordinance to maintain and use one (1) sign(s) projecting over the public right-of-way attached to its premises known as 2540 W. Armitage Ave..

Said sign structure(s) measures as follows; along W. Armitage Avenue:
One (1) at six (6) feet in length, four (4) feet in height and twelve point six seven (12.67) feet above grade level.

The location of said privilege shall be as shown on prints kept on file with the Department of Business Affairs and Consumer Protection and the Office of the City Clerk.

Said privilege shall be constructed in accordance with plans and specifications approved by the Department of Transportation (Division of Project Development) and Zoning Department - Signs.

This grant of privilege in the public way shall be subject to the provisions of Section 10-28-015 and all other required provisions of the Municipal Code of Chicago.

The grantee shall pay to the City of Chicago as compensation for the privilege #1111184 herein granted the sum of one hundred ($100.00) per annum in advance.

A 25% penalty will be added for payments received after due date.

The permit holder agrees to hold the City of Chicago harmless for any damage, relocation or replacement costs associated with damage, relocation or removal of private property caused by the City performing work in the public way.

Authority herein given and granted for a period of five (5) years from and after Date of Passage.

Alderman _____

Proco Joe Moreno 1st Ward

Property Location: 2540 W. Armitage
Chicago, IL 60647

Organization Name: 90 Miles. Cuban Cafe

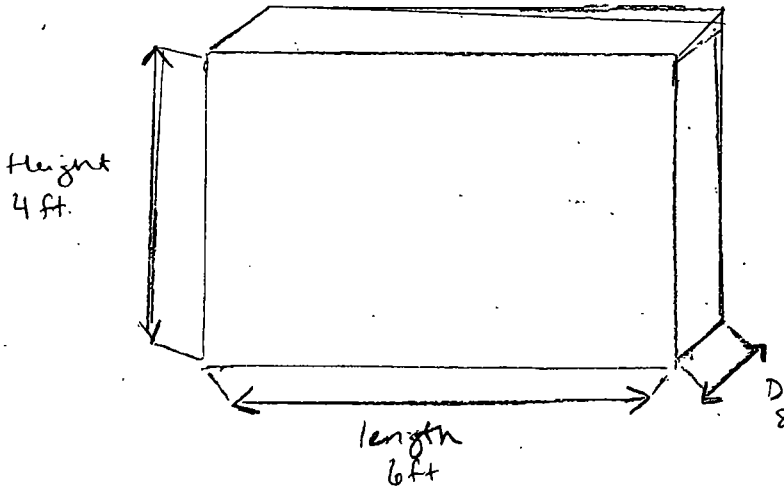

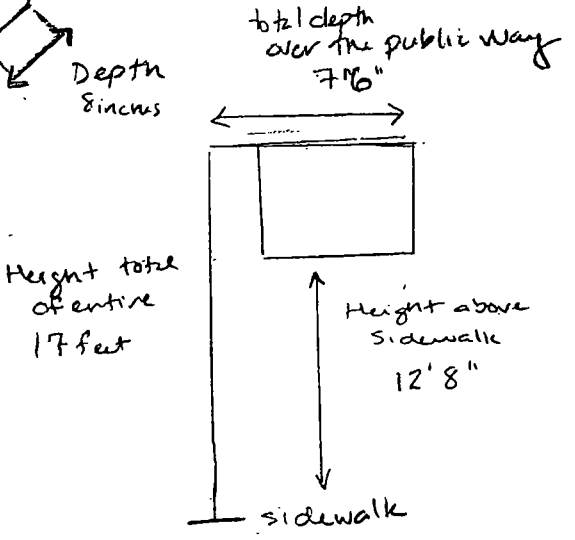

Department of Business Affairs and Consumer Protection
Small Business Center - Public Way Use Unit
City Hall - 121 N. LaSalle Street, Room 800 • Chicago, IL 60602
312-74-GOBIZ / 312-744-6249 • (312) 744-1944 (TTY)
http://www.cityofchicago.org/bacp

01/21/2015

Alderman **Proco Joe Moreno**
Ward # **01**
City of Chicago
City Hall, Room **300**
121 North LaSalle Street
Chicago, Illinois 60602

Re: An ordinance to use and maintain a portion of the public right-of-way for **one (1) sign(s)** for **90 MILES CUBAN CAFE**, adjacent to the premises known as **2540 W. Armitage Ave.**.

Dear Alderman **Proco Joe Moreno**:

The applicant referenced above has requested the use of the public right-of-way for a **sign(s)**. An ordinance has been prepared by the Department of Business Affairs and Consumer Protection – Small Business Center - Public Way Use Unit for presentation to the City Council. Because this request was made for properties located in your ward, as approved by you as per the attached, I respectfully request that you introduce the attached ordinance at the next City Council meeting.

If you have any questions regarding this ordinance, please contact Anthony Bertuca at (312) 744-5506.

Department of Business Affairs and Consumer Protection

City of Chicago

O2015-648

Office of the City Clerk

Document Tracking Sheet

Meeting Date:	1/21/2015
Sponsor(s):	Moreno (1)
Type:	Ordinance
Title:	Grant(s) of privilege in public way for 5411 Empanadas
Committee(s) Assignment:	Committee on Transportation and Public Way

ORDINANCE
5411 EMPANADAS
Acct. No. 387816 - 1
Permit No. 1116044

Be It Ordained by the City Council of the City of Chicago:

SECTION 1. Permission and authority are hereby given and granted to 5411 EMPANADAS, upon the terms and subject to the conditions of this ordinance to construct, install, maintain and use one (1) Wind Screen(s) on the public right-of-way adjacent to its premises known as 2045 W. North Ave..

Said Wind Screen(s) at W. North Avenue measure(s):
One (1) at six point two one (6.21) feet in length, and three point four one (3.41) feet in width for a total of twenty-one point one eight (21.18) square feet.

The location of said privilege shall be as shown on prints kept on file with the Department of Business Affairs and Consumer Protection and the Office of the City Clerk.

Said privilege shall be constructed in accordance with plans and specifications approved by the Department of Transportation (Division of Project Development).

This grant of privilege in the public way shall be subject to the provisions of Section 10-28-015 and all other required provisions of the Municipal Code of Chicago.

The grantee shall pay to the City of Chicago as compensation for the privilege #1116044 herein granted the sum of four hundred ($400.00) per annum in advance.

A 25% penalty will be added for payments received after due date.

The permit holder agrees to hold the City of Chicago harmless for any damage, relocation or replacement costs associated with damage, relocation or removal of private property caused by the City performing work in the public way.

Authority herein given and granted for a period of five (5) years from and after Date of Passage.

Alderman _____

Proco Joe Moreno 1st Ward

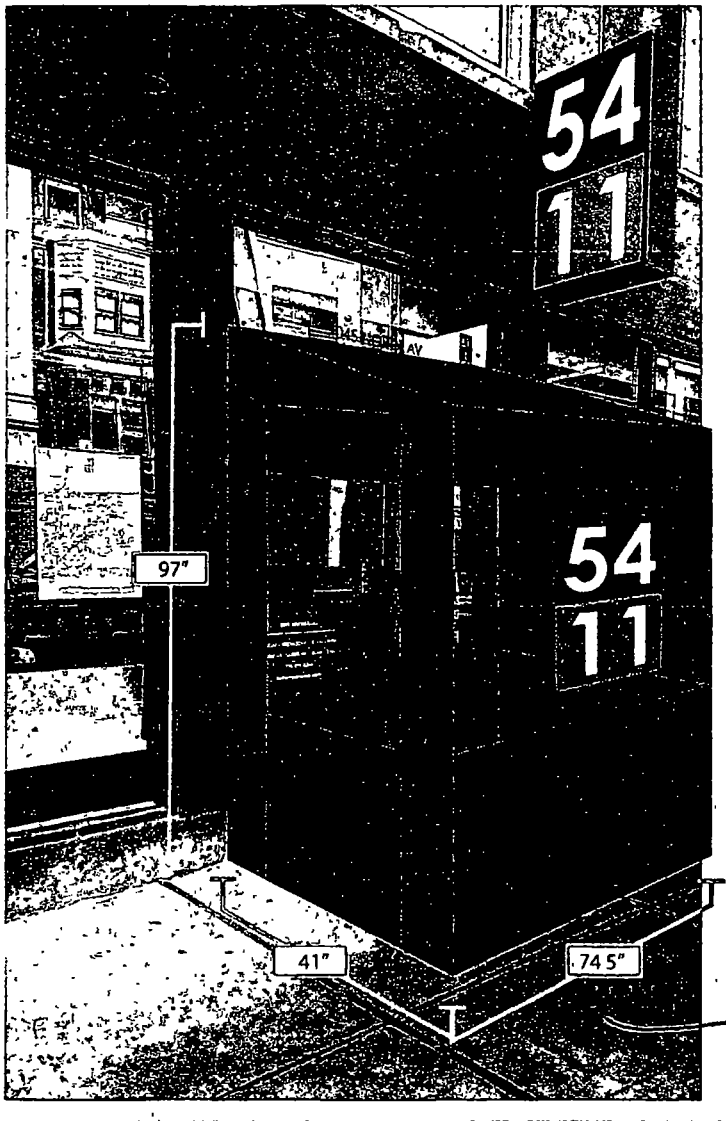

Sidewalk.
This Leaves 72" free in front of vestibulee.

Department of Business Affairs and Consumer Protection
Small Business Center - Public Way Use Unit
City Hall - 121 N. LaSalle Street, Room 800 • Chicago, IL 60602
312-74-GOBIZ / 312-744-6249 • (312) 744-1944 (TTY)
http://www.cityofchicago.org/bacp

01/21/2015

Alderman **Proco Joe Moreno**
Ward # **01**
City of Chicago
City Hall, Room **300**
121 North LaSalle Street
Chicago, Illinois 60602

Re: An ordinance to use and maintain a portion of the public right-of-way for **one (1) wind screen(s)** for **5411 EMPANADAS**, adjacent to the premises known as **2045 W. North Ave.**.

Dear Alderman **Proco Joe Moreno**:

The applicant referenced above has requested the use of the public right-of-way for a **wind screen(s)**. An ordinance has been prepared by the Department of Business Affairs and Consumer Protection – Small Business Center - Public Way Use Unit for presentation to the City Council. Because this request was made for properties located in your ward, as approved by you as per the attached, I respectfully request that you introduce the attached ordinance at the next City Council meeting.

If you have any questions regarding this ordinance, please contact Anthony Bertuca at (312) 744-5506.

Department of Business Affairs and Consumer Protection

City of Chicago

O2015-347

Office of the City Clerk

Document Tracking Sheet

Meeting Date:	1/21/2015
Sponsor(s):	Fioretti (2)
Type:	Ordinance
Title:	Grant(s) of privilege in public way for Chicago Club, The - light fixtures
Committee(s) Assignment:	Committee on Transportation and Public Way

ORDINANCE
THE CHICAGO CLUB
Acct. No. 85643 - 1
Permit No. 1116351

Be It Ordained by the City Council of the City of Chicago:

SECTION 1. Permission and authority are hereby given and granted to THE CHICAGO CLUB, upon the terms and subject to the conditions of this ordinance to maintain and use, as now constructed, one (1) Light Fixture(s) projecting over the public right-of-way adjacent to its premises known as 81 E. Van Buren St..

Said Light Fixture(s) at E. Van Buren Street & S. Michiigan Avenue measure(s):
One (1) at point six seven (.67) feet in length, point six seven (.67) feet in width and twelve (12) feet above grade level.

The location of said privilege shall be as shown on prints kept on file with the Department of Business Affairs and Consumer Protection and the Office of the City Clerk.

Said privilege shall be constructed in accordance with plans and specifications approved by the Department of Transportation (Division of Project Development).

This grant of privilege in the public way shall be subject to the provisions of Section 10-28-015 and all other required provisions of the Municipal Code of Chicago.

The grantee shall pay to the City of Chicago as compensation for the privilege #1116351 herein granted the sum of seventy-five ($75.00) per annum in advance.

A 25% penalty will be added for payments received after due date.

The permit holder agrees to hold the City of Chicago harmless for any damage, relocation or replacement costs associated with damage, relocation or removal of private property caused by the City performing work in the public way.

Authority herein given and granted for a period of five (5) years from and after 11/03/2009.

Alderman _____
Bob Fioretti 2nd Ward

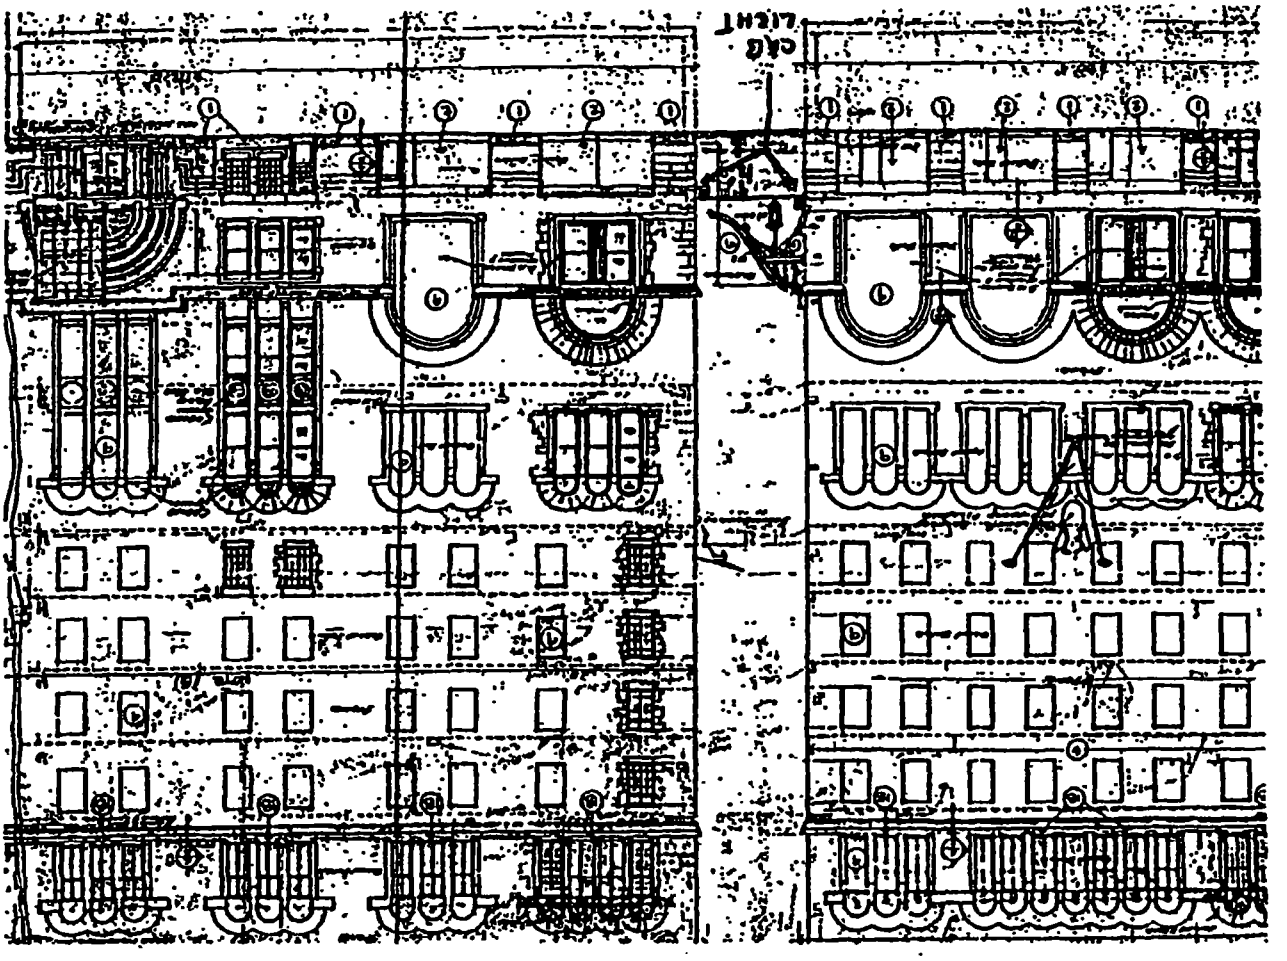
EXIT LIGHT

Department of Business Affairs and Consumer Protection
Small Business Center - Public Way Use Unit
City Hall - 121 N. LaSalle Street, Room 800 • Chicago, IL 60602
312-74-GOBIZ / 312-744-6249 • (312) 744-1944 (TTY)
http://www.cityofchicago.org/bacp

01/21/2015

Alderman **Bob Fioretti**
Ward # **02**
City of Chicago
City Hall, Room **300**
121 North LaSalle Street
Chicago, Illinois 60602

Re: An ordinance to use and maintain a portion of the public right-of-way for **one (1) light fixture(s)** for **THE CHICAGO CLUB**, adjacent to the premises known as **81 E. Van Buren St.**.

Dear Alderman **Bob Fioretti**:

The applicant referenced above has requested the use of the public right-of-way for a **light fixture(s)**. An ordinance has been prepared by the Department of Business Affairs and Consumer Protection – Small Business Center - Public Way Use Unit for presentation to the City Council. Because this request was made for properties located in your ward, as approved by you as per the attached, I respectfully request that you introduce the attached ordinance at the next City Council meeting.

If you have any questions regarding this ordinance, please contact Anthony Bertuca at (312) 744-5506.

Department of Business Affairs and Consumer Protection

City of Chicago

O2015-350

Office of the City Clerk

Document Tracking Sheet

Meeting Date:	1/21/2015
Sponsor(s):	Fioretti (2)
Type:	Ordinance
Title:	Grant(s) of privilege in public way for Chicago Club, The - flagpoles
Committee(s) Assignment:	Committee on Transportation and Public Way

ORDINANCE
THE CHICAGO CLUB
Acct. No. 85643 - 1
Permit No. 1115741

Be It Ordained by the City Council of the City of Chicago:

SECTION 1. Permission and authority are hereby given and granted to THE CHICAGO CLUB, upon the terms and subject to the conditions of this ordinance to maintain and use, as now constructed, two (2) Flag Pole(s) projecting over the public right-of-way adjacent to its premises known as 81 E. Van Buren St..

Said Flag Pole(s) at S. Michigan Avenue measure(s):
Two (2) at one (1) foot in length, and eleven (11) feet in width for a total of twenty-two (22) square feet.

The location of said privilege shall be as shown on prints kept on file with the Department of Business Affairs and Consumer Protection and the Office of the City Clerk.

Said privilege shall be constructed in accordance with plans and specifications approved by the Department of Transportation (Division of Project Development).

This grant of privilege in the public way shall be subject to the provisions of Section 10-28-015 and all other required provisions of the Municipal Code of Chicago.

The grantee shall pay to the City of Chicago as compensation for the privilege #1115741 herein granted the sum of one hundred fifty ($150.00) per annum in advance.

A 25% penalty will be added for payments received after due date.

The permit holder agrees to hold the City of Chicago harmless for any damage, relocation or replacement costs associated with damage, relocation or removal of private property caused by the City performing work in the public way.

Authority herein given and granted for a period of five (5) years from and after 11/03/2014.

Alderman _____

Bob Fioretti 2nd Ward

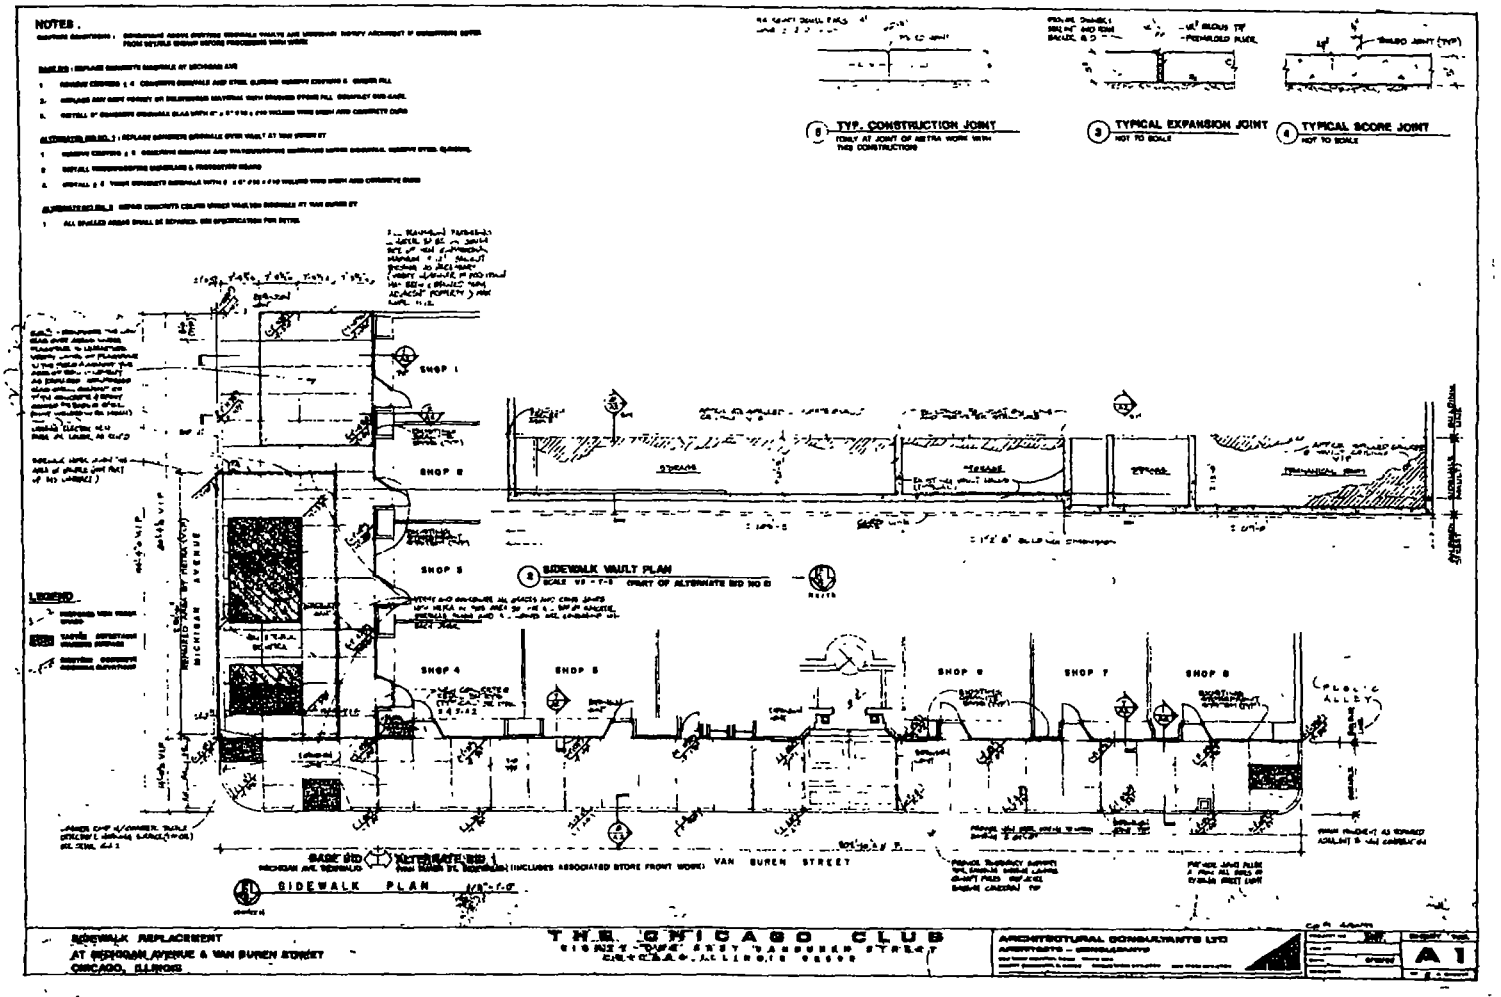
NOTES .
TYP. CONSTRUCTION JOINT
TYPICAL EXPANSION JOINT
TYPICAL SCORE JOINT
SIDEWALK VAULT PLAN
SIDEWALK PLAN
LEGEND
SHOP 1
SHOP 2
SHOP 3
SHOP 4
SHOP 5
SHOP 6
SHOP 7
SHOP 8
MICHIGAN AVENUE
VAN BUREN STREET
PUBLIC ALLEY
BASE BID
ALTERNATE BID 1
SIDEWALK REPLACEMENT
AT MICHIGAN AVENUE & VAN BUREN STREET
CHICAGO, ILLINOIS
THE CHICAGO CLUB
ARCHITECTURAL CONSULTANTS LTD
A1

Department of Business Affairs and Consumer Protection
Small Business Center - Public Way Use Unit
City Hall - 121 N. LaSalle Street, Room 800 • Chicago, IL 60602
312-74-GOBIZ / 312-744-6249 • (312) 744-1944 (TTY)
http://www.cityofchicago.org/bacp

01/21/2015

Alderman **Bob Fioretti**
Ward # **02**
City of Chicago
City Hall, Room **300**
121 North LaSalle Street
Chicago, Illinois 60602

Re: An ordinance to use and maintain a portion of the public right-of-way for **two (2) flag pole(s)** for **THE CHICAGO CLUB**, adjacent to the premises known as **81 E. Van Buren St.**.

Dear Alderman **Bob Fioretti**:

The applicant referenced above has requested the use of the public right-of-way for a **flag pole(s)**. An ordinance has been prepared by the Department of Business Affairs and Consumer Protection – Small Business Center - Public Way Use Unit for presentation to the City Council. Because this request was made for properties located in your ward, as approved by you as per the attached, I respectfully request that you introduce the attached ordinance at the next City Council meeting.

If you have any questions regarding this ordinance, please contact Anthony Bertuca at (312) 744-5506.

Department of Business Affairs and Consumer Protection

City of Chicago

O2015-354

Office of the City Clerk

Document Tracking Sheet

Meeting Date:	1/21/2015
Sponsor(s):	Fioretti (2)
Type:	Ordinance
Title:	Grant(s) of privilege in public way for Chicago Club, The - exterior mount
Committee(s) Assignment:	Committee on Transportation and Public Way

ORDINANCE
THE CHICAGO CLUB
Acct. No. 85643 - 1
Permit No. 1116303

Be It Ordained by the City Council of the City of Chicago:

SECTION 1. Permission and authority are hereby given and granted to THE CHICAGO CLUB, upon the terms and subject to the conditions of this ordinance to maintain and use, as now constructed, one (1) Exterior mount (Decorative Eagle) projecting over the public right-of-way adjacent to its premises known as 81 E. Van Buren St..

Said Exterior mount (Decorative Eagle) at S. Michigan Avenue measure(s):
Existing decorative eagle measure approximately three (3) feet in height, two point five (2.5) feet in width and fifty (50) feet above grade level.

The location of said privilege shall be as shown on prints kept on file with the Department of Business Affairs and Consumer Protection and the Office of the City Clerk.

Said privilege shall be constructed in accordance with plans and specifications approved by the Department of Transportation (Division of Project Development).

This grant of privilege in the public way shall be subject to the provisions of Section 10-28-015 and all other required provisions of the Municipal Code of Chicago.

The grantee shall pay to the City of Chicago as compensation for the privilege #1116303 herein granted the sum of four hundred ($400.00) per annum in advance.

A 25% penalty will be added for payments received after due date.

The permit holder agrees to hold the City of Chicago harmless for any damage, relocation or replacement costs associated with damage, relocation or removal of private property caused by the City performing work in the public way.

Authority herein given and granted for a period of five (5) years ~~from~~ and after 11/03/2009.

Alderman _____

Bob Fioretti 2nd Ward

Peoria
Eagle

Department of Business Affairs and Consumer Protection
Small Business Center- Public Way Use Unit
City Hall - 121 N. LaSalle Street Room 800 • Chicago, IL 60602
(312)-74-GOBIZ (312-744-6249) • (312) 744-1944 (TTY)
http://www.cityofchicago.org/bacp

01/21/2015

Alderman **Bob Fioretti**
Ward # **02**
City of Chicago
City Hall, Room **300**
121 North LaSalle Street
Chicago, Illinois 60602

Re: An ordinance to use and maintain a portion of the public right-of-way for **one (1) exterior mount(s)** for **THE CHICAGO CLUB**, adjacent to the premises known as **81 E. Van Buren St.**.

Dear Alderman **Bob Fioretti**:

The applicant referenced above has requested the use of the public right-of-way for a **exterior mount(s)**. An ordinance has been prepared by the Department of Business Affairs and Consumer Protection – Small Business Center - Public Way Use Unit for presentation to the City Council. Because this request was made for properties located in your ward, as approved by you as per the attached, I respectfully request that you introduce the attached ordinance at the next City Council meeting.

If you have any questions regarding this ordinance, please contact Anthony Bertuca at (312) 744-5506.

Department of Business Affairs and Consumer Protection

City of Chicago

O2015-366

Office of the City Clerk

Document Tracking Sheet

Meeting Date:	1/21/2015
Sponsor(s):	Fioretti (2)
Type:	Ordinance
Title:	Grant(s) of privilege in public way for Chicago Cultural Mile Assn., Inc.
Committee(s) Assignment:	Committee on Transportation and Public Way

ORDINANCE
Chicago Cultural Mile Association Inc.
Acct. No. 384395 - 2
Permit No. 1116136

Be It Ordained by the City Council of the City of Chicago:

SECTION 1. Permission and authority are hereby given and granted to Chicago Cultural Mile Association Inc., upon the terms and subject to the conditions of this ordinance to construct, install, maintain and use two (2) Light Fixture(s) projecting over the public right-of-way adjacent to its premises known as 1130 S. Michigan Ave..

Said Light Fixture(s) at S. Michigan Avenue measure(s):
Two (2) at point three three (.33) feet in length, point five (.5) feet in width and four (4) feet above grade level.

The location of said privilege shall be as shown on prints kept on file with the Department of Business Affairs and Consumer Protection and the Office of the City Clerk.

Said privilege shall be constructed in accordance with plans and specifications approved by the Department of Transportation (Division of Project Development).

This grant of privilege in the public way shall be subject to the provisions of Section 10-28-015 and all other required provisions of the Municipal Code of Chicago.

The grantee shall pay to the City of Chicago as compensation for the privilege #1116136 herein granted the sum of eighty ($80.00) per annum in advance.

A 25% penalty will be added for payments received after due date.

The permit holder agrees to hold the City of Chicago harmless for any damage, relocation or replacement costs associated with damage, relocation or removal of private property caused by the City performing work in the public way.

Authority herein given and granted for a period of five (5) years from and after Date of Passage.

Alderman _____

Bob Fioretti 2nd Ward

Chicago Cultural Mile Asociation
1130S.Michigan Ave.
Chicagoll.60605

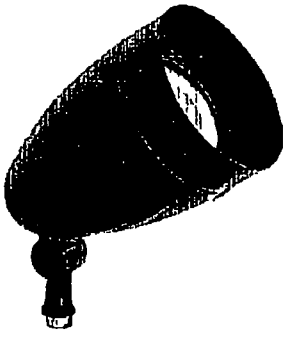

HBLED13YB

Ultra efficient LED and optical design
Rugged die cast aluminum housing with powder coat finish
Glare shield for effective light control
Weatherproof high temperature silicone gaskets
5-year warranty

Single Line Diagram Installation of 15W LED Light fixture.

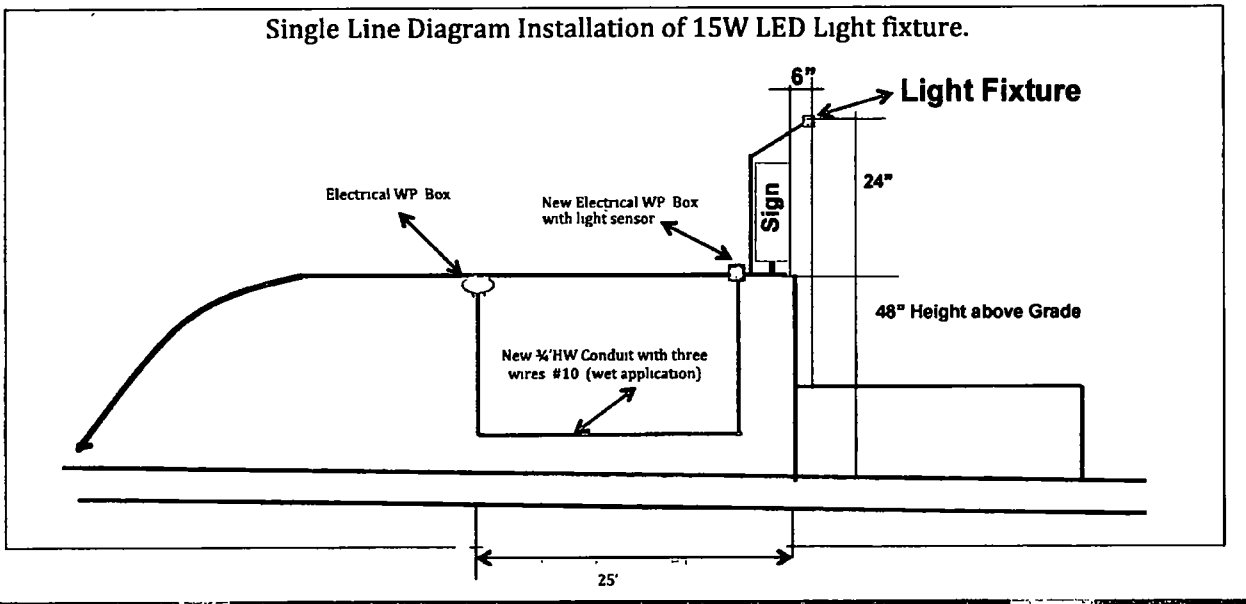

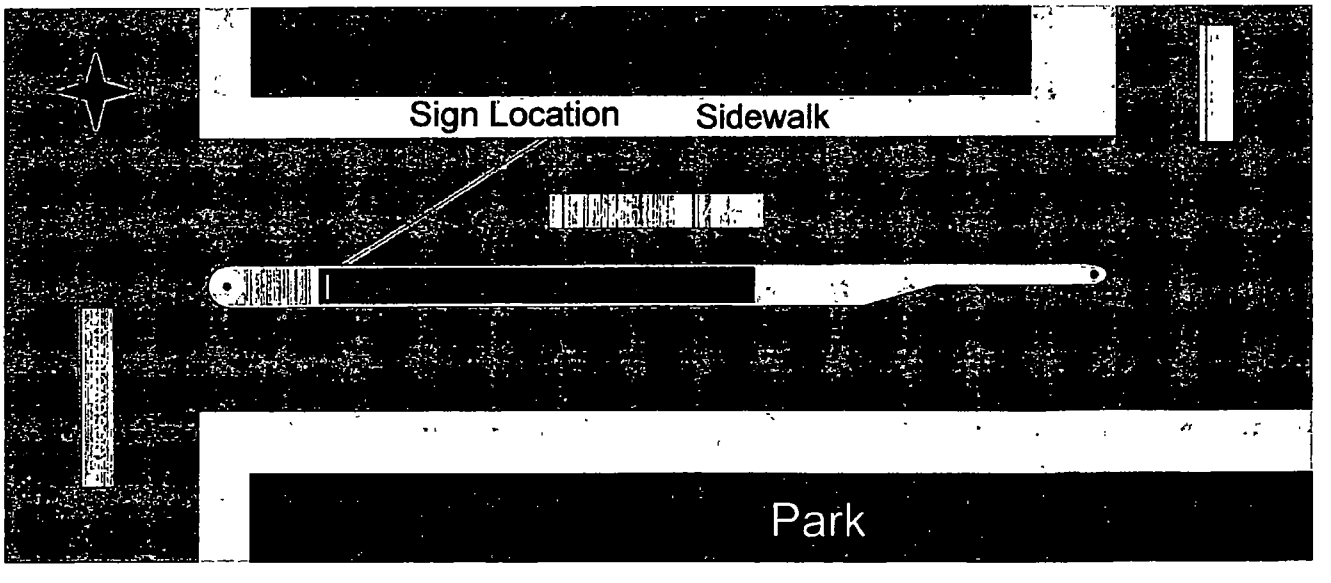

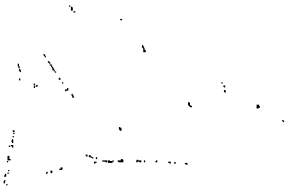

Department of Business Affairs and Consumer Protection
Small Business Center - Public Way Use Unit
City Hall - 121 N. LaSalle Street, Room 800 • Chicago, IL 60602
312-74-GOBIZ / 312-744-6249 • (312) 744-1944 (TTY)
http://www cityofchicago org/bacp

01/21/2015

Alderman **Bob Fioretti**
Ward # **02**
City of Chicago
City Hall, Room **300**
121 North LaSalle Street
Chicago, Illinois 60602

Re: An ordinance to use and maintain a portion of the public right-of-way for **two (2) light fixture(s)** for **Chicago Cultural Mile Association Inc.**, adjacent to the premises known as **1130 S. Michigan Ave.**.

Dear Alderman **Bob Fioretti**:

The applicant referenced above has requested the use of the public right-of-way for a **light fixture(s)**. An ordinance has been prepared by the Department of Business Affairs and Consumer Protection – Small Business Center - Public Way Use Unit for presentation to the City Council. Because this request was made for properties located in your ward, as approved by you as per the attached, I respectfully request that you introduce the attached ordinance at the next City Council meeting.

If you have any questions regarding this ordinance, please contact Anthony Bertuca at (312) 744-5506.

Department of Business Affairs and Consumer Protection

City of Chicago

O2015-371

Office of the City Clerk

Document Tracking Sheet

Meeting Date:	1/21/2015
Sponsor(s):	Fioretti (2)
Type:	Ordinance
Title:	Grant(s) of privilege in public way for Francis Wisniewski
Committee(s) Assignment:	Committee on Transportation and Public Way

ORDINANCE
FRANCIS WISNIEWSKI
Acct. No. 348279 - 1
Permit No. 1116295

Be It Ordained by the City Council of the City of Chicago:

SECTION 1. Permission and authority are hereby given and granted to FRANCIS WISNIEWSKI, upon the terms and subject to the conditions of this ordinance to maintain and use, as now constructed, one (1) Fire Escape(s) projecting over the public right-of-way adjacent to its premises known as 1140 W. Monroe St..

Said Fire Escape(s) at W. Arcade Place measure(s):
One (1) at eighteen (18) feet in length, and three (3) feet in width for a total of fifty-four (54) square feet.

The location of said privilege shall be as shown on prints kept on file with the Department of Business Affairs and Consumer Protection and the Office of the City Clerk.

Said privilege shall be constructed in accordance with plans and specifications approved by the Department of Transportation (Division of Project Development).

This grant of privilege in the public way shall be subject to the provisions of Section 10-28-015 and all other required provisions of the Municipal Code of Chicago.

The grantee shall pay to the City of Chicago as compensation for the privilege #1116295 herein granted the sum of four hundred ($400.00) per annum in advance.

A 25% penalty will be added for payments received after due date.

The permit holder agrees to hold the City of Chicago harmless for any damage, relocation or replacement costs associated with damage, relocation or removal of private property caused by the City performing work in the public way.

Authority herein given and granted for a period of five (5) years from and after 12/16/2014.

Alderman

Bob Fioretti 2nd Ward

Department of Business Affairs and Consumer Protection
Small Business Center - Public Way Use Unit
City Hall - 121 N. LaSalle Street, Room 800 • Chicago, IL 60602
312-74-GOBIZ / 312-744-6249 • (312) 744-1944 (TTY)
http://www.cityofchicago.org/bacp

01/21/2015

Alderman **Bob Fioretti**
Ward # **02**
City of Chicago
City Hall, Room **300**
121 North LaSalle Street
Chicago, Illinois 60602

Re: An ordinance to use and maintain a portion of the public right-of-way for **one (1) fire escape(s)** for **FRANCIS WISNIEWSKI**, adjacent to the premises known as **1140 W. Monroe St.**.

Dear Alderman **Bob Fioretti**:

The applicant referenced above has requested the use of the public right-of-way for a **fire escape(s)**. An ordinance has been prepared by the Department of Business Affairs and Consumer Protection – Small Business Center - Public Way Use Unit for presentation to the City Council. Because this request was made for properties located in your ward, as approved by you as per the attached, I respectfully request that you introduce the attached ordinance at the next City Council meeting.

If you have any questions regarding this ordinance, please contact Anthony Bertuca at (312) 744-5506.

Department of Business Affairs and Consumer Protection

City of Chicago

O2015-380

Office of the City Clerk

Document Tracking Sheet

Meeting Date:	1/21/2015
Sponsor(s):	Fioretti (2)
Type:	Ordinance
Title:	Grant(s) of privilege in public way for Haberdasher Sq Lofts Condo
Committee(s) Assignment:	Committee on Transportation and Public Way

ORDINANCE
HABERDASHER SQ LOFTS CONDO
Acct. No. 201471 - 1
Permit No. 1115772

Be It Ordained by the City Council of the City of Chicago:

SECTION 1. Permission and authority are hereby given and granted to HABERDASHER SQ LOFTS CONDO, upon the terms and subject to the conditions of this ordinance to maintain and use, as now constructed, sixty (60) Balcony(s) projecting over the public right-of-way adjacent to its premises known as 728 W. Jackson Blvd..

Said Balcony(s) at W. Jackson Blvd measure(s):
Sixty (60) at thirteen point seven five (13.75) feet in length, and five point five (5.5) feet in width for a total of four thousand five hundred thirty-seven point five (4537.5) square feet.

The location of said privilege shall be as shown on prints kept on file with the Department of Business Affairs and Consumer Protection and the Office of the City Clerk.

Said privilege shall be constructed in accordance with plans and specifications approved by the Department of Planning and Development and Department of Transportation (Division of Project Development).

This grant of privilege in the public way shall be subject to the provisions of Section 10-28-015 and all other required provisions of the Municipal Code of Chicago.

The grantee shall pay to the City of Chicago as compensation for the privilege #1115772 herein granted the sum of four thousand five hundred ($4,500.00) per annum in advance.

A 25% penalty will be added for payments received after due date.

The permit holder agrees to hold the City of Chicago harmless for any damage, relocation or replacement costs associated with damage, relocation or removal of private property caused by the City performing work in the public way.

Authority herein given and granted for a period of five (5) years from and after Date of Passage.

Alderman

Bob Fioretti 2nd Ward

Haberdasher Square Lofts Balcony

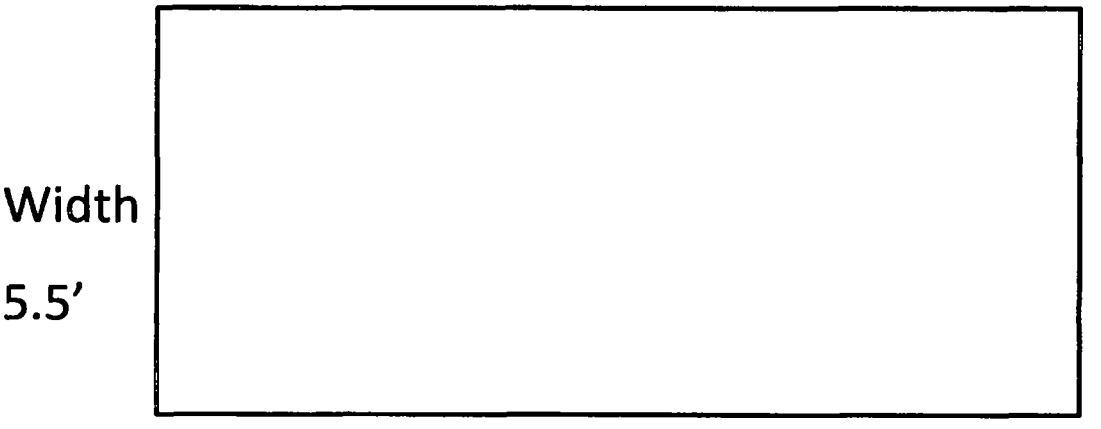

Department of Business Affairs and Consumer Protection
Small Business Center - Public Way Use Unit
City Hall - 121 N. LaSalle Street, Room 800 • Chicago, IL 60602
312-74-GOBIZ / 312-744-6249 • (312) 744-1944 (TTY)
http://www.cityofchicago.org/bacp

01/21/2015

Alderman **Bob Fioretti**
Ward # **02**
City of Chicago
City Hall, Room **300**
121 North LaSalle Street
Chicago, Illinois 60602

Re: An ordinance to use and maintain a portion of the public right-of-way for **sixty (60) balcony(ies)** for **HABERDASHER SQ LOFTS CONDO**, adjacent to the premises known as **728 W. Jackson Blvd.**.

Dear Alderman **Bob Fioretti**:

The applicant referenced above has requested the use of the public right-of-way for a **balcony(ies)**. An ordinance has been prepared by the Department of Business Affairs and Consumer Protection – Small Business Center - Public Way Use Unit for presentation to the City Council. Because this request was made for properties located in your ward, as approved by you as per the attached, I respectfully request that you introduce the attached ordinance at the next City Council meeting.

If you have any questions regarding this ordinance, please contact Anthony Bertuca at (312) 744-5506.

Department of Business Affairs and Consumer Protection

City of Chicago

O2015-492

Office of the City Clerk

Document Tracking Sheet

Meeting Date:	1/21/2015
Sponsor(s):	Fioretti (2)
Type:	Ordinance
Title:	Grant(s) of privilege in public way for Happy Chinese Kitchen
Committee(s) Assignment:	Committee on Transportation and Public Way

ORDINANCE
HAPPY CHINESE KITCHEN
Acct. No. 393714 - 1
Permit No. 1115478

Be It Ordained by the City Council of the City of Chicago:

SECTION 1. Permission and authority are hereby given and granted to HAPPY CHINESE KITCHEN, upon the terms and subject to the conditions of this ordinance to maintain and use one (1) sign(s) projecting over the public right-of-way attached to its premises known as 80 E. Cermak Rd..

Said sign structure(s) measures as follows; along E Cermak Rd:
One (1) at eighteen point three three (18.33) feet in length, four point one seven (4.17) feet in height and ten (10) feet above grade level.

The location of said privilege shall be as shown on prints kept on file with the Department of Business Affairs and Consumer Protection and the Office of the City Clerk.

Said privilege shall be constructed in accordance with plans and specifications approved by the Department of Transportation (Division of Project Development) and Zoning Department - Signs.

This grant of privilege in the public way shall be subject to the provisions of Section 10-28-015 and all other required provisions of the Municipal Code of Chicago.

The grantee shall pay to the City of Chicago as compensation for the privilege #1115478 herein granted the sum of three hundred ($300.00) per annum in advance.

A 25% penalty will be added for payments received after due date.

The permit holder agrees to hold the City of Chicago harmless for any damage, relocation or replacement costs associated with damage, relocation or removal of private property caused by the City performing work in the public way.

Authority herein given and granted for a period of ~~five (5) years~~ from and after Date of Passage.

Alderman _____

Bob Fioretti 2nd Ward

SIGN 1: INTERNALLY ILLUMINATED CHANNEL LETTER

Front-Lit, Plex-Face Channel Letters w/ LED, Raceway Mounted • Front View

SCALE 0/0" = 1' 0" • For Production / For Presentation

MONSIBIC™ Sign & Graphics	**Client Name:** Happy Chinese Kitchen **Location:** 80 East. Cermak Rd. Unit B Chicago, IL 60616	**Start Date:** 06-30-14 **Last Revision:** **Job#:** 0065 **Drawing#:** **Page:** 2 of 3	• Client Approval • Landlord Approval	**Sales Rep:** kw **Designer:** kw

© COPYRIGHT 2013, BY MONSIBIC INC. -ALL DESIGNS PRESENTED ARE THE SOLE PROPERTY OF MONSIBIC INC, AND MAY NOT BE REPRODUCED IN PART OR WHOLE WITHOUT WRITTEN PERMISSION FROM MONSIBIC INC

Department of Business Affairs and Consumer Protection
Small Business Center - Public Way Use Unit
City Hall - 121 N. LaSalle Street, Room 800 • Chicago, IL 60602
312-74-GOBIZ / 312-744-6249 • (312) 744-1944 (TTY)
http://www.cityofchicago.org/bacp

01/21/2015

Alderman **Bob Fioretti**
Ward # **02**
City of Chicago
City Hall, Room **300**
121 North LaSalle Street
Chicago, Illinois 60602

Re: An ordinance to use and maintain a portion of the public right-of-way for **one (1) sign(s)** for **HAPPY CHINESE KITCHEN**, adjacent to the premises known as **80 E. Cermak Rd.**.

Dear Alderman **Bob Fioretti**:

The applicant referenced above has requested the use of the public right-of-way for a **sign(s)**. An ordinance has been prepared by the Department of Business Affairs and Consumer Protection – Small Business Center - Public Way Use Unit for presentation to the City Council. Because this request was made for properties located in your ward, as approved by you as per the attached, I respectfully request that you introduce the attached ordinance at the next City Council meeting.

If you have any questions regarding this ordinance, please contact Anthony Bertuca at (312) 744-5506.

Department of Business Affairs and Consumer Protection

City of Chicago

O2015-499

Office of the City Clerk

Document Tracking Sheet

Meeting Date:	1/21/2015
Sponsor(s):	Fioretti (2)
Type:	Ordinance
Title:	Grant(s) of privilege in public way for Illinois Institute of Technology
Committee(s) Assignment:	Committee on Transportation and Public Way

ORDINANCE
ILLINOIS INSTITUTE OF TECHNOLOGY
Acct. No. 63395 - 5
Permit No. 1116124

Be It Ordained by the City Council of the City of Chicago:

SECTION 1. Permission and authority are hereby given and granted to ILLINOIS INSTITUTE OF TECHNOLOGY, upon the terms and subject to the conditions of this ordinance to maintain and use, as now constructed, eleven (11) Decorative Fence(s) for beautification purposes on the public right-of-way adjacent to its premises known as 565 W. Adams St..

Said Decorative Fence(s) at W. Adams measure(s):
Five (5) at twenty-four (24) feet in length, and one (1) foot in width for a total of one hundred twenty (120) square feet. Existing decorative fences are approximately two (2) feet in height.

Said Decorative Fence(s) at S. Jefferson measure(s):
Six (6) at twenty-four (24) feet in length, and one (1) foot in width for a total of one hundred forty-four (144) square feet. Existing decorative fences are approximately two (2) feet in height.

The location of said privilege shall be as shown on prints kept on file with the Department of Business Affairs and Consumer Protection and the Office of the City Clerk.

Said privilege shall be constructed in accordance with plans and specifications approved by the Department of Planning and Development and Department of Transportation (Division of Project Development).

This grant of privilege in the public way shall be subject to the provisions of Section 10-28-015 and all other required provisions of the Municipal Code of Chicago.

The grantee shall pay to the City of Chicago as compensation for the privilege #1116124 herein granted the sum of zero ($.00) per annum in advance.

A 25% penalty will be added for payments received after due date.

The permit holder agrees to hold the City of Chicago harmless for any damage, relocation or replacement costs associated with damage, relocation or removal of private property caused by the City performing work in the public way.

Authority herein given and granted for a period of five (5) years from and after 11/18/2014.

Alderman _____

Bob Fioretti 2nd Ward

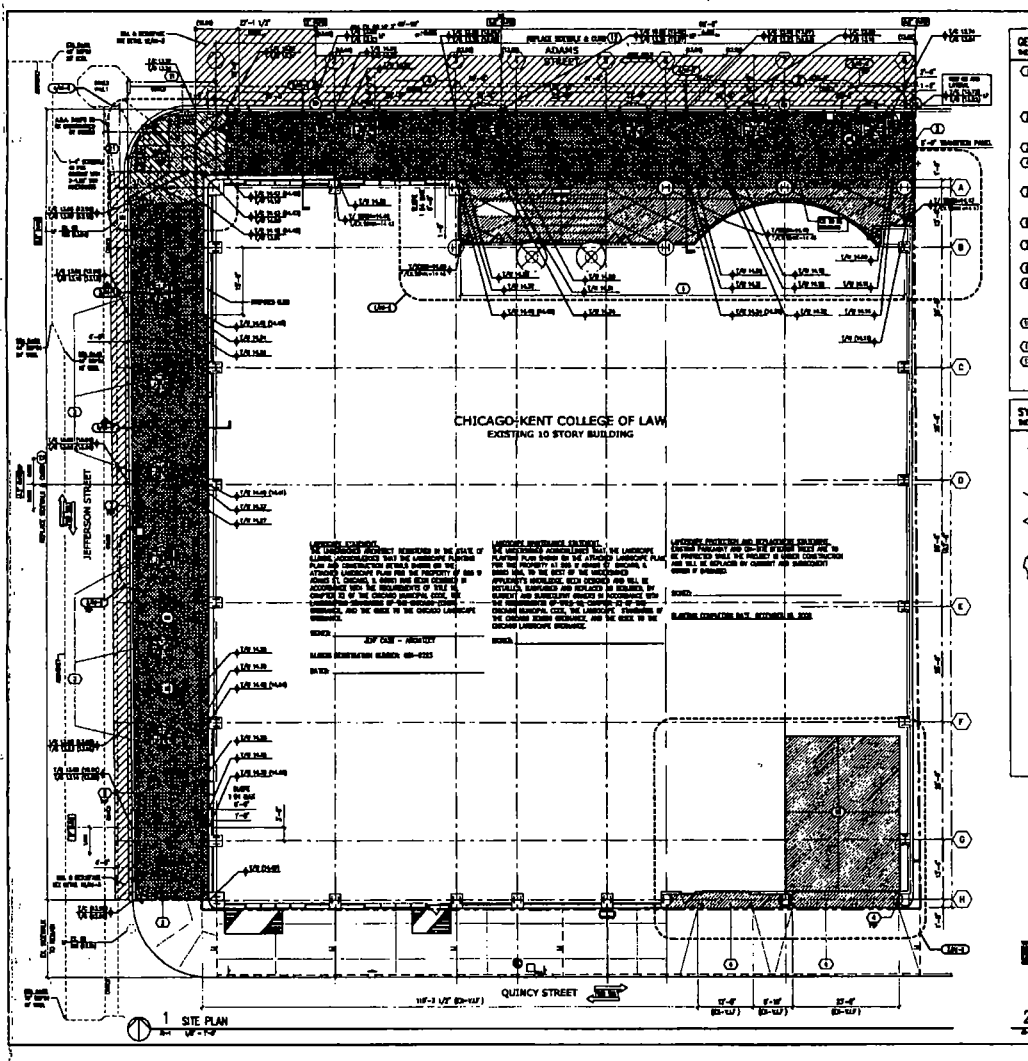

GENERAL KEYNOTES SITE PLAN

THE NOTES BELOW APPLY TO SHEETS A-00 & A-02

1. REMOVE EXISTING STAINLESS STEEL GRATING, CONCRETE TOPPING SLAB, INSULATION & WATERPROOF MEMBRANE AT BUILDING ENTRANCE. INSTALL CO NEW GRATING, WATERPROOF MEMBRANE AND TOPPING SLAB. MATCH EXISTING SLAB COLOR, TEXTURE AND SAMPLE PATTERN. INSTALL NEW INSULATION TO UNDERSIDE OF EXISTING METAL DECK.
2. SAWCUT AND REMOVE EXISTING CONCRETE WALK AT EXISTING CONTRACTION JOINTS. INSTALL NEW 3" PCC PAVEMENT SLAB OR MIN. 6" THICK CONCRETE MATCH EXISTING SLAB COLOR, TEXTURE AND SAWCUT PATTERN.
3. EXISTING PARKWAY TREE.
4. SAWCUT AND REMOVE EXISTING CONCRETE SLAB, WATERPROOF MEMBRANE, AND INSULATION. INSTALL NEW INSULATION AND NEW CONCRETE WATERPROOF MEMBRANE AND TOPPING SLAB.
5. REMOVE EXISTING CONCRETE WALL, RAMPS AND CURB WORK DESIGNATED AREAS. INSTALL NEW 3" PCC WALL. MATCH EXISTING SLAB COLOR, TEXTURE AND EXISTING SAW CUT PATTERN.
6. REMOVE EXISTING AND INSTALL NEW EXTERIOR SEALANT SEALANT AT ALL NEW AND EXISTING CONSTRUCTION AND EXPANSION JOINTS.
7. COORDINATE REMOVAL AND RE-INSTALLATION OF EXISTING PARKING METERS AND SIGNS WITH THE CITY OF CHICAGO DEPARTMENT OF TRANSPORTATION.
8. NEW BOLLARD - R.L.C. PROVIDE 24" CONDUIT TO LOCATION INDICATED BY OWNER.
9. NEW PARKWAY TREE.
10. REPLACE LANDING DOOR SEAMLESS SLAB AND WATERPROOF MEMBRANE. SEE A/M-3.
11. NEW GLASS GUARDRAIL APPROACH AND TRANSITION RAIL BY OWNER.
12. REMOVE 4'-0" OF PAVEMENT ADJACENT TO CURB AND REPAIR SURFACE AS REQUIRED TO ACHIEVE 1.5% MINIMUM MAXIMUM CROSS SLOPE. REPLACE PAVEMENT AND SEALANT.

SYMBOLS SITE PLAN

THE NOTES BELOW APPLY TO SHEETS A-00 & A-02

PROPERTY LINE
NEW EXPANSION JOINT, SEE 9/A3-1 DTL.
NEW SAWCUT - MATCH EXISTING PATTERN
TREE
EX. BIKE RACK TO BE REMOVED
EX. ACCESSIBLE PARKING METER
EX. BOX
EX. STANDPIPE
EX. HOSE BIB
EX. DUPLEX OUTLET
EX. FIRE HYDRANT
EX. STREET LIGHT
EX. TRAFFIC LIGHT
EX. SHRUBS
EX. GRASS
NEW CONCRETE SEATING SLAB
NEW CONCRETE SIDEWALK TO MATCH EXISTING
NEW CONCRETE S.I.D.L. CURB RAMP BY CITY OF CHICAGO
NEW TOPSOIL AND PLANTING BY OWNER

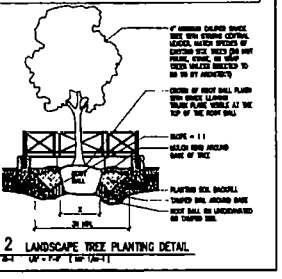

No.	Date	Issue
10	06/09/10	ISSUE FOR CONSTRUCTION
9	01/15/10	ADDENDUM #2 ISSUED
8	07/16/10	CCHRD LINES ADDED
7	06/29/10	CDOT REVISION 3
6	06/21/10	CDOT REVISION 2
5	01/26/10	CDOT REVISION
4	12/14/09	CDOT REVIEW
3	06/30/09	ISSUE FOR PERMIT
2	05/08/09	ISSUE FOR PRICING
1	03/19/09	OWNERS REVIEW

Owner No. 14702
Drawn N VOORHEES
Checked T LARSEN
Proj. Arch./Eng. T LARSEN

CHICAGO-KENT COLLEGE OF LAW
SIDEWALK RENOVATION
565 WEST ADAMS STREET
CHICAGO IL 60661

Project

SIDEWALK RENOVATION SITE / LANDSCAPE PLAN AND NOTES

Drawing Name

Drawing No. A1-1

Department of Business Affairs and Consumer Protection
Small Business Center- Public Way Use Unit
City Hall- 121 N. LaSalle Street Room 800 • Chicago, IL 60602
312-74-GOBIZ / 312-744-6249 • (312) 744-1944 (TTY)
http://www.cityofchicago.org/bacp

01/21/2015

Alderman **Bob Fioretti**
Ward # **02**
City of Chicago
City Hall, Room **300**
121 North LaSalle Street
Chicago, Illinois 60602

Re: An ordinance to use and maintain a portion of the public right-of-way for **eleven (11) decorative fence(s)** for **ILLINOIS INSTITUTE OF TECHNOLOGY**, adjacent to the premises known as **565 W. Adams St.**.

Dear Alderman **Bob Fioretti**:

The applicant referenced above has requested the use of the public right-of-way for **decorative fence(s)**. An ordinance has been prepared by the Department of Business Affairs and Consumer Protection – Small Business Center - Public Way Use Unit for presentation to the City Council. Because this request was made for properties located in your ward, as approved by you as per the attached, I respectfully request that you introduce the attached ordinance at the next City Council meeting.

If you have any questions regarding this ordinance, please contact Anthony Bertuca at (312) 744-5506.

Department of Business Affairs and Consumer Protection

City of Chicago

O2015-504

Office of the City Clerk

Document Tracking Sheet

Meeting Date:	1/21/2015
Sponsor(s):	Fioretti (2)
Type:	Ordinance
Title:	Grant(s) of privilege in public way for Lakeside Bank
Committee(s) Assignment:	Committee on Transportation and Public Way

ORDINANCE
LAKESIDE BANK
Acct. No. 85333 - 10
Permit No. 1115955

Be It Ordained by the City Council of the City of Chicago:

SECTION 1. Permission and authority are hereby given and granted to LAKESIDE BANK, upon the terms and subject to the conditions of this ordinance to maintain and use two (2) sign(s) projecting over the public right-of-way attached to its premises known as 1350 S. Michigan Ave..

Said sign structure(s) measures as follows; along S Michigan Ave (Electric Sign):
One (1) at twenty-eight point eight three (28.83) feet in length, three point one seven (3.17) feet in height and eighteen (18) feet above grade level.

Said sign structure(s) measures as follows; along S Michigan Ave (Digital Imaging Sign):
One (1) at thirteen (13) feet in length, one point four two (1.42) feet in height and ten (10) feet above grade level.

The location of said privilege shall be as shown on prints kept on file with the Department of Business Affairs and Consumer Protection and the Office of the City Clerk.

Said privilege shall be constructed in accordance with plans and specifications approved by the Department of Transportation (Division of Project Development) and Zoning Department - Signs.

This grant of privilege in the public way shall be subject to the provisions of Section 10-28-015 and all other required provisions of the Municipal Code of Chicago.

The grantee shall pay to the City of Chicago as compensation for the privilege #1115955 herein granted the sum of four hundred ($400.00) per annum in advance.

A 25% penalty will be added for payments received after due date.

The permit holder agrees to hold the City of Chicago harmless for any damage, relocation or replacement costs associated with damage, relocation or removal of private property caused by the City performing work in the public way.

Authority herein given and granted for a period of five (5) years from and after Date of Passage.

Alderman

Bob Fioretti 2nd Ward

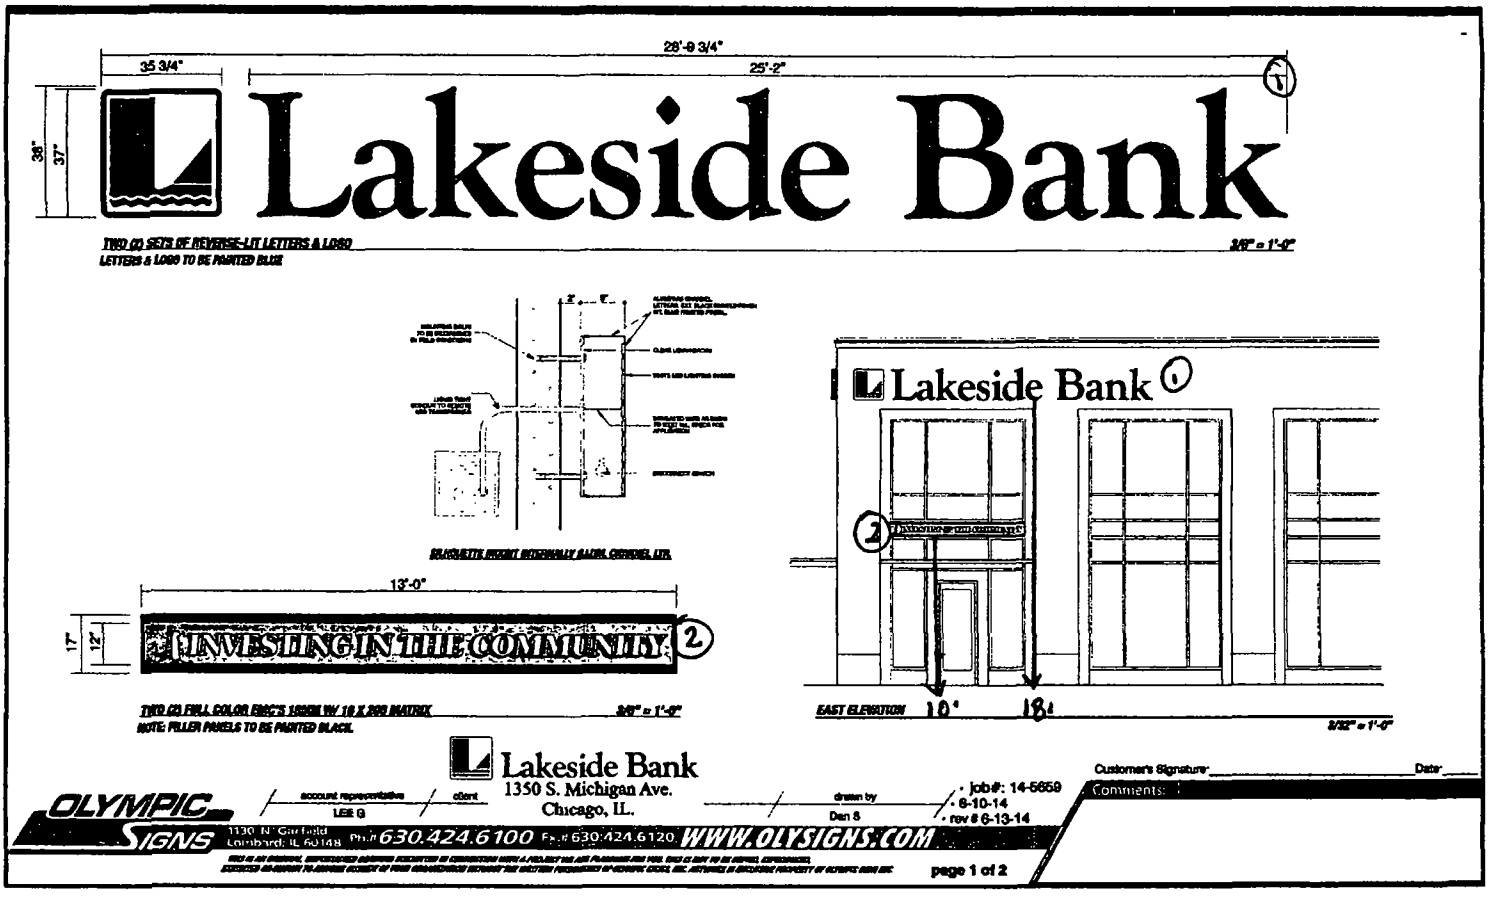
28'-9 3/4"
35 3/4"
25'-2"
1
36"
37"
Lakeside Bank
TWO (2) SETS OF REVERSE-LIT LETTERS & LOGO
LETTERS & LOGO TO BE PAINTED BLUE
3/8" = 1'-0"
13'-0"
1'-7"
1'-2"
INVESTING IN THE COMMUNITY
2
TWO (2) FULL COLOR EMC'S 180W W/ 10 X 200 MATRIX
3/8" = 1'-0"
NOTE: FILLER PANELS TO BE PAINTED BLACK.
Lakeside Bank
1
2
EAST ELEVATION
10'
18'
3/32" = 1'-0"
Lakeside Bank
1350 S. Michigan Ave.
Chicago, IL.
account representative
LEE G
client
drawn by
Dan S
job#: 14-5659
8-10-14
rev 6-13-14
Customer's Signature:
Date:
Comments:
OLYMPIC SIGNS
1130 N. Garfield
Lombard, IL 60148
Ph: 630.424.6100
Fax: 630.424.6120
WWW.OLYSIGNS.COM
page 1 of 2

Department of Business Affairs and Consumer Protection
Small Business Center - Public Way Use Unit
City Hall - 121 N. LaSalle Street, Room 800 • Chicago, IL 60602
312-74-GOBIZ / 312-744-6249 • (312) 744-1944 (TTY)
http://www.cityofchicago.org/bacp

01/21/2015

Alderman **Bob Fioretti**
Ward # **02**
City of Chicago
City Hall, Room **300**
121 North LaSalle Street
Chicago, Illinois 60602

Re: An ordinance to use and maintain a portion of the public right-of-way for **two (2) sign(s)** for **LAKESIDE BANK**, adjacent to the premises known as **1350 S. Michigan Ave.**.

Dear Alderman **Bob Fioretti**:

The applicant referenced above has requested the use of the public right-of-way for a **sign(s)**. An ordinance has been prepared by the Department of Business Affairs and Consumer Protection – Small Business Center - Public Way Use Unit for presentation to the City Council. Because this request was made for properties located in your ward, as approved by you as per the attached, I respectfully request that you introduce the attached ordinance at the next City Council meeting.

If you have any questions regarding this ordinance, please contact Anthony Bertuca at (312) 744-5506.

Department of Business Affairs and Consumer Protection

City of Chicago

O2015-512

Office of the City Clerk

Document Tracking Sheet

Meeting Date:	1/21/2015
Sponsor(s):	Fioretti (2)
Type:	Ordinance
Title:	Grant(s) of privilege in public way for New Harrison Hotel, Inc.
Committee(s) Assignment:	Committee on Transportation and Public Way

ORDINANCE
NEW HARRISON HOTEL INC
Acct. No. 10387 - 2
Permit No. 1116476

Be It Ordained by the City Council of the City of Chicago:

SECTION 1. Permission and authority are hereby given and granted to NEW HARRISON HOTEL INC, upon the terms and subject to the conditions of this ordinance to maintain and use, as now constructed, one (1) Fire Escape(s) projecting over the public right-of-way adjacent to its premises known as 605-609 S. Wabash Ave..

Said Fire Escape(s) at S. Wabash Avenue measure(s):
One (1) at thirty (30) feet in length, and five (5) feet in width for a total of one hundred fifty (150) square feet.

The location of said privilege shall be as shown on prints kept on file with the Department of Business Affairs and Consumer Protection and the Office of the City Clerk.

Said privilege shall be constructed in accordance with plans and specifications approved by the Department of Transportation (Division of Project Development).

This grant of privilege in the public way shall be subject to the provisions of Section 10-28-015 and all other required provisions of the Municipal Code of Chicago.

The grantee shall pay to the City of Chicago as compensation for the privilege #1116476 herein granted the sum of four hundred ($400.00) per annum in advance.

A 25% penalty will be added for payments received after due date.

The permit holder agrees to hold the City of Chicago harmless for any damage, relocation or replacement costs associated with damage, relocation or removal of private property caused by the City performing work in the public way.

Authority herein given and granted for a period of five (5) years from and after 01/13/2014.

Alderman _____

Bob Fioretti 2nd Ward

605 - 609 SOUTH WABASH

Layout of Fire Escape for Public Way Permit

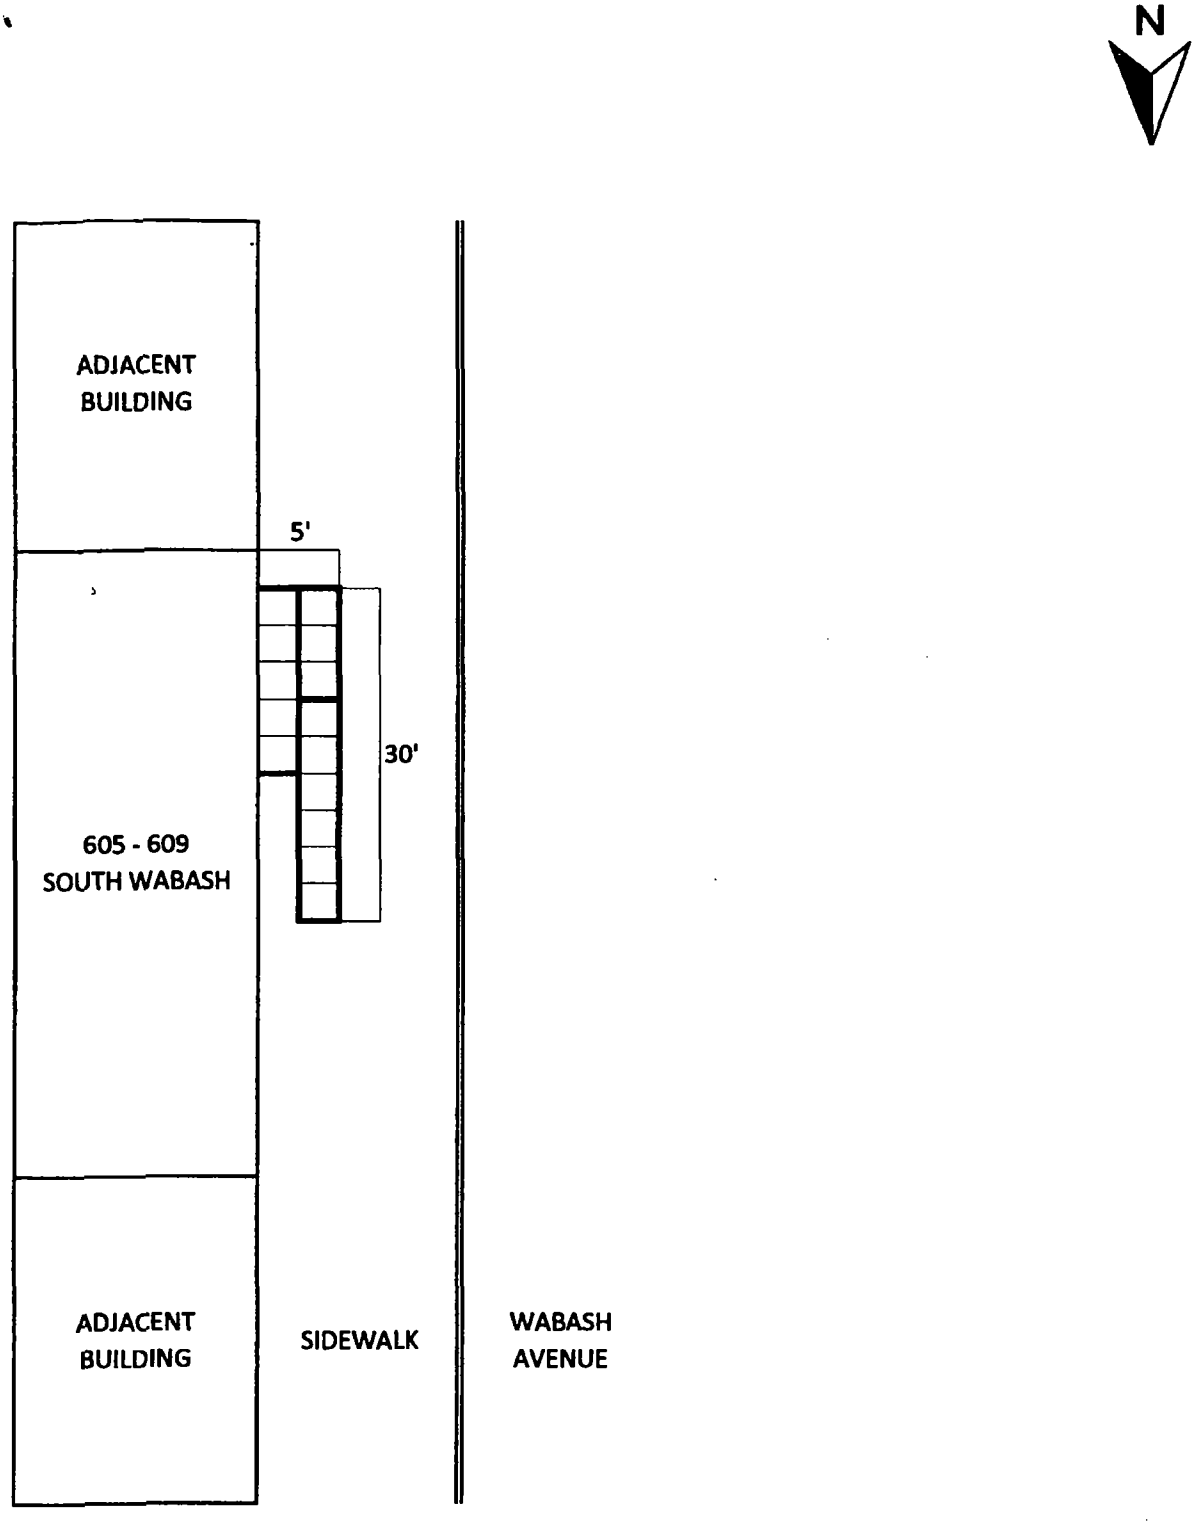

* Bottom of fire escape to ground floor is approximatley 14'

Department of Business Affairs and Consumer Protection
Small Business Center - Public Way Use Unit
City Hall - 121 N LaSalle Street, Room 800 • Chicago, IL 60602
312-74-GOBIZ / 312-744-6249 • (312) 744-1944 (TTY)
http://www.cityofchicago.org/bacp

01/21/2015

Alderman **Bob Fioretti**
Ward # **02**
City of Chicago
City Hall, Room **300**
121 North LaSalle Street
Chicago, Illinois 60602

Re: An ordinance to use and maintain a portion of the public right-of-way for **one (1) fire escape(s)** for **NEW HARRISON HOTEL INC**, adjacent to the premises known as **605-609 S. Wabash Ave.**.

Dear Alderman **Bob Fioretti**:

The applicant referenced above has requested the use of the public right-of-way for a **fire escape(s)**. An ordinance has been prepared by the Department of Business Affairs and Consumer Protection – Small Business Center - Public Way Use Unit for presentation to the City Council. Because this request was made for properties located in your ward, as approved by you as per the attached, I respectfully request that you introduce the attached ordinance at the next City Council meeting.

If you have any questions regarding this ordinance, please contact Anthony Bertuca at (312) 744-5506.

Department of Business Affairs and Consumer Protection

City of Chicago

O2015-518

Office of the City Clerk

Document Tracking Sheet

Meeting Date:	1/21/2015
Sponsor(s):	Fioretti (2)
Type:	Ordinance
Title:	Grant(s) of privilege in public way for Tishman Speyer
Committee(s) Assignment:	Committee on Transportation and Public Way

ORDINANCE
TISHMAN SPEYER
Acct. No. 324692 - 1
Permit No. 1116327

Be It Ordained by the City Council of the City of Chicago:

SECTION 1. Permission and authority are hereby given and granted to TISHMAN SPEYER, upon the terms and subject to the conditions of this ordinance to maintain and use, as now constructed, thirty-nine (39) Bollard(s) on the public right-of-way adjacent to its premises known as 10-30 S. Wacker Dr..

Said Bollard(s) at W. Monroe Street measure(s):
Twenty (20) at one point three three (1.33) foot in length, and one point three three (1.33) foot in width for a total of thirty-five point three eight (35.38) square feet.

Said Bollard(s) at W. Madison Street measure(s):
Nineteen (19) at one point three three (1.33) foot in length, and one point three three (1.33) foot in width for a total of thirty-three point six one (33.61) square feet.

The location of said privilege shall be as shown on prints kept on file with the Department of Business Affairs and Consumer Protection and the Office of the City Clerk.

Said privilege shall be constructed in accordance with plans and specifications approved by the Department of Planning and Development and Department of Transportation (Division of Project Development).

This grant of privilege in the public way shall be subject to the provisions of Section 10-28-015 and all other required provisions of the Municipal Code of Chicago.

The grantee shall pay to the City of Chicago as compensation for the privilege #1116327 herein granted the sum of two thousand nine hundred twenty-five ($2,925.00) per annum in advance.

A 25% penalty will be added for payments received after due date.

The permit holder agrees to hold the City of Chicago harmless for any damage, relocation or replacement costs associated with damage, relocation or removal of private property caused by the City performing work in the public way.

Authority herein given and granted for a period of five (5) years from and after 11/19/2013.

Alderman

Bob Fioretti 2nd Ward

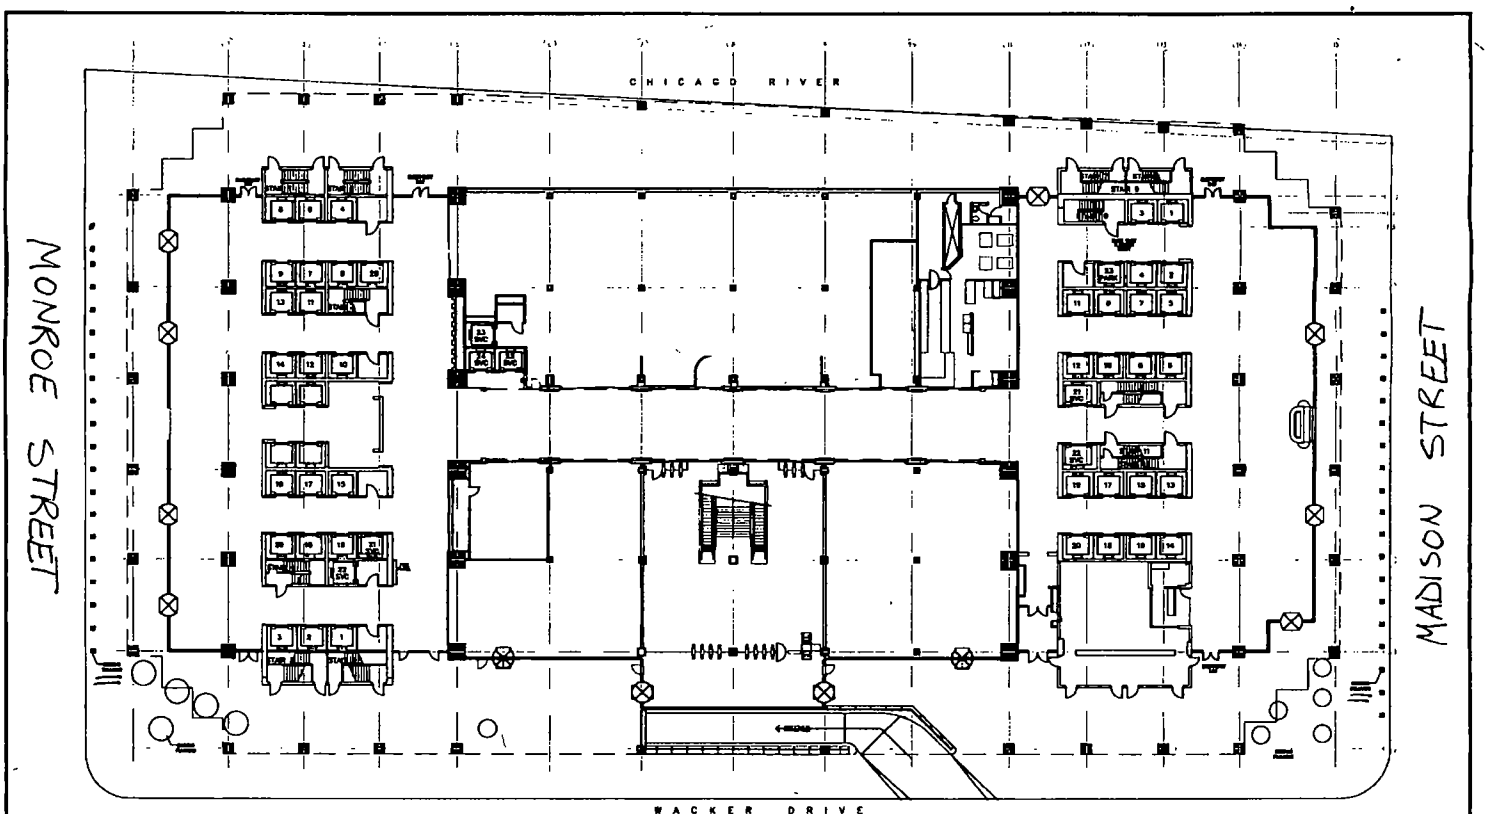

1 FIRST FLOOR LOBBY PLAN

Fitzgerald Earles Architects and Associates
566 West Lake St . Suite 100 | Chicago, Illinois 60661
312 491 9840 | 312 491 9844 | www.fezachicago.com

CLIENT 10 / 30 SOUTH WACKER - LOBBY LEVEL — RSF N/A
SKETCH NO SK-1 - LOBBY LEVEL — PROJECT NO 12002.00
FILE NAME 105_00_LOBBY_BASE.DWG — DRAWN BY SR — DATE 3.20.2012

Department of Business Affairs and Consumer Protection
Small Business Center - Public Way Use Unit
City Hall - 121 N. LaSalle Street, Room 800 • Chicago, IL 60602
312-74-GOBIZ / 312-744-6249 • (312) 744-1944 (TTY)
http://www.cityofchicago.org/bacp

01/21/2015

Alderman **Bob Fioretti**
Ward # **02**
City of Chicago
City Hall, Room **300**
121 North LaSalle Street
Chicago, Illinois 60602

Re: An ordinance to use and maintain a portion of the public right-of-way for **thirty-nine (39) bollard(s)** for **TISHMAN SPEYER**, adjacent to the premises known as **10-30 S. Wacker Dr.**.

Dear Alderman **Bob Fioretti**:

The applicant referenced above has requested the use of the public right-of-way for a **bollard(s)**. An ordinance has been prepared by the Department of Business Affairs and Consumer Protection – Small Business Center - Public Way Use Unit for presentation to the City Council. Because this request was made for properties located in your ward, as approved by you as per the attached, I respectfully request that you introduce the attached ordinance at the next City Council meeting.

If you have any questions regarding this ordinance, please contact Anthony Bertuca at (312) 744-5506.

Department of Business Affairs and Consumer Protection

City of Chicago

O2015-522

Office of the City Clerk

Document Tracking Sheet

Meeting Date:	1/21/2015
Sponsor(s):	Fioretti (2)
Type:	Ordinance
Title:	Grant(s) of privilege in public way for Waffles
Committee(s) Assignment:	Committee on Transportation and Public Way

ORDINANCE
WAFFLES
Acct. No. 362795 - 1
Permit No. 1115787

Be It Ordained by the City Council of the City of Chicago:

SECTION 1. Permission and authority are hereby given and granted to WAFFLES, upon the terms and subject to the conditions of this ordinance to maintain and use, as now constructed, one (1) Banner(s) projecting over the public right-of-way adjacent to its premises known as 1400 S. Michigan Ave..

Said Banner(s) at S. Michigan Avenue measure(s):
One (1) at three point eight three (3.83) feet in length, and fourteen point five (14.5) feet in width for a total of fifty-five point five four (55.54) square feet.

The location of said privilege shall be as shown on prints kept on file with the Department of Business Affairs and Consumer Protection and the Office of the City Clerk.

Said privilege shall be constructed in accordance with plans and specifications approved by the Zoning Department - Signs.

This grant of privilege in the public way shall be subject to the provisions of Section 10-28-015 and all other required provisions of the Municipal Code of Chicago.

The grantee shall pay to the City of Chicago as compensation for the privilege #1115787 herein granted the sum of seventy-five ($75.00) per annum in advance.

A 25% penalty will be added for payments received after due date.

The permit holder agrees to hold the City of Chicago harmless for any damage, relocation or replacement costs associated with damage, relocation or removal of private property caused by the City performing work in the public way.

Authority herein given and granted for a period of five (5) years from and after Date of Passage.

Alderman _____

Bob Fioretti 2nd Ward

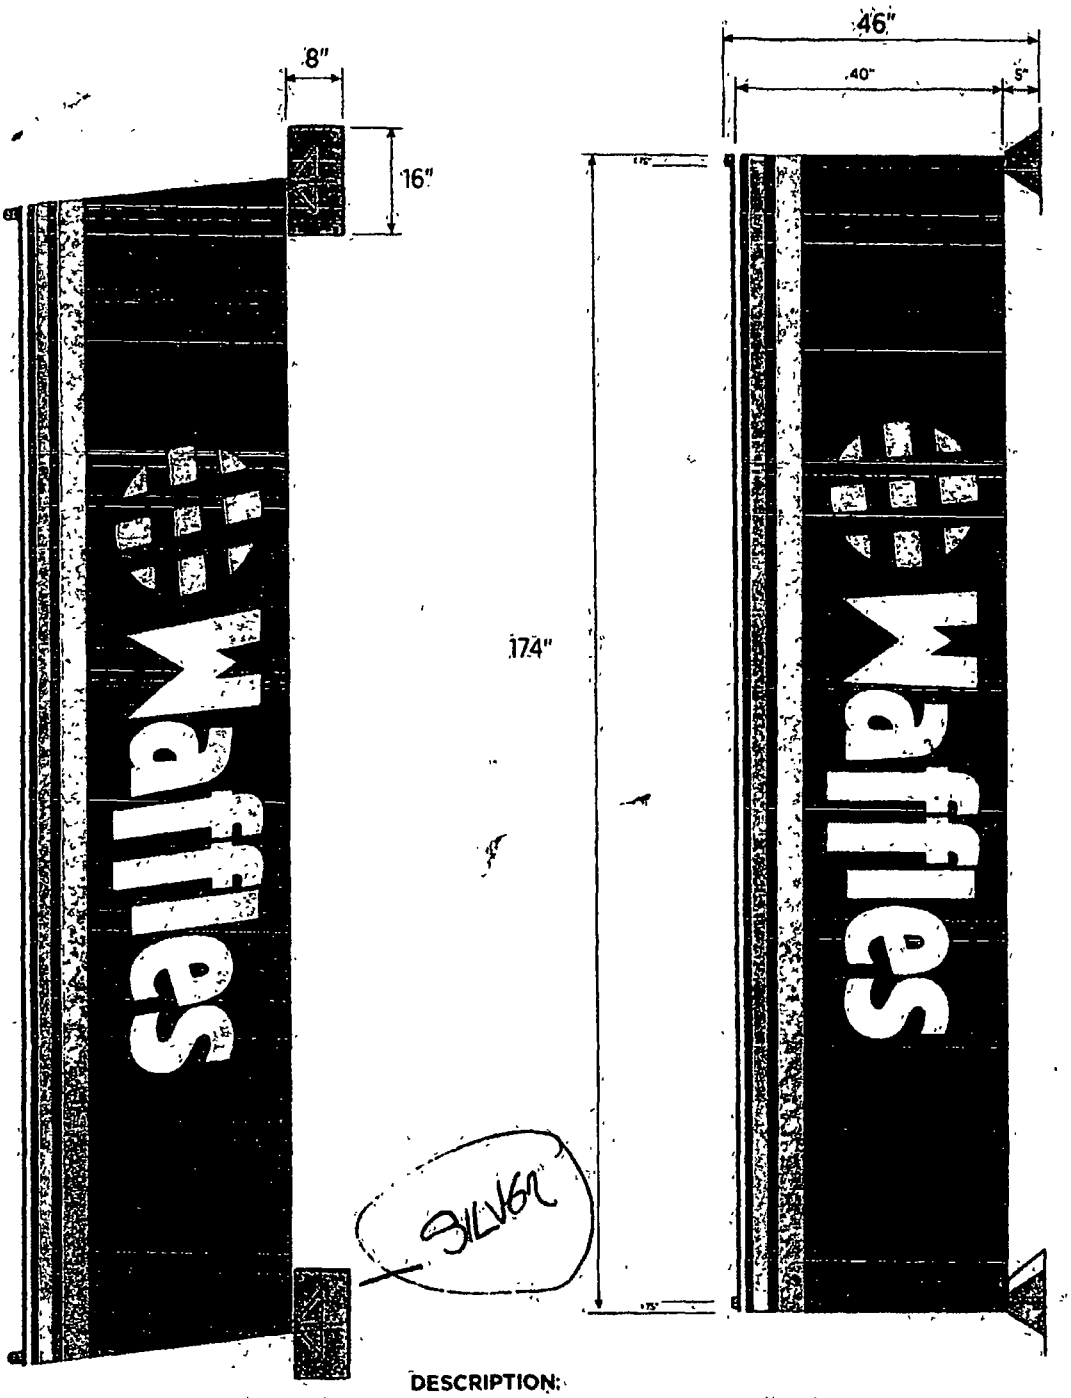

DESCRIPTION:

DOUBLE SIDED POLE POCKET 22 OZ BLOCK OUT VINYL BANNER
40"WIDE X 174" TALL INSTALLED ONTO
2) 1.75" WIDE X 46" LONG POSTS WELDED TO AN
8"WIDE X 16" TALL X .25" THICK PLATE WITH
2) 3"WIDE X 5" HIGH & 2) 4" WIDE X 5"HIGH STABILIZERS

QUANTITY 2

Appr. 18 feet above side walk

oved
oved w/changes
e & resubmit

signature
date

l drawing by H.M. Witt & Co. Signs. It is not to be reproduced without the permission of H.M. Witt & Co. Signs.

H. WITT & CO. Signs
3313 West Newport Ave. Chicago, IL 60618
office | 773.250.5000 fax | 773.250.5100
toll free | 1.888.427.0703. web | www.hmwitt.com

RUSSLAND CAPITAL GROUP
bf/hp
date: 6.1.11
file: RCG11001
scale: NTS

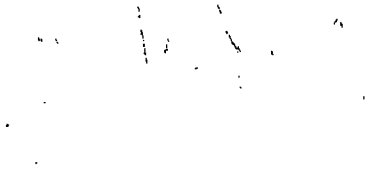

Department of Business Affairs and Consumer Protection
Small Business Center - Public Way Use Unit
City Hall - 121 N. LaSalle Street, Room 800 • Chicago, IL 60602
312-74-GOBIZ / 312-744-6249 • (312) 744-1944 (TTY)
http://www.cityofchicago.org/bacp

01/21/2015

Alderman **Bob Fioretti**
Ward # **02**
City of Chicago
City Hall, Room **300**
121 North LaSalle Street
Chicago, Illinois 60602

Re: An ordinance to use and maintain a portion of the public right-of-way for **one (1) banner(s)** for **WAFFLES**, adjacent to the premises known as **1400 S. Michigan Ave.**.

Dear Alderman **Bob Fioretti**:

The applicant referenced above has requested the use of the public right-of-way for a **banner(s)**. An ordinance has been prepared by the Department of Business Affairs and Consumer Protection – Small Business Center - Public Way Use Unit for presentation to the City Council. Because this request was made for properties located in your ward, as approved by you as per the attached, I respectfully request that you introduce the attached ordinance at the next City Council meeting.

If you have any questions regarding this ordinance, please contact Anthony Bertuca at (312) 744-5506.

Department of Business Affairs and Consumer Protection

City of Chicago

O2015-525

Office of the City Clerk

Document Tracking Sheet

Meeting Date:	1/21/2015
Sponsor(s):	Fioretti (2)
Type:	Ordinance
Title:	Grant(s) of privilege in public way for Walgreens No. 2432
Committee(s) Assignment:	Committee on Transportation and Public Way

ORDINANCE
WALGREENS #2432
Acct. No. 147 - 43
Permit No. 1116222

Be It Ordained by the City Council of the City of Chicago:

SECTION 1. Permission and authority are hereby given and granted to WALGREENS #2432, upon the terms and subject to the conditions of this ordinance to maintain and use two (2) sign(s) projecting over the public right-of-way attached to its premises known as 200 W. Adams St..

Said sign structure(s) measures as follows; along W. Adams Street:
One (1) at twenty-one point one seven (21.17) feet in length, two point one seven (2.17) feet in height and twelve (12) feet above grade level.
One (1) at eleven point five (11.5) feet in length, one point five (1.5) feet in height and twelve (12) feet above grade level.

The location of said privilege shall be as shown on prints kept on file with the Department of Business Affairs and Consumer Protection and the Office of the City Clerk.

Said privilege shall be constructed in accordance with plans and specifications approved by the Department of Transportation (Division of Project Development) and Zoning Department - Signs.

This grant of privilege in the public way shall be subject to the provisions of Section 10-28-015 and all other required provisions of the Municipal Code of Chicago.

The grantee shall pay to the City of Chicago as compensation for the privilege #1116222 herein granted the sum of four hundred ($400.00) per annum in advance.

A 25% penalty will be added for payments received after due date.

The permit holder agrees to hold the City of Chicago harmless for any damage, relocation or replacement costs associated with damage, relocation or removal of private property caused by the City performing work in the public way.

Authority herein given and granted for a period of five (5) years from and after 05/13/2014.

Alderman _____

Bob Fioretti 2nd Ward

"DETAILS, AND ITEMS MARKED N/A BY WALGREENS ARE NOT APPLICABLE"

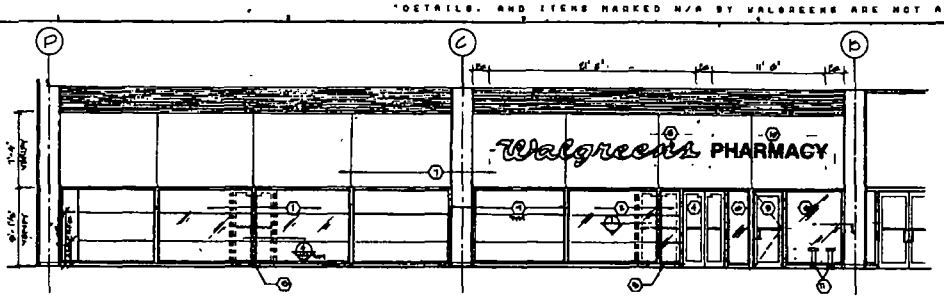

SOUTH ELEVATION - ELEVATION

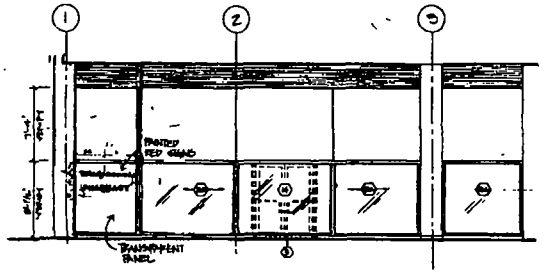

2 EAST ELEVATION - PARTIAL ELEVATION

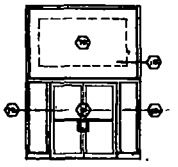

3 [illegible]

200 W. Adams St.
Chgo. IL.

10-15 EXTERIOR ELEVATIONS KEYED NOTES

SIGNS SPECIFICATIONS

McBRIDE and KE
ARCHITECTS L
PROJECT TYP
STORE

EXTERIOR SCRIPT, CABINET & INDIVIDUAL LETTER SIGN DETAILS AND KEYED NOTES — REF. SIGN SPECS THIS SHEET

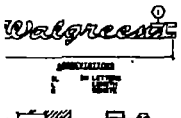

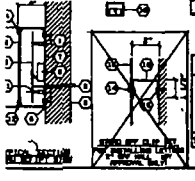

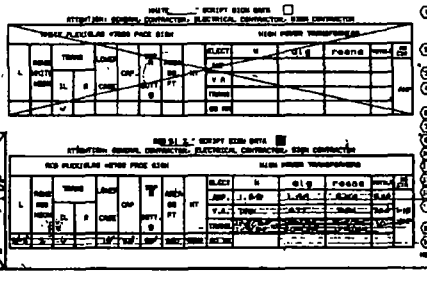

EXTERIOR SCRIPT SIGN KEYED NOTES

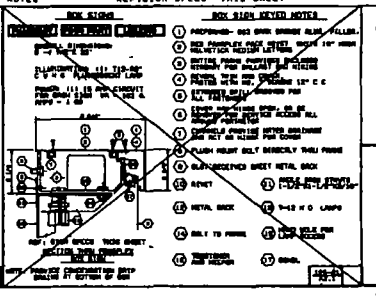

BOX SIGNS

BOX SIGN KEYED NOTES

PHARMACY - FOOD MART - LIQUORS (INDIVIDUAL LETTER SIGNS)

WORK RESPONSIBILITY

"DETAILS, AND ITEMS MARKED N/A BY WALGREENS ARE NOT APPLICABLE"

Department of Business Affairs and Consumer Protection
Small Business Center - Public Way Use Unit
City Hall - 121 N. LaSalle Street, Room 800 • Chicago, IL 60602
(312)-74-GOBIZ (312-744-6249) • (312) 744-1944 (TTY)
http://www.cityofchicago.org/bacp

01/21/2015

Alderman **Bob Fioretti**
Ward # **02**
City of Chicago
City Hall, Room **300**
121 North LaSalle Street
Chicago, Illinois 60602

Re: An ordinance to use and maintain a portion of the public right-of-way for **two (2) sign(s)** for **WALGREENS #2432**, adjacent to the premises known as **200 W. Adams St.**.

Dear Alderman **Bob Fioretti**:

The applicant referenced above has requested the use of the public right-of-way for a **sign(s)**. An ordinance has been prepared by the Department of Business Affairs and Consumer Protection – Small Business Center - Public Way Use Unit for presentation to the City Council. Because this request was made for properties located in your ward, as approved by you as per the attached, I respectfully request that you introduce the attached ordinance at the next City Council meeting.

If you have any questions regarding this ordinance, please contact Anthony Bertuca at (312) 744-5506.

Department of Business Affairs and Consumer Protection

City of Chicago

O2015-533

Office of the City Clerk

Document Tracking Sheet

Meeting Date:	1/21/2015
Sponsor(s):	Fioretti (2)
Type:	Ordinance
Title:	Grant(s) of privilege in public way for Walgreens No. 4461
Committee(s) Assignment:	Committee on Transportation and Public Way

ORDINANCE
WALGREENS #04461
Acct. No. 7551 - 53
Permit No. 1116225

Be It Ordained by the City Council of the City of Chicago:

SECTION 1. Permission and authority are hereby given and granted to WALGREENS #04461, upon the terms and subject to the conditions of this ordinance to maintain and use four (4) sign(s) projecting over the public right-of-way attached to its premises known as 501 W. Roosevelt Rd..

Said sign structure(s) measures as follows; along S. Canal:
One (1) at thirty-seven point eight three (37.83) feet in length, three point nine two (3.92) feet in height and twenty (20) feet above grade level.
One (1) at fourteen (14) feet in length, one point five (1.5) feet in height and sixteen (16) feet above grade level.
One (1) at seventeen (17) feet in length, two (2) feet in height and sixteen (16) feet above grade level.
One (1) at seventeen point three three (17.33) feet in length, one point five (1.5) feet in height and sixteen (16) feet above grade level.

The location of said privilege shall be as shown on prints kept on file with the Department of Business Affairs and Consumer Protection and the Office of the City Clerk.

Said privilege shall be constructed in accordance with plans and specifications approved by the Department of Transportation (Division of Project Development) and Zoning Department - Signs.

This grant of privilege in the public way shall be subject to the provisions of Section 10-28-015 and all other required provisions of the Municipal Code of Chicago.

The grantee shall pay to the City of Chicago as compensation for the privilege #1116225 herein granted the sum of one thousand ($1,000.00) per annum in advance.

A 25% penalty will be added for payments received after due date.

The permit holder agrees to hold the City of Chicago harmless for any damage, relocation or replacement costs associated with damage, relocation or removal of private property caused by the City performing work in the public way.

Authority herein given and granted for a period of five (5) years from and after 05/13/2014.

Alderman

Bob Fioretti 2nd Ward

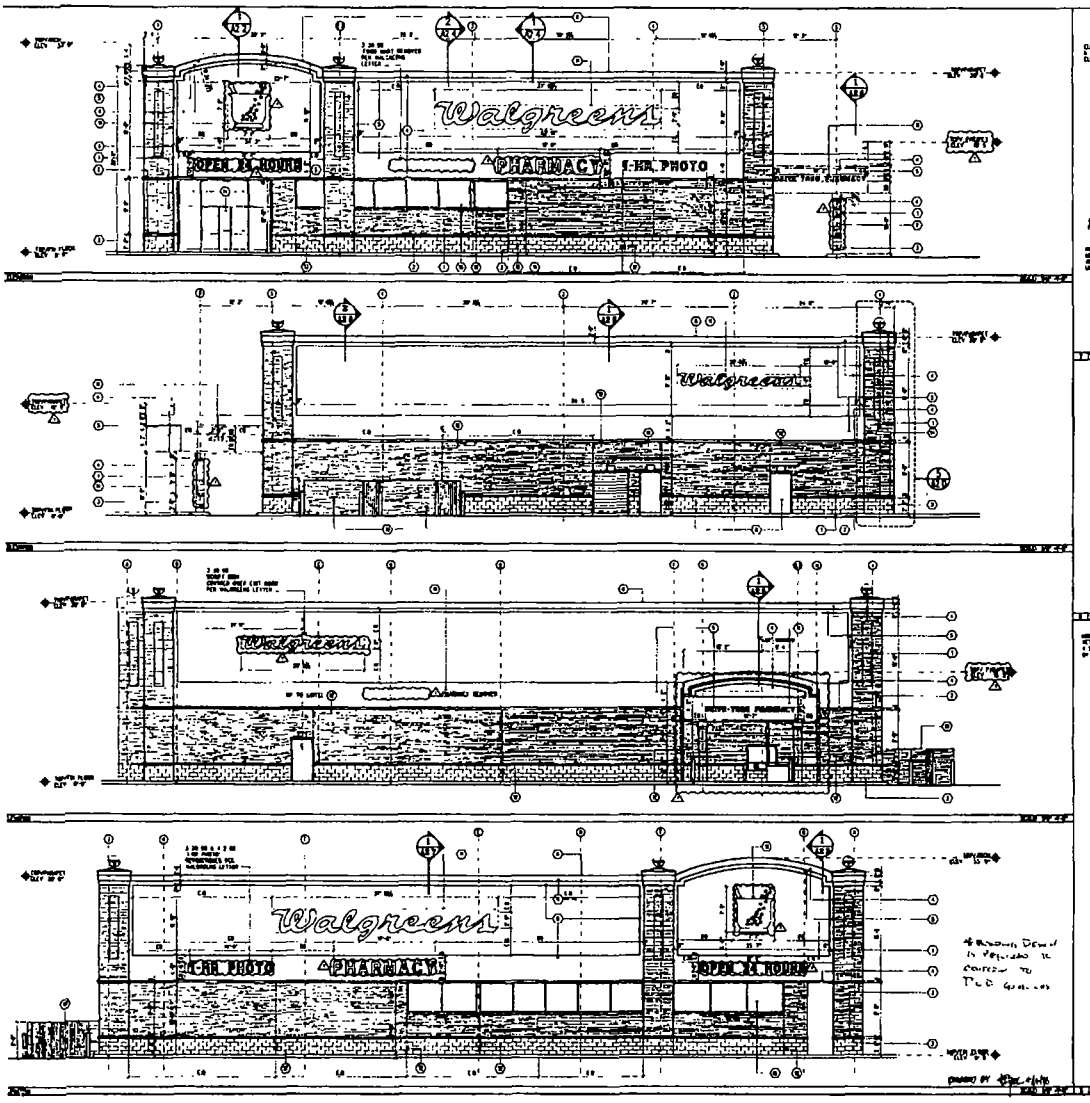

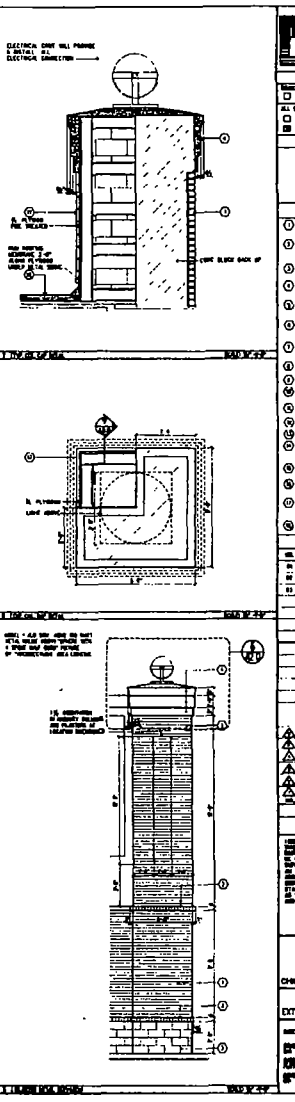

PROJECT TYPE

STORE

ISSUES

REVISIONS

CERTIFICATION AND SEAL

PROJECT NAME
WALGREENS

CHICAGO

DRAWING TITLE
EXTERIOR ELEVATIONS

A2

Department of Business Affairs and Consumer Protection
Small Business Center - Public Way Use Unit
City Hall - 121 N. LaSalle Street, Room 800 • Chicago, IL 60602
(312)-74-GOBIZ (312-744-6249) • (312) 744-1944 (TTY)
http://www.cityofchicago.org/bacp

01/21/2015

Alderman **Bob Fioretti**
Ward # **02**
City of Chicago
City Hall, Room **300**
121 North LaSalle Street
Chicago, Illinois 60602

Re: An ordinance to use and maintain a portion of the public right-of-way for **four (4) sign(s)** for **WALGREENS #04461**, adjacent to the premises known as **501 W. Roosevelt Rd.**.

Dear Alderman **Bob Fioretti**:

The applicant referenced above has requested the use of the public right-of-way for a **sign(s)**. An ordinance has been prepared by the Department of Business Affairs and Consumer Protection – Small Business Center - Public Way Use Unit for presentation to the City Council. Because this request was made for properties located in your ward, as approved by you as per the attached, I respectfully request that you introduce the attached ordinance at the next City Council meeting.

If you have any questions regarding this ordinance, please contact Anthony Bertuca at (312) 744-5506.

Department of Business Affairs and Consumer Protection

City of Chicago

O2015-538

Office of the City Clerk

Document Tracking Sheet

Meeting Date:	1/21/2015
Sponsor(s):	Fioretti (2)
Type:	Ordinance
Title:	Grant(s) of privilege in public way for Walgreens No. 03961
Committee(s) Assignment:	Committee on Transportation and Public Way

ORDINANCE
Walgreens # 03961
Acct. No. 7551 - 77
Permit No. 1116226

Be It Ordained by the City Council of the City of Chicago:

SECTION 1. Permission and authority are hereby given and granted to Walgreens # 03961, upon the terms and subject to the conditions of this ordinance to maintain and use two (2) sign(s) projecting over the public right-of-way attached to its premises known as 2340 W. Madison St..

Said sign structure(s) measures as follows; along W. Madison Street:
One (1) at twelve point eight three (12.83) feet in length, one point five (1.5) feet in height and thirteen (13) feet above grade level.
One (1) at fourteen (14) feet in length, one point five (1.5) feet in height and thirteen (13) feet above grade level.

The location of said privilege shall be as shown on prints kept on file with the Department of Business Affairs and Consumer Protection and the Office of the City Clerk.

Said privilege shall be constructed in accordance with plans and specifications approved by the Department of Transportation (Division of Project Development) and Zoning Department - Signs.

This grant of privilege in the public way shall be subject to the provisions of Section 10-28-015 and all other required provisions of the Municipal Code of Chicago.

The grantee shall pay to the City of Chicago as compensation for the privilege #1116226 herein granted the sum of one hundred seventy-five ($175.00) per annum in advance.

A 25% penalty will be added for payments received after due date.

The permit holder agrees to hold the City of Chicago harmless for any damage, relocation or replacement costs associated with damage, relocation or removal of private property caused by the City performing work in the public way.

Authority herein given and granted for a period of five (5) years from and after 05/13/2014.

Alderman

Bob Fioretti 2nd Ward

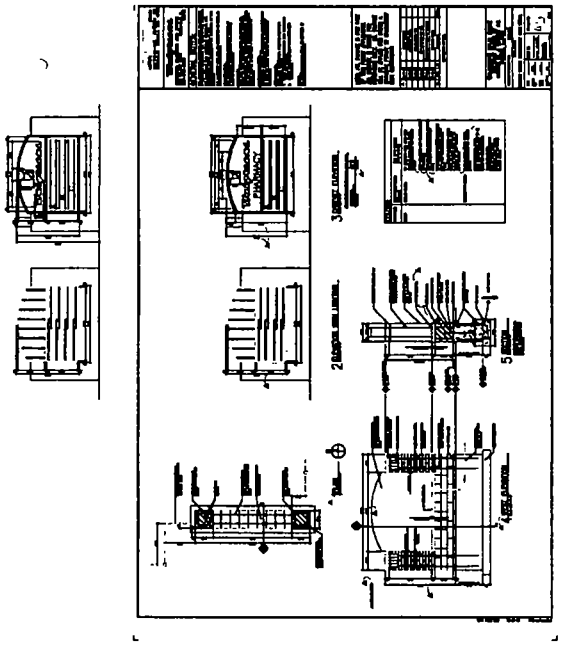

Department of Business Affairs and Consumer Protection
Small Business Center - Public Way Use Unit
City Hall - 121 N. LaSalle Street, Room 800 • Chicago, IL 60602
(312)-74-GOBIZ (312-744-6249) • (312) 744-1944 (TTY)
http://www.cityofchicago.org/bacp

01/21/2015

Alderman **Bob Fioretti**
Ward # **02**
City of Chicago
City Hall, Room **300**
121 North LaSalle Street
Chicago, Illinois 60602

Re: An ordinance to use and maintain a portion of the public right-of-way for **two (2) sign(s)** for **Walgreens # 03961**, adjacent to the premises known as **2340 W. Madison St.**.

Dear Alderman **Bob Fioretti**:

The applicant referenced above has requested the use of the public right-of-way for a **sign(s)**. An ordinance has been prepared by the Department of Business Affairs and Consumer Protection – Small Business Center - Public Way Use Unit for presentation to the City Council. Because this request was made for properties located in your ward, as approved by you as per the attached, I respectfully request that you introduce the attached ordinance at the next City Council meeting.

If you have any questions regarding this ordinance, please contact Anthony Bertuca at (312) 744-5506.

Department of Business Affairs and Consumer Protection

City of Chicago

O2015-544

Office of the City Clerk

Document Tracking Sheet

Meeting Date:	1/21/2015
Sponsor(s):	Fioretti (2)
Type:	Ordinance
Title:	Grant(s) of privilege in public way for Walgreens No. 10558
Committee(s) Assignment:	Committee on Transportation and Public Way

ORDINANCE
WALGREENS #10558
Acct. No. 147 - 105
Permit No. 1116223

Be It Ordained by the City Council of the City of Chicago:

SECTION 1. Permission and authority are hereby given and granted to WALGREENS #10558, upon the terms and subject to the conditions of this ordinance to maintain and use two (2) sign(s) projecting over the public right-of-way attached to its premises known as 250 S. Wacker Dr..

Said sign structure(s) measures as follows; along S. Wacker Drive:
One (1) at twenty (20) feet in length, four (4) feet in height and twenty (20) feet above grade level.

Said sign structure(s) measures as follows; along W. Jackson:
One (1) at twenty (20) feet in length, four (4) feet in height and twenty (20) feet above grade level.

The location of said privilege shall be as shown on prints kept on file with the Department of Business Affairs and Consumer Protection and the Office of the City Clerk.

Said privilege shall be constructed in accordance with plans and specifications approved by the Department of Transportation (Division of Project Development) and Zoning Department - Signs.

This grant of privilege in the public way shall be subject to the provisions of Section 10-28-015 and all other required provisions of the Municipal Code of Chicago.

The grantee shall pay to the City of Chicago as compensation for the privilege #1116223 herein granted the sum of six hundred ($600.00) per annum in advance.

A 25% penalty will be added for payments received after due date.

The permit holder agrees to hold the City of Chicago harmless for any damage, relocation or replacement costs associated with damage, relocation or removal of private property caused by the City performing work in the public way.

Authority herein given and granted for a period of five (5) years from and after 05/13/2014.

Alderman _____
Bob Fioretti 2nd Ward

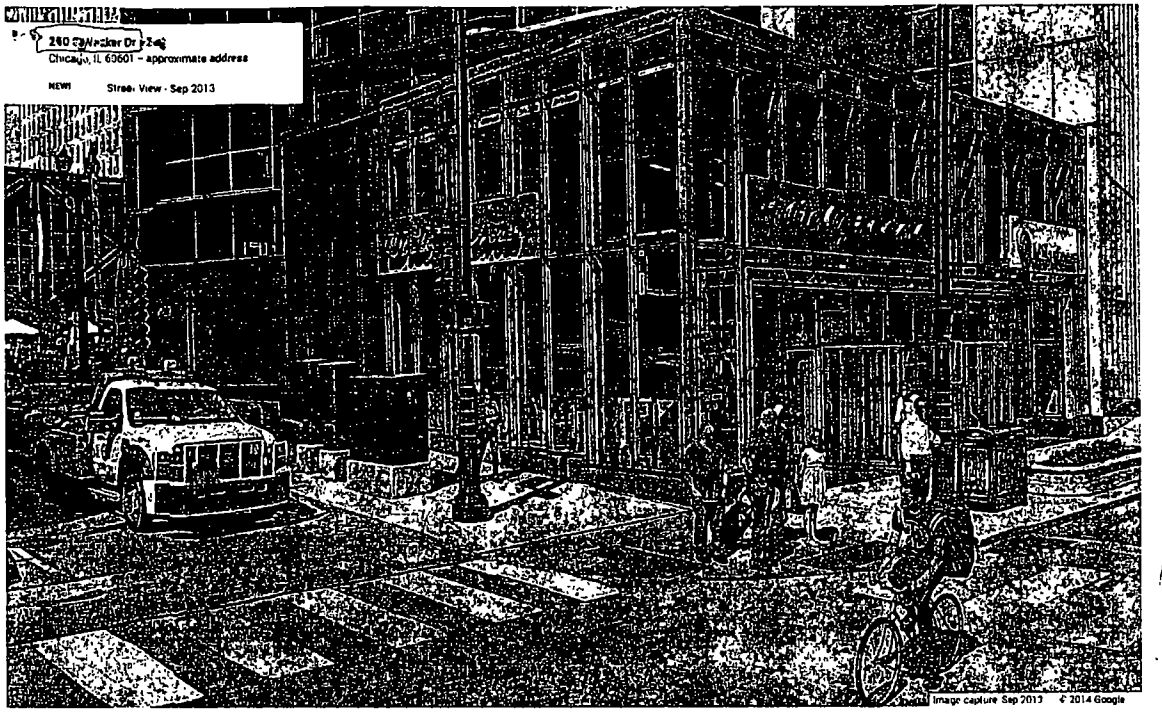
260 E Wacker Dr
Chicago, IL 60601 – approximate address
NEW!
Street View - Sep 2013
Image capture: Sep 2013 © 2014 Google

Department of Business Affairs and Consumer Protection
Small Business Center - Public Way Use Unit
City Hall - 121 N. LaSalle Street, Room 800 • Chicago, IL 60602
(312)-74-GOBIZ (312-744-6249) • (312) 744-1944 (TTY)
http://www.cityofchicago.org/bacp

01/21/2015

Alderman **Bob Fioretti**
Ward # **02**
City of Chicago
City Hall, Room **300**
121 North LaSalle Street
Chicago, Illinois 60602

Re: An ordinance to use and maintain a portion of the public right-of-way for **two (2) sign(s)** for **WALGREENS #10558**, adjacent to the premises known as **250 S. Wacker Dr.**.

Dear Alderman **Bob Fioretti**:

The applicant referenced above has requested the use of the public right-of-way for a **sign(s)**. An ordinance has been prepared by the Department of Business Affairs and Consumer Protection – Small Business Center - Public Way Use Unit for presentation to the City Council. Because this request was made for properties located in your ward, as approved by you as per the attached, I respectfully request that you introduce the attached ordinance at the next City Council meeting.

If you have any questions regarding this ordinance, please contact Anthony Bertuca at (312) 744-5506.

Department of Business Affairs and Consumer Protection

City of Chicago

O2015-551

Office of the City Clerk

Document Tracking Sheet

Meeting Date:	1/21/2015
Sponsor(s):	Fioretti (2)
Type:	Ordinance
Title:	Grant(s) of privilege in public way for Walgreens No. 07179
Committee(s) Assignment:	Committee on Transportation and Public Way

ORDINANCE
WALGREENS # 07179
Acct. No. 147 - 86
Permit No. 1116221

Be It Ordained by the City Council of the City of Chicago:

SECTION 1. Permission and authority are hereby given and granted to WALGREENS # 07179, upon the terms and subject to the conditions of this ordinance to maintain and use seven (7) sign(s) projecting over the public right-of-way attached to its premises known as 2 E. Roosevelt Rd..

Said sign structure(s) measures as follows; along E. Roosevelt Road:
Three (3) at one (1) foot in length, five (5) feet in height and twenty-three (23) feet above grade level.
One (1) at twenty point six seven (20.67) feet in length, two point one seven (2.17) feet in height and eighteen (18) feet above grade level.
One (1) at seven point seven five (7.75) feet in length, one point five (1.5) feet in height and eighteen (18) feet above grade level.
One (1) at fourteen (14) feet in length, two (2) feet in height and eighteen point five (18.5) feet above grade level.

Said sign structure(s) measures as follows; along S. State Street:
One (1) at twenty point six seven (20.67) feet in length, two point one seven (2.17) feet in height and eighteen (18) feet above grade level.

The location of said privilege shall be as shown on prints kept on file with the Department of Business Affairs and Consumer Protection and the Office of the City Clerk.

Said privilege shall be constructed in accordance with plans and specifications approved by the Department of Transportation (Division of Project Development) and Zoning Department - Signs.

This grant of privilege in the public way shall be subject to the provisions of Section 10-28-015 and all other required provisions of the Municipal Code of Chicago.

The grantee shall pay to the City of Chicago as compensation for the privilege #1116221 herein granted the sum of one thousand seventy-five ($1,075.00) per annum in advance.

A 25% penalty will be added for payments received after due date.

The permit holder agrees to hold the City of Chicago harmless for any damage, relocation or replacement costs associated with damage, relocation or removal of private property caused by the City performing work in the public way.

Authority herein given and granted for a period of five (5) years from and after 05/13/2014.

Alderman

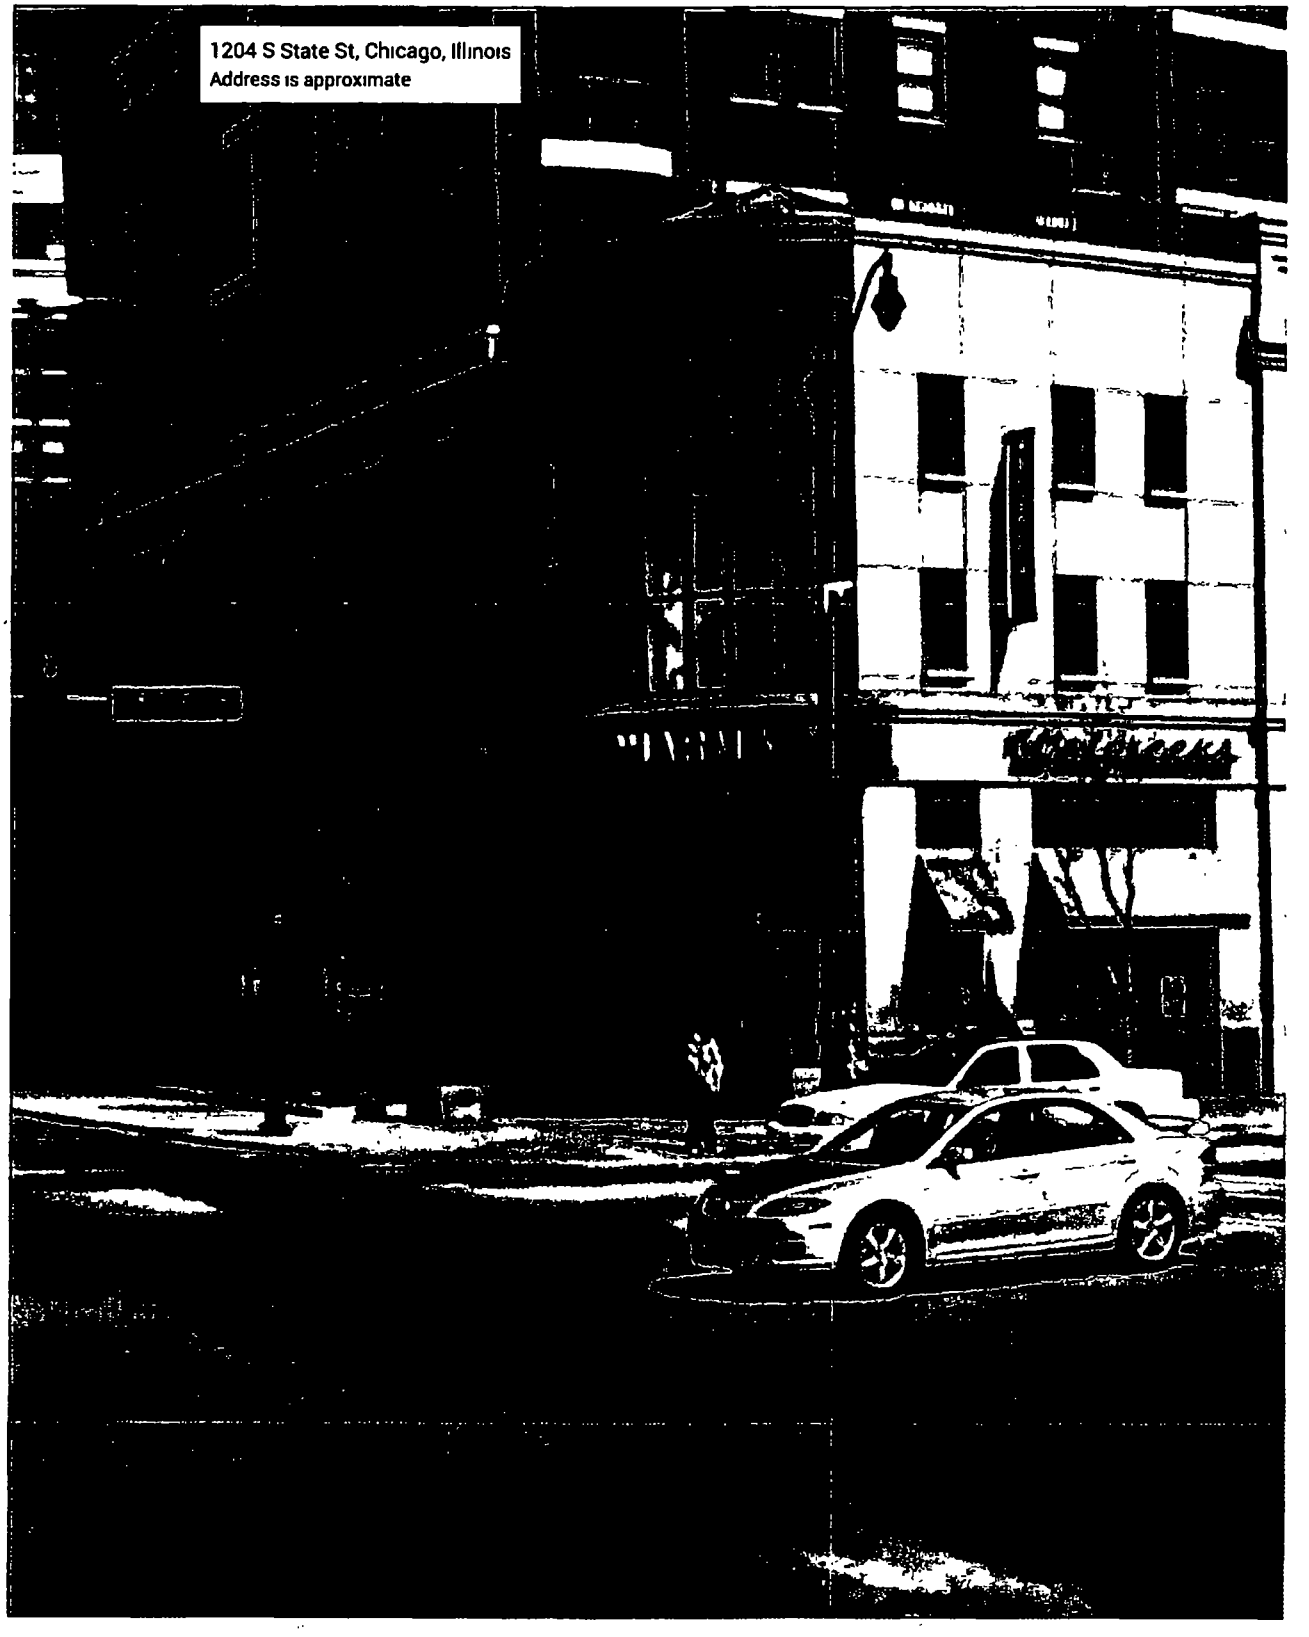
1204 S State St, Chicago, Illinois
Address is approximate

Department of Business Affairs and Consumer Protection
Small Business Center - Public Way Use Unit
City Hall - 121 N. LaSalle Street, Room 800 • Chicago, IL 60602
(312)-74-GOBIZ (312-744-6249) • (312) 744-1944 (TTY)
http://www.cityofchicago.org/bacp

01/21/2015

Alderman **Bob Fioretti**
Ward # **02**
City of Chicago
City Hall, Room **300**
121 North LaSalle Street
Chicago, Illinois 60602

Re: An ordinance to use and maintain a portion of the public right-of-way for **seven (7) sign(s)** for **WALGREENS # 07179**, adjacent to the premises known as **2 E. Roosevelt Rd.**.

Dear Alderman **Bob Fioretti**:

The applicant referenced above has requested the use of the public right-of-way for a **sign(s)**. An ordinance has been prepared by the Department of Business Affairs and Consumer Protection – Small Business Center - Public Way Use Unit for presentation to the City Council. Because this request was made for properties located in your ward, as approved by you as per the attached, I respectfully request that you introduce the attached ordinance at the next City Council meeting.

If you have any questions regarding this ordinance, please contact Anthony Bertuca at (312) 744-5506.

Department of Business Affairs and Consumer Protection

City of Chicago

O2015-555

Office of the City Clerk

Document Tracking Sheet

Meeting Date:	1/21/2015
Sponsor(s):	Fioretti (2)
Type:	Ordinance
Title:	Grant(s) of privilege in public way for West Loop Associates LLC
Committee(s) Assignment:	Committee on Transportation and Public Way

ORDINANCE
WEST LOOP ASSOCIATES LLC
Acct. No. 315584 - 1
Permit No. 1116131

Be It Ordained by the City Council of the City of Chicago:

SECTION 1. Permission and authority are hereby given and granted to WEST LOOP ASSOCIATES LLC, upon the terms and subject to the conditions of this ordinance to maintain and use, as now constructed, one (1) Vault(s) under the public right-of-way adjacent to its premises known as 550 W. Jackson Blvd..

Said Vault(s) at W. Jackson Blvd measure(s):
One (1) at twelve point nine two (12.92) feet in length, and five point nine two (5.92) feet in width for a total of seventy-six point four nine (76.49) square feet.

The location of said privilege shall be as shown on prints kept on file with the Department of Business Affairs and Consumer Protection and the Office of the City Clerk.

Said privilege shall be constructed in accordance with plans and specifications approved by the Department of Transportation (Office of Underground Coordination).

This grant of privilege in the public way shall be subject to the provisions of Section 10-28-015 and all other required provisions of the Municipal Code of Chicago.

The grantee shall pay to the City of Chicago as compensation for the privilege #1116131 herein granted the sum of four hundred ($400.00) per annum in advance.

A 25% penalty will be added for payments received after due date.

The permit holder agrees to hold the City of Chicago harmless for any damage, relocation or replacement costs associated with damage, relocation or removal of private property caused by the City performing work in the public way.

Authority herein given and granted for a period of five (5) years from and after 12/16/2014.

Alderman

Bob Fioretti 2nd Ward

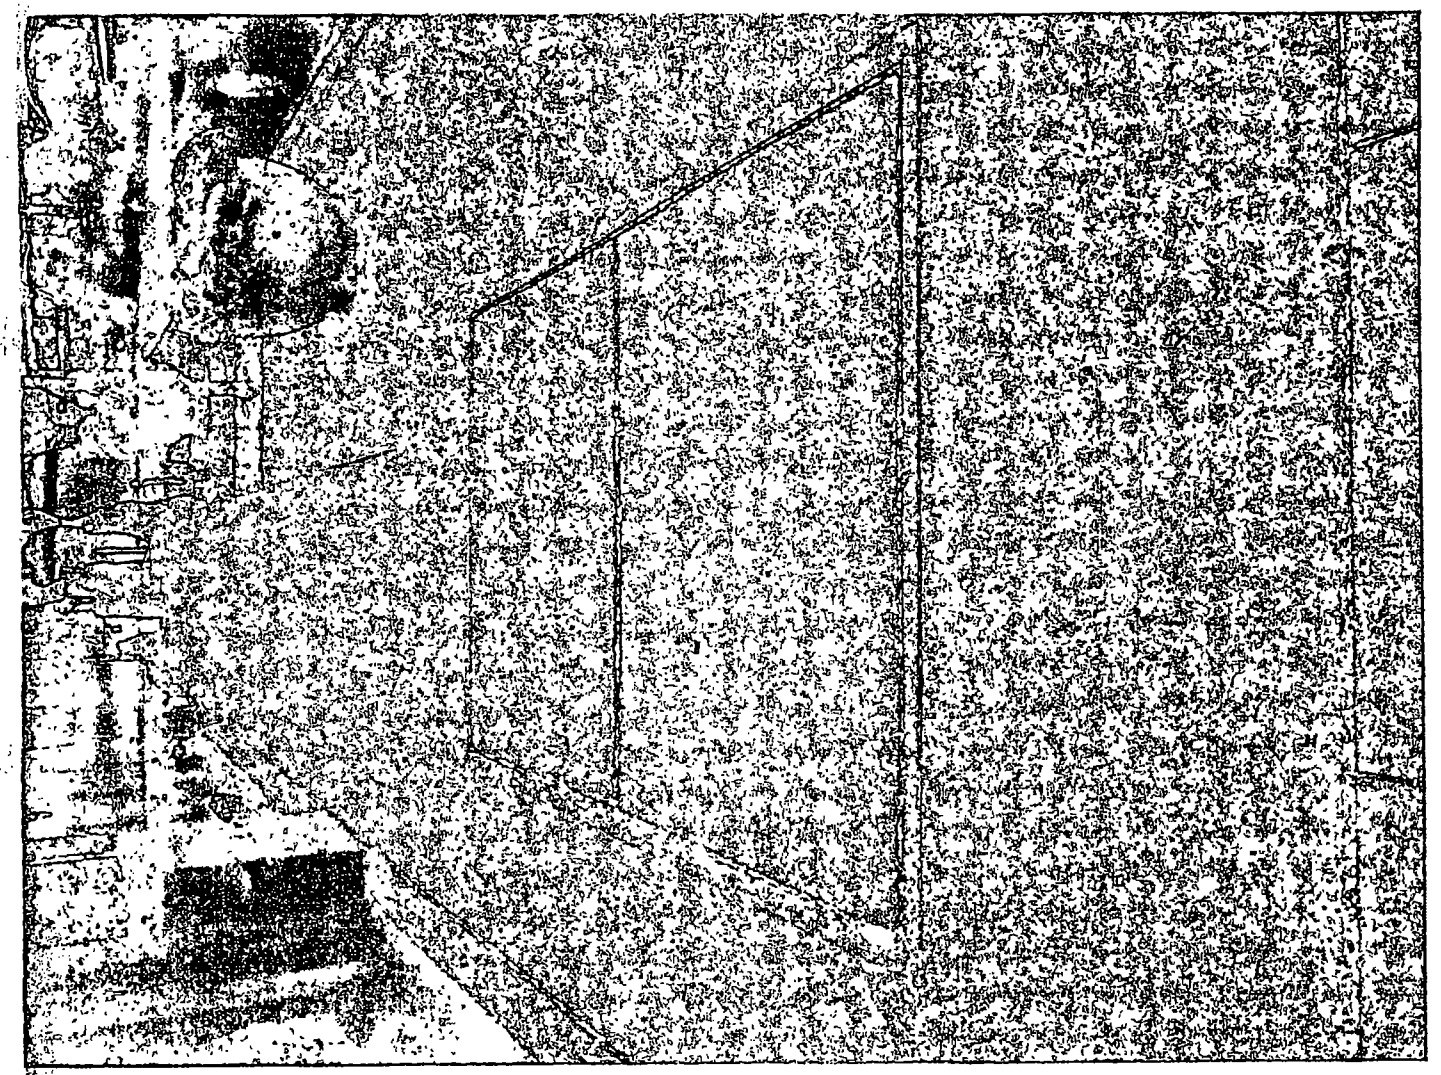

Department of Business Affairs and Consumer Protection
Small Business Center- Public Way Use Unit
City Hall - 121 N. LaSalle Street Room 800 • Chicago, IL 60602
(312)-74-GOBIZ (312-744-6249) • (312) 744-1944 (TTY)
http://www.cityofchicago.org/bacp

01/21/2015

Alderman **Bob Fioretti**
Ward # **02**
City of Chicago
City Hall, Room **300**
121 North LaSalle Street
Chicago, Illinois 60602

Re: An ordinance to use and maintain a portion of the public right-of-way for **one (1) vault(s)** for **WEST LOOP ASSOCIATES LLC**, adjacent to the premises known as **550 W. Jackson Blvd.**.

Dear Alderman **Bob Fioretti**:

The applicant referenced above has requested the use of the public right-of-way for a **vault(s)**. An ordinance has been prepared by the Department of Business Affairs and Consumer Protection – Small Business Center - Public Way Use Unit for presentation to the City Council. Because this request was made for properties located in your ward, as approved by you as per the attached, I respectfully request that you introduce the attached ordinance at the next City Council meeting.

If you have any questions regarding this ordinance, please contact Anthony Bertuca at (312) 744-5506.

Department of Business Affairs and Consumer Protection

City of Chicago

O2015-559

Office of the City Clerk

Document Tracking Sheet

Meeting Date:	1/21/2015
Sponsor(s):	Fioretti (2)
Type:	Ordinance
Title:	Grant(s) of privilege in public way for Yoga Six
Committee(s) Assignment:	Committee on Transportation and Public Way

ORDINANCE
YOGA SIX
Acct. No. 390860 - 1
Permit No. 1115374

Be It Ordained by the City Council of the City of Chicago:

SECTION 1. Permission and authority are hereby given and granted to YOGA SIX, upon the terms and subject to the conditions of this ordinance to maintain and use two (2) sign(s) projecting over the public right-of-way attached to its premises known as 1136 S. Delano West Ct..

Said sign structure(s) measures as follows; along W. Roosevelt Rd:
One (1) at thirteen (13) feet in length, four (4) feet in height and twenty-six point six seven (26.67) feet above grade level.
One (1) at eleven point four six (11.46) feet in length, four (4) feet in height and twenty-six point six seven (26.67) feet above grade level.

The location of said privilege shall be as shown on prints kept on file with the Department of Business Affairs and Consumer Protection and the Office of the City Clerk.

Said privilege shall be constructed in accordance with plans and specifications approved by the Department of Transportation (Division of Project Development) and Zoning Department - Signs.

This grant of privilege in the public way shall be subject to the provisions of Section 10-28-015 and all other required provisions of the Municipal Code of Chicago.

The grantee shall pay to the City of Chicago as compensation for the privilege #1115374 herein granted the sum of six hundred ($600.00) per annum in advance.

A 25% penalty will be added for payments received after due date.

The permit holder agrees to hold the City of Chicago harmless for any damage, relocation or replacement costs associated with damage, relocation or removal of private property caused by the City performing work in the public way.

Authority herein given and granted for a period of five ~~(5) years from~~ and after Date of Passage.

Alderman _____
Bob Fioretti 2nd Ward

PMS 717C Orange

White

PMS 430C Grey

Note: Total square footage of the sign is 45.6 sq ft

TRIANGLE SIGN & AWNING
1-888-263-6639
www.trianglesignandawning.com
sales@trianglesignandawning.com
6288 Oakton St. Morton Grove, IL 60053

CUSTOMER. Yoga Six
LOCATION 150 W Roosevelt Rd
Chicago, IL

Design by Aleona S
Date 04/23/2014

Customer approval signature _____ Date / /2014

© by Triangle Sign & Awning
Proprietary and Confidential

This design is the original and unpublished work of Triangle Sign & Awning, Inc., and may not be reproduced, copied or exhibited in any fashion without the expressed writing from an authorized personnel of the company. The rights to this design may be purchased

Special Note

Landlord approval signature _____ Date / /2014

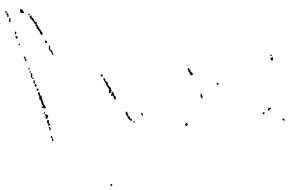

Department of Business Affairs and Consumer Protection
Small Business Center - Public Way Use Unit
City Hall - 121 N. LaSalle Street, Room 800 • Chicago, IL 60602
312-74-GOBIZ / 312-744-6249 • (312) 744-1944 (TTY)
http://www.cityofchicago.org/bacp

01/21/2015

Alderman **Bob Fioretti**
Ward # **02**
City of Chicago
City Hall, Room **300**
121 North LaSalle Street
Chicago, Illinois 60602

Re: An ordinance to use and maintain a portion of the public right-of-way for **two (2) sign(s)** for **YOGA SIX**, adjacent to the premises known as **1136 S. Delano West Ct.**.

Dear Alderman **Bob Fioretti**:

The applicant referenced above has requested the use of the public right-of-way for a **sign(s)**. An ordinance has been prepared by the Department of Business Affairs and Consumer Protection – Small Business Center - Public Way Use Unit for presentation to the City Council. Because this request was made for properties located in your ward, as approved by you as per the attached, I respectfully request that you introduce the attached ordinance at the next City Council meeting.

If you have any questions regarding this ordinance, please contact Anthony Bertuca at (312) 744-5506.

Department of Business Affairs and Consumer Protection

City of Chicago

O2015-816

Office of the City Clerk

Document Tracking Sheet

Meeting Date:	1/21/2015
Sponsor(s):	Burns (4)
Type:	Ordinance
Title:	Grant(s) of privilege in public way for Family Dollar No. 6083
Committee(s) Assignment:	Committee on Transportation and Public Way

ORDINANCE
FAMILY DOLLAR #6083
Acct. No. 11071 - 52
Permit No. 1116330

Be It Ordained by the City Council of the City of Chicago:

SECTION 1. Permission and authority are hereby given and granted to FAMILY DOLLAR #6083, upon the terms and subject to the conditions of this ordinance to maintain and use, as now constructed, one (1) Sliding Security Gate over the public right-of-way adjacent to its premises known as 4425 S. Cottage Grove Ave..

Said Sliding Security Gate at S. Cottage Grove Avenue measure(s):
One (1) at four point five (4.5) feet in length, and one point six seven (1.67) foot in width for a total of seven point five two (7.52) square feet. Existing sliding security gate is approximately nine point five eight (9.58) feet above grade level.

The location of said privilege shall be as shown on prints kept on file with the Department of Business Affairs and Consumer Protection and the Office of the City Clerk.

Said privilege shall be constructed in accordance with plans and specifications approved by the Department of Planning and Development and Department of Transportation (Division of Project Development).

This grant of privilege in the public way shall be subject to the provisions of Section 10-28-015 and all other required provisions of the Municipal Code of Chicago.

The grantee shall pay to the City of Chicago as compensation for the privilege #1116330 herein granted the sum of four hundred ($400.00) per annum in advance.

A 25% penalty will be added for payments received after due date.

The permit holder agrees to hold the City of Chicago harmless for any damage, relocation or replacement costs associated with damage, relocation or removal of private property caused by the City performing work in the public way.

Authority herein given and granted for a period of five (5) years from and after 07/29/2014.

Alderman _____

William D. Burns 4th Ward

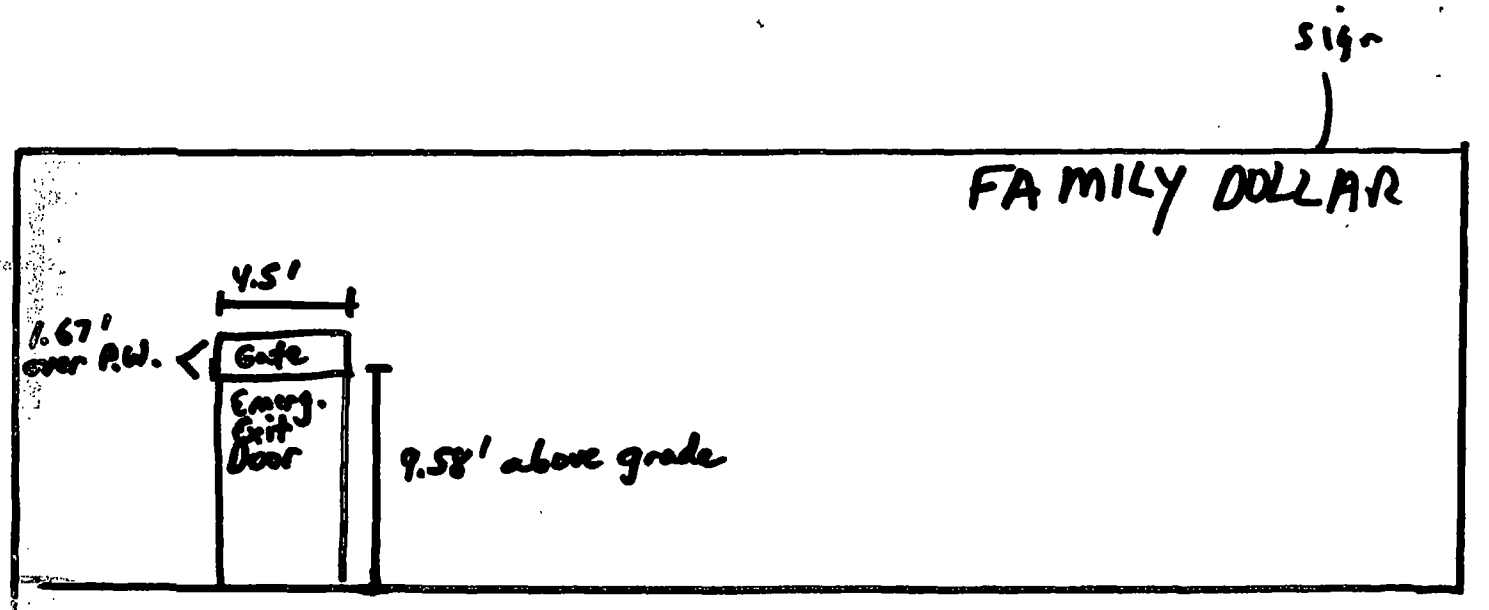
Sign
FAMILY DOLLAR
4.5'
1.67' over R.W.
Gate
Emerg. Exit Door
9.58' above grade

Department of Business Affairs and Consumer Protection
Small Business Center- Public Way Use Unit
City Hall - 121 N. LaSalle Street Room 800 • Chicago, IL 60602
(312)-74-GOBIZ (312-744-6249) • (312) 744-1944 (TTY)
http://www.cityofchicago.org/bacp

01/21/2015

Alderman **William D. Burns**
Ward # **04**
City of Chicago
City Hall, Room **300**
121 North LaSalle Street
Chicago, Illinois 60602

Re: An ordinance to use and maintain a portion of the public right-of-way for **one (1) sliding security gate(s)** for **FAMILY DOLLAR #6083**, adjacent to the premises known as **4425 S. Cottage Grove Ave.**.

Dear Alderman **William D. Burns**:

The applicant referenced above has requested the use of the public right-of-way for a **sliding security gate(s)**. An ordinance has been prepared by the Department of Business Affairs and Consumer Protection – Small Business Center - Public Way Use Unit for presentation to the City Council. Because this request was made for properties located in your ward, as approved by you as per the attached, I respectfully request that you introduce the attached ordinance at the next City Council meeting.

If you have any questions regarding this ordinance, please contact Anthony Bertuca at (312) 744-5506.

Department of Business Affairs and Consumer Protection

City of Chicago

O2015-817

Office of the City Clerk

Document Tracking Sheet

Meeting Date:	1/21/2015
Sponsor(s):	Burns (4)
Type:	Ordinance
Title:	Grant(s) of privilege in public way for Lake Park Assoc., Inc. - 5235 S Harper Ct
Committee(s) Assignment:	Committee on Transportation and Public Way

ORDINANCE
LAKE PARK ASSOCIATES
Acct. No. 379530 - 12
Permit No. 1115939

Be It Ordained by the City Council of the City of Chicago:

SECTION 1. Permission and authority are hereby given and granted to LAKE PARK ASSOCIATES, upon the terms and subject to the conditions of this ordinance to maintain and use one (1) sign(s) projecting over the public right-of-way attached to its premises known as 5235 S. Harper Ct..

Said sign structure(s) measures as follows; along S Harper Ct:
One (1) at three (3) feet in length, twelve (12) feet in height and seventeen (17) feet above grade level.

The location of said privilege shall be as shown on prints kept on file with the Department of Business Affairs and Consumer Protection and the Office of the City Clerk.

Said privilege shall be constructed in accordance with plans and specifications approved by the Department of Transportation (Division of Project Development) and Zoning Department - Signs.

This grant of privilege in the public way shall be subject to the provisions of Section 10-28-015 and all other required provisions of the Municipal Code of Chicago.

The grantee shall pay to the City of Chicago as compensation for the privilege #1115939 herein granted the sum of three hundred ($300.00) per annum in advance.

A 25% penalty will be added for payments received after due date.

The permit holder agrees to hold the City of Chicago harmless for any damage, relocation or replacement costs associated with damage, relocation or removal of private property caused by the City performing work in the public way.

Authority herein given and granted for a period of five (5) years from and after Date of Passage.

Alderman _____

William D. Burns 4th Ward

1/2" = 1"

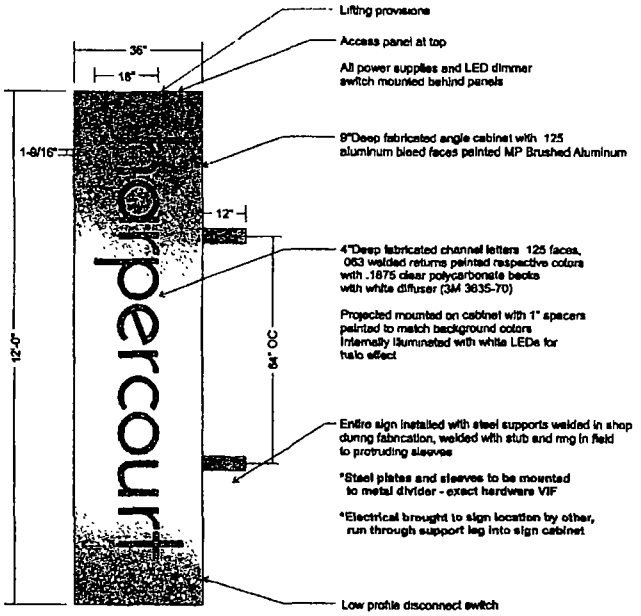

Sample Stub and Ring

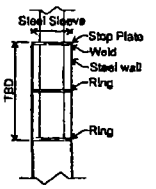

Paint to Match

PMS 1795 C

PMS 145 C

MP Brushed Aluminum

SOUTH WATER
SIGNS
934 N Church
Elmhurst, IL 60126

Harper Court	Parking Blade Signs	06 26 14	07 22 14
	7007952		

Department of Business Affairs and Consumer Protection
Small Business Center - Public Way Use Unit
City Hall - 121 N. LaSalle Street, Room 800 • Chicago, IL 60602
312-74-GOBIZ / 312-744-6249 • (312) 744-1944 (TTY)
http://www.cityofchicago.org/bacp

01/21/2015

Alderman **William D. Burns**
Ward # **04**
City of Chicago
City Hall, Room **300**
121 North LaSalle Street
Chicago, Illinois 60602

Re: An ordinance to use and maintain a portion of the public right-of-way for **one (1) sign(s)** for **LAKE PARK ASSOCIATES**, adjacent to the premises known as **5235 S. Harper Ct.**.

Dear Alderman **William D. Burns**:

The applicant referenced above has requested the use of the public right-of-way for a **sign(s)**. An ordinance has been prepared by the Department of Business Affairs and Consumer Protection – Small Business Center - Public Way Use Unit for presentation to the City Council. Because this request was made for properties located in your ward, as approved by you as per the attached, I respectfully request that you introduce the attached ordinance at the next City Council meeting.

If you have any questions regarding this ordinance, please contact Anthony Bertuca at (312) 744-5506.

Department of Business Affairs and Consumer Protection

City of Chicago

O2015-818

Office of the City Clerk

Document Tracking Sheet

Meeting Date:	1/21/2015
Sponsor(s):	Burns (4)
Type:	Ordinance
Title:	Grant(s) of privilege in public way for Lake Park Assoc., Inc. - 1301 E 53rd St
Committee(s) Assignment:	Committee on Transportation and Public Way

ORDINANCE
LAKE PARK ASSOCIATES, INC
Acct. No. 379530 - 8
Permit No. 1111312

Be It Ordained by the City Council of the City of Chicago:

SECTION 1. Permission and authority are hereby given and granted to LAKE PARK ASSOCIATES, INC, upon the terms and subject to the conditions of this ordinance to maintain and use three (3) sign(s) projecting over the public right-of-way attached to its premises known as 1301 E. 53rd St..

Said sign structure(s) measures as follows; along E. 53rd Street:
One (1) at sixteen point five (16.5) feet in length, one point three three (1.33) feet in height and nine (9) feet above grade level.
One (1) at fourteen point seven five (14.75) feet in length, one point three three (1.33) feet in height and nine (9) feet above grade level.
One (1) at two point seven five (2.75) feet in length, two point six seven (2.67) feet in height and nine point one seven (9.17) feet above grade level.

The location of said privilege shall be as shown on prints kept on file with the Department of Business Affairs and Consumer Protection and the Office of the City Clerk.

Said privilege shall be constructed in accordance with plans and specifications approved by the Department of Transportation (Division of Project Development) and Zoning Department - Signs.

This grant of privilege in the public way shall be subject to the provisions of Section 10-28-015 and all other required provisions of the Municipal Code of Chicago.

The grantee shall pay to the City of Chicago as compensation for the privilege #1111312 herein granted the sum of one hundred seventy-five ($175.00) per annum in advance.

A 25% penalty will be added for payments received after due date.

The permit holder agrees to hold the City of Chicago harmless for any damage, relocation or replacement costs associated with damage, relocation or removal of private property caused by the City performing work in the public way.

Authority herein given and granted for a period of five (5) years from and after Date of Passage.

Alderman 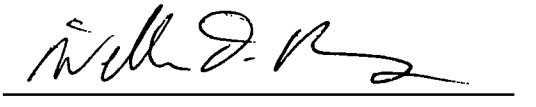

William D. Burns 4th Ward

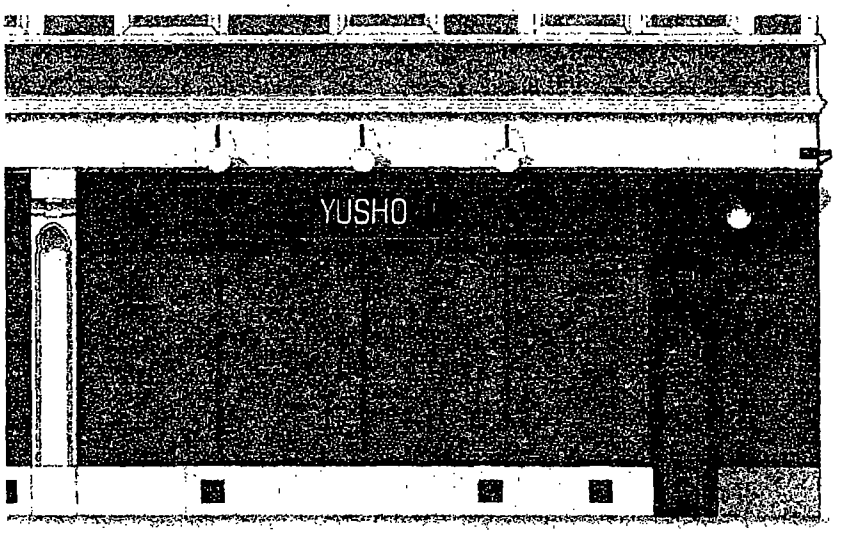

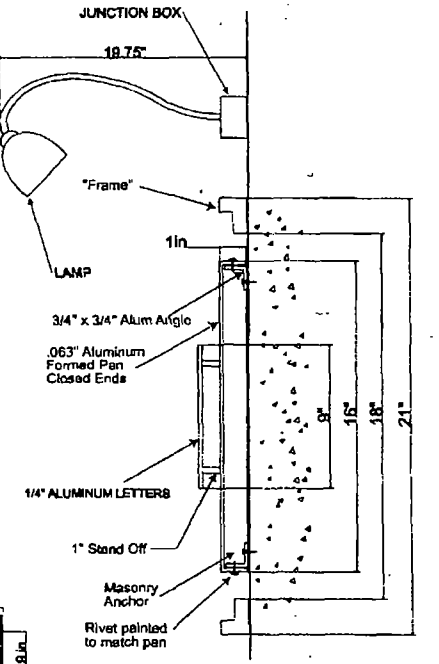

These drawings are the exclusive property of Integrity Sign Company Any use other than that intended is not allowed without the express written authorization of Integrity Sign Company Ideas contained herein are considered intellectual property and are protected under law © Integrity Sign Company The prices, specifications and conditions as described are satisfactory and hereby accepted Integrity Sign Company is authorized to do the work as specified.

Directory Name: \\DESIGN\JobFiles (D)\UNIVERSITY OF CHICAGO	
Customer:	Address:
Current Date: 2/4/2014	File Name: 53RD STREET SIGN PACKAGE.ls
Drawn By: JS	Salesperson:
Approved By	Date:

INTEGRITY SIGN COMPANY
18621 S. 81st Ave.
Tinley Park, IL 60487
708-532-5030
708-532-5059

Department of Business Affairs and Consumer Protection
Small Business Center - Public Way Use Unit
City Hall - 121 N. LaSalle Street, Room 800 • Chicago, IL 60602
312-74-GOBIZ / 312-744-6249 • (312) 744-1944 (TTY)
http://www.cityofchicago.org/bacp

01/21/2015

Alderman **William D. Burns**
Ward # **04**
City of Chicago
City Hall, Room **300**
121 North LaSalle Street
Chicago, Illinois 60602

Re: An ordinance to use and maintain a portion of the public right-of-way for **three (3) sign(s)** for **LAKE PARK ASSOCIATES, INC**, adjacent to the premises known as **1301 E. 53rd St.**.

Dear Alderman **William D. Burns**:

The applicant referenced above has requested the use of the public right-of-way for a **sign(s)**. An ordinance has been prepared by the Department of Business Affairs and Consumer Protection – Small Business Center - Public Way Use Unit for presentation to the City Council. Because this request was made for properties located in your ward, as approved by you as per the attached, I respectfully request that you introduce the attached ordinance at the next City Council meeting.

If you have any questions regarding this ordinance, please contact Anthony Bertuca at (312) 744-5506.

Department of Business Affairs and Consumer Protection

City of Chicago

O2015-819

Office of the City Clerk

Document Tracking Sheet

Meeting Date:	1/21/2015
Sponsor(s):	Burns (4)
Type:	Ordinance
Title:	Grant(s) of privilege in public way for Skeptyk Co.
Committee(s) Assignment:	Committee on Transportation and Public Way

ORDINANCE
SKEPTYK CO.
Acct. No. 394720 - 1
Permit No. 1115894

Be It Ordained by the City Council of the City of Chicago:

SECTION 1. Permission and authority are hereby given and granted to SKEPTYK CO., upon the terms and subject to the conditions of this ordinance to maintain and use, as now constructed, one (1) Bay Window(s) projecting over the public right-of-way adjacent to its premises known as 4234 S. St Lawrence Ave..

Said Bay Window(s) at S. St. Lawrence Avenue measure(s):
One (1) at six (6) feet in length, and two (2) feet in width for a total of twelve (12) square feet.

The location of said privilege shall be as shown on prints kept on file with the Department of Business Affairs and Consumer Protection and the Office of the City Clerk.

Said privilege shall be constructed in accordance with plans and specifications approved by the Department of Transportation (Division of Project Development).

This grant of privilege in the public way shall be subject to the provisions of Section 10-28-015 and all other required provisions of the Municipal Code of Chicago.

The grantee shall pay to the City of Chicago as compensation for the privilege #1115894 herein granted the sum of seventy-five ($75.00) per annum in advance.

A 25% penalty will be added for payments received after due date.

The permit holder agrees to hold the City of Chicago harmless for any damage, relocation or replacement costs associated with damage, relocation or removal of private property caused by the City performing work in the public way.

Authority herein given and granted for a period of five (5) years from and after Date of Passage.

Alderman

William D. Burns 4th Ward

WINDOW BAY DRAWING

PROPERTY LOCATION: 4234 S. ST LAWERENCE CHICAGO IL

ORGANIZATION NAME: SKEPTYK CO

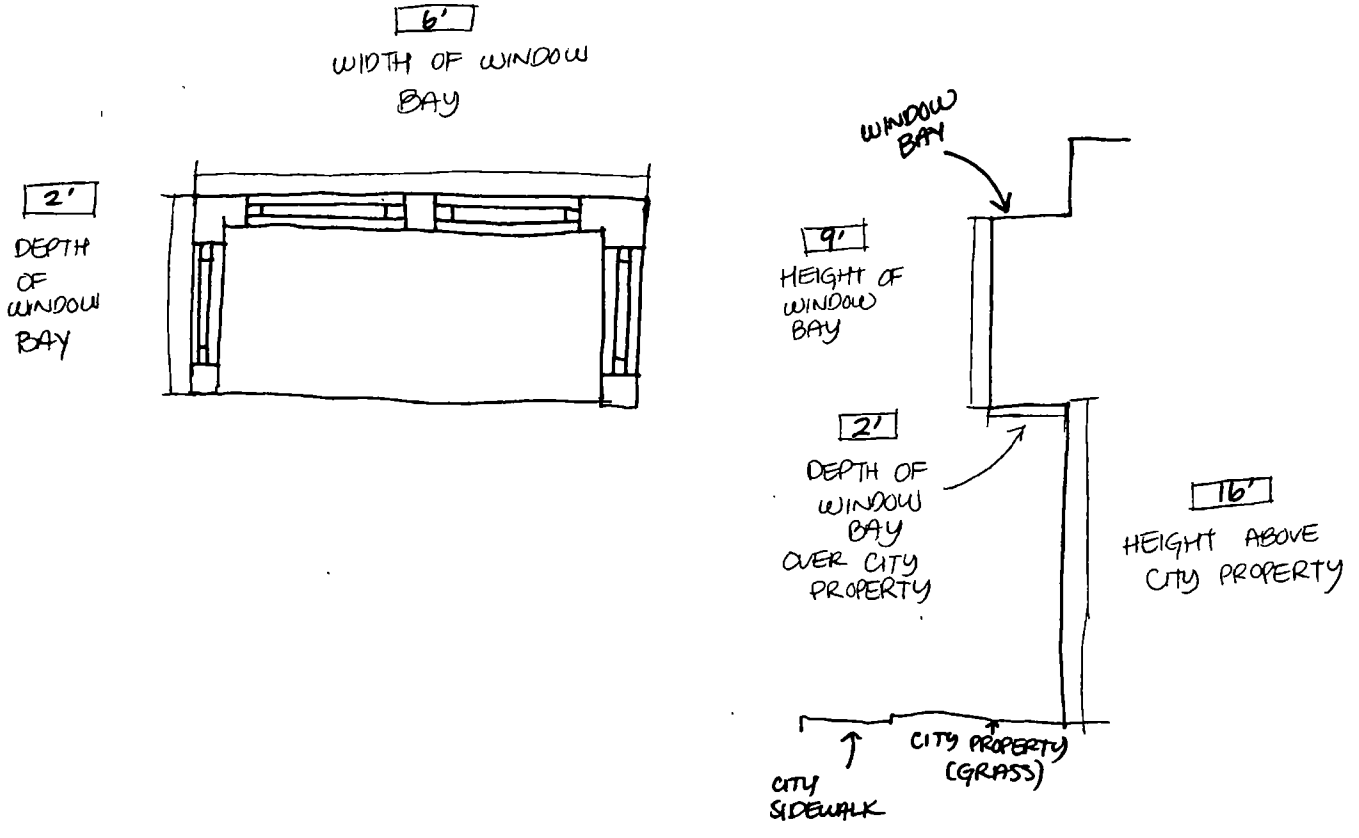

Department of Business Affairs and Consumer Protection
Small Business Center - Public Way Use Unit
City Hall - 121 N. LaSalle Street, Room 800 • Chicago, IL 60602
312-74-GOBIZ / 312-744-6249 • (312) 744-1944 (TTY)
http://www.cityofchicago.org/bacp

01/21/2015

Alderman **William D. Burns**
Ward # **04**
City of Chicago
City Hall, Room **300**
121 North LaSalle Street
Chicago, Illinois 60602

Re: An ordinance to use and maintain a portion of the public right-of-way for **one (1) bay window(s)** for **SKEPTYK CO.**, adjacent to the premises known as **4234 S. St Lawrence Ave.**.

Dear Alderman **William D. Burns**:

The applicant referenced above has requested the use of the public right-of-way for a **bay window(s)**. An ordinance has been prepared by the Department of Business Affairs and Consumer Protection – Small Business Center - Public Way Use Unit for presentation to the City Council. Because this request was made for properties located in your ward, as approved by you as per the attached, I respectfully request that you introduce the attached ordinance at the next City Council meeting.

If you have any questions regarding this ordinance, please contact Anthony Bertuca at (312) 744-5506.

Department of Business Affairs and Consumer Protection

City of Chicago

O2015-566

Office of the City Clerk

Document Tracking Sheet

Meeting Date:	1/21/2015
Sponsor(s):	Sawyer (6)
Type:	Ordinance
Title:	Grant(s) of privilege in public way for Family Dollar
Committee(s) Assignment:	Committee on Transportation and Public Way

ORDINANCE
FAMILY DOLLAR
Acct. No. 11071 - 123
Permit No. 1116333

Be It Ordained by the City Council of the City of Chicago:

SECTION 1. Permission and authority are hereby given and granted to FAMILY DOLLAR, upon the terms and subject to the conditions of this ordinance to maintain and use, as now constructed, one (1) Fire Shutter(s) projecting over the public right-of-way adjacent to its premises known as 500 E. 79th St..

Said Fire Shutter(s) at E. 79th Street measure(s):
One (1) at fifteen (15) feet in length, and two (2) feet in width for a total of thirty (30) square feet.

The location of said privilege shall be as shown on prints kept on file with the Department of Business Affairs and Consumer Protection and the Office of the City Clerk.

Said privilege shall be constructed in accordance with plans and specifications approved by the Department of Transportation (Division of Project Development).

This grant of privilege in the public way shall be subject to the provisions of Section 10-28-015 and all other required provisions of the Municipal Code of Chicago.

The grantee shall pay to the City of Chicago as compensation for the privilege #1116333 herein granted the sum of four hundred ($400.00) per annum in advance.

A 25% penalty will be added for payments received after due date.

The permit holder agrees to hold the City of Chicago harmless for any damage, relocation or replacement costs associated with damage, relocation or removal of private property caused by the City performing work in the public way.

Authority herein given and granted for a period of five (5) years from and after 01/13/2014.

Alderman _____

Roderick T. Sawyer 6th Ward

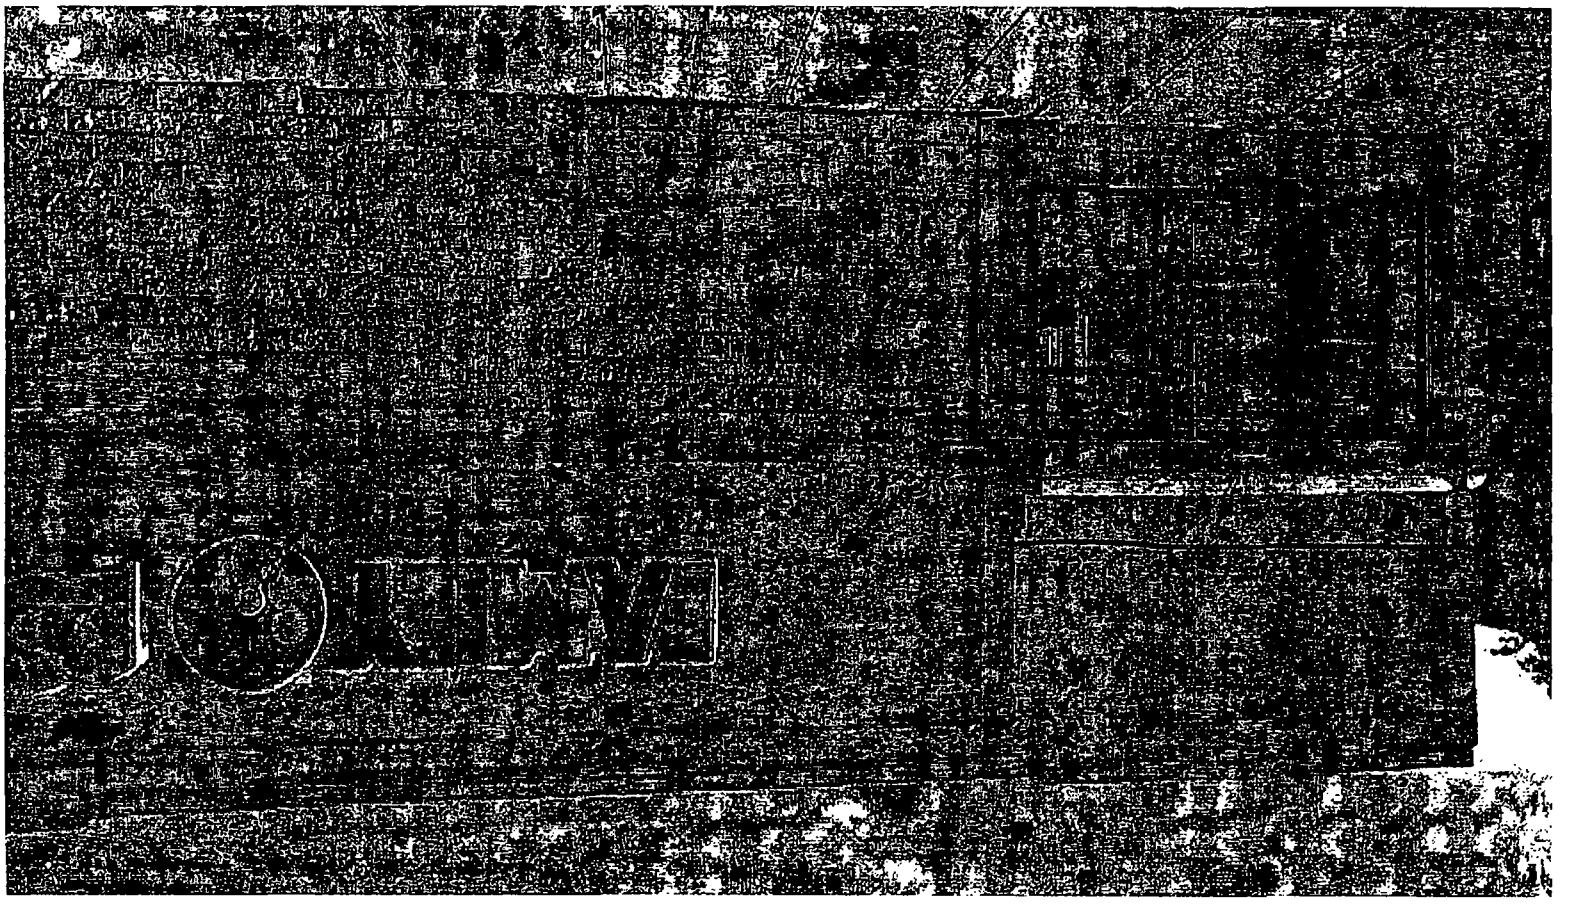
IOWA

Department of Business Affairs and Consumer Protection
Small Business Center - Public Way Use Unit
City Hall - 121 N. LaSalle Street, Room 800 • Chicago, IL 60602
(312)-74-GOBIZ (312-744-6249) • (312) 744-1944 (TTY)
http://www.cityofchicago.org/bacp

01/21/2015

Alderman **Roderick T. Sawyer**
Ward # **06**
City of Chicago
City Hall, Room **300**
121 North LaSalle Street
Chicago, Illinois 60602

Re: An ordinance to use and maintain a portion of the public right-of-way for **one (1) fire shutter(s)** for **FAMILY DOLLAR**, adjacent to the premises known as **500 E. 79th St.**.

Dear Alderman **Roderick T. Sawyer**:

The applicant referenced above has requested the use of the public right-of-way for a **fire shutter(s)**. An ordinance has been prepared by the Department of Business Affairs and Consumer Protection – Small Business Center - Public Way Use Unit for presentation to the City Council. Because this request was made for properties located in your ward, as approved by you as per the attached, I respectfully request that you introduce the attached ordinance at the next City Council meeting.

If you have any questions regarding this ordinance, please contact Anthony Bertuca at (312) 744-5506.

Department of Business Affairs and Consumer Protection

City of Chicago

O2015-569

Office of the City Clerk

Document Tracking Sheet

Meeting Date:	1/21/2015
Sponsor(s):	Sawyer (6)
Type:	Ordinance
Title:	Grant(s) of privilege in public way for Mc Donalds
Committee(s) Assignment:	Committee on Transportation and Public Way

ORDINANCE
MC DONALDS
Acct. No. 280608 - 1
Permit No. 1116319

Be It Ordained by the City Council of the City of Chicago:

SECTION 1. Permission and authority are hereby given and granted to MC DONALDS, upon the terms and subject to the conditions of this ordinance to maintain and use, as now constructed, five (5) Fence(s) on the public right-of-way adjacent to its premises known as 371 E. 79th St..

Said Fence(s) at E. 79th St measure(s):
One (1) at fifty-eight (58) feet in length, and one (1) foot in width for a total of fifty-eight (58) square feet. Existing fence is approximately four (4) feet in height.

Said Fence(s) at E. 79th St measure(s):
One (1) at sixty (60) feet in length, and one (1) foot in width for a total of sixty (60) square feet. Existing fence is approximately four (4) feet in height.

Said Fence(s) at S. King Dr measure(s):
One (1) at forty-five (45) feet in length, and one (1) foot in width for a total of forty-five (45) square feet. Existing fence is approximately four (4) feet in height.

Said Fence(s) at S. King Dr measure(s):
One (1) at thirty-four (34) feet in length, and one (1) foot in width for a total of thirty-four (34) square feet. Existing fence is approximately four (4) feet in height.

Said Fence(s) at S. King Dr measure(s):
One (1) at seventy-eight (78) feet in length, and one (1) foot in width for a total of seventy-eight (78) square feet. Exisitng fence is approximately four (4) feet in height.

The location of said privilege shall be as shown on prints kept on file with the Department of Business Affairs and Consumer Protection and the Office of the City Clerk.

Said privilege shall be constructed in accordance with plans and specifications approved by the Department of Transportation (Division of Project Development).

This grant of privilege in the public way shall be subject to the provisions of Section 10-28-015 and all other required provisions of the Municipal Code of Chicago.

The grantee shall pay to the City of Chicago as compensation for the privilege #1116319 herein granted the sum of two thousand ($2,000.00) per annum in advance.

A 25% penalty will be added for payments received after due date.

The permit holder agrees to hold the City of Chicago harmless for any damage, relocation or replacement costs associated with damage, relocation or removal of private property caused by the City performing work in the public way.

Authority herein given and granted for a period of five (5) years from and after 09/09/2014.

Alderman _____

Roderick T. Sawyer 6th Ward

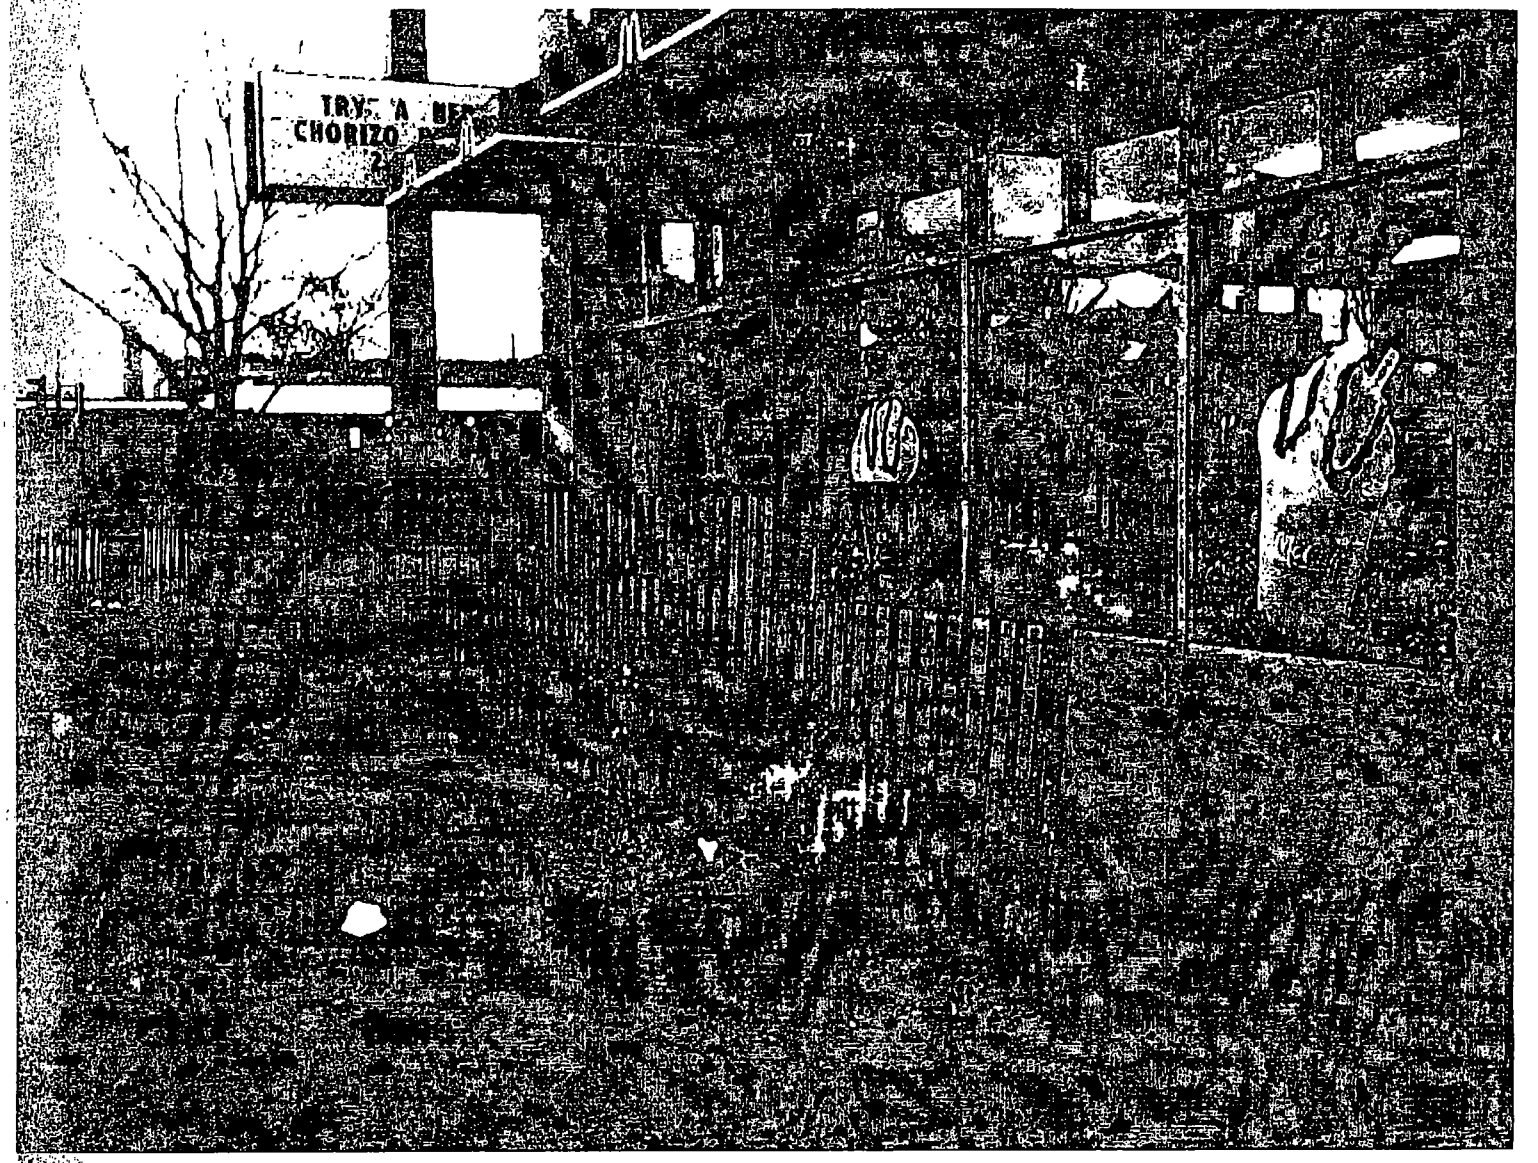
CHORIZO

Department of Business Affairs and Consumer Protection
Small Business Center- Public Way Use Unit
City Hall- 121 N. LaSalle Street Room 800 • Chicago, IL 60602
312-74-GOBIZ / 312-744-6249 • (312) 744-1944 (TTY)
http://www.cityofchicago.org/bacp

01/21/2015

Alderman **Roderick T. Sawyer**
Ward # **06**
City of Chicago
City Hall, Room **300**
121 North LaSalle Street
Chicago, Illinois 60602

Re: An ordinance to use and maintain a portion of the public right-of-way for **five (5) fence(s)** for **MC DONALDS**, adjacent to the premises known as **371 E. 79th St.**.

Dear Alderman **Roderick T. Sawyer**:

The applicant referenced above has requested the use of the public right-of-way for a **fence(s)**. An ordinance has been prepared by the Department of Business Affairs and Consumer Protection – Small Business Center - Public Way Use Unit for presentation to the City Council. Because this request was made for properties located in your ward, as approved by you as per the attached, I respectfully request that you introduce the attached ordinance at the next City Council meeting.

If you have any questions regarding this ordinance, please contact Anthony Bertuca at (312) 744-5506.

Department of Business Affairs and Consumer Protection

City of Chicago

O2015-578

Office of the City Clerk

Document Tracking Sheet

Meeting Date:	1/21/2015
Sponsor(s):	Holmes (7)
Type:	Ordinance
Title:	Grant(s) of privilege in public way for Advocate Trinity Hospital
Committee(s) Assignment:	Committee on Transportation and Public Way

ORDINANCE
ADVOCATE TRINITY HOSPITAL
Acct. No. 82041 - 1
Permit No. 1116112

Be It Ordained by the City Council of the City of Chicago:

SECTION 1. Permission and authority are hereby given and granted to ADVOCATE TRINITY HOSPITAL, upon the terms and subject to the conditions of this ordinance to maintain and use, as now constructed, one (1) Pedestrian Bridge(s) projecting over the public right-of-way adjacent to its premises known as 2320 E. 93rd St..

Said Pedestrian Bridge(s) at E. 93rd Street measure(s):

One (1) at ninety-six (96) feet in length, and ten (10) feet in width for a total of nine hundred sixty (960) square feet. Existing pedestrian bridge over East 93rd Street is approximately fourteen (14) feet above grade level.

The location of said privilege shall be as shown on prints kept on file with the Department of Business Affairs and Consumer Protection and the Office of the City Clerk.

Said privilege shall be constructed in accordance with plans and specifications approved by the Department of Planning and Development, Department of Transportation (Division of Project Development), and Department of Transportation (Office of Underground Coordination).

This grant of privilege in the public way shall be subject to the provisions of Section 10-28-015 and all other required provisions of the Municipal Code of Chicago.

The grantee shall pay to the City of Chicago as compensation for the privilege #1116112 herein granted the sum of four hundred ($400.00) per annum in advance.

A 25% penalty will be added for payments received after due date.

The permit holder agrees to hold the City of Chicago harmless for any damage, relocation or replacement costs associated with damage, relocation or removal of private property caused by the City performing work in the public way.

Authority herein given and granted for a period of five (5) years from and after 12/23/2014.

Alderman Natashia J. Holmes

Natashia Holmes 7th Ward

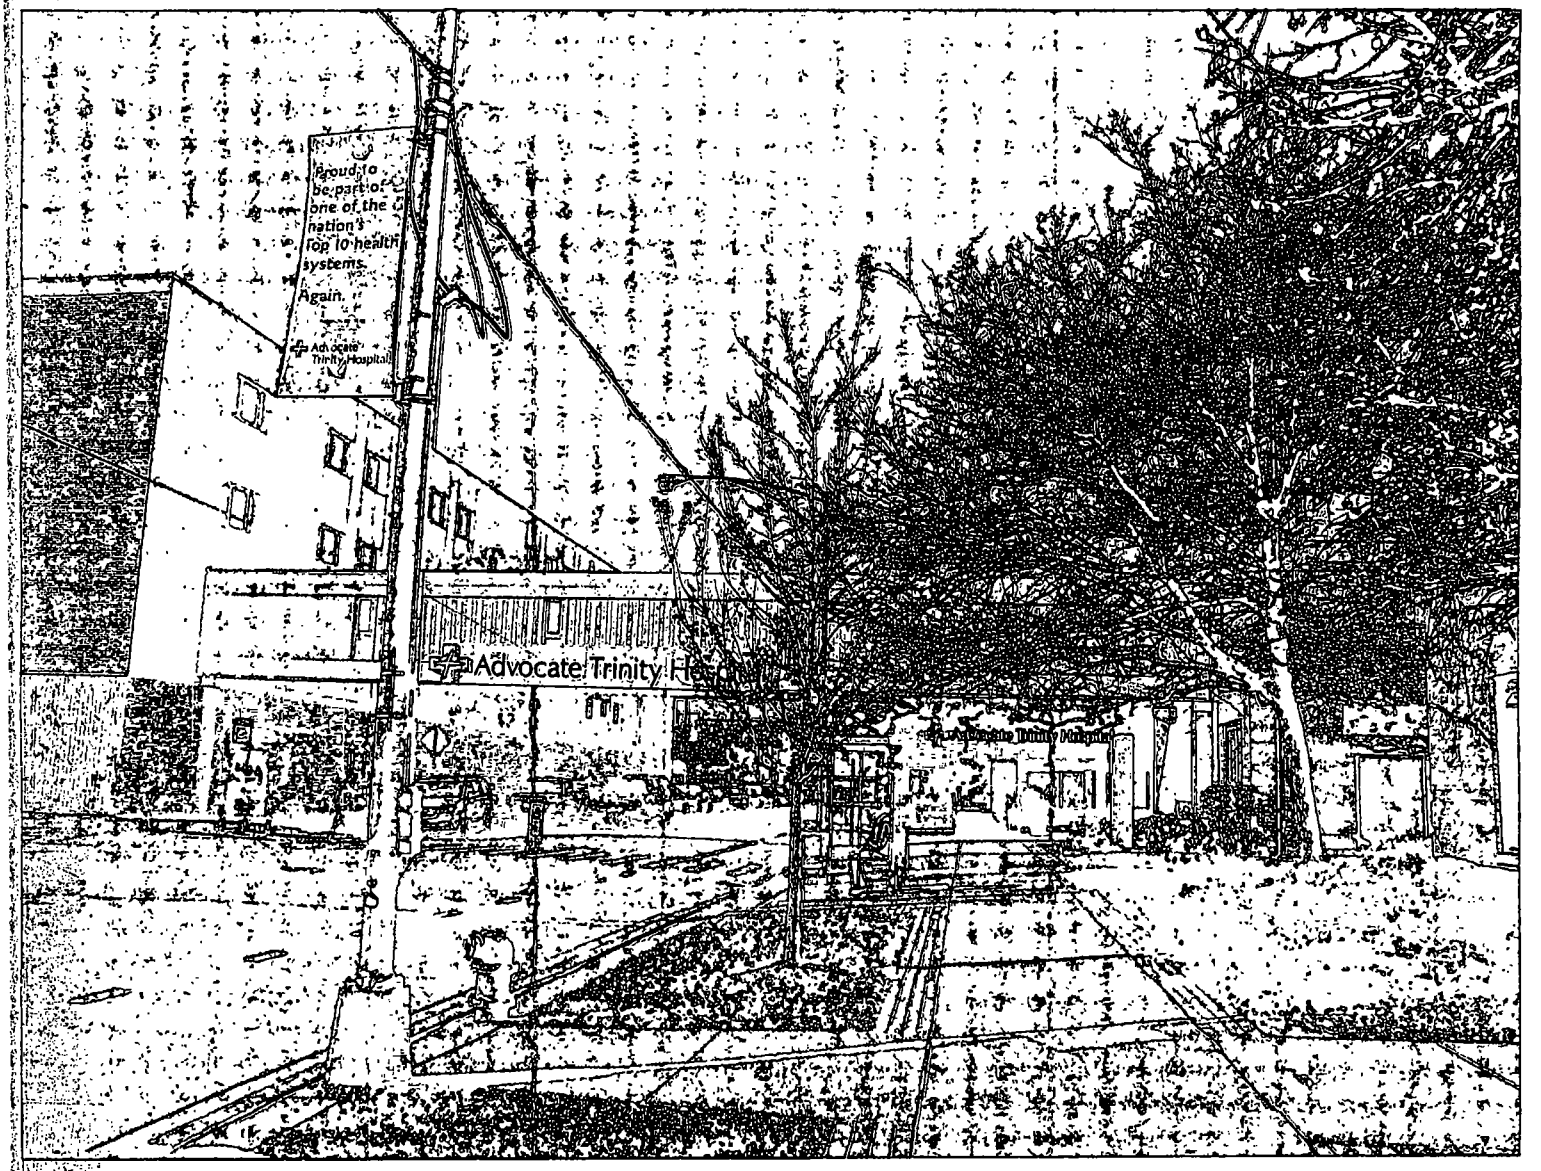
Proud to be part of one of the nation's top 10 health systems. Again.
Advocate Trinity Hospital
Advocate Trinity Hospital

Department of Business Affairs and Consumer Protection
Small Business Center- Public Way Use Unit
City Hall - 121 N LaSalle Street, Room 800 • Chicago, IL 60602
(312)-74-GOBIZ (312-744-6249) • (312) 744-1944 (TTY)
http://www.cityofchicago.org/bacp

01/21/2015

Alderman **Natashia Holmes**
Ward # **07**
City of Chicago
City Hall, Room **207**
121 North LaSalle Street
Chicago, Illinois 60602

Re: An ordinance to use and maintain a portion of the public right-of-way for **one (1) pedestrian bridge(s)** for **ADVOCATE TRINITY HOSPITAL**, adjacent to the premises known as **2320 E. 93rd St.**.

Dear Alderman **Natashia Holmes**:

The applicant referenced above has requested the use of the public right-of-way for a **pedestrian bridge(s)**. An ordinance has been prepared by the Department of Business Affairs and Consumer Protection – Small Business Center - Public Way Use Unit for presentation to the City Council. Because this request was made for properties located in your ward, as approved by you as per the attached, I respectfully request that you introduce the attached ordinance at the next City Council meeting.

If you have any questions regarding this ordinance, please contact Anthony Bertuca at (312) 744-5506.

Department of Business Affairs and Consumer Protection

City of Chicago

O2015-583

Office of the City Clerk

Document Tracking Sheet

Meeting Date:	1/21/2015
Sponsor(s):	Holmes (7)
Type:	Ordinance
Title:	Grant(s) of privilege in public way for 7139 Self Park
Committee(s) Assignment:	Committee on Transportation and Public Way

ORDINANCE
7139 SELF PARK
Acct. No. 258105 - 1
Permit No. 1116407

Be It Ordained by the City Council of the City of Chicago:

SECTION 1. Permission and authority are hereby given and granted to 7139 SELF PARK, upon the terms and subject to the conditions of this ordinance to maintain and use, as now constructed, one (1) Fire Escape(s) projecting over the public right-of-way adjacent to its premises known as 7139 S. Exchange Ave..

Said Fire Escape(s) at S. Exchange measure(s):
One (1) at twenty-four (24) feet in length, and three (3) feet in width for a total of seventy-two (72) square feet.

The location of said privilege shall be as shown on prints kept on file with the Department of Business Affairs and Consumer Protection and the Office of the City Clerk.

Said privilege shall be constructed in accordance with plans and specifications approved by the Department of Transportation (Division of Project Development).

This grant of privilege in the public way shall be subject to the provisions of Section 10-28-015 and all other required provisions of the Municipal Code of Chicago.

The grantee shall pay to the City of Chicago as compensation for the privilege #1116407 herein granted the sum of four hundred ($400.00) per annum in advance.

A 25% penalty will be added for payments received after due date.

The permit holder agrees to hold the City of Chicago harmless for any damage, relocation or replacement costs associated with damage, relocation or removal of private property caused by the City performing work in the public way.

Authority herein given and granted for a period of five (5) years from and after 09/09/2014.

Alderman Natashia J. Holmes

Natashia Holmes 7th Ward

Department of Business Affairs and Consumer Protection
Small Business Center - Public Way Use Unit
City Hall - 121 N LaSalle Street, Room 800 • Chicago, IL 60602
312-74-GOBIZ / 312-744-6249 • (312) 744-1944 (TTY)
http://www.cityofchicago.org/bacp

01/21/2015

Alderman **Natashia Holmes**
Ward # **07**
City of Chicago
City Hall, Room **207**
121 North LaSalle Street
Chicago, Illinois 60602

Re: An ordinance to use and maintain a portion of the public right-of-way for **one (1) fire escape(s)** for **7139 SELF PARK**, adjacent to the premises known as **7139 S. Exchange Ave.**.

Dear Alderman **Natashia Holmes**:

The applicant referenced above has requested the use of the public right-of-way for a **fire escape(s)**. An ordinance has been prepared by the Department of Business Affairs and Consumer Protection – Small Business Center - Public Way Use Unit for presentation to the City Council. Because this request was made for properties located in your ward, as approved by you as per the attached, I respectfully request that you introduce the attached ordinance at the next City Council meeting.

If you have any questions regarding this ordinance, please contact Anthony Bertuca at (312) 744-5506.

Department of Business Affairs and Consumer Protection

City of Chicago

O2015-588

Office of the City Clerk

Document Tracking Sheet

Meeting Date:	1/21/2015
Sponsor(s):	Pope (10)
Type:	Ordinance
Title:	Grant(s) of privilege in public way for Metro For All II, Inc.
Committee(s) Assignment:	Committee on Transportation and Public Way

ORDINANCE
METRO FOR ALL IL INC.
Acct. No. 393013 - 3
Permit No. 1115694

Be It Ordained by the City Council of the City of Chicago:

SECTION 1. Permission and authority are hereby given and granted to METRO FOR ALL IL INC., upon the terms and subject to the conditions of this ordinance to maintain and use one (1) sign(s) projecting over the public right-of-way attached to its premises known as 9125 S. Commercial Ave..

Said sign structure(s) measures as follows; along S. Commercial Avenue:
One (1) at fourteen point seven five (14.75) feet in length, three point five (3.5) feet in height and eleven (11) feet above grade level.

The location of said privilege shall be as shown on prints kept on file with the Department of Business Affairs and Consumer Protection and the Office of the City Clerk.

Said privilege shall be constructed in accordance with plans and specifications approved by the Department of Transportation (Division of Project Development) and Zoning Department - Signs.

This grant of privilege in the public way shall be subject to the provisions of Section 10-28-015 and all other required provisions of the Municipal Code of Chicago.

The grantee shall pay to the City of Chicago as compensation for the privilege #1115694 herein granted the sum of three hundred ($300.00) per annum in advance.

A 25% penalty will be added for payments received after due date.

The permit holder agrees to hold the City of Chicago harmless for any damage, relocation or replacement costs associated with damage, relocation or removal of private property caused by the City performing work in the public way.

Authority herein given and granted for a period of five (5) years from and after Date of Passage.

Alderman _____
John Pope 10th Ward

MPCS/CL/ 36 RACEWAY

One (1) Set Individual Illuminated Channel Letters & Single-Face Illuminated Trim Cap Sign

LETTERS.
- White returns & trim cap, 2447 White acrylic faces
- METRO: Arlon 5590-3412 Purple vinyl applied to first surface
- PCS: Arlon 5590-3411 Orange perforated vinyl (day/night) applied to first surface
- Sloan VL Plus White Short LED illumination

TAGLINE SIGN:
- White trim cap
- White acrylic face
- 2500-3411 Orange vinyl applied to first surfoce
- Tagline cabinet to be same depth as Channel letters

RACEWAY painted to match fascia (TBD)

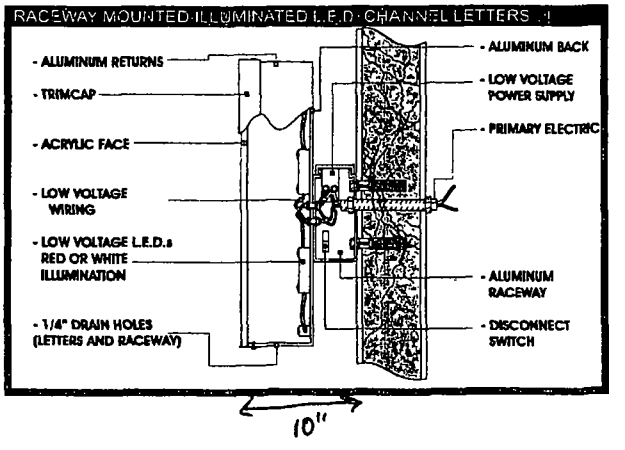

Client MetroPCS - Metro for All - 9125 S. Commercial			Drwng # 14-0272-A
Approved:	Sales Dan		Date. 7-28-14
Scale: 1/2"=1'	Drawn by. JTG	Last Revised by: SJV	Rev Date: 7-29-14

All sign designs and concepts shown here are confidential and are the property of Grate Signs, Inc. They are not to be distributed, exhibited, copied, or otherwise used without our written permission.

COMPUTER GENERATED COLORS ARE NOT A TRUE MATCH TO ANY PMS, VINYL, OR PAINT.

GRATE SIGNS

Department of Business Affairs and Consumer Protection
Small Business Center - Public Way Use Unit
City Hall - 121 N LaSalle Street, Room 800 • Chicago, IL 60602
312-74-GOBIZ / 312-744-6249 • (312) 744-1944 (TTY)
http //www.cityofchicago.org/bacp

01/21/2015

Alderman **John Pope**
Ward # **10**
City of Chicago
City Hall, Room **300**
121 North LaSalle Street
Chicago, Illinois 60602

Re: An ordinance to use and maintain a portion of the public right-of-way for **one (1) sign(s)** for **METRO FOR ALL IL INC.**, adjacent to the premises known as **9125 S. Commercial Ave.**.

Dear Alderman **John Pope**:

The applicant referenced above has requested the use of the public right-of-way for a **sign(s)**. An ordinance has been prepared by the Department of Business Affairs and Consumer Protection – Small Business Center - Public Way Use Unit for presentation to the City Council. Because this request was made for properties located in your ward, as approved by you as per the attached, I respectfully request that you introduce the attached ordinance at the next City Council meeting.

If you have any questions regarding this ordinance, please contact Anthony Bertuca at (312) 744-5506.

Department of Business Affairs and Consumer Protection

City of Chicago

O2015-592

Office of the City Clerk

Document Tracking Sheet

Meeting Date:	1/21/2015
Sponsor(s):	Pope (10)
Type:	Ordinance
Title:	Grant(s) of privilege in public way for Sims Metal Management
Committee(s) Assignment:	Committee on Transportation and Public Way

ORDINANCE
SIMS METAL MANAGEMENT
Acct. No. 88710 - 6
Permit No. 1116379

Be It Ordained by the City Council of the City of Chicago:

SECTION 1. Permission and authority are hereby given and granted to SIMS METAL MANAGEMENT, upon the terms and subject to the conditions of this ordinance to maintain and use, as now constructed, two (2) Switch Track(s) on the public right-of-way adjacent to its premises known as 9300 S. Kreiter Ave..

Said Switch Track(s) at E. 93rd St. measure(s):

On and across East 93rd Court, located one hundred seventy (170) feet east of the line of South Ewing Avenue from a point on the south line of East 93rd Court running a distance of fifty (50) feet to the west line of East 93rd Court.

Said Switch Track(s) at S. Kreiter Ave. measure(s):

Beginning at a point two hundred (200) feet south of the south line of East 93rd Court; thence running along the westerly side of South Kreiter Avenue in a northerly direction, a distance of two hundred forty (240) feet; thence crossing East 93rd Court at a point of two hundred ninety-three (293) feet east of the east line of South Ewing Avenue; and thence proceeding into private property.

The location of said privilege shall be as shown on prints kept on file with the Department of Business Affairs and Consumer Protection and the Office of the City Clerk.

Said privilege shall be constructed in accordance with plans and specifications approved by the Department of Transportation (Division of Project Development).

This grant of privilege in the public way shall be subject to the provisions of Section 10-28-015 and all other required provisions of the Municipal Code of Chicago.

The grantee shall pay to the City of Chicago as compensation for the privilege #1116379 herein granted the sum of eight hundred ($800.00) per annum in advance.

A 25% penalty will be added for payments received after due date.

The permit holder agrees to hold the City of Chicago harmless for any damage, relocation or replacement costs associated with damage, relocation or removal of private property caused by the City performing work in the public way.

Authority herein given and granted for a period of five (5) years from and after 12/20/2014.

Alderman _____

John Pope 10th Ward

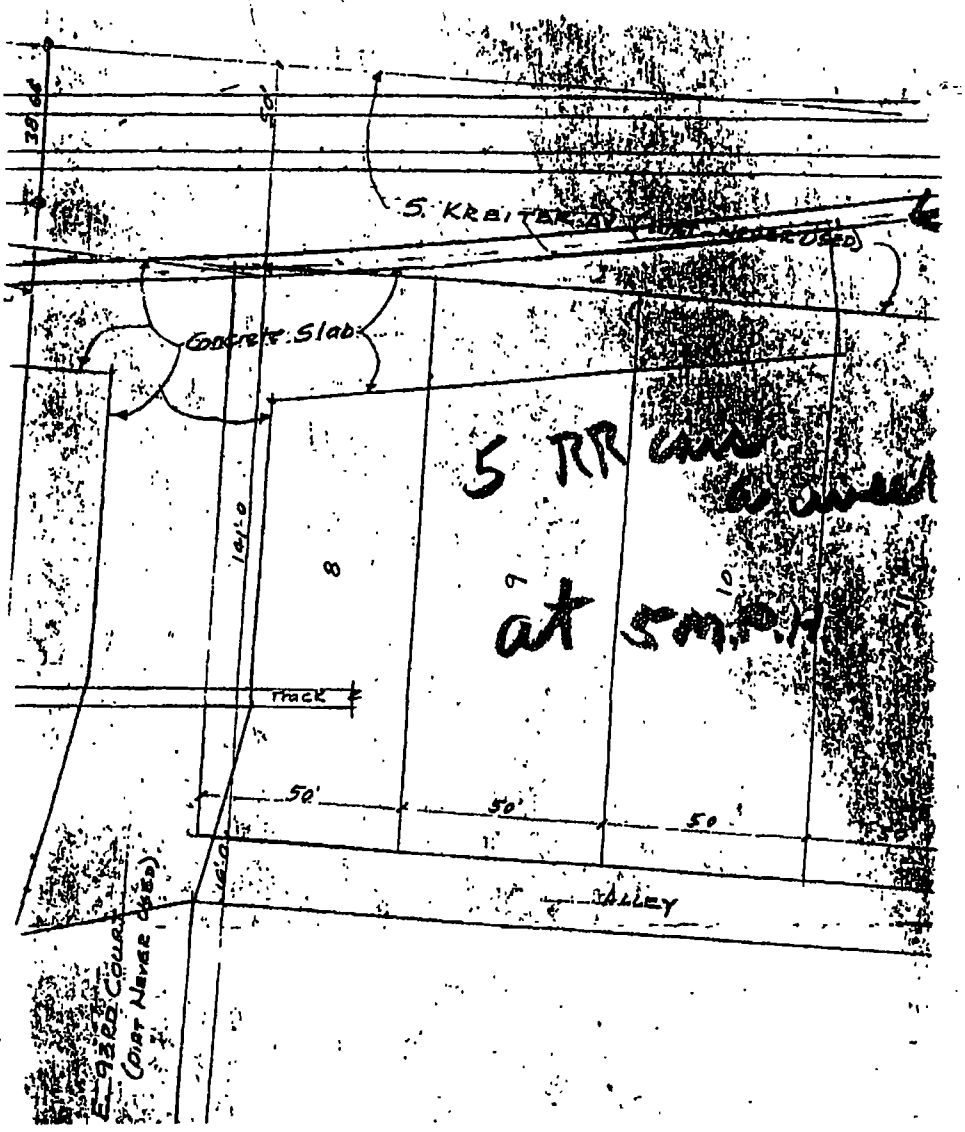
30 ft
50'
S. Kreitzer
Concrete Slab
5 RR
at 5 m.p.h.
8
9
10
Track
50'
50'
50'
Alley
E. 93rd Court
(Court Never Used)

Department of Business Affairs and Consumer Protection
Small Business Center- Public Way Use Unit
City Hall - 121 N. LaSalle Street Room 800 • Chicago, IL 60602
312-74-GOBIZ / 312-744-6249 • (312) 744-1944 (TTY)
http://www.cityofchicago.org/bacp

01/21/2015

Alderman **John Pope**
Ward # **10**
City of Chicago
City Hall, Room **300**
121 North LaSalle Street
Chicago, Illinois 60602

Re: An ordinance to use and maintain a portion of the public right-of-way for **two (2) switch track(s)** for **SIMS METAL MANAGEMENT**, adjacent to the premises known as **9300 S. Kreiter Ave.**

Dear Alderman **John Pope**:

The applicant referenced above has requested the use of the public right-of-way for **switch track(s)**. An ordinance has been prepared by the Department of Business Affairs and Consumer Protection – Small Business Center - Public Way Use Unit for presentation to the City Council. Because this request was made for properties located in your ward, as approved by you as per the attached, I respectfully request that you introduce the attached ordinance at the next City Council meeting.

If you have any questions regarding this ordinance, please contact Anthony Bertuca at (312) 744-5506.

Department of Business Affairs and Consumer Protection

City of Chicago

O2015-598

Office of the City Clerk

Document Tracking Sheet

Meeting Date:	1/21/2015
Sponsor(s):	Pope (10)
Type:	Ordinance
Title:	Grant(s) of privilege in public way for US Bank
Committee(s) Assignment:	Committee on Transportation and Public Way

ORDINANCE
US BANK
Acct. No. 16006 - 10
Permit No. 1115993

Be It Ordained by the City Council of the City of Chicago:

SECTION 1. Permission and authority are hereby given and granted to US BANK, upon the terms and subject to the conditions of this ordinance to maintain and use three (3) sign(s) projecting over the public right-of-way attached to its premises known as 9200 S. Commercial Ave..

Said sign structure(s) measures as follows; along 92ND ST:
One (1) at seven point eight three (7.83) feet in length, two (2) feet in height and eleven (11) feet above grade level.
One (1) at five point two five (5.25) feet in length, one point three three (1.33) feet in height and nine (9) feet above grade level.
One (1) at eight (8) feet in length, seven (7) feet in height and sixteen (16) feet above grade level.

The location of said privilege shall be as shown on prints kept on file with the Department of Business Affairs and Consumer Protection and the Office of the City Clerk.

Said privilege shall be constructed in accordance with plans and specifications approved by the Department of Transportation (Division of Project Development) and Zoning Department - Signs.

This grant of privilege in the public way shall be subject to the provisions of Section 10-28-015 and all other required provisions of the Municipal Code of Chicago.

The grantee shall pay to the City of Chicago as compensation for the privilege #1115993 herein granted the sum of four hundred seventy-five ($475.00) per annum in advance.

A 25% penalty will be added for payments received after due date.

The permit holder agrees to hold the City of Chicago harmless for any damage, relocation or replacement costs associated with damage, relocation or removal of private property caused by the City performing work in the public way.

Authority herein given and granted for a period of five (5) years from and after Date of Passage.

Alderman _____
John Pope 10th Ward

D/F ILLUMINATED BLADE SIGN

Scale: 1/4" = 1'-0"

56 SQUARE FEET

1

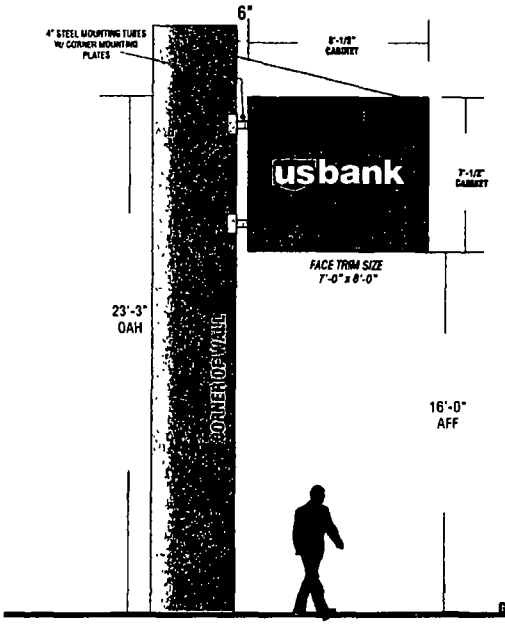

CABINET: 16" deep D/F fabricated aluminum cabinet with 2" retainers all painted Matthews Blue

FACE: 187 solar grade pan formed polycarbonate (2) two required

GRAPHICS: Surface applied trans. vinyl graphics applied prior to vacuum forming process

ILLUMINATION: Internal HO fluorescents w/ electronic ballast

MOUNTING: Cabinet to be mounted at a 45° angle from corner of building,
4" square steel tubes (to run length of cabinet) welded onto steel corner mounting plates as required
Plates to be anchored to wall surface using fasteners to suit
Guide wires secured to cabinet as req'd for strength & stability
All mounting hardware painted to match building

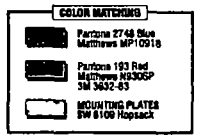

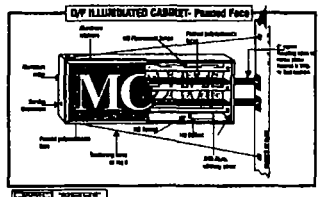

Existing conditions
for reference only

EXISTING 10'-4" x 6'-0" 4-SIDED CABINET TO BE REMOVED, PATCH HOLES WITH CLEAR SILICONE & PAINT AS REQ'D

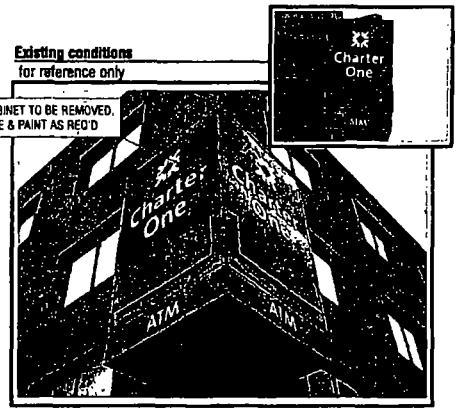

MC SIGN COMPANY
6959 TYLER BLVD.
MENTOR, OHIO 44060
PH. 440-209-8300
FAX 440-209-8777
www.mcsign.com

usbank.

CHARTER ONE #8825305584
1200 S. COMMERCIAL AVE
CHICAGO IL 60617

DRAWING NUMBER	REVISION NO.	DATE
0	291168	2/24/14

DESIGNER: MARY BETH TERRIACO SJ

DATE	REVISIONS
3/5/14 GA	REVISED TO A NEW D/F CABINET
3/21/14 GA	ADDED MOUNTING PLATES, PAINT COLOR

- USB#314 #TBD(CHARTER ONE) IL CHICAGO 6360 S. COMMERCIAL AVE

Sign On.™ Partner with the best

NOTE: PRINTS ARE THE EXCLUSIVE PROPERTY OF MCSIGN COMPANY. ANY UNAUTHORIZED USE OR DUPLICATION WILL RESULT IN A 20% CHARGE PER OCCURANCE PER THE VALUE OF THE DISPLAY. © MC SIGN CO 1958

Department of Business Affairs and Consumer Protection
Small Business Center - Public Way Use Unit
City Hall - 121 N. LaSalle Street, Room 800 • Chicago, IL 60602
312-74-GOBIZ / 312-744-6249 • (312) 744-1944 (TTY)
http://www.cityofchicago.org/bacp

01/21/2015

Alderman **John Pope**
Ward # **10**
City of Chicago
City Hall, Room **300**
121 North LaSalle Street
Chicago, Illinois 60602

Re: An ordinance to use and maintain a portion of the public right-of-way for **three (3) sign(s)** for **US BANK**, adjacent to the premises known as **9200 S. Commercial Ave.**.

Dear Alderman **John Pope**:

The applicant referenced above has requested the use of the public right-of-way for a **sign(s)**. An ordinance has been prepared by the Department of Business Affairs and Consumer Protection – Small Business Center - Public Way Use Unit for presentation to the City Council. Because this request was made for properties located in your ward, as approved by you as per the attached, I respectfully request that you introduce the attached ordinance at the next City Council meeting.

If you have any questions regarding this ordinance, please contact Anthony Bertuca at (312) 744-5506.

Department of Business Affairs and Consumer Protection

City of Chicago

O2015-605

Office of the City Clerk

Document Tracking Sheet

Meeting Date:	1/21/2015
Sponsor(s):	Balcer (11)
Type:	Ordinance
Title:	Grant(s) of privilege in public way for Maushan Temple
Committee(s) Assignment:	Committee on Transportation and Public Way

ORDINANCE
MAUSHAN TEMPLE
Acct. No. 389432 - 1
Permit No. 1112334

Be It Ordained by the City Council of the City of Chicago:

SECTION 1. Permission and authority are hereby given and granted to MAUSHAN TEMPLE, upon the terms and subject to the conditions of this ordinance to maintain and use one (1) sign(s) projecting over the public right-of-way attached to its premises known as 478 W. 26th St..

Said sign structure(s) measures as follows; along W 26TH ST:
One (1) at ten (10) feet in length, four (4) feet in height and nine (9) feet above grade level.

The location of said privilege shall be as shown on prints kept on file with the Department of Business Affairs and Consumer Protection and the Office of the City Clerk.

Said privilege shall be constructed in accordance with plans and specifications approved by the Department of Transportation (Division of Project Development) and Zoning Department - Signs.

This grant of privilege in the public way shall be subject to the provisions of Section 10-28-015 and all other required provisions of the Municipal Code of Chicago.

The grantee shall pay to the City of Chicago as compensation for the privilege #1112334 herein granted the sum of three hundred ($300.00) per annum in advance.

A 25% penalty will be added for payments received after due date.

The permit holder agrees to hold the City of Chicago harmless for any damage, relocation or replacement costs associated with damage, relocation or removal of private property caused by the City performing work in the public way.

Authority herein given and granted for a period of five (5) years from and after Date of Passage.

Alderman James A. Balcer

James A. Balcer 11th Ward

Aluminum Sign

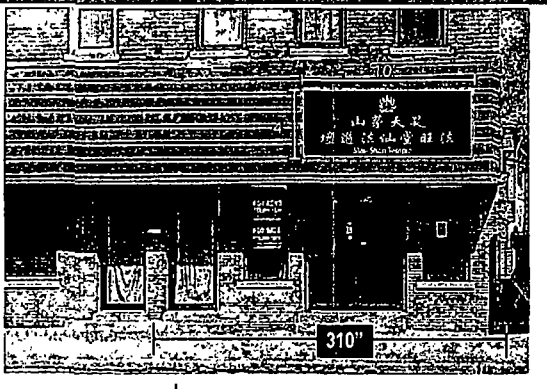

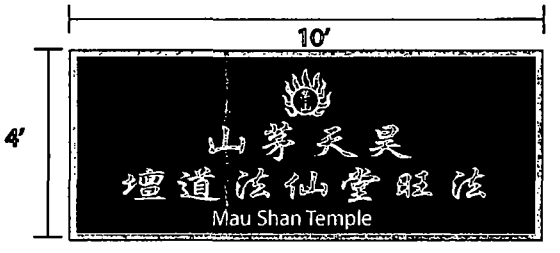

EXITING FACADE

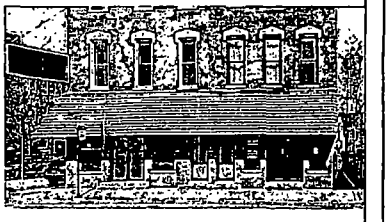

SIDE VIEW

Sign Location

SPECIFICATIONS

1. Aluminum Sign
2. Angle Iron Steel Support
3. 3/16" GALVANIZED STEEL Z-CLIP ATTACHMENT
4. APPROPRIATE NON-CORROSIVE WALL FASTENER SEE MOUNTING OPTION DETAILS
5. #12 TEK SCREW

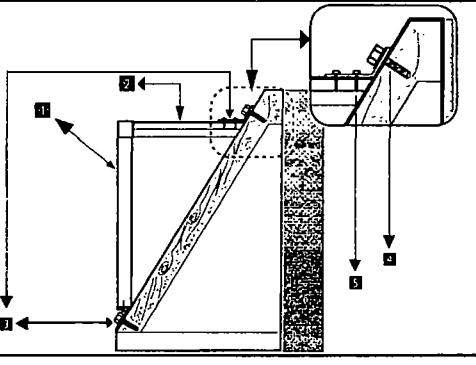

COLOR SCHEDULE

White

Gold

Black

MOUNTING DETAIL

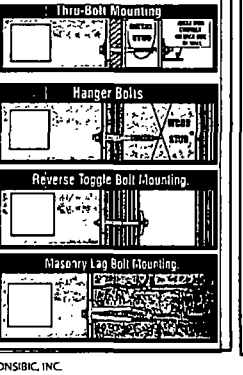

MONSIBIC™ Signs & Graphic
(Bridgeport)
Chicago, IL
3401 S. Halsted St.
Chicago, IL 60608
773-847-2828
Fax 773-847-0088

BRIDGEPORT PASTY

SIGN ELEVATION EXHIBIT

Address: 478 W 26th St
City: Chicago,
State: IL
Account Rep:
Sales Rep: K. WONG
APPROVALS
CLIENT
DESIGN
PROD.
Designer: K. WONG
Design No.
DATE: 03-27-14
Rev. Date:

The purchaser agrees to hold the seller harmless against any cause for action for damage which may occur as a result of drilling for piers and foundations, including but not limited to sewer, gas lines or any underground obstacles which the pure haser or others may deem valuable

THIS DESIGN AND ENGINEERING IS SUBMITTED AS OUR PROPOSAL, AND THE RIGHT TO USE OR EXHIBIT IN ANY FORM, IS NOT AUTHORIZED WITHOUT WRITTEN PERMISSION BY MONSIBIC, INC.

Department of Business Affairs and Consumer Protection
Small Business Center - Public Way Use Unit
City Hall - 121 N. LaSalle Street, Room 800 • Chicago, IL 60602
312-74-GOBIZ / 312-744-6249 • (312) 744-1944 (TTY)
http://www.cityofchicago.org/bacp

01/21/2015

Alderman **James A. Balcer**
Ward # **11**
City of Chicago
City Hall, Room **203**
121 North LaSalle Street
Chicago, Illinois 60602

Re: An ordinance to use and maintain a portion of the public right-of-way for **one (1) sign(s)** for **MAUSHAN TEMPLE**, adjacent to the premises known as **478 W. 26th St.**.

Dear Alderman **James A. Balcer**:

The applicant referenced above has requested the use of the public right-of-way for a **sign(s)**. An ordinance has been prepared by the Department of Business Affairs and Consumer Protection – Small Business Center - Public Way Use Unit for presentation to the City Council. Because this request was made for properties located in your ward, as approved by you as per the attached, I respectfully request that you introduce the attached ordinance at the next City Council meeting.

If you have any questions regarding this ordinance, please contact Anthony Bertuca at (312) 744-5506.

Department of Business Affairs and Consumer Protection

City of Chicago

O2015-613

Office of the City Clerk

Document Tracking Sheet

Meeting Date:	1/21/2015
Sponsor(s):	Balcer (11)
Type:	Ordinance
Title:	Grant(s) of privilege in public way for Rod's Auto/Transmission Ctr
Committee(s) Assignment:	Committee on Transportation and Public Way

ORDINANCE
ROD'S AUTO/TRANSMISSION CTR
Acct. No. 39042 - 1
Permit No. 1114361

Be It Ordained by the City Council of the City of Chicago:

SECTION 1. Permission and authority are hereby given and granted to ROD'S AUTO/TRANSMISSION CTR, upon the terms and subject to the conditions of this ordinance to maintain and use two (2) sign(s) projecting over the public right-of-way attached to its premises known as 840 W. 35th St..

Said sign structure(s) measures as follows; along W. 35th Street:
One (1) at six point one six (6.16) feet in length, six point one six (6.16) feet in height and sixteen point one six (16.16) feet above grade level.
One (1) at six point one six (6.16) feet in length, six point one six (6.16) feet in height and nineteen point one six (19.16) feet above grade level.

The location of said privilege shall be as shown on prints kept on file with the Department of Business Affairs and Consumer Protection and the Office of the City Clerk.

Said privilege shall be constructed in accordance with plans and specifications approved by the Department of Transportation (Division of Project Development) and Zoning Department - Signs.

This grant of privilege in the public way shall be subject to the provisions of Section 10-28-015 and all other required provisions of the Municipal Code of Chicago.

The grantee shall pay to the City of Chicago as compensation for the privilege #1114361 herein granted the sum of six hundred ($600.00) per annum in advance.

A 25% penalty will be added for payments received after due date.

The permit holder agrees to hold the City of Chicago harmless for any damage, relocation or replacement costs associated with damage, relocation or removal of private property caused by the City performing work in the public way.

Authority herein given and granted for a period of five (5) years from and after Date of Passage.

Alderman James A. Balcer

James A. Balcer 11th Ward

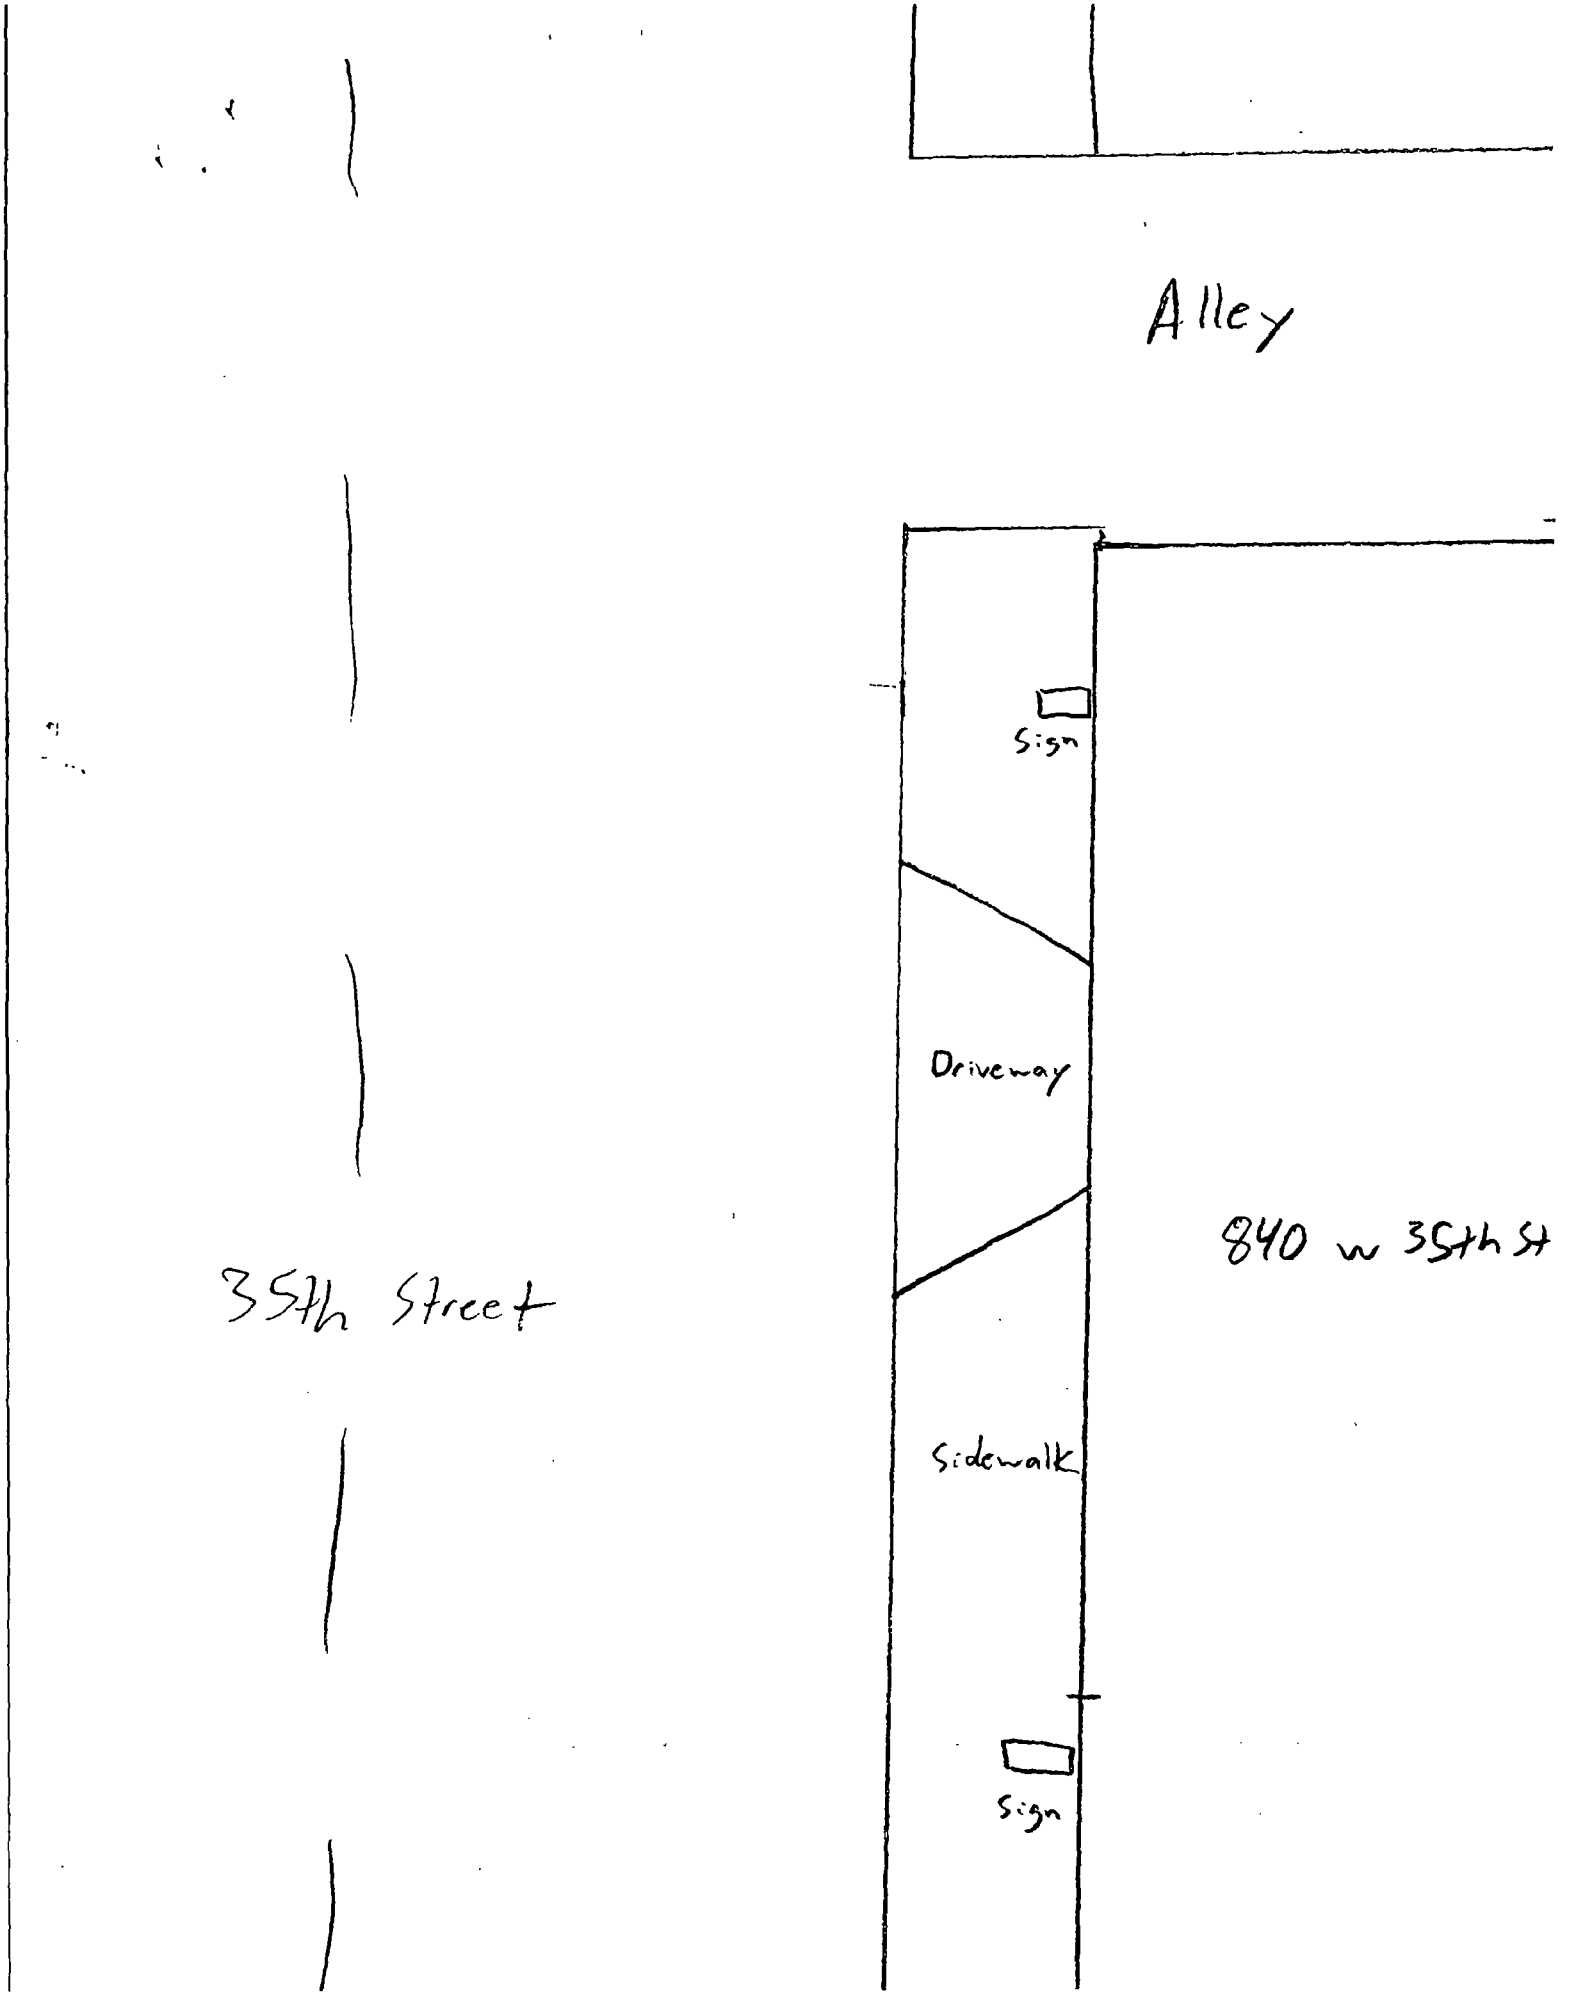
Alley
Sign
Driveway
840 w 35th St
35th Street
Sidewalk
Sign

Department of Business Affairs and Consumer Protection
Small Business Center - Public Way Use Unit
City Hall - 121 N. LaSalle Street, Room 800 • Chicago, IL 60602
(312)-74-GOBIZ (312-744-6249) • (312) 744-1944 (TTY)
http://www.cityofchicago.org/bacp

01/21/2015

Alderman **James A. Balcer**
Ward # **11**
City of Chicago
City Hall, Room **203**
121 North LaSalle Street
Chicago, Illinois 60602

Re: An ordinance to use and maintain a portion of the public right-of-way for **two (2) sign(s)** for **ROD'S AUTO/TRANSMISSION CTR**, adjacent to the premises known as **840 W. 35th St.**.

Dear Alderman **James A. Balcer**:

The applicant referenced above has requested the use of the public right-of-way for a **sign(s)**. An ordinance has been prepared by the Department of Business Affairs and Consumer Protection – Small Business Center - Public Way Use Unit for presentation to the City Council. Because this request was made for properties located in your ward, as approved by you as per the attached, I respectfully request that you introduce the attached ordinance at the next City Council meeting.

If you have any questions regarding this ordinance, please contact Anthony Bertuca at (312) 744-5506.

Department of Business Affairs and Consumer Protection

City of Chicago

O2015-618

Office of the City Clerk

Document Tracking Sheet

Meeting Date:	1/21/2015
Sponsor(s):	Balcer (11)
Type:	Ordinance
Title:	Grant(s) of privilege in public way for UPS Store, The
Committee(s) Assignment:	Committee on Transportation and Public Way

ORDINANCE
THE UPS STORE
Acct. No. 393357 - 1
Permit No. 1115096

Be It Ordained by the City Council of the City of Chicago:

SECTION 1. Permission and authority are hereby given and granted to THE UPS STORE, upon the terms and subject to the conditions of this ordinance to maintain and use one (1) sign(s) projecting over the public right-of-way attached to its premises known as 3231 S. Halsted St..

Said sign structure(s) measures as follows; along S. Halsted Street:
One (1) at twenty point eight three (20.83) feet in length, two point five eight (2.58) feet in height and twelve (12) feet above grade level.

The location of said privilege shall be as shown on prints kept on file with the Department of Business Affairs and Consumer Protection and the Office of the City Clerk.

Said privilege shall be constructed in accordance with plans and specifications approved by the Department of Transportation (Division of Project Development) and Zoning Department - Signs.

This grant of privilege in the public way shall be subject to the provisions of Section 10-28-015 and all other required provisions of the Municipal Code of Chicago.

The grantee shall pay to the City of Chicago as compensation for the privilege #1115096 herein granted the sum of three hundred ($300.00) per annum in advance.

A 25% penalty will be added for payments received after due date.

The permit holder agrees to hold the City of Chicago harmless for any damage, relocation or replacement costs associated with damage, relocation or removal of private property caused by the City performing work in the public way.

Authority herein given and granted for a period of five (5) years from and after Date of Passage.

Alderman James A. Balcer

James A. Balcer 11th Ward

NOTE: ELECTRICAL PROVIDED BY OTHER; TO BE WITHIN 6'-0" OF SIGN.

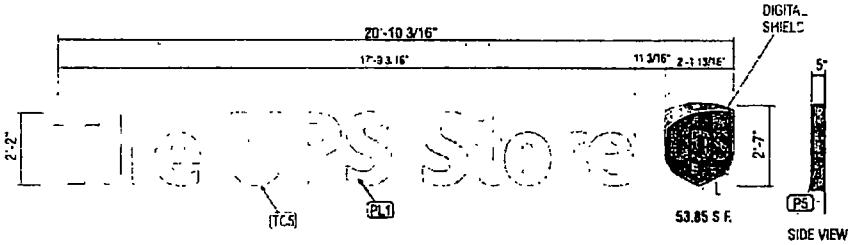

9FW - White / LED Channel Letters with Shield - *Flush Mounted* 1 2 RATIO

QTY 1
NOTE: FIELD VERIFY PRIOR TO FABRICATION
STANDARD SPECS - SEE COLOR SPECIFICATION LIBRARY

PLEASE CONTACT COLLEEN RUSSELL (858-509-9622) W/ ICON IF THERE ARE ANY INSTALLATION QUESTIONS

SCALE 1/4" = 1'-0"

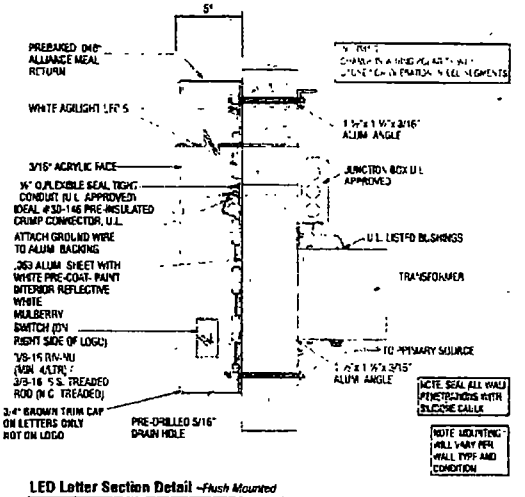

LED Letter Section Detail -*Flush Mounted*

SCALE: NTS

THIS SIGN TO BEAR THIS MARK

NOTE: MOUNTED LOW VERTICALLY DUE TO STRUCTURAL BEAM

EXISTING

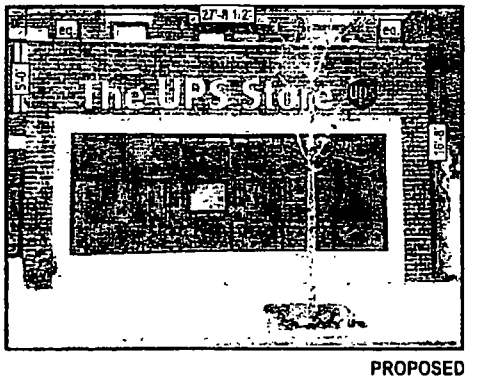

PROPOSED

Per City Criteria:
Code - 33% of wall area

Per Landlord Criteria
CODE PENDING

ICON

SIGN 1

Location: 3215 S. Halsted Street, Chicago IL 60616

Proj #: 831
Loc #: 1417

File Path:

The UPS Store
UPS Store # MAXWELL

Rev #	Issue	Date	Rev By	Drawn By	Revision Description
Orig.	1/28/13	01/28/13	XXX	XXX	
Rev. 1	3/08/13	03/08/13	XXX	XXX	
Rev. 2	03/20/13	03/20/13	XXX	XXX	
Rev. 3	03/26/13	03/26/13	XXX	XXX	
Rev. 4	04/08/13	04/08/13	XXX	XXX	
Rev. 5	04/09/13	04/09/13	XXX	XXX	
Rev. 6	04/10/13	04/10/13	XXX	XXX	

Rev #	Issue	Date	Rev By	Drawn By
Rev. 7	05/02/13	05/02/13	XXX	XXX
Rev. 8	05/02/13	05/02/13	XXX	XXX
Rev. 9	05/03/13	05/03/13	XXX	XXX
Rev. 10	05/20/13	05/20/13	XXX	XXX

Pg. 4

City of Chicago

O2015-622

Office of the City Clerk

Document Tracking Sheet

Meeting Date:	1/21/2015
Sponsor(s):	Balcer (11)
Type:	Ordinance
Title:	Grant(s) of privilege in public way for Youyo Frozen Yogurt
Committee(s) Assignment:	Committee on Transportation and Public Way

ORDINANCE
Youyo Frozen Yogurt
Acct. No. 393314 - 1
Permit No. 1115368

Be It Ordained by the City Council of the City of Chicago:

SECTION 1. Permission and authority are hereby given and granted to Youyo Frozen Yogurt, upon the terms and subject to the conditions of this ordinance to maintain and use two (2) sign(s) projecting over the public right-of-way attached to its premises known as 3119 S. Halsted St..

Said sign structure(s) measures as follows; along S Halsted St:
One (1) at nineteen (19) feet in length, two point six seven (2.67) feet in height and nine (9) feet above grade level.
One (1) at six (6) feet in length, four (4) feet in height and eighteen (18) feet above grade level.

The location of said privilege shall be as shown on prints kept on file with the Department of Business Affairs and Consumer Protection and the Office of the City Clerk.

Said privilege shall be constructed in accordance with plans and specifications approved by the Department of Transportation (Division of Project Development) and Zoning Department - Signs.

This grant of privilege in the public way shall be subject to the provisions of Section 10-28-015 and all other required provisions of the Municipal Code of Chicago.

The grantee shall pay to the City of Chicago as compensation for the privilege #1115368 herein granted the sum of four hundred ($400.00) per annum in advance.

A 25% penalty will be added for payments received after due date.

The permit holder agrees to hold the City of Chicago harmless for any damage, relocation or replacement costs associated with damage, relocation or removal of private property caused by the City performing work in the public way.

Authority herein given and granted for a period of five (5) years from and after Date of Passage.

Alderman 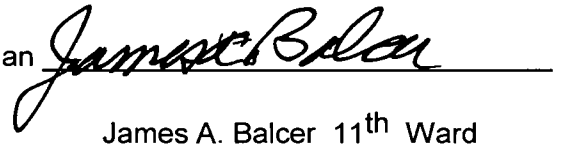

James A. Balcer 11th Ward

SIGN 2. Double Faced Blade Sign

• Front View

SCALE 0/0" = 1' 0" • For Production / For Presentation

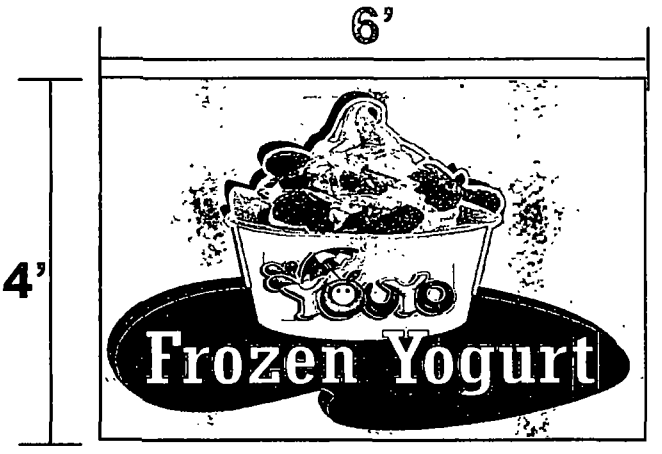

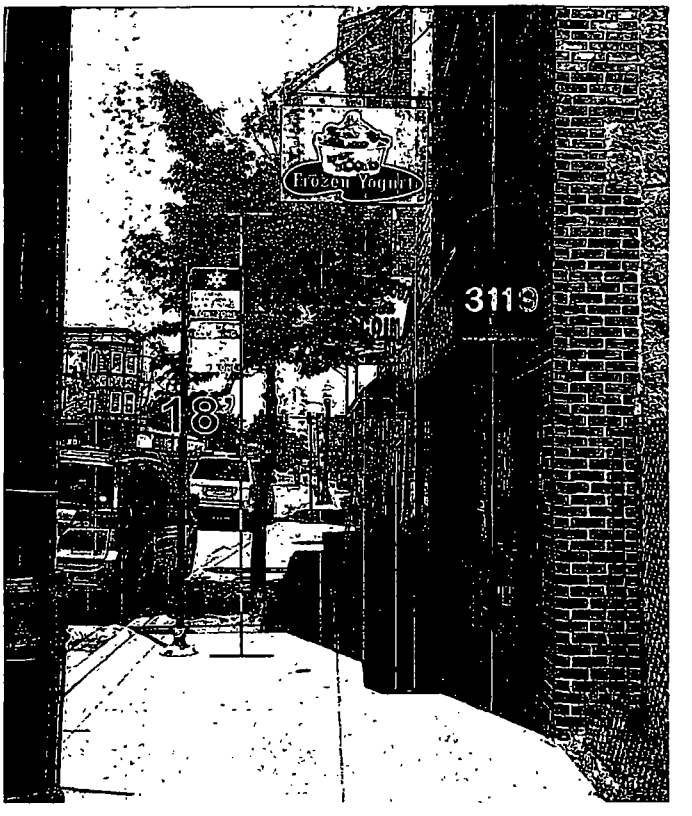

Sign Style

monsibic Signs & Graphic ™	**Client Name.** Youyo Frozen Yogurt **Location:** 3119 S Halsted St Chicago, IL 60608	**Start Date:** 07-12-14 **Last Revision:** **Job#:** 0065 **Drawing#:** **Page:** 4	• Client Approval • Landlord Approval	**Sales Rep:** kw **Designer:** kw LISTED

© COPYRIGHT 2013, BY MONSIBIC INC • ALL DESIGNS PRESENTED ARE THE SOLE PROPERTY OF MONSIBIC INC, AND MAY NOT BE REPRODUCED IN PART OR WHOLE WITHOUT WRITTEN PERMISSION FROM MONSIBIC INC

Department of Business Affairs and Consumer Protection
Small Business Center - Public Way Use Unit
City Hall - 121 N. LaSalle Street, Room 800 • Chicago, IL 60602
312-74-GOBIZ / 312-744-6249 • (312) 744-1944 (TTY)
http://www.cityofchicago.org/bacp

01/21/2015

Alderman **James A. Balcer**
Ward # **11**
City of Chicago
City Hall, Room **203**
121 North LaSalle Street
Chicago, Illinois 60602

Re: An ordinance to use and maintain a portion of the public right-of-way for **two (2) sign(s)** for **Youyo Frozen Yogurt**, adjacent to the premises known as **3119 S. Halsted St.**.

Dear Alderman **James A. Balcer**:

The applicant referenced above has requested the use of the public right-of-way for a **sign(s)**. An ordinance has been prepared by the Department of Business Affairs and Consumer Protection – Small Business Center - Public Way Use Unit for presentation to the City Council. Because this request was made for properties located in your ward, as approved by you as per the attached, I respectfully request that you introduce the attached ordinance at the next City Council meeting.

If you have any questions regarding this ordinance, please contact Anthony Bertuca at (312) 744-5506.

Department of Business Affairs and Consumer Protection

City of Chicago

O2015-627

Office of the City Clerk

Document Tracking Sheet

Meeting Date:	1/21/2015
Sponsor(s):	Cardenas (12)
Type:	Ordinance
Title:	Grant(s) of privilege in public way for First Midwest Bank
Committee(s) Assignment:	Committee on Transportation and Public Way

ORDINANCE
First Midwest Bank
Acct. No. 285715 - 3
Permit No. 1115447

Be It Ordained by the City Council of the City of Chicago:

SECTION 1. Permission and authority are hereby given and granted to First Midwest Bank, upon the terms and subject to the conditions of this ordinance to maintain and use two (2) sign(s) projecting over the public right-of-way attached to its premises known as 3220 W. 26th St..

Said sign structure(s) measures as follows; along 26th Street:
One (1) at twenty-one (21) feet in length, three (3) feet in height and fifteen (15) feet above grade level.

Said sign structure(s) measures as follows; along Sawyer:
One (1) at twenty-one (21) feet in length, three (3) feet in height and fifteen (15) feet above grade level.

The location of said privilege shall be as shown on prints kept on file with the Department of Business Affairs and Consumer Protection and the Office of the City Clerk.

Said privilege shall be constructed in accordance with plans and specifications approved by the Department of Transportation (Division of Project Development) and Zoning Department - Signs.

This grant of privilege in the public way shall be subject to the provisions of Section 10-28-015 and all other required provisions of the Municipal Code of Chicago.

The grantee shall pay to the City of Chicago as compensation for the privilege #1115447 herein granted the sum of six hundred ($600.00) per annum in advance.

A 25% penalty will be added for payments received after due date.

The permit holder agrees to hold the City of Chicago harmless for any damage, relocation or replacement costs associated with damage, relocation or removal of private property caused by the City performing work in the public way.

Authority herein given and granted for a period of five (5) years from and after Date of Passage.

Alderman _____

George Cardenas 12th Ward

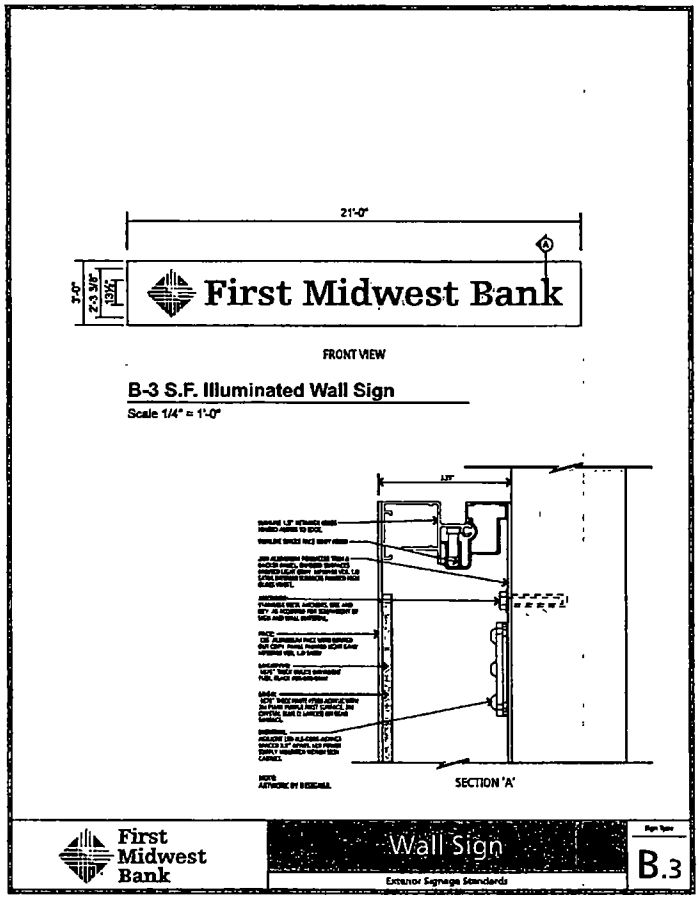

First Midwest Bank

Branch # 10161
3220 W. 26th Street
Chicago, IL 60623

Sign Type	Signage
Job Number #	7008286
Drawing Name	7008286_FMB_Chicago IL - Br 10161.cdr

NOTES

Conversion 1.1b

DATE/REVISIONS 06/06/14 PMF
06/12/14 PMF

SIGN SPECIFCATIONS

SOUTH WATER
SIGNS

© COPYRIGHT 2013, BY SOUTH WATER SIGNS, LLC.
ALL DESIGNS AT THE SOLE PROPERTY OF SOUTH WATER, LLC.
AND MAY NOT BE REPRODUCED IN PART OR WHOLE WITHOUT
WRITTEN PERMISSION FROM SOUTH WATER SIGNS, LLC.

Department of Business Affairs and Consumer Protection
Small Business Center - Public Way Use Unit
City Hall - 121 N. LaSalle Street, Room 800 • Chicago, IL 60602
312-74-GOBIZ / 312-744-6249 • (312) 744-1944 (TTY)
http://www.cityofchicago.org/bacp

01/21/2015

Alderman **George Cardenas**
Ward # **12**
City of Chicago
City Hall, Room **203**
121 North LaSalle Street
Chicago, Illinois 60602

Re: An ordinance to use and maintain a portion of the public right-of-way for **two (2) sign(s)** for **First Midwest Bank**, adjacent to the premises known as **3220 W. 26th St.**.

Dear Alderman **George Cardenas**:

The applicant referenced above has requested the use of the public right-of-way for a **sign(s)**. An ordinance has been prepared by the Department of Business Affairs and Consumer Protection – Small Business Center - Public Way Use Unit for presentation to the City Council. Because this request was made for properties located in your ward, as approved by you as per the attached, I respectfully request that you introduce the attached ordinance at the next City Council meeting.

If you have any questions regarding this ordinance, please contact Anthony Bertuca at (312) 744-5506.

Department of Business Affairs and Consumer Protection

City of Chicago

O2015-629

Office of the City Clerk

Document Tracking Sheet

Meeting Date:	1/21/2015
Sponsor(s):	Cardenas (12)
Type:	Ordinance
Title:	Grant(s) of privilege in public way for Metro Pcs
Committee(s) Assignment:	Committee on Transportation and Public Way

ORDINANCE
METRO PCS
Acct. No. 394399 - 1
Permit No. 1115886

Be It Ordained by the City Council of the City of Chicago:

SECTION 1. Permission and authority are hereby given and granted to METRO PCS, upon the terms and subject to the conditions of this ordinance to maintain and use two (2) sign(s) projecting over the public right-of-way attached to its premises known as 2749 W. Cermak Rd..

Said sign structure(s) measures as follows; along W. Cermak Road:
One (1) at fifteen point five (15.5) feet in length, three point eight three (3.83) feet in height and ten (10) feet above grade level.
One (1) at six (6) feet in length, six (6) feet in height and twelve (12) feet above grade level.

The location of said privilege shall be as shown on prints kept on file with the Department of Business Affairs and Consumer Protection and the Office of the City Clerk.

Said privilege shall be constructed in accordance with plans and specifications approved by the Department of Transportation (Division of Project Development) and Zoning Department - Signs.

This grant of privilege in the public way shall be subject to the provisions of Section 10-28-015 and all other required provisions of the Municipal Code of Chicago.

The grantee shall pay to the City of Chicago as compensation for the privilege #1115886 herein granted the sum of six hundred ($600.00) per annum in advance.

A 25% penalty will be added for payments received after due date.

The permit holder agrees to hold the City of Chicago harmless for any damage, relocation or replacement costs associated with damage, relocation or removal of private property caused by the City performing work in the public way.

Authority herein given and granted for a period of five (5) years from and after Date of Passage.

Alderman _____

George Cardenas 12th Ward

© Aurora Sign Co ,Inc 2014

AURORA SIGN CO.

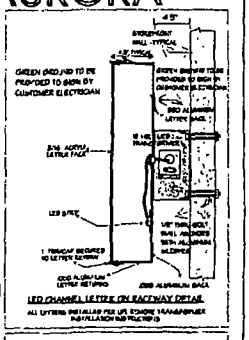

SIGN TO BE UL LISTED

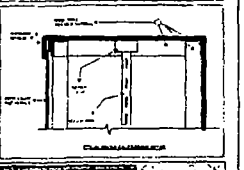

INDIVIDUAL ILLUMINATED LETTERS ON RACEWAY

FABRICATE AND INSTALL LETTERS OF ALUMINUM AND ACRYLIC
"METRO" FACES TO BE WHITE ACRYLIC WITH ARLON 5590-3412 PURPLE PERF APPLIED FIRST SURFACE
"PCS" AND OTHER FACES TO BE WHITE ACRYLIC WITH ARLON 5590-3411 ORANGE PERF APPLIED FIRST SURFACE
TRIMCAP TO BE WHITE RETURNS TO BE WHITE
RACEWAY TO BE PAINTED TO MATCH WALL
EXPOSED METAL SURFACES TO BE COATED WITH ACRYLIC POLYURETHANE
INTERNAL ILLUMINATION TO BE WHITE LEDS.
SCALE - 1/2" = 1'

ILLUMINATED TAGLINE MODULE ON RACEWAY

FABRICATE AND INSTALL MODULE OF ALUMINUM AND ACRYLIC
FACE TO BE WHITE ACRYLIC WITH ARLON 2500-3411 ORANGE VINYL APPLIED FIRST SURFACE
RETAINERS AND RETURNS TO BE WHITE
RACEWAY TO BE PAINTED TO MATCH WALL
EXPOSED METAL SURFACES TO BE COATED WITH ACRYLIC POLYURETHANE
INTERNAL ILLUMINATION TO BE WHITE LEDS
SCALE - 1/2" = 1'

INSTALLATION INSTRUCTIONS

CENTER ABOVE WINDOWS AND DOOR AS SHOWN.
CONNECT TO ELECTRICAL SERVICE
TO BE PROVIDED BY OTHERS
PRIOR TO INSTALL

1100 Route 34
Aurora, Illinois 60504
630 898 5900 office
630 898 6091 fax

Prepared For	METRO PCS	Address	2749 W CERMAK	Drwg 214291	Sheet 1	Design Date 7/28/14	Rev 3
Location Name		City/State	CHICAGO, IL	Rev 1			Rev 4
				Rev 2			Rev 5

Salesman
Colors
Notes

NOTE THIS DRAWING IS THE PROPERTY OF AURORA SIGN CO IT IS NOT TO BE REPRODUCED COPIED OR EXHIBITED IN ANY FASHION WITHOUT WRITTEN CONSENT FROM AURORA SIGN CO CHARGES OF UP TO $2000 00 WILL BE ASSESSED FOR ANY MIS-USE OF THESE DRAWINGS

Department of Business Affairs and Consumer Protection
Small Business Center - Public Way Use Unit
City Hall - 121 N. LaSalle Street, Room 800 • Chicago, IL 60602
312-74-GOBIZ / 312-744-6249 • (312) 744-1944 (TTY)
http://www.cityofchicago.org/bacp

01/21/2015

Alderman **George Cardenas**
Ward # **12**
City of Chicago
City Hall, Room **203**
121 North LaSalle Street
Chicago, Illinois 60602

Re: An ordinance to use and maintain a portion of the public right-of-way for **two (2) sign(s)** for **METRO PCS**, adjacent to the premises known as **2749 W. Cermak Rd.**.

Dear Alderman **George Cardenas**:

The applicant referenced above has requested the use of the public right-of-way for a **sign(s)**. An ordinance has been prepared by the Department of Business Affairs and Consumer Protection – Small Business Center - Public Way Use Unit for presentation to the City Council. Because this request was made for properties located in your ward, as approved by you as per the attached, I respectfully request that you introduce the attached ordinance at the next City Council meeting.

If you have any questions regarding this ordinance, please contact Anthony Bertuca at (312) 744-5506.

Department of Business Affairs and Consumer Protection

City of Chicago

O2015-631

Office of the City Clerk

Document Tracking Sheet

Meeting Date:	1/21/2015
Sponsor(s):	Cardenas (12)
Type:	Ordinance
Title:	Grant(s) of privilege in public way for US Bank
Committee(s) Assignment:	Committee on Transportation and Public Way

ORDINANCE
US BANK
Acct. No. 16006 - 13
Permit No. 1115996

Be It Ordained by the City Council of the City of Chicago:

SECTION 1. Permission and authority are hereby given and granted to US BANK, upon the terms and subject to the conditions of this ordinance to maintain and use two (2) sign(s) projecting over the public right-of-way attached to its premises known as 2854 W. Cermak Rd..

Said sign structure(s) measures as follows; along W. Ceramk Road:
One (1) at four point four two (4.42) feet in length, four point four two (4.42) feet in height and fourteen (14) feet above grade level.
One (1) at twelve (12) feet in length, four (4) feet in height and twelve (12) feet above grade level.

The location of said privilege shall be as shown on prints kept on file with the Department of Business Affairs and Consumer Protection and the Office of the City Clerk.

Said privilege shall be constructed in accordance with plans and specifications approved by the Department of Transportation (Division of Project Development) and Zoning Department - Signs.

This grant of privilege in the public way shall be subject to the provisions of Section 10-28-015 and all other required provisions of the Municipal Code of Chicago.

The grantee shall pay to the City of Chicago as compensation for the privilege #1115996 herein granted the sum of four hundred ($400.00) per annum in advance.

A 25% penalty will be added for payments received after due date.

The permit holder agrees to hold the City of Chicago harmless for any damage, relocation or replacement costs associated with damage, relocation or removal of private property caused by the City performing work in the public way.

Authority herein given and granted for a period of five (5) years from and after Date of Passage.

Alderman _____

George Cardenas 12th Ward

FACE REPLACEMENT

19.5 Square Feet

B

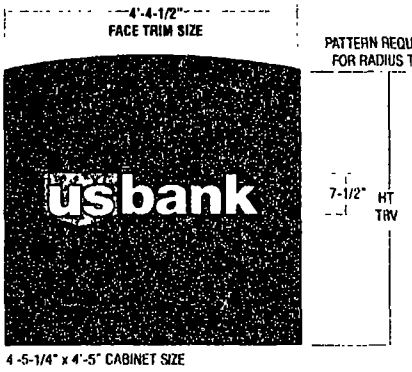

EXISTING CONDITIONS

for reference only

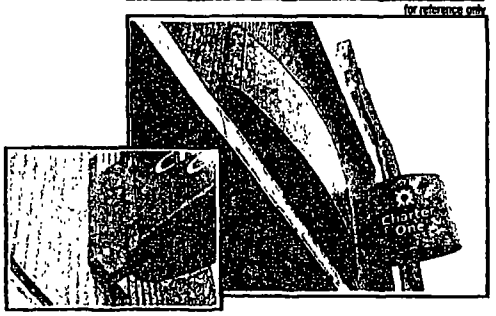

Proposed STOREFRONT ELEVATION Scaled Proportionally

CABINET:	Existing 15-1/2" deep cabinet w/ 1-1/2" retainers to be repainted Matthews Blue
FACES:	Flat 187 White polycarbonate
GRAPHICS	Surface applied Trans Blue vinyl overlay w/ reverse weeded copy to show thru white. Shield to have Trans Red vinyl overlay as shown
QUANTITY	(2) two faces required for d/f illuminated pylon
NOTES:	Entire flag mounted cabinet w/ retainers to be repainted Matthews Blue

COLOR MATCHING

Pantone 2748 Blue
Matthews MP10918
3M 3630-8696

Pantone 193 Red
3M 3632-83

MC SIGN

8989 TYLER BLVD.
MENTOR, OHIO 44060
PH. 440-209-0188
FAX 440-209-0277
www.mcsign.com

us bank.

CHARTER ONE #R00000010
2804 W CERMAK
ST CHICAGO, IL 60623

2	291503	03/04/14
MARY BETH TENSACO		DB

USBVED H STREET/CHARTER BNK/CHICAGO - CERMAK ST

Sign On.™
Partner with the best.

NOTE: PRINTS ARE THE EXCLUSIVE PROPERTY OF MCSIGN COMPANY. ANY UNAUTHORIZED USE OR DUPLICATION WILL RESULT IN A 20% CHARGE PER OCCURRANCE PER THE VALUE OF THE DISPLAY. © MC SIGN LTD 1998

Department of Business Affairs and Consumer Protection
Small Business Center - Public Way Use Unit
City Hall - 121 N. LaSalle Street, Room 800 • Chicago, IL 60602
312-74-GOBIZ / 312-744-6249 • (312) 744-1944 (TTY)
http://www.cityofchicago.org/bacp

01/21/2015

Alderman **George Cardenas**
Ward # **12**
City of Chicago
City Hall, Room **203**
121 North LaSalle Street
Chicago, Illinois 60602

Re: An ordinance to use and maintain a portion of the public right-of-way for **two (2) sign(s)** for **US BANK**, adjacent to the premises known as **2854 W. Cermak Rd.**.

Dear Alderman **George Cardenas**:

The applicant referenced above has requested the use of the public right-of-way for a **sign(s)**. An ordinance has been prepared by the Department of Business Affairs and Consumer Protection – Small Business Center - Public Way Use Unit for presentation to the City Council. Because this request was made for properties located in your ward, as approved by you as per the attached, I respectfully request that you introduce the attached ordinance at the next City Council meeting.

If you have any questions regarding this ordinance, please contact Anthony Bertuca at (312) 744-5506.

Department of Business Affairs and Consumer Protection

City of Chicago

O2015-634

Office of the City Clerk

Document Tracking Sheet

Meeting Date:	1/21/2015
Sponsor(s):	Quinn (13)
Type:	Ordinance
Title:	Grant(s) of privilege in public way for Family Dollar Store No. 10874
Committee(s) Assignment:	Committee on Transportation and Public Way

ORDINANCE
FAMILY DOLLAR STORE # 10874
Acct. No. 11071 - 139
Permit No. 1115900

Be It Ordained by the City Council of the City of Chicago:

SECTION 1. Permission and authority are hereby given and granted to FAMILY DOLLAR STORE # 10874, upon the terms and subject to the conditions of this ordinance to maintain and use one (1) sign(s) projecting over the public right-of-way attached to its premises known as 6540 S. Pulaski Rd..

Said sign structure(s) measures as follows; along S. Pulaski Road:
One (1) at twenty-five point three three (25.33) feet in length, three point nine two (3.92) feet in height and ten (10) feet above grade level.

The location of said privilege shall be as shown on prints kept on file with the Department of Business Affairs and Consumer Protection and the Office of the City Clerk.

Said privilege shall be constructed in accordance with plans and specifications approved by the Department of Transportation (Division of Project Development) and Zoning Department - Signs.

This grant of privilege in the public way shall be subject to the provisions of Section 10-28-015 and all other required provisions of the Municipal Code of Chicago.

The grantee shall pay to the City of Chicago as compensation for the privilege #1115900 herein granted the sum of three hundred ($300.00) per annum in advance.

A 25% penalty will be added for payments received after due date.

The permit holder agrees to hold the City of Chicago harmless for any damage, relocation or replacement costs associated with damage, relocation or removal of private property caused by the City performing work in the public way.

Authority herein given and granted for a period of five (5) years from and after Date of Passage.

Alderman _____

Marty Quinn 13th Ward

Family Dollar Design Drawings

34.5" Cloud Sign w/ 48" Medallion

SIGN WEIGHT = 450 LBS.	FACE MATERIAL BURN RATE:
SIGN AREA = 74.75 SQ. FT	UL 94 FLAM CLASS RATING- 94V-2

25'-4"

3'-11"

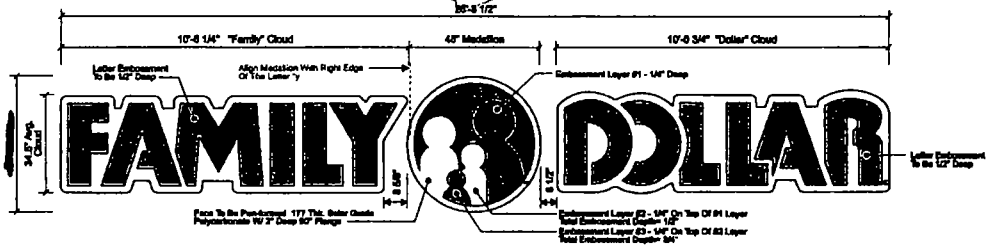

Front View - 34.5" Linear Cloud / 48" Medallion
Scale: 3/8" = 1'-0"

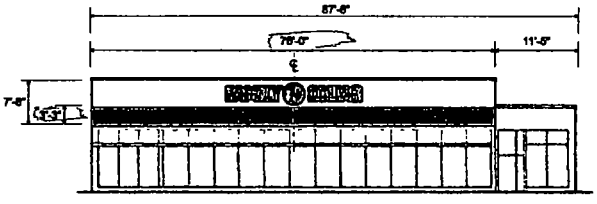

East Elevation 1/16"=1'

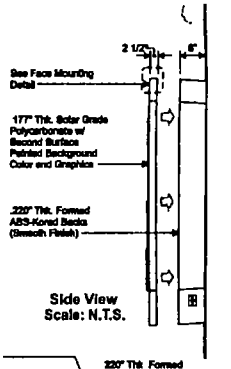

Side View
Scale: N.T.S.

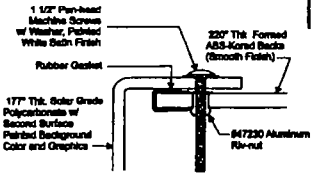

Face Mounting Detail
Scale: N.T.S.

Color Reference:

- Red — Akzo Nobel (Grip Flex) SIGN0208
- Orange — Akzo Nobel (Grip Flex) SIGN0290
- White — Akzo Nobel (Grip Flex) SIGN10399

Allen Industries — UL FILE NUMBER E93697 — ELECTRIC SIGN — THIS SIGN IS INTENDED TO BE INSTALLED IN ACCORDANCE WITH THE REQUIREMENTS OF ARTICLE 600 OF THE NATIONAL ELECTRICAL CODE AND/OR OTHER APPLICABLE LOCAL CODES. THIS INCLUDES PROPER GROUNDING AND BONDING OF THE SIGN. — Manufactured in accordance with UL 48 Standard for Construction

6.4 AMPS TOTAL

FAMILY DOLLAR

Client Review Status	Notes	Date / Description	Project Information
Approved / Approved as Noted / Revise & Resubmit		07/10/13 Issue Date	Client: Family Dollar
Name / Title / Date			#340 S. Pulaski Rd Chicago, IL 60639
			No. FD-C #340 Chicago IL 3/4 M Closed
			Sales: Hoover Design: BB Rev: H8

This is an original unpublished drawing, created by Allen Industries, Inc. It is submitted for your personal use in connection with the project being planned for you by Allen Industries, Inc. It is not to be shown to anyone outside your organization, nor used, reproduced, copied or exhibited in any fashion whatsoever. All or part of this design (except for registered trademarks) remain the property of Allen Industries, Inc

Allen Industries
www.allenindustries.com
Signs and Image Solutions
Corporate Headquarters
6434 Burnt Poplar Road, Greensboro, NC 27409
Phone 800-967-0253 336-668-2791 Fax 336-665-7676

Department of Business Affairs and Consumer Protection
Small Business Center - Public Way Use Unit
City Hall - 121 N. LaSalle Street, Room 800 • Chicago, IL 60602
312-74-GOBIZ / 312-744-6249 • (312) 744-1944 (TTY)
http://www.cityofchicago.org/bacp

01/21/2015

Alderman **Marty Quinn**
Ward # **13**
City of Chicago
City Hall, Room **203**
121 North LaSalle Street
Chicago, Illinois 60602

Re: An ordinance to use and maintain a portion of the public right-of-way for **one (1) sign(s)** for **FAMILY DOLLAR STORE # 10874**, adjacent to the premises known as **6540 S. Pulaski Rd.**.

Dear Alderman **Marty Quinn**:

The applicant referenced above has requested the use of the public right-of-way for a **sign(s)**. An ordinance has been prepared by the Department of Business Affairs and Consumer Protection – Small Business Center - Public Way Use Unit for presentation to the City Council. Because this request was made for properties located in your ward, as approved by you as per the attached, I respectfully request that you introduce the attached ordinance at the next City Council meeting.

If you have any questions regarding this ordinance, please contact Anthony Bertuca at (312) 744-5506.

Department of Business Affairs and Consumer Protection

City of Chicago

O2015-636

Office of the City Clerk

Document Tracking Sheet

Meeting Date:	1/21/2015
Sponsor(s):	Burke (14)
Type:	Ordinance
Title:	Grant(s) of privilege in public way for Family Dollar No. 5287
Committee(s) Assignment:	Committee on Transportation and Public Way

ORDINANCE
FAMILY DOLLAR # 5287
Acct. No. 11071 - 30
Permit No. 1116334

Be It Ordained by the City Council of the City of Chicago:

SECTION 1. Permission and authority are hereby given and granted to FAMILY DOLLAR # 5287, upon the terms and subject to the conditions of this ordinance to maintain and use, as now constructed, two (2) Sliding Security Gate(s) over the public right-of-way adjacent to its premises known as 4314 S. Kedzie Ave..

Said Sliding Security Gate(s) at S. Kedzie Avenue measure(s):

One (1) at ten point six seven (10.67) feet in length, and one point seven five (1.75) foot in width for a total of eighteen point six seven (18.67) square feet. Existing sliding security gate is above the window approximately nine (9) feet seven (7) inches above grade level.

One (1) at fourteen point four two (14.42) feet in length, and one point seven five (1.75) foot in width for a total of twenty-five point two four (25.24) square feet. Existing sliding security gate is above the door approximately ten (10) feet ten (10) inches above grade level.

The location of said privilege shall be as shown on prints kept on file with the Department of Business Affairs and Consumer Protection and the Office of the City Clerk.

Said privilege shall be constructed in accordance with plans and specifications approved by the Department of Planning and Development and Department of Transportation (Division of Project Development).

This grant of privilege in the public way shall be subject to the provisions of Section 10-28-015 and all other required provisions of the Municipal Code of Chicago.

The grantee shall pay to the City of Chicago as compensation for the privilege #1116334 herein granted the sum of eight hundred ($800.00) per annum in advance.

A 25% penalty will be added for payments received after due date.

The permit holder agrees to hold the City of Chicago harmless for any damage, relocation or replacement costs associated with damage, relocation or removal of private property caused by the City performing work in the public way.

Authority herein given and granted for a period of five (5) years from and after 07/29/2014.

Alderman _____

Edward M. Burke 14th Ward

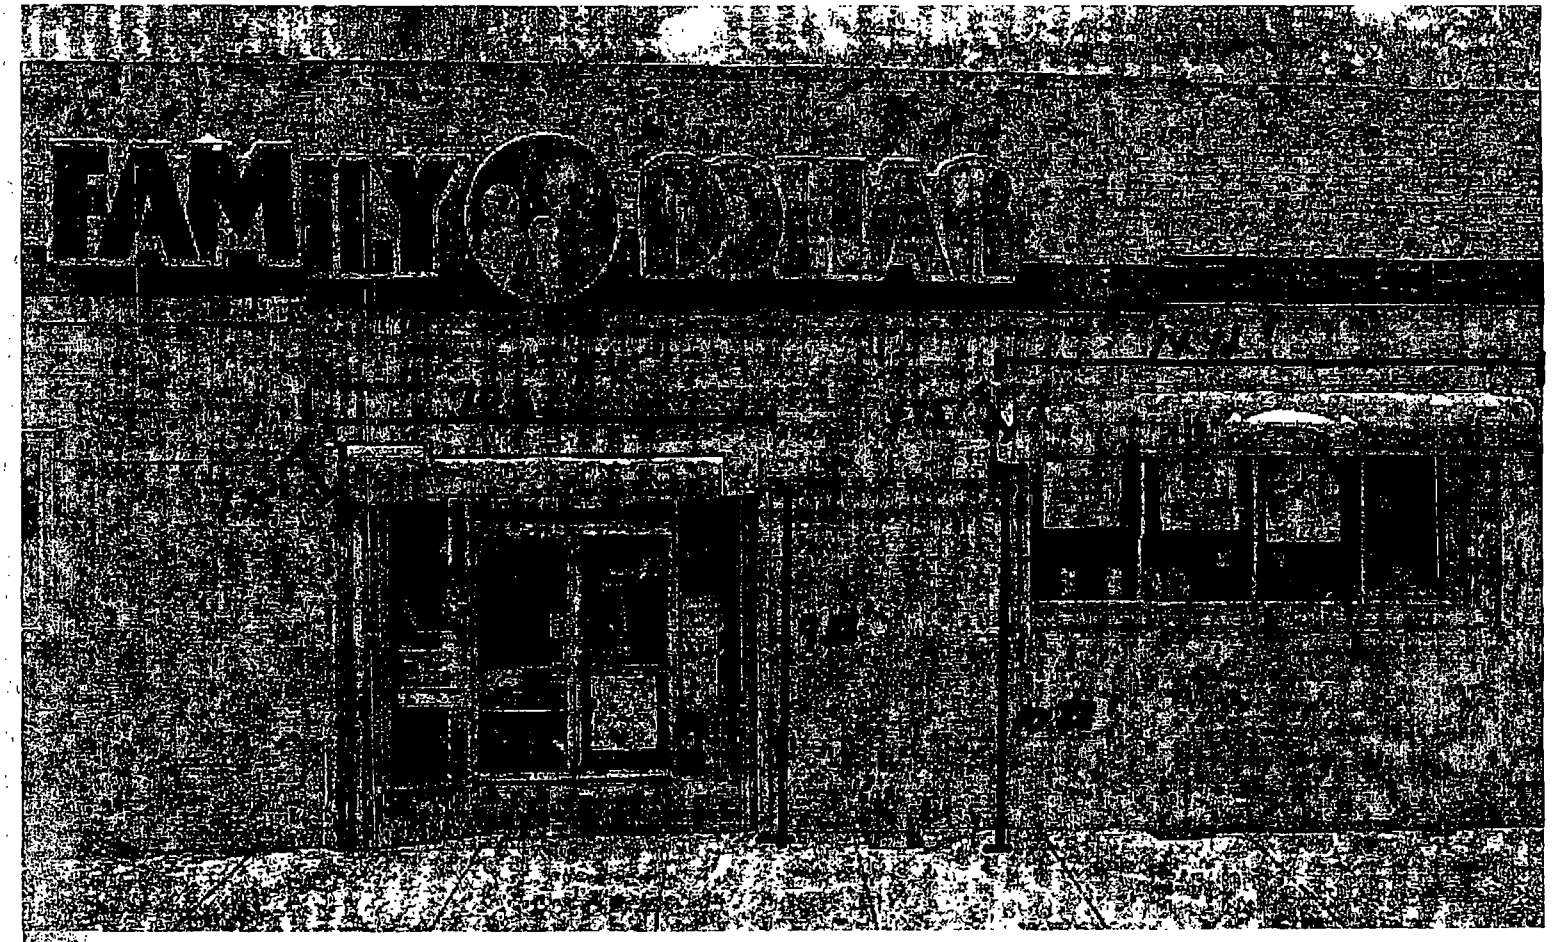
FAMILY DOLLAR

Department of Business Affairs and Consumer Protection
Small Business Center- Public Way Use Unit
City Hall- 121 N. LaSalle Street Room 800 • Chicago, IL 60602
(312)-74-GOBIZ (312-744-6249) • (312) 744-1944 (TTY)
http://www.cityofchicago.org/bacp

01/21/2015

Alderman **Edward M. Burke**
Ward # **14**
City of Chicago
City Hall, Room **302**
121 North LaSalle Street
Chicago, Illinois 60602

Re: An ordinance to use and maintain a portion of the public right-of-way for **two (2) sliding security gate(s)** for **FAMILY DOLLAR # 5287**, adjacent to the premises known as **4314 S. Kedzie Ave.**.

Dear Alderman **Edward M. Burke**:

The applicant referenced above has requested the use of the public right-of-way for **sliding security gate(s)**. An ordinance has been prepared by the Department of Business Affairs and Consumer Protection – Small Business Center - Public Way Use Unit for presentation to the City Council. Because this request was made for properties located in your ward, as approved by you as per the attached, I respectfully request that you introduce the attached ordinance at the next City Council meeting.

If you have any questions regarding this ordinance, please contact Anthony Bertuca at (312) 744-5506.

Department of Business Affairs and Consumer Protection

City of Chicago

O2015-642

Office of the City Clerk

Document Tracking Sheet

Meeting Date:	1/21/2015
Sponsor(s):	Burke (14)
Type:	Ordinance
Title:	Grant(s) of privilege in public way for Grecia's Bakery
Committee(s) Assignment:	Committee on Transportation and Public Way

ORDINANCE
GRECIA'S BAKERY
Acct. No. 373725 - 1
Permit No. 1110527

Be It Ordained by the City Council of the City of Chicago:

SECTION 1. Permission and authority are hereby given and granted to GRECIA'S BAKERY, upon the terms and subject to the conditions of this ordinance to maintain and use one (1) sign(s) projecting over the public right-of-way attached to its premises known as 2644 W. 51st St..

Said sign structure(s) measures as follows; along West 51st Street:
One (1) at twenty-four (24) feet in length, three (3) feet in height and twelve (12) feet above grade level.

The location of said privilege shall be as shown on prints kept on file with the Department of Business Affairs and Consumer Protection and the Office of the City Clerk.

Said privilege shall be constructed in accordance with plans and specifications approved by the Department of Transportation (Division of Project Development) and Zoning Department - Signs.

This grant of privilege in the public way shall be subject to the provisions of Section 10-28-015 and all other required provisions of the Municipal Code of Chicago.

The grantee shall pay to the City of Chicago as compensation for the privilege #1110527 herein granted the sum of three hundred ($300.00) per annum in advance.

A 25% penalty will be added for payments received after due date.

The permit holder agrees to hold the City of Chicago harmless for any damage, relocation or replacement costs associated with damage, relocation or removal of private property caused by the City performing work in the public way.

Authority herein given and granted for a period of five (5) years from and after Date of Passage.

Alderman _____

Edward M. Burke 14th Ward

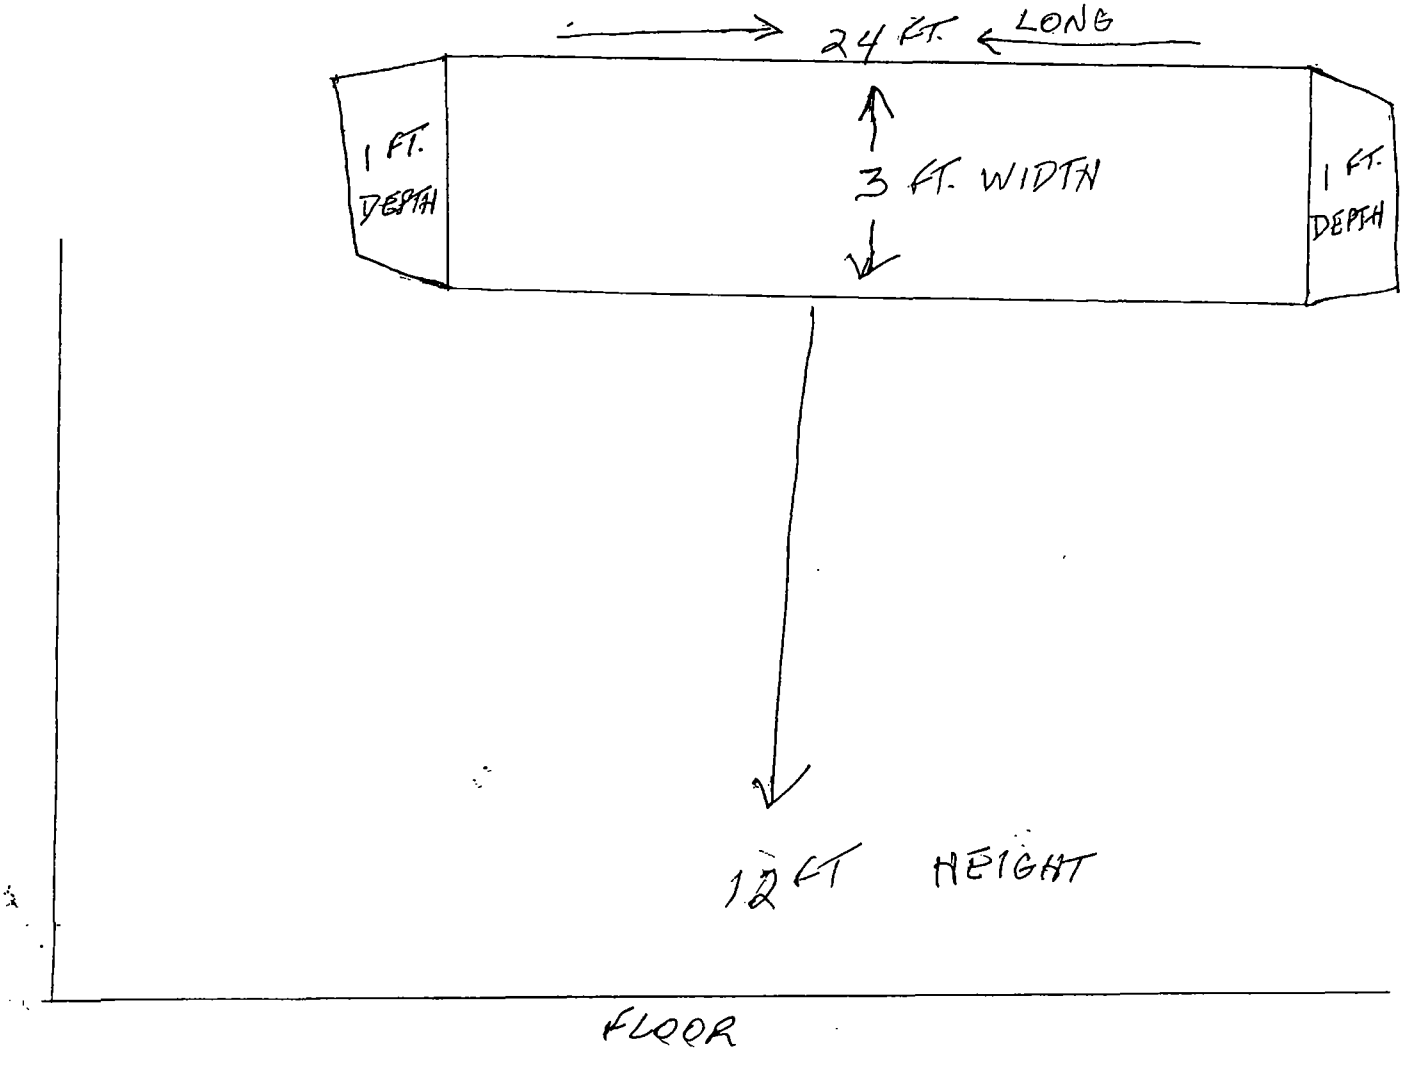
24 FT. LONG
1 FT. DEPTH
3 FT. WIDTH
1 FT. DEPTH
12 FT HEIGHT
FLOOR

Department of Business Affairs and Consumer Protection
Small Business Center - Public Way Use Unit
City Hall - 121 N LaSalle Street, Room 800 • Chicago, IL 60602
312-74-GOBIZ / 312-744-6249 • (312) 744-1944 (TTY)
http://www.cityofchicago.org/bacp

01/21/2015

Alderman **Edward M. Burke**
Ward # **14**
City of Chicago
City Hall, Room **302**
121 North LaSalle Street
Chicago, Illinois 60602

Re: An ordinance to use and maintain a portion of the public right-of-way for **one (1) sign(s)** for **GRECIA'S BAKERY**, adjacent to the premises known as **2644 W. 51st St.**.

Dear Alderman **Edward M. Burke**:

The applicant referenced above has requested the use of the public right-of-way for a **sign(s)**. An ordinance has been prepared by the Department of Business Affairs and Consumer Protection – Small Business Center - Public Way Use Unit for presentation to the City Council. Because this request was made for properties located in your ward, as approved by you as per the attached, I respectfully request that you introduce the attached ordinance at the next City Council meeting.

If you have any questions regarding this ordinance, please contact Anthony Bertuca at (312) 744-5506.

Department of Business Affairs and Consumer Protection

City of Chicago

O2015-645

Office of the City Clerk

Document Tracking Sheet

Meeting Date:	1/21/2015
Sponsor(s):	Burke (14)
Type:	Ordinance
Title:	Grant(s) of privilege in public way for Marvel Group, Inc., The
Committee(s) Assignment:	Committee on Transportation and Public Way

ORDINANCE
THE MARVEL GROUP, INC.
Acct. No. 69239 - 1
Permit No. 1116179

Be It Ordained by the City Council of the City of Chicago:

SECTION 1. Permission and authority are hereby given and granted to THE MARVEL GROUP, INC., upon the terms and subject to the conditions of this ordinance to maintain and use, as now constructed, one (1) Bridge(s) projecting over the public right-of-way adjacent to its premises known as 3843 W. 43rd St.. Existing covered conveyor bridge over and across West 44th Street, between South Hamlin Avenue and South Springfield Avenue, connecting the south side of the premises known as 3843 West 43rd Street with the north side of the premises known as 4417 South Springfield Avenue. Conveyor bridge measure sixty-six (66) feet in length, eight (8) feet in width and approximately twenty-one (21) feet above grade level.

The location of said privilege shall be as shown on prints kept on file with the Department of Business Affairs and Consumer Protection and the Office of the City Clerk.

Said privilege shall be constructed in accordance with plans and specifications approved by the Department of Planning and Development and Department of Transportation (Division of Project Development).

This grant of privilege in the public way shall be subject to the provisions of Section 10-28-015 and all other required provisions of the Municipal Code of Chicago.

The grantee shall pay to the City of Chicago as compensation for the privilege #1116179 herein granted the sum of four hundred ($400.00) per annum in advance.

A 25% penalty will be added for payments received after due date.

The permit holder agrees to hold the City of Chicago harmless for any damage, relocation or replacement costs associated with damage, relocation or removal of private property caused by the City performing work in the public way.

Authority herein given and granted for a period of five (5) years from and after 01/20/2015.

Alderman

Edward M. Burke 14th Ward

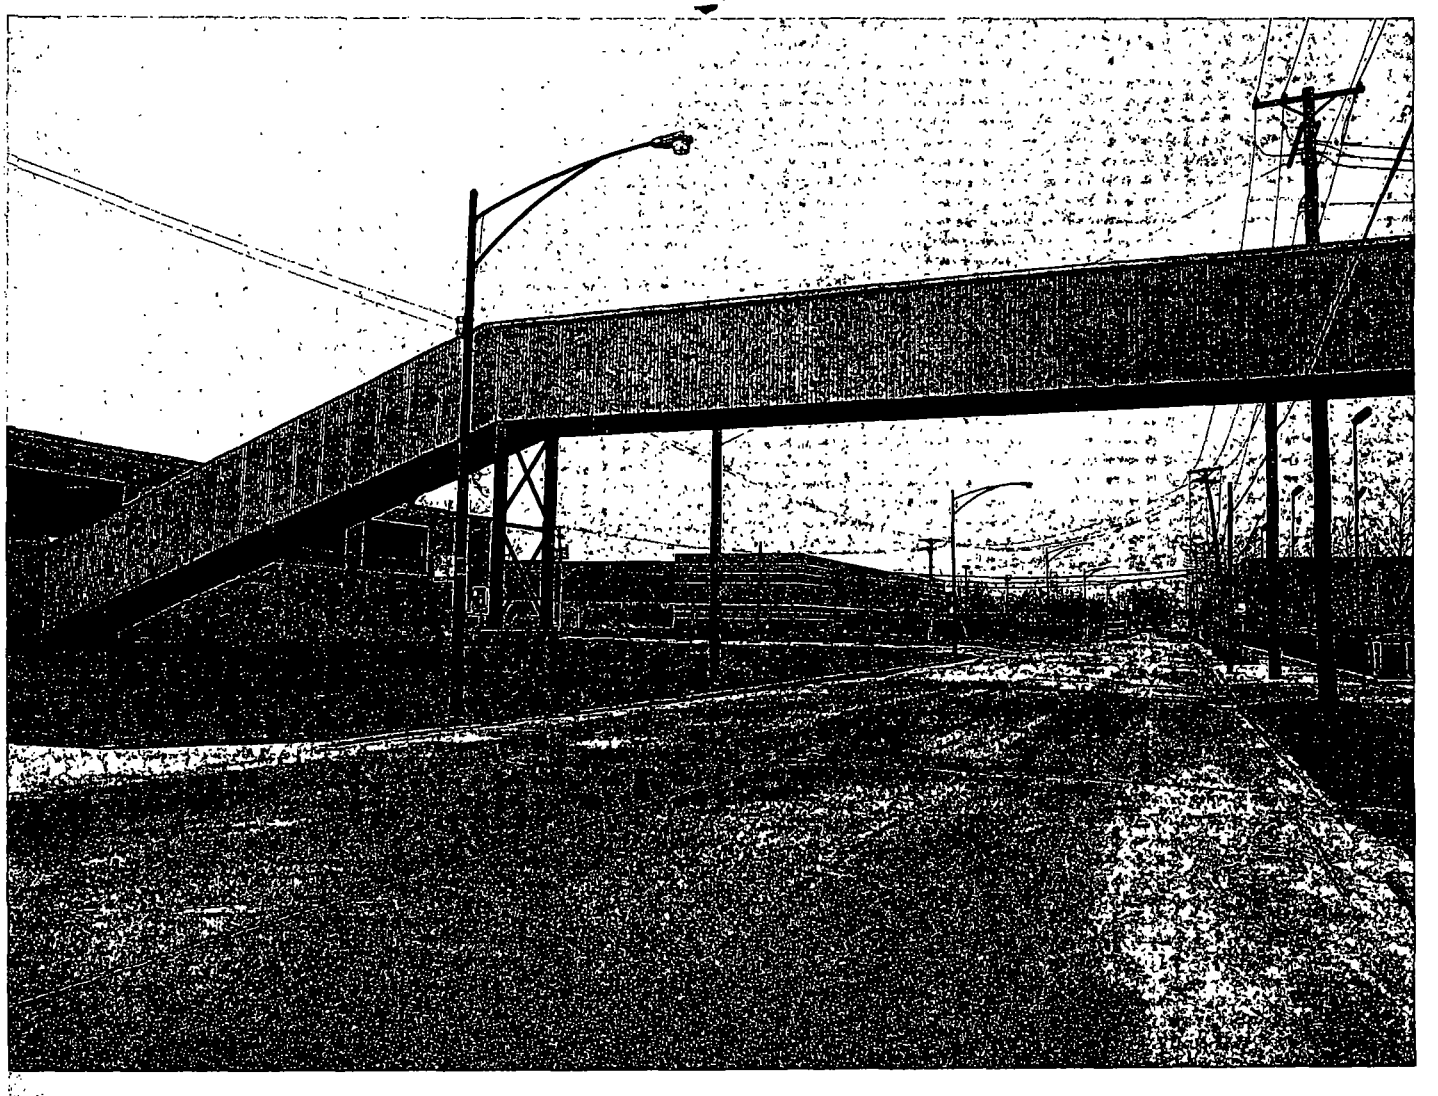

Department of Business Affairs and Consumer Protection
Small Business Center- Public Way Use Unit
City Hall- 121 N. LaSalle Street Room 800 • Chicago, IL 60602
(312)-74-GOBIZ (312-744-6249) • (312) 744-1944 (TTY)
http://www.cityofchicago.org/bacp

01/21/2015

Alderman **Edward M. Burke**
Ward # **14**
City of Chicago
City Hall, Room **302**
121 North LaSalle Street
Chicago, Illinois 60602

Re: An ordinance to use and maintain a portion of the public right-of-way for **one (1) bridge(s)** for **THE MARVEL GROUP, INC.**, adjacent to the premises known as **3843 W. 43rd St.**.

Dear Alderman **Edward M. Burke**:

The applicant referenced above has requested the use of the public right-of-way for a **bridge(s)**. An ordinance has been prepared by the Department of Business Affairs and Consumer Protection – Small Business Center - Public Way Use Unit for presentation to the City Council. Because this request was made for properties located in your ward, as approved by you as per the attached, I respectfully request that you introduce the attached ordinance at the next City Council meeting.

If you have any questions regarding this ordinance, please contact Anthony Bertuca at (312) 744-5506.

Department of Business Affairs and Consumer Protection

City of Chicago

O2015-647

Office of the City Clerk

Document Tracking Sheet

Meeting Date:	1/21/2015
Sponsor(s):	Burke (14)
Type:	Ordinance
Title:	Grant(s) of privilege in public way for Primary Eye Care Assoc.
Committee(s) Assignment:	Committee on Transportation and Public Way

ORDINANCE
PRIMARY EYE CARE ASSOCIATES
Acct. No. 264190 - 1
Permit No. 1113947

Be It Ordained by the City Council of the City of Chicago:

SECTION 1. Permission and authority are hereby given and granted to PRIMARY EYE CARE ASSOCIATES, upon the terms and subject to the conditions of this ordinance to maintain and use three (3) sign(s) projecting over the public right-of-way attached to its premises known as 5460 S. Archer Ave..

Said sign structure(s) measures as follows; along S. Archer Avenue:
One (1) at seven point seven five (7.75) feet in length, nine (9) feet in height and eleven point three three (11.33) feet above grade level.
One (1) at sixty-two (62) feet in length, two point one seven (2.17) feet in height and nine (9) feet above grade level.

Said sign structure(s) measures as follows; along S. Lamon Avenue:
One (1) at fifty (50) feet in length, two point one seven (2.17) feet in height and nine (9) feet above grade level.

The location of said privilege shall be as shown on prints kept on file with the Department of Business Affairs and Consumer Protection and the Office of the City Clerk

Said privilege shall be constructed in accordance with plans and specifications approved by the Department of Transportation (Division of Project Development) and Zoning Department - Signs.

This grant of privilege in the public way shall be subject to the provisions of Section 10-28-015 and all other required provisions of the Municipal Code of Chicago.

The grantee shall pay to the City of Chicago as compensation for the privilege #1113947 herein granted the sum of nine hundred ($900.00) per annum in advance.

A 25% penalty will be added for payments received after due date

The permit holder agrees to hold the City of Chicago harmless for any damage, relocation or replacement costs associated with damage, relocation or removal of private property caused by the City performing work in the public way.

Authority herein given and granted for a period offive (5) years from and after Date of Passage.

Alderman _____

Edward M. Burke 14th Ward

Revised Sign (1)

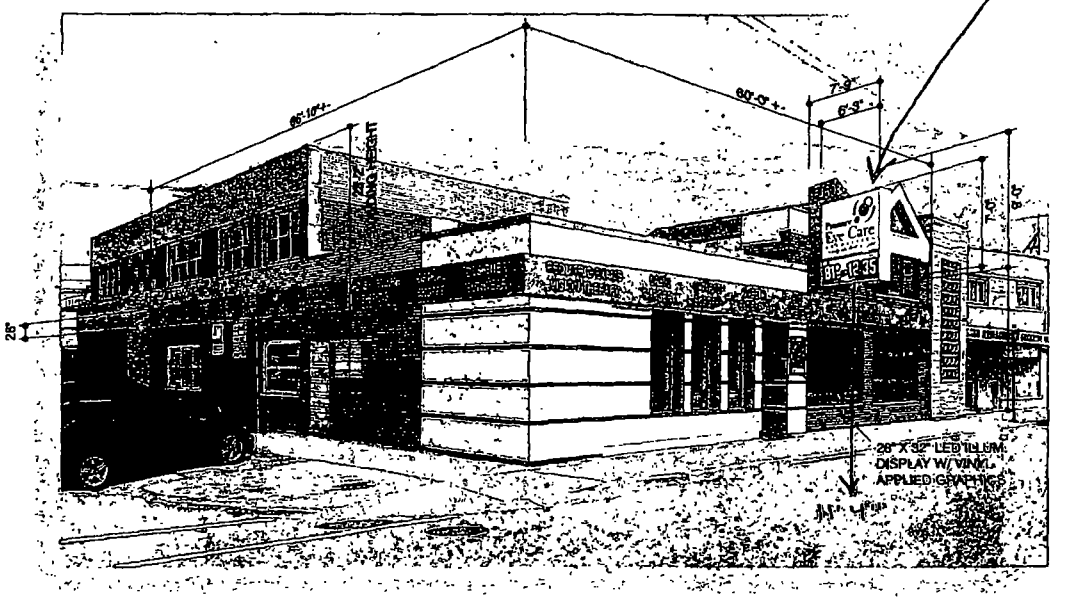

ALUMINUM ADDRESS PANEL & CABINET, PMS #286 BLUE PAINTED FINISH ROUTED ADDRESS W/ WHITE PLEX BACK UP & BACK LIT W/ WHITE LED LIGHTING.

ALUMINUM I.D CABINET & RETAINERS, PAINTED FINISH TO MATCH BUILDING WHITE LEXAN FACES W/ VINYL APPLIED GRAPHICS
ILLUMINATED W/ LED LIGHTING
20MM MONOCHROME OR FULL COLOR EMC UNIT W/ 3 WATT LED LAMPS IN A 32 X 96 MATRIX.

ALUMINUM SIGN BAND & RETAINERS, PMS #286 BLUE PAINTED FINISH WHITE LEXAN FACES W/ VINYL APPLIED BKGD. ILLUMINATED W/ LED LIGHTING

WHITE LED DOWN LIGHTING ON BOTTOM OF CABINET.

OLYMPIC SIGNS
1610 N. Courtland
Lombard, IL 60148
Ph.# 630.424.6100 Fx.# 630.424.6120 WWW.OLYSIGNS.COM

account representative: L GOTFRIED / client: Primary Eye Care, 5460 S ARCHER AV CHICAGO, IL / drawn by: JOHN W

- job# 13-5160
- 4-29-13
- rev # 10-3-14

Customer's Signature _____ Date _____

Comments:

THIS IS AN ORIGINAL, UNPUBLISHED DRAWING SUBMITTED IN CONNECTION WITH A PROJECT THE SIGN PLANNERS FOR USE. THIS IS NOT TO BE COPIED, REPRODUCED, EXHIBITED OR USED IN ANY WAY WHATSOEVER WITHOUT THE WRITTEN PERMISSION OF OLYMPIC SIGNS, INC. SUPERVISION IS EXCLUSIVE PROPERTY OF OLYMPIC SIGNS INC.

Revised (2)

Department of Business Affairs and Consumer Protection
Small Business Center- Public Way Use Unit
City Hall- 121 N. LaSalle Street Room 800 • Chicago, IL 60602
312-74-GOBIZ / 312-744-6249 • (312) 744-1944 (TTY)
http://www.cityofchicago.org/bacp

01/21/2015

Alderman **Edward M. Burke**
Ward # **14**
City of Chicago
City Hall, Room **302**
121 North LaSalle Street
Chicago, Illinois 60602

Re: An ordinance to use and maintain a portion of the public right-of-way for **three (3) sign(s)** for **PRIMARY EYE CARE ASSOCIATES**, adjacent to the premises known as **5460 S. Archer Ave.**.

Dear Alderman **Edward M. Burke**:

The applicant referenced above has requested the use of the public right-of-way for a **sign(s)**. An ordinance has been prepared by the Department of Business Affairs and Consumer Protection – Small Business Center - Public Way Use Unit for presentation to the City Council. Because this request was made for properties located in your ward, as approved by you as per the attached, I respectfully request that you introduce the attached ordinance at the next City Council meeting.

If you have any questions regarding this ordinance, please contact Anthony Bertuca at (312) 744-5506.

Department of Business Affairs and Consumer Protection

City of Chicago

O2015-649

Office of the City Clerk

Document Tracking Sheet

Meeting Date:	1/21/2015
Sponsor(s):	Foulkes (15)
Type:	Ordinance
Title:	Grant(s) of privilege in public way for Family Dollar Store No. 7057
Committee(s) Assignment:	Committee on Transportation and Public Way

ORDINANCE
FAMILY DOLLAR STORE #7057
Acct. No. 11071 - 89
Permit No. 1116268

Be It Ordained by the City Council of the City of Chicago:

SECTION 1. Permission and authority are hereby given and granted to FAMILY DOLLAR STORE #7057, upon the terms and subject to the conditions of this ordinance to maintain and use, as now constructed, three (3) Sliding Security Gate(s) projecting over the public right-of-way adjacent to its premises known as 1615 W. 59th St..

Said Sliding Security Gate(s) at W. 59th Street measure(s):

One (1) at nine point seven five (9.75) feet in length, and one point one seven (1.17) foot in width for a total of eleven point four one (11.41) square feet. Existing sliding security gate is approximately eleven point five eight (11.58) feet above grade level.

One (1) at six (6) feet in length, and one point one seven (1.17) foot in width for a total of seven point zero two (7.02) square feet. Existing sliding security gate is approximately nine point six seven (9.67) feet above grade level

One (1) at seven point seven five (7.75) feet in length, and one point three three (1.33) foot in width for a total of ten point three one (10.31) square feet. Existing sliding security gate is approximately ten point four two (10.42) feet above grade level.

The location of said privilege shall be as shown on prints kept on file with the Department of Business Affairs and Consumer Protection and the Office of the City Clerk.

Said privilege shall be constructed in accordance with plans and specifications approved by the Department of Planning and Development and Department of Transportation (Division of Project Development).

This grant of privilege in the public way shall be subject to the provisions of Section 10-28-015 and all other required provisions of the Municipal Code of Chicago.

The grantee shall pay to the City of Chicago as compensation for the privilege #1116268 herein granted the sum of one thousand two hundred ($1,200.00) per annum in advance.

A 25% penalty will be added for payments received after due date.

The permit holder agrees to hold the City of Chicago harmless for any damage, relocation or replacement costs associated with damage, relocation or removal of private property caused by the City performing work in the public way.

Authority herein given and granted for a period of five (5) years from and after 07/29/2014.

Alderman

Toni Foulkes 15th Ward

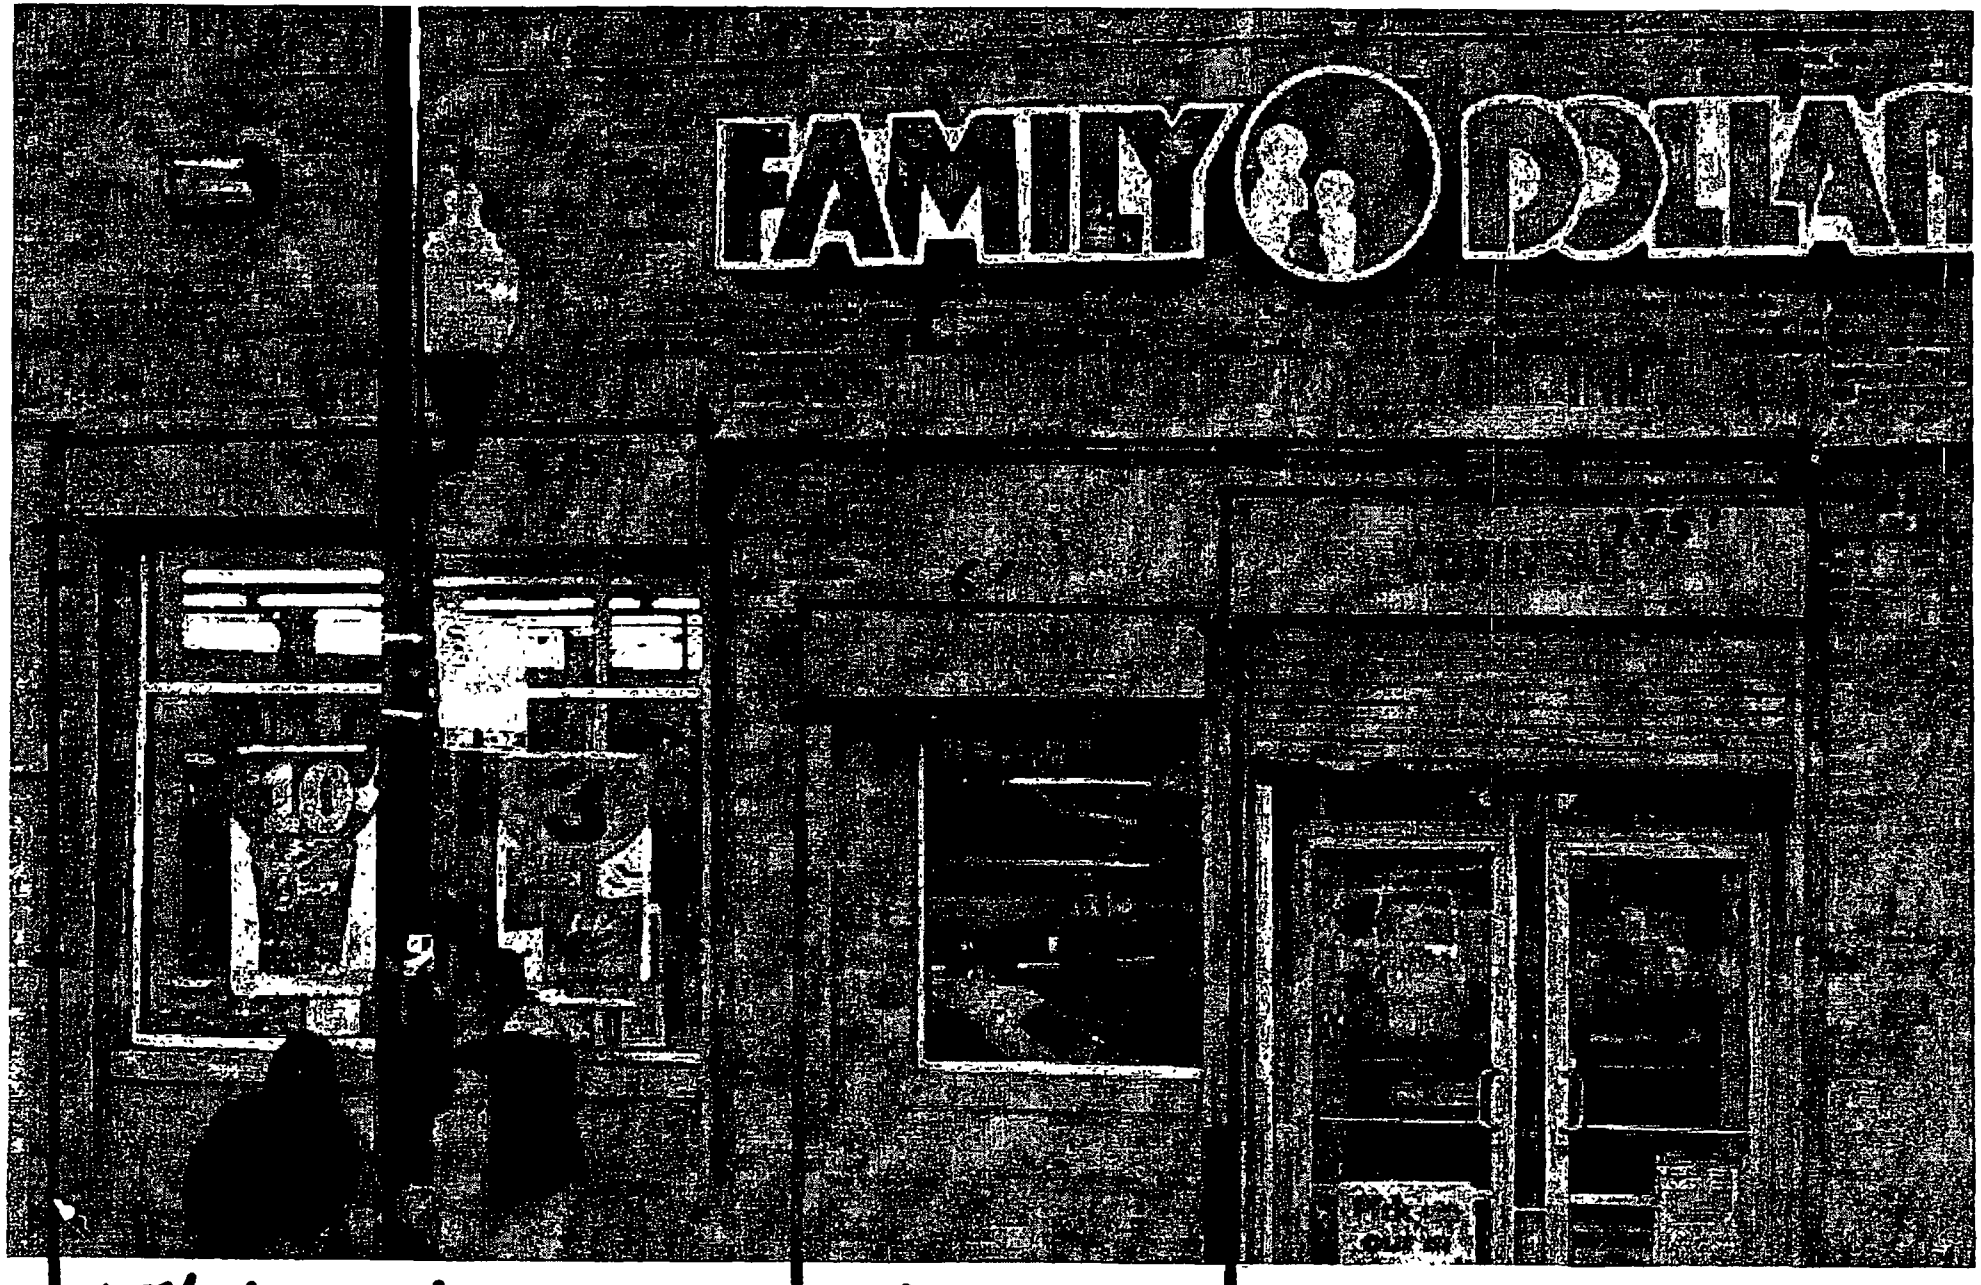
FAMILY
11.58' above grade
7.67' above grade
10.42' above grade

City of Chicago

O2015-653

Office of the City Clerk

Document Tracking Sheet

Meeting Date:	1/21/2015
Sponsor(s):	Foulkes (15)
Type:	Ordinance
Title:	Grant(s) of privilege in public way for Prestige Liquors
Committee(s) Assignment:	Committee on Transportation and Public Way

ORDINANCE
PRESTIGE LIQUORS
Acct. No. 280718 - 1
Permit No. 1113625

Be It Ordained by the City Council of the City of Chicago:

SECTION 1. Permission and authority are hereby given and granted to PRESTIGE LIQUORS, upon the terms and subject to the conditions of this ordinance to maintain and use two (2) sign(s) projecting over the public right-of-way attached to its premises known as 2008 W. 63rd St..

Said sign structure(s) measures as follows; along W. 63rd Street:
One (1) at ten (10) feet in length, seven (7) feet in height and sixteen point five (16.5) feet above grade level.
One (1) at six point two five (6.25) feet in length, three point five (3.5) feet in height and twelve (12) feet above grade level.

The location of said privilege shall be as shown on prints kept on file with the Department of Business Affairs and Consumer Protection and the Office of the City Clerk

Said privilege shall be constructed in accordance with plans and specifications approved by the Department of Transportation (Division of Project Development) and Zoning Department- Signs.

This grant of privilege in the public way shall be subject to the provisions of Section 10-28-015 and all other required provisions of the Municipal Code of Chicago.

The grantee shall pay to the City of Chicago as compensation for the privilege #1113625 herein granted the sum of four hundred ($400.00) per annum in advance.

A 25% penalty will be added for payments received after due date

The permit holder agrees to hold the City of Chicago harmless for any damage, relocation or replacement costs associated with damage, relocation or removal of private property caused by the City performing work in the public way.

Authority herein given and granted for a period offive (5) years from and after Date of Passage.

Alderman _____

Toni Foulkes 15th Ward

ADD 42"X6'.3" D/FACE EMC SIGN
(SOUTH EAST CORNER OF PROPERTY)

PRESTIGE LIQUORS
2008 West 63rd Street
CHICAGO, IL 60636

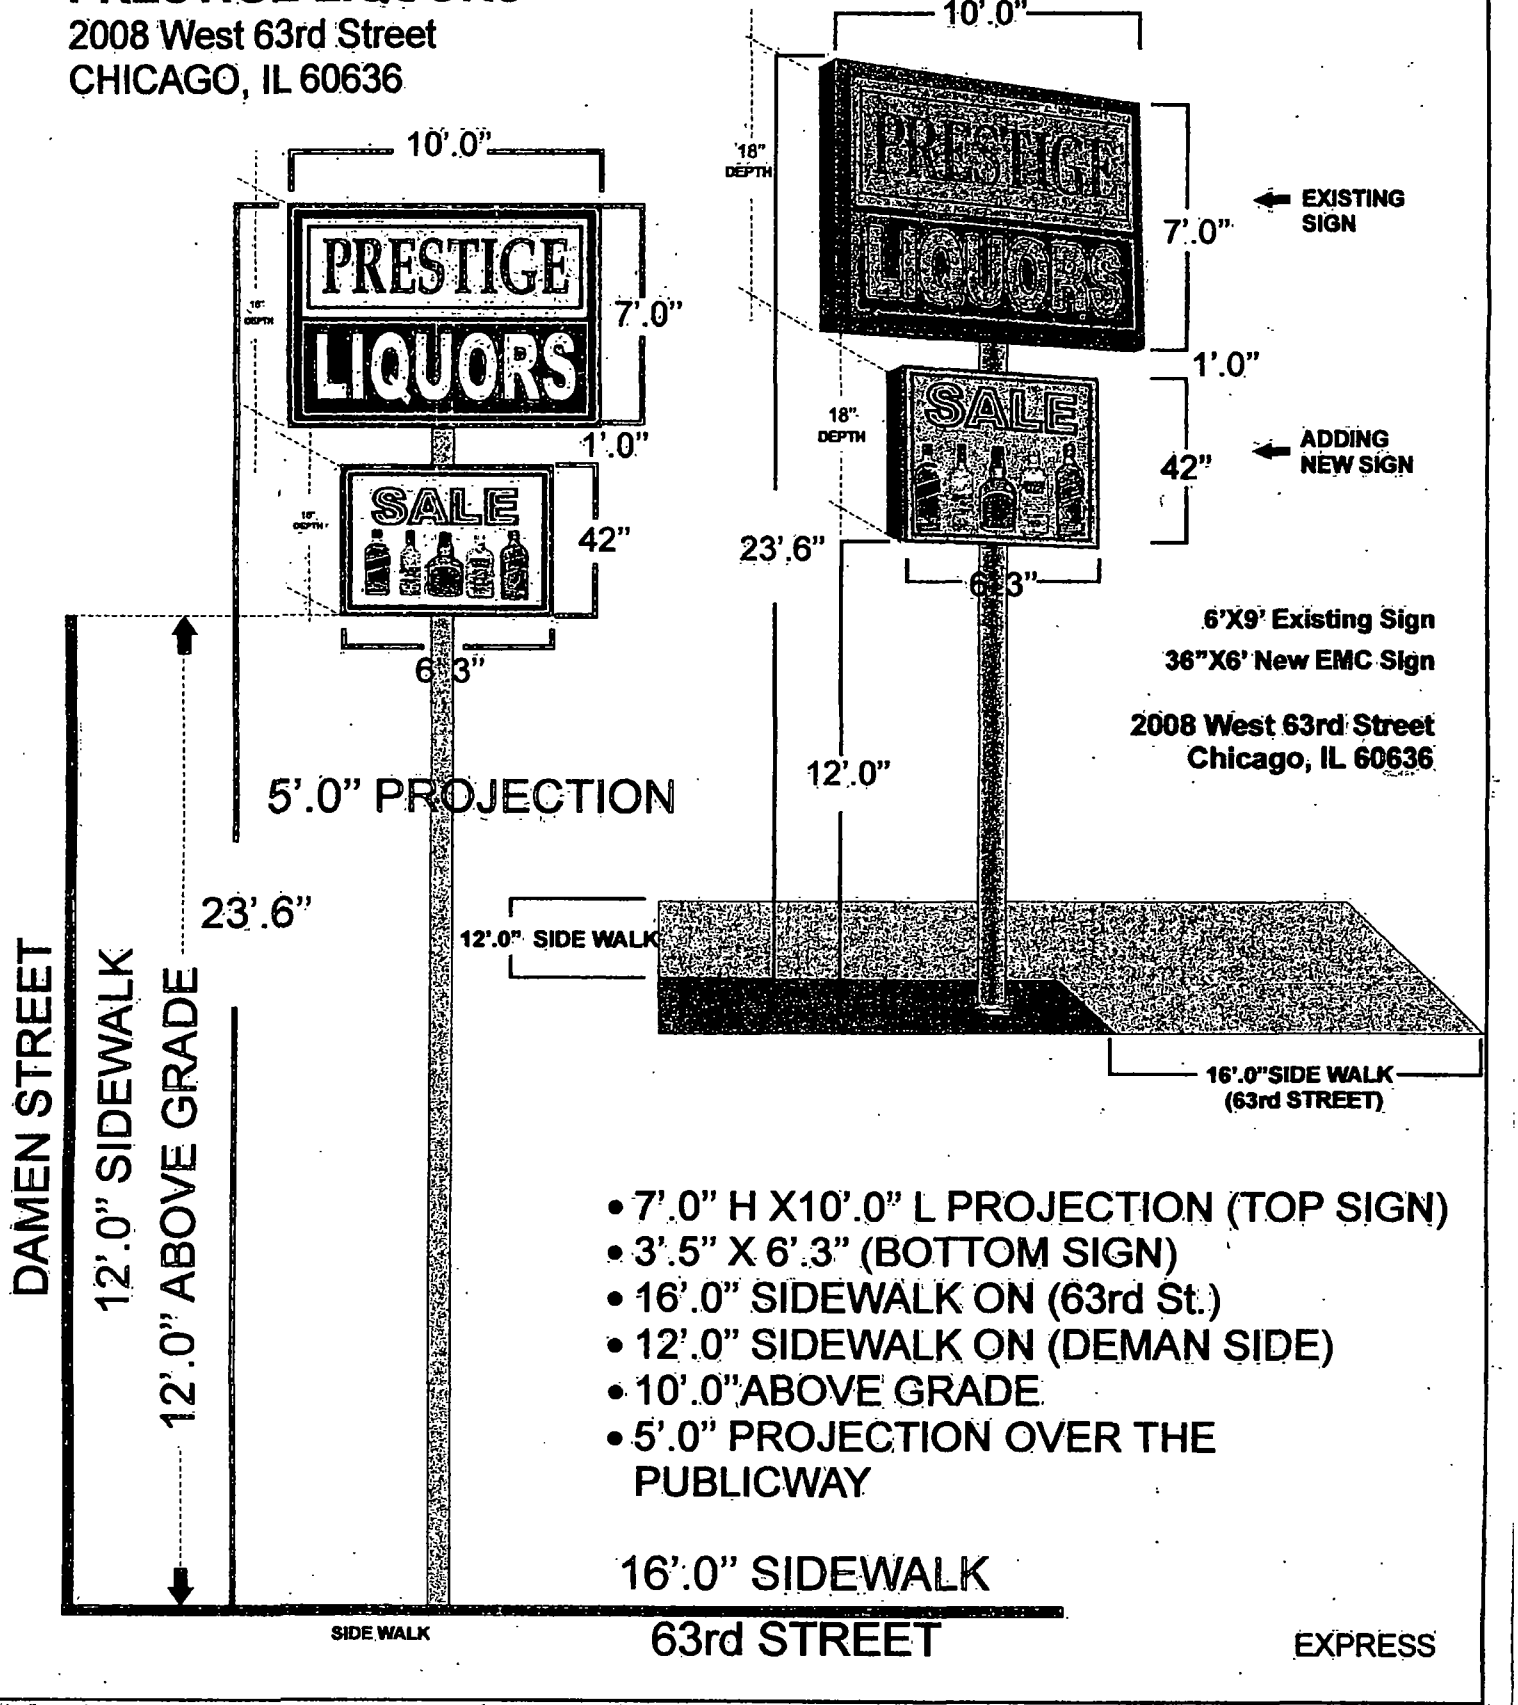

- 7'.0" H X10'.0" L PROJECTION (TOP SIGN)
- 3'.5" X 6'.3" (BOTTOM SIGN)
- 16'.0" SIDEWALK ON (63rd St.)
- 12'.0" SIDEWALK ON (DEMAN SIDE)
- 10'.0"ABOVE GRADE
- 5'.0" PROJECTION OVER THE PUBLICWAY

EXPRESS

City of Chicago

O2015-659

Office of the City Clerk

Document Tracking Sheet

Meeting Date:	1/21/2015
Sponsor(s):	Foulkes (15)
Type:	Ordinance
Title:	Grant(s) of privilege in public way for U-Haul Storage of Marquette Park
Committee(s) Assignment:	Committee on Transportation and Public Way

ORDINANCE
U-HAUL STORAGE OF MARQUETTE PARK
Acct. No. 3961 - 14
Permit No. 1115905

Be It Ordained by the City Council of the City of Chicago:

SECTION 1. Permission and authority are hereby given and granted to U-HAUL STORAGE OF MARQUETTE PARK, upon the terms and subject to the conditions of this ordinance to maintain and use one (1) sign(s) projecting over the public right-of-way attached to its premises known as 2536-2544 W. 63rd St..

Said sign structure(s) measures as follows; along 63rd Street:
One (1) at twenty-six (26) feet in length, two (2) feet in height and eleven (11) feet above grade level.

The location of said privilege shall be as shown on prints kept on file with the Department of Business Affairs and Consumer Protection and the Office of the City Clerk.

Said privilege shall be constructed in accordance with plans and specifications approved by the Department of Transportation (Division of Project Development) and Zoning Department - Signs.

This grant of privilege in the public way shall be subject to the provisions of Section 10-28-015 and all other required provisions of the Municipal Code of Chicago.

The grantee shall pay to the City of Chicago as compensation for the privilege #1115905 herein granted the sum of three hundred ($300.00) per annum in advance.

A 25% penalty will be added for payments received after due date.

The permit holder agrees to hold the City of Chicago harmless for any damage, relocation or replacement costs associated with damage, relocation or removal of private property caused by the City performing work in the public way.

Authority herein given and granted for a period of five (5) years from and after Date of Passage.

Alderman _____

Toni Foulkes 15th Ward

23'-1"

2'-0"

U-HAUL Storage

A PLEX FACE, RACEWAY MOUNTED CHANNEL LETTERS w/ NEON ILLUMINATION

SCALE: ½"=1'

- #7328 WHITE ACRYLIC FACES
- 1" BLACK TRIMCAP
- BLACK RETURNS
- INTERNALLY ILLUMINATED 6500 WHITE NEONS
- RACEWAY MOUNTED, P/W PAINTED TO MATCH WALL

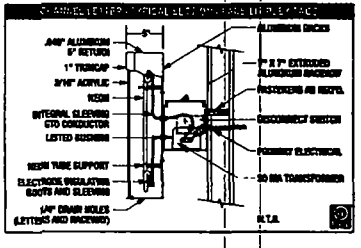

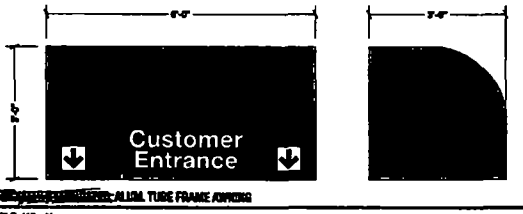

B ALUM. TUBE FRAME AWNING

SCALE: ½"=1'

NON-ILLUMINATED AWNING

- 1" SQ. ALUM. TUBE FRAME
- WHITE PANAFLEX COVER w/ 625 GREEN VINYL OVERLAY
- MOUNTED w/ L BRACKETS

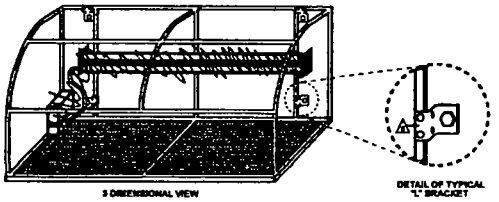

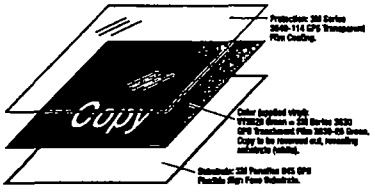

DOYLE
GENERAL SIGN CONTRACTORS

DATE	REVISION

CONTRACTOR APPROVAL DATE

This design is the original and unpublished work of DOYLE SIGNS, INC. and may not be reproduced, copied or exhibited in any fashion without the expressed written consent from an authorized officer of the Company. The rights to this design may be purchased.

CLIENT	U-HAUL						
ADDRESS	3540 W 63rd ST.						
CITY	CHICAGO	STATE	IL	DESIGNER	BM	SALESPERSON	JD
DRWG. NO.	14389	SCALE	NOTED	DATE	10.30.2014	SHEET NO.	1

City of Chicago

O2015-663

Office of the City Clerk

Document Tracking Sheet

Meeting Date:	1/21/2015
Sponsor(s):	Thompson (16)
Type:	Ordinance
Title:	Grant(s) of privilege in public way for Goldmore Food - security cameras
Committee(s) Assignment:	Committee on Transportation and Public Way

ORDINANCE
GOLDMORE FOOD
Acct. No. 14804 - 1
Permit No. 1116317

Be It Ordained by the City Council of the City of Chicago:

SECTION 1. Permission and authority are hereby given and granted to GOLDMORE FOOD, upon the terms and subject to the conditions of this ordinance to maintain and use, as now constructed, three (3) Security Camera(s) projecting over the public right-of-way for security purposes adjacent to its premises known as 1949 W. 51st St..

Said Security Camera(s) at S. Damen Avenue measure(s):
Two (2) at point one seven (.17) feet in length, point five (.5) feet in width and thirteen (13) feet above grade level.

Said Security Camera(s) at W. 51st Street measure(s):
One (1) at point one seven (.17) feet in length, point five (.5) feet in width and thirteen (13) feet above grade level.

The location of said privilege shall be as shown on prints kept on file with the Department of Business Affairs and Consumer Protection and the Office of the City Clerk.

Said privilege shall be constructed in accordance with plans and specifications approved by the Department of Planning and Development and Department of Transportation (Division of Project Development).

This grant of privilege in the public way shall be subject to the provisions of Section 10-28-015 and all other required provisions of the Municipal Code of Chicago.

The grantee shall pay to the City of Chicago as compensation for the privilege #1116317 herein granted the sum of zero ($.00) per annum in advance.

A 25% penalty will be added for payments received after due date.

The permit holder agrees to hold the City of Chicago harmless for any damage, relocation or replacement costs associated with damage, relocation or removal of private property caused by the City performing work in the public way.

Authority herein given and granted for a period of five (5) years from and after Date of Passage.

Alderman _____

Joann Thompson 16th Ward

1949-57 W. 51 St.

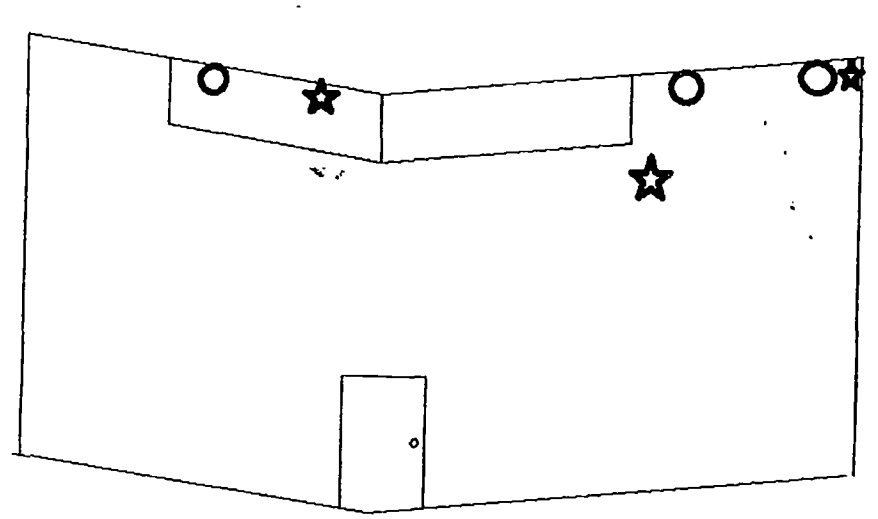

City of Chicago

O2015-667

Office of the City Clerk

Document Tracking Sheet

Meeting Date:	1/21/2015
Sponsor(s):	Thompson (16)
Type:	Ordinance
Title:	Grant(s) of privilege in public way for Goldmore Food - light fixtures
Committee(s) Assignment:	Committee on Transportation and Public Way

ORDINANCE
GOLDMORE FOOD
Acct. No. 14804 - 1
Permit No. 1116318

Be It Ordained by the City Council of the City of Chicago:

SECTION 1. Permission and authority are hereby given and granted to GOLDMORE FOOD, upon the terms and subject to the conditions of this ordinance to maintain and use, as now constructed, three (3) Light Fixture(s) projecting over the public right-of-way adjacent to its premises known as 1949 W. 51st St..

Said Light Fixture(s) at N. Damen Avenue measure(s):
Two (2) at point two five (.25) feet in length, point four two (.42) feet in width and thirteen (13) feet above grade level.

Said Light Fixture(s) at W. 51st Street measure(s):
One (1) at point two five (.25) feet in length, point four two (.42) feet in width and thirteen (13) feet above grade level.

The location of said privilege shall be as shown on prints kept on file with the Department of Business Affairs and Consumer Protection and the Office of the City Clerk.

Said privilege shall be constructed in accordance with plans and specifications approved by the Department of Transportation (Division of Project Development).

This grant of privilege in the public way shall be subject to the provisions of Section 10-28-015 and all other required provisions of the Municipal Code of Chicago.

The grantee shall pay to the City of Chicago as compensation for the privilege #1116318 herein granted the sum of eighty-five ($85.00) per annum in advance.

A 25% penalty will be added for payments received after due date.

The permit holder agrees to hold the City of Chicago harmless for any damage, relocation or replacement costs associated with damage, relocation or removal of private property caused by the City performing work in the public way.

Authority herein given and granted for a period of five (5) years from and after Date of Passage.

Alderman _____
Joann Thompson 16th Ward

1949-57 W. 51 St.

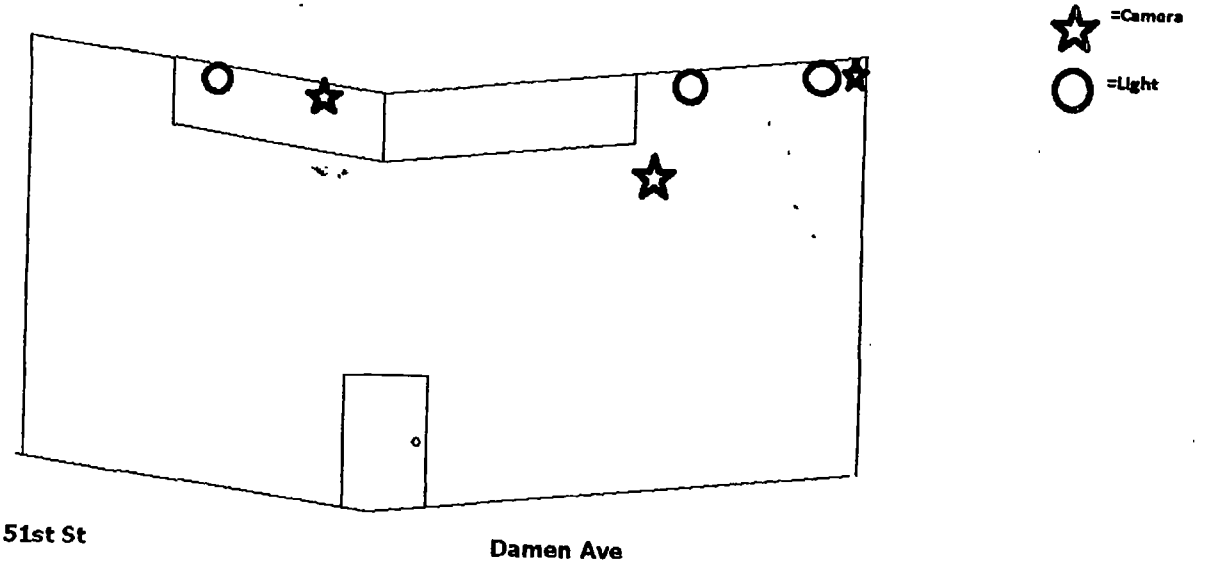

City of Chicago

O2015-670

Office of the City Clerk

Document Tracking Sheet

Meeting Date:	1/21/2015
Sponsor(s):	Thompson (16)
Type:	Ordinance
Title:	Grant(s) of privilege in public way for Hook Fish and Chicken
Committee(s) Assignment:	Committee on Transportation and Public Way

ORDINANCE
HOOK FISH AND CHICKEN
Acct. No. 352188 - 1
Permit No. 1110933

Be It Ordained by the City Council of the City of Chicago:

SECTION 1. Permission and authority are hereby given and granted to HOOK FISH AND CHICKEN, upon the terms and subject to the conditions of this ordinance to maintain and use one (1) sign(s) projecting over the public right-of-way attached to its premises known as 810 W. 59th St..

Said sign structure(s) measures as follows; along W. 59th Street:
One (1) at six (6) feet in length, eight (8) feet in height and twelve (12) feet above grade level.

The location of said privilege shall be as shown on prints kept on file with the Department of Business Affairs and Consumer Protection and the Office of the City Clerk.

Said privilege shall be constructed in accordance with plans and specifications approved by the Department of Transportation (Division of Project Development) and Zoning Department - Signs.

This grant of privilege in the public way shall be subject to the provisions of Section 10-28-015 and all other required provisions of the Municipal Code of Chicago.

The grantee shall pay to the City of Chicago as compensation for the privilege #1110933 herein granted the sum of three hundred ($300.00) per annum in advance.

A 25% penalty will be added for payments received after due date.

The permit holder agrees to hold the City of Chicago harmless for any damage, relocation or replacement costs associated with damage, relocation or removal of private property caused by the City performing work in the public way.

Authority herein given and granted for a period of five (5) years from and after Date of Passage.

Alderman _____
Joann Thompson 16th Ward

City of Chicago

O2015-675

Office of the City Clerk

Document Tracking Sheet

Meeting Date:	1/21/2015
Sponsor(s):	Thompson (16)
Type:	Ordinance
Title:	Grant(s) of privilege in public way for O'Reilly Auto Parts No. 3397
Committee(s) Assignment:	Committee on Transportation and Public Way

ORDINANCE
O'REILLY AUTO PARTS #3397
Acct. No. 303772 - 21
Permit No. 1116440

Be It Ordained by the City Council of the City of Chicago:

SECTION 1. Permission and authority are hereby given and granted to O'REILLY AUTO PARTS #3397, upon the terms and subject to the conditions of this ordinance to maintain and use one (1) sign(s) projecting over the public right-of-way attached to its premises known as 5346 S. Ashland Ave..

Said sign structure(s) measures as follows; along S Ashland Ave:
One (1) at thirty-four point four two (34.42) feet in length, five point two five (5.25) feet in height and fifteen (15) feet above grade level.

The location of said privilege shall be as shown on prints kept on file with the Department of Business Affairs and Consumer Protection and the Office of the City Clerk.

Said privilege shall be constructed in accordance with plans and specifications approved by the Department of Transportation (Division of Project Development) and Zoning Department - Signs.

This grant of privilege in the public way shall be subject to the provisions of Section 10-28-015 and all other required provisions of the Municipal Code of Chicago.

The grantee shall pay to the City of Chicago as compensation for the privilege #1116440 herein granted the sum of three hundred ($300.00) per annum in advance.

A 25% penalty will be added for payments received after due date.

The permit holder agrees to hold the City of Chicago harmless for any damage, relocation or replacement costs associated with damage, relocation or removal of private property caused by the City performing work in the public way.

Authority herein given and granted for a period of five (5) years from and after 11/18/2014.

Alderman _____

Joann Thompson 16th Ward

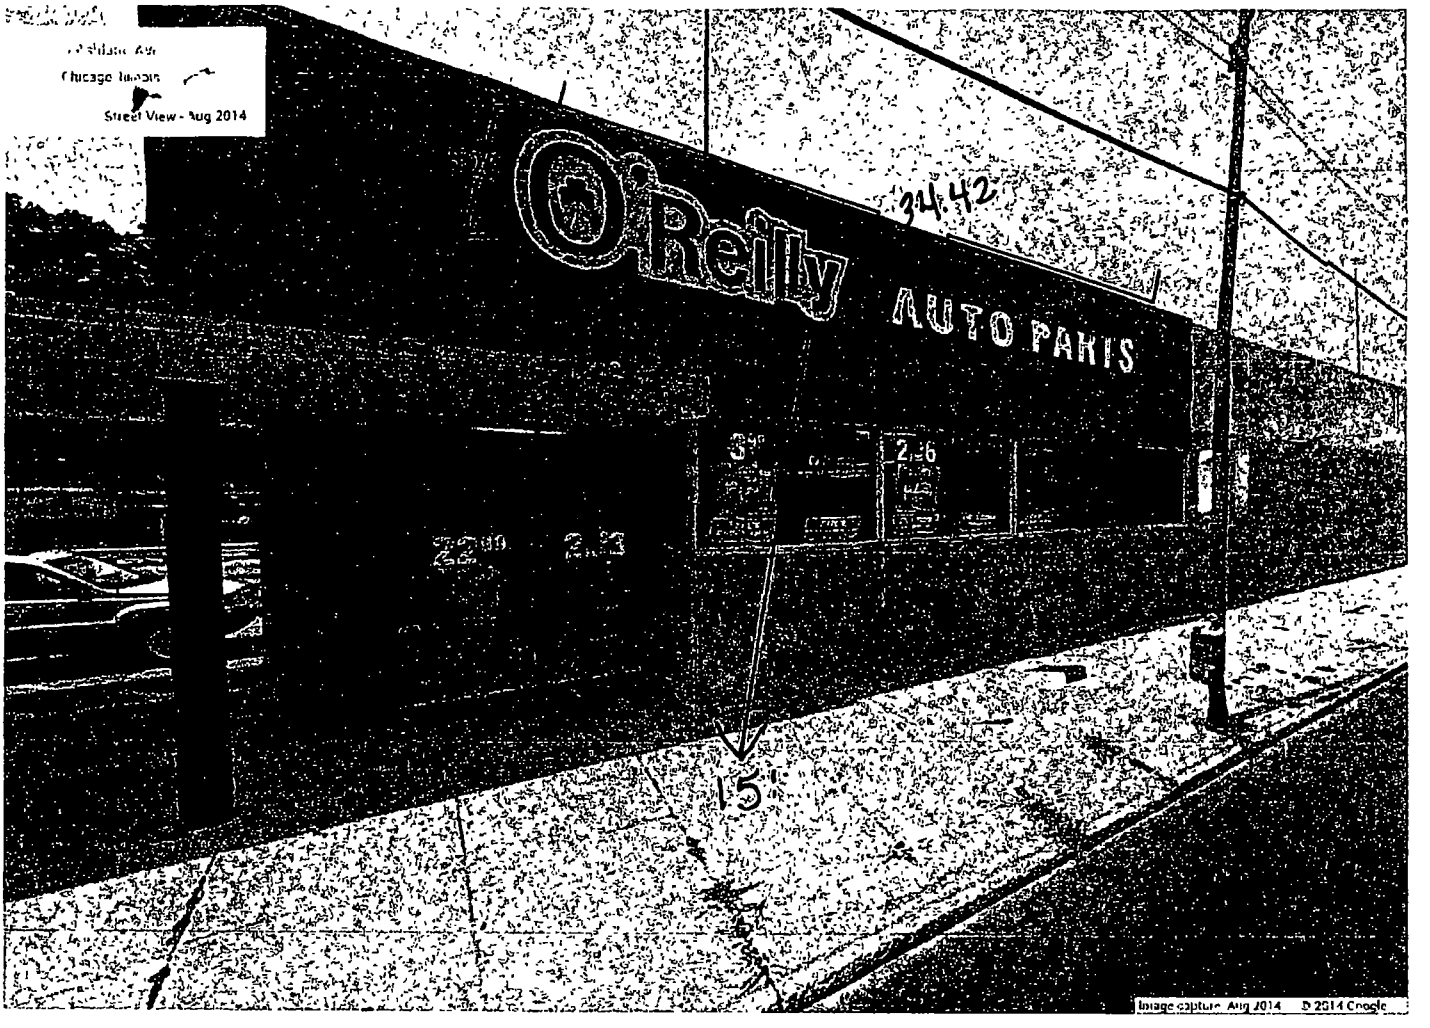
Street View - Aug 2014
O'Reilly
AUTO PARTS
34.42
15'
Image capture: Aug 2014 © 2014 Google

Wall Sign

City of Chicago

O2015-677

Office of the City Clerk

Document Tracking Sheet

Meeting Date:	1/21/2015
Sponsor(s):	Thomas (17)
Type:	Ordinance
Title:	Grant(s) of privilege in public way for Jackson Hewitt Tax Service
Committee(s) Assignment:	Committee on Transportation and Public Way

ORDINANCE
JACKSON HEWITT TAX SERVICE
Acct. No. 58923 - 4
Permit No. 1116259

Be It Ordained by the City Council of the City of Chicago:

SECTION 1. Permission and authority are hereby given and granted to JACKSON HEWITT TAX SERVICE, upon the terms and subject to the conditions of this ordinance to maintain and use one (1) sign(s) projecting over the public right-of-way attached to its premises known as 7044 S. Western Ave..

Said sign structure(s) measures as follows; along S. Western:
One (1) at four (4) feet in length, three (3) feet in height and thirteen (13) feet above grade level.

The location of said privilege shall be as shown on prints kept on file with the Department of Business Affairs and Consumer Protection and the Office of the City Clerk.

Said privilege shall be constructed in accordance with plans and specifications approved by the Department of Transportation (Division of Project Development) and Zoning Department - Signs.

This grant of privilege in the public way shall be subject to the provisions of Section 10-28-015 and all other required provisions of the Municipal Code of Chicago.

The grantee shall pay to the City of Chicago as compensation for the privilege #1116259 herein granted the sum of one hundred ($100.00) per annum in advance.

A 25% penalty will be added for payments received after due date.

The permit holder agrees to hold the City of Chicago harmless for any damage, relocation or replacement costs associated with damage, relocation or removal of private property caused by the City performing work in the public way.

Authority herein given and granted for a period of five (5) years from and after 09/10/2013.

Alderman _____

Latasha R. Thomas 17th Ward

Image capture Aug 2014 © 2014 Google

City of Chicago

O2015-680

Office of the City Clerk

Document Tracking Sheet

Meeting Date:	1/21/2015
Sponsor(s):	Lane (18)
Type:	Ordinance
Title:	Grant(s) of privilege in public way for Collision Damage Experts LLC
Committee(s) Assignment:	Committee on Transportation and Public Way

ORDINANCE
COLLISION DAMAGE EXPERTS LLC
Acct. No. 388491 - 1
Permit No. 1116014

Be It Ordained by the City Council of the City of Chicago:

SECTION 1. Permission and authority are hereby given and granted to COLLISION DAMAGE EXPERTS LLC, upon the terms and subject to the conditions of this ordinance to maintain and use one (1) sign(s) projecting over the public right-of-way attached to its premises known as 7659 S. Western Ave..

Said sign structure(s) measures as follows; along S. Western Avenue:
One (1) at fourteen (14) feet in length, six (6) feet in height and fourteen point one seven (14.17) feet above grade level.

The location of said privilege shall be as shown on prints kept on file with the Department of Business Affairs and Consumer Protection and the Office of the City Clerk.

Said privilege shall be constructed in accordance with plans and specifications approved by the Department of Transportation (Division of Project Development) and Zoning Department - Signs.

This grant of privilege in the public way shall be subject to the provisions of Section 10-28-015 and all other required provisions of the Municipal Code of Chicago.

The grantee shall pay to the City of Chicago as compensation for the privilege #1116014 herein granted the sum of three hundred ($300.00) per annum in advance.

A 25% penalty will be added for payments received after due date.

The permit holder agrees to hold the City of Chicago harmless for any damage, relocation or replacement costs associated with damage, relocation or removal of private property caused by the City performing work in the public way.

Authority herein given and granted for a period of five (5) years from and after Date of Passage.

Alderman 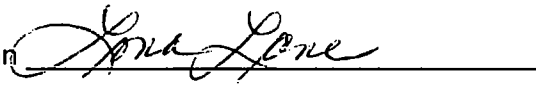

Lona Lane 18th Ward

APPLICATION TO USE THE PUBLIC RIGHT OF WAY

EXAMPLE OF SIGN DRAWING

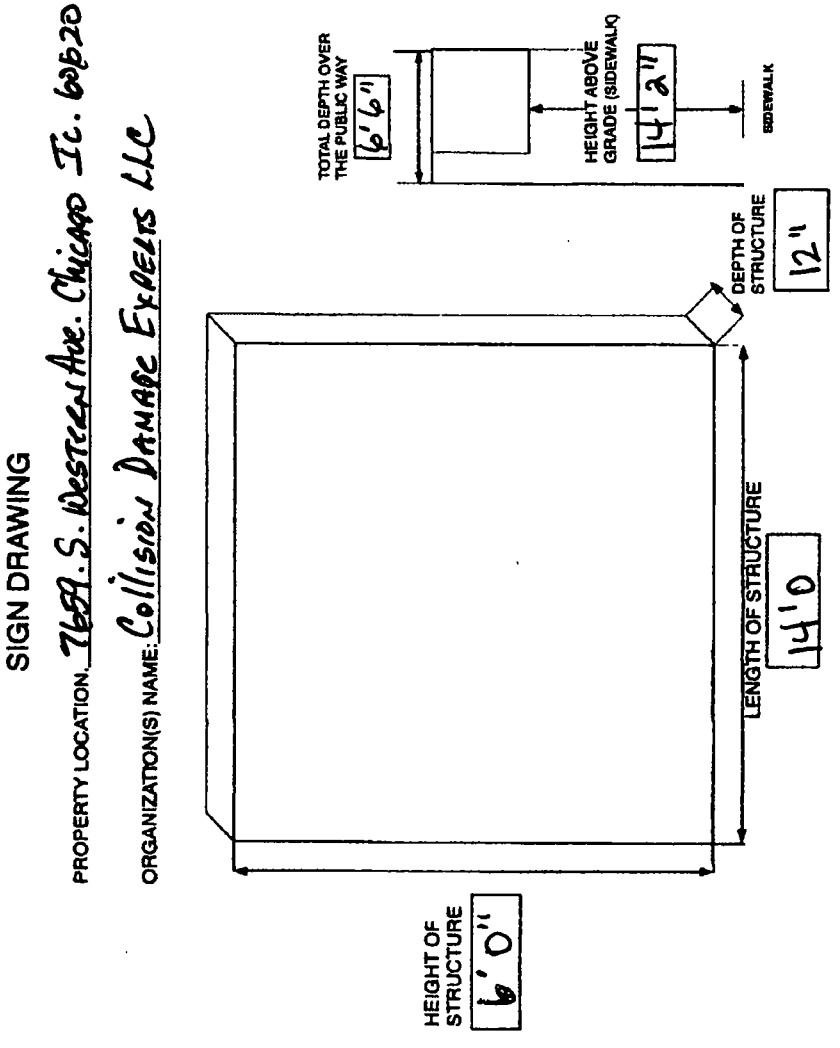

Department of Business Affairs and Consumer Protection
Small Business Center - Public Way Use Unit
City Hall - 121 N. LaSalle Street, Room 800 • Chicago, IL 60602
312-74-GOBIZ / 312-744-6249 • (312) 744-1944 (TTY)
http://www.cityofchicago.org/bacp

01/21/2015

Alderman **Lona Lane**
Ward # **18**
City of Chicago
City Hall, Room **300**
121 North LaSalle Street
Chicago, Illinois 60602

Re: An ordinance to use and maintain a portion of the public right-of-way for **one (1) sign(s)** for **COLLISION DAMAGE EXPERTS LLC**, adjacent to the premises known as **7659 S. Western Ave.**.

Dear Alderman **Lona Lane**:

The applicant referenced above has requested the use of the public right-of-way for a **sign(s)**. An ordinance has been prepared by the Department of Business Affairs and Consumer Protection – Small Business Center - Public Way Use Unit for presentation to the City Council. Because this request was made for properties located in your ward, as approved by you as per the attached, I respectfully request that you introduce the attached ordinance at the next City Council meeting.

If you have any questions regarding this ordinance, please contact Anthony Bertuca at (312) 744-5506.

Department of Business Affairs and Consumer Protection

City of Chicago

O2015-683

Office of the City Clerk

Document Tracking Sheet

Meeting Date:	1/21/2015
Sponsor(s):	Lane (18)
Type:	Ordinance
Title:	Grant(s) of privilege in public way for Family Dollar Store No. 6944
Committee(s) Assignment:	Committee on Transportation and Public Way

ORDINANCE
FAMILY DOLLAR STORE #6944
Acct. No. 11071 - 82
Permit No. 1116345

Be It Ordained by the City Council of the City of Chicago:

SECTION 1. Permission and authority are hereby given and granted to FAMILY DOLLAR STORE #6944, upon the terms and subject to the conditions of this ordinance to maintain and use, as now constructed, one (1) Fire Shutter(s) projecting over the public right-of-way adjacent to its premises known as 2610 W. 71st St..

Said Fire Shutter(s) at W. 71st Street measure(s):
One (1) at nine point five (9.5) feet in length, and one point eight three (1.83) foot in width for a total of seventeen point three nine (17.39) square feet.

The location of said privilege shall be as shown on prints kept on file with the Department of Business Affairs and Consumer Protection and the Office of the City Clerk.

Said privilege shall be constructed in accordance with plans and specifications approved by the Department of Transportation (Division of Project Development).

This grant of privilege in the public way shall be subject to the provisions of Section 10-28-015 and all other required provisions of the Municipal Code of Chicago.

The grantee shall pay to the City of Chicago as compensation for the privilege #1116345 herein granted the sum of four hundred ($400.00) per annum in advance.

A 25% penalty will be added for payments received after due date.

The permit holder agrees to hold the City of Chicago harmless for any damage, relocation or replacement costs associated with damage, relocation or removal of private property caused by the City performing work in the public way.

Authority herein given and granted for a period of five (5) years from and after 07/29/2014.

Alderman Lona Lane

Lona Lane 18th Ward

FAMILY DOLLAR
9.5 Ft.
shutter
1.83 over P.W.
8.83 feet
above
over
P.W.
DOORS

Department of Business Affairs and Consumer Protection
Small Business Center - Public Way Use Unit
City Hall - 121 N. LaSalle Street, Room 800 • Chicago, IL 60602
(312)-74-GOBIZ (312-744-6249) • (312) 744-1944 (TTY)
http://www.cityofchicago.org/bacp

01/21/2015

Alderman **Lona Lane**
Ward # **18**
City of Chicago
City Hall, Room **300**
121 North LaSalle Street
Chicago, Illinois 60602

Re: An ordinance to use and maintain a portion of the public right-of-way for **one (1) fire shutter(s)** for **FAMILY DOLLAR STORE #6944**, adjacent to the premises known as **2610 W. 71st St.**.

Dear Alderman **Lona Lane**:

The applicant referenced above has requested the use of the public right-of-way for a **fire shutter(s)**. An ordinance has been prepared by the Department of Business Affairs and Consumer Protection – Small Business Center - Public Way Use Unit for presentation to the City Council. Because this request was made for properties located in your ward, as approved by you as per the attached, I respectfully request that you introduce the attached ordinance at the next City Council meeting.

If you have any questions regarding this ordinance, please contact Anthony Bertuca at (312) 744-5506.

Department of Business Affairs and Consumer Protection

City of Chicago

O2015-686

Office of the City Clerk

Document Tracking Sheet

Meeting Date:	1/21/2015
Sponsor(s):	O'Shea (19)
Type:	Ordinance
Title:	Grant(s) of privilege in public way for Charter Fitness
Committee(s) Assignment:	Committee on Transportation and Public Way

ORDINANCE
CHARTER FITNESS
Acct. No. 286023 - 1
Permit No. 1099402

Be It Ordained by the City Council of the City of Chicago:

SECTION 1. Permission and authority are hereby given and granted to CHARTER FITNESS, upon the terms and subject to the conditions of this ordinance to maintain and use one (1) sign(s) projecting over the public right-of-way attached to its premises known as 2545 W. 111th St..

Said sign structure(s) measures as follows; along W. 111th Street:
One (1) at nine (9) feet in length, three point five (3.5) feet in height and twenty (20) feet above grade level.

The location of said privilege shall be as shown on prints kept on file with the Department of Business Affairs and Consumer Protection and the Office of the City Clerk.

Said privilege shall be constructed in accordance with plans and specifications approved by the Department of Transportation (Division of Project Development) and Zoning Department - Signs.

This grant of privilege in the public way shall be subject to the provisions of Section 10-28-015 and all other required provisions of the Municipal Code of Chicago.

The grantee shall pay to the City of Chicago as compensation for the privilege #1099402 herein granted the sum of three hundred ($300.00) per annum in advance.

A 25% penalty will be added for payments received after due date.

The permit holder agrees to hold the City of Chicago harmless for any damage, relocation or replacement costs associated with damage, relocation or removal of private property caused by the City performing work in the public way.

Authority herein given and granted for a period of five (5) years from and after Date of Passage.

Alderman _____

Matthew J. O'Shea 19th Ward

By signing the Customer Acceptance on this print, I understand that I am accepting all aspects of this drawing. This includes Artwork, Specifications, Dimensions, Spelling, and all other representations herein. I also understand that color reproductions on this print are approximate, and may not match manufacturers samples exactly.

X Customer Acceptance SIGNATURE DATE

X IF REQUIRED: Landlord Acceptance SIGNATURE DATE

L.S.G. SALES INITIALS DATE

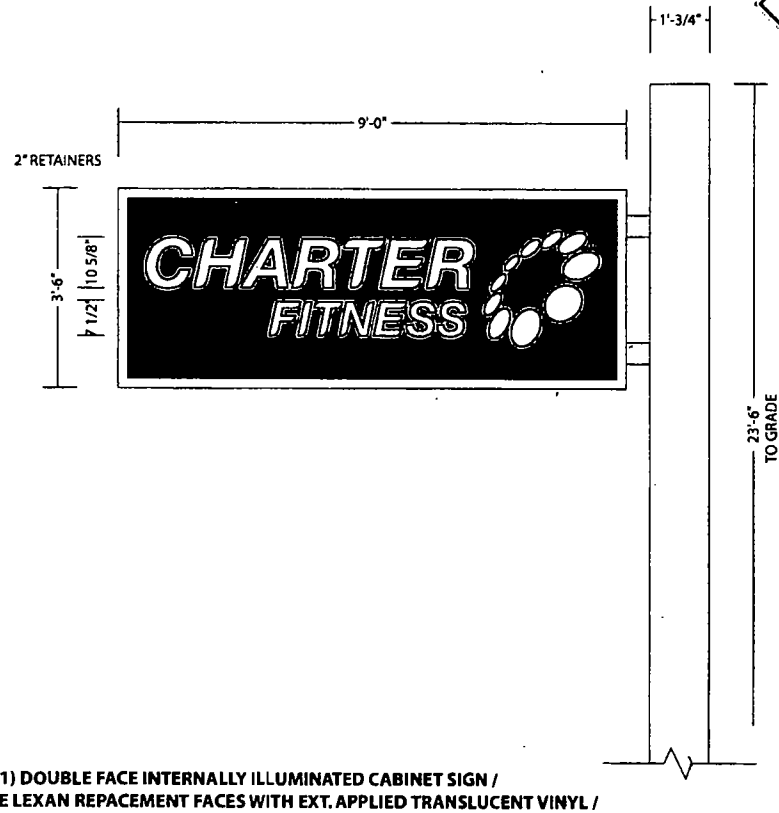

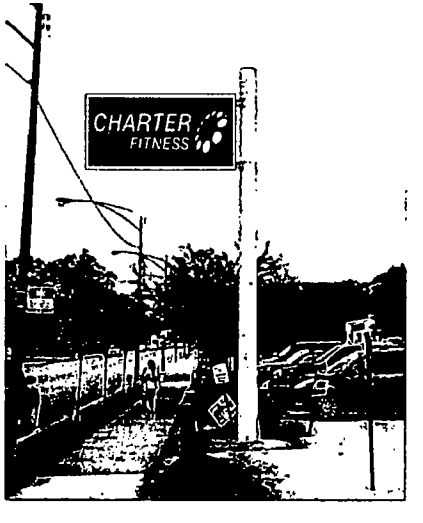

- **ONE (1) DOUBLE FACE INTERNALLY ILLUMINATED CABINET SIGN / WHITE LEXAN REPACEMENT FACES WITH EXT. APPLIED TRANSLUCENT VINYL / MOUNTED TO EXISTING SUPPORTS**
- **TAKE DOWN AND DISPOSE OF EXISTING CABINET / REPAINT EXISTING POLE AND SUPPORTS**
- **CABINET, 2" RETAINERS, POLE & SUPPORTS** = MAP WHITE
- **BKGD** = TRANS WHITE LEXAN with 230-147 TRANS SKY BLUE VINYL
  CHARTER FITNESS/ LOGO/ REG. MARK = TRANS WHITE with BLACK VINYL OUTLINES

Landmark Sign group
7424 Industrial Avenue
Chesterton, IN 46304
phone 219.762.9577
Fax 219.762.4259
www.landmarksign.com

PRINT #
SO-20102-2

SHAUN O'BRIEN
L&G SALES REPRESENTATIVE

06.28.11
DATE

CHARTER FITNESS
CLIENT NAME

2545 W. 111TH ST
CHICAGO, IL
JOB LOCATION

MS 1/2" = 1'-0"
DRAWN BY SCALE

REVISIONS:

THIS DRAWING IS THE PROPERTY OF LANDMARK SIGN GROUP, INC. NO REPRODUCTIONS OR EXHIBITIONS ARE PERMITTED WITHOUT THE EXPRESS WRITTEN CONSENT OF LANDMARK SIGN GROUP, INC. AN ASSESMENT OF UP TO $2,500.00 WILL BE CHARGED FOR ANY MISUSE OF THIS DRAWING.

Department of Business Affairs and Consumer Protection
Small Business Center - Public Way Use Unit
City Hall - 121 N LaSalle Street, Room 800 • Chicago, IL 60602
(312)-74-GOBIZ (312-744-6249) • (312) 744-1944 (TTY)
http://www.cityofchicago.org/bacp

12/10/2014

Alderman **Matthew J. O'Shea**
Ward # **19**
City of Chicago
City Hall, Room **300**
121 North LaSalle Street
Chicago, Illinois 60602

Re: An ordinance to use and maintain a portion of the public right-of-way for **one (1) sign(s)** for **CHARTER FITNESS**, adjacent to the premises known as **2545 W. 111th St.**.

Dear Alderman **Matthew J. O'Shea**:

The applicant referenced above has requested the use of the public right-of-way for a **sign(s)**. An ordinance has been prepared by the Department of Business Affairs and Consumer Protection – Small Business Center - Public Way Use Unit for presentation to the City Council. Because this request was made for properties located in your ward, as approved by you as per the attached, I respectfully request that you introduce the attached ordinance at the next City Council meeting.

If you have any questions regarding this ordinance, please contact Anthony Bertuca at (312) 744-5506.

Department of Business Affairs and Consumer Protection

City of Chicago

O2015-687

Office of the City Clerk

Document Tracking Sheet

Meeting Date:	1/21/2015
Sponsor(s):	Cochran (20)
Type:	Ordinance
Title:	Grant(s) of privilege in public way for Laundryworld
Committee(s) Assignment:	Committee on Transportation and Public Way

ORDINANCE
LAUNDRYWORLD
Acct. No. 28794 - 1
Permit No. 1116162

Be It Ordained by the City Council of the City of Chicago:

SECTION 1. Permission and authority are hereby given and granted to LAUNDRYWORLD, upon the terms and subject to the conditions of this ordinance to maintain and use one (1) sign(s) projecting over the public right-of-way attached to its premises known as 6331 S. Dr Martin Luther King Jr Dr..

Said sign structure(s) measures as follows; along S. King Drive:
One (1) at eight (8) feet in length, four (4) feet in height and twelve point six six (12.66) feet above grade level.

The location of said privilege shall be as shown on prints kept on file with the Department of Business Affairs and Consumer Protection and the Office of the City Clerk.

Said privilege shall be constructed in accordance with plans and specifications approved by the Department of Transportation (Division of Project Development) and Zoning Department - Signs.

This grant of privilege in the public way shall be subject to the provisions of Section 10-28-015 and all other required provisions of the Municipal Code of Chicago.

The grantee shall pay to the City of Chicago as compensation for the privilege #1116162 herein granted the sum of three hundred ($300.00) per annum in advance.

A 25% penalty will be added for payments received after due date.

The permit holder agrees to hold the City of Chicago harmless for any damage, relocation or replacement costs associated with damage, relocation or removal of private property caused by the City performing work in the public way.

Authority herein given and granted for a period of five (5) years from and after 12/16/2014.

Alderman 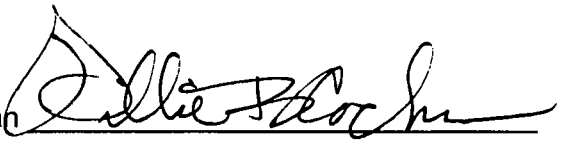

Willie Cochran 20th Ward

6331 S. King Drive

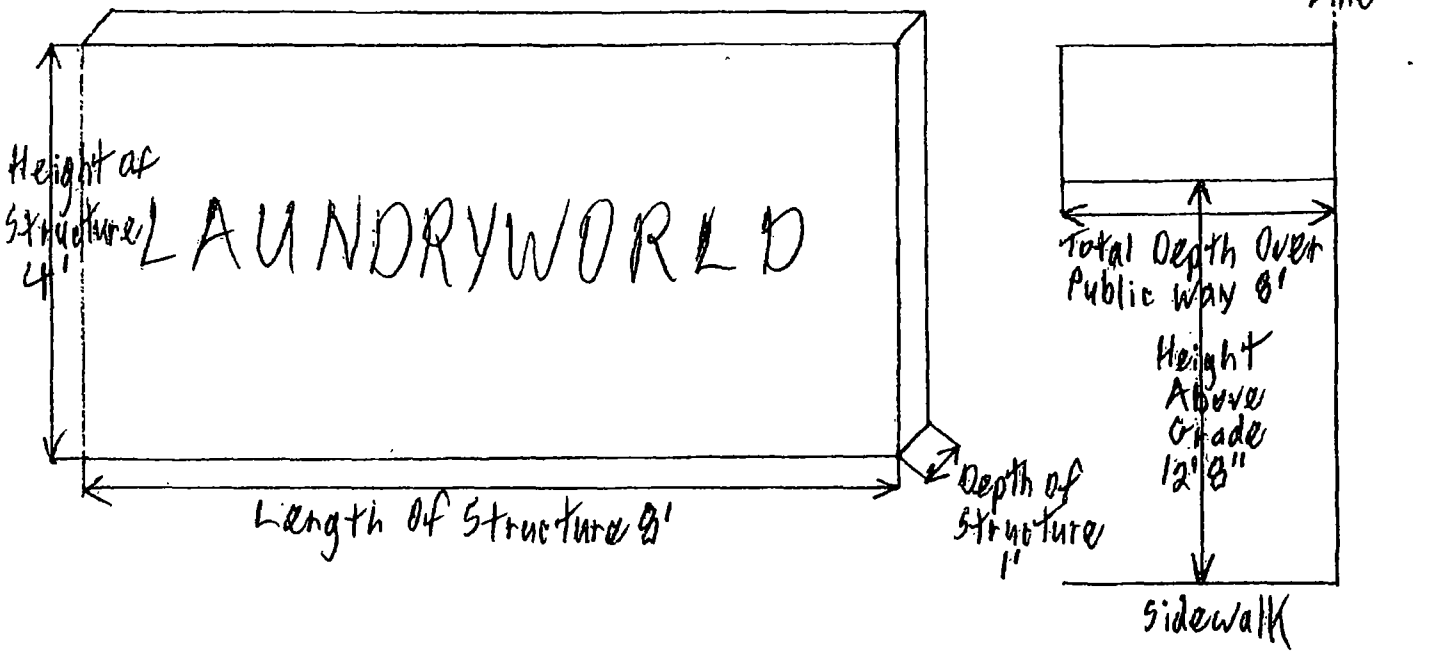

Department of Business Affairs and Consumer Protection
Small Business Center - Public Way Use Unit
City Hall - 121 N. LaSalle Street, Room 800 • Chicago, IL 60602
(312)-74-GOBIZ (312-744-6249) • (312) 744-1944 (TTY)
http://www.cityofchicago.org/bacp

01/21/2015

Alderman **Willie Cochran**
Ward # **20**
City of Chicago
City Hall, Room **300**
121 North LaSalle Street
Chicago, Illinois 60602

Re: An ordinance to use and maintain a portion of the public right-of-way for **one (1) sign(s)** for **LAUNDRYWORLD**, adjacent to the premises known as **6331 S. Dr Martin Luther King Jr Dr.**.

Dear Alderman **Willie Cochran**:

The applicant referenced above has requested the use of the public right-of-way for a **sign(s)**. An ordinance has been prepared by the Department of Business Affairs and Consumer Protection – Small Business Center - Public Way Use Unit for presentation to the City Council. Because this request was made for properties located in your ward, as approved by you as per the attached, I respectfully request that you introduce the attached ordinance at the next City Council meeting.

If you have any questions regarding this ordinance, please contact Anthony Bertuca at (312) 744-5506.

Department of Business Affairs and Consumer Protection

City of Chicago

O2015-689

Office of the City Clerk

Document Tracking Sheet

Meeting Date:	1/21/2015
Sponsor(s):	Brookins (21)
Type:	Ordinance
Title:	Grant(s) of privilege in public way for Family Dollar No. 5392
Committee(s) Assignment:	Committee on Transportation and Public Way

ORDINANCE
FAMILY DOLLAR #5392
Acct. No. 11071 - 40
Permit No. 1116348

Be It Ordained by the City Council of the City of Chicago:

SECTION 1. Permission and authority are hereby given and granted to FAMILY DOLLAR #5392, upon the terms and subject to the conditions of this ordinance to maintain and use, as now constructed, two (2) Light Fixture(s) projecting over the public right-of-way adjacent to its premises known as 1200 W. 87th St..

Said Light Fixture(s) at W. 87TH ST. measure(s):
Two (2) at one point one seven (1.17) foot in length, point five (.5) feet in width and fifteen point five (15.5) feet above grade level.

The location of said privilege shall be as shown on prints kept on file with the Department of Business Affairs and Consumer Protection and the Office of the City Clerk.

Said privilege shall be constructed in accordance with plans and specifications approved by the Department of Transportation (Division of Project Development).

This grant of privilege in the public way shall be subject to the provisions of Section 10-28-015 and all other required provisions of the Municipal Code of Chicago.

The grantee shall pay to the City of Chicago as compensation for the privilege #1116348 herein granted the sum of eighty ($80.00) per annum in advance.

A 25% penalty will be added for payments received after due date.

The permit holder agrees to hold the City of Chicago harmless for any damage, relocation or replacement costs associated with damage, relocation or removal of private property caused by the City performing work in the public way.

Authority herein given and granted for a period of five (5) years from and after 06/03/2014.

Alderman

Howard Brookins, Jr. 21st Ward

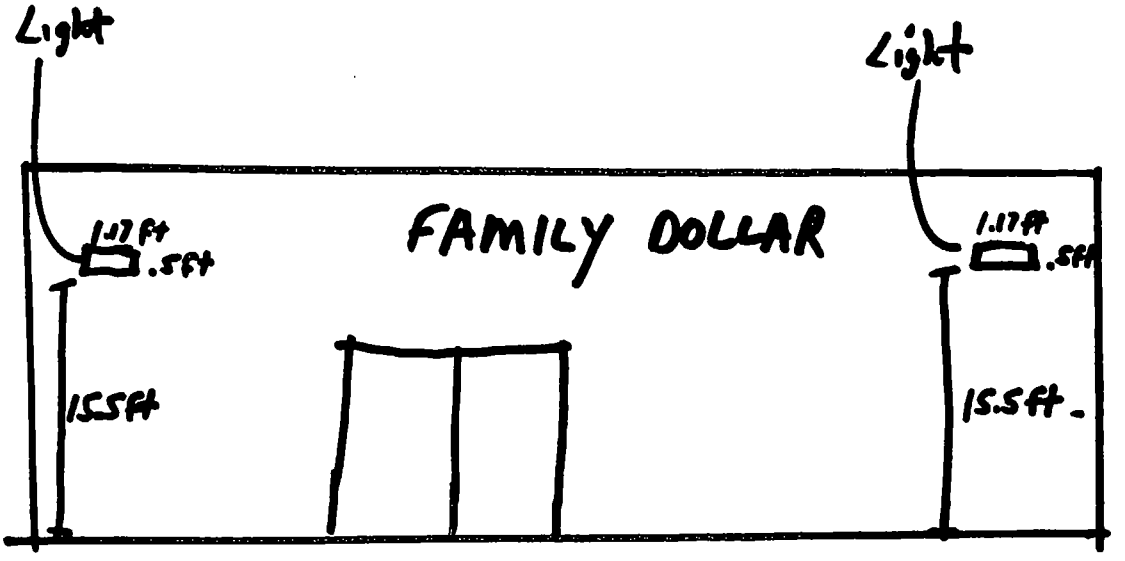
Light
Light
1.17 ft
.5ft
FAMILY DOLLAR
1.17ft
.5ft
15.5ft
15.5ft

Department of Business Affairs and Consumer Protection
Small Business Center - Public Way Use Unit
City Hall - 121 N. LaSalle Street, Room 800 • Chicago, IL 60602
(312)-74-GOBIZ (312-744-6249) • (312) 744-1944 (TTY)
http //www.cityofchicago.org/bacp

01/21/2015

Alderman **Howard Brookins, Jr.**
Ward # **21**
City of Chicago
City Hall, Room **300**
121 North LaSalle Street
Chicago, Illinois 60602

Re: An ordinance to use and maintain a portion of the public right-of-way for **two (2) light fixture(s)** for **FAMILY DOLLAR #5392**, adjacent to the premises known as **1200 W. 87th St.**.

Dear Alderman **Howard Brookins, Jr.**:

The applicant referenced above has requested the use of the public right-of-way for a **light fixture(s)**. An ordinance has been prepared by the Department of Business Affairs and Consumer Protection – Small Business Center - Public Way Use Unit for presentation to the City Council. Because this request was made for properties located in your ward, as approved by you as per the attached, I respectfully request that you introduce the attached ordinance at the next City Council meeting.

If you have any questions regarding this ordinance, please contact Anthony Bertuca at (312) 744-5506.

Department of Business Affairs and Consumer Protection

City of Chicago

O2015-693

Office of the City Clerk

Document Tracking Sheet

Meeting Date:	1/21/2015
Sponsor(s):	Brookins (21)
Type:	Ordinance
Title:	Grant(s) of privilege in public way for Family Dollar No. 5719
Committee(s) Assignment:	Committee on Transportation and Public Way

ORDINANCE
FAMILY DOLLAR #5719
Acct. No. 11071 - 49
Permit No. 1116441

Be It Ordained by the City Council of the City of Chicago:

SECTION 1. Permission and authority are hereby given and granted to FAMILY DOLLAR #5719, upon the terms and subject to the conditions of this ordinance to maintain and use two (2) sign(s) projecting over the public right-of-way attached to its premises known as 1221 W. 95th St..

Said sign structure(s) measures as follows; along W 95th St:
One (1) at twenty-five (25) feet in length, three (3) feet in height and sixteen (16) feet above grade level.
One (1) at fourteen (14) feet in length, six (6) feet in height and thirteen (13) feet above grade level.

The location of said privilege shall be as shown on prints kept on file with the Department of Business Affairs and Consumer Protection and the Office of the City Clerk.

Said privilege shall be constructed in accordance with plans and specifications approved by the Department of Transportation (Division of Project Development) and Zoning Department - Signs.

This grant of privilege in the public way shall be subject to the provisions of Section 10-28-015 and all other required provisions of the Municipal Code of Chicago.

The grantee shall pay to the City of Chicago as compensation for the privilege #1116441 herein granted the sum of six hundred ($600.00) per annum in advance.

A 25% penalty will be added for payments received after due date.

The permit holder agrees to hold the City of Chicago harmless for any damage, relocation or replacement costs associated with damage, relocation or removal of private property caused by the City performing work in the public way.

Authority herein given and granted for a period of five (5) years from and after 11/02/2016.

Alderman

Howard Brookins, Jr. 21st Ward

New Sign 3' x 25'

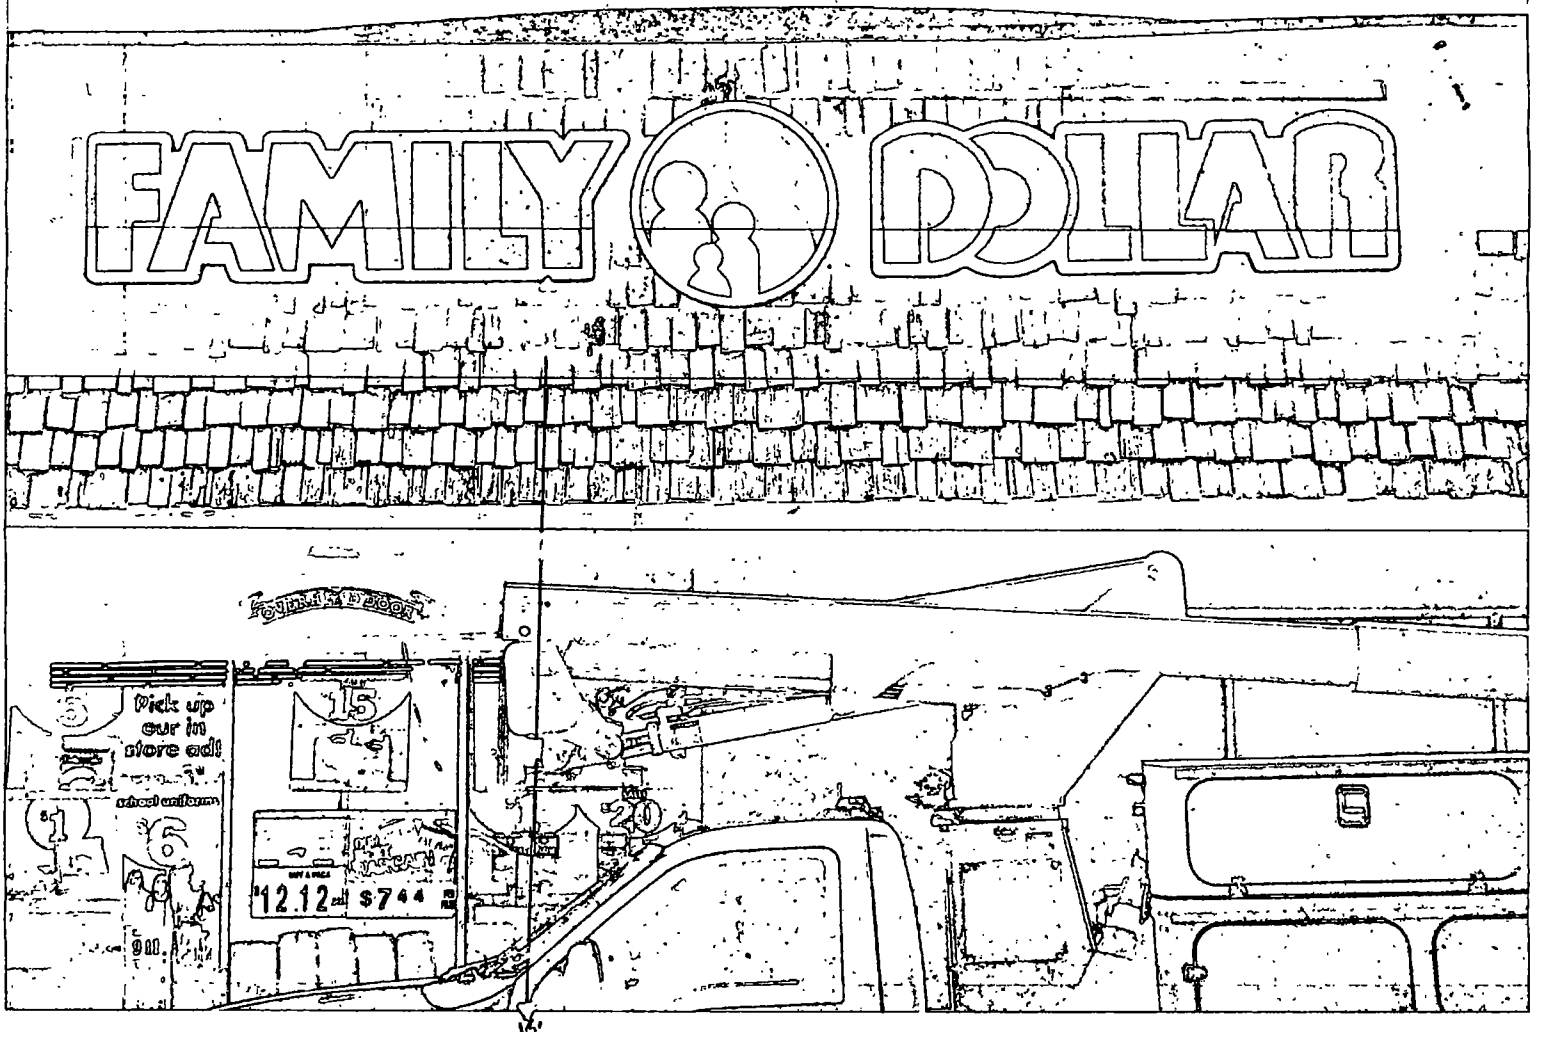

Department of Business Affairs and Consumer Protection
Small Business Center - Public Way Use Unit
City Hall - 121 N. LaSalle Street, Room 800 • Chicago, IL 60602
312-74-GOBIZ / 312-744-6249 • (312) 744-1944 (TTY)
http://www.cityofchicago.org/bacp

01/21/2015

Alderman **Howard Brookins, Jr.**
Ward # **21**
City of Chicago
City Hall, Room **300**
121 North LaSalle Street
Chicago, Illinois 60602

Re: An ordinance to use and maintain a portion of the public right-of-way for **two (2) sign(s)** for **FAMILY DOLLAR #5719**, adjacent to the premises known as **1221 W. 95th St.**.

Dear Alderman **Howard Brookins, Jr.**:

The applicant referenced above has requested the use of the public right-of-way for a **sign(s)**. An ordinance has been prepared by the Department of Business Affairs and Consumer Protection – Small Business Center - Public Way Use Unit for presentation to the City Council. Because this request was made for properties located in your ward, as approved by you as per the attached, I respectfully request that you introduce the attached ordinance at the next City Council meeting.

If you have any questions regarding this ordinance, please contact Anthony Bertuca at (312) 744-5506.

Department of Business Affairs and Consumer Protection

City of Chicago

O2015-696

Office of the City Clerk

Document Tracking Sheet

Meeting Date:	1/21/2015
Sponsor(s):	Brookins (21)
Type:	Ordinance
Title:	Grant(s) of privilege in public way for Family Dollar Store No. 7178
Committee(s) Assignment:	Committee on Transportation and Public Way

ORDINANCE
FAMILY DOLLAR STORE # 7178
Acct. No. 11071 - 110
Permit No. 1116331

Be It Ordained by the City Council of the City of Chicago:

SECTION 1. Permission and authority are hereby given and granted to FAMILY DOLLAR STORE # 7178, upon the terms and subject to the conditions of this ordinance to maintain and use, as now constructed, one (1) Security Fence(s) on the public right-of-way adjacent to its premises known as 8908 S. Ashland Ave..

Said Security Fence(s) at S. Ashland Avenue measure(s):
One (1) at twelve point five (12.5) feet in length, and fourteen (14) feet in width for a total of one hundred seventy-five (175) square feet.

The location of said privilege shall be as shown on prints kept on file with the Department of Business Affairs and Consumer Protection and the Office of the City Clerk.

Said privilege shall be constructed in accordance with plans and specifications approved by the Department of Planning and Development and Department of Transportation (Division of Project Development).

This grant of privilege in the public way shall be subject to the provisions of Section 10-28-015 and all other required provisions of the Municipal Code of Chicago.

The grantee shall pay to the City of Chicago as compensation for the privilege #1116331 herein granted the sum of four hundred ($400.00) per annum in advance.

A 25% penalty will be added for payments received after due date.

The permit holder agrees to hold the City of Chicago harmless for any damage, relocation or replacement costs associated with damage, relocation or removal of private property caused by the City performing work in the public way.

Authority herein given and granted for a period of five (5) years from and after 07/29/2014.

Alderman

Howard Brookins, Jr. 21st Ward

(Page 3 of 3)

Department of Business Affairs and Consumer Protection
Small Business Center- Public Way Use Unit
City Hall - 121 N. LaSalle Street Room 800 • Chicago, IL 60602
(312)-74-GOBIZ (312-744-6249) • (312) 744-1944 (TTY)
http://www.cityofchicago.org/bacp

01/21/2015

Alderman **Howard Brookins, Jr.**
Ward # **21**
City of Chicago
City Hall, Room **300**
121 North LaSalle Street
Chicago, Illinois 60602

Re: An ordinance to use and maintain a portion of the public right-of-way for **one (1) security fence(s)** for **FAMILY DOLLAR STORE # 7178**, adjacent to the premises known as **8908 S. Ashland Ave.**.

Dear Alderman **Howard Brookins, Jr.**:

The applicant referenced above has requested the use of the public right-of-way for a **security fence(s)**. An ordinance has been prepared by the Department of Business Affairs and Consumer Protection – Small Business Center - Public Way Use Unit for presentation to the City Council. Because this request was made for properties located in your ward, as approved by you as per the attached, I respectfully request that you introduce the attached ordinance at the next City Council meeting.

If you have any questions regarding this ordinance, please contact Anthony Bertuca at (312) 744-5506.

Department of Business Affairs and Consumer Protection

City of Chicago

O2015-699

Office of the City Clerk

Document Tracking Sheet

Meeting Date:	1/21/2015
Sponsor(s):	Brookins (21)
Type:	Ordinance
Title:	Grant(s) of privilege in public way for Family Dollar Store No. 7612
Committee(s) Assignment:	Committee on Transportation and Public Way

ORDINANCE
FAMILY DOLLAR STORE # 7612
Acct. No. 11071 - 115
Permit No. 1116332

Be It Ordained by the City Council of the City of Chicago:

SECTION 1. Permission and authority are hereby given and granted to FAMILY DOLLAR STORE # 7612, upon the terms and subject to the conditions of this ordinance to maintain and use, as now constructed, three (3) Security Fence(s) projecting over the public right-of-way adjacent to its premises known as 7927 S. Ashland Ave..

Said Security Fence(s) at S. Ashland Avenue measure(s):
Three (3) at eighteen (18) feet in length, and five point zero eight (5.08) feet in width for a total of two hundred seventy-four point three two (274.32) square feet. Existing security fences are attached to windows approximately two point seven five (2.75) feet above grade level..

The location of said privilege shall be as shown on prints kept on file with the Department of Business Affairs and Consumer Protection and the Office of the City Clerk.

Said privilege shall be constructed in accordance with plans and specifications approved by the Department of Planning and Development and Department of Transportation (Division of Project Development).

This grant of privilege in the public way shall be subject to the provisions of Section 10-28-015 and all other required provisions of the Municipal Code of Chicago.

The grantee shall pay to the City of Chicago as compensation for the privilege #1116332 herein granted the sum of one thousand two hundred ($1,200.00) per annum in advance.

A 25% penalty will be added for payments received after due date.

The permit holder agrees to hold the City of Chicago harmless for any damage, relocation or replacement costs associated with damage, relocation or removal of private property caused by the City performing work in the public way.

Authority herein given and granted for a period of five (5) years from and after 07/29/2014.

Alderman
Howard Brookins, Jr. 21st Ward

FAMILY DOLLAR

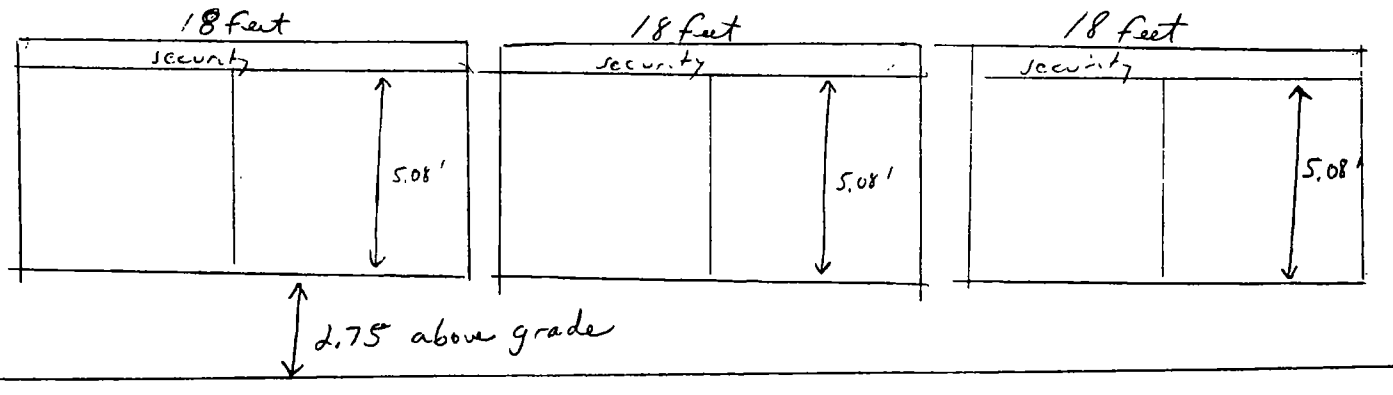

Department of Business Affairs and Consumer Protection
Small Business Center- Public Way Use Unit
City Hall- 121 N. LaSalle Street Room 800 • Chicago, IL 60602
(312)-74-GOBIZ (312-744-6249) • (312) 744-1944 (TTY)
http://www.cityofchicago.org/bacp

01/21/2015

Alderman **Howard Brookins. Jr.**
Ward # **21**
City of Chicago
City Hall, Room **300**
121 North LaSalle Street
Chicago, Illinois 60602

Re: An ordinance to use and maintain a portion of the public right-of-way for **three (3) security fence(s)** for **FAMILY DOLLAR STORE # 7612**, adjacent to the premises known as**7927 S. Ashland Ave.**.

Dear Alderman **Howard Brookins, Jr.**:

The applicant referenced above has requested the use of the public right-of-way for **security fence(s)**. An ordinance has been prepared by the Department of Business Affairs and Consumer Protection – Small Business Center - Public Way Use Unit for presentation to the City Council. Because this request was made for properties located in your ward, as approved by you as per the attached, I respectfully request that you introduce the attached ordinance at the next City Council meeting.

If you have any questions regarding this ordinance, please contact Anthony Bertuca at (312) 744-5506.

Department of Business Affairs and Consumer Protection

City of Chicago

O2015-701

Office of the City Clerk

Document Tracking Sheet

Meeting Date:	1/21/2015
Sponsor(s):	*Munoz (22)*
Type:	Ordinance
Title:	Grant(s) of privilege in public way for Metro Pcs - 4235 W 26th St
Committee(s) Assignment:	Committee on Transportation and Public Way

ORDINANCE
METRO PCS
Acct. No. 394657 - 1
Permit No. 1116074

Be It Ordained by the City Council of the City of Chicago:

SECTION 1. Permission and authority are hereby given and granted to METRO PCS, upon the terms and subject to the conditions of this ordinance to maintain and use two (2) sign(s) projecting over the public right-of-way attached to its premises known as 4235 W. 26th St..

Said sign structure(s) measures as follows; along W 26TH ST:
One (1) at fourteen point two five (14.25) feet in length, one point five eight (1.58) feet in height and ten (10) feet above grade level.

Said sign structure(s) measures as follows; along S TRIPP AVE:
One (1) at fourteen point two five (14.25) feet in length, one point five eight (1.58) feet in height and ten (10) feet above grade level.

The location of said privilege shall be as shown on prints kept on file with the Department of Business Affairs and Consumer Protection and the Office of the City Clerk.

Said privilege shall be constructed in accordance with plans and specifications approved by the Department of Transportation (Division of Project Development) and Zoning Department - Signs.

This grant of privilege in the public way shall be subject to the provisions of Section 10-28-015 and all other required provisions of the Municipal Code of Chicago.

The grantee shall pay to the City of Chicago as compensation for the privilege #1116074 herein granted the sum of one hundred seventy-five ($175.00) per annum in advance.

A 25% penalty will be added for payments received after due date.

The permit holder agrees to hold the City of Chicago harmless for any damage, relocation or replacement costs associated with damage, relocation or removal of private property caused by the City performing work in the public way.

Authority herein given and granted for a period of five (5) years from and after Date of Passage.

Alderman _____

Ricardo Munoz 22nd Ward

©Aurora Sign Co ,Inc 2014

AURORA SIGN CO.

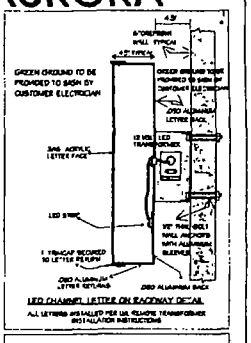

SIGN TO BE UL LISTED

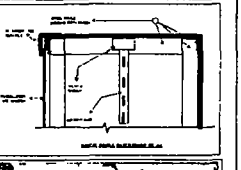

INDIVIDUAL ILLUMINATED LETTERS ON RACEWAY

FABRICATE AND INSTALL LETTERS OF ALUMINUM AND ACRYLIC
"METRO" FACES TO BE WHITE ACRYLIC WITH ARLON 5590-3412 PURPLE PERF APPLIED FIRST SURFACE
"PCS" AND OTHER FACES TO BE WHITE ACRYLIC WITH ARLON 5590-3411 ORANGE PERF APPLIED FIRST SURFACE.
TRIMCAP TO BE WHITE RETURNS TO BE WHITE
RACEWAY TO BE PAINTED TO MATCH WALL.
EXPOSED METAL SURFACES TO BE COATED WITH ACRYLIC POLYURETHANE
INTERNAL ILLUMINATION TO BE WHITE LEDS
SCALE - 1/2" = 1'

ILLUMINATED TAGLINE MODULE ON RACEWAY

FABRICATE AND INSTALL MODULE OF ALUMINUM AND ACRYLIC
FACE TO BE WHITE ACRYLIC WITH ARLON 2500-3411 ORANGE VINYL APPLIED FIRST SURFACE
RETAINERS AND RETURNS TO BE WHITE
RACEWAY TO BE PAINTED TO MATCH WALL
EXPOSED METAL SURFACES TO BE COATED WITH ACRYLIC POLYURETHANE.
INTERNAL ILLUMINATION TO BE WHITE LEDS
SCALE - 1/2" = 1'

INSTALLATION INSTRUCTIONS

REMOVE EXISTING SIGN AND DISPOSE.
CENTER ABOVE WINDOW AS SHOWN
CONNECT TO ELECTRICAL SERVICE
TO BE PROVIDED BY OTHERS
PRIOR TO INSTALL

1100 Route 34
Aurora, Illinois 60504
630 898 5900 office
630 898 6091 fax

Prepared For: METRO PCS	Address: 4235 W 26TH ST	Drwg: 214292	Sheet: 2	Design Date: 7/28/14	Rev 3	Salesman
Location Name:	City/State: CHICAGO, IL	Rev 1			Rev 4	Colors
		Rev 2			Rev 5	Notes

NOTE THIS DRAWING IS THE PROPERTY OF AURORA SIGN CO IT IS NOT TO BE REPRODUCED, COPIED OR EXHIBITED IN ANY FASHION WITHOUT WRITTEN CONSENT FROM AURORA SIGN CO CHARGES OF UP TO $2000.00 WILL BE ASSESSED FOR ANY MIS USE OF THESE DRAWINGS

City of Chicago

O2015-705

Office of the City Clerk

Document Tracking Sheet

Meeting Date:	1/21/2015
Sponsor(s):	Munoz (22)
Type:	Ordinance
Title:	Grant(s) of privilege in public way for Metro Pcs - 3701 W 26th St
Committee(s) Assignment:	Committee on Transportation and Public Way

ORDINANCE
METRO PCS
Acct. No. 394659 - 1
Permit No. 1115885

Be It Ordained by the City Council of the City of Chicago:

SECTION 1. Permission and authority are hereby given and granted to METRO PCS, upon the terms and subject to the conditions of this ordinance to maintain and use three (3) sign(s) projecting over the public right-of-way attached to its premises known as 3701 W. 26th St..

Said sign structure(s) measures as follows; along W. 26th Street:
One (1) at two point nine two (2.92) feet in length, six (6) feet in height and twelve (12) feet above grade level.
One (1) at eight point eight three (8.83) feet in length, two point one six (2.16) feet in height and ten (10) feet above grade level.

Said sign structure(s) measures as follows; along S. Lawndale Avenue:
One (1) at eight point eight three (8.83) feet in length, two point one six (2.16) feet in height and ten (10) feet above grade level.

The location of said privilege shall be as shown on prints kept on file with the Department of Business Affairs and Consumer Protection and the Office of the City Clerk.

Said privilege shall be constructed in accordance with plans and specifications approved by the Department of Transportation (Division of Project Development) and Zoning Department - Signs.

This grant of privilege in the public way shall be subject to the provisions of Section 10-28-015 and all other required provisions of the Municipal Code of Chicago.

The grantee shall pay to the City of Chicago as compensation for the privilege #1115885 herein granted the sum of one hundred seventy-five ($175.00) per annum in advance.

A 25% penalty will be added for payments received after due date.

The permit holder agrees to hold the City of Chicago harmless for any damage, relocation or replacement costs associated with damage, relocation or removal of private property caused by the City performing work in the public way.

Authority herein given and granted for a period of five (5) years from and after Date of Passage.

Alderman _____

Ricardo Munoz 22nd Ward

© Aurora Sign Co ,Inc 2014

AURORA SIGN CO

8'10"

1'0"

0'2"

0'8"

ELECTRICAL DISCONNECT

1'4"

2'2"

5'10"

metroPCS

Authorized Dealer

SIGN TO BE UL LISTED

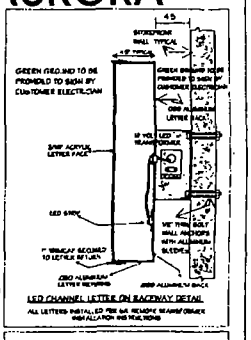

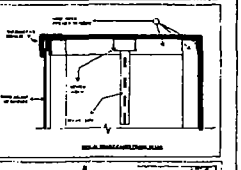

INDIVIDUAL ILLUMINATED LETTERS ON RACEWAY

FABRICATE AND INSTALL LETTERS OF ALUMINUM AND ACRYLIC
"METRO" FACES TO BE WHITE ACRYLIC WITH ARLON 5590-3412 PURPLE PERF APPLIED FIRST SURFACE
"PCS" AND OTHER FACES TO BE WHITE ACRYLIC WITH ARLON 5590-3411 ORANGE PERF APPLIED FIRST SURFACE
TRIMCAP TO BE WHITE. RETURNS TO BE WHITE
RACEWAY TO BE PAINTED TO MATCH WALL
EXPOSED METAL SURFACES TO BE COATED WITH ACRYLIC POLYURETHANE
INTERNAL ILLUMINATION TO BE WHITE LEDS
SCALE - 1" = 1'

ILLUMINATED TAGLINE MODULE ON RACEWAY

FABRICATE AND INSTALL MODULE OF ALUMINUM AND ACRYLIC
FACE TO BE WHITE ACRYLIC WITH ARLON 2500-3411 ORANGE VINYL APPLIED FIRST SURFACE
RETAINERS AND RETURNS TO BE WHITE
RACEWAY TO BE PAINTED TO MATCH WALL
EXPOSED METAL SURFACES TO BE COATED WITH ACRYLIC POLYURETHANE
INTERNAL ILLUMINATION TO BE WHITE LEDS
SCALE - 1' = 1'

INSTALLATION INSTRUCTIONS

CENTER ABOVE WINDOW AS SHOWN
CONNECT TO ELECTRICAL SERVICE
TO BE PROVIDED BY OTHERS
PRIOR TO INSTALL

1100 Route 34
Aurora, Illinois 60504
630 898 5900 office
630 898 6091 fax

Prepared For	METRO PCS	Address	3701 W 26TH ST	Drwg 214290	Sheet 1	Design Date 7/28/14	Rev 3	Salesman
Location Name		City/State	CHICAGO, IL	Rev 1			Rev 4	Colors
				Rev 2			Rev 5	Notes

NOTE THIS DRAWING IS THE PROPERTY OF AURORA SIGN CO IT IS NOT TO BE REPRODUCED, COPIED OR EXHIBITED IN ANY FASHION WITHOUT WRITTEN CONSENT FROM AURORA SIGN CO CHARGES OF UP TO $2000 00 WILL BE ASSESSED FOR ANY MIS-USE OF THESE DRAWINGS

City of Chicago

O2015-707

Office of the City Clerk

Document Tracking Sheet

Meeting Date:	1/21/2015
Sponsor(s):	Munoz (22)
Type:	Ordinance
Title:	Grant(s) of privilege in public way for Subway
Committee(s) Assignment:	Committee on Transportation and Public Way

ORDINANCE
SUBWAY
Acct. No. 300153 - 2
Permit No. 1116323

Be It Ordained by the City Council of the City of Chicago:

SECTION 1. Permission and authority are hereby given and granted to SUBWAY, upon the terms and subject to the conditions of this ordinance to maintain and use two (2) sign(s) projecting over the public right-of-way attached to its premises known as 4032 W. 26th St..

Said sign structure(s) measures as follows; along W 26th St:
Two (2) at eight (8) feet in length, three (3) feet in height and twelve point five (12.5) feet above grade level.

The location of said privilege shall be as shown on prints kept on file with the Department of Business Affairs and Consumer Protection and the Office of the City Clerk.

Said privilege shall be constructed in accordance with plans and specifications approved by the Department of Transportation (Division of Project Development) and Zoning Department - Signs.

This grant of privilege in the public way shall be subject to the provisions of Section 10-28-015 and all other required provisions of the Municipal Code of Chicago.

The grantee shall pay to the City of Chicago as compensation for the privilege #1116323 herein granted the sum of one hundred seventy-five ($175.00) per annum in advance.

A 25% penalty will be added for payments received after due date.

The permit holder agrees to hold the City of Chicago harmless for any damage, relocation or replacement costs associated with damage, relocation or removal of private property caused by the City performing work in the public way.

Authority herein given and granted for a period of five (5) years from and after 10/07/2014.

Alderman _____

Ricardo Munoz 22nd Ward

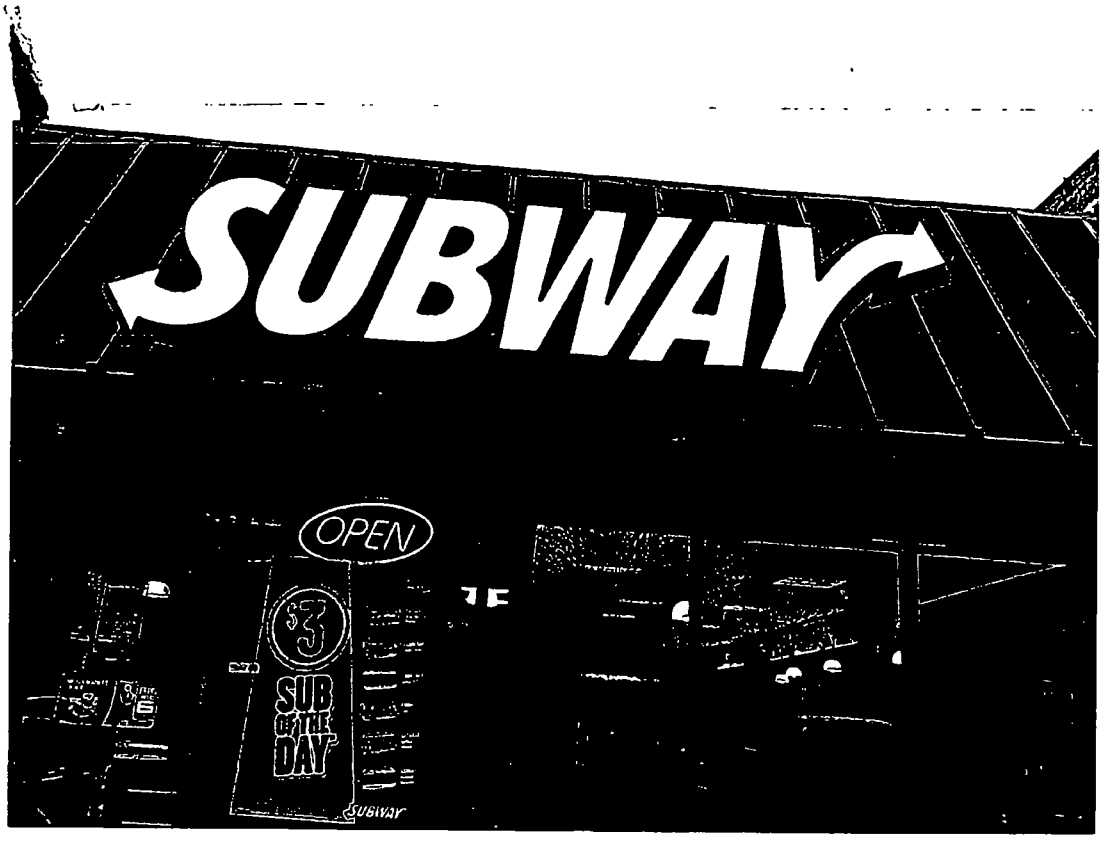
SUBWAY
OPEN
$3
SUB OF THE DAY
SUBWAY

City of Chicago

O2015-710

Office of the City Clerk

Document Tracking Sheet

Meeting Date:	1/21/2015
Sponsor(s):	Zalewski (23)
Type:	Ordinance
Title:	Grant(s) of privilege in public way for I One Mobile
Committee(s) Assignment:	Committee on Transportation and Public Way

ORDINANCE
I ONE MOBILE
Acct. No. 394730 - 1
Permit No. 1115904

Be It Ordained by the City Council of the City of Chicago:

SECTION 1. Permission and authority are hereby given and granted to I ONE MOBILE, upon the terms and subject to the conditions of this ordinance to maintain and use one (1) sign(s) projecting over the public right-of-way attached to its premises known as5852 S. Kedzie Ave..

Said sign structure(s) measures as follows; along S Kedzie Ave:
One (1) at fourteen (14) feet in length, two (2) feet in height and twelve (12) feet above grade level.

The location of said privilege shall be as shown on prints kept on file with the Department of Business Affairs and Consumer Protection and the Office of the City Clerk

Said privilege shall be constructed in accordance with plans and specifications approved by the Department of Transportation (Division of Project Development) and Zoning Department- Signs.

This grant of privilege in the public way shall be subject to the provisions of Section 10-28-015 and all other required provisions of the Municipal Code of Chicago.

The grantee shall pay to the City of Chicago as compensation for the privilege #1115904 herein granted the sum of three hundred ($300.00) per annum in advance.

A 25% penalty will be added for payments received after due date

The permit holder agrees to hold the City of Chicago harmless for any damage, relocation or replacement costs associated with damage, relocation or removal of private property caused by the City performing work in the public way.

Authority herein given and granted for a period offive (5) years from and after Date of Passage.

Alderman _____

Michael R. Zalewski 23rd Ward

GENERAL SPECIFICATIONS:
*INDIVIDUAL CHANNEL LED LETTERS
MATERIAL:
0.50 ALUMINUM BLACK
RETURNS DEPTH: 4"
AREA SQUARED 26.44 SQ.FT
ELECTRICAL
ILLUMINATION
*RED LED'S
BALLAST/POWER SUPPLY:
*(2) LED 60 WATT, 12 VOLT
POWER SUPPLY
LINE LOAD
*.08 AMPS EA.
*(1) 20 AMP CIRCUIT
DISCONNECT SWITCH
OUT SIDE
COLORS:
INTERIOR: WHITE
EXTERIOR: BLACK
PLASTICS FACES:RED
STAR: WHITE

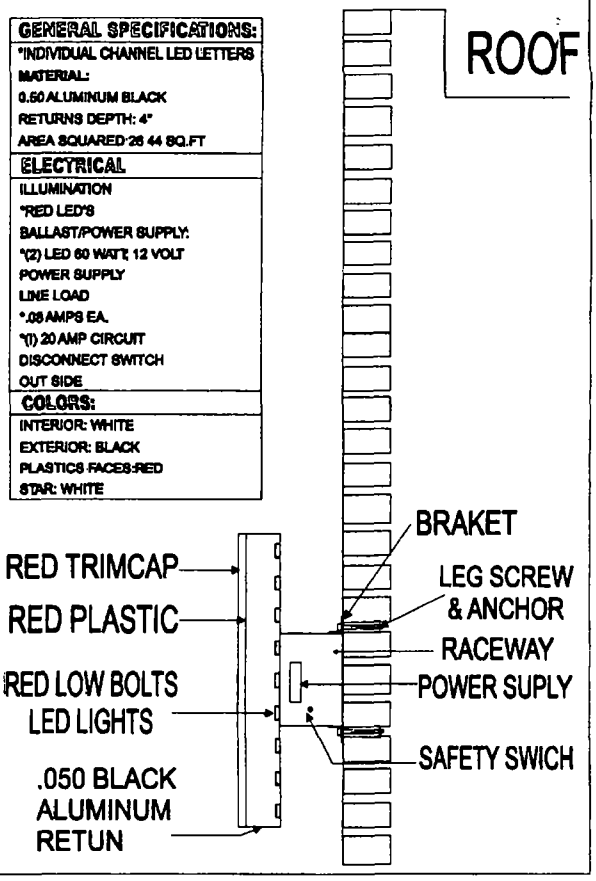

Department of Business Affairs and Consumer Protection
Small Business Center- Public Way Use Unit
City Hall - 121 N LaSalle Street Room 800 • Chicago, IL 60602
312-74-GOBIZ / 312-744-6249 • (312) 744-1944 (TTY)
http://www.cityofchicago.org/bacp

01/21/2015

Alderman **Michael R. Zalewski**
Ward # **23**
City of Chicago
City Hall, Room **203**
121 North LaSalle Street
Chicago, Illinois 60602

Re: An ordinance to use and maintain a portion of the public right-of-way for **one (1) sign(s)** for **I ONE MOBILE**, adjacent to the premises known as **5852 S. Kedzie Ave.**.

Dear Alderman **Michael R. Zalewski**:

The applicant referenced above has requested the use of the public right-of-way for a **sign(s)**. An ordinance has been prepared by the Department of Business Affairs and Consumer Protection – Small Business Center - Public Way Use Unit for presentation to the City Council. Because this request was made for properties located in your ward, as approved by you as per the attached, I respectfully request that you introduce the attached ordinance at the next City Council meeting.

If you have any questions regarding this ordinance, please contact Anthony Bertuca at (312) 744-5506.

Department of Business Affairs and Consumer Protection

City of Chicago

O2015-714

Office of the City Clerk

Document Tracking Sheet

Meeting Date:	1/21/2015
Sponsor(s):	Solis (25)
Type:	Ordinance
Title:	Grant(s) of privilege in public way for Chicago Busy Burger
Committee(s) Assignment:	Committee on Transportation and Public Way

ORDINANCE
CHICAGO BUSY BURGER
Acct. No. 8797 - 1
Permit No. 1115211

Be It Ordained by the City Council of the City of Chicago:

SECTION 1. Permission and authority are hereby given and granted to CHICAGO BUSY BURGER, upon the terms and subject to the conditions of this ordinance to maintain and use one (1) sign(s) projecting over the public right-of-way attached to its premises known as 1120 W. Taylor St..

Said sign structure(s) measures as follows; along Taylor:
One (1) at three point zero eight (3.08) feet in length, three point five (3.5) feet in height and twelve (12) feet above grade level.

The location of said privilege shall be as shown on prints kept on file with the Department of Business Affairs and Consumer Protection and the Office of the City Clerk.

Said privilege shall be constructed in accordance with plans and specifications approved by the Department of Transportation (Division of Project Development) and Zoning Department - Signs.

This grant of privilege in the public way shall be subject to the provisions of Section 10-28-015 and all other required provisions of the Municipal Code of Chicago.

The grantee shall pay to the City of Chicago as compensation for the privilege #1115211 herein granted the sum of one hundred ($100.00) per annum in advance.

A 25% penalty will be added for payments received after due date.

The permit holder agrees to hold the City of Chicago harmless for any damage, relocation or replacement costs associated with damage, relocation or removal of private property caused by the City performing work in the public way.

Authority herein given and granted for a period of five (5) years from and after Date of Passage.

Alderman _____

Daniel S. Solis 25th Ward

EXTERIOR SIGN

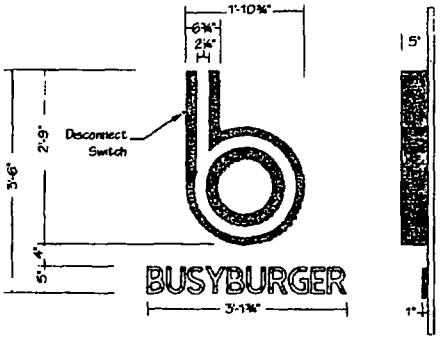

(1) Illuminated Channel Logo & Fabricated Letters
"b" Logo Fabricated Aluminum Painted PMS 369 Green, Satin Finish
Face # 2447 White Acrylic with 3M 3630-106 Bright Green Translucent Vinyl Applied to Face
Illumination: White LEDs w/ Remote Located Low-Voltage Power Supply
Letters 1" Deep Fabricated Aluminum - Mirror Polished Finish - Black Edges
Power (1) 15Amp @ 120Volts Electrical Circuit Run to Site by Others
Mounting Flush Mount to Cedar Panels with Expansion Anchors

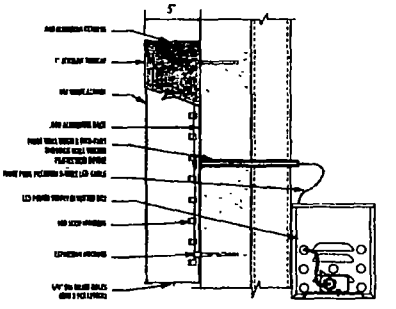

LETTER DETAIL

PROPOSED INSTALLATION

Parvin-Clauss
SIGN COMPANY

PROJECT:

BUSYBURGER

1120 W Taylor Street
Chicago IL

CUSTOMER APPROVAL:
DATE
AUTHORIZED SIGNATURE

REPRESENTATIVE: Mike Maloney
DRAWN BY: Bill Marlow
DATE: 52314
SCALE: 3/4" = 1'
SHEET NO: 1 of 2
WORK ORDER: 71088
FILE NAME: w71088

REVISIONS:
1 60414
2 62614
3 80614
4
5
6
7
8

This sign is intended to be installed in accordance with the requirements of Article 600 of the National Electrical Code and/or other applicable local codes. This includes proper grounding and bonding of the sign.

This sign is built to UL Standards for operation in North America

"This Document is owned by, and the information contained in it is proprietary to, Parvin-Clauss Sign Company. By receipt hereof the holder agrees not to use the information, disclose it to any third party nor reproduce this document without the prior written consent of Parvin-Clauss Sign Company. Holder also agrees to immediately return this document upon request of Parvin-Clauss Sign Company."

© Copyright 2014 by Parvin-Clauss Sign Co

Department of Business Affairs and Consumer Protection
Small Business Center - Public Way Use Unit
City Hall - 121 N LaSalle Street, Room 800 • Chicago, IL 60602
(312)-74-GOBIZ (312-744-6249) • (312) 744-1944 (TTY)
http://www.cityofchicago.org/baep

01/21/2015

Alderman **Daniel S. Solis**
Ward # **25**
City of Chicago
City Hall, Room **203**
121 North LaSalle Street
Chicago, Illinois 60602

Re: An ordinance to use and maintain a portion of the public right-of-way for **one (1) sign(s)** for **CHICAGO BUSY BURGER**, adjacent to the premises known as **1120 W. Taylor St.**.

Dear Alderman **Daniel S. Solis**:

The applicant referenced above has requested the use of the public right-of-way for a **sign(s)**. An ordinance has been prepared by the Department of Business Affairs and Consumer Protection – Small Business Center - Public Way Use Unit for presentation to the City Council. Because this request was made for properties located in your ward, as approved by you as per the attached, I respectfully request that you introduce the attached ordinance at the next City Council meeting.

If you have any questions regarding this ordinance, please contact Anthony Bertuca at (312) 744-5506.

Department of Business Affairs and Consumer Protection

City of Chicago

O2015-718

Office of the City Clerk

Document Tracking Sheet

Meeting Date:	1/21/2015
Sponsor(s):	Solis (25)
Type:	Ordinance
Title:	Grant(s) of privilege in public way for Dia De Los Tamales
Committee(s) Assignment:	Committee on Transportation and Public Way

ORDINANCE
DIA DE LOS TAMALES
Acct. No. 378472 - 22
Permit No. 1115401

Be It Ordained by the City Council of the City of Chicago:

SECTION 1. Permission and authority are hereby given and granted to DIA DE LOS TAMALES, upon the terms and subject to the conditions of this ordinance to maintain and use one (1) sign(s) projecting over the public right-of-way attached to its premises known as 939 W. 18th St..

Said sign structure(s) measures as follows; along W. 18th Street:
One (1) at four (4) feet in length, four (4) feet in height and ten (10) feet above grade level.

The location of said privilege shall be as shown on prints kept on file with the Department of Business Affairs and Consumer Protection and the Office of the City Clerk.

Said privilege shall be constructed in accordance with plans and specifications approved by the Department of Transportation (Division of Project Development) and Zoning Department - Signs.

This grant of privilege in the public way shall be subject to the provisions of Section 10-28-015 and all other required provisions of the Municipal Code of Chicago.

The grantee shall pay to the City of Chicago as compensation for the privilege #1115401 herein granted the sum of one hundred ($100.00) per annum in advance.

A 25% penalty will be added for payments received after due date.

The permit holder agrees to hold the City of Chicago harmless for any damage, relocation or replacement costs associated with damage, relocation or removal of private property caused by the City performing work in the public way.

Authority herein given and granted for a period of five (5) years from and after Date of Passage.

Alderman _____

Daniel S. Solis 25th Ward

ARROW SIGN & LIGHTING
415 W. Belden Av. Addison IL, 60101
PHONE (630) 620-9803 Fax (630) 543-7769
ARROWSIGN@COMCAST.NET

Colors depicted on this drawing are printed simulations to assist in visualizing the design. They do not accurately reflect the actual colors specified.

This design is the exclusive property of Arrow Sign Company Inc and is the result of the original and creative work of it s employees. This drawing is submitted to the respective customer for the sole purpose of consideration of whether or not to purchase this design, or a sign manufactured to this design from Arrow sign Company Inc. Distribution, use of, or exhibition of this drawing to anyone outside customers organization, in order to secure quotation, design work, or purchase of a sign either to this design or similar to this design, is expressly forbidden. In the event that such distribution, use or exhibition occure, Arrow Sign Company Inc, is to be compensated $1,500.00 for the time, effort and creative service entailed in creating these plans, as well as any and all legal fees and expenses to enforce it's rights.
Copyright 2013 Arrow Sign Company Inc

WWW.ARROWSIGNANDLIGHTING.COM

DIA DE LOS TAMALES
939 W. 18 TH ST. CHICAGO IL 60608

SCALE		SALESPERSON
N/A		PATRICK
DATE		DRAWING #
9-29-14		939 A1
DRAW BY		
CHUCK Z		

Department of Business Affairs and Consumer Protection
Small Business Center - Public Way Use Unit
City Hall - 121 N. LaSalle Street, Room 800 • Chicago, IL 60602
312-74-GOBIZ / 312-744-6249 • (312) 744-1944 (TTY)
http://www.cityofchicago.org/bacp

01/21/2015

Alderman **Daniel S. Solis**
Ward # **25**
City of Chicago
City Hall, Room **203**
121 North LaSalle Street
Chicago, Illinois 60602

Re: An ordinance to use and maintain a portion of the public right-of-way for **one (1) sign(s)** for **DIA DE LOS TAMALES**, adjacent to the premises known as **939 W. 18th St.**.

Dear Alderman **Daniel S. Solis**:

The applicant referenced above has requested the use of the public right-of-way for a **sign(s)**. An ordinance has been prepared by the Department of Business Affairs and Consumer Protection – Small Business Center - Public Way Use Unit for presentation to the City Council. Because this request was made for properties located in your ward, as approved by you as per the attached, I respectfully request that you introduce the attached ordinance at the next City Council meeting.

If you have any questions regarding this ordinance, please contact Anthony Bertuca at (312) 744-5506.

Department of Business Affairs and Consumer Protection

City of Chicago

O2015-719

Office of the City Clerk

Document Tracking Sheet

Meeting Date:	1/21/2015
Sponsor(s):	Solis (25)
Type:	Ordinance
Title:	Grant(s) of privilege in public way for El Milagro
Committee(s) Assignment:	Committee on Transportation and Public Way

ORDINANCE
EL MILAGRO
Acct. No. 2718 - 12
Permit No. 1116009

Be It Ordained by the City Council of the City of Chicago:

SECTION 1. Permission and authority are hereby given and granted to EL MILAGRO, upon the terms and subject to the conditions of this ordinance to maintain and use, as now constructed, one (1) Manhole(s) under the public right-of-way adjacent to its premises known as 2124 S. Western Ave..

Said Manhole(s) at Western measure(s):
One (1) at four (4) feet in length, and five (5) feet in width for a total of twenty (20) square feet.

The location of said privilege shall be as shown on prints kept on file with the Department of Business Affairs and Consumer Protection and the Office of the City Clerk.

Said privilege shall be constructed in accordance with plans and specifications approved by the Department of Transportation (Office of Underground Coordination) and Department of Water Management.

This grant of privilege in the public way shall be subject to the provisions of Section 10-28-015 and all other required provisions of the Municipal Code of Chicago.

The grantee shall pay to the City of Chicago as compensation for the privilege #1116009 herein granted the sum of four hundred ($400.00) per annum in advance.

A 25% penalty will be added for payments received after due date.

The permit holder agrees to hold the City of Chicago harmless for any damage, relocation or replacement costs associated with damage, relocation or removal of private property caused by the City performing work in the public way.

Authority herein given and granted for a period of five (5) years from and after 12/01/2014.

Alderman _____

Daniel S. Solis 25th Ward

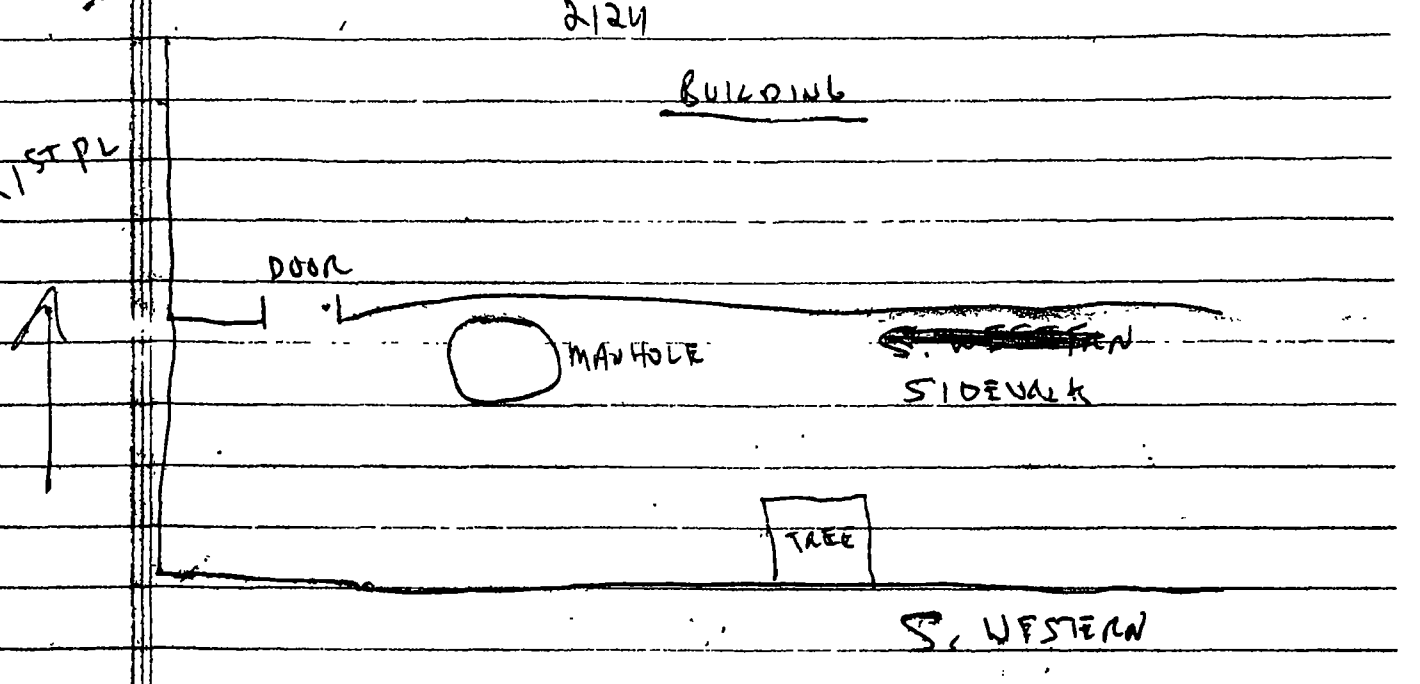
2124
BUILDING
21ST PL
DOOR
MANHOLE
SIDEWALK
TREE
S. WESTERN

Department of Business Affairs and Consumer Protection
Small Business Center - Public Way Use Unit
City Hall - 121 N. LaSalle Street, Room 800 • Chicago, IL 60602
312-74-GOBIZ / 312-744-6249 • (312) 744-1944 (TTY)
http://www.cityofchicago.org/bacp

01/21/2015

Alderman **Daniel S. Solis**
Ward # **25**
City of Chicago
City Hall, Room **203**
121 North LaSalle Street
Chicago, Illinois 60602

Re: An ordinance to use and maintain a portion of the public right-of-way for **one (1) manhole(s)** for **EL MILAGRO**, adjacent to the premises known as **2124 S. Western Ave.**.

Dear Alderman **Daniel S. Solis**:

The applicant referenced above has requested the use of the public right-of-way for a **manhole(s)**. An ordinance has been prepared by the Department of Business Affairs and Consumer Protection – Small Business Center - Public Way Use Unit for presentation to the City Council. Because this request was made for properties located in your ward, as approved by you as per the attached, I respectfully request that you introduce the attached ordinance at the next City Council meeting.

If you have any questions regarding this ordinance, please contact Anthony Bertuca at (312) 744-5506.

Department of Business Affairs and Consumer Protection

City of Chicago

O2015-721

Office of the City Clerk

Document Tracking Sheet

Meeting Date:	1/21/2015
Sponsor(s):	Solis (25)
Type:	Ordinance
Title:	Grant(s) of privilege in public way for Martha P. Miranda
Committee(s) Assignment:	Committee on Transportation and Public Way

ORDINANCE
MARTHA P. MIRANDA
Acct. No. 348370 - 1
Permit No. 1116104

Be It Ordained by the City Council of the City of Chicago:

SECTION 1. Permission and authority are hereby given and granted to MARTHA P. MIRANDA, upon the terms and subject to the conditions of this ordinance to maintain and use, as now constructed, one (1) Bay Window(s) projecting over the public right-of-way adjacent to its premises known as 1759 W. 21st Pl..

Said Bay Window(s) at W. 21st Place measure(s):
One (1) at ten (10) feet in length, and three point five eight (3.58) feet in width for a total of thirty-five point eight (35.8) square feet.

The location of said privilege shall be as shown on prints kept on file with the Department of Business Affairs and Consumer Protection and the Office of the City Clerk.

Said privilege shall be constructed in accordance with plans and specifications approved by the Department of Transportation (Division of Project Development).

This grant of privilege in the public way shall be subject to the provisions of Section 10-28-015 and all other required provisions of the Municipal Code of Chicago.

The grantee shall pay to the City of Chicago as compensation for the privilege #1116104 herein granted the sum of seventy-five ($75.00) per annum in advance.

A 25% penalty will be added for payments received after due date.

The permit holder agrees to hold the City of Chicago harmless for any damage, relocation or replacement costs associated with damage, relocation or removal of private property caused by the City performing work in the public way.

Authority herein given and granted for a period of five (5) years from and after 12/16/2014.

Alderman _____
Daniel S. Solis 25th Ward

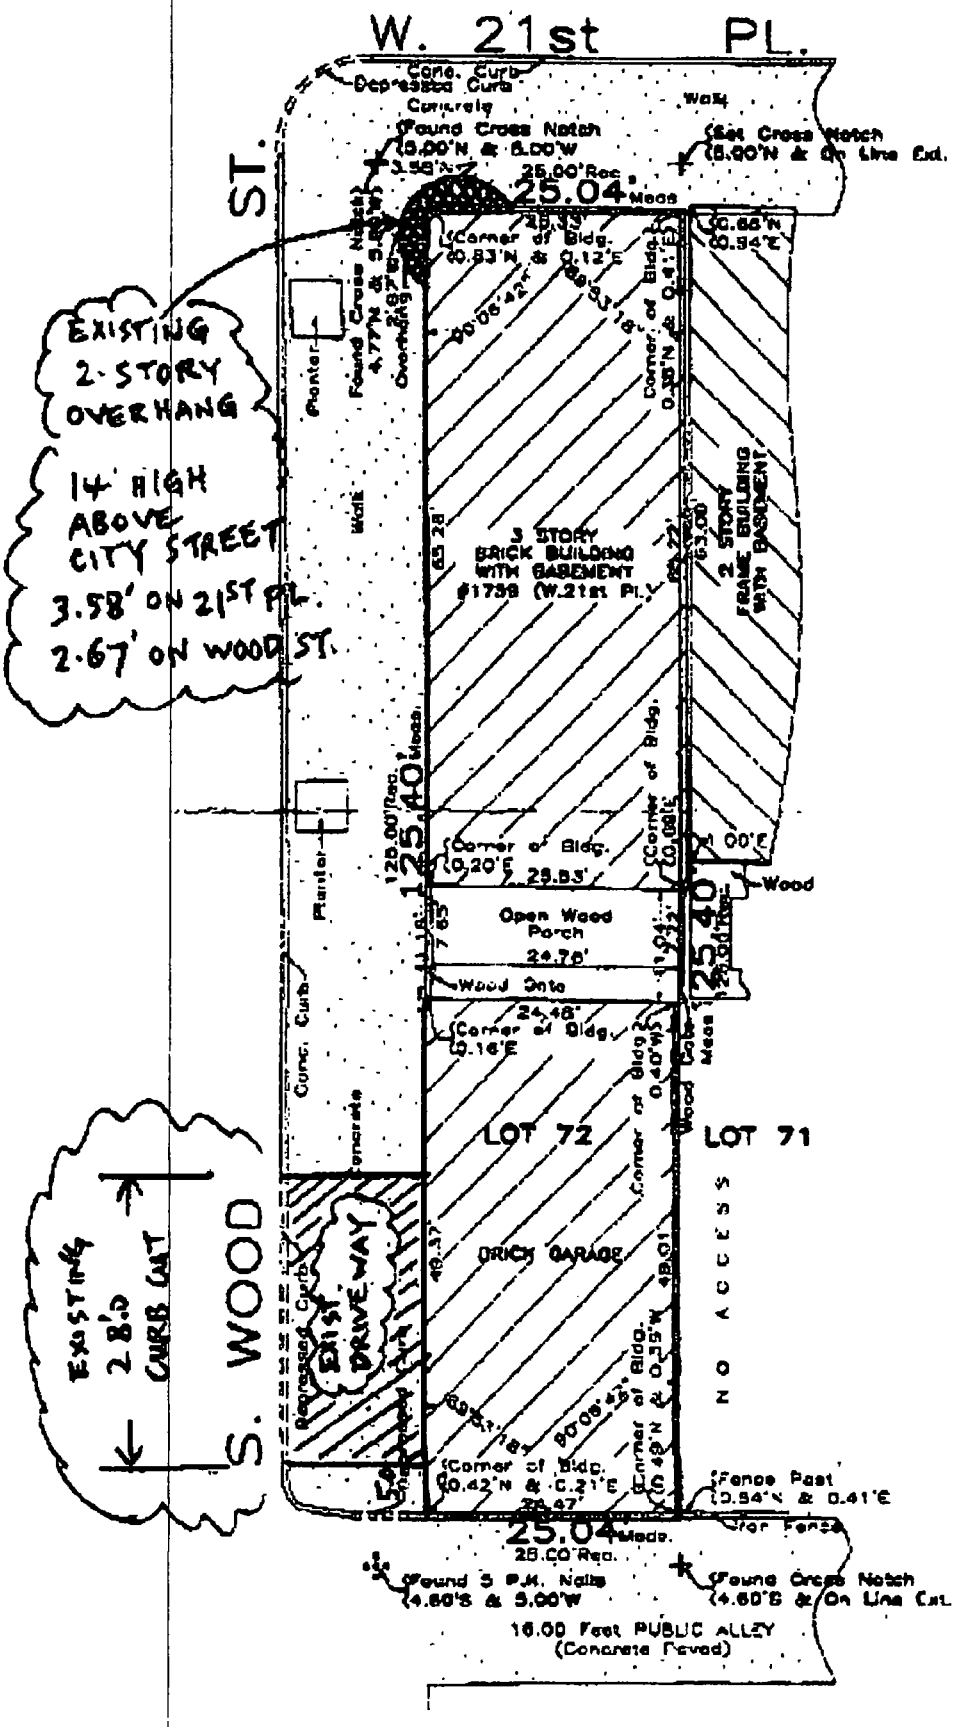
W. 21st PL.
S. WOOD ST.
Conc. Curb
Depressed Curb
Concrete
Walk
(Found Cross Notch
(5.00'N & 5.00'W
3.58'W
25.00'Rec.
25.04' Meas.
(Set Cross Notch
(5.00'N & On Line Ext.
(Corner of Bldg.
(0.83'N & 0.12'E
(0.66'N
(0.94'E
Planter
Found Cross Notch
4.77'N & 5.00'E
Overhang
Corner of Bldg.
0.38'N & 0.41'E
Wall
3 STORY
BRICK BUILDING
WITH BASEMENT
#1758 (W.21st Pl.)
2 STORY
FRAME BUILDING
WITH BASEMENT
125.40' Rec.
125.40' Meas.
(Corner of Bldg.
(0.20'E
29.83'
(Corner of Bldg.
(0.08'E
1.00'E
Wood
Planter
Open Wood
Porch
24.76'
Wood Step
24.48'
(Corner of Bldg.
(0.16'E
Curb
Concrete
Corner of Bldg.
0.40'W
LOT 72
LOT 71
N O A C C E S S
DRIVEWAY
DRICK GARAGE
Corner of Bldg.
0.35'W
Corner of Bldg.
0.42'N & 0.21'E
Fence Post
(0.94'N & 0.41'E
25.04' Meas.
25.00'Rec.
(Found 5 P.K. Nails
(4.60'S & 5.00'W
(Found Cross Notch
(4.60'S & On Line Ext.
16.00 Feet PUBLIC ALLEY
(Concrete Paved)
EXISTING
2-STORY
OVERHANG
14' HIGH
ABOVE
CITY STREET
3.58' ON 21ST PL.
2.67' ON WOOD ST.
EXISTING
2.8'D
CURB CUT

Department of Business Affairs and Consumer Protection
Small Business Center - Public Way Use Unit
City Hall - 121 N. LaSalle Street, Room 800 • Chicago, IL 60602
312-74-GOBIZ / 312-744-6249 • (312) 744-1944 (TTY)
http //www.cityofchicago.org/bacp

01/21/2015

Alderman **Daniel S. Solis**
Ward # **25**
City of Chicago
City Hall, Room **203**
121 North LaSalle Street
Chicago, Illinois 60602

Re: An ordinance to use and maintain a portion of the public right-of-way for **one (1) bay window(s)** for **MARTHA P. MIRANDA**, adjacent to the premises known as **1759 W. 21st Pl.**.

Dear Alderman **Daniel S. Solis**:

The applicant referenced above has requested the use of the public right-of-way for a **bay window(s)**. An ordinance has been prepared by the Department of Business Affairs and Consumer Protection – Small Business Center - Public Way Use Unit for presentation to the City Council. Because this request was made for properties located in your ward, as approved by you as per the attached, I respectfully request that you introduce the attached ordinance at the next City Council meeting.

If you have any questions regarding this ordinance, please contact Anthony Bertuca at (312) 744-5506.

Department of Business Affairs and Consumer Protection

City of Chicago

O2015-723

Office of the City Clerk

Document Tracking Sheet

Meeting Date:	1/21/2015
Sponsor(s):	Solis (25)
Type:	Ordinance
Title:	Grant(s) of privilege in public way for Pier 1 Imports, Inc.
Committee(s) Assignment:	Committee on Transportation and Public Way

ORDINANCE
PIER 1 IMPORTS, INC.
Acct. No. 7260 - 13
Permit No. 1113402

Be It Ordained by the City Council of the City of Chicago:

SECTION 1. Permission and authority are hereby given and granted to PIER 1 IMPORTS, INC., upon the terms and subject to the conditions of this ordinance to maintain and use three (3) sign(s) projecting over the public right-of-way attached to its premises known as 1100 S. Canal St..

Said sign structure(s) measures as follows; along S. Canal Street:
Two (2) at nine (9) feet in length, one point five (1.5) feet in height and ten point two five (10.25) feet above grade level.

Said sign structure(s) measures as follows; along S Canal Street:
One (1) at four point two five (4.25) feet in length, nine point five (9.5) feet in height and ten (10) feet above grade level.

The location of said privilege shall be as shown on prints kept on file with the Department of Business Affairs and Consumer Protection and the Office of the City Clerk

Said privilege shall be constructed in accordance with plans and specifications approved by the Department of Transportation (Division of Project Development) and Zoning Department- Signs.

This grant of privilege in the public way shall be subject to the provisions of Section 10-28-015 and all other required provisions of the Municipal Code of Chicago.

The grantee shall pay to the City of Chicago as compensation for the privilege #1113402 herein granted the sum of four hundred seventy-five ($475.00) per annum in advance.

A 25% penalty will be added for payments received after due date

The permit holder agrees to hold the City of Chicago harmless for any damage, relocation or replacement costs associated with damage, relocation or removal of private property caused by the City performing work in the public way.

Authority herein given and granted for a period offive (5) years from and after Date of Passage.

Alderman _____

Daniel S. Solis 25th Ward

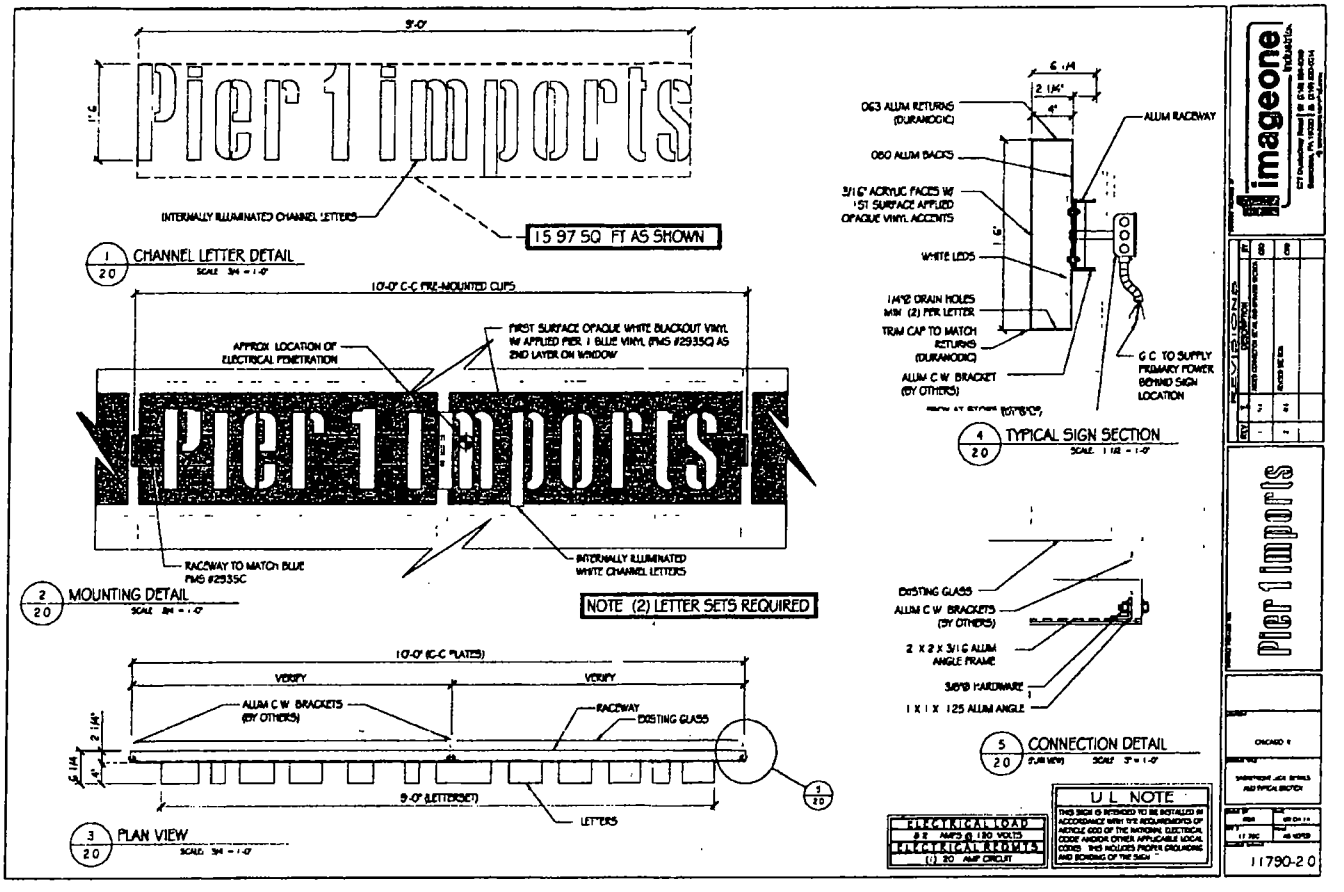
9'-0"
Pier 1 imports
INTERNALLY ILLUMINATED CHANNEL LETTERS
15.97 SQ FT AS SHOWN
1 / 20 CHANNEL LETTER DETAIL
SCALE 3/4" = 1'-0"
10'-0" C-C PRE-MOUNTED CLIPS
APPROX LOCATION OF ELECTRICAL PENETRATION
FIRST SURFACE OPAQUE WHITE BLACKOUT VINYL W/ APPLIED PER. 1 BLUE VINYL (PMS #2935Q) AS 2ND LAYER ON WINDOW
RACEWAY TO MATCH BLUE PMS #2935C
INTERNALLY ILLUMINATED WHITE CHANNEL LETTERS
2 / 20 MOUNTING DETAIL
SCALE 3/4" = 1'-0"
NOTE (2) LETTER SETS REQUIRED
10'-0" (C-C PLATES)
VERIFY
VERIFY
ALUM C.W. BRACKETS (BY OTHERS)
RACEWAY
EXISTING GLASS
2 1/4"
6 1/4"
4"
9'-0" (LETTERSET)
LETTERS
3 / 20 PLAN VIEW
SCALE 3/4" = 1'-0"
6 1/4"
2 1/4"
4"
.063 ALUM RETURNS (DURANODIC)
.080 ALUM BACKS
3/16" ACRYLIC FACES W/ 1ST SURFACE APPLIED OPAQUE VINYL ACCENTS
ALUM RACEWAY
WHITE LEDS
1 1/2" DRAIN HOLES MIN (2) PER LETTER
TRIM CAP TO MATCH RETURNS (DURANODIC)
ALUM C.W. BRACKET (BY OTHERS)
G.C. TO SUPPLY PRIMARY POWER BEHIND SIGN LOCATION
4 / 20 TYPICAL SIGN SECTION
SCALE 1 1/2" = 1'-0"
EXISTING GLASS
ALUM C.W. BRACKETS (BY OTHERS)
2 X 2 X 3/16 ALUM ANGLE FRAME
SHEET HARDWARE
1 X 1 X .125 ALUM ANGLE
5 / 20 CONNECTION DETAIL
SCALE 3" = 1'-0"
ELECTRICAL LOAD
8.5 AMPS @ 120 VOLTS
ELECTRICAL REQMTS
(1) 20 AMP CIRCUIT
U.L. NOTE
imageone
REVISIONS
Pier 1 imports
11790-20

Department of Business Affairs and Consumer Protection
Small Business Center- Public Way Use Unit
City Hall - 121 N. LaSalle Street Room 800 • Chicago, IL 60602
312-74-GOBIZ / 312-744-6249 • (312) 744-1944 (TTY)
http://www.cityofchicago.org/bacp

01/21/2015

Alderman **Daniel S. Solis**
Ward # **25**
City of Chicago
City Hall, Room **203**
121 North LaSalle Street
Chicago, Illinois 60602

Re: An ordinance to use and maintain a portion of the public right-of-way for **three (3) sign(s)** for **PIER 1 IMPORTS, INC.**, adjacent to the premises known as **1100 S. Canal St.**.

Dear Alderman **Daniel S. Solis**:

The applicant referenced above has requested the use of the public right-of-way for a **sign(s)**. An ordinance has been prepared by the Department of Business Affairs and Consumer Protection – Small Business Center - Public Way Use Unit for presentation to the City Council. Because this request was made for properties located in your ward, as approved by you as per the attached, I respectfully request that you introduce the attached ordinance at the next City Council meeting.

If you have any questions regarding this ordinance, please contact Anthony Bertuca at (312) 744-5506.

Department of Business Affairs and Consumer Protection

City of Chicago

O2015-725

Office of the City Clerk

Document Tracking Sheet

Meeting Date:	1/21/2015
Sponsor(s):	Solis (25)
Type:	Ordinance
Title:	Grant(s) of privilege in public way for Pilsen Learning Academy for Youth, Inc.
Committee(s) Assignment:	Committee on Transportation and Public Way

ORDINANCE
PILSEN LEARNING ACADEMY FOR YOUTH, INC.
Acct. No. 386430 - 1
Permit No. 1116271

Be It Ordained by the City Council of the City of Chicago:

SECTION 1. Permission and authority are hereby given and granted to PILSEN LEARNING ACADEMY FOR YOUTH, INC., upon the terms and subject to the conditions of this ordinance to construct, install, maintain and use four (4) Bicycle Rack(s) on the public right-of-way adjacent to its premises known as 2053 W. 18th St..

Said Bicycle Rack(s) at W 18TH ST measure(s):
Four (4) at six (6) feet in length, and two (2) feet in width for a total of forty-eight (48) square feet.

The location of said privilege shall be as shown on prints kept on file with the Department of Business Affairs and Consumer Protection and the Office of the City Clerk.

Said privilege shall be constructed in accordance with plans and specifications approved by the Department of Planning and Development and Department of Transportation (Division of Project Development).

This grant of privilege in the public way shall be subject to the provisions of Section 10-28-015 and all other required provisions of the Municipal Code of Chicago.

The grantee shall pay to the City of Chicago as compensation for the privilege #1116271 herein granted the sum of zero ($.00) per annum in advance.

A 25% penalty will be added for payments received after due date.

The permit holder agrees to hold the City of Chicago harmless for any damage, relocation or replacement costs associated with damage, relocation or removal of private property caused by the City performing work in the public way.

Authority herein given and granted for a period of five (5) years from and after Date of Passage.

Alderman _____

Daniel S. Solis 25th Ward

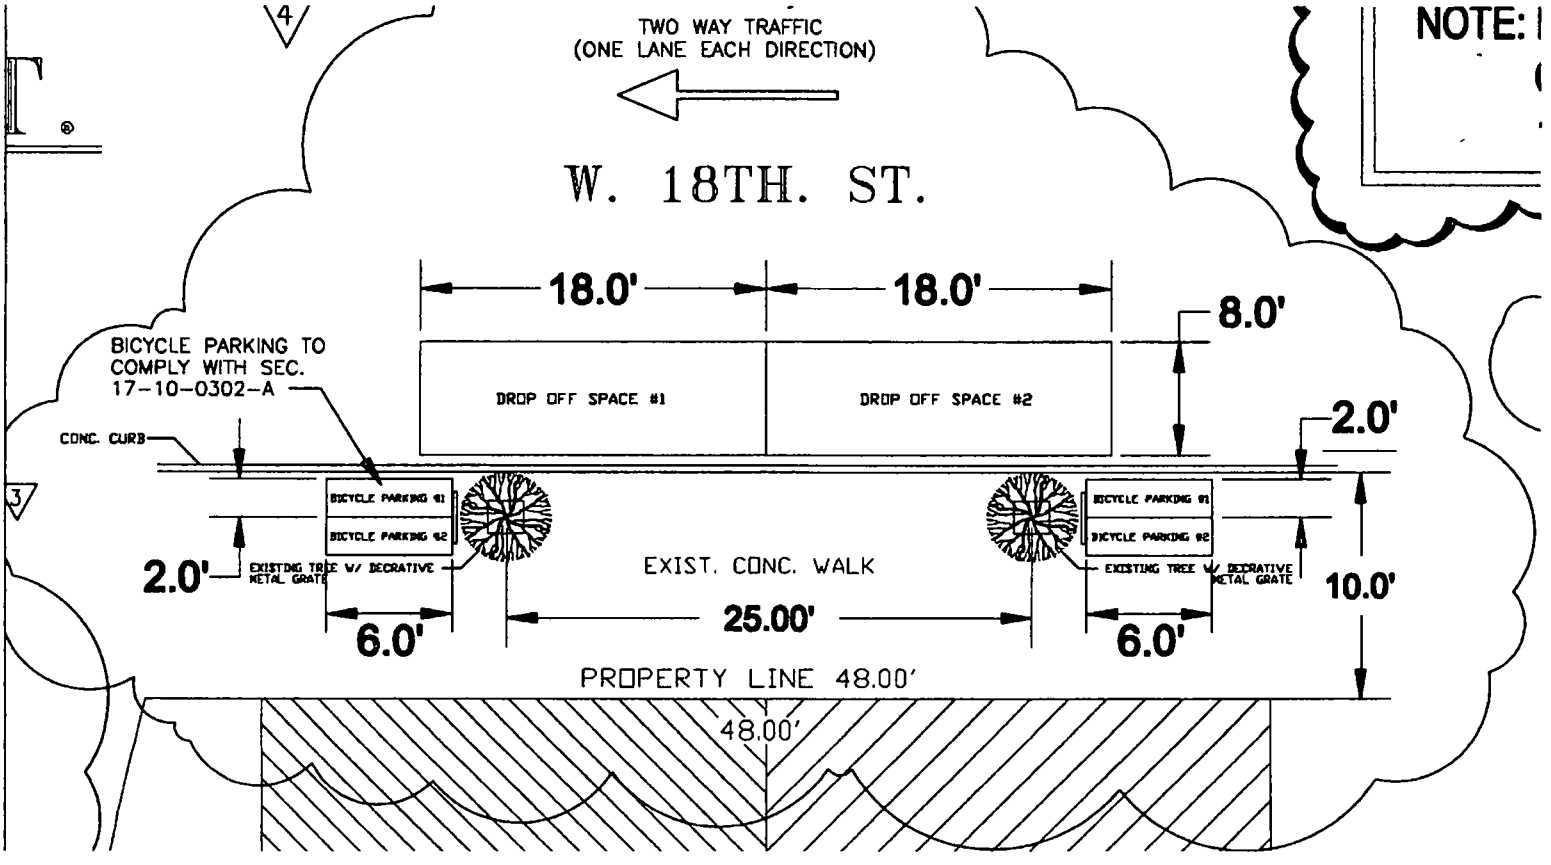
TWO WAY TRAFFIC
(ONE LANE EACH DIRECTION)
W. 18TH. ST.
NOTE:
18.0'
18.0'
8.0'
BICYCLE PARKING TO
COMPLY WITH SEC.
17-10-0302-A
DROP OFF SPACE #1
DROP OFF SPACE #2
2.0'
CONC. CURB
BICYCLE PARKING #1
BICYCLE PARKING #2
2.0'
EXISTING TREE W/ DECRATIVE
METAL GRATE
EXIST. CONC. WALK
25.00'
6.0'
6.0'
10.0'
PROPERTY LINE 48.00'
48.00'

Department of Business Affairs and Consumer Protection
Small Business Center - Public Way Use Unit
City Hall - 121 N. LaSalle Street, Room 800 • Chicago, IL 60602
312-74-GOBIZ / 312-744-6249 • (312) 744-1944 (TTY)
http://www.cityofchicago.org/bacp

01/21/2015

Alderman **Daniel S. Solis**
Ward # **25**
City of Chicago
City Hall, Room **203**
121 North LaSalle Street
Chicago, Illinois 60602

Re: An ordinance to use and maintain a portion of the public right-of-way for **four (4) bicycle rack(s)** for **PILSEN LEARNING ACADEMY FOR YOUTH, INC.**, adjacent to the premises known as **2053 W. 18th St.**.

Dear Alderman **Daniel S. Solis**:

The applicant referenced above has requested the use of the public right-of-way for a **bicycle rack(s)**. An ordinance has been prepared by the Department of Business Affairs and Consumer Protection – Small Business Center - Public Way Use Unit for presentation to the City Council. Because this request was made for properties located in your ward, as approved by you as per the attached, I respectfully request that you introduce the attached ordinance at the next City Council meeting.

If you have any questions regarding this ordinance, please contact Anthony Bertuca at (312) 744-5506.

Department of Business Affairs and Consumer Protection

City of Chicago

O2015-728

Office of the City Clerk

Document Tracking Sheet

Meeting Date:	1/21/2015
Sponsor(s):	Solis (25)
Type:	Ordinance
Title:	Grant(s) of privilege in public way for U-Haul Moving & Storage of South Loop
Committee(s) Assignment:	Committee on Transportation and Public Way

ORDINANCE
U-HAUL MOVING & STORAGE OF SOUTH LOOP
Acct. No. 3961 - 15
Permit No. 1115398

Be It Ordained by the City Council of the City of Chicago:

SECTION 1. Permission and authority are hereby given and granted to U-HAUL MOVING & STORAGE OF SOUTH LOOP, upon the terms and subject to the conditions of this ordinance to maintain and use three (3) sign(s) projecting over the public right-of-way attached to its premises known as 500 W. Cermak Rd..

Said sign structure(s) measures as follows; along W. Cermak Road:
Two (2) at thirty-seven point eight seven (37.87) feet in length, four point one seven (4.17) feet in height and seventy (70) feet above grade level.
One (1) at one point one seven (1.17) feet in length, fourteen point six seven (14.67) feet in height and thirty-five (35) feet above grade level.

The location of said privilege shall be as shown on prints kept on file with the Department of Business Affairs and Consumer Protection and the Office of the City Clerk.

Said privilege shall be constructed in accordance with plans and specifications approved by the Department of Transportation (Division of Project Development) and Zoning Department - Signs.

This grant of privilege in the public way shall be subject to the provisions of Section 10-28-015 and all other required provisions of the Municipal Code of Chicago.

The grantee shall pay to the City of Chicago as compensation for the privilege #1115398 herein granted the sum of seven hundred ($700.00) per annum in advance.

A 25% penalty will be added for payments received after due date.

The permit holder agrees to hold the City of Chicago harmless for any damage, relocation or replacement costs associated with damage, relocation or removal of private property caused by the City performing work in the public way.

Authority herein given and granted for a period of five (5) years from and after Date of Passage.

Alderman _____

Daniel S. Solis 25th Ward

PROPOSED RESTORATION PLAN
SOUTHWEST BUILDING CORNER - CERMAK ROAD AND LUMBER STREET

(A) PROPOSED U-HAUL SIGN

- 2'-11½" X 14'-7 ½" double face, internally illuminated projecting display
- Designed using muted brick and earth tone colors to match building
- pan formed/embossed individual faces

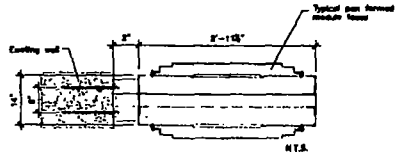

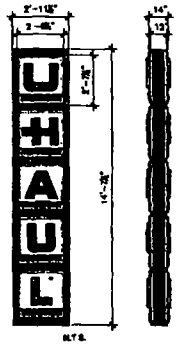

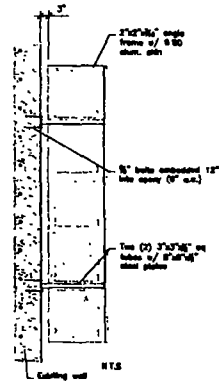

- Reface (2) 4'-2" x 37'-0⅜" existing wall signs. Each sign provided with shrouded external lighting

EXISTING

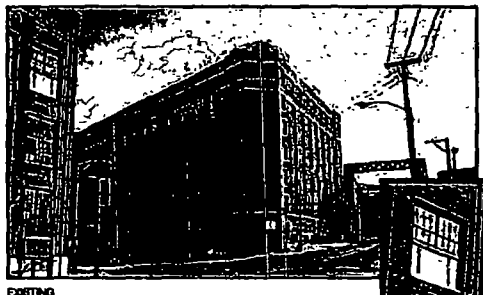

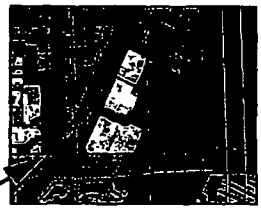

VIEW

PROPOSED

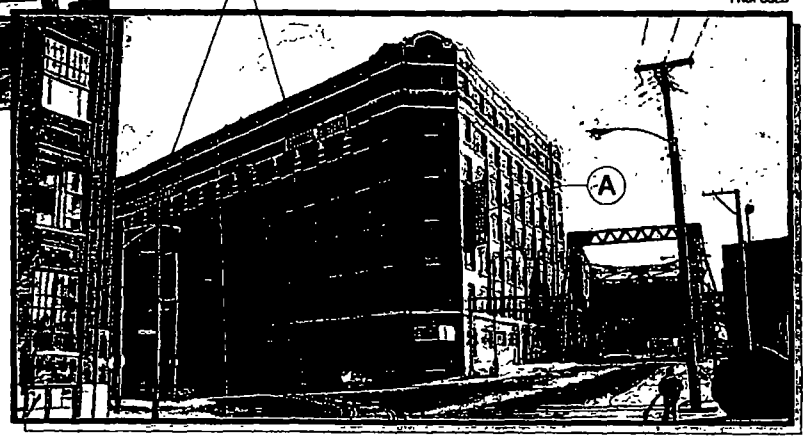

Pg 4

Department of Business Affairs and Consumer Protection
Small Business Center - Public Way Use Unit
City Hall - 121 N. LaSalle Street, Room 800 • Chicago, IL 60602
(312)-74-GOBIZ (312-744-6249) • (312) 744-1944 (TTY)
http://www.cityofchicago.org/bacp

01/21/2015

Alderman **Daniel S. Solis**
Ward # **25**
City of Chicago
City Hall, Room **203**
121 North LaSalle Street
Chicago, Illinois 60602

Re: An ordinance to use and maintain a portion of the public right-of-way for **three (3) sign(s)** for **U-HAUL MOVING & STORAGE OF SOUTH LOOP**, adjacent to the premises known as **500 W. Cermak Rd.**.

Dear Alderman **Daniel S. Solis**:

The applicant referenced above has requested the use of the public right-of-way for a **sign(s)**. An ordinance has been prepared by the Department of Business Affairs and Consumer Protection – Small Business Center - Public Way Use Unit for presentation to the City Council. Because this request was made for properties located in your ward, as approved by you as per the attached, I respectfully request that you introduce the attached ordinance at the next City Council meeting.

If you have any questions regarding this ordinance, please contact Anthony Bertuca at (312) 744-5506.

Department of Business Affairs and Consumer Protection

City of Chicago

O2015-729

Office of the City Clerk

Document Tracking Sheet

Meeting Date:	1/21/2015
Sponsor(s):	Solis (25)
Type:	Ordinance
Title:	Grant(s) of privilege in public way for YMCA
Committee(s) Assignment:	Committee on Transportation and Public Way

ORDINANCE
YMCA
Acct. No. 63142 - 37
Permit No. 1116456

Be It Ordained by the City Council of the City of Chicago:

SECTION 1. Permission and authority are hereby given and granted to YMCA, upon the terms and subject to the conditions of this ordinance to construct, install, maintain and use four (4) Planter(s) on the public right-of-way for beautification purposes adjacent to its premises known as 1030 W. Van Buren St..

Said Planter(s) at W. Van Buren measure(s):
One (1) at thirty point five eight (30.58) feet in length, and five (5) feet in width for a total of one hundred fifty-two point nine (152.9) square feet.
One (1) at eighteen point two five (18.25) feet in length, and five (5) feet in width for a total of ninety-one point two five (91.25) square feet.
One (1) at thirty-six (36) feet in length, and five (5) feet in width for a total of one hundred eighty (180) square feet.
One (1) at nine point nine two (9.92) feet in length, and five (5) feet in width for a total of forty-nine point six (49.6) square feet.

Grantee must allow the required clear and unobstructed space for pedestrian passage at all times per rules and regulations approved by the Department of Transportation.

The location of said privilege shall be as shown on prints kept on file with the Department of Business Affairs and Consumer Protection and the Office of the City Clerk.

Said privilege shall be constructed in accordance with plans and specifications approved by the Department of Planning and Development and Department of Transportation (Division of Project Development).

This grant of privilege in the public way shall be subject to the provisions of Section 10-28-015 and all other required provisions of the Municipal Code of Chicago.

The grantee shall pay to the City of Chicago as compensation for the privilege #1116456 herein granted the sum of zero ($.00) per annum in advance.

A 25% penalty will be added for payments received after due date.

The permit holder agrees to hold the City of Chicago harmless for any damage, relocation or replacement costs associated with damage, relocation or removal of private property caused by the City performing work in the public way.

Authority herein given and granted for a period of five (5) years from and after Date of Passage.

Alderman _____

Daniel S. Solis 25th Ward

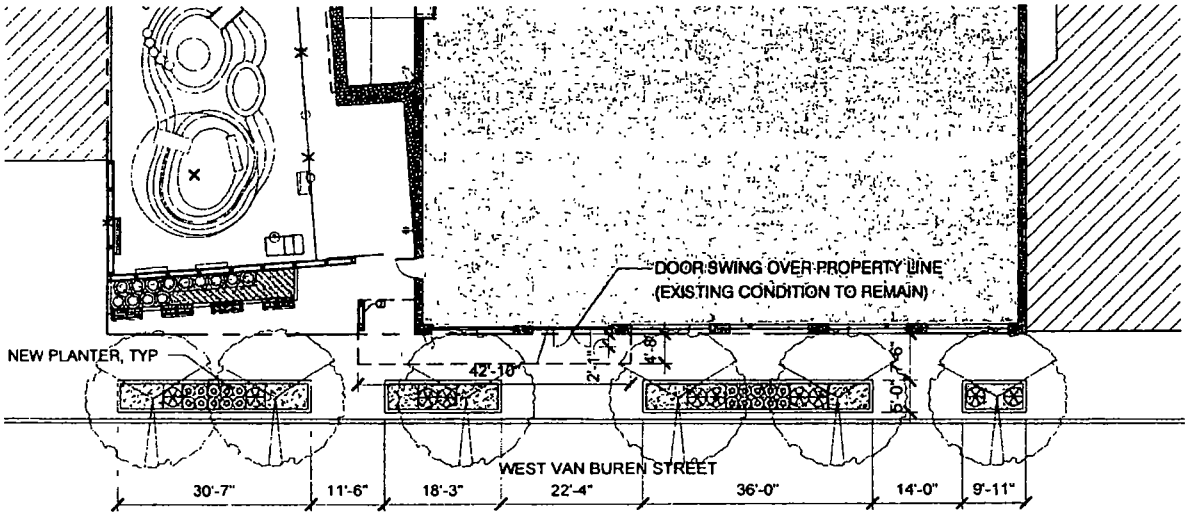

pbd Partners
213 West Institute Place
Suite 203
Chicago IL 60610
312 649 1111
www.pbdinc.com

YMCA HQ
1030 W VAN BUREN
CHICAGO, IL 60610

GOP PERMIT APPLICATION

DATE 10.28.2014
SCALE 1 = 20'-0

PROJECT 1648
DRAWN BY RV2

Department of Business Affairs and Consumer Protection
Small Business Center - Public Way Use Unit
City Hall - 121 N. LaSalle Street, Room 800 • Chicago, IL 60602
312-74-GOBIZ / 312-744-6249 • (312) 744-1944 (TTY)
http://www.cityofchicago.org/bacp

01/21/2015

Alderman **Daniel S. Solis**
Ward # **25**
City of Chicago
City Hall, Room **203**
121 North LaSalle Street
Chicago, Illinois 60602

Re: An ordinance to use and maintain a portion of the public right-of-way for **four (4) planter(s)** for **YMCA**, adjacent to the premises known as **1030 W. Van Buren St.**.

Dear Alderman **Daniel S. Solis**:

The applicant referenced above has requested the use of the public right-of-way for a **planter(s)**. An ordinance has been prepared by the Department of Business Affairs and Consumer Protection – Small Business Center - Public Way Use Unit for presentation to the City Council. Because this request was made for properties located in your ward, as approved by you as per the attached, I respectfully request that you introduce the attached ordinance at the next City Council meeting.

If you have any questions regarding this ordinance, please contact Anthony Bertuca at (312) 744-5506.

Department of Business Affairs and Consumer Protection

City of Chicago

O2015-727

Office of the City Clerk

Document Tracking Sheet

Meeting Date:	1/21/2015
Sponsor(s):	Maldonado (26)
Type:	Ordinance
Title:	Grant(s) of privilege in public way for Diana' Food & Restaurant
Committee(s) Assignment:	Committee on Transportation and Public Way

ORDINANCE
DIANA' FOOD & RESTAURANT
Acct. No. 289057 - 1
Permit No. 1105570

Be It Ordained by the City Council of the City of Chicago:

SECTION 1. Permission and authority are hereby given and granted to DIANA' FOOD & RESTAURANT, upon the terms and subject to the conditions of this ordinance to maintain and use, as now constructed, two (2) Security Camera(s) projecting over the public right-of-way for security purposes adjacent to its premises known as 1000 N. Francisco Ave..

Said Security Camera(s) at Francisco measure(s):
One (1) at one (1) foot in length, one (1) foot in width and ten (10) feet above grade level.

Said Security Camera(s) at Augusta measure(s):
One (1) at one (1) foot in length, one (1) foot in width and ten (10) feet above grade level.

The location of said privilege shall be as shown on prints kept on file with the Department of Business Affairs and Consumer Protection and the Office of the City Clerk.

Said privilege shall be constructed in accordance with plans and specifications approved by the Department of Planning and Development and Department of Transportation (Division of Project Development).

This grant of privilege in the public way shall be subject to the provisions of Section 10-28-015 and all other required provisions of the Municipal Code of Chicago.

The grantee shall pay to the City of Chicago as compensation for the privilege #1105570 herein granted the sum of zero ($.00) per annum in advance.

A 25% penalty will be added for payments received after due date.

The permit holder agrees to hold the City of Chicago harmless for any damage, relocation or replacement costs associated with damage, relocation or removal of private property caused by the City performing work in the public way.

Authority herein given and granted for a period of five (5) years from and after Date of Passage.

Alderman _____

Roberto Maldonado 26th Ward

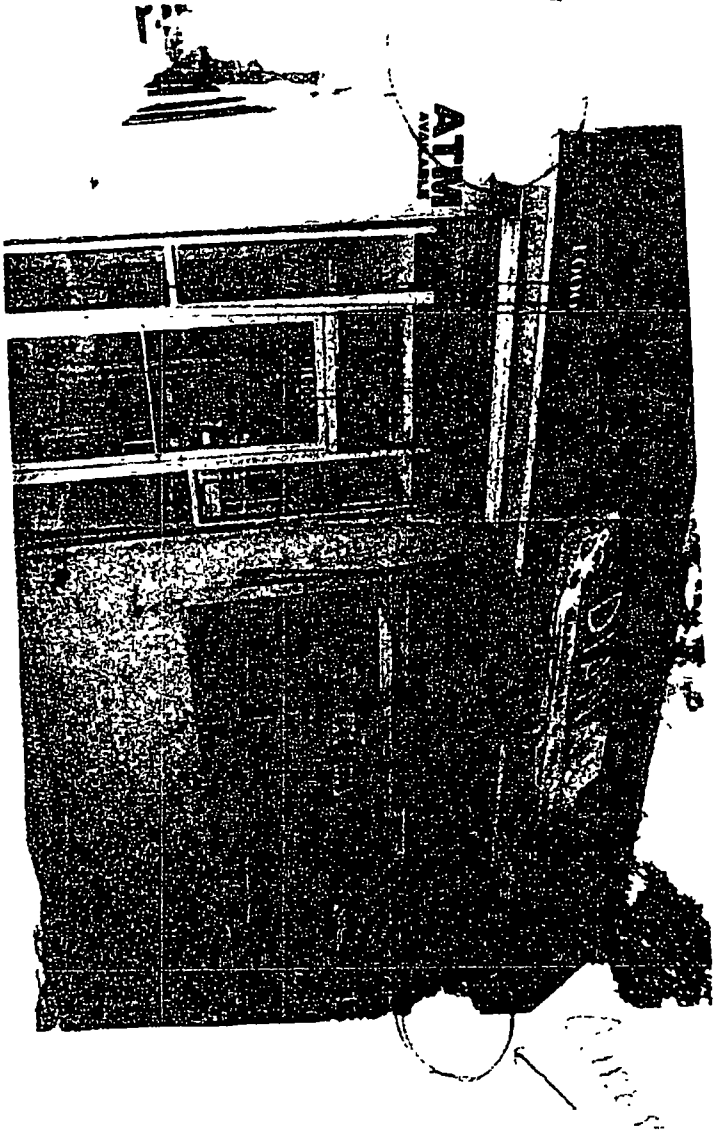
ATM

Department of Business Affairs and Consumer Protection
Small Business Center - Public Way Use Unit
City Hall - 121 N. LaSalle Street, Room 800 • Chicago, IL 60602
312-74-GOBIZ / 312-744-6249 • (312) 744-1944 (TTY)
http://www.cityofchicago.org/bacp

01/21/2015

Alderman **Roberto Maldonado**
Ward # **26**
City of Chicago
City Hall, Room **300**
121 North LaSalle Street
Chicago, Illinois 60602

Re: An ordinance to use and maintain a portion of the public right-of-way for **two (2) security camera(s)** for **DIANA' FOOD & RESTAURANT**, adjacent to the premises known as **1000 N. Francisco Ave.**.

Dear Alderman **Roberto Maldonado**:

The applicant referenced above has requested the use of the public right-of-way for a **security camera(s)**. An ordinance has been prepared by the Department of Business Affairs and Consumer Protection – Small Business Center - Public Way Use Unit for presentation to the City Council. Because this request was made for properties located in your ward, as approved by you as per the attached, I respectfully request that you introduce the attached ordinance at the next City Council meeting.

If you have any questions regarding this ordinance, please contact Anthony Bertuca at (312) 744-5506.

Department of Business Affairs and Consumer Protection

City of Chicago

O2015-720

Office of the City Clerk

Document Tracking Sheet

Meeting Date:	1/21/2015
Sponsor(s):	Burnett (27)
Type:	Ordinance
Title:	Grant(s) of privilege in public way for Arkadia Apartments LLC
Committee(s) Assignment:	Committee on Transportation and Public Way

ORDINANCE
Arkadia Apartments, LLC
Acct. No. 380085 - 1
Permit No. 1115157

Be It Ordained by the City Council of the City of Chicago:

SECTION 1. Permission and authority are hereby given and granted to Arkadia Apartments, LLC, upon the terms and subject to the conditions of this ordinance to maintain and use two (2) sign(s) projecting over the public right-of-way attached to its premises known as 765 W. Adams St..

Said sign structure(s) measures as follows; along W Adams St:
One (1) at three (3) feet in length, eight (8) feet in height and fifteen (15) feet above grade level.

Said sign structure(s) measures as follows; along S Halsted St:
One (1) at three (3) feet in length, eight (8) feet in height and fifteen (15) feet above grade level.

The location of said privilege shall be as shown on prints kept on file with the Department of Business Affairs and Consumer Protection and the Office of the City Clerk.

Said privilege shall be constructed in accordance with plans and specifications approved by the Department of Transportation (Division of Project Development) and Zoning Department - Signs.

This grant of privilege in the public way shall be subject to the provisions of Section 10-28-015 and all other required provisions of the Municipal Code of Chicago.

The grantee shall pay to the City of Chicago as compensation for the privilege #1115157 herein granted the sum of one hundred seventy-five ($175.00) per annum in advance.

A 25% penalty will be added for payments received after due date.

The permit holder agrees to hold the City of Chicago harmless for any damage, relocation or replacement costs associated with damage, relocation or removal of private property caused by the City performing work in the public way.

Authority herein given and granted for a period of five (5) years from and after Date of Passage.

Alderman _____

Walter Burnett Jr. 27th Ward

WHITE OAK REALTY PARTNERS

ARKADIA TOWER / 765 WEST ADAMS
(4) 3' x3' BLADE SIGN / PARKING GARAGE I.D.
SIGN TYPE 1 / 05-22-14

arkadia TOWER

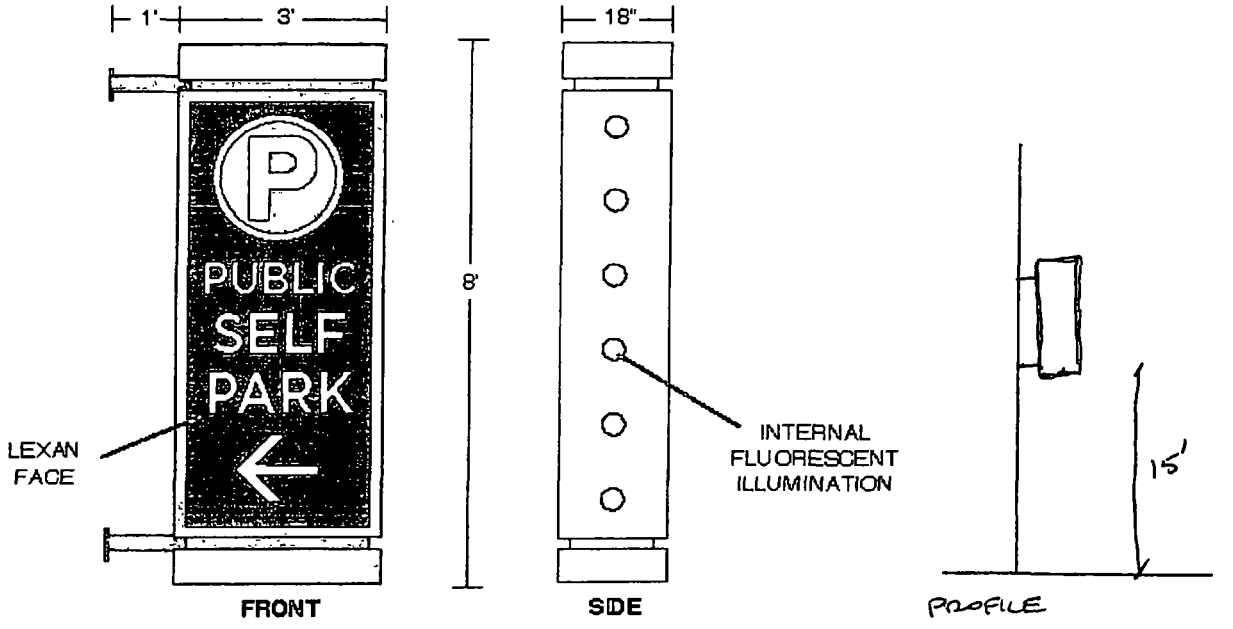

	SILVER
	PMS COOL GRAY 11
	PMS REFLEX BLUE

City of Chicago

O2015-724

Office of the City Clerk

Document Tracking Sheet

Meeting Date:	1/21/2015
Sponsor(s):	Burnett (27)
Type:	Ordinance
Title:	Grant(s) of privilege in public way for ATI Physical Therapy
Committee(s) Assignment:	Committee on Transportation and Public Way

ORDINANCE
ATI Physical Therapy
Acct. No. 285488 - 14
Permit No. 1116075

Be It Ordained by the City Council of the City of Chicago:

SECTION 1. Permission and authority are hereby given and granted to ATI Physical Therapy, upon the terms and subject to the conditions of this ordinance to maintain and use one (1) sign(s) projecting over the public right-of-way attached to its premises known as 1301 W. Madison St..

Said sign structure(s) measures as follows; along W MADISON ST:
One (1) at seventeen point six seven (17.67) feet in length, two (2) feet in height and eleven (11) feet above grade level.

The location of said privilege shall be as shown on prints kept on file with the Department of Business Affairs and Consumer Protection and the Office of the City Clerk.

Said privilege shall be constructed in accordance with plans and specifications approved by the Department of Transportation (Division of Project Development) and Zoning Department - Signs.

This grant of privilege in the public way shall be subject to the provisions of Section 10-28-015 and all other required provisions of the Municipal Code of Chicago.

The grantee shall pay to the City of Chicago as compensation for the privilege #1116075 herein granted the sum of three hundred ($300.00) per annum in advance.

A 25% penalty will be added for payments received after due date.

The permit holder agrees to hold the City of Chicago harmless for any damage, relocation or replacement costs associated with damage, relocation or removal of private property caused by the City performing work in the public way.

Authority herein given and granted for a period of five (5) years from and after Date of Passage.

Alderman 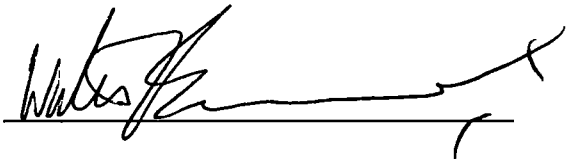

Walter Burnett Jr. 27th Ward

©Aurora Sign Co .Inc 2014

AURORA SIGN CO

17'-8"

2'-0"

ATI PHYSICAL THERAPY

0'-7-1/2"

ELECTRICAL DISCONNECT

INDIVIDUAL ILLUMINATED LETTERS WITH BACKER ON RACEWAY

FABRICATE AND INSTALL LETTERS OF ALUMINUM AND ACRYLIC
FACES TO BE WHITE ACRYLIC. LOGO TO HAVE COPY APPLIED FIRST SURFACE.
TRIMCAP TO BE BLACK. RETURNS TO BE BLACK..
BACKER TO BE BLACK
RACEWAY TO BE PAINTED TO MATCH WALL
ALL EXPOSED METAL SURFACES TO BE COATED WITH ACRYLIC POLYURETHANE.
INTERNAL ILLUMINATION TO BE WHITE LEDS
SCALE - 3/8" = 1'

SIGN TO BE UL LISTED

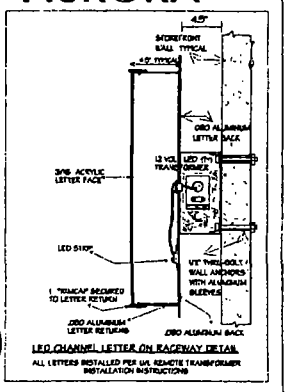

LED CHANNEL LETTER ON RACEWAY DETAIL
ALL LETTERS INSTALLED PER UL REMOTE TRANSFORMER INSTALLATION INSTRUCTIONS

INSTALLATION INSTRUCTIONS

CENTER SIGN ON FACADE AS SHOWN
CONNECT TO ELECTRICAL SERVICE
TO BE PROVIDED BY OTHERS
PRIOR TO INSTALL

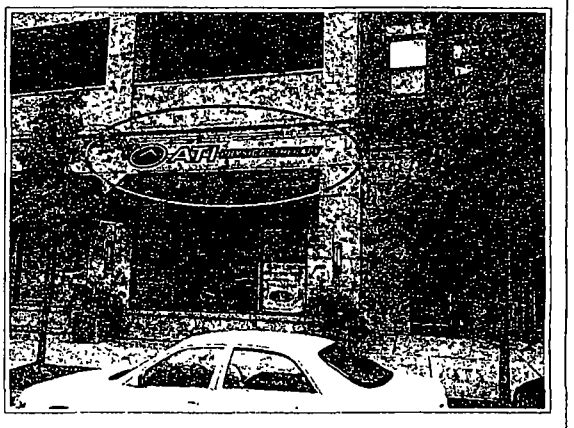

1100 Route 34
Aurora, Illinois 60504
630 898 5900 office
630 898 6091 fax

Prepared For:	ATI PHYSICAL THERAPY	Address:	1301 W MADISON ST	Drwg: 214370	Sheet: 1	Design Date: 9/11/14	Rev 3	Enhancements
Location Name:	WEST LOOP	City/State:	CHICAGO, IL	Rev 1			Rev 4	Colors
				Rev 2			Rev 5	Notes

NOTE THIS DRAWING IS THE PROPERTY OF AURORA SIGN CO IT IS NOT TO BE REPRODUCED COPIED OR EXHIBITED IN ANY FASHION WITHOUT WRITTEN CONSENT FROM AURORA SIGN CO CHARGES OF UP TO $2000.00 WILL BE ASSESSED FOR ANY MIS-USE OF THESE DRAWINGS

City of Chicago

O2015-726

Office of the City Clerk

Document Tracking Sheet

Meeting Date:	1/21/2015
Sponsor(s):	Burnett (27)
Type:	Ordinance
Title:	Grant(s) of privilege in public way for Benchmark Bar & Grill
Committee(s) Assignment:	Committee on Transportation and Public Way

ORDINANCE
BENCHMARK BAR & GRILL
Acct. No. 347348 - 1
Permit No. 1116478

Be It Ordained by the City Council of the City of Chicago:

SECTION 1. Permission and authority are hereby given and granted to BENCHMARK BAR & GRILL, upon the terms and subject to the conditions of this ordinance to maintain and use, as now constructed, one (1) Wind Screen(s) on the public right-of-way adjacent to its premises known as 1510 N. Wells St..

Said Wind Screen(s) at N. Wells Street measure(s):
One (1) at seven point two five (7.25) feet in length, and point five eight (.58) feet in width for a total of four point two one (4.21) square feet.

The location of said privilege shall be as shown on prints kept on file with the Department of Business Affairs and Consumer Protection and the Office of the City Clerk.

Said privilege shall be constructed in accordance with plans and specifications approved by the Department of Transportation (Division of Project Development).

This grant of privilege in the public way shall be subject to the provisions of Section 10-28-015 and all other required provisions of the Municipal Code of Chicago.

The grantee shall pay to the City of Chicago as compensation for the privilege #1116478 herein granted the sum of four hundred ($400.00) per annum in advance.

A 25% penalty will be added for payments received after due date.

The permit holder agrees to hold the City of Chicago harmless for any damage, relocation or replacement costs associated with damage, relocation or removal of private property caused by the City performing work in the public way.

Authority herein given and granted for a period of five (5) years from and after Date of Passage.

Alderman _____

Walter Burnett Jr. 27th Ward

Benchmark 1510 N. Wells St
Windscreen (1)

City of Chicago

O2015-730

Office of the City Clerk

Document Tracking Sheet

Meeting Date:	1/21/2015
Sponsor(s):	Burnett (27)
Type:	Ordinance
Title:	Grant(s) of privilege in public way for First Midwest Bank
Committee(s) Assignment:	Committee on Transportation and Public Way

ORDINANCE
First Midwest Bank
Acct. No. 285715 - 5
Permit No. 1115494

Be It Ordained by the City Council of the City of Chicago:

SECTION 1. Permission and authority are hereby given and granted to First Midwest Bank, upon the terms and subject to the conditions of this ordinance to maintain and use three (3) sign(s) projecting over the public right-of-way attached to its premises known as 1445 W. Chicago Ave..

Said sign structure(s) measures as follows; along W. Chicago:
One (1) at seven (7) feet in length, nine point two five (9.25) feet in height and ten (10) feet above grade level.
One (1) at seven point seven one (7.71) feet in length, eight (8) feet in height and fifteen (15) feet above grade level.
One (1) at twenty-one (21) feet in length, three (3) feet in height and twelve (12) feet above grade level.

The location of said privilege shall be as shown on prints kept on file with the Department of Business Affairs and Consumer Protection and the Office of the City Clerk.

Said privilege shall be constructed in accordance with plans and specifications approved by the Department of Transportation (Division of Project Development) and Zoning Department - Signs.

This grant of privilege in the public way shall be subject to the provisions of Section 10-28-015 and all other required provisions of the Municipal Code of Chicago.

The grantee shall pay to the City of Chicago as compensation for the privilege #1115494 herein granted the sum of nine hundred ($900.00) per annum in advance.

A 25% penalty will be added for payments received after due date.

The permit holder agrees to hold the City of Chicago harmless for any damage, relocation or replacement costs associated with damage, relocation or removal of private property caused by the City performing work in the public way.

Authority herein given and granted for a period of five (5) years from and after Date of Passage.

Alderman _____

Walter Burnett Jr. 27th Ward

public way

Sign #1 (Before)

Existing Signage: (1) D/F Illuminated Blade Sign with EMC - Approx. 5'-0"w x 7'-0"h

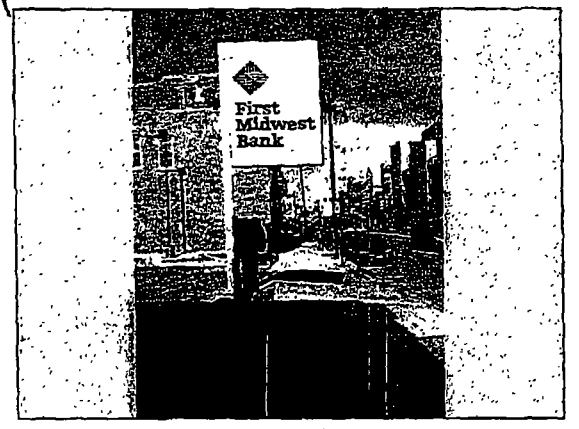

Sign #1 (After)

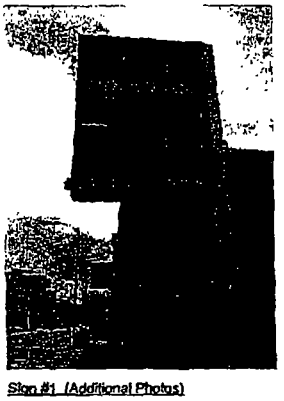

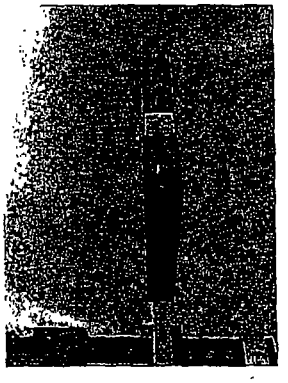

Sign #1 (Additional Photos)

Scale 3/8" = 1'-0"
Qty: (2) Faces Required

Reface Existing Blade Sign -

- Routed-new aluminum faces backed with plex.
- Paint faces to match PMS 421 Light Grey Metallic
- FMB Logo - Back plex with White Acrylic 3M Plum/Purple and 3M Crystal Blue on Back (2 Layers)
- "First Midwest Bank" Letters - Change to Day/Night Acrylic
- Painted existing pole & returns to match PMS 421 Light Grey Metallic

First Midwest Bank

Branch # 19191
1445 W. Chicago Avenue
Chicago, IL 60654

Sign Type:	Signage
Job Number #:	7008257
Drawing Name:	7008257_FMB_Chicago IL - Br 19191

NOTES:

Colors:
- Purple - to match PMS 2613
- Light Grey - to match PMS 421
- Dark Gray - to match PMS 426

Conversion 1.2

DATE/REVISIONS 05/11/14 PMF
05/12/14 PMF 07/18/14 RM

SIGN RECOMMENDATION

SOUTH WATER SIGNS

© COPYRIGHT 2013, BY SOUTH WATER SIGNS, LLC.
ALL DESIGNS ARE THE SOLE PROPERTY OF SOUTH WATER, LLC.
AND MAY NOT BE REPRODUCED IN PART OR WHOLE WITHOUT
WRITTEN PERMISSION FROM SOUTH WATER SIGNS, LLC.

City of Chicago

O2015-731

Office of the City Clerk

Document Tracking Sheet

Meeting Date:	1/21/2015
Sponsor(s):	Burnett (27)
Type:	Ordinance
Title:	Grant(s) of privilege in public way for Windy City Yamaha of Chicago
Committee(s) Assignment:	Committee on Transportation and Public Way

ORDINANCE
Windy City Yamaha of Chicago
Acct. No. 372676 - 4
Permit No. 1115429

Be It Ordained by the City Council of the City of Chicago:

SECTION 1. Permission and authority are hereby given and granted to Windy City Yamaha of Chicago, upon the terms and subject to the conditions of this ordinance to maintain and use two (2) sign(s) projecting over the public right-of-way attached to its premises known as 647 W. Randolph St..

Said sign structure(s) measures as follows; along W. Randolph Street:
One (1) at eleven point zero eight (11.08) feet in length, two point four two (2.42) feet in height and ten (10) feet above grade level.
One (1) at eleven point five (11.5) feet in length, two point three three (2.33) feet in height and ten (10) feet above grade level.

The location of said privilege shall be as shown on prints kept on file with the Department of Business Affairs and Consumer Protection and the Office of the City Clerk.

Said privilege shall be constructed in accordance with plans and specifications approved by the Department of Transportation (Division of Project Development) and Zoning Department - Signs.

This grant of privilege in the public way shall be subject to the provisions of Section 10-28-015 and all other required provisions of the Municipal Code of Chicago.

The grantee shall pay to the City of Chicago as compensation for the privilege #1115429 herein granted the sum of six hundred ($600.00) per annum in advance.

A 25% penalty will be added for payments received after due date.

The permit holder agrees to hold the City of Chicago harmless for any damage, relocation or replacement costs associated with damage, relocation or removal of private property caused by the City performing work in the public way.

Authority herein given and granted for a period of five (5) years from and after Date of Passage.

Alderman _____

Walter Burnett Jr. 27th Ward

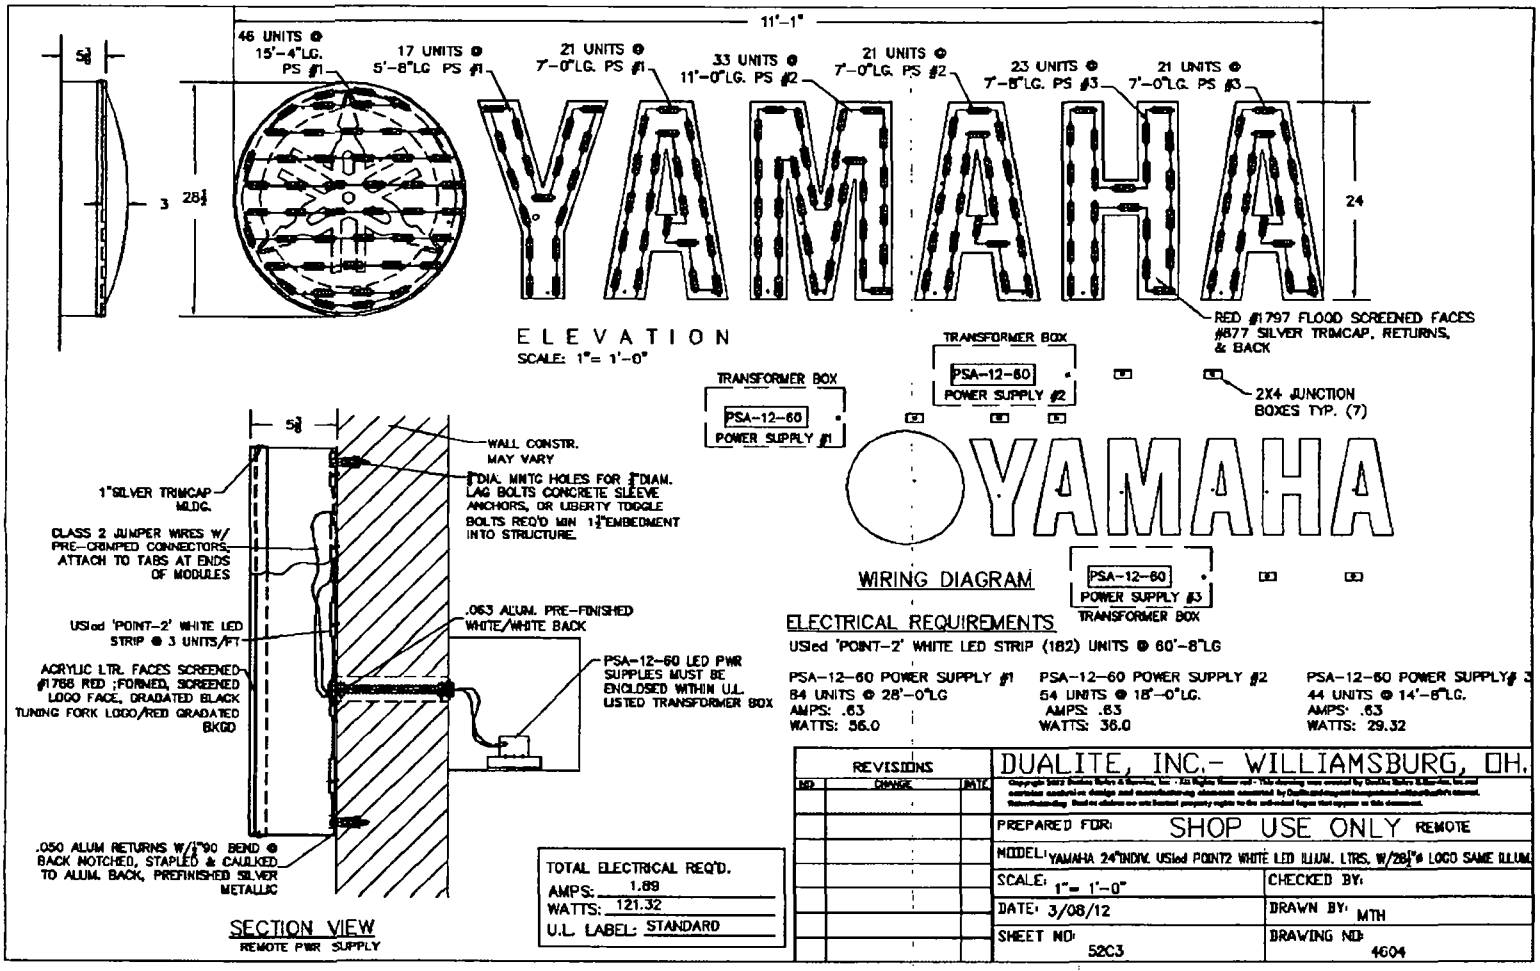

ELECTRICAL REQUIREMENTS

USled 'POINT-2' WHITE LED STRIP (182) UNITS @ 60'-8"LG

PSA-12-60 POWER SUPPLY #1	PSA-12-60 POWER SUPPLY #2	PSA-12-60 POWER SUPPLY# 3
84 UNITS @ 28'-0"LG	54 UNITS @ 18'-0"LG.	44 UNITS @ 14'-8"LG.
AMPS: .63	AMPS: .63	AMPS: .63
WATTS: 56.0	WATTS: 36.0	WATTS: 29.32

TOTAL ELECTRICAL REQ'D.
AMPS: 1.89
WATTS: 121.32
U.L. LABEL: STANDARD

REVISIONS			DUALITE, INC.- WILLIAMSBURG, OH.	
NO	CHANGE	DATE		
			PREPARED FOR: SHOP USE ONLY REMOTE	
			MODEL: YAMAHA 24"INDIV. USled POINT2 WHITE LED ILLUM. LTRS. W/28½"h LOGO SAME ILLUM.	
			SCALE: 1"= 1'-0"	CHECKED BY:
			DATE: 3/08/12	DRAWN BY: MTH
			SHEET NO: 52C3	DRAWING NO: 4604

City of Chicago

O2015-732

Office of the City Clerk

Document Tracking Sheet

Meeting Date:	1/21/2015
Sponsor(s):	Ervin (28)
Type:	Ordinance
Title:	Grant(s) of privilege in public way for Dream, Inc. - fire shutters
Committee(s) Assignment:	Committee on Transportation and Public Way

ORDINANCE
DREAM INC
Acct. No. 40689 - 1
Permit No. 1115736

Be It Ordained by the City Council of the City of Chicago:

SECTION 1. Permission and authority are hereby given and granted to DREAM INC, upon the terms and subject to the conditions of this ordinance to maintain and use, as now constructed, three (3) Fire Shutter(s) projecting over the public right-of-way adjacent to its premises known as 4032 W. Madison St..

Said Fire Shutter(s) at W. Madison Street measure(s):
Three (3) at fourteen (14) feet in length, and one point three three (1.33) foot in width for a total of fifty-five point eight six (55.86) square feet.

The location of said privilege shall be as shown on prints kept on file with the Department of Business Affairs and Consumer Protection and the Office of the City Clerk.

Said privilege shall be constructed in accordance with plans and specifications approved by the Department of Transportation (Division of Project Development).

This grant of privilege in the public way shall be subject to the provisions of Section 10-28-015 and all other required provisions of the Municipal Code of Chicago.

The grantee shall pay to the City of Chicago as compensation for the privilege #1115736 herein granted the sum of one thousand two hundred ($1,200.00) per annum in advance.

A 25% penalty will be added for payments received after due date.

The permit holder agrees to hold the City of Chicago harmless for any damage, relocation or replacement costs associated with damage, relocation or removal of private property caused by the City performing work in the public way.

Authority herein given and granted for a period of five (5) years from and after Date of Passage.

Alderman _____

Jason Ervin 28th Ward

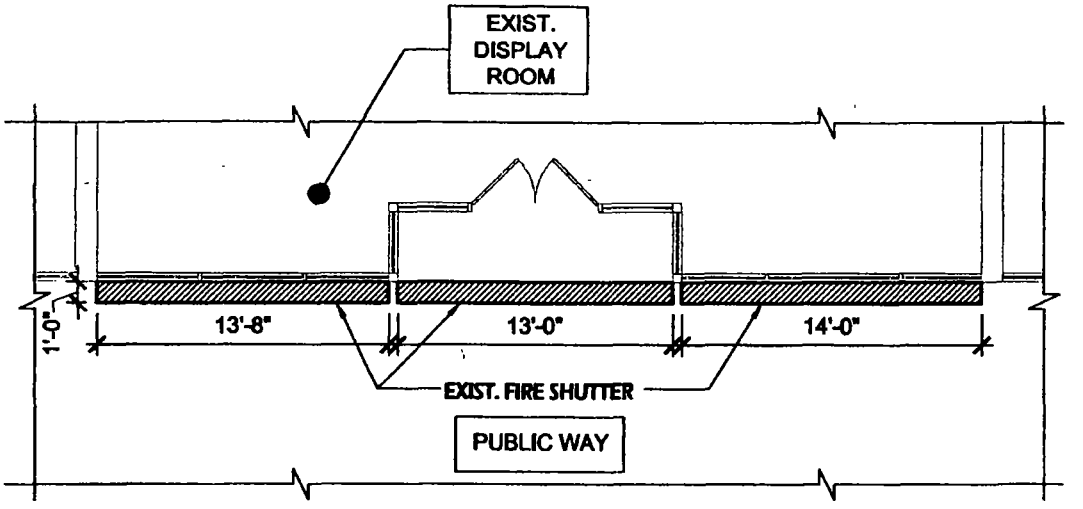

EXIST. FIRE SHUTTER LAYOUT
SCALE: 1/8" = 1'-0"

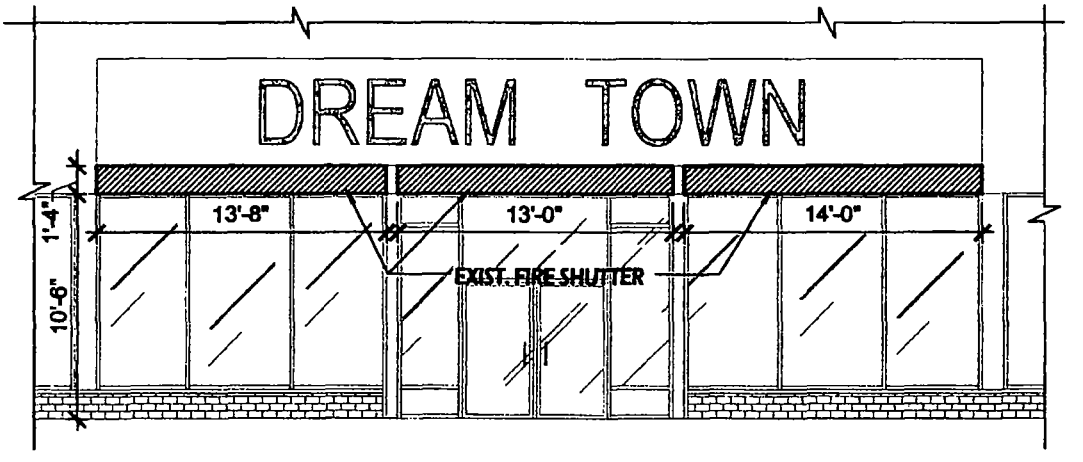

EXIST. FRONT ELEVATION
SCALE: 1/8" = 1'-0"

SEP. 15, 2014

A2	**DREAM TOWN INC.** FIRE SHUTTER GRANT OF PRIVILEGE 4042 W. MADISON STREET, IL	CORNER STONE Architecture I Interior Design I Planning

City of Chicago

O2015-733

Office of the City Clerk

Document Tracking Sheet

Meeting Date:	1/21/2015
Sponsor(s):	Ervin (28)
Type:	Ordinance
Title:	Grant(s) of privilege in public way for Dream, Inc. - sign
Committee(s) Assignment:	Committee on Transportation and Public Way

ORDINANCE
DREAM INC
Acct. No. 40689 - 2
Permit No. 1115856

Be It Ordained by the City Council of the City of Chicago:

SECTION 1. Permission and authority are hereby given and granted to DREAM INC, upon the terms and subject to the conditions of this ordinance to maintain and use one (1) sign(s) projecting over the public right-of-way attached to its premises known as 4042 W. Madison St..

Said sign structure(s) measures as follows; along W. Madison Street:
One (1) at twenty (20) feet in length, four (4) feet in height and thirteen (13) feet above grade level.

The location of said privilege shall be as shown on prints kept on file with the Department of Business Affairs and Consumer Protection and the Office of the City Clerk.

Said privilege shall be constructed in accordance with plans and specifications approved by the Department of Transportation (Division of Project Development) and Zoning Department - Signs.

This grant of privilege in the public way shall be subject to the provisions of Section 10-28-015 and all other required provisions of the Municipal Code of Chicago.

The grantee shall pay to the City of Chicago as compensation for the privilege #1115856 herein granted the sum of three hundred ($300.00) per annum in advance.

A 25% penalty will be added for payments received after due date.

The permit holder agrees to hold the City of Chicago harmless for any damage, relocation or replacement costs associated with damage, relocation or removal of private property caused by the City performing work in the public way.

Authority herein given and granted for a period of five (5) years from and after Date of Passage.

Alderman

Jason Ervin 28th Ward

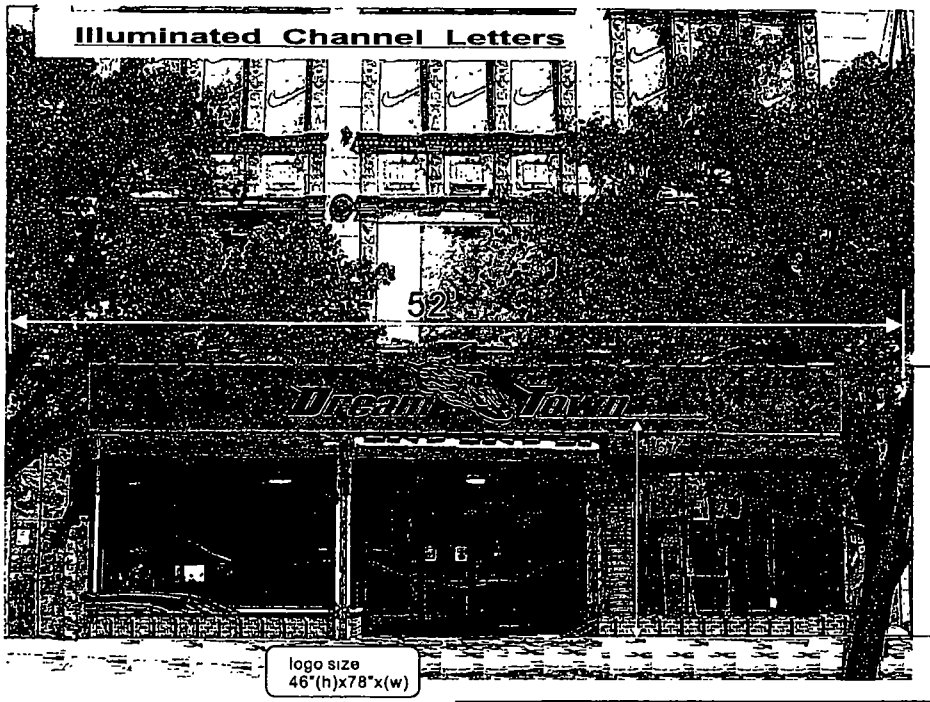

LED Channel Letter Side View

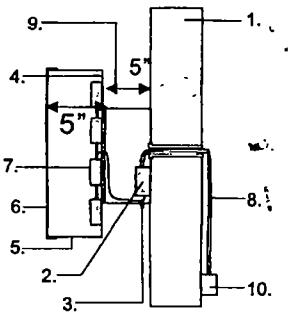

1. Building facade / Sign band
2. LED Transformer (UL)
   Input 120VAC, Output 12VDC/5A
3. Disconnect Safety Switch
4. 0.040 Aluminum back
5. 0.040 Aluminum return
6. Acrylic face
7. LED lamp
8. 12G Electric wire with flexible conduit
9. Raceway (color matches w/wall color)
10. Power connection box

Detail of Sign

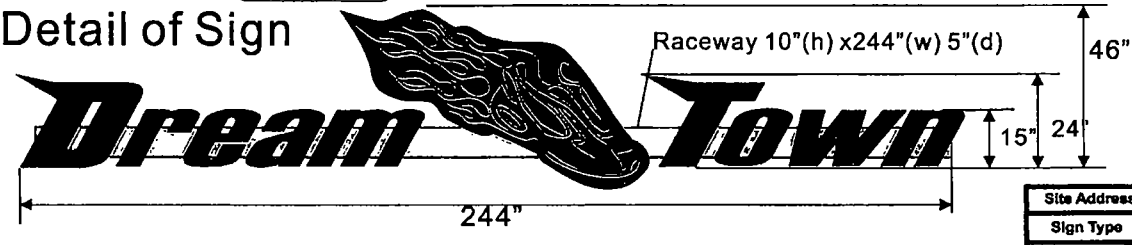

TOTAL SIGN AREA: 46"(H) X 244"(W) = 77.94 SQF

SIGNATURE

LANDLORD

TENANT

Site Address	4042 W. Madison st.			
Sign Type	Illuminated Channel Letters			
Physical Information	FACE	RETURN	TRIM	LIGHT
	black &red	bronze	black	LED

Client: Dream town		Drawing #:
Approved:		Date:
Scale: 1"= 96"	Drawn by:	Rev Date:

All sign designs and concepts shown here are confidential and are the property of Cosmos Sign Co They are not to be distributed, exhibited, copied, or otherwise used without our written permission

COMPUTER GENERATED COLORS ARE NOT A TRUE MATCH TO ANY PMS. VINYL. OR PAINT.

City of Chicago

O2015-734

Office of the City Clerk

Document Tracking Sheet

Meeting Date:	1/21/2015
Sponsor(s):	Ervin (28)
Type:	Ordinance
Title:	Grant(s) of privilege in public way for Jackson Hewitt Tax Service
Committee(s) Assignment:	Committee on Transportation and Public Way

ORDINANCE
JACKSON HEWITT TAX SERVICE
Acct. No. 42075 - 20
Permit No. 1116452

Be It Ordained by the City Council of the City of Chicago:

SECTION 1. Permission and authority are hereby given and granted to JACKSON HEWITT TAX SERVICE, upon the terms and subject to the conditions of this ordinance to maintain and use one (1) sign(s) projecting over the public right-of-way attached to its premises known as 3167 W. Madison St..

Said sign structure(s) measures as follows; along W. Madison:
One (1) at eight (8) feet in length, four (4) feet in height and eleven point two five (11.25) feet above grade level.

The location of said privilege shall be as shown on prints kept on file with the Department of Business Affairs and Consumer Protection and the Office of the City Clerk.

Said privilege shall be constructed in accordance with plans and specifications approved by the Department of Transportation (Division of Project Development) and Zoning Department - Signs.

This grant of privilege in the public way shall be subject to the provisions of Section 10-28-015 and all other required provisions of the Municipal Code of Chicago.

The grantee shall pay to the City of Chicago as compensation for the privilege #1116452 herein granted the sum of three hundred ($300.00) per annum in advance.

A 25% penalty will be added for payments received after due date.

The permit holder agrees to hold the City of Chicago harmless for any damage, relocation or replacement costs associated with damage, relocation or removal of private property caused by the City performing work in the public way.

Authority herein given and granted for a period of five (5) years from and after 12/17/2013.

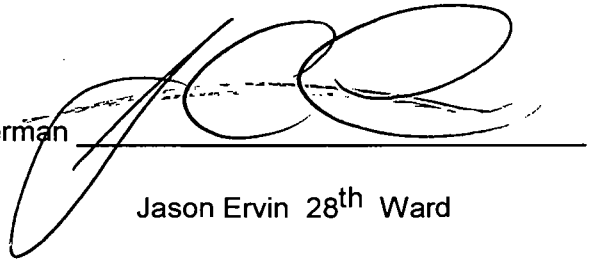

Alderman _____

Jason Ervin 28th Ward

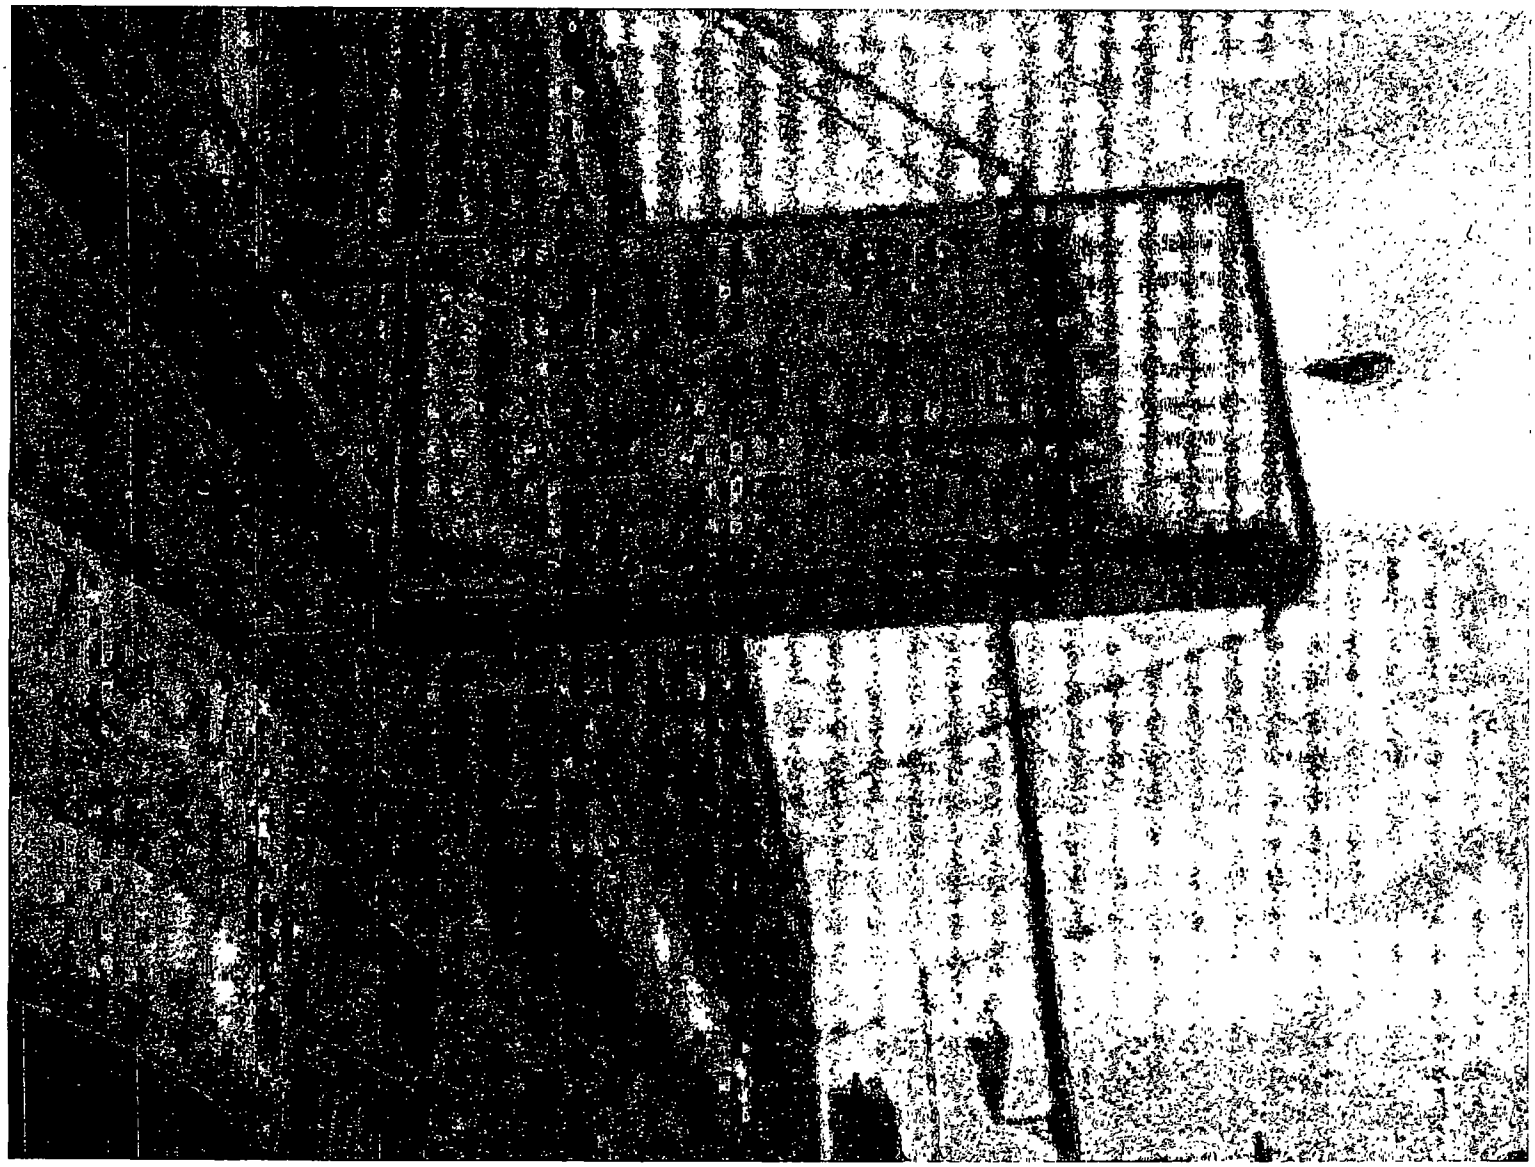

City of Chicago

O2015-735

Office of the City Clerk

Document Tracking Sheet

Meeting Date:	1/21/2015
Sponsor(s):	Ervin (28)
Type:	Ordinance
Title:	Grant(s) of privilege in public way for Sharks Fish & Chicken
Committee(s) Assignment:	Committee on Transportation and Public Way

ORDINANCE
SHARKS FISH & CHICKEN
Acct. No. 369809 - 1
Permit No. 1105478

Be It Ordained by the City Council of the City of Chicago:

SECTION 1. Permission and authority are hereby given and granted to SHARKS FISH & CHICKEN, upon the terms and subject to the conditions of this ordinance to maintain and use one (1) sign(s) projecting over the public right-of-way attached to its premises known as 3900 W. Madison St..

Said sign structure(s) measures as follows; along W MADISON ST:
One (1) at ten (10) feet in length, four (4) feet in height and seventeen (17) feet above grade level.

The location of said privilege shall be as shown on prints kept on file with the Department of Business Affairs and Consumer Protection and the Office of the City Clerk.

Said privilege shall be constructed in accordance with plans and specifications approved by the Department of Transportation (Division of Project Development) and Zoning Department - Signs.

This grant of privilege in the public way shall be subject to the provisions of Section 10-28-015 and all other required provisions of the Municipal Code of Chicago.

The grantee shall pay to the City of Chicago as compensation for the privilege #1105478 herein granted the sum of three hundred ($300.00) per annum in advance.

A 25% penalty will be added for payments received after due date.

The permit holder agrees to hold the City of Chicago harmless for any damage, relocation or replacement costs associated with damage, relocation or removal of private property caused by the City performing work in the public way.

Authority herein given and granted for a period of five (5) years from and after Date of Passage.

Alderman _____

Jason Ervin 28th Ward

CUSTOMER: SHARKS Fish & Chicken
LOCATION: 3900 W. Madison Ave
Chicago, IL

Design By: CH
Date 01/10/2012

Customer approval signature _____ Date 1 /2012

Special Note:

Landlord approval signature _____ Date 1 /2012

City of Chicago

O2015-736

Office of the City Clerk

Document Tracking Sheet

Meeting Date:	1/21/2015
Sponsor(s):	Reboyras (30)
Type:	Ordinance
Title:	Grant(s) of privilege in public way for Wireless Hook Up/Metro PCS Authorized Dealer
Committee(s) Assignment:	Committee on Transportation and Public Way

ORDINANCE
WIRELESS HOOK UP/METRO PCS AUTHORIZED DEALER
Acct. No. 392501 - 5
Permit No. 1115814

Be It Ordained by the City Council of the City of Chicago:

SECTION 1. Permission and authority are hereby given and granted to WIRELESS HOOK UP/METRO PCS AUTHORIZED DEALER, upon the terms and subject to the conditions of this ordinance to maintain and use one (1) sign(s) projecting over the public right-of-way attached to its premises known as 3238 N. Pulaski Rd..

Said sign structure(s) measures as follows; along N. Pulaski Road:
One (1) at six point five eight (6.58) feet in length, one point eight three (1.83) feet in height and ten (10) feet above grade level.

The location of said privilege shall be as shown on prints kept on file with the Department of Business Affairs and Consumer Protection and the Office of the City Clerk

Said privilege shall be constructed in accordance with plans and specifications approved by the Department of Transportation (Division of Project Development) and Zoning Department- Signs.

This grant of privilege in the public way shall be subject to the provisions of Section 10-28-015 and all other required provisions of the Municipal Code of Chicago.

The grantee shall pay to the City of Chicago as compensation for the privilege #1115814 herein granted the sum of one hundred ($100.00) per annum in advance.

A 25% penalty will be added for payments received after due date

The permit holder agrees to hold the City of Chicago harmless for any damage, relocation or replacement costs associated with damage, relocation or removal of private property caused by the City performing work in the public way.

Authority herein given and granted for a period offive (5) years from and after Date of Passage.

Alderman _____

Ariel Reboyras 30th Ward

© Aurora Sign Co Inc 2014

AURORA SIGN CO.

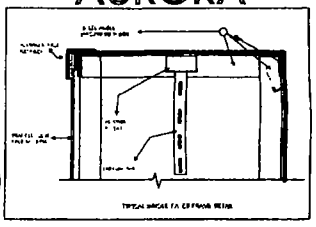

SIGN TO BE UL LISTED

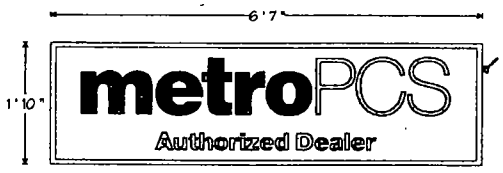

SINGLE-FACED ILLUMINATED SIGN

FABRICATE AND INSTALL SIGN OF ALUMINUM AND ANGLE
FACE TO BE WHITE LEXAN WITH COPY APPLIED FIRST SURFACE
"METRO" TO BE ARLON 2500-3412 PURPLE VINYL APPLIED FIRST SURFACE
"PCS" AND OTHER COPY TO BE ARLON 2500-3411 ORANGE VINYL APPLIED FIRST SURFACE
EXPOSED METAL SURFACES TO BE COATED WITH ACRYLIC POLYURETHANE.
INTERNAL ILLUMINATION TO BE WHITE LEDS
SCALE - 3/4" = 1'

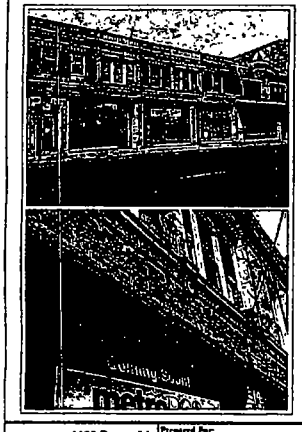

INSTALLATION INSTRUCTIONS

CENTER ABOVE WINDOWS
CONNECT TO ELECTRICAL SERVICE
TO BE PROVIDED BY OTHERS
PRIOR TO INSTALL

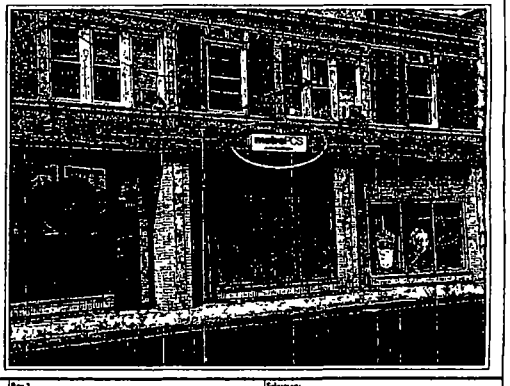

1100 Route 34
Aurora, Illinois 60504
630 898 5900 office
630 898 6091 fax

Prepared For: METRO PCS	Address: 3238 N PULASKI	Drwg: 214313	Sheet: 1	Design Date: 8/7/14	Rev 3: / Salesman:
Location Name:	City/State: CHICAGO, IL	Rev 1:			Rev 4: / Colors:
		Rev 2:			Rev 5: / Notes:

NOTE THIS DRAWING IS THE PROPERTY OF AURORA SIGN CO IT IS NOT TO BE REPRODUCED, COPIED OR EXHIBITED IN ANY FASHION WITHOUT WRITTEN CONSENT FROM AURORA SIGN CO CHARGES OF UP TO $2000 00 WILL BE ASSESSED FOR ANY MIS-USE OF THESE DRAWINGS

Department of Business Affairs and Consumer Protection
Small Business Center- Public Way Use Unit
City Hall- 121 N. LaSalle Street Room 800 • Chicago, IL 60602
312-74-GOBIZ / 312-744-6249 • (312) 744-1944 (TTY)
http://www.cityofchicago.org/bacp

01/21/2015

Alderman **Ariel Reboyras**
Ward # **30**
City of Chicago
City Hall, Room **203**
121 North LaSalle Street
Chicago, Illinois 60602

Re: An ordinance to use and maintain a portion of the public right-of-way for **one (1) sign(s)** for **WIRELESS HOOK UP/METRO PCS AUTHORIZED DEALER**, adjacent to the premises known as **3238 N. Pulaski Rd.**.

Dear Alderman **Ariel Reboyras**:

The applicant referenced above has requested the use of the public right-of-way for a **sign(s)**. An ordinance has been prepared by the Department of Business Affairs and Consumer Protection – Small Business Center - Public Way Use Unit for presentation to the City Council. Because this request was made for properties located in your ward, as approved by you as per the attached, I respectfully request that you introduce the attached ordinance at the next City Council meeting.

If you have any questions regarding this ordinance, please contact Anthony Bertuca at (312) 744-5506.

Department of Business Affairs and Consumer Protection

City of Chicago

O2015-737

Office of the City Clerk

Document Tracking Sheet

Meeting Date:	1/21/2015
Sponsor(s):	Suarez (31)
Type:	Ordinance
Title:	Grant(s) of privilege in public way for Fullerton Surgery Center
Committee(s) Assignment:	Committee on Transportation and Public Way

ORDINANCE
FULLERTON SURGERY CENTER
Acct. No. 392531 - 1
Permit No. 1114461

Be It Ordained by the City Council of the City of Chicago:

SECTION 1. Permission and authority are hereby given and granted to FULLERTON SURGERY CENTER, upon the terms and subject to the conditions of this ordinance to maintain and use one (1) sign(s) projecting over the public right-of-way attached to its premises known as 4849 W. Fullerton Ave..

Said sign structure(s) measures as follows; along W. Fullerton Avenue:
One (1) at ten (10) feet in length, nine (9) feet in height and ten (10) feet above grade level.

The location of said privilege shall be as shown on prints kept on file with the Department of Business Affairs and Consumer Protection and the Office of the City Clerk.

Said privilege shall be constructed in accordance with plans and specifications approved by the Department of Transportation (Division of Project Development) and Zoning Department- Signs.

This grant of privilege in the public way shall be subject to the provisions of Section 10-28-015 and all other required provisions of the Municipal Code of Chicago.

The grantee shall pay to the City of Chicago as compensation for the privilege #1114461 herein granted the sum of three hundred ($300.00) per annum in advance.

A 25% penalty will be added for payments received after due date

The permit holder agrees to hold the City of Chicago harmless for any damage, relocation or replacement costs associated with damage, relocation or removal of private property caused by the City performing work in the public way.

Authority herein given and granted for a period offive (5) years from and after Date of Passage.

Alderman Ray Suarez

Ray Suarez 31st Ward

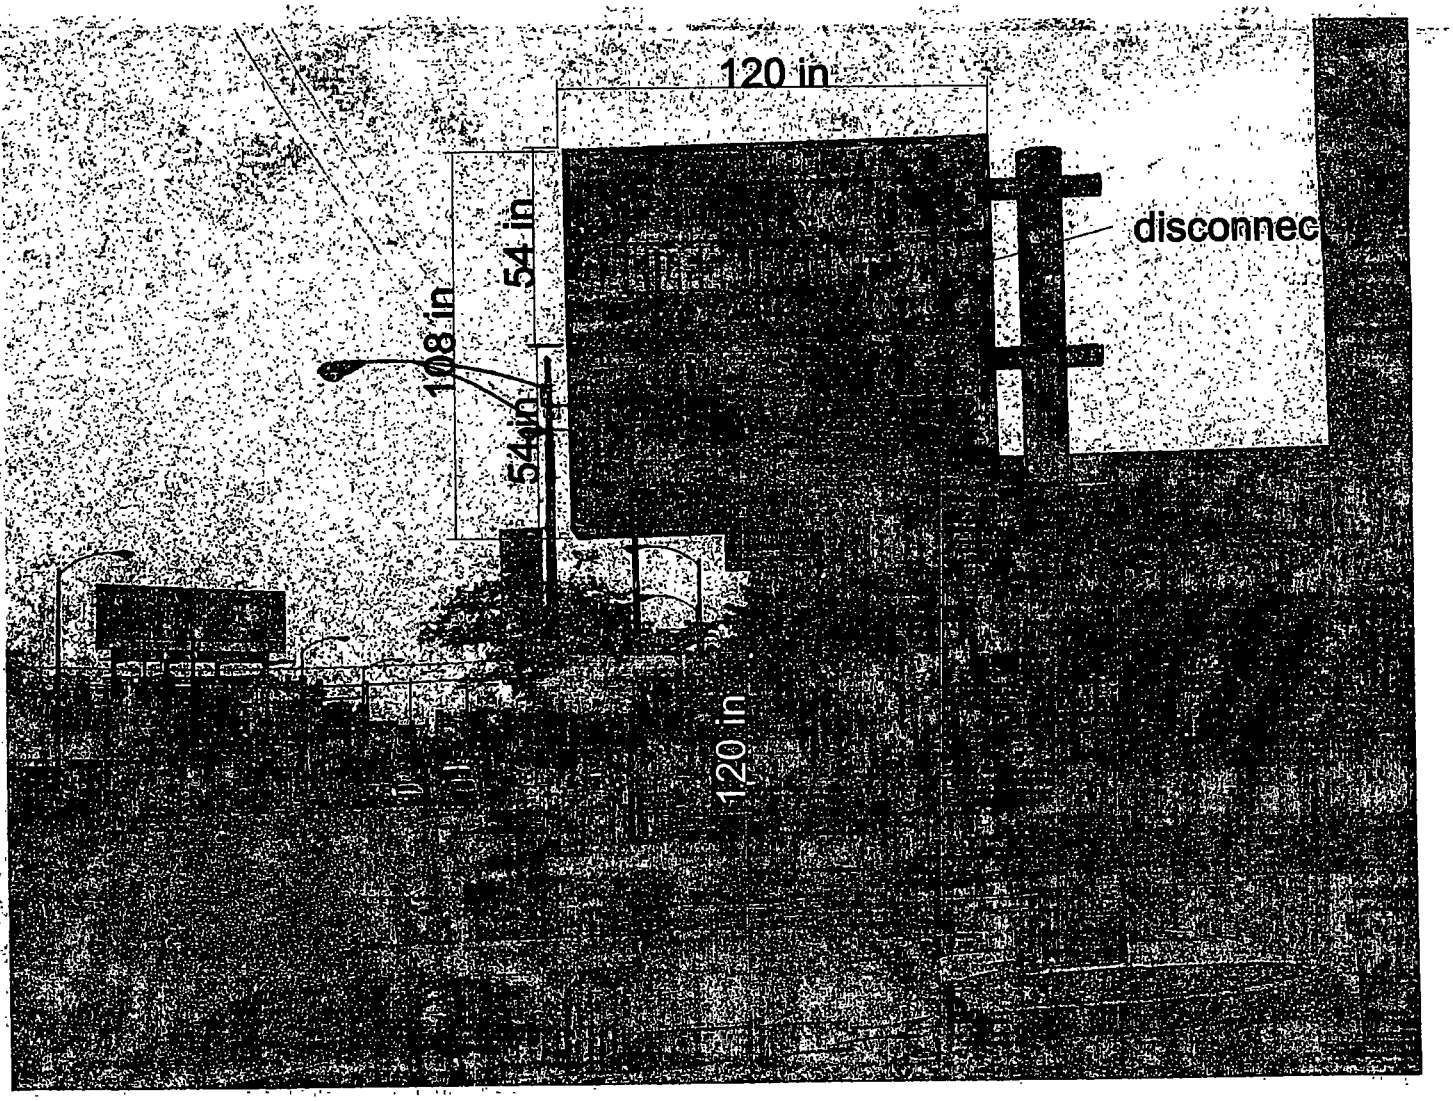
120 in
54 in
108 in
54 in
120 in
disconnec

Department of Business Affairs and Consumer Protection
Small Business Center- Public Way Use Unit
City Hall- 121 N. LaSalle Street Room 800 • Chicago, IL 60602
(312)-74-GOBIZ (312-744-6249) • (312) 744-1944 (TTY)
http://www.cityofchicago.org/bacp

01/21/2015

Alderman **Ray Suarez**
Ward # **31**
City of Chicago
City Hall, Room **203**
121 North LaSalle Street
Chicago, Illinois 60602

Re: An ordinance to use and maintain a portion of the public right-of-way for **one (1) sign(s)** for **FULLERTON SURGERY CENTER**, adjacent to the premises known as **4849 W. Fullerton Ave.**.

Dear Alderman **Ray Suarez**:

The applicant referenced above has requested the use of the public right-of-way for a **sign(s)**. An ordinance has been prepared by the Department of Business Affairs and Consumer Protection – Small Business Center - Public Way Use Unit for presentation to the City Council. Because this request was made for properties located in your ward, as approved by you as per the attached, I respectfully request that you introduce the attached ordinance at the next City Council meeting.

If you have any questions regarding this ordinance, please contact Anthony Bertuca at (312) 744-5506.

Department of Business Affairs and Consumer Protection

City of Chicago

O2015-558

Office of the City Clerk

Document Tracking Sheet

Meeting Date:	1/21/2015
Sponsor(s):	Waguespack (32)
Type:	Ordinance
Title:	Grant(s) of privilege in public way for Arrogant Frog, The
Committee(s) Assignment:	Committee on Transportation and Public Way

ORDINANCE
THE ARROGANT FROG
Acct. No. 35871 - 1
Permit No. 1114850

Be It Ordained by the City Council of the City of Chicago:

SECTION 1. Permission and authority are hereby given and granted to THE ARROGANT FROG, upon the terms and subject to the conditions of this ordinance to maintain and use, as now constructed, five (5) Light Fixture(s) projecting over the public right-of-way adjacent to its premises known as 1365 W. Fullerton Ave..

Said Light Fixture(s) at W. Fullerton Avenue measure(s):
Five (5) at one point five (1.5) foot in length, one point six seven (1.67) foot in width and fourteen (14) feet above grade level.

The location of said privilege shall be as shown on prints kept on file with the Department of Business Affairs and Consumer Protection and the Office of the City Clerk.

Said privilege shall be constructed in accordance with plans and specifications approved by the Department of Transportation (Division of Project Development).

This grant of privilege in the public way shall be subject to the provisions of Section 10-28-015 and all other required provisions of the Municipal Code of Chicago.

The grantee shall pay to the City of Chicago as compensation for the privilege #1114850 herein granted the sum of ninety-five ($95.00) per annum in advance.

A 25% penalty will be added for payments received after due date.

The permit holder agrees to hold the City of Chicago harmless for any damage, relocation or replacement costs associated with damage, relocation or removal of private property caused by the City performing work in the public way.

Authority herein given and granted for a period of five (5) years from and after Date of Passage.

Alderman Scott Waguespack

Scott Waguespack 32nd Ward

MATTICK'S WINE & LIQUORS
D.B.A. THEARROGANT FROG BAR
1365 W. FULLERTON AVE.

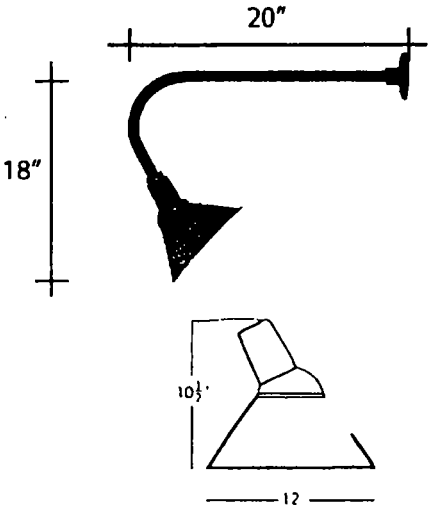

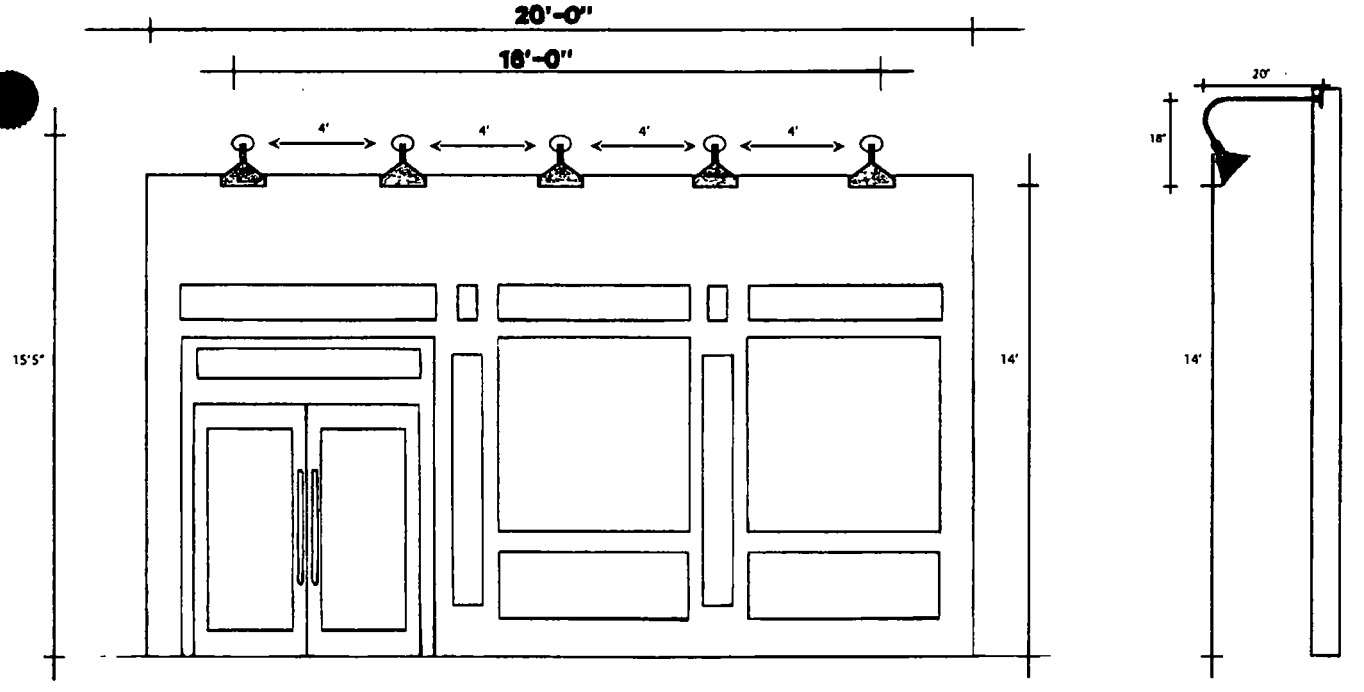

Department of Business Affairs and Consumer Protection
Small Business Center - Public Way Use Unit
City Hall - 121 N LaSalle Street, Room 800 • Chicago, IL 60602
312-74-GOBIZ / 312-744-6249 • (312) 744-1944 (TTY)
http://www.cityofchicago.org/bacp

01/21/2015

Alderman **Scott Waguespack**
Ward # **32**
City of Chicago
City Hall, Room **300**
121 North LaSalle Street
Chicago, Illinois 60602

Re: An ordinance to use and maintain a portion of the public right-of-way for **five (5) light fixture(s)** for **THE ARROGANT FROG**, adjacent to the premises known as **1365 W. Fullerton Ave.**.

Dear Alderman **Scott Waguespack**:

The applicant referenced above has requested the use of the public right-of-way for a **light fixture(s)**. An ordinance has been prepared by the Department of Business Affairs and Consumer Protection – Small Business Center - Public Way Use Unit for presentation to the City Council. Because this request was made for properties located in your ward, as approved by you as per the attached, I respectfully request that you introduce the attached ordinance at the next City Council meeting.

If you have any questions regarding this ordinance, please contact Anthony Bertuca at (312) 744-5506.

Department of Business Affairs and Consumer Protection

City of Chicago

O2015-564

Office of the City Clerk

Document Tracking Sheet

Meeting Date:	1/21/2015
Sponsor(s):	Waguespack (32)
Type:	Ordinance
Title:	Grant(s) of privilege in public way for Art of Chicken, The
Committee(s) Assignment:	Committee on Transportation and Public Way

ORDINANCE
THE ART OF CHICKEN
Acct. No. 365331 - 1
Permit No. 1116461

Be It Ordained by the City Council of the City of Chicago:

SECTION 1. Permission and authority are hereby given and granted to THE ART OF CHICKEN, upon the terms and subject to the conditions of this ordinance to construct, install, maintain and use one (1) Wind Screen(s) on the public right-of-way adjacent to its premises known as 2041 N. Western Ave..

Said Wind Screen(s) at N Western Ave measure(s):
One (1) at three point three four (3.34) feet in length, and three point three four (3.34) feet in width for a total of eleven point one six (11.16) square feet.

The location of said privilege shall be as shown on prints kept on file with the Department of Business Affairs and Consumer Protection and the Office of the City Clerk.

Said privilege shall be constructed in accordance with plans and specifications approved by the Department of Transportation (Division of Project Development).

This grant of privilege in the public way shall be subject to the provisions of Section 10-28-015 and all other required provisions of the Municipal Code of Chicago.

The grantee shall pay to the City of Chicago as compensation for the privilege #1116461 herein granted the sum of four hundred ($400.00) per annum in advance.

A 25% penalty will be added for payments received after due date.

The permit holder agrees to hold the City of Chicago harmless for any damage, relocation or replacement costs associated with damage, relocation or removal of private property caused by the City performing work in the public way.

Authority herein given and granted for a period of five (5) years from and after Date of Passage.

Alderman _____

Scott Waguespack 32nd Ward

2041 N Western Awning Entrance

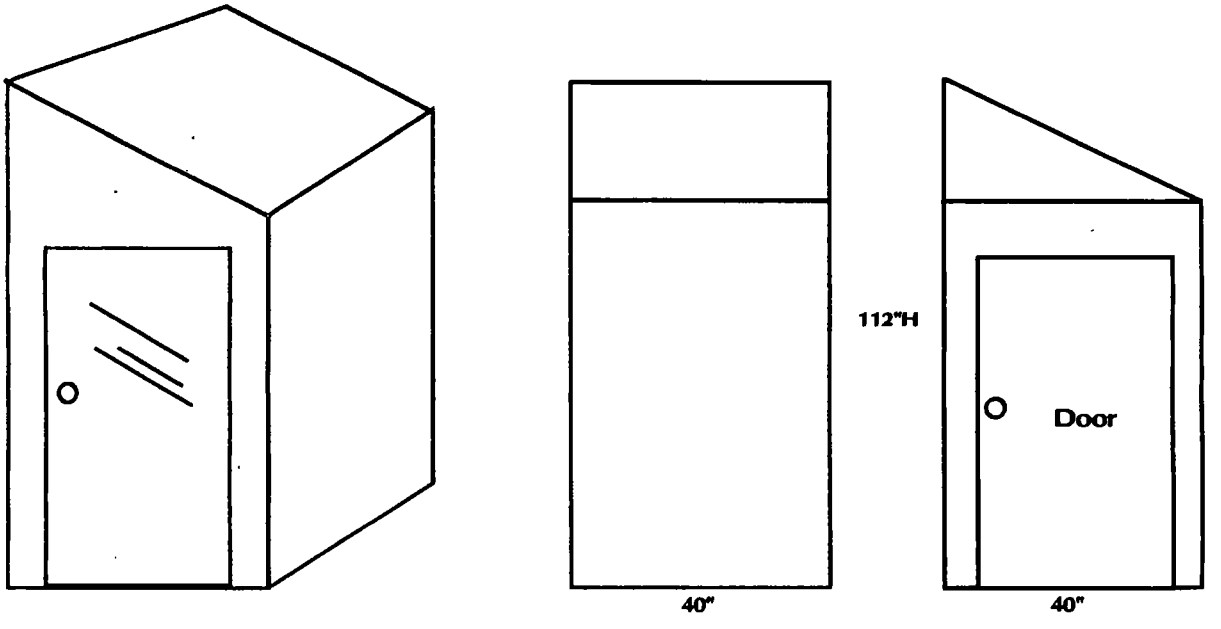

Department of Business Affairs and Consumer Protection
Small Business Center - Public Way Use Unit
City Hall - 121 N. LaSalle Street, Room 800 • Chicago, IL 60602
312-74-GOBIZ / 312-744-6249 • (312) 744-1944 (TTY)
http://www.cityofchicago.org/bacp

01/21/2015

Alderman **Scott Waguespack**
Ward # **32**
City of Chicago
City Hall, Room **300**
121 North LaSalle Street
Chicago, Illinois 60602

Re: An ordinance to use and maintain a portion of the public right-of-way for **one (1) wind screen(s)** for **THE ART OF CHICKEN**, adjacent to the premises known as **2041 N. Western Ave.**.

Dear Alderman **Scott Waguespack**:

The applicant referenced above has requested the use of the public right-of-way for a **wind screen(s)**. An ordinance has been prepared by the Department of Business Affairs and Consumer Protection – Small Business Center - Public Way Use Unit for presentation to the City Council. Because this request was made for properties located in your ward, as approved by you as per the attached, I respectfully request that you introduce the attached ordinance at the next City Council meeting.

If you have any questions regarding this ordinance, please contact Anthony Bertuca at (312) 744-5506.

Department of Business Affairs and Consumer Protection

City of Chicago

O2015-571

Office of the City Clerk

Document Tracking Sheet

Meeting Date:	1/21/2015
Sponsor(s):	Waguespack (32)
Type:	Ordinance
Title:	Grant(s) of privilege in public way for Black Dog Gelato
Committee(s) Assignment:	Committee on Transportation and Public Way

ORDINANCE
BLACK DOG GELATO
Acct. No. 353795 - 1
Permit No. 1115234

Be It Ordained by the City Council of the City of Chicago:

SECTION 1. Permission and authority are hereby given and granted to BLACK DOG GELATO, upon the terms and subject to the conditions of this ordinance to maintain and use, as now constructed, six (6) Light Fixture(s) projecting over the public right-of-way adjacent to its premises known as 859 N. Damen Ave..

Said Light Fixture(s) at N. Damne Avenue measure(s):
Four (4) at point six seven (.67) feet in length, three (3) feet in width and twelve point seven five (12.75) feet above grade level.

Said Light Fixture(s) at W. Iowa Avenue measure(s):
Two (2) at point six seven (.67) feet in length, three (3) feet in width and twelve point seven five (12.75) feet above grade level.

The location of said privilege shall be as shown on prints kept on file with the Department of Business Affairs and Consumer Protection and the Office of the City Clerk.

Said privilege shall be constructed in accordance with plans and specifications approved by the Department of Transportation (Division of Project Development).

This grant of privilege in the public way shall be subject to the provisions of Section 10-28-015 and all other required provisions of the Municipal Code of Chicago.

The grantee shall pay to the City of Chicago as compensation for the privilege #1115234 herein granted the sum of one hundred ($100.00) per annum in advance.

A 25% penalty will be added for payments received after due date.

The permit holder agrees to hold the City of Chicago harmless for any damage, relocation or replacement costs associated with damage, relocation or removal of private property caused by the City performing work in the public way.

Authority herein given and granted for a period of five (5) years from and after Date of Passage.

Alderman Scott Waguespack

Scott Waguespack 32nd Ward

Name: Black Dog Gelato
Address 859 N. Damen Ave.

Damen Awning Measurements

(Smaller awning 107" wide)

Large awning: 4 lights
Small awning: 2 lights

Department of Business Affairs and Consumer Protection
Small Business Center - Public Way Use Unit
City Hall - 121 N. LaSalle Street, Room 800 • Chicago, IL 60602
312-74-GOBIZ / 312-744-6249 • (312) 744-1944 (TTY)
http://www.cityofchicago.org/bacp

01/21/2015

Alderman **Scott Waguespack**
Ward # **32**
City of Chicago
City Hall, Room **300**
121 North LaSalle Street
Chicago, Illinois 60602

Re: An ordinance to use and maintain a portion of the public right-of-way for **six (6) light fixture(s)** for **BLACK DOG GELATO**, adjacent to the premises known as **859 N. Damen Ave.**.

Dear Alderman **Scott Waguespack**:

The applicant referenced above has requested the use of the public right-of-way for a **light fixture(s)**. An ordinance has been prepared by the Department of Business Affairs and Consumer Protection – Small Business Center - Public Way Use Unit for presentation to the City Council. Because this request was made for properties located in your ward, as approved by you as per the attached, I respectfully request that you introduce the attached ordinance at the next City Council meeting.

If you have any questions regarding this ordinance, please contact Anthony Bertuca at (312) 744-5506.

Department of Business Affairs and Consumer Protection

City of Chicago

O2015-576

Office of the City Clerk

Document Tracking Sheet

Meeting Date:	1/21/2015
Sponsor(s):	Waguespack (32)
Type:	Ordinance
Title:	Grant(s) of privilege in public way for Crossing Tavern, The
Committee(s) Assignment:	Committee on Transportation and Public Way

ORDINANCE
THE CROSSING TAVERN
Acct. No. 346709 - 1
Permit No. 1114776

Be It Ordained by the City Council of the City of Chicago:

SECTION 1. Permission and authority are hereby given and granted to THE CROSSING TAVERN, upon the terms and subject to the conditions of this ordinance to maintain and use, as now constructed, seven (7) Flag Pole(s) projecting over the public right-of-way adjacent to its premises known as 2542-48 N. Southport Ave..

Said Flag Pole(s) at N. Southport Avenue measure(s):

Six (6) at five (5) feet in length, and one point three three (1.33) foot in width for a total of thirty-nine point nine (39.9) square feet. Existing flag poles are approximately eleven (11) feet six (6) inches above grade level.

One (1) at five (5) feet in length, and one point three three (1.33) foot in width for a total of six point six five (6.65) square feet. Existing flag pole is approximately fourteen (14) feet above grade level.

The location of said privilege shall be as shown on prints kept on file with the Department of Business Affairs and Consumer Protection and the Office of the City Clerk.

Said privilege shall be constructed in accordance with plans and specifications approved by the Department of Transportation (Division of Project Development).

This grant of privilege in the public way shall be subject to the provisions of Section 10-28-015 and all other required provisions of the Municipal Code of Chicago.

The grantee shall pay to the City of Chicago as compensation for the privilege #1114776 herein granted the sum of five hundred twenty-five ($525.00) per annum in advance.

A 25% penalty will be added for payments received after due date.

The permit holder agrees to hold the City of Chicago harmless for any damage, relocation or replacement costs associated with damage, relocation or removal of private property caused by the City performing work in the public way.

Authority herein given and granted for a period of five (5) years from and after Date of Passage.

Alderman Scott Waguespack

Scott Waguespack 32nd Ward

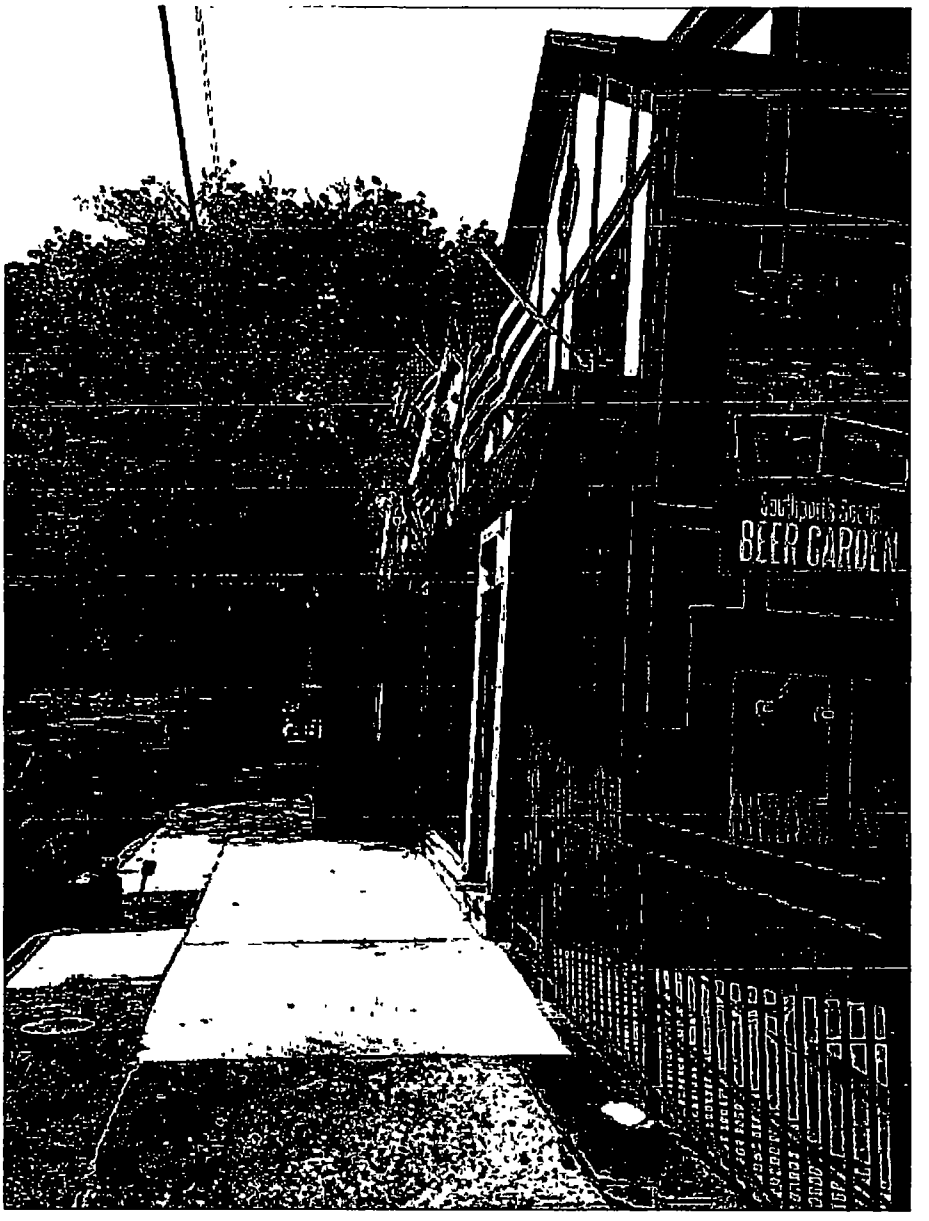
BEER GARDEN

Department of Business Affairs and Consumer Protection
Small Business Center- Public Way Use Unit
City Hall - 121 N. LaSalle Street Room 800 • Chicago, IL 60602
312-74-GOBIZ / 312-744-6249 • (312) 744-1944 (TTY)
http://www.cityofchicago.org/bacp

01/21/2015

Alderman **Scott Waguespack**
Ward # **32**
City of Chicago
City Hall, Room **300**
121 North LaSalle Street
Chicago, Illinois 60602

Re: An ordinance to use and maintain a portion of the public right-of-way for **seven (7) flag pole(s)** for **THE CROSSING TAVERN**, adjacent to the premises known as **2542-48 N. Southport Ave.**.

Dear Alderman **Scott Waguespack**:

The applicant referenced above has requested the use of the public right-of-way for **flag pole(s)**. An ordinance has been prepared by the Department of Business Affairs and Consumer Protection – Small Business Center - Public Way Use Unit for presentation to the City Council. Because this request was made for properties located in your ward, as approved by you as per the attached, I respectfully request that you introduce the attached ordinance at the next City Council meeting.

If you have any questions regarding this ordinance, please contact Anthony Bertuca at (312) 744-5506.

Department of Business Affairs and Consumer Protection

City of Chicago

O2015-582

Office of the City Clerk

Document Tracking Sheet

Meeting Date:	1/21/2015
Sponsor(s):	Waguespack (32)
Type:	Ordinance
Title:	Grant(s) of privilege in public way for Elbo Room, The
Committee(s) Assignment:	Committee on Transportation and Public Way

ORDINANCE
THE ELBO ROOM
Acct. No. 36369 - 1
Permit No. 1116402

Be It Ordained by the City Council of the City of Chicago:

SECTION 1. Permission and authority are hereby given and granted to THE ELBO ROOM, upon the terms and subject to the conditions of this ordinance to maintain and use, as now constructed, one (1) Sidewalk Vault(s) under the public right-of-way adjacent to its premises known as 2871 N. Lincoln Ave..

Said Sidewalk Vault(s) at N. Lincoln Ave measure(s):
One (1) at sixty-one (61) feet in length, and twenty-five (25) feet in width for a total of one thousand five hundred twenty-five (1525) square feet. Existing vault is used for storage.

The location of said privilege shall be as shown on prints kept on file with the Department of Business Affairs and Consumer Protection and the Office of the City Clerk.

Said privilege shall be constructed in accordance with plans and specifications approved by the Department of Transportation (Office of Underground Coordination).

This grant of privilege in the public way shall be subject to the provisions of Section 10-28-015 and all other required provisions of the Municipal Code of Chicago.

The grantee shall pay to the City of Chicago as compensation for the privilege #1116402 herein granted the sum of seven hundred ($700.00) per annum in advance.

A 25% penalty will be added for payments received after due date.

The permit holder agrees to hold the City of Chicago harmless for any damage, relocation or replacement costs associated with damage, relocation or removal of private property caused by the City performing work in the public way.

Authority herein given and granted for a period of five (5) years from and after 01/12/2015.

Alderman Scott Waguespack

Scott Waguespack 32nd Ward

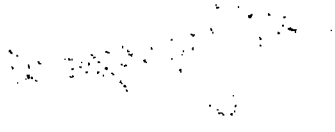

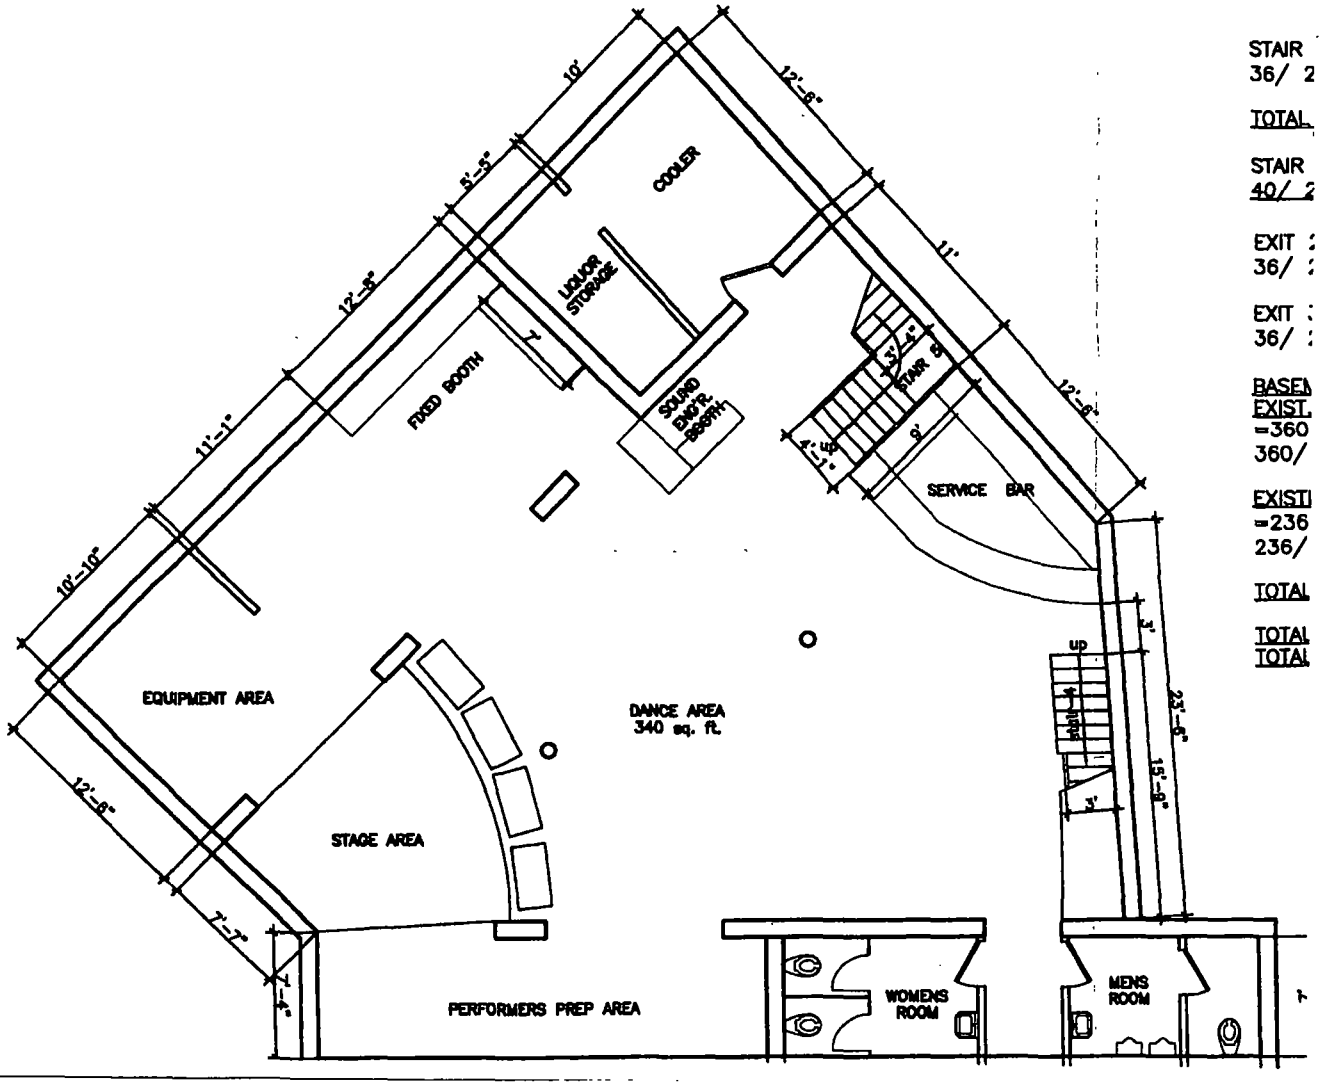

STAIR
36/ 2

TOTAL

STAIR
40/ 2

EXIT
36/

EXIT
36/

BASEM
EXIST.
=360
360/

EXISTI
=236
236/

TOTAL

TOTAL
TOTAL

Department of Business Affairs and Consumer Protection
Small Business Center- Public Way Use Unit
City Hall - 121 N LaSalle Street Room 800 • Chicago, IL 60602
312-74-GOBIZ / 312-744-6249 • (312) 744-1944 (TTY)
http://www.cityofchicago.org/bacp

01/21/2015

Alderman **Scott Waguespack**
Ward # **32**
City of Chicago
City Hall, Room **300**
121 North LaSalle Street
Chicago, Illinois 60602

Re: An ordinance to use and maintain a portion of the public right-of-way for **one (1) sidewalk vault(s)** for **THE ELBO ROOM**, adjacent to the premises known as **2871 N. Lincoln Ave.**.

Dear Alderman **Scott Waguespack**:

The applicant referenced above has requested the use of the public right-of-way for a **sidewalk vault(s)**. An ordinance has been prepared by the Department of Business Affairs and Consumer Protection – Small Business Center - Public Way Use Unit for presentation to the City Council. Because this request was made for properties located in your ward, as approved by you as per the attached, I respectfully request that you introduce the attached ordinance at the next City Council meeting.

If you have any questions regarding this ordinance, please contact Anthony Bertuca at (312) 744-5506.

Department of Business Affairs and Consumer Protection

City of Chicago

O2015-591

Office of the City Clerk

Document Tracking Sheet

Meeting Date:	1/21/2015
Sponsor(s):	Waguespack (32)
Type:	Ordinance
Title:	Grant(s) of privilege in public way for Lakeview Chamber of Commerce - 2968 N Lincoln Ave
Committee(s) Assignment:	Committee on Transportation and Public Way

ORDINANCE
LAKEVIEW CHAMBER OF COMMERCE
Acct. No. 270704 - 8
Permit No. 1116149

Be It Ordained by the City Council of the City of Chicago:

SECTION 1. Permission and authority are hereby given and granted to LAKEVIEW CHAMBER OF COMMERCE, upon the terms and subject to the conditions of this ordinance to maintain and use, as now constructed, one (1) Kiosk(s) on the public right-of-way adjacent to its premises known as 2968 N. Lincoln Ave..

Said Kiosk(s) at N. Lincoln Avenue measure(s):
One (1) at three (3) feet in length, and point four two (.42) feet in width for a total of one point two six (1.26) square feet. Existing kiosk is approximately eight point nine six (8.96) feet in height.

The location of said privilege shall be as shown on prints kept on file with the Department of Business Affairs and Consumer Protection and the Office of the City Clerk.

Said privilege shall be constructed in accordance with plans and specifications approved by the Department of Transportation (Division of Project Development) and Zoning Department - Signs.

This grant of privilege in the public way shall be subject to the provisions of Section 10-28-015 and all other required provisions of the Municipal Code of Chicago.

The grantee shall pay to the City of Chicago as compensation for the privilege #1116149 herein granted the sum of four hundred ($400.00) per annum in advance.

A 25% penalty will be added for payments received after due date.

The permit holder agrees to hold the City of Chicago harmless for any damage, relocation or replacement costs associated with damage, relocation or removal of private property caused by the City performing work in the public way.

Authority herein given and granted for a period of five (5) years from and after 12/16/2014.

Alderman Scott Waguespack

Scott Waguespack 32nd Ward

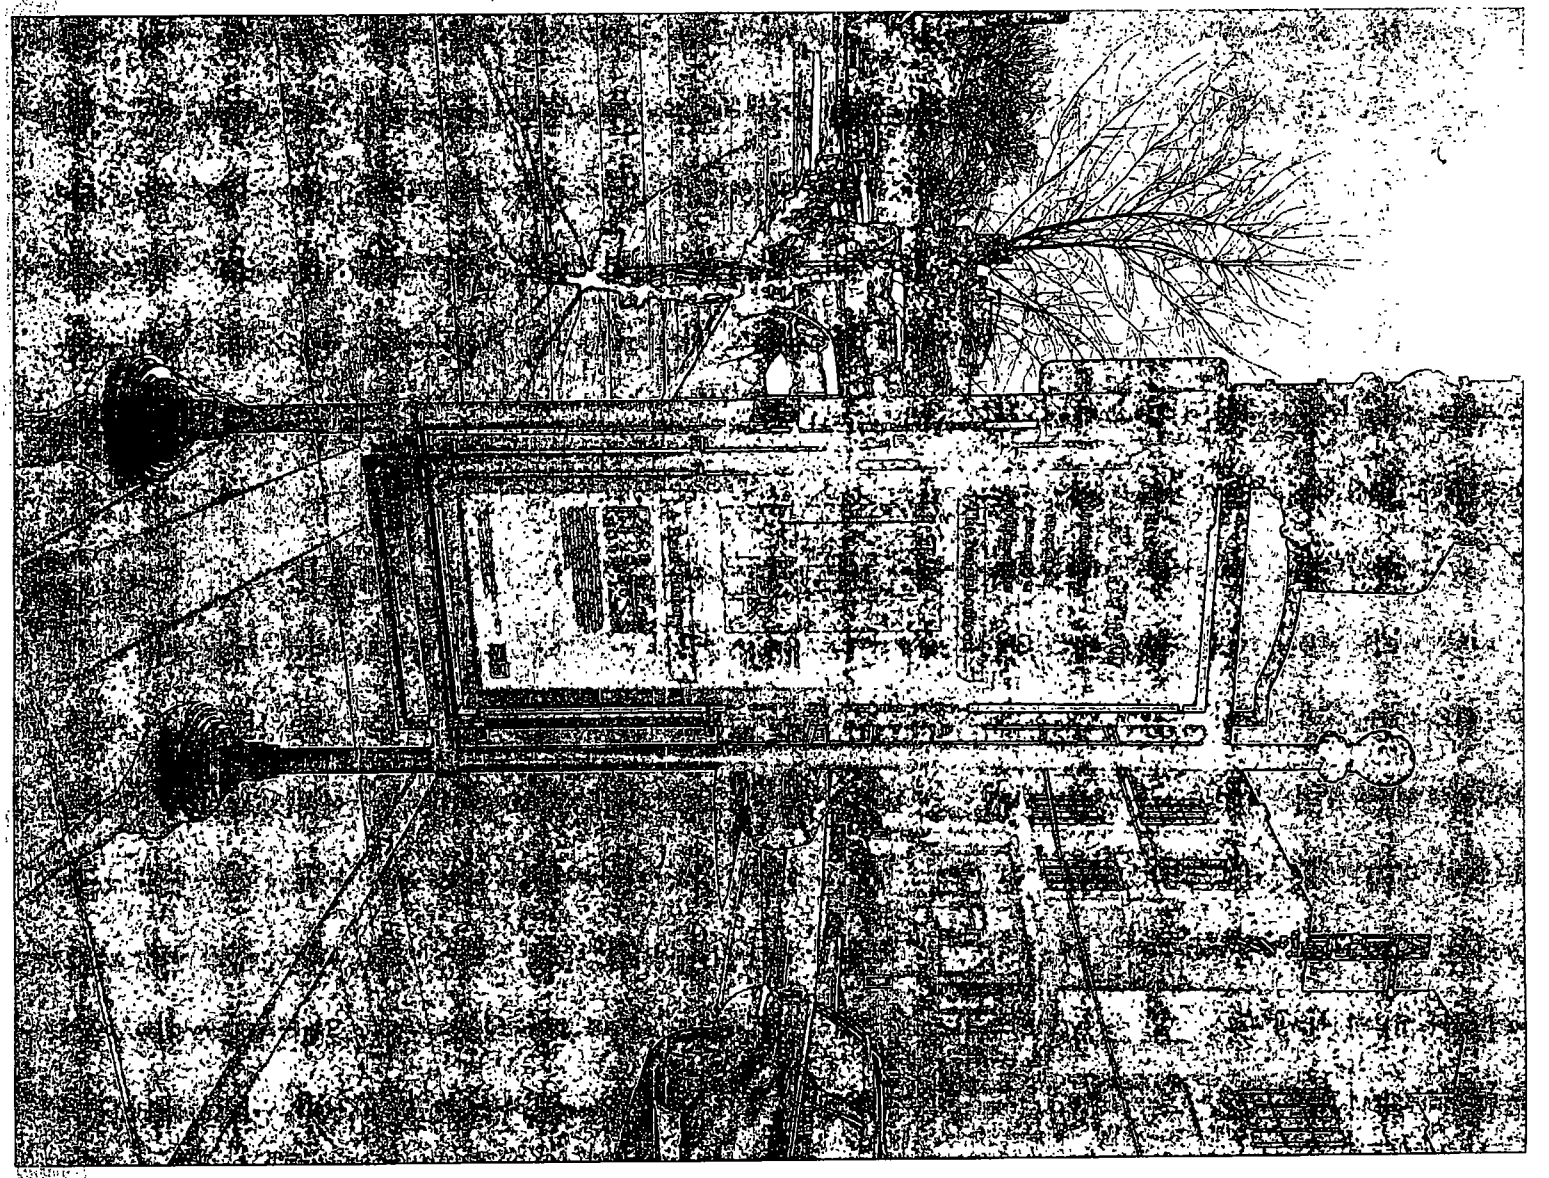

Department of Business Affairs and Consumer Protection
Small Business Center- Public Way Use Unit
City Hall - 121 N. LaSalle Street Room 800 • Chicago, IL 60602
(312)-74-GOBIZ (312-744-6249) • (312) 744-1944 (TTY)
http://www.cityofchicago.org/bacp

01/21/2015

Alderman **Scott Waguespack**
Ward # **32**
City of Chicago
City Hall, Room **300**
121 North LaSalle Street
Chicago, Illinois 60602

Re: An ordinance to use and maintain a portion of the public right-of-way for **one (1) kiosk(s)** for **LAKEVIEW CHAMBER OF COMMERCE**, adjacent to the premises known as **2968 N. Lincoln Ave.**.

Dear Alderman **Scott Waguespack**:

The applicant referenced above has requested the use of the public right-of-way for a **kiosk(s)**. An ordinance has been prepared by the Department of Business Affairs and Consumer Protection – Small Business Center - Public Way Use Unit for presentation to the City Council. Because this request was made for properties located in your ward, as approved by you as per the attached, I respectfully request that you introduce the attached ordinance at the next City Council meeting.

If you have any questions regarding this ordinance, please contact Anthony Bertuca at (312) 744-5506.

Department of Business Affairs and Consumer Protection

City of Chicago

O2015-596

Office of the City Clerk

Document Tracking Sheet

Meeting Date:	1/21/2015
Sponsor(s):	Waguespack (32)
Type:	Ordinance
Title:	Grant(s) of privilege in public way for Lakeview Chamber of Commerce - 3301 N Lincoln Ave
Committee(s) Assignment:	Committee on Transportation and Public Way

ORDINANCE
LAKEVIEW CHAMBER OF COMMERCE
Acct. No. 270704 - 6
Permit No. 1116148

Be It Ordained by the City Council of the City of Chicago:

SECTION 1. Permission and authority are hereby given and granted to LAKEVIEW CHAMBER OF COMMERCE, upon the terms and subject to the conditions of this ordinance to maintain and use, as now constructed, one (1) Kiosk(s) on the public right-of-way adjacent to its premises known as 3301 N. Lincoln Ave..

Said Kiosk(s) at N. Lincoln Avenue measure(s):

One (1) at three (3) feet in length, and point four two (.42) feet in width for a total of one point two six (1.26) square feet. Existing kiosk is approximately eight point nine six (8.96) feet in height.

The location of said privilege shall be as shown on prints kept on file with the Department of Business Affairs and Consumer Protection and the Office of the City Clerk.

Said privilege shall be constructed in accordance with plans and specifications approved by the Department of Transportation (Division of Project Development) and Zoning Department - Signs.

This grant of privilege in the public way shall be subject to the provisions of Section 10-28-015 and all other required provisions of the Municipal Code of Chicago.

The grantee shall pay to the City of Chicago as compensation for the privilege #1116148 herein granted the sum of four hundred ($400.00) per annum in advance.

A 25% penalty will be added for payments received after due date.

The permit holder agrees to hold the City of Chicago harmless for any damage, relocation or replacement costs associated with damage, relocation or removal of private property caused by the City performing work in the public way.

Authority herein given and granted for a period of five (5) years from and after 12/16/2014.

Alderman Scott Waguespack

Scott Waguespack 32nd Ward

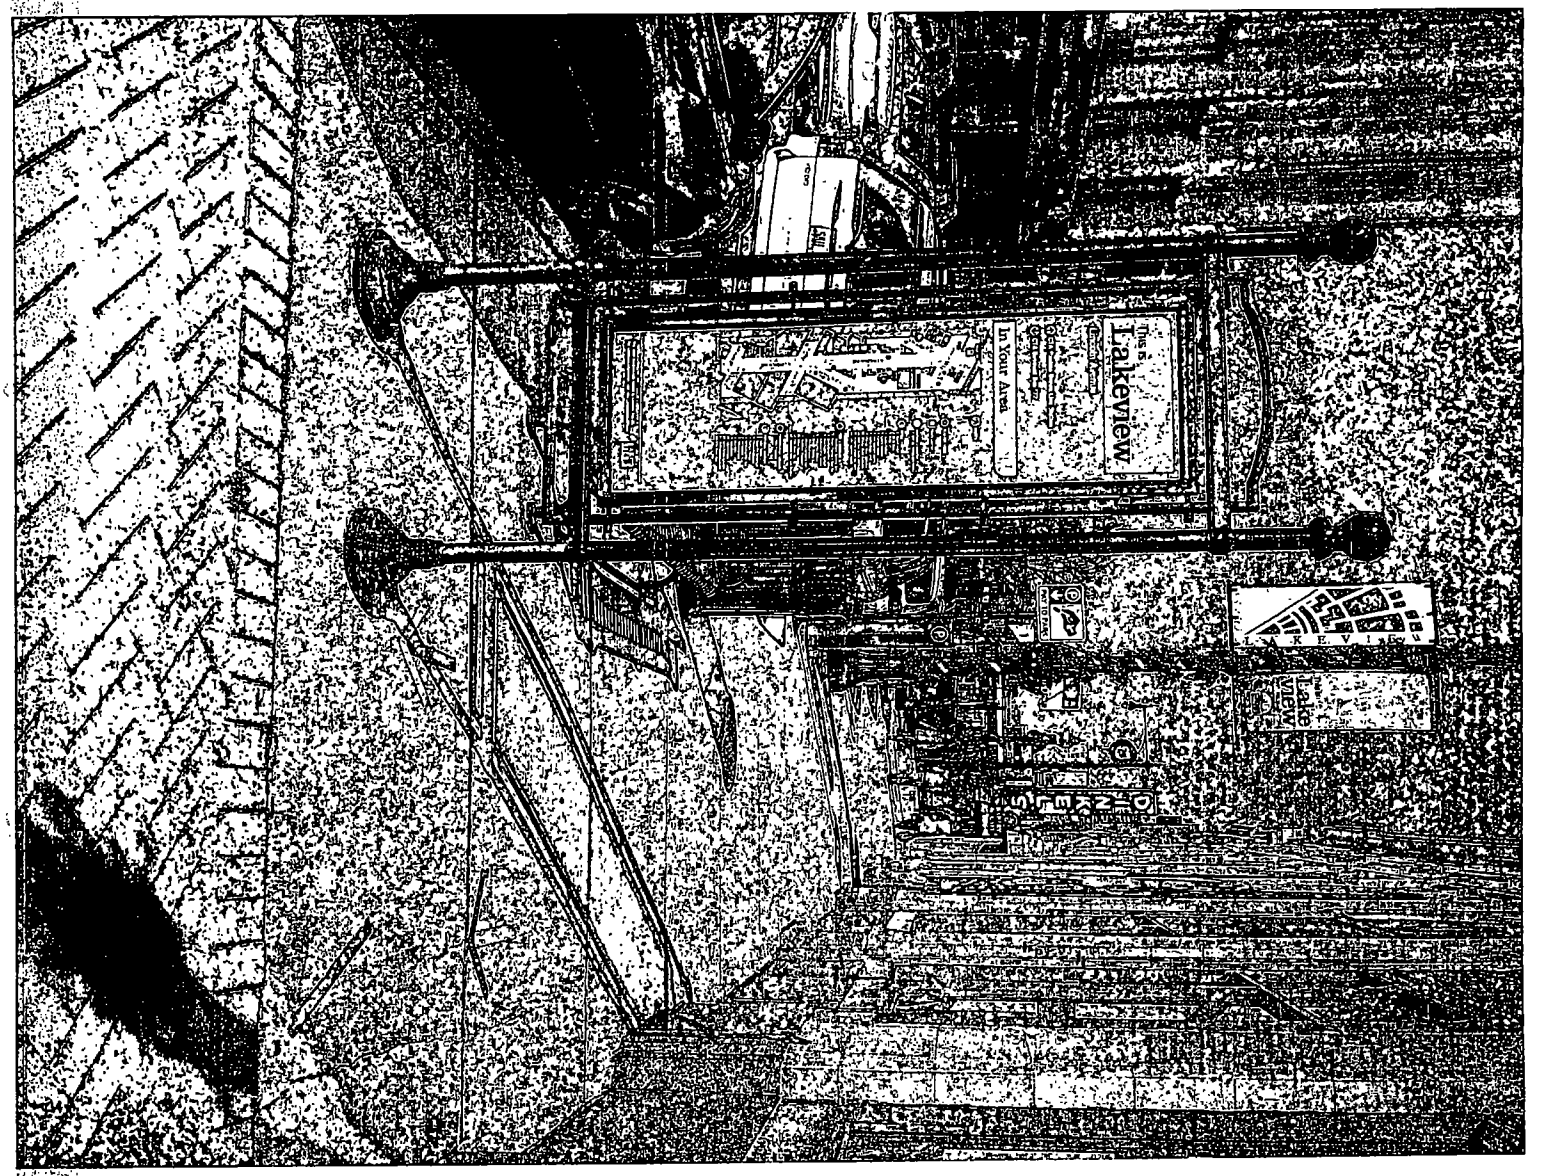
This is
Lakeview
In Your Area
Lake
View
REVIEW

Department of Business Affairs and Consumer Protection
Small Business Center- Public Way Use Unit
City Hall- 121 N. LaSalle Street Room 800 • Chicago, IL 60602
(312)-74-GOBIZ (312-744-6249) • (312) 744-1944 (TTY)
http://www.cityofchicago.org/bacp

01/21/2015

Alderman **Scott Waguespack**
Ward # **32**
City of Chicago
City Hall, Room **300**
121 North LaSalle Street
Chicago, Illinois 60602

Re: An ordinance to use and maintain a portion of the public right-of-way for **one (1) kiosk(s)** for **LAKEVIEW CHAMBER OF COMMERCE**, adjacent to the premises known as **3301 N. Lincoln Ave.**.

Dear Alderman **Scott Waguespack**:

The applicant referenced above has requested the use of the public right-of-way for a **kiosk(s)**. An ordinance has been prepared by the Department of Business Affairs and Consumer Protection – Small Business Center - Public Way Use Unit for presentation to the City Council. Because this request was made for properties located in your ward, as approved by you as per the attached, I respectfully request that you introduce the attached ordinance at the next City Council meeting.

If you have any questions regarding this ordinance, please contact Anthony Bertuca at (312) 744-5506.

Department of Business Affairs and Consumer Protection

City of Chicago

O2015-602

Office of the City Clerk

Document Tracking Sheet

Meeting Date:	1/21/2015
Sponsor(s):	Waguespack (32)
Type:	Ordinance
Title:	Grant(s) of privilege in public way for Lakeview Chamber of Commerce - 3400 N Lincoln Ave
Committee(s) Assignment:	Committee on Transportation and Public Way

ORDINANCE
LAKEVIEW CHAMBER OF COMMERCE
Acct. No. 270704 - 5
Permit No. 1116147

Be It Ordained by the City Council of the City of Chicago:

SECTION 1. Permission and authority are hereby given and granted to LAKEVIEW CHAMBER OF COMMERCE, upon the terms and subject to the conditions of this ordinance to maintain and use, as now constructed, one (1) Kiosk(s) on the public right-of-way adjacent to its premises known as 3400 N. Lincoln Ave..

Said Kiosk(s) at N. Lincoln Avenue measure(s):

One (1) at three (3) feet in length, and point four two (.42) feet in width for a total of one point two six (1.26) square feet. Existing kiosk is approximately eight point nine six (8.96) feet in height.

The location of said privilege shall be as shown on prints kept on file with the Department of Business Affairs and Consumer Protection and the Office of the City Clerk.

Said privilege shall be constructed in accordance with plans and specifications approved by the Department of Transportation (Division of Project Development) and Zoning Department - Signs.

This grant of privilege in the public way shall be subject to the provisions of Section 10-28-015 and all other required provisions of the Municipal Code of Chicago.

The grantee shall pay to the City of Chicago as compensation for the privilege #1116147 herein granted the sum of four hundred ($400.00) per annum in advance.

A 25% penalty will be added for payments received after due date.

The permit holder agrees to hold the City of Chicago harmless for any damage, relocation or replacement costs associated with damage, relocation or removal of private property caused by the City performing work in the public way.

Authority herein given and granted for a period of five (5) years from and after 12/16/2014.

Alderman _____

Scott Waguespack 32nd Ward

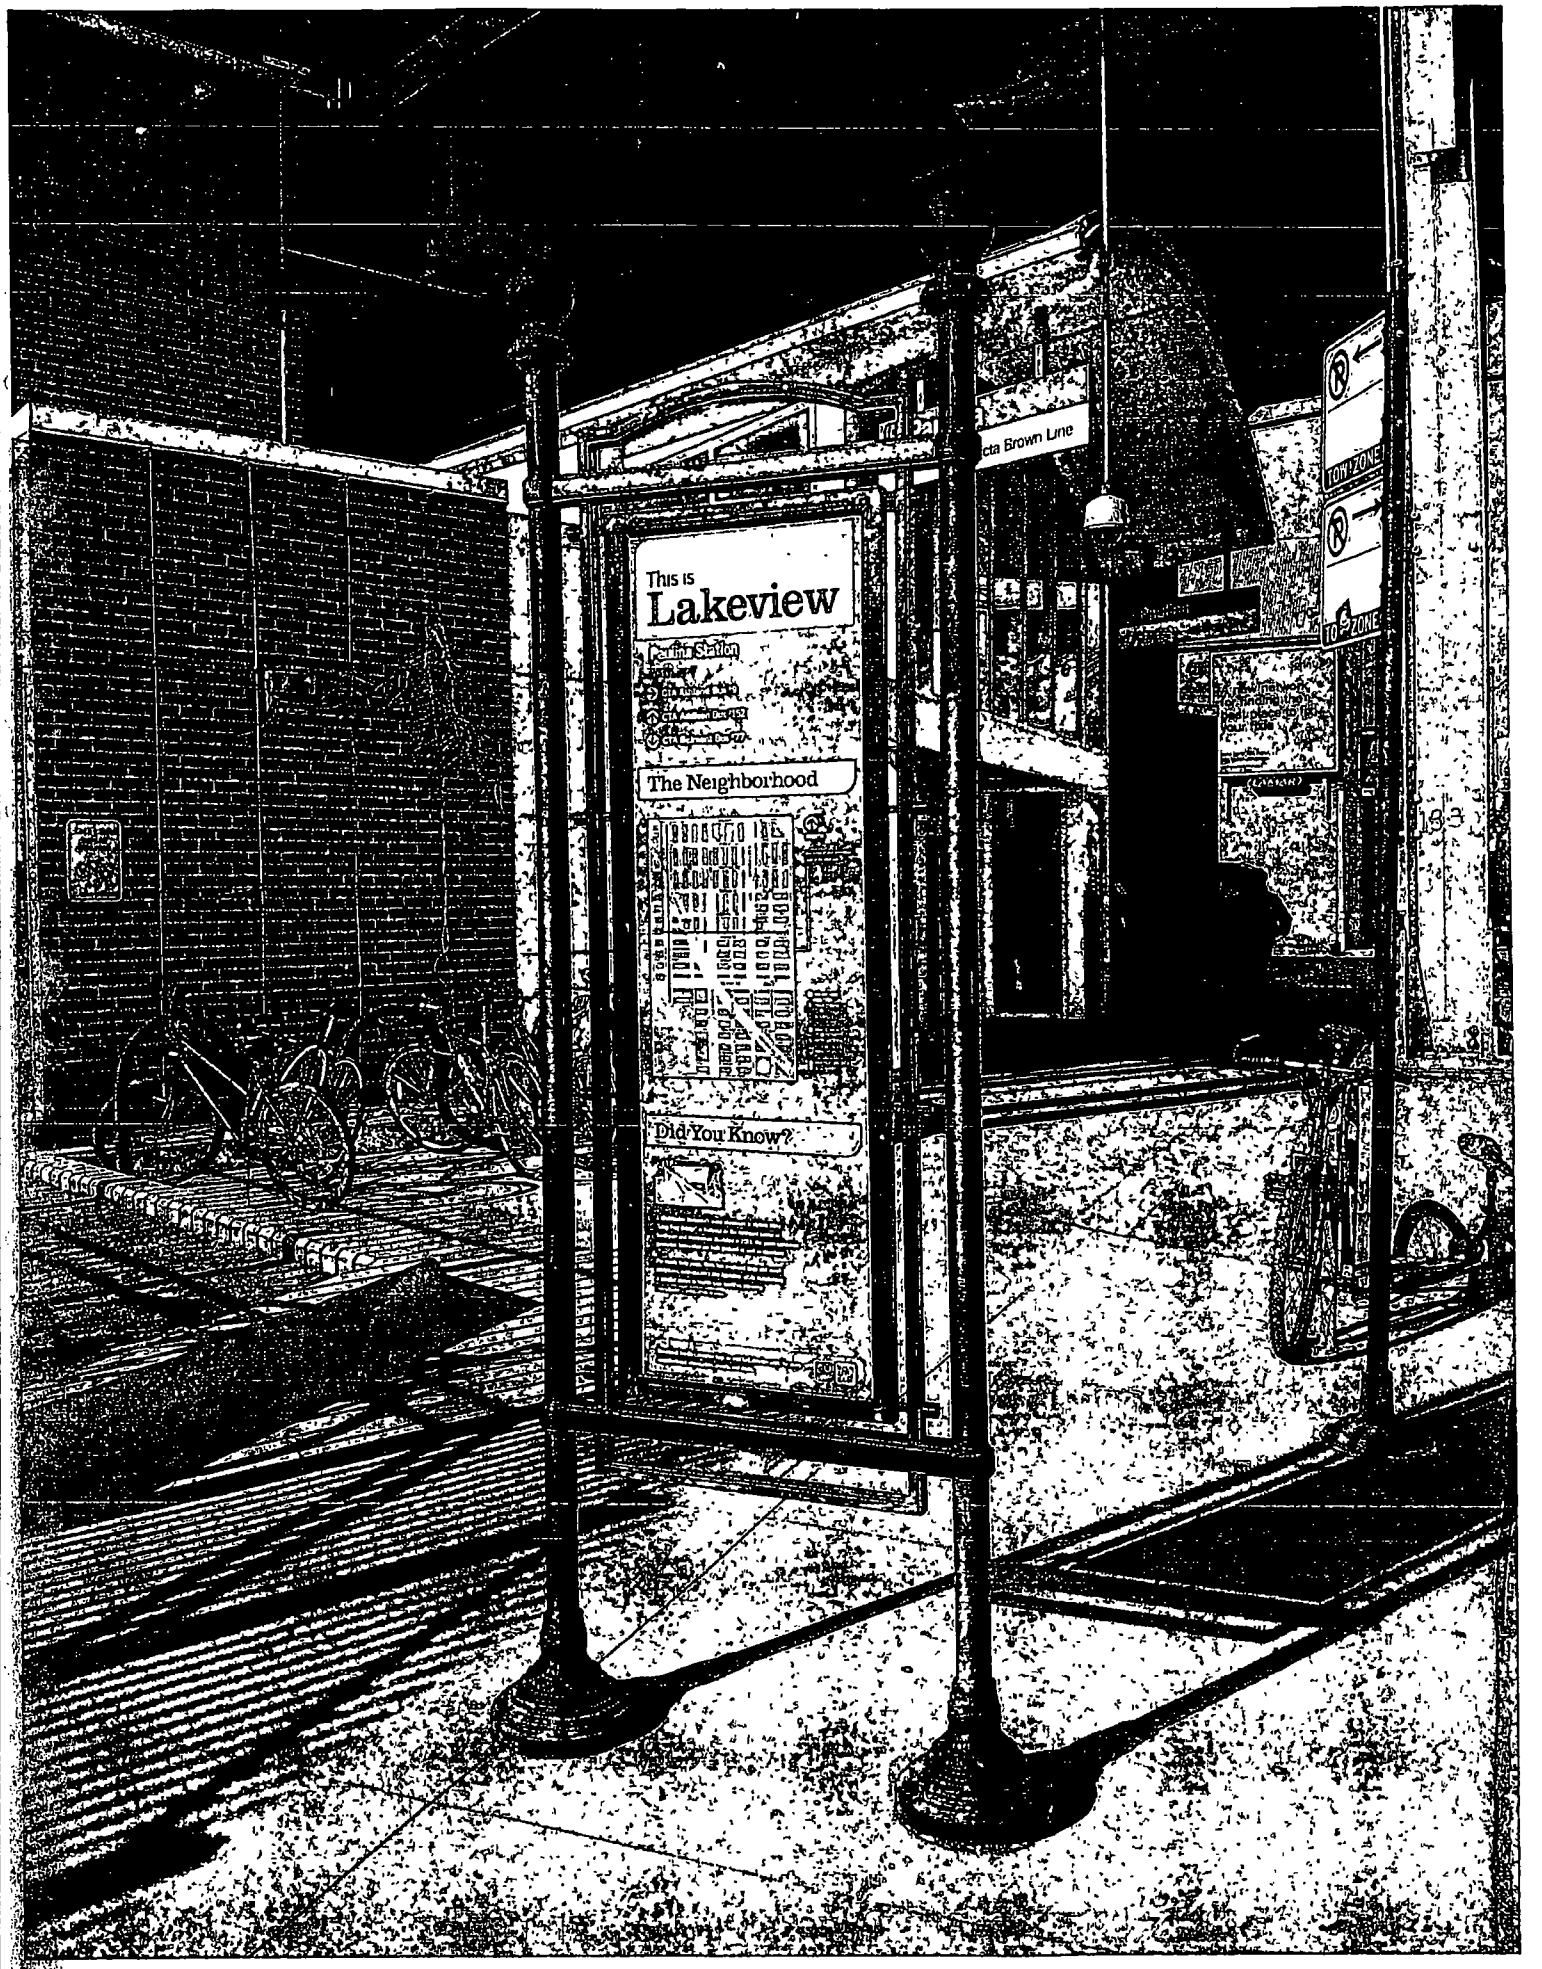
This is
Lakeview
The Neighborhood
Did You Know?
eta Brown Line
TO I ZONE
TO 2 ZONE

Department of Business Affairs and Consumer Protection
Small Business Center- Public Way Use Unit
City Hall- 121 N. LaSalle Street Room 800 • Chicago, IL 60602
(312)-74-GOBIZ (312-744-6249) • (312) 744-1944 (TTY)
http://www.cityofchicago.org/bacp

01/21/2015

Alderman **Scott Waguespack**
Ward # **32**
City of Chicago
City Hall, Room **300**
121 North LaSalle Street
Chicago, Illinois 60602

Re: An ordinance to use and maintain a portion of the public right-of-way for **one (1) kiosk(s)** for **LAKEVIEW CHAMBER OF COMMERCE**, adjacent to the premises known as **3400 N. Lincoln Ave.**.

Dear Alderman **Scott Waguespack**:

The applicant referenced above has requested the use of the public right-of-way for a **kiosk(s)**. An ordinance has been prepared by the Department of Business Affairs and Consumer Protection – Small Business Center - Public Way Use Unit for presentation to the City Council. Because this request was made for properties located in your ward, as approved by you as per the attached, I respectfully request that you introduce the attached ordinance at the next City Council meeting.

If you have any questions regarding this ordinance, please contact Anthony Bertuca at (312) 744-5506.

Department of Business Affairs and Consumer Protection

City of Chicago

O2015-609

Office of the City Clerk

Document Tracking Sheet

Meeting Date:	1/21/2015
Sponsor(s):	Waguespack (32)
Type:	Ordinance
Title:	Grant(s) of privilege in public way for Lakeview Chamber of Commerce - 3550 N Lincoln Ave
Committee(s) Assignment:	Committee on Transportation and Public Way

ORDINANCE
LAKEVIEW CHAMBER OF COMMERCE
Acct. No. 270704 - 4
Permit No. 1116151

Be It Ordained by the City Council of the City of Chicago:

SECTION 1. Permission and authority are hereby given and granted to LAKEVIEW CHAMBER OF COMMERCE, upon the terms and subject to the conditions of this ordinance to maintain and use, as now constructed, one (1) Kiosks) on the public right-of-way adjacent to its premises known as 3550 N. Lincoln Ave..

Said Kiosk(s) at N. Lincoln Avenue measure(s):
One (1) at three (3) feet in length, and point four two (.42) feet in width for a total of one point two six (1.26) square feet. Existing kiosk is approximately eight point nine six (8.96) feet in height.

The location of said privilege shall be as shown on prints kept on file with the Department of Business Affairs and Consumer Protection and the Office of the City Clerk.

Said privilege shall be constructed in accordance with plans and specifications approved by the Department of Transportation (Division of Project Development) and Zoning Department - Signs.

This grant of privilege in the public way shall be subject to the provisions of Section 10-28-015 and all other required provisions of the Municipal Code of Chicago.

The grantee shall pay to the City of Chicago as compensation for the privilege #1116151 herein granted the sum of four hundred ($400.00) per annum in advance.

A 25% penalty will be added for payments received after due date.

The permit holder agrees to hold the City of Chicago harmless for any damage, relocation or replacement costs associated with damage, relocation or removal of private property caused by the City performing work in the public way.

Authority herein given and granted for a period of five (5) years from and after 12/16/2014.

Alderman Scott Waguespack

Scott Waguespack 32nd Ward

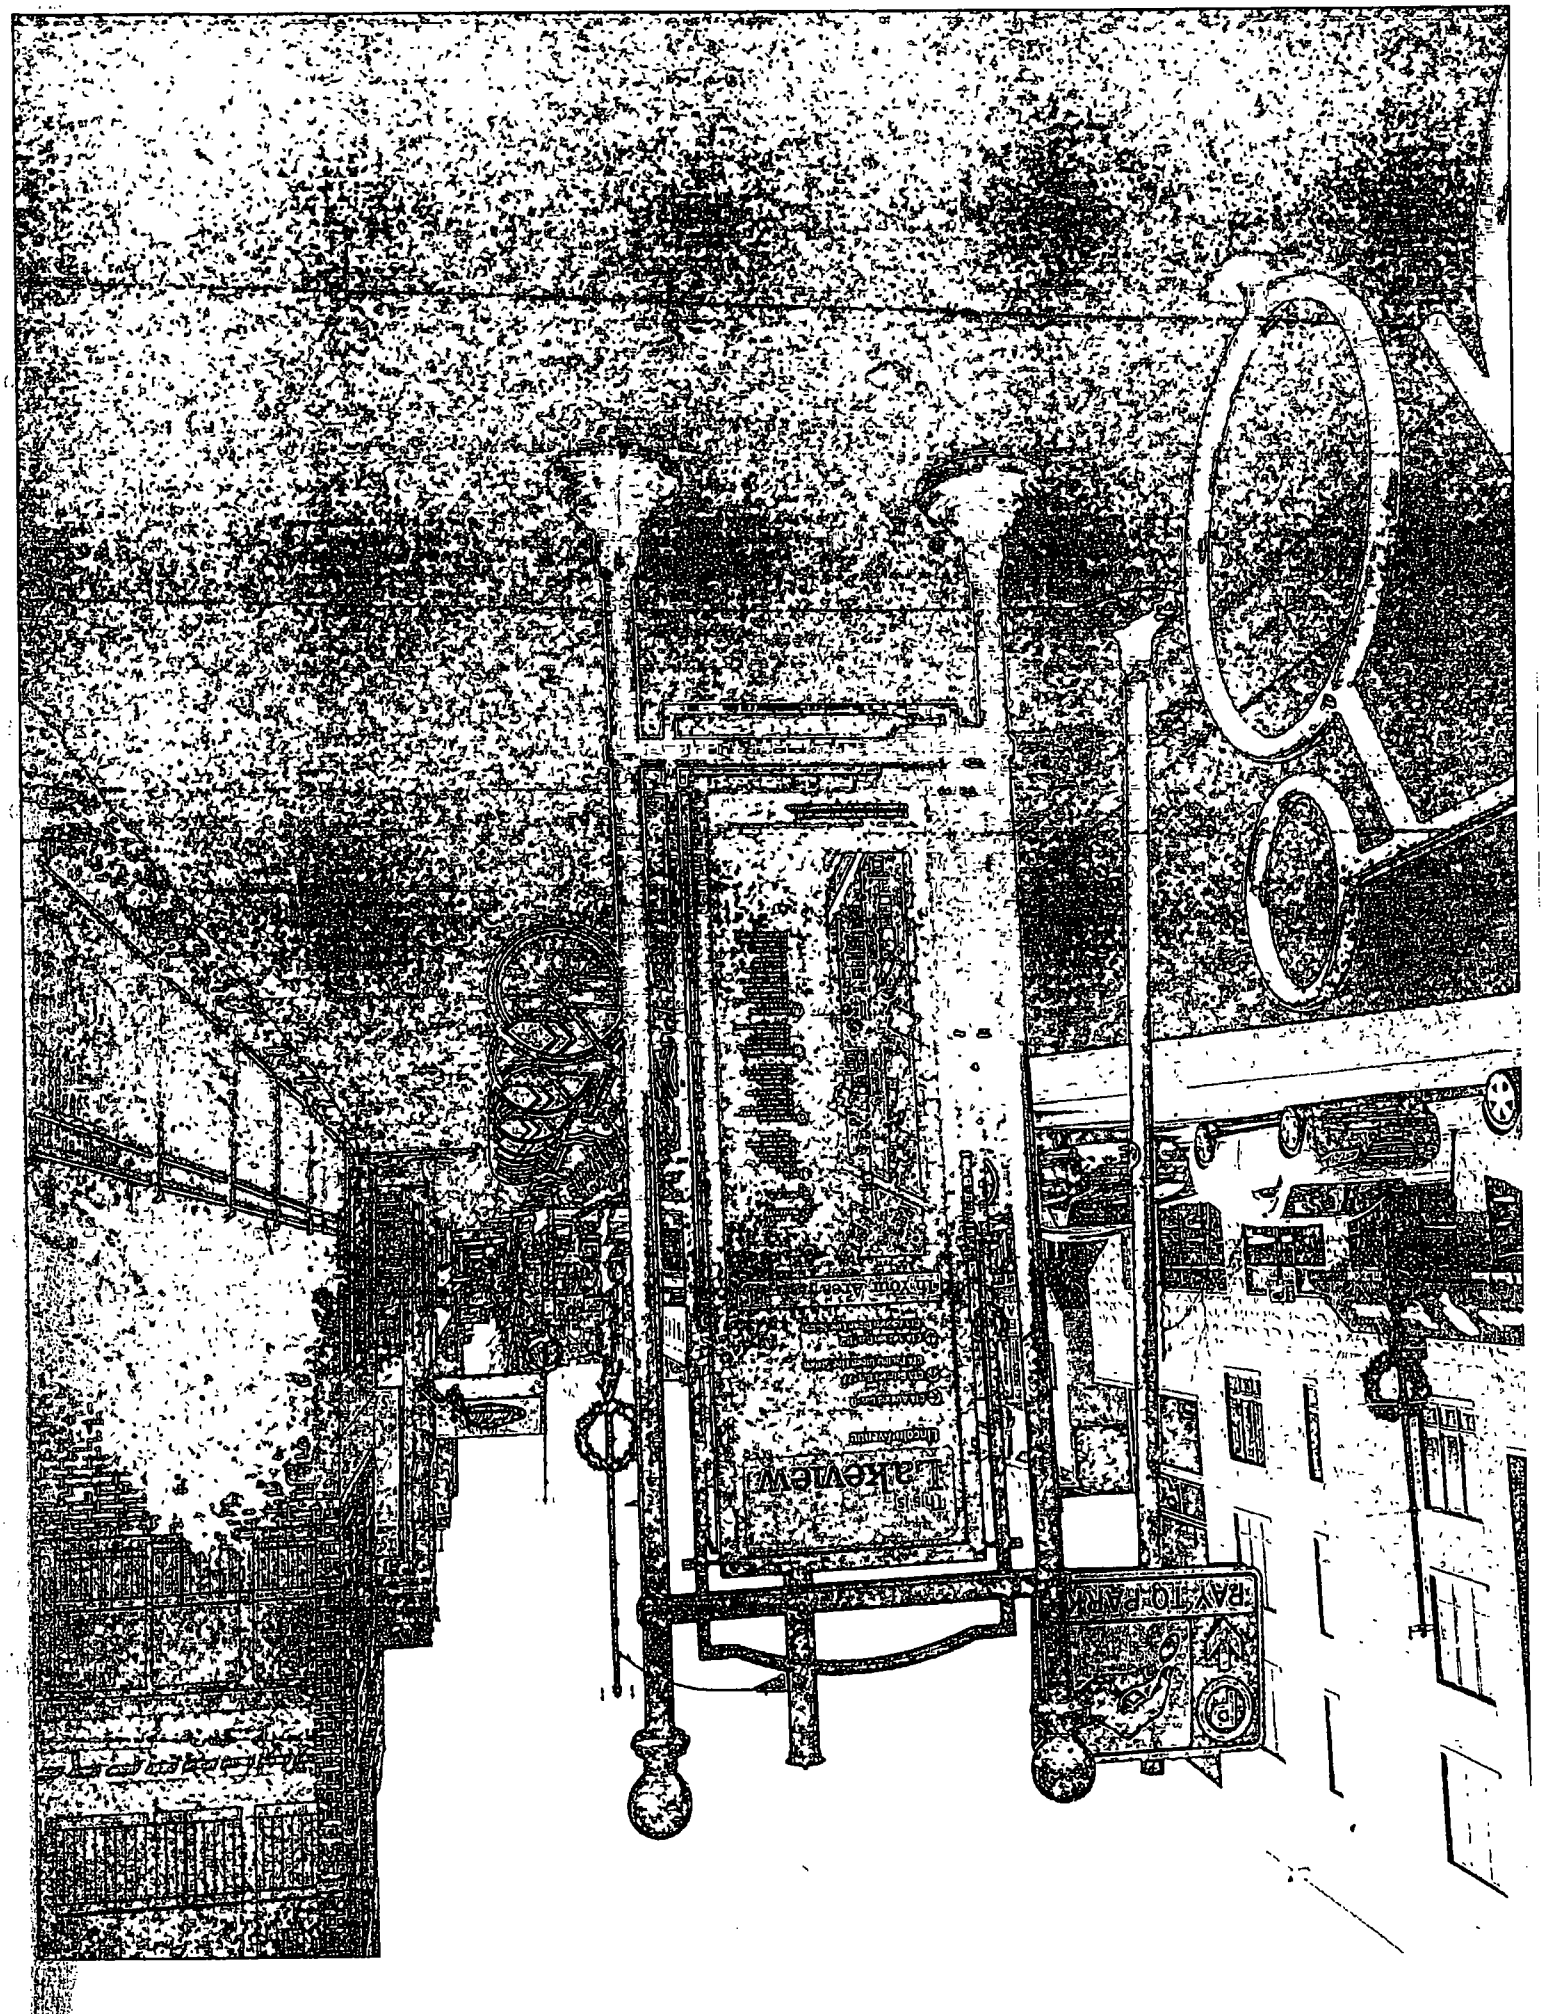
PAY TO PARK

Department of Business Affairs and Consumer Protection
Small Business Center- Public Way Use Unit
City Hall- 121 N. LaSalle Street Room 800 • Chicago, IL 60602
(312)-74-GOBIZ (312-744-6249) • (312) 744-1944 (TTY)
http //www.cityofchicago org/bacp

01/21/2015

Alderman **Scott Waguespack**
Ward # **32**
City of Chicago
City Hall, Room **300**
121 North LaSalle Street
Chicago, Illinois 60602

Re: An ordinance to use and maintain a portion of the public right-of-way for **one (1) kiosk(s)** for **LAKEVIEW CHAMBER OF COMMERCE**, adjacent to the premises known as **3550 N. Lincoln Ave.**.

Dear Alderman **Scott Waguespack**:

The applicant referenced above has requested the use of the public right-of-way for a **kiosk(s)**. An ordinance has been prepared by the Department of Business Affairs and Consumer Protection – Small Business Center - Public Way Use Unit for presentation to the City Council. Because this request was made for properties located in your ward, as approved by you as per the attached, I respectfully request that you introduce the attached ordinance at the next City Council meeting.

If you have any questions regarding this ordinance, please contact Anthony Bertuca at (312) 744-5506.

Department of Business Affairs and Consumer Protection

City of Chicago

O2015-617

Office of the City Clerk

Document Tracking Sheet

Meeting Date:	1/21/2015
Sponsor(s):	Waguespack (32)
Type:	Ordinance
Title:	Grant(s) of privilege in public way for Papa John's Pizza
Committee(s) Assignment:	Committee on Transportation and Public Way

ORDINANCE
PAPA JOHN'S PIZZA
Acct. No. 391523 - 7
Permit No. 1116494

Be It Ordained by the City Council of the City of Chicago:

SECTION 1. Permission and authority are hereby given and granted to PAPA JOHN'S PIZZA, upon the terms and subject to the conditions of this ordinance to construct, install, maintain and use three (3) Light Fixture(s) projecting over the public right-of-way adjacent to its premises known as 907 N. Damen Ave..

Said Light Fixture(s) at N. Damen Avenue measure(s):
Three (3) at one (1) foot in length, one (1) foot in width and thirteen (13) feet above grade level.

The location of said privilege shall be as shown on prints kept on file with the Department of Business Affairs and Consumer Protection and the Office of the City Clerk.

Said privilege shall be constructed in accordance with plans and specifications approved by the Department of Transportation (Division of Project Development).

This grant of privilege in the public way shall be subject to the provisions of Section 10-28-015 and all other required provisions of the Municipal Code of Chicago.

The grantee shall pay to the City of Chicago as compensation for the privilege #1116494 herein granted the sum of seventy-five ($75.00) per annum in advance.

A 25% penalty will be added for payments received after due date.

The permit holder agrees to hold the City of Chicago harmless for any damage, relocation or replacement costs associated with damage, relocation or removal of private property caused by the City performing work in the public way.

Authority herein given and granted for a period of five (5) years from and after Date of Passage.

Alderman Scott Waguespack

Scott Waguespack 32nd Ward

Side view

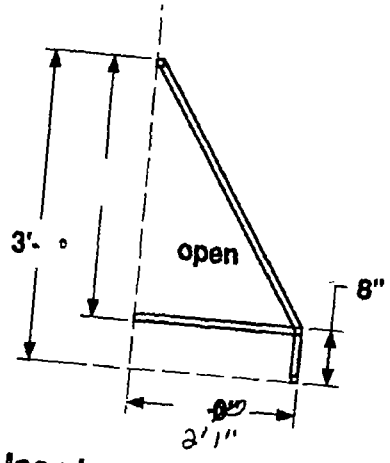

Notes:
- --alum staple frames (2)
- --welded construction
- --tubing as noted – 1 inch
- --silver frame finish

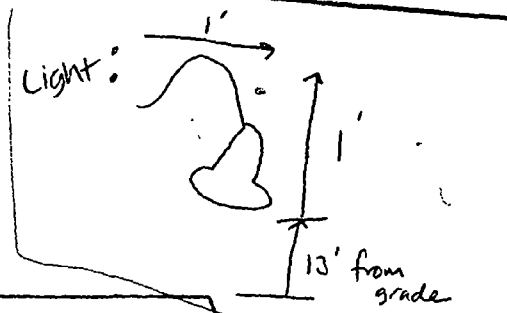

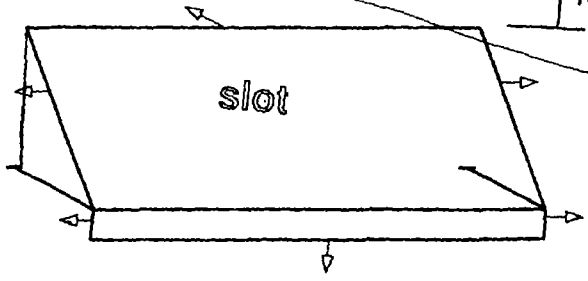

Iso view , N101 / N102

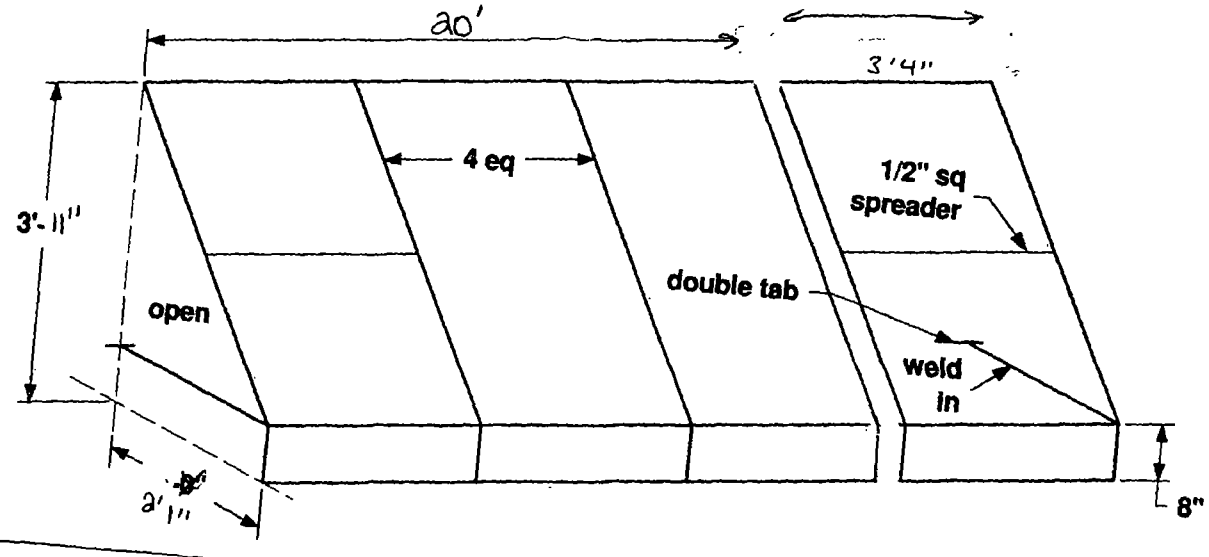

Department of Business Affairs and Consumer Protection
Small Business Center - Public Way Use Unit
City Hall - 121 N LaSalle Street, Room 800 • Chicago, IL 60602
312-74-GOBIZ / 312-744-6249 • (312) 744-1944 (TTY)
http://www.cityofchicago.org/bacp

01/21/2015

Alderman **Scott Waguespack**
Ward # **32**
City of Chicago
City Hall, Room **300**
121 North LaSalle Street
Chicago, Illinois 60602

Re: An ordinance to use and maintain a portion of the public right-of-way for **three (3) light fixture(s)** for **PAPA JOHN'S PIZZA**, adjacent to the premises known as **907 N. Damen Ave.**.

Dear Alderman **Scott Waguespack**:

The applicant referenced above has requested the use of the public right-of-way for a **light fixture(s)**. An ordinance has been prepared by the Department of Business Affairs and Consumer Protection – Small Business Center - Public Way Use Unit for presentation to the City Council. Because this request was made for properties located in your ward, as approved by you as per the attached, I respectfully request that you introduce the attached ordinance at the next City Council meeting.

If you have any questions regarding this ordinance, please contact Anthony Bertuca at (312) 744-5506.

Department of Business Affairs and Consumer Protection

City of Chicago

O2015-624

Office of the City Clerk

Document Tracking Sheet

Meeting Date:	1/21/2015
Sponsor(s):	Waguespack (32)
Type:	Ordinance
Title:	Grant(s) of privilege in public way for Regal Lofts Condo Assn. - balconies
Committee(s) Assignment:	Committee on Transportation and Public Way

ORDINANCE
REGAL LOFTS CONDOMINIUM ASSOCIATION
Acct. No. 347579 - 1
Permit No. 1116263

Be It Ordained by the City Council of the City of Chicago:

SECTION 1. Permission and authority are hereby given and granted to REGAL LOFTS CONDOMINIUM ASSOCIATION, upon the terms and subject to the conditions of this ordinance to maintain and use, as now constructed, twenty-four (24) Balcony(s) projecting over the public right-of-way adjacent to its premises known as 1735 W. Diversey Pkwy..

Said Balcony(s) at W. DIVERSEY measure(s):
Four (4) at eleven point five (11.5) feet in length, and five (5) feet in width for a total of two hundred thirty (230) square feet.
Four (4) at eleven point five (11.5) feet in length, and five (5) feet in width for a total of two hundred thirty (230) square feet.
Four (4) at eleven point five (11.5) feet in length, and five (5) feet in width for a total of two hundred thirty (230) square feet.
Four (4) at eleven point five (11.5) feet in length, and five (5) feet in width for a total of two hundred thirty (230) square feet.
Four (4) at eleven point five (11.5) feet in length, and five (5) feet in width for a total of two hundred thirty (230) square feet.
Four (4) at eleven point five (11.5) feet in length, and five (5) feet in width for a total of two hundred thirty (230) square feet.

The location of said privilege shall be as shown on prints kept on file with the Department of Business Affairs and Consumer Protection and the Office of the City Clerk.

Said privilege shall be constructed in accordance with plans and specifications approved by the Department of Planning and Development and Department of Transportation (Division of Project Development).

This grant of privilege in the public way shall be subject to the provisions of Section 10-28-015 and all other required provisions of the Municipal Code of Chicago.

The grantee shall pay to the City of Chicago as compensation for the privilege #1116263 herein granted the sum of one thousand eight hundred ($1,800.00) per annum in advance.

A 25% penalty will be added for payments received after due date.

The permit holder agrees to hold the City of Chicago harmless for any damage, relocation or replacement costs associated with damage, relocation or removal of private property caused by the City performing work in the public way.

Authority herein given and granted for a period of five (5) years from and after 11/18/2014.

Alderman Scott Waguespack

Scott Waguespack 32nd Ward

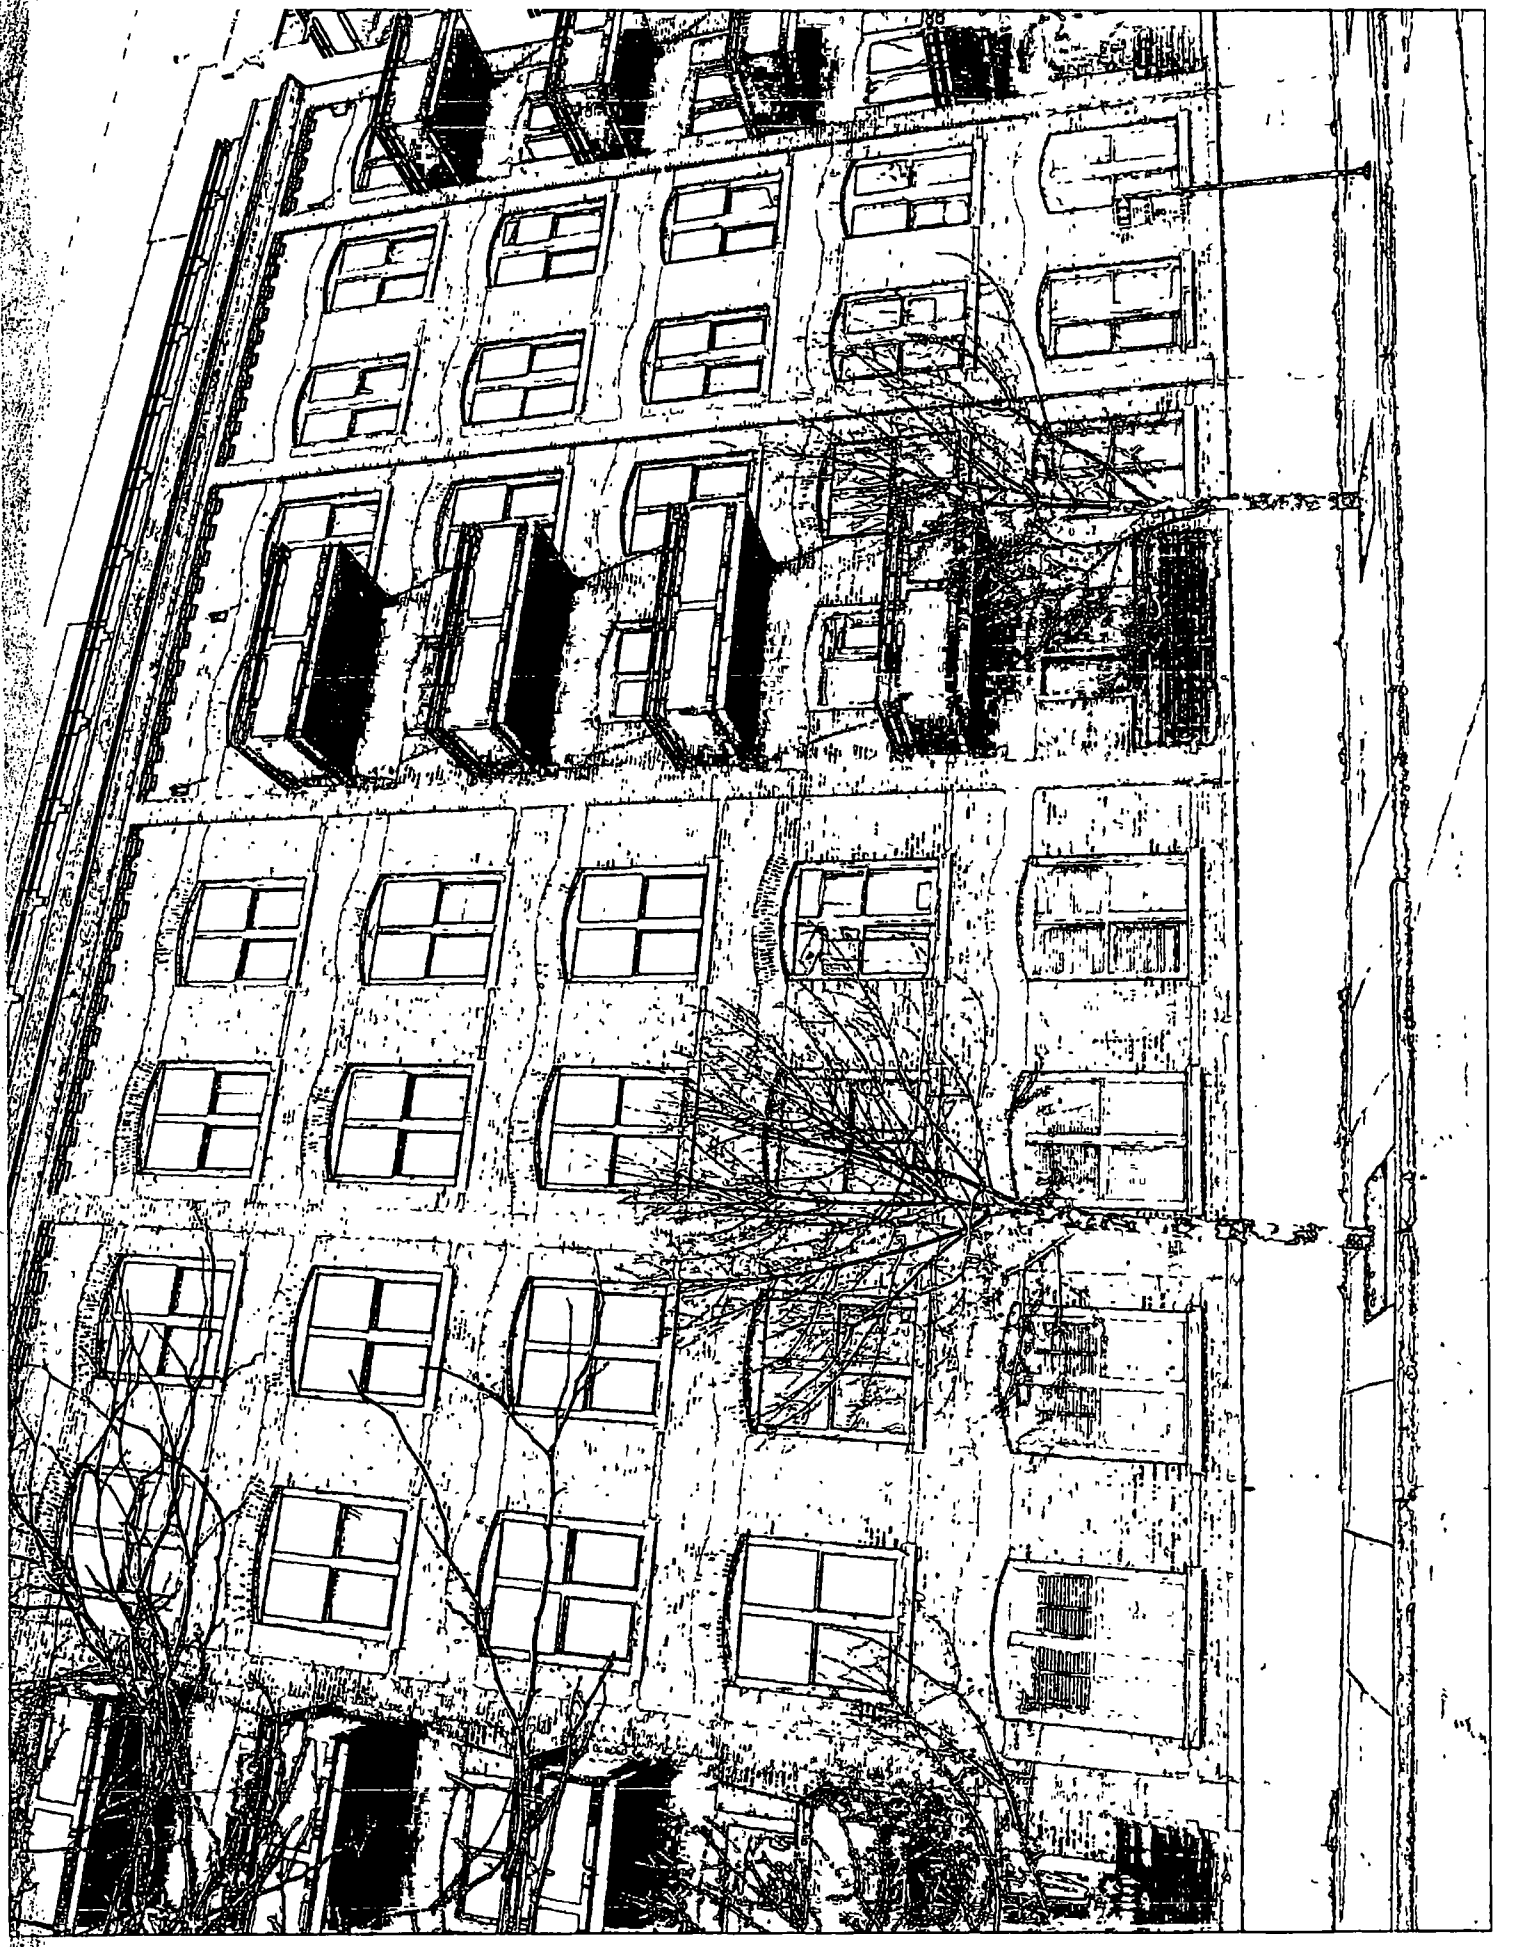

Department of Business Affairs and Consumer Protection
Small Business Center- Public Way Use Unit
City Hall - 121 N. LaSalle Street Room 800 • Chicago, IL 60602
(312)-74-GOBIZ (312-744-6249) • (312) 744-1944 (TTY)
http://www.cityofchicago.org/bacp

01/21/2015

Alderman **Scott Waguespack**
Ward # **32**
City of Chicago
City Hall, Room **300**
121 North LaSalle Street
Chicago, Illinois 60602

Re: An ordinance to use and maintain a portion of the public right-of-way for **twenty-four (24) balcony(ies)** for **REGAL LOFTS CONDOMINIUM ASSOCIATION**, adjacent to the premises known as **1735 W. Diversey Pkwy.**.

Dear Alderman **Scott Waguespack**:

The applicant referenced above has requested the use of the public right-of-way for **balcony(ies)**. An ordinance has been prepared by the Department of Business Affairs and Consumer Protection – Small Business Center - Public Way Use Unit for presentation to the City Council. Because this request was made for properties located in your ward, as approved by you as per the attached, I respectfully request that you introduce the attached ordinance at the next City Council meeting.

If you have any questions regarding this ordinance, please contact Anthony Bertuca at (312) 744-5506.

Department of Business Affairs and Consumer Protection

City of Chicago

O2015-628

Office of the City Clerk

Document Tracking Sheet

Meeting Date:	1/21/2015
Sponsor(s):	Waguespack (32)
Type:	Ordinance
Title:	Grant(s) of privilege in public way for Regal Lofts Condo Assn. - guardrails
Committee(s) Assignment:	Committee on Transportation and Public Way

ORDINANCE
REGAL LOFTS CONDOMINIUM ASSOCIATION
Acct. No. 347579 - 1
Permit No. 1116261

Be It Ordained by the City Council of the City of Chicago:

SECTION 1. Permission and authority are hereby given and granted to REGAL LOFTS CONDOMINIUM ASSOCIATION, upon the terms and subject to the conditions of this ordinance to maintain and use, as now constructed, six (6) Guardrail(s) over the public right-of-way adjacent to its premises known as 1735 W. Diversey Pkwy..

Said Guardrail(s) at W. Diversey Pkwy measure(s):

Two (2) at eleven point five (11.5) feet in length, and point five (.5) feet in width for a total of eleven point five (11.5) square feet. Existing guardrails are approximately four (4) feet above grade level.

Two (2) at eleven point five (11.5) feet in length, and point five (.5) feet in width for a total of eleven point five (11.5) square feet. Existing guardrails are approximately five (5) feet above grade level.

Two (2) at eleven point five (11.5) feet in length, and point five (.5) feet in width for a total of eleven point five (11.5) square feet. Existing guardrails are approximately three (3) feet above grade level.

The location of said privilege shall be as shown on prints kept on file with the Department of Business Affairs and Consumer Protection and the Office of the City Clerk.

Said privilege shall be constructed in accordance with plans and specifications approved by the Department of Planning and Development and Department of Transportation (Division of Project Development).

This grant of privilege in the public way shall be subject to the provisions of Section 10-28-015 and all other required provisions of the Municipal Code of Chicago.

The grantee shall pay to the City of Chicago as compensation for the privilege #1116261 herein granted the sum of four hundred ($400.00) per annum in advance.

A 25% penalty will be added for payments received after due date.

The permit holder agrees to hold the City of Chicago harmless for any damage, relocation or replacement costs associated with damage, relocation or removal of private property caused by the City performing work in the public way.

Authority herein given and granted for a period of five (5) years from and after 11/18/2014.

Alderman Scott Waguespack

Scott Waguespack 32nd Ward

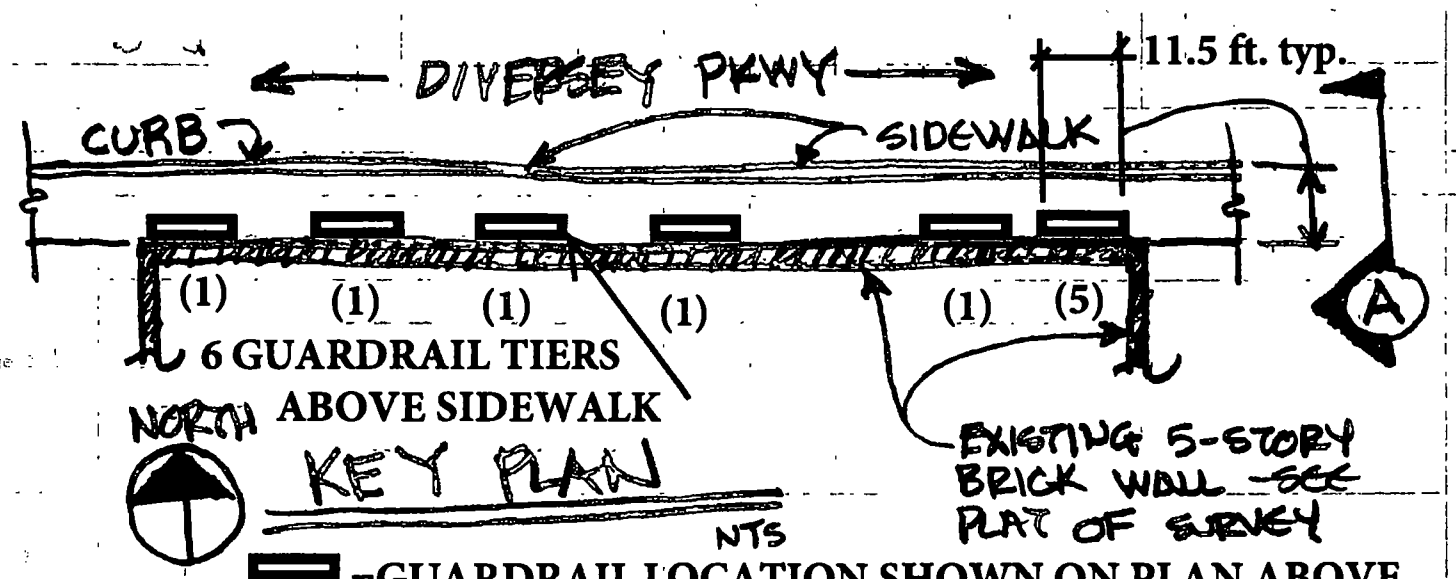

=GUARDRAIL LOCATION SHOWN ON PLAN ABOVE

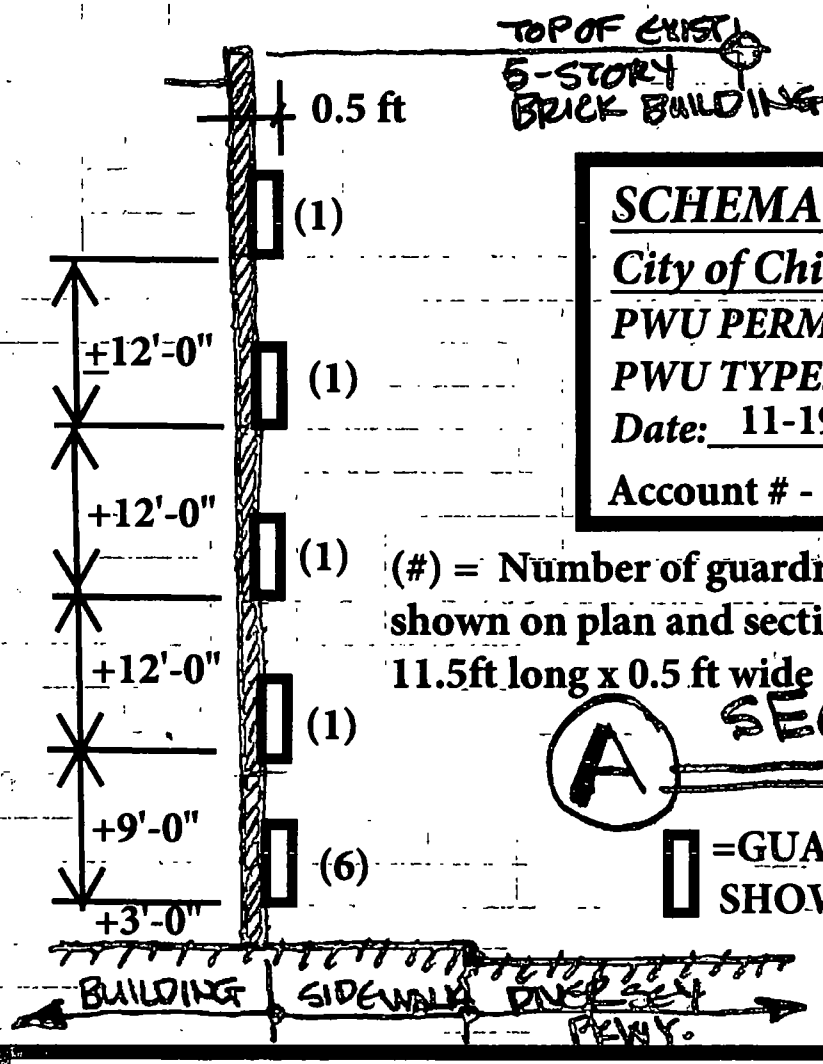

10 GUARDRAILS TOTAL

SCHEMATIC SKETCH FOR:

City of Chicago Public Way Use (PWU)

PWU PERMIT #: 108829

PWU TYPE: GUARDRAIL

Date: 11-19-14

Account # - Site #: 347579-1

(#) = Number of guardrails at each location shown on plan and section; each guard rail is Approx 11.5ft long x 0.5 ft wide

=GUARDRAIL LOCATION SHOWN ON SECTION AT LEFT

REGAL LOFTS CONDO ASSOCIATION

1735 W. DIVERSEY PARKWAY, CHICAGO, IL

MANAGEMENT: c/o The Building Group

1045 W. Lawrence AveChicago, IL 60640

SKETCH # : G-1 of 1

Department of Business Affairs and Consumer Protection
Small Business Center- Public Way Use Unit
City Hall- 121 N. LaSalle Street Room 800 • Chicago, IL 60602
(312)-74-GOBIZ (312-744-6249) • (312) 744-1944 (TTY)
http://www cityofchicago org/bacp

01/21/2015

Alderman **Scott Waguespack**
Ward # **32**
City of Chicago
City Hall, Room **300**
121 North LaSalle Street
Chicago, Illinois 60602

Re: An ordinance to use and maintain a portion of the public right-of-way for **six (6) guardrail(s)** for **REGAL LOFTS CONDOMINIUM ASSOCIATION**, adjacent to the premises known as **1735 W. Diversey Pkwy.**.

Dear Alderman **Scott Waguespack**:

The applicant referenced above has requested the use of the public right-of-way for **guardrail(s)**. An ordinance has been prepared by the Department of Business Affairs and Consumer Protection – Small Business Center - Public Way Use Unit for presentation to the City Council. Because this request was made for properties located in your ward, as approved by you as per the attached, I respectfully request that you introduce the attached ordinance at the next City Council meeting.

If you have any questions regarding this ordinance, please contact Anthony Bertuca at (312) 744-5506.

Department of Business Affairs and Consumer Protection

City of Chicago

O2015-632

Office of the City Clerk

Document Tracking Sheet

Meeting Date:	1/21/2015
Sponsor(s):	Waguespack (32)
Type:	Ordinance
Title:	Grant(s) of privilege in public way for RoscoeBooks
Committee(s) Assignment:	Committee on Transportation and Public Way

ORDINANCE
RoscoeBooks
Acct. No. 393035 - 1
Permit No. 1115765

Be It Ordained by the City Council of the City of Chicago:

SECTION 1. Permission and authority are hereby given and granted to RoscoeBooks, upon the terms and subject to the conditions of this ordinance to maintain and use one (1) sign(s) projecting over the public right-of-way attached to its premises known as 2142 W. Roscoe St..

Said sign structure(s) measures as follows; along W. Roscoe Street:
One (1) at three point four two (3.42) feet in length, two point four two (2.42) feet in height and nine (9) feet above grade level.

The location of said privilege shall be as shown on prints kept on file with the Department of Business Affairs and Consumer Protection and the Office of the City Clerk.

Said privilege shall be constructed in accordance with plans and specifications approved by the Department of Transportation (Division of Project Development) and Zoning Department - Signs.

This grant of privilege in the public way shall be subject to the provisions of Section 10-28-015 and all other required provisions of the Municipal Code of Chicago.

The grantee shall pay to the City of Chicago as compensation for the privilege #1115765 herein granted the sum of one hundred ($100.00) per annum in advance.

A 25% penalty will be added for payments received after due date.

The permit holder agrees to hold the City of Chicago harmless for any damage, relocation or replacement costs associated with damage, relocation or removal of private property caused by the City performing work in the public way.

Authority herein given and granted for a period of five (5) years from and after Date of Passage.

Alderman Scott Waguespack

Scott Waguespack 32nd Ward

By signing the Customer Acceptance on this print, I understand that I am accepting all aspects of this drawing. This includes Artwork, Specifications, Dimensions, Spelling, and all other representations herein. I also understand that color reproductions on this print are approximate, and may not match manufacturers samples exactly.

X Customer Acceptance SIGNATURE DATE

(X) IF REQUIRED Landlord Acceptance SIGNATURE DATE

LSG SALES INITIALS DATE

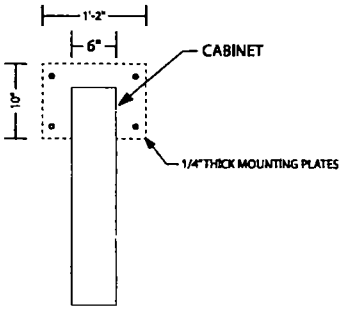

End View 1" = 1'-0"

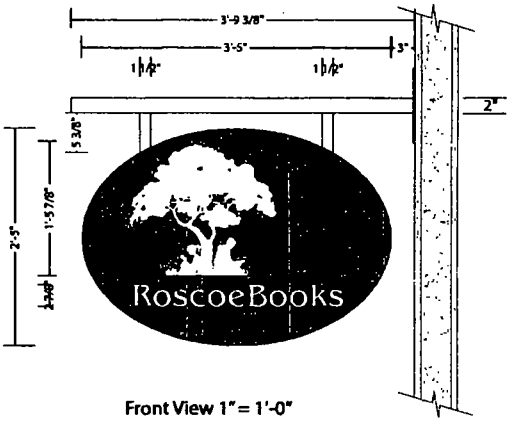

Front View 1" = 1'-0"

▷ **ONE DOUBLE SIDED SIGN/ INTERNALLY ILLUMINATED WITH LEDs/ ROUTED ALUMINUM BACKED WITH PLEX AND TRANS VINYL / FLAG MOUNTED FROM BUILDING FASCIA**

○ **SIGNCASE & BKGD** = MAP TO MATCH 3630-76 HOLLY GREEN
LOGO = MILK WHITE PLEX with APPLIED 3630-156 VIVID GREEN & 3630-76 HOLLY GREEN OUTLINE
COPY = MILK WHITE PLEX
MOUNTING SUPPORTS AND BRACKETS = MAP WHITE

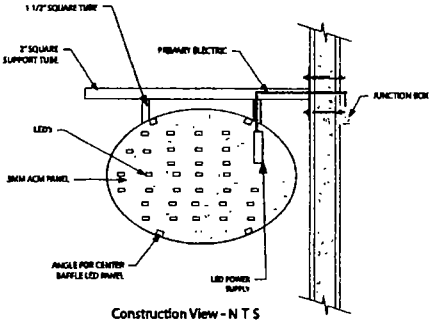

Construction View - N T S

Landmark Sign group
7434 Industrial Avenue
Chesterton, IN 46304
phone 219 762.8577
Fax 219 762.4258
www.landmarksign.com

PRINT #
ML-21931-1B

MIKE LANOVICH
LSG SALES REPRESENTATIVE

10.02.14
DATE

ROSCOE BOOKS
CLIENT NAME

2142 ROSCOE
CHICAGO, IL
JOB LOCATION

A 1" = 1'-0"
DRAWN BY SCALE

REVISIONS
1 CHANGE TO ROUTED ONLY, NO PUSH THRU
10 10 14 JL

Designed for 110 Volts
Electrical connection will be made within 6 ft. at time of installation.
Unusual Trip will be charged at Time & Material

THIS DRAWING IS THE PROPERTY OF LANDMARK SIGN GROUP, INC. AND IS NOT TO BE USED WITHOUT THE WRITTEN CONSENT OF LANDMARK SIGN GROUP, INC. AN AMOUNT OF 25% OF THE SCHEDULE WILL BE CHARGED FOR ANY USES OF THIS DRAWING.

Department of Business Affairs and Consumer Protection
Small Business Center - Public Way Use Unit
City Hall - 121 N. LaSalle Street, Room 800 • Chicago, IL 60602
312-74-GOBIZ / 312-744-6249 • (312) 744-1944 (TTY)
http://www.cityofchicago.org/bacp

01/21/2015

Alderman **Scott Waguespack**
Ward # **32**
City of Chicago
City Hall, Room **300**
121 North LaSalle Street
Chicago, Illinois 60602

Re: An ordinance to use and maintain a portion of the public right-of-way for **one (1) sign(s)** for **RoscoeBooks**, adjacent to the premises known as **2142 W. Roscoe St.**.

Dear Alderman **Scott Waguespack**:

The applicant referenced above has requested the use of the public right-of-way for a **sign(s)**. An ordinance has been prepared by the Department of Business Affairs and Consumer Protection – Small Business Center - Public Way Use Unit for presentation to the City Council. Because this request was made for properties located in your ward, as approved by you as per the attached, I respectfully request that you introduce the attached ordinance at the next City Council meeting.

If you have any questions regarding this ordinance, please contact Anthony Bertuca at (312) 744-5506.

Department of Business Affairs and Consumer Protection

City of Chicago

O2015-635

Office of the City Clerk

Document Tracking Sheet

Meeting Date:	1/21/2015
Sponsor(s):	Waguespack (32)
Type:	Ordinance
Title:	Grant(s) of privilege in public way for Shinola Detroit
Committee(s) Assignment:	Committee on Transportation and Public Way

ORDINANCE
SHINOLA DETROIT
Acct. No. 392478 - 1
Permit No. 1115086

Be It Ordained by the City Council of the City of Chicago:

SECTION 1. Permission and authority are hereby given and granted to SHINOLA DETROIT, upon the terms and subject to the conditions of this ordinance to maintain and use two (2) sign(s) projecting over the public right-of-way attached to its premises known as 1619 N. Damen Ave..

Said sign structure(s) measures as follows; along N. Damen Avenue:
One (1) at three point eight three (3.83) feet in length, one point three three (1.33) feet in height and thirteen (13) feet above grade level.
One (1) at point eight three (.83) feet in length, point three three (.33) feet in height and fourteen (14) feet above grade level.

The location of said privilege shall be as shown on prints kept on file with the Department of Business Affairs and Consumer Protection and the Office of the City Clerk.

Said privilege shall be constructed in accordance with plans and specifications approved by the Department of Transportation (Division of Project Development) and Zoning Department - Signs.

This grant of privilege in the public way shall be subject to the provisions of Section 10-28-015 and all other required provisions of the Municipal Code of Chicago.

The grantee shall pay to the City of Chicago as compensation for the privilege #1115086 herein granted the sum of one hundred ($100.00) per annum in advance.

A 25% penalty will be added for payments received after due date.

The permit holder agrees to hold the City of Chicago harmless for any damage, relocation or replacement costs associated with damage, relocation or removal of private property caused by the City performing work in the public way.

Authority herein given and granted for a period of five (5) years from and after Date of Passage.

Alderman Scott Waguespack

Scott Waguespack 32nd Ward

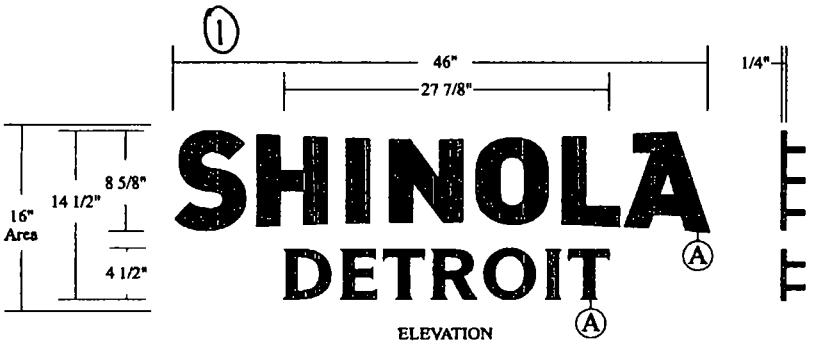

ELEVATION

SIDE VIEW

CONSTRUCTION·
Cut-out 1/4" aluminum logo and letters, painted MAP Dark Bronze Mounted to building fascia with aluminum studs and 1" aluminum stand-off spacers.

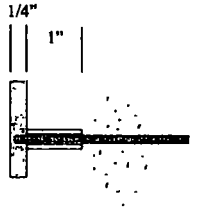

A
CROSS SECTION

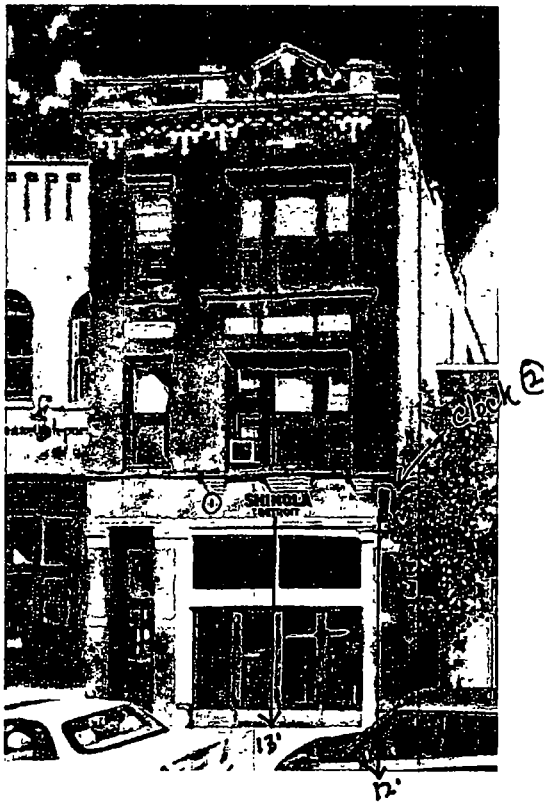

ONE (1) SET OF NON-ILLUMINATED LOGO LETTERS
Scale: 3/4" = 1'-0"

MAP Dark Bronze

SIGNgraphix
39255 Country Club Drive, Suite B-35,
Farmington Hills, Michigan 48331-3490
Ph. 248-848-1700 Fax 248-848-1722
www.signgraphix.net

Shinola — 441 W. Canfield Detroit, MI

DRAWING 17761 7-21-14 (1.5)
JOB 20416

CLIENT SIGNATURE
DATE

These designs, details and plans represented herein are the property of SignGraphix, Inc, specifically developed for your personal use in connection with the project being planned for you by SignGraphix, Inc It is not to be shown to anyone outside your organization, nor is it to be used, reproduced, exhibited or copied in any fashion whatsoeverall any part of this design (excepting registered trademarks) remain the property of SignGraphix, Inc

Department of Business Affairs and Consumer Protection
Small Business Center - Public Way Use Unit
City Hall - 121 N. LaSalle Street, Room 800 • Chicago, IL 60602
312-74-GOBIZ / 312-744-6249 • (312) 744-1944 (TTY)
http://www.cityofchicago.org/bacp

01/21/2015

Alderman **Scott Waguespack**
Ward # **32**
City of Chicago
City Hall, Room **300**
121 North LaSalle Street
Chicago, Illinois 60602

Re: An ordinance to use and maintain a portion of the public right-of-way for **two (2) sign(s)** for **SHINOLA DETROIT**, adjacent to the premises known as **1619 N. Damen Ave.**.

Dear Alderman **Scott Waguespack**:

The applicant referenced above has requested the use of the public right-of-way for a **sign(s)**. An ordinance has been prepared by the Department of Business Affairs and Consumer Protection – Small Business Center - Public Way Use Unit for presentation to the City Council. Because this request was made for properties located in your ward, as approved by you as per the attached, I respectfully request that you introduce the attached ordinance at the next City Council meeting.

If you have any questions regarding this ordinance, please contact Anthony Bertuca at (312) 744-5506.

Department of Business Affairs and Consumer Protection

City of Chicago

O2015-637

Office of the City Clerk

Document Tracking Sheet

Meeting Date:	1/21/2015
Sponsor(s):	Waguespack (32)
Type:	Ordinance
Title:	Grant(s) of privilege in public way for Starbucks Coffee No. 228
Committee(s) Assignment:	Committee on Transportation and Public Way

ORDINANCE
STARBUCKS COFFEE #228
Acct. No. 63414 - 18
Permit No. 1115141

Be It Ordained by the City Council of the City of Chicago:

SECTION 1. Permission and authority are hereby given and granted to STARBUCKS COFFEE #228, upon the terms and subject to the conditions of this ordinance to maintain and use one (1) sign(s) projecting over the public right-of-way attached to its premises known as 1001 W. Armitage Ave..

Said sign structure(s) measures as follows; along W Armitage Ave:
One (1) at three point four two (3.42) feet in length, three (3) feet in height and twelve (12) feet above grade level.

The location of said privilege shall be as shown on prints kept on file with the Department of Business Affairs and Consumer Protection and the Office of the City Clerk.

Said privilege shall be constructed in accordance with plans and specifications approved by the Department of Transportation (Division of Project Development) and Zoning Department - Signs.

This grant of privilege in the public way shall be subject to the provisions of Section 10-28-015 and all other required provisions of the Municipal Code of Chicago.

The grantee shall pay to the City of Chicago as compensation for the privilege #1115141 herein granted the sum of one hundred ($100.00) per annum in advance.

A 25% penalty will be added for payments received after due date.

The permit holder agrees to hold the City of Chicago harmless for any damage, relocation or replacement costs associated with damage, relocation or removal of private property caused by the City performing work in the public way.

Authority herein given and granted for a period of five (5) years from and after Date of Passage.

Alderman _____

Scott Waguespack 32nd Ward

36" DIA. BLADE SIGN - Qty 1

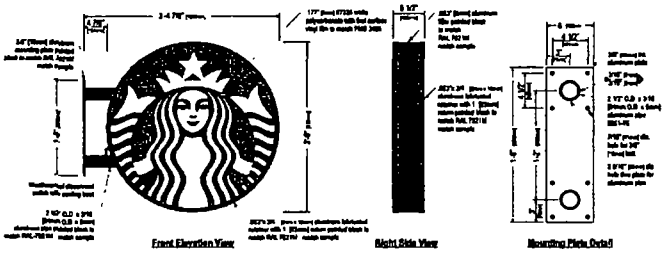

Sign Specifications

Cabinet:
- .063 Formed aluminum filler with painted black to match RAL 7021M
- .063 x 3/4" [3mm x 19mm] aluminum fabricated retainer with 1 1/2"[38mm] return painted black to match RAL 7021M
- .177" [4mm] #7328 white polycarbonate with first surface vinyl film to match PMS 3425
- Interior aluminum surfaces of sign colored to be painted white with Lacryl Starbrite
- All fasteners used in the assembly of internal components shall be coated to prevent corrosion
- Internal structure of cabinet shall be per approved shop drawings
- Graphic elements are internally illuminated using GE fotex reflektor LED system or Starbucks approved equal. LED's to be mounted on back panel with self-contained power supply. All electrical components are serviceable for service

Support:
Support structure will be all welded aluminum pipe and plate construction painted black to match RAL 7021M as per approved shop drawings and shall be integral to the sign cabinet.

Regulatory:
- Sign must meet all regulations in the National Electric Code as well as any local or state electrical codes
- As per NEC 600.6 sign is equipped with a service disconnect switch
- Sign must be listed as an Electric Sign per Underwriters Laboratories UL48 and/or CSA and bear the appropriate UL, CUL or CSA approval certification marks
- Primary power by electrical contractor per NEC

Size	Sq Ft¹	Sq Ft²	Volts	Amps
36" DIA Blade	1	18.22	120	0.83

1 Figured on illuminated areas only
2 Figured on complete signage

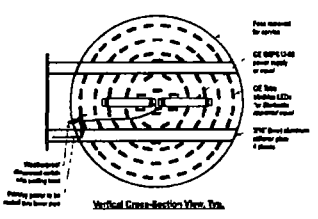

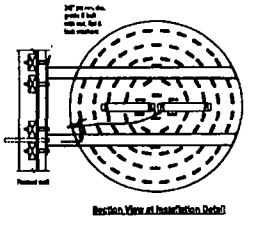

Scale: NTS

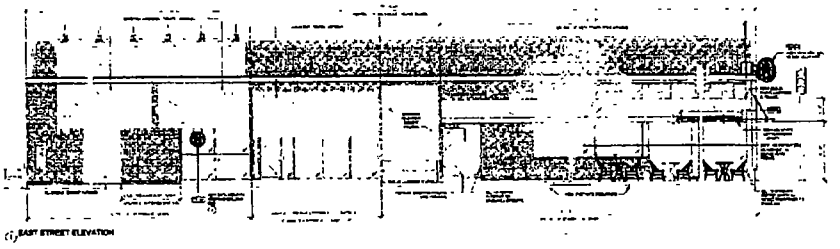

HILTON DISPLAYS

QID - 14-24671

PROJECT TITLE / ADDRESS
Starbucks # 228
1001 W. Armitage
Chicago, IL

CLIENT CONTACT
Susan Arnold

SALESMAN / PM
Jodi Smelser

DATE
7-2-14

DESIGNER
Chad Wike

ENGINEER OF RECORD
Bill Leavitt

FILE NAME
14-24671\SD 228

General Sign Specifications
☐ Interior ☐ Exterior
☐ Single Faced ☐ Double Faced
☐ Non-Illuminated
☐ Illuminated
☐ 120 Volts ____ Amps(+/-)
☐ 277 Volts ____ Amps(+/-)
☐ ____ Amps(+/-)
☐ UL Listed ☐ Non UL Listed
Location ____
Wristband ____
Area ____ Sq. Ft. Weight ____ Lbs.

Drawing Revisions

Drawn By	Date	Change

DESIGN SPECIFICATIONS APPROVED AS SHOWN ON THIS PRINT BY | DATE
CW | 7-8-14

This Proprietary Design is the Property of HILTON DISPLAYS, and is to be viewed only by people from your office. It is illegal to show this Copyrighted Design to anyone outside of your office for the sole purpose of distracting Hilton Displays by using this as a quoting tool for other companies.
© Copyright HILTON DISPLAYS

Underwriters Laboratories

Department of Business Affairs and Consumer Protection
Small Business Center - Public Way Use Unit
City Hall - 121 N. LaSalle Street, Room 800 • Chicago, IL 60602
(312)-74-GOBIZ (312-744-6249) • (312) 744-1944 (TTY)
http://www.cityofchicago.org/bacp

01/21/2015

Alderman **Scott Waguespack**
Ward # **32**
City of Chicago
City Hall, Room **300**
121 North LaSalle Street
Chicago, Illinois 60602

Re: An ordinance to use and maintain a portion of the public right-of-way for **one (1) sign(s)** for **STARBUCKS COFFEE #228**, adjacent to the premises known as **1001 W. Armitage Ave.**.

Dear Alderman **Scott Waguespack**:

The applicant referenced above has requested the use of the public right-of-way for a **sign(s)**. An ordinance has been prepared by the Department of Business Affairs and Consumer Protection – Small Business Center - Public Way Use Unit for presentation to the City Council. Because this request was made for properties located in your ward, as approved by you as per the attached, I respectfully request that you introduce the attached ordinance at the next City Council meeting.

If you have any questions regarding this ordinance, please contact Anthony Bertuca at (312) 744-5506.

Department of Business Affairs and Consumer Protection

City of Chicago

O2015-641

Office of the City Clerk

Document Tracking Sheet

Meeting Date:	1/21/2015
Sponsor(s):	Waguespack (32)
Type:	Ordinance
Title:	Grant(s) of privilege in public way for Stitch
Committee(s) Assignment:	Committee on Transportation and Public Way

ORDINANCE
STITCH
Acct. No. 36412 - 4
Permit No. 1115218

Be It Ordained by the City Council of the City of Chicago:

SECTION 1. Permission and authority are hereby given and granted to STITCH, upon the terms and subject to the conditions of this ordinance to maintain and use two (2) sign(s) projecting over the public right-of-way attached to its premises known as 1937 N. Damen Ave..

Said sign structure(s) measures as follows; along N. Damen:
Two (2) at two point five (2.5) feet in length, one (1) foot in height and ten (10) feet above grade level.

The location of said privilege shall be as shown on prints kept on file with the Department of Business Affairs and Consumer Protection and the Office of the City Clerk.

Said privilege shall be constructed in accordance with plans and specifications approved by the Department of Transportation (Division of Project Development) and Zoning Department - Signs.

This grant of privilege in the public way shall be subject to the provisions of Section 10-28-015 and all other required provisions of the Municipal Code of Chicago.

The grantee shall pay to the City of Chicago as compensation for the privilege #1115218 herein granted the sum of one hundred seventy-five ($175.00) per annum in advance.

A 25% penalty will be added for payments received after due date.

The permit holder agrees to hold the City of Chicago harmless for any damage, relocation or replacement costs associated with damage, relocation or removal of private property caused by the City performing work in the public way.

Authority herein given and granted for a period of five (5) years from and after Date of Passage.

Alderman Scott Waguespack

Scott Waguespack 32nd Ward

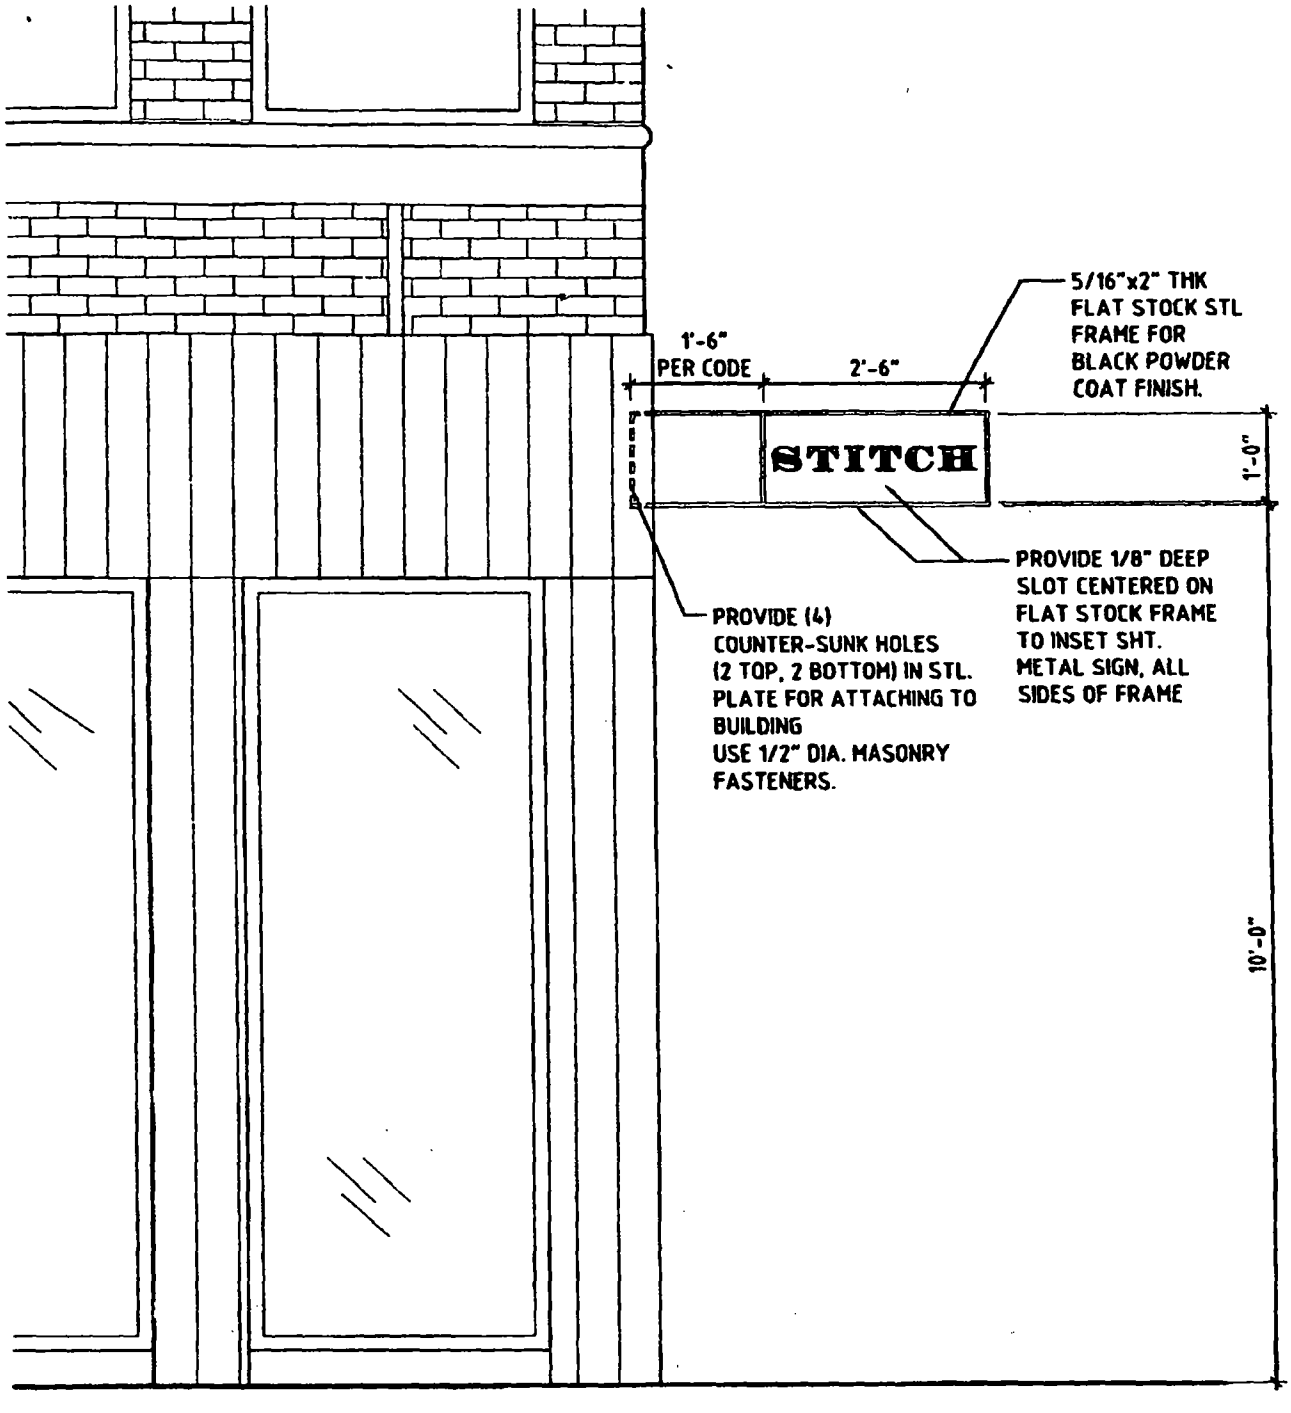

1937 N. DAMEN AVE.
CHICAGO, IL

drawing	date	sketch #
FRONT FACADE SIGNAGE	07 11 2014	1
-	scale	

na norsman architects, ltd
1375 n milwaukee ave flr 2 chicago il 60622
p 773/ 252/ 9448 f 773/ 252/ 9447

Department of Business Affairs and Consumer Protection
Small Business Center - Public Way Use Unit
City Hall - 121 N. LaSalle Street, Room 800 • Chicago, IL 60602
(312)-74-GOBIZ (312-744-6249) • (312) 744-1944 (TTY)
http://www.cityofchicago.org/bacp

01/21/2015

Alderman **Scott Waguespack**
Ward # **32**
City of Chicago
City Hall, Room **300**
121 North LaSalle Street
Chicago, Illinois 60602

Re: An ordinance to use and maintain a portion of the public right-of-way for **two (2) sign(s)** for **STITCH**, adjacent to the premises known as **1937 N. Damen Ave.**.

Dear Alderman **Scott Waguespack**:

The applicant referenced above has requested the use of the public right-of-way for a **sign(s)**. An ordinance has been prepared by the Department of Business Affairs and Consumer Protection – Small Business Center - Public Way Use Unit for presentation to the City Council. Because this request was made for properties located in your ward, as approved by you as per the attached, I respectfully request that you introduce the attached ordinance at the next City Council meeting.

If you have any questions regarding this ordinance, please contact Anthony Bertuca at (312) 744-5506.

Department of Business Affairs and Consumer Protection

City of Chicago

O2015-644

Office of the City Clerk

Document Tracking Sheet

Meeting Date:	1/21/2015
Sponsor(s):	Waguespack (32)
Type:	Ordinance
Title:	Grant(s) of privilege in public way for Whirlyball
Committee(s) Assignment:	Committee on Transportation and Public Way

ORDINANCE
WHIRLYBALL
Acct. No. 10356 - 2
Permit No. 1115485

Be It Ordained by the City Council of the City of Chicago:

SECTION 1. Permission and authority are hereby given and granted to WHIRLYBALL, upon the terms and subject to the conditions of this ordinance to maintain and use six (6) sign(s) projecting over the public right-of-way attached to its premises known as 1825 W. Webster Ave..

Said sign structure(s) measures as follows; along Webster:
One (1) at ten (10) feet in length, six point two five (6.25) feet in height and twenty-one (21) feet above grade level.
One (1) at four point four six (4.46) feet in length, three (3) feet in height and twelve point five (12.5) feet above grade level.
One (1) at eight point three one (8.31) feet in length, three (3) feet in height and twelve point five (12.5) feet above grade level.
One (1) at five point two one (5.21) feet in length, three (3) feet in height and twelve point five (12.5) feet above grade level.
One (1) at thirty point seven seven (30.77) feet in length, twenty (20) feet in height and fourteen (14) feet above grade level.
One (1) at six point nine eight (6.98) feet in length, three (3) feet in height and twelve point five (12.5) feet above grade level.

The location of said privilege shall be as shown on prints kept on file with the Department of Business Affairs and Consumer Protection and the Office of the City Clerk.

Said privilege shall be constructed in accordance with plans and specifications approved by the Department of Transportation (Division of Project Development) and Zoning Department - Signs.

This grant of privilege in the public way shall be subject to the provisions of Section 10-28-015 and all other required provisions of the Municipal Code of Chicago.

The grantee shall pay to the City of Chicago as compensation for the privilege #1115485 herein granted the sum of seven hundred seventy-five ($775.00) per annum in advance.

A 25% penalty will be added for payments received after due date.

The permit holder agrees to hold the City of Chicago harmless for any damage, relocation or replacement costs associated with damage, relocation or removal of private property caused by the City performing work in the public way.

Authority herein given and granted for a period of five (5) years from and after Date of Passage.

Alderman _____

Ⓐ CKE(1) SINGLE FACE, INT. ILLUMINATED WALL DISPLAY 62.5☑

SCALE: 3/8"=1'

- FURNISH & INSTALL CKE(1) SINGLE FACE SIGN CABINET PAINTED TO MATCH CUSTOMER COLOR SPEC
- WHITE PANAFLEX FACE w/ VIN YL GRAPHICS
- INTERNALLY ILLUMINATED w/ WHITE L.E.D.
- MOUNTED FLUSH TO BUILDING FASCIA

AKLIN #113 OLIVE GREEN

#003 IVORY

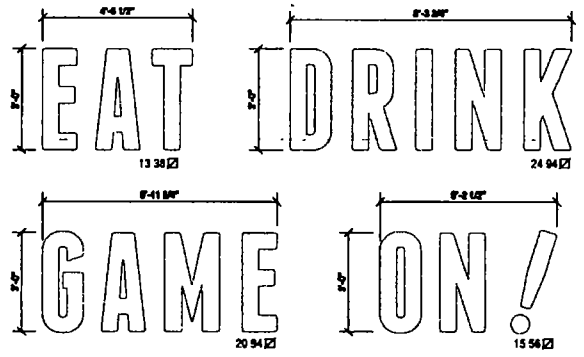

Ⓑ1 Ⓑ2 Ⓑ3 Ⓑ4 FOUR(4) SETS OF FLEX-FACE, INDIVIDUALLY MOUNTED CHANNEL LETTERS w/ L.E.D. ILLUM.

SCALE: 3/8"=1'

- FURNISH & INSTALL FOUR(4) SETS OF L.E.D. CHANNEL LETTERS
- #2146 IVORY ACRYLIC FACES
- TRIMCAP & RETAINERS TO MATCH CUSTOMER COLOR SPEC
- WHITE L.E.D. ILLUMINATION
- INDIVIDUALLY MOUNTED FLUSH TO BUILDING FASCIA

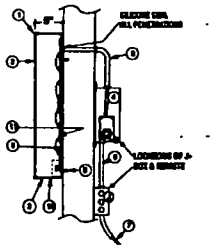

LEGEND

1	1" TRIM CAP
2	3/16" ACRYLIC FACES
3	ALUMINUM RETAINERS (.063" & HIGHER) .040 ALUM. RETAINERS (.050" & UNDER)
4	REMOTE TRANSFORMER, CLASS II 120V W/ ENCLOSURE
5	.063 ALUMINUM BACK
6	MOUNTING ANCHORS
7	1230 PRIMARY, No.12 THHN CONDUCTORS
8	FLEXIBLE, ROD, CONDUIT PER LOCAL CODE
9	GRAFFITI SHIELD, PER LOCAL CODE
10	1/4" DRAIN HOLE
11	L.E.D MODULE

Ⓝ NORTH ELEVATION

SCALE: 1/32"=1'

DOYLE
GENERAL SIGN CONTRACTORS

DATE	DESCRIPTION
6.25.14	REVISED PER JEF EDITS
6.26.14	REVISED DIMENSIONS, CHANNEL LTR, OPTIONS
6.27.14	REVISED PER JEF NOTES

CUSTOMER APPROVAL DATE

This design is the original and unpublished work of DOYLE SIGNS, INC. and may not be reproduced, copied or exhibited in any fashion without the expressed written consent from an authorized officer of The Company. The rights to this design may be purchased.

CLIENT	WHIRLYBALL CHICAGO-EXTERIOR SIGNS						
ADDRESS	1875 W. WEBSTER AVENUE	1875 W WEBSTER					
CITY	CHICAGO	STATE	IL	DESIGNER	MK	SALESPERSON	JST
SIGNS. SIG.	14156	SCALE	NOTED	DATE	06.27.2014	SHEET NO.	1

S:\DOYLE\SAS\Design\2014\WHIRLYBALL\CHICAGO - WEBSTER AVE\WHIRLYBALL - CHICAGO - WEBSTER AVE 6-26-14.cdr

Department of Business Affairs and Consumer Protection
Small Business Center - Public Way Use Unit
City Hall - 121 N LaSalle Street, Room 800 • Chicago, IL 60602
312-74-GOBIZ / 312-744-6249 • (312) 744-1944 (TTY)
http //www.cityofchicago.org/bacp

01/21/2015

Alderman **Scott Waguespack**
Ward # **32**
City of Chicago
City Hall, Room **300**
121 North LaSalle Street
Chicago, Illinois 60602

Re: An ordinance to use and maintain a portion of the public right-of-way for **six (6) sign(s)** for **WHIRLYBALL**, adjacent to the premises known as **1825 W. Webster Ave.**.

Dear Alderman **Scott Waguespack**:

The applicant referenced above has requested the use of the public right-of-way for a **sign(s)**. An ordinance has been prepared by the Department of Business Affairs and Consumer Protection – Small Business Center - Public Way Use Unit for presentation to the City Council. Because this request was made for properties located in your ward, as approved by you as per the attached, I respectfully request that you introduce the attached ordinance at the next City Council meeting.

If you have any questions regarding this ordinance, please contact Anthony Bertuca at (312) 744-5506.

Department of Business Affairs and Consumer Protection

City of Chicago

O2015-646

Office of the City Clerk

Document Tracking Sheet

Meeting Date:	1/21/2015
Sponsor(s):	Waguespack (32)
Type:	Ordinance
Title:	Grant(s) of privilege in public way for 1840 N Clybourn LLC
Committee(s) Assignment:	Committee on Transportation and Public Way

ORDINANCE
1840 N CLYBOURN LLC
Acct. No. 348724 - 1
Permit No. 1116401

Be It Ordained by the City Council of the City of Chicago:

SECTION 1. Permission and authority are hereby given and granted to 1840 N CLYBOURN LLC, upon the terms and subject to the conditions of this ordinance to maintain and use one (1) sign(s) projecting over the public right-of-way attached to its premises known as 1840 N. Clybourn Ave..

Said sign structure(s) measures as follows; along N Clybourn Ave:
One (1) at four (4) feet in length, three (3) feet in height and eighteen (18) feet above grade level.

The location of said privilege shall be as shown on prints kept on file with the Department of Business Affairs and Consumer Protection and the Office of the City Clerk.

Said privilege shall be constructed in accordance with plans and specifications approved by the Department of Transportation (Division of Project Development) and Zoning Department - Signs.

This grant of privilege in the public way shall be subject to the provisions of Section 10-28-015 and all other required provisions of the Municipal Code of Chicago.

The grantee shall pay to the City of Chicago as compensation for the privilege #1116401 herein granted the sum of one hundred ($100.00) per annum in advance.

A 25% penalty will be added for payments received after due date.

The permit holder agrees to hold the City of Chicago harmless for any damage, relocation or replacement costs associated with damage, relocation or removal of private property caused by the City performing work in the public way.

Authority herein given and granted for a period of five (5) years from and after 12/16/2014.

Alderman Scott Waguespack

Scott Waguespack 32nd Ward

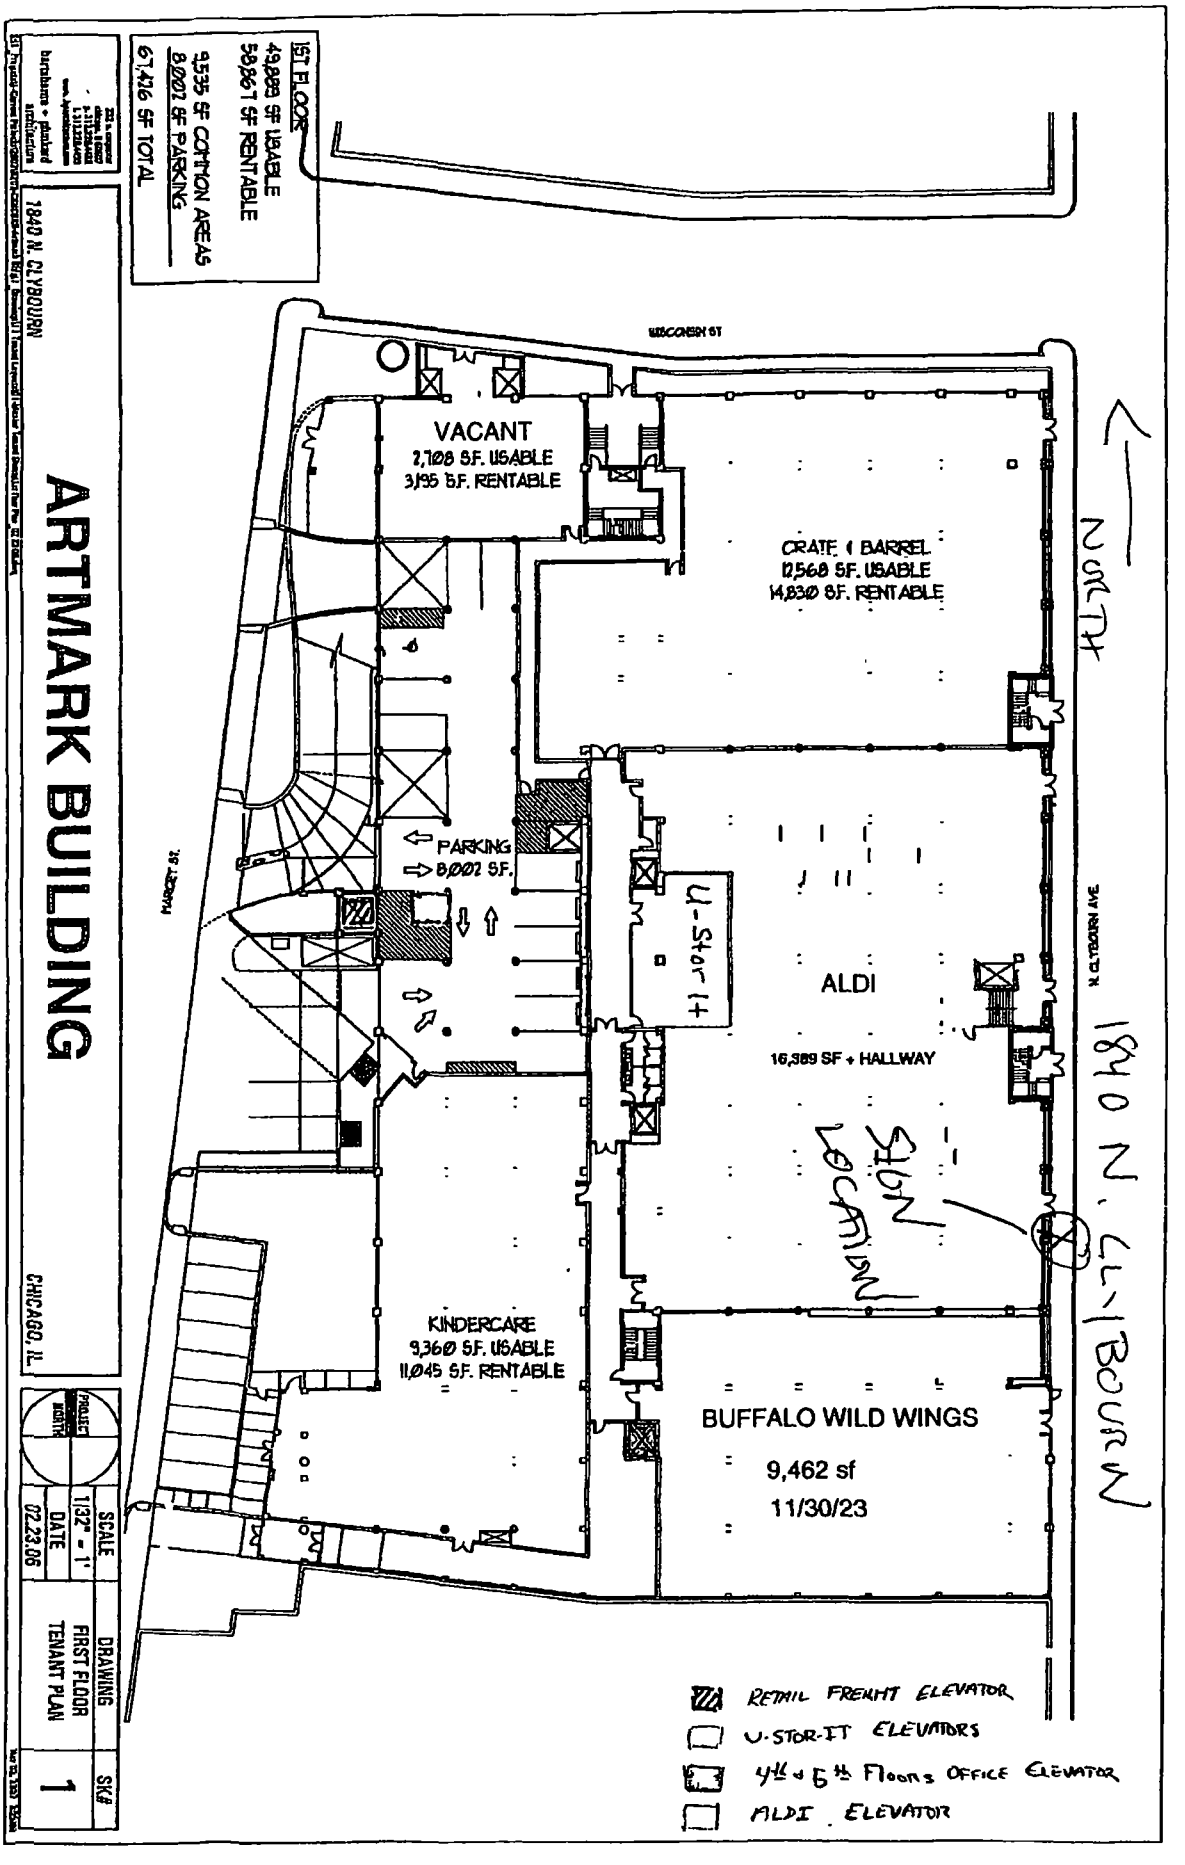
1ST FLOOR
49,888 SF USABLE
58,867 SF RENTABLE
9535 SF COMMON AREAS
8002 SF PARKING
67,416 SF TOTAL
ARTMARK BUILDING
1840 N. CLYBOURN
CHICAGO, IL
VACANT
2,108 S.F. USABLE
3,195 S.F. RENTABLE
CRATE & BARREL
12,568 S.F. USABLE
14,830 S.F. RENTABLE
PARKING
8002 S.F.
U-Stor-It
ALDI
16,389 SF + HALLWAY
KINDERCARE
9,360 S.F. USABLE
11,045 S.F. RENTABLE
BUFFALO WILD WINGS
9,462 sf
11/30/23
WISCONSIN ST
N. CLYBOURN AVE
NORTH
1840 N. CLYBOURN
SIGN LOCATION
RETAIL FREIGHT ELEVATOR
U-STOR-IT ELEVATORS
4½ & 5½ Floors OFFICE ELEVATOR
ALDI ELEVATOR
SCALE 1/32" = 1'
DATE 07.23.06
DRAWING FIRST FLOOR TENANT PLAN
SK# 1

Department of Business Affairs and Consumer Protection
Small Business Center - Public Way Use Unit
City Hall - 121 N. LaSalle Street, Room 800 • Chicago, IL 60602
312-74-GOBIZ / 312-744-6249 • (312) 744-1944 (TTY)
http://www.cityofchicago.org/bacp

01/21/2015

Alderman **Scott Waguespack**
Ward # **32**
City of Chicago
City Hall, Room **300**
121 North LaSalle Street
Chicago, Illinois 60602

Re: An ordinance to use and maintain a portion of the public right-of-way for **one (1) sign(s)** for **1840 N CLYBOURN LLC**, adjacent to the premises known as **1840 N. Clybourn Ave.**.

Dear Alderman **Scott Waguespack**:

The applicant referenced above has requested the use of the public right-of-way for a **sign(s)**. An ordinance has been prepared by the Department of Business Affairs and Consumer Protection – Small Business Center - Public Way Use Unit for presentation to the City Council. Because this request was made for properties located in your ward, as approved by you as per the attached, I respectfully request that you introduce the attached ordinance at the next City Council meeting.

If you have any questions regarding this ordinance, please contact Anthony Bertuca at (312) 744-5506.

Department of Business Affairs and Consumer Protection

City of Chicago

O2015-651

Office of the City Clerk

Document Tracking Sheet

Meeting Date:	1/21/2015
Sponsor(s):	Mell (33)
Type:	Ordinance
Title:	Grant(s) of privilege in public way for Chicago Gadgets
Committee(s) Assignment:	Committee on Transportation and Public Way

ORDINANCE
CHICAGO GADGETS
Acct. No. 338585 - 1
Permit No. 1115098

Be It Ordained by the City Council of the City of Chicago:

SECTION 1. Permission and authority are hereby given and granted to CHICAGO GADGETS, upon the terms and subject to the conditions of this ordinance to maintain and use one (1) sign(s) projecting over the public right-of-way attached to its premises known as 4611 N. Kedzie Ave..

Said sign structure(s) measures as follows; along N. Kedzie Avenue:
One (1) at four point seven five (4.75) feet in length, ten (10) feet in height and twelve (12) feet above grade level.

The location of said privilege shall be as shown on prints kept on file with the Department of Business Affairs and Consumer Protection and the Office of the City Clerk.

Said privilege shall be constructed in accordance with plans and specifications approved by the Department of Transportation (Division of Project Development) and Zoning Department - Signs.

This grant of privilege in the public way shall be subject to the provisions of Section 10-28-015 and all other required provisions of the Municipal Code of Chicago.

The grantee shall pay to the City of Chicago as compensation for the privilege #1115098 herein granted the sum of three hundred ($300.00) per annum in advance.

A 25% penalty will be added for payments received after due date.

The permit holder agrees to hold the City of Chicago harmless for any damage, relocation or replacement costs associated with damage, relocation or removal of private property caused by the City performing work in the public way.

Authority herein given and granted for a period of five (5) years from and after Date of Passage.

Alderman 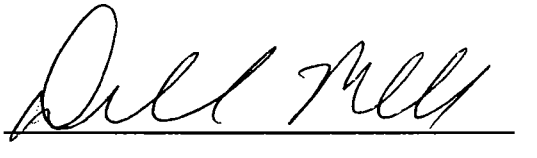

Deborah Mell 33rd Ward

APPLICATION TO USE THE PUBLIC RIGHT OF WAY

EXAMPLE OF SIGN DRAWING

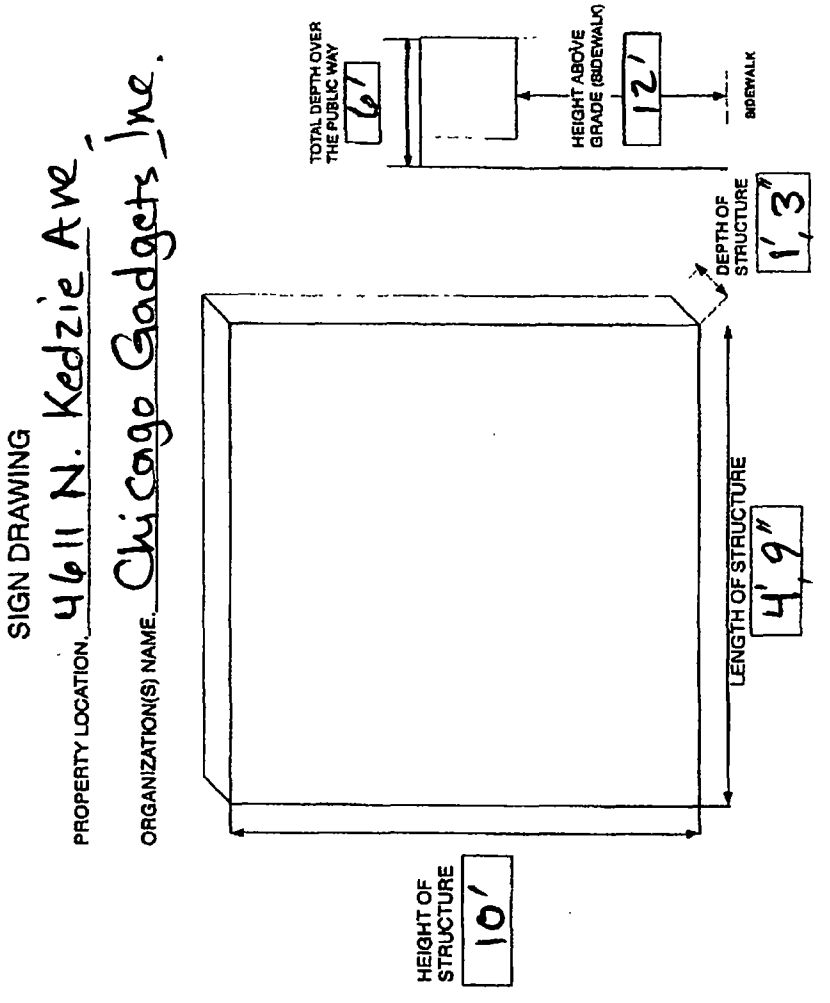

Department of Business Affairs and Consumer Protection
Small Business Center - Public Way Use Unit
City Hall - 121 N. LaSalle Street, Room 800 • Chicago, IL 60602
312-74-GOBIZ / 312-744-6249 • (312) 744-1944 (TTY)
http://www.cityofchicago.org/bacp

01/21/2015

Alderman **Deborah Mell**
Ward # **33**
City of Chicago
City Hall, Room **208**
121 North LaSalle Street
Chicago, Illinois 60602

Re: An ordinance to use and maintain a portion of the public right-of-way for **one (1) sign(s)** for **CHICAGO GADGETS**, adjacent to the premises known as **4611 N. Kedzie Ave.**.

Dear Alderman **Deborah Mell**:

The applicant referenced above has requested the use of the public right-of-way for a **sign(s)**. An ordinance has been prepared by the Department of Business Affairs and Consumer Protection – Small Business Center - Public Way Use Unit for presentation to the City Council. Because this request was made for properties located in your ward, as approved by you as per the attached, I respectfully request that you introduce the attached ordinance at the next City Council meeting.

If you have any questions regarding this ordinance, please contact Anthony Bertuca at (312) 744-5506.

Department of Business Affairs and Consumer Protection

City of Chicago

O2015-656

Office of the City Clerk

Document Tracking Sheet

Meeting Date:	1/21/2015
Sponsor(s):	Mell (33)
Type:	Ordinance
Title:	Grant(s) of privilege in public way for Little Caesar's
Committee(s) Assignment:	Committee on Transportation and Public Way

ORDINANCE
LITTLE CAESAR'S
Acct. No. 244994 - 1
Permit No. 1116246

Be It Ordained by the City Council of the City of Chicago:

SECTION 1. Permission and authority are hereby given and granted to LITTLE CAESAR'S, upon the terms and subject to the conditions of this ordinance to maintain and use one (1) sign(s) projecting over the public right-of-way attached to its premises known as 3135 W. Addison St..

Said sign structure(s) measures as follows; along W. Addison Street:
One (1) at twenty-one (21) feet in length, one point five (1.5) feet in height and eleven (11) feet above grade level.

The location of said privilege shall be as shown on prints kept on file with the Department of Business Affairs and Consumer Protection and the Office of the City Clerk.

Said privilege shall be constructed in accordance with plans and specifications approved by the Department of Transportation (Division of Project Development) and Zoning Department - Signs.

This grant of privilege in the public way shall be subject to the provisions of Section 10-28-015 and all other required provisions of the Municipal Code of Chicago.

The grantee shall pay to the City of Chicago as compensation for the privilege #1116246 herein granted the sum of three hundred ($300.00) per annum in advance.

A 25% penalty will be added for payments received after due date.

The permit holder agrees to hold the City of Chicago harmless for any damage, relocation or replacement costs associated with damage, relocation or removal of private property caused by the City performing work in the public way.

Authority herein given and granted for a period of five (5) years from and after 01/13/2014.

Alderman

Deborah Mell 33rd Ward

Department of Business Affairs and Consumer Protection
Small Business Center - Public Way Use Unit
City Hall - 121 N. LaSalle Street, Room 800 • Chicago, IL 60602
312-74-GOBIZ / 312-744-6249 • (312) 744-1944 (TTY)
http://www.cityofchicago.org/bacp

01/21/2015

Alderman **Deborah Mell**
Ward # **33**
City of Chicago
City Hall, Room **208**
121 North LaSalle Street
Chicago, Illinois 60602

Re: An ordinance to use and maintain a portion of the public right-of-way for **one (1) sign(s)** for **LITTLE CAESAR'S**, adjacent to the premises known as **3135 W. Addison St.**.

Dear Alderman **Deborah Mell**:

The applicant referenced above has requested the use of the public right-of-way for a **sign(s)**. An ordinance has been prepared by the Department of Business Affairs and Consumer Protection – Small Business Center - Public Way Use Unit for presentation to the City Council. Because this request was made for properties located in your ward, as approved by you as per the attached, I respectfully request that you introduce the attached ordinance at the next City Council meeting.

If you have any questions regarding this ordinance, please contact Anthony Bertuca at (312) 744-5506.

Department of Business Affairs and Consumer Protection

City of Chicago

O2015-660

Office of the City Clerk

Document Tracking Sheet

Meeting Date:	1/21/2015
Sponsor(s):	Mell (33)
Type:	Ordinance
Title:	Grant(s) of privilege in public way for 2934 W Montrose Condo Assn.
Committee(s) Assignment:	Committee on Transportation and Public Way

ORDINANCE
2934 W. MONTROSE CONDO ASSN
Acct. No. 347379 - 1
Permit No. 1116256

Be It Ordained by the City Council of the City of Chicago:

SECTION 1. Permission and authority are hereby given and granted to 2934 W. MONTROSE CONDO ASSN, upon the terms and subject to the conditions of this ordinance to maintain and use, as now constructed, twelve (12) Balcony(s) projecting over the public right-of-way adjacent to its premises known as 2934 W. Montrose Ave..

Said Balcony(s) at N. Richmond measure(s):
Eight (8) at eleven (11) feet in length, and five (5) feet in width for a total of four hundred forty (440) square feet.

Said Balcony(s) at W. Montrose measure(s):
Four (4) at eleven (11) feet in length, and five (5) feet in width for a total of two hundred twenty (220) square feet.

The location of said privilege shall be as shown on prints kept on file with the Department of Business Affairs and Consumer Protection and the Office of the City Clerk.

Said privilege shall be constructed in accordance with plans and specifications approved by the Department of Planning and Development and Department of Transportation (Division of Project Development).

This grant of privilege in the public way shall be subject to the provisions of Section 10-28-015 and all other required provisions of the Municipal Code of Chicago.

The grantee shall pay to the City of Chicago as compensation for the privilege #1116256 herein granted the sum of nine hundred ($900.00) per annum in advance.

A 25% penalty will be added for payments received after due date.

The permit holder agrees to hold the City of Chicago harmless for any damage, relocation or replacement costs associated with damage, relocation or removal of private property caused by the City performing work in the public way.

Authority herein given and granted for a period of five (5) years from and after 01/13/2015.

Alderman

Deborah Mell 33rd Ward

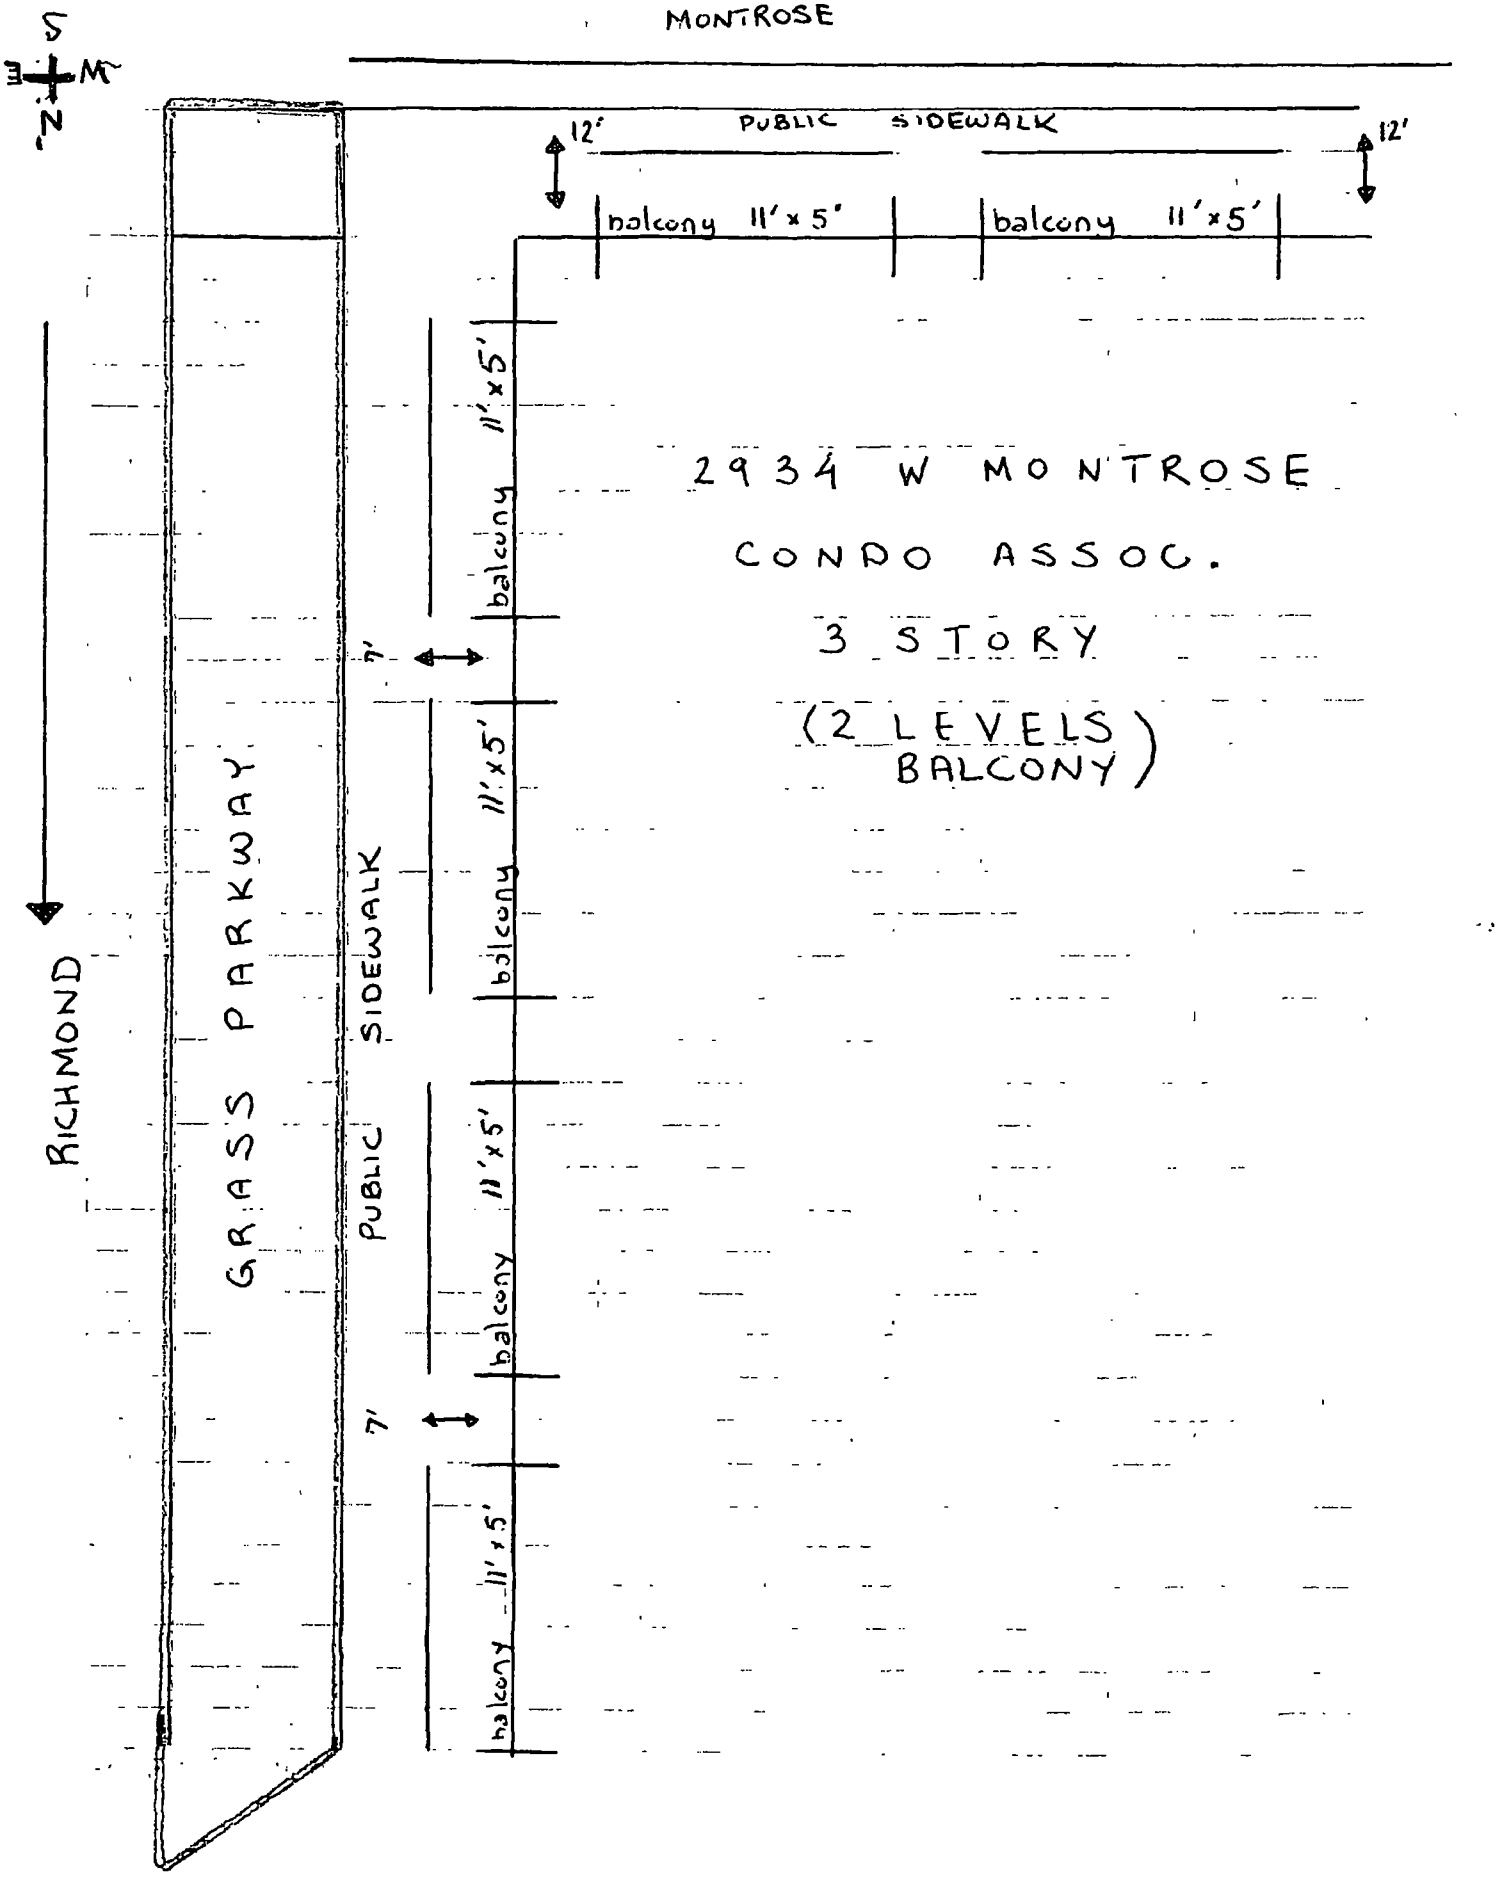
MONTROSE
N
S
E
W
12'
PUBLIC SIDEWALK
12'
balcony 11' x 5'
balcony 11' x 5'
2934 W MONTROSE
CONDO ASSOC.
3 STORY
(2 LEVELS
BALCONY)
balcony 11' x 5'
balcony 11' x 5'
balcony 11' x 5'
balcony 11' x 5'
balcony 11' x 5'
7'
7'
PUBLIC SIDEWALK
GRASS PARKWAY
RICHMOND

Department of Business Affairs and Consumer Protection
Small Business Center - Public Way Use Unit
City Hall - 121 N. LaSalle Street, Room 800 • Chicago, IL 60602
312-74-GOBIZ / 312-744-6249 • (312) 744-1944 (TTY)
http://www.cityofchicago.org/bacp

01/21/2015

Alderman **Deborah Mell**
Ward # **33**
City of Chicago
City Hall, Room **208**
121 North LaSalle Street
Chicago, Illinois 60602

Re: An ordinance to use and maintain a portion of the public right-of-way for **twelve (12) balcony(ies)** for **2934 W. MONTROSE CONDO ASSN**, adjacent to the premises known as **2934 W. Montrose Ave.**.

Dear Alderman **Deborah Mell**:

The applicant referenced above has requested the use of the public right-of-way for a **balcony(ies)**. An ordinance has been prepared by the Department of Business Affairs and Consumer Protection – Small Business Center - Public Way Use Unit for presentation to the City Council. Because this request was made for properties located in your ward, as approved by you as per the attached, I respectfully request that you introduce the attached ordinance at the next City Council meeting.

If you have any questions regarding this ordinance, please contact Anthony Bertuca at (312) 744-5506.

Department of Business Affairs and Consumer Protection

City of Chicago

O2015-662

Office of the City Clerk

Document Tracking Sheet

Meeting Date:	1/21/2015
Sponsor(s):	Colón (35)
Type:	Ordinance
Title:	Grant(s) of privilege in public way for Family Dollar No. 5532
Committee(s) Assignment:	Committee on Transportation and Public Way

ORDINANCE
FAMILY DOLLAR #5532
Acct. No. 11071 - 35
Permit No. 1116249

Be It Ordained by the City Council of the City of Chicago:

SECTION 1. Permission and authority are hereby given and granted to FAMILY DOLLAR #5532, upon the terms and subject to the conditions of this ordinance to maintain and use, as now constructed, one (1) Building Projection(s) projecting over the public right-of-way adjacent to its premises known as 3748 N. Elston Ave..

Said Building Projection(s) at N. ELSTON AVE measure(s):

One (1) at one hundred one point seven (101.7) feet in length, and one (1) foot in width for a total of one hundred one point seven (101.7) square feet. Existing building projection is approximately thirteen (13) feet above grade level..

The location of said privilege shall be as shown on prints kept on file with the Department of Business Affairs and Consumer Protection and the Office of the City Clerk.

Said privilege shall be constructed in accordance with plans and specifications approved by the Department of Planning and Development and Department of Transportation (Division of Project Development).

This grant of privilege in the public way shall be subject to the provisions of Section 10-28-015 and all other required provisions of the Municipal Code of Chicago.

The grantee shall pay to the City of Chicago as compensation for the privilege #1116249 herein granted the sum of four hundred ($400.00) per annum in advance.

A 25% penalty will be added for payments received after due date.

The permit holder agrees to hold the City of Chicago harmless for any damage, relocation or replacement costs associated with damage, relocation or removal of private property caused by the City performing work in the public way.

Authority herein given and granted for a period of five (5) years from and after 05/13/2014.

Alderman

Reynaldo Colon 35th Ward

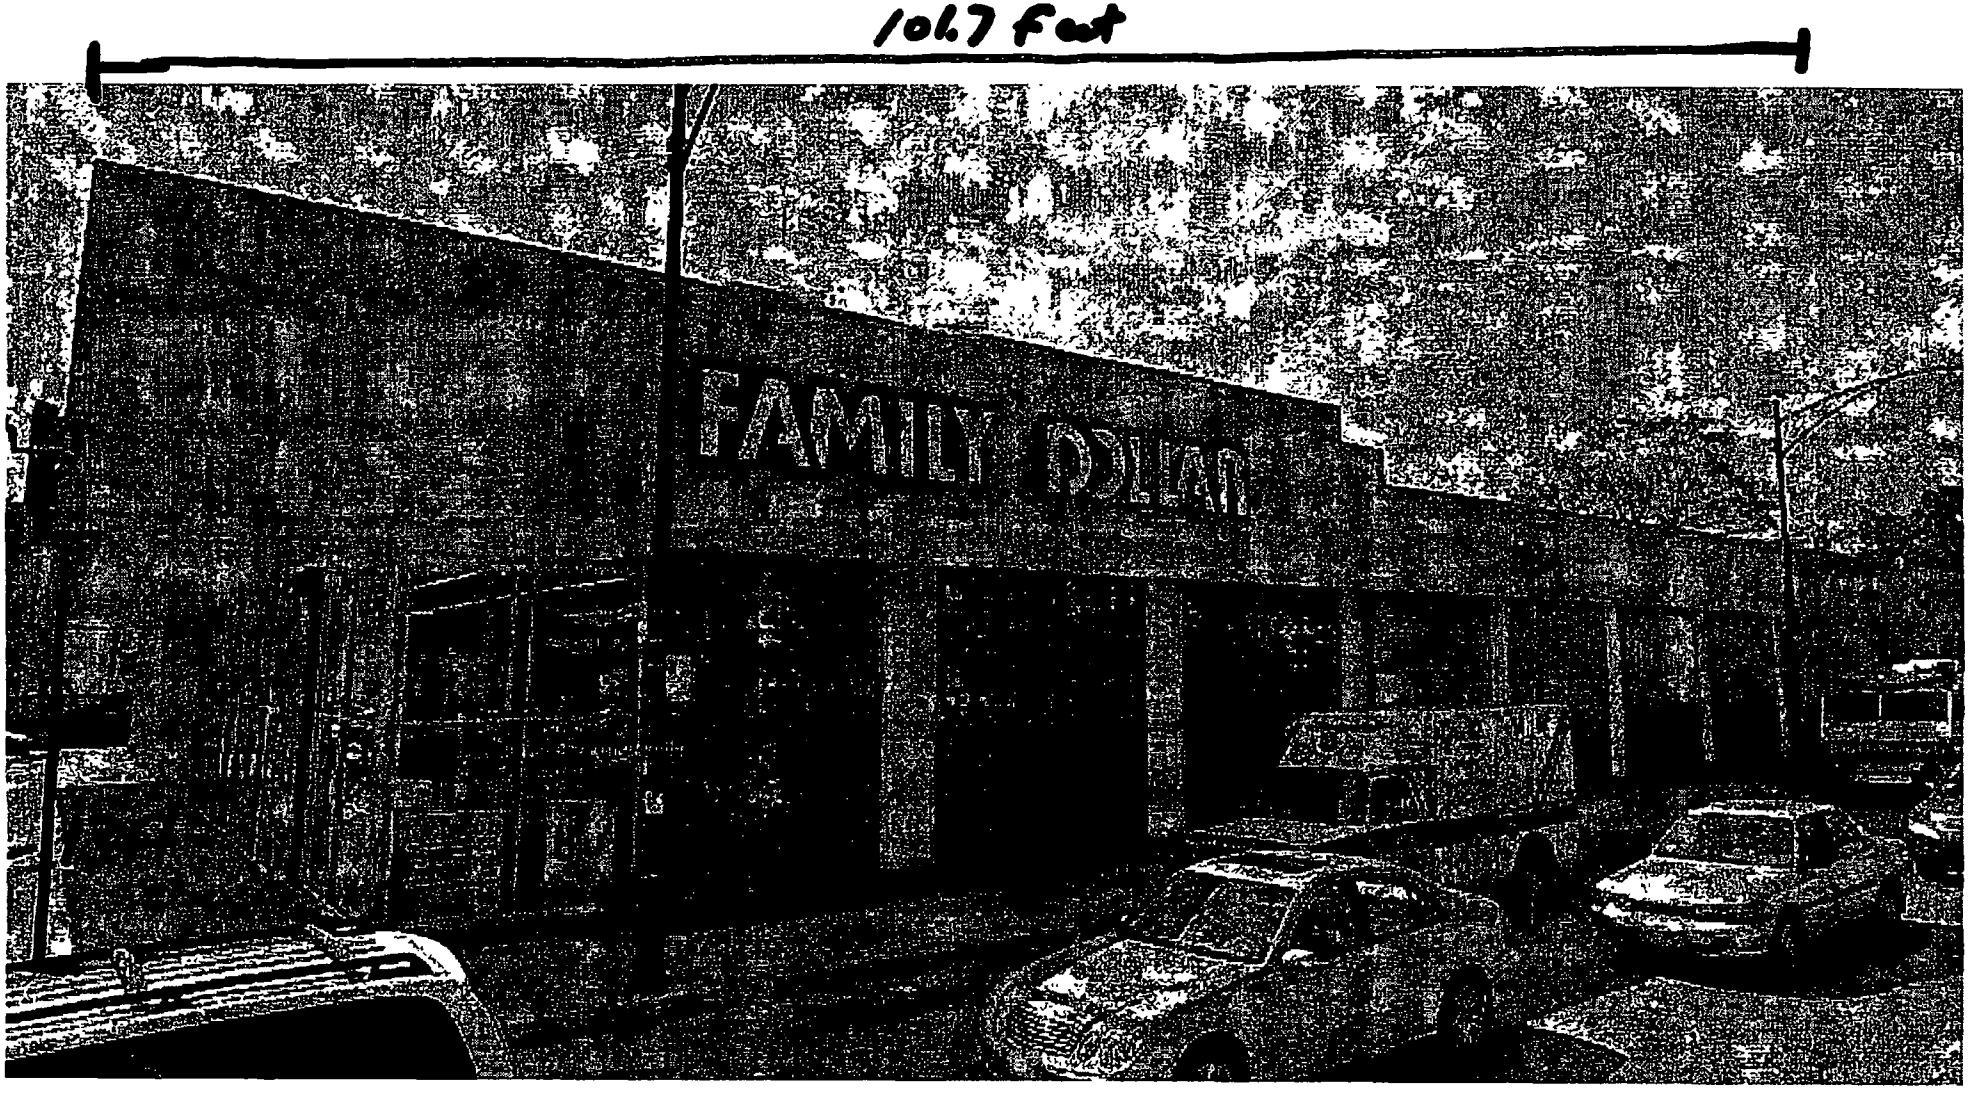

Width: 1 ft over sidewalk (PW)

Department of Business Affairs and Consumer Protection
Small Business Center- Public Way Use Unit
City Hall - 121 N. LaSalle Street Room 800 • Chicago, IL 60602
(312)-74-GOBIZ (312-744-6249) • (312) 744-1944 (TTY)
http://www.cityofchicago.org/bacp

01/21/2015

Alderman **Reynaldo Colon**
Ward # **35**
City of Chicago
City Hall, Room **203**
121 North LaSalle Street
Chicago, Illinois 60602

Re: An ordinance to use and maintain a portion of the public right-of-way for **one (1) building projection(s)** for **FAMILY DOLLAR #5532**, adjacent to the premises known as **3748 N. Elston Ave.**.

Dear Alderman **Reynaldo Colon**:

The applicant referenced above has requested the use of the public right-of-way for a **building projection(s)**. An ordinance has been prepared by the Department of Business Affairs and Consumer Protection – Small Business Center - Public Way Use Unit for presentation to the City Council. Because this request was made for properties located in your ward, as approved by you as per the attached, I respectfully request that you introduce the attached ordinance at the next City Council meeting.

If you have any questions regarding this ordinance, please contact Anthony Bertuca at (312) 744-5506.

Department of Business Affairs and Consumer Protection

City of Chicago

O2015-665

Office of the City Clerk

Document Tracking Sheet

Meeting Date:	1/21/2015
Sponsor(s):	Colón (35)
Type:	Ordinance
Title:	Grant(s) of privilege in public way for First Midwest Bank
Committee(s) Assignment:	Committee on Transportation and Public Way

ORDINANCE
First Midwest Bank
Acct. No. 285715 - 4
Permit No. 1115465

Be It Ordained by the City Council of the City of Chicago:

SECTION 1. Permission and authority are hereby given and granted to First Midwest Bank, upon the terms and subject to the conditions of this ordinance to maintain and use three (3) sign(s) projecting over the public right-of-way attached to its premises known as 2523-2531 N. Kedzie Blvd..

Said sign structure(s) measures as follows; along Linden:
One (1) at twenty-one (21) feet in length, three (3) feet in height and seventeen (17) feet above grade level.
One (1) at six (6) feet in length, two point five (2.5) feet in height and fourteen point five (14.5) feet above grade level.

Said sign structure(s) measures as follows; along Kedzie:
One (1) at twenty-one (21) feet in length, three (3) feet in height and fourteen (14) feet above grade level.

The location of said privilege shall be as shown on prints kept on file with the Department of Business Affairs and Consumer Protection and the Office of the City Clerk.

Said privilege shall be constructed in accordance with plans and specifications approved by the Department of Transportation (Division of Project Development) and Zoning Department - Signs.

This grant of privilege in the public way shall be subject to the provisions of Section 10-28-015 and all other required provisions of the Municipal Code of Chicago.

The grantee shall pay to the City of Chicago as compensation for the privilege #1115465 herein granted the sum of seven hundred ($700.00) per annum in advance.

A 25% penalty will be added for payments received after due date.

The permit holder agrees to hold the City of Chicago harmless for any damage, relocation or replacement costs associated with damage, relocation or removal of private property caused by the City performing work in the public way.

Authority herein given and granted for a period of five (5) years from and after Date of Passage.

Alderman

Reynaldo Colon 35th Ward

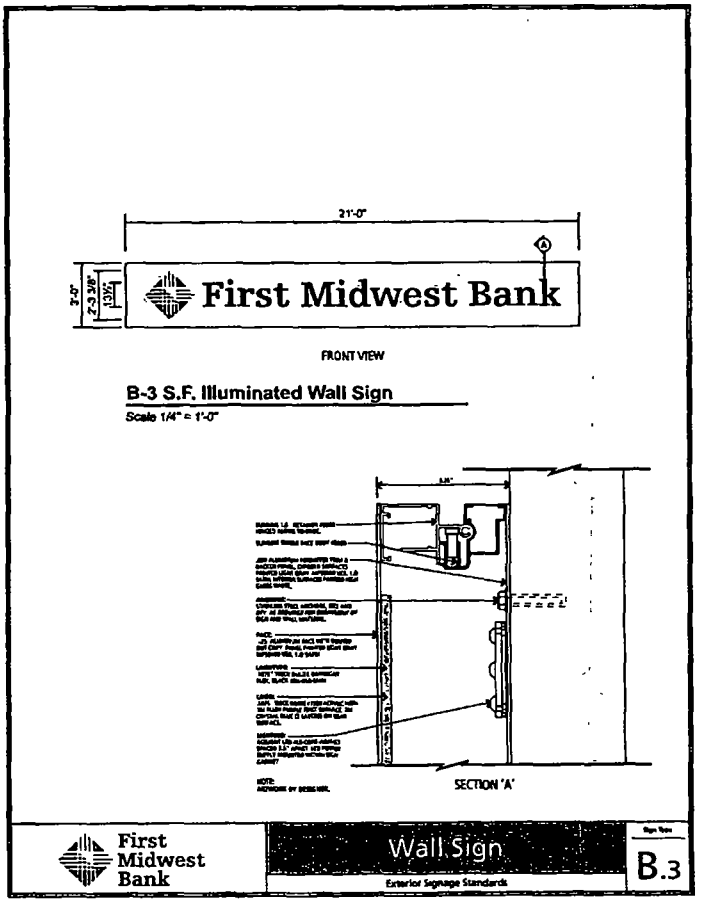

First Midwest Bank

Branch # 10031
2523 - 2531 N. Kedzie Boulevard
Chicago, IL 60647

Sign Type	Signage
Job Number #	7008279
Drawing Name	7008279FMB_Chicago IL - Br 10031.cdr

NOTES

Conversion 1.2b

DATE/REVISIONS 05/06/14 PMF
05/12/14 PMF

SIGN SPECIFCATIONS

SOUTH WATER SIGNS

© COPYRIGHT 2013 BY SOUTH WATER SIGNS, LLC.
ALL DRAWINGS ARE THE SOLE PROPERTY OF SOUTH WATER, LLC.
AND MAY NOT BE REPRODUCED IN PART OR WHOLE WITHOUT
WRITTEN PERMISSION FROM SOUTH WATER SIGNS, LLC.

Department of Business Affairs and Consumer Protection
Small Business Center - Public Way Use Unit
City Hall - 121 N. LaSalle Street, Room 800 • Chicago, IL 60602
312-74-GOBIZ / 312-744-6249 • (312) 744-1944 (TTY)
http://www.cityofchicago.org/bacp

01/21/2015

Alderman **Reynaldo Colon**
Ward # **35**
City of Chicago
City Hall, Room **203**
121 North LaSalle Street
Chicago, Illinois 60602

Re: An ordinance to use and maintain a portion of the public right-of-way for **three (3) sign(s)** for **First Midwest Bank**, adjacent to the premises known as **2523-2531 N. Kedzie Blvd.**.

Dear Alderman **Reynaldo Colon**:

The applicant referenced above has requested the use of the public right-of-way for a **sign(s)**. An ordinance has been prepared by the Department of Business Affairs and Consumer Protection – Small Business Center - Public Way Use Unit for presentation to the City Council. Because this request was made for properties located in your ward, as approved by you as per the attached, I respectfully request that you introduce the attached ordinance at the next City Council meeting.

If you have any questions regarding this ordinance, please contact Anthony Bertuca at (312) 744-5506.

Department of Business Affairs and Consumer Protection

City of Chicago

O2015-669

Office of the City Clerk

Document Tracking Sheet

Meeting Date:	1/21/2015
Sponsor(s):	Colón (35)
Type:	Ordinance
Title:	Grant(s) of privilege in public way for Vito & Angelo Pizzeria, Inc.
Committee(s) Assignment:	Committee on Transportation and Public Way

ORDINANCE
VITO & ANGELO PIZZERIA INC.
Acct. No. 357384 - 1
Permit No. 1115870

Be It Ordained by the City Council of the City of Chicago:

SECTION 1. Permission and authority are hereby given and granted to VITO & ANGELO PIZZERIA INC., upon the terms and subject to the conditions of this ordinance to maintain and use one (1) sign(s) projecting over the public right-of-way attached to its premises known as 3644 W. Fullerton Ave..

Said sign structure(s) measures as follows; along W. Fullerton Avenue:
One (1) at fourteen point five eight (14.58) feet in length, two point three three (2.33) feet in height and twelve (12) feet above grade level.

The location of said privilege shall be as shown on prints kept on file with the Department of Business Affairs and Consumer Protection and the Office of the City Clerk.

Said privilege shall be constructed in accordance with plans and specifications approved by the Department of Transportation (Division of Project Development) and Zoning Department - Signs.

This grant of privilege in the public way shall be subject to the provisions of Section 10-28-015 and all other required provisions of the Municipal Code of Chicago.

The grantee shall pay to the City of Chicago as compensation for the privilege #1115870 herein granted the sum of three hundred ($300.00) per annum in advance.

A 25% penalty will be added for payments received after due date.

The permit holder agrees to hold the City of Chicago harmless for any damage, relocation or replacement costs associated with damage, relocation or removal of private property caused by the City performing work in the public way.

Authority herein given and granted for a period of five (5) years from and after Date of Passage.

Alderman

Reynaldo Colon 35th Ward

Self Contained Channel Letters w. leds

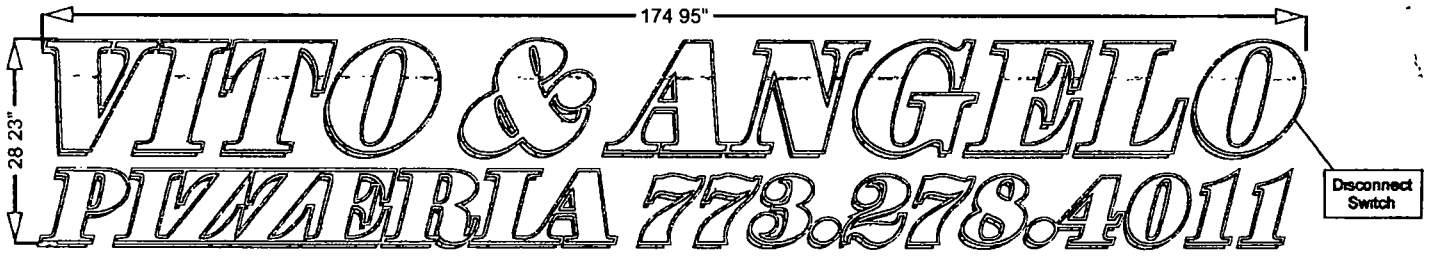

(A) Front-Lit, Plex-Face Channel Letters w/ LED, Individually Mounted

SCALE: 0/0" = 1' 0" • For Production / For Presentation

INTERNALLY ILLUMINATED PLASTIC FACE CHANNEL LETTERS

QUANTITY:	ONE (1)
Overall Height:	2'-4"
Overall Length:	14'-5"
Total Sq.Ft.:	34 sq ft
Returns:	PMS/Wrisco COLOR (Green)
Backs:	PMS/Wrisco COLOR (White)
Trimcap:	COLOR (White)
Face:	#0000 COLOR (Red)
First-surface translucent vinyl:	
	Vinyl Manufacturer, Part # and Color
Illumination:	LED Color

NOTES:

- Individually Mounted
- WHITE interiors for increased illumination
- All paint two-stage automotive acrylic

CHANNEL LETTER - TYPICAL SECTION - FRONT-LIT PLASTIC FACE

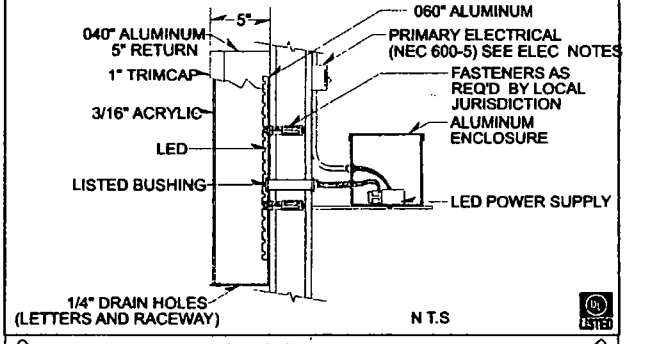

ELECTRICAL NOTES

Sign Company DOES NOT provide primary electrical to sign.
Power to the sign must be done by a licensed electrical contractor or licensed electricia
Each sign must have A minimum of one dedicated 120V 20A circuit
2. Junction box installed within 6 feet of sign
3. Three wires: Line, Ground, Neutral

tfasigns 5500 N. Kedzie Ave Chicago, IL 60625 773-267-6007 | sales@tfasigns.com	**Client Name:** Vito & Angelo **Location:** 3644 W. Fullerton Ave, Chicago, IL 60647	**Start Date:** **Last Revision:** **Job#:** **Drawing#:** **Page:** 1 of 2	Client Approval Landlord Approval	**Sales Rep:** **Designer:**

© COPYRIGHT 2012, BY TFA Signs •ALL DESIGNS PRESENTED ARE THE SOLE PROPERTY OF AND MAY NOT BE REPRODUCED IN PART OR WHOLE WITHOUT WRITTEN PERMISSION FROM

Department of Business Affairs and Consumer Protection
Small Business Center - Public Way Use Unit
City Hall - 121 N. LaSalle Street, Room 800 • Chicago, IL 60602
312-74-GOBIZ / 312-744-6249 • (312) 744-1944 (TTY)
http://www.cityofchicago.org/bacp

01/21/2015

Alderman **Reynaldo Colon**
Ward # **35**
City of Chicago
City Hall, Room **203**
121 North LaSalle Street
Chicago, Illinois 60602

Re: An ordinance to use and maintain a portion of the public right-of-way for **one (1) sign(s)** for **VITO & ANGELO PIZZERIA INC.**, adjacent to the premises known as **3644 W. Fullerton Ave.**.

Dear Alderman **Reynaldo Colon**:

The applicant referenced above has requested the use of the public right-of-way for a **sign(s)**. An ordinance has been prepared by the Department of Business Affairs and Consumer Protection – Small Business Center - Public Way Use Unit for presentation to the City Council. Because this request was made for properties located in your ward, as approved by you as per the attached, I respectfully request that you introduce the attached ordinance at the next City Council meeting.

If you have any questions regarding this ordinance, please contact Anthony Bertuca at (312) 744-5506.

Department of Business Affairs and Consumer Protection

City of Chicago

O2015-673

Office of the City Clerk

Document Tracking Sheet

Meeting Date:	1/21/2015
Sponsor(s):	Colón (35)
Type:	Ordinance
Title:	Grant(s) of privilege in public way for Wireless Hook Up/Metro PCS Authorized Dealer
Committee(s) Assignment:	Committee on Transportation and Public Way

ORDINANCE
WIRELESS HOOK UP/METRO PCS AUTHORIZED DEALER
Acct. No. 392501 - 4
Permit No. 1115656

Be It Ordained by the City Council of the City of Chicago:

SECTION 1. Permission and authority are hereby given and granted to WIRELESS HOOK UP/METRO PCS AUTHORIZED DEALER, upon the terms and subject to the conditions of this ordinance to maintain and use one (1) sign(s) projecting over the public right-of-way attached to its premises known as 2823 W. Diversey Ave..

Said sign structure(s) measures as follows; along W. Diversey Avenue:
One (1) at eight (8) feet in length, two point two five (2.25) feet in height and ten (10) feet above grade level.

The location of said privilege shall be as shown on prints kept on file with the Department of Business Affairs and Consumer Protection and the Office of the City Clerk.

Said privilege shall be constructed in accordance with plans and specifications approved by the Department of Transportation (Division of Project Development) and Zoning Department - Signs.

This grant of privilege in the public way shall be subject to the provisions of Section 10-28-015 and all other required provisions of the Municipal Code of Chicago.

The grantee shall pay to the City of Chicago as compensation for the privilege #1115656 herein granted the sum of one hundred ($100.00) per annum in advance.

A 25% penalty will be added for payments received after due date.

The permit holder agrees to hold the City of Chicago harmless for any damage, relocation or replacement costs associated with damage, relocation or removal of private property caused by the City performing work in the public way.

Authority herein given and granted for a period of five (5) years from ~~and~~ after Date of Passage.

Alderman _____

Reynaldo Colon 35th Ward

© Aurora Sign Co ,Inc 2014

AURORA SIGN CO.

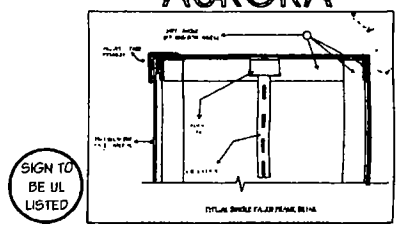

SINGLE-FACED ILLUMINATED SIGN

FABRICATE AND INSTALL SIGN OF ALUMINUM AND ANGLE
FACE TO BE WHITE LEXAN WITH COPY APPLIED FIRST SURFACE
"METRO" TO BE ARLON 2500-3412 PURPLE VINYL APPLIED FIRST SURFACE
"PCS" AND OTHER COPY TO BE ARLON 2500-3411 ORANGE VINYL APPLIED FIRST SURFACE
EXPOSED METAL SURFACES TO BE COATED WITH ACRYLIC POLYURETHANE
INTERNAL ILLUMINATION TO BE WHITE LEDS
SCALE - 3/4" = 1'

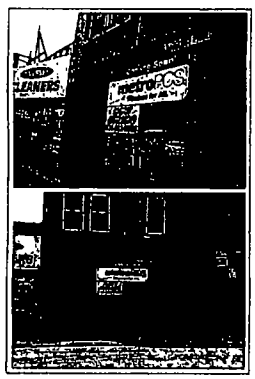

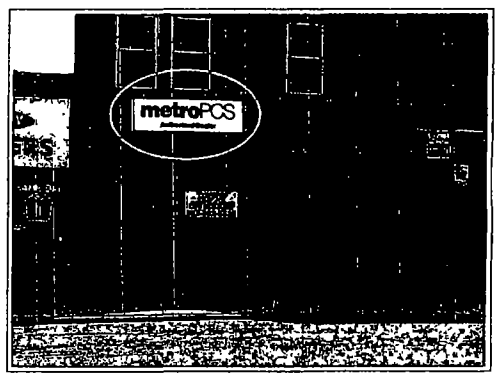

INSTALLATION INSTRUCTIONS

CENTER ABOVE WINDOWS
CONNECT TO ELECTRICAL SERVICE
TO BE PROVIDED BY OTHERS
PRIOR TO INSTALL

1100 Route 34
Aurora, Illinois 60504
630 898 5900 office
630 898 6091 fax

Prepared For: METRO PCS	Address: 2823 W DIVERSEY	Drwg: 214312	Sheet: 1	Design Date: 8/7/14	Rev 2:	Salesman:
Location Name:	City/State: CHICAGO, IL	Rev 1:			Rev 4:	Colors:
		Rev 3:			Rev 5:	Notes:

NOTE THIS DRAWING IS THE PROPERTY OF AURORA SIGN CO IT IS NOT TO BE REPRODUCED COPIED, OR EXHIBITED IN ANY FASHION WITHOUT WRITTEN CONSENT FROM AURORA SIGN CO CHARGES OF UP TO $2500 00 WILL BE ASSESSED FOR ANY MIS USE OF THESE DRAWINGS

Department of Business Affairs and Consumer Protection
Small Business Center - Public Way Use Unit
City Hall - 121 N. LaSalle Street, Room 800 • Chicago, IL 60602
312-74-GOBIZ / 312-744-6249 • (312) 744-1944 (TTY)
http://www.cityofchicago.org/bacp

01/21/2015

Alderman **Reynaldo Colon**
Ward # **35**
City of Chicago
City Hall, Room **203**
121 North LaSalle Street
Chicago, Illinois 60602

Re: An ordinance to use and maintain a portion of the public right-of-way for **one (1) sign(s)** for **WIRELESS HOOK UP/METRO PCS AUTHORIZED DEALER**, adjacent to the premises known as **2823 W. Diversey Ave.**.

Dear Alderman **Reynaldo Colon**:

The applicant referenced above has requested the use of the public right-of-way for a **sign(s)**. An ordinance has been prepared by the Department of Business Affairs and Consumer Protection – Small Business Center - Public Way Use Unit for presentation to the City Council. Because this request was made for properties located in your ward, as approved by you as per the attached, I respectfully request that you introduce the attached ordinance at the next City Council meeting.

If you have any questions regarding this ordinance, please contact Anthony Bertuca at (312) 744-5506.

Department of Business Affairs and Consumer Protection

City of Chicago

O2015-676

Office of the City Clerk

Document Tracking Sheet

Meeting Date:	1/21/2015
Sponsor(s):	Sposato (36)
Type:	Ordinance
Title:	Grant(s) of privilege in public way for Cafe Europa, Inc.
Committee(s) Assignment:	Committee on Transportation and Public Way

ORDINANCE
Cafe Europa, Inc.
Acct. No. 16922 - 1
Permit No. 1116127

Be It Ordained by the City Council of the City of Chicago:

SECTION 1. Permission and authority are hereby given and granted to Cafe Europa, Inc., upon the terms and subject to the conditions of this ordinance to maintain and use one (1) sign(s) projecting over the public right-of-way attached to its premises known as 7401 W. Irving Park Rd..

Said sign structure(s) measures as follows; along N. Oketo Avenue:
One (1) at six (6) feet in length, four (4) feet in height and twelve (12) feet above grade level.

The location of said privilege shall be as shown on prints kept on file with the Department of Business Affairs and Consumer Protection and the Office of the City Clerk.

Said privilege shall be constructed in accordance with plans and specifications approved by the Department of Transportation (Division of Project Development) and Zoning Department - Signs.

This grant of privilege in the public way shall be subject to the provisions of Section 10-28-015 and all other required provisions of the Municipal Code of Chicago.

The grantee shall pay to the City of Chicago as compensation for the privilege #1116127 herein granted the sum of one hundred ($100.00) per annum in advance.

A 25% penalty will be added for payments received after due date.

The permit holder agrees to hold the City of Chicago harmless for any damage, relocation or replacement costs associated with damage, relocation or removal of private property caused by the City performing work in the public way.

Authority herein given and granted for a period of five (5) years from and after 12/16/2014.

Alderman 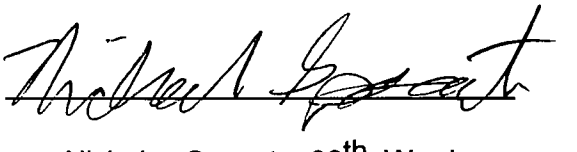

Nicholas Sposato 36th Ward

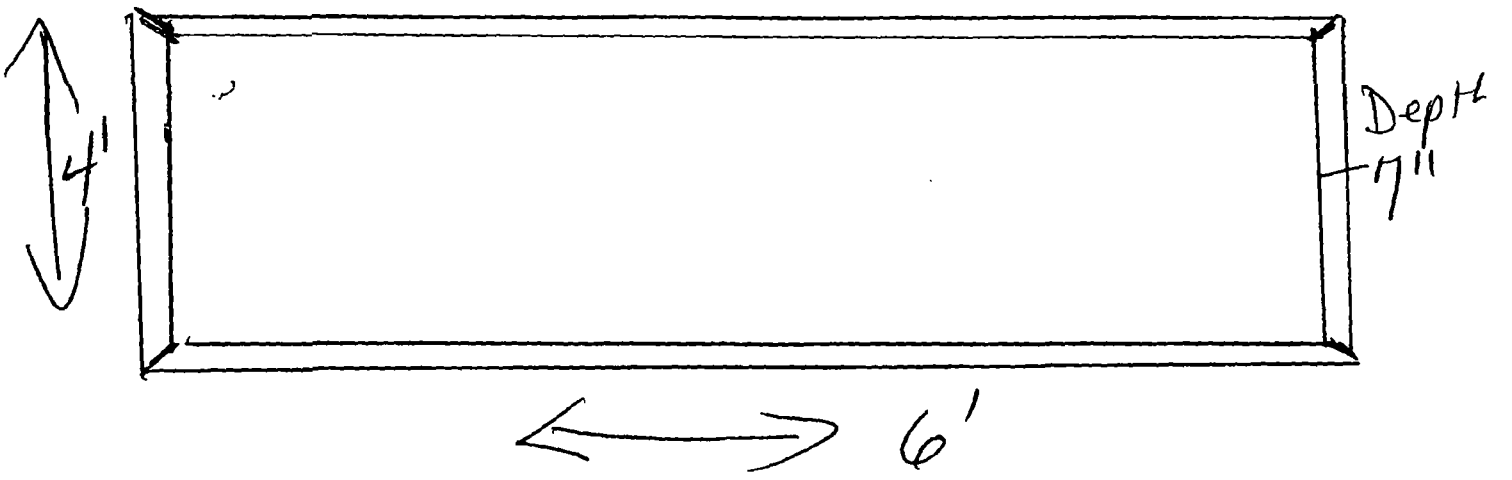

4' X 6' X 7"

Department of Business Affairs and Consumer Protection
Small Business Center - Public Way Use Unit
City Hall - 121 N. LaSalle Street, Room 800 • Chicago, IL 60602
(312)-74-GOBIZ (312-744-6249) • (312) 744-1944 (TTY)
http://www.cityofchicago.org/bacp

01/21/2015

Alderman **Nicholas Sposato**
Ward # **36**
City of Chicago
City Hall, Room **304**
121 North LaSalle Street
Chicago, Illinois 60602

Re: An ordinance to use and maintain a portion of the public right-of-way for **one (1) sign(s)** for **Cafe Europa, Inc.**, adjacent to the premises known as **7401 W. Irving Park Rd.**.

Dear Alderman **Nicholas Sposato**:

The applicant referenced above has requested the use of the public right-of-way for a **sign(s)**. An ordinance has been prepared by the Department of Business Affairs and Consumer Protection – Small Business Center - Public Way Use Unit for presentation to the City Council. Because this request was made for properties located in your ward, as approved by you as per the attached, I respectfully request that you introduce the attached ordinance at the next City Council meeting.

If you have any questions regarding this ordinance, please contact Anthony Bertuca at (312) 744-5506.

Department of Business Affairs and Consumer Protection

City of Chicago

O2015-679

Office of the City Clerk

Document Tracking Sheet

Meeting Date:	1/21/2015
Sponsor(s):	Sposato (36)
Type:	Ordinance
Title:	Grant(s) of privilege in public way for Don Storino & John Nuzzo
Committee(s) Assignment:	Committee on Transportation and Public Way

ORDINANCE
DON STORINO & JOHN NUZZO
Acct. No. 394775 - 1
Permit No. 1115944

Be It Ordained by the City Council of the City of Chicago:

SECTION 1. Permission and authority are hereby given and granted to DON STORINO & JOHN NUZZO, upon the terms and subject to the conditions of this ordinance to maintain and use one (1) sign(s) projecting over the public right-of-way attached to its premises known as 7428 W. Belmont Ave..

Said sign structure(s) measures as follows; along W. Bemont Avenue:
One (1) at four point zero eight (4.08) feet in length, eight point seven five (8.75) feet in height and ten (10) feet above grade level.

The location of said privilege shall be as shown on prints kept on file with the Department of Business Affairs and Consumer Protection and the Office of the City Clerk.

Said privilege shall be constructed in accordance with plans and specifications approved by the Department of Transportation (Division of Project Development) and Zoning Department - Signs.

This grant of privilege in the public way shall be subject to the provisions of Section 10-28-015 and all other required provisions of the Municipal Code of Chicago.

The grantee shall pay to the City of Chicago as compensation for the privilege #1115944 herein granted the sum of three hundred ($300.00) per annum in advance.

A 25% penalty will be added for payments received after due date.

The permit holder agrees to hold the City of Chicago harmless for any damage, relocation or replacement costs associated with damage, relocation or removal of private property caused by the City performing work in the public way.

Authority herein given and granted for a period of five (5) years from and after Date of Passage.

Alderman _____

Nicholas Sposato 36th Ward

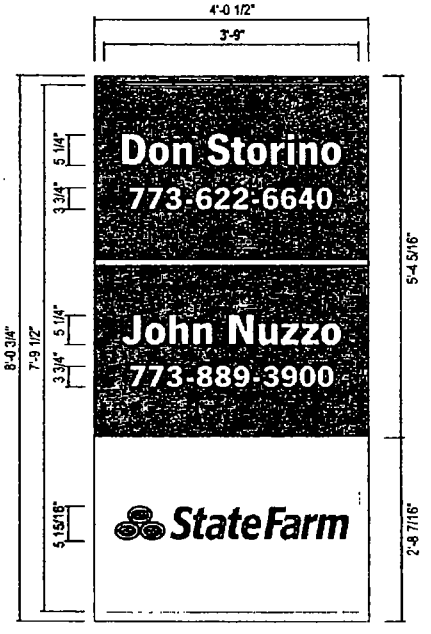

B51c

REPLACEMENT FACE

SIGN 2 SCALE 3/8"=1'-0"
QTY 2

EXISTING

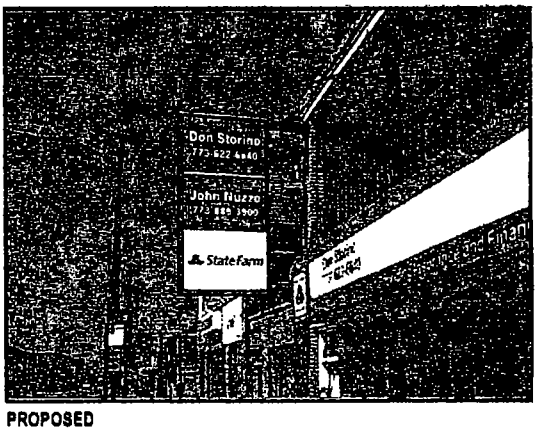

PROPOSED

Drawing prepared by: ICON

RECOMMENDATION

Location: 7428 W Belmont Ave, Chicago, IL 60634
Proj #: 4123
Loc #: 132228
File Path: Active\ACCOUNTS\S\State Farm\Project 4123\Locations\4123_132228_Chicago_IL

Drawing prepared for: StateFarm

Rev #	Requi.	Date	Req. By:	Dsgn By:	Revision Description
Original	132228	09/15/14	KN	AKS	
Rev 1	132613	10/13/14	MM	JS	
Rev 2	135266	11/11/14	TK	JS	
Rev 3	000000	00/00/00	XXX	XXX	
Rev 4	000000	00/00/00	XXX	XXX	
Rev 5	000000	00/00/00	XXX	XXX	
Rev 6	000000	00/00/00	XXX	XXX	

Department of Business Affairs and Consumer Protection
Small Business Center - Public Way Use Unit
City Hall - 121 N. LaSalle Street, Room 800 • Chicago, IL 60602
312-74-GOBIZ / 312-744-6249 • (312) 744-1944 (TTY)
http://www.cityofchicago.org/bacp

01/21/2015

Alderman **Nicholas Sposato**
Ward # **36**
City of Chicago
City Hall, Room **304**
121 North LaSalle Street
Chicago, Illinois 60602

Re: An ordinance to use and maintain a portion of the public right-of-way for **one (1) sign(s)** for **DON STORINO & JOHN NUZZO**, adjacent to the premises known as **7428 W. Belmont Ave.**.

Dear Alderman **Nicholas Sposato**:

The applicant referenced above has requested the use of the public right-of-way for a **sign(s)**. An ordinance has been prepared by the Department of Business Affairs and Consumer Protection – Small Business Center - Public Way Use Unit for presentation to the City Council. Because this request was made for properties located in your ward, as approved by you as per the attached, I respectfully request that you introduce the attached ordinance at the next City Council meeting.

If you have any questions regarding this ordinance, please contact Anthony Bertuca at (312) 744-5506.

Department of Business Affairs and Consumer Protection

City of Chicago

O2015-682

Office of the City Clerk

Document Tracking Sheet

Meeting Date:	1/21/2015
Sponsor(s):	Sposato (36)
Type:	Ordinance
Title:	Grant(s) of privilege in public way for Eurocenter
Committee(s) Assignment:	Committee on Transportation and Public Way

ORDINANCE
EUROCENTER
Acct. No. 64417 - 6
Permit No. 1116275

Be It Ordained by the City Council of the City of Chicago:

SECTION 1. Permission and authority are hereby given and granted to EUROCENTER, upon the terms and subject to the conditions of this ordinance to maintain and use one (1) sign(s) projecting over the public right-of-way attached to its premises known as 6017 W. Belmont Ave..

Said sign structure(s) measures as follows; along W. Belmont Ave:
One (1) at sixteen (16) feet in length, five (5) feet in height and nine point five (9.5) feet above grade level.

The location of said privilege shall be as shown on prints kept on file with the Department of Business Affairs and Consumer Protection and the Office of the City Clerk.

Said privilege shall be constructed in accordance with plans and specifications approved by the Department of Transportation (Division of Project Development) and Zoning Department - Signs.

This grant of privilege in the public way shall be subject to the provisions of Section 10-28-015 and all other required provisions of the Municipal Code of Chicago.

The grantee shall pay to the City of Chicago as compensation for the privilege #1116275 herein granted the sum of three hundred ($300.00) per annum in advance.

A 25% penalty will be added for payments received after due date.

The permit holder agrees to hold the City of Chicago harmless for any damage, relocation or replacement costs associated with damage, relocation or removal of private property caused by the City performing work in the public way.

Authority herein given and granted for a period of five (5) years from and after 10/07/2014.

Alderman 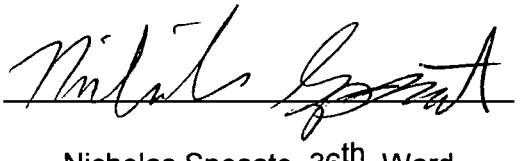

Nicholas Sposato 36th Ward

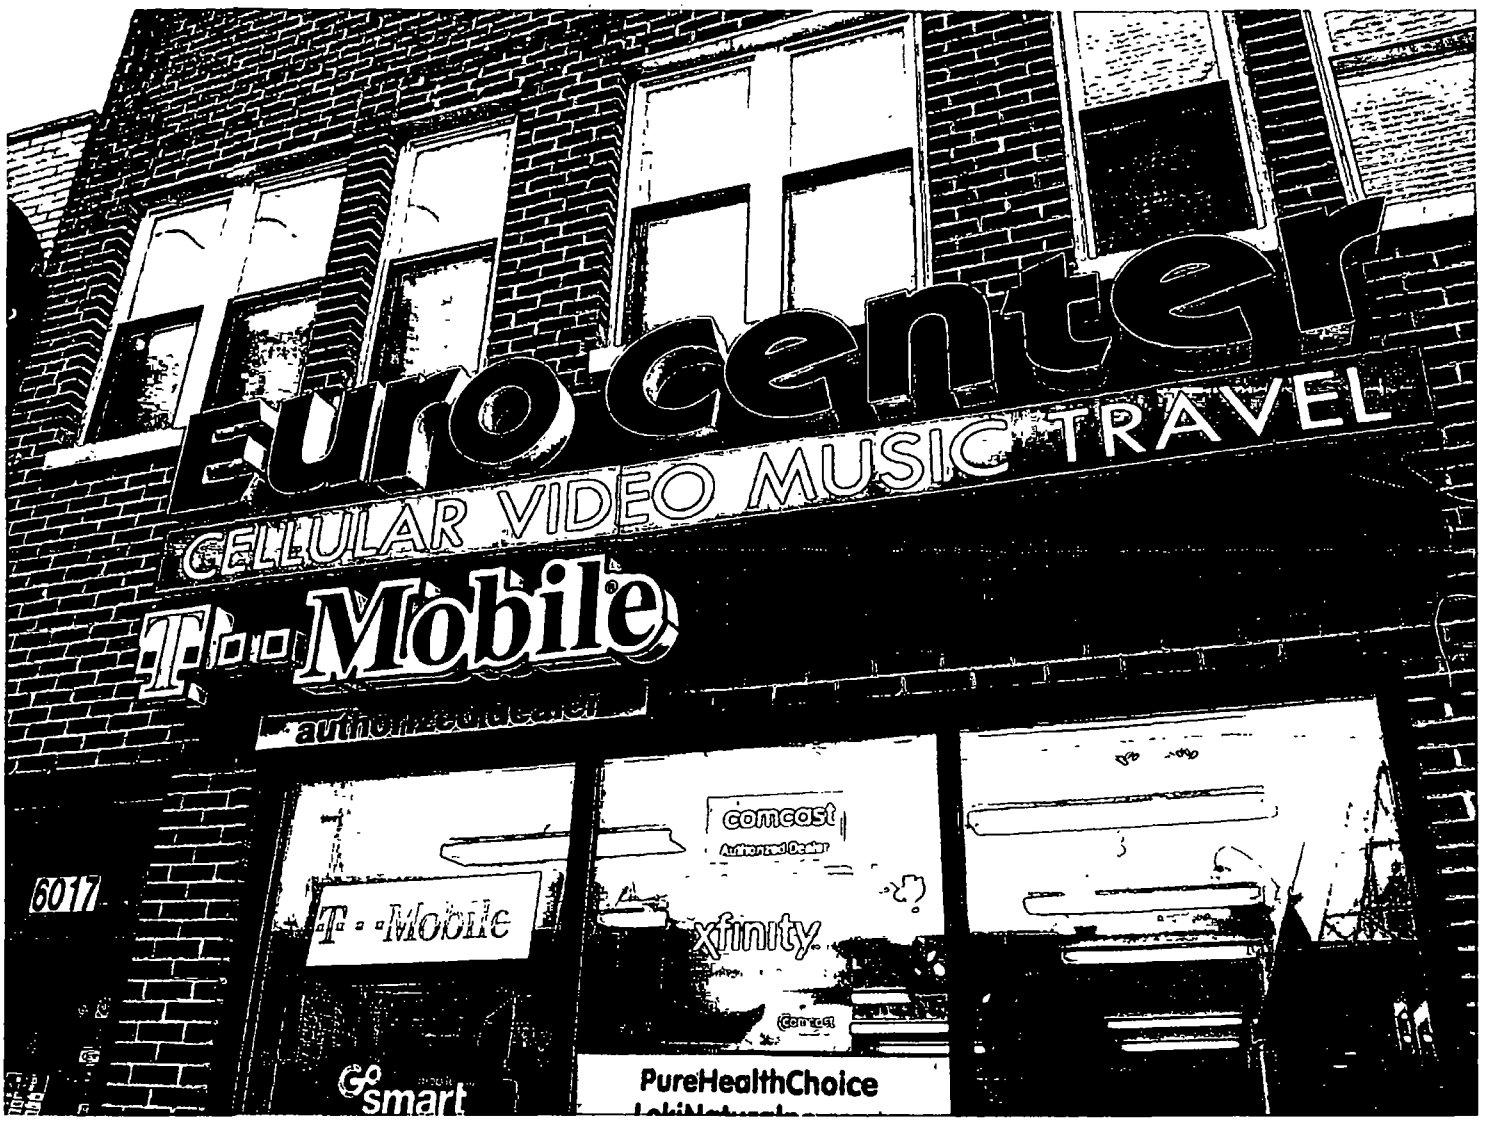
Euro Center
CELLULAR VIDEO MUSIC TRAVEL
T-Mobile
authorized dealer
6017
T-Mobile
comcast
xfinity
PureHealthChoice
GoSmart

Department of Business Affairs and Consumer Protection
Small Business Center - Public Way Use Unit
City Hall - 121 N LaSalle Street, Room 800 • Chicago, IL 60602
(312)-74-GOBIZ (312-744-6249) • (312) 744-1944 (TTY)
http://www.cityofchicago.org/bacp

01/21/2015

Alderman **Nicholas Sposato**
Ward # **36**
City of Chicago
City Hall, Room **304**
121 North LaSalle Street
Chicago, Illinois 60602

Re: An ordinance to use and maintain a portion of the public right-of-way for **one (1) sign(s)** for **EUROCENTER**, adjacent to the premises known as **6017 W. Belmont Ave.**.

Dear Alderman **Nicholas Sposato**:

The applicant referenced above has requested the use of the public right-of-way for a **sign(s)**. An ordinance has been prepared by the Department of Business Affairs and Consumer Protection – Small Business Center - Public Way Use Unit for presentation to the City Council. Because this request was made for properties located in your ward, as approved by you as per the attached, I respectfully request that you introduce the attached ordinance at the next City Council meeting.

If you have any questions regarding this ordinance, please contact Anthony Bertuca at (312) 744-5506.

Department of Business Affairs and Consumer Protection

City of Chicago

O2015-685

Office of the City Clerk

Document Tracking Sheet

Meeting Date:	1/21/2015
Sponsor(s):	Cullerton (38)
Type:	Ordinance
Title:	Grant(s) of privilege in public way for Russo Hardware & Paint, Inc.
Committee(s) Assignment:	Committee on Transportation and Public Way

ORDINANCE
RUSSO HARDWARE & PAINT INC
Acct. No. 3334 - 1
Permit No. 1116443

Be It Ordained by the City Council of the City of Chicago:

SECTION 1. Permission and authority are hereby given and granted to RUSSO HARDWARE & PAINT INC, upon the terms and subject to the conditions of this ordinance to maintain and use one (1) sign(s) projecting over the public right-of-way attached to its premises known as 5848 W. Montrose Ave..

Said sign structure(s) measures as follows; along W. Montrose:
One (1) at thirty-four point eight four (34.84) feet in length, two point four two (2.42) feet in height and nine (9) feet above grade level.

The location of said privilege shall be as shown on prints kept on file with the Department of Business Affairs and Consumer Protection and the Office of the City Clerk.

Said privilege shall be constructed in accordance with plans and specifications approved by the Department of Transportation (Division of Project Development) and Zoning Department - Signs.

This grant of privilege in the public way shall be subject to the provisions of Section 10-28-015 and all other required provisions of the Municipal Code of Chicago.

The grantee shall pay to the City of Chicago as compensation for the privilege #1116443 herein granted the sum of three hundred ($300.00) per annum in advance.

A 25% penalty will be added for payments received after due date.

The permit holder agrees to hold the City of Chicago harmless for any damage, relocation or replacement costs associated with damage, relocation or removal of private property caused by the City performing work in the public way.

Authority herein given and granted for a period of five (5) years from and after 01/13/2015.

Alderman

Timothy Cullerton 38th Ward

Temporary

City of Chicago

O2015-688

Office of the City Clerk

Document Tracking Sheet

Meeting Date:	1/21/2015
Sponsor(s):	Laurino (39)
Type:	Ordinance
Title:	Grant(s) of privilege in public way for America Transfers, Inc.
Committee(s) Assignment:	Committee on Transportation and Public Way

ORDINANCE
AMERICA TRANSFERS INC
Acct. No. 87206 - 14
Permit No. 1116444

Be It Ordained by the City Council of the City of Chicago:

SECTION 1. Permission and authority are hereby given and granted to AMERICA TRANSFERS INC, upon the terms and subject to the conditions of this ordinance to maintain and use two (2) sign(s) projecting over the public right-of-way attached to its premises known as 3212 W. Lawrence Ave..

Said sign structure(s) measures as follows; along W. Lawrence Avenue:
One (1) at sixteen (16) feet in length, four (4) feet in height and ten (10) feet above grade level.
One (1) at three (3) feet in length, two point four two (2.42) feet in height and twelve (12) feet above grade level.

The location of said privilege shall be as shown on prints kept on file with the Department of Business Affairs and Consumer Protection and the Office of the City Clerk.

Said privilege shall be constructed in accordance with plans and specifications approved by the Department of Transportation (Division of Project Development) and Zoning Department - Signs.

This grant of privilege in the public way shall be subject to the provisions of Section 10-28-015 and all other required provisions of the Municipal Code of Chicago.

The grantee shall pay to the City of Chicago as compensation for the privilege #1116444 herein granted the sum of four hundred ($400.00) per annum in advance.

A 25% penalty will be added for payments received after due date.

The permit holder agrees to hold the City of Chicago harmless for any damage, relocation or replacement costs associated with damage, relocation or removal of private property caused by the City performing work in the public way.

Authority herein given and granted for a period of five (5) years from and after 01/13/2014.

Alderman _____

Margaret Laurino 39th Ward

(Page 3 of 3)

America Transfer Inc.

3212 W. Lawrence
Chicago, Illinois

City of Chicago

O2015-691

Office of the City Clerk

Document Tracking Sheet

Meeting Date:	1/21/2015
Sponsor(s):	Laurino (39)
Type:	Ordinance
Title:	Grant(s) of privilege in public way for Deluxe Nails Ltd.
Committee(s) Assignment:	Committee on Transportation and Public Way

ORDINANCE
DELUXE NAILS, LTD
Acct. No. 384789 - 1
Permit No. 1115829

Be It Ordained by the City Council of the City of Chicago:

SECTION 1. Permission and authority are hereby given and granted to DELUXE NAILS, LTD, upon the terms and subject to the conditions of this ordinance to maintain and use one (1) sign(s) projecting over the public right-of-way attached to its premises known as 4746 W. Peterson Ave..

Said sign structure(s) measures as follows; along W. Peterson Avenue:
One (1) at six (6) feet in length, three (3) feet in height and fifteen (15) feet above grade level.

The location of said privilege shall be as shown on prints kept on file with the Department of Business Affairs and Consumer Protection and the Office of the City Clerk.

Said privilege shall be constructed in accordance with plans and specifications approved by the Department of Transportation (Division of Project Development) and Zoning Department - Signs.

This grant of privilege in the public way shall be subject to the provisions of Section 10-28-015 and all other required provisions of the Municipal Code of Chicago.

The grantee shall pay to the City of Chicago as compensation for the privilege #1115829 herein granted the sum of one hundred ($100.00) per annum in advance.

A 25% penalty will be added for payments received after due date.

The permit holder agrees to hold the City of Chicago harmless for any damage, relocation or replacement costs associated with damage, relocation or removal of private property caused by the City performing work in the public way.

Authority herein given and granted for a period of five (5) years from and after Date of Passage.

Alderman _____

Margaret Laurino 39th Ward

tfasigns

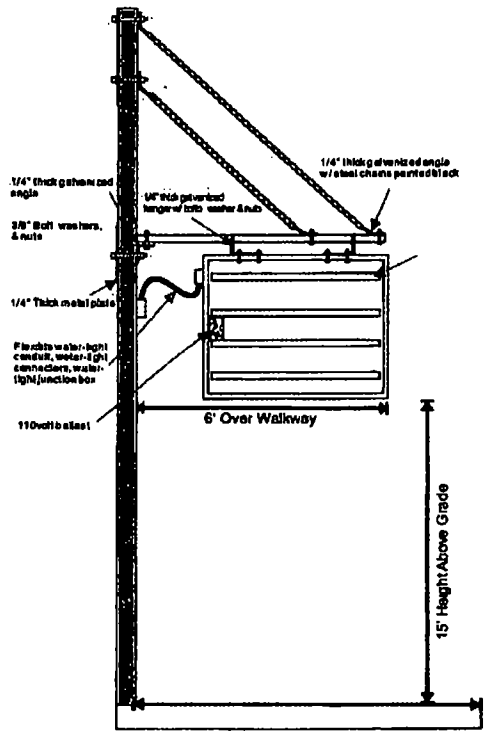

tfasigns	**Store Name:** Deluxe NAILS **Location:** 4746 W. Peterson Ave Chicago, IL 60640	**Client Name:** **Phone:** **Landlord:** **Address:**	• Client Approval (signature) Date • Landlord Approval (signature) Date	**Sales Rep:** SEAN PARK **Designer:** EILEEN KIM

City of Chicago

O2015-694

Office of the City Clerk

Document Tracking Sheet

Meeting Date:	1/21/2015
Sponsor(s):	Laurino (39)
Type:	Ordinance
Title:	Grant(s) of privilege in public way for TCF National Bank
Committee(s) Assignment:	Committee on Transportation and Public Way

ORDINANCE
TCF NATIONAL BANK
Acct. No. 79381 - 35
Permit No. 1116070

Be It Ordained by the City Council of the City of Chicago:

SECTION 1. Permission and authority are hereby given and granted to TCF NATIONAL BANK, upon the terms and subject to the conditions of this ordinance to maintain and use one (1) sign(s) projecting over the public right-of-way attached to its premises known as 4042 W. Foster Ave..

Said sign structure(s) measures as follows; along W. Foster:
One (1) at fifteen (15) feet in length, two (2) feet in height and thirteen (13) feet above grade level.

The location of said privilege shall be as shown on prints kept on file with the Department of Business Affairs and Consumer Protection and the Office of the City Clerk.

Said privilege shall be constructed in accordance with plans and specifications approved by the Department of Transportation (Division of Project Development) and Zoning Department - Signs.

This grant of privilege in the public way shall be subject to the provisions of Section 10-28-015 and all other required provisions of the Municipal Code of Chicago.

The grantee shall pay to the City of Chicago as compensation for the privilege #1116070 herein granted the sum of three hundred ($300.00) per annum in advance.

A 25% penalty will be added for payments received after due date.

The permit holder agrees to hold the City of Chicago harmless for any damage, relocation or replacement costs associated with damage, relocation or removal of private property caused by the City performing work in the public way.

Authority herein given and granted for a period of five (5) years from and after 12/16/2014.

Alderman _____

Margaret Laurino 39th Ward

Elevation Drawing • TCF Bank • Chicago • Illinois

A1 ELEVATION FACING SOUTH

Scale: 1/8" = 1' • For Production / Presentation

AMERICAN SIGN FACTORY LLC
CHICAGO
123 Ring Street
Elk Grove Village, IL 60007
T 847.725.8000
F 847.734.8009
MILWAUKEE
4511 W Woolworth Avenue
Milwaukee, WI 53218
T 414.353.3500
F 414.353.3626

Client Name: TCF Bank

Location: 4042 W. Foster Ave Chicago, IL 60630

Start Date: 09/21/09
Last Revision: 09/21/09
Job#: 11365
Drawing#: 11365a_v1
Page: 1 of 1

Client Approval

Landlord Approval

Sales Rep: JU
Designer: KM

© COPYRIGHT 2009, BY AMERICAN SIGN FACTORY LLC. ALL DESIGNS PRESENTED ARE THE SOLE PROPERTY OF AMERICAN SIGN FACTORY LLC. AND MAY NOT BE REPRODUCED IN PART OR WHOLE WITHOUT WRITTEN PERMISSION FROM AMERICAN SIGN FACTORY LLC.

City of Chicago

O2015-695

Office of the City Clerk

Document Tracking Sheet

Meeting Date:	1/21/2015
Sponsor(s):	O'Connor (40)
Type:	Ordinance
Title:	Grant(s) of privilege in public way for Grossinger Honda Auto Body
Committee(s) Assignment:	Committee on Transportation and Public Way

ORDINANCE
GROSSINGER HONDA AUTO BODY
Acct. No. 386108 - 2
Permit No. 1115892

Be It Ordained by the City Council of the City of Chicago:

SECTION 1. Permission and authority are hereby given and granted to GROSSINGER HONDA AUTO BODY, upon the terms and subject to the conditions of this ordinance to maintain and use one (1) sign(s) projecting over the public right-of-way attached to its premises known as 1920 W. Peterson Ave..

Said sign structure(s) measures as follows; along W. Peterson Avenue:
One (1) at ten point two five (10.25) feet in length, ten (10) feet in height and twelve (12) feet above grade level.

The location of said privilege shall be as shown on prints kept on file with the Department of Business Affairs and Consumer Protection and the Office of the City Clerk.

Said privilege shall be constructed in accordance with plans and specifications approved by the Department of Transportation (Division of Project Development) and Zoning Department - Signs.

This grant of privilege in the public way shall be subject to the provisions of Section 10-28-015 and all other required provisions of the Municipal Code of Chicago.

The grantee shall pay to the City of Chicago as compensation for the privilege #1115892 herein granted the sum of three hundred ($300.00) per annum in advance.

A 25% penalty will be added for payments received after due date.

The permit holder agrees to hold the City of Chicago harmless for any damage, relocation or replacement costs associated with damage, relocation or removal of private property caused by the City performing work in the public way.

Authority herein given and granted for a period of five (5) years from and after Date of Passage.

Alderman 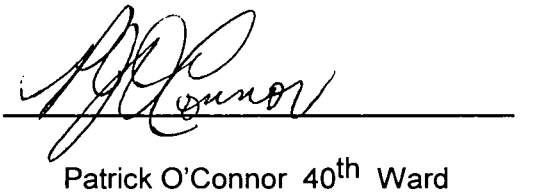

Patrick O'Connor 40th Ward

By signing the Customer Acceptance on this print, I understand that I am accepting all aspects of this drawing. This includes Artwork, Specifications, Dimensions, Spelling, and all other representations therein. I also understand that color reproductions on this print are approximate, and may not match manufacturers samples exactly.

X Customer Acceptance SIGNATURE DATE

XC IF REQUIRED: Landlord Acceptance SIGNATURE DATE

L.S.G. SALES DETAILS DATE

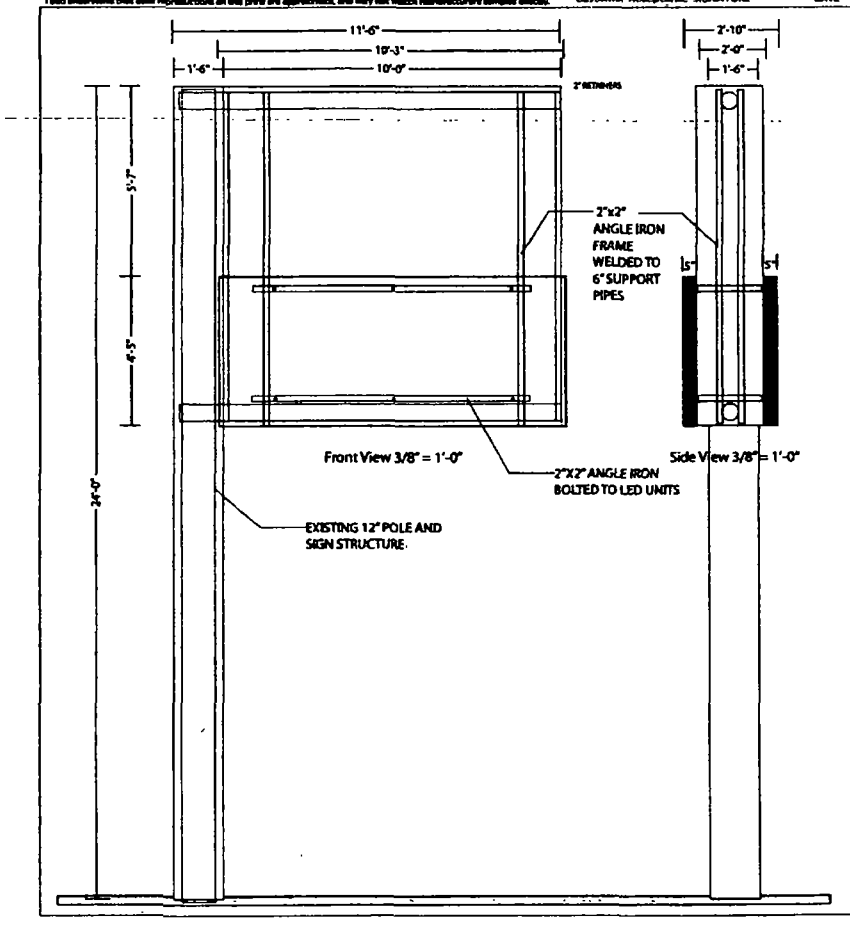

- TWO (2) WHITE LEXAN FACES WITH APPLIED TRANSLUCENT VINYL/ FOR EXISTING DOUBLE FACE SIGN/ ADD NEW 2" RETAINERS/ REPAINT SIGN CABINET EXT WHITE
- INSTALL TWO (2) 16MM FULL COLOR EMC's TO EXISTING CABINET
- FABRICATE AND INSTALL ALUMINUM POLE COVER/ EXT PAINT WHITE

O SIGNCASE, RETAINERS & POLE COVER = MAP WHITE
BKGD = TRANS WHITE LEXAN
COPY = 230-97 DELFT BLUE TRANS VINYL, 230-51 SILVER GREY TRANS VINYL & 230-22 BLACK TRANS VINYL

LED SIGN WEIGHT = 787 LBS
VOLTAGE = 120 VOLTS
WATTS = 3120
AMPS = 26
CIRCUITS = 2

LED Electronic Display Unit:

Color.	O Full Color
Cabinet Ht.	O 4'-6"
Cabinet Length:	O 10'-3"
Pixel Pitch	O 16mm
Matrix.	O 72 x 180
Viewing Area	O 4'-0" x 10'-0"
Character Ht.	O 5"

UL LISTED ETL

Landmark Sign Group

7434 Industrial Avenue
Chesterton, IN 46304
phone 219.983.9977
fax 219.983.4259

PRINT #: SO-21938-1A

SHAUN O'BRIEN
LSG SALES REPRESENTATIVE

10.01.14
DATE

GOSSINGER AUTO GROUP
CLIENT NAME

1920 W. PETERSON CHICAGO, IL
JOB LOCATION

SCALE: 3/8" = 1'-0"

DRAWN BY

REVISIONS:
1 CHANGE BODY SHOP TO "HONDA"
10.07.14 JL

Designed for 110 Volts

Electrical Connection will be Within 6 Ft. of Sign of Installation. Second Trip will be Charged at Time & Material

THIS DRAWING IS THE PROPERTY OF LANDMARK SIGN GROUP, INC. IT IS PROTECTED BY COPYRIGHT AND OTHER LAWS. IT IS NOT TO BE REPRODUCED, COPIED OR EXHIBITED OUTSIDE THE EXPRESS PERMISSION OF LANDMARK SIGN GROUP, INC. OR AUTHORIZED BY LAW. IT IS NOT TO BE USED FOR ANY WORK EXCEPT WITH THE WRITTEN PERMISSION OF LANDMARK SIGN GROUP, INC.

Department of Business Affairs and Consumer Protection
Small Business Center - Public Way Use Unit
City Hall - 121 N. LaSalle Street, Room 800 • Chicago, IL 60602
312-74-GOBIZ / 312-744-6249 • (312) 744-1944 (TTY)
http://www.cityofchicago.org/bacp

01/21/2015

Alderman **Patrick O'Connor**
Ward # **40**
City of Chicago
City Hall, Room **305**
121 North LaSalle Street
Chicago, Illinois 60602

Re: An ordinance to use and maintain a portion of the public right-of-way for **one (1) sign(s)** for **GROSSINGER HONDA AUTO BODY**, adjacent to the premises known as **1920 W. Peterson Ave.**.

Dear Alderman **Patrick O'Connor**:

The applicant referenced above has requested the use of the public right-of-way for a **sign(s)**. An ordinance has been prepared by the Department of Business Affairs and Consumer Protection – Small Business Center - Public Way Use Unit for presentation to the City Council. Because this request was made for properties located in your ward, as approved by you as per the attached, I respectfully request that you introduce the attached ordinance at the next City Council meeting.

If you have any questions regarding this ordinance, please contact Anthony Bertuca at (312) 744-5506.

Department of Business Affairs and Consumer Protection

City of Chicago

O2015-698

Office of the City Clerk

Document Tracking Sheet

Meeting Date:	1/21/2015
Sponsor(s):	O'Connor (40)
Type:	Ordinance
Title:	Grant(s) of privilege in public way for US Bank - 5650 N Lincoln Ave
Committee(s) Assignment:	Committee on Transportation and Public Way

ORDINANCE
US BANK
Acct. No. 16006 - 11
Permit No. 1115994

Be It Ordained by the City Council of the City of Chicago:

SECTION 1. Permission and authority are hereby given and granted to US BANK, upon the terms and subject to the conditions of this ordinance to maintain and use one (1) sign(s) projecting over the public right-of-way attached to its premises known as 5650 N. Lincoln Ave..

Said sign structure(s) measures as follows; along N. Lincoln Avenue:
One (1) at six point four two (6.42) feet in length, six point four two (6.42) feet in height and nine (9) feet above grade level.

The location of said privilege shall be as shown on prints kept on file with the Department of Business Affairs and Consumer Protection and the Office of the City Clerk.

Said privilege shall be constructed in accordance with plans and specifications approved by the Department of Transportation (Division of Project Development) and Zoning Department - Signs.

This grant of privilege in the public way shall be subject to the provisions of Section 10-28-015 and all other required provisions of the Municipal Code of Chicago.

The grantee shall pay to the City of Chicago as compensation for the privilege #1115994 herein granted the sum of three hundred ($300.00) per annum in advance.

A 25% penalty will be added for payments received after due date.

The permit holder agrees to hold the City of Chicago harmless for any damage, relocation or replacement costs associated with damage, relocation or removal of private property caused by the City performing work in the public way.

Authority herein given and granted for a period of five (5) years from and after Date of Passage.

Alderman _____

Patrick O'Connor 40th Ward

FACE REPLACEMENTS — 41 Square Feet

A

PATTERN FOR TOP RADIUS OF PYLON NEEDED PRIOR TO MANUFACTURING

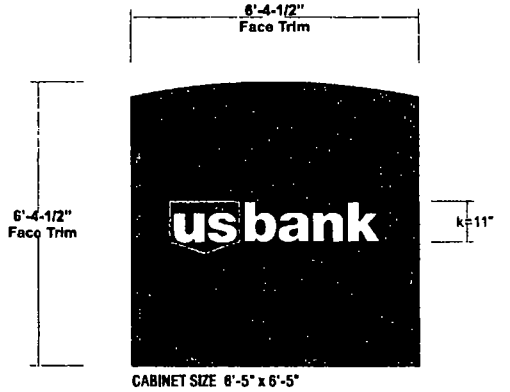

EXISTING FACES TO BE REMOVED & DISCARDED
ATM VINYL TO BE REMOVED & SURFACE
TO BE CLEANED, CABINET, RETAINERS & BASE
ALL TO BE REPAINTED MATTHEWS BLUE

PROPOSED SIGNAGE FOR REFERENCE

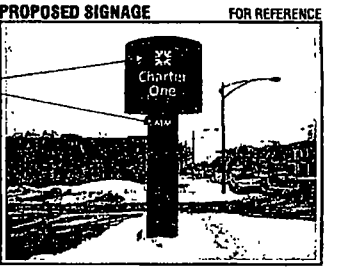

PROPOSED SIGNAGE SCALED PROPORTIONALLY

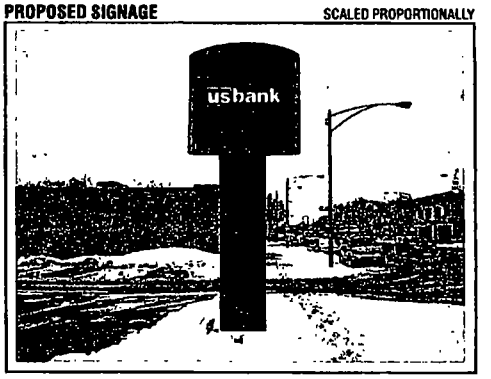

CABINET:	Existing 1'-6" deep cabinet with 1-1/2" retainers; ATM vinyl to be removed, cabinet, retainers & base all to be repainted Matthews Blue
FACES:	Flat .187 White polycarbonate with RADIUS TOP TBV
GRAPHICS:	Surface applied Trans. Blue vinyl overlay w/ reverse weeded copy to show thru white; Shield to have Trans. Red vinyl overlay as shown
QUANTITY:	(2) Two faces required for D/F illuminated cabinet

COLOR MATCHING

Matthews MP 10916 Blue
3M 3630-5000 Blue

3M 3632-63 Red

MC SIGN COMPANY
8969 TYLER BLVD.
MENTOR, OHIO 44060
PH. 440-209-8200
FAX 440-209-8277
www.mcsign.com

usbank.

CHARTER ONE #8808000004
9850 R LINCOLN AVE
CHICAGO, IL 60659

1	291665	02/17/14
MARY BETH TERRACO		JR

USP2914 RTNR/CHARTER ONE/IL/CHICAGO-9850 R LINCOLN AVE

2/4/14 JR	Removed ATM pipe from side panel
5/28/14 DB	Added match plate specs and tab note
7/31/14 AE	Revised to face replacements, removed pin stud, repaint entire cabinet

Sign On.
Partner with the best.

NOTE: PRINTS ARE THE EXCLUSIVE PROPERTY OF MCSIGN COMPANY. ANY UNAUTHORIZED USE OR DUPLICATION WILL RESULT IN A 20% CHARGE PER OCCURANCE PER THE VALUE OF THE DISPLAY. © MC SIGN CO 1998

Department of Business Affairs and Consumer Protection
Small Business Center - Public Way Use Unit
City Hall - 121 N LaSalle Street, Room 800 • Chicago, IL 60602
312-74-GOBIZ / 312-744-6249 • (312) 744-1944 (TTY)
http://www.cityofchicago.org/bacp

01/21/2015

Alderman **Patrick O'Connor**
Ward # **40**
City of Chicago
City Hall, Room **305**
121 North LaSalle Street
Chicago, Illinois 60602

Re: An ordinance to use and maintain a portion of the public right-of-way for **one (1) sign(s)** for **US BANK**, adjacent to the premises known as **5650 N. Lincoln Ave.**.

Dear Alderman **Patrick O'Connor**:

The applicant referenced above has requested the use of the public right-of-way for a **sign(s)**. An ordinance has been prepared by the Department of Business Affairs and Consumer Protection – Small Business Center - Public Way Use Unit for presentation to the City Council. Because this request was made for properties located in your ward, as approved by you as per the attached, I respectfully request that you introduce the attached ordinance at the next City Council meeting.

If you have any questions regarding this ordinance, please contact Anthony Bertuca at (312) 744-5506.

Department of Business Affairs and Consumer Protection

City of Chicago

O2015-708

Office of the City Clerk

Document Tracking Sheet

Meeting Date:	1/21/2015
Sponsor(s):	O'Connor (40)
Type:	Ordinance
Title:	Grant(s) of privilege in public way for US Bank - 5700 N Lincoln Ave
Committee(s) Assignment:	Committee on Transportation and Public Way

ORDINANCE
US BANK
Acct. No. 16006 - 12
Permit No. 1115995

Be It Ordained by the City Council of the City of Chicago:

SECTION 1. Permission and authority are hereby given and granted to US BANK, upon the terms and subject to the conditions of this ordinance to maintain and use one (1) sign(s) projecting over the public right-of-way attached to its premises known as 5700 N. Lincoln Ave..

Said sign structure(s) measures as follows; along N. LINCOLN AVENUE:
One (1) at four point four two (4.42) feet in length, four point four two (4.42) feet in height and ten (10) feet above grade level.

The location of said privilege shall be as shown on prints kept on file with the Department of Business Affairs and Consumer Protection and the Office of the City Clerk.

Said privilege shall be constructed in accordance with plans and specifications approved by the Department of Transportation (Division of Project Development) and Zoning Department - Signs.

This grant of privilege in the public way shall be subject to the provisions of Section 10-28-015 and all other required provisions of the Municipal Code of Chicago.

The grantee shall pay to the City of Chicago as compensation for the privilege #1115995 herein granted the sum of one hundred ($100.00) per annum in advance.

A 25% penalty will be added for payments received after due date.

The permit holder agrees to hold the City of Chicago harmless for any damage, relocation or replacement costs associated with damage, relocation or removal of private property caused by the City performing work in the public way.

Authority herein given and granted for a period of five (5) years from and after Date of Passage.

Alderman _____

Patrick O'Connor 40th Ward

FACE REPLACEMENTS

Scale: 3/4" = 1'-0"

19.2 Square Feet

C

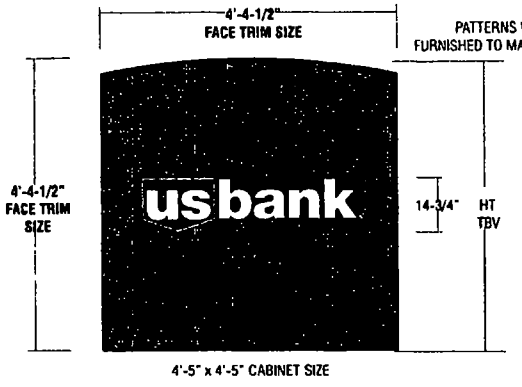

CABINET Existing 15" deep cabinet w/ 1-1/2" retainers to be repainted Matthews Blue

FACES: Flat 187 White polycarbonate

GRAPHICS. Surface applied Trans. Blue vinyl overlay w/ reverse weeded copy to show thru white, Shield to have Trans. Red vinyl overlay as shown

QUANTITY: (2) two faces required for d/f illuminated sign

NOTES. Radius end caps on cabinet to be repainted Matthews Blue
Existing bracket and pole cover to be repainted Matthews Blue

COLOR MATCHING

- Pantone 2746 Blue — Matthews MP10918 — 3M 3630-8060
- Pantone 193 Red — 3M 3632-63

EXISTING CONDITIONS

for reference only

PROPOSED SIGNAGE

Scaled proportionally

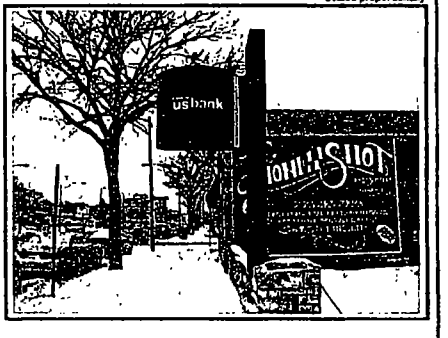

MC SIGN COMPANY
9969 TYLER BLVD.
MENTOR, OHIO 44060
PH. 440-205-0220
FAX 440-205-0277
www.mcsign.com

usbank.

CHARTER ONE #6303006635
5709 N LINCOLN AVE
CHICAGO IL 60659

3	201593	2/13/14

MARY BETH TERRUSO — CA

DATE	RESPONSE
5/15/14 CA	ADDED PATTERN NOTE

NOTE: PRINTS ARE THE EXCLUSIVE PROPERTY OF MCSIGN COMPANY. ANY UNAUTHORIZED USE OR DUPLICATION WILL RESULT IN A 20% CHARGE PER OCCURANCE PER THE VALUE OF THE DISPLAY. © MC SIGN CO 1993

Sign On.™
Partner with the best.

Department of Business Affairs and Consumer Protection
Small Business Center - Public Way Use Unit
City Hall - 121 N. LaSalle Street, Room 800 • Chicago, IL 60602
312-74-GOBIZ / 312-744-6249 • (312) 744-1944 (TTY)
http://www.cityofchicago.org/bacp

01/21/2015

Alderman **Patrick O'Connor**
Ward # **40**
City of Chicago
City Hall, Room **305**
121 North LaSalle Street
Chicago, Illinois 60602

Re: An ordinance to use and maintain a portion of the public right-of-way for **one (1) sign(s)** for **US BANK**, adjacent to the premises known as **5700 N. Lincoln Ave.**.

Dear Alderman **Patrick O'Connor**:

The applicant referenced above has requested the use of the public right-of-way for a **sign(s)**. An ordinance has been prepared by the Department of Business Affairs and Consumer Protection – Small Business Center - Public Way Use Unit for presentation to the City Council. Because this request was made for properties located in your ward, as approved by you as per the attached, I respectfully request that you introduce the attached ordinance at the next City Council meeting.

If you have any questions regarding this ordinance, please contact Anthony Bertuca at (312) 744-5506.

Department of Business Affairs and Consumer Protection

City of Chicago

O2015-713

Office of the City Clerk

Document Tracking Sheet

Meeting Date:	1/21/2015
Sponsor(s):	O'Connor (41)
Type:	Ordinance
Title:	Grant(s) of privilege in public way for All Saint Cathedral Parish Cemetery/Polish National Parish
Committee(s) Assignment:	Committee on Transportation and Public Way

ORDINANCE
ALL SAINT CATHEDRAL PARISH CEMETERY/ Polish National Parish
Acct. No. 286054 - 1
Permit No. 1116244

Be It Ordained by the City Council of the City of Chicago:

SECTION 1. Permission and authority are hereby given and granted to ALL SAINT CATHEDRAL PARISH CEMETERY/ Polish National Parish, upon the terms and subject to the conditions of this ordinance to maintain and use, as now constructed, an underground Pipe Line (Gas Line) under the public right-of-way adjacent to its premises known as 9201 W. Higgins Rd.. Existing underground gas line measure approximately one thousand (1,000) linear feet in length, two (2) inches in diameter and three (3)) feet in depth. Underground gas line span along the north side of West Higgins Road extending west from North Dee (East River) Road and cross West Higgins Road and immediately enter All Saints Property.

The location of said privilege shall be as shown on prints kept on file with the Department of Business Affairs and Consumer Protection and the Office of the City Clerk.

Said privilege shall be constructed in accordance with plans and specifications approved by the Department of Planning and Development, Department of Transportation (Office of Underground Coordination), and Department of Water Management.

This grant of privilege in the public way shall be subject to the provisions of Section 10-28-015 and all other required provisions of the Municipal Code of Chicago.

The grantee shall pay to the City of Chicago as compensation for the privilege #1116244 herein granted the sum of four hundred ($400.00) per annum in advance.

A 25% penalty will be added for payments received after due date.

The permit holder agrees to hold the City of Chicago harmless for any damage, relocation or replacement costs associated with damage, relocation or removal of private property caused by the City performing work in the public way.

Authority herein given and granted for a period of five (5) years from and after 12/15/2014.

Alderman Mary E O'Connor

Mary O'Connor 41st Ward

ALL SAINTS CATHEDRAL PARISH

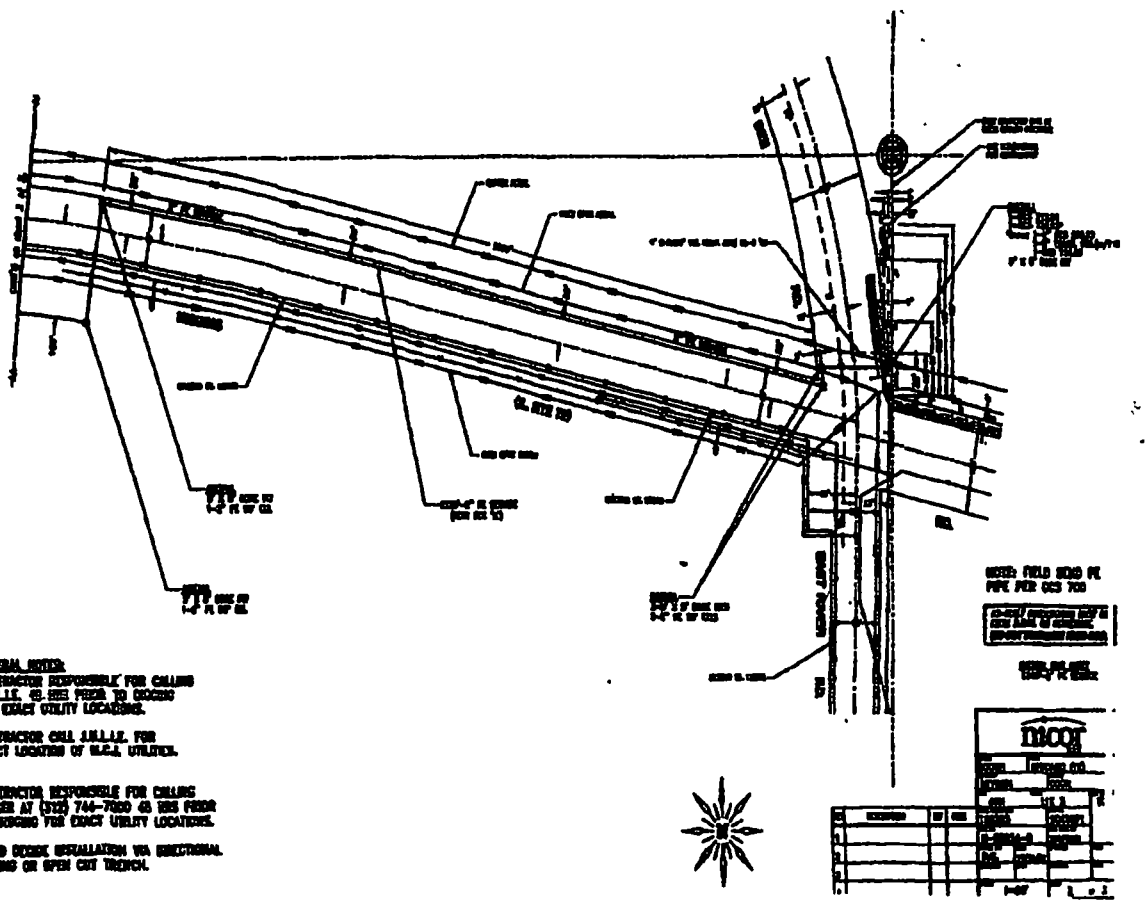

Department of Business Affairs and Consumer Protection
Small Business Center- Public Way Use Unit
City Hall- 121 N. LaSalle Street Room 800 • Chicago, IL 60602
312-74-GOBIZ / 312-744-6249 • (312) 744-1944 (TTY)
http://www.cityofchicago.org/bacp

01/21/2015

Alderman **Mary O'Connor**
Ward # **41**
City of Chicago
City Hall, Room **203**
121 North LaSalle Street
Chicago, Illinois 60602

Re: An ordinance to use and maintain a portion of the public right-of-way for **one (1) pipe line(s)** for **ALL SAINT CATHEDRAL PARISH CEMETERY/ Polish National Parish**, adjacent to the premises known as **9201 W. Higgins Rd.**.

Dear Alderman **Mary O'Connor**:

The applicant referenced above has requested the use of the public right-of-way for a **pipe line(s)**. An ordinance has been prepared by the Department of Business Affairs and Consumer Protection – Small Business Center - Public Way Use Unit for presentation to the City Council. Because this request was made for properties located in your ward, as approved by you as per the attached, I respectfully request that you introduce the attached ordinance at the next City Council meeting.

If you have any questions regarding this ordinance, please contact Anthony Bertuca at (312) 744-5506.

Department of Business Affairs and Consumer Protection

City of Chicago

O2015-716

Office of the City Clerk

Document Tracking Sheet

Meeting Date:	1/21/2015
Sponsor(s):	O'Connor (41)
Type:	Ordinance
Title:	Grant(s) of privilege in public way for Cafe Touche
Committee(s) Assignment:	Committee on Transportation and Public Way

ORDINANCE
CAFE TOUCHE
Acct. No. 326675 - 1
Permit No. 1116237

Be It Ordained by the City Council of the City of Chicago:

SECTION 1. Permission and authority are hereby given and granted to CAFE TOUCHE, upon the terms and subject to the conditions of this ordinance to maintain and use one (1) sign(s) projecting over the public right-of-way attached to its premises known as 6731 N. Northwest Hwy..

Said sign structure(s) measures as follows; along N. NORTHWEST HWY.:
One (1) at eight (8) feet in length, four point nine two (4.92) feet in height and ten (10) feet above grade level.

The location of said privilege shall be as shown on prints kept on file with the Department of Business Affairs and Consumer Protection and the Office of the City Clerk.

Said privilege shall be constructed in accordance with plans and specifications approved by the Department of Transportation (Division of Project Development) and Zoning Department - Signs.

This grant of privilege in the public way shall be subject to the provisions of Section 10-28-015 and all other required provisions of the Municipal Code of Chicago.

The grantee shall pay to the City of Chicago as compensation for the privilege #1116237 herein granted the sum of three hundred ($300.00) per annum in advance.

A 25% penalty will be added for payments received after due date.

The permit holder agrees to hold the City of Chicago harmless for any damage, relocation or replacement costs associated with damage, relocation or removal of private property caused by the City performing work in the public way.

Authority herein given and granted for a period of five (5) years from and after 10/07/2014.

Alderman _____

Mary O'Connor 41st Ward

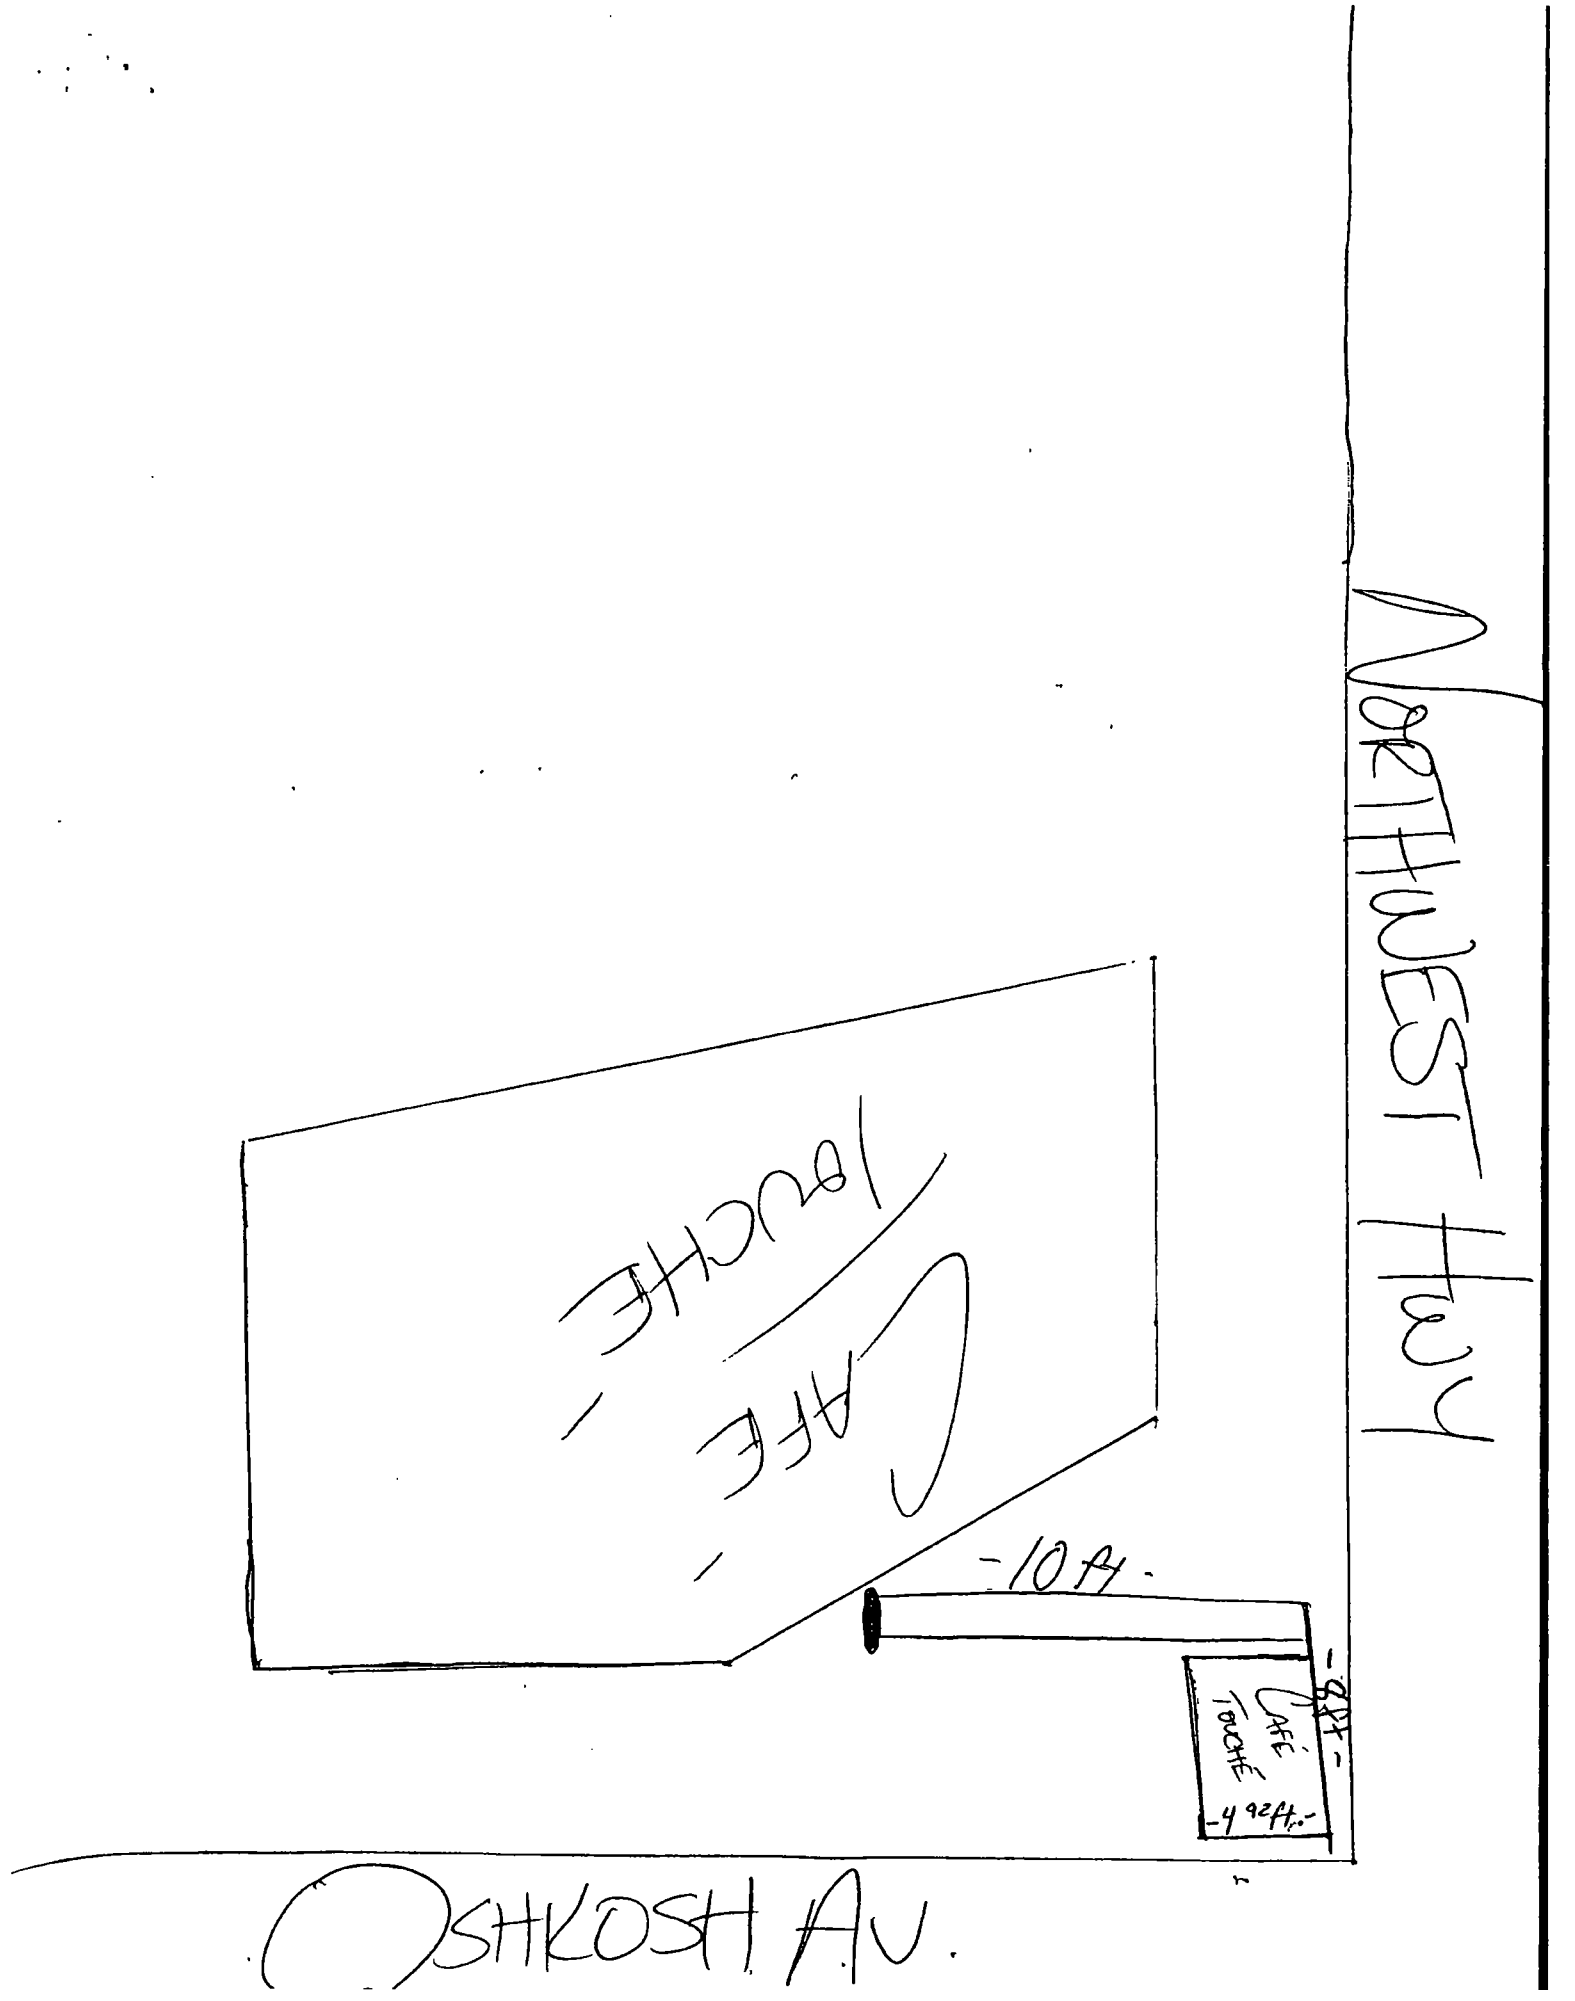
NORTHWEST HWY
CAFE TOUCHE
-10ft.-
CAFÉ TOUCHÉ
-492ft.-
OSHKOSH AV.

Department of Business Affairs and Consumer Protection
Small Business Center - Public Way Use Unit
City Hall - 121 N. LaSalle Street, Room 800 • Chicago, IL 60602
312-74-GOBIZ / 312-744-6249 • (312) 744-1944 (TTY)
http://www.cityofchicago.org/bacp

01/21/2015

Alderman **Mary O'Connor**
Ward # **41**
City of Chicago
City Hall, Room **203**
121 North LaSalle Street
Chicago, Illinois 60602

Re: An ordinance to use and maintain a portion of the public right-of-way for **one (1) sign(s)** for **CAFE TOUCHE**, adjacent to the premises known as **6731 N. Northwest Hwy.**.

Dear Alderman **Mary O'Connor**:

The applicant referenced above has requested the use of the public right-of-way for a **sign(s)**. An ordinance has been prepared by the Department of Business Affairs and Consumer Protection – Small Business Center - Public Way Use Unit for presentation to the City Council. Because this request was made for properties located in your ward, as approved by you as per the attached, I respectfully request that you introduce the attached ordinance at the next City Council meeting.

If you have any questions regarding this ordinance, please contact Anthony Bertuca at (312) 744-5506.

Department of Business Affairs and Consumer Protection

City of Chicago

O2015-345

Office of the City Clerk

Document Tracking Sheet

Meeting Date:	1/21/2015
Sponsor(s):	Reilly (42)
Type:	Ordinance
Title:	Grant(s) of privilege in public way for Bandera
Committee(s) Assignment:	Committee on Transportation and Public Way

ORDINANCE
BANDERA
Acct. No. 63194 - 4
Permit No. 1115171

Be It Ordained by the City Council of the City of Chicago:

SECTION 1. Permission and authority are hereby given and granted to BANDERA, upon the terms and subject to the conditions of this ordinance to maintain and use one (1) sign(s) projecting over the public right-of-way attached to its premises known as 535 N. Michigan Ave..

Said sign structure(s) measures as follows; along N MICHIGAN AVE:
One (1) at point six seven (.67) feet in length, three point eight three (3.83) feet in height and four (4) feet above grade level.

The location of said privilege shall be as shown on prints kept on file with the Department of Business Affairs and Consumer Protection and the Office of the City Clerk.

Said privilege shall be constructed in accordance with plans and specifications approved by the Department of Transportation (Division of Project Development) and Zoning Department - Signs.

This grant of privilege in the public way shall be subject to the provisions of Section 10-28-015 and all other required provisions of the Municipal Code of Chicago.

The grantee shall pay to the City of Chicago as compensation for the privilege #1115171 herein granted the sum of one hundred ($100.00) per annum in advance.

A 25% penalty will be added for payments received after due date.

The permit holder agrees to hold the City of Chicago harmless for any damage, relocation or replacement costs associated with damage, relocation or removal of private property caused by the City performing work in the public way.

Authority herein given and granted for a period of five (5) years from and after Date of Passage.

Alderman _____

Brendan Reilly 42nd Ward

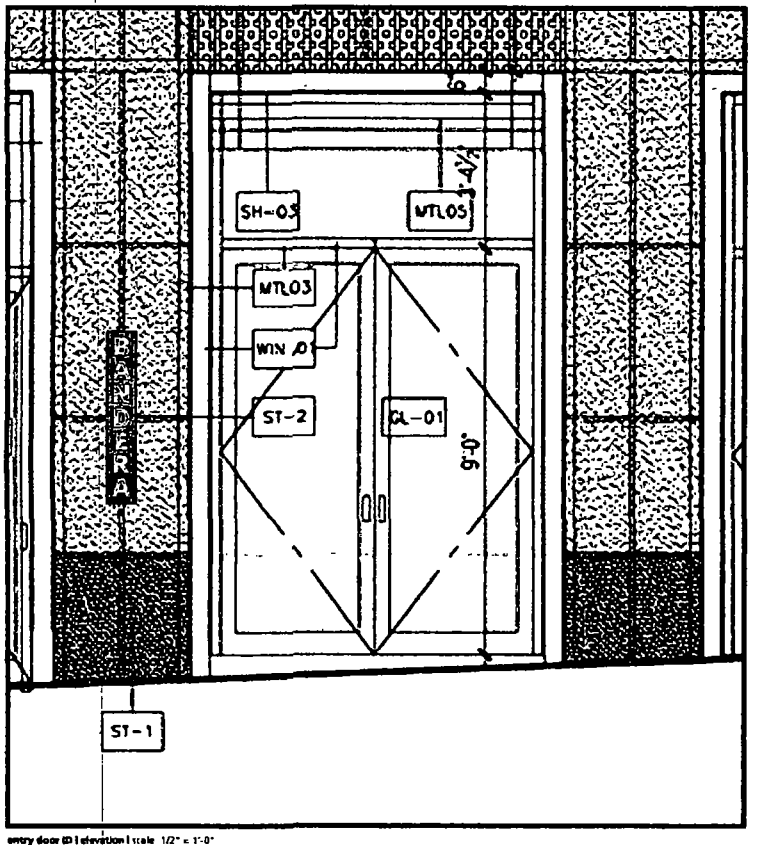

entry door ID | elevation | scale 1/2" = 1'-0"

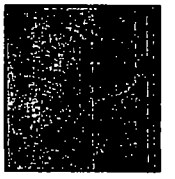

aluminum finish

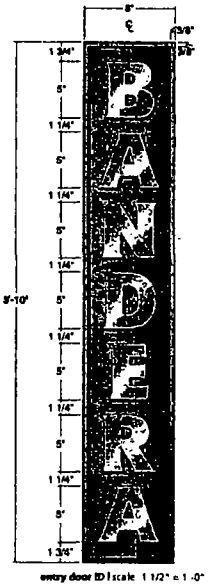

entry door ID | scale 1 1/2" = 1'-0"

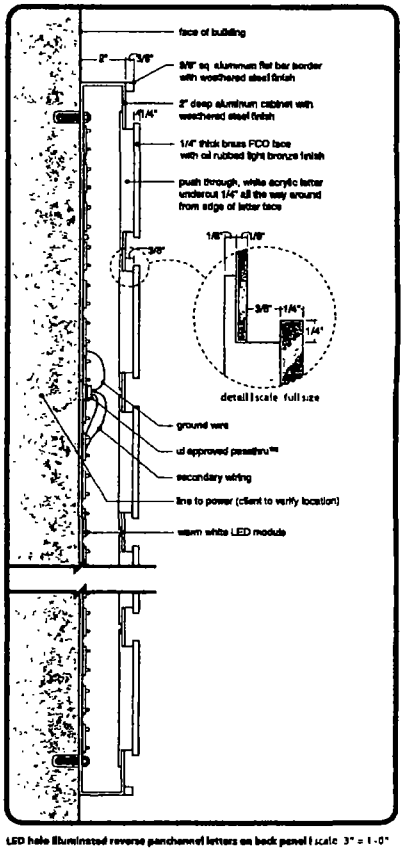

LED halo illuminated reverse pancharnel letters on back panel | scale 3" = 1'-0"

SmithCraft
CUSTOM SIGNS & GRAPHICS
3643 South 7th Street
Phoenix, AZ 85040 1130
602 268 1349 Office
602 268 1369 Facsimile

Fabrication & Construction shown here is the exclusive property of F & N Enterprises dba SmithCraft and may not be used for fabrication by any other company without authorization from an officer of F & N

REP E Felker
BY K Laber
DATE 03/27/14
REV 09/04/14

SPEC NO EP11961
JOB NO 00-000000

HILLSTONE CHICAGO - Bandera
Building Mounted Identity
Install Address

SIGN TYPE ENTRY DOOR IDENTITY

SHEET **2.0**

City of Chicago

O2015-365

Office of the City Clerk

Document Tracking Sheet

Meeting Date:	1/21/2015
Sponsor(s):	Reilly (42)
Type:	Ordinance
Title:	Grant(s) of privilege in public way for Barnes & Noble Bookseller No. 2922 - banners
Committee(s) Assignment:	Committee on Transportation and Public Way

ORDINANCE
BARNES & NOBLE BOOKSELLERS#2922
Acct. No. 89063 - 2
Permit No. 1116387

Be It Ordained by the City Council of the City of Chicago:

SECTION 1. Permission and authority are hereby given and granted to BARNES & NOBLE BOOKSELLERS#2922, upon the terms and subject to the conditions of this ordinance to maintain and use, as now constructed, six (6) Banner(s) projecting over the public right-of-way adjacent to its premises known as 1130 N. State St..

Said Banner(s) at N. State Street measure(s):
Six (6) at two point five (2.5) feet in length, and one (1) foot in width for a total of fifteen (15) square feet.

The location of said privilege shall be as shown on prints kept on file with the Department of Business Affairs and Consumer Protection and the Office of the City Clerk.

Said privilege shall be constructed in accordance with plans and specifications approved by the Zoning Department - Signs.

This grant of privilege in the public way shall be subject to the provisions of Section 10-28-015 and all other required provisions of the Municipal Code of Chicago.

The grantee shall pay to the City of Chicago as compensation for the privilege #1116387 herein granted the sum of one hundred seventy-five ($175.00) per annum in advance.

A 25% penalty will be added for payments received after due date.

The permit holder agrees to hold the City of Chicago harmless for any damage, relocation or replacement costs associated with damage, relocation or removal of private property caused by the City performing work in the public way.

Authority herein given and granted for a period of five (5) years from and after 10/08/2013.

Alderman _____
Brendan Reilly 42nd Ward

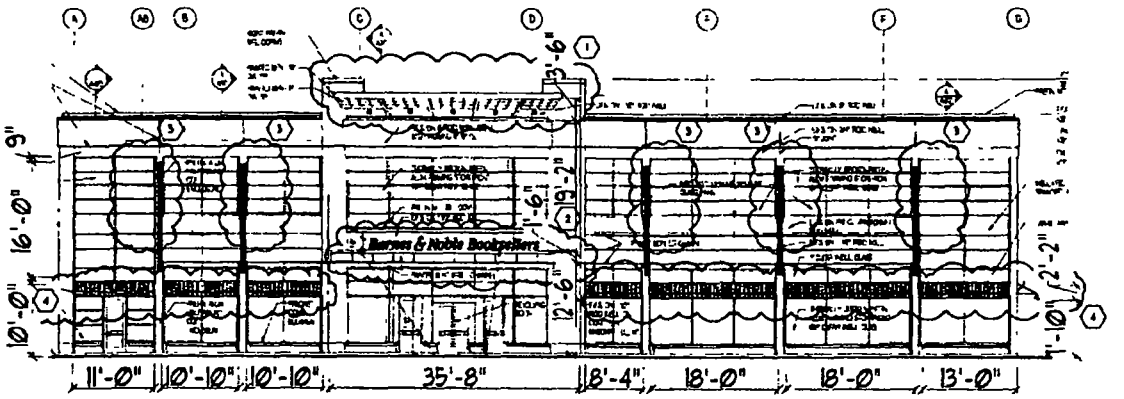

1 EAST ELEVATION

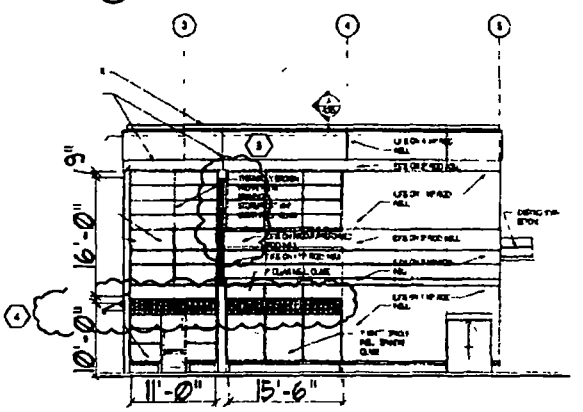

2 NORTH ELEVATION

LEGEND		
KEY	DESCRIPTION	PROJECTION DISTANCE
1	BUILDING PROJECTION (METAL CORNICE)	5'-0" +/-
2	BUILDING PROJECTION (METAL CANOPY)	5'-0" +/-
3	BANNERS	2'-6" +/-
4	AWNINGS	3'-0" +/-

Charles Vincent George
Design Group, Inc
ARCHITECTS
604 North Washington Street
Naperville, Illinois 60563
Telephone 630.357.7023
Facsimile 630.357.2662

BARNES & NOBLE
1130 N State Street
Chicago, IL 60610

DATE	7/03/08
PRINCIPAL	BFG
PROJECT MGR.	RAC
DRAWN BY	TLB

Project # 2008-050
Sheet Reference
1

City of Chicago

O2015-377

Office of the City Clerk

Document Tracking Sheet

Meeting Date:	1/21/2015
Sponsor(s):	Reilly (42)
Type:	Ordinance
Title:	Grant(s) of privilege in public way for Barnes & Noble Bookseller No. 2922 -- cornice
Committee(s) Assignment:	Committee on Transportation and Public Way

ORDINANCE
BARNES & NOBLE BOOKSELLERS#2922
Acct. No. 89063 - 2
Permit No. 1116386

Be It Ordained by the City Council of the City of Chicago:

SECTION 1. Permission and authority are hereby given and granted to BARNES & NOBLE BOOKSELLERS#2922, upon the terms and subject to the conditions of this ordinance to maintain and use, as now constructed, one (1) Cornice(s) projecting over the public right-of-way adjacent to its premises known as 1130 N. State St..

Said Cornice(s) at N. State Street measure(s):
One (1) at thirty-five point six seven (35.67) feet in length, and five (5) feet in width for a total of one hundred seventy-eight point three five (178.35) square feet. Existing cornice is approximately thirty-three (33) feet above grade level.

The location of said privilege shall be as shown on prints kept on file with the Department of Business Affairs and Consumer Protection and the Office of the City Clerk.

Said privilege shall be constructed in accordance with plans and specifications approved by the Department of Transportation (Division of Project Development).

This grant of privilege in the public way shall be subject to the provisions of Section 10-28-015 and all other required provisions of the Municipal Code of Chicago.

The grantee shall pay to the City of Chicago as compensation for the privilege #1116386 herein granted the sum of four hundred ($400.00) per annum in advance.

A 25% penalty will be added for payments received after due date.

The permit holder agrees to hold the City of Chicago harmless for any damage, relocation or replacement costs associated with damage, relocation or removal of private property caused by the City performing work in the public way.

Authority herein given and granted for a period of five (5) years from and after 11/05/2013.

Alderman _____

Brendan Reilly 42nd Ward

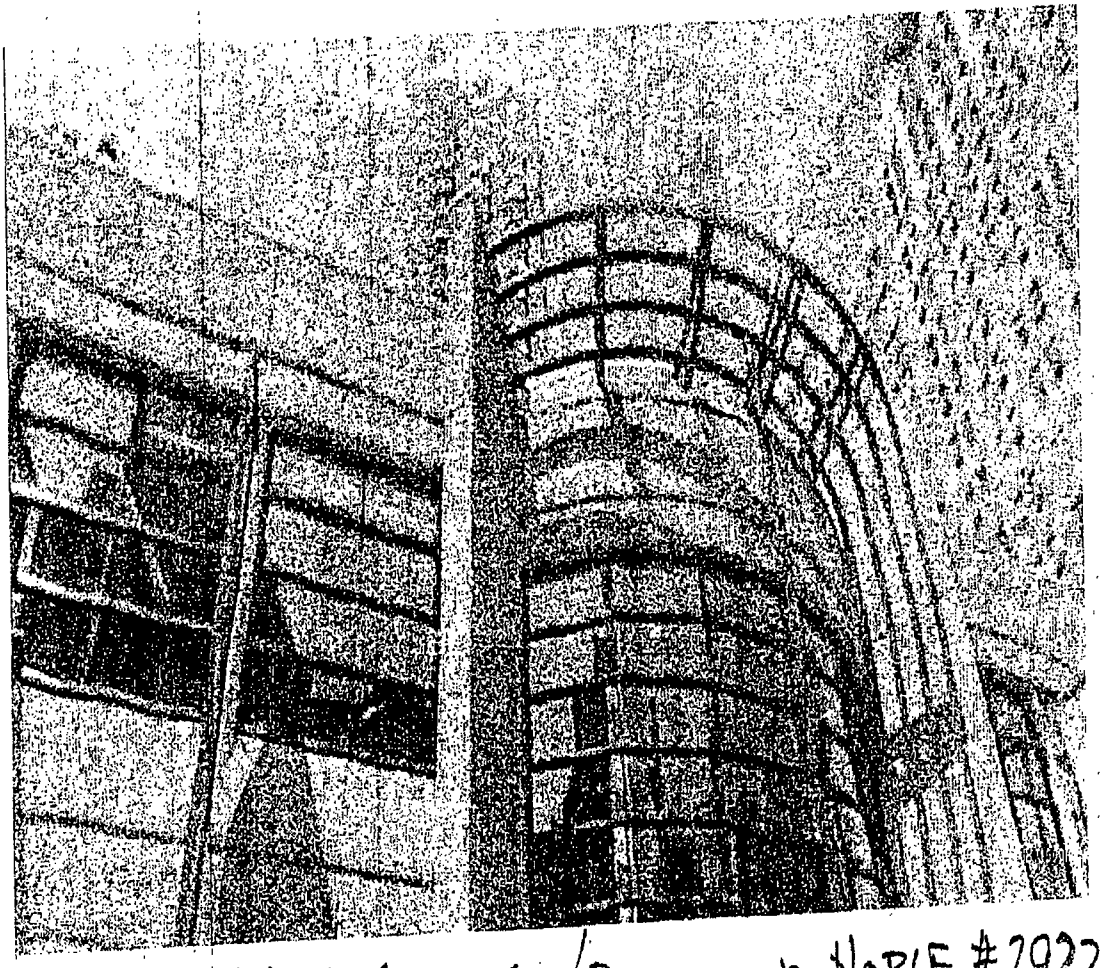

1130 N. STATE ST. / BARNES & NOBLE #2922

City of Chicago

O2015-388

Office of the City Clerk

Document Tracking Sheet

Meeting Date:	1/21/2015
Sponsor(s):	Reilly (42)
Type:	Ordinance
Title:	Grant(s) of privilege in public way for Bentley
Committee(s) Assignment:	Committee on Transportation and Public Way

ORDINANCE
Bentley
Acct. No. 350940 - 1
Permit No. 1116349

Be It Ordained by the City Council of the City of Chicago:

SECTION 1. Permission and authority are hereby given and granted to Bentley, upon the terms and subject to the conditions of this ordinance to maintain and use one (1) sign(s) projecting over the public right-of-way attached to its premises known as 834 N. Rush St..

Said sign structure(s) measures as follows; along N RUST ST:
One (1) at six (6) feet in length, four (4) feet in height and eight point five (8.5) feet above grade level.

The location of said privilege shall be as shown on prints kept on file with the Department of Business Affairs and Consumer Protection and the Office of the City Clerk.

Said privilege shall be constructed in accordance with plans and specifications approved by the Department of Transportation (Division of Project Development) and Zoning Department - Signs.

This grant of privilege in the public way shall be subject to the provisions of Section 10-28-015 and all other required provisions of the Municipal Code of Chicago.

The grantee shall pay to the City of Chicago as compensation for the privilege #1116349 herein granted the sum of one hundred ($100.00) per annum in advance.

A 25% penalty will be added for payments received after due date.

The permit holder agrees to hold the City of Chicago harmless for any damage, relocation or replacement costs associated with damage, relocation or removal of private property caused by the City performing work in the public way.

Authority herein given and granted for a period of five (5) years from and after 02/11/2014.

Alderman _____

Brendan Reilly 42nd Ward

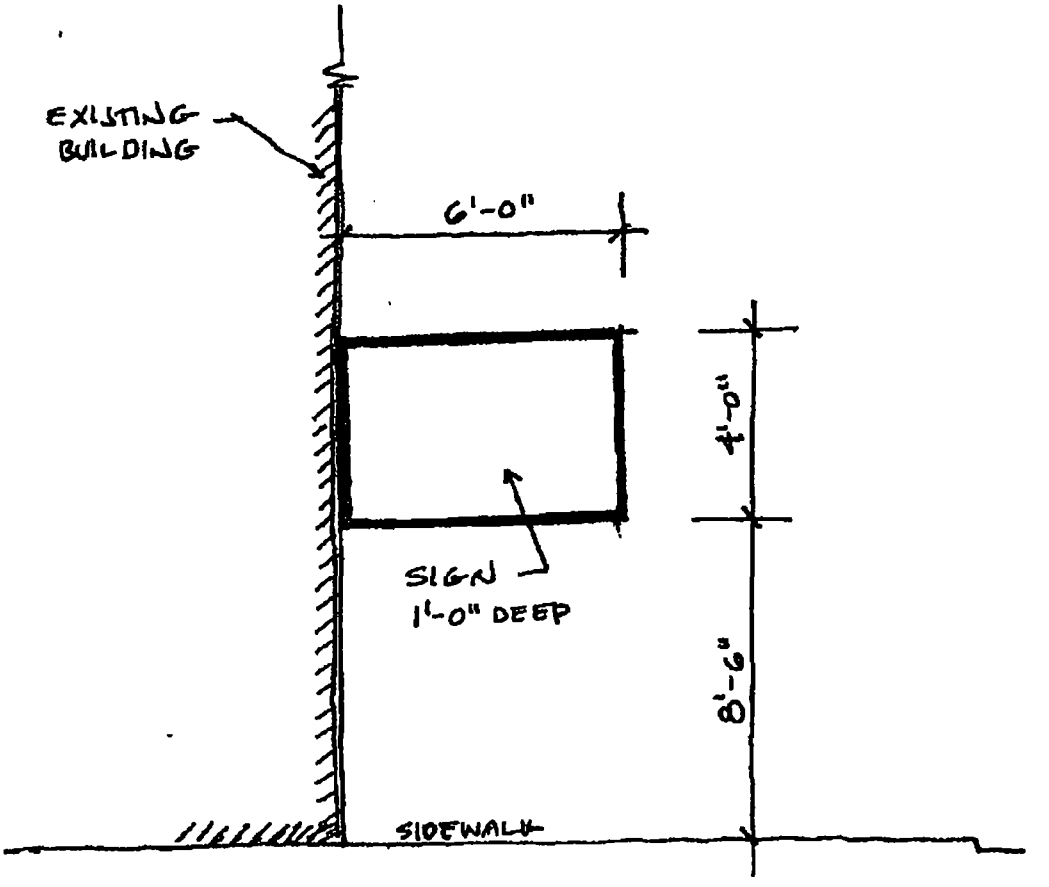

SIGN SIDE ELEVATION
N.T.S.

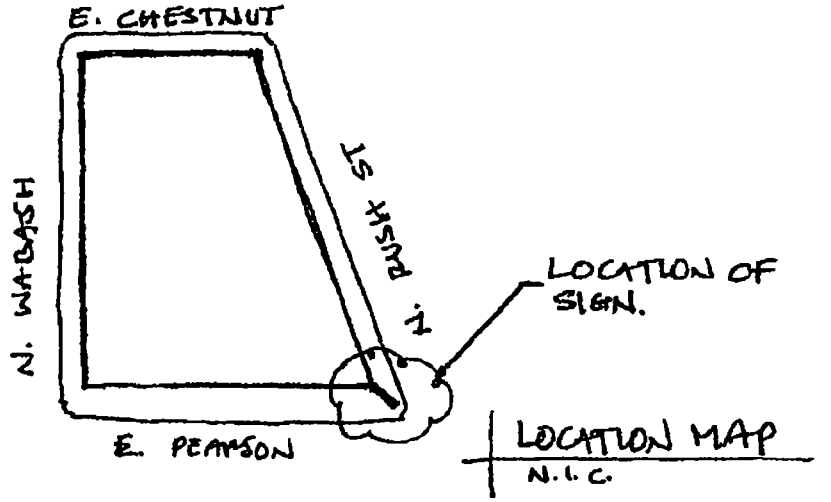

LOCATION MAP
N.I.C.

City of Chicago

O2015-393

Office of the City Clerk

Document Tracking Sheet

Meeting Date:	1/21/2015
Sponsor(s):	Reilly (42)
Type:	Ordinance
Title:	Grant(s) of privilege in public way for Chicago Marriott Downtown
Committee(s) Assignment:	Committee on Transportation and Public Way

ORDINANCE
CHICAGO MARRIOTT DOWNTOWN
Acct. No. 4154 - 2
Permit No. 1106561

Be It Ordained by the City Council of the City of Chicago:

SECTION 1. Permission and authority are hereby given and granted to CHICAGO MARRIOTT DOWNTOWN, upon the terms and subject to the conditions of this ordinance to maintain and use one (1) sign(s) projecting over the public right-of-way attached to its premises known as 540 N. Michigan Ave..

Said sign structure(s) measures as follows; along N Rush:
One (1) at seven (7) feet in length, one point five (1.5) feet in height and twenty (20) feet above grade level.

The location of said privilege shall be as shown on prints kept on file with the Department of Business Affairs and Consumer Protection and the Office of the City Clerk.

Said privilege shall be constructed in accordance with plans and specifications approved by the Department of Transportation (Division of Project Development) and Zoning Department - Signs.

This grant of privilege in the public way shall be subject to the provisions of Section 10-28-015 and all other required provisions of the Municipal Code of Chicago.

The grantee shall pay to the City of Chicago as compensation for the privilege #1106561 herein granted the sum of one hundred ($100.00) per annum in advance.

A 25% penalty will be added for payments received after due date.

The permit holder agrees to hold the City of Chicago harmless for any damage, relocation or replacement costs associated with damage, relocation or removal of private property caused by the City performing work in the public way.

Authority herein given and granted for a period of five (5) years from and after 02/05/2013.

Alderman _____

Brendan Reilly 42nd Ward

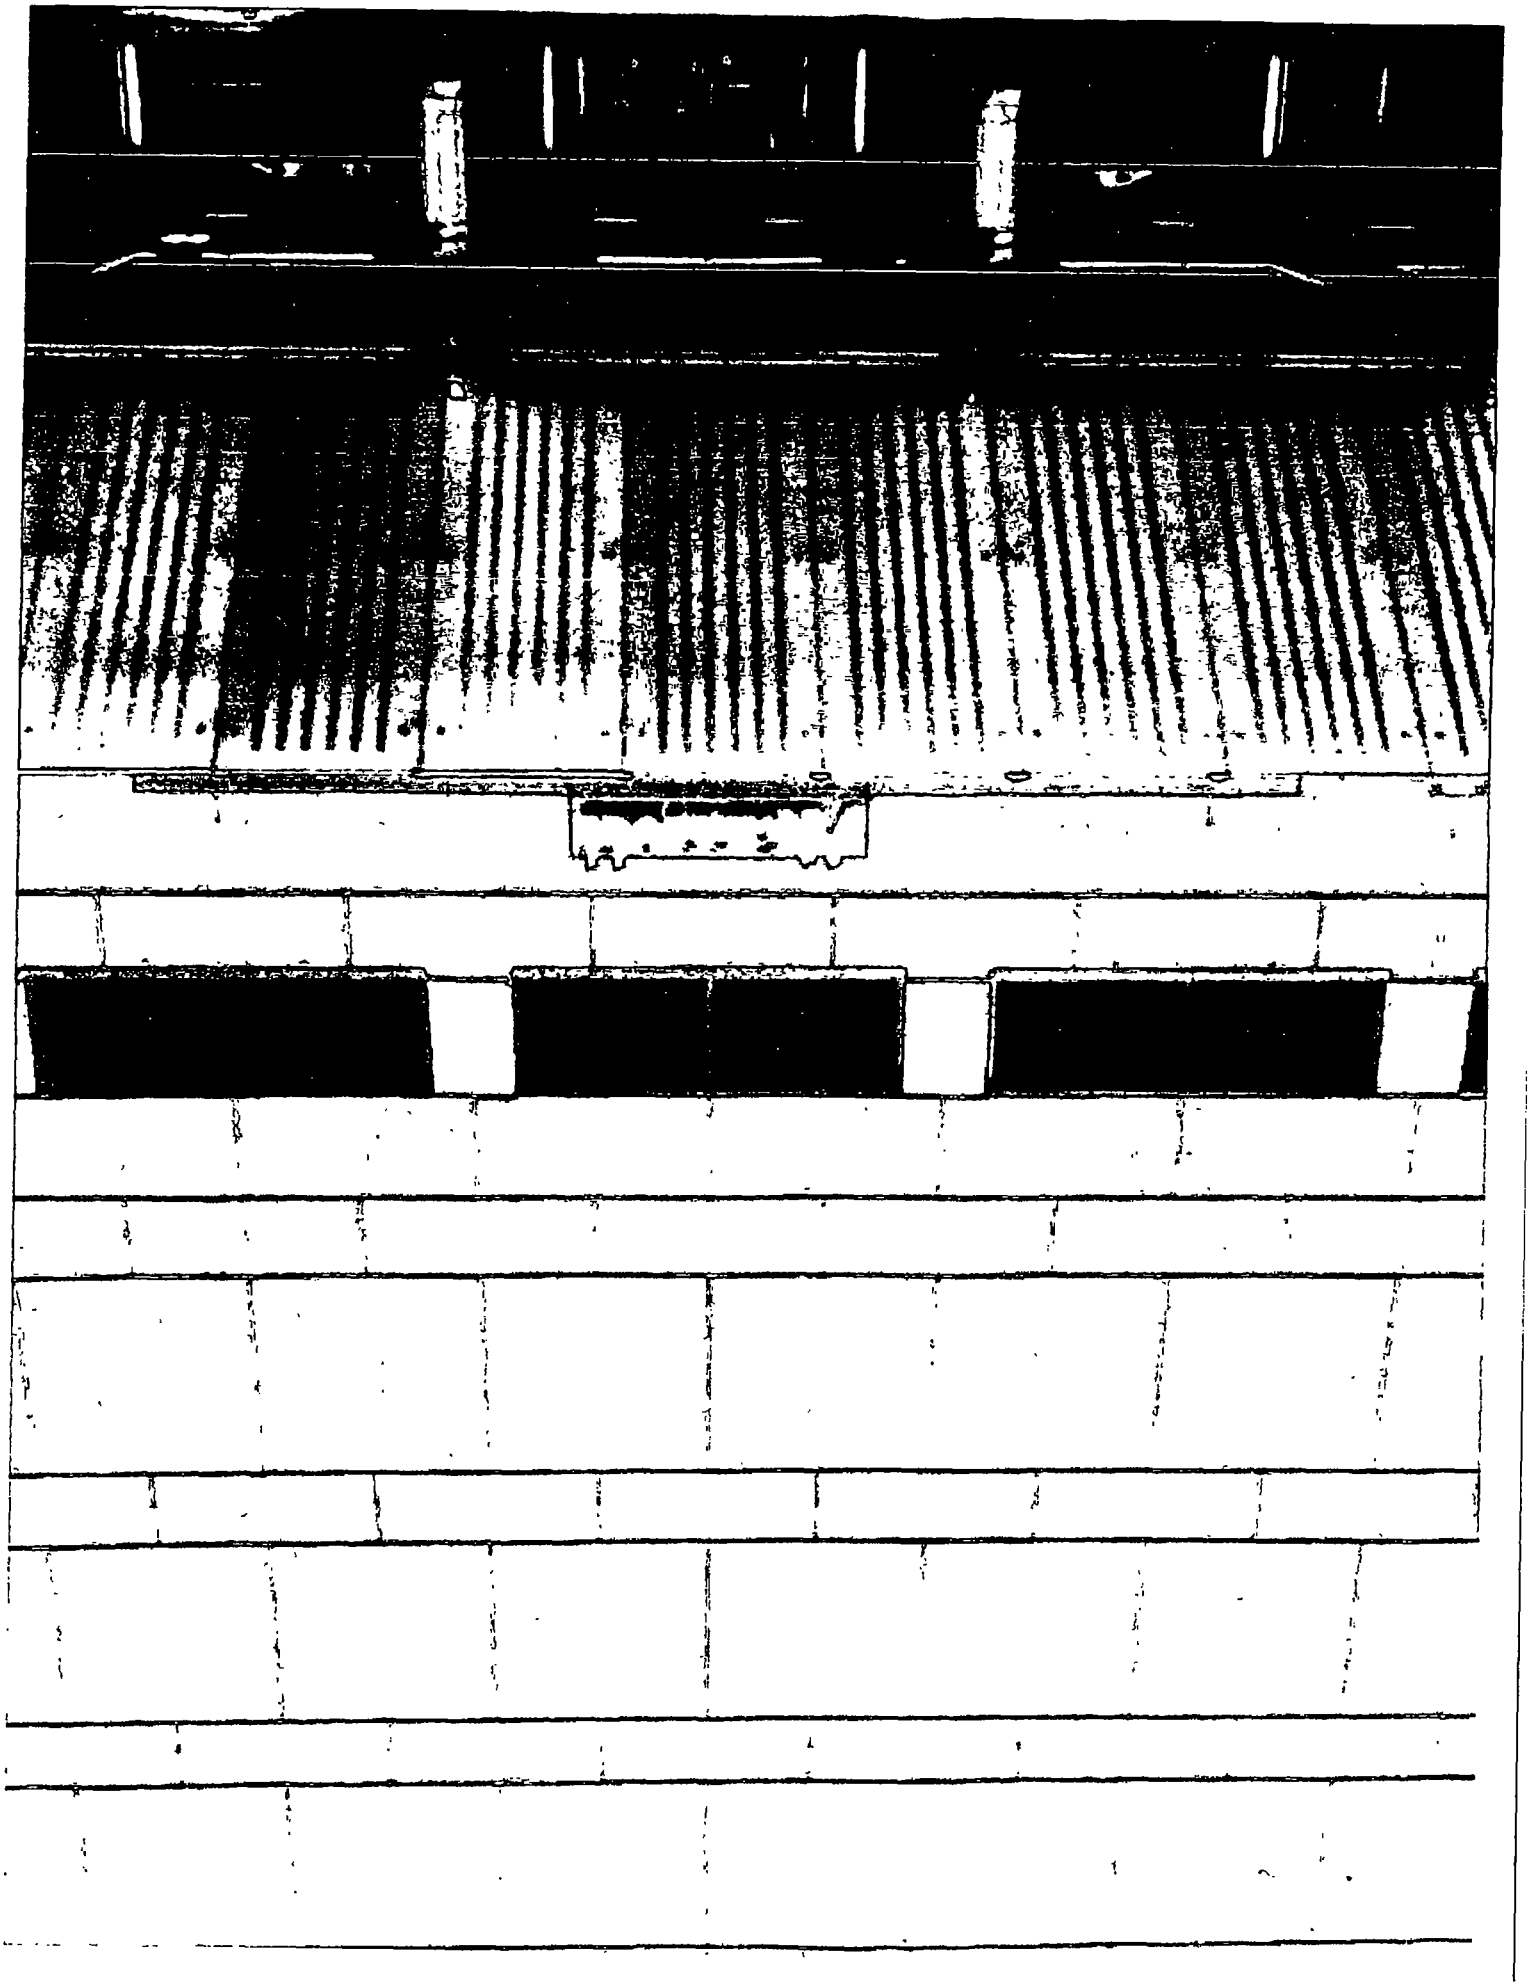

City of Chicago

O2015-398

Office of the City Clerk

Document Tracking Sheet

Meeting Date:	1/21/2015
Sponsor(s):	Reilly (42)
Type:	Ordinance
Title:	Grant(s) of privilege in public way for Chicago Sinai Congregation -- landscapings
Committee(s) Assignment:	Committee on Transportation and Public Way

ORDINANCE
CHICAGO SINAI CONGREGATION
Acct. No. 46973 - 1
Permit No. 1116160

Be It Ordained by the City Council of the City of Chicago:

SECTION 1. Permission and authority are hereby given and granted to CHICAGO SINAI CONGREGATION, upon the terms and subject to the conditions of this ordinance to maintain and use, as now constructed, two (2) Landscaping(s) on the public right-of-way for beautification purposes adjacent to its premises known as 15 W. Delaware Pl..

Said Landscaping(s) at W. Delaware Place measure(s):
One (1) at forty-six point five (46.5) feet in length, and ten point zero eight (10.08) feet in width for a total of four hundred sixty-eight point seven two (468.72) square feet.

Said Landscaping(s) at W. Delaware Place measure(s):
One (1) at twenty-one point five eight (21.58) feet in length, and ten point zero eight (10.08) feet in width for a total of two hundred seventeen point five three (217.53) square feet.

The location of said privilege shall be as shown on prints kept on file with the Department of Business Affairs and Consumer Protection and the Office of the City Clerk.

Said privilege shall be constructed in accordance with plans and specifications approved by the Department of Planning and Development and Department of Transportation (Division of Project Development).

This grant of privilege in the public way shall be subject to the provisions of Section 10-28-015 and all other required provisions of the Municipal Code of Chicago.

The grantee shall pay to the City of Chicago as compensation for the privilege #1116160 herein granted the sum of zero ($.00) per annum in advance.

A 25% penalty will be added for payments received after due date.

The permit holder agrees to hold the City of Chicago harmless for any damage, relocation or replacement costs associated with damage, relocation or removal of private property caused by the City performing work in the public way.

Authority herein given and granted for a period of five (5) years from and after 10/07/2014.

Alderman _____

Brendan Reilly 42nd Ward

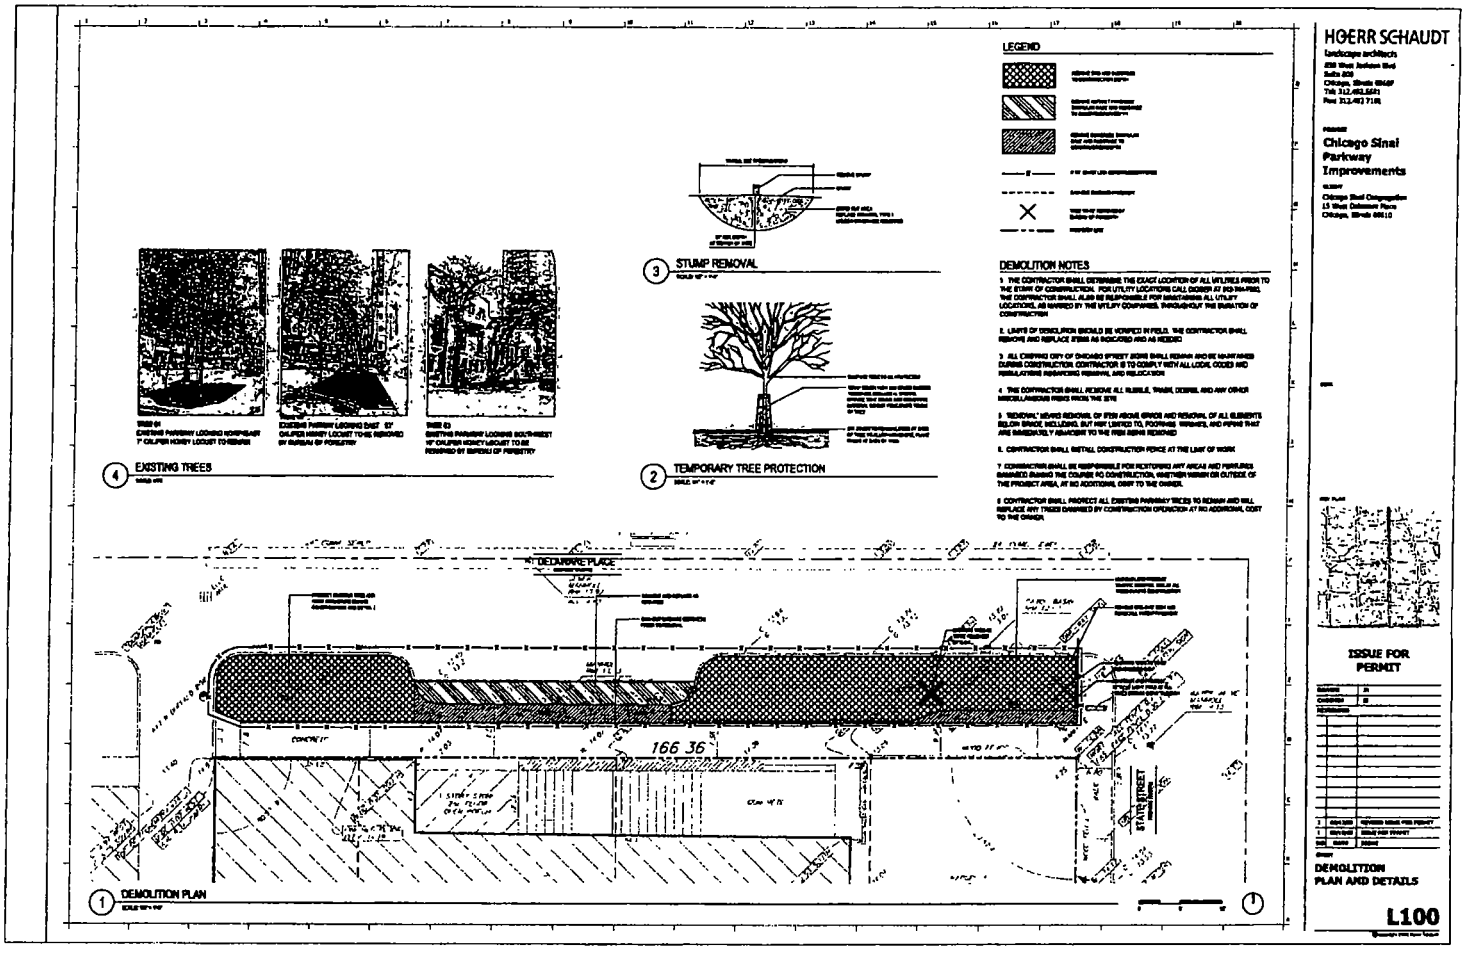
LEGEND
DEMOLITION NOTES
3 STUMP REMOVAL
2 TEMPORARY TREE PROTECTION
4 EXISTING TREES
1 DEMOLITION PLAN
DEDAMRE PLACE
166 36
STATE STREET
HOERR SCHAUDT
Landscape Architects
Chicago Sinai Parkway Improvements
ISSUE FOR PERMIT
DEMOLITION PLAN AND DETAILS
L100

City of Chicago

Office of the City Clerk

Document Tracking Sheet

O2015-402

Meeting Date:	1/21/2015
Sponsor(s):	Reilly (42)
Type:	Ordinance
Title:	Grant(s) of privilege in public way for Chicago Sinai Congregation -- trees
Committee(s) Assignment:	Committee on Transportation and Public Way

ORDINANCE
CHICAGO SINAI CONGREGATION
Acct. No. 46973 - 1
Permit No. 1116159

Be It Ordained by the City Council of the City of Chicago:

SECTION 1. Permission and authority are hereby given and granted to CHICAGO SINAI CONGREGATION, upon the terms and subject to the conditions of this ordinance to maintain and use, as now constructed, two (2) Trees(s) on the public right-of-way for beautification purposes adjacent to its premises known as 15 W. Delaware Pl..

Said Trees(s) at W. Delaware Place measure(s):
Two (2) at one (1) foot in length, and one (1) foot in width for a total of two (2) square feet.

The location of said privilege shall be as shown on prints kept on file with the Department of Business Affairs and Consumer Protection and the Office of the City Clerk.

Said privilege shall be constructed in accordance with plans and specifications approved by the Department of Planning and Development and Department of Transportation (Division of Project Development).

This grant of privilege in the public way shall be subject to the provisions of Section 10-28-015 and all other required provisions of the Municipal Code of Chicago.

The grantee shall pay to the City of Chicago as compensation for the privilege #1116159 herein granted the sum of zero ($.00) per annum in advance.

A 25% penalty will be added for payments received after due date.

The permit holder agrees to hold the City of Chicago harmless for any damage, relocation or replacement costs associated with damage, relocation or removal of private property caused by the City performing work in the public way.

Authority herein given and granted for a period of five (5) years from and after 10/07/2014.

Alderman _____
Brendan Reilly 42nd Ward

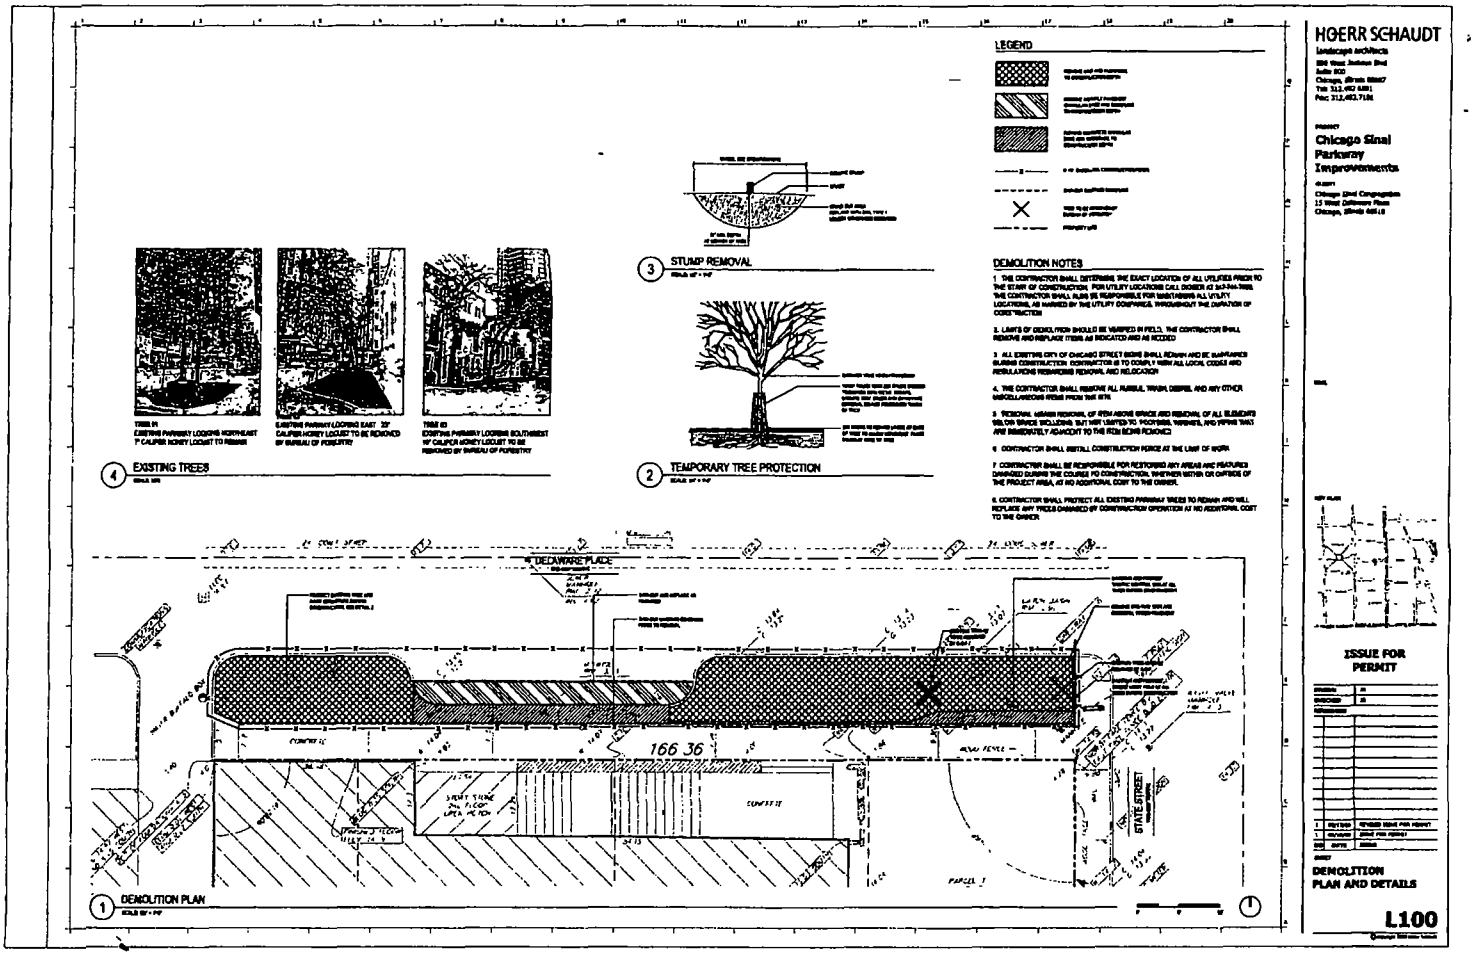
LEGEND
DEMOLITION NOTES
STUMP REMOVAL
TEMPORARY TREE PROTECTION
EXISTING TREES
DELAWARE PLACE
STATE STREET
DEMOLITION PLAN
HOERR SCHAUDT
Landscape Architects
Chicago Sinai Parkway Improvements
ISSUE FOR PERMIT
DEMOLITION PLAN AND DETAILS
L100

City of Chicago

O2015-410

Office of the City Clerk

Document Tracking Sheet

Meeting Date:	1/21/2015
Sponsor(s):	Reilly (42)
Type:	Ordinance
Title:	Grant(s) of privilege in public way for Chicago Sinai Congregation -- ramp
Committee(s) Assignment:	Committee on Transportation and Public Way

ORDINANCE
CHICAGO SINAI CONGREGATION
Acct. No. 46973 - 1
Permit No. 1116164

Be It Ordained by the City Council of the City of Chicago:

SECTION 1. Permission and authority are hereby given and granted to CHICAGO SINAI CONGREGATION, upon the terms and subject to the conditions of this ordinance to maintain and use, as now constructed, one (1) Ramp(s) on the public right-of-way adjacent to its premises known as 15 W. Delaware Pl..

Said Ramp(s) at W. Delaware Place measure(s):
One (1) at four (4) feet in length, and seven (7) feet in width for a total of twenty-eight (28) square feet.

The location of said privilege shall be as shown on prints kept on file with the Department of Business Affairs and Consumer Protection and the Office of the City Clerk.

Said privilege shall be constructed in accordance with plans and specifications approved by the Department of Transportation (Division of Project Development) and Mayor's Office for People with Disabilities.

This grant of privilege in the public way shall be subject to the provisions of Section 10-28-015 and all other required provisions of the Municipal Code of Chicago.

The grantee shall pay to the City of Chicago as compensation for the privilege #1116164 herein granted the sum of four hundred ($400.00) per annum in advance.

A 25% penalty will be added for payments received after due date.

The permit holder agrees to hold the City of Chicago harmless for any damage, relocation or replacement costs associated with damage, relocation or removal of private property caused by the City performing work in the public way.

Authority herein given and granted for a period of five (5) years from and after 01/13/2015.

Alderman _____
Brendan Reilly 42nd Ward

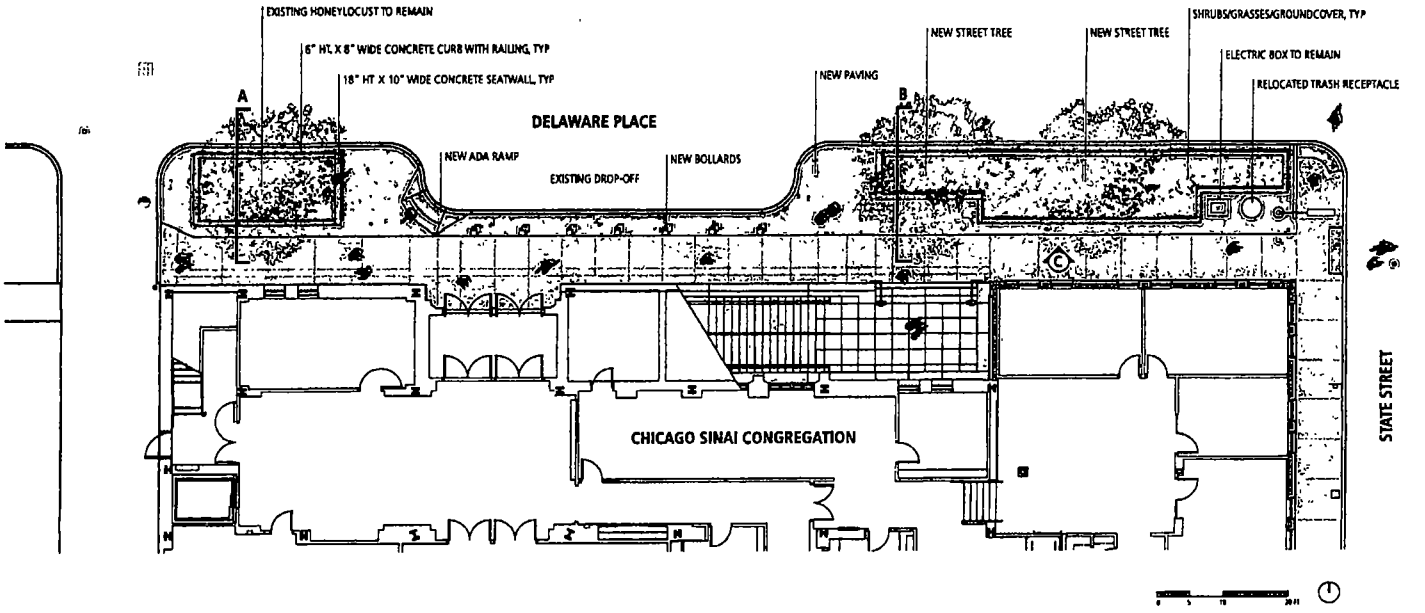

BENEFITS

- Accommodates approx 617 SF of green space
- Keeps existing healthy west Honeylocust and provides two new trees in east planter
- Provides integral seating near drop-off and entrances
- Provides curb and seatwall barrier to keep people/pets out of planter
- Simple design and materials reflect the form and coloring of building
- Provides new bollards and ADA ramp along existing drop-off

CONCEPT 1: PLAN

CHICAGO SINAI CONGREGATION CHICAGO, ILLINOIS

19 JUNE 2009 HOERR SCHAUDT landscape architects

City of Chicago

O2015-414

Office of the City Clerk

Document Tracking Sheet

Meeting Date:	1/21/2015
Sponsor(s):	Reilly (42)
Type:	Ordinance
Title:	Grant(s) of privilege in public way for Chicago Sinai Congregation -- irrigation systems
Committee(s) Assignment:	Committee on Transportation and Public Way

ORDINANCE
CHICAGO SINAI CONGREGATION
Acct. No. 46973 - 1
Permit No. 1116163

Be It Ordained by the City Council of the City of Chicago:

SECTION 1. Permission and authority are hereby given and granted to CHICAGO SINAI CONGREGATION, upon the terms and subject to the conditions of this ordinance to maintain and use, as now constructed, two (2) Irrigation System(s) under the public right-of-way adjacent to its premises known as 15 W. Delaware Pl..

Said Irrigation System(s) at W. Delaware Place measure(s):
One (1) at forty-six point five (46.5) feet in length, and one (1) foot in width for a total of forty-six point five (46.5) square feet.

Said Irrigation System(s) at W. Delaware Place measure(s):
One (1) at twenty-one point five eight (21.58) feet in length, and one (1) foot in width for a total of twenty-one point five eight (21.58) square feet.

The location of said privilege shall be as shown on prints kept on file with the Department of Business Affairs and Consumer Protection and the Office of the City Clerk

Said privilege shall be constructed in accordance with plans and specifications approved by the Department of Transportation (Office of Underground Coordination) and Department of Water Management.

This grant of privilege in the public way shall be subject to the provisions of Section 10-28-015 and all other required provisions of the Municipal Code of Chicago.

The grantee shall pay to the City of Chicago as compensation for the privilege #1116163 herein granted the sum of eight hundred ($800.00) per annum in advance.

A 25% penalty will be added for payments received after due date.

The permit holder agrees to hold the City of Chicago harmless for any damage, relocation or replacement costs associated with damage, relocation or removal of private property caused by the City performing work in the public way.

Authority herein given and granted for a period of five (5) years from and after 11/18/2014.

Alderman _____

Brendan Reilly 42nd Ward

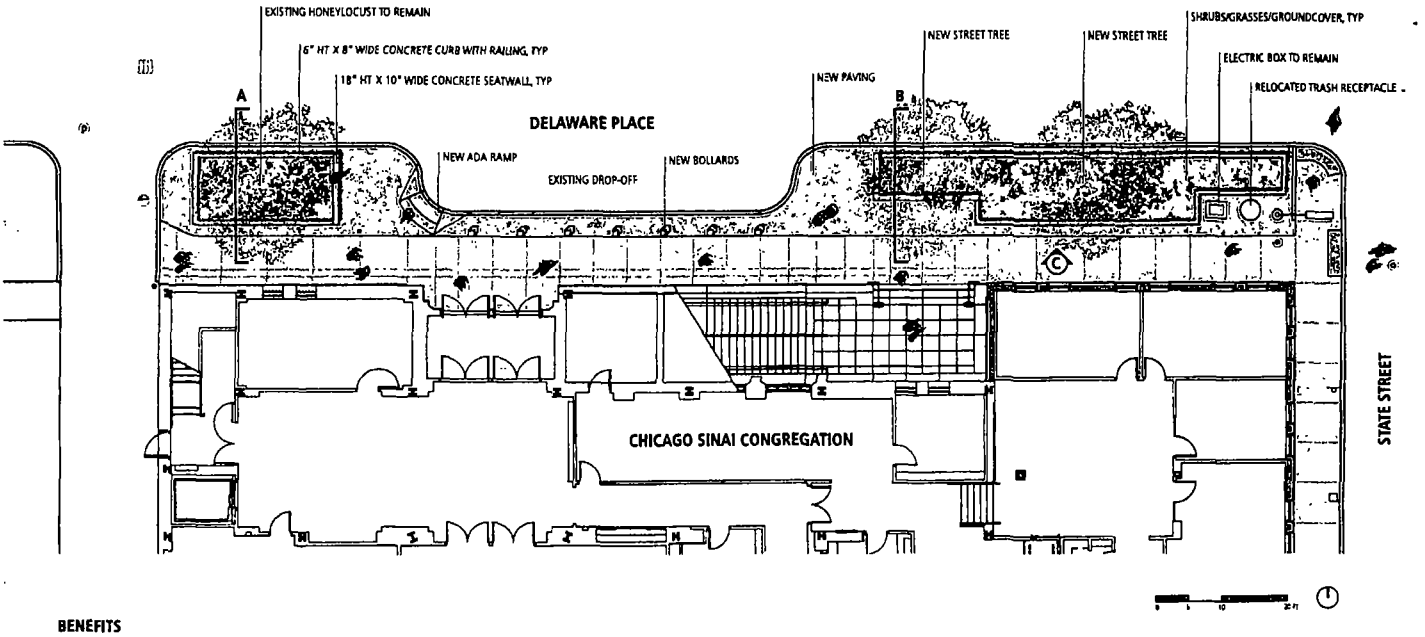

BENEFITS

- Accommodates approx 617 SF of green space
- Keeps existing healthy west Honeylocust and provides two new trees in east planter
- Provides integral seating near drop-off and entrances
- Provides curb and seatwall barrier to keep people/pets out of planter
- Simple design and materials reflect the form and coloring of building
- Provides new bollards and ADA ramp along existing drop-off

CONCEPT 1: PLAN

CHICAGO SINAI CONGRETATION CHICAGO, ILLINOIS

19 JUNE 2009 HOERR SCHAUDT

City of Chicago

O2015-417

Office of the City Clerk

Document Tracking Sheet

Meeting Date:	1/21/2015
Sponsor(s):	Reilly (42)
Type:	Ordinance
Title:	Grant(s) of privilege in public way for Davids Tea
Committee(s) Assignment:	Committee on Transportation and Public Way

ORDINANCE
DAVIDsTEA
Acct. No. 375708 - 4
Permit No. 1115484

Be It Ordained by the City Council of the City of Chicago:

SECTION 1. Permission and authority are hereby given and granted to DAVIDsTEA, upon the terms and subject to the conditions of this ordinance to maintain and use one (1) sign(s) projecting over the public right-of-way attached to its premises known as 151 N. Michigan Ave..

Said sign structure(s) measures as follows; along N. Michigan Avenue:
One (1) at eight point four four (8.44) feet in length, one point six seven (1.67) feet in height and twelve (12) feet above grade level.

The location of said privilege shall be as shown on prints kept on file with the Department of Business Affairs and Consumer Protection and the Office of the City Clerk.

Said privilege shall be constructed in accordance with plans and specifications approved by the Department of Transportation (Division of Project Development) and Zoning Department- Signs.

This grant of privilege in the public way shall be subject to the provisions of Section 10-28-015 and all other required provisions of the Municipal Code of Chicago.

The grantee shall pay to the City of Chicago as compensation for the privilege #1115484 herein granted the sum of one hundred ($100.00) per annum in advance.

A 25% penalty will be added for payments received after due date

The permit holder agrees to hold the City of Chicago harmless for any damage, relocation or replacement costs associated with damage, relocation or removal of private property caused by the City performing work in the public way.

Authority herein given and granted for a period offive (5) years from and after Date of Passage.

Alderman _____

Brendan Reilly 42nd Ward

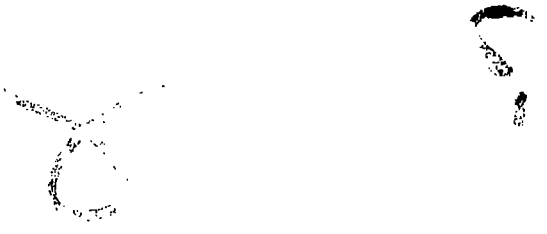

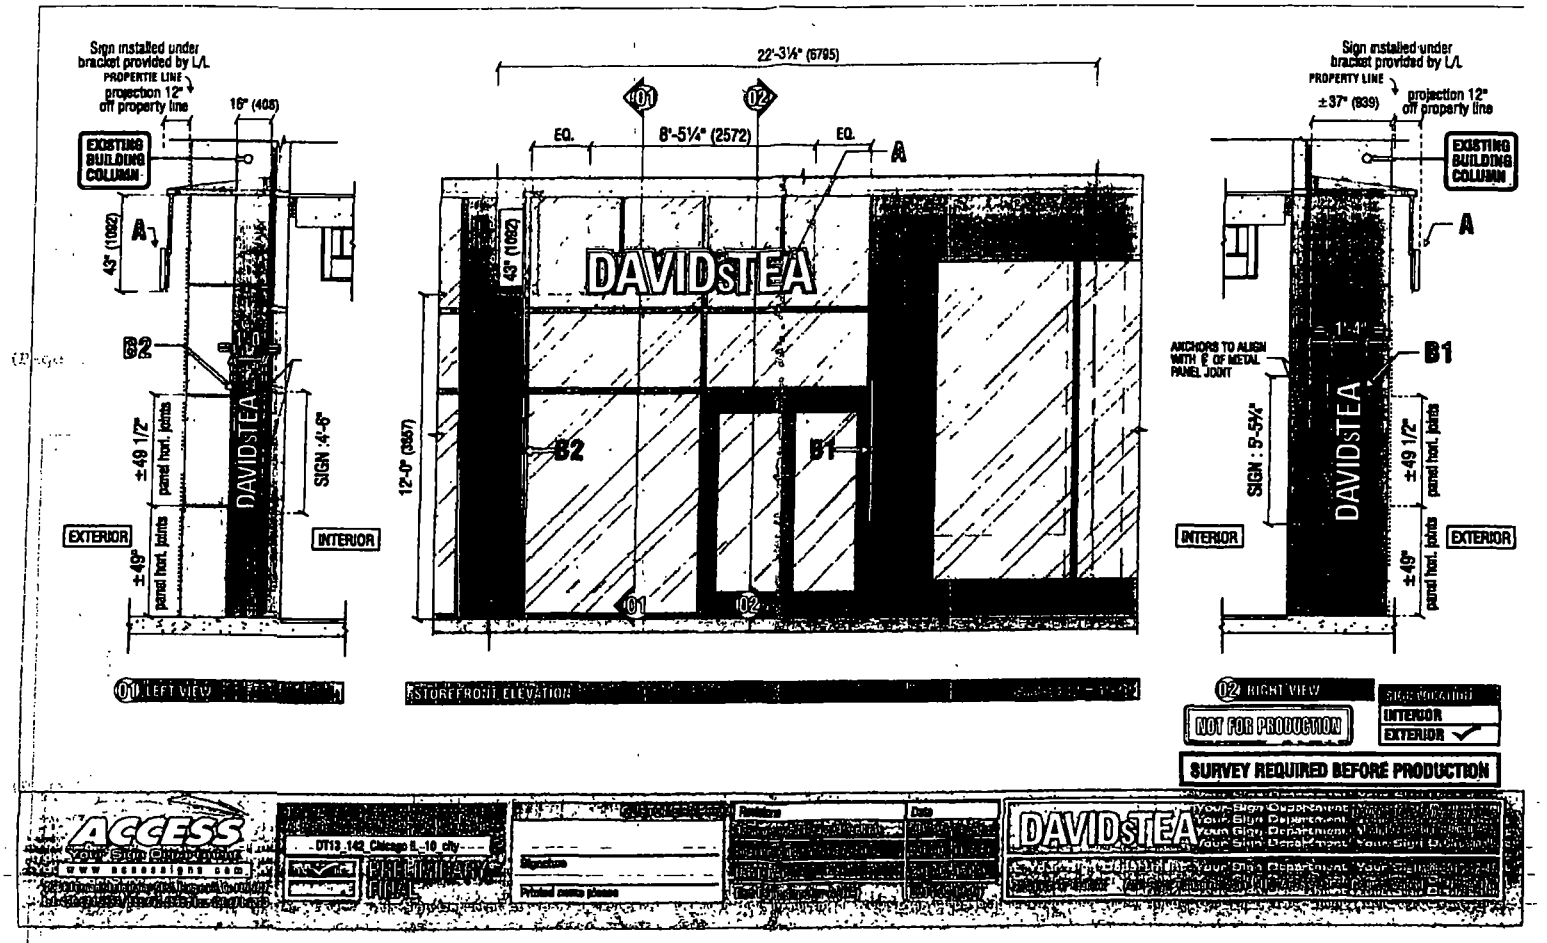
Sign installed under bracket provided by L/L
PROPERTIE LINE
projection 12" off property line
16" (406)
EXISTING BUILDING COLUMN
A
43" (1092)
B2
±49 1/2" panel hori. joints
±49" panel hori. joints
SIGN : 4'-6"
EXTERIOR
INTERIOR
DAVIDSTEA
01 LEFT VIEW
22'-3¼" (6795)
01
02
EQ.
8'-5¼" (2572)
EQ.
A
43" (1092)
DAVIDSTEA
12'-0" (3657)
B2
B1
01
02
STOREFRONT ELEVATION
Sign installed under bracket provided by L/L
PROPERTY LINE
±37" (939)
projection 12" off property line
EXISTING BUILDING COLUMN
A
ANCHORS TO ALIGN WITH E OF METAL PANEL JOINT
1'-4"
B1
SIGN : 5'-5¼"
DAVIDSTEA
±49 1/2" panel hori. joints
±49" panel hori. joints
INTERIOR
EXTERIOR
02 RIGHT VIEW
NOT FOR PRODUCTION
SIGN LOCATION
INTERIOR
EXTERIOR
SURVEY REQUIRED BEFORE PRODUCTION
ACCESS
Your Sign Department
DT13_142_Chicago IL_10_city
PRELIMINARY
FINAL
Signature
Printed name please
Revisions
Date
DAVIDSTEA

City of Chicago

O2015-420

Office of the City Clerk

Document Tracking Sheet

Meeting Date:	1/21/2015
Sponsor(s):	Reilly (42)
Type:	Ordinance
Title:	Grant(s) of privilege in public way for Dillman's Delicatessen
Committee(s) Assignment:	Committee on Transportation and Public Way

ORDINANCE
DILLMAN'S DELICATESSEN
Acct. No. 379375 - 1
Permit No. 1116293

Be It Ordained by the City Council of the City of Chicago:

SECTION 1. Permission and authority are hereby given and granted to DILLMAN'S DELICATESSEN, upon the terms and subject to the conditions of this ordinance to construct, install, maintain and use one (1) Wind Screen(s) on the public right-of-way adjacent to its premises known as 354 W. Hubbard St..

Said Wind Screen(s) at W Hubbard St measure(s):
One (1) at ten (10) feet in length, and five (5) feet in width for a total of fifty (50) square feet.

The location of said privilege shall be as shown on prints kept on file with the Department of Business Affairs and Consumer Protection and the Office of the City Clerk.

Said privilege shall be constructed in accordance with plans and specifications approved by the Department of Transportation (Division of Project Development).

This grant of privilege in the public way shall be subject to the provisions of Section 10-28-015 and all other required provisions of the Municipal Code of Chicago.

The grantee shall pay to the City of Chicago as compensation for the privilege #1116293 herein granted the sum of four hundred ($400.00) per annum in advance.

A 25% penalty will be added for payments received after due date.

The permit holder agrees to hold the City of Chicago harmless for any damage, relocation or replacement costs associated with damage, relocation or removal of private property caused by the City performing work in the public way.

Authority herein given and granted for a period of five (5) years from and after Date of Passage.

Alderman _____

Brendan Reilly 42nd Ward

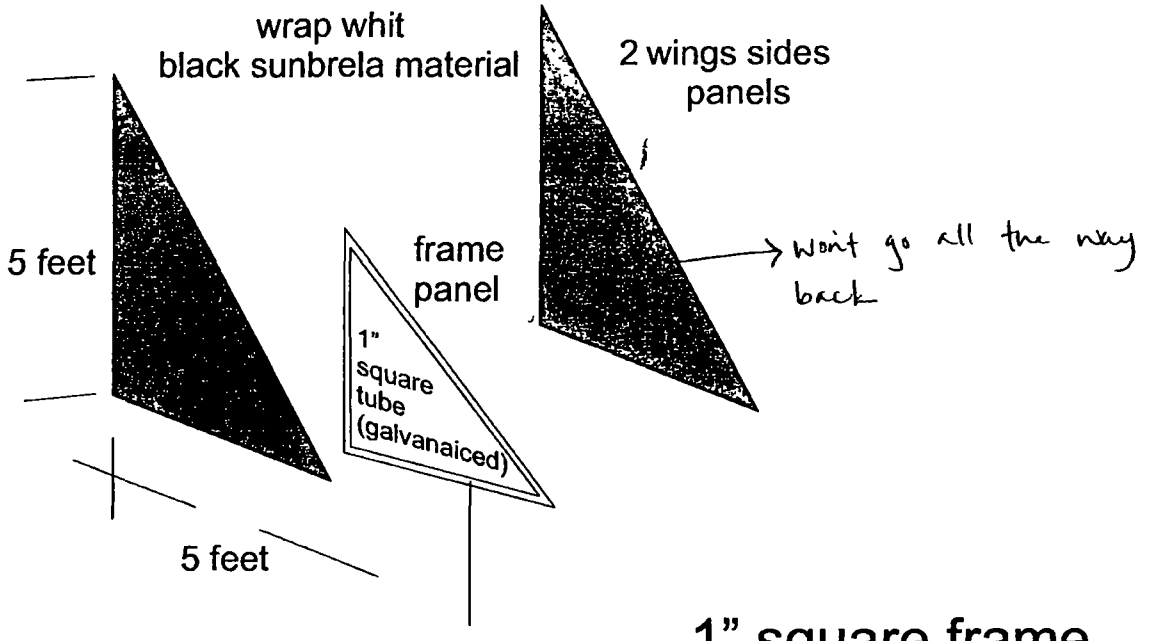

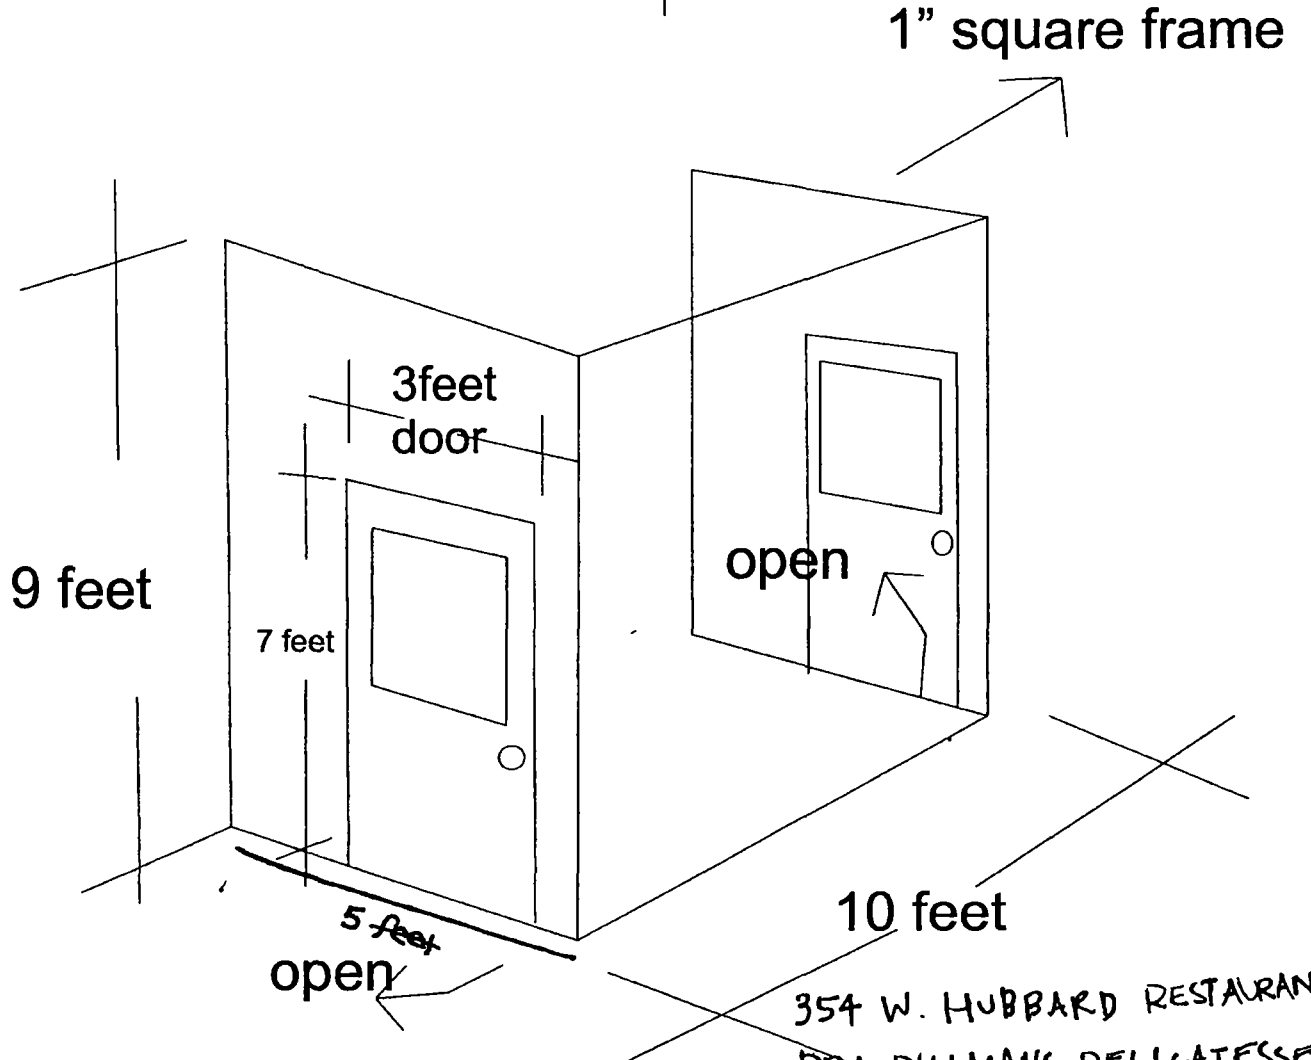

354 W. HUBBARD RESTAURANT, LLC
DBA DILLMANS DELICATESSEN
354 W. HUBBARD ST.
CHICAGO, IL 60654

City of Chicago

Office of the City Clerk

Document Tracking Sheet

O2015-424

Meeting Date:	1/21/2015
Sponsor(s):	Reilly (42)
Type:	Ordinance
Title:	Grant(s) of privilege in public way for Doc B's Fresh Kitchen
Committee(s) Assignment:	Committee on Transportation and Public Way

ORDINANCE
DOC B'S FRESH KITCHEN
Acct. No. 379567 - 1
Permit No. 1116305

Be It Ordained by the City Council of the City of Chicago:

SECTION 1. Permission and authority are hereby given and granted to DOC B'S FRESH KITCHEN, upon the terms and subject to the conditions of this ordinance to construct, install, maintain and use one (1) Wind Screen(s) on the public right-of-way adjacent to its premises known as 100 E. Walton St..

Said Wind Screen(s) at E. Walton Street measure(s):
One (1) at five point four two (5.42) feet in length, and one point nine two (1.92) foot in width for a total of ten point four one (10.41) square feet.

The location of said privilege shall be as shown on prints kept on file with the Department of Business Affairs and Consumer Protection and the Office of the City Clerk.

Said privilege shall be constructed in accordance with plans and specifications approved by the Department of Transportation (Division of Project Development).

This grant of privilege in the public way shall be subject to the provisions of Section 10-28-015 and all other required provisions of the Municipal Code of Chicago.

The grantee shall pay to the City of Chicago as compensation for the privilege #1116305 herein granted the sum of four hundred ($400.00) per annum in advance.

A 25% penalty will be added for payments received after due date.

The permit holder agrees to hold the City of Chicago harmless for any damage, relocation or replacement costs associated with damage, relocation or removal of private property caused by the City performing work in the public way.

Authority herein given and granted for a period of five (5) years from and after Date of Passage.

Alderman _____

Brendan Reilly 42nd Ward

Beagle One, Inc.
Integrated Awning and Project Management Solutions
ph. 888-665-1521
fax 877-822-7720

DESIGNED BY JASON WILEY	DATE 10/13/2014	REVISION DATE XX-XX-XXXX

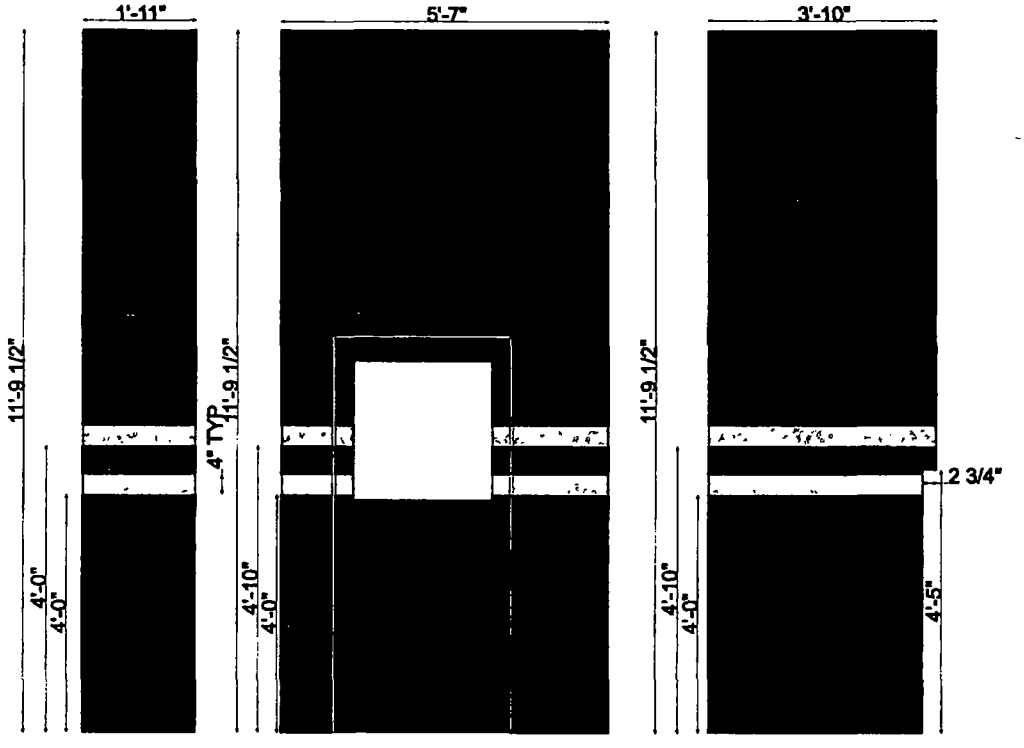

DOC B'S CHICAGO, IL ASC7972	[80008] BLACK SUNBRELLA FABRIC [CLEAR] OKAMOTO 20 GA VINYL WINDOW W/ [CP01] BLACK TRIM INSERT [2400-02] WHITE REFLECTA-CAL ARLON LAMINATED TO [751-10] WHITE HEAT TRANSFERRED VINYL	Approval By _____ Approval Date _____ Approved ☐ OK with Changes ☐ Redraw ☐

City of Chicago

O2015-429

Office of the City Clerk

Document Tracking Sheet

Meeting Date:	1/21/2015
Sponsor(s):	Reilly (42)
Type:	Ordinance
Title:	Grant(s) of privilege in public way for Fedex Office and Print Services, Inc.
Committee(s) Assignment:	Committee on Transportation and Public Way

ORDINANCE
FEDEX OFFICE AND PRINT SVCS, INC.
Acct. No. 89020 - 42
Permit No. 1116373

Be It Ordained by the City Council of the City of Chicago:

SECTION 1. Permission and authority are hereby given and granted to FEDEX OFFICE AND PRINT SVCS, INC., upon the terms and subject to the conditions of this ordinance to maintain and use one (1) sign(s) projecting over the public right-of-way attached to its premises known as 30 W. Erie St..

Said sign structure(s) measures as follows; along W. Erie Street:
One (1) at seventeen point eight three (17.83) feet in length, one point eight three (1.83) feet in height and sixteen (16) feet above grade level.

The location of said privilege shall be as shown on prints kept on file with the Department of Business Affairs and Consumer Protection and the Office of the City Clerk.

Said privilege shall be constructed in accordance with plans and specifications approved by the Department of Transportation (Division of Project Development) and Zoning Department - Signs.

This grant of privilege in the public way shall be subject to the provisions of Section 10-28-015 and all other required provisions of the Municipal Code of Chicago.

The grantee shall pay to the City of Chicago as compensation for the privilege #1116373 herein granted the sum of three hundred ($300.00) per annum in advance.

A 25% penalty will be added for payments received after due date.

The permit holder agrees to hold the City of Chicago harmless for any damage, relocation or replacement costs associated with damage, relocation or removal of private property caused by the City performing work in the public way.

Authority herein given and granted for a period of five (5) years from and after 02/11/2014.

Alderman _____

Brendan Reilly 42nd Ward

Post Office

City of Chicago

O2015-431

Office of the City Clerk

Document Tracking Sheet

Meeting Date:	1/21/2015
Sponsor(s):	Reilly (42)
Type:	Ordinance
Title:	Grant(s) of privilege in public way for First Midwest Bank
Committee(s) Assignment:	Committee on Transportation and Public Way

ORDINANCE
First Midwest Bank
Acct. No. 285715 - 6
Permit No. 1115622

Be It Ordained by the City Council of the City of Chicago:

SECTION 1. Permission and authority are hereby given and granted to First Midwest Bank, upon the terms and subject to the conditions of this ordinance to maintain and use two (2) sign(s) projecting over the public right-of-way attached to its premises known as 1 E. Erie St..

Said sign structure(s) measures as follows; along Erie:
One (1) at fourteen (14) feet in length, two (2) feet in height and ten (10) feet above grade level.

Said sign structure(s) measures as follows; along State:
One (1) at fourteen (14) feet in length, two (2) feet in height and ten (10) feet above grade level.

The location of said privilege shall be as shown on prints kept on file with the Department of Business Affairs and Consumer Protection and the Office of the City Clerk.

Said privilege shall be constructed in accordance with plans and specifications approved by the Department of Transportation (Division of Project Development) and Zoning Department - Signs.

This grant of privilege in the public way shall be subject to the provisions of Section 10-28-015 and all other required provisions of the Municipal Code of Chicago.

The grantee shall pay to the City of Chicago as compensation for the privilege #1115622 herein granted the sum of six hundred ($600.00) per annum in advance.

A 25% penalty will be added for payments received after due date.

The permit holder agrees to hold the City of Chicago harmless for any damage, relocation or replacement costs associated with damage, relocation or removal of private property caused by the City performing work in the public way.

Authority herein given and granted for a period of five (5) years from and after Date of Passage.

Alderman _____

Brendan Reilly 42nd Ward

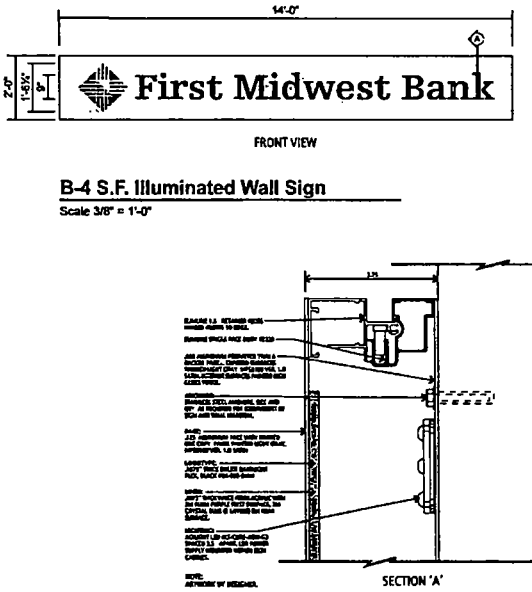

First Midwest Bank

Branch # 10231
1 E. Erie Street, Suite 101 & 550
Chicago, IL 60611

Sign Type	Signage
Job Number #	7008292
Drawing Name	7008292_FMB_Chicago IL - Br 10231 odr

NOTES

Conversion 1.2b

DATE/REVISIONS 06/04/14 PMF

SIGN SPECIFCATIONS

SOUTH WATER SIGNS

© COPYRIGHT 2013, BY SOUTH WATER SIGNS, LLC.
ALL DESIGNS AT THE SOLE PROPERTY OF SOUTH WATER, LLC.
AND MAY NOT BE REPRODUCED IN PART OR WHOLE WITHOUT
WRITTEN PERMISSION FROM SOUTH WATER SIGNS, LLC.

City of Chicago

O2015-437

Office of the City Clerk

Document Tracking Sheet

Meeting Date:	1/21/2015
Sponsor(s):	Reilly (42)
Type:	Ordinance
Title:	Grant(s) of privilege in public way for Flair Tower LLC -- signs
Committee(s) Assignment:	Committee on Transportation and Public Way

ORDINANCE
FLAIR TOWER, LLC
Acct. No. 332772 - 1
Permit No. 1116384

Be It Ordained by the City Council of the City of Chicago:

SECTION 1. Permission and authority are hereby given and granted to FLAIR TOWER, LLC, upon the terms and subject to the conditions of this ordinance to maintain and use two (2) sign(s) projecting over the public right-of-way attached to its premises known as 222 W. Erie St..

Said sign structure(s) measures as follows; along N. Franklin:
One (1) at two point six six (2.66) feet in length, three point three three (3.33) feet in height and twelve (12) feet above grade level.

Said sign structure(s) measures as follows; along N. Franklin:
One (1) at three point zero eight (3.08) feet in length, eleven point five (11.5) feet in height and twelve (12) feet above grade level.

The location of said privilege shall be as shown on prints kept on file with the Department of Business Affairs and Consumer Protection and the Office of the City Clerk.

Said privilege shall be constructed in accordance with plans and specifications approved by the Department of Transportation (Division of Project Development) and Zoning Department - Signs.

This grant of privilege in the public way shall be subject to the provisions of Section 10-28-015 and all other required provisions of the Municipal Code of Chicago.

The grantee shall pay to the City of Chicago as compensation for the privilege #1116384 herein granted the sum of four hundred ($400.00) per annum in advance.

A 25% penalty will be added for payments received after due date.

The permit holder agrees to hold the City of Chicago harmless for any damage, relocation or replacement costs associated with damage, relocation or removal of private property caused by the City performing work in the public way.

Authority herein given and granted for a period of five (5) years from and after 12/16/2014.

Alderman _____

Brendan Reilly 42nd Ward

B01 alt

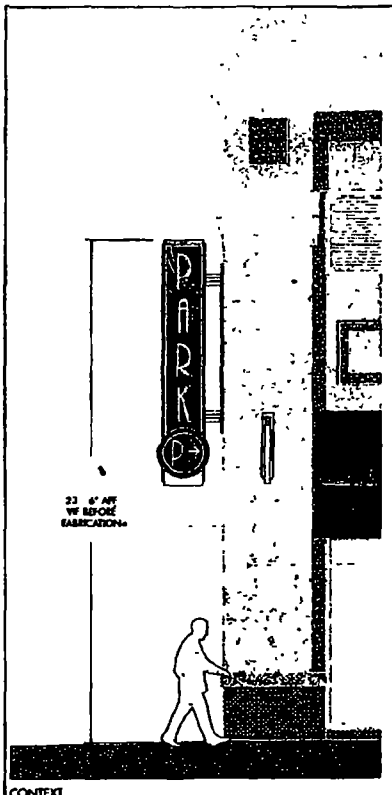

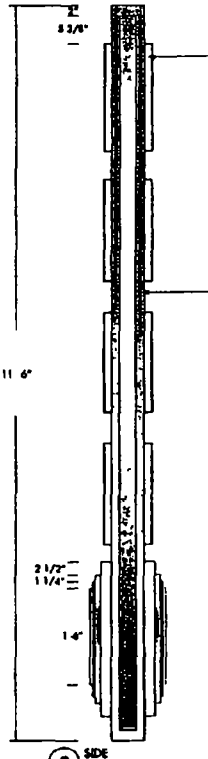

TRANSLUCENT WHITE ACRYLIC RAISED GRAPHIC LETTERS W/ DIGITALLY PRINTED TRANSLUCENT VINYL GRAPHIC BACKGROUND

PAINTED ALUMINUM ARMATURE MECHANICALLY ATTACHED TO BACKPLATE

MOUNT ENTIRE SIGN ASSEMBLY TO SCHEDULED WALL MECHANICALLY

SIGN CABINET PAINTED TO MATCH SATIN BRASS W/ INTERNALLY ILLUMINATED LED LIGHTING, CONCEAL ALL ELECTRICAL CONDUIT, TRANSFORMER ETC

BACKPLATE ESCUTCHEON COVER PAINTED TO MATCH SATIN BRASS

PAINTED ALUMINUM TRIM

TRANSLUCENT WHITE ACRYLIC GRAPHICS W/ RAISED LETTER "P" AND ARROW FORM, BLUE TRANSLUCENT VINYL BACKGROUND

DESIGN DEVELOPMENT NOT FOR CONSTRUCTION

client
McCAFFERY Interests
McCaffery Interests, Inc
875 N Michigan Ave
Suite 1800
Chicago IL 60611

architect
Architectural Associates
Architects Planners

The Five Tower
Chicago IL

seibert perkins design
collaborative inc

sheet title
Environmental Graphics
Design Intent FINAL

Signtype 801.1
Parking Blade Sign - Tall

no. | description | by | date

date September 22, 2009
scale as noted

sheet no. EG-28

City of Chicago

O2015-438

Office of the City Clerk

Document Tracking Sheet

Meeting Date:	1/21/2015
Sponsor(s):	Reilly (42)
Type:	Ordinance
Title:	Grant(s) of privilege in public way for Flair Tower LLC -- sign
Committee(s) Assignment:	Committee on Transportation and Public Way

ORDINANCE
FLAIR TOWER, LLC
Acct. No. 332772 - 1
Permit No. 1116383

Be It Ordained by the City Council of the City of Chicago:

SECTION 1. Permission and authority are hereby given and granted to FLAIR TOWER, LLC, upon the terms and subject to the conditions of this ordinance to maintain and use one (1) sign(s) projecting over the public right-of-way attached to its premises known as 222 W. Erie St..

Said sign structure(s) measures as follows; along N. Franklin:
One (1) at five point five eight (5.58) feet in length, two point six six (2.66) feet in height and sixteen (16) feet above grade level.

The location of said privilege shall be as shown on prints kept on file with the Department of Business Affairs and Consumer Protection and the Office of the City Clerk.

Said privilege shall be constructed in accordance with plans and specifications approved by the Department of Transportation (Division of Project Development) and Zoning Department - Signs.

This grant of privilege in the public way shall be subject to the provisions of Section 10-28-015 and all other required provisions of the Municipal Code of Chicago.

The grantee shall pay to the City of Chicago as compensation for the privilege #1116383 herein granted the sum of one hundred ($100.00) per annum in advance.

A 25% penalty will be added for payments received after due date.

The permit holder agrees to hold the City of Chicago harmless for any damage, relocation or replacement costs associated with damage, relocation or removal of private property caused by the City performing work in the public way.

Authority herein given and granted for a period of five (5) years from and after 12/16/2014.

Alderman _____

Brendan Reilly 42nd Ward

NOTE: These are to be purchased and installed by retail tenants if they choose as part of their overall signage package. Thus, they may or may not be used.

A11

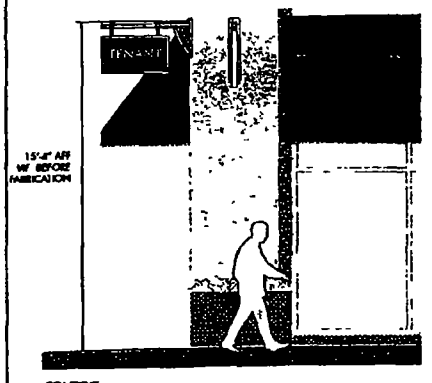

CONTEXT
SCALE 1/4"=1'-0

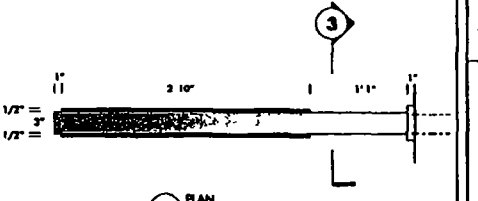

4 PLAN
SCALE 1 = 1'-0

SIGN TO BE PURCHASED/PROVIDED BY TENANT

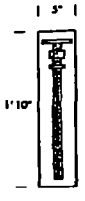

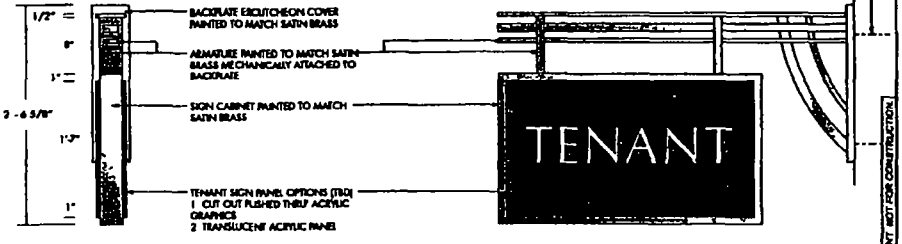

3 SECTION
SCALE 1 = 1'-0

2 SIDE
SCALE 1" = 1'-0

1 ELEVATION
SCALE 1 = 1'-0

DESIGN DEVELOPMENT NOT FOR CONSTRUCTION

McCAFFERY Interests
McCaffery Interests Inc
875 N Michigan Ave
Suite 1800
Chicago, IL 60611
architects
The Pier Tower
Chicago, IL
environmental graphics design

Signtype A11
Tenant Blade Sign

date September 22, 2009

sheet no. EG-25

City of Chicago

O2015-440

Office of the City Clerk

Document Tracking Sheet

Meeting Date:	1/21/2015
Sponsor(s):	Reilly (42)
Type:	Ordinance
Title:	Grant(s) of privilege in public way for Flair Tower LLC -- signs --Privilege No. 1116385
Committee(s) Assignment:	Committee on Transportation and Public Way

ORDINANCE
FLAIR TOWER, LLC
Acct. No. 332772 - 1
Permit No. 1116385

Be It Ordained by the City Council of the City of Chicago:

SECTION 1. Permission and authority are hereby given and granted to FLAIR TOWER, LLC, upon the terms and subject to the conditions of this ordinance to maintain and use seven (7) sign(s) projecting over the public right-of-way attached to its premises known as 222 W. Erie St..

Said sign structure(s) measures as follows; along W. Erie:
Four (4) at two point nine one (2.91) feet in length, two point five eight (2.58) feet in height and twelve point five (12.5) feet above grade level.

Said sign structure(s) measures as follows; along N. Franklin:
Three (3) at two point nine one (2.91) feet in length, two point five eight (2.58) feet in height and twelve point five (12.5) feet above grade level.

The location of said privilege shall be as shown on prints kept on file with the Department of Business Affairs and Consumer Protection and the Office of the City Clerk.

Said privilege shall be constructed in accordance with plans and specifications approved by the Department of Transportation (Division of Project Development) and Zoning Department - Signs.

This grant of privilege in the public way shall be subject to the provisions of Section 10-28-015 and all other required provisions of the Municipal Code of Chicago.

The grantee shall pay to the City of Chicago as compensation for the privilege #1116385 herein granted the sum of one hundred seventy-five ($175.00) per annum in advance.

A 25% penalty will be added for payments received after due date.

The permit holder agrees to hold the City of Chicago harmless for any damage, relocation or replacement costs associated with damage, relocation or removal of private property caused by the City performing work in the public way.

Authority herein given and granted for a period of five (5) years from and after 12/16/2014.

Alderman _____

Brendan Reilly 42nd Ward

(Page 2 of 2)

RECEIVED
SEP 2 4 2009
BY:

A02

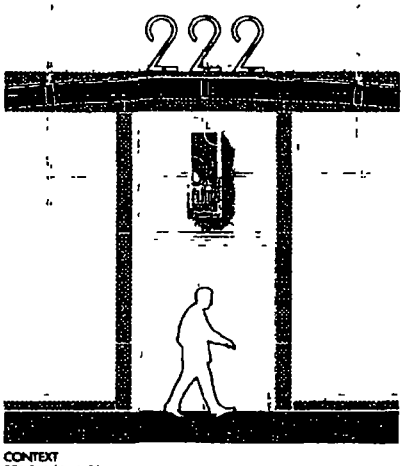

CONTEXT
SCALE 1/4 = 1'-0"

18' 9" AFF
VIF BEFORE
FABRICATION

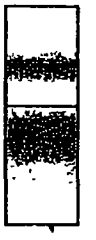

3 DETAIL
SCALE 1 = 1-0

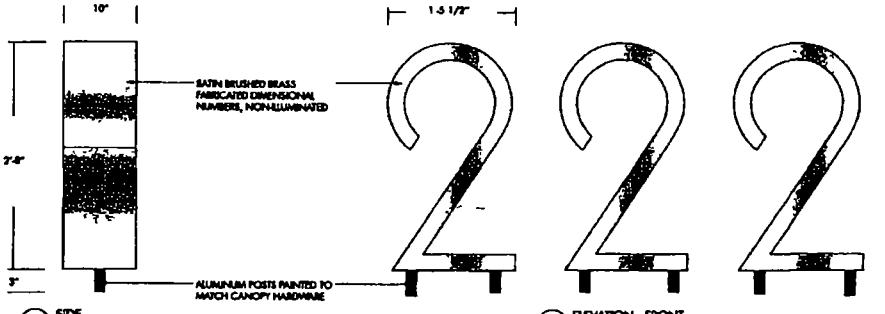

2 SIDE
SCALE 1 = 1-0

1 ELEVATION - FRONT
SCALE 1 = 1-0

DESIGN DEVELOPMENT NOT FOR CONSTRUCTION

client
McCAFFERY Interests
McCaffery Interests, Inc
875 N Michigan Ave
Suite 1800
Chicago, IL 60611

architect
Architects

The Floor Tower
Chicago IL

collaborative ltd

sheet title
Environmental Graphics
Design Intent FINAL

Signtype A02
Resident Bldg Address

date September 22, 2009
scale as noted

sheet no. EG-16

City of Chicago

O2015-445

Office of the City Clerk

Document Tracking Sheet

Meeting Date:	1/21/2015
Sponsor(s):	Reilly (42)
Type:	Ordinance
Title:	Grant(s) of privilege in public way for Garrett Popcorn Shops
Committee(s) Assignment:	Committee on Transportation and Public Way

ORDINANCE
Garrett Popcorn Shops
Acct. No. 291471 - 28
Permit No. 1115212

Be It Ordained by the City Council of the City of Chicago:

SECTION 1. Permission and authority are hereby given and granted to Garrett Popcorn Shops, upon the terms and subject to the conditions of this ordinance to maintain and use one (1) sign(s) projecting over the public right-of-way attached to its premises known as 151 N. Michigan Ave..

Said sign structure(s) measures as follows; along N. Michigan:
One (1) at five point four five (5.45) feet in length, three (3) feet in height and fifteen (15) feet above grade level.

The location of said privilege shall be as shown on prints kept on file with the Department of Business Affairs and Consumer Protection and the Office of the City Clerk.

Said privilege shall be constructed in accordance with plans and specifications approved by the Department of Transportation (Division of Project Development) and Zoning Department - Signs.

This grant of privilege in the public way shall be subject to the provisions of Section 10-28-015 and all other required provisions of the Municipal Code of Chicago.

The grantee shall pay to the City of Chicago as compensation for the privilege #1115212 herein granted the sum of one hundred ($100.00) per annum in advance.

A 25% penalty will be added for payments received after due date.

The permit holder agrees to hold the City of Chicago harmless for any damage, relocation or replacement costs associated with damage, relocation or removal of private property caused by the City performing work in the public way.

Authority herein given and granted for a period of five (5) years from and after Date of Passage.

Alderman _____

Brendan Reilly 42nd Ward

Overall Size
16.31 SQ FT

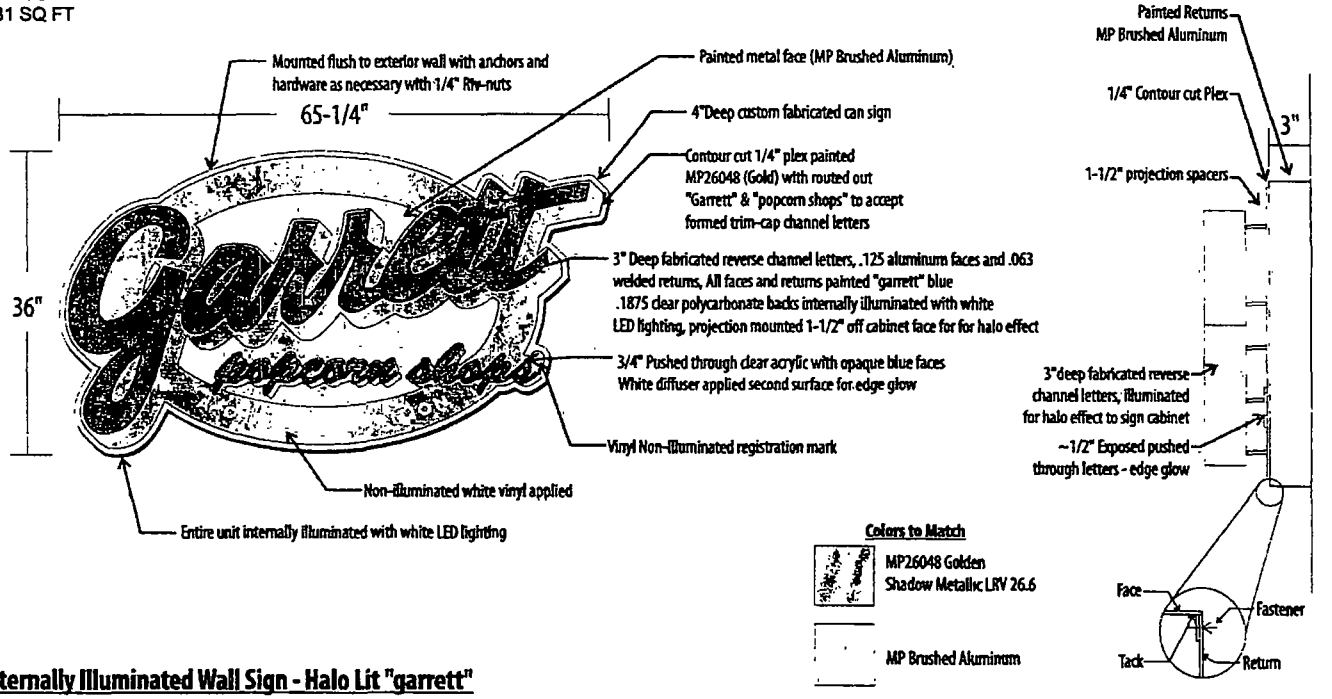

Colors to Match

MP26048 Golden Shadow Metallic LRV 26.6

MP Brushed Aluminum

Internally Illuminated Wall Sign - Halo Lit "garrett"

Qty 1

SOUTH WATER SIGNS

934 N Church
Elmhurst IL 60126

Garrett Popcorn	Main Entry Sign Millennium Park Plaza	05 14 14	05.20.14 05 27 14
	7008232		

City of Chicago

O2015-447

Office of the City Clerk

Document Tracking Sheet

Meeting Date:	1/21/2015
Sponsor(s):	Reilly (42)
Type:	Ordinance
Title:	Grant(s) of privilege in public way for IA Lodging Chicago Wabash LLC
Committee(s) Assignment:	Committee on Transportation and Public Way

ORDINANCE
IA LODGING CHICAGO WABASH, LLC
Acct. No. 386834 - 1
Permit No. 1113224

Be It Ordained by the City Council of the City of Chicago:

SECTION 1. Permission and authority are hereby given and granted to IA LODGING CHICAGO WABASH, LLC, upon the terms and subject to the conditions of this ordinance to maintain and use, as now constructed, eight (8) Planter(s) on the public right-of-way for beautification purposes adjacent to its premises known as 225 N. Wabash Ave..

Said Planter(s) at N. Wabash Avenue measure(s):
Eight (8) at two (2) feet in length, and two point two five (2.25) feet in width for a total of thirty-six (36) square feet.

Grantee must allow the required clear and unobstructed space for pedestrian passage at all times per rules and regulations approved by the Department of Transportation.

The location of said privilege shall be as shown on prints kept on file with the Department of Business Affairs and Consumer Protection and the Office of the City Clerk.

Said privilege shall be constructed in accordance with plans and specifications approved by the Department of Planning and Development and Department of Transportation (Division of Project Development).

This grant of privilege in the public way shall be subject to the provisions of Section 10-28-015 and all other required provisions of the Municipal Code of Chicago.

The grantee shall pay to the City of Chicago as compensation for the privilege #1113224 herein granted the sum of zero ($.00) per annum in advance.

A 25% penalty will be added for payments received after due date.

The permit holder agrees to hold the City of Chicago harmless for any damage, relocation or replacement costs associated with damage, relocation or removal of private property caused by the City performing work in the public way.

Authority herein given and granted for a period of five (5) years from and after 05/13/2014.

Alderman _____

Brendan Reilly 42nd Ward

HOTEL MONACO/
SOUTH WATER KITCHEN
225 N WABASH

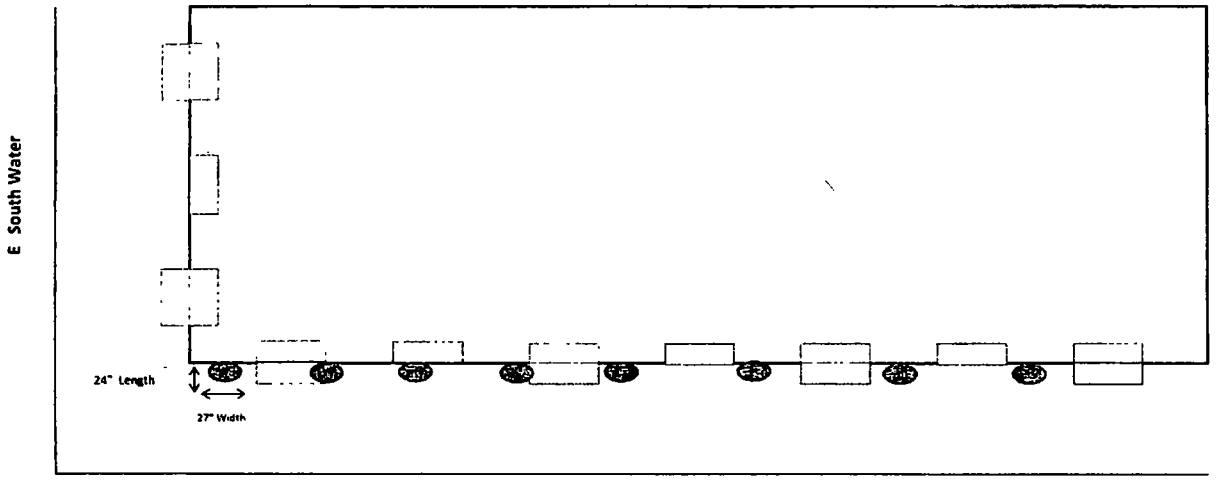

4 Summer Planters

4 Year Round Planters

City of Chicago

O2015-449

Office of the City Clerk

Document Tracking Sheet

Meeting Date:	1/21/2015
Sponsor(s):	Reilly (42)
Type:	Ordinance
Title:	Grant(s) of privilege in public way for Interpak
Committee(s) Assignment:	Committee on Transportation and Public Way

ORDINANCE
INTERPARK
Acct. No. 63376 - 177
Permit No. 1116135

Be It Ordained by the City Council of the City of Chicago:

SECTION 1. Permission and authority are hereby given and granted to INTERPARK, upon the terms and subject to the conditions of this ordinance to maintain and use two (2) sign(s) projecting over the public right-of-way attached to its premises known as 215 W. Washington St..

Said sign structure(s) measures as follows; along W. Washington Street:
One (1) at seven (7) feet in length, five (5) feet in height and twelve (12) feet above grade level.
One (1) at seven (7) feet in length, seven (7) feet in height and ten (10) feet above grade level.

The location of said privilege shall be as shown on prints kept on file with the Department of Business Affairs and Consumer Protection and the Office of the City Clerk.

Said privilege shall be constructed in accordance with plans and specifications approved by the Department of Transportation (Division of Project Development) and Zoning Department - Signs.

This grant of privilege in the public way shall be subject to the provisions of Section 10-28-015 and all other required provisions of the Municipal Code of Chicago.

The grantee shall pay to the City of Chicago as compensation for the privilege #1116135 herein granted the sum of six hundred ($600.00) per annum in advance.

A 25% penalty will be added for payments received after due date.

The permit holder agrees to hold the City of Chicago harmless for any damage, relocation or replacement costs associated with damage, relocation or removal of private property caused by the City performing work in the public way.

Authority herein given and granted for a period of five (5) years from and after 12/16/2014.

Alderman _____

Brendan Reilly 42nd Ward

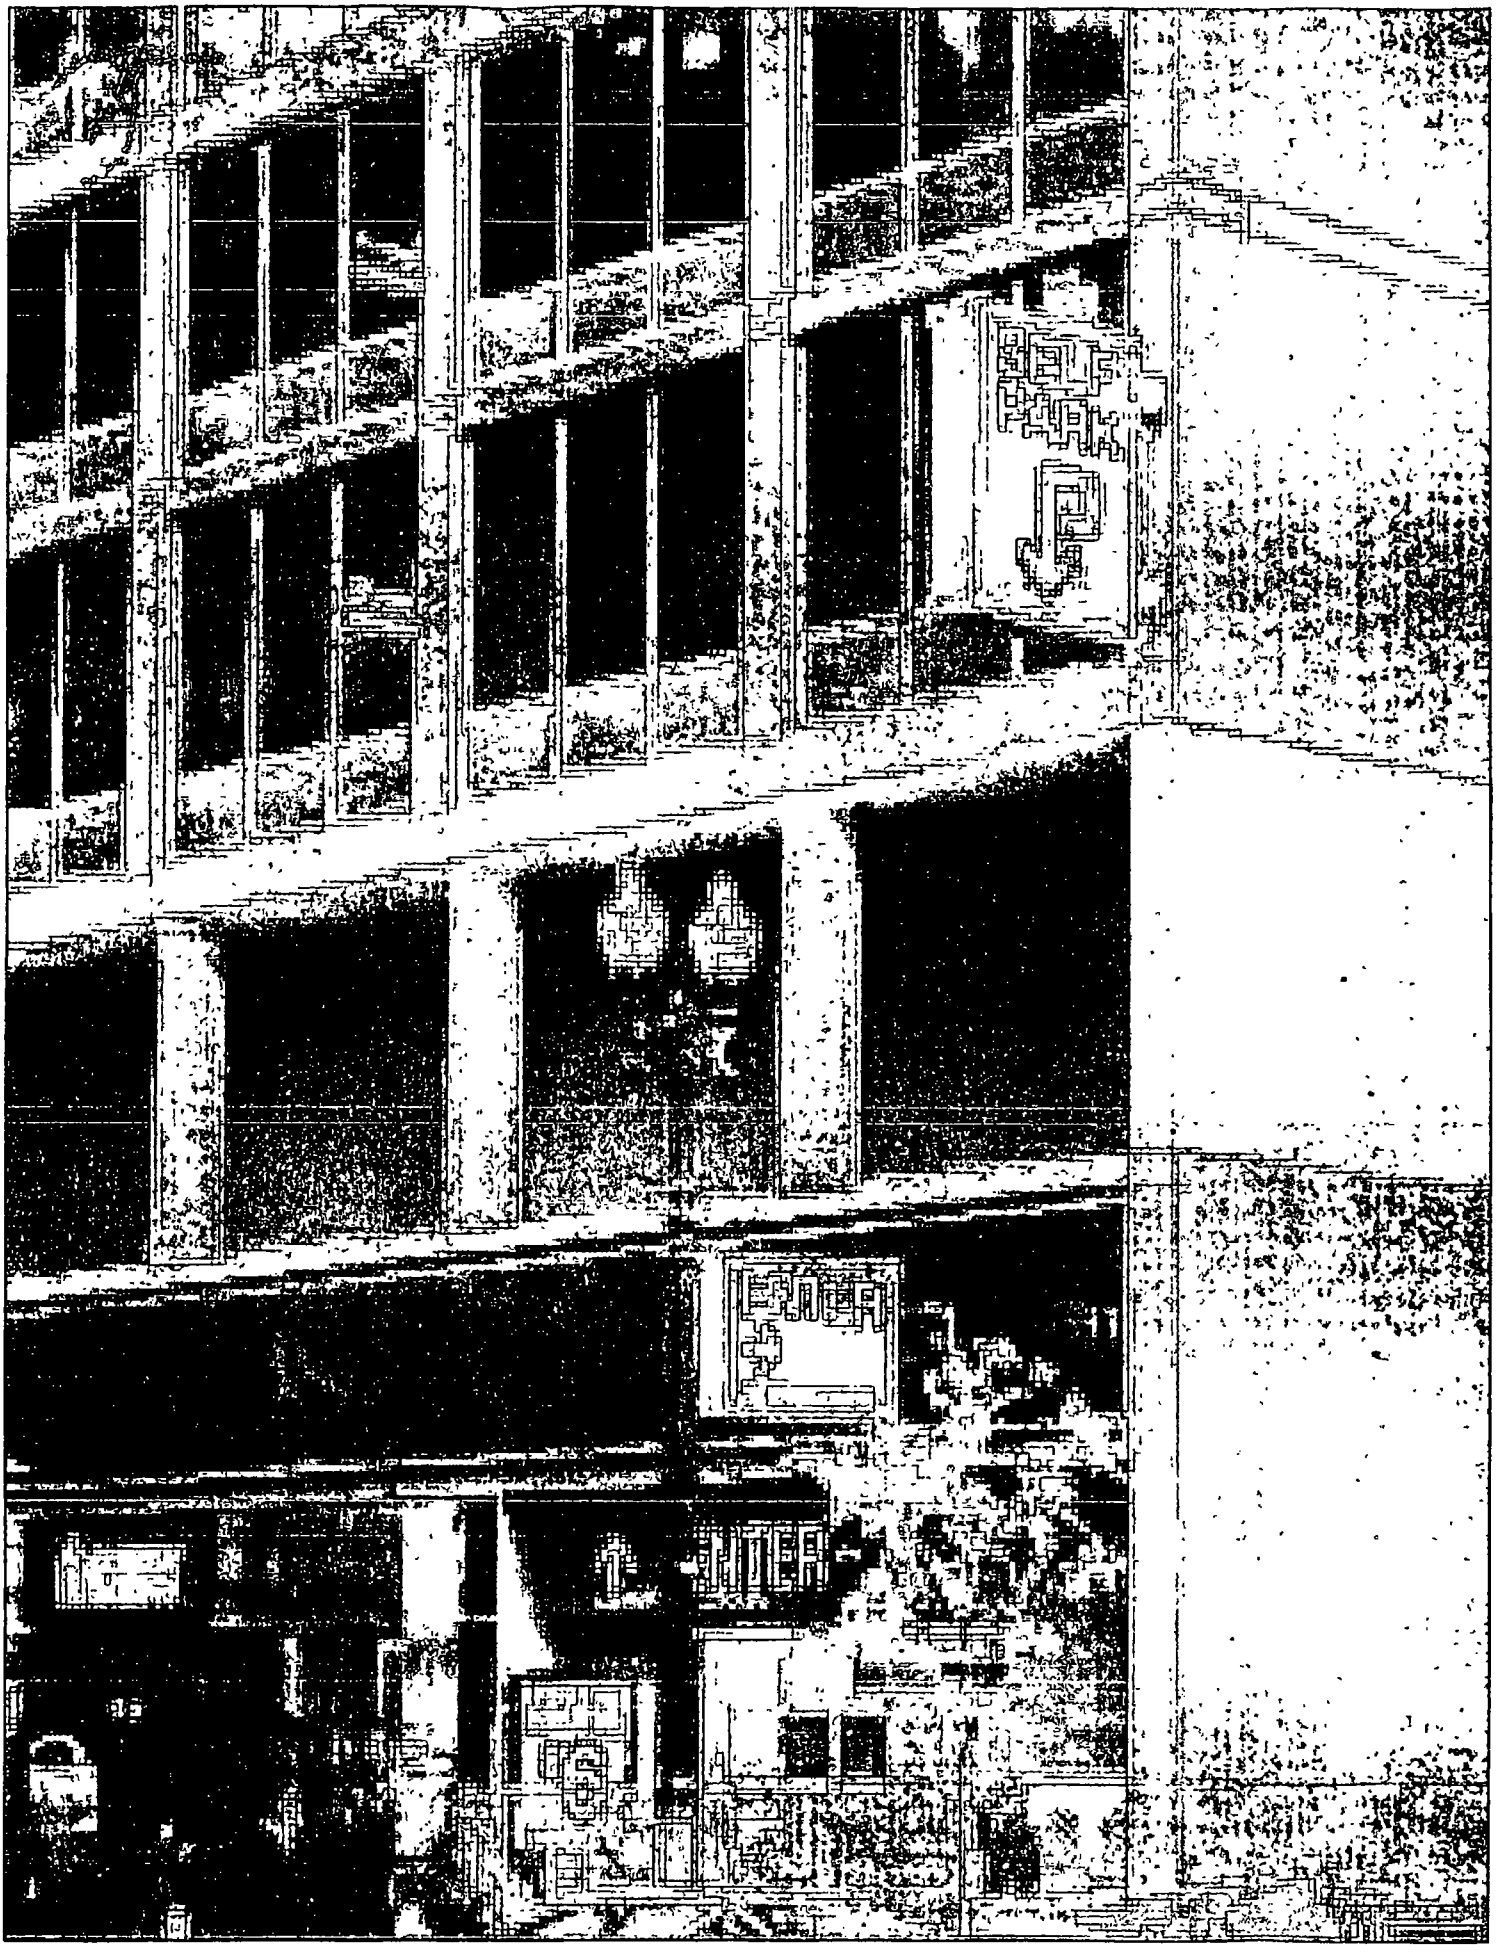

City of Chicago

O2015-453

Office of the City Clerk

Document Tracking Sheet

Meeting Date:	1/21/2015
Sponsor(s):	Reilly (42)
Type:	Ordinance
Title:	Grant(s) of privilege in public way for Joseph Freed and Associates LLC
Committee(s) Assignment:	Committee on Transportation and Public Way

ORDINANCE
JOSEPH FREED AND ASSOCIATES LLC
Acct. No. 382879 - 1
Permit No. 1114734

Be It Ordained by the City Council of the City of Chicago:

SECTION 1. Permission and authority are hereby given and granted to JOSEPH FREED AND ASSOCIATES LLC, upon the terms and subject to the conditions of this ordinance to maintain and use, as now constructed, subsurface vaults space under the public right-of-way adjacent to its premises known as 1 S. State St.. Existing subsurface vaults space is as follows:

South State Street

A. Level 1

Constructed of reinforce concrete and steel and commencing at a point forty-six (46) feet, three (3) inches north of the north line of East Monroe Street and proceeding in a northerly direction adjacent to the east line of South State Street nine (9) inches to a point on the south line of East Madison Street; thence west a distance of twenty (20) feet; thence south adjacent to the west line of South State Street a distance of approximately one hundred fifty (150) feet; thence west a distance of seven (7) feet; thence south a distance of one hundred fourteen (114) feet, four (4) inches; thence east a distance of seven (7) feet; thence south a distance of four (4) feet five (5) inches; thence east a distance of twenty (20) feet to the point of origin. Existing vault is not more than ten (10) feet in depth and the apex of said vault lies not less than twelve (12) inches below grade.

B. Level 2.

The second level of subbasement 2; is constructed of reinforced concrete and steel, commencing at a point on the east line of South State Street one hundred sixteen (116) feet north of the north line of East Monroe Street; thence west a distance of twenty (20) feet; thence in a northerly direction sixty-one (61) feet to a point adjacent to the west line of South State Street is two hundred seventeen (217) feet north of the north line of East Monroe Street; thence east a distance of sixteen (16) feet: thence north a distance of thirty-three (33) feet; thence east a distance of four (4) feet; thence south along the east line of South State Street, a distance of ninety-four (94) feet to the point of beginning. The south sixty-one (61) feet of said second level vaults is twenty (20) feet in width, outside dimensions and not more than twenty (20) feet in depth; the north thirty-three (33) feet of the second level vault being four (4) feet in width, outside dimensions, and not more than twenty (20) feet in depth.

C. Level 3.

The third level or basement is constructed of reinforced concrete and steel. Existing vault commencing at a point on the east line of South State Street one hundred fifty-nine (159) feet north of the north line of East Monroe Street; thence west a distance of thirteen (13) feet; thence north a distance of sixty-one (61) feet; thence east a distance of thirteen (13) feet; thence south a distance of sixty-one (61) feet to point of beginning. Existing vault is not more than thirty (30) feet below sidewalk grade.

East Madison Street:

This vault is constructed of reinforced concrete and steel, commencing on the east line of South State Street and the south line of East Madison Street; thence proceeding north a distance of sixteen (16) feet; thence one hundred forty-three and eight-tenths (143.8) feet along the north line of East Madison Street to the east line of South Holden Court; thence south sixteen (16) feet; thence east along the south line of East Madison Street, a distance of one hundred forty three and eight-tenths (143.8) feet to the point of beginning. Existing vault is sixteen (16) feet in width, outside dimensions, and not more than ten (10) feet in depth with the top of existing vault being not less than twelve (12) inches below sidewalk grade.

A. Level 1 Second Vaulted Area

This vault is constructed on the east line of the first north/south alley east of South State Street, proceeds in a northerly direction along the east line of said first north/south alley east of South State Street, a distance of sixteen (16) feet; thence easterly adjacent to the north line of East Monroe Street, a distance of two hundred thirty-eight point sixty-seven hundreds (238.67) feet to a point adjacent to the north line of East Monroe Street, twenty (20) feet to the east line of South Wabash Avenue; thence in a southerly direction a distance of sixteen (16) feet; thence westerly along the south line of East Monroe Street a distance of two hundred thirty-eight point six seven hundredths (238.67) feet to the point of beginning. Existing vault is not more than twenty (20) feet in depth, outside dimensions.

B. Level 2 Second Vaulted Area

This vaulted area commences at a point adjacent to the north line of East Monroe Street approximately ninety-five (95) feet west of the west line of South Wabash Avenue; thence proceeding in a southerly direction a distance of eleven (11) feet, nine (9) inches; thence westerly a distance of thirty-four (34) feet, two (2) inches; thence northerly a distance of eleven (11) feet, nine (9) inches; thence easterly a distance of thirty-four (34) feet, two (2) inches to the point of beginning. Existing vault shall not exceed more than twenty (20) feet below sidewalk grade.

South Wabash Avenue

This vaulted area is constructed of reinforced concrete and steel, commencing at a point on the south line of East Monroe Street and the east line of South Wabash Avenue, proceeding in a westerly direction along the north line of East Monroe Street a distance of twenty (20) feet; thence in a northerly direction adjacent to the west line of South Wabash Avenue, a distance of two hundred fifty-seven (257) feet; thence easterly a distance of twenty (20) feet; thence in a southerly direction a distance of two hundred fifty-seven (257) feet to the point of beginning. The top of existing vault lie not less than twelve (20) inches below sidewalk grade. Total depth of existing vault shall not exceed eleven (11) feet.

South Holden Court

A. First Level.

This vaulted area is constructed of reinforced concrete and steel commencing at a point one hundred ninety-two (192) feet, five (5) inches west of the east line of South Wabash Avenue and sixteen (16) feet north of the south line of East Monroe Street; thence proceeding in a northerly direction a distance of two hundred thirty-six (236) feet; thence in a westerly direction a distance of eight (8) feet; thence northerly a distance of one hundred forty-five (145) feet to a point sixteen (16) feet south of the north line of East Madison Street; thence westerly fourteen (14) feet; thence in a distance of five (5) feet; thence southerly a distance of two hundred seventeen (217) feet, one (1) inch to a point sixteen (16) feet north of the south line of East Monroe Street; thence east a distance of nineteen (19) feet to the point of beginning. Top of existing vault shall not lie less than twelve (12) inches below street grade. The total depth of existing vault shall not exceed eleven (11) feet.

B. Second Level –First Vaulted Area

This vaulted area is constructed of reinforced concrete and steel commencing at a point one hundred ninety-two (192) fee, five (5) inches west of the east line of South Wabash Avenue and sixteen (16) feet north of the south line of East Monroe Street; thence proceeding in a northwesterly a distance of seventy-six (76) feet four (4) inches; thence northwesterly a distance of fifty-seven (57) feet; thence northerly a distance of sixty-one (61) feet; thence westerly a distance of eleven (11) feet; thence in a southerly direction a distance of two hundred seventeen (217) feet to t point sixteen (16) feet north of the south line of East Monroe Street; thence east a distance of nineteen (19) feet to the point beginning. Total depth of existing vault shall not exceed twenty (20) feet below grade.

C. Second Level—Second Vaulted Area

This vaulted area is constructed of reinforced concrete and steel measuring twenty-two and five-tenths (22.5) feet in length and five (5) feet in width, lying approximately one hundred eighty-one (181) feet south of the south line of East Madison Street adjacent to the west line of South Holden Court.

D. Second Level—Third Vaulted

A vaulted area constructed of reinforced concrete and steel measuring forty-three (43) feet in length and five (5) feet in width, lying approximately twenty (20) feet south of the south line of East Madison Street along the west line of south Holden Court. Total depth of existing vault shall not exceed twenty (20) feet below grade.

South Holden Court:

A. Third Basement Level—First Vaulted Area.

A vaulted area constructed of reinforced concrete and steel commencing at a point on the west line of South Holden Court, a distance of two hundred seventeen (217) feet north of the north line of East Monroe Street and proceeding in a northerly direction, a distance of twenty-two (22) feet, six (6) inch. Total depth of existing vault shall not exceed thirty (30) feet below street grade.

B. Third Basement Level—Second Vaulted Area

A vaulted area constructed of reinforced concrete and steel measuring forty-three (43) feet in length and five (5) feet in width, outside dimensions, lying approximately twenty (20) feet south of the south line of East Madison Street along the west line of South Holden Court. Total depth of existing vault shall not exceed thirty (30) feet below street grade.

C. Third Basement Level—Third Vaulted Area

This vaulted area is constructed of reinforced concrete and steel commencing at a point one hundred ninety-two (192) feet five (5) inches west of the east line of South Wabash Avenue and sixteen (16) feet north of the south line of East Monroe Street; thence proceeding in a northerly direction, a distance of seventy-six (76) feet, five inches; thence northwesterly a distance of fifty-seven (57) feet; thence northerly a distance of sixty-one (61) feet; thence westerly a distance of eleven (11) feet; thence in a southerly direction a distance of one hundred forty (140) feet; thence easterly a distance of eleven (11) feet; thence southerly a distance of seventy-six (76) feet, five (5) inches; thence easterly a distance of eight (8) feet to the point of beginning. The total depth of existing vault shall not exceed thirty (30) feet below street grade.

North/South Public Alley:

A. First Basement Level—First Vaulted Area.

A vaulted area under the first north/south ten (10) foot, six (6) inch public alley east of South State Street, constructed of reinforced concrete and steel measuring ninety-two (92) feet, six (6) inches in length and ten (10) feet, five (5) inches in width, commencing on the north line of the east/west public alley u one hundred seventeen (1170 feet north of the north line of East Monroe Street. Total depth of existing vault shall not exceed eleven (11) feet below alley grade.

East/West Public Alley:

A. First Basement Level.

A vaulted area constructed of reinforced concrete and steel, the dimensions of which are forty-nine and sixty-seven hundredths (49.67) feet in length and eleven and thirty-three hundredths (11.33) feet in width. Existing vault is located

between the west line of South Holden Court and the east line of the first north/south ten (10) foot, six (6) inch public alley east of South State Street and north of East Monroe Street. The total depth of existing vault shall not exceed eleven (11) feet below the alley grade.

B. Second Basement Level.

A vaulted area constructed of reinforced concrete and steel, the dimensions of which are thirty-seven (37) and eleven hundredths (37.11) feet in length and eleven and thirty-three hundredths (11.33) feet in width. Existing vault commences at the west line of south Holden Court and proceeds in a westerly direction a distance of thirty-seven and eleven hundredths (37.11) feet. The total depth of existing vault shall not exceed twenty (20) feet below alley grade.

C. Third Basement Level.

A vaulted area constructed of reinforced concrete and steel, the dimensions of which are thirty-seven (37) feet, eight (8) inches in length and eleven (11) feet, four (4) inches in width .Existing vault commences at the west line of South Holden Court and proceeds in a westerly direction a distance of thirty-seven (37) feet, eight (8) inches. Total depth of existing vault shall not exceed thirty (300 feet below alley grade. Existing subsurface space is adjacent to the building or structures located in the block bounded by south State Street, South Wabash Avenue and East Madison Street.

The location of said privilege shall be as shown on prints kept on file with the Department of Business Affairs and Consumer Protection and the Office of the City Clerk.

Said privilege shall be constructed in accordance with plans and specifications approved by the Department of Transportation (Office of Underground Coordination).

This grant of privilege in the public way shall be subject to the provisions of Section 10-28-015 and all other required provisions of the Municipal Code of Chicago.

The grantee shall pay to the City of Chicago as compensation for the privilege #1114734 herein granted the sum of ninety-seven thousand three hundred fifty-four ($97,354.00) per annum in advance.

A 25% penalty will be added for payments received after due date.

The permit holder agrees to hold the City of Chicago harmless for any damage, relocation or replacement costs associated with damage, relocation or removal of private property caused by the City performing work in the public w Authority herein given and granted for a period of five (5) years from and after 08/29/2014.

Alderman _____

Brendan Reilly 42nd Ward

MADISON

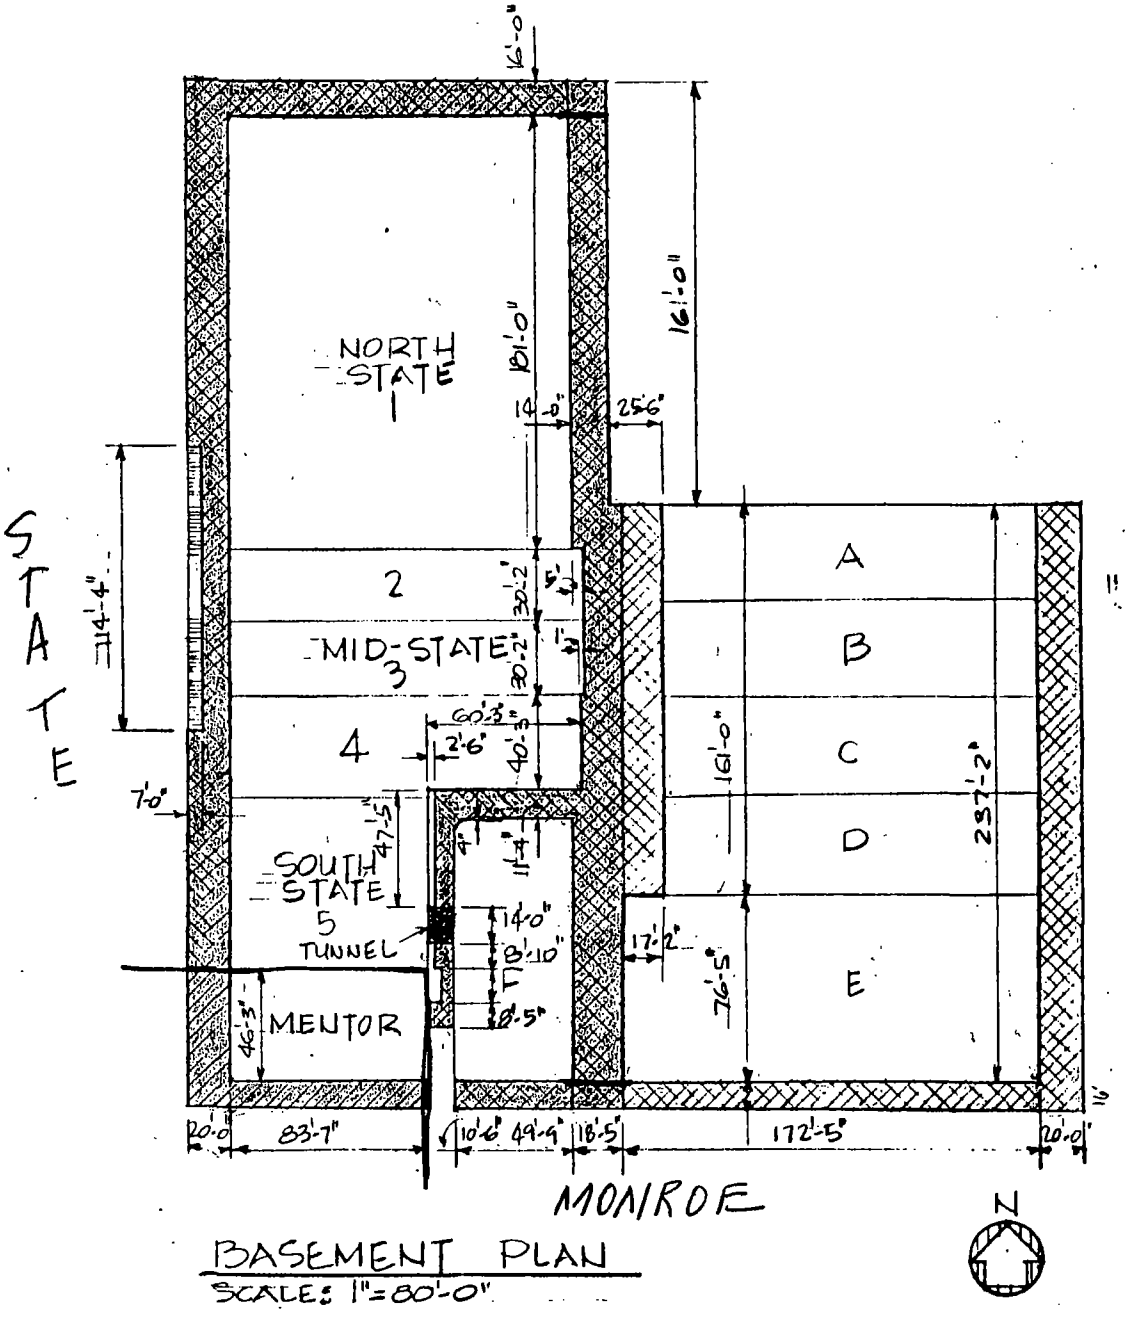

BASEMENT PLAN
SCALE: 1"=80'-0"

AREAS:

SUB-SIDEWALK	17,578.4 SQ.FT.
SUB. HOLDEN COURT	9,557.6 SQ.FT.
SUB. E-W/N-S ALLEY ADJUNCT	1,209.2 SQ.FT.
MENTOR BUILDING-SUB-SIDEWALK	2,323.4 SQ.FT.
TUNNEL (1980 EXPIRATION)	147.0 SQ.FT.
TOTAL AREA	30,815.6 SQ.FT.

VERTICAL SUBDIVISION OF CITY OWNED LAND

CARSON PIRIE SCOTT & CO.
ONE SOUTH STATE ST.
CHICAGO ILLINOIS

DATE	SHEET NO.
AUG. 4 1977	1 OF 15

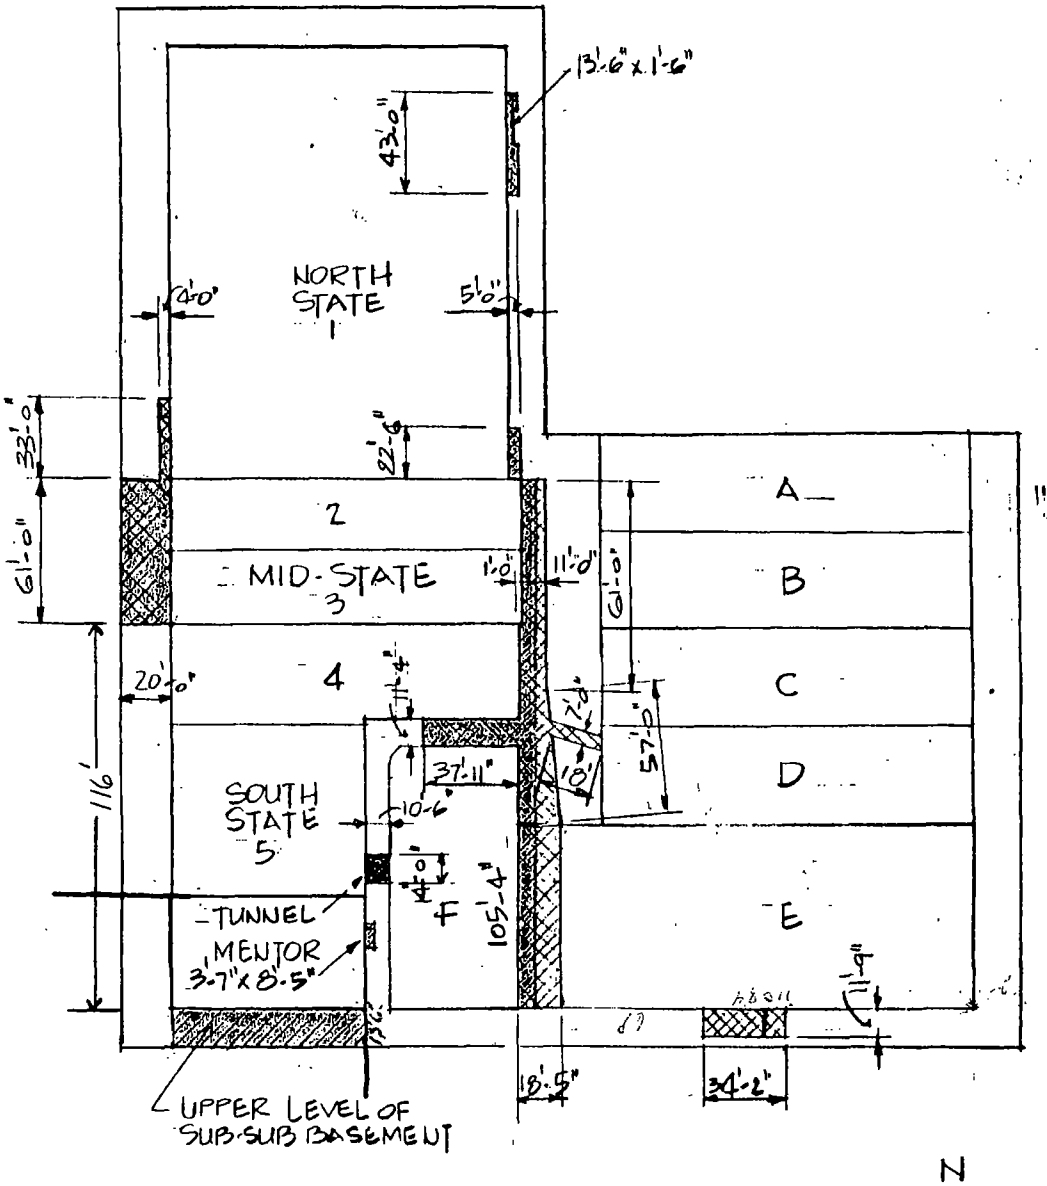

SUB BASEMENT PLAN

SCALE: 1" = 80'-0"

AREAS:

SUB SIDEWALK	1687.5
SUB HOLDEN COURT	3681.8
SUB E-W/N-S ALLEY ADJUNCT	478.7
MENTOR BUILDING (UPPER LEVEL OF SUB-SUB BASEMENT)	1128.0
TUNNEL (1980 EXPIRATION.	147.0
TOTAL AREA	7123.0

VERTICAL SUBDIVISION OF CITY OWNED LAND

CARSON PIRIE SCOTT & CO.
ONE SOUTH STATE ST.
CHICAGO ILLINOIS

DATE: AUG. 4 1977

SHEET NO. 2 OF 15

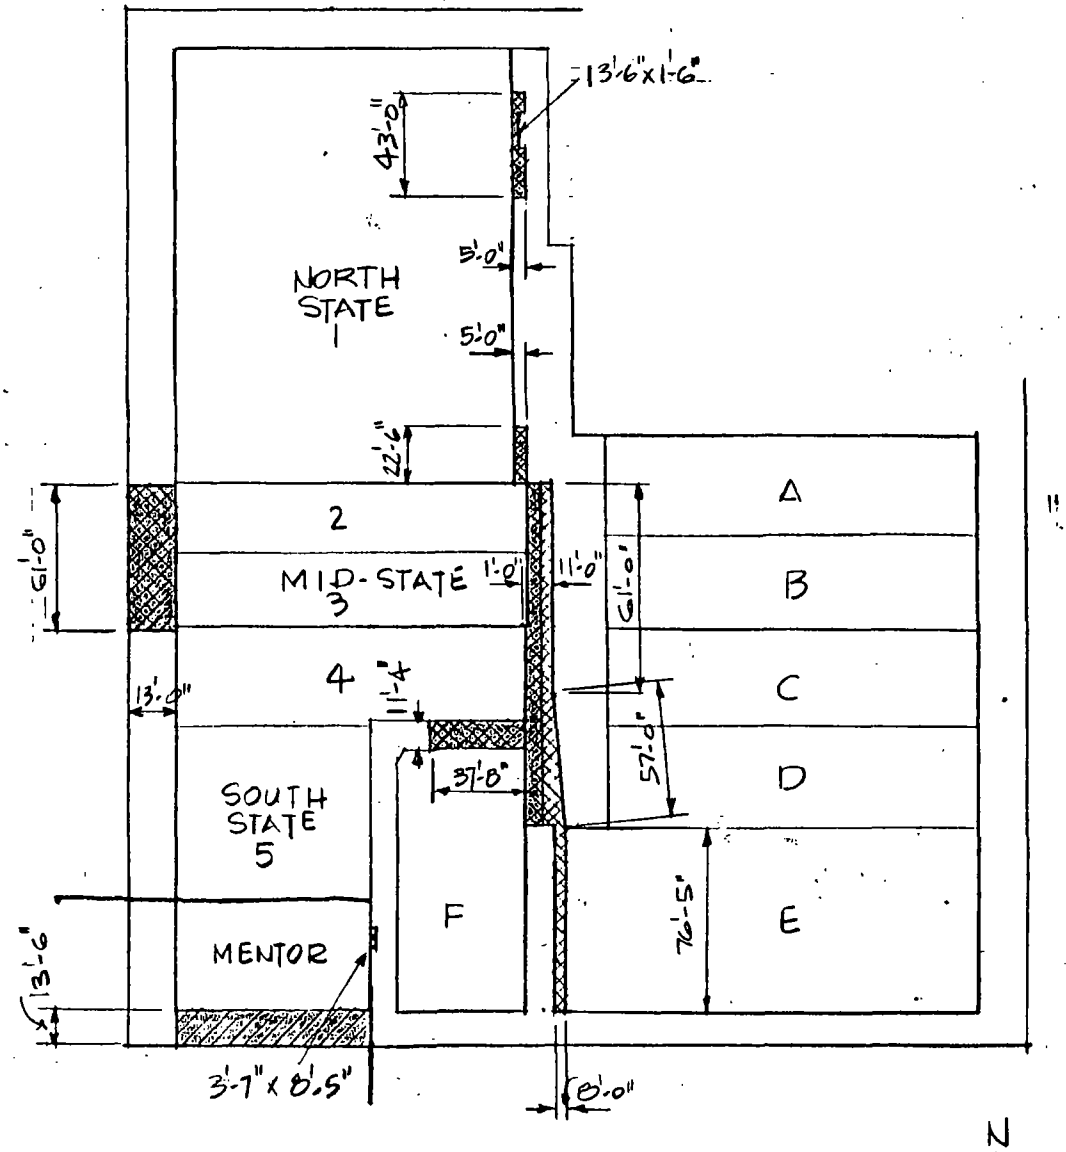

SUB SUB BASEMENT PLAN
SCALE: 1" = 80'-0"

AREAS:

SUB SIDEWALK	1220 SQ.FT.
SUB HOLDEN COURT	3187 SQ.FT.
SUB E-W/N-S ALLEY ADJUNCT	476 SQ.FT.
MENTOR BUILDING-SUBSIDEWALK	1128 SQ.FT.
TOTAL AREA	6011. SQ.FT.

VERTICAL SUBDIVISION OF CITY OWNED LAND		
CARSON PIRIE SCOTT & CO. ONE SOUTH STATE ST. CHICAGO ILLINOIS	DATE AUG 4 1977	SHEET NO. 3 OF 16

City of Chicago

Office of the City Clerk

Document Tracking Sheet

O2015-456

Meeting Date:	1/21/2015
Sponsor(s):	Reilly (42)
Type:	Ordinance
Title:	Grant(s) of privilege in public way for Kitchen Chicago, The
Committee(s) Assignment:	Committee on Transportation and Public Way

ORDINANCE
THE KITCHEN CHICAGO
Acct. No. 390096 - 1
Permit No. 1115633

Be It Ordained by the City Council of the City of Chicago:

SECTION 1. Permission and authority are hereby given and granted to THE KITCHEN CHICAGO, upon the terms and subject to the conditions of this ordinance to construct, install, maintain and use two (2) Banner(s) projecting over the public right-of-way adjacent to its premises known as 316 N. Clark St..

Said Banner(s) at N. CLARK ST measure(s):
Two (2) at three point five (3.5) feet in length, and twelve (12) feet in width for a total of eighty-four (84) square feet. Said banners shall be approximately seventeen point two five (17.25) feet above grade level.

The location of said privilege shall be as shown on prints kept on file with the Department of Business Affairs and Consumer Protection and the Office of the City Clerk.

Said privilege shall be constructed in accordance with plans and specifications approved by the Zoning Department - Signs.

This grant of privilege in the public way shall be subject to the provisions of Section 10-28-015 and all other required provisions of the Municipal Code of Chicago.

The grantee shall pay to the City of Chicago as compensation for the privilege #1115633 herein granted the sum of one hundred fifty ($150.00) per annum in advance.

A 25% penalty will be added for payments received after due date.

The permit holder agrees to hold the City of Chicago harmless for any damage, relocation or replacement costs associated with damage, relocation or removal of private property caused by the City performing work in the public way.

Authority herein given and granted for a period of five (5) years from and after Date of Passage.

Alderman _____

Brendan Reilly 42nd Ward

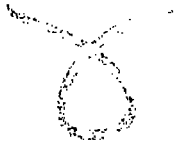

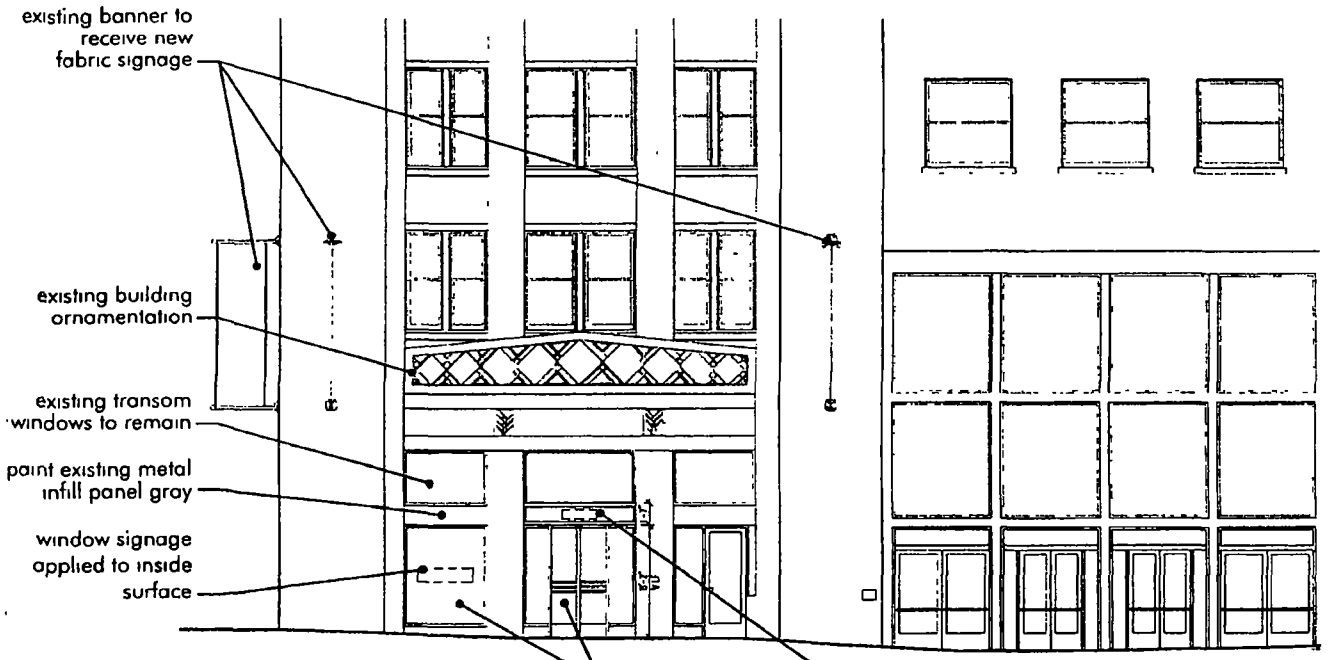

Entry Detail Elevation
NTS

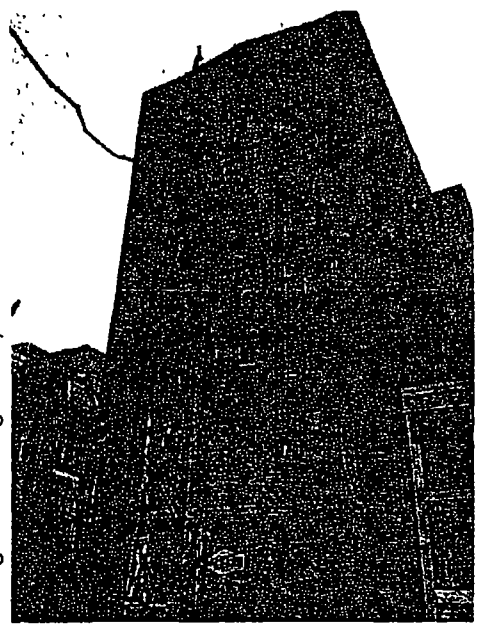

existing view looking at entry

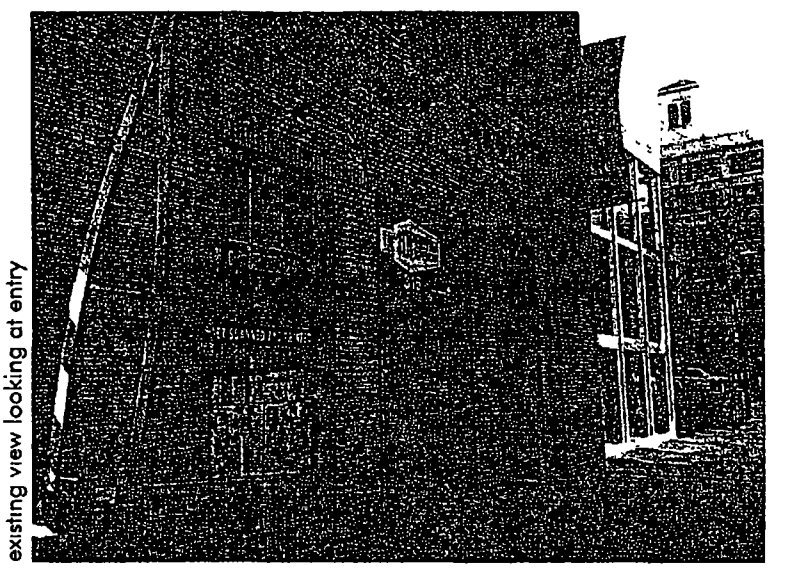

existing view looking at entry

ITCHEN

EAST FACADE

AUGUST 25, 2014

City of Chicago

O2015-459

Office of the City Clerk

Document Tracking Sheet

Meeting Date:	1/21/2015
Sponsor(s):	Reilly (42)
Type:	Ordinance
Title:	Grant(s) of privilege in public way for Lao Sze Chuan Downtown
Committee(s) Assignment:	Committee on Transportation and Public Way

ORDINANCE
LAO SZE CHUAN DOWNTOWN
Acct. No. 381451 - 1
Permit No. 1115116

Be It Ordained by the City Council of the City of Chicago:

SECTION 1. Permission and authority are hereby given and granted to LAO SZE CHUAN DOWNTOWN, upon the terms and subject to the conditions of this ordinance to maintain and use one (1) sign(s) projecting over the public right-of-way attached to its premises known as 520 N. Michigan Ave..

Said sign structure(s) measures as follows; along N. Michigan:
One (1) at twelve point three three (12.33) feet in length, seventeen point five (17.5) feet in height and eleven (11) feet above grade level.

The location of said privilege shall be as shown on prints kept on file with the Department of Business Affairs and Consumer Protection and the Office of the City Clerk.

Said privilege shall be constructed in accordance with plans and specifications approved by the Department of Transportation (Division of Project Development) and Zoning Department - Signs.

This grant of privilege in the public way shall be subject to the provisions of Section 10-28-015 and all other required provisions of the Municipal Code of Chicago.

The grantee shall pay to the City of Chicago as compensation for the privilege #1115116 herein granted the sum of three hundred ($300.00) per annum in advance.

A 25% penalty will be added for payments received after due date.

The permit holder agrees to hold the City of Chicago harmless for any damage, relocation or replacement costs associated with damage, relocation or removal of private property caused by the City performing work in the public way.

Authority herein given and granted for a period of five (5) years from and after Date of Passage.

Alderman _____

Brendan Reilly 42nd Ward

SIGN 1: Halo Lit Channel Letter

Individually Mounted, Remote Transformers • Front View

SCALE 0/0" = 1' 0" • For Production / For Presentation

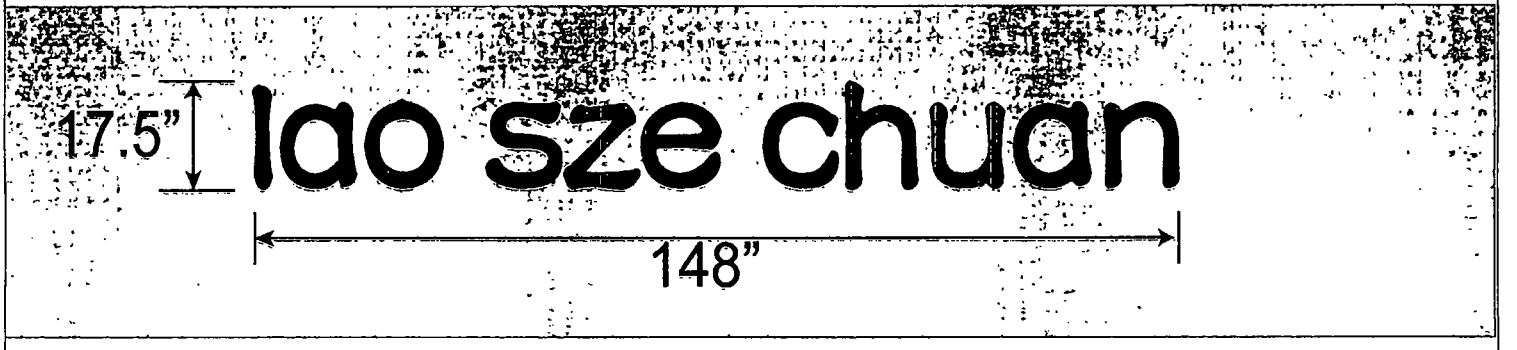

SPECIFICATIONS

QUANTITY:	ONE (1)
Overall Height:	17 5"
Overall Length:	148"
Total Sq.Ft.:	18ft²
Face/Returns:	Black/Red/ Green
Illumination:	White LED

NOTES:
• Individually Mounted

CHANNEL LETTER - TYPICAL SECTION - REVERSE-LIT

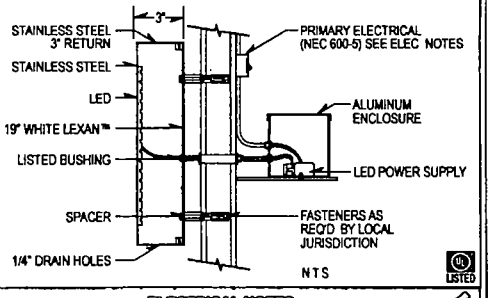

ELECTRICAL NOTES
Sign Company DOES NOT provide primary electrical to sign.
Power to the sign must be done by a licensed electrical contractor or licensed electrician.
Each sign must have: 1. A minimum of one dedicated 120V 20A circuit
2. Junction box installed within 6 feet of sign
3. Three wires: Line, Ground, Neutral

monsibic™ Signs & Graphic

Client Name: Lao Sze Chuan

Location: 520 N Michigan Ave Chicago, IL 60611

Start Date: 06-07-14
Last Revision:
Job#: 0065
Drawing#:
Page: 4 of 7

• _____ Client Approval

• _____ Landlord Approval

Sales Rep: kw
Designer: kw

© COPYRIGHT 2014, BY MONSIBCI INC • ALL DESIGNS PRESENTED ARE THE SOLE PROPERTY OF MONSIBIC INC, AND MAY NOT BE REPRODUCED IN PART OR WHOLE WITHOUT WRITTEN PERMISSION FROM MONSIBIC INC

City of Chicago

O2015-462

Office of the City Clerk

Document Tracking Sheet

Meeting Date:	1/21/2015
Sponsor(s):	Reilly (42)
Type:	Ordinance
Title:	Grant(s) of privilege in public way for Mallers Building Limited Part
Committee(s) Assignment:	Committee on Transportation and Public Way

ORDINANCE
MALLERS BUILDING LIMITED PART
Acct. No. 3782 - 1
Permit No. 1116192

Be It Ordained by the City Council of the City of Chicago:

SECTION 1. Permission and authority are hereby given and granted to MALLERS BUILDING LIMITED PART, upon the terms and subject to the conditions of this ordinance to maintain and use, as now constructed, five (5) Cornice(s) projecting over the public right-of-way adjacent to its premises known as 5 S. Wabash Ave..

Said Cornice(s) at S. Wabash measure(s):
Five (5) at two hundred sixty-six (266) feet in length, and one (1) foot in width for a total of one thousand three hundred thirty (1330) square feet.

The location of said privilege shall be as shown on prints kept on file with the Department of Business Affairs and Consumer Protection and the Office of the City Clerk.

Said privilege shall be constructed in accordance with plans and specifications approved by the Department of Transportation (Division of Project Development).

This grant of privilege in the public way shall be subject to the provisions of Section 10-28-015 and all other required provisions of the Municipal Code of Chicago.

The grantee shall pay to the City of Chicago as compensation for the privilege #1116192 herein granted the sum of two thousand ($2,000.00) per annum in advance.

A 25% penalty will be added for payments received after due date.

The permit holder agrees to hold the City of Chicago harmless for any damage, relocation or replacement costs associated with damage, relocation or removal of private property caused by the City performing work in the public way.

Authority herein given and granted for a period of five (5) years from and after 11/18/2014.

Alderman _____

Brendan Reilly 42nd Ward

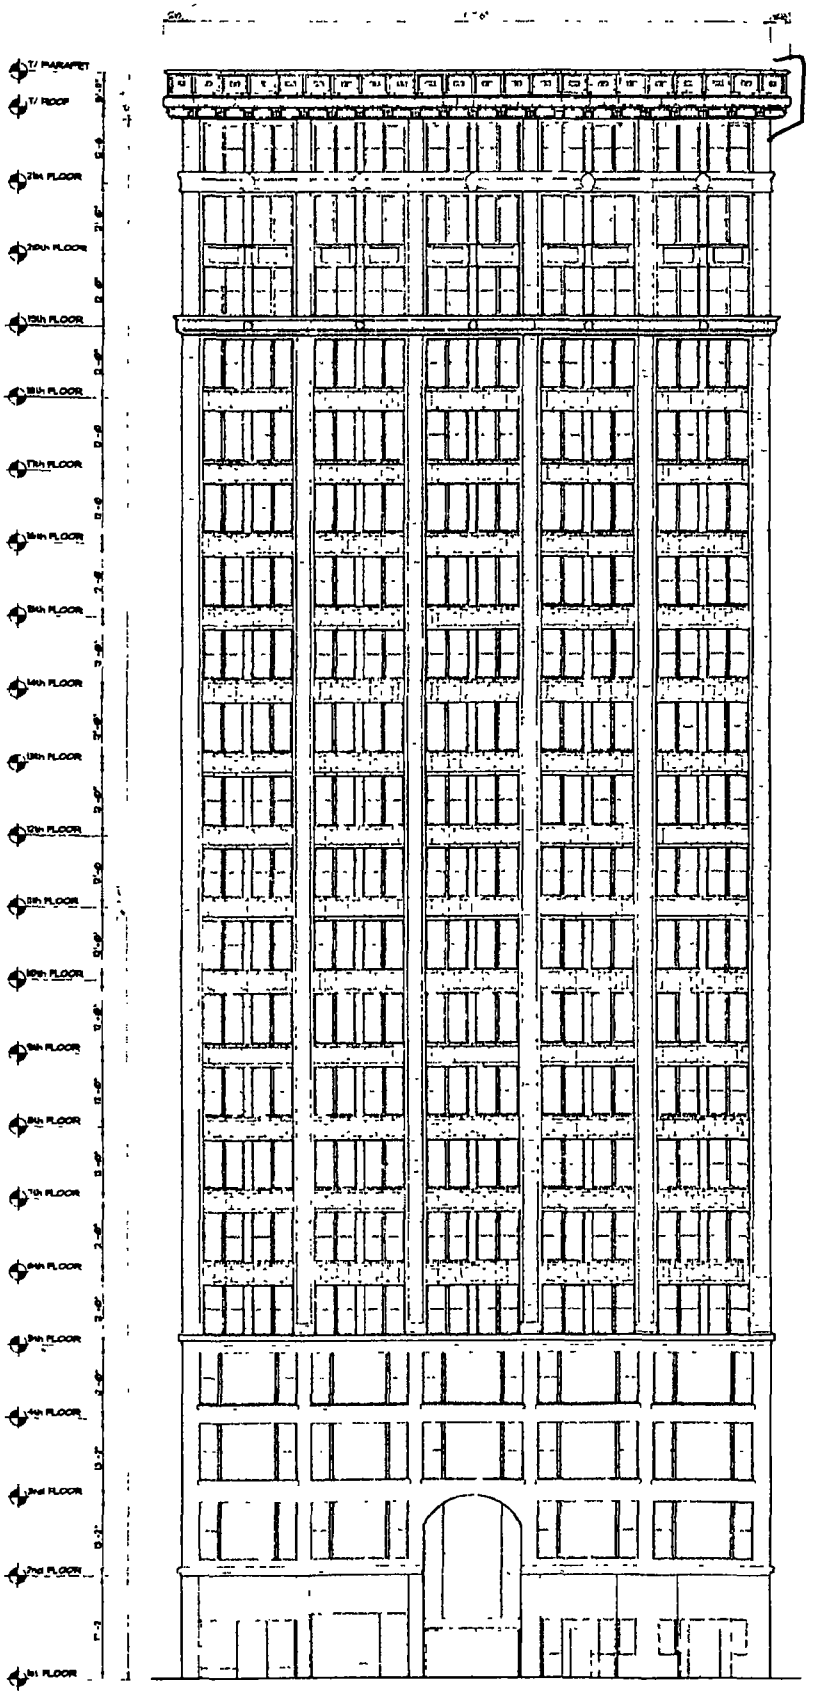

Cornice

WEST ELEVATION (ABANDONED)

WALTERS BUILDING
5 SOUTH WABASH

City of Chicago

O2015-464

Office of the City Clerk

Document Tracking Sheet

Meeting Date:	1/21/2015
Sponsor(s):	Reilly (42)
Type:	Ordinance
Title:	Grant(s) of privilege in public way for MB Real Estate/AAF One North LaSalle Properties LLC
Committee(s) Assignment:	Committee on Transportation and Public Way

ORDINANCE
MB REAL ESTATE/AAF ONE NORTH LASALLE PROPERTIES L.L.C
Acct. No. 88276 - 1
Permit No. 1116469

Be It Ordained by the City Council of the City of Chicago:

SECTION 1. Permission and authority are hereby given and granted to MB REAL ESTATE/AAF ONE NORTH LASALLE PROPERTIES L.L.C, upon the terms and subject to the conditions of this ordinance to maintain and use, as now constructed, one (1) Vault(s) under the public right-of-way adjacent to its premises known as 1 N. La Salle St..

Said Vault(s) at N. LA SALLE STREET measure(s):
One (1) at one hundred sixty-one (161) feet in length, and sixteen (16) feet in width for a total of two thousand five hundred seventy-six (2576) square feet.

The location of said privilege shall be as shown on prints kept on file with the Department of Business Affairs and Consumer Protection and the Office of the City Clerk.

Said privilege shall be constructed in accordance with plans and specifications approved by the Department of Transportation (Office of Underground Coordination).

This grant of privilege in the public way shall be subject to the provisions of Section 10-28-015 and all other required provisions of the Municipal Code of Chicago.

The grantee shall pay to the City of Chicago as compensation for the privilege #1116469 herein granted the sum of twenty-one thousand nine hundred sixty-eight ($21,968.00) per annum in advance.

A 25% penalty will be added for payments received after due date.

The permit holder agrees to hold the City of Chicago harmless for any damage, relocation or replacement costs associated with damage, relocation or removal of private property caused by the City performing work in the public way.

Authority herein given and granted for a period of five (5) years from and after 12/01/2014.

Alderman _____

Brendan Reilly 42nd Ward

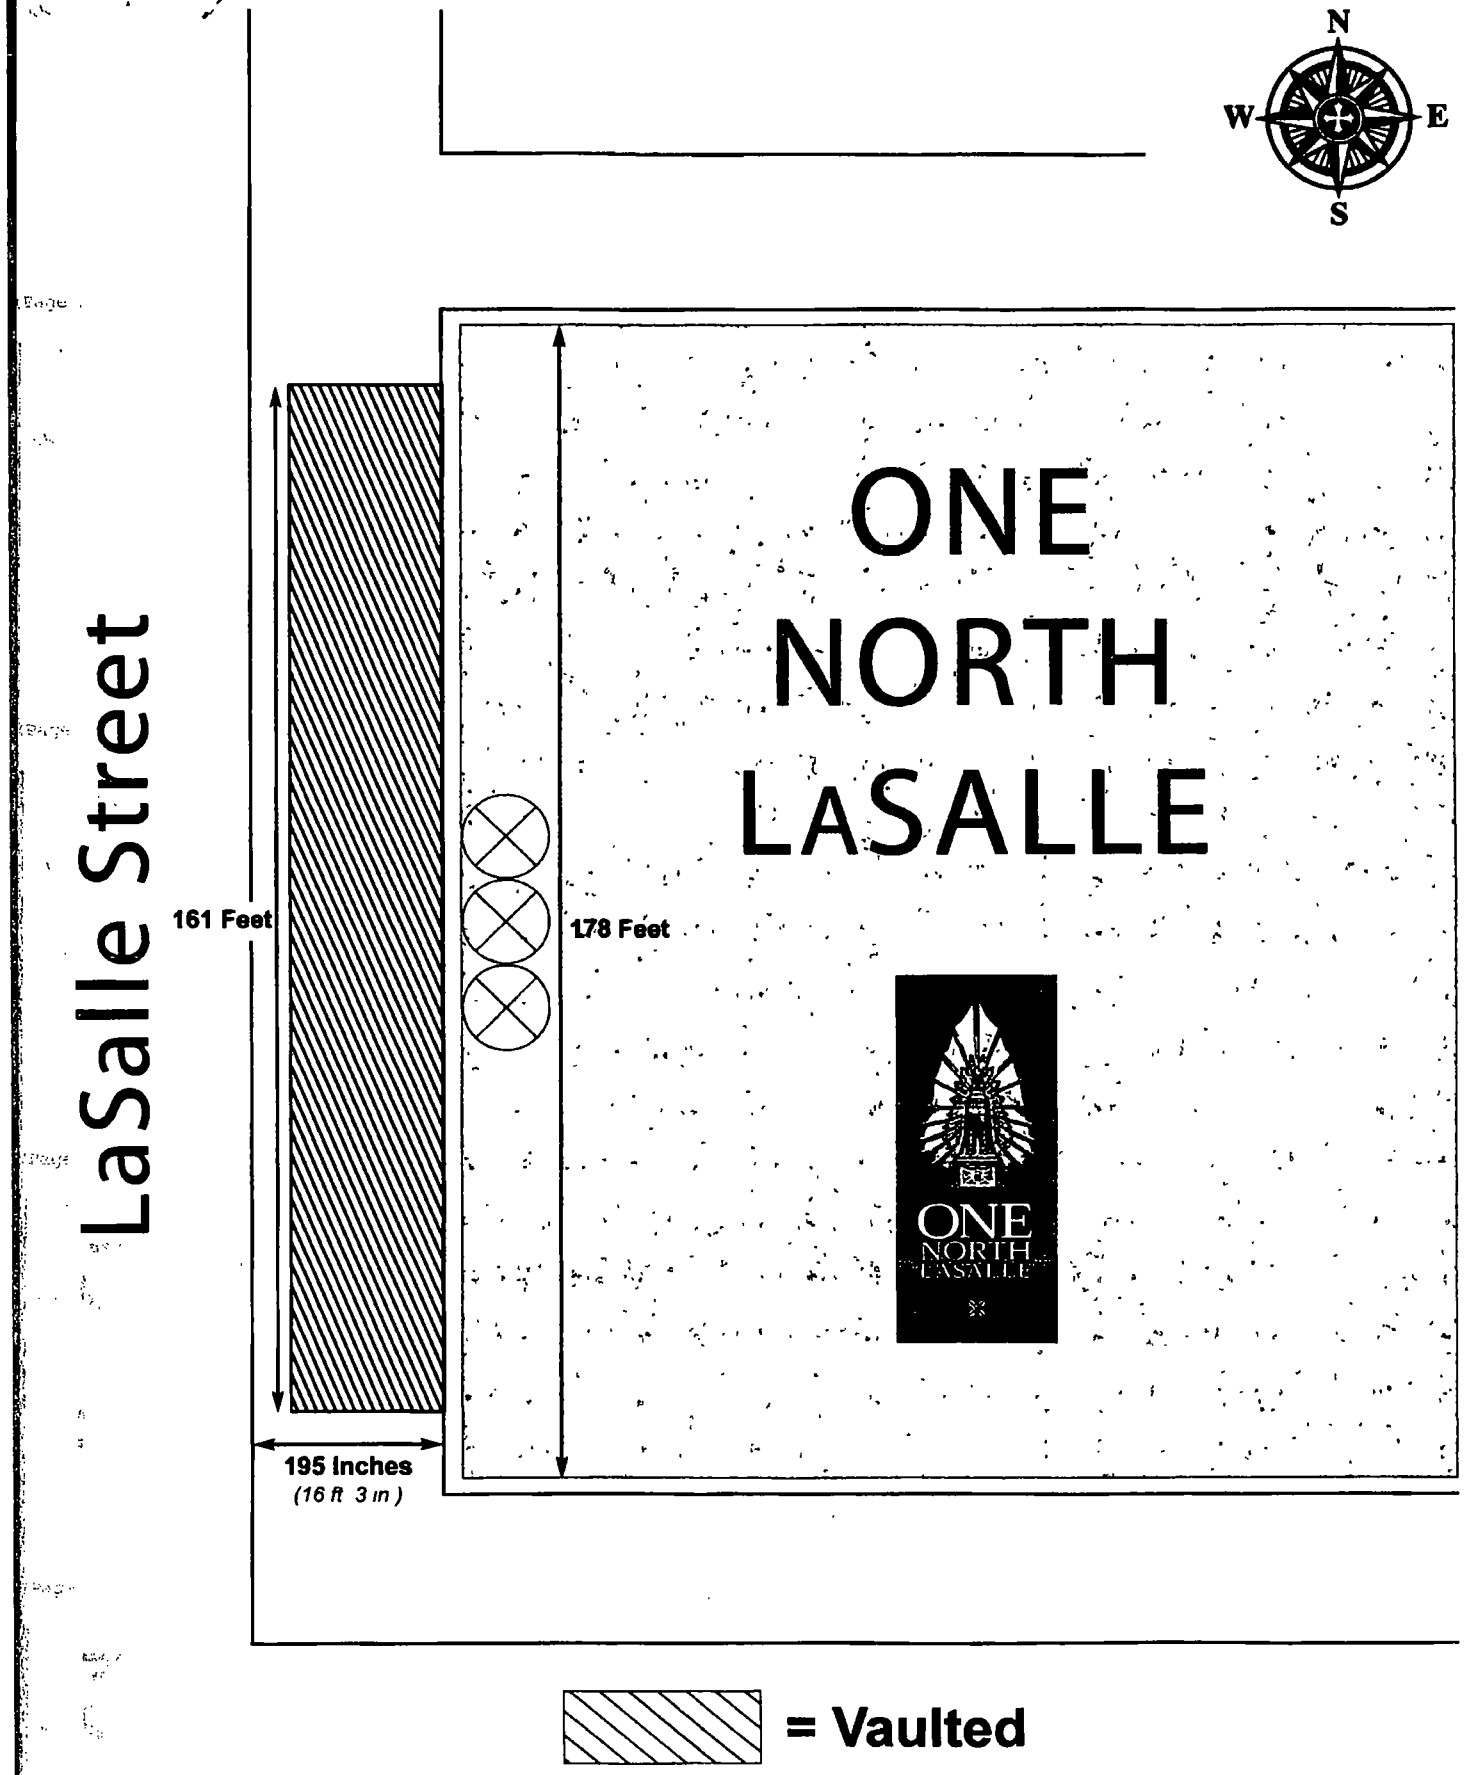
N
W
E
S
ONE
NORTH
LASALLE
LaSalle Street
161 Feet
178 Feet
195 Inches
(16 ft 3 in)
ONE
NORTH
LASALLE
= Vaulted

City of Chicago

O2015-466

Office of the City Clerk

Document Tracking Sheet

Meeting Date:	1/21/2015
Sponsor(s):	Reilly (42)
Type:	Ordinance
Title:	Grant(s) of privilege in public way for Naf Naf Grill
Committee(s) Assignment:	Committee on Transportation and Public Way

ORDINANCE
NAF NAF GRILL
Acct. No. 393130 - 1
Permit No. 1114984

Be It Ordained by the City Council of the City of Chicago:

SECTION 1. Permission and authority are hereby given and granted to NAF NAF GRILL, upon the terms and subject to the conditions of this ordinance to maintain and use two (2) sign(s) projecting over the public right-of-way attached to its premises known as 28 S. Wabash Ave..

Said sign structure(s) measures as follows; along S. Wabash Avenue:
One (1) at ten point nine two (10.92) feet in length, one point five (1.5) feet in height and sixteen (16) feet above grade level.
One (1) at three point five (3.5) feet in length, four (4) feet in height and ten (10) feet above grade level.

The location of said privilege shall be as shown on prints kept on file with the Department of Business Affairs and Consumer Protection and the Office of the City Clerk.

Said privilege shall be constructed in accordance with plans and specifications approved by the Department of Transportation (Division of Project Development) and Zoning Department - Signs.

This grant of privilege in the public way shall be subject to the provisions of Section 10-28-015 and all other required provisions of the Municipal Code of Chicago.

The grantee shall pay to the City of Chicago as compensation for the privilege #1114984 herein granted the sum of one hundred seventy-five ($175.00) per annum in advance.

A 25% penalty will be added for payments received after due date.

The permit holder agrees to hold the City of Chicago harmless for any damage, relocation or replacement costs associated with damage, relocation or removal of private property caused by the City performing work in the public way.

Authority herein given and granted for a period of five (5) years from and after Date of Passage.

Alderman _____

Brendan Reilly 42nd Ward

(1) Wall Sign

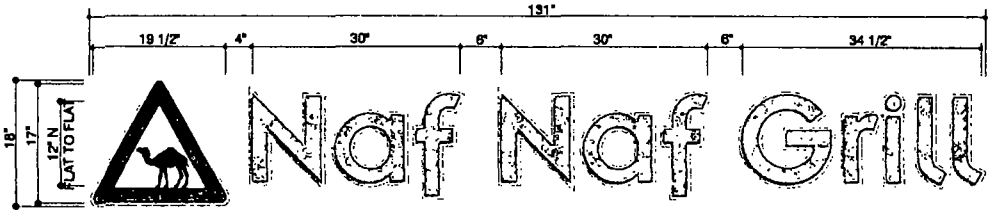

INDIVIDUAL NON-ILLUMINATED LETTER DISPLAY 3/4" = 1'-0"

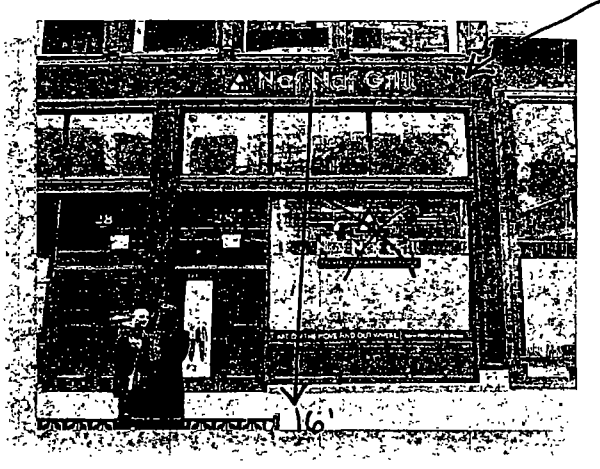

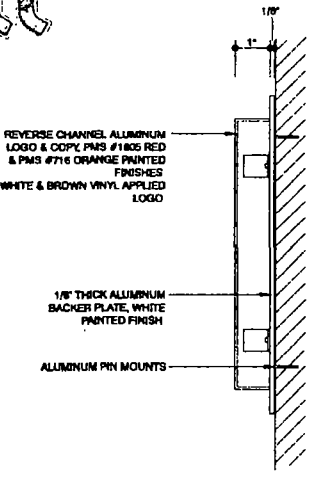

SECTION THRU DETAIL NTS

Customer's Signature _____ Date _____

OLYMPIC SIGNS
1130 N. Garfield
Lombard, IL 60148
Ph# 630.424.6100 Fax# 630.424.6120 WWW.OLYSIGNS.COM

account representative: R WHITEHEAD / client: Naf Naf Grill ON WABASH CHICAGO, IL / drawn by: JOHN W / job# 14-5594 · 5-15-14 · rev # 7-15-14

Comments:

COLORS

THIS IS AN ORIGINAL UNPUBLISHED DRAWING SUBMITTED IN CONNECTION WITH A PROJECT THAT HAS PLANNED FOR YOU. THIS IS NOT TO BE COPIED, REPRODUCED, EXHIBITED OR SHOWN TO ANYONE OUTSIDE OF YOUR ORGANIZATION WITHOUT THE WRITTEN PERMISSION OF OLYMPIC SIGNS, INC. REFERENCE IS EXCLUSIVE PROPERTY OF OLYMPIC SIGN INC.

(2) Blade Sign

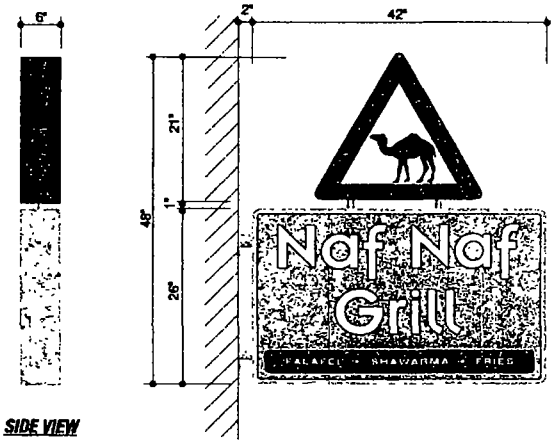

SIDE VIEW

D/F INT. LED ILLUMINATED BLADE DISPLAY 3/4" = 1'-0"

ALUMINUM TRIANGLE CABINET & TRIM CAP,
PMS #1805 BURNT RED PAINTED FINISH
WHITE LEXAN FACE W/ #53 CARDINEL RED &
#59 BROWN VINYL APPLIED GRAPHICS

ALUMINUM RECTANGULAR CABINET & RETAINERS,
MAP BRUSHED ALUMINUM SILVER PAINTED FINISH
WHITE LEXAN FACE W/ #54 CARDINAL RED &
UC900-381-T ORANGE VINYL APPLIED GRAPHICS

SUPPORTS, MAP BRUSHED ALUMINUM SILVER
PAINTED FINISH

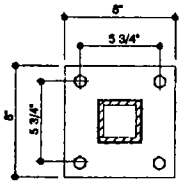

MOUNTING PLATE DETAIL 1 1/2" = 1'-0"

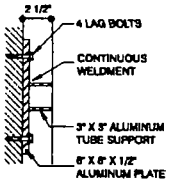

SECTION THRU MOUNT 1 1/2" = 1'-0"

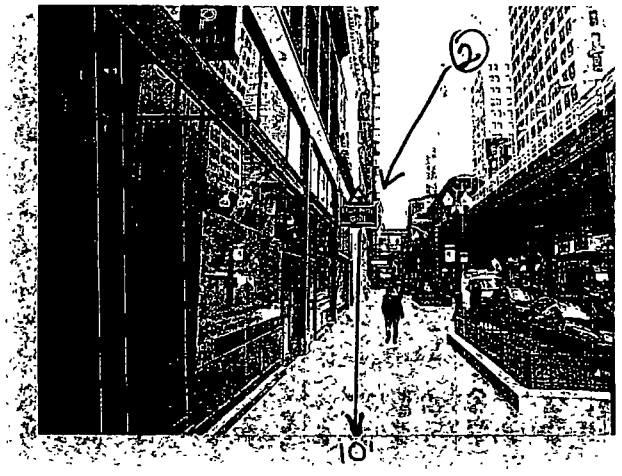

OLYMPIC SIGNS
1130 N. Garfield
Lombard, IL 60148
Ph: 630.424.6100 Fx: 630.424.6120 WWW.OLYSIGNS.COM

account representative: R WHITEHEAD / client: Naf Naf Grill ON WABASH CHICAGO, IL / drawn by: JOHN W

- job# 14-5594
- 5-15-14
- rev # 7-17-14

Customer's Signature _____ Date _____

Comments:

COLORS

ANY IDEAS, REPRESENTATIONS, DESIGNS SUBMITTED IN CONNECTION WITH A PROJECT NOT AWARDED TO OLYMPIC SIGNS, INC. SHALL REMAIN THE EXCLUSIVE PROPERTY OF OLYMPIC SIGNS, INC. AND SHALL NOT BE USED IN ANY MANNER WHATSOEVER WITHOUT THE EXPRESS WRITTEN PERMISSION OF OLYMPIC SIGNS, INC.

City of Chicago

O2015-469

Office of the City Clerk

Document Tracking Sheet

Meeting Date:	1/21/2015
Sponsor(s):	Reilly (42)
Type:	Ordinance
Title:	Grant(s) of privilege in public way for Nail Pro
Committee(s) Assignment:	Committee on Transportation and Public Way

ORDINANCE
NAILPRO
Acct. No. 329988 - 1
Permit No. 1116236

Be It Ordained by the City Council of the City of Chicago:

SECTION 1. Permission and authority are hereby given and granted to NAILPRO, upon the terms and subject to the conditions of this ordinance to maintain and use one (1) sign(s) projecting over the public right-of-way attached to its premises known as 188 W. Madison St..

Said sign structure(s) measures as follows; along W. Madison St.:
One (1) at four point zero eight (4.08) feet in length, two (2) feet in height and ten (10) feet above grade level.

The location of said privilege shall be as shown on prints kept on file with the Department of Business Affairs and Consumer Protection and the Office of the City Clerk.

Said privilege shall be constructed in accordance with plans and specifications approved by the Department of Transportation (Division of Project Development) and Zoning Department - Signs.

This grant of privilege in the public way shall be subject to the provisions of Section 10-28-015 and all other required provisions of the Municipal Code of Chicago.

The grantee shall pay to the City of Chicago as compensation for the privilege #1116236 herein granted the sum of one hundred ($100.00) per annum in advance.

A 25% penalty will be added for payments received after due date.

The permit holder agrees to hold the City of Chicago harmless for any damage, relocation or replacement costs associated with damage, relocation or removal of private property caused by the City performing work in the public way.

Authority herein given and granted for a period of five (5) years from and after 12/16/2014.

Alderman _____

Brendan Reilly 42nd Ward

24" X 48" D/F FLAG MOUNT
ILLUMINATED SIGN WITH LEXAN FACES

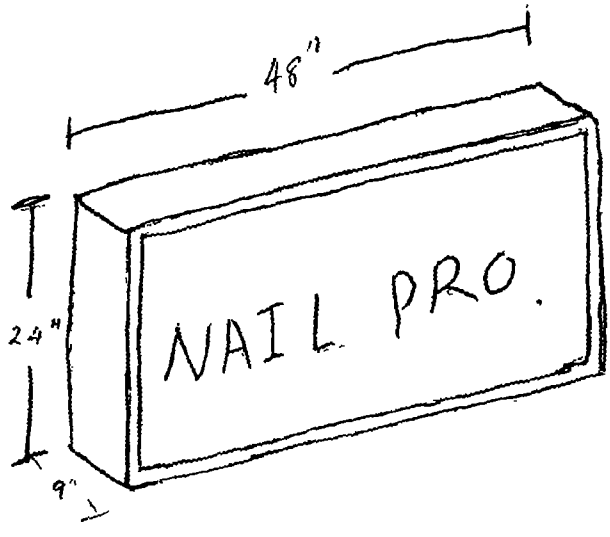

City of Chicago

O2015-471

Office of the City Clerk

Document Tracking Sheet

Meeting Date:	1/21/2015
Sponsor(s):	Reilly (42)
Type:	Ordinance
Title:	Grant(s) of privilege in public way for New Cingular Wireless PCS LLC
Committee(s) Assignment:	Committee on Transportation and Public Way

ORDINANCE
NEW CINGULAR WIRELESS PCS, LLC
Acct. No. 89154 - 40
Permit No. 1116103

Be It Ordained by the City Council of the City of Chicago:

SECTION 1. Permission and authority are hereby given and granted to NEW CINGULAR WIRELESS PCS, LLC, upon the terms and subject to the conditions of this ordinance to construct, install, maintain and use three (3) Exterior mounts (Antennas) projecting over the public right-of-way adjacent to its premises known as 118 E. Erie St..

Said installation and operation of antennas and associated equipment for AT&T's wireless telecommunications network. Installation of two (2) wall mounted WI-FI antennas, six (6) stealth canisters, one (1) RTP antenna, six (6) access points and four (4) triplexers.

Said Exterior mounts (Antennas) at N. Michigan Avenue measure(s):
Two (2) at nine point four one (9.41) feet in height and four point six four (4.64) feet in depth. Said antennas shall be approximately forty-nine (49) feet above grade level.

One (1) at fourteen point five (14.5) feet in height and three point eight (3.8) feet in depth. Said antenna shall be approximately one hundred sixteen (116) feet three (3) inches above grade level.

The location of said privilege shall be as shown on prints kept on file with the Department of Business Affairs and Consumer Protection and the Office of the City Clerk.

Said privilege shall be constructed in accordance with plans and specifications approved by the Department of Transportation (Division of Project Development).

This grant of privilege in the public way shall be subject to the provisions of Section 10-28-015 and all other required provisions of the Municipal Code of Chicago.

The grantee shall pay to the City of Chicago as compensation for the privilege #1116103 herein granted the sum of one thousand two hundred ($1,200.00) per annum in advance.

A 25% penalty will be added for payments received after due date.

The permit holder agrees to hold the City of Chicago harmless for any damage, relocation or replacement costs associated with damage, relocation or removal of private property caused by the City performing work in the public way.

Authority herein given and granted for a period of five (5) years from and after Date of Passage.

Alderman _____

Brendan Reilly 42nd Ward

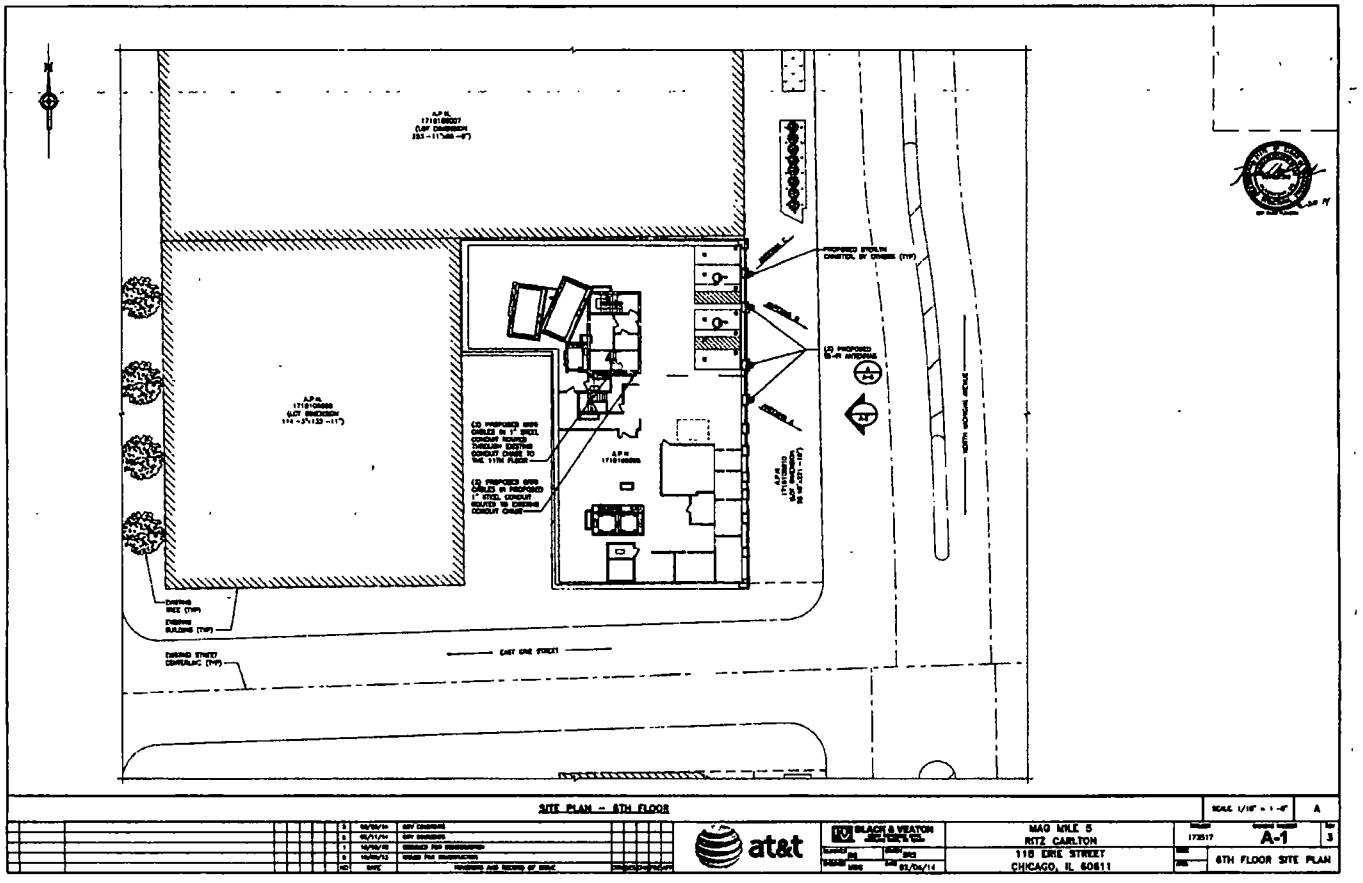
N
EAST ERIE STREET
SITE PLAN – 6TH FLOOR
at&t
BLACK & VEATCH
MAG MILE 5
RITZ CARLTON
110 ERIE STREET
CHICAGO, IL 60611
A-1
6TH FLOOR SITE PLAN

City of Chicago

O2015-476

Office of the City Clerk

Document Tracking Sheet

Meeting Date:	1/21/2015
Sponsor(s):	Reilly (42)
Type:	Ordinance
Title:	Grant(s) of privilege in public way for Pockets
Committee(s) Assignment:	Committee on Transportation and Public Way

ORDINANCE
POCKETS
Acct. No. 345014 - 1
Permit No. 1116436

Be It Ordained by the City Council of the City of Chicago:

SECTION 1. Permission and authority are hereby given and granted to POCKETS, upon the terms and subject to the conditions of this ordinance to maintain and use one (1) sign(s) projecting over the public right-of-way attached to its premises known as 309 W. Lake St..

Said sign structure(s) measures as follows; along W. Lake Street:
One (1) at three (3) feet in length, four (4) feet in height and sixteen (16) feet above grade level.

The location of said privilege shall be as shown on prints kept on file with the Department of Business Affairs and Consumer Protection and the Office of the City Clerk.

Said privilege shall be constructed in accordance with plans and specifications approved by the Department of Transportation (Division of Project Development) and Zoning Department - Signs.

This grant of privilege in the public way shall be subject to the provisions of Section 10-28-015 and all other required provisions of the Municipal Code of Chicago.

The grantee shall pay to the City of Chicago as compensation for the privilege #1116436 herein granted the sum of one hundred ($100.00) per annum in advance.

A 25% penalty will be added for payments received after due date.

The permit holder agrees to hold the City of Chicago harmless for any damage, relocation or replacement costs associated with damage, relocation or removal of private property caused by the City performing work in the public way.

Authority herein given and granted for a period of five (5) years from and after 12/16/2014.

Alderman _____

Brendan Reilly 42nd Ward

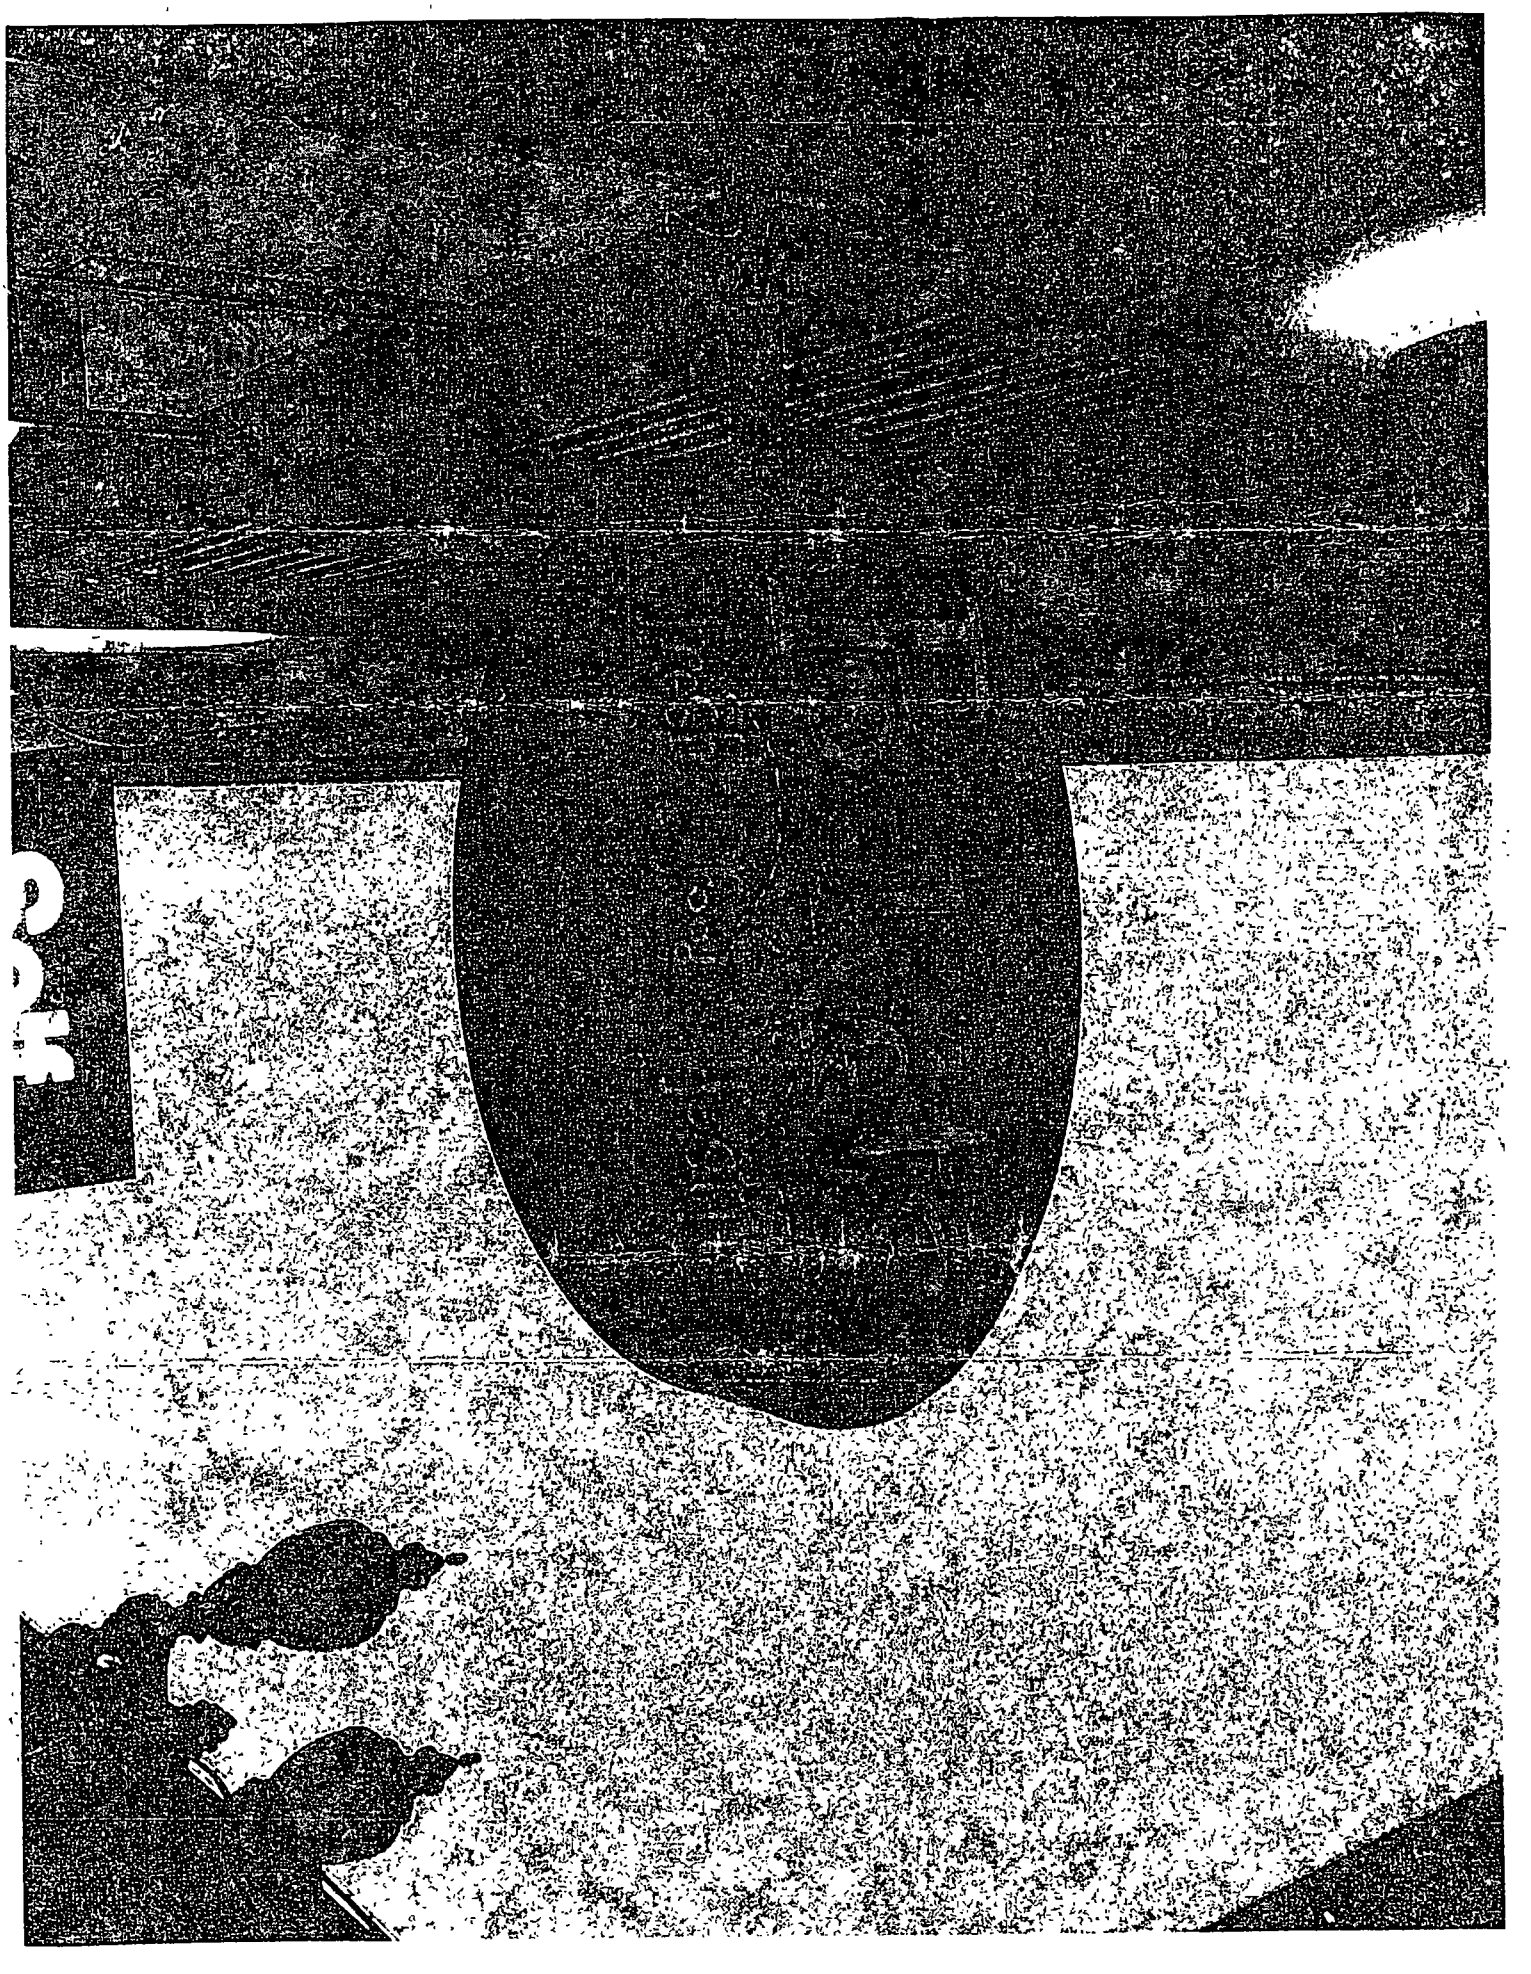

City of Chicago

O2015-478

Office of the City Clerk

Document Tracking Sheet

Meeting Date:	1/21/2015
Sponsor(s):	Reilly (42)
Type:	Ordinance
Title:	Grant(s) of privilege in public way for Pranz
Committee(s) Assignment:	Committee on Transportation and Public Way

ORDINANCE
PRANZI
Acct. No. 381507 - 1
Permit No. 1115568

Be It Ordained by the City Council of the City of Chicago:

SECTION 1. Permission and authority are hereby given and granted to PRANZI, upon the terms and subject to the conditions of this ordinance to maintain and use one (1) sign(s) projecting over the public right-of-way attached to its premises known as 434 W. Ontario St..

Said sign structure(s) measures as follows; along W ONTARIO ST:
One (1) at three (3) feet in length, four (4) feet in height and nine (9) feet above grade level.

The location of said privilege shall be as shown on prints kept on file with the Department of Business Affairs and Consumer Protection and the Office of the City Clerk.

Said privilege shall be constructed in accordance with plans and specifications approved by the Department of Transportation (Division of Project Development) and Zoning Department - Signs.

This grant of privilege in the public way shall be subject to the provisions of Section 10-28-015 and all other required provisions of the Municipal Code of Chicago.

The grantee shall pay to the City of Chicago as compensation for the privilege #1115568 herein granted the sum of one hundred ($100.00) per annum in advance.

A 25% penalty will be added for payments received after due date.

The permit holder agrees to hold the City of Chicago harmless for any damage, relocation or replacement costs associated with damage, relocation or removal of private property caused by the City performing work in the public way.

Authority herein given and granted for a period of five (5) years from and after Date of Passage.

Alderman _____

Brendan Reilly 42nd Ward

OPTION #6

SIDE VIEW

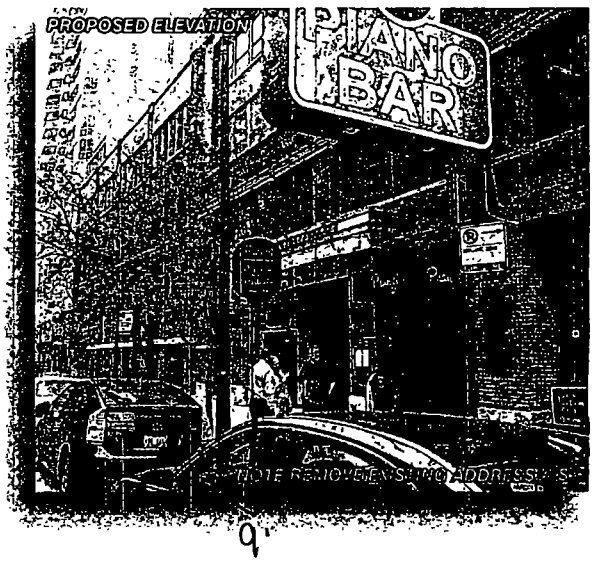

D/F INT. LED ILLUMINATED DISPLAY 1" = 1'-0"

OPTION A: BLACK ALUMINUM CABINET AND RETAINERS. WHITE PLEX FACES W/ BLACK VINYL WITH WHITE REVERSED OUT COPY.
STL. SUPPORT & MOUNTING PLATE, BLACK PAINTED FINISH.

OPTION B: BLACK ALUMINUM CABINET AND RETAINERS. BLACK OPAQUE FACES W/ BLACK ROUTED & 1" WHITE PUSH-THRU COPY
STL. SUPPORT & MOUNTING PLATE, BLACK PAINTED FINISH.

OLYMPIC SIGNS | account representative: LEE G | client: Pranzi 434 W Ontario, Chicago IL | drawn by: DAN S | job#: 14-5587 | 4-21-14 | rev # 10-10-14

Customer's Signature_____ Date_____

Comments:

1 TOWN SQUARE, ROMEOVILLE, IL 60446 PH: 630.424.6100 FX: 630.424.6120 WWW.OLYSIGNS.COM

THIS IS AN ORIGINAL, UNPUBLISHED DESIGN CREATED BY OLYMPIC SIGNS FOR A PROJECT THAT HAS BEEN PLANNED FOR YOU. DUE TO ANY USE OR REPRODUCTION, WHETHER IN WHOLE OR IN PART, WITHOUT THE WRITTEN PERMISSION OF OLYMPIC SIGNS, INC. IS STRICTLY PROHIBITED. ALL RIGHTS RESERVED.

City of Chicago

O2015-480

Office of the City Clerk

Document Tracking Sheet

Meeting Date:	1/21/2015
Sponsor(s):	Reilly (42)
Type:	Ordinance
Title:	Grant(s) of privilege in public way for Purple Pig, The
Committee(s) Assignment:	Committee on Transportation and Public Way

ORDINANCE
THE PURPLE PIG
Acct. No. 342411 - 1
Permit No. 1116466

Be It Ordained by the City Council of the City of Chicago:

SECTION 1. Permission and authority are hereby given and granted to THE PURPLE PIG, upon the terms and subject to the conditions of this ordinance to maintain and use, as now constructed, one (1) Arch(s) projecting over the public right-of-way adjacent to its premises known as 500 N. Michigan Ave..

Said Arch(s) at N. Michigan Avenue measure(s):
One (1) at ten point one six (10.16) feet in length, and two point three three (2.33) feet in height. Existing arch is approximately eight point five (8.5) feet above grade level.

The location of said privilege shall be as shown on prints kept on file with the Department of Business Affairs and Consumer Protection and the Office of the City Clerk.

Said privilege shall be constructed in accordance with plans and specifications approved by the Department of Planning and Development and Department of Transportation (Division of Project Development).

This grant of privilege in the public way shall be subject to the provisions of Section 10-28-015 and all other required provisions of the Municipal Code of Chicago.

The grantee shall pay to the City of Chicago as compensation for the privilege #1116466 herein granted the sum of four hundred ($400.00) per annum in advance.

A 25% penalty will be added for payments received after due date.

The permit holder agrees to hold the City of Chicago harmless for any damage, relocation or replacement costs associated with damage, relocation or removal of private property caused by the City performing work in the public way.

Authority herein given and granted for a period of five (5) years from and after 01/13/2015.

Alderman _____

Brendan Reilly 42nd Ward

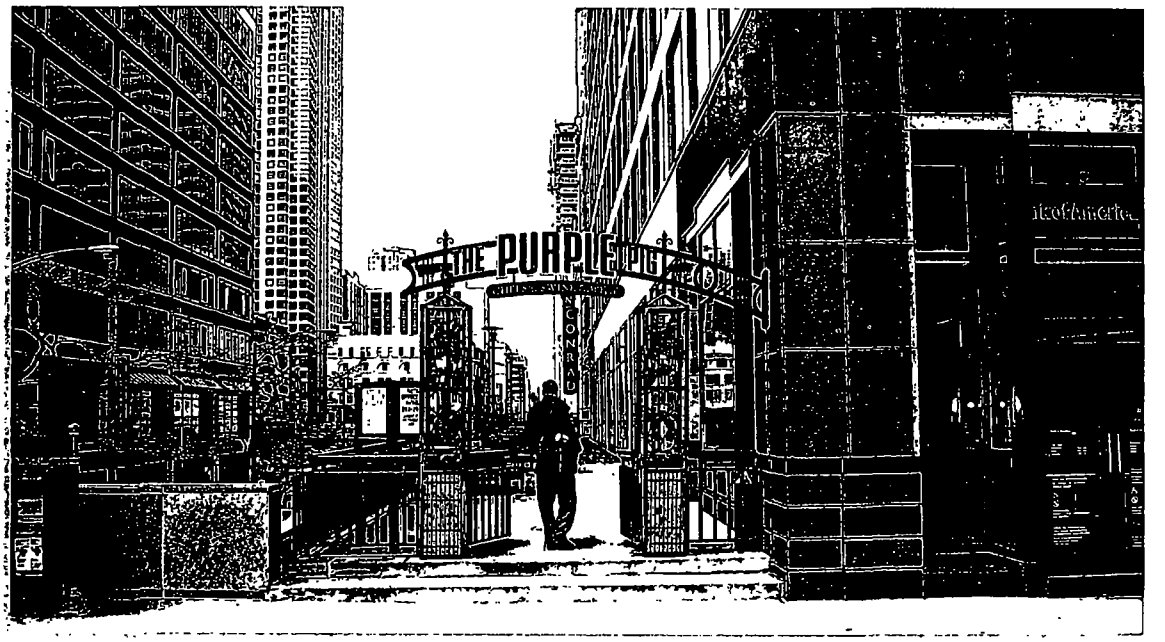

OLYMPIC SIGNS
1130 N. Garfield Lombard, IL 60148 Ph.#630.424.6100 Fax#630.424.6120 WWW.OLYSIGNS.COM

account representative: R WHITEHEAD
client: THE PURPLE PIG
500 N MICHIGAN AV CHICAGO IL
drawn by: JOHN W
• job# 09-3828
• 3-30-09
• rev # 12-3-09

Customer's Signature _____ Date _____
Comments:

City of Chicago

O2015-484

Office of the City Clerk

Document Tracking Sheet

Meeting Date:	1/21/2015
Sponsor(s):	Reilly (42)
Type:	Ordinance
Title:	Grant(s) of privilege in public way for Qdobe Mexican Grill No. 2621
Committee(s) Assignment:	Committee on Transportation and Public Way

ORDINANCE
Qdoba Mexican Grill #2621
Acct. No. 269555 - 7
Permit No. 1116238

Be It Ordained by the City Council of the City of Chicago:

SECTION 1. Permission and authority are hereby given and granted to Qdoba Mexican Grill #2621, upon the terms and subject to the conditions of this ordinance to maintain and use eight (8) sign(s) projecting over the public right-of-way attached to its premises known as 100 N. La Salle St..

Said sign structure(s) measures as follows; along N LA SALLE:
Five (5) at twelve (12) feet in length, three point nine two (3.92) feet in height and ten (10) feet above grade level.

Said sign structure(s) measures as follows; along N LASALLE ST:
Two (2) at six point one seven (6.17) feet in length, six point one seven (6.17) feet in height and thirteen point eight three (13.83) feet above grade level.

Said sign structure(s) measures as follows; along N LA SALLE ST:
One (1) at fifteen point six seven (15.67) feet in length, three point nine two (3.92) feet in height and ten (10) feet above grade level.

The location of said privilege shall be as shown on prints kept on file with the Department of Business Affairs and Consumer Protection and the Office of the City Clerk.

Said privilege shall be constructed in accordance with plans and specifications approved by the Department of Transportation (Division of Project Development) and Zoning Department - Signs.

This grant of privilege in the public way shall be subject to the provisions of Section 10-28-015 and all other required provisions of the Municipal Code of Chicago.

The grantee shall pay to the City of Chicago as compensation for the privilege #1116238 herein granted the sum of two thousand four hundred ($2,400.00) per annum in advance.

A 25% penalty will be added for payments received after due date.

The permit holder agrees to hold the City of Chicago harmless for any damage, relocation or replacement costs associated with damage, relocation or removal of private property caused by the City performing work in the public way.

Authority herein given and granted for a period of five (5) years from and after 06/30/2014.

Alderman _____

Brendan Reilly 42nd Ward

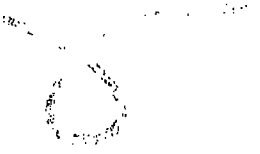

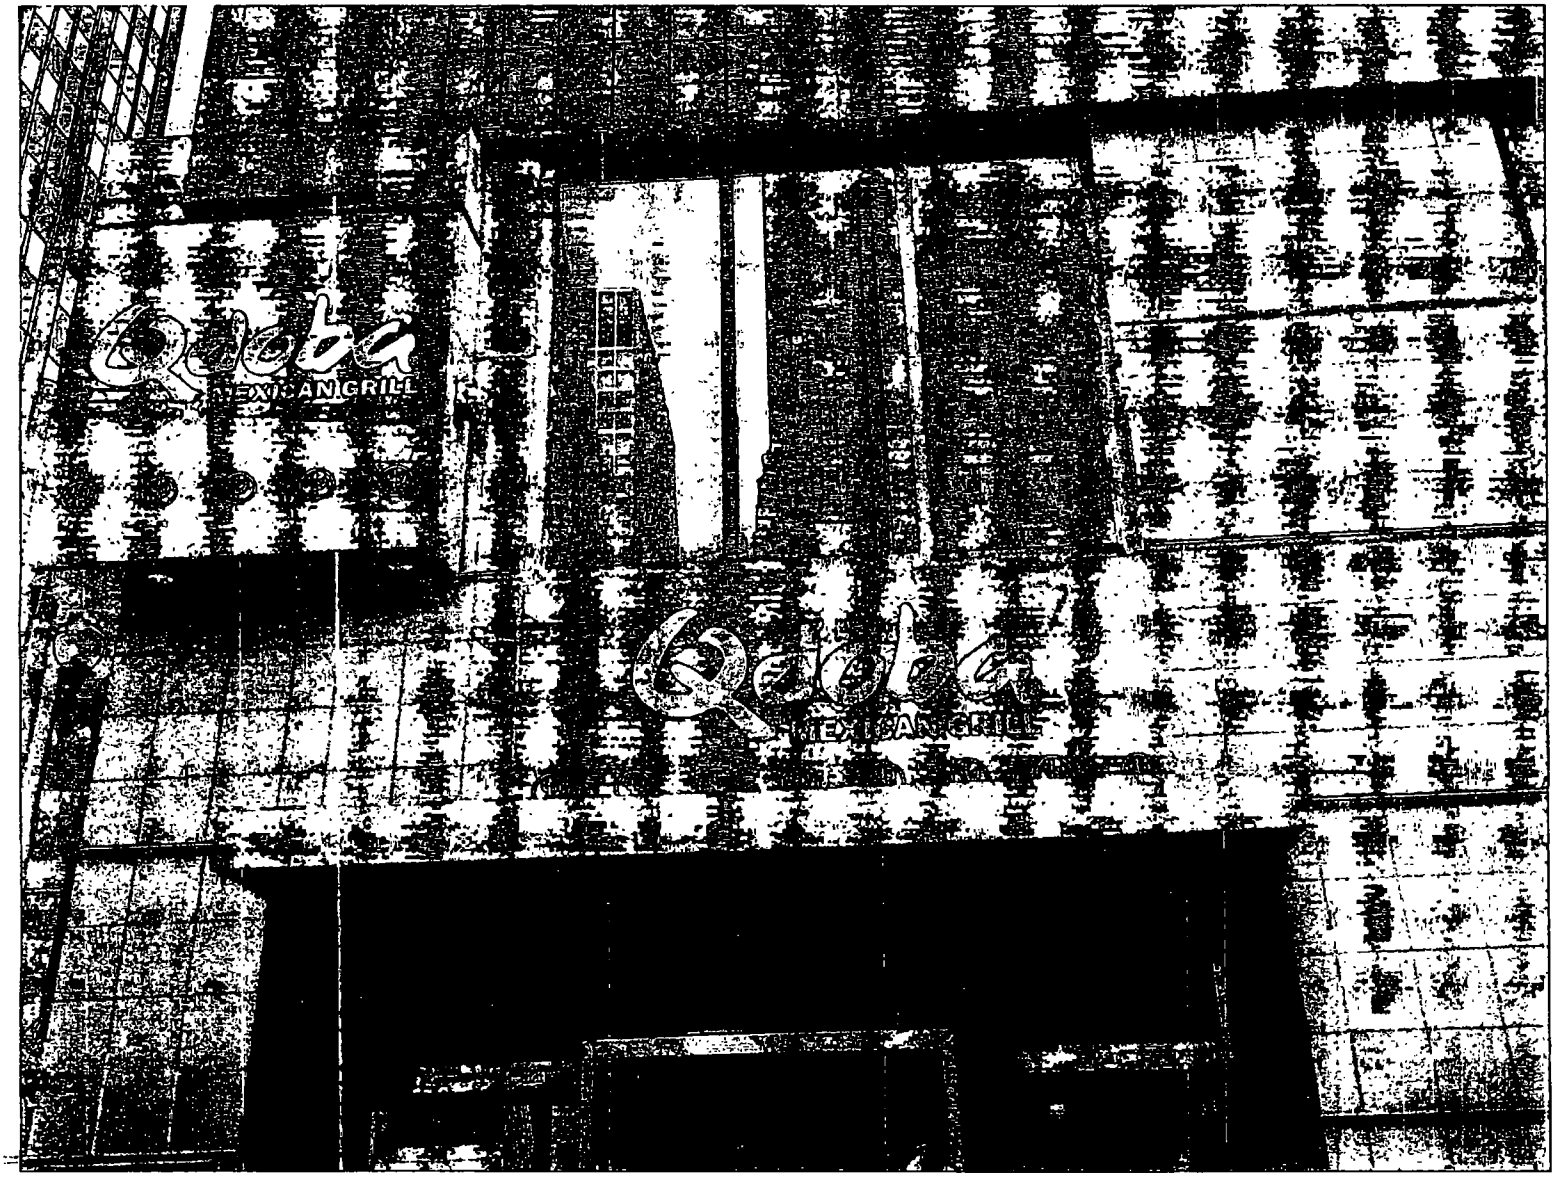
Qdoba
MEXICAN GRILL
Qdoba
MEXICAN GRILL

City of Chicago

O2015-487

Office of the City Clerk

Document Tracking Sheet

Meeting Date:	1/21/2015
Sponsor(s):	Reilly (42)
Type:	Ordinance
Title:	Grant(s) of privilege in public way for Red Robin Burger Works
Committee(s) Assignment:	Committee on Transportation and Public Way

ORDINANCE
Red Robin Burger Works
Acct. No. 390577 - 4
Permit No. 1115831

Be It Ordained by the City Council of the City of Chicago:

SECTION 1. Permission and authority are hereby given and granted to Red Robin Burger Works, upon the terms and subject to the conditions of this ordinance to maintain and use two (2) sign(s) projecting over the public right-of-way attached to its premises known as 190 W. Madison St..

Said sign structure(s) measures as follows; along W. Madison Street:
One (1) at four (4) feet in length, two (2) feet in height and nine point eight three (9.83) feet above grade level.

Said sign structure(s) measures as follows; along N. Wells Street:
One (1) at four (4) feet in length, two (2) feet in height and nine point eight three (9.83) feet above grade level.

The location of said privilege shall be as shown on prints kept on file with the Department of Business Affairs and Consumer Protection and the Office of the City Clerk.

Said privilege shall be constructed in accordance with plans and specifications approved by the Department of Transportation (Division of Project Development) and Zoning Department - Signs.

This grant of privilege in the public way shall be subject to the provisions of Section 10-28-015 and all other required provisions of the Municipal Code of Chicago.

The grantee shall pay to the City of Chicago as compensation for the privilege #1115831 herein granted the sum of one hundred seventy-five ($175.00) per annum in advance.

A 25% penalty will be added for payments received after due date.

The permit holder agrees to hold the City of Chicago harmless for any damage, relocation or replacement costs associated with damage, relocation or removal of private property caused by the City performing work in the public way.

Authority herein given and granted for a period of five (5) years from and after Date of Passage.

Alderman _____

Brendan Reilly 42nd Ward

Red Robin Burger Works

D/F Internally Illuminated BLADE SIGN

8 S.F.

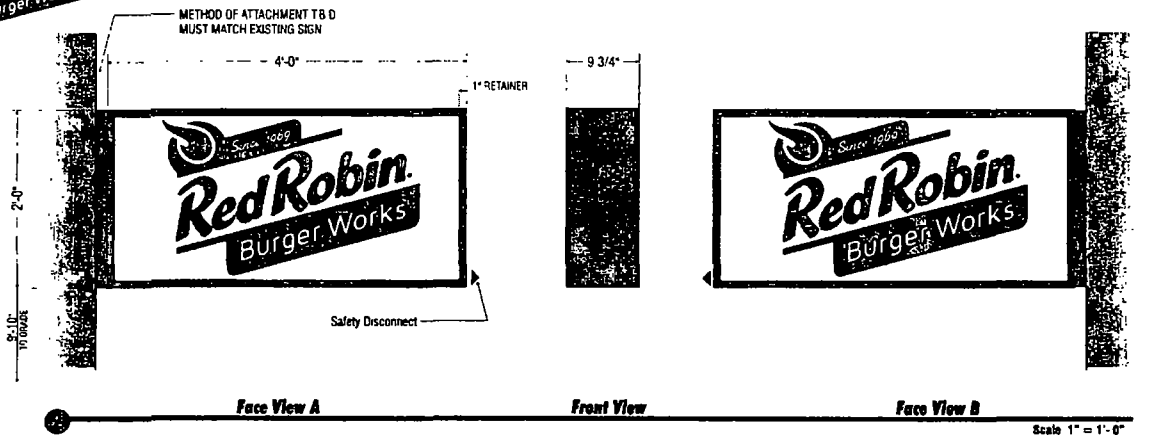

Scale 1" = 1'-0"

General Specifications:

WHITE polycarbonate sign face w/ translucent digital print applied to first surface

Aluminum sign cabinet & retainers paint BLACK

H O FLUO LAMP ILLUMINATION

SURVEY REQ.

SIGN TO BE BUILT IDENTICAL TO EXISTING D/F ILLUM. WALL SIGN

REPLACEMENT FACES REQUIRED FOR EXISTING D/F ILLUM WALL SIGN
SIZES IDENTICAL TO NEW SIGN

190 W. Madison Chicago, IL

Kieffer & CO., INC.

© 2014 KIEFFER & CO., INC.

CUSTOMER: Red Robin

LOCATION: 190 W Madison, Chicago, IL

SALES: SN DESIGN: MSO

DATE: 7/29/14

Artwork
Design
Survey

cULus LISTED

COMPANION FILES

PRODUCTION PROCESSING

Kieffer Item #

Job #

-001

-002

-003

FINALS: DATE:

REVISION:

B67103C

City of Chicago

O2015-490

Office of the City Clerk

Document Tracking Sheet

Meeting Date:	1/21/2015
Sponsor(s):	Reilly (42)
Type:	Ordinance
Title:	Grant(s) of privilege in public way for River North Limited Partnership No. 2 - 222 W. Hubbard St.
Committee(s) Assignment:	Committee on Transportation and Public Way

ORDINANCE
RIVER NORTH LIMITED PARNERSHIP #2
Acct. No. 88238 - 2
Permit No. 1116233

Be It Ordained by the City Council of the City of Chicago:

SECTION 1. Permission and authority are hereby given and granted to RIVER NORTH LIMITED PARNERSHIP #2, upon the terms and subject to the conditions of this ordinance to maintain and use, as now constructed, five (5) Banner(s) projecting over the public right-of-way adjacent to its premises known as 222 W. Hubbard St..

Said Banner(s) at W. Hubbard Street measure(s):
Five (5) at eight (8) feet in length, and one point six seven (1.67) foot in width for a total of sixty-six point eight (66.8) square feet.

The location of said privilege shall be as shown on prints kept on file with the Department of Business Affairs and Consumer Protection and the Office of the City Clerk.

Said privilege shall be constructed in accordance with plans and specifications approved by the Zoning Department - Signs.

This grant of privilege in the public way shall be subject to the provisions of Section 10-28-015 and all other required provisions of the Municipal Code of Chicago.

The grantee shall pay to the City of Chicago as compensation for the privilege #1116233 herein granted the sum of one hundred seventy-five ($175.00) per annum in advance.

A 25% penalty will be added for payments received after due date.

The permit holder agrees to hold the City of Chicago harmless for any damage, relocation or replacement costs associated with damage, relocation or removal of private property caused by the City performing work in the public way.

Authority herein given and granted for a period of five (5) years from and after 12/16/2014.

Alderman _____

Brendan Reilly 42nd Ward

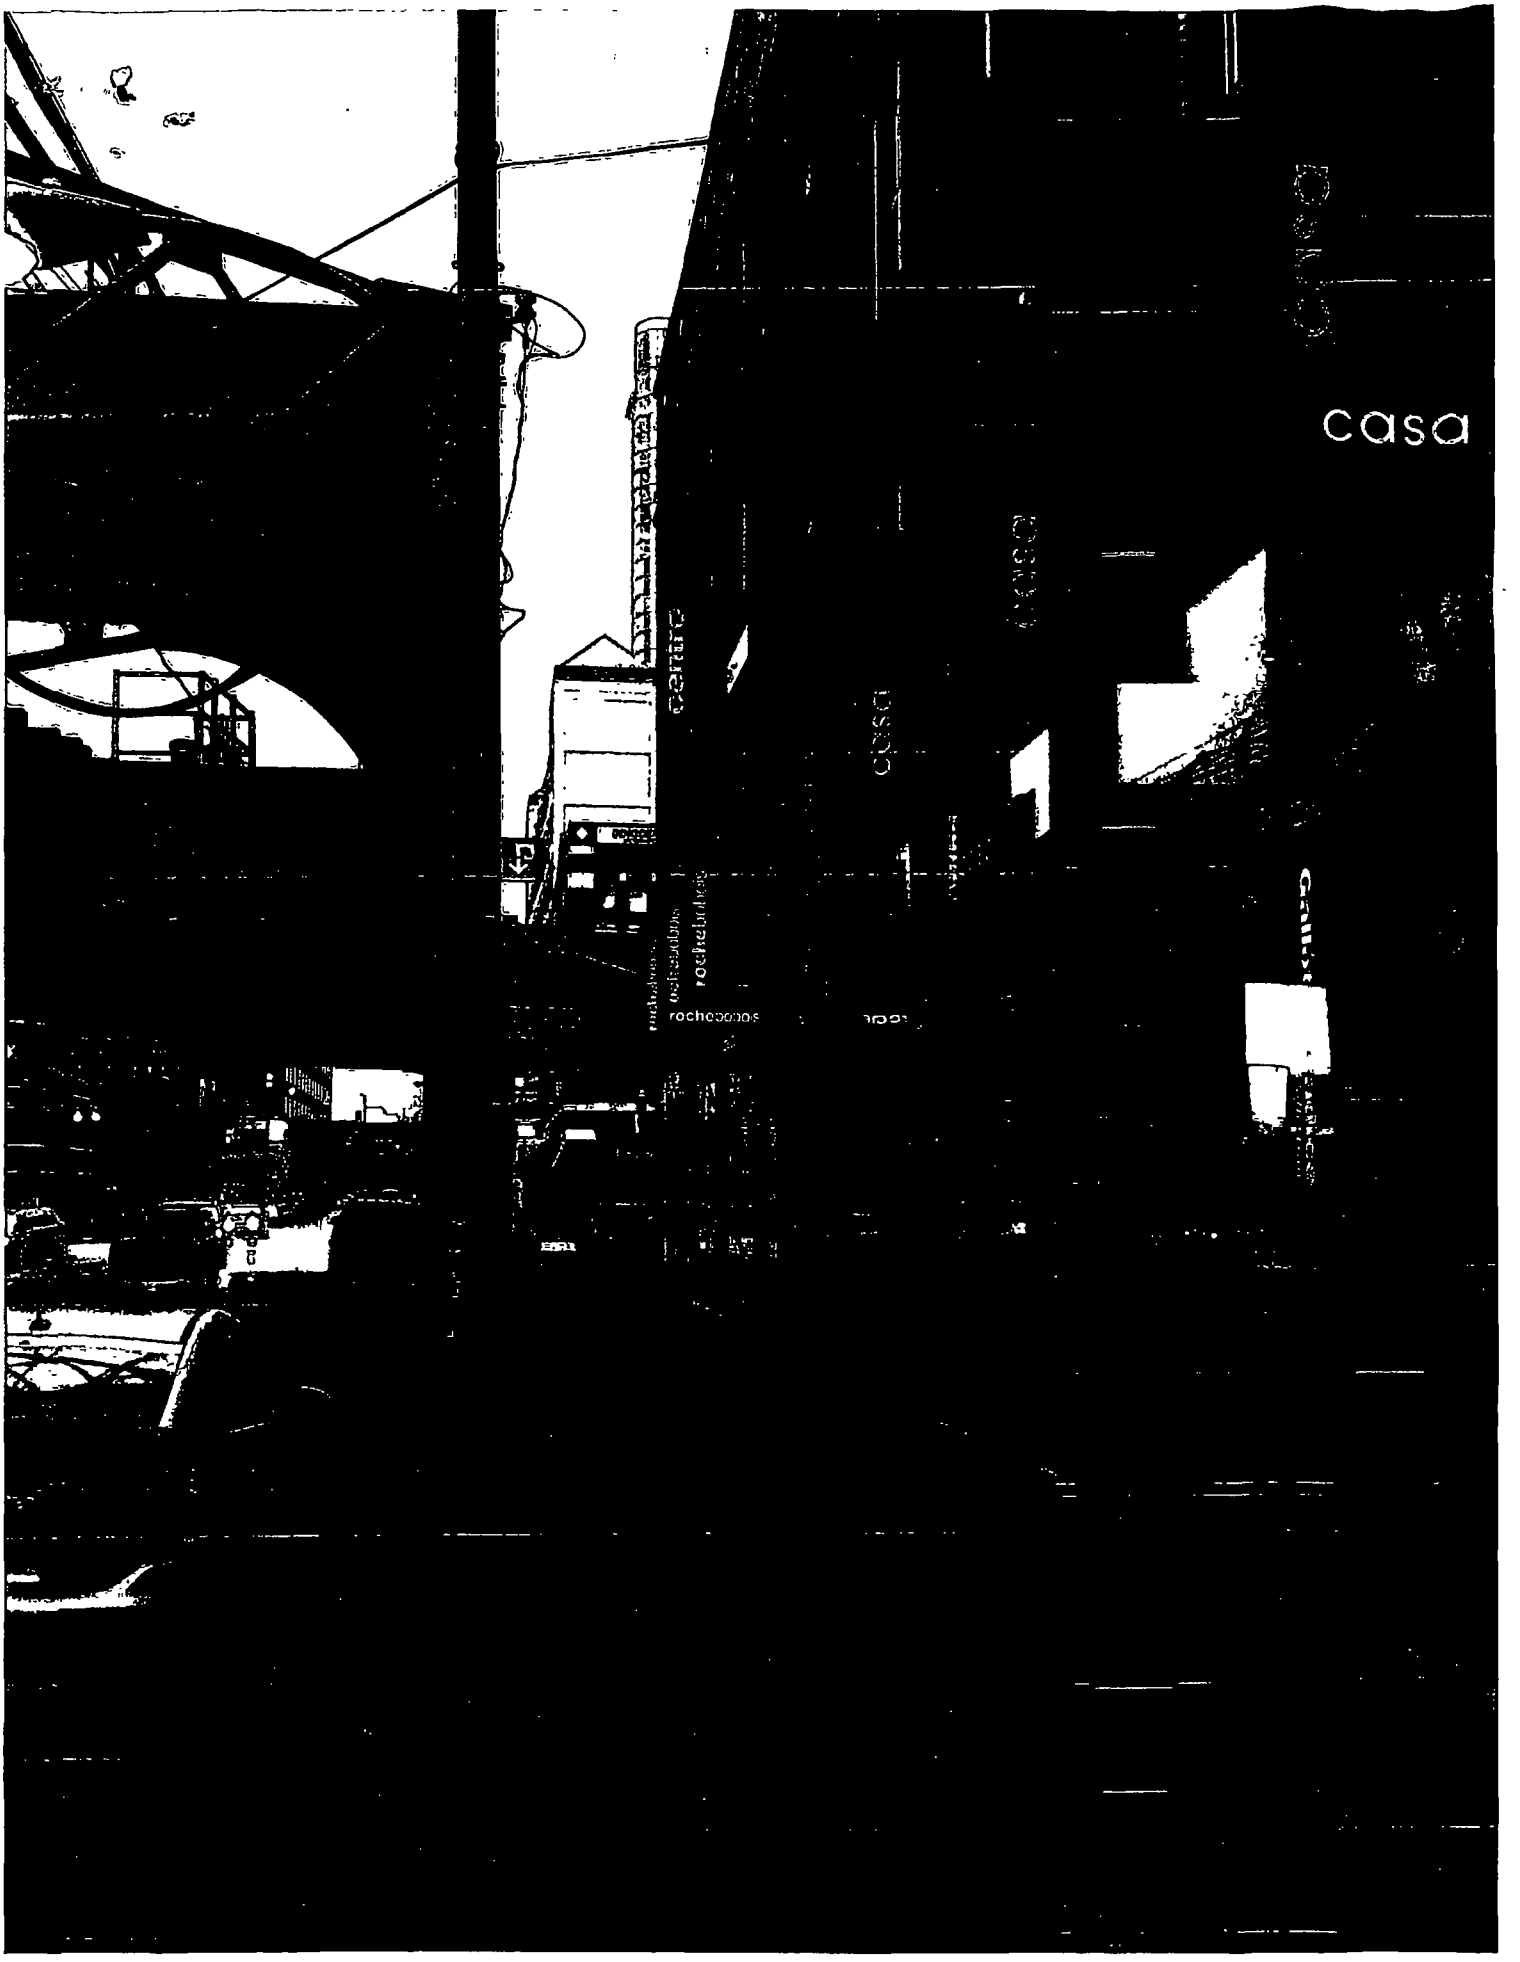
casa

City of Chicago

O2015-498

Office of the City Clerk

Document Tracking Sheet

Meeting Date:	1/21/2015
Sponsor(s):	Reilly (42)
Type:	Ordinance
Title:	Grant(s) of privilege in public way for River North Limited Partnership No. 2 - 212 W. Superior St.
Committee(s) Assignment:	Committee on Transportation and Public Way

ORDINANCE
RIVER NORTH LIMITED PARTNERSHIP # 2
Acct. No. 88238 - 3
Permit No. 1116234

Be It Ordained by the City Council of the City of Chicago:

SECTION 1. Permission and authority are hereby given and granted to RIVER NORTH LIMITED PARTNERSHIP # 2, upon the terms and subject to the conditions of this ordinance to maintain and use, as now constructed, eleven (11) Banner(s) projecting over the public right-of-way adjacent to its premises known as 212 W. Superior St..

Said Banner(s) at W. Superior Street measure(s):
Four (4) at eight (8) feet in length, and one point six seven (1.67) foot in width for a total of fifty-three point four four (53.44) square feet.
Five (5) at eight (8) feet in length, and one point six seven (1.67) foot in width for a total of sixty-six point eight (66.8) square feet.
One (1) at eight (8) feet in length, and one point six seven (1.67) foot in width for a total of thirteen point three six (13.36) square feet.
One (1) at eight (8) feet in length, and one point six seven (1.67) foot in width for a total of thirteen point three six (13.36) square feet.

The location of said privilege shall be as shown on prints kept on file with the Department of Business Affairs and Consumer Protection and the Office of the City Clerk.

Said privilege shall be constructed in accordance with plans and specifications approved by the Zoning Department - Signs.

This grant of privilege in the public way shall be subject to the provisions of Section 10-28-015 and all other required provisions of the Municipal Code of Chicago.

The grantee shall pay to the City of Chicago as compensation for the privilege #1116234 herein granted the sum of one hundred seventy-five ($175.00) per annum in advance.

A 25% penalty will be added for payments received after due date.

The permit holder agrees to hold the City of Chicago harmless for any damage, relocation or replacement costs associated with damage, relocation or removal of private property caused by the City performing work in the public way.

Authority herein given and granted for a period of five (5) years from and after 12/16/2014.

Alderman _____

Brendan Reilly 42nd Ward

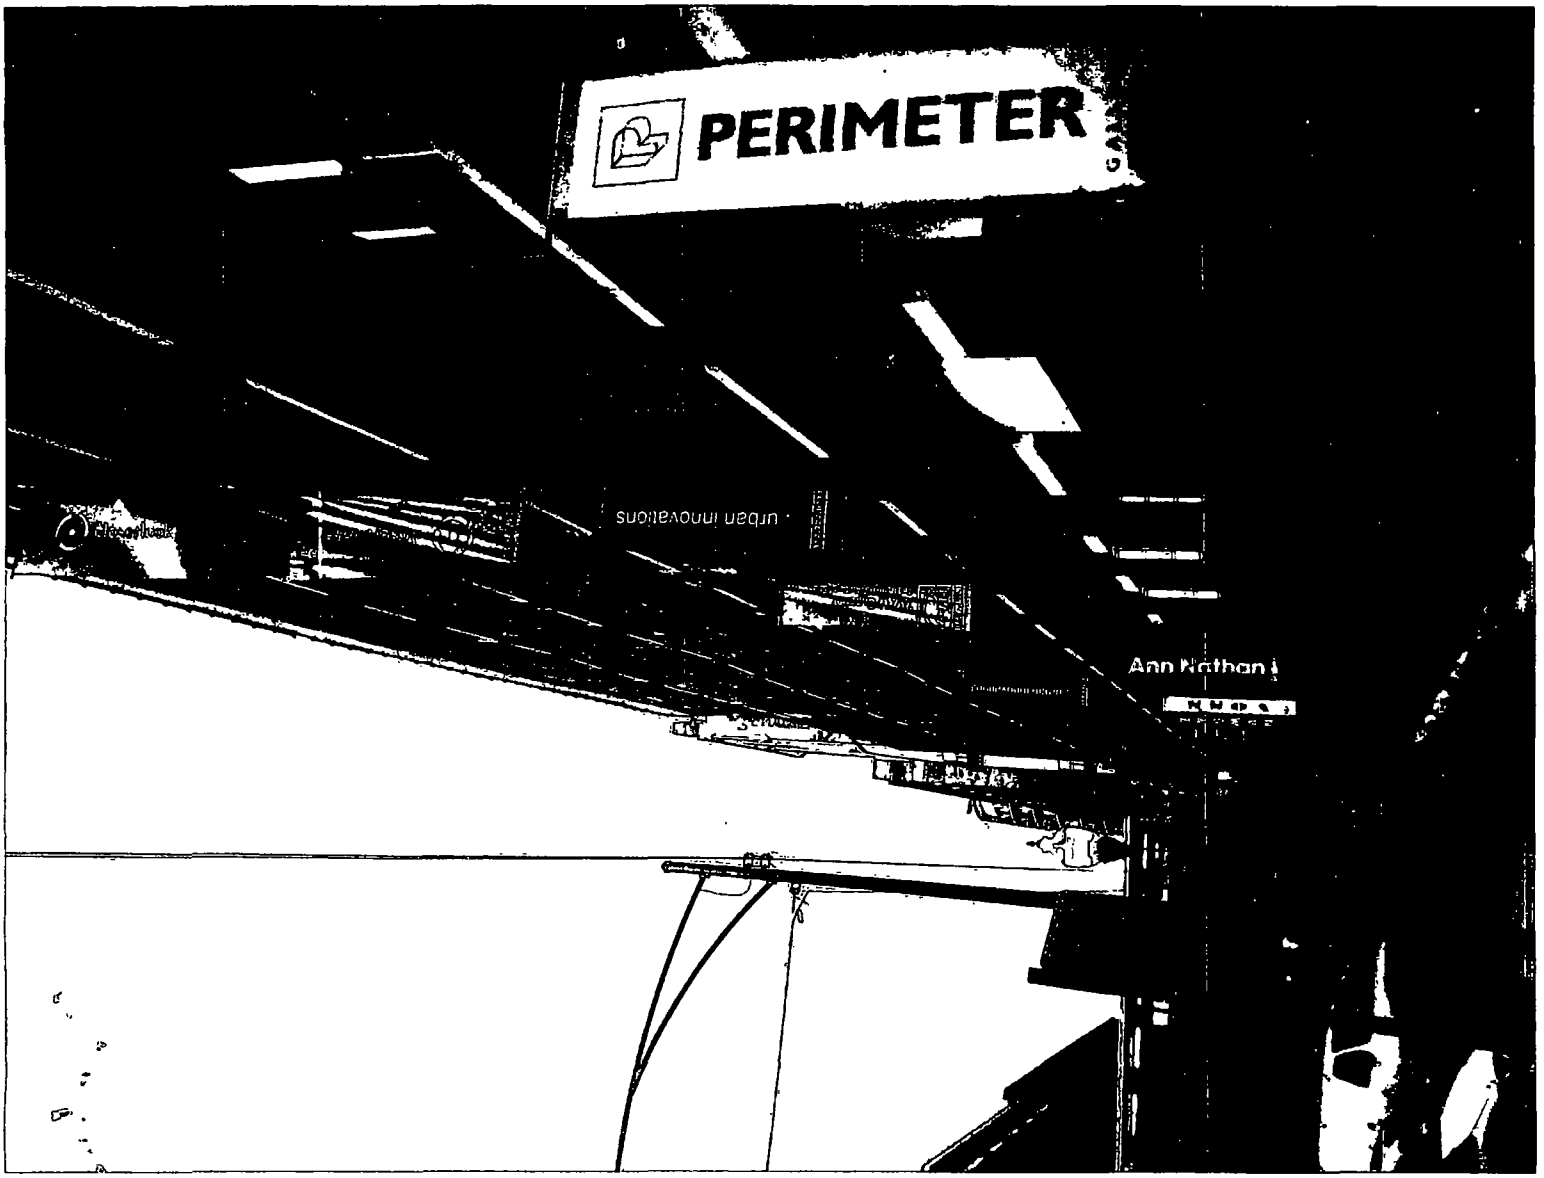
PERIMETER
urban innovations
Ann Nathan

City of Chicago

O2015-532

Office of the City Clerk

Document Tracking Sheet

Meeting Date:	1/21/2015
Sponsor(s):	Reilly (42)
Type:	Ordinance
Title:	Grant(s) of privilege in public way for Shay Chicago
Committee(s) Assignment:	Committee on Transportation and Public Way

ORDINANCE
SHAY CHICAGO
Acct. No. 3746 - 1
Permit No. 1110367

Be It Ordained by the City Council of the City of Chicago:

SECTION 1. Permission and authority are hereby given and granted to SHAY CHICAGO, upon the terms and subject to the conditions of this ordinance to maintain and use one (1) sign(s) projecting over the public right-of-way attached to its premises known as 222 W. Ontario St..

Said sign structure(s) measures as follows; along W. Ontario Street:
One (1) at three (3) feet in length, one point five (1.5) feet in height and fifteen (15) feet above grade level.

The location of said privilege shall be as shown on prints kept on file with the Department of Business Affairs and Consumer Protection and the Office of the City Clerk.

Said privilege shall be constructed in accordance with plans and specifications approved by the Department of Transportation (Division of Project Development) and Zoning Department - Signs.

This grant of privilege in the public way shall be subject to the provisions of Section 10-28-015 and all other required provisions of the Municipal Code of Chicago.

The grantee shall pay to the City of Chicago as compensation for the privilege #1110367 herein granted the sum of fifty ($50.00) per annum in advance.

A 25% penalty will be added for payments received after due date.

The permit holder agrees to hold the City of Chicago harmless for any damage, relocation or replacement costs associated with damage, relocation or removal of private property caused by the City performing work in the public way.

Authority herein given and granted for a period of five (5) years from and after Date of Passage.

Alderman _____

Brendan Reilly 42nd Ward

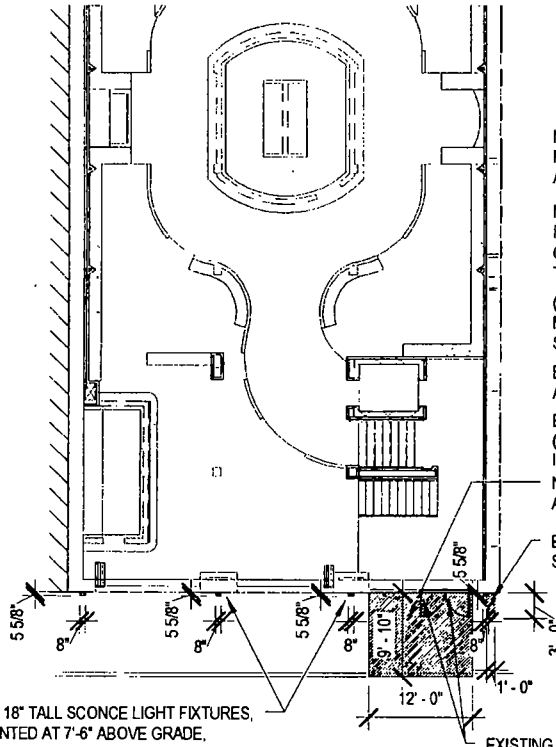

NEW 18" TALL SCONCE LIGHT FIXTURES, MOUNTED AT 7'-6" ABOVE GRADE, TYPICAL. (4) FIXTURES TOTAL ON SOUTH FACADE.

EXISTING PAIR OF 3'-0" (WIDE) x 7'-9 1/2" (TALL) EGRESS DOORS BELOW SWING INTO PUBLIC WAY; REVERSE DOOR SWING AS SHOWN

1 ENCROACHMENT PLAN (SOUTH)
1/16" = 1'-0"

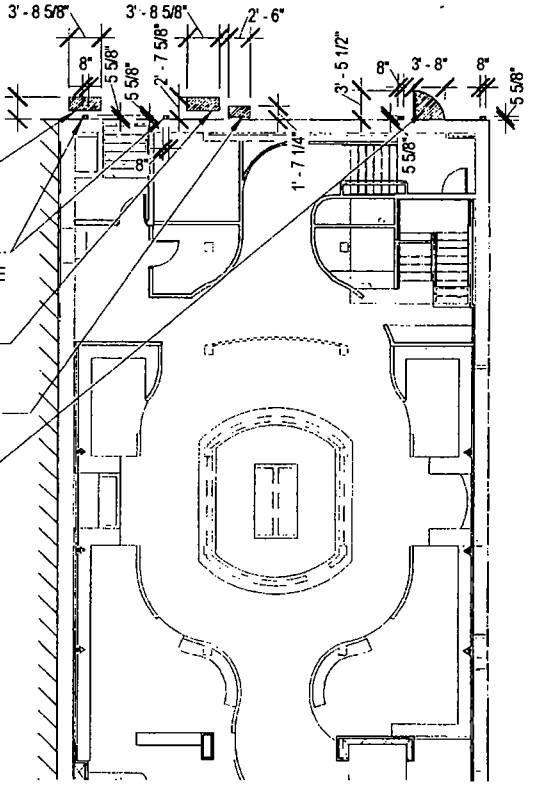

NEW 43 3/16" (TALL) WALL MOUNTED CONDENSING UNIT AT 12'-0" ABOVE GRADE

NEW 18" TALL SCONCE LIGHT FIXTURES, MOUNTED AT 7'-6" ABOVE GRADE, TYPICAL. (4) FIXTURES TOTAL ON NORTH FACADE

(2) NEW 43 3/16" (TALL) WALL MOUNTED CONDENSING UNITS STACKED AT 12'-0" ABOVE GRADE

EXISTING BLACK IRON DUCTWORK AT 12'-8" ABOVE GRADE

EXISTING 3'-8" (WIDE) x 7'-0" (TALL) EGRESS DOOR SWINGS INTO PUBLIC WAY

NEW 9" TALL WALL MOUNTED AWNING (8'-0" ABOVE GRADE)

EXISTING 18" TALL WALL MOUNTED SIGNAGE (15'-0" ABOVE GRADE)

2 ENCROACHMENT PLAN (NORTH)
1/16" = 1'-0"

SHEET **ENC-2**

SCALE: 1/16" = 1'-0"

DATE. 1/6/2014 1.42 47 PM

PROJECT: 1316

ENCROACHMENT PLANS

222 WEST ONTARIO STREET
CHICAGO, ILLINOIS 60654

dunne+kozlowski architects
1147 WEST OHIO STREET, SUITE 103
CHICAGO, ILLINOIS 60642
312.573.2490
www.dk-arch com

City of Chicago

O2015-539

Office of the City Clerk

Document Tracking Sheet

Meeting Date:	1/21/2015
Sponsor(s):	Reilly (42)
Type:	Ordinance
Title:	Grant(s) of privilege in public way for Trophy Room
Committee(s) Assignment:	Committee on Transportation and Public Way

ORDINANCE
TROPHY ROOM
Acct. No. 388703 - 1
Permit No. 1115800

Be It Ordained by the City Council of the City of Chicago:

SECTION 1. Permission and authority are hereby given and granted to TROPHY ROOM, upon the terms and subject to the conditions of this ordinance to maintain and use three (3) sign(s) projecting over the public right-of-way attached to its premises known as 170 W. Ontario St..

Said sign structure(s) measures as follows; along W. Ontario Street:
One (1) at four (4) feet in length, five point six six (5.66) feet in height and three (3) feet above grade level.
One (1) at twenty-three (23) feet in length, four point six six (4.66) feet in height and nine point five (9.5) feet above grade level.
One (1) at two point zero eight (2.08) feet in length, three point three three (3.33) feet in height and nine point five (9.5) feet above grade level.

The location of said privilege shall be as shown on prints kept on file with the Department of Business Affairs and Consumer Protection and the Office of the City Clerk.

Said privilege shall be constructed in accordance with plans and specifications approved by the Department of Transportation (Division of Project Development) and Zoning Department - Signs.

This grant of privilege in the public way shall be subject to the provisions of Section 10-28-015 and all other required provisions of the Municipal Code of Chicago.

The grantee shall pay to the City of Chicago as compensation for the privilege #1115800 herein granted the sum of four hundred seventy-five ($475.00) per annum in advance.

A 25% penalty will be added for payments received after due date.

The permit holder agrees to hold the City of Chicago harmless for any damage, relocation or replacement costs associated with damage, relocation or removal of private property caused by the City performing work in the public way.

Authority herein given and granted for a period of five (5) years from and after Date of Passage.

Alderman _____

Brendan Reilly 42nd Ward

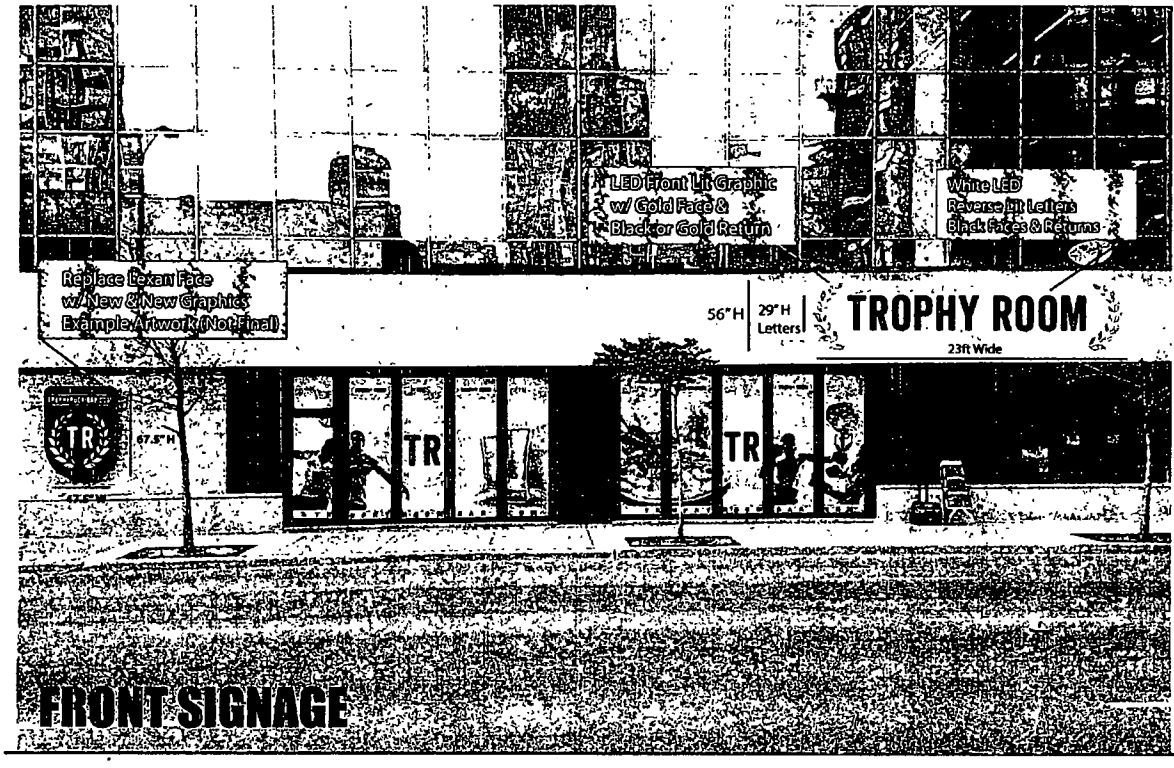

FRONT SIGNAGE

iC Signs & Graphics

Your Eye For Creative Sign Solutions

EAST FACE SIGNAGE

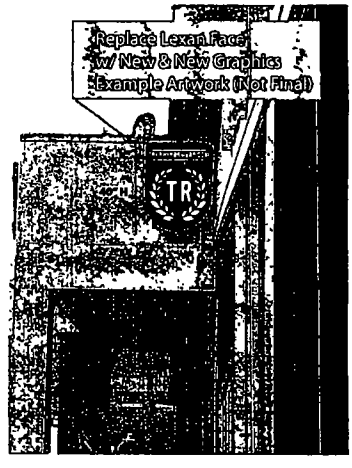

Project Name: Trophy Room Date: 9*11/14 Location: 170 W Ontario, Chicago, IL 60654

Project Type: Front Lit & Reverse Lit LED Channel Letters, New Lexan Shields & Graphics / Example As Shown In Proof

City of Chicago

O2015-543

Office of the City Clerk

Document Tracking Sheet

Meeting Date:	1/21/2015
Sponsor(s):	Reilly (42)
Type:	Ordinance
Title:	Grant(s) of privilege in public way for Troquet River North
Committee(s) Assignment:	Committee on Transportation and Public Way

ORDINANCE
TROQUET RIVER NORTH
Acct. No. 340934 - 1
Permit No. 1115773

Be It Ordained by the City Council of the City of Chicago:

SECTION 1. Permission and authority are hereby given and granted to TROQUET RIVER NORTH, upon the terms and subject to the conditions of this ordinance to construct, install, maintain and use Occupation of Space n(Laundry Bin) on the public right-of-way adjacent to its premises known as 111 W. Huron St..

Said Occupation of Space (Laundry Bin) at Public Alley measure(s):
One (1) at six (6) feet in length, and four (4) feet in width for a total of twenty-four (24) square feet. Said laundry bin is locked and is used for linen utilized by the Troquet River North Restaurant.

The location of said privilege shall be as shown on prints kept on file with the Department of Business Affairs and Consumer Protection and the Office of the City Clerk.

Said privilege shall be constructed in accordance with plans and specifications approved by the Department of Planning and Development, Department of Transportation (Division of Project Development), and Department of Transportation (Office of Underground Coordination).

This grant of privilege in the public way shall be subject to the provisions of Section 10-28-015 and all other required provisions of the Municipal Code of Chicago.

The grantee shall pay to the City of Chicago as compensation for the privilege #1115773 herein granted the sum of four hundred ($400.00) per annum in advance.

A 25% penalty will be added for payments received after due date.

The permit holder agrees to hold the City of Chicago harmless for any damage, relocation or replacement costs associated with damage, relocation or removal of private property caused by the City performing work in the public way.

Authority herein given and granted for a period of five (5) years from and after Date of Passage.

Alderman _____

Brendan Reilly 42nd Ward

Proposed Laundry Bin

ELATE LLC
DBA: TROQUET RIVER NORTH
111 W. HURON Chicago IL 60654

City of Chicago

O2015-547

Office of the City Clerk

Document Tracking Sheet

Meeting Date:	1/21/2015
Sponsor(s):	Reilly (42)
Type:	Ordinance
Title:	Grant(s) of privilege in public way for Zed 451
Committee(s) Assignment:	Committee on Transportation and Public Way

ORDINANCE
ZED 451
Acct. No. 308380 - 1
Permit No. 1114767

Be It Ordained by the City Council of the City of Chicago:

SECTION 1. Permission and authority are hereby given and granted to ZED 451, upon the terms and subject to the conditions of this ordinance to maintain and use, as now constructed, an existing electrical Vault under the public right-of-way adjacent to its premises known as 739 N. Clark St..

Said Vault at N. Clark Street measure(s):
One (1) at twenty-five (25) feet in length, and seventeen (17) feet in width for a total of four hundred twenty-five (425) square feet.

The location of said privilege shall be as shown on prints kept on file with the Department of Business Affairs and Consumer Protection and the Office of the City Clerk.

Said privilege shall be constructed in accordance with plans and specifications approved by the Department of Transportation (Office of Underground Coordination).

This grant of privilege in the public way shall be subject to the provisions of Section 10-28-015 and all other required provisions of the Municipal Code of Chicago.

The grantee shall pay to the City of Chicago as compensation for the privilege #1114767 herein granted the sum of five hundred fifty-eight ($558.00) per annum in advance.

A 25% penalty will be added for payments received after due date.

The permit holder agrees to hold the City of Chicago harmless for any damage, relocation or replacement costs associated with damage, relocation or removal of private property caused by the City performing work in the public way.

Authority herein given and granted for a period of five (5) years from and after 05/12/2014.

Alderman _____

Brendan Reilly 42nd Ward

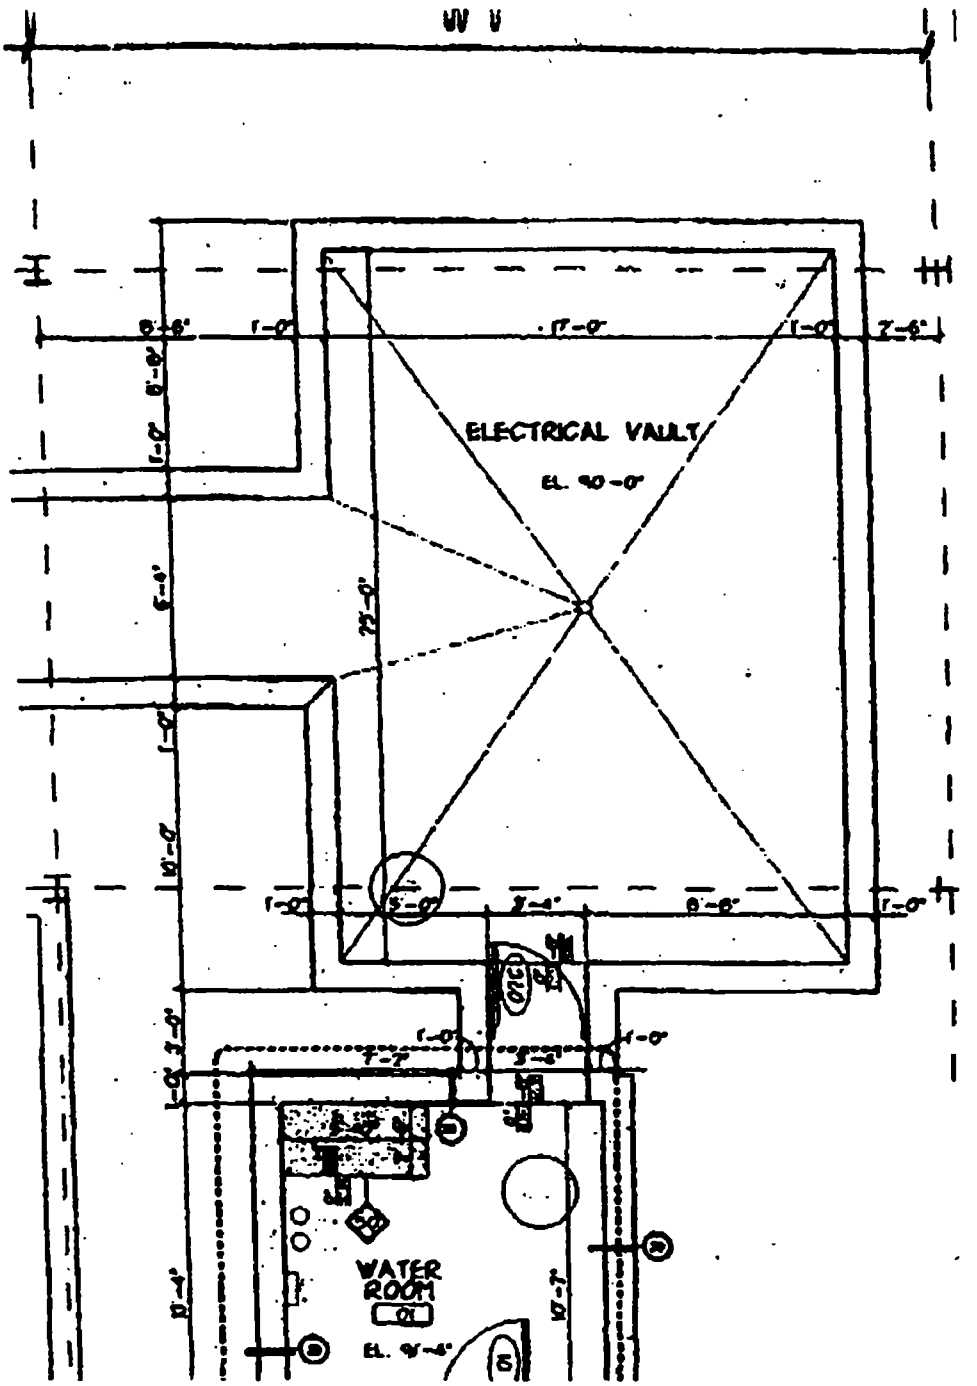
ELECTRICAL VAULT
EL. 90'-0"
WATER ROOM
EL. 9'-4"

City of Chicago

Office of the City Clerk

Document Tracking Sheet

O2015-552

Meeting Date:	1/21/2015
Sponsor(s):	Reilly (42)
Type:	Ordinance
Title:	Grant(s) of privilege in public way for Whole Foods Market
Committee(s) Assignment:	Committee on Transportation and Public Way

ORDINANCE
WHOLE FOODS MARKET
Acct. No. 86298 - 38
Permit No. 1115397

Be It Ordained by the City Council of the City of Chicago:

SECTION 1. Permission and authority are hereby given and granted to WHOLE FOODS MARKET, upon the terms and subject to the conditions of this ordinance to maintain and use five (5) sign(s) projecting over the public right-of-way attached to its premises known as 255 E. Grand Ave..

Said sign structure(s) measures as follows; along E. Grand Avenue:
Two (2) at fifty-three point two five (53.25) feet in length, three point five (3.5) feet in height and fifteen (15) feet above grade level.
Two (2) at fifteen point one seven (15.17) feet in length, three point five (3.5) feet in height and eighteen (18) feet above grade level.
One (1) at six point five (6.5) feet in length, one point five (1.5) feet in height and twelve (12) feet above grade level.

The location of said privilege shall be as shown on prints kept on file with the Department of Business Affairs and Consumer Protection and the Office of the City Clerk.

Said privilege shall be constructed in accordance with plans and specifications approved by the Department of Transportation (Division of Project Development) and Zoning Department - Signs.

This grant of privilege in the public way shall be subject to the provisions of Section 10-28-015 and all other required provisions of the Municipal Code of Chicago.

The grantee shall pay to the City of Chicago as compensation for the privilege #1115397 herein granted the sum of one thousand three hundred ($1,300.00) per annum in advance.

A 25% penalty will be added for payments received after due date.

The permit holder agrees to hold the City of Chicago harmless for any damage, relocation or replacement costs associated with damage, relocation or removal of private property caused by the City performing work in the public way.

Authority herein given and granted for a period of five (5) years from and after Date of Passage.

Alderman _____

Brendan Reilly 42nd Ward

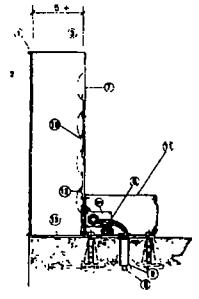

LEGEND

1 1" TRIM CAP
2 ACRYLIC FACE
3 040 ALUMINUM RETURN (33" & UNDER)
.063 ALUMINUM RETURN (34" & OVER)
5 TRANSFORMER, CLASS II 12V
6 SAFETY SWITCH
7 .080 ALUMINUM BACK
8 120V PRIMARY, MD 12 THHN
STRANDED WIRE, 1-20 AMP CIRCUIT
9 FLEXIBLE WEATHERPROOF
CONDUIT PER LOCAL CODE
SILICONE SEAL ALL PENETRATIONS
10 GL APPROVED STANDARD BUSHING
11 ALUM. PAINTED RACEWAY w/ ACCESS LID
12 L.E.D. MODULE
13 1/4" DRAIN HOLE

* RACEWAY FINISH TO MATCH BUILDING COLOR

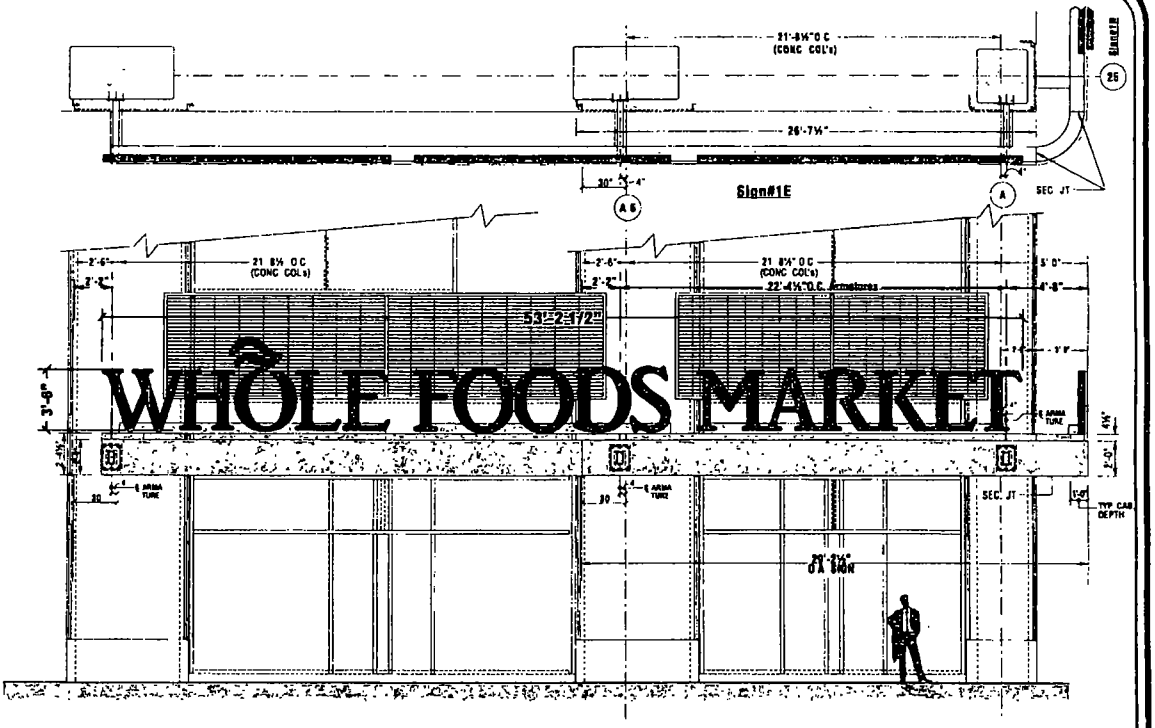

B2 East Elev. Detail - Corner Display w/ Illum'd. Graphics
3/16" = 1'-0" (East Elev - R/ End)
FIELD VERIFY ALL MEASUREMENTS

DOYLE
GENERAL SIGN CONTRACTORS

DATE	DESCRIPTION
5.19.14	REVISED PER CUSTOMER INPUT
7.16.14	REVISED PER TD
7.21.14	REVISED PREVIOUS REVISIONS PER TD

CUSTOMER APPROVAL DATE

This design is the original and unpublished work of DOYLE SIGNS, INC. and may not be reproduced, copied or exhibited in any fashion without the expressed written consent from an authorized officer of The Company. The right to this design may be purchased.

CLIENT	WHOLE FOODS MARKET						
ADDRESS	255 E GRAND AVE						
CITY	CHICAGO	STATE	IL	DESIGNER	KH	SALESPERSON	TD
DRWG. NO	13976	SCALE	NOTED	DATE	05.19.2014	SHEET NO	5

\\DOYLENAS\Design\2014\WHOLE FOODS\CHICAGO 200 E GRAND AVE\WHOLE FOODS - CHICAGO 255 E GRAND AVE.cdr

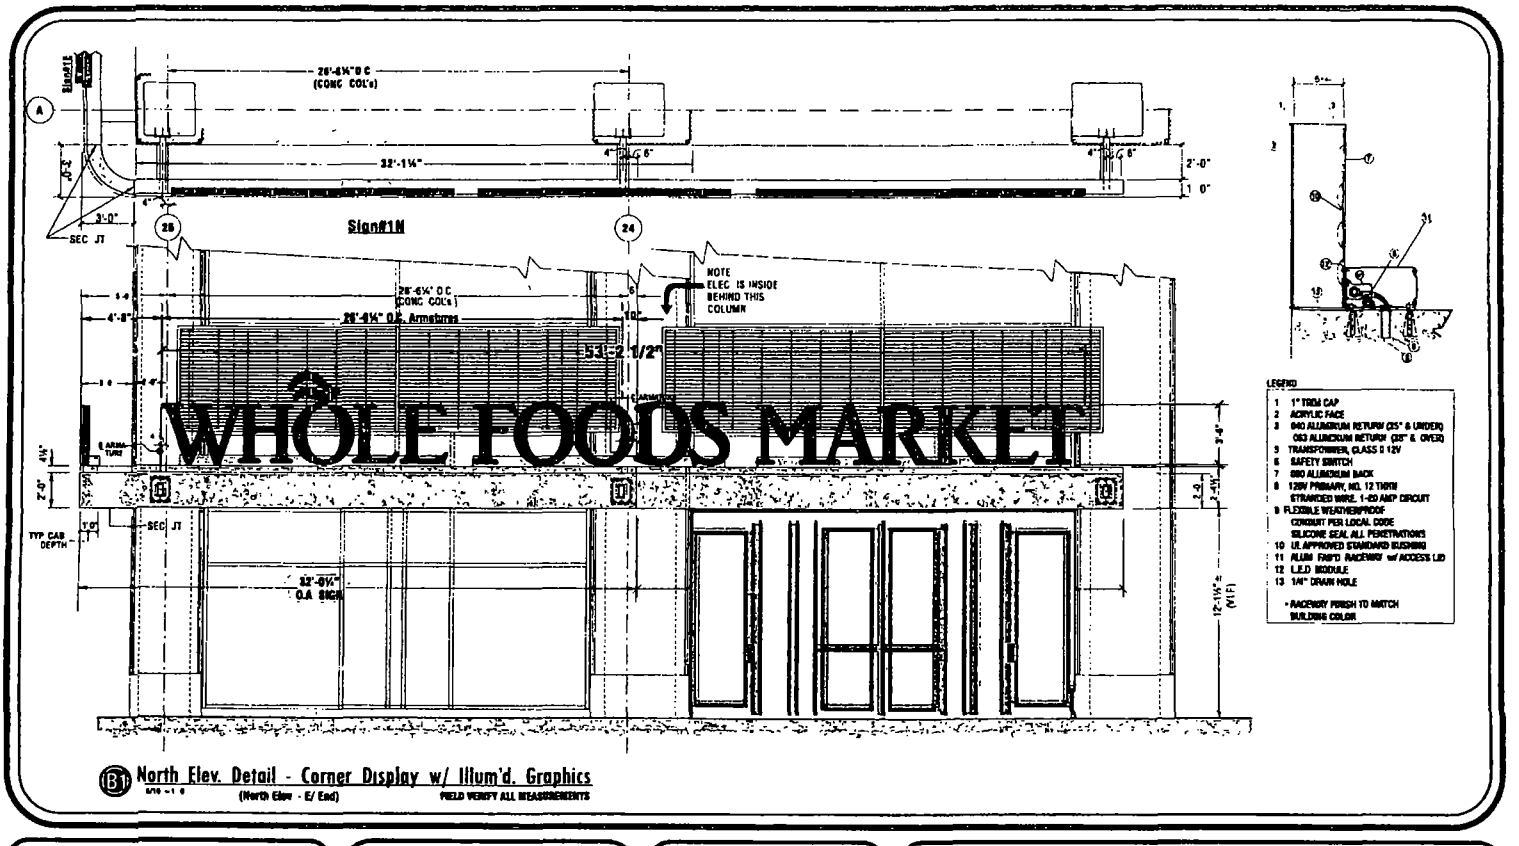

B1 North Elev. Detail - Corner Display w/ Illum'd. Graphics
3/16" = 1'-0" (North Elev - E/ End) FIELD VERIFY ALL MEASUREMENTS

DOYLE
GENERAL SIGN CONTRACTORS

DATE	REVISIONS
6.10.14	REVISED PER CUSTOMER NOTES
7.10.14	REVISED PER TO
7.21.14	REVISED PREMISE REVISIONS PER TO

CUSTOMER APPROVAL DATE

This design is the original and unpublished work of DOYLE SIGNS, INC. and may not be reproduced, copied or exhibited to any facilities without the expressed written consent from an authorized officer of The Company. The rights to this design may be purchased.

CLIENT	WHOLE FOODS MARKET						
ADDRESS	255 E GRAND AVE						
CITY	CHICAGO	STATE	IL	DESIGNER	KH	SALESPERSON	TD
DRWG. NO	13976	SCALE	NOTED	DATE	05.19.2014	SHEET NO	4

\\DOYLEMAS\Design\2014\WHOLE FOODS\CHICAGO 200 E GRAND AVE\WHOLE FOODS - CHICAGO 255 E GRAND AVE.cdr

PROPOSED ELEVATIONS

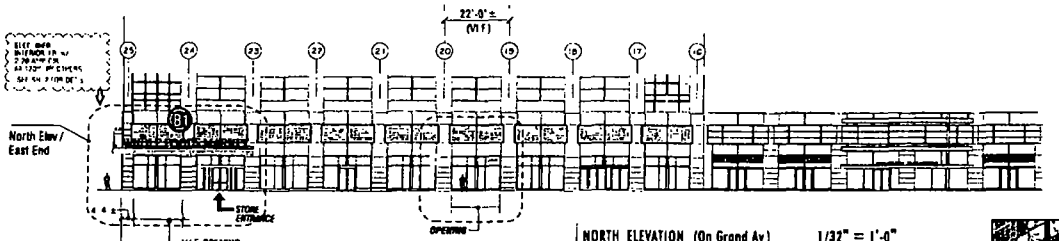

NORTH ELEVATION (On Grand Av) 1/32" = 1'-0"

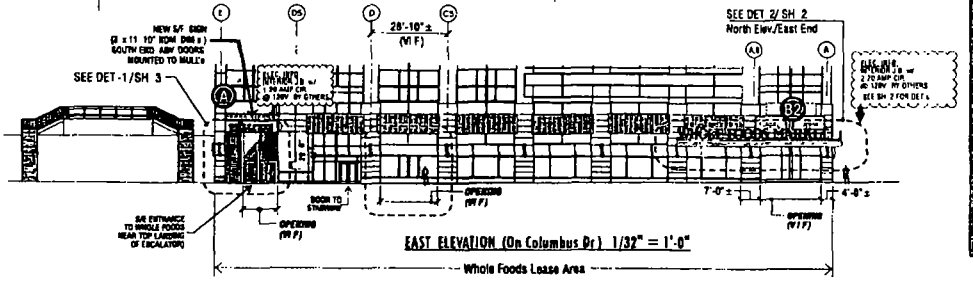

EAST ELEVATION (On Columbus Dr) 1/32" = 1'-0"

Whole Foods Lease Area

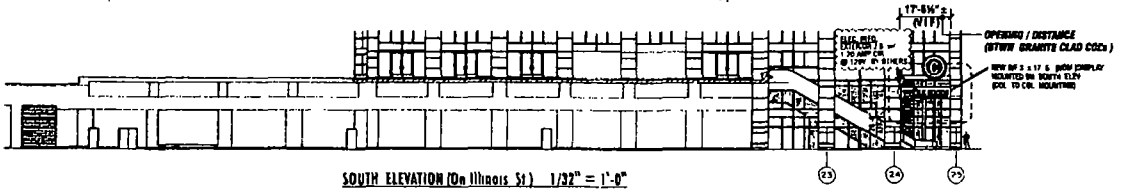

SOUTH ELEVATION (On Illinois St) 1/32" = 1'-0"

DOYLE
GENERAL SIGN CONTRACTORS

DATE	REVISIONS
6 18 14	REVISED PER CUSTOMER NOTES
7 16 14	REVISED PER TO
7 21 14	REVISED PREVIOUS REVISIONS PER TO

CUSTOMER APPROVAL DATE

This design is the original and unpublished work of DOYLE SIGNS, INC. and may not be reproduced, copied or published in any fashion without the expressed written consent from an authorized officer of The Company. The rights to this design may be purchased

CLIENT	WHOLE FOODS MARKET						
ADDRESS	255 E GRAND AVE						
CITY	CHICAGO	STATE	IL	DESIGNER	KM	SALESPERSON	TO
DRWG. NO	13976	SCALE:	NOTED	DATE:	06.19.2014	SHEET NO	2

\\DOYLEMAS\Design\2014\WHOLE FOODS\CHICAGO 200 E GRAND AVE\WHOLE FOODS - CHICAGO - 255 E GRAND AVE.cdr

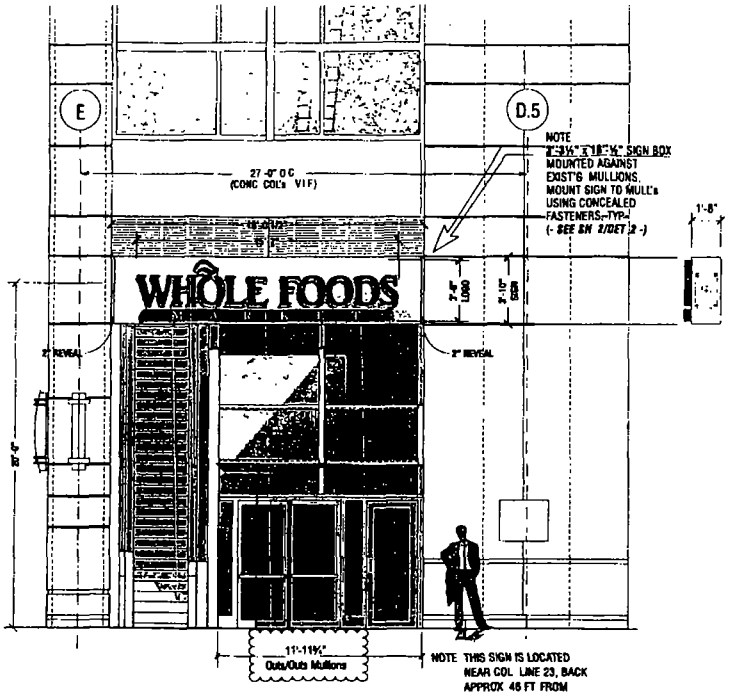

A S/F Indiv. Illum'd.Letter Display
3/16" = 1'-0"
(East Elev. / So. End @ Escalator)

LEGEND

1	1" TRIM CAP
2	125 PLEX FACES
3	.063 ALUM. RETURNS
4	TRANSFORMER, CLASS II 12V
5	.090 ALUMINUM BACK
6	MOUNTING ANCHORS
7	120V PRIMARY, No 12 THHN STRANDED WIRE
8	FLEXIBLE, W.P. CONDUIT PER LOCAL CODE
9	SAFETY SWITCH, PER LOCAL CODE
10	1/4" DRAIN HOLE
11	L.E.D. MODULE

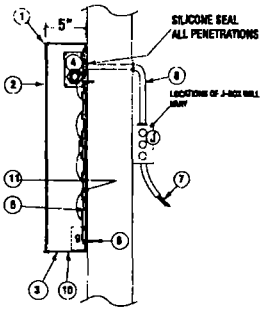

Typical Ind. Channel Letter • Section Detail
NTS

DOYLE
GENERAL SIGN CONTRACTORS

DATE	REVISIONS
6.16.14	REVISED PER ELECTRICIAN NOTES
7.18.14	REVISED PER TO
7.21.14	REVISED PER NICOR REVISIONS PER TO

CUSTOMER APPROVAL DATE

This design is the original and unpublished work of DOYLE SIGNS, INC. and may not be reproduced, copied or exhibited in any fashion without the expressed written consent from an authorized officer of The Company. The rights to this design may be purchased.

CLIENT WHOLE FOODS MARKET
ADDRESS 255 E GRAND AVE
CITY CHICAGO STATE IL DESIGNER KH SALESPERSON TO
DRWG. NO. 13976 SCALE: NOTED DATE 05.19.2014 SHEET NO 3
\\DOYLESAS\Design\2014\WHOLE FOODS\CHICAGO - 200 E GRAND AVE\WHOLE FOODS - CHICAGO 255 E GRAND AVE.cdr

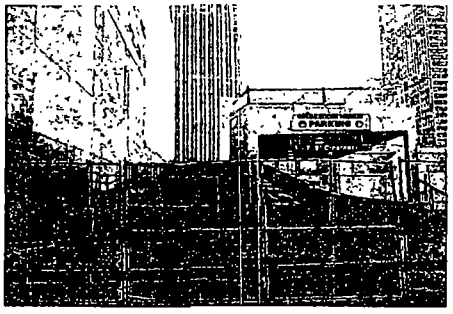

Parking Entrance Elevation
(SHOWN w/ LEFT RAMP REMOVED)

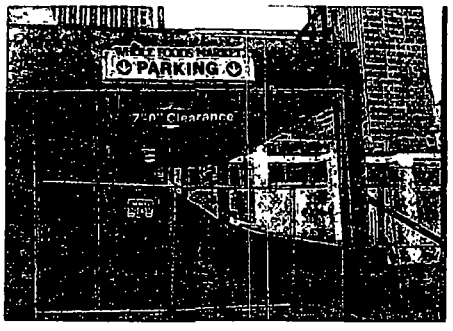

Parking Entrance Elevation
(CLOSER ELEV THAN TOP PHOTO)

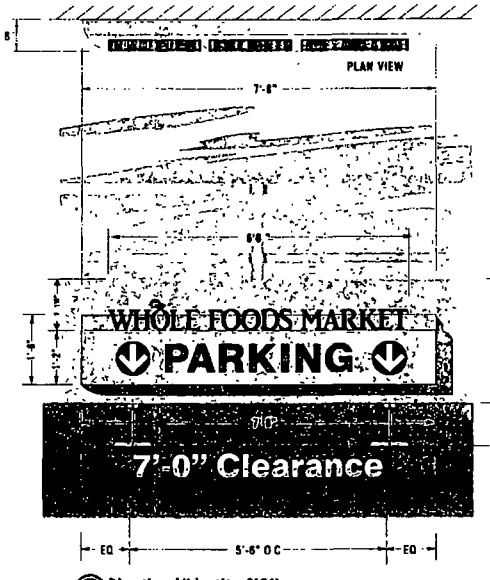

Directional/Identity SIGN
1/2" = 1'-0"

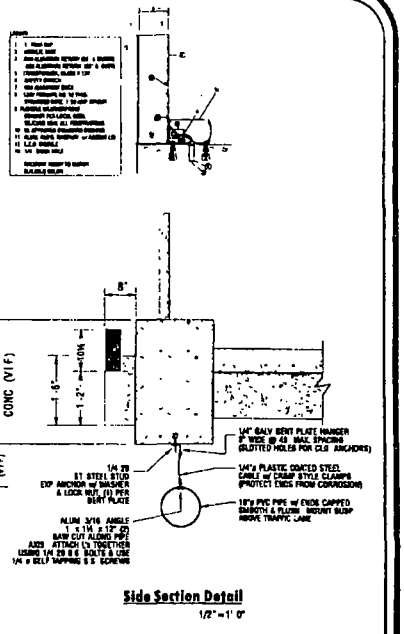

Side Section Detail
1/2" = 1' 0"

"WHOLE FOODS" LETTERS
- CLEAR ACRYLIC FACES w/ 1ST SURFACE 3630-23 GREEN VINYL & 2ND SURFACE WHITE DIFFUSER
- TRIMCAP & RETURNS PAINTED TO MATCH PMS 349 GREEN
- GREEN L.E.D. ILLUMINATION

CLEARANCE BAR
- RE PAINT EXISTING BAR TO MATCH PMS 349 GREEN
- APPLY NEW 1ST SURFACE WHITE VINYL COPY

DOYLE
GENERAL SIGN CONTRACTORS

DATE	REVISION
6.16.14	REVISED PER CUSTOMER NOTES
7.14.14	REVISED PER TP
7.21.14	REVISED PER NEW DRAWING PER TP

CUSTOMER APPROVAL DATE

This design is the original and unpublished work of DOYLE SIGNS, INC. and may not be reproduced, copied or published in any fashion without the expressed written consent from an authorized officer of The Company. The rights to this design may be purchased

CLIENT	WHOLE FOODS MARKET						
ADDRESS	255 E GRAND AVE						
CITY	CHICAGO	STATE	IL	DESIGNER	KM	SALESPERSON	TD
DWG. NO	13976	SCALE	NOTED	DATE	06.19.2014	SHEET NO	7

\\DOYLENAS\Design\2014\WHOLE FOODS\CHICAGO - 200 E GRAND AVE\WHOLE FOODS CHICAGO - 255 E GRAND AVE.cdr

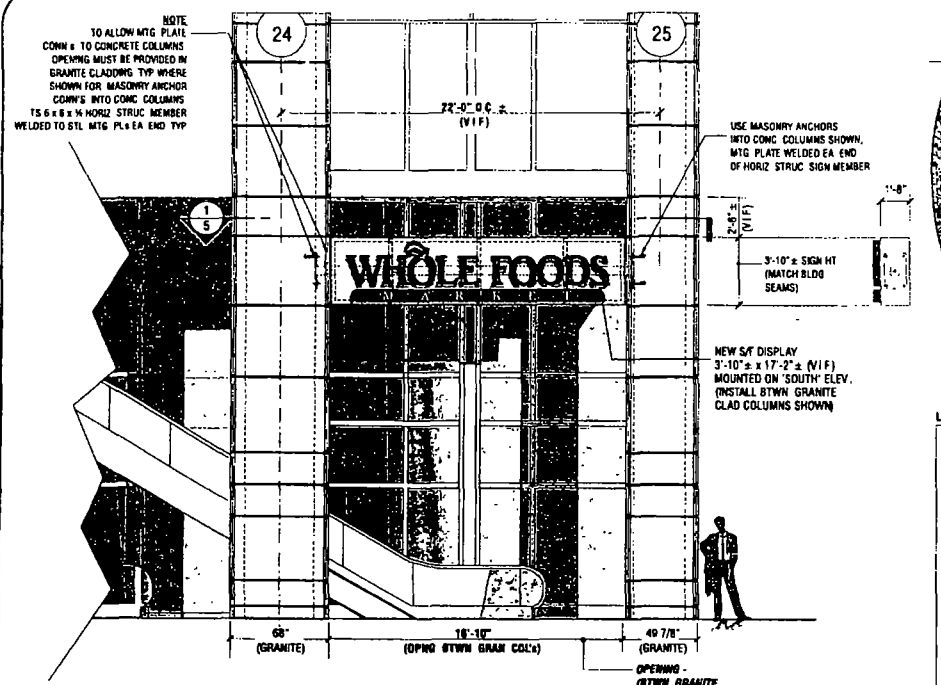

Ⓒ S/F Indiv. Illum'd.Letter Display
3/16"=1'-0"
(South Elev / East End @ Escalator)

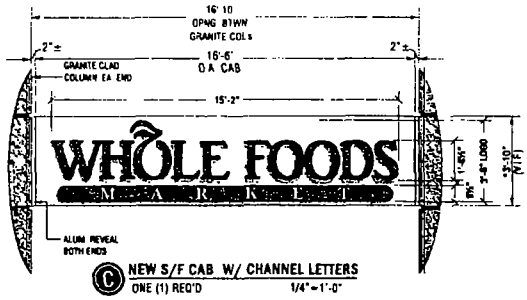

Ⓒ NEW S/F CAB W/ CHANNEL LETTERS
ONE (1) REQ'D 1/4"=1'-0"

LEGEND

1	1" TRIM CAP
2	125 PLEX FACES
3	063 ALUM RETURNS
4	TRANSFORMER, CLASS II 12V
5	080 ALUMINUM BACK
6	MOUNTING ANCHORS
7	120V PRIMARY, No.12 THOI STRANDED WIRE
8	FLEXIBLE, W P, CONDUIT PER LOCAL CODE
9	SAFETY SWITCH, PER LOCAL CODE
10	1/4" DRAIN HOLE
11	L E D MODULE

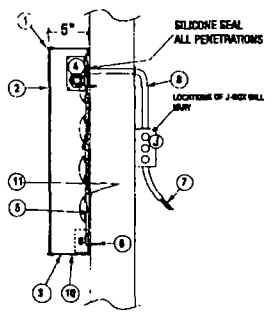

Typical Ind. Channel Letter • Section Detail
NTS

DOYLE
GENERAL SIGN CONTRACTORS

DATE	DESCRIPTION
5.16.14	REVISED PER ELECTRICIAN NOTES
7.16.14	REVISED PER ITS
7.21.14	REMOVED PREVIOUS REVISIONS PER ITS

CUSTOMER APPROVAL DATE

This design is the original and unpublished work of DOYLE SIGNS, INC. and may not be reproduced, copied or exhibited in any fashion without the expressed written consent from an authorized officer of The Company. The rights to this design may be purchased

CLIENT	WHOLE FOODS MARKET						
ADDRESS	255 E GRAND AVE						
CITY	CHICAGO	STATE	IL	DESIGNER	KM	SALESPERSON	TD
DRWG. NO	13978	SCALE	NOTED	DATE	05 16 2014	SHEET NO	6

\\DOYLEMAS\Design\2014\WHOLE FOODS\CHICAGO 200 E GRAND AVE\WHOLE FOODS - CHICAGO 255 E GRAND AVE.cdr

City of Chicago

O2015-554

Office of the City Clerk

Document Tracking Sheet

Meeting Date:	1/21/2015
Sponsor(s):	Reilly (42)
Type:	Ordinance
Title:	Grant(s) of privilege in public way for 70 East Walton Residences -- light fixtures
Committee(s) Assignment:	Committee on Transportation and Public Way

ORDINANCE
70 EAST WALTON RESIDENCES
Acct. No. 394252 - 1
Permit No. 1116022

Be It Ordained by the City Council of the City of Chicago:

SECTION 1. Permission and authority are hereby given and granted to 70 EAST WALTON RESIDENCES, upon the terms and subject to the conditions of this ordinance to maintain and use, as now constructed, six (6) Light Fixture(s) projecting over the public right-of-way adjacent to its premises known as 70 E. Walton St..

Said Light Fixture(s) at E. Walton Street measure(s):
Six (6) at point five (.5) feet in length, point six seven (.67) feet in width and fifteen point five (15.5) feet above grade level.

The location of said privilege shall be as shown on prints kept on file with the Department of Business Affairs and Consumer Protection and the Office of the City Clerk.

Said privilege shall be constructed in accordance with plans and specifications approved by the Department of Transportation (Division of Project Development).

This grant of privilege in the public way shall be subject to the provisions of Section 10-28-015 and all other required provisions of the Municipal Code of Chicago.

The grantee shall pay to the City of Chicago as compensation for the privilege #1116022 herein granted the sum of one hundred ($100.00) per annum in advance.

A 25% penalty will be added for payments received after due date.

The permit holder agrees to hold the City of Chicago harmless for any damage, relocation or replacement costs associated with damage, relocation or removal of private property caused by the City performing work in the public way.

Authority herein given and granted for a period of five (5) years from and after Date of Passage.

Alderman _____

Brendan Reilly 42nd Ward

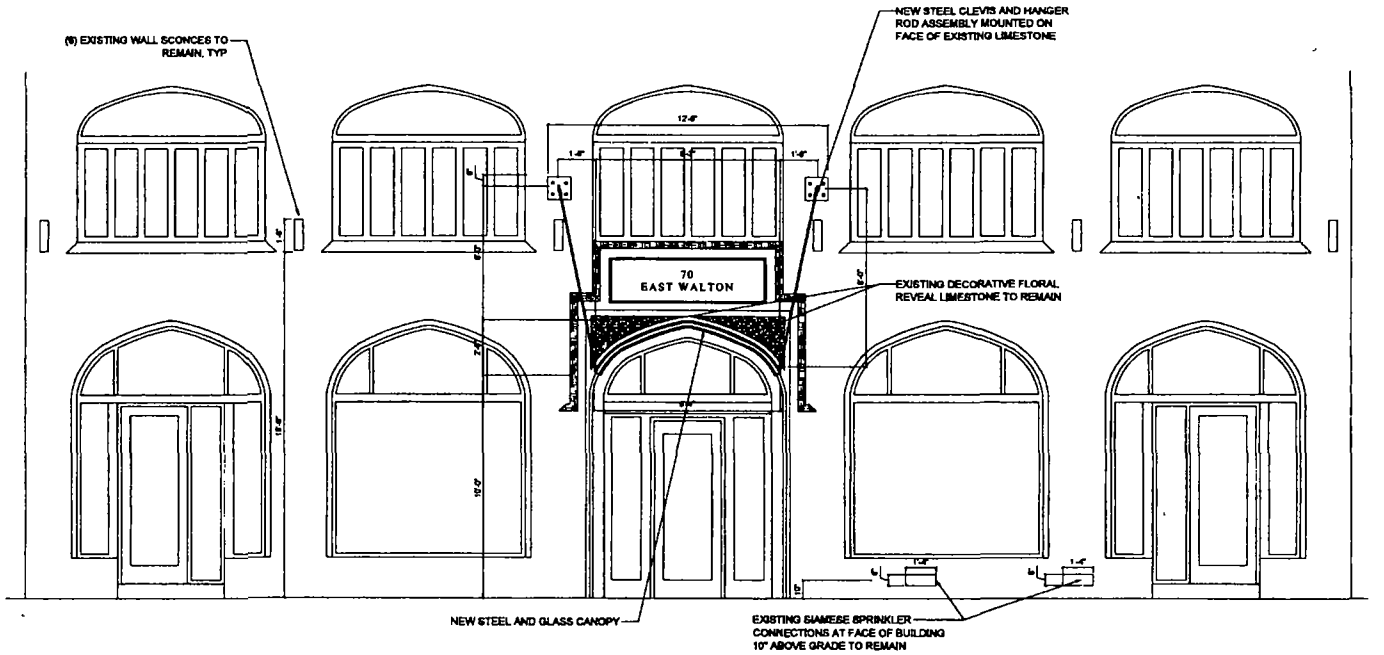

CANOPY FRONT ELEVATION

Scale 1/4"=1'-0"

WRIGHT HEEREMA | ARCHITECTS

70

ENTRANCE REMODEL
70 E WALTON ST, CHICAGO, ILLINOIS

X:\2014\20140310 Franklin Partners - 70 E Walton\Drawings\01 DWG\SA\11\-XX_Dimension Plan
11/13/2014 11:03 AM

City of Chicago

O2015-565

Office of the City Clerk

Document Tracking Sheet

Meeting Date:	1/21/2015
Sponsor(s):	Reilly (42)
Type:	Ordinance
Title:	Grant(s) of privilege in public way for 70 East Walton Residences -- siamese connections
Committee(s) Assignment:	Committee on Transportation and Public Way

ORDINANCE
70 EAST WALTON RESIDENCES
Acct. No. 394252 - 1
Permit No. 1116024

Be It Ordained by the City Council of the City of Chicago:

SECTION 1. Permission and authority are hereby given and granted to 70 EAST WALTON RESIDENCES, upon the terms and subject to the conditions of this ordinance to maintain and use, as now constructed, two (2) Siamese Connection(s) projecting over the public right-of-way adjacent to its premises known as 70 E. Walton St..

Said Siamese Connection(s) at E. Walton Street measure(s):
Two (2) at one point three three (1.33) foot in length, and point nine two (.92) feet in width for a total of two point four five (2.45) square feet.

The location of said privilege shall be as shown on prints kept on file with the Department of Business Affairs and Consumer Protection and the Office of the City Clerk.

Said privilege shall be constructed in accordance with plans and specifications approved by the Department of Transportation (Division of Project Development).

This grant of privilege in the public way shall be subject to the provisions of Section 10-28-015 and all other required provisions of the Municipal Code of Chicago.

The grantee shall pay to the City of Chicago as compensation for the privilege #1116024 herein granted the sum of eight hundred ($800.00) per annum in advance.

A 25% penalty will be added for payments received after due date.

The permit holder agrees to hold the City of Chicago harmless for any damage, relocation or replacement costs associated with damage, relocation or removal of private property caused by the City performing work in the public way.

Authority herein given and granted for a period of five (5) years from and after Date of Passage.

Alderman _____

Brendan Reilly 42nd Ward

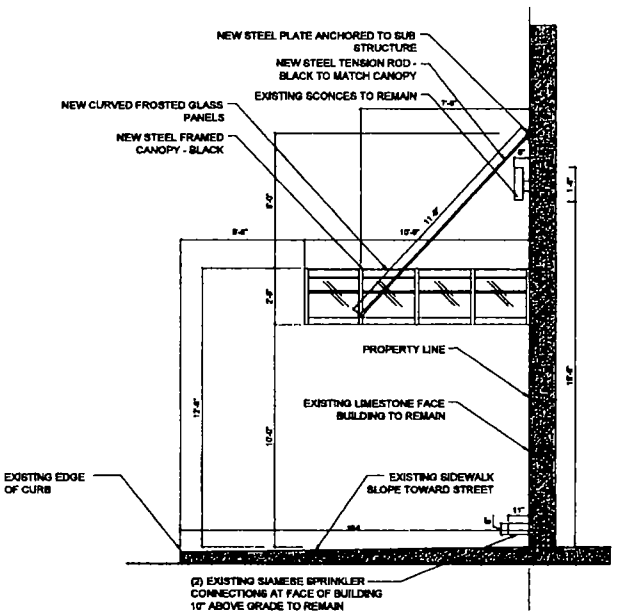

CANOPY SIDE ELEVATION

Scale 1/4"=1'-0"

WRIGHT HEEREMA I ARCHITECTS

70 E. WALTON

ENTRANCE REMODEL
70 E WALTON ST, CHICAGO, ILLINOIS

X:\2014\2014031\0 Franklin Partners - 70 E Walton\Drawings\01 DWG\BA111-XX_Dimension Plan
11/13/2014 11:03 AM

City of Chicago

O2015-574

Office of the City Clerk

Document Tracking Sheet

Meeting Date:	1/21/2015
Sponsor(s):	Reilly (42)
Type:	Ordinance
Title:	Grant(s) of privilege in public way for 70 East Walton Residences -- tree grates
Committee(s) Assignment:	Committee on Transportation and Public Way

ORDINANCE
70 EAST WALTON RESIDENCES
Acct. No. 394252 - 1
Permit No. 1116023

Be It Ordained by the City Council of the City of Chicago:

SECTION 1. Permission and authority are hereby given and granted to 70 EAST WALTON RESIDENCES, upon the terms and subject to the conditions of this ordinance to maintain and use, as now constructed, two (2) Tree Grates(s) on the public right-of-way adjacent to its premises known as 70 E. Walton St..

Said Tree Grates(s) at E. Walton Street measure(s):
Two (2) at five (5) feet in length, and five (5) feet in width for a total of fifty (50) square feet.

The location of said privilege shall be as shown on prints kept on file with the Department of Business Affairs and Consumer Protection and the Office of the City Clerk.

Said privilege shall be constructed in accordance with plans and specifications approved by the Department of Planning and Development and Department of Transportation (Division of Project Development).

This grant of privilege in the public way shall be subject to the provisions of Section 10-28-015 and all other required provisions of the Municipal Code of Chicago.

The grantee shall pay to the City of Chicago as compensation for the privilege #1116023 herein granted the sum of zero ($.00) per annum in advance.

A 25% penalty will be added for payments received after due date.

The permit holder agrees to hold the City of Chicago harmless for any damage, relocation or replacement costs associated with damage, relocation or removal of private property caused by the City performing work in the public way.

Authority herein given and granted for a period of five (5) years from and after Date of Passage.

Alderman _____
Brendan Reilly 42nd Ward

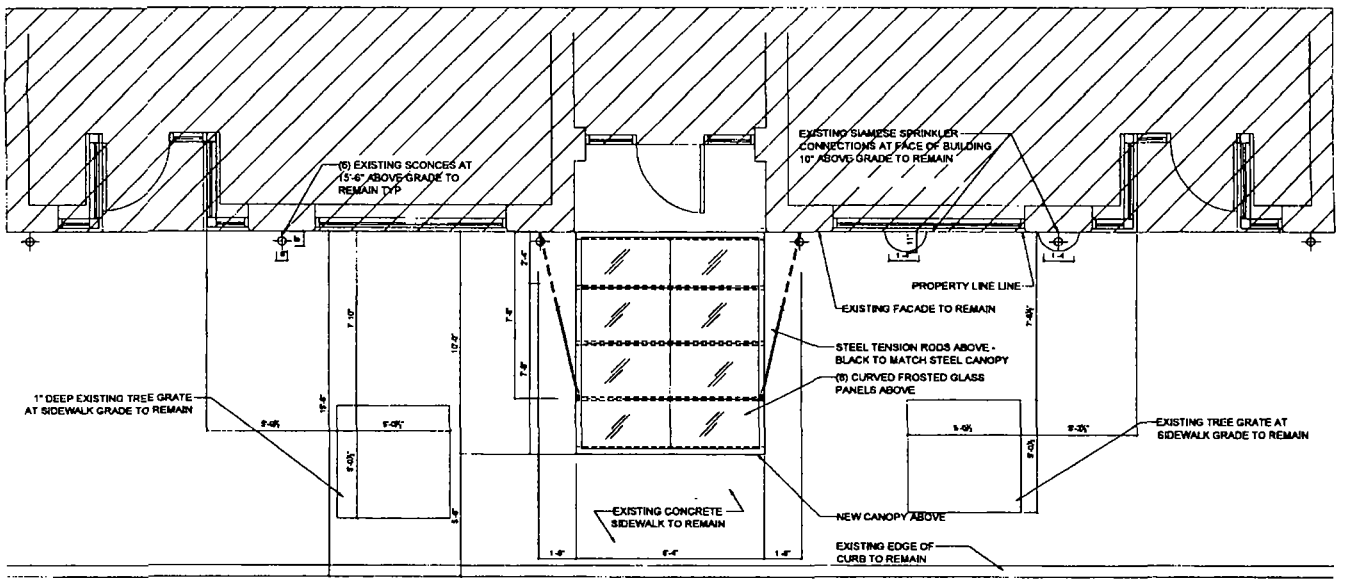

CANOPY PLAN

Scale 1/4"=1'-0"

N

WRIGHT HEEREMA I ARCHITECTS

70 east walton residences

ENTRANCE REMODEL
70 E WALTON ST, CHICAGO, ILLINOIS

11/13/2014 11:03 AM X:\2014\20140310 Franklin Partners - 70 E Walton\Drawings\01 DWGS\A111-XX_Dimension Plan

City of Chicago

O2015-604

Office of the City Clerk

Document Tracking Sheet

Meeting Date:	1/21/2015
Sponsor(s):	Reilly (42)
Type:	Ordinance
Title:	Grant(s) of privilege in public way for 227 Monroe Street, Inc.
Committee(s) Assignment:	Committee on Transportation and Public Way

ORDINANCE
227 MONROE STREET, INC
Acct. No. 287092 - 1
Permit No. 1116363

Be It Ordained by the City Council of the City of Chicago:

SECTION 1. Permission and authority are hereby given and granted to 227 MONROE STREET, INC, upon the terms and subject to the conditions of this ordinance to construct, install, maintain and use twenty-five (25) Light Fixture(s) projecting over the public right-of-way adjacent to its premises known as 227 W. Monroe St..

Said Light Fixture(s) at W Monroe St measure(s):
Twenty-five (25) at thirty-two (32) feet in length, thirty-two (32) feet in width and thirty-two (32) feet above grade level.

The location of said privilege shall be as shown on prints kept on file with the Department of Business Affairs and Consumer Protection and the Office of the City Clerk.

Said privilege shall be constructed in accordance with plans and specifications approved by the Department of Transportation (Division of Project Development).

This grant of privilege in the public way shall be subject to the provisions of Section 10-28-015 and all other required provisions of the Municipal Code of Chicago.

The grantee shall pay to the City of Chicago as compensation for the privilege #1116363 herein granted the sum of one hundred seventy-five ($175.00) per annum in advance.

A 25% penalty will be added for payments received after due date.

The permit holder agrees to hold the City of Chicago harmless for any damage, relocation or replacement costs associated with damage, relocation or removal of private property caused by the City performing work in the public way.

Authority herein given and granted for a period of five (5) years from and after Date of Passage.

Alderman _____

Brendan Reilly 42nd Ward

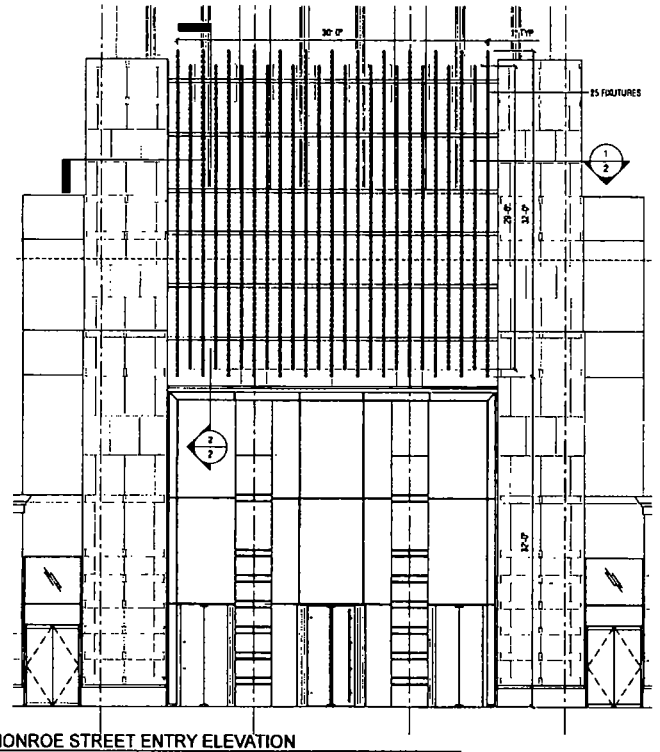

2 MONROE STREET ENTRY ELEVATION
NTS

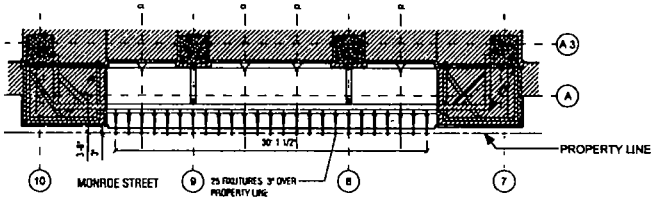

1 MONROE STREET ENTRY PLAN
NTS

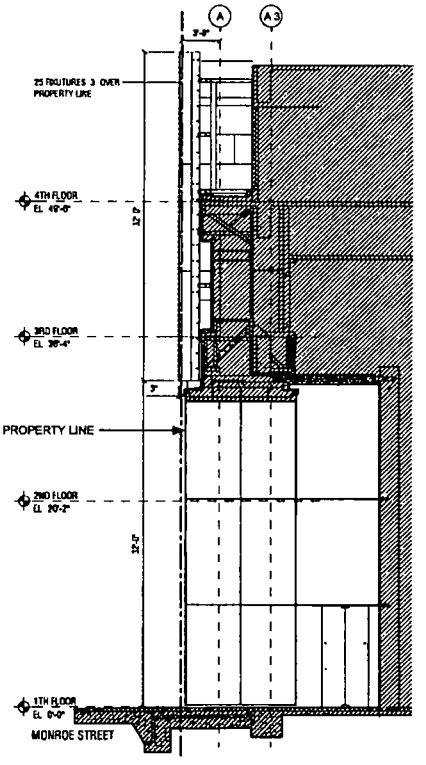

3 MONROE STREET ENTRY SECTION
NTS

THE FRANKLIN LOBBY RENOVATION

DRAFT

OWNER	227 MONROE, LLC C/O TISHMAN SPEYER 525 W MONROE CHICAGO, IL 60661
ARCHITECT	KRUECK+SECTON ARCHITECTS 221 W ERIE ST CHICAGO, IL 60654

DATE	TITLE	SHEET NO
12/2014	227 MONROE STREET ENTRY	2

City of Chicago

O2015-611

Office of the City Clerk

Document Tracking Sheet

Meeting Date:	1/21/2015
Sponsor(s):	Reilly (42)
Type:	Ordinance
Title:	Grant(s) of privilege in public way for 227 Monroe Street LLC
Committee(s) Assignment:	Committee on Transportation and Public Way

ORDINANCE
227 MONROE STREET LLC
Acct. No. 287092 - 2
Permit No. 1116364

Be It Ordained by the City Council of the City of Chicago:

SECTION 1. Permission and authority are hereby given and granted to 227 MONROE STREET LLC, upon the terms and subject to the conditions of this ordinance to construct, install, maintain and use nineteen (19) Light Fixture(s) projecting over the public right-of-way adjacent to its premises known as 222 W. Adams St..

Said Light Fixture(s) at W ADAMS ST measure(s):
Nineteen (19) at twenty-four point six seven (24.67) feet in length, sixteen point eight seven (16.87) feet in width and twenty-nine (29) feet above grade level.

The location of said privilege shall be as shown on prints kept on file with the Department of Business Affairs and Consumer Protection and the Office of the City Clerk.

Said privilege shall be constructed in accordance with plans and specifications approved by the Department of Transportation (Division of Project Development).

This grant of privilege in the public way shall be subject to the provisions of Section 10-28-015 and all other required provisions of the Municipal Code of Chicago.

The grantee shall pay to the City of Chicago as compensation for the privilege #1116364 herein granted the sum of one hundred sixty-five ($165.00) per annum in advance.

A 25% penalty will be added for payments received after due date.

The permit holder agrees to hold the City of Chicago harmless for any damage, relocation or replacement costs associated with damage, relocation or removal of private property caused by the City performing work in the public way.

Authority herein given and granted for a period of five (5) years from and after Date of Passage.

Alderman _____

Brendan Reilly 42nd Ward

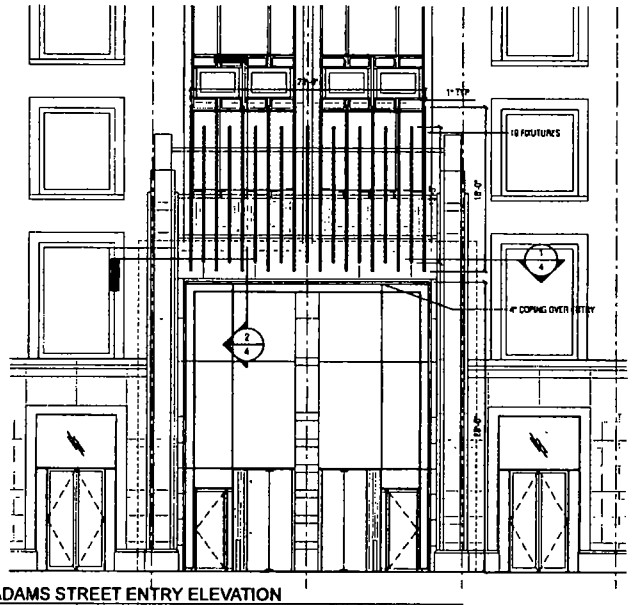

2 ADAMS STREET ENTRY ELEVATION
NTS

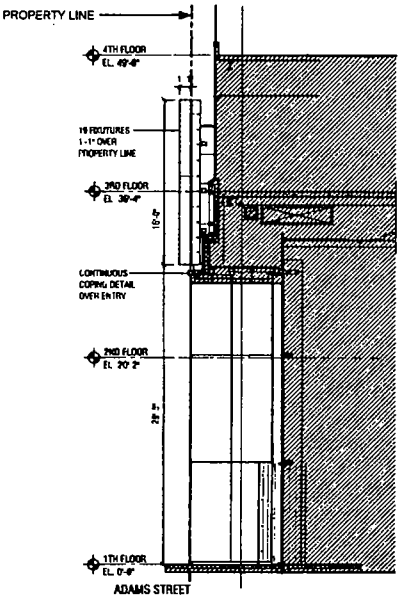

3 ADAMS STREET ENTRY SECTION
NTS

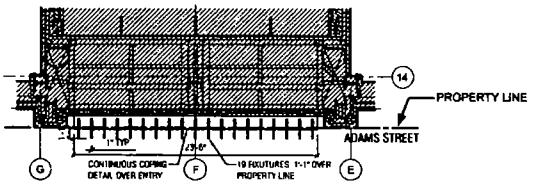

1 ADAMS STREET ENTRY PLAN
NTS

THE FRANKLIN LOBBY RENOVATION

DRAFT

OWNER	227 MONROE, LLC C/O TISHMAN SPEYER 525 W MONROE CHICAGO, IL 60661
ARCHITECT	KRUECK+SECTON ARCHITECTS 221 W ERIE ST CHICAGO, IL 60654

DATE	TITLE	SHEET NO
12/2014	222 ADAMS STREET ENRTY	4

City of Chicago

O2015-633

Office of the City Clerk

Document Tracking Sheet

Meeting Date:	1/21/2015
Sponsor(s):	Reilly (42)
Type:	Ordinance
Title:	Grant(s) of privilege in public way for 340 On The Park Condominium Association
Committee(s) Assignment:	Committee on Transportation and Public Way

ORDINANCE
340 ON THE PARK CONDOMINIUM ASSOCIATION
Acct. No. 285255 - 1
Permit No. 1116431

Be It Ordained by the City Council of the City of Chicago:

SECTION 1. Permission and authority are hereby given and granted to 340 ON THE PARK CONDOMINIUM ASSOCIATION, upon the terms and subject to the conditions of this ordinance to maintain and use, as now constructed, six (6) Planter(s) on the public right-of-way for beautification purposes adjacent to its premises known as 340 E. Randolph St..

Said Planter(s) at UPPER RANDOLPH measure(s):
Six (6) at twenty-one (21) feet in length, and ten (10) feet in width for a total of one thousand two hundred sixty (1260) square feet.

Grantee must allow the required clear and unobstructed space for pedestrian passage at all times per rules and regulations approved by the Department of Transportation.

The location of said privilege shall be as shown on prints kept on file with the Department of Business Affairs and Consumer Protection and the Office of the City Clerk.

Said privilege shall be constructed in accordance with plans and specifications approved by the Department of Planning and Development and Department of Transportation (Division of Project Development).

This grant of privilege in the public way shall be subject to the provisions of Section 10-28-015 and all other required provisions of the Municipal Code of Chicago.

The grantee shall pay to the City of Chicago as compensation for the privilege #1116431 herein granted the sum of zero ($.00) per annum in advance.

A 25% penalty will be added for payments received after due date.

The permit holder agrees to hold the City of Chicago harmless for any damage, relocation or replacement costs associated with damage, relocation or removal of private property caused by the City performing work in the public way.

Authority herein given and granted for a period of five (5) years from and after 12/01/2014.

Alderman _____

Brendan Reilly 42nd Ward

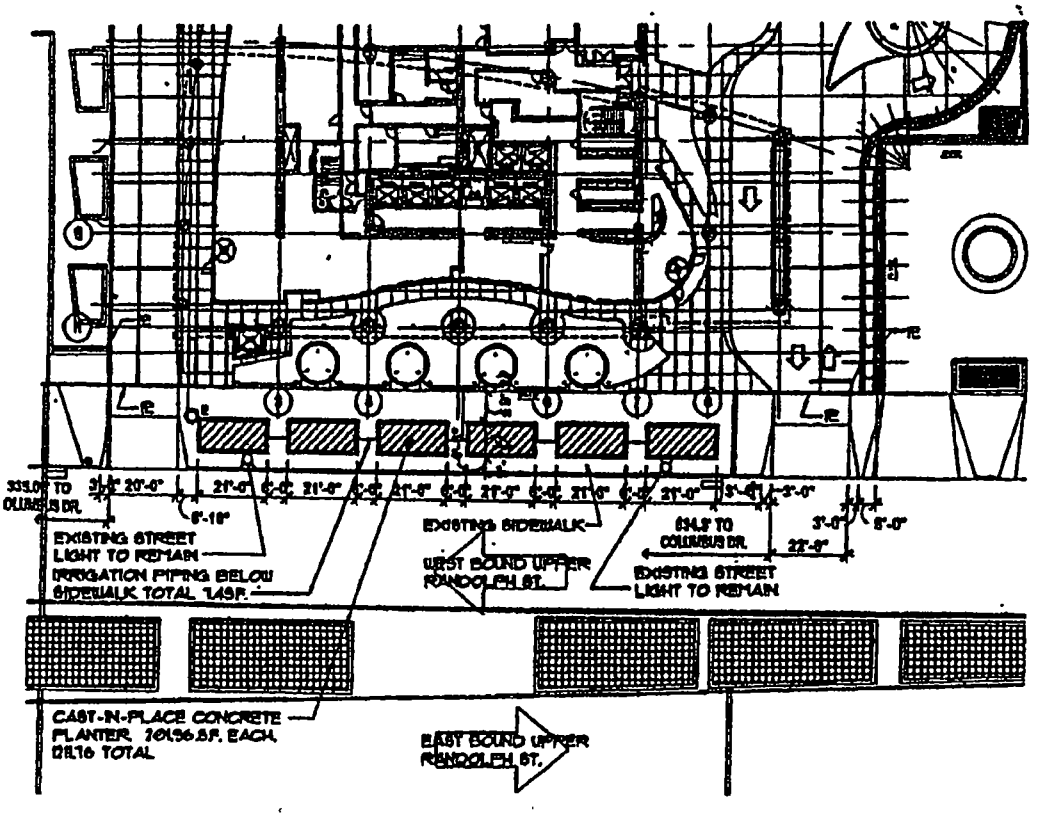

SCB

PUBLIC WAY IMPROVEMENTS @ UPPER RANDOLPH
340 EAST RANDOLPH ST.
340 EAST RANDOLPH LLC

11.17.2004

4

City of Chicago

O2015-640

Office of the City Clerk

Document Tracking Sheet

Meeting Date:	1/21/2015
Sponsor(s):	Reilly (42)
Type:	Ordinance
Title:	Grant(s) of privilege in public way for 372 W. Ontario Ltd. Partnership
Committee(s) Assignment:	Committee on Transportation and Public Way

ORDINANCE
372 W. ONTARIO LTD. PARTNERSHIP
Acct. No. 88131 - 1
Permit No. 1116235

Be It Ordained by the City Council of the City of Chicago:

SECTION 1. Permission and authority are hereby given and granted to 372 W. ONTARIO LTD. PARTNERSHIP, upon the terms and subject to the conditions of this ordinance to maintain and use, as now constructed, four (4) Banner(s) projecting over the public right-of-way adjacent to its premises known as 372 W. Ontario St..

Said Banner(s) at W. Ontario Street measure(s):
Four (4) at eight (8) feet in length, and one point six seven (1.67) foot in width for a total of fifty-three point four four (53.44) square feet.

The location of said privilege shall be as shown on prints kept on file with the Department of Business Affairs and Consumer Protection and the Office of the City Clerk.

Said privilege shall be constructed in accordance with plans and specifications approved by the Zoning Department - Signs.

This grant of privilege in the public way shall be subject to the provisions of Section 10-28-015 and all other required provisions of the Municipal Code of Chicago.

The grantee shall pay to the City of Chicago as compensation for the privilege #1116235 herein granted the sum of one hundred seventy-five ($175.00) per annum in advance.

A 25% penalty will be added for payments received after due date.

The permit holder agrees to hold the City of Chicago harmless for any damage, relocation or replacement costs associated with damage, relocation or removal of private property caused by the City performing work in the public way.

Authority herein given and granted for a period of five (5) years from and after 12/16/2014.

Alderman _____

Brendan Reilly 42nd Ward

urban innovations
urban innovations

City of Chicago

O2015-643

Office of the City Clerk

Document Tracking Sheet

Meeting Date:	1/21/2015
Sponsor(s):	Reilly (42)
Type:	Ordinance
Title:	Grant(s) of privilege in public way for 565 West Quincy Condominium Association
Committee(s) Assignment:	Committee on Transportation and Public Way

ORDINANCE
565 WEST QUINCY CONDOMINIUM ASSOCIATION
Acct. No. 311959 - 1
Permit No. 1116376

Be It Ordained by the City Council of the City of Chicago:

SECTION 1. Permission and authority are hereby given and granted to 565 WEST QUINCY CONDOMINIUM ASSOCIATION, upon the terms and subject to the conditions of this ordinance to maintain and use, as now constructed, one (1) Planter(s) on the public right-of-way for beautification purposes adjacent to its premises known as 565 W. Quincy St..

Said Planter(s) at W. Quincy Street measure(s):
One (1) at thirteen (13) feet in length, and five (5) feet in width for a total of sixty-five (65) square feet.

Grantee must allow the required clear and unobstructed space for pedestrian passage at all times per rules and regulations approved by the Department of Transportation.

The location of said privilege shall be as shown on prints kept on file with the Department of Business Affairs and Consumer Protection and the Office of the City Clerk.

Said privilege shall be constructed in accordance with plans and specifications approved by the Department of Planning and Development and Department of Transportation (Division of Project Development).

This grant of privilege in the public way shall be subject to the provisions of Section 10-28-015 and all other required provisions of the Municipal Code of Chicago.

The grantee shall pay to the City of Chicago as compensation for the privilege #1116376 herein granted the sum of zero ($.00) per annum in advance.

A 25% penalty will be added for payments received after due date.

The permit holder agrees to hold the City of Chicago harmless for any damage, relocation or replacement costs associated with damage, relocation or removal of private property caused by the City performing work in the public way.

Authority herein given and granted for a period of five (5) years from and after 03/18/2014.

Alderman _____

Brendan Reilly 42nd Ward

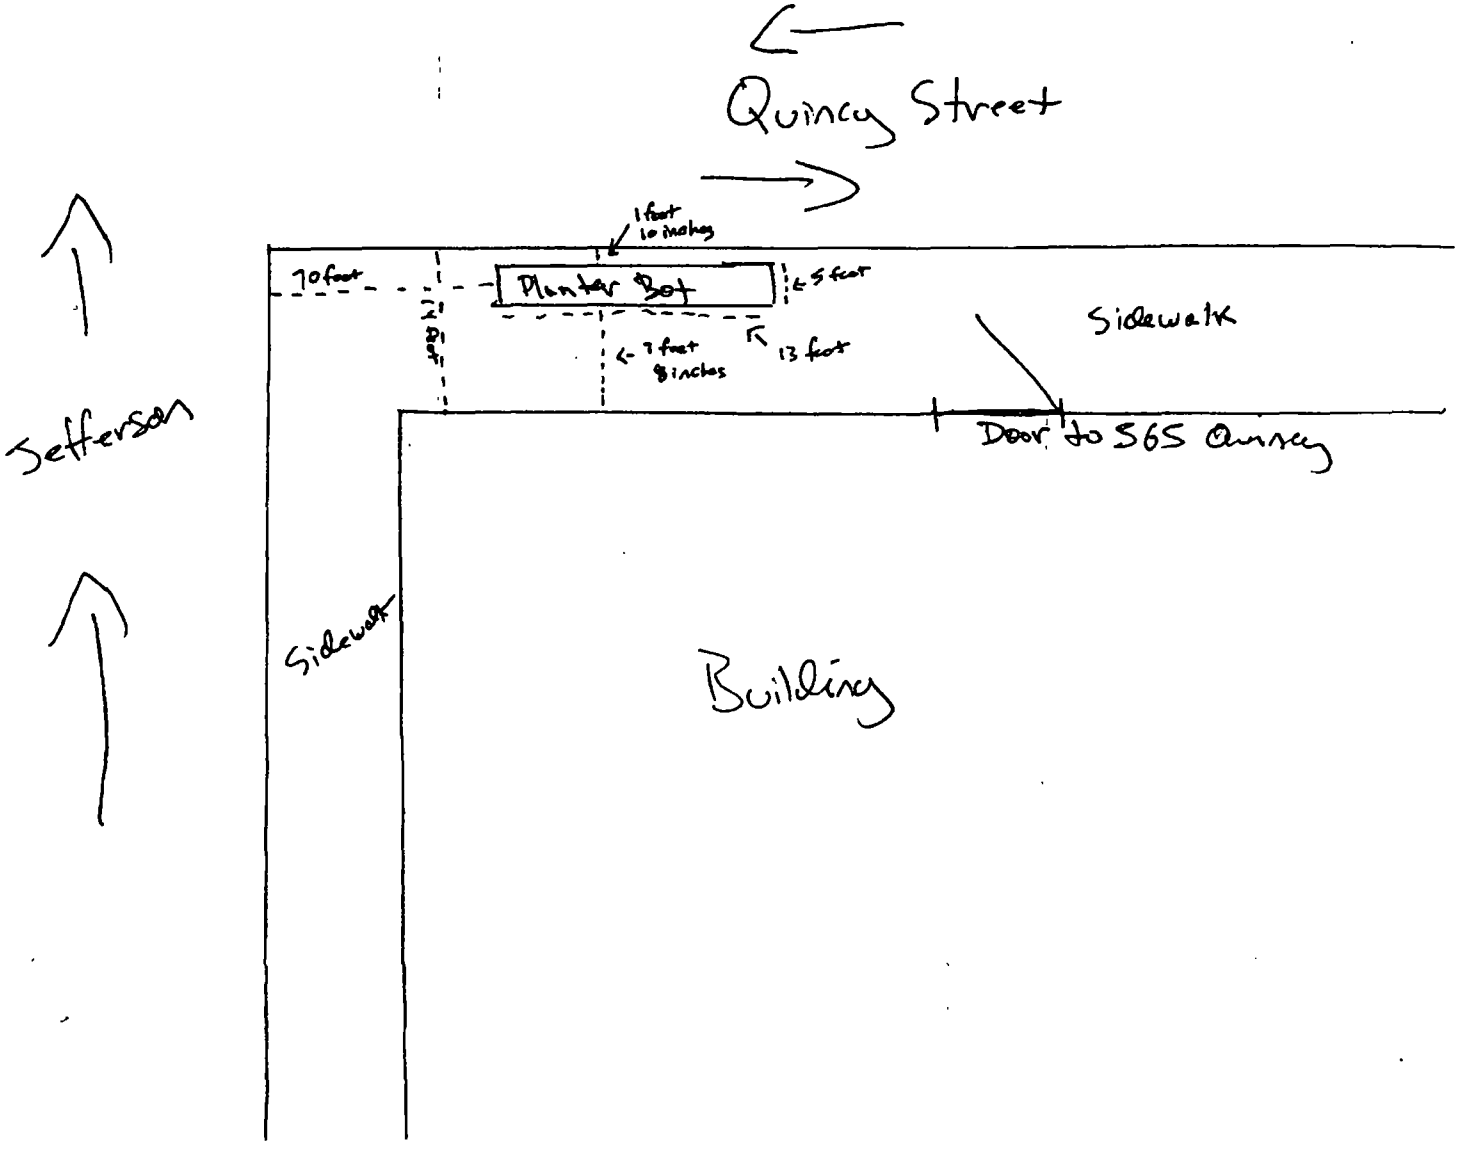
Quincy Street
1 foot to make
70 foot
Planter Box
5 foot
21 feet
7 feet 8 inches
13 feet
Sidewalk
Door to 565 Quincy
Jefferson
Sidewalk
Building

City of Chicago

O2015-327

Office of the City Clerk

Document Tracking Sheet

Meeting Date:	1/21/2015
Sponsor(s):	Smith (43)
Type:	Ordinance
Title:	Grant(s) of privilege in public way for Walgreens No. 15992
Committee(s) Assignment:	Committee on Transportation and Public Way

ORDINANCE
WALGREENS #15992
Acct. No. 147 - 137
Permit No. 1115607

Be It Ordained by the City Council of the City of Chicago:

SECTION 1. Permission and authority are hereby given and granted to WALGREENS #15992, upon the terms and subject to the conditions of this ordinance to maintain and use one (1) sign(s) projecting over the public right-of-way attached to its premises known as 2500 N. Clark St..

Said sign structure(s) measures as follows; along N. Clark:
One (1) at eighteen (18) feet in length, six point one nine (6.19) feet in height and fifteen (15) feet above grade level.

The location of said privilege shall be as shown on prints kept on file with the Department of Business Affairs and Consumer Protection and the Office of the City Clerk.

Said privilege shall be constructed in accordance with plans and specifications approved by the Department of Transportation (Division of Project Development) and Zoning Department - Signs.

This grant of privilege in the public way shall be subject to the provisions of Section 10-28-015 and all other required provisions of the Municipal Code of Chicago.

The grantee shall pay to the City of Chicago as compensation for the privilege #1115607 herein granted the sum of three hundred ($300.00) per annum in advance.

A 25% penalty will be added for payments received after due date.

The permit holder agrees to hold the City of Chicago harmless for any damage, relocation or replacement costs associated with damage, relocation or removal of private property caused by the City performing work in the public way.

Authority herein given and granted for a period of five (5) years from and after Date of Passage.

Alderman _____

Michele Smith 43rd Ward

Walgreens — *3M Flexible Substrate Replacement Faces ONLY for D/F Pylon*

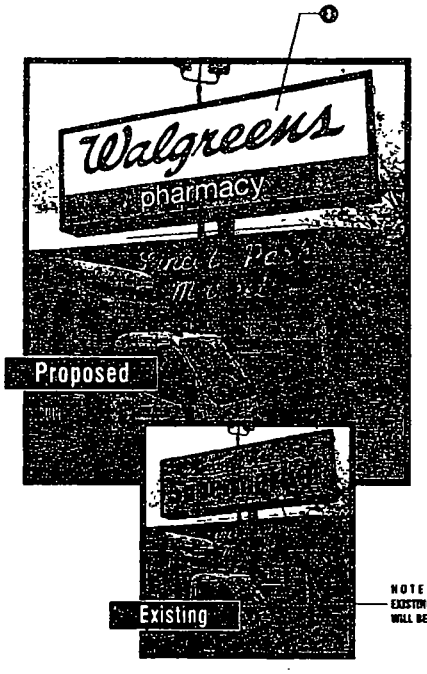

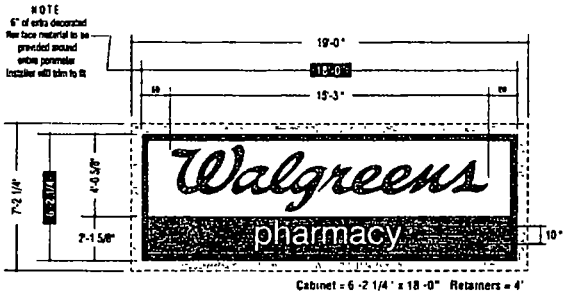

Face Layout/Dimensions 1/4" = 1'-0"

NEW 3-DE SCRIPT

Rep laces ONLY for Existing D/F Pylon Cabinet

GENERAL SPECIFICATIONS

3 **Walgreens I D FACES** will be 3M Flexible Substrate decorated on 1st surface w/ 3M translucent vinyls as noted in Color Schedule

3M vinyls
- 3M #3730-53L Cardinal RED
- 3M #3630-8057 BLUE (matches PMS #542C)
- WHITE

Kieffer & CO., INC.

© 2013 KIEFFER & CO., INC

CUSTOMER Walgreens
LOCATION Store #15992 - Chicago, IL
SALESMAN A. Feldman
DESIGNER LMK
DATE 10/30/13

Artwork
Design
Survey

c UL us LISTED

COMPANION FILES

PRODUCTION PROCESSING

Cutter Info #
Job #
cc
003
CR3
CR4

REVISIONS | INITIALS | DATE
Dwg number to B655065 from B655064 | LMK | 6/5/14

B65506B

Store #15992 - Chicago, IL

Department of Business Affairs and Consumer Protection
Small Business Center - Public Way Use Unit
City Hall - 121 N LaSalle Street, Room 800 • Chicago, IL 60602
(312)-74-GOBIZ (312-744-6249) • (312) 744-1944 (TTY)
http://www.cityofchicago.org/bacp

01/21/2015

Alderman **Michele Smith**
Ward # **43**
City of Chicago
City Hall, Room **300**
121 North LaSalle Street
Chicago, Illinois 60602

Re: An ordinance to use and maintain a portion of the public right-of-way for **one (1) sign(s)** for **WALGREENS #15992**, adjacent to the premises known as **2500 N. Clark St.**.

Dear Alderman **Michele Smith**:

The applicant referenced above has requested the use of the public right-of-way for a **sign(s)**. An ordinance has been prepared by the Department of Business Affairs and Consumer Protection – Small Business Center - Public Way Use Unit for presentation to the City Council. Because this request was made for properties located in your ward, as approved by you as per the attached, I respectfully request that you introduce the attached ordinance at the next City Council meeting.

If you have any questions regarding this ordinance, please contact Anthony Bertuca at (312) 744-5506.

Department of Business Affairs and Consumer Protection

City of Chicago

O2015-333

Office of the City Clerk

Document Tracking Sheet

Meeting Date:	1/21/2015
Sponsor(s):	Smith (43)
Type:	Ordinance
Title:	Grant(s) of privilege in public way for Whole Foods Market
Committee(s) Assignment:	Committee on Transportation and Public Way

ORDINANCE
Whole Foods Market
Acct. No. 86298 - 39
Permit No. 1115908

Be It Ordained by the City Council of the City of Chicago:

SECTION 1. Permission and authority are hereby given and granted to Whole Foods Market, upon the terms and subject to the conditions of this ordinance to maintain and use three (3) sign(s) projecting over the public right-of-way attached to its premises known as 959 W. Fullerton Ave..

Said sign structure(s) measures as follows; along Sheffield:
One (1) at four point one two (4.12) feet in length, three (3) feet in height and fifteen (15) feet above grade level.

Said sign structure(s) measures as follows; along Fullerton:
One (1) at four point one two (4.12) feet in length, three (3) feet in height and fifteen (15) feet above grade level.

Said sign structure(s) measures as follows; along Sheffield/Fullerton:
One (1) at eight point two five (8.25) feet in length, six (6) feet in height and fifteen (15) feet above grade level.

The location of said privilege shall be as shown on prints kept on file with the Department of Business Affairs and Consumer Protection and the Office of the City Clerk.

Said privilege shall be constructed in accordance with plans and specifications approved by the Department of Transportation (Division of Project Development) and Zoning Department - Signs.

This grant of privilege in the public way shall be subject to the provisions of Section 10-28-015 and all other required provisions of the Municipal Code of Chicago.

The grantee shall pay to the City of Chicago as compensation for the privilege #1115908 herein granted the sum of four hundred seventy-five ($475.00) per annum in advance.

A 25% penalty will be added for payments received after due date.

The permit holder agrees to hold the City of Chicago harmless for any damage, relocation or replacement costs associated with damage, relocation or removal of private property caused by the City performing work in the public way.

Authority herein given and granted for a period of five (5) years from and after Date of Passage.

Alderman _____

Michele Smith 43rd Ward

(A) TWO(2) SETS OF PLEX-FACE, INTERNALLY ILLUMINATED CHANNEL LTRS.

SCALE: ½"=1'

- CLEAR ACRYLIC FACES
- FIRST SURFACE 3M 3630-26 GREEN VINYL OVERLAY & 2nd SURFACE WHITE DIFFUSER
- TRIMCAP TO MATCH PMS 349 C
- RETURNS PAINTED TO MATCH PMS 349 C
- GREEN L.E.D. ILLUMINATION
- MOUNTED FLUSH TO BUILDING FASCIA

LEGEND

1	1" TRIM CAP
2	125 PLEX FACES
3	.063 ALUM. RETURNS
4	TRANSFORMER, CLASS II 12V.
5	.050 ALUMINUM BACK
6	MOUNTING ANCHORS
7	120V PRIMARY, No.12 THW STRANDED WIRE
8	FLEXIBLE, W.P., CONDUIT PER LOCAL CODE
9	SAFETY SWITCH, PER LOCAL CODE
10	1/4" DRAIN HOLE
11	L.E.D MODULE

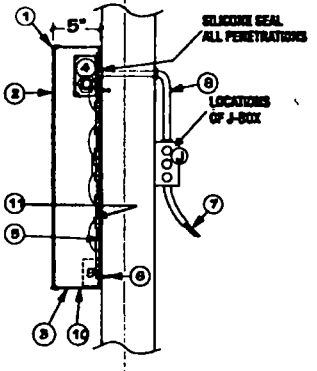

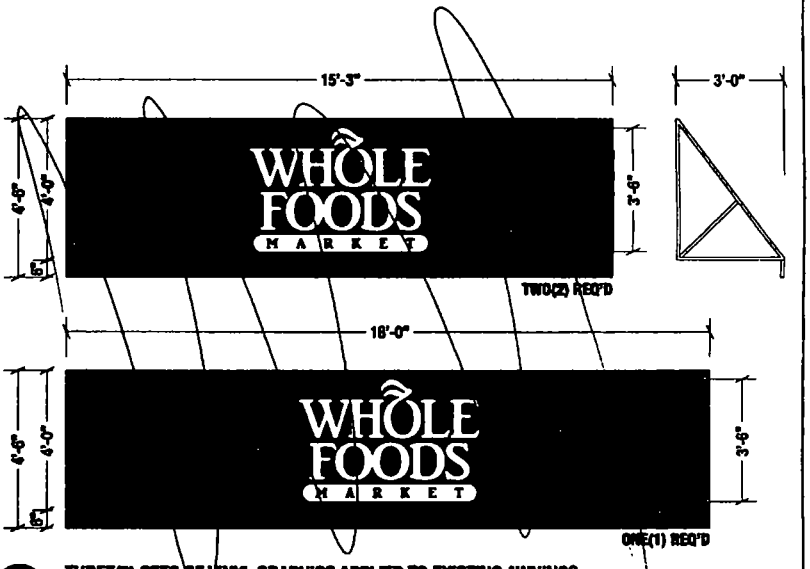

(B) THREE(3) SETS OF VINYL GRAPHICS APPLIED TO EXISTING AWNINGS

SCALE: ¼"=1'

DOYLE
GENERAL SIGN CONTRACTORS

CLIENT	WHOLE FOODS MARKET
ADDRESS	238 W FULLERTON
CITY	CHICAGO
STATE	JST
SALESPERSON	JST
SHEET NO.	1

Ⓒ ONE(1) SETS OF PLEX-FACE, INTERNALLY ILLUMINATED CHANNEL LTRS.

SCALE: ½"=1'

- CLEAR ACRYLIC FACES
- FIRST SURFACE 3M 3630-26 GREEN VINYL OVERLAY & 2nd SURFACE WHITE DIFFUSER
- TRIMCAP TO MATCH PMS 349 C
- RETURNS PAINTED TO MATCH PMS 349 C
- GREEN L.E.D. ILLUMINATION
- RACEWAY MOUNTED ON TOP OF EXISTING CANOPY OVER ENTRANCE

LEGEND

1	1" TRIM CAP
2	ACRYLIC FACE
3	.040 ALUMINUM RETURN (35" & UNDER) .063 ALUMINUM RETURN (36" & OVER)
5	TRANSFORMER, CLASS II 12V
6	SAFETY SWITCH
7	.090 ALUMINUM BACK
8	120V PRIMARY, NO. 12 THHN STRANDED WIRE, 1-20 AMP CIRCUIT
9	FLEXIBLE WEATHERPROOF CONDUIT PER LOCAL CODE SILICONE SEAL ALL PENETRATIONS
10	UL APPROVED STANDARD BUSHING
11	ALUM. FAB'D. RACEWAY w/ ACCESS LID
12	L.E.D. MODULE
13	1/4" DRAIN HOLE
	• RACEWAY FINISH TO MATCH BUILDING COLOR

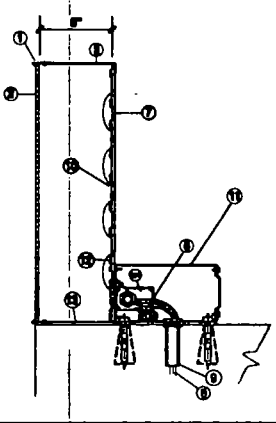

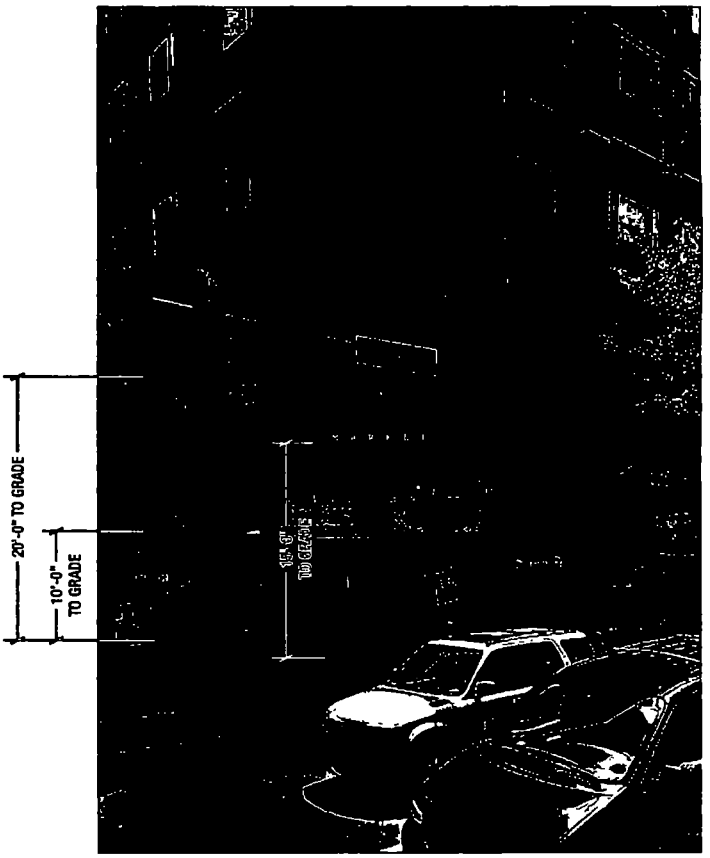

CORNER ELEVATION @ FULLERTON & SHEFFIELD

SCALE: 3/32" = 1'

DOYLE
GENERAL SIGN CONTRACTORS

CLIENT	WHOLE FOODS MARKET
ADDRESS	950 W FULLERTON
CITY	CHICAGO STATE JST DESIGNER JOH SALESPERSON JST
DRWG. NO.	13977 SCALE NOTED DATE 05.30.2014 SHEET NO. 4

Department of Business Affairs and Consumer Protection
Small Business Center - Public Way Use Unit
City Hall - 121 N. LaSalle Street, Room 800 • Chicago, IL 60602
312-74-GOBIZ / 312-744-6249 • (312) 744-1944 (TTY)
http://www.cityofchicago.org/bacp

01/21/2015

Alderman **Michele Smith**
Ward # **43**
City of Chicago
City Hall, Room **300**
121 North LaSalle Street
Chicago, Illinois 60602

Re: An ordinance to use and maintain a portion of the public right-of-way for **three (3) sign(s)** for **Whole Foods Market**, adjacent to the premises known as **959 W. Fullerton Ave.**.

Dear Alderman **Michele Smith**:

The applicant referenced above has requested the use of the public right-of-way for a **sign(s)**. An ordinance has been prepared by the Department of Business Affairs and Consumer Protection – Small Business Center - Public Way Use Unit for presentation to the City Council. Because this request was made for properties located in your ward, as approved by you as per the attached, I respectfully request that you introduce the attached ordinance at the next City Council meeting.

If you have any questions regarding this ordinance, please contact Anthony Bertuca at (312) 744-5506.

Department of Business Affairs and Consumer Protection

City of Chicago

O2015-336

Office of the City Clerk

Document Tracking Sheet

Meeting Date:	1/21/2015
Sponsor(s):	Smith (43)
Type:	Ordinance
Title:	Grant(s) of privilege in public way for 959 W Webster LLC
Committee(s) Assignment:	Committee on Transportation and Public Way

ORDINANCE
959 W Webster LLC
Acct. No. 345820 - 1
Permit No. 1116228

Be It Ordained by the City Council of the City of Chicago:

SECTION 1. Permission and authority are hereby given and granted to 959 W Webster LLC, upon the terms and subject to the conditions of this ordinance to maintain and use, as now constructed, one (1) Step(s) on the public right-of-way adjacent to its premises known as 959 W. Webster Ave..

Said Step(s) at W. Webster Avenue measure(s):
One (1) at five point five eight (5.58) feet in length, and two (2) feet in width for a total of eleven point one six (11.16) square feet.

The location of said privilege shall be as shown on prints kept on file with the Department of Business Affairs and Consumer Protection and the Office of the City Clerk.

Said privilege shall be constructed in accordance with plans and specifications approved by the Department of Transportation (Division of Project Development).

This grant of privilege in the public way shall be subject to the provisions of Section 10-28-015 and all other required provisions of the Municipal Code of Chicago.

The grantee shall pay to the City of Chicago as compensation for the privilege #1116228 herein granted the sum of four hundred ($400.00) per annum in advance.

A 25% penalty will be added for payments received after due date.

The permit holder agrees to hold the City of Chicago harmless for any damage, relocation or replacement costs associated with damage, relocation or removal of private property caused by the City performing work in the public way.

Authority herein given and granted for a period of five (5) years from and after Date of Passage.

Alderman _____

Michele Smith 43rd Ward

959 WEST WEBSTER CHICAGO, IL 60614

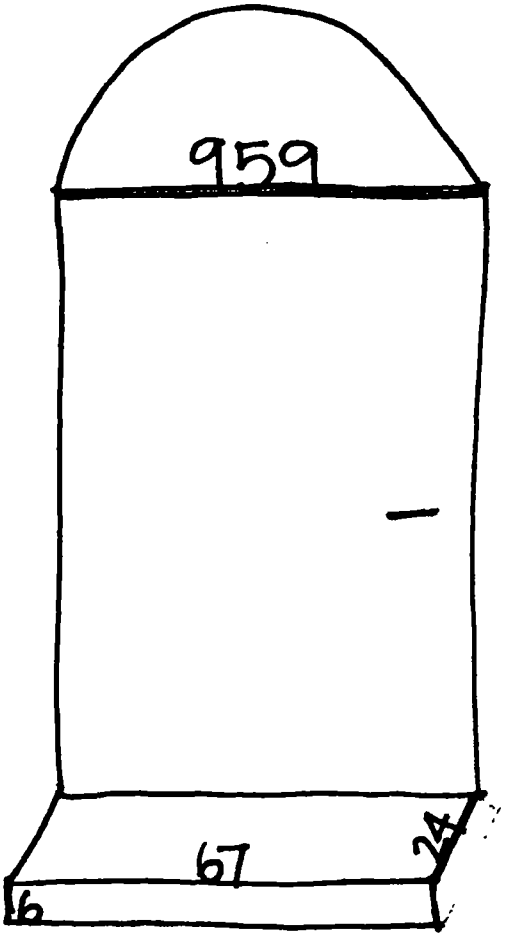

Department of Business Affairs and Consumer Protection
Small Business Center - Public Way Use Unit
City Hall - 121 N. LaSalle Street, Room 800 • Chicago, IL 60602
312-74-GOBIZ / 312-744-6249 • (312) 744-1944 (TTY)
http://www.cityofchicago.org/bacp

01/21/2015

Alderman **Michele Smith**
Ward # **43**
City of Chicago
City Hall, Room **300**
121 North LaSalle Street
Chicago, Illinois 60602

Re: An ordinance to use and maintain a portion of the public right-of-way for **one (1) step(s)** for **959 W Webster LLC**, adjacent to the premises known as **959 W. Webster Ave.**.

Dear Alderman **Michele Smith**:

The applicant referenced above has requested the use of the public right-of-way for a **step(s)**. An ordinance has been prepared by the Department of Business Affairs and Consumer Protection – Small Business Center - Public Way Use Unit for presentation to the City Council. Because this request was made for properties located in your ward, as approved by you as per the attached, I respectfully request that you introduce the attached ordinance at the next City Council meeting.

If you have any questions regarding this ordinance, please contact Anthony Bertuca at (312) 744-5506.

Department of Business Affairs and Consumer Protection

City of Chicago

O2015-650

Office of the City Clerk

Document Tracking Sheet

Meeting Date:	1/21/2015
Sponsor(s):	Smith (43)
Type:	Ordinance
Title:	Grant(s) of privilege in public way for Alannder Family Limited Partnership -- occupation of space
Committee(s) Assignment:	Committee on Transportation and Public Way

ORDINANCE
ALANNDER FAMILY LIMITED PARTNERSHIP
Acct. No. 348367 - 1
Permit No. 1116310

Be It Ordained by the City Council of the City of Chicago:

SECTION 1. Permission and authority are hereby given and granted to ALANNDER FAMILY LIMITED PARTNERSHIP, upon the terms and subject to the conditions of this ordinance to maintain and use, as now constructed, one (1) Occupation of Space (Parking Vehicle) on the public right-of-way adjacent to its premises known as 1574 N. Halsted St..

Said Occupation of Space (Parking Vehicle) at W. Weed Street measure(s):
One (1) at sixty-five (65) feet in length, and three (3) feet in width for a total of one hundred ninety-five (195) square feet.

The location of said privilege shall be as shown on prints kept on file with the Department of Business Affairs and Consumer Protection and the Office of the City Clerk.

Said privilege shall be constructed in accordance with plans and specifications approved by the Department of Planning and Development, Department of Transportation (Division of Project Development), and Department of Transportation (Office of Underground Coordination).

This grant of privilege in the public way shall be subject to the provisions of Section 10-28-015 and all other required provisions of the Municipal Code of Chicago.

The grantee shall pay to the City of Chicago as compensation for the privilege #1116310 herein granted the sum of four hundred ($400.00) per annum in advance.

A 25% penalty will be added for payments received after due date.

The permit holder agrees to hold the City of Chicago harmless for any damage, relocation or replacement costs associated with damage, relocation or removal of private property caused by the City performing work in the public way.

Authority herein given and granted for a period of five (5) years from and after 01/13/2015.

Alderman _____

Michele Smith 43rd Ward

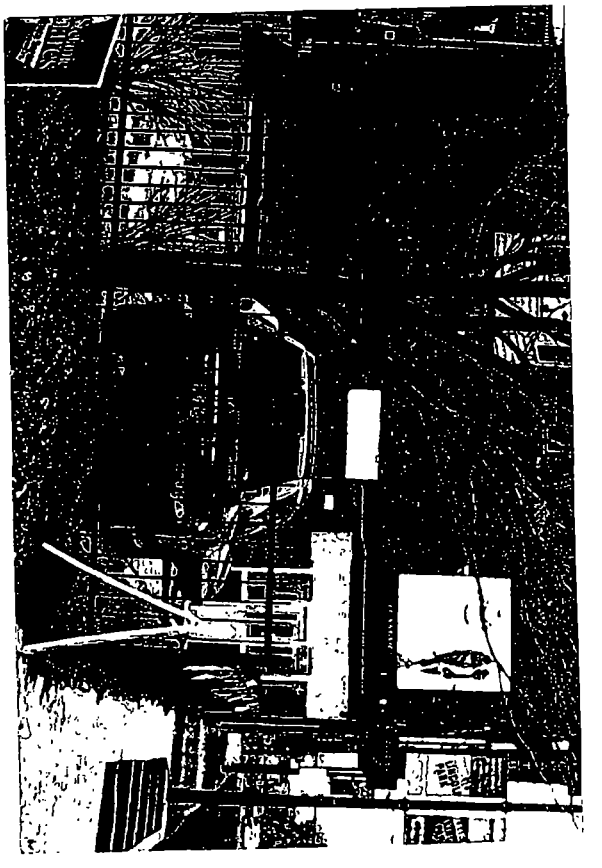

Department of Business Affairs and Consumer Protection
Small Business Center- Public Way Use Unit
City Hall- 121 N. LaSalle Street Room 800 • Chicago, IL 60602
312-74-GOBIZ / 312-744-6249 • (312) 744-1944 (TTY)
http://www.cityofchicago.org/bacp

01/21/2015

Alderman **Michele Smith**
Ward # **43**
City of Chicago
City Hall, Room **300**
121 North LaSalle Street
Chicago, Illinois 60602

Re: An ordinance to use and maintain a portion of the public right-of-way for **one (1) occupation of space(s)** for **ALANNDER FAMILY LIMITED PARTNERSHIP**, adjacent to the premises known as **1574 N. Halsted St.**.

Dear Alderman **Michele Smith**:

The applicant referenced above has requested the use of the public right-of-way for a **occupation of space(s)**. An ordinance has been prepared by the Department of Business Affairs and Consumer Protection – Small Business Center - Public Way Use Unit for presentation to the City Council. Because this request was made for properties located in your ward, as approved by you as per the attached, I respectfully request that you introduce the attached ordinance at the next City Council meeting.

If you have any questions regarding this ordinance, please contact Anthony Bertuca at (312) 744-5506.

Department of Business Affairs and Consumer Protection

City of Chicago

O2015-654

Office of the City Clerk

Document Tracking Sheet

Meeting Date:	1/21/2015
Sponsor(s):	Smith (43)
Type:	Ordinance
Title:	Grant(s) of privilege in public way for Alannder Family Limited Partnership -- fence
Committee(s) Assignment:	Committee on Transportation and Public Way

ORDINANCE
ALANNDER FAMILY LIMITED PARTNERSHIP
Acct. No. 348367 - 1
Permit No. 1116309

Be It Ordained by the City Council of the City of Chicago:

SECTION 1. Permission and authority are hereby given and granted to ALANNDER FAMILY LIMITED PARTNERSHIP, upon the terms and subject to the conditions of this ordinance to maintain and use, as now constructed, one (1) Fence(s) on the public right-of-way adjacent to its premises known as 1574 N. Halsted St..

Said Fence(s) at W. Weed Street measure(s):
One (1) at eighty-eight (88) feet in length, and one (1) foot in width for a total of eighty-eight (88) square feet. Existing fence is approximately six (6) feet in height.

The location of said privilege shall be as shown on prints kept on file with the Department of Business Affairs and Consumer Protection and the Office of the City Clerk.

Said privilege shall be constructed in accordance with plans and specifications approved by the Department of Transportation (Division of Project Development).

This grant of privilege in the public way shall be subject to the provisions of Section 10-28-015 and all other required provisions of the Municipal Code of Chicago.

The grantee shall pay to the City of Chicago as compensation for the privilege #1116309 herein granted the sum of four hundred ($400.00) per annum in advance.

A 25% penalty will be added for payments received after due date.

The permit holder agrees to hold the City of Chicago harmless for any damage, relocation or replacement costs associated with damage, relocation or removal of private property caused by the City performing work in the public way.

Authority herein given and granted for a period of five (5) years from and after 12/16/2014.

Alderman _____

Michele Smith 43rd Ward

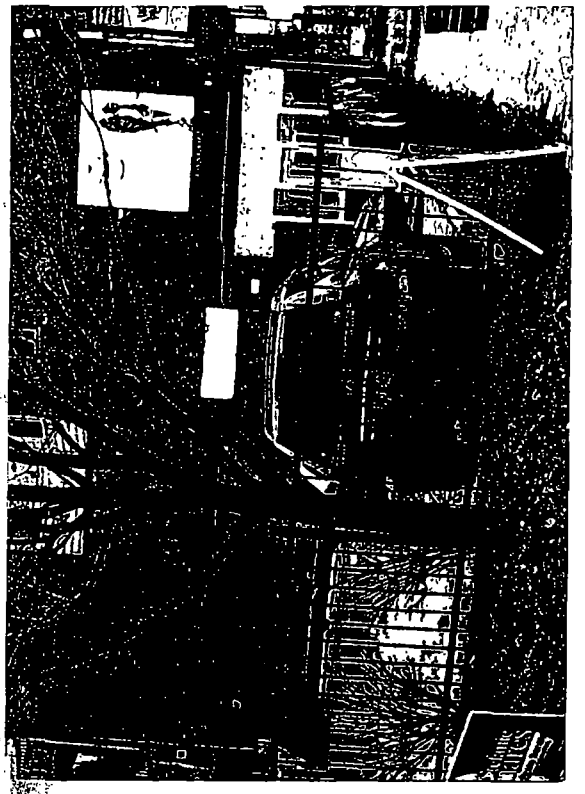

Department of Business Affairs and Consumer Protection
Small Business Center- Public Way Use Unit
City Hall- 121 N. LaSalle Street Room 800 • Chicago, IL 60602
(312)-74-GOBIZ (312-744-6249) • (312) 744-1944 (TTY)
http://www.cityofchicago.org/bacp

01/21/2015

Alderman **Michele Smith**
Ward # **43**
City of Chicago
City Hall, Room **300**
121 North LaSalle Street
Chicago, Illinois 60602

Re: An ordinance to use and maintain a portion of the public right-of-way for **one (1) fence(s)** for **ALANNDER FAMILY LIMITED PARTNERSHIP**, adjacent to the premises known as **1574 N. Halsted St.**.

Dear Alderman **Michele Smith**:

The applicant referenced above has requested the use of the public right-of-way for a **fence(s)**. An ordinance has been prepared by the Department of Business Affairs and Consumer Protection – Small Business Center - Public Way Use Unit for presentation to the City Council. Because this request was made for properties located in your ward, as approved by you as per the attached, I respectfully request that you introduce the attached ordinance at the next City Council meeting.

If you have any questions regarding this ordinance, please contact Anthony Bertuca at (312) 744-5506.

Department of Business Affairs and Consumer Protection

City of Chicago

O2015-658

Office of the City Clerk

Document Tracking Sheet

Meeting Date:	1/21/2015
Sponsor(s):	Smith (43)
Type:	Ordinance
Title:	Grant(s) of privilege in public way for Alannder Family Limited Partnership -- landscaping
Committee(s) Assignment:	Committee on Transportation and Public Way

ORDINANCE
ALANNDER FAMILY LIMITED PARTNERSHIP
Acct. No. 348367 - 1
Permit No. 1116353

Be It Ordained by the City Council of the City of Chicago:

SECTION 1. Permission and authority are hereby given and granted to ALANNDER FAMILY LIMITED PARTNERSHIP, upon the terms and subject to the conditions of this ordinance to maintain and use, as now constructed, one (1) Landscaping(s) on the public right-of-way for beautification purposes adjacent to its premises known as 1574 N. Halsted St..

Said Landscaping(s) at W. Weed Street measure(s):
One (1) at eighty-eight (88) feet in length, and three point five (3.5) feet in width for a total of three hundred eight (308) square feet.

The location of said privilege shall be as shown on prints kept on file with the Department of Business Affairs and Consumer Protection and the Office of the City Clerk.

Said privilege shall be constructed in accordance with plans and specifications approved by the Department of Planning and Development and Department of Transportation (Division of Project Development).

This grant of privilege in the public way shall be subject to the provisions of Section 10-28-015 and all other required provisions of the Municipal Code of Chicago.

The grantee shall pay to the City of Chicago as compensation for the privilege #1116353 herein granted the sum of zero ($.00) per annum in advance.

A 25% penalty will be added for payments received after due date.

The permit holder agrees to hold the City of Chicago harmless for any damage, relocation or replacement costs associated with damage, relocation or removal of private property caused by the City performing work in the public way.

Authority herein given and granted for a period of five (5) years from and after 12/16/2014.

Alderman _____

Michele Smith 43rd Ward

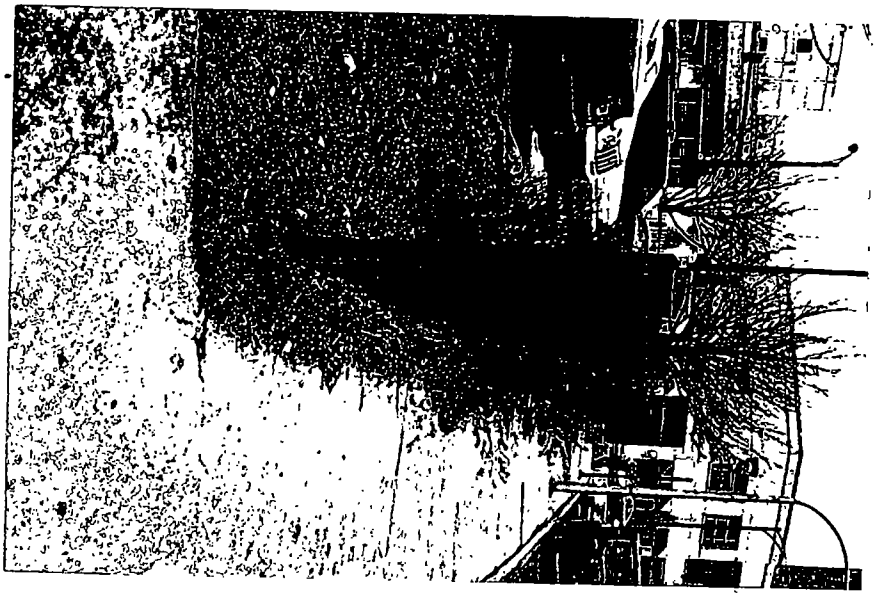

Department of Business Affairs and Consumer Protection
Small Business Center - Public Way Use Unit
City Hall - 121 N. LaSalle Street, Room 800 • Chicago, IL 60602
312-74-GOBIZ / 312-744-6249 • (312) 744-1944 (TTY)
http://www.cityofchicago.org/bacp

01/21/2015

Alderman **Michele Smith**
Ward # **43**
City of Chicago
City Hall, Room **300**
121 North LaSalle Street
Chicago, Illinois 60602

Re: An ordinance to use and maintain a portion of the public right-of-way for **one (1) landscaping(s)** for **ALANNDER FAMILY LIMITED PARTNERSHIP**, adjacent to the premises known as **1574 N. Halsted St.**.

Dear Alderman **Michele Smith**:

The applicant referenced above has requested the use of the public right-of-way for a **landscaping(s)**. An ordinance has been prepared by the Department of Business Affairs and Consumer Protection – Small Business Center - Public Way Use Unit for presentation to the City Council. Because this request was made for properties located in your ward, as approved by you as per the attached, I respectfully request that you introduce the attached ordinance at the next City Council meeting.

If you have any questions regarding this ordinance, please contact Anthony Bertuca at (312) 744-5506.

Department of Business Affairs and Consumer Protection

City of Chicago

O2015-690

Office of the City Clerk

Document Tracking Sheet

Meeting Date:	1/21/2015
Sponsor(s):	Smith (43)
Type:	Ordinance
Title:	Grant(s) of privilege in public way for Domicile Furniture
Committee(s) Assignment:	Committee on Transportation and Public Way

ORDINANCE
DOMICILE FURNITURE
Acct. No. 292576 - 2
Permit No. 1115400

Be It Ordained by the City Council of the City of Chicago:

SECTION 1. Permission and authority are hereby given and granted to DOMICILE FURNITURE, upon the terms and subject to the conditions of this ordinance to maintain and use one (1) sign(s) projecting over the public right-of-way attached to its premises known as 2717 N. Clark St..

Said sign structure(s) measures as follows; along N. Clark Street:
One (1) at twelve point three three (12.33) feet in length, three point zero eight (3.08) feet in height and twelve (12) feet above grade level.

The location of said privilege shall be as shown on prints kept on file with the Department of Business Affairs and Consumer Protection and the Office of the City Clerk.

Said privilege shall be constructed in accordance with plans and specifications approved by the Department of Transportation (Division of Project Development) and Zoning Department - Signs.

This grant of privilege in the public way shall be subject to the provisions of Section 10-28-015 and all other required provisions of the Municipal Code of Chicago.

The grantee shall pay to the City of Chicago as compensation for the privilege #1115400 herein granted the sum of three hundred ($300.00) per annum in advance.

A 25% penalty will be added for payments received after due date.

The permit holder agrees to hold the City of Chicago harmless for any damage, relocation or replacement costs associated with damage, relocation or removal of private property caused by the City performing work in the public way.

Authority herein given and granted for a period of five (5) years from and after Date of Passage.

Alderman

Michele Smith 43rd Ward

A SIGN DETAILS
3/8" = 1'-0" SCALE

ONE (1) SET OF REVERSE CHANNEL HALO LIT ALUMINUM LETTER
RED LED ILLUMINATION, BLACK ALUMINUM FACES AND RETURNS
"FURNITURE" TO BE 125" THICK FLAT CUT OUT BLACK ALUMINUM LETTERS, STUD MOUNTED

REVERSE CHANNEL HALO LIT LETTERS
NTS

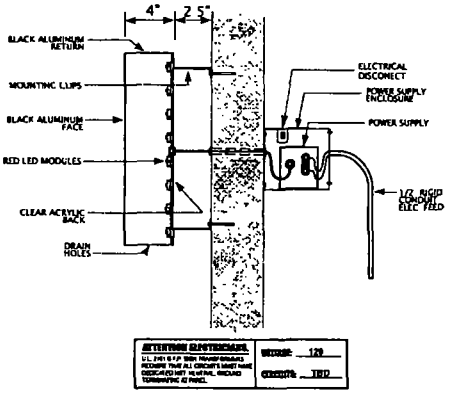

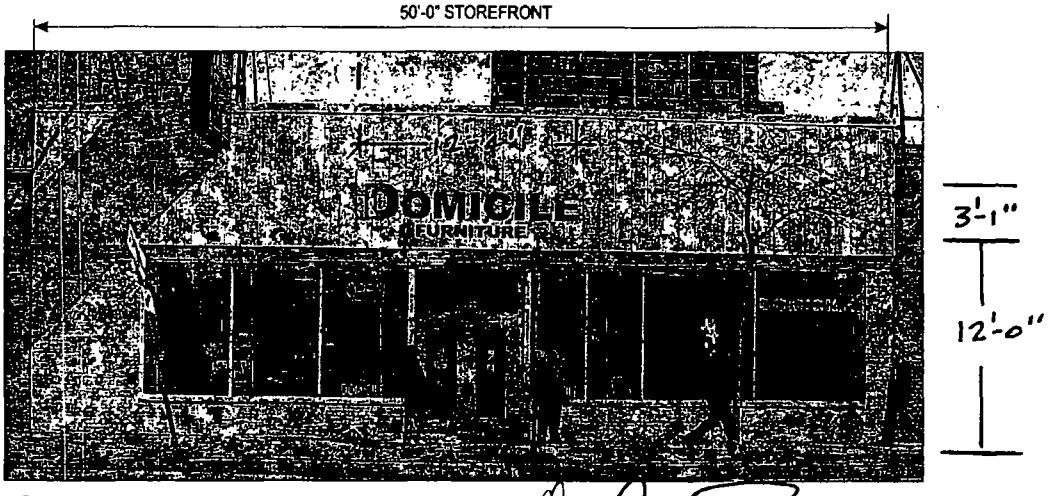

A STOREFRONT ELEVATION
1/8" = 1'-0" SCALE

Department of Business Affairs and Consumer Protection
Small Business Center - Public Way Use Unit
City Hall - 121 N. LaSalle Street, Room 800 • Chicago, IL 60602
312-74-GOBIZ / 312-744-6249 • (312) 744-1944 (TTY)
http://www.cityofchicago.org/bacp

01/21/2015

Alderman **Michele Smith**
Ward # **43**
City of Chicago
City Hall, Room **300**
121 North LaSalle Street
Chicago, Illinois 60602

Re: An ordinance to use and maintain a portion of the public right-of-way for **one (1) sign(s)** for **DOMICILE FURNITURE**, adjacent to the premises known as **2717 N. Clark St.**.

Dear Alderman **Michele Smith**:

The applicant referenced above has requested the use of the public right-of-way for a **sign(s)**. An ordinance has been prepared by the Department of Business Affairs and Consumer Protection – Small Business Center - Public Way Use Unit for presentation to the City Council. Because this request was made for properties located in your ward, as approved by you as per the attached, I respectfully request that you introduce the attached ordinance at the next City Council meeting.

If you have any questions regarding this ordinance, please contact Anthony Bertuca at (312) 744-5506.

Department of Business Affairs and Consumer Protection

City of Chicago

O2015-692

Office of the City Clerk

Document Tracking Sheet

Meeting Date:	1/21/2015
Sponsor(s):	Smith (43)
Type:	Ordinance
Title:	Grant(s) of privilege in public way for Kathleen Brown
Committee(s) Assignment:	Committee on Transportation and Public Way

ORDINANCE
KATHLEEN BROWN
Acct. No. 347146 - 1
Permit No. 1116276

Be It Ordained by the City Council of the City of Chicago:

SECTION 1. Permission and authority are hereby given and granted to KATHLEEN BROWN, upon the terms and subject to the conditions of this ordinance to maintain and use, as now constructed, one (1) Bay Window(s) projecting over the public right-of-way adjacent to its premises known as 2409 N. Geneva Ter..

Said Bay Window(s) at N. Geneva Terrace measure(s):
One (1) at seven (7) feet in length, and three (3) feet in width for a total of twenty-one (21) square feet.

The location of said privilege shall be as shown on prints kept on file with the Department of Business Affairs and Consumer Protection and the Office of the City Clerk.

Said privilege shall be constructed in accordance with plans and specifications approved by the Department of Transportation (Division of Project Development).

This grant of privilege in the public way shall be subject to the provisions of Section 10-28-015 and all other required provisions of the Municipal Code of Chicago.

The grantee shall pay to the City of Chicago as compensation for the privilege #1116276 herein granted the sum of zero ($.00) per annum in advance.

A 25% penalty will be added for payments received after due date.

The permit holder agrees to hold the City of Chicago harmless for any damage, relocation or replacement costs associated with damage, relocation or removal of private property caused by the City performing work in the public way.

Authority herein given and granted for a period of five (5) years from and after 12/16/2014.

Alderman _____

Michele Smith 43rd Ward

E

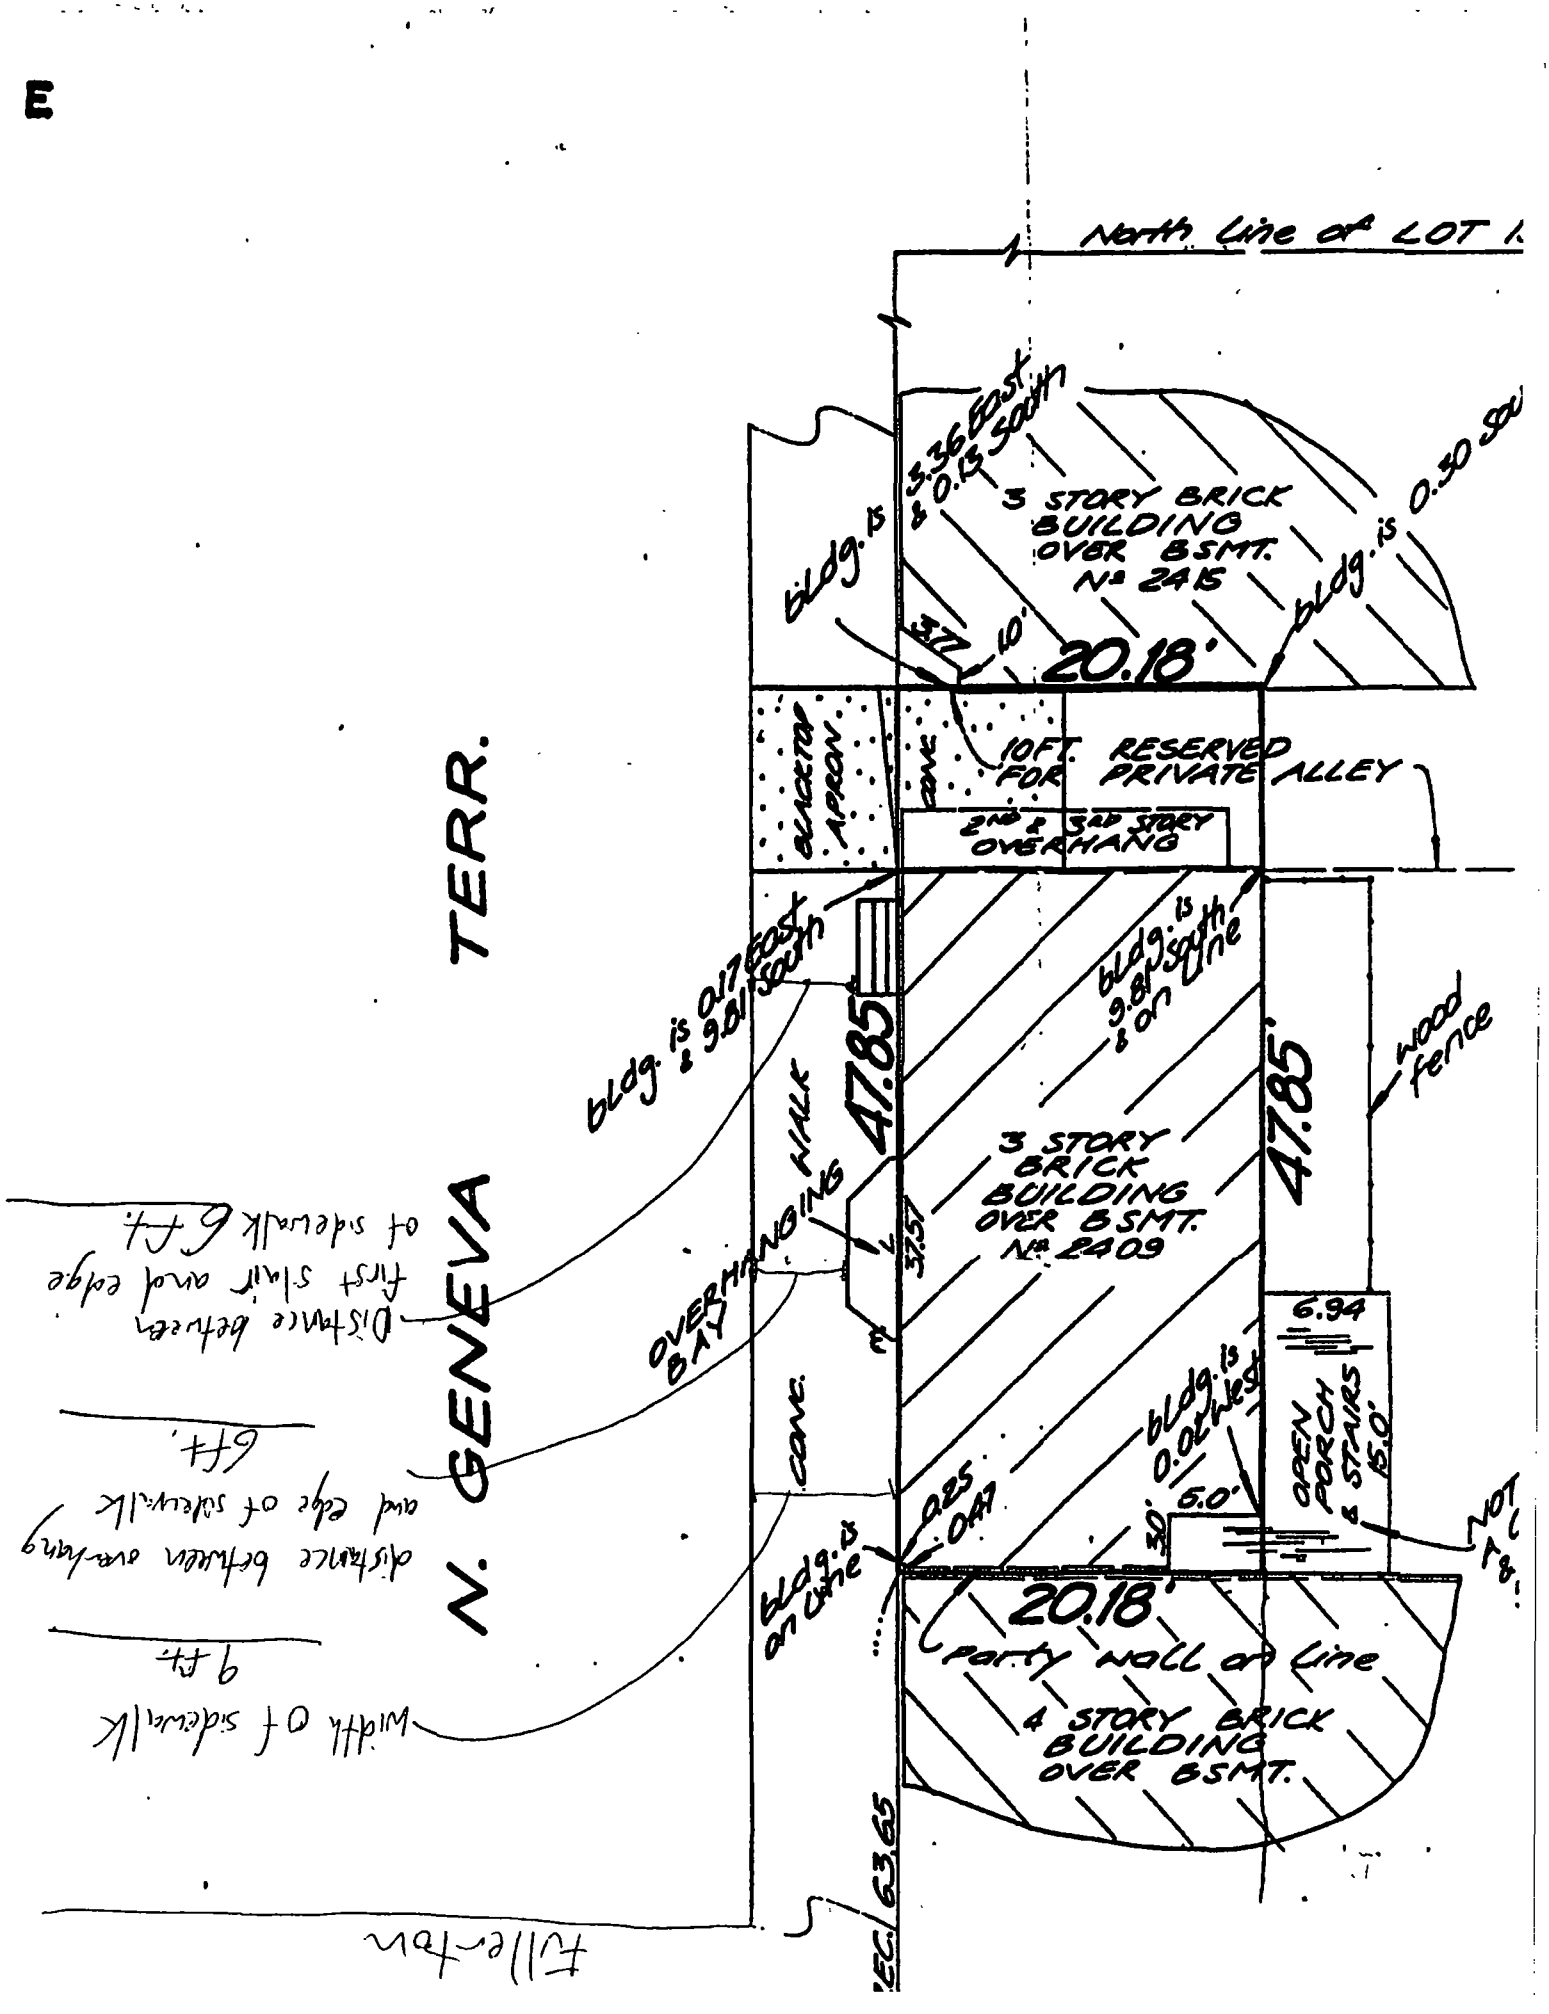
North Line of LOT 1
3.36 East & 0.13 South
3 STORY BRICK BUILDING OVER BSMT. No 245
bldg. is
bldg. is 0.30 Sou
3.77
10'
20.18'
ELECTRIC APRON
CONC.
10FT. RESERVED FOR PRIVATE ALLEY
2ND & 3RD STORY OVERHANG
bldg. is 0.17 East & 9.81 South
bldg. is 9.81 South & on Line
47.85'
47.85'
wood fence
3 STORY BRICK BUILDING OVER BSMT. No 2409
OVERHANGING BAY
37.57
6.94
OPEN PORCH & STAIRS
bldg. is 0.01 West
6.0'
30.
0.25
0.47
bldg. is on Line
20.18'
Party WALL on Line
4 STORY BRICK BUILDING OVER BSMT.
N. GENEVA TERR.
Fuller-Ibw
EC. 63.65
Width of sidewalk
9 ft.
distance between overhang and edge of sidewalk
6ft.
Distance between first stair and edge of sidewalk 6ft.

Department of Business Affairs and Consumer Protection
Small Business Center - Public Way Use Unit
City Hall - 121 N. LaSalle Street, Room 800 • Chicago, IL 60602
312-74-GOBIZ / 312-744-6249 • (312) 744-1944 (TTY)
http://www.cityofchicago.org/bacp

01/21/2015

Alderman **Michele Smith**
Ward # **43**
City of Chicago
City Hall, Room **300**
121 North LaSalle Street
Chicago, Illinois 60602

Re: An ordinance to use and maintain a portion of the public right-of-way for **one (1) bay window(s)** for **KATHLEEN BROWN**, adjacent to the premises known as **2409 N. Geneva Ter.**.

Dear Alderman **Michele Smith**:

The applicant referenced above has requested the use of the public right-of-way for a **bay window(s)**. An ordinance has been prepared by the Department of Business Affairs and Consumer Protection – Small Business Center - Public Way Use Unit for presentation to the City Council. Because this request was made for properties located in your ward, as approved by you as per the attached, I respectfully request that you introduce the attached ordinance at the next City Council meeting.

If you have any questions regarding this ordinance, please contact Anthony Bertuca at (312) 744-5506.

Department of Business Affairs and Consumer Protection

City of Chicago

O2015-697

Office of the City Clerk

Document Tracking Sheet

Meeting Date:	1/21/2015
Sponsor(s):	Smith (43)
Type:	Ordinance
Title:	Grant(s) of privilege in public way for Kathleen Brown -- step
Committee(s) Assignment:	Committee on Transportation and Public Way

ORDINANCE
KATHLEEN BROWN
Acct. No. 347146 - 1
Permit No. 1116278

Be It Ordained by the City Council of the City of Chicago:

SECTION 1. Permission and authority are hereby given and granted to KATHLEEN BROWN, upon the terms and subject to the conditions of this ordinance to maintain and use, as now constructed, one (1) Step(s) on the public right-of-way adjacent to its premises known as 2409 N. Geneva Ter..

Said Step(s) at N. Geneva Terrace measure(s):
One (1) at five (5) feet in length, and three (3) feet in width for a total of fifteen (15) square feet.

The location of said privilege shall be as shown on prints kept on file with the Department of Business Affairs and Consumer Protection and the Office of the City Clerk.

Said privilege shall be constructed in accordance with plans and specifications approved by the Department of Transportation (Division of Project Development).

This grant of privilege in the public way shall be subject to the provisions of Section 10-28-015 and all other required provisions of the Municipal Code of Chicago.

The grantee shall pay to the City of Chicago as compensation for the privilege #1116278 herein granted the sum of zero ($.00) per annum in advance.

A 25% penalty will be added for payments received after due date.

The permit holder agrees to hold the City of Chicago harmless for any damage, relocation or replacement costs associated with damage, relocation or removal of private property caused by the City performing work in the public way.

Authority herein given and granted for a period of five (5) years from and after 12/16/2014.

Alderman _____

Michele Smith 43rd Ward

E

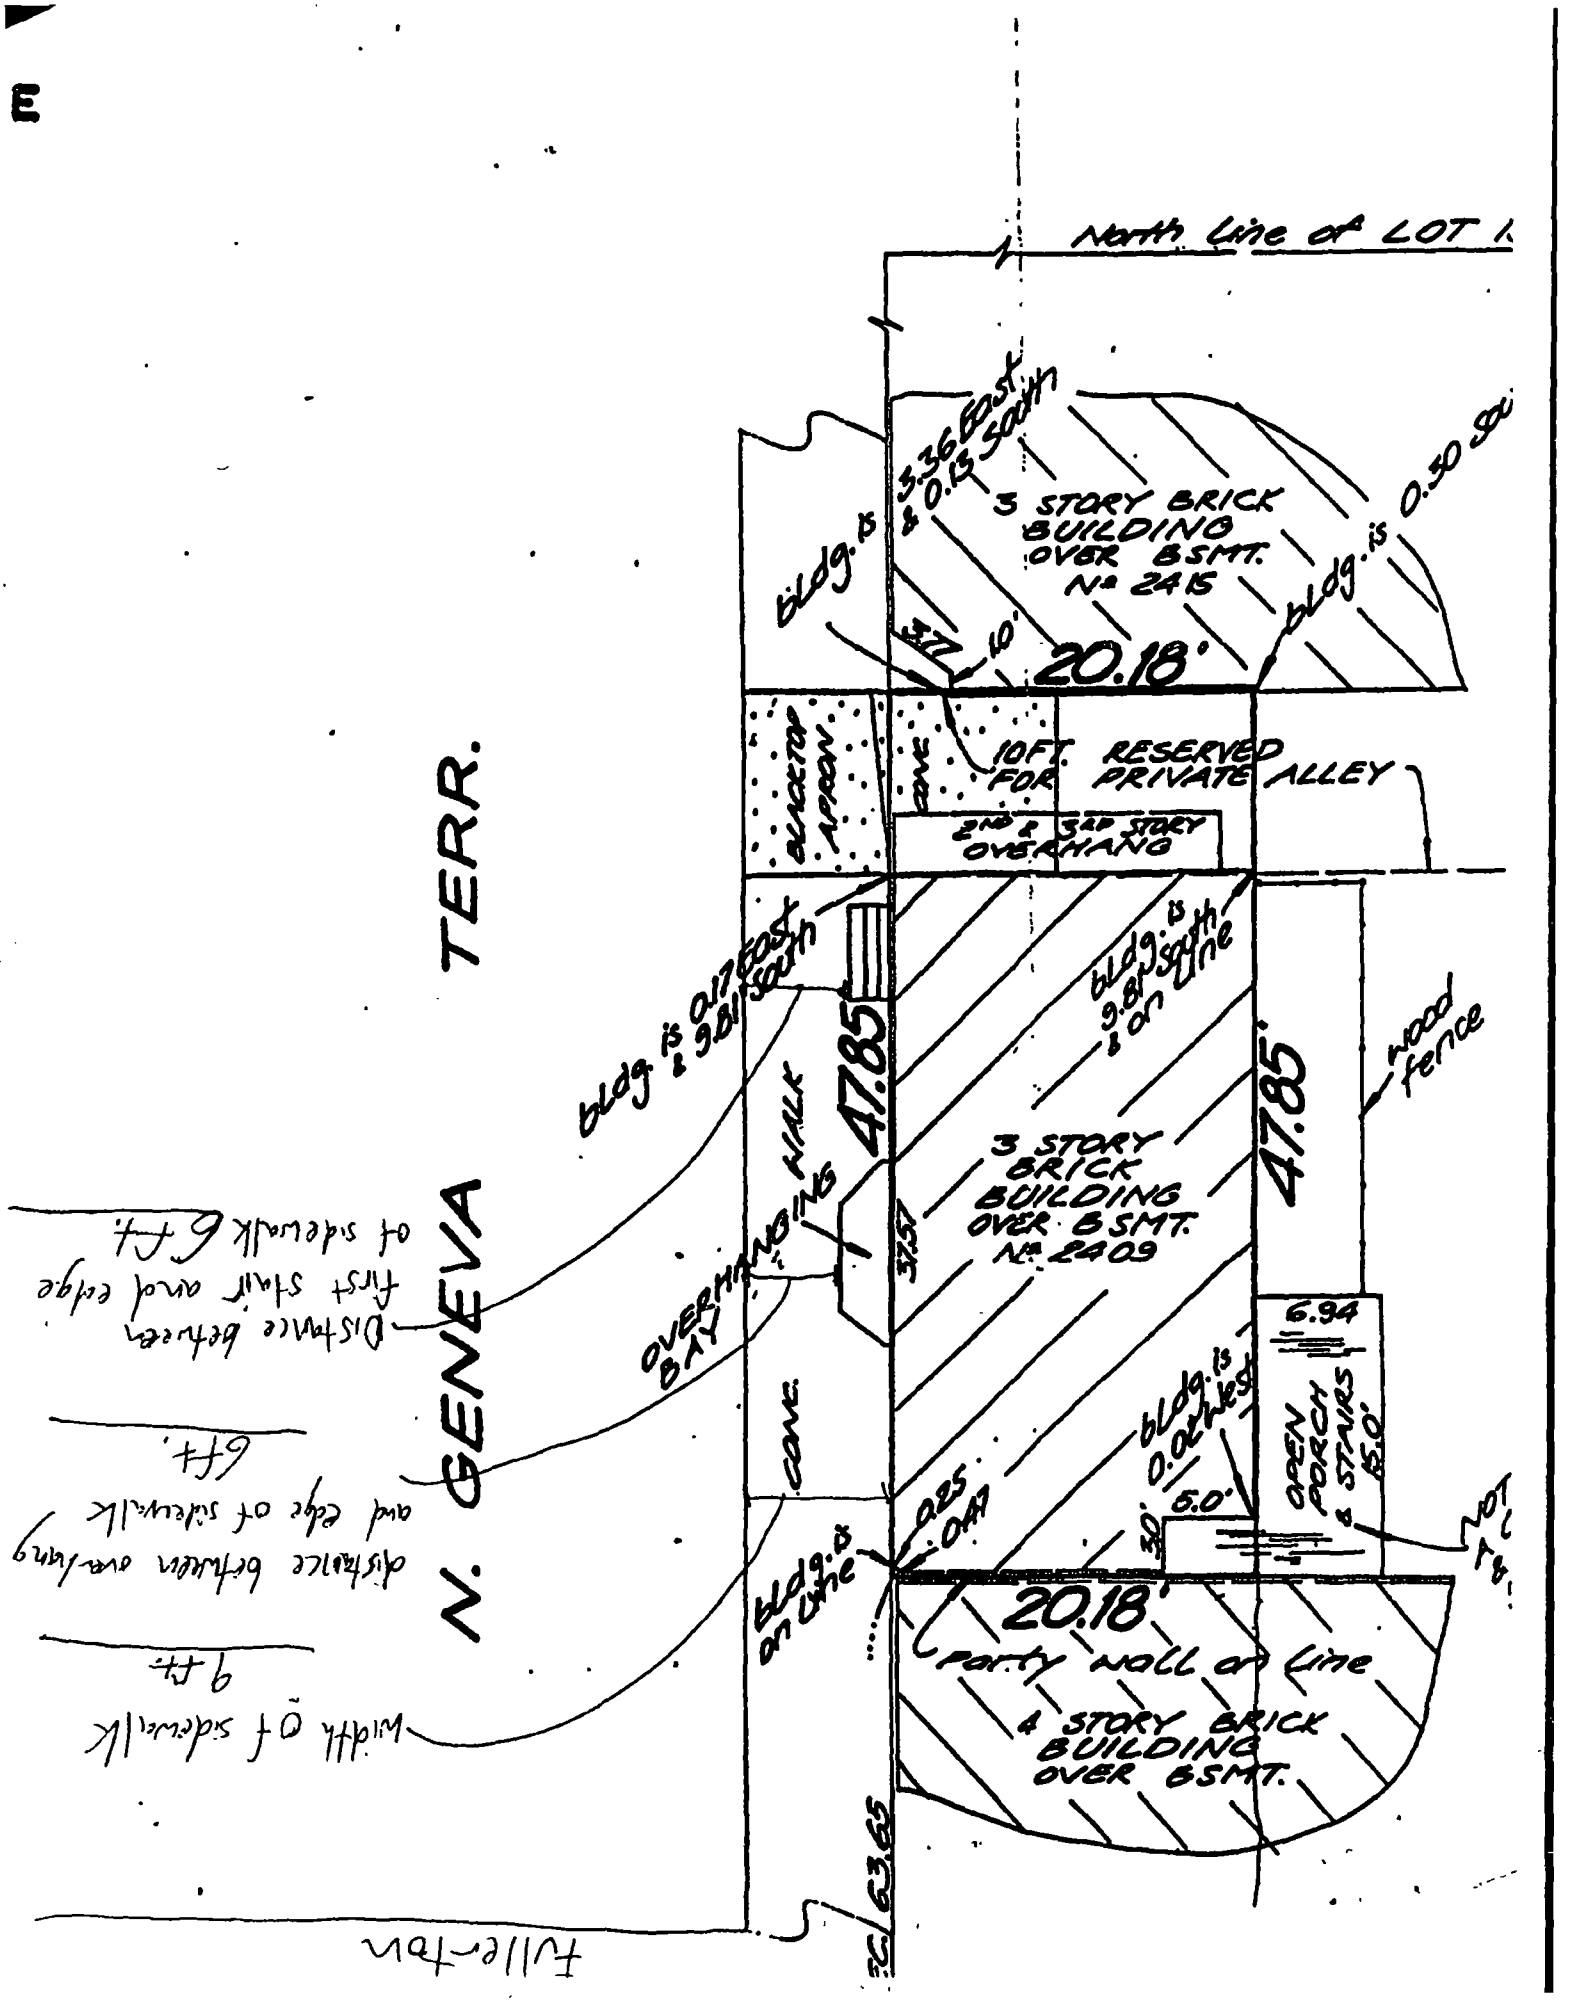
North Line of LOT 1
3.36 East & 0.13 South
3 STORY BRICK BUILDING OVER BSMT. No 2415
bldg. is
bldg. is 0.30 Sou
20.18'
10'
10FT. RESERVED FOR PRIVATE ALLEY
CONC.
2ND & 3RD STORY OVERHANG
bldg is 0.17 East & 9.81 South
bldg. is 9.81 South of Line
47.85'
47.85'
wood fence
3 STORY BRICK BUILDING OVER BSMT. No 2409
OVERHANGING BAY
CONC.
6.94
OPEN PORCH & STAIRS
bldg. is 0.02 West
6.0'
30'
.025 OHA
Bldg. is on Line
20.18'
Party WALL or Line
4 STORY BRICK BUILDING OVER BSMT.
N. GENEVA TERR.
Tuller-ton
63.65
Width of sidewalk
9 ft.
distance between overhang and edge of sidewalk
6 ft.
Distance between first stair and edge of sidewalk 6 ft.

Department of Business Affairs and Consumer Protection
Small Business Center - Public Way Use Unit
City Hall - 121 N. LaSalle Street, Room 800 • Chicago, IL 60602
312-74-GOBIZ / 312-744-6249 • (312) 744-1944 (TTY)
http://www.cityofchicago.org/bacp

01/21/2015

Alderman **Michele Smith**
Ward # **43**
City of Chicago
City Hall, Room **300**
121 North LaSalle Street
Chicago, Illinois 60602

Re: An ordinance to use and maintain a portion of the public right-of-way for **one (1) step(s)** for **KATHLEEN BROWN**, adjacent to the premises known as **2409 N. Geneva Ter.**.

Dear Alderman **Michele Smith**:

The applicant referenced above has requested the use of the public right-of-way for a **step(s)**. An ordinance has been prepared by the Department of Business Affairs and Consumer Protection – Small Business Center - Public Way Use Unit for presentation to the City Council. Because this request was made for properties located in your ward, as approved by you as per the attached, I respectfully request that you introduce the attached ordinance at the next City Council meeting.

If you have any questions regarding this ordinance, please contact Anthony Bertuca at (312) 744-5506.

Department of Business Affairs and Consumer Protection

City of Chicago

O2015-700

Office of the City Clerk

Document Tracking Sheet

Meeting Date:	1/21/2015
Sponsor(s):	Smith (43)
Type:	Ordinance
Title:	Grant(s) of privilege in public way for Real Good Juice Company
Committee(s) Assignment:	Committee on Transportation and Public Way

ORDINANCE
REAL GOOD JUICE CO.
Acct. No. 388212 - 1
Permit No. 1112565

Be It Ordained by the City Council of the City of Chicago:

SECTION 1. Permission and authority are hereby given and granted to REAL GOOD JUICE CO., upon the terms and subject to the conditions of this ordinance to maintain and use one (1) sign(s) projecting over the public right-of-way attached to its premises known as 1647 N. Wells St..

Said sign structure(s) measures as follows; along N Wells St:
One (1) at four (4) feet in length, one point one seven (1.17) feet in height and eight point four two (8.42) feet above grade level.

The location of said privilege shall be as shown on prints kept on file with the Department of Business Affairs and Consumer Protection and the Office of the City Clerk.

Said privilege shall be constructed in accordance with plans and specifications approved by the Department of Transportation (Division of Project Development) and Zoning Department - Signs.

This grant of privilege in the public way shall be subject to the provisions of Section 10-28-015 and all other required provisions of the Municipal Code of Chicago.

The grantee shall pay to the City of Chicago as compensation for the privilege #1112565 herein granted the sum of one hundred ($100.00) per annum in advance.

A 25% penalty will be added for payments received after due date.

The permit holder agrees to hold the City of Chicago harmless for any damage, relocation or replacement costs associated with damage, relocation or removal of private property caused by the City performing work in the public way.

Authority herein given and granted for a period of five (5) years from and after Date of Passage.

Alderman

Michele Smith 43rd Ward

PROPERTY LOCATION: 1647 N WELLS ST, CHICAGO IL 60614
D.B.A: REAL GOOD JUICE Co.

SIGN
31"Height x 188"Long x 4" wide
2" over the public way
101" above grade(sidewalk)

PROPOSED

Department of Business Affairs and Consumer Protection
Small Business Center - Public Way Use Unit
City Hall - 121 N. LaSalle Street, Room 800 • Chicago, IL 60602
312-74-GOBIZ / 312-744-6249 • (312) 744-1944 (TTY)
http://www.cityofchicago.org/bacp

01/21/2015

Alderman **Michele Smith**
Ward # **43**
City of Chicago
City Hall, Room **300**
121 North LaSalle Street
Chicago, Illinois 60602

Re: An ordinance to use and maintain a portion of the public right-of-way for **one (1) sign(s)** for **REAL GOOD JUICE CO.**, adjacent to the premises known as **1647 N. Wells St.**.

Dear Alderman **Michele Smith**:

The applicant referenced above has requested the use of the public right-of-way for a **sign(s)**. An ordinance has been prepared by the Department of Business Affairs and Consumer Protection – Small Business Center - Public Way Use Unit for presentation to the City Council. Because this request was made for properties located in your ward, as approved by you as per the attached, I respectfully request that you introduce the attached ordinance at the next City Council meeting.

If you have any questions regarding this ordinance, please contact Anthony Bertuca at (312) 744-5506.

Department of Business Affairs and Consumer Protection

City of Chicago

O2015-702

Office of the City Clerk

Document Tracking Sheet

Meeting Date:	1/21/2015
Sponsor(s):	Smith (43)
Type:	Ordinance
Title:	Grant(s) of privilege in public way for Scientific Plating Company, Inc.
Committee(s) Assignment:	Committee on Transportation and Public Way

ORDINANCE
SCIENTIFIC PLATING CO INC
Acct. No. 11713 - 1
Permit No. 1116025

Be It Ordained by the City Council of the City of Chicago:

SECTION 1. Permission and authority are hereby given and granted to SCIENTIFIC PLATING CO INC, upon the terms and subject to the conditions of this ordinance to maintain and use, as now constructed, one (1) Manhole(s) under the public right-of-way adjacent to its premises known as 2073 N. Southport Ave..

Said Manhole(s) at N.SOUTHPORT AVE. measure(s):
One (1) at one (1) foot in length, and two (2) feet in width for a total of two (2) square feet.

The location of said privilege shall be as shown on prints kept on file with the Department of Business Affairs and Consumer Protection and the Office of the City Clerk.

Said privilege shall be constructed in accordance with plans and specifications approved by the Department of Transportation (Office of Underground Coordination) and Department of Water Management.

This grant of privilege in the public way shall be subject to the provisions of Section 10-28-015 and all other required provisions of the Municipal Code of Chicago.

The grantee shall pay to the City of Chicago as compensation for the privilege #1116025 herein granted the sum of four hundred ($400.00) per annum in advance.

A 25% penalty will be added for payments received after due date.

The permit holder agrees to hold the City of Chicago harmless for any damage, relocation or replacement costs associated with damage, relocation or removal of private property caused by the City performing work in the public way.

Authority herein given and granted for a period of five (5) years from and after 11/30/2014.

Alderman _____

Michele Smith 43rd Ward

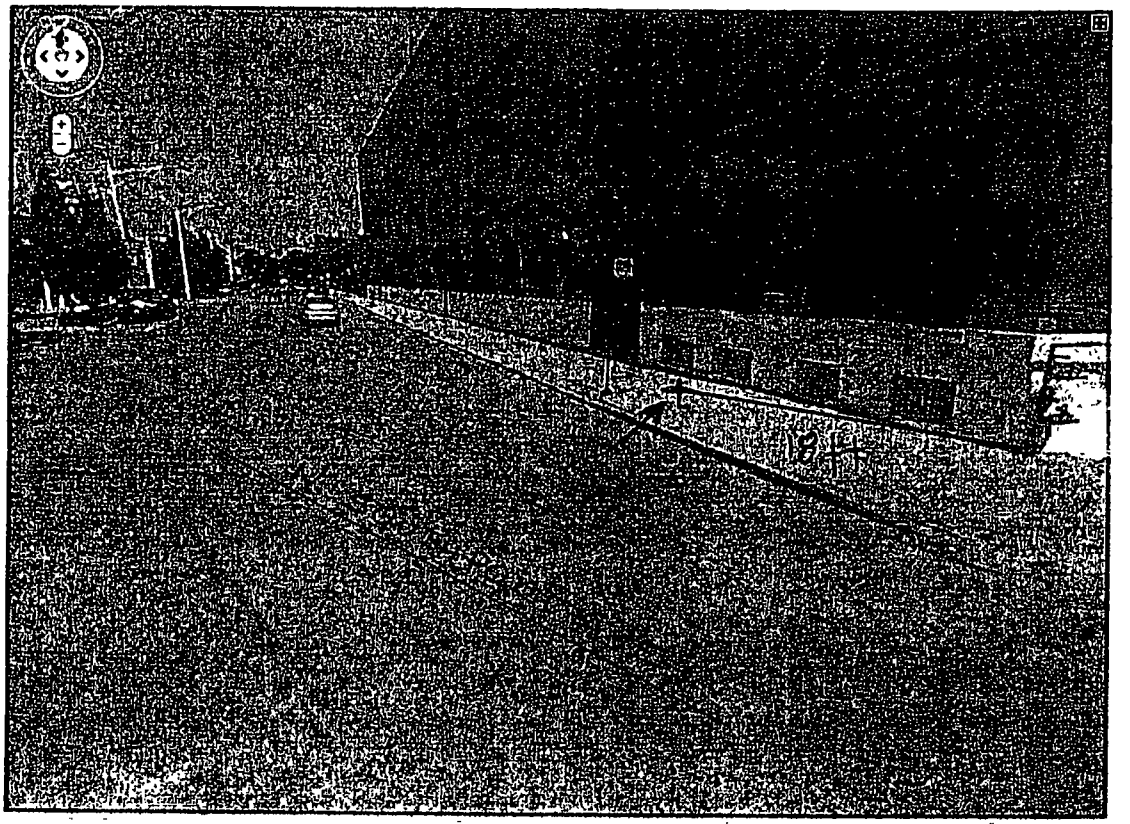

Web Images Videos Maps News Shopping Gmail more ▾ Help | Sign in

Google maps 2071 N Southport Ave Chicago Cook Illinois 60614 Search Maps Show search options

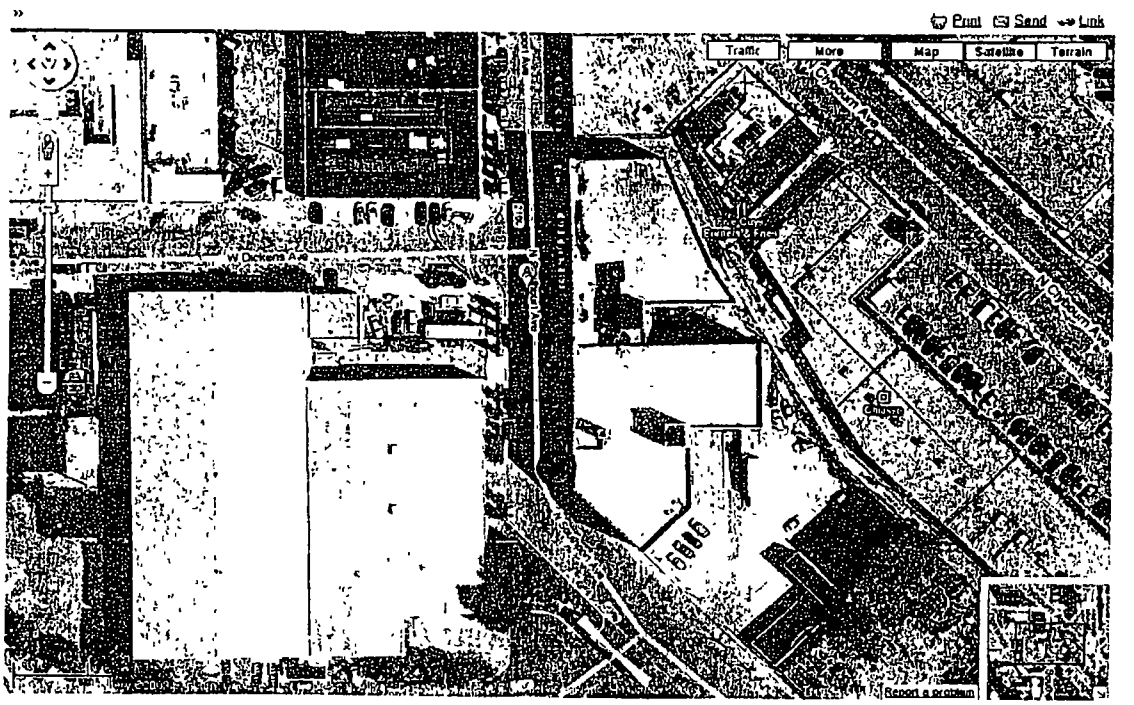

⊗ MANHOLE

Department of Business Affairs and Consumer Protection
Small Business Center - Public Way Use Unit
City Hall - 121 N. LaSalle Street, Room 800 • Chicago, IL 60602
312-74-GOBIZ / 312-744-6249 • (312) 744-1944 (TTY)
http://www.cityofchicago.org/bacp

01/21/2015

Alderman **Michele Smith**
Ward # **43**
City of Chicago
City Hall, Room **300**
121 North LaSalle Street
Chicago, Illinois 60602

Re: An ordinance to use and maintain a portion of the public right-of-way for **one (1) manhole(s)** for **SCIENTIFIC PLATING CO INC**, adjacent to the premises known as **2073 N. Southport Ave.**.

Dear Alderman **Michele Smith**:

The applicant referenced above has requested the use of the public right-of-way for a **manhole(s)**. An ordinance has been prepared by the Department of Business Affairs and Consumer Protection – Small Business Center - Public Way Use Unit for presentation to the City Council. Because this request was made for properties located in your ward, as approved by you as per the attached, I respectfully request that you introduce the attached ordinance at the next City Council meeting.

If you have any questions regarding this ordinance, please contact Anthony Bertuca at (312) 744-5506.

Department of Business Affairs and Consumer Protection

City of Chicago

Office of the City Clerk

Document Tracking Sheet

O2015-704

Meeting Date:	1/21/2015
Sponsor(s):	Smith (43)
Type:	Ordinance
Title:	Grant(s) of privilege in public way for Sedgnorth LLC
Committee(s) Assignment:	Committee on Transportation and Public Way

ORDINANCE
SEDGNORTH LLC
Acct. No. 348986 - 2
Permit No. 1116253

Be It Ordained by the City Council of the City of Chicago:

SECTION 1. Permission and authority are hereby given and granted to SEDGNORTH LLC, upon the terms and subject to the conditions of this ordinance to maintain and use, as now constructed, one (1) Bay Window(s) projecting over the public right-of-way adjacent to its premises known as 403 W. North Ave..

Said Bay Window(s) at W. North Avenue measure(s):
One (1) at twelve point six seven (12.67) feet in length, and four (4) feet in width for a total of fifty point six eight (50.68) square feet.

The location of said privilege shall be as shown on prints kept on file with the Department of Business Affairs and Consumer Protection and the Office of the City Clerk.

Said privilege shall be constructed in accordance with plans and specifications approved by the Department of Transportation (Division of Project Development).

This grant of privilege in the public way shall be subject to the provisions of Section 10-28-015 and all other required provisions of the Municipal Code of Chicago.

The grantee shall pay to the City of Chicago as compensation for the privilege #1116253 herein granted the sum of seventy-five ($75.00) per annum in advance.

A 25% penalty will be added for payments received after due date.

The permit holder agrees to hold the City of Chicago harmless for any damage, relocation or replacement costs associated with damage, relocation or removal of private property caused by the City performing work in the public way.

Authority herein given and granted for a period of five (5) years from and after 01/13/2015.

Alderman _____

Michele Smith 43rd Ward

403 W. NORTA AVE.

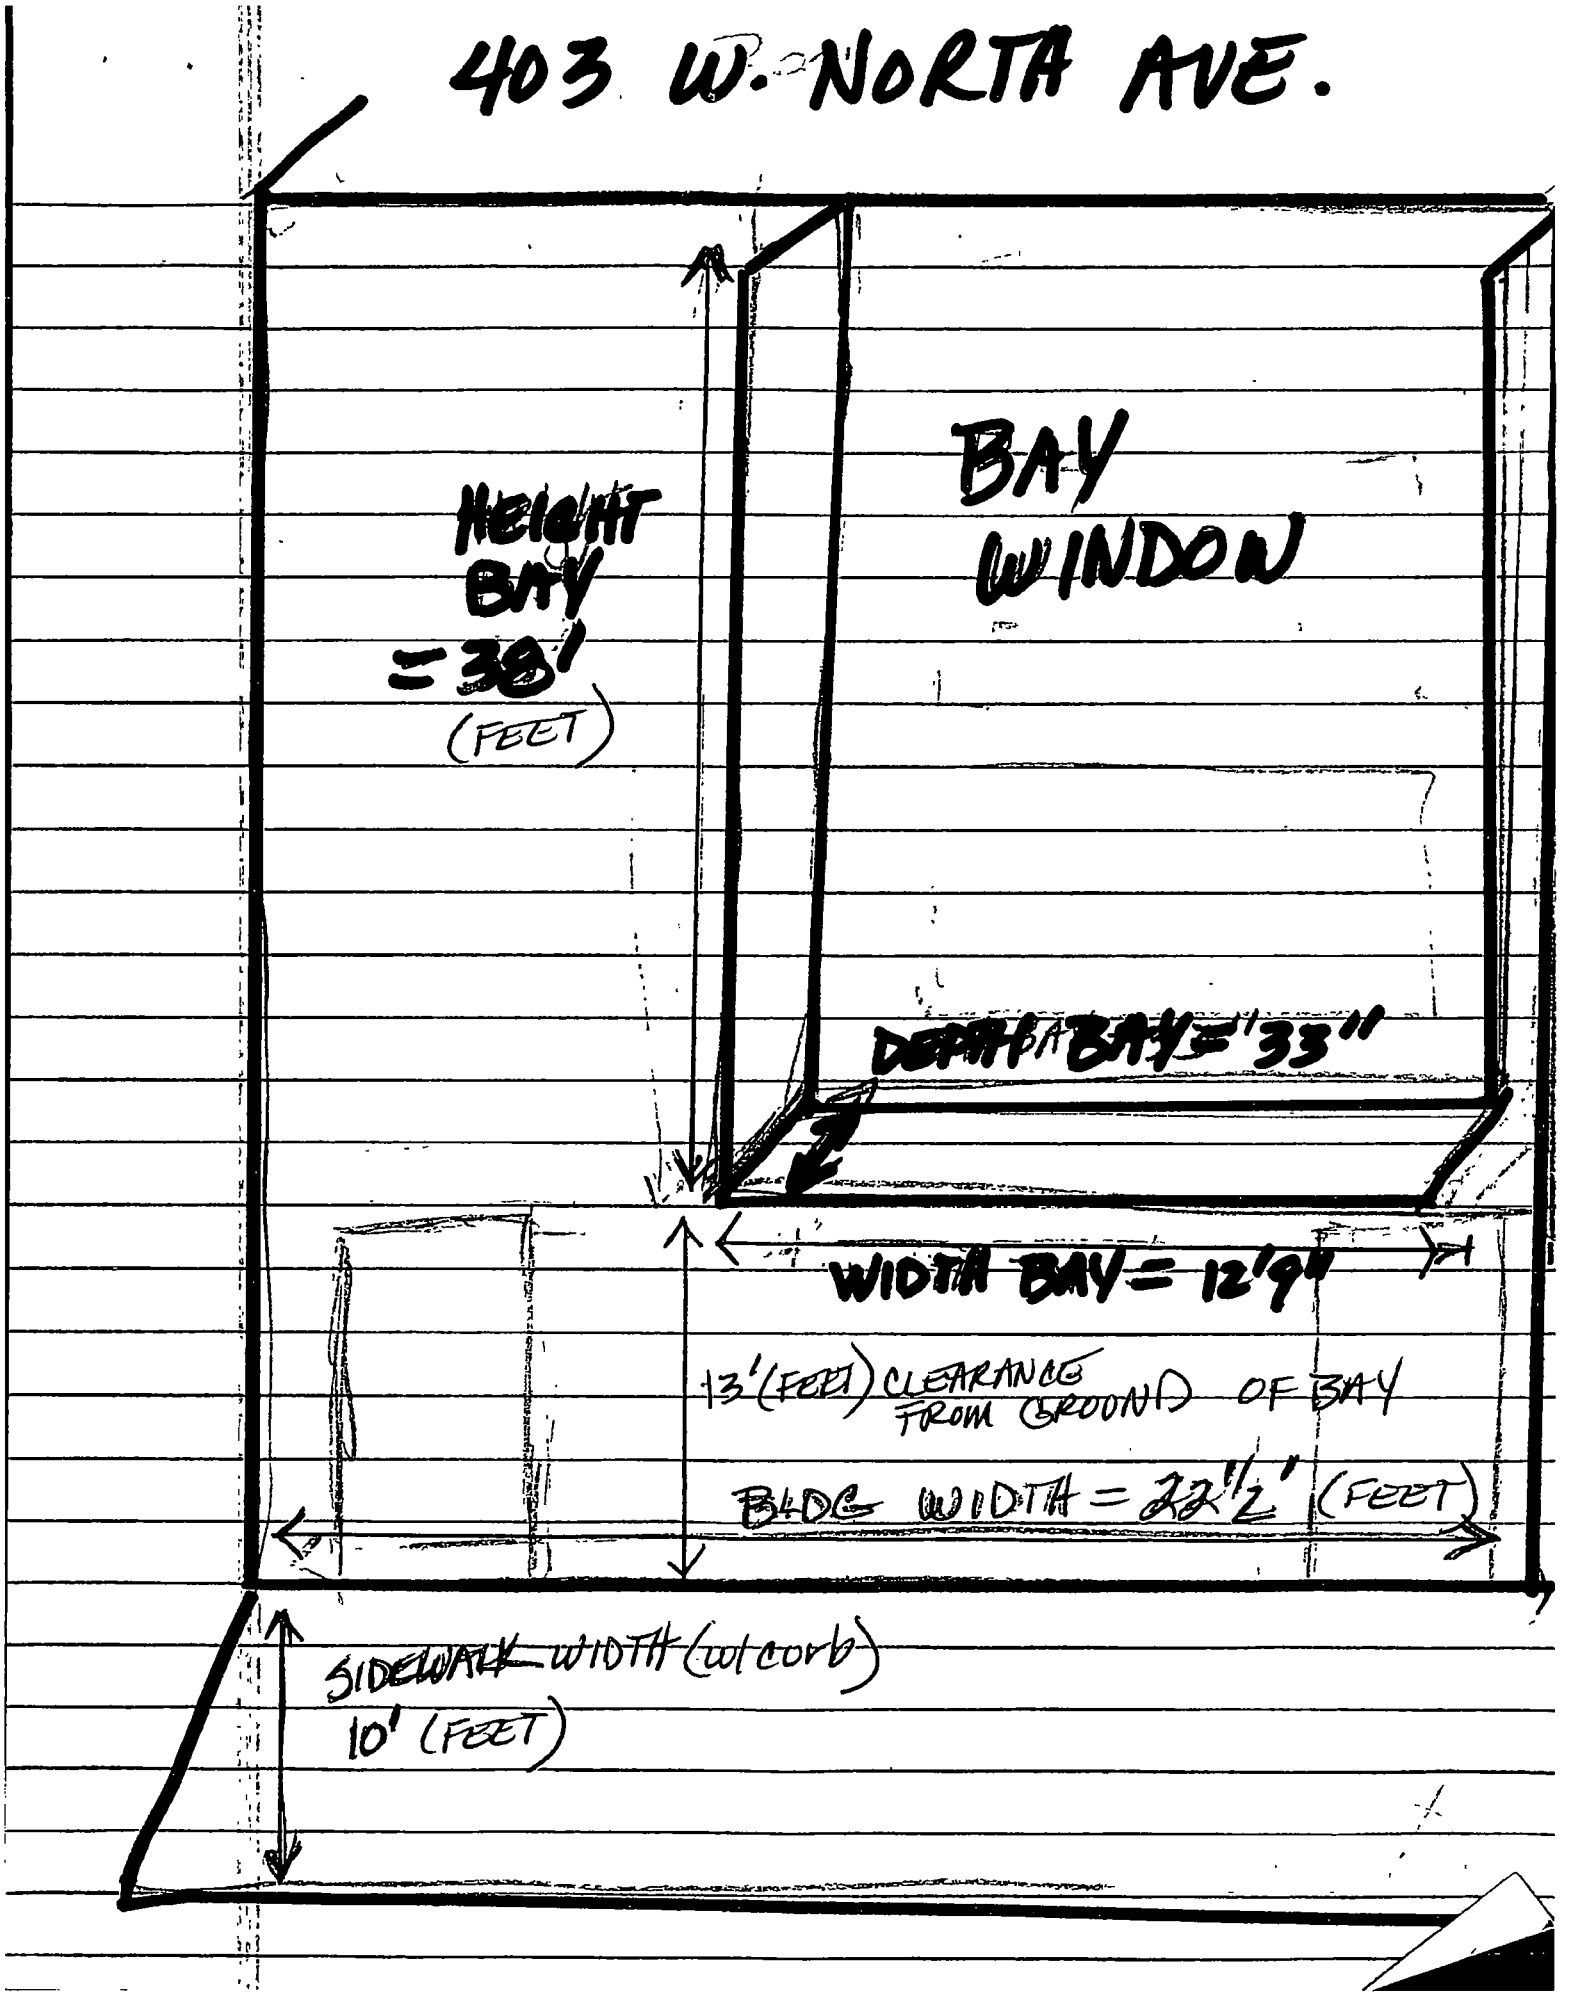

Department of Business Affairs and Consumer Protection
Small Business Center - Public Way Use Unit
City Hall - 121 N. LaSalle Street, Room 800 • Chicago, IL 60602
312-74-GOBIZ / 312-744-6249 • (312) 744-1944 (TTY)
http://www.cityofchicago.org/bacp

01/21/2015

Alderman **Michele Smith**
Ward # **43**
City of Chicago
City Hall, Room **300**
121 North LaSalle Street
Chicago, Illinois 60602

Re: An ordinance to use and maintain a portion of the public right-of-way for **one (1) bay window(s)** for **SEDGNORTH LLC**, adjacent to the premises known as **403 W. North Ave.**.

Dear Alderman **Michele Smith**:

The applicant referenced above has requested the use of the public right-of-way for a **bay window(s)**. An ordinance has been prepared by the Department of Business Affairs and Consumer Protection – Small Business Center - Public Way Use Unit for presentation to the City Council. Because this request was made for properties located in your ward, as approved by you as per the attached, I respectfully request that you introduce the attached ordinance at the next City Council meeting.

If you have any questions regarding this ordinance, please contact Anthony Bertuca at (312) 744-5506.

Department of Business Affairs and Consumer Protection

City of Chicago

O2015-706

Office of the City Clerk

Document Tracking Sheet

Meeting Date:	1/21/2015
Sponsor(s):	Smith (43)
Type:	Ordinance
Title:	Grant(s) of privilege in public way for Starbucks Coffee No. 204
Committee(s) Assignment:	Committee on Transportation and Public Way

ORDINANCE
STARBUCKS COFFEE #204
Acct. No. 63414 - 1
Permit No. 1116216

Be It Ordained by the City Council of the City of Chicago:

SECTION 1. Permission and authority are hereby given and granted to STARBUCKS COFFEE #204, upon the terms and subject to the conditions of this ordinance to maintain and use two (2) sign(s) projecting over the public right-of-way attached to its premises known as 617 W. Diversey Pkwy..

Said sign structure(s) measures as follows; along W Diversey Ave:

One (1) at point five (.5) feet in length, two (2) feet in height and twelve (12) feet above grade level.

One (1) at twenty (20) feet in length, one point one seven (1.17) feet in height and twelve (12) feet above grade level.

The location of said privilege shall be as shown on prints kept on file with the Department of Business Affairs and Consumer Protection and the Office of the City Clerk

Said privilege shall be constructed in accordance with plans and specifications approved by the Department of Transportation (Division of Project Development) and Zoning Department - Signs.

This grant of privilege in the public way shall be subject to the provisions of Section 10-28-015 and all other required provisions of the Municipal Code of Chicago.

The grantee shall pay to the City of Chicago as compensation for the privilege #1116216 herein granted the sum of one hundred seventy-five ($175.00) per annum in advance.

A 25% penalty will be added for payments received after due date

The permit holder agrees to hold the City of Chicago harmless for any damage, relocation or replacement costs associated with damage, relocation or removal of private property caused by the City performing work in the public way.

Authority herein given and granted for a period offive (5) years from and after 12/16/2014.

Alderman

Michele Smith 43rd Ward

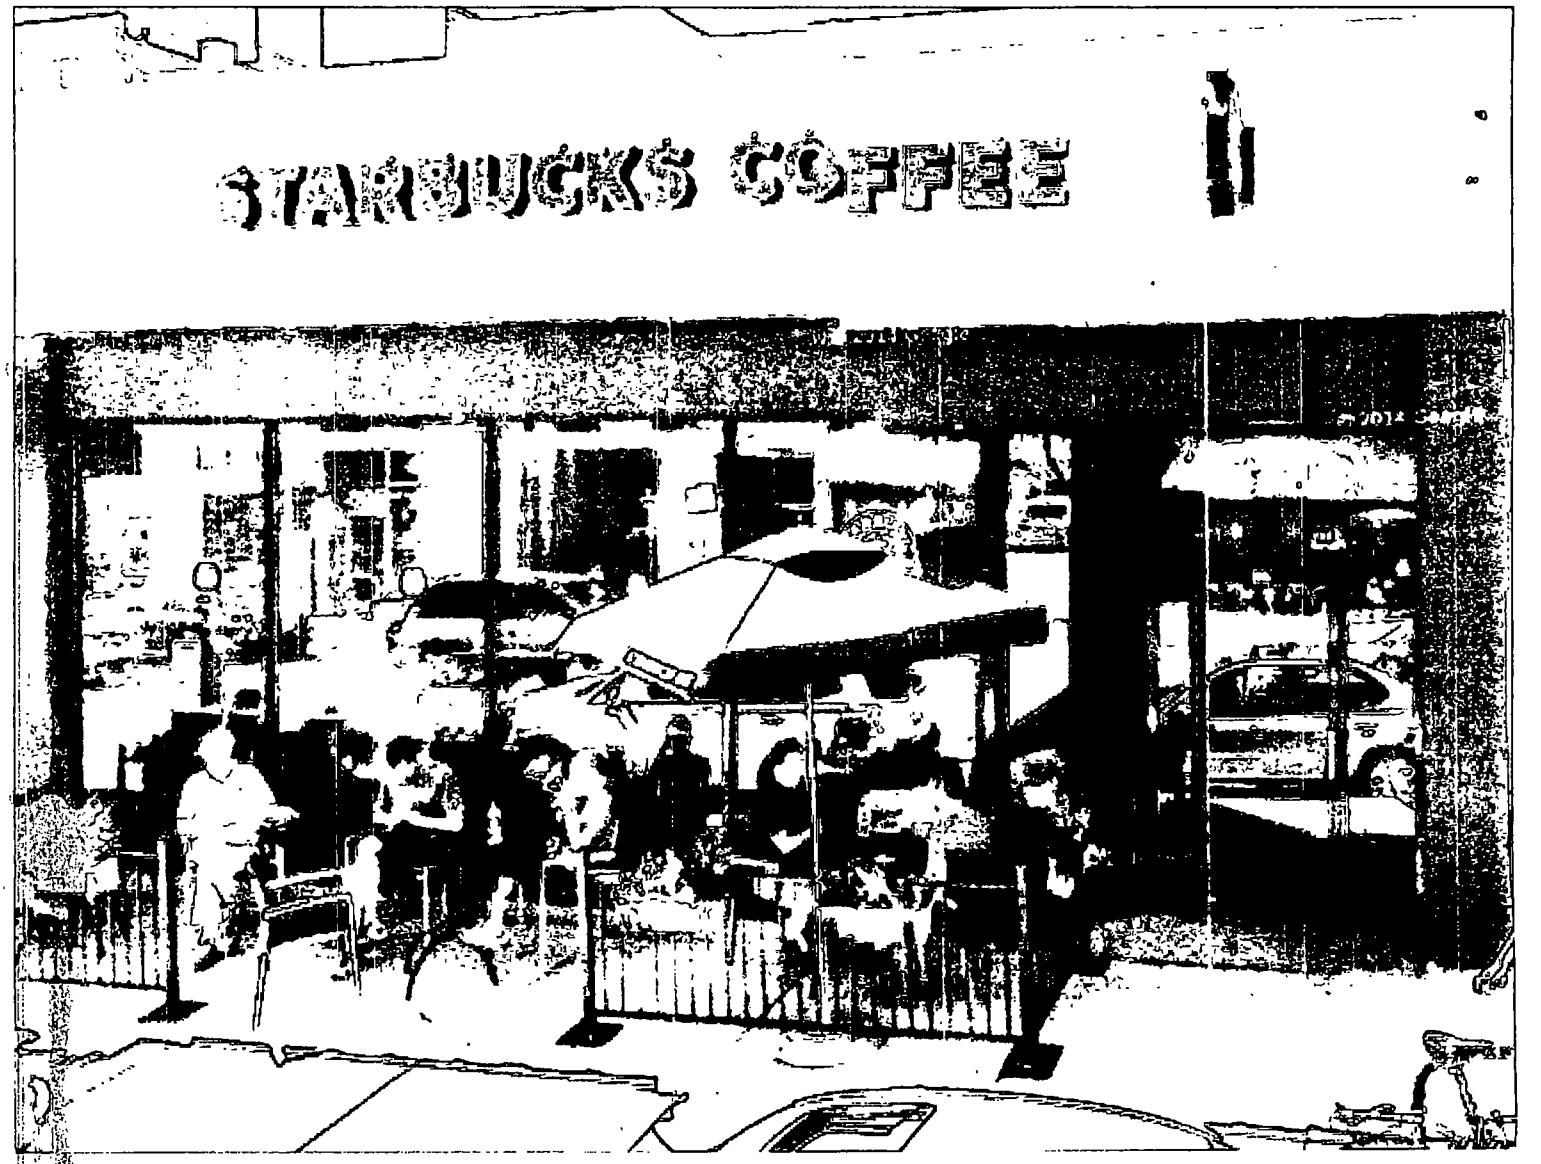
STARBUCKS COFFEE

Department of Business Affairs and Consumer Protection
Small Business Center- Public Way Use Unit
City Hall- 121 N. LaSalle Street Room 800 • Chicago, IL 60602
(312)-74-GOBIZ (312-744-6249) • (312) 744-1944 (TTY)
http://www.cityofchicago.org/bacp

01/21/2015

Alderman **Michele Smith**
Ward # **43**
City of Chicago
City Hall, Room **300**
121 North LaSalle Street
Chicago, Illinois 60602

Re: An ordinance to use and maintain a portion of the public right-of-way for **two (2) sign(s)** for **STARBUCKS COFFEE #204**, adjacent to the premises known as **617 W. Diversey Pkwy.**.

Dear Alderman **Michele Smith**:

The applicant referenced above has requested the use of the public right-of-way for **sign(s)**. An ordinance has been prepared by the Department of Business Affairs and Consumer Protection – Small Business Center - Public Way Use Unit for presentation to the City Council. Because this request was made for properties located in your ward, as approved by you as per the attached, I respectfully request that you introduce the attached ordinance at the next City Council meeting.

If you have any questions regarding this ordinance, please contact Anthony Bertuca at (312) 744-5506.

Department of Business Affairs and Consumer Protection

City of Chicago

O2015-709

Office of the City Clerk

Document Tracking Sheet

Meeting Date:	1/21/2015
Sponsor(s):	Smith (43)
Type:	Ordinance
Title:	Grant(s) of privilege in public way for State Street Barbers
Committee(s) Assignment:	Committee on Transportation and Public Way

ORDINANCE
State Street Barbers
Acct. No. 380020 - 4
Permit No. 1115570

Be It Ordained by the City Council of the City of Chicago:

SECTION 1. Permission and authority are hereby given and granted to State Street Barbers, upon the terms and subject to the conditions of this ordinance to maintain and use one (1) sign(s) projecting over the public right-of-way attached to its premises known as 1545 N. Wells St..

Said sign structure(s) measures as follows; along N. Wells Street:
One (1) at seven (7) feet in length, two point two seven (2.27) feet in height and eleven point three three (11.33) feet above grade level.

The location of said privilege shall be as shown on prints kept on file with the Department of Business Affairs and Consumer Protection and the Office of the City Clerk.

Said privilege shall be constructed in accordance with plans and specifications approved by the Department of Transportation (Division of Project Development) and Zoning Department - Signs.

This grant of privilege in the public way shall be subject to the provisions of Section 10-28-015 and all other required provisions of the Municipal Code of Chicago.

The grantee shall pay to the City of Chicago as compensation for the privilege #1115570 herein granted the sum of one hundred ($100.00) per annum in advance.

A 25% penalty will be added for payments received after due date.

The permit holder agrees to hold the City of Chicago harmless for any damage, relocation or replacement costs associated with damage, relocation or removal of private property caused by the City performing work in the public way.

Authority herein given and granted for a period of five (5) years from and after Date of Passage.

Alderman _____

Michele Smith 43rd Ward

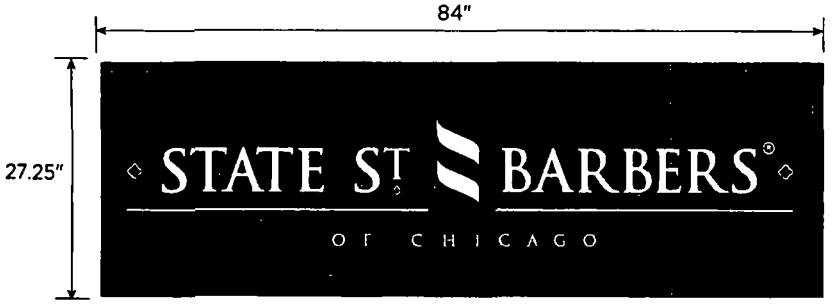

*PHOTO NTS AND FOR VISUAL REPRESENTATION ONLY

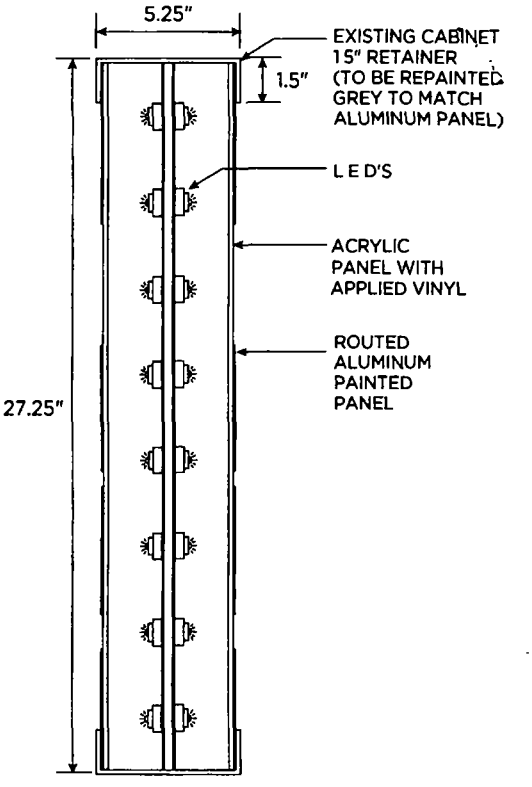

SECTION VIEW: NTS

H.M. WITT & Co. Signs
FINE SIGNAGE SINCE 1881
3313 West Newport Ave Chicago, IL 60618
office | 773 250 5000 fax | 773 250 5100
toll-free | 1 888 427 0703 web | www.hmwitt.com

APPROVED AS IS ○
APPROVED W/CHANGES ○
REVISE AND RESUBMIT ○
APPROVAL
DATE

REVISIONS

CLIENT STATE ST BARBERS
DATE 08 29 14
JOB # STB14002_BLADE
DRAWN BY ns/bf
SCALE 3/4"=1'-0"

THIS IS AN ORIGINAL DRAWING BY H M WITT & CO SIGNS AND IS NOT TO BE REPRODUCED WITHOUT PERMISSION OF H M WITT & CO SIGNS

Department of Business Affairs and Consumer Protection
Small Business Center - Public Way Use Unit
City Hall - 121 N. LaSalle Street, Room 800 • Chicago, IL 60602
312-74-GOBIZ / 312-744-6249 • (312) 744-1944 (TTY)
http://www.cityofchicago.org/bacp

01/21/2015

Alderman **Michele Smith**
Ward # **43**
City of Chicago
City Hall, Room **300**
121 North LaSalle Street
Chicago, Illinois 60602

Re: An ordinance to use and maintain a portion of the public right-of-way for **one (1) sign(s)** for **State Street Barbers**, adjacent to the premises known as **1545 N. Wells St.**.

Dear Alderman **Michele Smith**:

The applicant referenced above has requested the use of the public right-of-way for a **sign(s)**. An ordinance has been prepared by the Department of Business Affairs and Consumer Protection – Small Business Center - Public Way Use Unit for presentation to the City Council. Because this request was made for properties located in your ward, as approved by you as per the attached, I respectfully request that you introduce the attached ordinance at the next City Council meeting.

If you have any questions regarding this ordinance, please contact Anthony Bertuca at (312) 744-5506.

Department of Business Affairs and Consumer Protection

City of Chicago

O2015-711

Office of the City Clerk

Document Tracking Sheet

Meeting Date:	1/21/2015
Sponsor(s):	Smith (43)
Type:	Ordinance
Title:	Grant(s) of privilege in public way for Urban Outfitters
Committee(s) Assignment:	Committee on Transportation and Public Way

ORDINANCE
URBAN OUTFITTERS
Acct. No. 330472 - 5
Permit No. 1116313

Be It Ordained by the City Council of the City of Chicago:

SECTION 1. Permission and authority are hereby given and granted to URBAN OUTFITTERS, upon the terms and subject to the conditions of this ordinance to maintain and use one (1) sign(s) projecting over the public right-of-way attached to its premises known as 2352 N. Clark St..

Said sign structure(s) measures as follows; along N Clark St:
One (1) at twenty-five (25) feet in length, two (2) feet in height and eighteen (18) feet above grade level.

The location of said privilege shall be as shown on prints kept on file with the Department of Business Affairs and Consumer Protection and the Office of the City Clerk.

Said privilege shall be constructed in accordance with plans and specifications approved by the Department of Transportation (Division of Project Development) and Zoning Department - Signs.

This grant of privilege in the public way shall be subject to the provisions of Section 10-28-015 and all other required provisions of the Municipal Code of Chicago.

The grantee shall pay to the City of Chicago as compensation for the privilege #1116313 herein granted the sum of three hundred ($300.00) per annum in advance.

A 25% penalty will be added for payments received after due date.

The permit holder agrees to hold the City of Chicago harmless for any damage, relocation or replacement costs associated with damage, relocation or removal of private property caused by the City performing work in the public way.

Authority herein given and granted for a period of five (5) years from and after 11/19/2013.

Alderman

Michele Smith 43rd Ward

(Page 2 of 4)

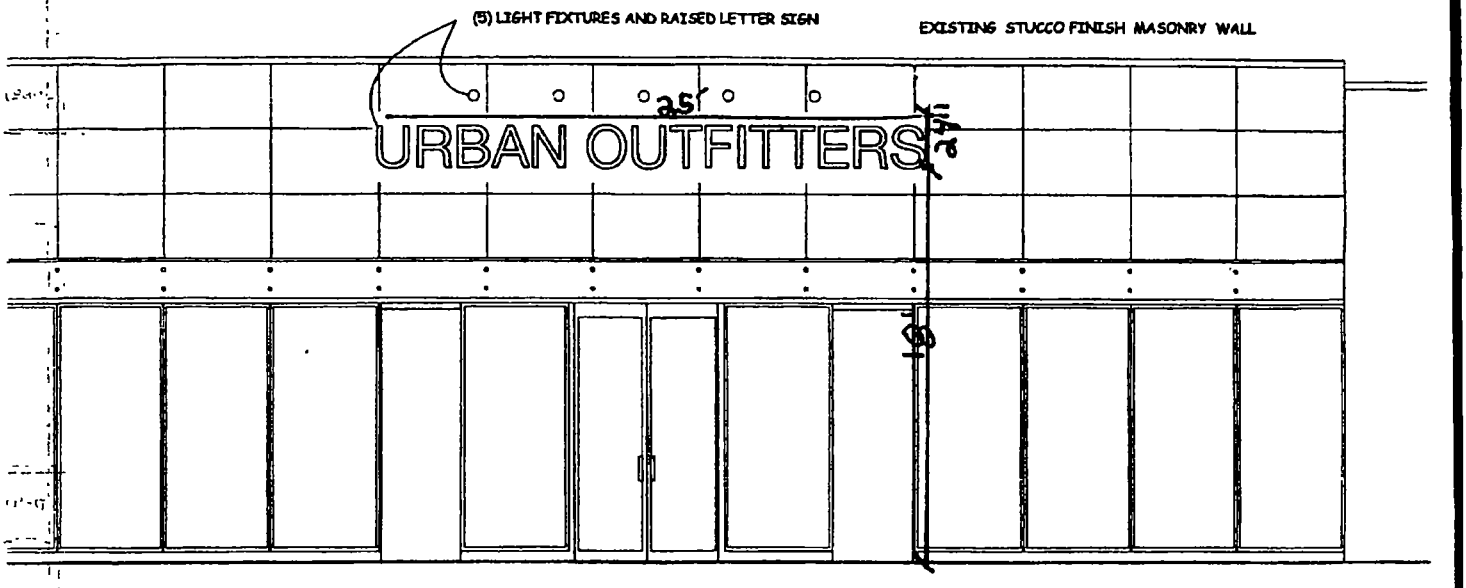

A/2 SIGN AND LIGHTING ELEVATION

SCALE: 1/8"=1'0"

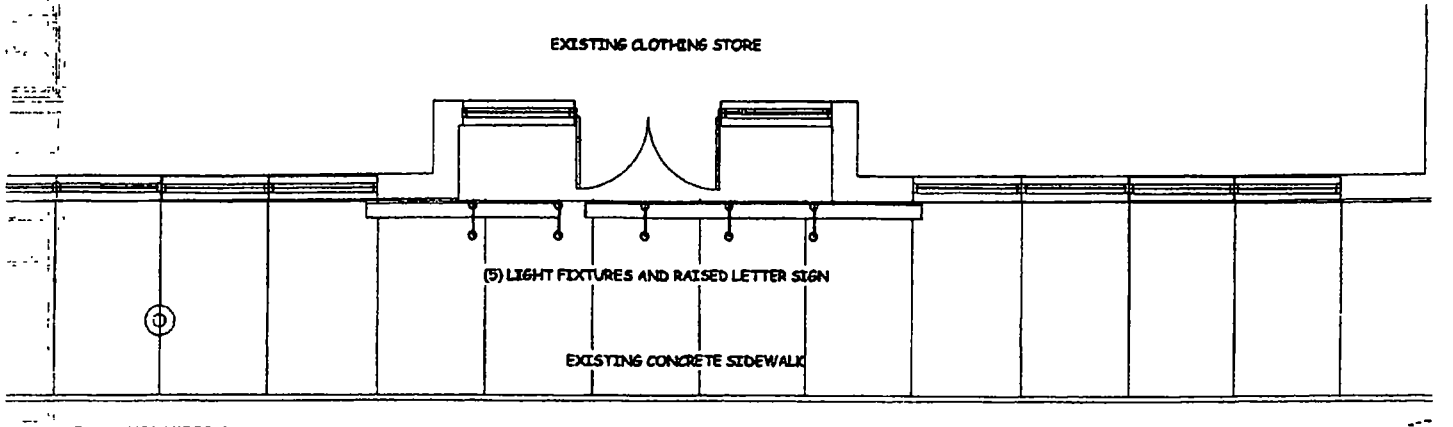

N SIGN AND LIGHTING PLAN

SCALE: 1/8"=1'0"

Department of Business Affairs and Consumer Protection
Small Business Center - Public Way Use Unit
City Hall - 121 N. LaSalle Street, Room 800 • Chicago, IL 60602
312-74-GOBIZ / 312-744-6249 • (312) 744-1944 (TTY)
http://www.cityofchicago.org/bacp

01/21/2015

Alderman **Michele Smith**
Ward # **43**
City of Chicago
City Hall, Room **300**
121 North LaSalle Street
Chicago, Illinois 60602

Re: An ordinance to use and maintain a portion of the public right-of-way for **one (1) sign(s)** for **URBAN OUTFITTERS**, adjacent to the premises known as **2352 N. Clark St.**.

Dear Alderman **Michele Smith**:

The applicant referenced above has requested the use of the public right-of-way for a **sign(s)**. An ordinance has been prepared by the Department of Business Affairs and Consumer Protection – Small Business Center - Public Way Use Unit for presentation to the City Council. Because this request was made for properties located in your ward, as approved by you as per the attached, I respectfully request that you introduce the attached ordinance at the next City Council meeting.

If you have any questions regarding this ordinance, please contact Anthony Bertuca at (312) 744-5506.

Department of Business Affairs and Consumer Protection

City of Chicago

O2015-715

Office of the City Clerk

Document Tracking Sheet

Meeting Date:	1/21/2015
Sponsor(s):	Smith (43)
Type:	Ordinance
Title:	Grant(s) of privilege in public way for Urban Outfitters -- light fixtures
Committee(s) Assignment:	Committee on Transportation and Public Way

ORDINANCE
URBAN OUTFITTERS
Acct. No. 330472 - 5
Permit No. 1116314

Be It Ordained by the City Council of the City of Chicago:

SECTION 1. Permission and authority are hereby given and granted to URBAN OUTFITTERS, upon the terms and subject to the conditions of this ordinance to maintain and use, as now constructed, five (5) Light Fixture(s) projecting over the public right-of-way adjacent to its premises known as 2352 N. Clark St..

Said Light Fixture(s) at N Clark St. measure(s):
Five (5) at two (2) feet in length, two (2) feet in width and twenty-one (21) feet above grade level.

The location of said privilege shall be as shown on prints kept on file with the Department of Business Affairs and Consumer Protection and the Office of the City Clerk.

Said privilege shall be constructed in accordance with plans and specifications approved by the Department of Transportation (Division of Project Development).

This grant of privilege in the public way shall be subject to the provisions of Section 10-28-015 and all other required provisions of the Municipal Code of Chicago.

The grantee shall pay to the City of Chicago as compensation for the privilege #1116314 herein granted the sum of ninety-five ($95.00) per annum in advance.

A 25% penalty will be added for payments received after due date.

The permit holder agrees to hold the City of Chicago harmless for any damage, relocation or replacement costs associated with damage, relocation or removal of private property caused by the City performing work in the public way.

Authority herein given and granted for a period of five (5) years from and after 11/19/2013.

Alderman _____

Michele Smith 43rd Ward

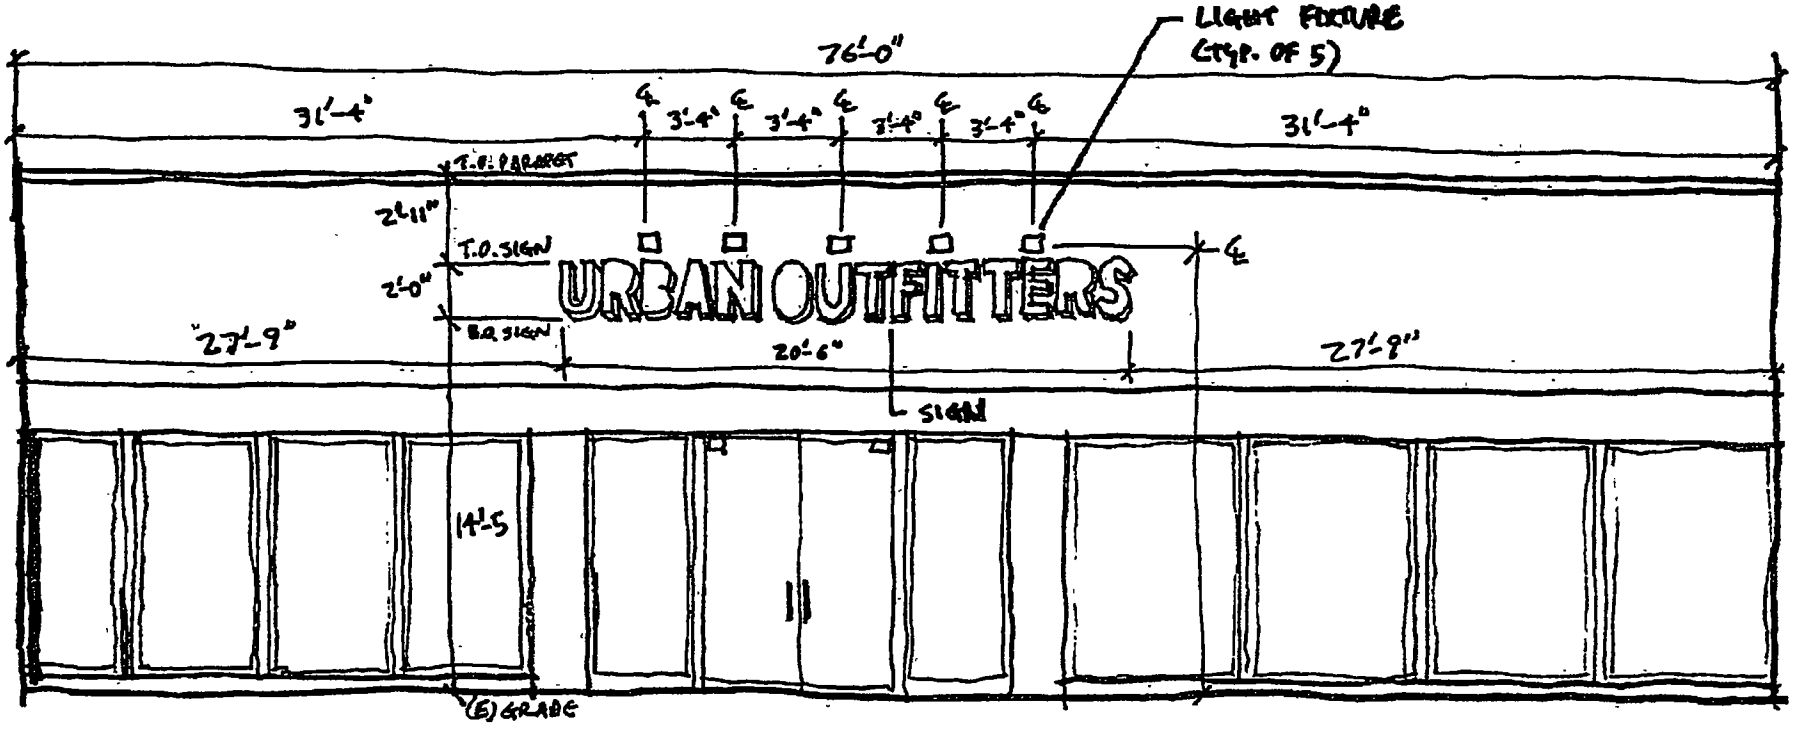

NORTH CLARK STREET URBAN OUTFITTERS
CHICAGO IL

Department of Business Affairs and Consumer Protection
Small Business Center - Public Way Use Unit
City Hall - 121 N. LaSalle Street, Room 800 • Chicago, IL 60602
312-74-GOBIZ / 312-744-6249 • (312) 744-1944 (TTY)
http://www.cityofchicago.org/bacp

01/21/2015

Alderman **Michele Smith**
Ward # **43**
City of Chicago
City Hall, Room **300**
121 North LaSalle Street
Chicago, Illinois 60602

Re: An ordinance to use and maintain a portion of the public right-of-way for **five (5) light fixture(s)** for **URBAN OUTFITTERS**, adjacent to the premises known as **2352 N. Clark St.**.

Dear Alderman **Michele Smith**:

The applicant referenced above has requested the use of the public right-of-way for a **light fixture(s)**. An ordinance has been prepared by the Department of Business Affairs and Consumer Protection – Small Business Center - Public Way Use Unit for presentation to the City Council. Because this request was made for properties located in your ward, as approved by you as per the attached, I respectfully request that you introduce the attached ordinance at the next City Council meeting.

If you have any questions regarding this ordinance, please contact Anthony Bertuca at (312) 744-5506.

Department of Business Affairs and Consumer Protection

City of Chicago

Office of the City Clerk

Document Tracking Sheet

O2015-722

Meeting Date:	1/21/2015
Sponsor(s):	Smith (43)
Type:	Ordinance
Title:	Grant(s) of privilege in public way for Vision Works No. 837
Committee(s) Assignment:	Committee on Transportation and Public Way

ORDINANCE
VISION WORKS #837
Acct. No. 315098 - 6
Permit No. 1115990

Be It Ordained by the City Council of the City of Chicago:

SECTION 1. Permission and authority are hereby given and granted to VISION WORKS #837, upon the terms and subject to the conditions of this ordinance to maintain and use two (2) sign(s) projecting over the public right-of-way attached to its premises known as 2701 N. Clark St..

Said sign structure(s) measures as follows; along N. CLARK:
Two (2) at ten point six seven (10.67) feet in length, two point five (2.5) feet in height and twelve point six seven (12.67) feet above grade level.

The location of said privilege shall be as shown on prints kept on file with the Department of Business Affairs and Consumer Protection and the Office of the City Clerk.

Said privilege shall be constructed in accordance with plans and specifications approved by the Department of Transportation (Division of Project Development) and Zoning Department - Signs.

This grant of privilege in the public way shall be subject to the provisions of Section 10-28-015 and all other required provisions of the Municipal Code of Chicago.

The grantee shall pay to the City of Chicago as compensation for the privilege #1115990 herein granted the sum of six hundred ($600.00) per annum in advance.

A 25% penalty will be added for payments received after due date.

The permit holder agrees to hold the City of Chicago harmless for any damage, relocation or replacement costs associated with damage, relocation or removal of private property caused by the City performing work in the public way.

Authority herein given and granted for a period of five (5) years from and after 10/07/2014.

Alderman 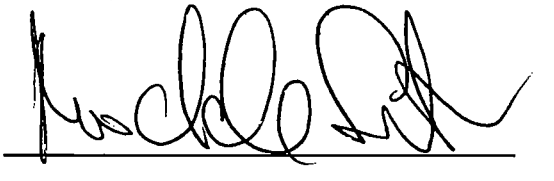

Michele Smith 43rd Ward

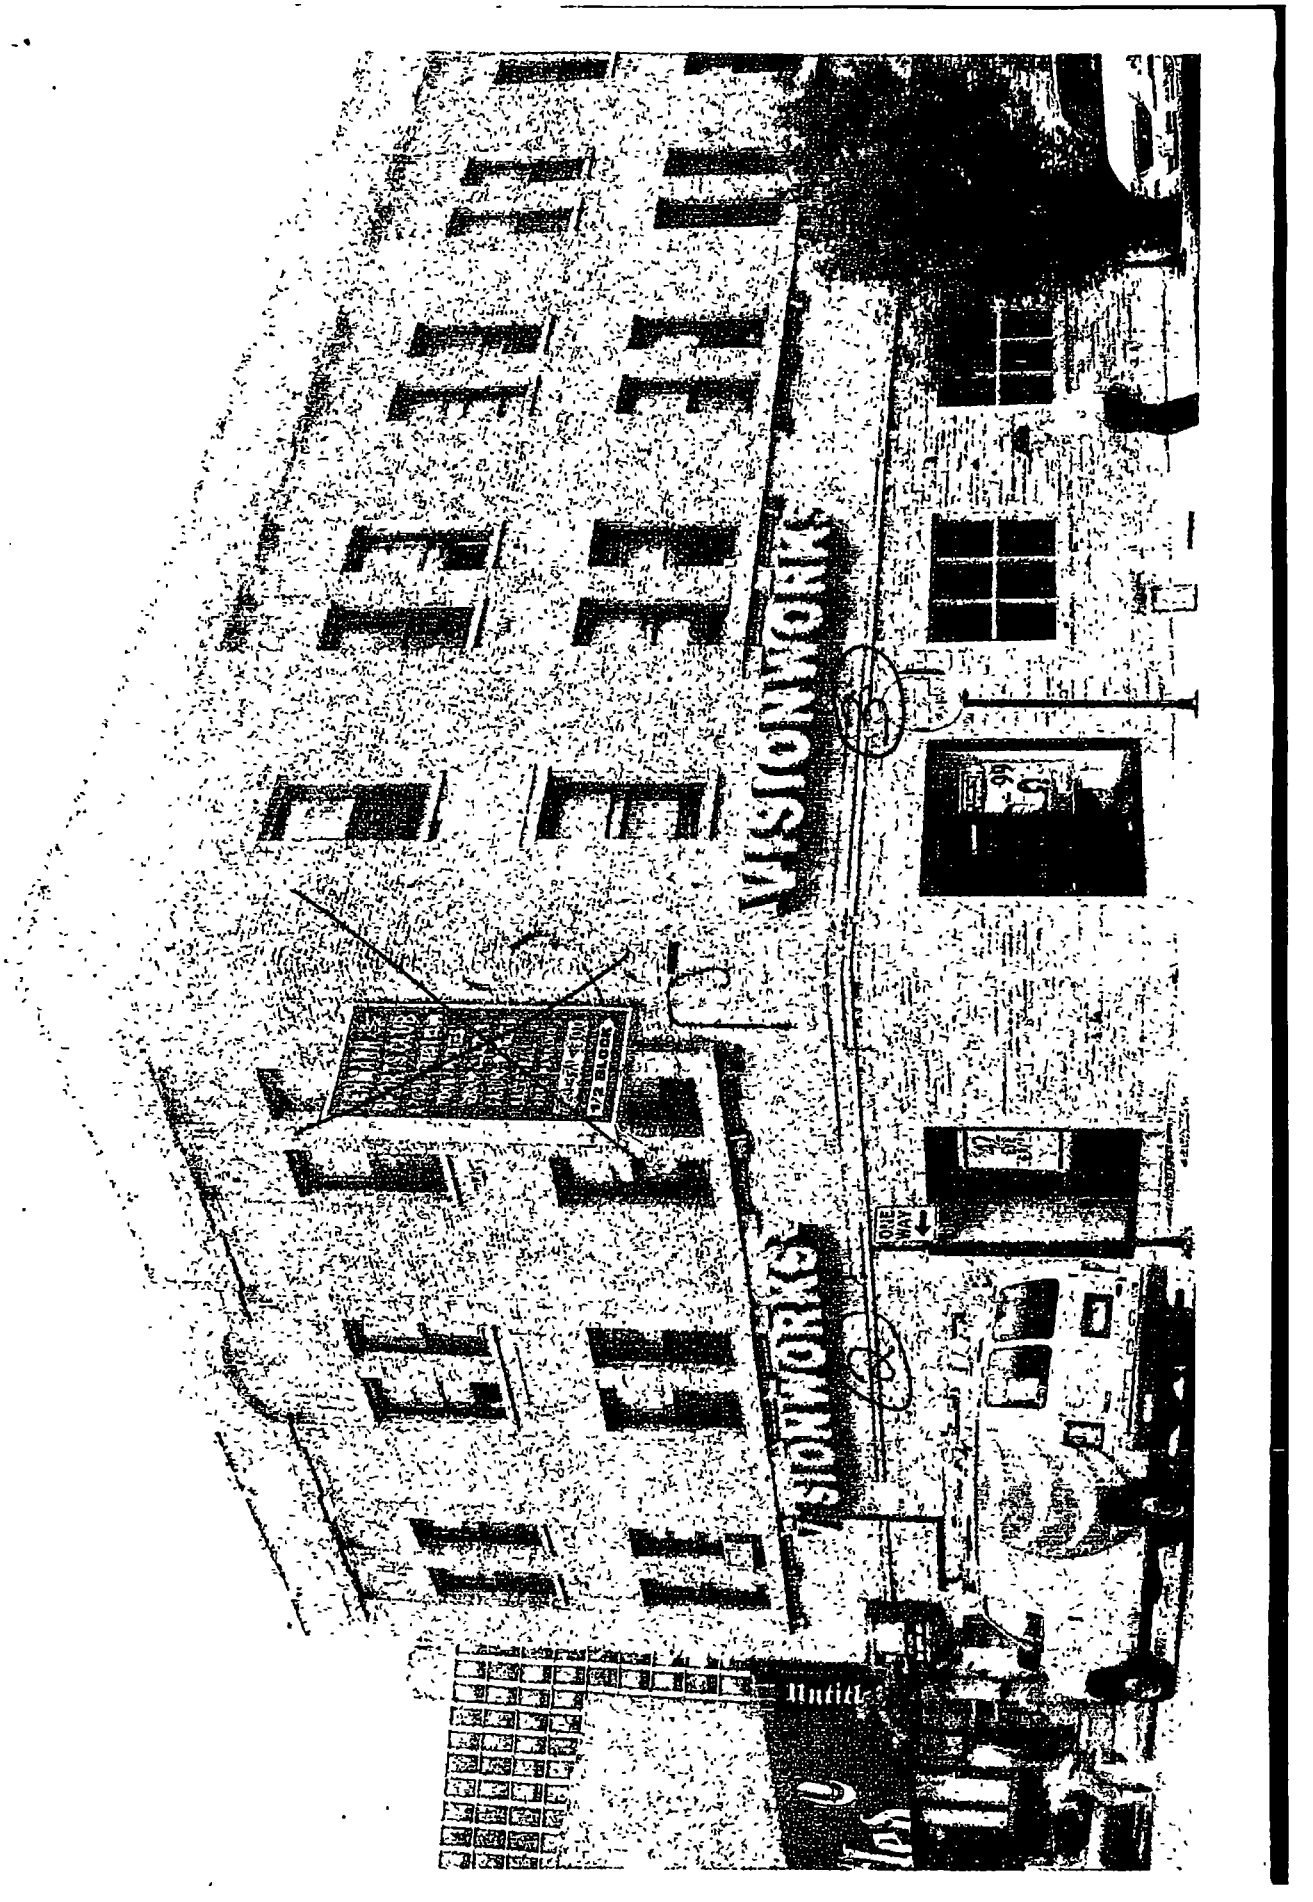
VISIONWORKS
VISIONWORKS
1/2 BLOCK
ONE WAY

Department of Business Affairs and Consumer Protection
Small Business Center - Public Way Use Unit
City Hall - 121 N. LaSalle Street, Room 800 • Chicago, IL 60602
312-74-GOBIZ / 312-744-6249 • (312) 744-1944 (TTY)
http://www.cityofchicago.org/bacp

01/21/2015

Alderman **Michele Smith**
Ward # **43**
City of Chicago
City Hall, Room **300**
121 North LaSalle Street
Chicago, Illinois 60602

Re: An ordinance to use and maintain a portion of the public right-of-way for **two (2) sign(s)** for **VISION WORKS #837**, adjacent to the premises known as **2701 N. Clark St.**.

Dear Alderman **Michele Smith**:

The applicant referenced above has requested the use of the public right-of-way for a **sign(s)**. An ordinance has been prepared by the Department of Business Affairs and Consumer Protection – Small Business Center - Public Way Use Unit for presentation to the City Council. Because this request was made for properties located in your ward, as approved by you as per the attached, I respectfully request that you introduce the attached ordinance at the next City Council meeting.

If you have any questions regarding this ordinance, please contact Anthony Bertuca at (312) 744-5506.

Department of Business Affairs and Consumer Protection

City of Chicago

O2015-342

Office of the City Clerk

Document Tracking Sheet

Meeting Date:	1/21/2015
Sponsor(s):	Tunney (44)
Type:	Ordinance
Title:	Grant(s) of privilege in public way for Annoyance Productions
Committee(s) Assignment:	Committee on Transportation and Public Way

ORDINANCE
ANNOYANCE PRODUCTIONS
Acct. No. 278216 - 3
Permit No. 1115107

Be It Ordained by the City Council of the City of Chicago:

SECTION 1. Permission and authority are hereby given and granted to ANNOYANCE PRODUCTIONS, upon the terms and subject to the conditions of this ordinance to maintain and use one (1) sign(s) projecting over the public right-of-way attached to its premises known as 851 W. Belmont Ave..

Said sign structure(s) measures as follows; along W. Belmont Avenue:
One (1) at three point six seven (3.67) feet in length, nine point seven five (9.75) feet in height and ten (10) feet above grade level.

The location of said privilege shall be as shown on prints kept on file with the Department of Business Affairs and Consumer Protection and the Office of the City Clerk.

Said privilege shall be constructed in accordance with plans and specifications approved by the Department of Transportation (Division of Project Development) and Zoning Department - Signs.

This grant of privilege in the public way shall be subject to the provisions of Section 10-28-015 and all other required provisions of the Municipal Code of Chicago.

The grantee shall pay to the City of Chicago as compensation for the privilege #1115107 herein granted the sum of three hundred ($300.00) per annum in advance.

A 25% penalty will be added for payments received after due date.

The permit holder agrees to hold the City of Chicago harmless for any damage, relocation or replacement costs associated with damage, relocation or removal of private property caused by the City performing work in the public way.

Authority herein given and granted for a period of five (5) years from and after Date of Passage.

Alderman Thomas Tunney

Thomas Tunney 44th Ward

8" SINGLE TUBE YELLOW NEON

COCKTAIL GLASS OUTLINED WITH BLUE NEON

RED NEON BALL ON HORN

6" SINGLE TUBE RED NEON

13" DOUBLE TUBE YELLOW NEON

9'-9"x3'-8" BLADE SIGN
PROJECTING 5'-2" OVER PUBLIC RIGHT-OF-WAY

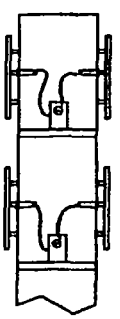

.063 ALLUMINUM OVER 1/4" ANGLE IRON FRAME

ALL UL APPROVED COMPONENTS

DOUBLE-FACE SIGN WITH SURFACE NEON CROSS SECTION

Best Neon Sign

SCALE	NO SCALE	SK NO.	ANNOYDFP
CUSTOMER	ANNOYANCE THEATRE		
JOB ADDRESS	851 W. BELMONT AVE.		
CITY	CHICAGO	STATE	IL.
ARTIST	tc	DATE	8/27/14
SALES APPROVED		DATE	

By signing the approval box on this sketch, I understand that I am accepting all aspects of this drawing. This includes artwork, specifications, dimensions, spelling and any other representations herein. I also understand that color representations on this sketch are approximate, and may not match manufactured product exactly.

CUSTOMER APPROVAL:

Page: 9-A

City of Chicago

O2015-346

Office of the City Clerk

Document Tracking Sheet

Meeting Date:	1/21/2015
Sponsor(s):	Tunney (44)
Type:	Ordinance
Title:	Grant(s) of privilege in public way for Big City Dental
Committee(s) Assignment:	Committee on Transportation and Public Way

ORDINANCE
BIG CITY DENTAL
Acct. No. 349046 - 1
Permit No. 1116403

Be It Ordained by the City Council of the City of Chicago:

SECTION 1. Permission and authority are hereby given and granted to BIG CITY DENTAL, upon the terms and subject to the conditions of this ordinance to maintain and use one (1) sign(s) projecting over the public right-of-way attached to its premises known as 3712 N. Southport Ave..

Said sign structure(s) measures as follows; along N. SOUTHPORT AVENUE:
One (1) at four (4) feet in length, four point six six (4.66) feet in height and twelve (12) feet above grade level.

The location of said privilege shall be as shown on prints kept on file with the Department of Business Affairs and Consumer Protection and the Office of the City Clerk.

Said privilege shall be constructed in accordance with plans and specifications approved by the Department of Transportation (Division of Project Development) and Zoning Department - Signs.

This grant of privilege in the public way shall be subject to the provisions of Section 10-28-015 and all other required provisions of the Municipal Code of Chicago.

The grantee shall pay to the City of Chicago as compensation for the privilege #1116403 herein granted the sum of one hundred ($100.00) per annum in advance.

A 25% penalty will be added for payments received after due date.

The permit holder agrees to hold the City of Chicago harmless for any damage, relocation or replacement costs associated with damage, relocation or removal of private property caused by the City performing work in the public way.

Authority herein given and granted for a period of five (5) years from and after 01/13/2015.

Alderman 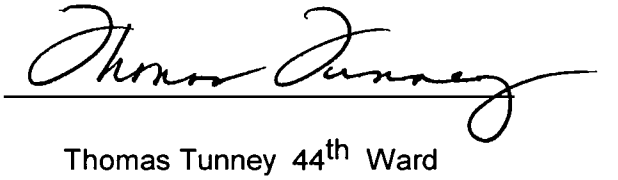

Thomas Tunney 44th Ward

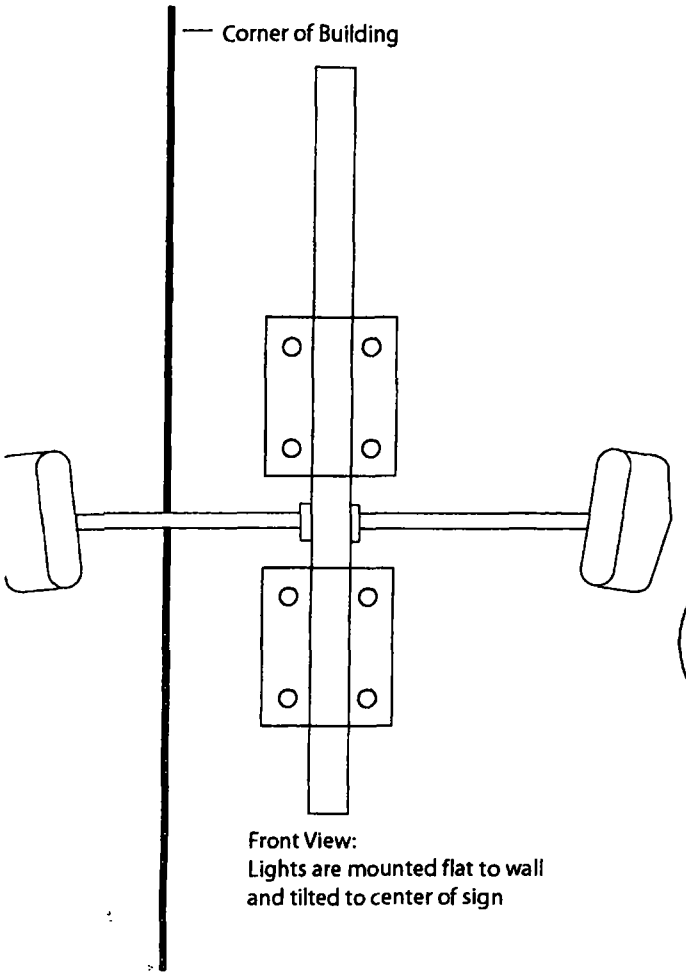

Front View:
Lights are mounted flat to wall
and tilted to center of sign

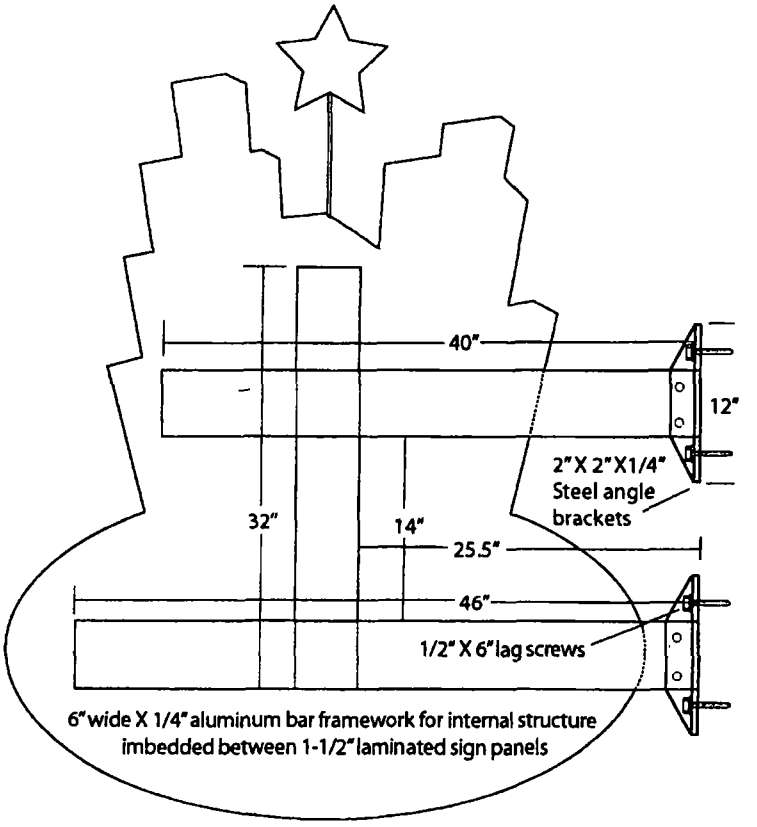

Sign material: 1-1/2"thick HDU, 2 pieces laminated back-to-back.

City of Chicago

O2015-351

Office of the City Clerk

Document Tracking Sheet

Meeting Date:	1/21/2015
Sponsor(s):	Tunney (44)
Type:	Ordinance
Title:	Grant(s) of privilege in public way for Central Lake View Merchants Assn., The - 2934 N Sheffield Ave
Committee(s) Assignment:	Committee on Transportation and Public Way

ORDINANCE
THE CENTRAL LAKE VIEW MERCHANTS ASSOCIATION
Acct. No. 314738 - 10
Permit No. 1114934

Be It Ordained by the City Council of the City of Chicago:

SECTION 1. Permission and authority are hereby given and granted to THE CENTRAL LAKE VIEW MERCHANTS ASSOCIATION, upon the terms and subject to the conditions of this ordinance to construct, install, maintain and use one (1) Planter(s) on the public right-of-way for beautification purposes adjacent to its premises known as 2934 N. Sheffield Ave..

Said Planter(s) at Sheffield measure(s):
One (1) at three (3) feet in length, and three (3) feet in width for a total of nine (9) square feet.

Grantee must allow the required clear and unobstructed space for pedestrian passage at all times per rules and regulations approved by the Department of Transportation.

The location of said privilege shall be as shown on prints kept on file with the Department of Business Affairs and Consumer Protection and the Office of the City Clerk.

Said privilege shall be constructed in accordance with plans and specifications approved by the Department of Planning and Development and Department of Transportation (Division of Project Development).

This grant of privilege in the public way shall be subject to the provisions of Section 10-28-015 and all other required provisions of the Municipal Code of Chicago.

The grantee shall pay to the City of Chicago as compensation for the privilege #1114934 herein granted the sum of zero ($.00) per annum in advance.

A 25% penalty will be added for payments received after due date.

The permit holder agrees to hold the City of Chicago harmless for any damage, relocation or replacement costs associated with damage, relocation or removal of private property caused by the City performing work in the public way.

Authority herein given and granted for a period of five (5) years from and after Date of Passage.

Alderman Thomas Tunney

Thomas Tunney 44th Ward

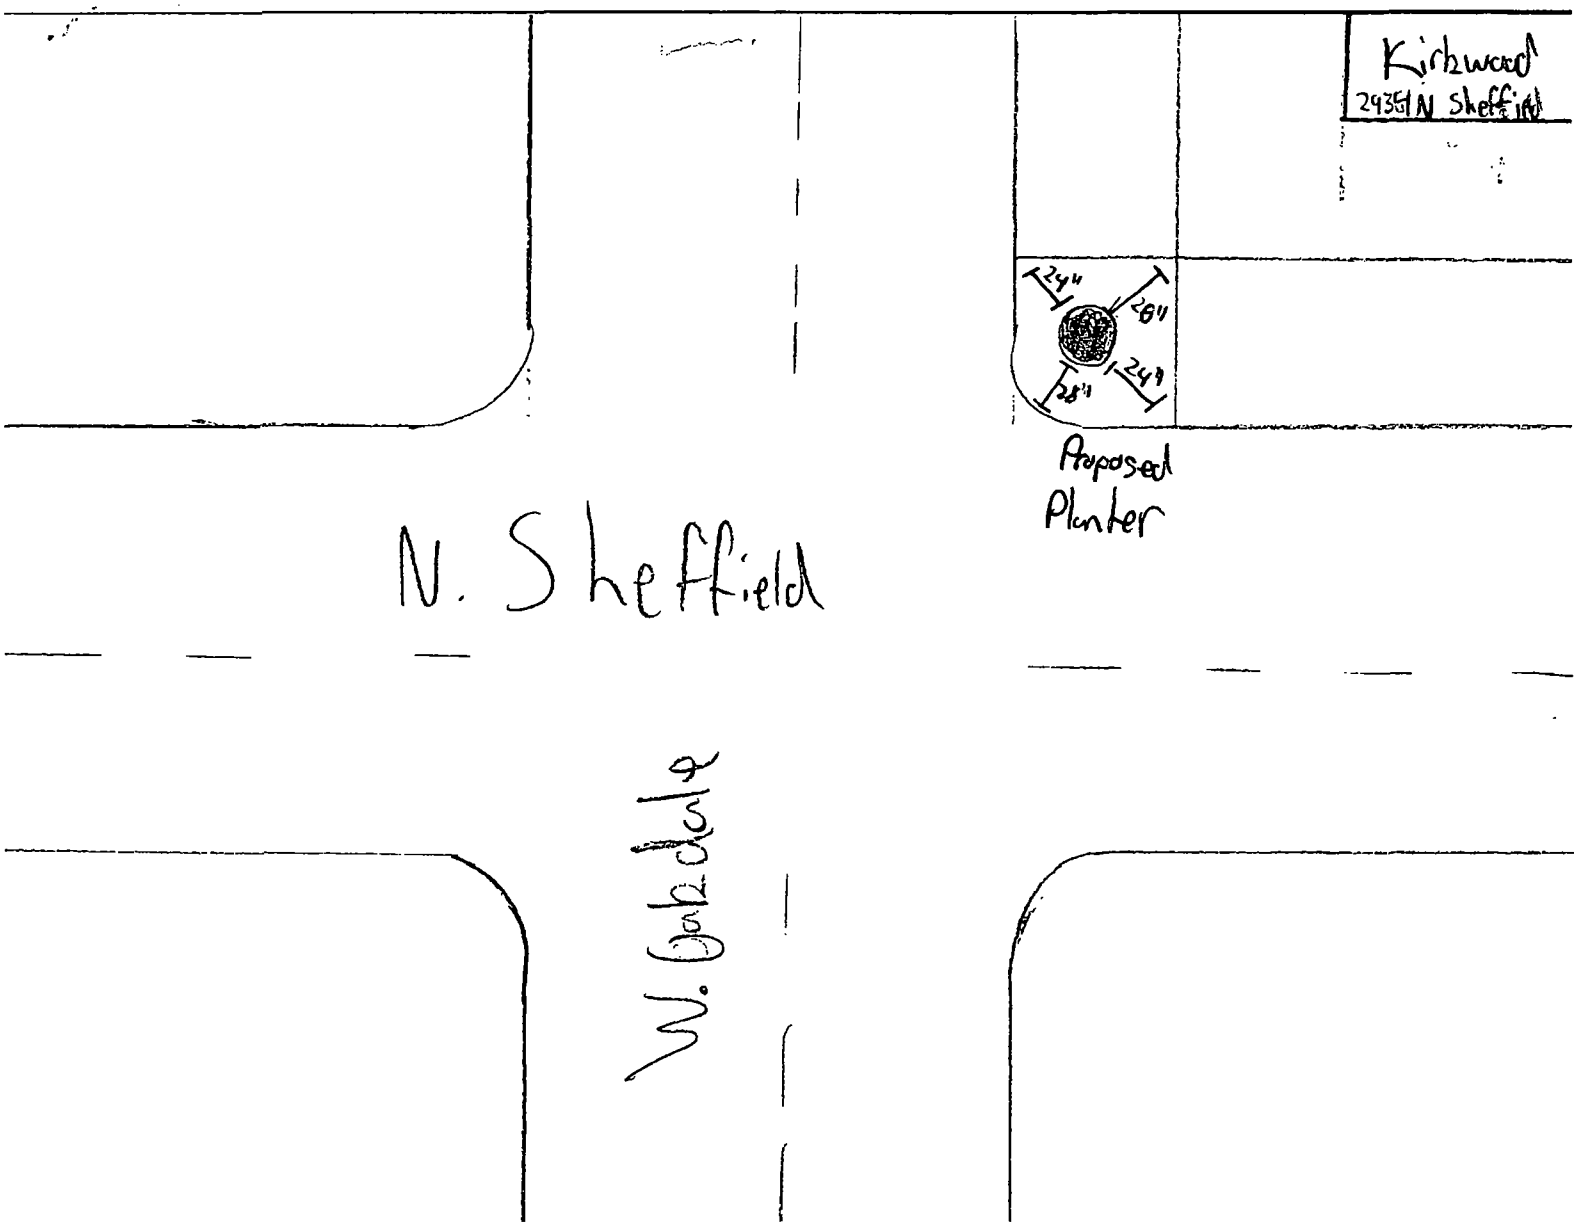
Kirkwood
2935 N Sheffield
24'
28'
28'
24'
Proposed
Planter
N. Sheffield
W. Oakdale

City of Chicago

O2015-355

Office of the City Clerk

Document Tracking Sheet

Meeting Date:	1/21/2015
Sponsor(s):	Tunney (44)
Type:	Ordinance
Title:	Grant(s) of privilege in public way for Central Lake View Merchants Assn., The - 2901 N Sheffield Ave
Committee(s) Assignment:	Committee on Transportation and Public Way

ORDINANCE
THE CENTRAL LAKE VIEW MERCHANTS ASSOCIATION
Acct. No. 314738 - 20
Permit No. 1114943

Be It Ordained by the City Council of the City of Chicago:

SECTION 1. Permission and authority are hereby given and granted to THE CENTRAL LAKE VIEW MERCHANTS ASSOCIATION, upon the terms and subject to the conditions of this ordinance to construct, install, maintain and use one (1) Planter(s) on the public right-of-way for beautification purposes adjacent to its premises known as 2901 N. Sheffield Ave..

Said Planter(s) at George measure(s):
One (1) at three (3) feet in length, and three (3) feet in width for a total of nine (9) square feet.

Grantee must allow the required clear and unobstructed space for pedestrian passage at all times per rules and regulations approved by the Department of Transportation.

The location of said privilege shall be as shown on prints kept on file with the Department of Business Affairs and Consumer Protection and the Office of the City Clerk.

Said privilege shall be constructed in accordance with plans and specifications approved by the Department of Planning and Development and Department of Transportation (Division of Project Development).

This grant of privilege in the public way shall be subject to the provisions of Section 10-28-015 and all other required provisions of the Municipal Code of Chicago.

The grantee shall pay to the City of Chicago as compensation for the privilege #1114943 herein granted the sum of zero ($.00) per annum in advance.

A 25% penalty will be added for payments received after due date.

The permit holder agrees to hold the City of Chicago harmless for any damage, relocation or replacement costs associated with damage, relocation or removal of private property caused by the City performing work in the public way.

Authority herein given and granted for a period of five (5) years from and after Date of Passage.

Alderman Thomas Tunney

Thomas Tunney 44th Ward

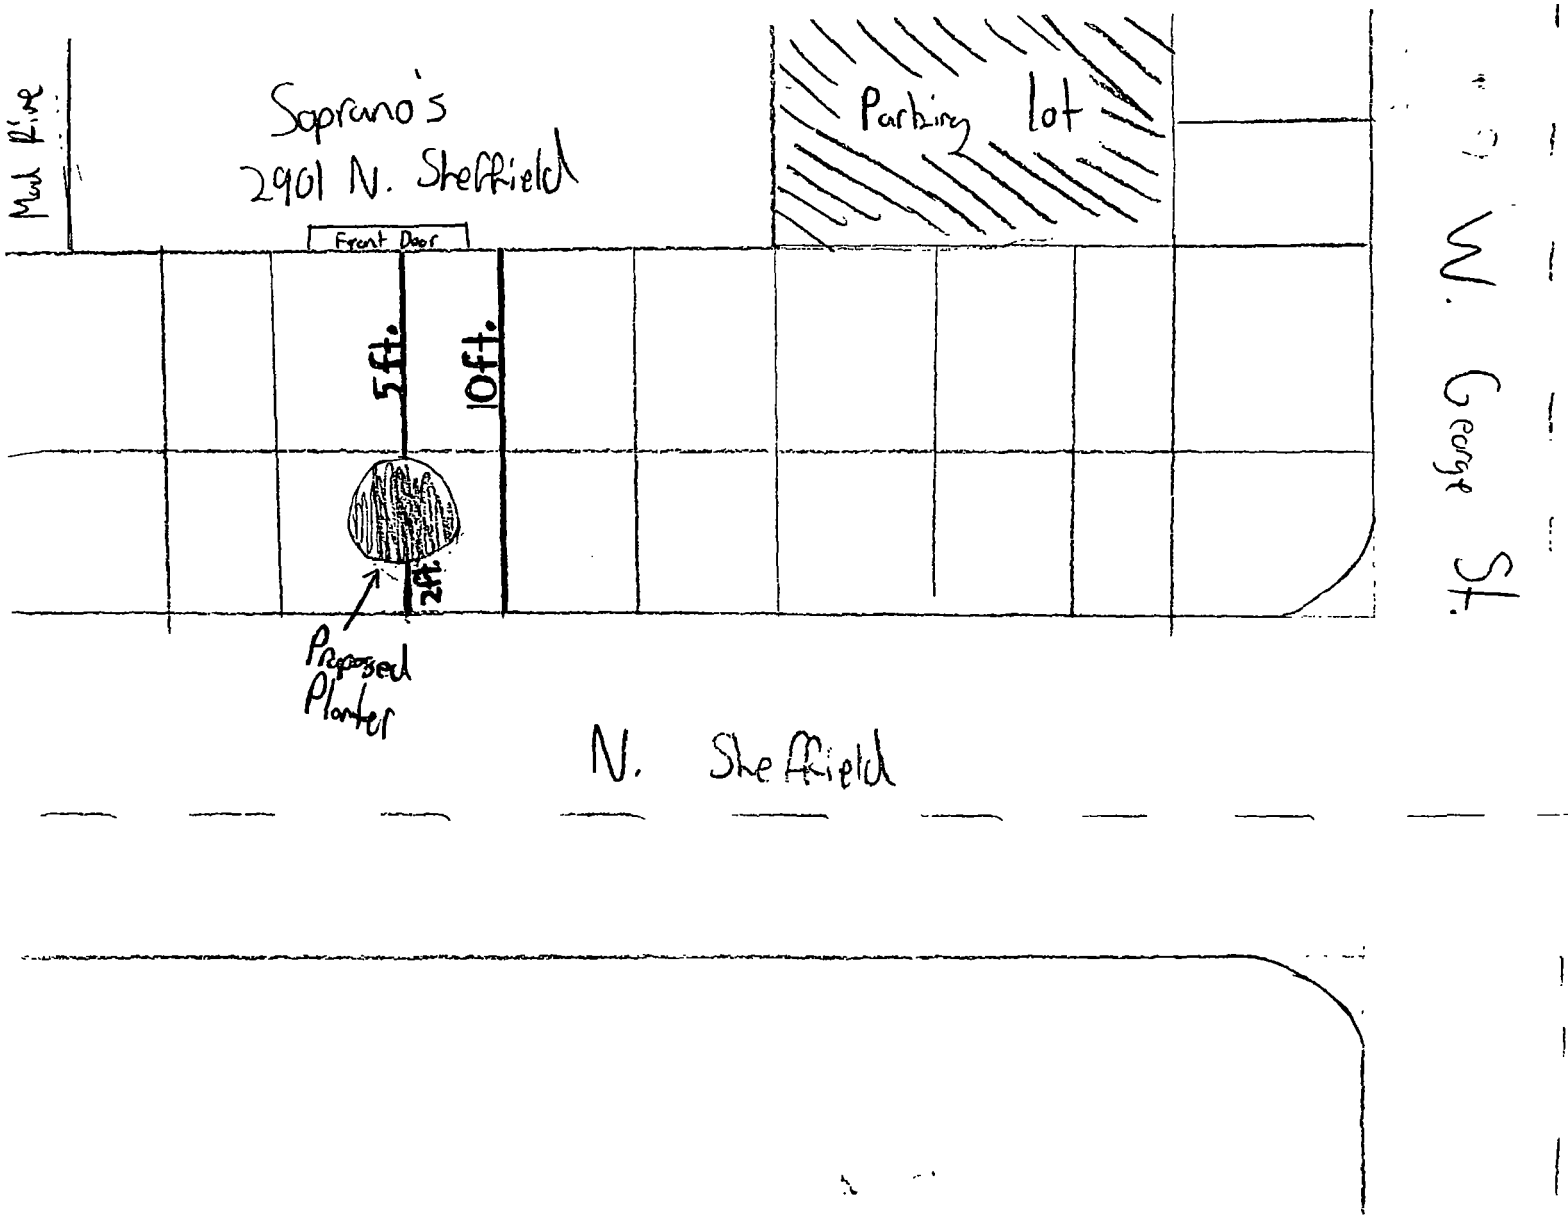
Soprano's
2901 N. Sheffield
Front Door
Property Line
Parking lot
5ft.
10ft.
2ft.
Proposed Planter
N. Sheffield
W. George St.

City of Chicago

O2015-360

Office of the City Clerk

Document Tracking Sheet

Meeting Date:	1/21/2015
Sponsor(s):	Tunney (44)
Type:	Ordinance
Title:	Grant(s) of privilege in public way for Central Lake View Merchants Assn., The - 3418 N Sheffield Ave
Committee(s) Assignment:	Committee on Transportation and Public Way

ORDINANCE
THE CENTRAL LAKE VIEW MERCHANTS ASSOCIATION
Acct. No. 314738 - 50
Permit No. 1116417

Be It Ordained by the City Council of the City of Chicago:

SECTION 1. Permission and authority are hereby given and granted to THE CENTRAL LAKE VIEW MERCHANTS ASSOCIATION, upon the terms and subject to the conditions of this ordinance to maintain and use, as now constructed, one (1) Planter(s) on the public right-of-way for beautification purposes adjacent to its premises known as 3418 N. Sheffield Ave..

Said Planter(s) at N SHEFFIELD AVE measure(s):
One (1) at three (3) feet in length, and three (3) feet in width for a total of nine (9) square feet.

Grantee must allow the required clear and unobstructed space for pedestrian passage at all times per rules and regulations approved by the Department of Transportation.

The location of said privilege shall be as shown on prints kept on file with the Department of Business Affairs and Consumer Protection and the Office of the City Clerk.

Said privilege shall be constructed in accordance with plans and specifications approved by the Department of Planning and Development and Department of Transportation (Division of Project Development).

This grant of privilege in the public way shall be subject to the provisions of Section 10-28-015 and all other required provisions of the Municipal Code of Chicago.

The grantee shall pay to the City of Chicago as compensation for the privilege #1116417 herein granted the sum of zero ($.00) per annum in advance.

A 25% penalty will be added for payments received after due date.

The permit holder agrees to hold the City of Chicago harmless for any damage, relocation or replacement costs associated with damage, relocation or removal of private property caused by the City performing work in the public way.

Authority herein given and granted for a period of five (5) years from and after 03/18/2014.

Alderman Thomas Tunney

Thomas Tunney 44th Ward

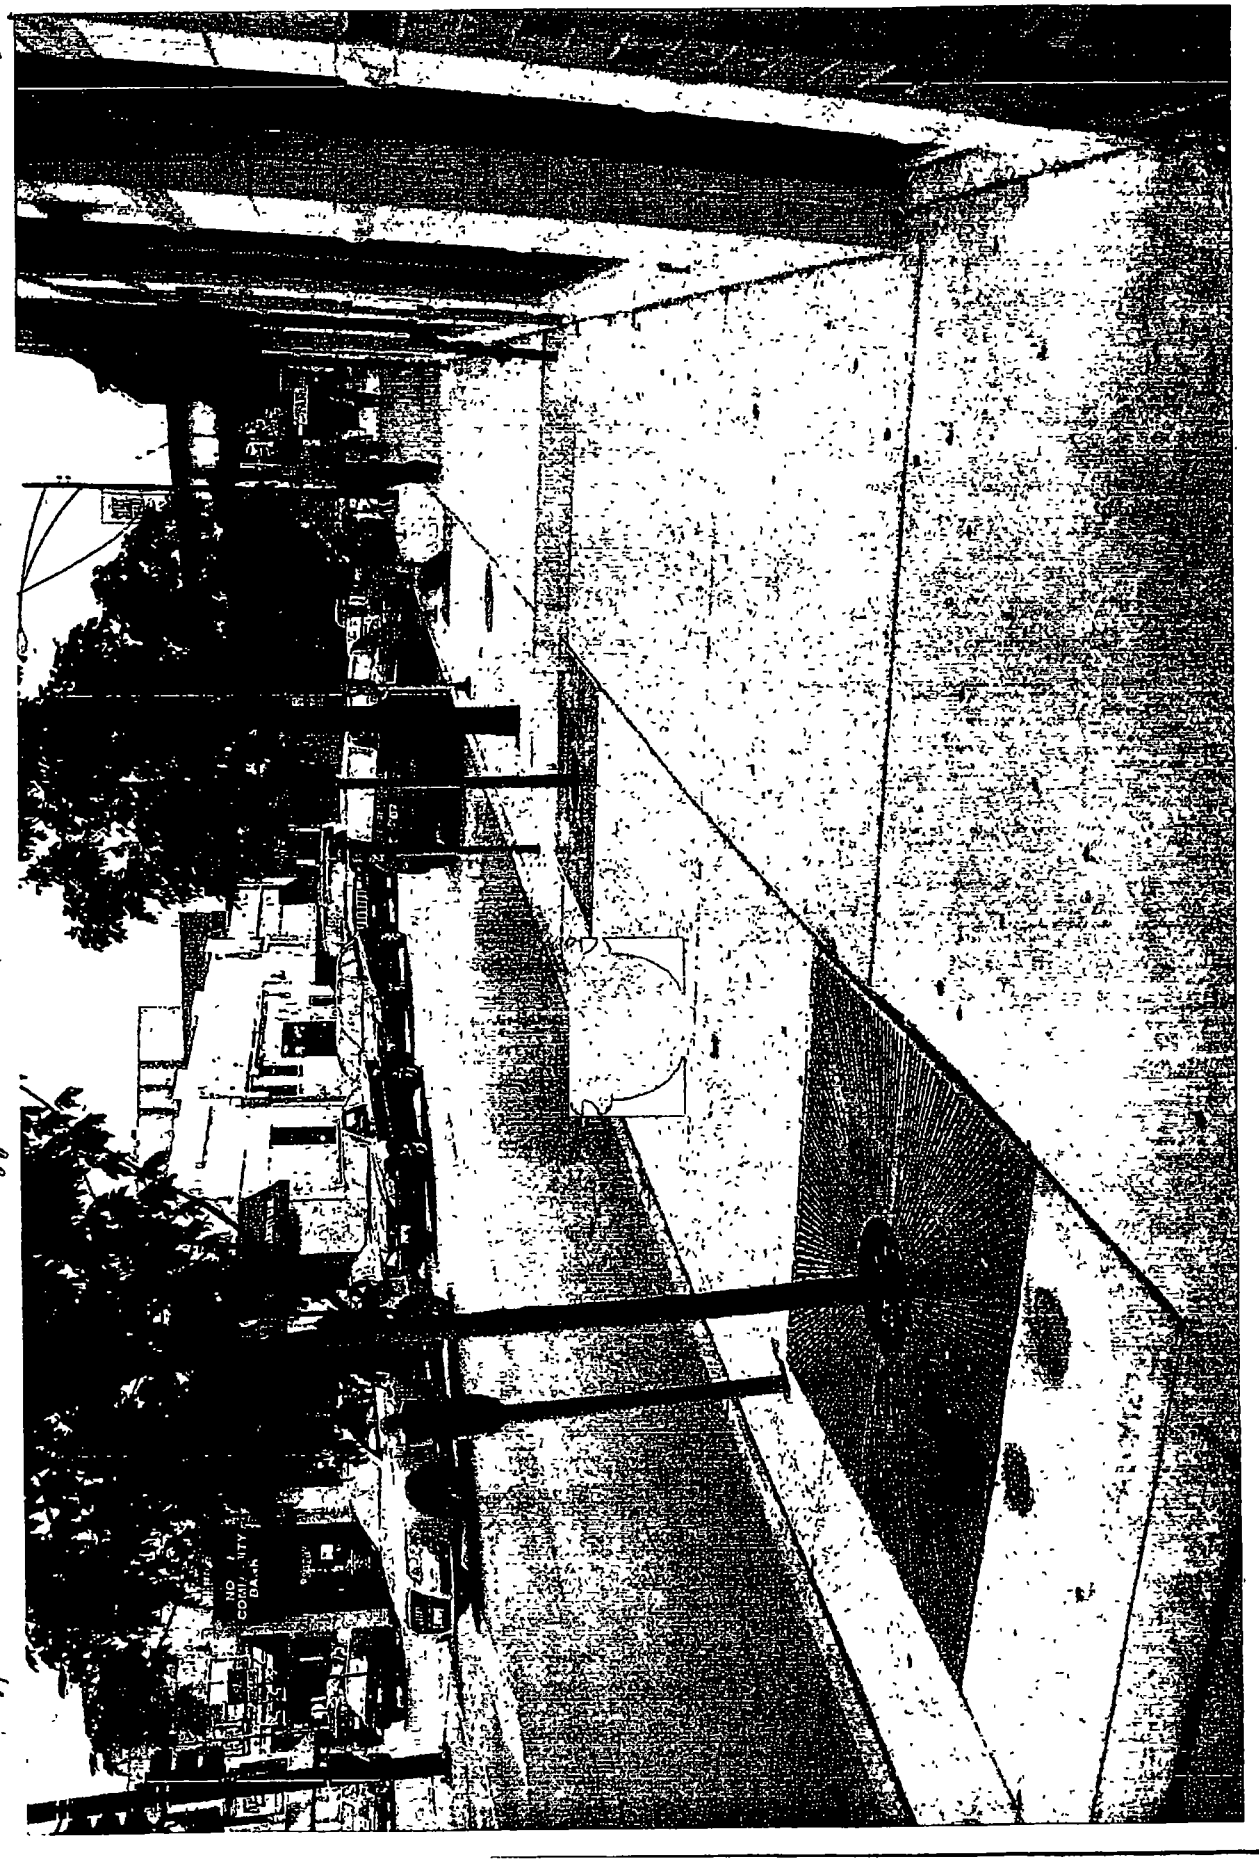

Oil Well #3 - 8448

City of Chicago

O2015-367

Office of the City Clerk

Document Tracking Sheet

Meeting Date:	1/21/2015
Sponsor(s):	Tunney (44)
Type:	Ordinance
Title:	Grant(s) of privilege in public way for Countryside Bank
Committee(s) Assignment:	Committee on Transportation and Public Way

ORDINANCE
COUNTRYSIDE BANK
Acct. No. 394964 - 1
Permit No. 1116046

Be It Ordained by the City Council of the City of Chicago:

SECTION 1. Permission and authority are hereby given and granted to COUNTRYSIDE BANK, upon the terms and subject to the conditions of this ordinance to maintain and use two (2) sign(s) projecting over the public right-of-way attached to its premises known as 3323 N. Clark St..

Said sign structure(s) measures as follows; along Clark:
One (1) at seventeen point five eight (17.58) feet in length, three point eight three (3.83) feet in height and twelve (12) feet above grade level.
One (1) at twenty-eight (28) feet in length, two point six seven (2.67) feet in height and twelve (12) feet above grade level.

The location of said privilege shall be as shown on prints kept on file with the Department of Business Affairs and Consumer Protection and the Office of the City Clerk.

Said privilege shall be constructed in accordance with plans and specifications approved by the Department of Transportation (Division of Project Development) and Zoning Department - Signs.

This grant of privilege in the public way shall be subject to the provisions of Section 10-28-015 and all other required provisions of the Municipal Code of Chicago.

The grantee shall pay to the City of Chicago as compensation for the privilege #1116046 herein granted the sum of six hundred ($600.00) per annum in advance.

A 25% penalty will be added for payments received after due date.

The permit holder agrees to hold the City of Chicago harmless for any damage, relocation or replacement costs associated with damage, relocation or removal of private property caused by the City performing work in the public way.

Authority herein given and granted for a period of five (5) years from and after Date of Passage.

Alderman Thomas Tunney

Thomas Tunney 44th Ward

CHANNEL LETTERS - NORTH ELEVATION

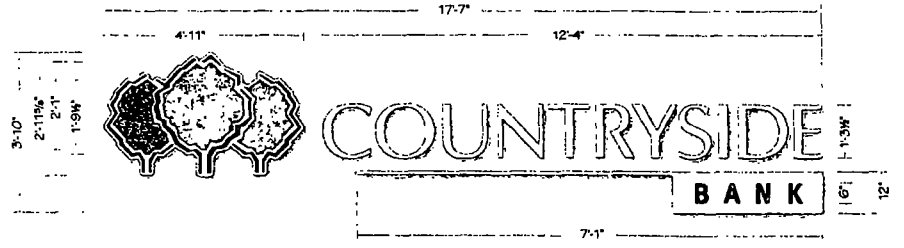

(1 set) 2" Deep Illuminated Reverse Channel Logo & Letters

Logo Trees: Fabricated Aluminum Painted Painted White w/ PMS 446 Grey / PMS 376 Green / PMS 716 Orange - Satin Finish
Backs: Clear Polycarbonate
Illumination: White LEDs - Remote Low-Voltage Power Supplies
Logo Copy: Fabricated Aluminum Painted White - Satin Finish
Backs: Clear Polycarbonate
Illumination: White LEDs - Remote Low-Voltage Power Supplies
BANK Cabinet / Rule: Fabricated Aluminum Painted White - Satin Finish
- "BANK" Routed & Push-thru 1/2" Clear Acrylic w/ White Diffuser on Back and Vinyl Painted PMS 446 Grey on Faces
Illumination: White LEDs - Remote Low-Voltage Power Supplies
Power: (1) 20Amp @ 120Volts Electrical Circuit Run to Site by Others
Mounting: Mount Flush to Brick Wall with Masonry Anchors

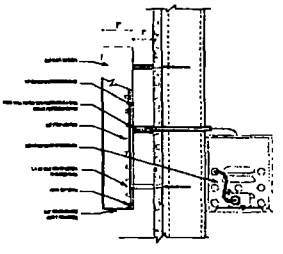

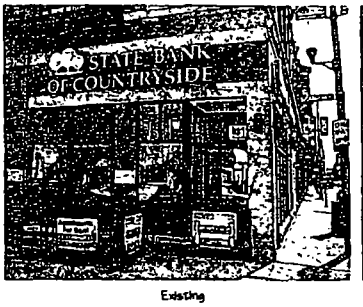

Existing

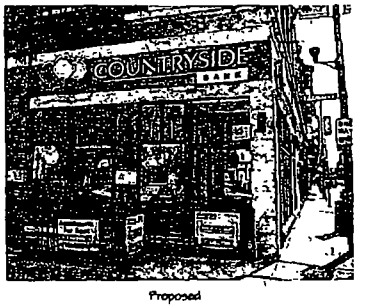

Proposed

This sign is built to UL Standards for operation in North America

This Document is owned by and the information contained in it is proprietary to Parvin-Clauss Sign Company. By accepting it the holder agrees not to use the information, disclose it to any third party nor reproduce this document without the prior written consent of Parvin-Clauss Sign Company. Holder also agrees to immediately return this document upon request of Parvin-Clauss Sign Company.

© Copyright 2014 by Parvin-Clauss Sign Co

Parvin-Clauss
SIGN COMPANY
Design • Fabrication • Installation • Maintenance
163 Technology Drive • Carol Stream • Illinois 60188
Telephone 630 260 8000 • Fax 630 510 2072
e mail@parvinclauss.com
www.parvinclauss.com

PROJECT
COUNTRYSIDE BANK
3523 N Clark Street
Chicago IL

CUSTOMER APPROVAL
DATE
AUTHORIZED SIGNATURE
REPRESENTATIVE
Brian Newton
DRAWN BY
Bill Marlow
DATE
100214
SCALE
1/2" = 1'
SHEET NO
1 of 3
WORK ORDER
71822
FILE NAME
CS071822

REVISIONS:
1
2 111814 - White Letters
3
4
5
6
7
8

This sign is intended to be installed in accordance with the requirements of Article 600 of the National Electrical Code and/or other applicable local codes. This includes proper grounding and bonding of the sign

City of Chicago

O2015-374

Office of the City Clerk

Document Tracking Sheet

Meeting Date:	1/21/2015
Sponsor(s):	Tunney (44)
Type:	Ordinance
Title:	Grant(s) of privilege in public way for Fahlstrom's Fresh Fish Market
Committee(s) Assignment:	Committee on Transportation and Public Way

ORDINANCE
FAHLSTROM'S FRESH FISH MARKET
Acct. No. 391404 - 1
Permit No. 1115817

Be It Ordained by the City Council of the City of Chicago:

SECTION 1. Permission and authority are hereby given and granted to FAHLSTROM'S FRESH FISH MARKET, upon the terms and subject to the conditions of this ordinance to construct, install, maintain and use one (1) Wind Screen(s) on the public right-of-way adjacent to its premises known as 1258 W. Belmont Ave..

Said Wind Screen(s) at W. Belmont Avenue measure(s):
One (1) at seven (7) feet in length, and three point three three (3.33) feet in width for a total of twenty-three point three one (23.31) square feet.

The location of said privilege shall be as shown on prints kept on file with the Department of Business Affairs and Consumer Protection and the Office of the City Clerk.

Said privilege shall be constructed in accordance with plans and specifications approved by the Department of Transportation (Division of Project Development).

This grant of privilege in the public way shall be subject to the provisions of Section 10-28-015 and all other required provisions of the Municipal Code of Chicago.

The grantee shall pay to the City of Chicago as compensation for the privilege #1115817 herein granted the sum of four hundred ($400.00) per annum in advance.

A 25% penalty will be added for payments received after due date.

The permit holder agrees to hold the City of Chicago harmless for any damage, relocation or replacement costs associated with damage, relocation or removal of private property caused by the City performing work in the public way.

Authority herein given and granted for a period of five (5) years from and after Date of Passage.

Alderman Thomas Tunney

Thomas Tunney 44th Ward

APPLICATION TO USE THE PUBLIC RIGHT OF WAY

EXAMPLE OF SIGN DRAWING

PROPERTY LOCATION: 1258 W. Belmont Ave

ORGANIZATION(S) NAME: Fahlstrom's Fresh Fish Market

WEATHER DOOR ENCLOSURE FOR THE WINTER

fits in front of main doorway and helps keep gusts of cold air from entering the establishment

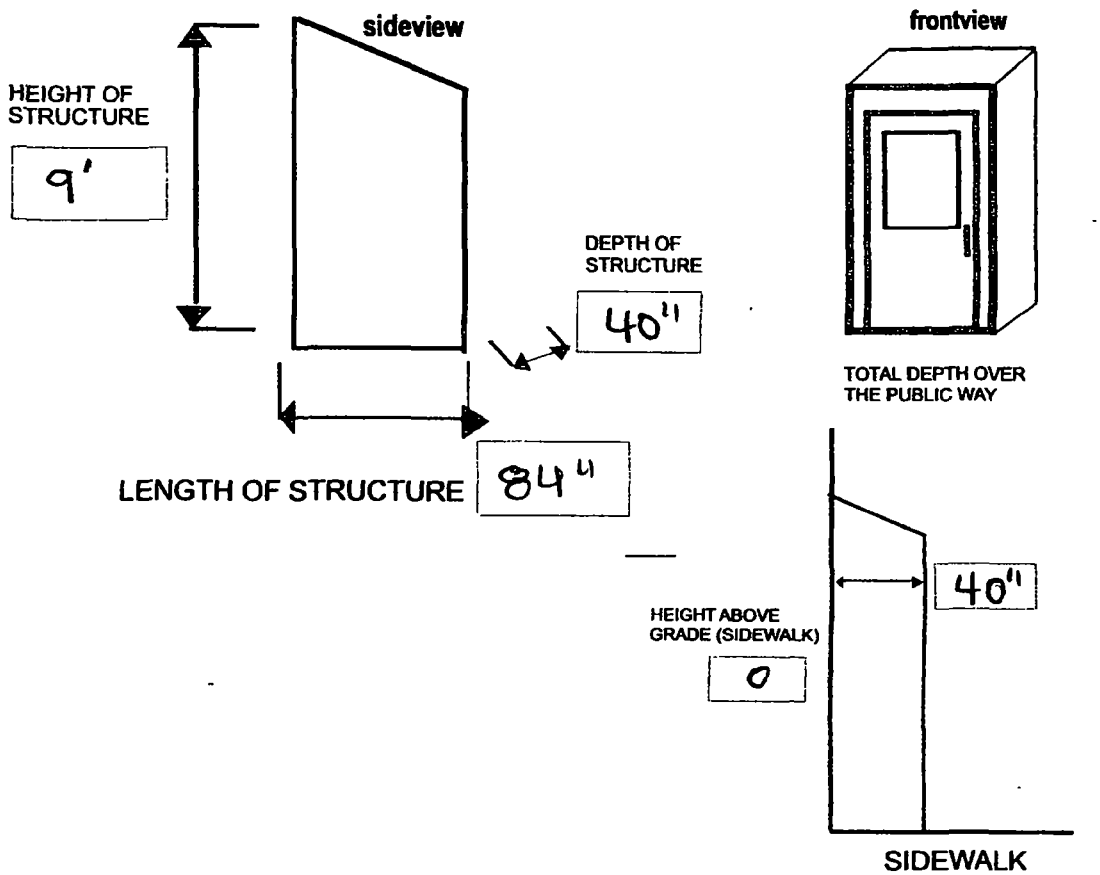

City of Chicago

O2015-376

Office of the City Clerk

Document Tracking Sheet

Meeting Date:	1/21/2015
Sponsor(s):	Tunney (44)
Type:	Ordinance
Title:	Grant(s) of privilege in public way for Four Belly
Committee(s) Assignment:	Committee on Transportation and Public Way

ORDINANCE
FOUR BELLY
Acct. No. 383903 - 1
Permit No. 1112784

Be It Ordained by the City Council of the City of Chicago:

SECTION 1. Permission and authority are hereby given and granted to FOUR BELLY, upon the terms and subject to the conditions of this ordinance to maintain and use one (1) sign(s) projecting over the public right-of-way attached to its premises known as 3227 N. Clark St..

Said sign structure(s) measures as follows; along Clark:
One (1) at two (2) feet in length, two (2) feet in height and eight (8) feet above grade level.

The location of said privilege shall be as shown on prints kept on file with the Department of Business Affairs and Consumer Protection and the Office of the City Clerk.

Said privilege shall be constructed in accordance with plans and specifications approved by the Department of Transportation (Division of Project Development) and Zoning Department - Signs.

This grant of privilege in the public way shall be subject to the provisions of Section 10-28-015 and all other required provisions of the Municipal Code of Chicago.

The grantee shall pay to the City of Chicago as compensation for the privilege #1112784 herein granted the sum of one hundred ($100.00) per annum in advance.

A 25% penalty will be added for payments received after due date.

The permit holder agrees to hold the City of Chicago harmless for any damage, relocation or replacement costs associated with damage, relocation or removal of private property caused by the City performing work in the public way.

Authority herein given and granted for a period of five (5) years from and after Date of Passage.

Alderman Thomas Tunney

Thomas Tunney 44th Ward

Sign 2: BOX SIGN

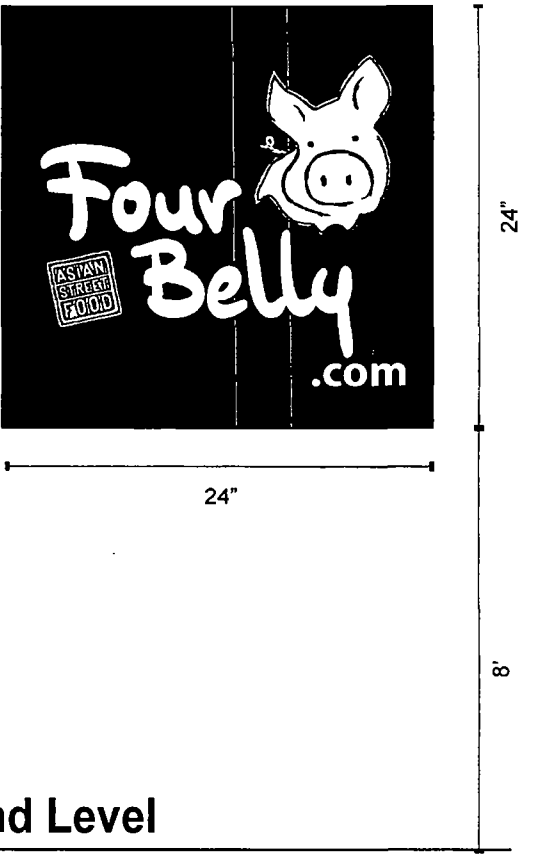

MONSIBIC™ Signs & Graphic
(Bridgeport)
Chicago, IL
3401 S. Halsted St.
Chicago, IL 60608
773-847-2828
Fax 773-847-0088

BRIDGEPORT PASTY

SIGN ELEVATION EXHIBIT

Address: 3227 N Clark St
City: Chicago,
State: IL
Account Rep:
Sales Rep: K WONG
APPROVALS
CLIENT
DESIGN
PROD.
Designer: K. WONG
Design No
DATE: 04-21-14
Rev Date:

The purchaser agrees to hold the seller harmless against any cause for action for damage which may occur as a result of drilling for piers and foundations, including but not limited to sewer, gas lines or any underground obstacles which the purchaser or others may deem valuable

THIS DESIGN AND ENGINEERING IS SUBMITTED AS OUR PROPOSAL, AND THE RIGHT TO USE OR EXHIBIT IN ANY FORM, IS NOT AUTHORIZED WITHOUT WRITTEN PERMISSION BY MONSIBIC, INC.

City of Chicago

O2015-382

Office of the City Clerk

Document Tracking Sheet

Meeting Date:	1/21/2015
Sponsor(s):	Tunney (44)
Type:	Ordinance
Title:	Grant(s) of privilege in public way for Halo Salon for Men
Committee(s) Assignment:	Committee on Transportation and Public Way

ORDINANCE
HALO SALON FOR MEN
Acct. No. 337603 - 1
Permit No. 1116382

Be It Ordained by the City Council of the City of Chicago:

SECTION 1. Permission and authority are hereby given and granted to HALO SALON FOR MEN, upon the terms and subject to the conditions of this ordinance to maintain and use, as now constructed, five (5) Light Fixture(s) projecting over the public right-of-way adjacent to its premises known as 654 W. Diversey Pkwy..

Said Light Fixture(s) at W. Diversey Parkway measure(s):
Five (5) at point six seven (.67) feet in length, point three three (.33) feet in width and twelve (12) feet above grade level.

The location of said privilege shall be as shown on prints kept on file with the Department of Business Affairs and Consumer Protection and the Office of the City Clerk.

Said privilege shall be constructed in accordance with plans and specifications approved by the Department of Transportation (Division of Project Development).

This grant of privilege in the public way shall be subject to the provisions of Section 10-28-015 and all other required provisions of the Municipal Code of Chicago.

The grantee shall pay to the City of Chicago as compensation for the privilege #1116382 herein granted the sum of ninety-five ($95.00) per annum in advance.

A 25% penalty will be added for payments received after due date.

The permit holder agrees to hold the City of Chicago harmless for any damage, relocation or replacement costs associated with damage, relocation or removal of private property caused by the City performing work in the public way.

Authority herein given and granted for a period of five (5) years from and after 06/03/2014.

Alderman _____

Thomas Tunney 44th Ward

HALO
TREATMENT
12.5ft to sidewalk
Wall 4'1/8"
90°

City of Chicago

O2015-390

Office of the City Clerk

Document Tracking Sheet

Meeting Date:	1/21/2015
Sponsor(s):	Tunney (44)
Type:	Ordinance
Title:	Grant(s) of privilege in public way for Jeni's Splendid ice Creams
Committee(s) Assignment:	Committee on Transportation and Public Way

ORDINANCE
JENI'S SPLENDID ICE CREAMS
Acct. No. 381785 - 6
Permit No. 1110629

Be It Ordained by the City Council of the City of Chicago:

SECTION 1. Permission and authority are hereby given and granted to JENI'S SPLENDID ICE CREAMS, upon the terms and subject to the conditions of this ordinance to maintain and use two (2) sign(s) projecting over the public right-of-way attached to its premises known as 3404 N. Southport Ave..

Said sign structure(s) measures as follows; along N. Southport Avenue:
One (1) at fourteen point two five (14.25) feet in length, one point one seven (1.17) feet in height and nine point five (9.5) feet above grade level.
One (1) at eight (8) feet in length, eight (8) feet in height and four (4) feet above grade level.

The location of said privilege shall be as shown on prints kept on file with the Department of Business Affairs and Consumer Protection and the Office of the City Clerk.

Said privilege shall be constructed in accordance with plans and specifications approved by the Department of Transportation (Division of Project Development) and Zoning Department - Signs.

This grant of privilege in the public way shall be subject to the provisions of Section 10-28-015 and all other required provisions of the Municipal Code of Chicago.

The grantee shall pay to the City of Chicago as compensation for the privilege #1110629 herein granted the sum of four hundred ($400.00) per annum in advance.

A 25% penalty will be added for payments received after due date.

The permit holder agrees to hold the City of Chicago harmless for any damage, relocation or replacement costs associated with damage, relocation or removal of private property caused by the City performing work in the public way.

Authority herein given and granted for a period of five (5) years from and after Date of Passage.

Alderman Thomas Tunney

Thomas Tunney 44th Ward

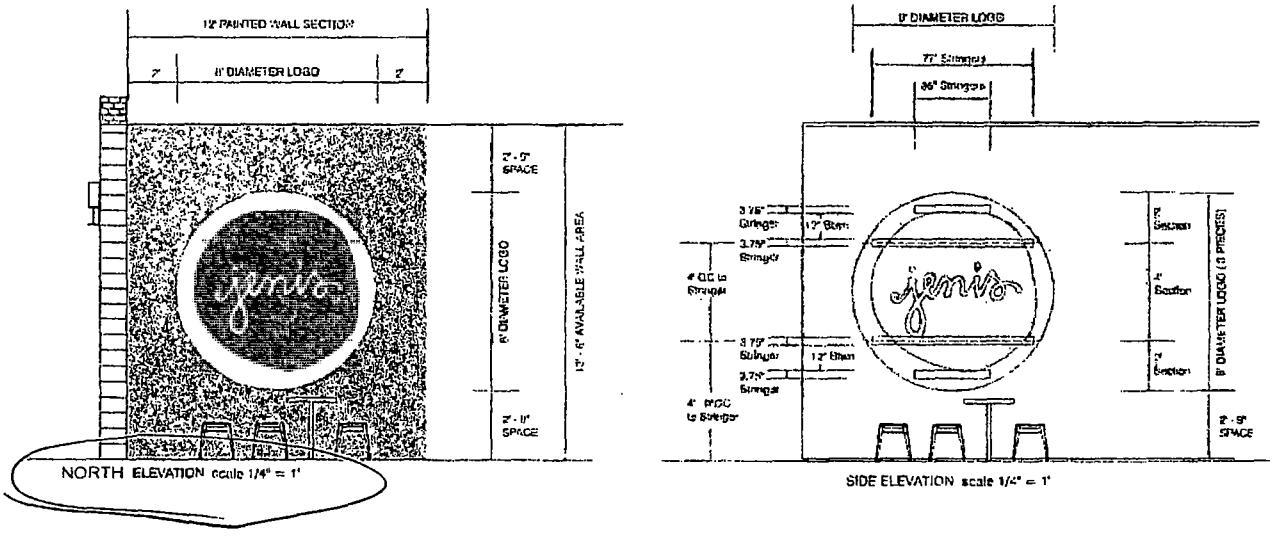

1 total

CIRCULAR LOGO PANEL ON EXTERIOR WALL

(SPLIT BLOCK WALL MATERIAL)

FLAT FACE CUT OUT CIRCULAR LOGO , CONSISTING OF THREE (3) PIECES; CUTTED TOGETHER WITH MINIMAL SEAMS.

LOGO SHAPE CUT OUT OF .25" +/- SUBSTRATE & MOUNTED FLUSH TO 3.75" X 3.75" TREATED WOOD STRINGERS.

STRINGERS, ARE MOUNTED FLUSH TO WALL WITH COUNTERSUNK LAG BOLTS

LOGO IS MOUNTED FLUSH TO FRONT OF STRINGERS WITH EVEN SPACED, CONSISTENTLY PLACED FLAT HEAD SCREWS, THRU THE FACE.

COLOR(S) Digitally Printed
LOGO — OUTER CIRCLE - WHITE
INNER CIRCLE - ORANGE PMS#172
JENI'S TEXT - WHITE
HARDWARE - MATCH CORRESPONDING BACKGROUND COLOR

BACKGROUND WALL COLOR - LIGHT BLUE PMS#5455
STRINGERS - MATCH WALL

SIGNCOM

CLIENT APPROVAL _____ DATE _____

☐ PRODUCTION ART REQUIRED

PROJECT NAME JENI'S ICE CREAMS
LOCATION _____
CITY CHICAGO STATE IL

REVISION 7-19-13

SALES DMS
DESIGN KD
SIZE 14

DATE 7-3-13
SCALE Noted
PROJECT # 13244

City of Chicago

O2015-397

Office of the City Clerk

Document Tracking Sheet

Meeting Date:	1/21/2015
Sponsor(s):	Tunney (44)
Type:	Ordinance
Title:	Grant(s) of privilege in public way for Lakeview Chamber of Commerce - 3201 N Lincoln Ave
Committee(s) Assignment:	Committee on Transportation and Public Way

ORDINANCE
LAKEVIEW CHAMBER OF COMMERCE
Acct. No. 270704 - 11
Permit No. 1116152

Be It Ordained by the City Council of the City of Chicago:

SECTION 1. Permission and authority are hereby given and granted to LAKEVIEW CHAMBER OF COMMERCE, upon the terms and subject to the conditions of this ordinance to maintain and use, as now constructed, one (1) Kiosk(s) on the public right-of-way adjacent to its premises known as 3201 N. Lincoln Ave..

Said Kiosk(s) at N. Lincoln Avenue measure(s):
One (1) at three (3) feet in length, and point four two (.42) feet in width for a total of one point two six (1.26) square feet. Existing kiosk is approximately eight point nine six (8.96) feet in height.

The location of said privilege shall be as shown on prints kept on file with the Department of Business Affairs and Consumer Protection and the Office of the City Clerk.

Said privilege shall be constructed in accordance with plans and specifications approved by the Department of Transportation (Division of Project Development) and Zoning Department - Signs.

This grant of privilege in the public way shall be subject to the provisions of Section 10-28-015 and all other required provisions of the Municipal Code of Chicago.

The grantee shall pay to the City of Chicago as compensation for the privilege #1116152 herein granted the sum of four hundred ($400.00) per annum in advance.

A 25% penalty will be added for payments received after due date.

The permit holder agrees to hold the City of Chicago harmless for any damage, relocation or replacement costs associated with damage, relocation or removal of private property caused by the City performing work in the public way.

Authority herein given and granted for a period of five (5) years from and after 12/16/2014.

Alderman _____

Thomas Tunney 44th Ward

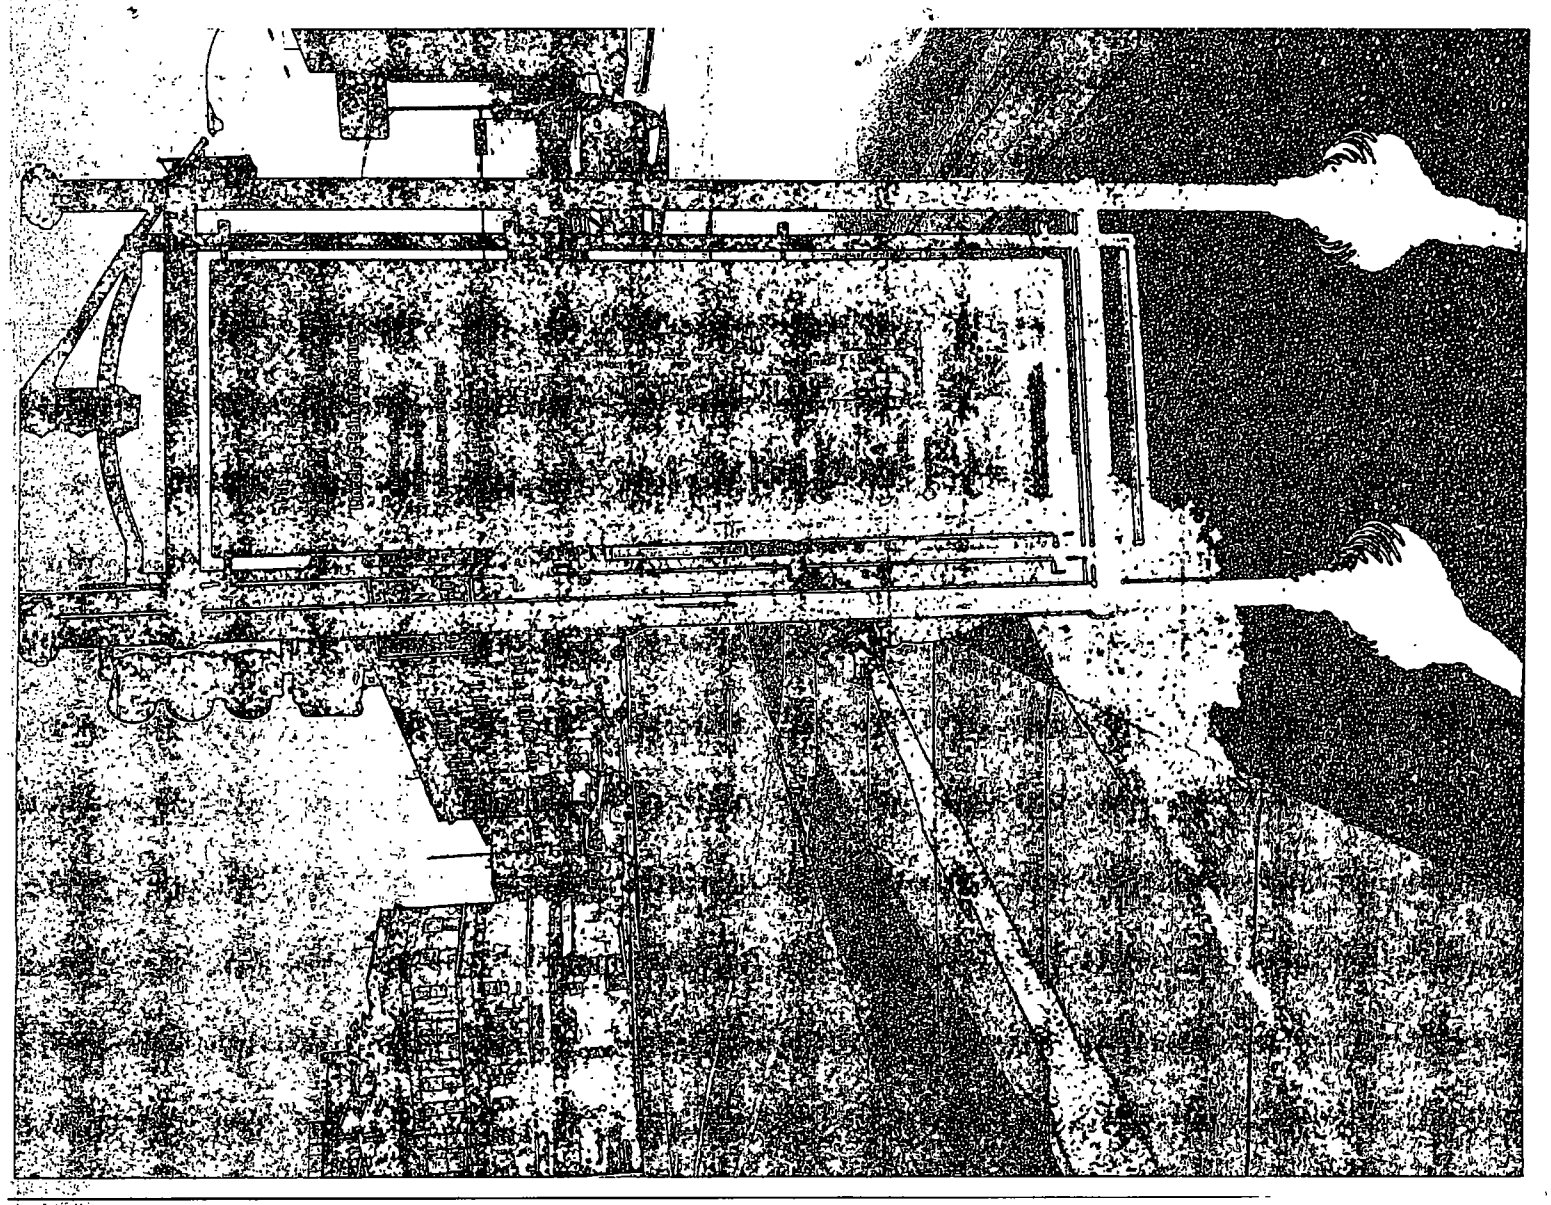

City of Chicago

O2015-403

Office of the City Clerk

Document Tracking Sheet

Meeting Date:	1/21/2015
Sponsor(s):	Tunney (44)
Type:	Ordinance
Title:	Grant(s) of privilege in public way for Lakeview Chamber of Commerce - 3404 N Southport Ave
Committee(s) Assignment:	Committee on Transportation and Public Way

ORDINANCE
LAKEVIEW CHAMBER OF COMMERCE
Acct. No. 270704 - 10
Permit No. 1116145

Be It Ordained by the City Council of the City of Chicago:

SECTION 1. Permission and authority are hereby given and granted to LAKEVIEW CHAMBER OF COMMERCE, upon the terms and subject to the conditions of this ordinance to maintain and use, as now constructed, one (1) Kiosk(s) on the public right-of-way adjacent to its premises known as 3404 N. Southport Ave..

Said Kiosk(s) at N. Southport Avenue measure(s):
One (1) at three (3) feet in length, and point four two (.42) feet in width for a total of one point two six (1.26) square feet. Existing kiosk is approximately eight point nine six (8.96) feet in height.

The location of said privilege shall be as shown on prints kept on file with the Department of Business Affairs and Consumer Protection and the Office of the City Clerk.

Said privilege shall be constructed in accordance with plans and specifications approved by the Department of Transportation (Division of Project Development) and Zoning Department - Signs.

This grant of privilege in the public way shall be subject to the provisions of Section 10-28-015 and all other required provisions of the Municipal Code of Chicago.

The grantee shall pay to the City of Chicago as compensation for the privilege #1116145 herein granted the sum of four hundred ($400.00) per annum in advance.

A 25% penalty will be added for payments received after due date.

The permit holder agrees to hold the City of Chicago harmless for any damage, relocation or replacement costs associated with damage, relocation or removal of private property caused by the City performing work in the public way.

Authority herein given and granted for a period of five (5) years from and after 12/16/2014.

Alderman Thomas Tunney

Thomas Tunney 44th Ward

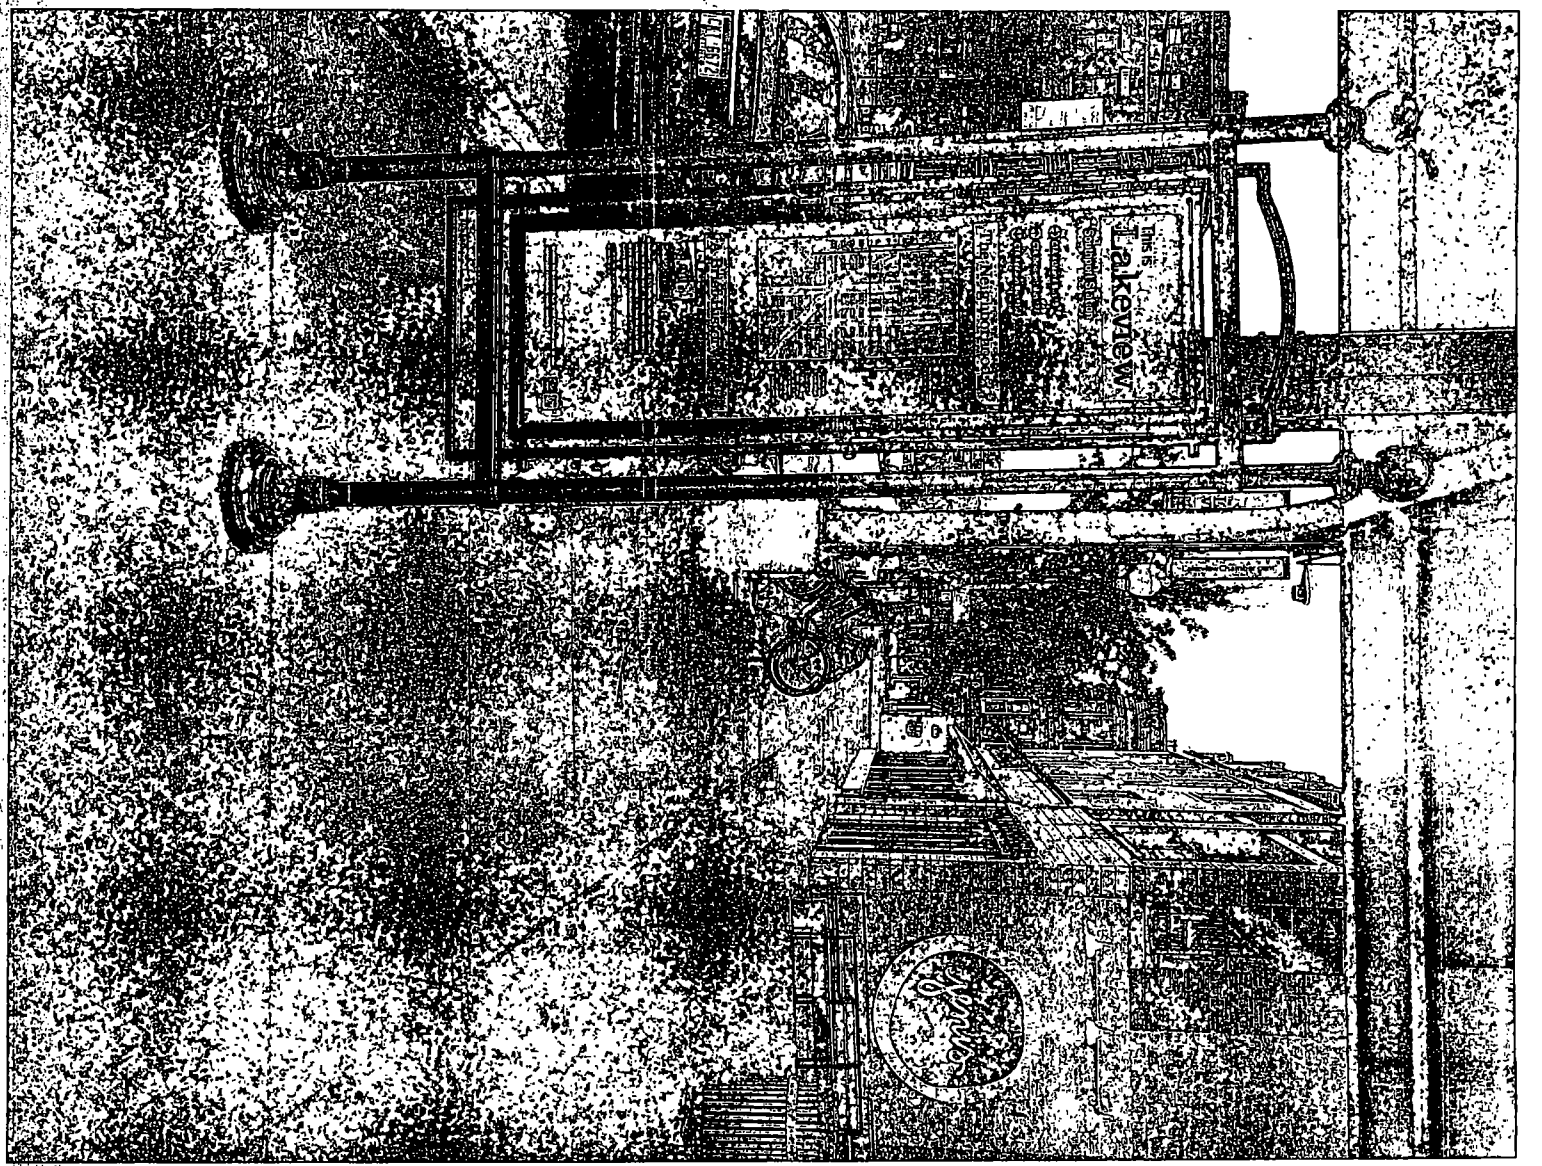
Lakeview

City of Chicago

O2015-407

Office of the City Clerk

Document Tracking Sheet

Meeting Date:	1/21/2015
Sponsor(s):	Tunney (44)
Type:	Ordinance
Title:	Grant(s) of privilege in public way for Lakeview Chamber of Commerce - 3800 N Southport Ave
Committee(s) Assignment:	Committee on Transportation and Public Way

ORDINANCE
LAKEVIEW CHAMBER OF COMMERCE
Acct. No. 270704 - 12
Permit No. 1116146

Be It Ordained by the City Council of the City of Chicago:

SECTION 1. Permission and authority are hereby given and granted to LAKEVIEW CHAMBER OF COMMERCE, upon the terms and subject to the conditions of this ordinance to maintain and use, as now constructed, one (1) Kiosk(s) on the public right-of-way adjacent to its premises known as 3800 N. Southport Ave..

Said Kiosk(s) at N. Southport Avenue measure(s):
One (1) at three (3) feet in length, and point four seven (.47) feet in width for a total of one point four one (1.41) square feet. Existing kiosk is approximately eight point nine six (8.96) feet in height.

The location of said privilege shall be as shown on prints kept on file with the Department of Business Affairs and Consumer Protection and the Office of the City Clerk.

Said privilege shall be constructed in accordance with plans and specifications approved by the Department of Transportation (Division of Project Development) and Zoning Department - Signs.

This grant of privilege in the public way shall be subject to the provisions of Section 10-28-015 and all other required provisions of the Municipal Code of Chicago.

The grantee shall pay to the City of Chicago as compensation for the privilege #1116146 herein granted the sum of four hundred ($400.00) per annum in advance.

A 25% penalty will be added for payments received after due date.

The permit holder agrees to hold the City of Chicago harmless for any damage, relocation or replacement costs associated with damage, relocation or removal of private property caused by the City performing work in the public way.

Authority herein given and granted for a period of five (5) years from and after 12/16/2014.

Alderman Thomas Tunney

Thomas Tunney 44th Ward

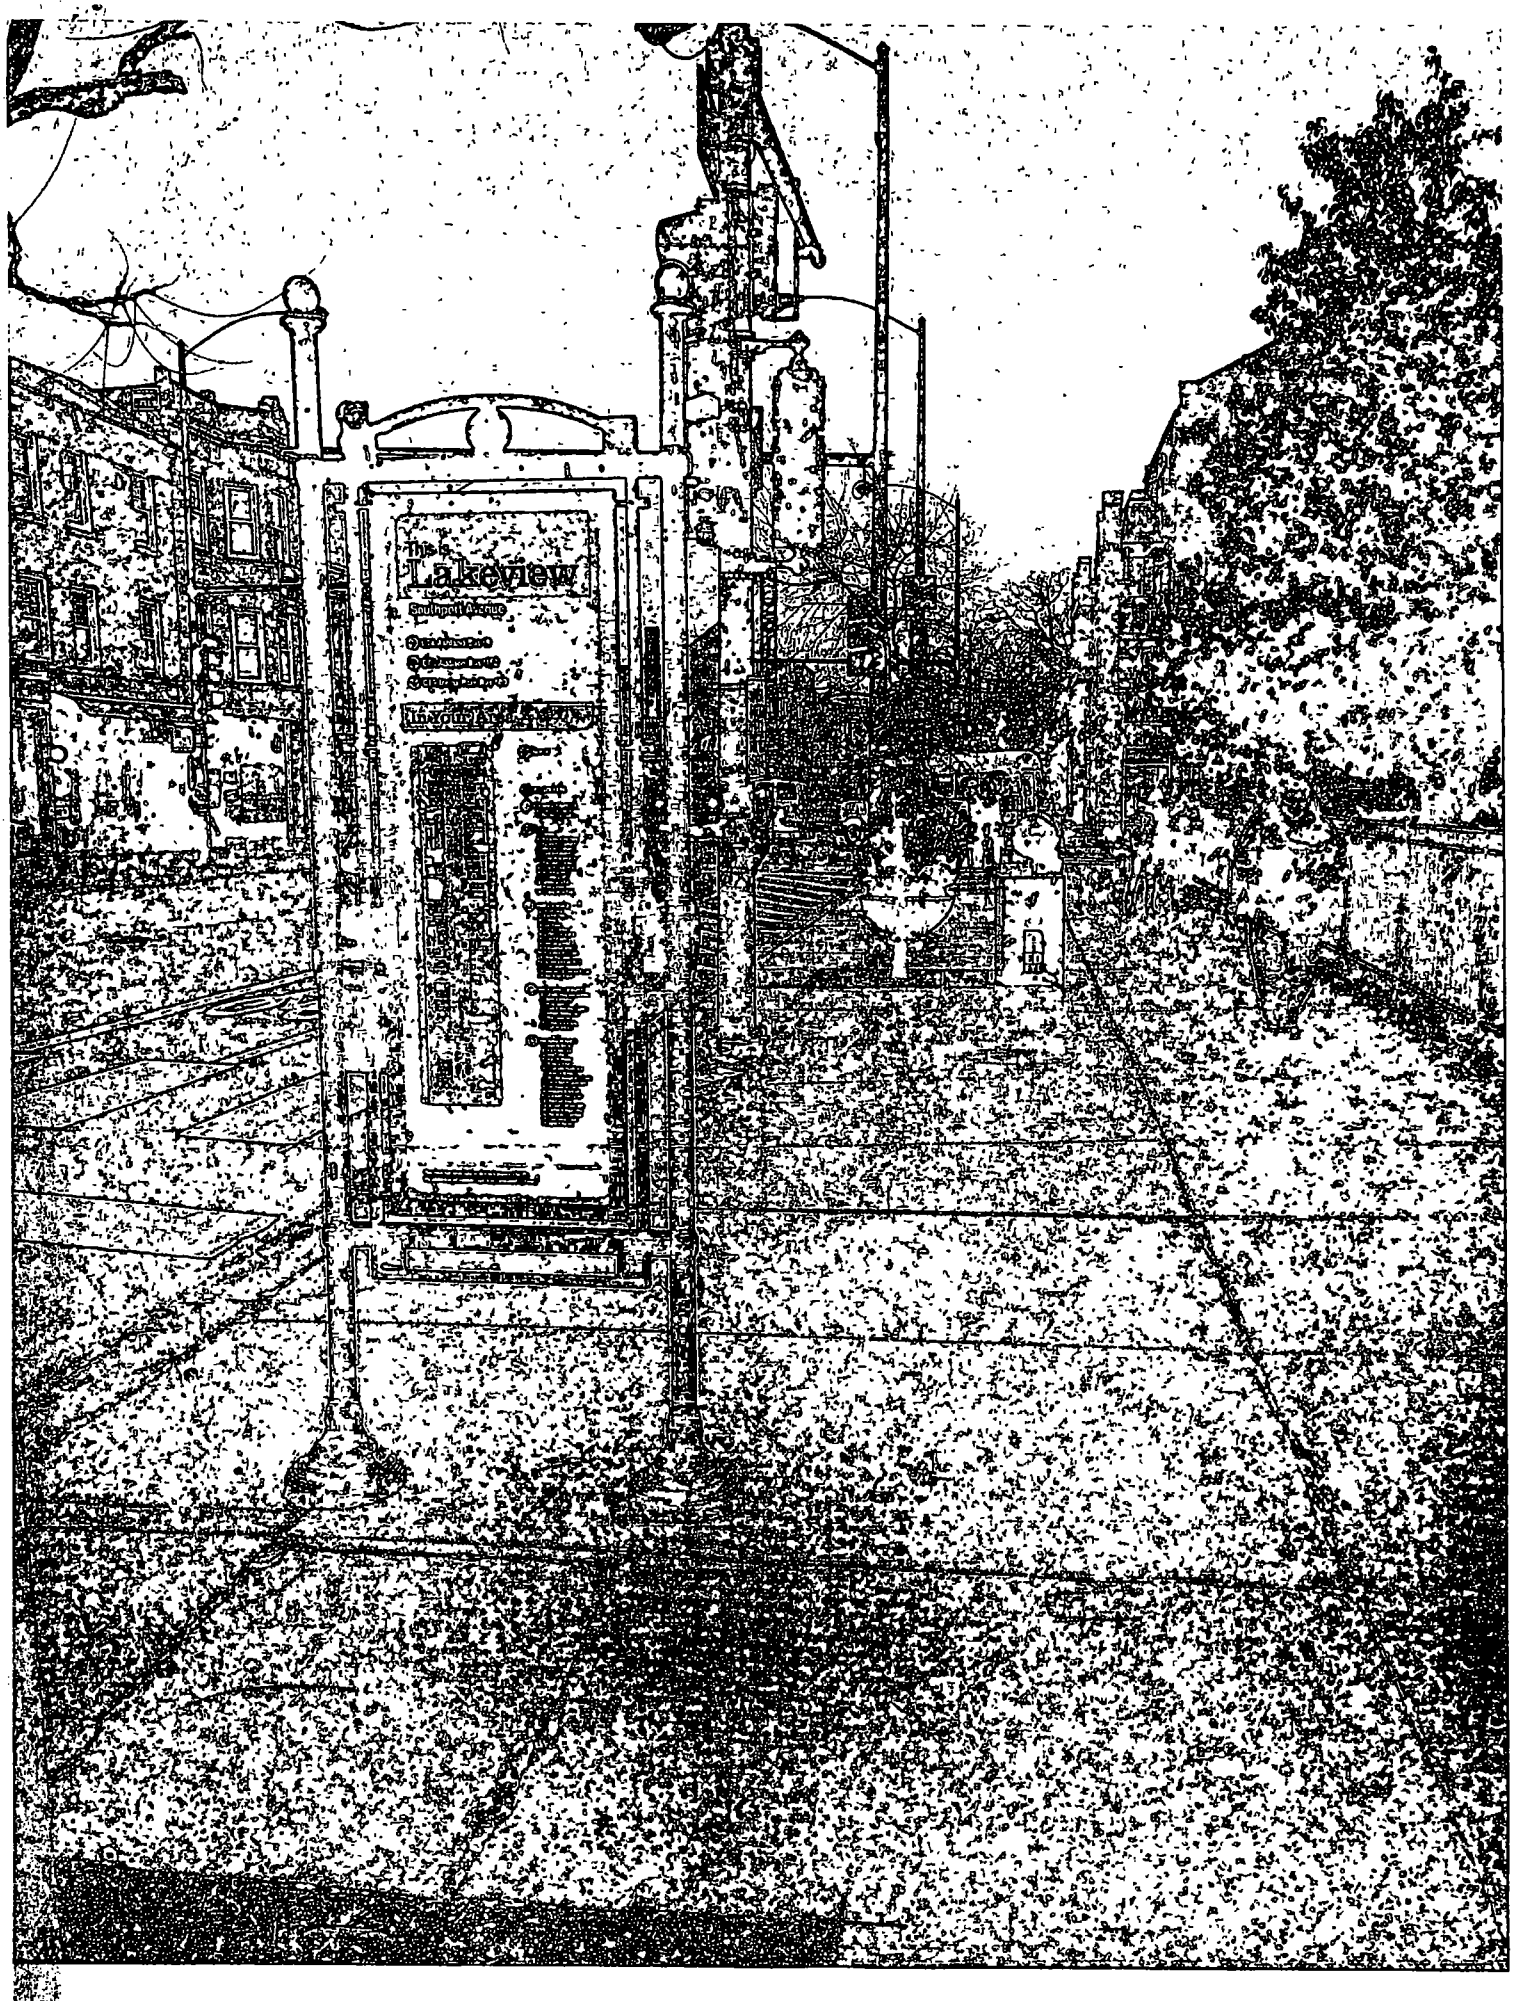
This is
Lakeview

City of Chicago

O2015-411

Office of the City Clerk

Document Tracking Sheet

Meeting Date:	1/21/2015
Sponsor(s):	Tunney (44)
Type:	Ordinance
Title:	Grant(s) of privilege in public way for Lakeview Chamber of Commerce - 1401 W Waveland Ave
Committee(s) Assignment:	Committee on Transportation and Public Way

ORDINANCE
LAKEVIEW CHAMBER OF COMMERCE
Acct. No. 270704 - 13
Permit No. 1116377

Be It Ordained by the City Council of the City of Chicago:

SECTION 1. Permission and authority are hereby given and granted to LAKEVIEW CHAMBER OF COMMERCE, upon the terms and subject to the conditions of this ordinance to maintain and use, as now constructed, one (1) Kiosk(s) on the public right-of-way adjacent to its premises known as 1401 W. Waveland Ave..

Said Kiosk(s) at W. Waveland Avenue measure(s):
One (1) at three (3) feet in length, and point four two (.42) feet in width for a total of one point two six (1.26) square feet. Existing kiosk is approximately eight point nine six (8.96) feet in height.

The location of said privilege shall be as shown on prints kept on file with the Department of Business Affairs and Consumer Protection and the Office of the City Clerk.

Said privilege shall be constructed in accordance with plans and specifications approved by the Department of Transportation (Division of Project Development) and Zoning Department - Signs.

This grant of privilege in the public way shall be subject to the provisions of Section 10-28-015 and all other required provisions of the Municipal Code of Chicago.

The grantee shall pay to the City of Chicago as compensation for the privilege #1116377 herein granted the sum of four hundred ($400.00) per annum in advance.

A 25% penalty will be added for payments received after due date.

The permit holder agrees to hold the City of Chicago harmless for any damage, relocation or replacement costs associated with damage, relocation or removal of private property caused by the City performing work in the public way.

Authority herein given and granted for a period of five (5) years from and after 12/16/2014.

Alderman Thomas Tunney

Thomas Tunney 44th Ward

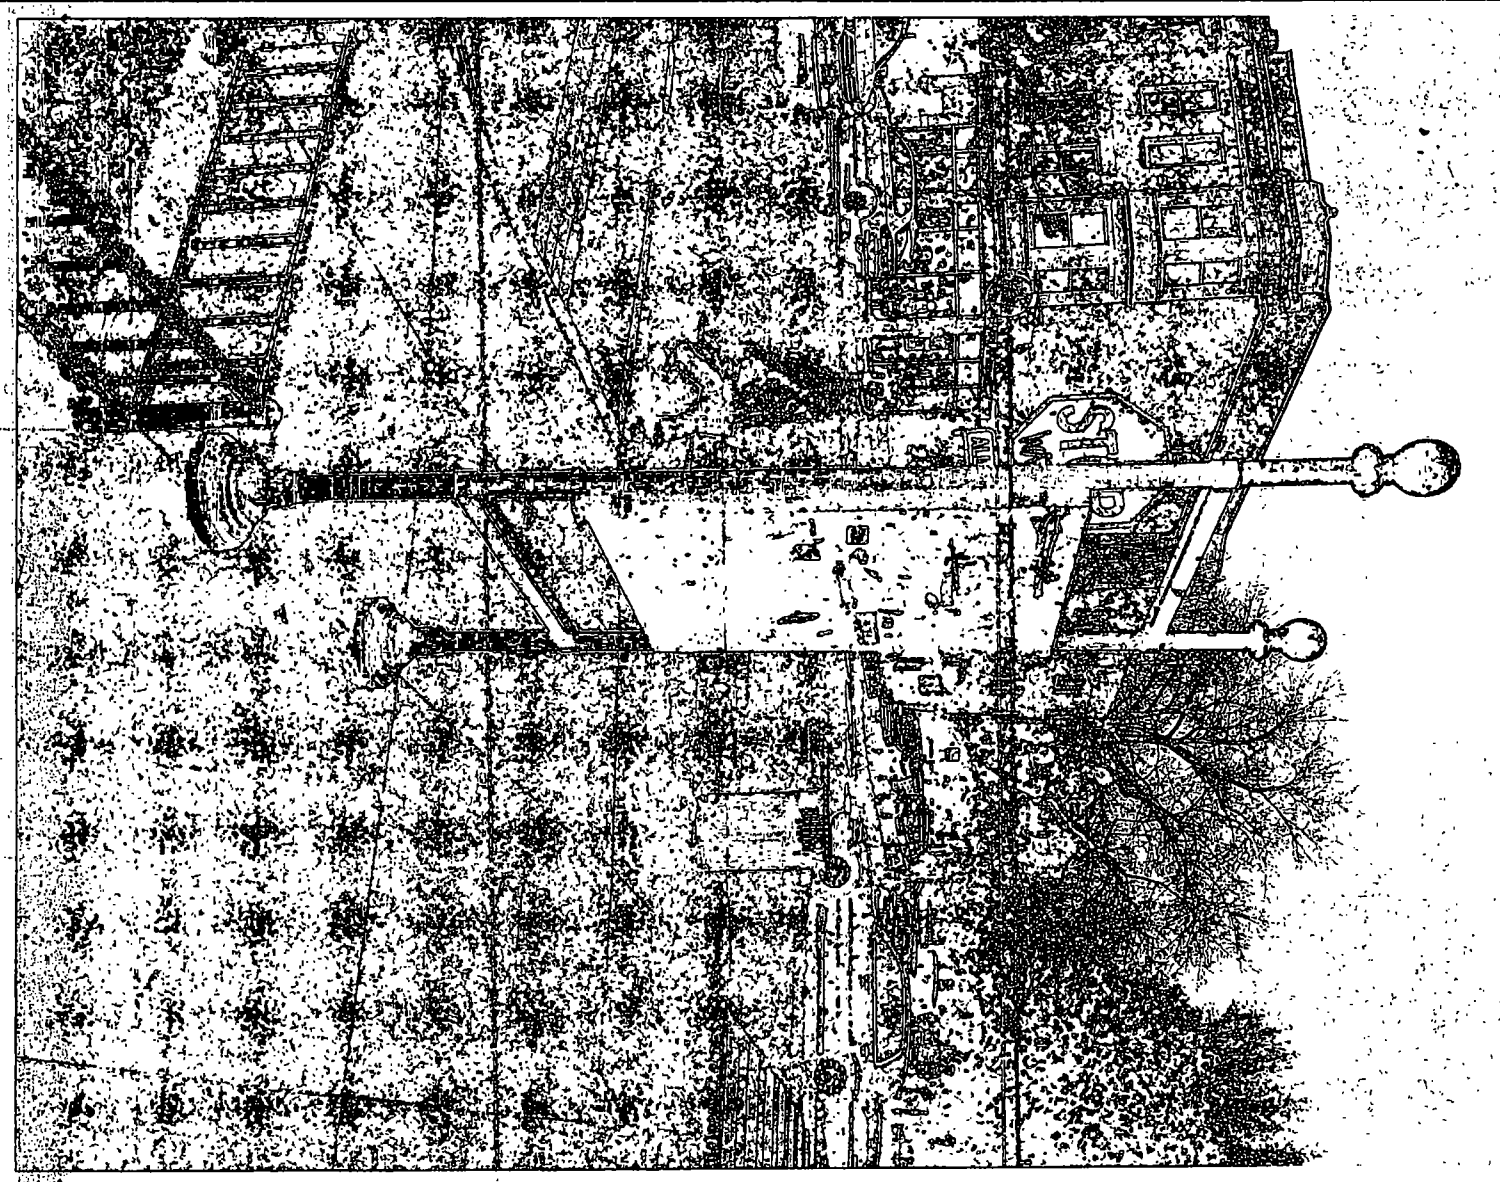

City of Chicago

O2015-412

Office of the City Clerk

Document Tracking Sheet

Meeting Date:	1/21/2015
Sponsor(s):	Tunney (44)
Type:	Ordinance
Title:	Grant(s) of privilege in public way for Nori Chicago
Committee(s) Assignment:	Committee on Transportation and Public Way

ORDINANCE
NORI CHICAGO
Acct. No. 345443 - 1
Permit No. 1113780

Be It Ordained by the City Council of the City of Chicago:

SECTION 1. Permission and authority are hereby given and granted to NORI CHICAGO, upon the terms and subject to the conditions of this ordinance to maintain and use three (3) sign(s) projecting over the public right-of-way attached to its premises known as 954 W. Diversey Pkwy..

Said sign structure(s) measures as follows; along W. Diversey:
One (1) at eight (8) feet in length, two point five (2.5) feet in height and twelve (12) feet above grade level.
One (1) at six point zero eight (6.08) feet in length, one (1) foot in height and twelve (12) feet above grade level.
One (1) at two point five (2.5) feet in length, one (1) foot in height and twelve (12) feet above grade level.

The location of said privilege shall be as shown on prints kept on file with the Department of Business Affairs and Consumer Protection and the Office of the City Clerk.

Said privilege shall be constructed in accordance with plans and specifications approved by the Department of Transportation (Division of Project Development) and Zoning Department - Signs.

This grant of privilege in the public way shall be subject to the provisions of Section 10-28-015 and all other required provisions of the Municipal Code of Chicago.

The grantee shall pay to the City of Chicago as compensation for the privilege #1113780 herein granted the sum of one hundred seventy-five ($175.00) per annum in advance.

A 25% penalty will be added for payments received after due date.

The permit holder agrees to hold the City of Chicago harmless for any damage, relocation or replacement costs associated with damage, relocation or removal of private property caused by the City performing work in the public way.

Authority herein given and granted for a period of five (5) years from and after Date of Passage.

Alderman Thomas Tunney

Thomas Tunney 44th Ward

SIGN 3: LED OPEN Sign

Front-Lit, Plex-Face Channel Letters w/ LED, Raceway Mounted • Front View

SCALE 0/0" = 1' 0" • For Production / For Presentation

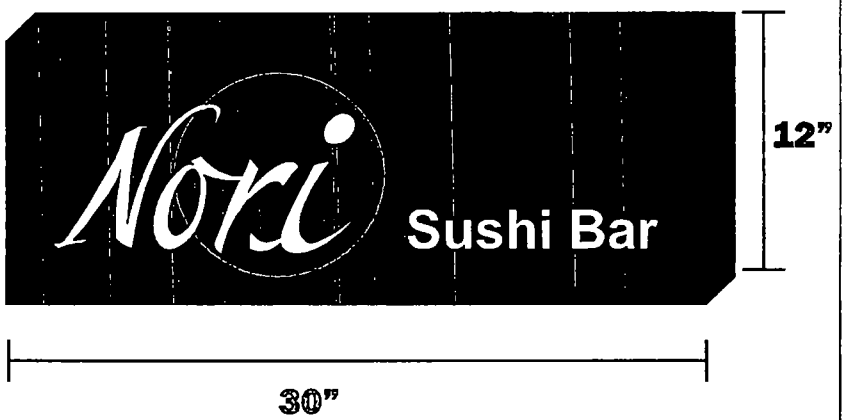

ILLUMINATED BOX SIGNS - TYPICAL SECTION - FRONT-LIT PLASTIC FACE

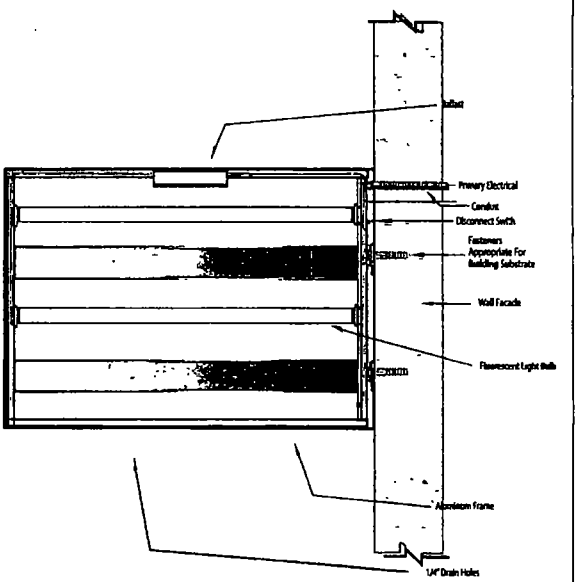

UL LISTED

ELECTRICAL NOTES

Sign Company DOES NOT provide primary electrical to sign.
Power to the sign must be done by a licensed electrical contractor or licensed electrician.
Each sign must have: 1. A minimum of one dedicated 120V 20A circuit
2. Junction box installed within 6 feet of sign
3. Three wires: Line, Ground, Neutral

monsibic Signs & Graphic ™	**Client Name.** Non Sushi **Location:** 954 W. Diversey Pkwy Chicago, Illinois 60614	**Start Date:** 11/19/2013 **Last Revision:** **Job#:** 0065 **Drawing#:** **Page:** 4 of 4	Client Approval Landlord Approval	**Sales Rep:** kw **Designer:** kw UL LISTED

© COPYRIGHT 2013, BY MONSIBIC INC • ALL DESIGNS PRESENTED ARE THE SOLE PROPERTY OF MONSIBIC INC, AND MAY NOT BE REPRODUCED IN PART OR WHOLE WITHOUT WRITTEN PERMISSION FROM MONSIBIC INC

City of Chicago

O2015-415

Office of the City Clerk

Document Tracking Sheet

Meeting Date:	1/21/2015
Sponsor(s):	Tunney (44)
Type:	Ordinance
Title:	Grant(s) of privilege in public way for Rockit Burger Bar
Committee(s) Assignment:	Committee on Transportation and Public Way

ORDINANCE
ROCKIT BURGER BAR
Acct. No. 14287 - 2
Permit No. 1116347

Be It Ordained by the City Council of the City of Chicago:

SECTION 1. Permission and authority are hereby given and granted to ROCKIT BURGER BAR, upon the terms and subject to the conditions of this ordinance to maintain and use, as now constructed, four (4) Door Swing(s) on the public right-of-way adjacent to its premises known as 3700 N. Clark St..

Said Door Swing(s) at N. Clark Street measure(s):
Two (2) at seven (7) feet in length, and three (3) feet in width for a total of forty-two (42) square feet.

Said Door Swing(s) at W. Waveland Avenue measure(s):
Two (2) at seven (7) feet in length, and three (3) feet in width for a total of forty-two (42) square feet.

The location of said privilege shall be as shown on prints kept on file with the Department of Business Affairs and Consumer Protection and the Office of the City Clerk.

Said privilege shall be constructed in accordance with plans and specifications approved by the Department of Transportation (Division of Project Development).

This grant of privilege in the public way shall be subject to the provisions of Section 10-28-015 and all other required provisions of the Municipal Code of Chicago.

The grantee shall pay to the City of Chicago as compensation for the privilege #1116347 herein granted the sum of three hundred ($300.00) per annum in advance.

A 25% penalty will be added for payments received after due date.

The permit holder agrees to hold the City of Chicago harmless for any damage, relocation or replacement costs associated with damage, relocation or removal of private property caused by the City performing work in the public way.

Authority herein given and granted for a period of five (5) years from and after 11/18/2014.

Alderman Thomas Tunney

Thomas Tunney 44th Ward

BURGER
BAR
ROCKITBURGERBAR.COM

City of Chicago

O2015-418

Office of the City Clerk

Document Tracking Sheet

Meeting Date:	1/21/2015
Sponsor(s):	Tunney (44)
Type:	Ordinance
Title:	Grant(s) of privilege in public way for Samuel & Donald Martin
Committee(s) Assignment:	Committee on Transportation and Public Way

ORDINANCE
Samuel & Donald Martin
Acct. No. 349059 - 1
Permit No. 1116369

Be It Ordained by the City Council of the City of Chicago:

SECTION 1. Permission and authority are hereby given and granted to Samuel & Donald Martin, upon the terms and subject to the conditions of this ordinance to maintain and use, as now constructed, one (1) Bay Window(s) projecting over the public right-of-way adjacent to its premises known as 3512 N. Halsted St..

Said Bay Window(s) at N. Halsted Street measure(s):
One (1) at five point five (5.5) feet in length, and twenty-six point nine two (26.92) feet in width for a total of one hundred forty-eight point zero six (148.06) square feet.

The location of said privilege shall be as shown on prints kept on file with the Department of Business Affairs and Consumer Protection and the Office of the City Clerk.

Said privilege shall be constructed in accordance with plans and specifications approved by the Department of Transportation (Division of Project Development).

This grant of privilege in the public way shall be subject to the provisions of Section 10-28-015 and all other required provisions of the Municipal Code of Chicago.

The grantee shall pay to the City of Chicago as compensation for the privilege #1116369 herein granted the sum of seventy-five ($75.00) per annum in advance.

A 25% penalty will be added for payments received after due date.

The permit holder agrees to hold the City of Chicago harmless for any damage, relocation or replacement costs associated with damage, relocation or removal of private property caused by the City performing work in the public way.

Authority herein given and granted for a period of five (5) years from and after 01/13/2015.

Alderman _____

Thomas Tunney 44th Ward

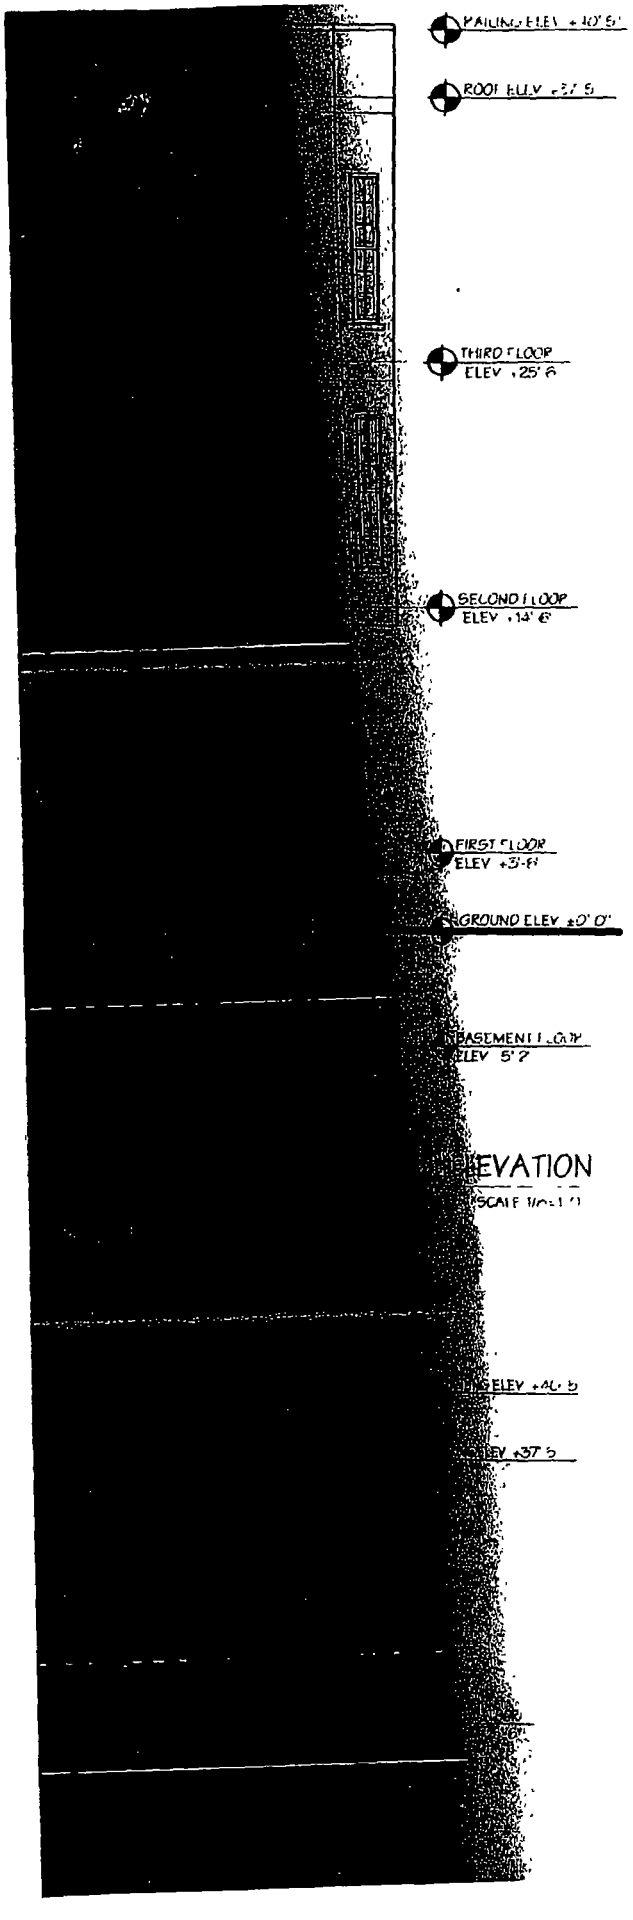

EVATION

SCALE 1/8"=1'0"

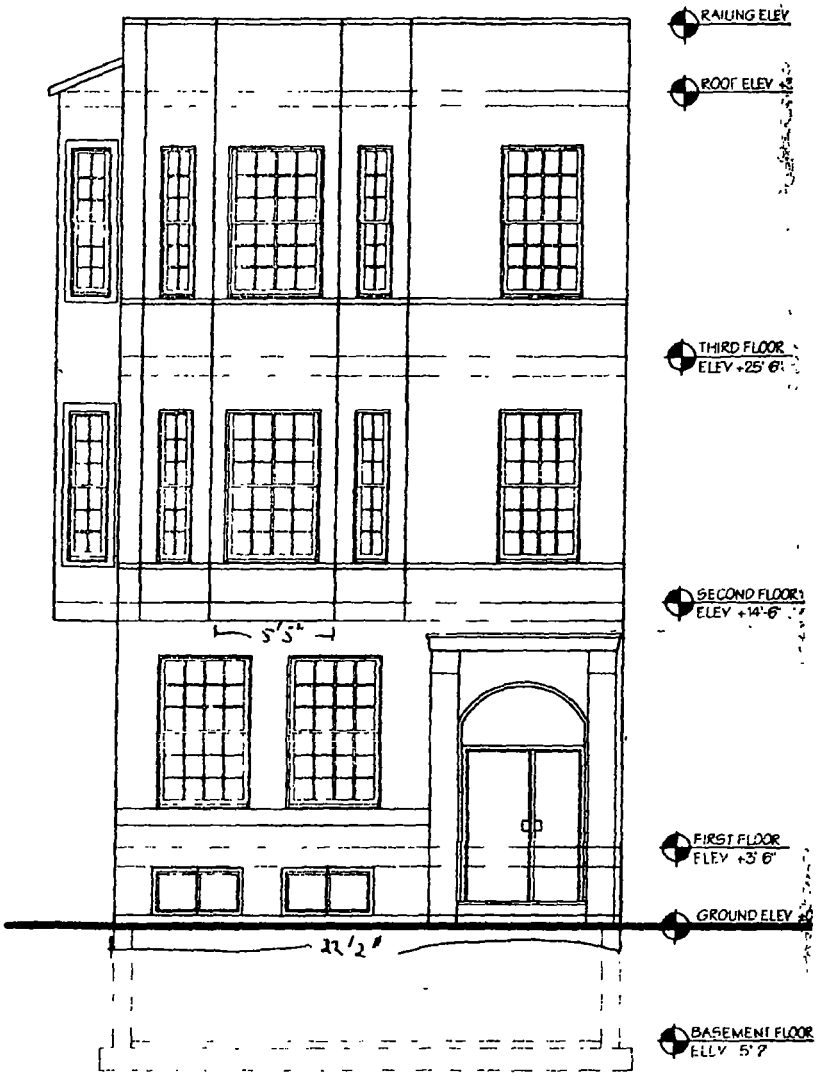

EXISTING EAST ELEVATI

SCALE 1/8

City of Chicago

O2015-427

Office of the City Clerk

Document Tracking Sheet

Meeting Date:	1/21/2015
Sponsor(s):	Tunney (44)
Type:	Ordinance
Title:	Grant(s) of privilege in public way for Schoolyard Tavern & Grill
Committee(s) Assignment:	Committee on Transportation and Public Way

ORDINANCE
SCHOOLYARD TAVERN & GRILL
Acct. No. 33286 - 1
Permit No. 1116437

Be It Ordained by the City Council of the City of Chicago:

SECTION 1. Permission and authority are hereby given and granted to SCHOOLYARD TAVERN & GRILL, upon the terms and subject to the conditions of this ordinance to maintain and use one (1) sign(s) projecting over the public right-of-way attached to its premises known as 3258 N. Southport Ave..

Said sign structure(s) measures as follows; along N Southport Ave:
One (1) at nineteen point five eight (19.58) feet in length, two point two five (2.25) feet in height and eleven point two five (11.25) feet above grade level.

The location of said privilege shall be as shown on prints kept on file with the Department of Business Affairs and Consumer Protection and the Office of the City Clerk.

Said privilege shall be constructed in accordance with plans and specifications approved by the Department of Transportation (Division of Project Development) and Zoning Department - Signs.

This grant of privilege in the public way shall be subject to the provisions of Section 10-28-015 and all other required provisions of the Municipal Code of Chicago.

The grantee shall pay to the City of Chicago as compensation for the privilege #1116437 herein granted the sum of three hundred ($300.00) per annum in advance.

A 25% penalty will be added for payments received after due date.

The permit holder agrees to hold the City of Chicago harmless for any damage, relocation or replacement costs associated with damage, relocation or removal of private property caused by the City performing work in the public way.

Authority herein given and granted for a period of five (5) years from and after Date of Passage.

Alderman 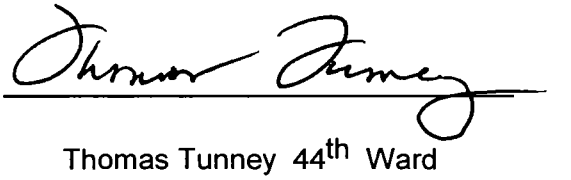

Thomas Tunney 44th Ward

(Page 2 of 2)

Schoolyard 3258 N Southport
Sign (2) Pictures

(Sign 1)

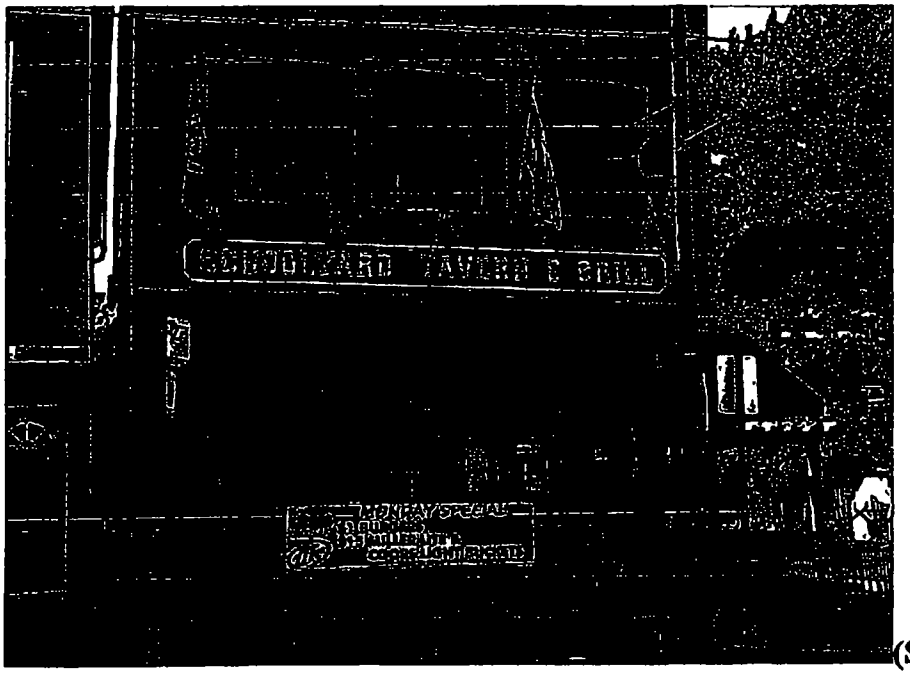

(Sign 2)

City of Chicago

O2015-439

Office of the City Clerk

Document Tracking Sheet

Meeting Date:	1/21/2015
Sponsor(s):	Tunney (44)
Type:	Ordinance
Title:	Grant(s) of privilege in public way for Scott Stiffle
Committee(s) Assignment:	Committee on Transportation and Public Way

ORDINANCE
SCOTT STIFFLE
Acct. No. 345663 - 1
Permit No. 1116337

Be It Ordained by the City Council of the City of Chicago:

SECTION 1. Permission and authority are hereby given and granted to SCOTT STIFFLE, upon the terms and subject to the conditions of this ordinance to maintain and use, as now constructed, two (2) Bay Window(s) projecting over the public right-of-way adjacent to its premises known as 3701 N. Southport Ave..

Said Bay Window(s) at N. Southport Avenue measure(s):
One (1) at twelve point six seven (12.67) feet in length, and three (3) feet in width for a total of thirty-eight point zero one (38.01) square feet.

Said Bay Window(s) at W. Waveland Avenue measure(s):
One (1) at twelve point six seven (12.67) feet in length, and three (3) feet in width for a total of thirty-eight point zero one (38.01) square feet.

The location of said privilege shall be as shown on prints kept on file with the Department of Business Affairs and Consumer Protection and the Office of the City Clerk.

Said privilege shall be constructed in accordance with plans and specifications approved by the Department of Transportation (Division of Project Development).

This grant of privilege in the public way shall be subject to the provisions of Section 10-28-015 and all other required provisions of the Municipal Code of Chicago.

The grantee shall pay to the City of Chicago as compensation for the privilege #1116337 herein granted the sum of zero ($.00) per annum in advance.

A 25% penalty will be added for payments received after due date.

The permit holder agrees to hold the City of Chicago harmless for any damage, relocation or replacement costs associated with damage, relocation or removal of private property caused by the City performing work in the public way.

Authority herein given and granted for a period of five (5) years from and after 09/09/2014.

Alderman

Thomas Tunney 44th Ward

VIEW OF WEST BAY ON SOUTHPORT AVE.

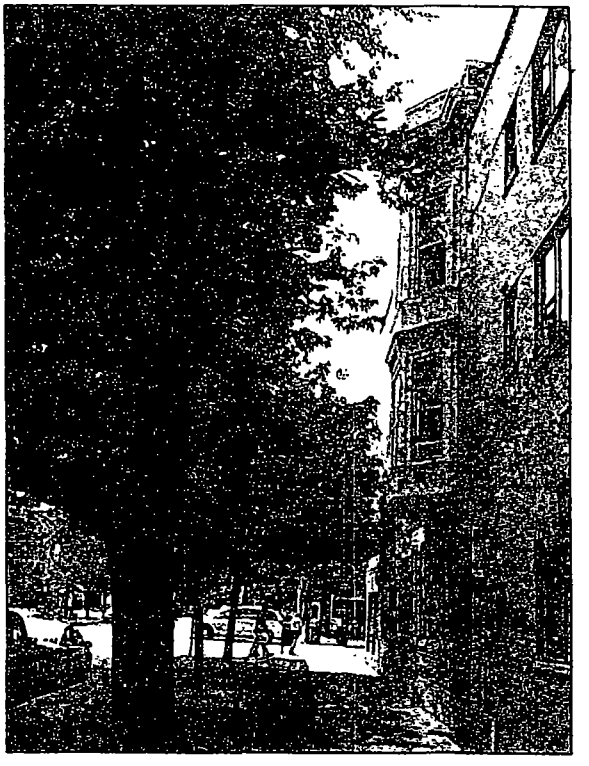

VIEW OF SOUTH BAY ON WAVELAND AVE.

VIEW OF SIDEWALK ENCROACHMENTS

MICHAEL HEBEBRENNER
ARCHITECTS
2144 N ASHLAND AVE SUITE 7
Evanston, Illinois 60201
Telephone 847.869.7700
Facsimile 847.869.7707

3701 N. SOUTHPORT AVE.
CHICAGO, IL. 60613

A-2
11.17.14

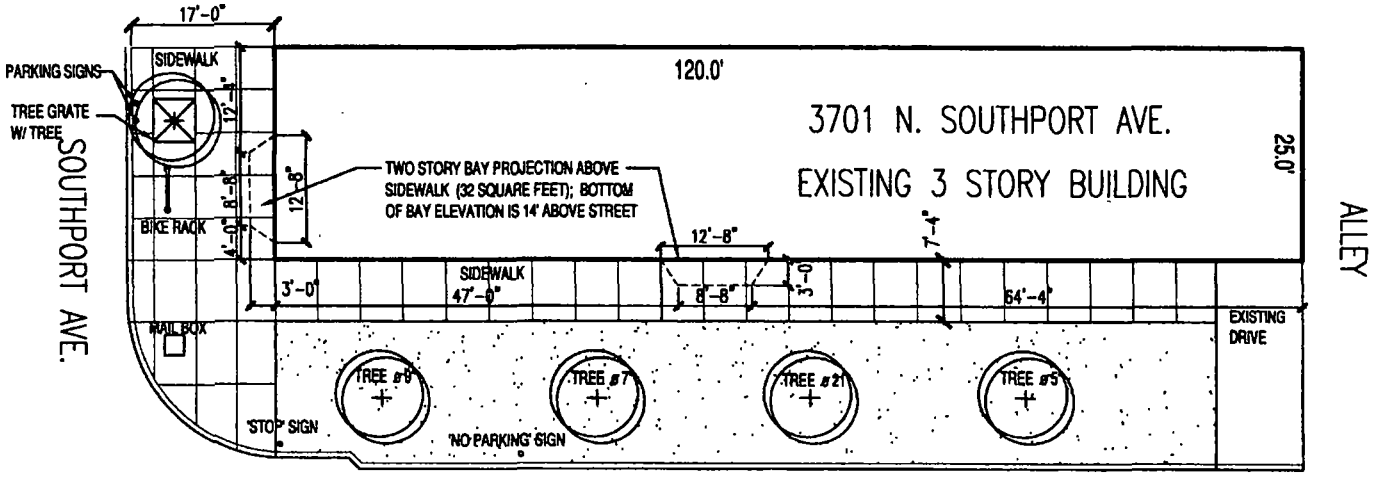

SITE PLAN

SCALE = 1/16" = 1'-0"

N

MICHAEL HERSHENSON
ARCHITECTS
2144 N ASHLAND AVE. SUITE 7
Evanston, Illinois 60201
Telephone 847.869.7700
Facsimile 847.869.7707

3701 N. SOUTHPORT AVE.
CHICAGO, IL. 60613

A-1
11.17.14

City of Chicago

O2015-444

Office of the City Clerk

Document Tracking Sheet

Meeting Date:	1/21/2015
Sponsor(s):	Tunney (44)
Type:	Ordinance
Title:	Grant(s) of privilege in public way for Sluggers
Committee(s) Assignment:	Committee on Transportation and Public Way

ORDINANCE
SLUGGERS
Acct. No. 50833 - 1
Permit No. 1115930

Be It Ordained by the City Council of the City of Chicago:

SECTION 1. Permission and authority are hereby given and granted to SLUGGERS, upon the terms and subject to the conditions of this ordinance to maintain and use, as now constructed, five (5) Flag Pole(s) projecting over the public right-of-way adjacent to its premises known as 3540 N. Clark St..

Said Flag Pole(s) at N Clark St measure(s):
Two (2) at three (3) feet in length, and five (5) feet in width for a total of thirty (30) square feet.

Said Flag Pole(s) at W Eddy St measure(s):
Three (3) at three (3) feet in length, and five (5) feet in width for a total of forty-five (45) square feet.

The location of said privilege shall be as shown on prints kept on file with the Department of Business Affairs and Consumer Protection and the Office of the City Clerk.

Said privilege shall be constructed in accordance with plans and specifications approved by the Department of Transportation (Division of Project Development).

This grant of privilege in the public way shall be subject to the provisions of Section 10-28-015 and all other required provisions of the Municipal Code of Chicago.

The grantee shall pay to the City of Chicago as compensation for the privilege #1115930 herein granted the sum of three hundred seventy-five ($375.00) per annum in advance.

A 25% penalty will be added for payments received after due date.

The permit holder agrees to hold the City of Chicago harmless for any damage, relocation or replacement costs associated with damage, relocation or removal of private property caused by the City performing work in the public way.

Authority herein given and granted for a period of five (5) years from and after Date of Passage.

Alderman _____

Thomas Tunney 44th Ward

Diagram for Building Flags and Poles

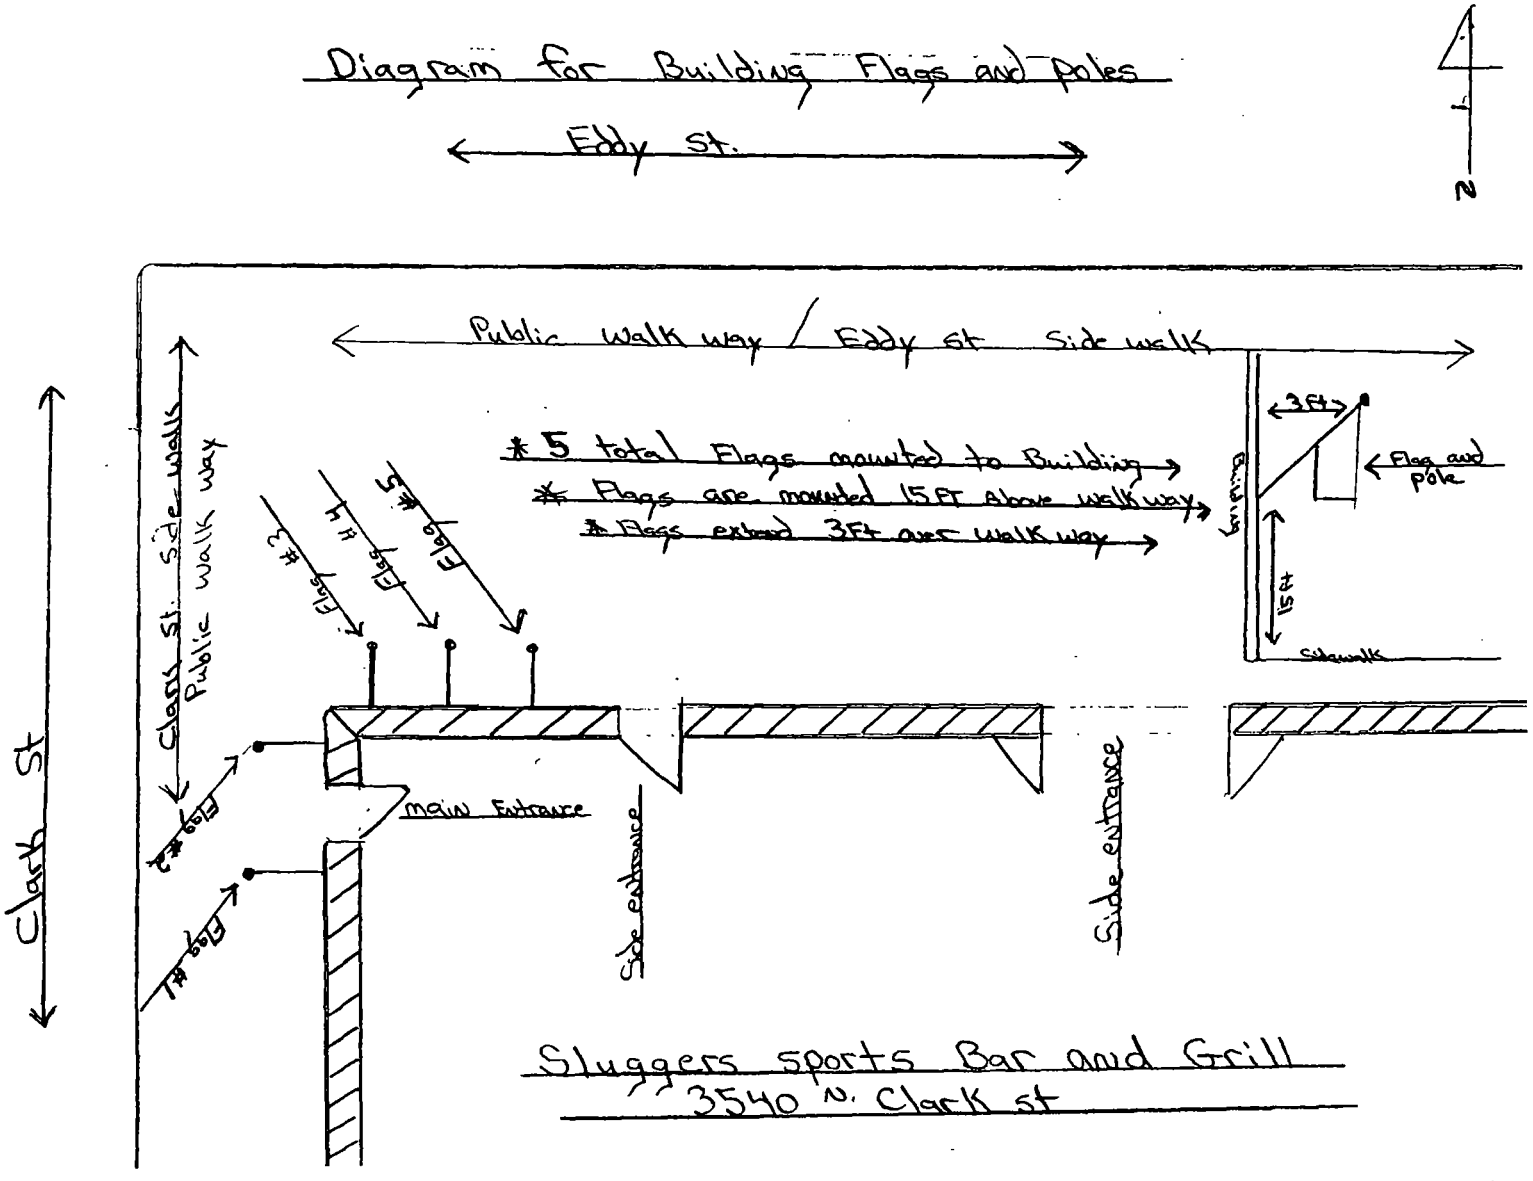

Sluggers sports Bar and Grill
3540 N. Clark st

City of Chicago

O2015-448

Office of the City Clerk

Document Tracking Sheet

Meeting Date:	1/21/2015
Sponsor(s):	Tunney (44)
Type:	Ordinance
Title:	Grant(s) of privilege in public way for Southport Grocery and Cafe, Inc.
Committee(s) Assignment:	Committee on Transportation and Public Way

ORDINANCE
SOUTHPORT GROCERY AND CAFE, INC.
Acct. No. 262107 - 1
Permit No. 1116088

Be It Ordained by the City Council of the City of Chicago:

SECTION 1. Permission and authority are hereby given and granted to SOUTHPORT GROCERY AND CAFE, INC., upon the terms and subject to the conditions of this ordinance to maintain and use, as now constructed, one (1) Wind Screen(s) on the public right-of-way adjacent to its premises known as 3552 N. Southport Ave..

Said Wind Screen(s) at N. Southport Avenue measure(s):
One (1) at eleven (11) feet in length, and one point five (1.5) foot in width for a total of sixteen point five (16.5) square feet.

The location of said privilege shall be as shown on prints kept on file with the Department of Business Affairs and Consumer Protection and the Office of the City Clerk.

Said privilege shall be constructed in accordance with plans and specifications approved by the Department of Transportation (Division of Project Development).

This grant of privilege in the public way shall be subject to the provisions of Section 10-28-015 and all other required provisions of the Municipal Code of Chicago.

The grantee shall pay to the City of Chicago as compensation for the privilege #1116088 herein granted the sum of four hundred ($400.00) per annum in advance.

A 25% penalty will be added for payments received after due date.

The permit holder agrees to hold the City of Chicago harmless for any damage, relocation or replacement costs associated with damage, relocation or removal of private property caused by the City performing work in the public way.

Authority herein given and granted for a period of five (5) years from and after 12/16/2014.

Alderman Thomas Tunney

Thomas Tunney 44th Ward

REMOVABLE CANVAS VESTIBULE
(FOR SEASONAL USE – OCT. TO APRIL)

3552 N. Southport
Chicago, IL
60657

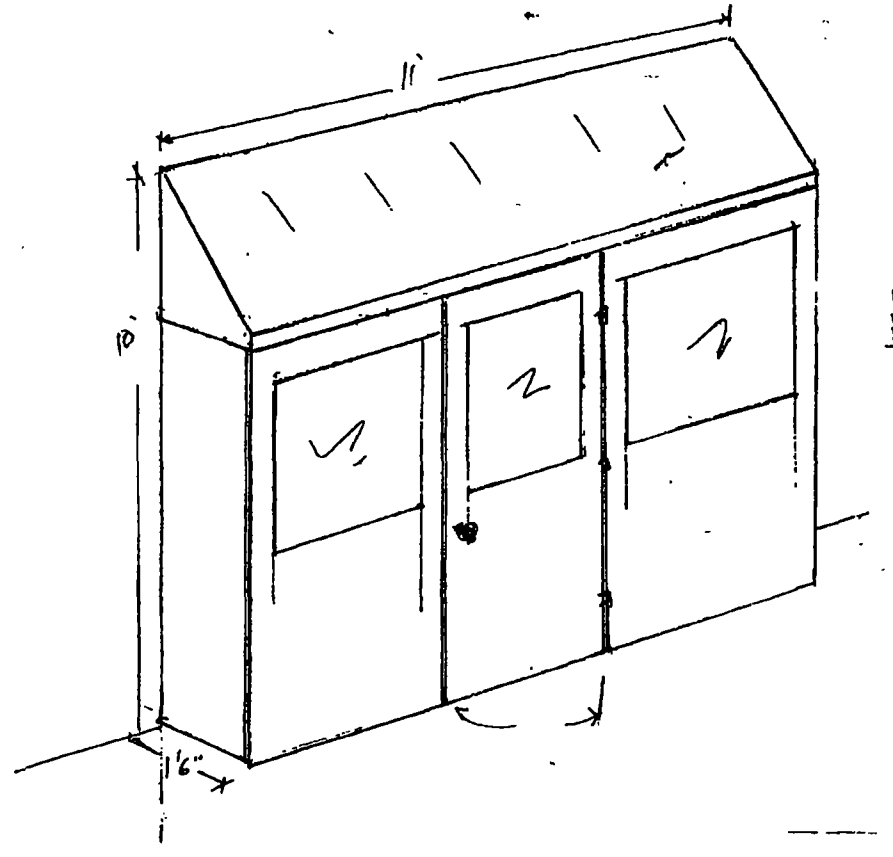

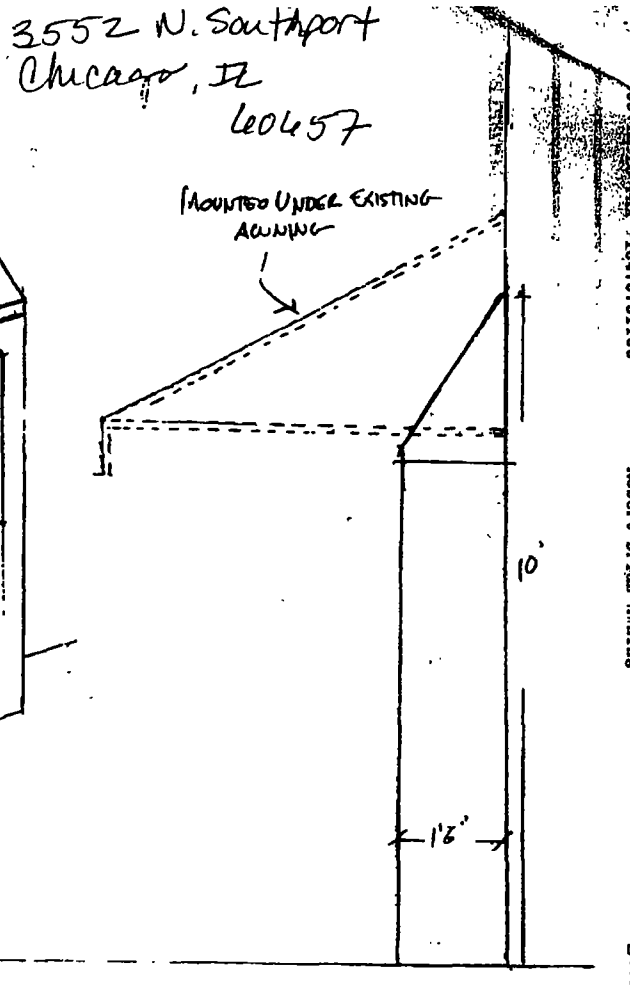

08/ 18/2005 18:47 8781185 Robert Brism Awning 002/002

City of Chicago

O2015-452

Office of the City Clerk

Document Tracking Sheet

Meeting Date:	1/21/2015
Sponsor(s):	Tunney (44)
Type:	Ordinance
Title:	Grant(s) of privilege in public way for Yefseis LLC
Committee(s) Assignment:	Committee on Transportation and Public Way

ORDINANCE
Yefseis LLC
Acct. No. 388833 - 1
Permit No. 1113060

Be It Ordained by the City Council of the City of Chicago:

SECTION 1. Permission and authority are hereby given and granted to Yefseis LLC, upon the terms and subject to the conditions of this ordinance to maintain and use one (1) sign(s) projecting over the public right-of-way attached to its premises known as 3344 N. Halsted St..

Said sign structure(s) measures as follows; along N. Halsted Street:
One (1) at nine (9) feet in length, one point three three (1.33) feet in height and eleven (11) feet above grade level.

The location of said privilege shall be as shown on prints kept on file with the Department of Business Affairs and Consumer Protection and the Office of the City Clerk.

Said privilege shall be constructed in accordance with plans and specifications approved by the Department of Transportation (Division of Project Development) and Zoning Department - Signs.

This grant of privilege in the public way shall be subject to the provisions of Section 10-28-015 and all other required provisions of the Municipal Code of Chicago.

The grantee shall pay to the City of Chicago as compensation for the privilege #1113060 herein granted the sum of one hundred ($100.00) per annum in advance.

A 25% penalty will be added for payments received after due date.

The permit holder agrees to hold the City of Chicago harmless for any damage, relocation or replacement costs associated with damage, relocation or removal of private property caused by the City performing work in the public way.

Authority herein given and granted for a period of five (5) years from and after Date of Passage.

Alderman Thomas Tunney

Thomas Tunney 44th Ward

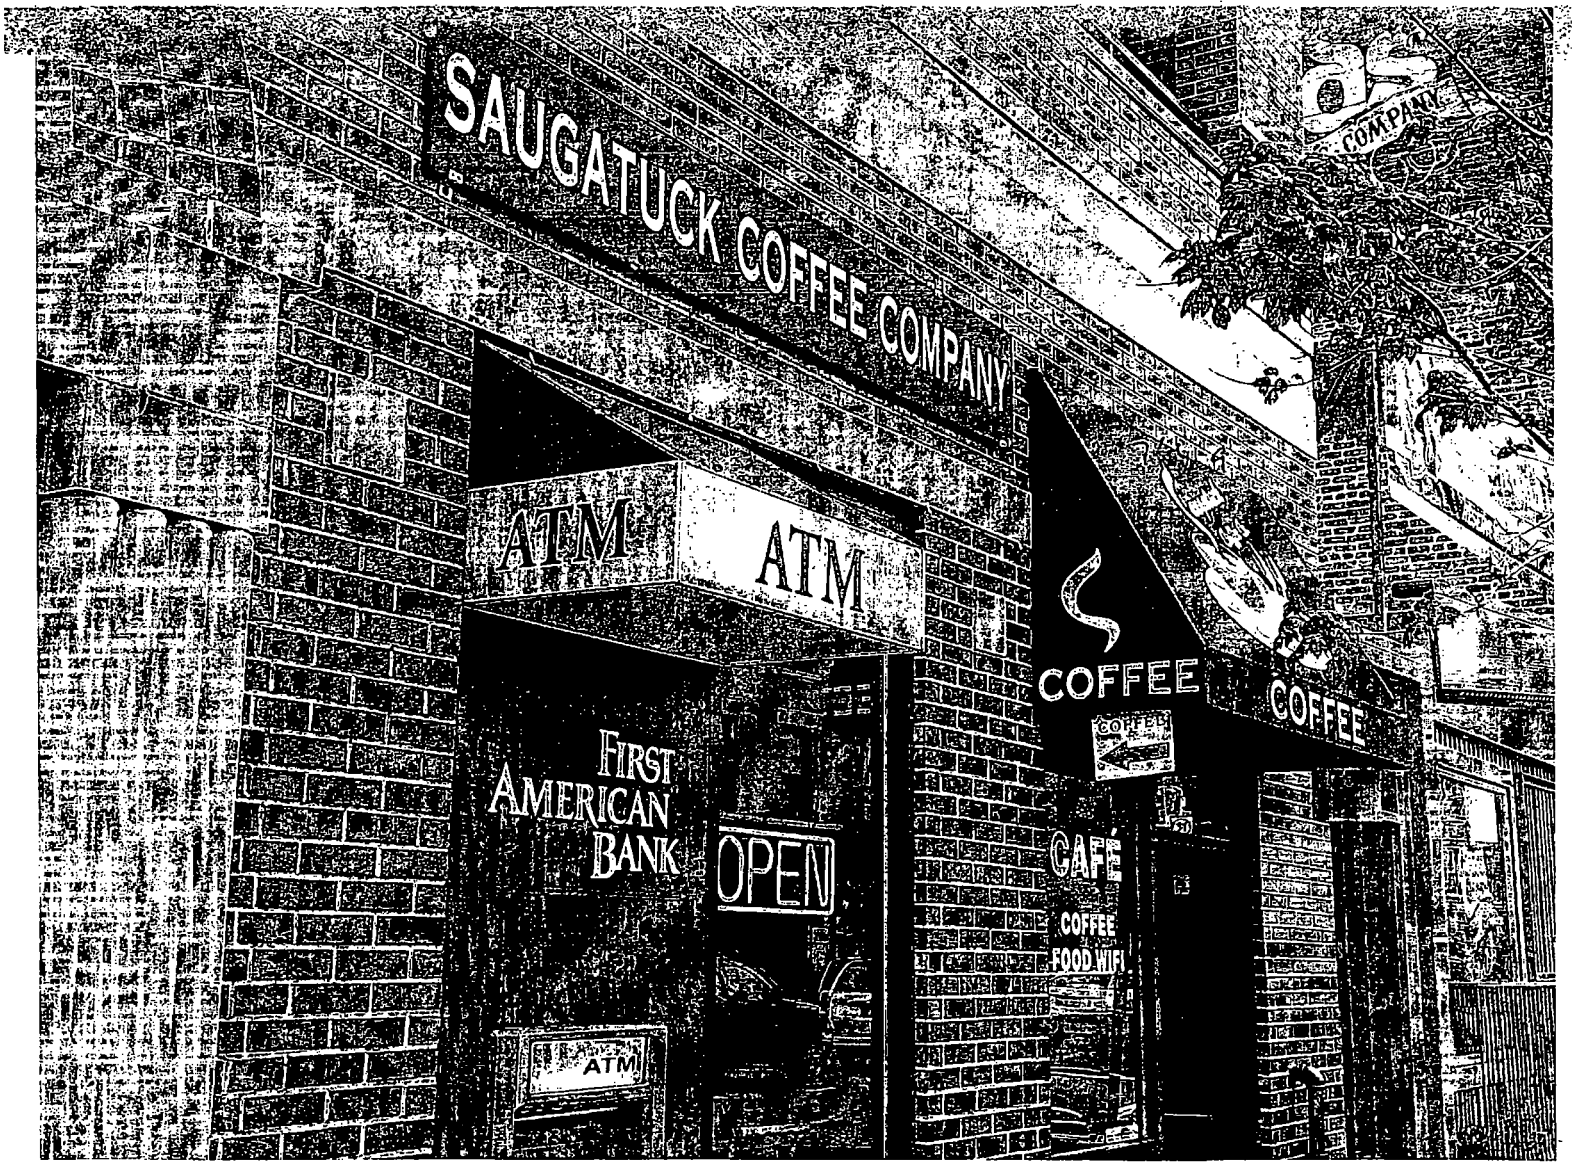
SAUGATUCK COFFEE COMPANY
COMPANY
ATM
ATM
FIRST AMERICAN BANK
OPEN
ATM
COFFEE
COFFEE
CAFE
COFFEE
FOOD WIFI

City of Chicago

O2015-455

Office of the City Clerk

Document Tracking Sheet

Meeting Date:	1/21/2015
Sponsor(s):	Arena (45)
Type:	Ordinance
Title:	Grant(s) of privilege in public way for Ajoys Gas Depot
Committee(s) Assignment:	Committee on Transportation and Public Way

ORDINANCE
AJOYS GAS DEPOT
Acct. No. 229835 - 1
Permit No. 1116315

Be It Ordained by the City Council of the City of Chicago:

SECTION 1. Permission and authority are hereby given and granted to AJOYS GAS DEPOT, upon the terms and subject to the conditions of this ordinance to maintain and use one (1) sign(s) projecting over the public right-of-way attached to its premises known as 6367 N. Milwaukee Ave..

Said sign structure(s) measures as follows; along N. MILWAUKEE:
One (1) at four (4) feet in length, six (6) feet in height and nineteen (19) feet above grade level.

The location of said privilege shall be as shown on prints kept on file with the Department of Business Affairs and Consumer Protection and the Office of the City Clerk.

Said privilege shall be constructed in accordance with plans and specifications approved by the Department of Transportation (Division of Project Development) and Zoning Department - Signs.

This grant of privilege in the public way shall be subject to the provisions of Section 10-28-015 and all other required provisions of the Municipal Code of Chicago.

The grantee shall pay to the City of Chicago as compensation for the privilege #1116315 herein granted the sum of one hundred ($100.00) per annum in advance.

A 25% penalty will be added for payments received after due date.

The permit holder agrees to hold the City of Chicago harmless for any damage, relocation or replacement costs associated with damage, relocation or removal of private property caused by the City performing work in the public way.

Authority herein given and granted for a period of five (5) years from and after 11/19/2013.

Alderman _____

John Arena 45th Ward

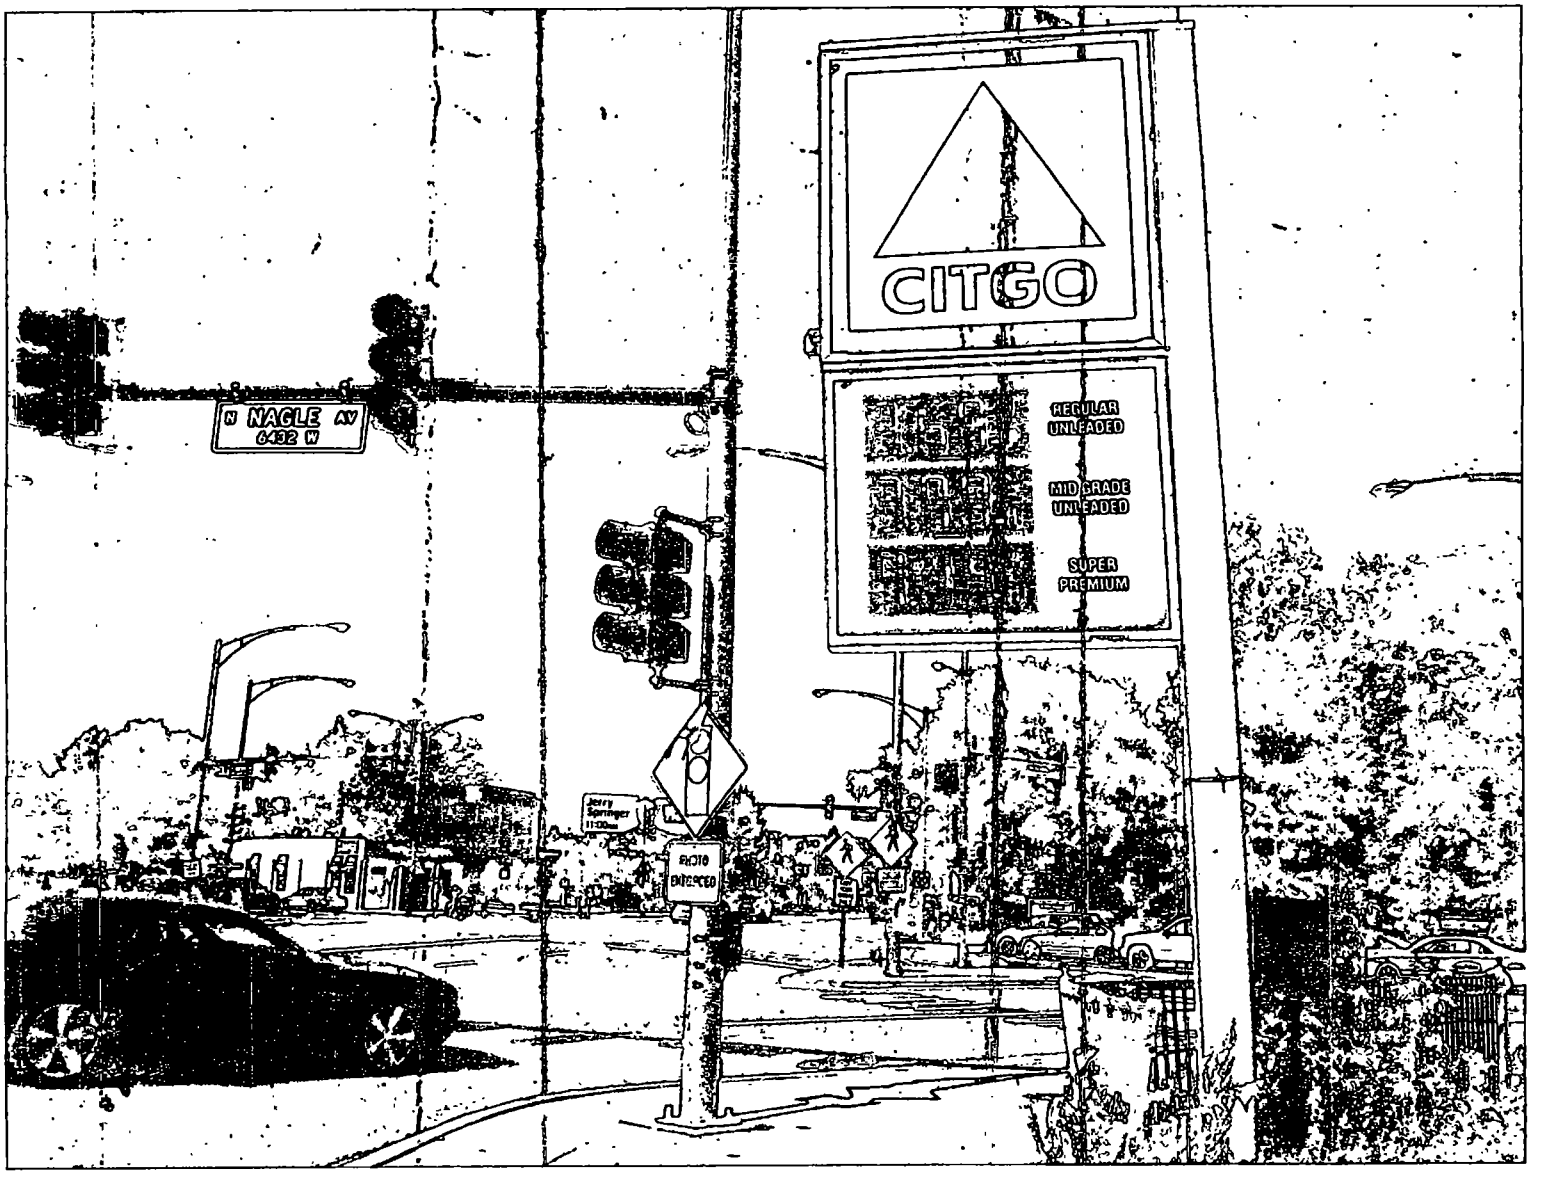
CITGO
REGULAR UNLEADED
MID GRADE UNLEADED
SUPER PREMIUM
N NAGLE AV
6432 W
PHOTO ENFORCED

Department of Business Affairs and Consumer Protection
Small Business Center - Public Way Use Unit
City Hall - 121 N. LaSalle Street, Room 800 • Chicago, IL 60602
312-74-GOBIZ / 312-744-6249 • (312) 744-1944 (TTY)
http://www.cityofchicago.org/bacp

01/21/2015

Alderman **John Arena**
Ward # **45**
City of Chicago
City Hall, Room **305**
121 North LaSalle Street
Chicago, Illinois 60602

Re: An ordinance to use and maintain a portion of the public right-of-way for **one (1) sign(s)** for **AJOYS GAS DEPOT**, adjacent to the premises known as **6367 N. Milwaukee Ave.**.

Dear Alderman **John Arena**:

The applicant referenced above has requested the use of the public right-of-way for a **sign(s)**. An ordinance has been prepared by the Department of Business Affairs and Consumer Protection – Small Business Center - Public Way Use Unit for presentation to the City Council. Because this request was made for properties located in your ward, as approved by you as per the attached, I respectfully request that you introduce the attached ordinance at the next City Council meeting.

If you have any questions regarding this ordinance, please contact Anthony Bertuca at (312) 744-5506.

Department of Business Affairs and Consumer Protection

City of Chicago

O2015-457

Office of the City Clerk

Document Tracking Sheet

Meeting Date:	1/21/2015
Sponsor(s):	Arena (45)
Type:	Ordinance
Title:	Grant(s) of privilege in public way for Family Dollar No. 5440 - building projection
Committee(s) Assignment:	Committee on Transportation and Public Way

ORDINANCE
FAMILY DOLLAR #5440
Acct. No. 11071 - 33
Permit No. 1116335

Be It Ordained by the City Council of the City of Chicago:

SECTION 1. Permission and authority are hereby given and granted to FAMILY DOLLAR #5440, upon the terms and subject to the conditions of this ordinance to maintain and use, as now constructed, one (1) Building Projection(s) projecting over the public right-of-way adjacent to its premises known as 5255 N. Milwaukee Ave..

Said Building Projection(s) at N. Milwaukee Avenue measure(s):
One (1) at sixty (60) feet in length, and two (2) feet in width for a total of one hundred twenty (120) square feet.
Existing building projection is approximately eleven point three three (11.33) above grade level.

The location of said privilege shall be as shown on prints kept on file with the Department of Business Affairs and Consumer Protection and the Office of the City Clerk.

Said privilege shall be constructed in accordance with plans and specifications approved by the Department of Planning and Development and Department of Transportation (Division of Project Development).

This grant of privilege in the public way shall be subject to the provisions of Section 10-28-015 and all other required provisions of the Municipal Code of Chicago.

The grantee shall pay to the City of Chicago as compensation for the privilege #1116335 herein granted the sum of four hundred ($400.00) per annum in advance.

A 25% penalty will be added for payments received after due date.

The permit holder agrees to hold the City of Chicago harmless for any damage, relocation or replacement costs associated with damage, relocation or removal of private property caused by the City performing work in the public way.

Authority herein given and granted for a period of five (5) years from and after 02/11/2014.

Alderman

John Arena 45th Ward

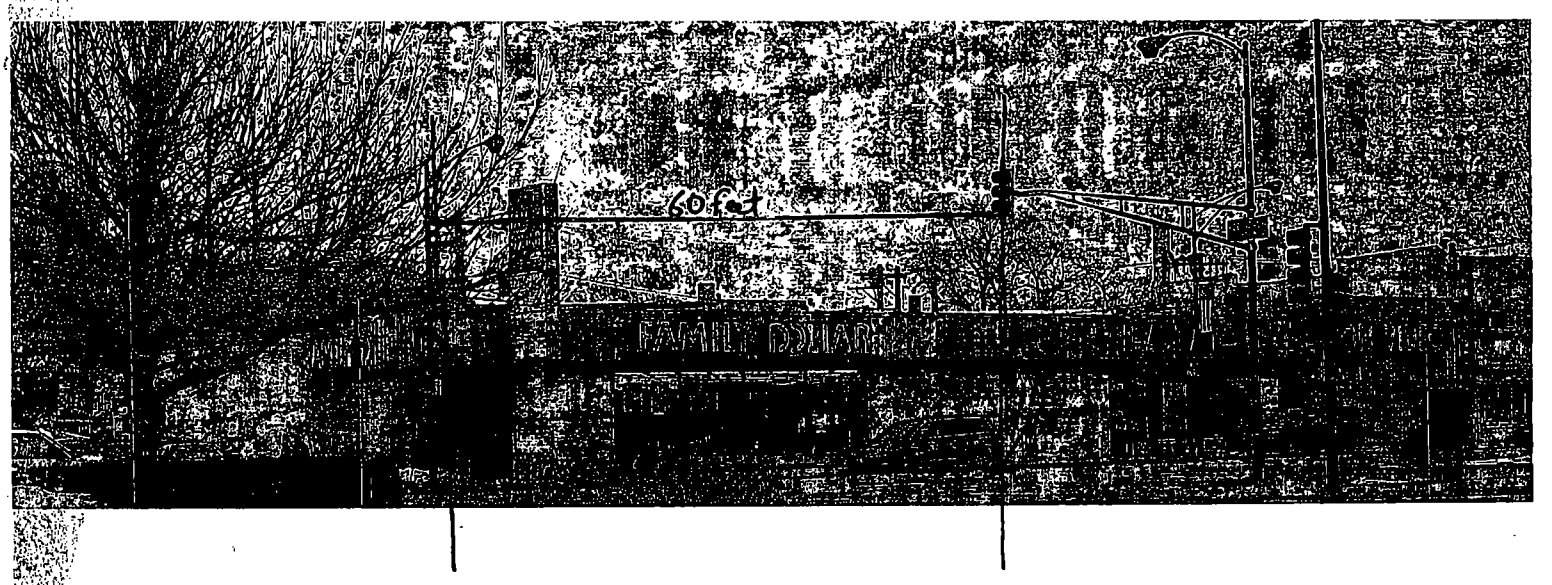
60 ft

Department of Business Affairs and Consumer Protection
Small Business Center- Public Way Use Unit
City Hall- 121 N. LaSalle Street Room 800 • Chicago, IL 60602
(312)-74-GOBIZ (312-744-6249) • (312) 744-1944 (TTY)
http://www.cityofchicago.org/bacp

01/21/2015

Alderman **John Arena**
Ward # **45**
City of Chicago
City Hall, Room **305**
121 North LaSalle Street
Chicago, Illinois 60602

Re: An ordinance to use and maintain a portion of the public right-of-way for **one (1) building projection(s)** for **FAMILY DOLLAR #5440**, adjacent to the premises known as **5255 N. Milwaukee Ave.**.

Dear Alderman **John Arena**:

The applicant referenced above has requested the use of the public right-of-way for a **building projection(s)**. An ordinance has been prepared by the Department of Business Affairs and Consumer Protection – Small Business Center - Public Way Use Unit for presentation to the City Council. Because this request was made for properties located in your ward, as approved by you as per the attached, I respectfully request that you introduce the attached ordinance at the next City Council meeting.

If you have any questions regarding this ordinance, please contact Anthony Bertuca at (312) 744-5506.

Department of Business Affairs and Consumer Protection

City of Chicago

O2015-460

Office of the City Clerk

Document Tracking Sheet

Meeting Date:	1/21/2015
Sponsor(s):	Arena (45)
Type:	Ordinance
Title:	Grant(s) of privilege in public way for Family Dollar No. 3952
Committee(s) Assignment:	Committee on Transportation and Public Way

ORDINANCE
FAMILY DOLLAR # 3952
Acct. No. 11071 - 19
Permit No. 1116336

Be It Ordained by the City Council of the City of Chicago:

SECTION 1. Permission and authority are hereby given and granted to FAMILY DOLLAR # 3952, upon the terms and subject to the conditions of this ordinance to maintain and use, as now constructed, one (1) Building Projection(s) projecting over the public right-of-way adjacent to its premises known as 4828 W. Irving Park Rd..

Said Building Projection(s) at W. IRVING PARK ROAD measure(s):
One (1) at ninety-seven point eight three (97.83) feet in length, and point eight three (.83) feet in width for a total of eighty-one point two (81.2) square feet. Existing building projection is approximately eleven point five (11.5) feet above grade level.

The location of said privilege shall be as shown on prints kept on file with the Department of Business Affairs and Consumer Protection and the Office of the City Clerk.

Said privilege shall be constructed in accordance with plans and specifications approved by the Department of Planning and Development and Department of Transportation (Division of Project Development).

This grant of privilege in the public way shall be subject to the provisions of Section 10-28-015 and all other required provisions of the Municipal Code of Chicago.

The grantee shall pay to the City of Chicago as compensation for the privilege #1116336 herein granted the sum of four hundred ($400.00) per annum in advance.

A 25% penalty will be added for payments received after due date.

The permit holder agrees to hold the City of Chicago harmless for any damage, relocation or replacement costs associated with damage, relocation or removal of private property caused by the City performing work in the public way.

Authority herein given and granted for a period of five (5) years from and after 07/29/2014.

Alderman _____

John Arena 45th Ward

0.83' over P.W.
97.83 Feet
11.5 ft above grade

Department of Business Affairs and Consumer Protection
Small Business Center- Public Way Use Unit
City Hall- 121 N. LaSalle Street Room 800 • Chicago, IL 60602
(312)-74-GOBIZ (312-744-6249) • (312) 744-1944 (TTY)
http://www.cityofchicago.org/bacp

01/21/2015

Alderman **John Arena**
Ward # **45**
City of Chicago
City Hall, Room **305**
121 North LaSalle Street
Chicago, Illinois 60602

Re: An ordinance to use and maintain a portion of the public right-of-way for **one (1) building projection(s)** for **FAMILY DOLLAR # 3952**, adjacent to the premises known as **4828 W. Irving Park Rd.**.

Dear Alderman **John Arena**:

The applicant referenced above has requested the use of the public right-of-way for a **building projection(s)**. An ordinance has been prepared by the Department of Business Affairs and Consumer Protection – Small Business Center - Public Way Use Unit for presentation to the City Council. Because this request was made for properties located in your ward, as approved by you as per the attached, I respectfully request that you introduce the attached ordinance at the next City Council meeting.

If you have any questions regarding this ordinance, please contact Anthony Bertuca at (312) 744-5506.

Department of Business Affairs and Consumer Protection

City of Chicago

O2015-461

Office of the City Clerk

Document Tracking Sheet

Meeting Date:	1/21/2015
Sponsor(s):	Arena (45)
Type:	Ordinance
Title:	Grant(s) of privilege in public way for Family Dollar No. 5440 - sign
Committee(s) Assignment:	Committee on Transportation and Public Way

ORDINANCE
FAMILY DOLLAR #5440
Acct. No. 11071 - 33
Permit No. 1115792

Be It Ordained by the City Council of the City of Chicago:

SECTION 1. Permission and authority are hereby given and granted to FAMILY DOLLAR #5440, upon the terms and subject to the conditions of this ordinance to maintain and use one (1) sign(s) projecting over the public right-of-way attached to its premises known as 5255 N. Milwaukee Ave..

Said sign structure(s) measures as follows; along N. Milwaukee Avenue:
One (1) at twenty-five point one six (25.16) feet in length, three point eight three (3.83) feet in height and sixteen (16) feet above grade level.

The location of said privilege shall be as shown on prints kept on file with the Department of Business Affairs and Consumer Protection and the Office of the City Clerk.

Said privilege shall be constructed in accordance with plans and specifications approved by the Department of Transportation (Division of Project Development) and Zoning Department - Signs.

This grant of privilege in the public way shall be subject to the provisions of Section 10-28-015 and all other required provisions of the Municipal Code of Chicago.

The grantee shall pay to the City of Chicago as compensation for the privilege #1115792 herein granted the sum of three hundred ($300.00) per annum in advance.

A 25% penalty will be added for payments received after due date.

The permit holder agrees to hold the City of Chicago harmless for any damage, relocation or replacement costs associated with damage, relocation or removal of private property caused by the City performing work in the public way.

Authority herein given and granted for a period of five (5) years from and after Date of Passage.

Alderman _____

John Arena 45th Ward

Family Dollar Design Drawings

34.5" Cloud Sign w/ 46" Medallion

SIGN WEIGHT = 450 LBS SIGN AREA = 74.75 SQ. FT.	FACE MATERIAL BURN RATE UL 94 FLAM CLASS RATING- 94V-2

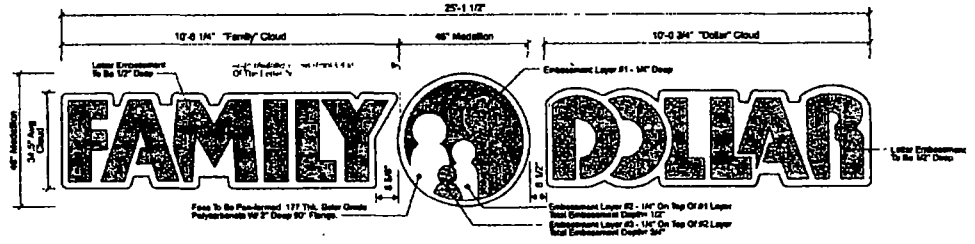

Front View - 34.5" Linear Cloud / 46" Medallion
Scale: 3/8" = 1'-0"

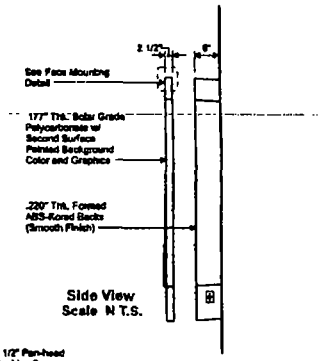

Side View
Scale N.T.S.

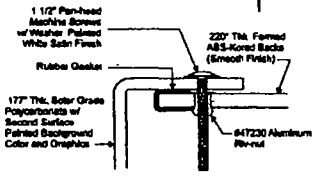

Face Mounting Detail
Scale: N.T.S.

Color Reference.

- Red — Akzo Nobel (Grip Flex) SIGN0206
- Orange — Akzo Nobel (Grip Flex) SIGN0280
- White — Akzo Nobel (Grip Flex) SIGN10399

Allen Industries — FILE NUMBER: 84221 — ELECTRIC SIGN — THIS SIGN IS INTENDED TO BE INSTALLED IN ACCORDANCE WITH THE REQUIREMENTS OF ARTICLE 600 OF THE NATIONAL ELECTRICAL CODE AND/OR OTHER APPLICABLE LOCAL CODES. THIS INCLUDES PROPER GROUNDING AND BONDING OF THE SIGN — GROUNDED AND BONDED CONNECTIONS

3.0 AMPS TOTAL

FAMILY DOLLAR

Client Review Status	Notes	Date / Description	Project Information
☐Approved ☐Approved as Noted ☐Revise & Resubmit		05/7/14 Issue Date	Client: Family Dollar 2255 N Milwaukee Ave Chicago, IL 60632 FC: FD-C FB 821 Chicago IL Sales: House Design: BC PM: NO

Name: _____ Title: _____ Date: _____

This is an original unpublished drawing, created by Allen Industries Inc. It is submitted for your personal use in connection with the project being planned for you by Allen Industries Inc. It is not to be shown to anyone outside your organization nor used, reproduced, copied or exhibited in any fashion whatsoever. All or part of this design (except for registered trademarks) remain the property of Allen Industries, Inc.

Allen Industries
www.allenindustries.com
Signs and Image Solutions
Corporate Headquarters
8434 Dunn Poplar Road, Greensboro, NC 27409
Phone 800-617-2563 336-668-1791 Fax 336-854-7875

Department of Business Affairs and Consumer Protection
Small Business Center - Public Way Use Unit
City Hall - 121 N LaSalle Street, Room 800 • Chicago, IL 60602
312-74-GOBIZ / 312-744-6249 • (312) 744-1944 (TTY)
http://www.cityofchicago.org/bacp

01/21/2015

Alderman **John Arena**
Ward # **45**
City of Chicago
City Hall, Room **305**
121 North LaSalle Street
Chicago, Illinois 60602

Re: An ordinance to use and maintain a portion of the public right-of-way for **one (1) sign(s)** for **FAMILY DOLLAR #5440**, adjacent to the premises known as **5255 N. Milwaukee Ave.**.

Dear Alderman **John Arena**:

The applicant referenced above has requested the use of the public right-of-way for a **sign(s)**. An ordinance has been prepared by the Department of Business Affairs and Consumer Protection – Small Business Center - Public Way Use Unit for presentation to the City Council. Because this request was made for properties located in your ward, as approved by you as per the attached, I respectfully request that you introduce the attached ordinance at the next City Council meeting.

If you have any questions regarding this ordinance, please contact Anthony Bertuca at (312) 744-5506.

Department of Business Affairs and Consumer Protection

City of Chicago

O2015-472

Office of the City Clerk

Document Tracking Sheet

Meeting Date:	1/21/2015
Sponsor(s):	Arena (45)
Type:	Ordinance
Title:	Grant(s) of privilege in public way for Jack's Gladstone Park Easy Was
Committee(s) Assignment:	Committee on Transportation and Public Way

ORDINANCE
JACK'S GLADSTONE PARK EASY WAS
Acct. No. 58111 - 1
Permit No. 1116423

Be It Ordained by the City Council of the City of Chicago:

SECTION 1. Permission and authority are hereby given and granted to JACK'S GLADSTONE PARK EASY WAS, upon the terms and subject to the conditions of this ordinance to maintain and use one (1) sign(s) projecting over the public right-of-way attached to its premises known as 5366 N. Milwaukee Ave..

Said sign structure(s) measures as follows; along N. Milwaukee Avenue:
One (1) at six point four two (6.42) feet in length, four (4) feet in height and nine (9) feet above grade level.

The location of said privilege shall be as shown on prints kept on file with the Department of Business Affairs and Consumer Protection and the Office of the City Clerk.

Said privilege shall be constructed in accordance with plans and specifications approved by the Department of Transportation (Division of Project Development) and Zoning Department - Signs.

This grant of privilege in the public way shall be subject to the provisions of Section 10-28-015 and all other required provisions of the Municipal Code of Chicago.

The grantee shall pay to the City of Chicago as compensation for the privilege #1116423 herein granted the sum of three hundred ($300.00) per annum in advance.

A 25% penalty will be added for payments received after due date.

The permit holder agrees to hold the City of Chicago harmless for any damage, relocation or replacement costs associated with damage, relocation or removal of private property caused by the City performing work in the public way.

Authority herein given and granted for a period of five (5) years from and after 04/22/2014.

Alderman

John Arena 45th Ward

5366 N. MILWAUKEE
CHICAGO IL

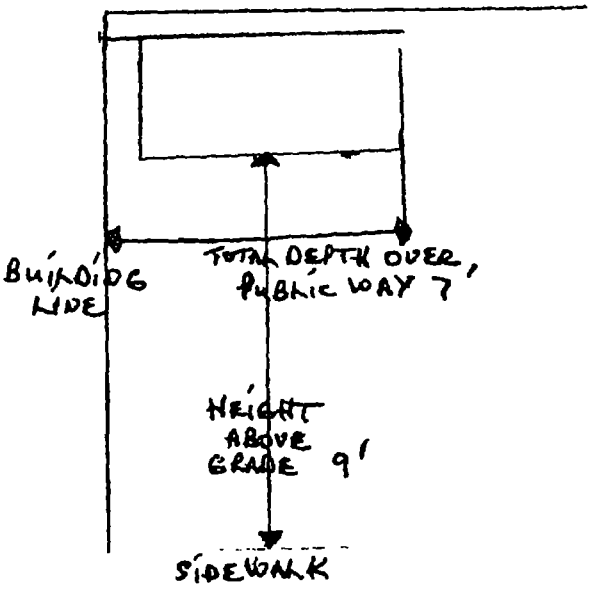

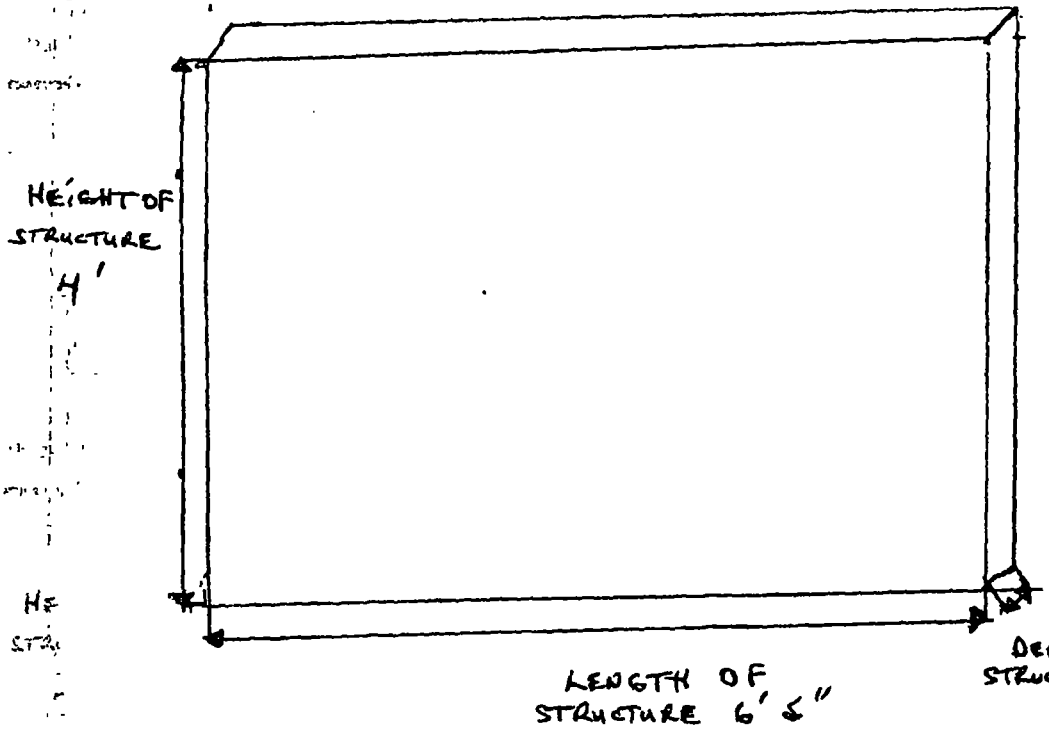

Department of Business Affairs and Consumer Protection
Small Business Center - Public Way Use Unit
City Hall - 121 N. LaSalle Street, Room 800 • Chicago, IL 60602
312-74-GOBIZ / 312-744-6249 • (312) 744-1944 (TTY)
http://www.cityofchicago.org/bacp

01/21/2015

Alderman **John Arena**
Ward # **45**
City of Chicago
City Hall, Room **305**
121 North LaSalle Street
Chicago, Illinois 60602

Re: An ordinance to use and maintain a portion of the public right-of-way for **one (1) sign(s)** for **JACK'S GLADSTONE PARK EASY WAS**, adjacent to the premises known as **5366 N. Milwaukee Ave.**.

Dear Alderman **John Arena**:

The applicant referenced above has requested the use of the public right-of-way for a **sign(s)**. An ordinance has been prepared by the Department of Business Affairs and Consumer Protection – Small Business Center - Public Way Use Unit for presentation to the City Council. Because this request was made for properties located in your ward, as approved by you as per the attached, I respectfully request that you introduce the attached ordinance at the next City Council meeting.

If you have any questions regarding this ordinance, please contact Anthony Bertuca at (312) 744-5506.

Department of Business Affairs and Consumer Protection

City of Chicago

O2015-474

Office of the City Clerk

Document Tracking Sheet

Meeting Date:	1/21/2015
Sponsor(s):	Arena (45)
Type:	Ordinance
Title:	Grant(s) of privilege in public way for Thatch, The
Committee(s) Assignment:	Committee on Transportation and Public Way

ORDINANCE
THE THATCH
Acct. No. 27556 - 2
Permit No. 1116250

Be It Ordained by the City Council of the City of Chicago:

SECTION 1. Permission and authority are hereby given and granted to THE THATCH, upon the terms and subject to the conditions of this ordinance to maintain and use, as now constructed, four (4) Light Fixture(s) projecting over the public right-of-way adjacent to its premises known as 5707 N. Milwaukee Ave..

Said Light Fixture(s) at N MILWAUKEE AVE measure(s):
Four (4) at one (1) foot in length, two (2) feet in width and twelve (12) feet above grade level.

The location of said privilege shall be as shown on prints kept on file with the Department of Business Affairs and Consumer Protection and the Office of the City Clerk.

Said privilege shall be constructed in accordance with plans and specifications approved by the Department of Transportation (Division of Project Development).

This grant of privilege in the public way shall be subject to the provisions of Section 10-28-015 and all other required provisions of the Municipal Code of Chicago.

The grantee shall pay to the City of Chicago as compensation for the privilege #1116250 herein granted the sum of ninety ($90.00) per annum in advance.

A 25% penalty will be added for payments received after due date.

The permit holder agrees to hold the City of Chicago harmless for any damage, relocation or replacement costs associated with damage, relocation or removal of private property caused by the City performing work in the public way.

Authority herein given and granted for a period of five (5) years from and after 10/08/2013.

Alderman

John Arena 45th Ward

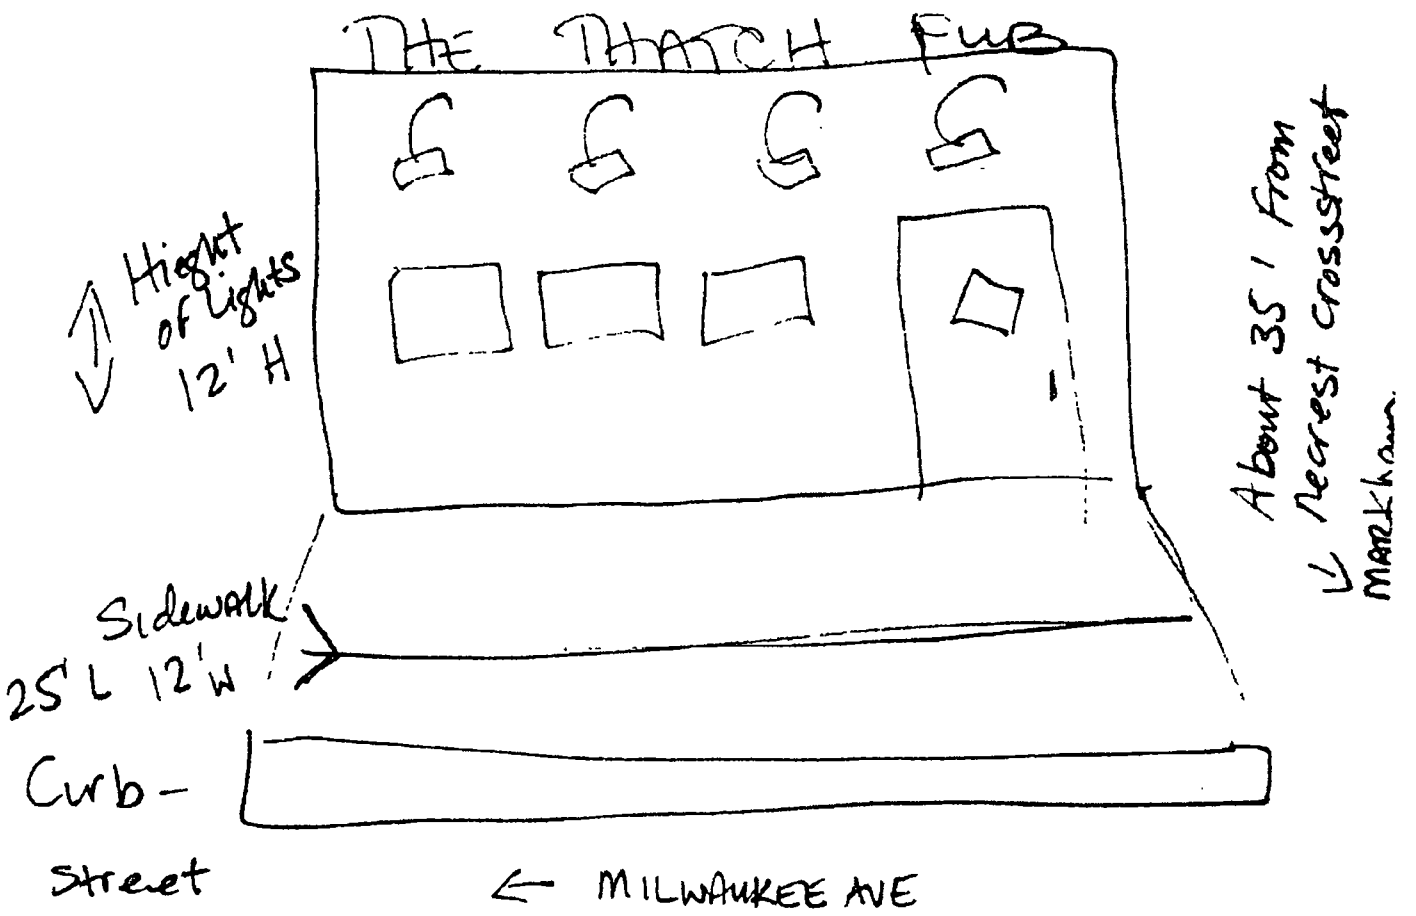
THE THATCH PUB
Hight of Lights 12' H
About 35' from nearest crossstreet Markham
Sidewalk 25' L 12' W
Curb
Street
← MILWAUKEE AVE

Department of Business Affairs and Consumer Protection
Small Business Center - Public Way Use Unit
City Hall - 121 N. LaSalle Street, Room 800 • Chicago, IL 60602
(312)-74-GOBIZ (312-744-6249) • (312) 744-1944 (TTY)
http://www.cityofchicago.org/bacp

01/21/2015

Alderman **John Arena**
Ward # **45**
City of Chicago
City Hall, Room **305**
121 North LaSalle Street
Chicago, Illinois 60602

Re: An ordinance to use and maintain a portion of the public right-of-way for **four (4) light fixture(s)** for **THE THATCH**, adjacent to the premises known as **5707 N. Milwaukee Ave.**.

Dear Alderman **John Arena**:

The applicant referenced above has requested the use of the public right-of-way for a **light fixture(s)**. An ordinance has been prepared by the Department of Business Affairs and Consumer Protection – Small Business Center - Public Way Use Unit for presentation to the City Council. Because this request was made for properties located in your ward, as approved by you as per the attached, I respectfully request that you introduce the attached ordinance at the next City Council meeting.

If you have any questions regarding this ordinance, please contact Anthony Bertuca at (312) 744-5506.

Department of Business Affairs and Consumer Protection

City of Chicago

O2015-479

Office of the City Clerk

Document Tracking Sheet

Meeting Date:	1/21/2015
Sponsor(s):	Cappleman (46)
Type:	Ordinance
Title:	Grant(s) of privilege in public way for Eden Supportive Living - flagpoles
Committee(s) Assignment:	Committee on Transportation and Public Way

ORDINANCE
EDEN SUPPORTIVE LIVING
Acct. No. 22344 - 1
Permit No. 1116484

Be It Ordained by the City Council of the City of Chicago:

SECTION 1. Permission and authority are hereby given and granted to EDEN SUPPORTIVE LIVING, upon the terms and subject to the conditions of this ordinance to maintain and use, as now constructed, three (3) Flag Pole(s) projecting over the public right-of-way adjacent to its premises known as 940 W. Gordon Ter..

Said Flag Pole(s) at W. Gordon Terrace measure(s):
Three (3) at ten (10) feet in length, and two (2) feet in width for a total of sixty (60) square feet.

The location of said privilege shall be as shown on prints kept on file with the Department of Business Affairs and Consumer Protection and the Office of the City Clerk.

Said privilege shall be constructed in accordance with plans and specifications approved by the Department of Transportation (Division of Project Development).

This grant of privilege in the public way shall be subject to the provisions of Section 10-28-015 and all other required provisions of the Municipal Code of Chicago.

The grantee shall pay to the City of Chicago as compensation for the privilege #1116484 herein granted the sum of two hundred twenty-five ($225.00) per annum in advance.

A 25% penalty will be added for payments received after due date.

The permit holder agrees to hold the City of Chicago harmless for any damage, relocation or replacement costs associated with damage, relocation or removal of private property caused by the City performing work in the public way.

Authority herein given and granted for a period of five (5) years from and after Date of Passage.

Alderman James Cappleman

James Cappleman 46th Ward

3 flags

Department of Business Affairs and Consumer Protection
Small Business Center - Public Way Use Unit
City Hall - 121 N. LaSalle Street, Room 800 • Chicago, IL 60602
312-74-GOBIZ / 312-744-6249 • (312) 744-1944 (TTY)
http //www.cityofchicago.org/bacp

01/21/2015

Alderman **James Cappleman**
Ward # **46**
City of Chicago
City Hall, Room **300**
121 North LaSalle Street
Chicago, Illinois 60602

Re: An ordinance to use and maintain a portion of the public right-of-way for **three (3) flag pole(s)** for **EDEN SUPPORTIVE LIVING**, adjacent to the premises known as **940 W. Gordon Ter.**.

Dear Alderman **James Cappleman**:

The applicant referenced above has requested the use of the public right-of-way for a **flag pole(s)**. An ordinance has been prepared by the Department of Business Affairs and Consumer Protection – Small Business Center - Public Way Use Unit for presentation to the City Council. Because this request was made for properties located in your ward, as approved by you as per the attached, I respectfully request that you introduce the attached ordinance at the next City Council meeting.

If you have any questions regarding this ordinance, please contact Anthony Bertuca at (312) 744-5506.

Department of Business Affairs and Consumer Protection

City of Chicago

O2015-481

Office of the City Clerk

Document Tracking Sheet

Meeting Date:	1/21/2015
Sponsor(s):	Cappleman (46)
Type:	Ordinance
Title:	Grant(s) of privilege in public way for Eden Supportive Living - planters
Committee(s) Assignment:	Committee on Transportation and Public Way

ORDINANCE
EDEN SUPPORTIVE LIVING
Acct. No. 22344 - 1
Permit No. 1116483

Be It Ordained by the City Council of the City of Chicago:

SECTION 1. Permission and authority are hereby given and granted to EDEN SUPPORTIVE LIVING, upon the terms and subject to the conditions of this ordinance to maintain and use, as now constructed, four (4) Planter(s) on the public right-of-way for beautification purposes adjacent to its premises known as 940 W. Gordon Ter..

Said Planter(s) at W. Gordon Terrace measure(s):
Two (2) at four (4) feet in length, and two (2) feet in width for a total of sixteen (16) square feet.

Said Planter(s) at N. Sheridan Road measure(s):
Two (2) at four (4) feet in length, and two (2) feet in width for a total of sixteen (16) square feet.

Grantee must allow the required clear and unobstructed space for pedestrian passage at all times per rules and regulations approved by the Department of Transportation.

The location of said privilege shall be as shown on prints kept on file with the Department of Business Affairs and Consumer Protection and the Office of the City Clerk.

Said privilege shall be constructed in accordance with plans and specifications approved by the Department of Planning and Development and Department of Transportation (Division of Project Development).

This grant of privilege in the public way shall be subject to the provisions of Section 10-28-015 and all other required provisions of the Municipal Code of Chicago.

The grantee shall pay to the City of Chicago as compensation for the privilege #1116483 herein granted the sum of zero ($.00) per annum in advance.

A 25% penalty will be added for payments received after due date.

The permit holder agrees to hold the City of Chicago harmless for any damage, relocation or replacement costs associated with damage, relocation or removal of private property caused by the City performing work in the public way.

Authority herein given and granted for a period of five (5) years from and after Date of Passage.

Alderman James Cappleman
James Cappleman 46th Ward

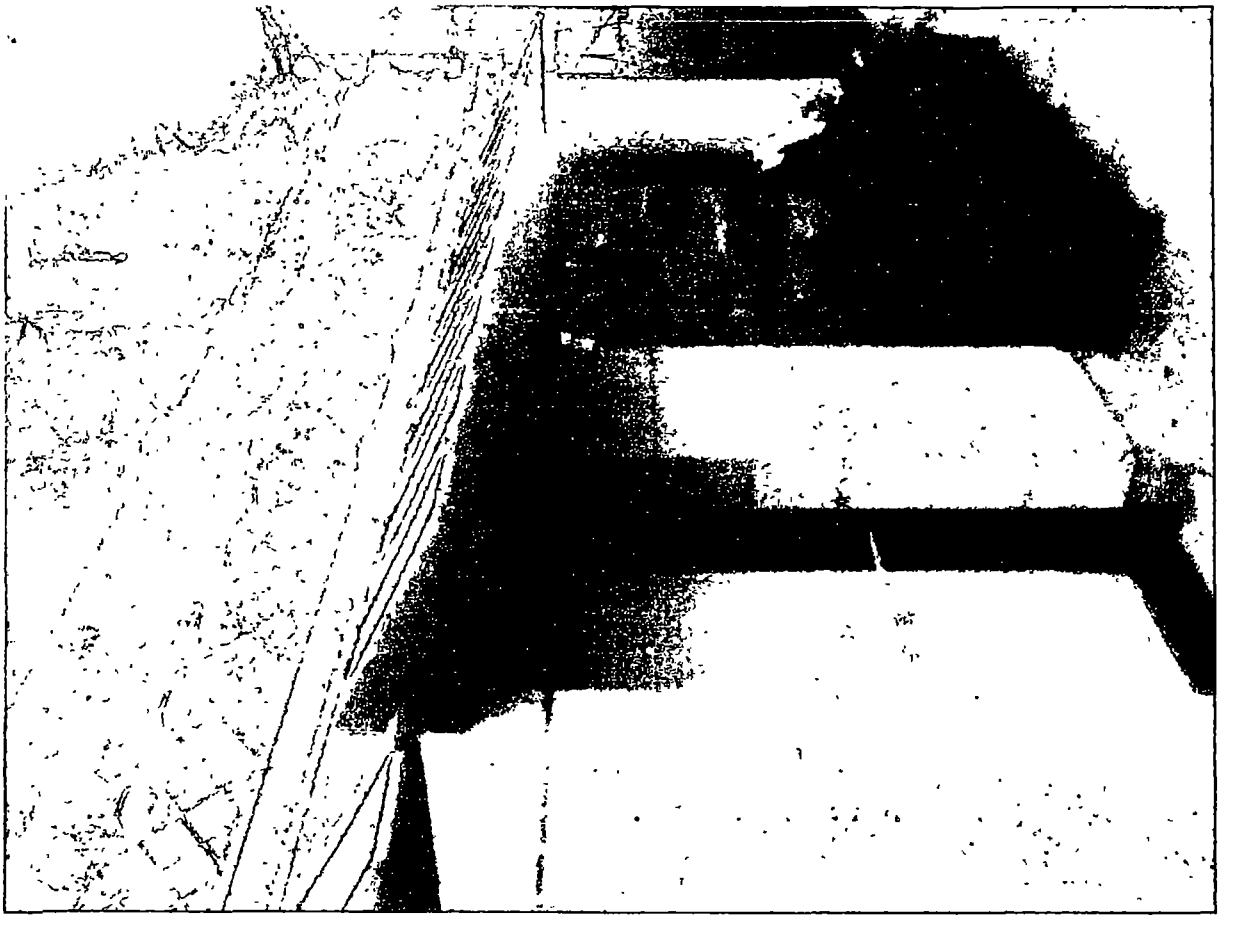

Gordon Ter

awning + planter + light

Department of Business Affairs and Consumer Protection
Small Business Center - Public Way Use Unit
City Hall - 121 N. LaSalle Street, Room 800 • Chicago, IL 60602
312-74-GOBIZ / 312-744-6249 • (312) 744-1944 (TTY)
http://www.cityofchicago.org/bacp

01/21/2015

Alderman **James Cappleman**
Ward # **46**
City of Chicago
City Hall, Room **300**
121 North LaSalle Street
Chicago, Illinois 60602

Re: An ordinance to use and maintain a portion of the public right-of-way for **four (4) planter(s)** for **EDEN SUPPORTIVE LIVING**, adjacent to the premises known as **940 W. Gordon Ter.**.

Dear Alderman **James Cappleman**:

The applicant referenced above has requested the use of the public right-of-way for a **planter(s)**. An ordinance has been prepared by the Department of Business Affairs and Consumer Protection – Small Business Center - Public Way Use Unit for presentation to the City Council. Because this request was made for properties located in your ward, as approved by you as per the attached, I respectfully request that you introduce the attached ordinance at the next City Council meeting.

If you have any questions regarding this ordinance, please contact Anthony Bertuca at (312) 744-5506.

Department of Business Affairs and Consumer Protection

City of Chicago

O2015-483

Office of the City Clerk

Document Tracking Sheet

Meeting Date:	1/21/2015
Sponsor(s):	Cappleman (46)
Type:	Ordinance
Title:	Grant(s) of privilege in public way for Wilson Tower
Committee(s) Assignment:	Committee on Transportation and Public Way

ORDINANCE
WILSON TOWER
Acct. No. 395451 - 1
Permit No. 1116325

Be It Ordained by the City Council of the City of Chicago:

SECTION 1. Permission and authority are hereby given and granted to WILSON TOWER, upon the terms and subject to the conditions of this ordinance to maintain and use, as now constructed, one (1) Fire Escape(s) projecting over the public right-of-way adjacent to its premises known as 1325 W. Wilson Ave..

Said Fire Escape(s) at Public Alley measure(s):
One (1) at one hundred sixteen (116) feet in length, and six (6) feet in width for a total of six hundred ninety-six (696) square feet.

The location of said privilege shall be as shown on prints kept on file with the Department of Business Affairs and Consumer Protection and the Office of the City Clerk.

Said privilege shall be constructed in accordance with plans and specifications approved by the Department of Transportation (Division of Project Development).

This grant of privilege in the public way shall be subject to the provisions of Section 10-28-015 and all other required provisions of the Municipal Code of Chicago.

The grantee shall pay to the City of Chicago as compensation for the privilege #1116325 herein granted the sum of four hundred ($400.00) per annum in advance.

A 25% penalty will be added for payments received after due date.

The permit holder agrees to hold the City of Chicago harmless for any damage, relocation or replacement costs associated with damage, relocation or removal of private property caused by the City performing work in the public way.

Authority herein given and granted for a period of five (5) years from and after Date of Passage.

Alderman James Cappleman
James Cappleman 46th Ward

1325 West Wilson Avenue Multi-Family
A3.3
west elevation 01
Exterior Elevations
116'
Height of Structure
east elevation 02
14'
Length of Structure
18'
Length of Structure
35'
Length of Structure

Department of Business Affairs and Consumer Protection
Small Business Center - Public Way Use Unit
City Hall - 121 N LaSalle Street, Room 800 • Chicago, IL 60602
312-74-GOBIZ / 312-744-6249 • (312) 744-1944 (TTY)
http://www.cityofchicago.org/bacp

01/21/2015

Alderman **James Cappleman**
Ward # **46**
City of Chicago
City Hall, Room **300**
121 North LaSalle Street
Chicago, Illinois 60602

Re: An ordinance to use and maintain a portion of the public right-of-way for **one (1) fire escape(s)** for **WILSON TOWER**, adjacent to the premises known as **1325 W. Wilson Ave.**.

Dear Alderman **James Cappleman**:

The applicant referenced above has requested the use of the public right-of-way for a **fire escape(s)**. An ordinance has been prepared by the Department of Business Affairs and Consumer Protection – Small Business Center - Public Way Use Unit for presentation to the City Council. Because this request was made for properties located in your ward, as approved by you as per the attached, I respectfully request that you introduce the attached ordinance at the next City Council meeting.

If you have any questions regarding this ordinance, please contact Anthony Bertuca at (312) 744-5506.

Department of Business Affairs and Consumer Protection

City of Chicago

O2015-495

Office of the City Clerk

Document Tracking Sheet

Meeting Date:	1/21/2015
Sponsor(s):	Pawar (47)
Type:	Ordinance
Title:	Grant(s) of privilege in public way for Borelli's
Committee(s) Assignment:	Committee on Transportation and Public Way

ORDINANCE
BORELLI'S
Acct. No. 367039 - 2
Permit No. 1116340

Be It Ordained by the City Council of the City of Chicago:

SECTION 1. Permission and authority are hereby given and granted to BORELLI'S, upon the terms and subject to the conditions of this ordinance to maintain and use, as now constructed, fourteen (14) Light Fixture(s) projecting over the public right-of-way adjacent to its premises known as 2124 W. Lawrence Ave..

Said Light Fixture(s) at W. Lawrence Avenue measure(s):
Three (3) at one (1) foot in length, point five (.5) feet in width and ten (10) feet above grade level.

Said Light Fixture(s) at N. Hamilton Avenue measure(s):
Ten (10) at one (1) foot in length, point five (.5) feet in width and ten (10) feet above grade level.

Said Light Fixture(s) at W. Lawrence Avenue measure(s):
One (1) at three point six six (3.66) feet in length, point six seven (.67) feet in width and eight (8) feet above grade level.

The location of said privilege shall be as shown on prints kept on file with the Department of Business Affairs and Consumer Protection and the Office of the City Clerk.

Said privilege shall be constructed in accordance with plans and specifications approved by the Department of Transportation (Division of Project Development).

This grant of privilege in the public way shall be subject to the provisions of Section 10-28-015 and all other required provisions of the Municipal Code of Chicago.

The grantee shall pay to the City of Chicago as compensation for the privilege #1116340 herein granted the sum of one hundred forty ($140.00) per annum in advance.

A 25% penalty will be added for payments received after due date.

The permit holder agrees to hold the City of Chicago harmless for any damage, relocation or replacement costs associated with damage, relocation or removal of private property caused by the City performing work in the public way.

Authority herein given and granted for a period of five (5) years from and after Date of Passage.

Alderman _____

Ameya Pawar 47th Ward

APPLICATION TO USE THE PUBLIC RIGHT OF WAY

EXAMPLE OF LIGHT(S) DRAWING

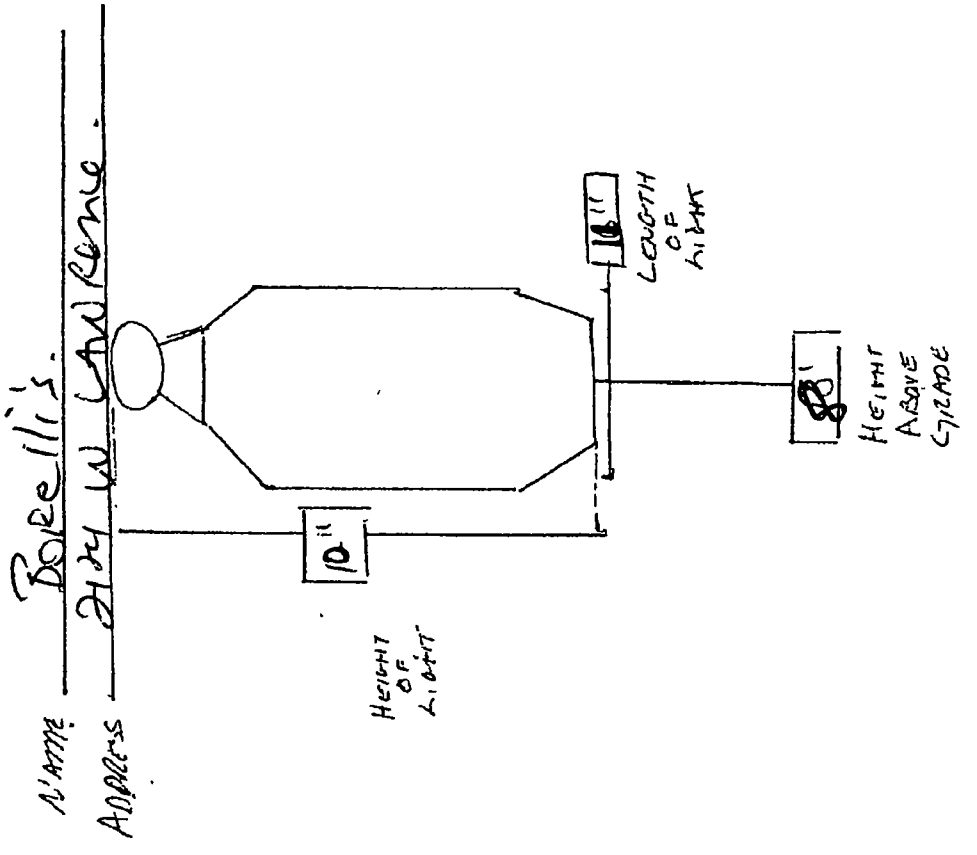

Department of Business Affairs and Consumer Protection
Small Business Center - Public Way Use Unit
City Hall - 121 N. LaSalle Street, Room 800 • Chicago, IL 60602
312-74-GOBIZ / 312-744-6249 • (312) 744-1944 (TTY)
http://www.cityofchicago.org/bacp

01/21/2015

Alderman **Ameya Pawar**
Ward # **47**
City of Chicago
City Hall, Room **300**
121 North LaSalle Street
Chicago, Illinois 60602

Re: An ordinance to use and maintain a portion of the public right-of-way for **fourteen (14) light fixture(s)** for **BORELLI'S**, adjacent to the premises known as **2124 W. Lawrence Ave.**.

Dear Alderman **Ameya Pawar**:

The applicant referenced above has requested the use of the public right-of-way for a **light fixture(s)**. An ordinance has been prepared by the Department of Business Affairs and Consumer Protection – Small Business Center - Public Way Use Unit for presentation to the City Council. Because this request was made for properties located in your ward, as approved by you as per the attached, I respectfully request that you introduce the attached ordinance at the next City Council meeting.

If you have any questions regarding this ordinance, please contact Anthony Bertuca at (312) 744-5506.

Department of Business Affairs and Consumer Protection

City of Chicago

O2015-500

Office of the City Clerk

Document Tracking Sheet

Meeting Date:	1/21/2015
Sponsor(s):	Pawar (47)
Type:	Ordinance
Title:	Grant(s) of privilege in public way for Chicago Brauhaus, Inc.
Committee(s) Assignment:	Committee on Transportation and Public Way

ORDINANCE
CHICAGO BRAUHAUS INC
Acct. No. 3791 - 1
Permit No. 1113030

Be It Ordained by the City Council of the City of Chicago:

SECTION 1. Permission and authority are hereby given and granted to CHICAGO BRAUHAUS INC, upon the terms and subject to the conditions of this ordinance to maintain and use two (2) sign(s) projecting over the public right-of-way attached to its premises known as 4732 N. Lincoln Ave..

Said sign structure(s) measures as follows; along N LINCOLN AVE:
One (1) at one point five (1.5) feet in length, four point four one (4.41) feet in height and twenty-four point five eight (24.58) feet above grade level.

Said sign structure(s) measures as follows; along N LINCOLN AVE:
One (1) at eleven (11) feet in length, two point eight three (2.83) feet in height and seven point four two (7.42) feet above grade level.

The location of said privilege shall be as shown on prints kept on file with the Department of Business Affairs and Consumer Protection and the Office of the City Clerk.

Said privilege shall be constructed in accordance with plans and specifications approved by the Department of Transportation (Division of Project Development) and Zoning Department - Signs.

This grant of privilege in the public way shall be subject to the provisions of Section 10-28-015 and all other required provisions of the Municipal Code of Chicago.

The grantee shall pay to the City of Chicago as compensation for the privilege #1113030 herein granted the sum of four hundred ($400.00) per annum in advance.

A 25% penalty will be added for payments received after due date.

The permit holder agrees to hold the City of Chicago harmless for any damage, relocation or replacement costs associated with damage, relocation or removal of private property caused by the City performing work in the public way.

Authority herein given and granted for a period of five (5) years from and after 04/22/2014.

Alderman _____

Ameya Pawar 47th Ward

Mosque of Hajj Mohamed
North
11 FT
7.42 FT
2.63 FT
24.58 FT

Department of Business Affairs and Consumer Protection
Small Business Center - Public Way Use Unit
City Hall - 121 N. LaSalle Street, Room 800 • Chicago, IL 60602
312-74-GOBIZ / 312-744-6249 • (312) 744-1944 (TTY)
http://www.cityofchicago.org/bacp

01/21/2015

Alderman **Ameya Pawar**
Ward # **47**
City of Chicago
City Hall, Room **300**
121 North LaSalle Street
Chicago, Illinois 60602

Re: An ordinance to use and maintain a portion of the public right-of-way for **two (2) sign(s)** for **CHICAGO BRAUHAUS INC**, adjacent to the premises known as **4732 N. Lincoln Ave.**.

Dear Alderman **Ameya Pawar**:

The applicant referenced above has requested the use of the public right-of-way for a **sign(s)**. An ordinance has been prepared by the Department of Business Affairs and Consumer Protection – Small Business Center - Public Way Use Unit for presentation to the City Council. Because this request was made for properties located in your ward, as approved by you as per the attached, I respectfully request that you introduce the attached ordinance at the next City Council meeting.

If you have any questions regarding this ordinance, please contact Anthony Bertuca at (312) 744-5506.

Department of Business Affairs and Consumer Protection

City of Chicago

O2015-506

Office of the City Clerk

Document Tracking Sheet

Meeting Date:	1/21/2015
Sponsor(s):	Pawar (47)
Type:	Ordinance
Title:	Grant(s) of privilege in public way for Direct Office Furniture
Committee(s) Assignment:	Committee on Transportation and Public Way

ORDINANCE
DIRECT OFFICE FURNITURE
Acct. No. 24309 - 3
Permit No. 1116400

Be It Ordained by the City Council of the City of Chicago:

SECTION 1. Permission and authority are hereby given and granted to DIRECT OFFICE FURNITURE, upon the terms and subject to the conditions of this ordinance to maintain and use one (1) sign(s) projecting over the public right-of-way attached to its premises known as 5041 N. Western Ave..

Said sign structure(s) measures as follows; along N. Western Avenue:
One (1) at eight (8) feet in length, five (5) feet in height and nine point five (9.5) feet above grade level.

The location of said privilege shall be as shown on prints kept on file with the Department of Business Affairs and Consumer Protection and the Office of the City Clerk.

Said privilege shall be constructed in accordance with plans and specifications approved by the Department of Transportation (Division of Project Development) and Zoning Department - Signs.

This grant of privilege in the public way shall be subject to the provisions of Section 10-28-015 and all other required provisions of the Municipal Code of Chicago.

The grantee shall pay to the City of Chicago as compensation for the privilege #1116400 herein granted the sum of three hundred ($300.00) per annum in advance.

A 25% penalty will be added for payments received after due date.

The permit holder agrees to hold the City of Chicago harmless for any damage, relocation or replacement costs associated with damage, relocation or removal of private property caused by the City performing work in the public way.

Authority herein given and granted for a period of five (5) years from and after 12/16/2014.

Alderman _____

Ameya Pawar 47th Ward

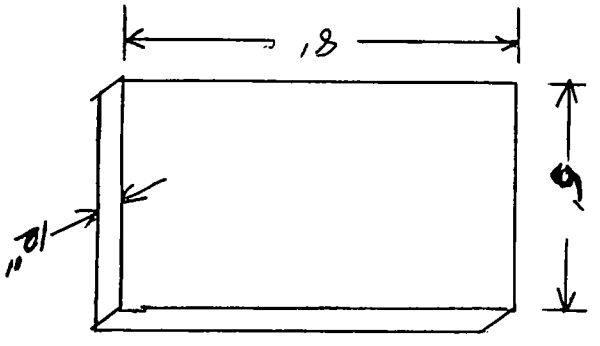

Permit # 108905b
Sign # 24309-3

Department of Business Affairs and Consumer Protection
Small Business Center - Public Way Use Unit
City Hall - 121 N. LaSalle Street, Room 800 • Chicago, IL 60602
312-74-GOBIZ / 312-744-6249 • (312) 744-1944 (TTY)
http://www.cityofchicago.org/bacp

01/21/2015

Alderman **Ameya Pawar**
Ward # **47**
City of Chicago
City Hall, Room **300**
121 North LaSalle Street
Chicago, Illinois 60602

Re: An ordinance to use and maintain a portion of the public right-of-way for **one (1) sign(s)** for **DIRECT OFFICE FURNITURE**, adjacent to the premises known as **5041 N. Western Ave.**.

Dear Alderman **Ameya Pawar**:

The applicant referenced above has requested the use of the public right-of-way for a **sign(s)**. An ordinance has been prepared by the Department of Business Affairs and Consumer Protection – Small Business Center - Public Way Use Unit for presentation to the City Council. Because this request was made for properties located in your ward, as approved by you as per the attached, I respectfully request that you introduce the attached ordinance at the next City Council meeting.

If you have any questions regarding this ordinance, please contact Anthony Bertuca at (312) 744-5506.

Department of Business Affairs and Consumer Protection

City of Chicago

O2015-510

Office of the City Clerk

Document Tracking Sheet

Meeting Date:	1/21/2015
Sponsor(s):	Pawar (47)
Type:	Ordinance
Title:	Grant(s) of privilege in public way for Fettes, Love & Sieben
Committee(s) Assignment:	Committee on Transportation and Public Way

ORDINANCE
FETTES, LOVE & SIEBEN
Acct. No. 9417 - 1
Permit No. 1115983

Be It Ordained by the City Council of the City of Chicago:

SECTION 1. Permission and authority are hereby given and granted to FETTES, LOVE & SIEBEN, upon the terms and subject to the conditions of this ordinance to maintain and use one (1) sign(s) projecting over the public right-of-way attached to its premises known as 4325 N. Lincoln Ave..

Said sign structure(s) measures as follows; along N. Lincoln Avenue:
One (1) at fifteen point five eight (15.58) feet in length, two point five (2.5) feet in height and thirteen (13) feet above grade level.

The location of said privilege shall be as shown on prints kept on file with the Department of Business Affairs and Consumer Protection and the Office of the City Clerk.

Said privilege shall be constructed in accordance with plans and specifications approved by the Department of Transportation (Division of Project Development) and Zoning Department - Signs.

This grant of privilege in the public way shall be subject to the provisions of Section 10-28-015 and all other required provisions of the Municipal Code of Chicago.

The grantee shall pay to the City of Chicago as compensation for the privilege #1115983 herein granted the sum of three hundred ($300.00) per annum in advance.

A 25% penalty will be added for payments received after due date.

The permit holder agrees to hold the City of Chicago harmless for any damage, relocation or replacement costs associated with damage, relocation or removal of private property caused by the City performing work in the public way.

Authority herein given and granted for a period of five (5) years from and after Date of Passage.

Alderman _____

Ameya Pawar 47th Ward

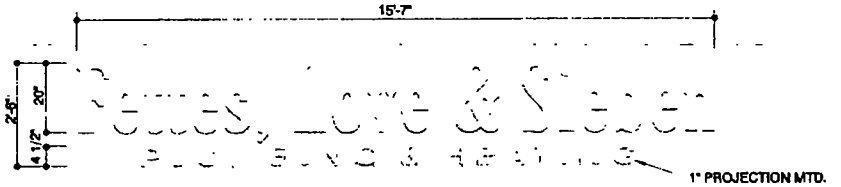

INDIVIDUAL LED SILHOUETTE ILLUMINATED & NON-ILLUMINATED LETTER DISPLAY 3/8" = 1'-0"

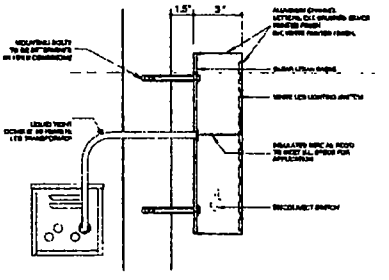

SILHOUETTE MOUNT INTERNALLY ILLUM. CHANNEL LTR.

EXISTING

PROPOSED

Customer's Signature _____ Date _____

OLYMPIC SIGNS

account representative: R WHITEHEAD JR | client: Fettes, Love & Sieben, 4325 N LINCOLN AV. CHICAGO, IL | drawn by: JOHN W | job# 14-6833 | 10-28-14 | rev #

Comments:

PH 630.424.6100 FX 630.424.6120 WWW.OLYSIGNS.COM

THIS IS AN ORIGINAL, UNPUBLISHED DRAWING SUBMITTED IN CONNECTION WITH A PROJECT WE ARE PLANNING FOR YOU. THIS IS NOT TO BE COPIED, REPRODUCED, EXHIBITED OR SHOWN TO ANYONE OUTSIDE OF YOUR ORGANIZATION WITHOUT THE WRITTEN PERMISSION OF OLYMPIC SIGNS, INC. ANYONE IS SUBJECT PROPERTY OF OLYMPIC SIGNS INC.

Department of Business Affairs and Consumer Protection
Small Business Center - Public Way Use Unit
City Hall - 121 N. LaSalle Street, Room 800 • Chicago, IL 60602
312-74-GOBIZ / 312-744-6249 • (312) 744-1944 (TTY)
http://www.cityofchicago.org/bacp

01/21/2015

Alderman **Ameya Pawar**
Ward # **47**
City of Chicago
City Hall, Room **300**
121 North LaSalle Street
Chicago, Illinois 60602

Re: An ordinance to use and maintain a portion of the public right-of-way for **one (1) sign(s)** for **FETTES, LOVE & SIEBEN**, adjacent to the premises known as **4325 N. Lincoln Ave.**.

Dear Alderman **Ameya Pawar**:

The applicant referenced above has requested the use of the public right-of-way for a **sign(s)**. An ordinance has been prepared by the Department of Business Affairs and Consumer Protection – Small Business Center - Public Way Use Unit for presentation to the City Council. Because this request was made for properties located in your ward, as approved by you as per the attached, I respectfully request that you introduce the attached ordinance at the next City Council meeting.

If you have any questions regarding this ordinance, please contact Anthony Bertuca at (312) 744-5506.

Department of Business Affairs and Consumer Protection

City of Chicago

O2015-515

Office of the City Clerk

Document Tracking Sheet

Meeting Date:	1/21/2015
Sponsor(s):	Pawar (47)
Type:	Ordinance
Title:	Grant(s) of privilege in public way for Me Dee, Inc.
Committee(s) Assignment:	Committee on Transportation and Public Way

ORDINANCE
ME DEE INC.
Acct. No. 344620 - 1
Permit No. 1116435

Be It Ordained by the City Council of the City of Chicago:

SECTION 1. Permission and authority are hereby given and granted to ME DEE INC., upon the terms and subject to the conditions of this ordinance to maintain and use, as now constructed, two (2) Light Fixture(s) projecting over the public right-of-way adjacent to its premises known as 4805 N. Damen Ave..

Said Light Fixture(s) at N. Damen Avenue measure(s):
Two (2) at two (2) feet in length, one point one six (1.16) foot in width and twelve (12) feet above grade level.

The location of said privilege shall be as shown on prints kept on file with the Department of Business Affairs and Consumer Protection and the Office of the City Clerk.

Said privilege shall be constructed in accordance with plans and specifications approved by the Department of Transportation (Division of Project Development).

This grant of privilege in the public way shall be subject to the provisions of Section 10-28-015 and all other required provisions of the Municipal Code of Chicago.

The grantee shall pay to the City of Chicago as compensation for the privilege #1116435 herein granted the sum of eighty ($80.00) per annum in advance.

A 25% penalty will be added for payments received after due date.

The permit holder agrees to hold the City of Chicago harmless for any damage, relocation or replacement costs associated with damage, relocation or removal of private property caused by the City performing work in the public way.

Authority herein given and granted for a period of five (5) years from and after 11/18/2014.

Alderman _____

Ameya Pawar 47th Ward

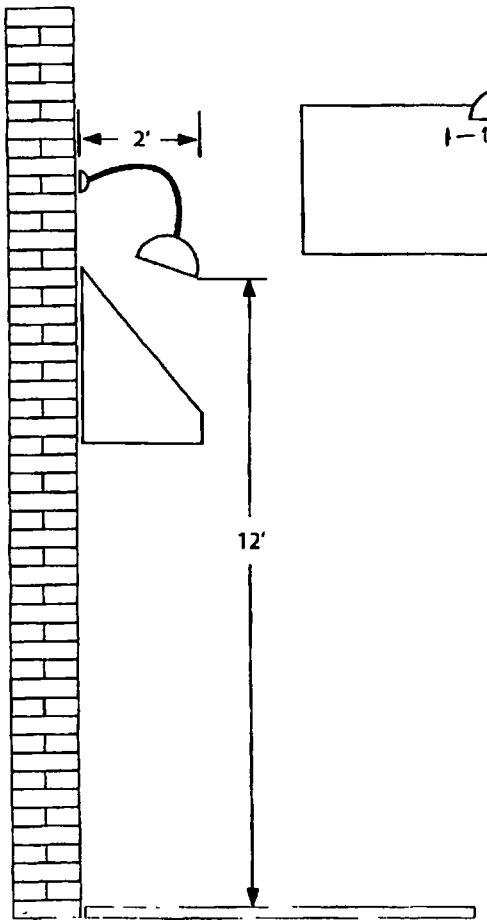
2'
12'

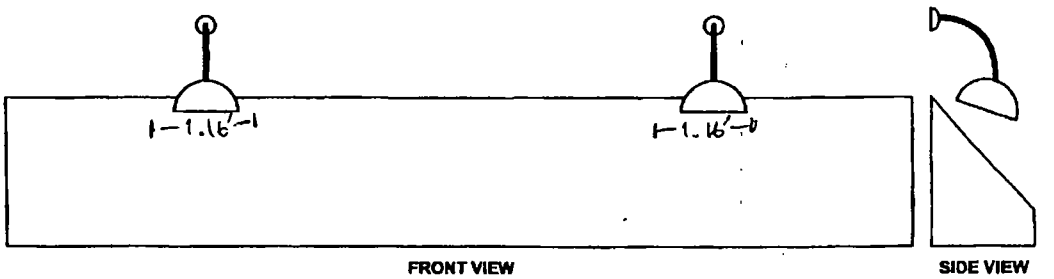
1'-1.16"
1'-1.16"
FRONT VIEW
SIDE VIEW

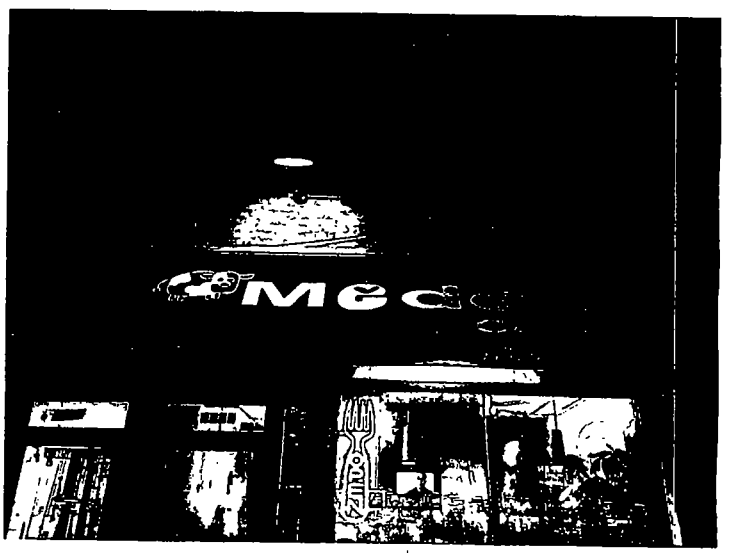

Department of Business Affairs and Consumer Protection
Small Business Center - Public Way Use Unit
City Hall - 121 N. LaSalle Street, Room 800 • Chicago, IL 60602
312-74-GOBIZ / 312-744-6249 • (312) 744-1944 (TTY)
http://www.cityofchicago.org/bacp

01/21/2015

Alderman **Ameya Pawar**
Ward # **47**
City of Chicago
City Hall, Room **300**
121 North LaSalle Street
Chicago, Illinois 60602

Re: An ordinance to use and maintain a portion of the public right-of-way for **two (2) light fixture(s)** for **ME DEE INC.**, adjacent to the premises known as **4805 N. Damen Ave.**.

Dear Alderman **Ameya Pawar**:

The applicant referenced above has requested the use of the public right-of-way for a **light fixture(s)**. An ordinance has been prepared by the Department of Business Affairs and Consumer Protection – Small Business Center - Public Way Use Unit for presentation to the City Council. Because this request was made for properties located in your ward, as approved by you as per the attached, I respectfully request that you introduce the attached ordinance at the next City Council meeting.

If you have any questions regarding this ordinance, please contact Anthony Bertuca at (312) 744-5506.

Department of Business Affairs and Consumer Protection

City of Chicago

O2015-520

Office of the City Clerk

Document Tracking Sheet

Meeting Date:	1/21/2015
Sponsor(s):	Pawar (47)
Type:	Ordinance
Title:	Grant(s) of privilege in public way for Pony Inn, The
Committee(s) Assignment:	Committee on Transportation and Public Way

ORDINANCE
THE PONY INN
Acct. No. 12015 - 2
Permit No. 1116190

Be It Ordained by the City Council of the City of Chicago:

SECTION 1. Permission and authority are hereby given and granted to THE PONY INN, upon the terms and subject to the conditions of this ordinance to maintain and use, as now constructed, one (1) Fire Escape(s) projecting over the public right-of-way adjacent to its premises known as 1638 W. Belmont Ave..

Said Fire Escape(s) at Public Alley measure(s):
One (1) at eighteen (18) feet in length, and three (3) feet in width for a total of fifty-four (54) square feet.

The location of said privilege shall be as shown on prints kept on file with the Department of Business Affairs and Consumer Protection and the Office of the City Clerk.

Said privilege shall be constructed in accordance with plans and specifications approved by the Department of Transportation (Division of Project Development).

This grant of privilege in the public way shall be subject to the provisions of Section 10-28-015 and all other required provisions of the Municipal Code of Chicago.

The grantee shall pay to the City of Chicago as compensation for the privilege #1116190 herein granted the sum of four hundred ($400.00) per annum in advance.

A 25% penalty will be added for payments received after due date.

The permit holder agrees to hold the City of Chicago harmless for any damage, relocation or replacement costs associated with damage, relocation or removal of private property caused by the City performing work in the public way.

Authority herein given and granted for a period of five (5) years from and after 11/18/2014.

Alderman _____

Ameya Pawar 47th Ward

THE PONY INN
1638 W. BELMONT

FIRE ESCAPE

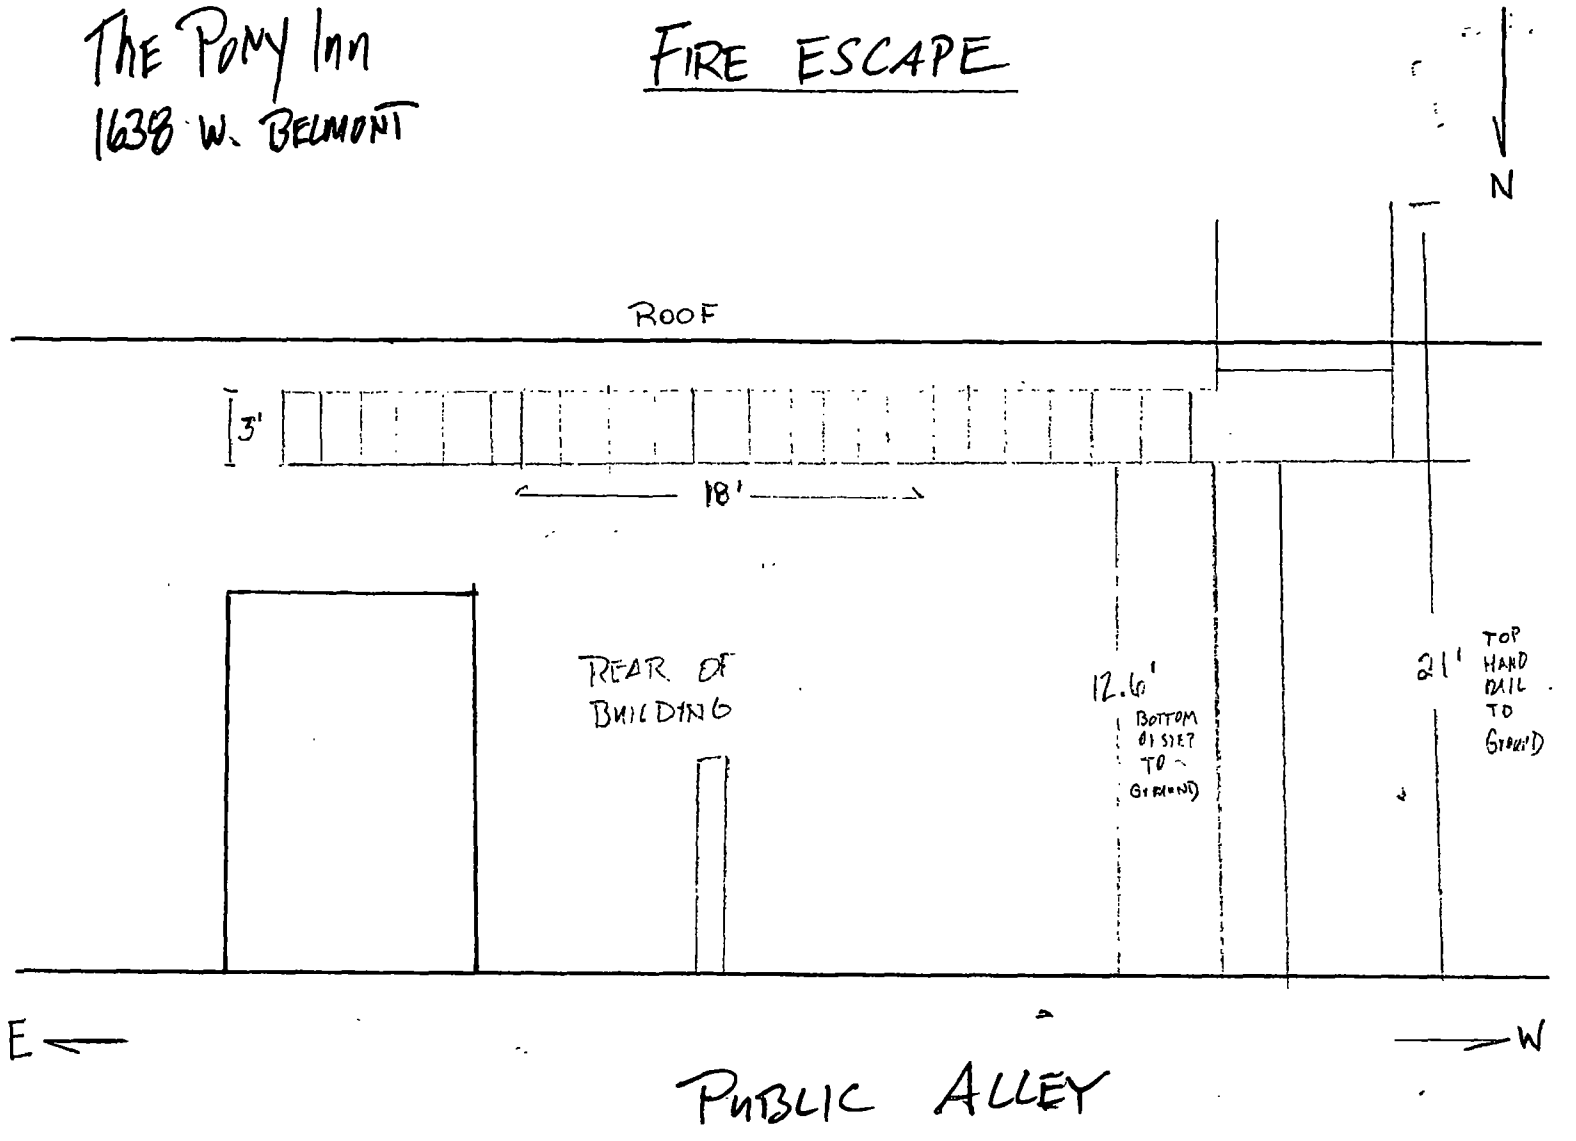

Department of Business Affairs and Consumer Protection
Small Business Center- Public Way Use Unit
City Hall- 121 N. LaSalle Street Room 800 • Chicago, IL 60602
312-74-GOBIZ / 312-744-6249 • (312) 744-1944 (TTY)
http://www.cityofchicago.org/bacp

01/21/2015

Alderman **Ameya Pawar**
Ward # **47**
City of Chicago
City Hall, Room **300**
121 North LaSalle Street
Chicago, Illinois 60602

Re: An ordinance to use and maintain a portion of the public right-of-way for **one (1) fire escape(s)** for **THE PONY INN**, adjacent to the premises known as **1638 W. Belmont Ave.**.

Dear Alderman **Ameya Pawar**:

The applicant referenced above has requested the use of the public right-of-way for a **fire escape(s)**. An ordinance has been prepared by the Department of Business Affairs and Consumer Protection – Small Business Center - Public Way Use Unit for presentation to the City Council. Because this request was made for properties located in your ward, as approved by you as per the attached, I respectfully request that you introduce the attached ordinance at the next City Council meeting.

If you have any questions regarding this ordinance, please contact Anthony Bertuca at (312) 744-5506.

Department of Business Affairs and Consumer Protection

City of Chicago

O2015-527

Office of the City Clerk

Document Tracking Sheet

Meeting Date:	1/21/2015
Sponsor(s):	Moore (49)
Type:	Ordinance
Title:	Grant(s) of privilege in public way for Morse Fresh Market - building projection
Committee(s) Assignment:	Committee on Transportation and Public Way

ORDINANCE
Morse Fresh Market
Acct. No. 280735 - 1
Permit No. 1116405

Be It Ordained by the City Council of the City of Chicago:

SECTION 1. Permission and authority are hereby given and granted to Morse Fresh Market, upon the terms and subject to the conditions of this ordinance to maintain and use, as now constructed, one (1) Building Projection over the public right-of-way adjacent to its premises known as 1430 W. Morse Ave..

Said Building Projection(s) at W. Morse Avenue measure(s):
One (1) at fifty (50) feet in length, and one (1) foot in width for a total of fifty (50) square feet. Existing building projection is approximately ten (10) feet above sidewalk grade.

The location of said privilege shall be as shown on prints kept on file with the Department of Business Affairs and Consumer Protection and the Office of the City Clerk.

Said privilege shall be constructed in accordance with plans and specifications approved by the Department of Planning and Development and Department of Transportation (Division of Project Development).

This grant of privilege in the public way shall be subject to the provisions of Section 10-28-015 and all other required provisions of the Municipal Code of Chicago.

The grantee shall pay to the City of Chicago as compensation for the privilege #1116405 herein granted the sum of four hundred ($400.00) per annum in advance.

A 25% penalty will be added for payments received after due date.

The permit holder agrees to hold the City of Chicago harmless for any damage, relocation or replacement costs associated with damage, relocation or removal of private property caused by the City performing work in the public way.

Authority herein given and granted for a period of five (5) years from and after Date of Passage.

Alderman _____

Joe Moore 49th Ward

Building Projection

Department of Business Affairs and Consumer Protection
Small Business Center- Public Way Use Unit
City Hall- 121 N. LaSalle Street Room 800 • Chicago, IL 60602
312-74-GOBIZ / 312-744-6249 • (312) 744-1944 (TTY)
http://www.cityofchicago.org/bacp

01/21/2015

Alderman **Joe Moore**
Ward # **49**
City of Chicago
City Hall, Room **300**
121 North LaSalle Street
Chicago, Illinois 60602

Re: An ordinance to use and maintain a portion of the public right-of-way for **one (1) building projection(s)** for **Morse Fresh Market**, adjacent to the premises known as **1430 W. Morse Ave.**.

Dear Alderman **Joe Moore**:

The applicant referenced above has requested the use of the public right-of-way for a **building projection(s)**. An ordinance has been prepared by the Department of Business Affairs and Consumer Protection – Small Business Center - Public Way Use Unit for presentation to the City Council. Because this request was made for properties located in your ward, as approved by you as per the attached, I respectfully request that you introduce the attached ordinance at the next City Council meeting.

If you have any questions regarding this ordinance, please contact Anthony Bertuca at (312) 744-5506.

Department of Business Affairs and Consumer Protection

City of Chicago

O2015-531

Office of the City Clerk

Document Tracking Sheet

Meeting Date:	1/21/2015
Sponsor(s):	Moore (49)
Type:	Ordinance
Title:	Grant(s) of privilege in public way for Morse Fresh Market - sign
Committee(s) Assignment:	Committee on Transportation and Public Way

ORDINANCE
Morse Fresh Market
Acct. No. 280735 - 1
Permit No. 1116404

Be It Ordained by the City Council of the City of Chicago:

SECTION 1. Permission and authority are hereby given and granted to Morse Fresh Market, upon the terms and subject to the conditions of this ordinance to maintain and use one (1) sign(s) projecting over the public right-of-way attached to its premises known as 1430 W. Morse Ave..

Said sign structure(s) measures as follows; along W. MORSE AVE:
One (1) at seventeen (17) feet in length, three point seven five (3.75) feet in height and twelve (12) feet above grade level.

The location of said privilege shall be as shown on prints kept on file with the Department of Business Affairs and Consumer Protection and the Office of the City Clerk.

Said privilege shall be constructed in accordance with plans and specifications approved by the Department of Transportation (Division of Project Development) and Zoning Department - Signs.

This grant of privilege in the public way shall be subject to the provisions of Section 10-28-015 and all other required provisions of the Municipal Code of Chicago.

The grantee shall pay to the City of Chicago as compensation for the privilege #1116404 herein granted the sum of three hundred ($300.00) per annum in advance.

A 25% penalty will be added for payments received after due date.

The permit holder agrees to hold the City of Chicago harmless for any damage, relocation or replacement costs associated with damage, relocation or removal of private property caused by the City performing work in the public way.

Authority herein given and granted for a period of five (5) years from and after 10/07/2014.

Alderman _____
Joe Moore 49th Ward

Building Addn. Project
Sign
George - Home Kit Kit # 280735
P.S. I hope I provided all the materials you requested.
Thanks you
Chaouae Ikeokwulu
713/973-3765

(Page 3 of 3)

Department of Business Affairs and Consumer Protection
Small Business Center - Public Way Use Unit
City Hall - 121 N LaSalle Street, Room 800 • Chicago, IL 60602
312-74-GOBIZ / 312-744-6249 • (312) 744-1944 (TTY)
http://www.cityofchicago.org/bacp

01/21/2015

Alderman **Joe Moore**
Ward # **49**
City of Chicago
City Hall, Room **300**
121 North LaSalle Street
Chicago, Illinois 60602

Re: An ordinance to use and maintain a portion of the public right-of-way for **one (1) sign(s)** for **Morse Fresh Market**, adjacent to the premises known as **1430 W. Morse Ave.**.

Dear Alderman **Joe Moore**:

The applicant referenced above has requested the use of the public right-of-way for a **sign(s)**. An ordinance has been prepared by the Department of Business Affairs and Consumer Protection – Small Business Center - Public Way Use Unit for presentation to the City Council. Because this request was made for properties located in your ward, as approved by you as per the attached, I respectfully request that you introduce the attached ordinance at the next City Council meeting.

If you have any questions regarding this ordinance, please contact Anthony Bertuca at (312) 744-5506.

Department of Business Affairs and Consumer Protection

City of Chicago

O2015-537

Office of the City Clerk

Document Tracking Sheet

Meeting Date:	1/21/2015
Sponsor(s):	Moore (49)
Type:	Ordinance
Title:	Grant(s) of privilege in public way for New 400, The
Committee(s) Assignment:	Committee on Transportation and Public Way

ORDINANCE
THE NEW 400
Acct. No. 341098 - 1
Permit No. 1116036

Be It Ordained by the City Council of the City of Chicago:

SECTION 1. Permission and authority are hereby given and granted to THE NEW 400, upon the terms and subject to the conditions of this ordinance to maintain and use two (2) sign(s) projecting over the public right-of-way attached to its premises known as 6740 N. Sheridan Rd..

Said sign structure(s) measures as follows; along N. SHERIDAN RD.:
One (1) at fifteen (15) feet in length, four (4) feet in height and twenty (20) feet above grade level.

Said sign structure(s) measures as follows; along N. SHERIDAN:
One (1) at eight (8) feet in length, four (4) feet in height and twenty-five (25) feet above grade level.

The location of said privilege shall be as shown on prints kept on file with the Department of Business Affairs and Consumer Protection and the Office of the City Clerk.

Said privilege shall be constructed in accordance with plans and specifications approved by the Department of Transportation (Division of Project Development) and Zoning Department - Signs.

This grant of privilege in the public way shall be subject to the provisions of Section 10-28-015 and all other required provisions of the Municipal Code of Chicago.

The grantee shall pay to the City of Chicago as compensation for the privilege #1116036 herein granted the sum of six hundred ($600.00) per annum in advance.

A 25% penalty will be added for payments received after due date.

The permit holder agrees to hold the City of Chicago harmless for any damage, relocation or replacement costs associated with damage, relocation or removal of private property caused by the City performing work in the public way.

Authority herein given and granted for a period of five (5) years from and after 07/29/2014.

Alderman _____
Joe Moore 49th Ward

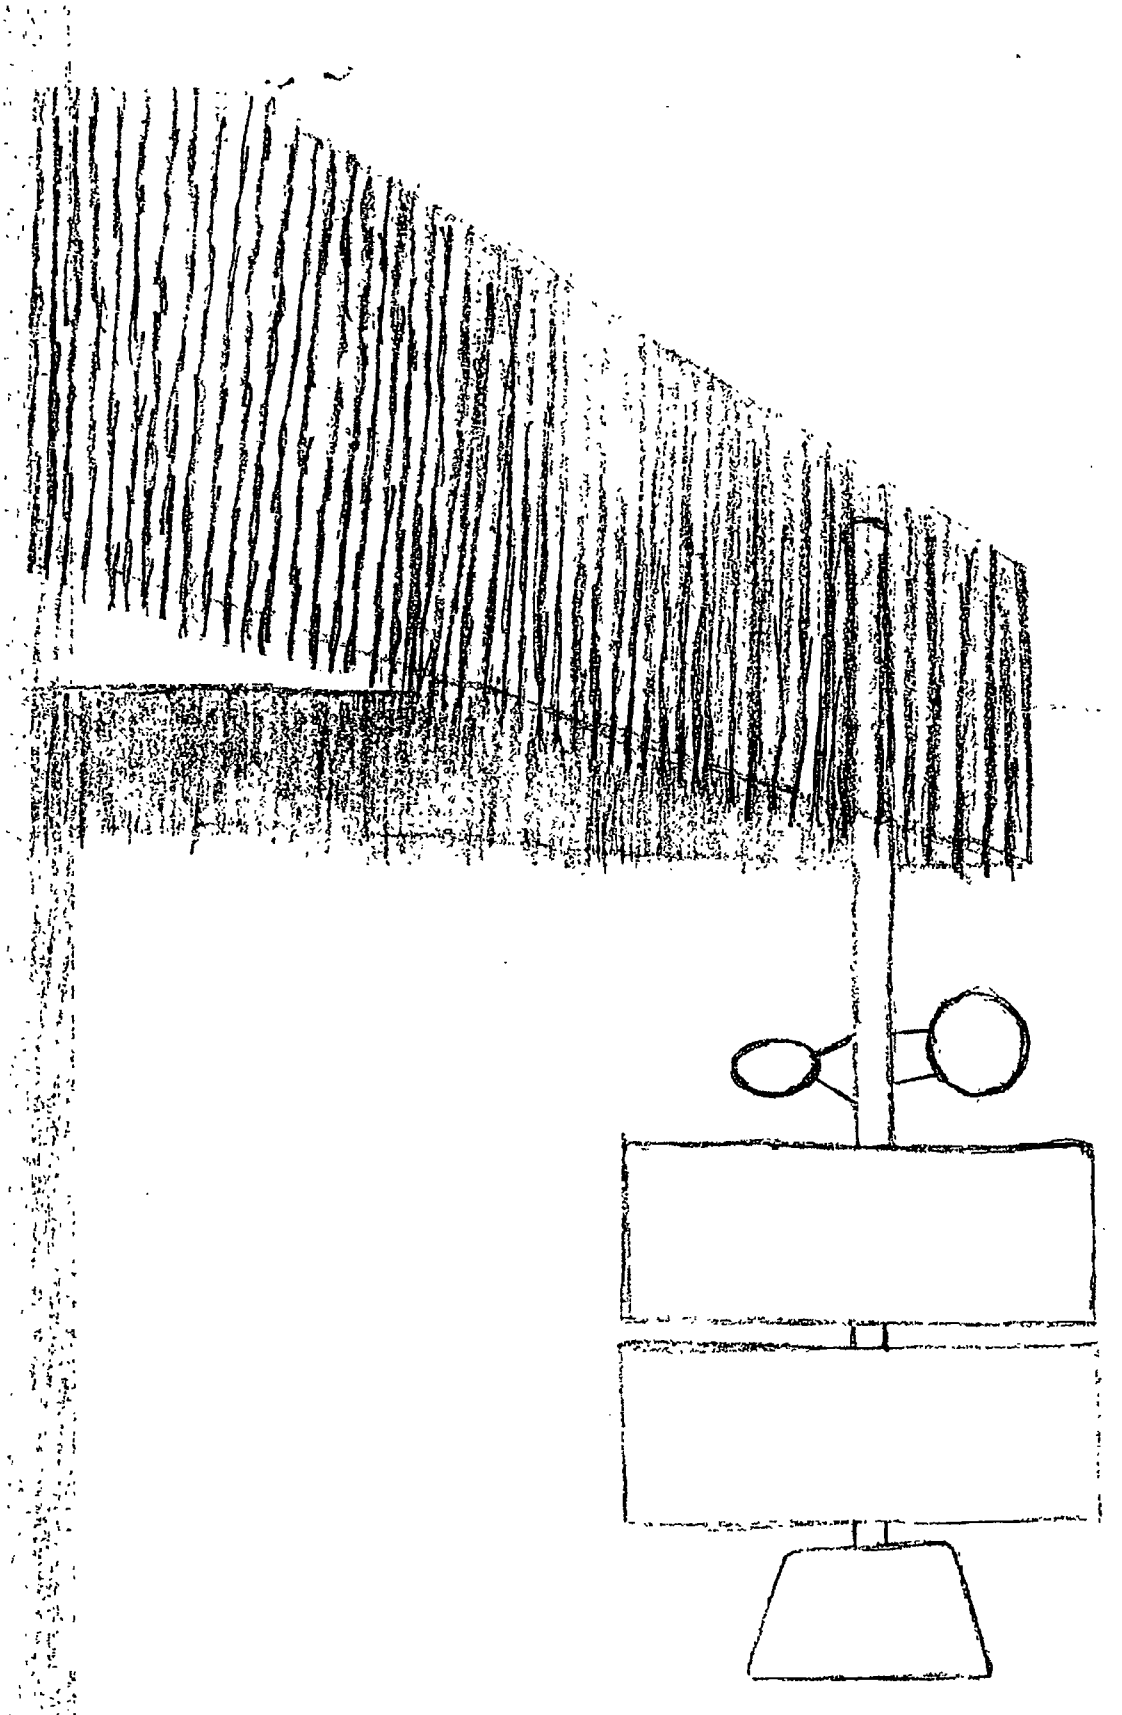

Department of Business Affairs and Consumer Protection
Small Business Center - Public Way Use Unit
City Hall - 121 N. LaSalle Street, Room 800 • Chicago, IL 60602
312-74-GOBIZ / 312-744-6249 • (312) 744-1944 (TTY)
http://www.cityofchicago.org/bacp

01/21/2015

Alderman **Joe Moore**
Ward # **49**
City of Chicago
City Hall, Room **300**
121 North LaSalle Street
Chicago, Illinois 60602

Re: An ordinance to use and maintain a portion of the public right-of-way for **two (2) sign(s)** for **THE NEW 400**, adjacent to the premises known as **6740 N. Sheridan Rd.**.

Dear Alderman **Joe Moore**:

The applicant referenced above has requested the use of the public right-of-way for a **sign(s)**. An ordinance has been prepared by the Department of Business Affairs and Consumer Protection – Small Business Center - Public Way Use Unit for presentation to the City Council. Because this request was made for properties located in your ward, as approved by you as per the attached, I respectfully request that you introduce the attached ordinance at the next City Council meeting.

If you have any questions regarding this ordinance, please contact Anthony Bertuca at (312) 744-5506.

Department of Business Affairs and Consumer Protection

City of Chicago

O2015-541

Office of the City Clerk

Document Tracking Sheet

Meeting Date:	1/21/2015
Sponsor(s):	Moore (49)
Type:	Ordinance
Title:	Grant(s) of privilege in public way for Panaderia Ayutla Corp.
Committee(s) Assignment:	Committee on Transportation and Public Way

ORDINANCE
PANADERIA AYUTLA, CORP.
Acct. No. 326296 - 1
Permit No. 1116283

Be It Ordained by the City Council of the City of Chicago:

SECTION 1. Permission and authority are hereby given and granted to PANADERIA AYUTLA, CORP., upon the terms and subject to the conditions of this ordinance to maintain and use one (1) sign(s) projecting over the public right-of-way attached to its premises known as 6963 N. Clark St..

Said sign structure(s) measures as follows; along N. Clark Street:
One (1) at six (6) feet in length, four (4) feet in height and twelve (12) feet above grade level.

The location of said privilege shall be as shown on prints kept on file with the Department of Business Affairs and Consumer Protection and the Office of the City Clerk.

Said privilege shall be constructed in accordance with plans and specifications approved by the Department of Transportation (Division of Project Development) and Zoning Department - Signs.

This grant of privilege in the public way shall be subject to the provisions of Section 10-28-015 and all other required provisions of the Municipal Code of Chicago.

The grantee shall pay to the City of Chicago as compensation for the privilege #1116283 herein granted the sum of one hundred ($100.00) per annum in advance.

A 25% penalty will be added for payments received after due date.

The permit holder agrees to hold the City of Chicago harmless for any damage, relocation or replacement costs associated with damage, relocation or removal of private property caused by the City performing work in the public way.

Authority herein given and granted for a period of five (5) years from and after 01/13/2014.

Alderman
Joe Moore 49th Ward

SKETCH

SIGN

LOCATION: PANADERIA AYUTLA
6963 N. CLARK ST
CHICAGO, IL 60626
PIN # 11-31-217-005-0000

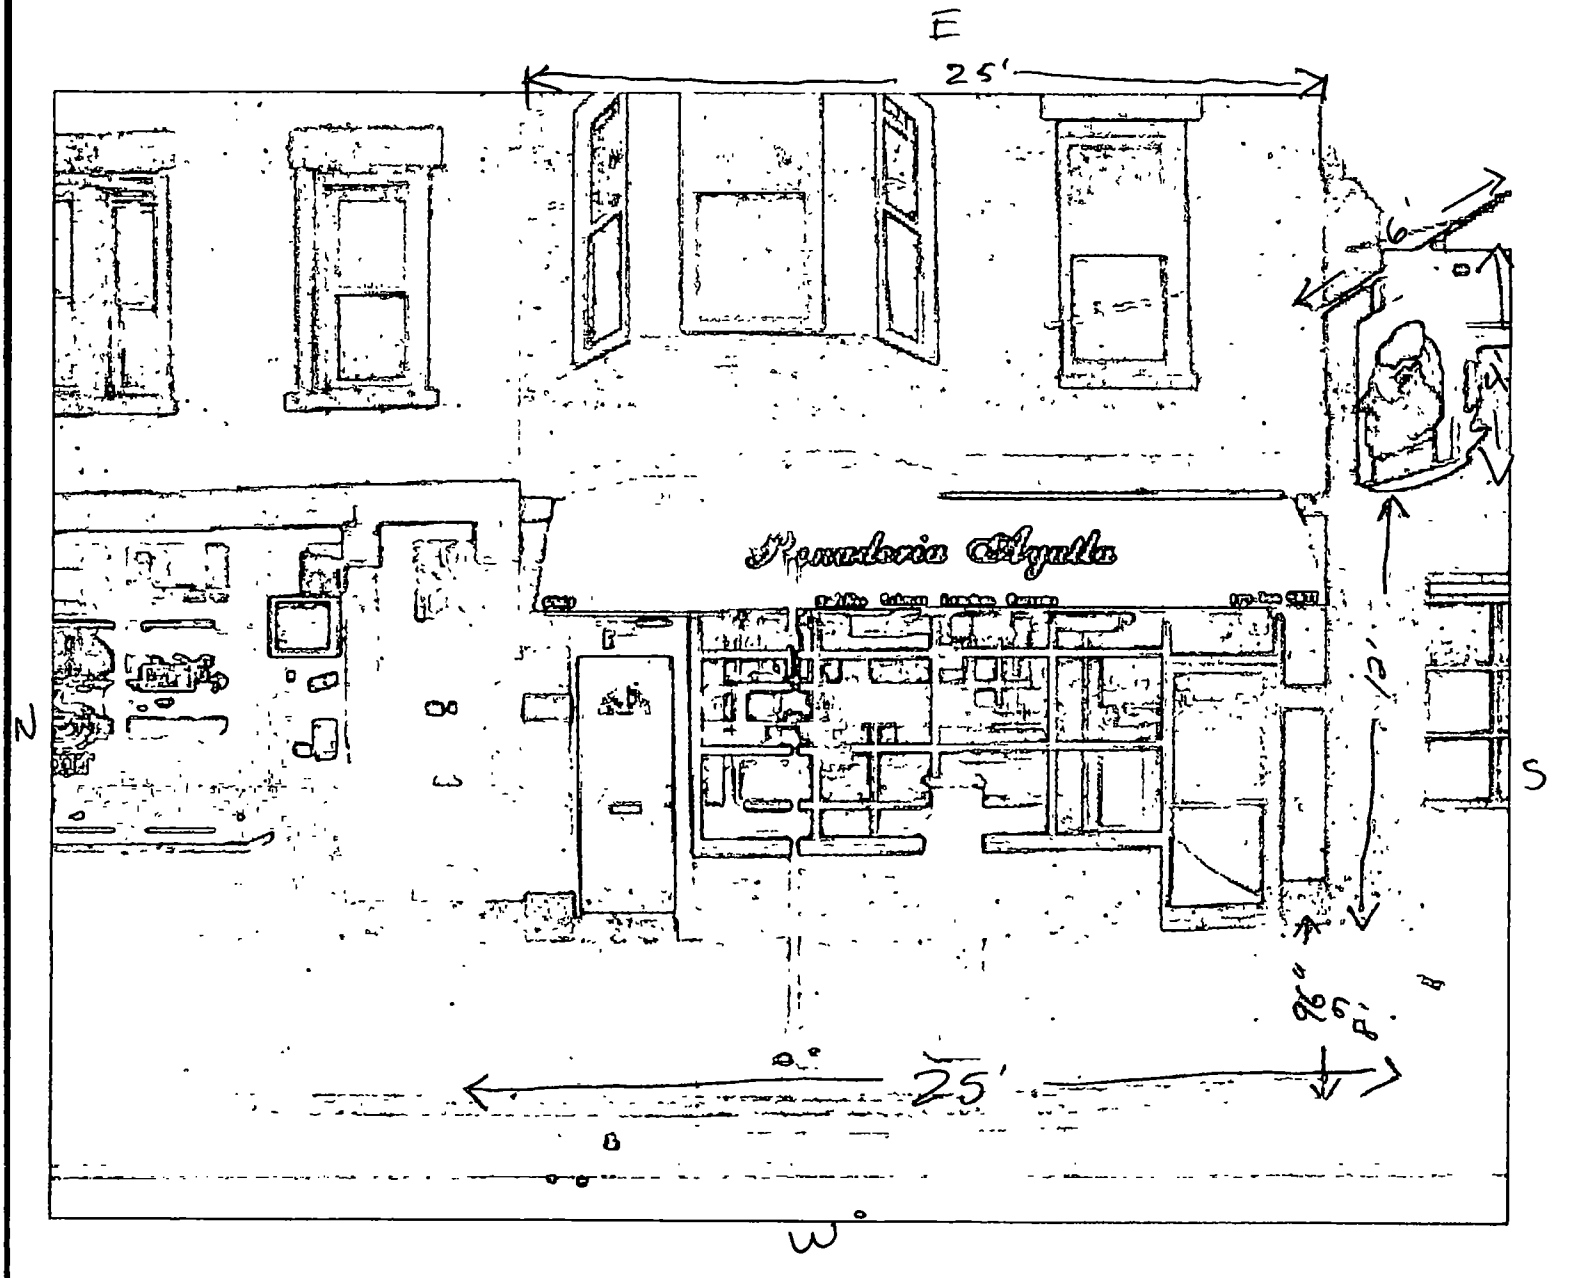

* 125' SOUTHBOUND → TO NEAREST CROSS STREET CLARK & MORSE

* SIGN THAT PROJECTS OVER THE PUBLIC WAY & ALONG THE PUBLIC WAY IS 6' X 4' X 12' HEIGHT ABOVE GRADE

+ SIDEWALK MEASUREMENTS 96" X 300" OR 8' X 25'
WIDTH 96"
LENGTH 25'

Department of Business Affairs and Consumer Protection
Small Business Center - Public Way Use Unit
City Hall - 121 N. LaSalle Street, Room 800 • Chicago, IL 60602
312-74-GOBIZ / 312-744-6249 • (312) 744-1944 (TTY)
http://www.cityofchicago.org/bacp

01/21/2015

Alderman **Joe Moore**
Ward # **49**
City of Chicago
City Hall, Room **300**
121 North LaSalle Street
Chicago, Illinois 60602

Re: An ordinance to use and maintain a portion of the public right-of-way for **one (1) sign(s)** for **PANADERIA AYUTLA, CORP.**, adjacent to the premises known as **6963 N. Clark St.**.

Dear Alderman **Joe Moore**:

The applicant referenced above has requested the use of the public right-of-way for a **sign(s)**. An ordinance has been prepared by the Department of Business Affairs and Consumer Protection – Small Business Center - Public Way Use Unit for presentation to the City Council. Because this request was made for properties located in your ward, as approved by you as per the attached, I respectfully request that you introduce the attached ordinance at the next City Council meeting.

If you have any questions regarding this ordinance, please contact Anthony Bertuca at (312) 744-5506.

Department of Business Affairs and Consumer Protection

City of Chicago

O2015-548

Office of the City Clerk

Document Tracking Sheet

Meeting Date:	1/21/2015
Sponsor(s):	Silverstein (50)
Type:	Ordinance
Title:	Grant(s) of privilege in public way for Petite Elite Academy, Inc.
Committee(s) Assignment:	Committee on Transportation and Public Way

ORDINANCE
PETITE ELITE ACADEMY INC.
Acct. No. 381469 - 1
Permit No. 1114995

Be It Ordained by the City Council of the City of Chicago:

SECTION 1. Permission and authority are hereby given and granted to PETITE ELITE ACADEMY INC., upon the terms and subject to the conditions of this ordinance to construct, install, maintain and use one (1) Bicycle Rack(s) on the public right-of-way adjacent to its premises known as 7008 N. Western Ave..

Said Bicycle Rack(s) at N. Western Avenue measure(s):
One (1) at seven point five (7.5) feet in length, and point five (.5) feet in width for a total of three point seven five (3.75) square feet.

The location of said privilege shall be as shown on prints kept on file with the Department of Business Affairs and Consumer Protection and the Office of the City Clerk.

Said privilege shall be constructed in accordance with plans and specifications approved by the Department of Planning and Development and Department of Transportation (Division of Project Development).

This grant of privilege in the public way shall be subject to the provisions of Section 10-28-015 and all other required provisions of the Municipal Code of Chicago.

The grantee shall pay to the City of Chicago as compensation for the privilege #1114995 herein granted the sum of zero ($.00) per annum in advance.

A 25% penalty will be added for payments received after due date.

The permit holder agrees to hold the City of Chicago harmless for any damage, relocation or replacement costs associated with damage, relocation or removal of private property caused by the City performing work in the public way.

Authority herein given and granted for a period of five (5) years from and after Date of Passage.

Alderman

Debra L. Silverstein 50th Ward

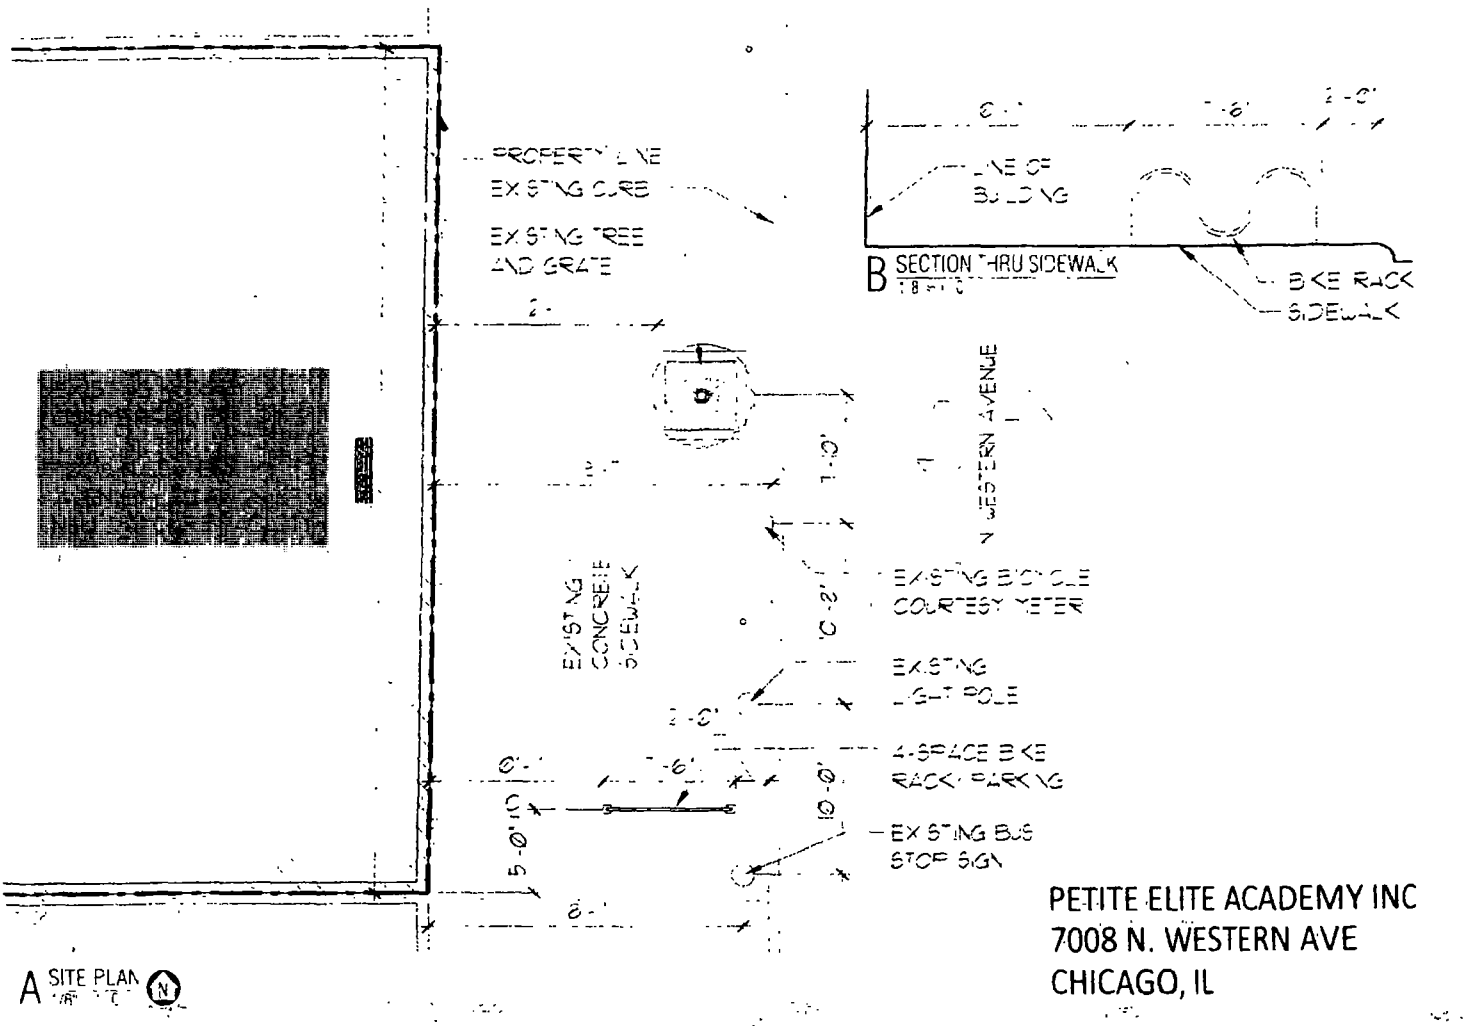

PETITE ELITE ACADEMY INC
7008 N. WESTERN AVE
CHICAGO, IL

Department of Business Affairs and Consumer Protection
Small Business Center - Public Way Use Unit
City Hall - 121 N. LaSalle Street, Room 800 • Chicago, IL 60602
312-74-GOBIZ / 312-744-6249 • (312) 744-1944 (TTY)
http://www.cityofchicago.org/bacp

01/21/2015

Alderman **Debra L. Silverstein**
Ward # **50**
City of Chicago
City Hall, Room **203**
121 North LaSalle Street
Chicago, Illinois 60602

Re: An ordinance to use and maintain a portion of the public right-of-way for **one (1) bicycle rack(s)** for **PETITE ELITE ACADEMY INC.**, adjacent to the premises known as **7008 N. Western Ave.**.

Dear Alderman **Debra L. Silverstein**:

The applicant referenced above has requested the use of the public right-of-way for a **bicycle rack(s)**. An ordinance has been prepared by the Department of Business Affairs and Consumer Protection – Small Business Center - Public Way Use Unit for presentation to the City Council. Because this request was made for properties located in your ward, as approved by you as per the attached, I respectfully request that you introduce the attached ordinance at the next City Council meeting.

If you have any questions regarding this ordinance, please contact Anthony Bertuca at (312) 744-5506.

Department of Business Affairs and Consumer Protection

City of Chicago

O2015-172

Office of the City Clerk

Document Tracking Sheet

Meeting Date:	1/21/2015
Sponsor(s):	Moreno (1)
Type:	Ordinance
Title:	Amendment of grant(s) of privilege in public way to Ambit Management, Inc.
Committee(s) Assignment:	Committee on Transportation and Public Way

ORDINANCE AMENDMENT
Acct. No. 395394 - 1
Permit No. 1099253

BE IT ORDAINED BY THE CITY COUNCIL OF THE CITY OF CHICAGO:

Section 1:

The ordinance passed by the City Council of the City of Chicago for on 03/14/2012, and printed upon page 22810 of the Journal of Proceedings of the City of Chicago is here by Amended by deleting the words "AMBIT MANAGEMENT INC" and inserting in their place the words "CALIFORNIA 1622 LLC"

Section 2:

This ordinance Amendment shall be in effect upon its passage.

ALDERMAN: Joe Moreno 1-21-15

Proco Joe Moreno **Ward: 01** **Date:**

Department of Business Affairs and Consumer Protection
Small Business Center - Public Way Use Unit
City Hall - 121 N LaSalle Street, Room 800 • Chicago, IL 60602
(312)-74-GOBIZ (312-744-6249) • (312) 744-1944 (TTY)
http://www.cityofchicago.org/bacp

01/21/2015

Alderman **Proco Joe Moreno**
Ward # **01**
City of Chicago
City Hall, Room **300**
121 North LaSalle Street
Chicago, Illinois 60602

Re: An amended ordinance to use and maintain a portion of the public right-of-way for **one (1) sign(s)** for **CALIFORNIA 1622 LLC**, adjacent to the premises known as **1622 N. California Ave.**.

Dear Alderman **Proco Joe Moreno**:

The applicant referenced above has requested the use of the public right-of-way for a **sign(s)**. An ordinance has been prepared by the Department of Business Affairs and Consumer Protection – Small Business Center - Public Way Use Unit for presentation to the City Council. Because this request was made for properties located in your ward, as approved by you as per the attached, I respectfully request that you introduce the attached ordinance at the next City Council meeting.

If you have any questions regarding this ordinance, please contact Anthony Bertuca at (312) 744-5506.

Department of Business Affairs and Consumer Protection

City of Chicago

O2015-174

Office of the City Clerk

Document Tracking Sheet

Meeting Date:	1/21/2015
Sponsor(s):	Reilly (42)
Type:	Ordinance
Title:	Amendment of grant(s) of privilege in public way to City Centre Condo Asssn.
Committee(s) Assignment:	Committee on Transportation and Public Way

ORDINANCE AMENDMENT
Acct. No. 216344 - 1
Permit No. 1110300

BE IT ORDAINED BY THE CITY COUNCIL OF THE CITY OF CHICAGO:

Section 1:

The ordinance passed by the City Council of the City of Chicago for **CITY CENTRE CONDOMINIUM ASSOCIATION** on **02/05/2014**, and printed upon page **74342** of the Journal of Proceedings of the City of Chicago is here by Amended by deleting the words

"eight (8) Light Fixture(s)

sum of one hundred ten ($110.00) per annum in advance."

and inserting in their place the words

"nine (9) Light Fixture(s)

Said Light Fixture at N.Wells measure:

One (1) at point seven seven (.77) feet in length, one point three one (1.31) foot in width and ten (10) feet above grade level.

sum of one hundred fifteen ($115.00) per annum in advance."

Section 2:

This ordinance Amendment shall be in effect upon its passage.

ALDERMAN: _____

Brendan Reilly **Ward: 42** **Date:**

City of Chicago

O2015-171

Office of the City Clerk

Document Tracking Sheet

Meeting Date:	1/21/2015
Sponsor(s):	Smith (43)
Type:	Ordinance
Title:	Amendment of grant(s) of privilege in public way to Vinci
Committee(s) Assignment:	Committee on Transportation and Public Way

ORDINANCE AMENDMENT
Acct. No. 11244 - 1
Permit No. 1105538

BE IT ORDAINED BY THE CITY COUNCIL OF THE CITY OF CHICAGO:

Section 1:

The ordinance passed by the City Council of the City of Chicago for **VINCI** on **05/08/2013**, and printed upon page **53134** of the Journal of Proceedings of the City of Chicago is here by Amended by deleting the words

"five (5) step(s)

One (1) at seven point five (7.5) feet in length, and seven point five (7.5) feet in width for a total of fifty-six point two five (56.25) square feet.

One (1) at three (3) feet in length, and three (3) feet in width for a total of nine (9) square feet.

The sum of two thousand ($2,000.00) per annum in advance."

and inserting in their place the words

"three (3) areas of steps

The sum of one thousand two hundred ($1,200.00) per annum in advance."

Section 2:

This ordinance Amendment shall be in effect upon its passage.

ALDERMAN: _____

Michele Smith **Ward: 43** **Date:**

Department of Business Affairs and Consumer Protection
Small Business Center - Public Way Use Unit
City Hall - 121 N LaSalle Street, Room 800 • Chicago, IL 60602
(312)-74-GOBIZ (312-744-6249) • (312) 744-1944 (TTY)
http://www.cityofchicago.org/bacp

01/21/2015

Alderman **Michele Smith**
Ward # **43**
City of Chicago
City Hall, Room **300**
121 North LaSalle Street
Chicago, Illinois 60602

Re: An amended ordinance to use and maintain a portion of the public right-of-way for **three (3) areas step(s)** for **VINCI**, adjacent to the premises known as **1732 N. Halsted St.**.

Dear Alderman **Michele Smith**:

The applicant referenced above has requested the use of the public right-of-way for **step(s)**. An ordinance has been prepared by the Department of Business Affairs and Consumer Protection – Small Business Center - Public Way Use Unit for presentation to the City Council. Because this request was made for properties located in your ward, as approved by you as per the attached, I respectfully request that you introduce the attached ordinance at the next City Council meeting.

If you have any questions regarding this ordinance, please contact Anthony Bertuca at (312) 744-5506.

Department of Business Affairs and Consumer Protection

City of Chicago

O2015-100

Office of the City Clerk

Document Tracking Sheet

Meeting Date:	1/21/2015
Sponsor(s):	Balcer (11)
Type:	Ordinance
Title:	Honorary street designation as "Joseph 'Little Joe' Arredia Way"
Committee(s) Assignment:	Committee on Transportation and Public Way

Committee on Transportation and Public Way
Introduced to City Council: January 21, 2015
Honorary Street Sign

ORDINANCE

BE IT ORDAINED BY THE CITY COUNCIL OF THE CITY OF CHICAGO:

SECTION 1: Pursuant to an ordinance heretofore passed by the City Council which allows erection of honorary street-name signs, the Commissioner of Transportation shall take necessary action for standardization of the northeast corner of Haynes Court and Lyman as **"JOSEPH "LITTLE JOE" ARREDIA WAY".**

SECTION 2: This ordinance shall take effect upon its passage and publication.

James A. Balcer
Alderman, 11th Ward

City of Chicago

O2015-98

Office of the City Clerk

Document Tracking Sheet

Meeting Date:	1/21/2015
Sponsor(s):	Balcer (11)
Type:	Ordinance
Title:	Honorary street designation as "William 'Bill' Power Way"
Committee(s) Assignment:	Committee on Transportation and Public Way

Committee on Transportation and Public Way
Introduced to City Council: January 21, 2015
Honorary Street Sign

ORDINANCE

BE IT ORDAINED BY THE CITY COUNCIL OF THE CITY OF CHICAGO:

SECTION 1: Pursuant to an ordinance heretofore passed by the City Council which allows erection of honorary street-name signs, the Commissioner of Transportation shall take necessary action for standardization of the northwest corner of 4200 South Lowe Avenue as **"WILLIAM (BILL) POWER WAY".**

SECTION 2: This ordinance shall take effect upon its passage and publication.

James A. Balcer
Alderman, 11th Ward

City of Chicago

O2015-109

Office of the City Clerk

Document Tracking Sheet

Meeting Date:	1/21/2015
Sponsor(s):	Thomas (17)
Type:	Ordinance
Title:	Honorary street designation as "Pres. Bishop Frederick Mitchell Street"
Committee(s) Assignment:	Committee on Transportation and Public Way

ORDINANCE

Ordered, That the Commissioner of Transportation is hereby authorized and directed to give consideration to the erection of a Honorary Street Sign for **Pres. Bishop Frederick Mitchell Street** be placed at 72nd & Ashland Ave. southwest corner.

LATASHA R. THOMAS
ALDERMAN, 17TH WARD

[petitions attached]

Office of the City Clerk

The following pages were submitted to the Office of the City Clerk as part of this legislative document. The pages are not viewable on the public website or other public reports because they contain personal information not suitable for publication. The pages are considered a redacted portion of the entire legislative document.

ATTACHMENT

PETITION FOR HONORARY STREET SIGN
(PRES. BISHOP FREDERICK MITCHELL STREET)

The undersigned, residents & businesses of the 7200 S. Ashland Ave. block of the 17th Ward of the City of Chicago, County of Cook, State of Illinois, respectfully petition for an Honorary Street Sign to be placed at 72nd & Ashland Ave. southwest corner.

NAME	ADDRESS	DATE
1. Anita a Griffin	7146 So. Marshfield	1-2-15
2. Karl Griffin	7146 S. Marshfield	1-2-15
3. John L. Griffin	7146 So. Marshfield	1-2-15
4. Luvia Ramirez	7148 S. Marshfield	1-4-15
5. Deborah Sims	7151 S Marshfield	1-4-15
6. Paul Sims	7147 S. Marshfield	1-4-15
7. John Hi	7158 S Ashland	1/4/15
8. Odell Worthen	7153 S. Marshfield	1-4-15
9. Danielle Reid	7153 S Marshfield	1/5/15
10. Erica Price	7153 S. Marshfield	1/6/15

STATE OF ILLINOIS, COUNTY OF COOK, I Geraldine Booth do hereby certify that I am a resident of 17th Ward in the City of Chicago, County of Cook and State of Illinois; that I personally circulated this sheet of petition; that each name signed was signed in my presence by the actual person whose name appears on this petition sheet; that the signatures on this sheet of the petition are genuine; that to the best of my knowledge and belief the persons so signing were at the time of the signing residents & businesses of the 7200 S. Ashland Ave.

Geraldine Booth
Circulators Signature

Subscribed and sworn to before me, a Notary Public, in and for the County of Cook and the State of Illinois, by Kimberly R. Lucas, this 9th day of January, 2015

(Notary Public)

KIMBERLY R. LUCAS
OFFICIAL SEAL
Notary Public - State of Illinois
My Commission Expires
November 07, 2016

PETITION FOR HONORARY STREET SIGN
(PRES. BISHOP FREDERICK MITCHELL STREET)

The undersigned, residents & businesses of the 7200 S. Ashland Ave. block of the 17th Ward of the City of Chicago, County of Cook, State of Illinois, respectfully petition for an Honorary Street Sign to be placed at 72nd & Ashland Ave. southwest corner.

NAME	ADDRESS	DATE
1.	7340 S Ashland ~~1164 S. Halsted~~	1/5/15
2. NORA SANCHEZ	7325 S. ASHLAND	1/5/15
3. Jane Doe	7315 S. Ashland	1/15/5
4.	7311 S. Ashland Ave	1/5/15
5.	7100 So. Ashland Ave	1/5/15
6. IMAD AHMED	7100 S ASHLAND	1/5/15
7.	7059 S. Ashland	1/5/15
8. Gerald Harrid	7059 S. Ashland	1/5/15
9. Mario Rodriguez	7059 S Ashland	1/5/15
10.	7059 S Ashland	1/5/15

STATE OF ILLINOIS, COUNTY OF COOK, I Danielle Rod do hereby certify that I am a resident of 17th Ward in the City of Chicago, County of Cook and State of Illinois; that I personally circulated this sheet of petition; that each name signed was signed in my presence by the actual person whose name appears on this petition sheet; that the signatures on this sheet of the petition are genuine; that to the best of my knowledge and belief the persons so signing were at the time of the signing residents & businesses of the 7200 S. Ashland Ave.

Danielle Rod
Circulators Signature

Subscribed and sworn to before me, a Notary Public, in and for the County of Cook and the State of Illinois, by Kimberly R. Lucas, this 9th day of January, 2015.

KIMBERLY R. LUCAS
OFFICIAL SEAL
Notary Public - State of Illinois
My Commission Expires
November 07, 2016

(Notary Public)

PETITION FOR HONORARY STREET SIGN
(PRES. BISHOP FREDERICK MITCHELL STREET)

The undersigned, residents & businesses of the 7200 S. Ashland Ave. block of the 17th Ward of the City of Chicago, County of Cook, State of Illinois, respectfully petition for an Honorary Street Sign to be placed at 72nd & Ashland Ave. southwest corner.

NAME	ADDRESS	DATE
1. LaFredia Hobson	7148 S. Ashland Ave. ~~6604 S. Eberhart~~	1/5/15
2. Jackie Bray	7148 S. Ashland Ave. ~~69 So. Indiana~~	1/5/15
3. Charlene Robinson	7148 S. Ashland Ave. ~~544 E. 88th Street~~	1-5-15
4. Tyciana Williams	7148 S. Ashland Ave. ~~6800 S. Elizabeth~~	1-5-15
5. Nicole Yang	7340 S. Ashland Ave. ~~5337 S. Carpenter~~	1-5-15
6. Jekelia Jamerson	6940 S. Ashland Ave. ~~5725 S. Wolcott~~	1-5-15
7. Chakita Hines	7030 S. Ashland Ave. ~~6005 S. Richmond~~	1-5-15
8. Ruben Olivares	7200 S. Ashland	1-5-15
9. Melanie Hall	7330 S. Ashland Ave	1-5-15
10. James Franklin	7330 S Ashland Ave	1-5-15

STATE OF ILLINOIS, COUNTY OF COOK, I Danielle Kast do hereby certify that I am a resident of 17th Ward in the City of Chicago, County of Cook and State of Illinois; that I personally circulated this sheet of petition; that each name signed was signed in my presence by the actual person whose name appears on this petition sheet; that the signatures on this sheet of the petition are genuine; that to the best of my knowledge and belief the persons so signing were at the time of the signing residents & businesses of the 7200 S. Ashland Ave.

Danielle Kast
Circulators Signature

Subscribed and sworn to before me, a Notary Public, in and for the County of Cook and the State of Illinois, by Kimberly R. Lucas, this 9th day of January, 2015

KIMBERLY R. LUCAS
OFFICIAL SEAL
Notary Public - State of Illinois
My Commission Expires
November 07, 2016

(Notary Public)

City of Chicago

O2015-82

Office of the City Clerk

Document Tracking Sheet

Meeting Date:	1/21/2015
Sponsor(s):	Austin (34)
Type:	Ordinance
Title:	Honorary street designation as "Reverend Barbara Carson McEwing Way"
Committee(s) Assignment:	Committee on Transportation and Public Way

BE IT ORDAINED BY THE CITY COUNCIL OF THE CITY OF CHICAGO;

SECTION 1. Pursuant to an ordinance heretofore passed by the City Council which allows erection of honorary street-name signs, the Commissioner of Transportation shall take the necessary action for standardization of a portion of West 107th Street, on the north side of the street, as "Reverend Barbara Carson McEwing Way," installing a total of three signs, one at each of the following locations:

10700 South Sangamon Street,
10700 South Peoria Street, and
10700 South Green Street.

SECTION 2. This ordinance shall take effect upon its passage and publication.

CARRIE M. AUSTIN
Alderman, 34th Ward

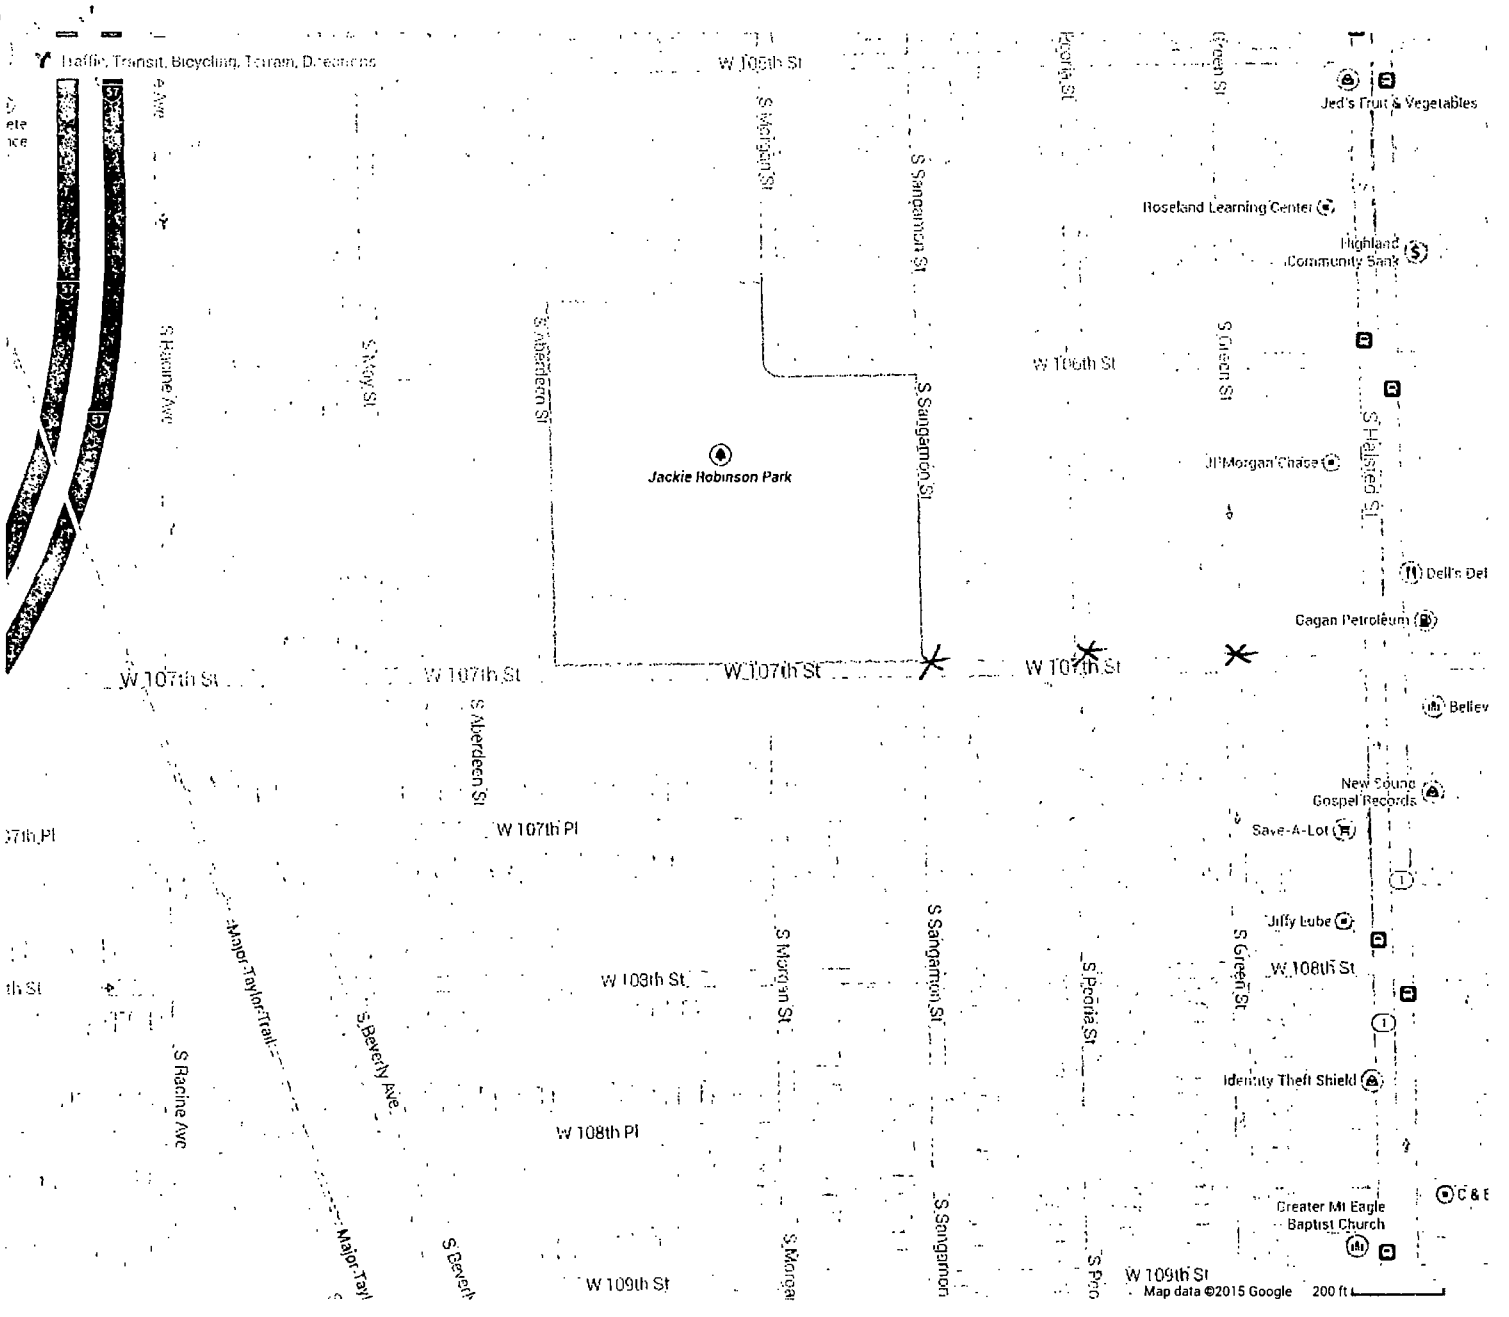
Traffic, Transit, Bicycling, Terrain, Directions
W 106th St
S Morgan St
S Sangamon St
Peoria St
Green St
Jed's Fruit & Vegetables
Roseland Learning Center
Highland Community Bank
S Halsted St
S Aberdeen St
Jackie Robinson Park
W 106th St
S Green St
JP Morgan Chase
Dell's Del
Cagan Petroleum
W 107th St
W 107th St
W 107th St
W 107th St
Believ
S Aberdeen St
New Sound Gospel Records
W 107th Pl
Save-A-Lot
Jiffy Lube
S Sangamon St
S Morgan St
S Peoria St
S Green St
W 108th St
W 108th St
S Racine Ave
S Beverly Ave
Major Taylor Trail
Identity Theft Shield
W 108th Pl
Greater Mt Eagle Baptist Church
W 109th St
W 109th St
Map data ©2015 Google
200 ft

To: Alderman Carrie Austin

Barbara Carson McEwing was the first African American United Methodist Pastor. As a community leader, this virtuous woman pioneered the way for many African American women pastors. Her stance and declaration of equality in race and gender for the right to pastor and/or preach within any church became pervasive within the Rock River Conference which is now known as the United Methodist Church. Subsequently, her stance and declaration of equality influenced ethnical demographics of African American women pastors throughout Illinois. Due to her guidance, the society now has teachers, administrators, superintendents, pastors, preachers, students pursuing their doctorate degrees and other aspirations, a radio broadcast teaching Christian Theology, a CEO of a company, and a Fine Arts School.

Not only was Barbara McEwing exemplary in pastoring, but she walked in excellence in all facets of her life. "This Woman of God" was also deeply loved as an educator, wife, mother and friend.

We extend our appreciation to every person which will contribute to successfully executing this project of granting this request of providing honorary street signs on 10700 Sangamon, 10700 S. Peoria, 10700 S. Green and 10700 S. Halsted to commemorate the memory of such a beloved woman as Pastor Barbara McEwing.

To: Alderman Carrie Austin

We the undersigned respectfully request that the streets of 10700 S. Sangamon, 10700 S. Peoria, 10700 S. Green and 10700 S. Halsted be used to highly regard the distinguished Pastor Barbara Carson McEwing with an honorary street sign in recognition of her outstanding leadership.

Barbara Carson McEwing was the first African American United Methodist Pastor. As a community leader, this virtuous woman pioneered the way for many African American women pastors. Her stance and declaration of equality in race and gender for the right to pastor and/or preach within any church became pervasive within the Rock River Conference which is now known as the United Methodist Church. Subsequently, her stance and declaration of equality influenced ethnical demographics of African American women pastors throughout Illinois. Due to her guidance, the society now has teachers, administrators, superintendents, pastors, preachers, students pursuing their doctorate degrees and other aspirations, a radio broadcast teaching Christian Theology, a CEO of a company, and a Fine Arts School.

Not only was Barbara McEwing exemplary in pastoring, but she walked in excellence in all facets of her life. "This Woman of God" was also deeply loved as an educator, wife, mother and friend.

We extend our appreciation to every person which will contribute to successfully executing this project of granting this request of providing honorary street signs on 10700 Sangamon, 10700 S. Peoria, 10700 S. Green and 10700 S. Halsted to commemorate the memory of such a beloved woman as Pastor Barbara McEwing.

Trinity United Methodist Church
605 West Golf Road ~ Mount Prospect, IL 60056

September 26, 2014

Ms. Rachel McEwing
12810 South Union
Chicago, Illinois 60628

Dear Rachel,

As the elected Historian of the Northern Illinois Conference of The United Methodist Church, I hereby certify that the following is a true and correct transcription of the "Record of Ministerial Service" for the Reverend Barbara C. McEwing as it appears in the *Journal of the Northern Illinois Conference*, 1980, page 396. This would have been the last entry prior to Rev. McEwing's death.

"McEWING, BARBARA C. (Simmons). Received on Probation, 1961 (Lexington Conference). Received in Full, 1963 (Lexington Conference). 1961 Indianapolis: St. Paul. 1962 Springfield, Ohio: Broaddus. 1963 Robbins: St. Paul. July 12, 1964 transferred to Rock River Conference. 1965 Evanston: Sherman. 1967 Supernumerary. 1969 Chicago: Washington Heights."

In her book, *Courageous Past, Bold Future: The Journey Toward Full Clergy Rights for Women in The United Methodist Church* (Nashville, Tennessee: General Board of Higher Education and Ministry of The United Methodist Church), page 163, author Patricia J. Thompson characterizes Rev. McEwing as the first woman to be received into full connection in the Lexington Conference, Central Jurisdiction, of the Methodist Church, the first African American woman to have full clergy rights in the Rock River Conference, and thereby the first African American woman to have this distinction in the Northern Illinois Conference of The United Methodist Church.

Respectfully submitted,

Daniel L. Swinson, PhD
Historian of the Northern Illinois Conference
The United Methodist Church

Rev. Dr. Daniel L. Swinson, Pastor
CHURCH PHONE: 847-439-0950 FAX: 847-439-9915 PASTOR'S PHONE: 847-772-6915
E-MAIL: tmethodist@sbcglobal.net WEB PAGE: www.trinitymp.org PASTOR'S E-MAIL: djswinson@wowway.com

Illinois Great Rivers Conference
of The United Methodist Church

Archives and Special Collections
Henry Pfeiffer Library – [illegible] College
[illegible] E. College [illegible]
Jacksonville, IL 62650
217-479-7694 / lgroenschmen@yahoo.com

October 8, 2014

Rachel McEwing
12810 S. Union
Chicago, IL 60628

Dear Ms. McEwing:

The first African-American women ordained in the Illinois Great Rivers Conference were Lisa Joiner in 1987 in the Southern Illinois Conference and Beverly Wilkes Null in 1991 in the Central Illinois Conference. The two conferences merged in 1997 to form the Illinois Great Rivers Conference.

Thank you for your interest in our history.

Sincerely,

Lauretta

Lauretta Scheller
Archivist

Office of the City Clerk

The following pages were submitted to the Office of the City Clerk as part of this legislative document. The pages are not viewable on the public website or other public reports because they contain personal information not suitable for publication. The pages are considered a redacted portion of the entire legislative document.

ATTACHMENT

For Honorary Street Sign

Name	Address	Phone#	Signature
MARCHETTA Richard	10605 S. Sangamon	773-672-6720	
Dorina Winfrey	10617 S Sangamon	312-925-1172	
Richard Coats	10621 S. SANGAMON	773-238-0991	
Natasha Wallace	10623 S. Sangamon	3126133927	
Willie Lee P.C	10627 Sangamon	7737720826	
S. Oates	10631 Sangamon	773-233-2180	
Letha Holmes	10635 S. Sangamon	773-445-4453	
Steve Jones	10639 S Sangamon	773-406-5616	
Kolenki Mayes	10641 S. Sangamon	312.498.5309	
Donna Neal	10643 S. Sangamon	312-890-5587	
Cinetta Hester	10651 S. Sangamon	773-290-4608	
Greenia Beasley	10651 S. Sangamon	773-503-9136	
Donald Coleman	10657 S. Sangamon	773-779-4018	
Eugene Lopez	10703 Sangamon	773-568-4324	
New Sounds Soul	10725 S Halsted	773-785-8001	
Gary Goodman	10751 Sangamon	773-468-1653	
Tamiko Dockery	10723 S. Sangamon	(773) 928-7383	
Michael Watson	10700 S. Sangamon	312.305-5200	
Cheryl Hall	10715 S. Sangamon	(773) 264-0011	
Debra Nolan	10701 S. Sangamon	(773) 568-1410	
Carl Nelson	10701 S. S.	(773) 568-9890	
Lavern Wright	10704 S. Sangamon	7731469-2221	
M. Battle	10712 S. Sangamon	773-568-8042	
[illegible]	10716 S "	773-752-1981	
Mary Stevens	10720 S. Sangamon	773-255-9333	
Violet Morton	10728 S Sangamon	773-995-7855	
Erica Burson	10740 S. Sangamon	773-568-8142	
Elisha Goodman	10740 S. Sangamon	773-979-8802	
Shannon Yates	10752 S Sangamon	773410-0037	
Myles Hurd	10752 S Sangamon	7734110-0037	
Rosina Wells	10749 S. Peoria	773 568-2768	
[illegible]	10744 S Peoria	773 821 0047	
Yvonne Lee	10779 S Peoria	773-610-1519	
Michael Jones	10781 S Sangamon	773-220-5282	
Booker T Little	10650 Peoria	1-773-288-2877	
Mattie Little	10650 S Peoria	1733-538-1687	
Hubert Jones	10641 S Peoria	7732150987	
Dr/Mrs Reed	10611 S. Peoria		
Tonya Martin	10605 S. Peoria	773)881-3110	
Beverly Martin	10605 S. Peoria	773)881-3120	
[illegible]	10521 Sangamon	773 709-5974	
J. Bates	10657 S. Peoria	773-870-6050	
R Logan	10657 S Peoria	773 781-2131	
Evelyn Coleman	10649 S. Peoria	773-239-8596	
[illegible]	10718 S. Peoria	312-850-2284	

For Honorary Street Signs

Name	Address	Phone#	Signature
Raymond Jenkins	10681 S. Peoria	(209 250-6819	
Bunny Martin	10605 S. Peoria	(773) 881-3120	
Melinda Brown	10616 S. Peoria	(773) [illegible]	
Amanda Pierce	10610 S. Peoria	(773) 445-2128	
Tiffany Young	10626 S. Peoria	(773) 139-5481	
Cole Harris	10632 Peoria	773-339-1045	
Virginia Smiley	10636 Peoria	7738810507	
Brenda Smiley	10634 Peoria	7738810507	
Angela Harris	10644 S Peoria	773-238-6310	
Bishop Woods, Jr	10656 S Peoria	773-445-4786	
Graham Lee	10686 S. Peoria	773-724-9136	
Shawn M. Hood	10699 S Peoria	773-516-9152	
Lois L. Jenkins	10699 S Peoria	773-440-8736	
Lovell Jenkins	10643 S Sangamon	773-953-3069	
Adrienne Mitchell	10763 S. Peoria St	773-320-8061	
C. Tillman	10757 S Peoria St	773 488 5940	
Cynthia Travis	10754 S Peoria St	773-568 5946	
Carl Langley	10754 Peoria	312-622-5060	
Dorothy Brooks	10782 S Peoria	(773) 535-3285	
Shannon L. Jones	10783 S Peoria	773 / 561-7069	
Bey Tr	10746 S Peoria	773-706-8484	
Clarence Carson	1120 W. 107th Pl	773-445-0502	
GRADOW Carson	1120 W 107th Pl	773-445-0502	
Edward Hall	10700 S. Wolcott	773-881-7705	
Dionne Woods	10609 S Green	773 779-2333	
Eds [illegible]	10624 Green	773 [illegible]	
Jesse Tolbert	10625 S Green	773-779-[illegible]	
Brenda McEwen	10632 S. Green	773-233-4515	
Alfred McEwen	10632 S. Green	773-233-4515	
Deborah Walker	10628 S. Green	773-628-3652	
Eric Carter	10621 S. Green	7088900-66	
T. Hagan	10605 GREEN	773-742-6539	
Louis R Bennett	4504 W Pullman	1-872-232-0553	
Rey Montenegro	1-773-653-4422	4504 W. Pullman	
Veronica Cruishon	3420 South Cottage Grove	312-490-9161	
Brenda Cruishon	4323 S. Aberdeen	773 896 5784	
Rev. D.A. Cruishon	8323 S. Aberdeen	773 726 3050	
Adrian Pathaw	5200 London	402-805-2624	
[illegible]	8847 [illegible]	773-483-9159	
Everett S. Wilson	8136 S. Peoria	773 276-4427	
Leonda Wilson	544 W. 29th Pl	773-407-4427	
[illegible]	1700 S. E[illegible]	70[illegible]-275-9[illegible]	
Mary Tate	10656 S Green St	773 239-2506	
Kendall Robinson	10648 S. Green	773 445-5076	
Leemon Scaines	10648 S. Green	773 445-5076	

(10700 S. Halsted)

For Honorary Street Sign For Pastor Barbara McEwing

Name	Address	Phone#	Signature
GOLO GS	10655 S. Halsted	1773-785-1806	Gurpreet Singh
	West		
Big Russ Wells	10633 S. Halsted	773-928-9445	
Dorothy J. Jones	10615 S. Halsted	1773944-4016	Dorothy Jones
Doreen R. Jones	10615 S. Halsted	773-941-4016	Doreen R. Jones
Linda Clarke	10615 S Halsted	773-941-4016	Linda Clarke
(New Era) Terry Cambric	10632 S. Halsted	773-552-3146	Terry Cambric
(NEW ERA) Barbershop Maurice Brooks	10632 S. Halsted	773-932-7052	Maurice Brooks
Jeffry Lubbe	10750 S. Halsted	773-821 4760	Jeffry Lubbe
Lori Wash	837 W 107th	(779) 793-5482	Lori Wash
Rhonda Knight	10744 S. Green	(773) 568-7959	Rhonda Knight
Robin Knight	10744 S. Green	(773) 568-7959	Robin Knight
Minnie Knight	10744 S. Green	(773) 568-7387	Minnie Knight
Patricia Darcon	10726 S. Green	773)941-5914	Patricia Darcon
Jeannette Jones	10730 S Green	773/821-8459	Jeannette Jones
Kathleen Cottrell	10754 S. Halsted	773/510-4999	Kathleen Cottrell
Travis Williams	10734 Green	773/649-9949	Travis Williams
Verna Knox	10738 Green	773 518-6021	Verna Knox
Marquis Mosley	10742 S Green	773-568-0298	Marquis Mosley
Shadia Ledgerwood	10742 S Green	773 568-0198	Shadia Ledgerwood
Kelvin Cloud	10745 S Green	773-568-0198	Kelvin Cloud
Maggie James	10751 S Green	773-476-1669	Maggie James
Dorothy Mitchell	10746 S Green	773-701-1654	Dorothy Mitchell
Rev. Tommy Hampton	10756 S. Green	773-568-3391	Rev. Tommy Hampton
Rev. Tommy Hampton	10756 S. Green	773 568-3391	Rev. Tommy Hampton
Herbert Pool	10757 S. Green	773-371-5128	Herbert Pool
Aplanda Thomas	10751 S. Green St	773 931-6282	Aplanda Thomas
Licia Scott Melissa Scott	10751 S. Green St	773 931-6257	Melissa Scott Melissa Scott
Alivia Thomas	10751 S. Green	773-320-5191	Alivia Thomas
Pastor Barbara McEwing	10739 S Green	773-660-9338	Pastor Barbara McEwing
Lucille Wells	10750 Green	773-651-1711	Lucille Wells
Louis Weathers	10727 S. Green	773-398-1379	Louis Weathers
Dorothy Smith	10719 S Green	773-317-5261	Dorothy Smith
MARIE Johnson	10709 Green	773 512-0070	Marie Johnson
Shawanna Burks	10701 S. Green	773 551-4964	Shawanna Burks
Mackorn Thompson	10701 S Green	708 236-7727	Mackorn Thompson
Veronica Rose Rivera	101 W. 107th	773-410-8407	Veronica Rose Rivera
Rachel Gillette	845 W 107th	(773) 892-7977	Rachel Gillette
Tracy L Jordan	857 W 107th	7735689891	Tracy L Jordan
Tyrone Davis	853 W. 107th St	773-785-7510	Tyrone Davis
Hermina Mosley	853 W 107th St	773-785-7510	Hermina Mosley
Miranda Jordan	849 W. 107th St	773-995-9[illegible]	Miranda Jordan
Rachel Bush	841 W 107th St		Rachel Bush
Sarah Williams	10655 S. Sangamon	773 238 5897	Sarah Williams
Mary Singer	744 W. 107 St	773 995 9057	Mary Singer

For Honorary Street Sign

Name	Address	Phone#	Signature
Regina King	10645 S. Green	773-429-9730	Regina King RK
Catherine Swan	10644 S. Green	773-779-4250	Catherine Swan
Anton Johnson	10641 S. Green	773-518-0945	Anton Johnson
Linda Sutton	10636 S. Green	773 239 1643	Linda Sutton

City of Chicago

O2015-83

Office of the City Clerk

Document Tracking Sheet

Meeting Date:	1/21/2015
Sponsor(s):	Austin (34)
Type:	Ordinance
Title:	Honorary street designation as "Pastor Eugene Olison Way"
Committee(s) Assignment:	Committee on Transportation and Public Way

ORDINANCE

BE IT ORDAINED BY THE CITY COUNCIL OF THE CITY OF CHICAGO:

SECTION 1. Pursuant to an ordinance heretofore passed by the City Council, which allows for the erection of honorary street-name signs, the Commissioner of the Department of Transportation shall take all necessary action for the standardization of West 110th Street between South Racine Avenue and South Throop Street as "Pastor Eugene Olison Way".

SECTION 2. This ordinance shall take effect upon its passage and publication.

Carrie M. Austin
Alderman, 34th Ward

PASTOR EUGENE OLISON

Pastor Eugene Olison: pastor, teacher, philanthropist, husband, father, citizen, and friend. Those that have been graced with his presence in any capacity knew him to have embodied of one of his many aforementioned roles with the humility and grace of a true humanitarian. His life was dedicated to restructuring the lost ideals that surround the family while incorporating Godly principles. His belief and teachings superseded the boundaries of bloodlines—giving no preference to race, ethnicity, creed, religious belief or denomination. He believed and taught that if we are to be productive in any facet of society, the familial structure must be maintained. While his audience was broad, he ministered this message from the pulpit in a community ravished with violence, fatherless homes, homelessness, poverty and hopelessness. Pastor Eugene Olison's devotion to ministry of the Bible was life changing; there was nothing to be added or taken away from it. Period. The covering of his family came second only to his homage to God and showing God's people the path to Hope that the Bible speaks about, it became his life's work.

Pastor Eugene Olison was born in Mississippi on August 20, 1948 to a slave and a servant in the United States Armed Forces. His father drowned when he was only 2 years old. At a very young age, he relocated to Chicago, Illinois with his mother and only sister. He was educated through the public school system. His life was plagued with many mistakes and failures, some of which prevented him from graduating the 12th grade. Life continued along this pattern until he met what would mean everything in the world to him: Rhonda Sharon Harris.

His union to Rhonda proved to be a defining moment in his life. He earned his GED and even went on to college. Pastor Olison and his family lived in an impoverished community, where few fathers or strong families existed. Although financial resources were extremely limited, he refused to allow his economic hardship to handicap him as it pertained to the rearing of his family. Determined to be the father and provider he had not himself had, Pastor Olison went to work at a uniform store and later a physically demanding construction career. He and his wife accepted Christ in 1985 and were ordained Pastors in 1988. Several sacrifices were required, but Pastor Olison never forsook his commitment to God or his family.

Pastor Eugene Olison founded Hope of Glory Full Gospel Ministries in 1989; the foundational years of services being held in a rented room at the Washington Park Y.M.C.A. It was a bible study that was open and available to all. Through the years, the ministry had metamorphasized. There were three services a week and under his guidance and leadership. In 2006, Hope of Glory acquired their own property to hold service, conferences, seminars, and counseling sessions for church-and-community members, located in the Morgan Park Community (1241 W 110th St, Chicago IL 60643). Pastor Olison vowed early on, never to charge people for the spreading of the gospel. That principle has afforded countless people and their families to share in the Hope that Pastor Olison found in Christ.

Pastor Eugene Olison and his wife successfully put 5 children through college; they all have earned at least a Bachelor's degree, with one holding a Masters Degree and another completing a Doctorate program at a top University in the state of Illinois. In addition to this, Pastor Olison was a father and mentor to so many that lack such in their lives; he gave sound advice and many charitable donations to those in need, within the community. Pastor Eugene Olison compiled his life's journey and experiences in an effort to effectively communicate a message of Hope to those that were lost, and continued to do so until his last breath on December 6, 2010.

Pastor Eugene Olison: A transformational staple in the Morgan Park community and surrounding areas, that will never be forgotten. His legacy remains.

November 19, 2014

To Alderman Carrie Austin and Mr. Chester Davis,

My name is Eugenia Olison, I am the daughter of Pastor Eugene Olison. I am requesting that my father obtain an honorary street name, on 110th St between Racine and Throop St. I have enclosed a letter about who he was and signatures from families on the block. Thank you in advance for your consideration regarding this.

I can be reached at:

773.879.7841

eugeniaolison@gmail.com

4840 S Indiana Chicago IL 60615

Office of the City Clerk

The following pages were submitted to the Office of the City Clerk as part of this legislative document. The pages are not viewable on the public website or other public reports because they contain personal information not suitable for publication. The pages are considered a redacted portion of the entire legislative document.

ATTACHMENT

PETITION TO HAVE HONORY STREET SIGN

NAMED AFTER PASTOR EUGENE OLISON ON 110TH ST BETWEEN THROOP AND RACINE

NAME	ADDRESS	TELEPHONE NUMBER	SIGNATURE
Lenora L. Overton	1237 W. 110th St	(773) 947-4715	Lenora L. Overton
Natalia M. Perry	1225 W. 110th ST	773 682 0444	Natalia M. Perry
Catherine Santana	1225 W 110th St	773 236 5078	Catherine Santana
Jeffery Carter	1215 W. 110 St	773 239 5899	Jeffery Carter
Debra Williams	1254 W. 110th St		Debra Williams
Nina Hardin	1249 W 110th St	312 509-0900	Nina Hardin
Lynda West	1251 W. 110th St		Lynda C. West
Alicia W. LHOITE	1231 W. 110th	773-298 1523	Alicia Whitaker

PETITION TO HAVE HONORY STREET SIGN

NAMED AFTER PASTOR EUGENE OLISON ON 110TH ST BETWEEN THROOP AND RACINE

NAME	ADDRESS	TELEPHONE NUMBER	SIGNATURE
Sherri Patterson	1203 W 11Ust	7086639402	Sherri Patt
Christopher Cuthbertson	1203 W 11Cth	7086639402	Christopher Cuthbertson
[illegible]	1201 W 105	773-54?-0025	[illegible]
[illegible]	[illegible] W 11[illegible]		[illegible]
Melissa Carter	125 W 110th St	60643	Melissa Carter
LJ Carter	1215 W 115th St	60643	LJ Carter
Adam Watson	1015 W 115th St	708 206 - 1058	Adam G. Watson

PETITION TO HAVE HONORY STREET SIGN

NAMED AFTER PASTOR EUGENE OLISON ON 110TH ST BETWEEN THROOP AND RACINE

NAME	ADDRESS	TELEPHONE NUMBER	SIGNATURE
Adrian Walton	1213 w. 110th st	773 608-4151	Adrian Walton
Sandra Watson	1213 w 110th st	312 217-2751	Sandra Watson

City of Chicago

O2015-110

Office of the City Clerk

Document Tracking Sheet

Meeting Date:	1/21/2015
Sponsor(s):	O'Connor (40)
Type:	Ordinance
Title:	Honorary street designation as "Honorary James B. McCormick M.D. Way"
Committee(s) Assignment:	Committee on Transportation and Public Way

BE IT ORDAINED BY THE CITY COUNCIL OF THE CITY OF CHICAGO;

SECTION 1. Pursuant to an ordinance heretofore passed by the City Council which allows erection of honorary street-name signs, the Commissioner of Transportation shall take the necessary action for standardization of the northeast corner of West Winona Street and North California Avenue as "Honorary James B. McCormick, M.D., Way."

SECTION 2. This ordinance shall take effect upon its passage and publication.

PATRICK J. O'CONNOR
Alderman, 40th Ward

City of Chicago

O2015-91

Office of the City Clerk

Document Tracking Sheet

Meeting Date:	1/21/2015
Sponsor(s):	Zalewski (23)
Type:	Ordinance
Title:	Correction of City Council Journal of Proceedings of September 10, 2014
Committee(s) Assignment:	Committee on Committees, Rules and Ethics

RULES

ORDINANCE

WHEREAS, At the meeting of the City Council of the City of Chicago ("City Council") held on September 10, 2014, the City Council passed an Ordinance, published at pages 87986-87988 of the *Journal of Proceedings* for that date, on a report from the Committee on Pedestrian and Traffic Safety, pertaining to the Establishment and Amendment Of Residential Permit Parking Zones (the "September Ordinance"); and

WHEREAS, As a result of an administrative error, a named location in Ward 23 received an incorrect numerical designation in the September Ordinance; and

WHEREAS, It is necessary and appropriate to correct this error; now, therefore,

BE IT ORDAINED BY THE CITY COUNCIL OF THE CITY OF CHICAGO:

SECTION 1. The September Ordinance is hereby corrected by deleting the language stricken through and by inserting the language underscored, as set forth in the paragraph titled *Amendment of Residential Permit Parking Zones* on page 87987, as follows:

Establishment Of Residential Permit Parking Zones:

(Omitted text is unaffected by this ordinance)

Amendment of Residential Permit Parking Zones:

Ward	Location
23	West 54th Street: amend Residential Permit Parking Zone ~~1789~~ 1777 for 5300 – 5399 West 54th Street, from South Neva Avenue to South Nottingham Avenue – at all times – all days by striking: "5300 – 5399 West 54th Street" and inserting in lieu thereof: "West 54th Street, between South Nottingham Avenue and South Neva Avenue – Residential Permit Parking Zone ~~1789~~ 1777 – at all times – all days";

(Omitted text is unaffected by this ordinance)

SECTION 2. This ordinance shall take full force and effect upon its passage and publication.

Alderman Michael R. Zalewski, 23rd Ward

City of Chicago

O2015-129

Office of the City Clerk

Document Tracking Sheet

Meeting Date:	1/21/2015
Sponsor(s):	Moreno (1)
Type:	Ordinance
Title:	Amendment of Municipal Code 9-64-090 concerning one-day residential parking permit pilot program for not-for-profit organizations within Ward 1
Committee(s) Assignment:	Committee on Transportation and Public Way

TRANSPORTATION COM.

ORDINANCE

BE IT ORDAINED BY THE CITY COUNCIL OF THE CITY OF CHICAGO:

SECTION 1. 9-64-090(h) of the Municipal Code of Chicago is hereby amended by deleting the language struck through and by inserting the language underscored, as follows:

9-64-090 Residential parking permit.

(a) Subject to the approval of the city council, the commissioner of transportation is authorized to erect and maintain signs on any block of any residential street in an R1, R2, R3, R4 or R5 zoning district indicating resident permit parking only when all of the following conditions have been met:

(Omitted text is unaffected by this ordinance)

(h) A not-for-profit organization one-day residential parking permit pilot program ("pilot program") is hereby created as provided in this subsection. Any not-for-profit organization licensed to conduct affairs in the State of Illinois and located within a residential permit parking zone, or on either side of a business, or commercial block immediately adjacent to that residential permit parking zone, shall qualify to purchase not more than 30 one-day residential parking permits for each of up to five of its employees per month to park in such zone. The city clerk shall sell one-day residential parking permits to such not-for-profit organization, upon presentation of evidence by such organization, in a form satisfactory to the city clerk, including, but not limited to, a letter signed by the alderman of the ward where such organization is located, confirming that the organization is in compliance with the requirements of this subsection, and, if the organization has vehicles, unless exempted under Section 3-56-140 of this Code, that the organization has already purchased a wheel tax license emblem. The fee for such one-day residential parking permits shall be as specified in subsection (d) of Section 9-68-020 of this Code. Any one-day residential parking permit issued pursuant to this subsection shall only be used by employees of the not-for-profit organization in the course of their employment.

The city clerk is authorized to adopt such rules and regulations as he or she may deem appropriate for the proper administration and enforcement of this subsection.

This subsection shall apply only in the following ~~wards~~ ward: 1~~, 25, 26, 35, 43 and 44~~.

This pilot program shall expire on December 31, 2012~~5~~.

(Omitted text is unaffected by this ordinance)

SECTION 2. This ordinance shall be in full force and effect from and after its passage and publication.

Proco Joe Moreno
Alderman, 1st Ward

City of Chicago

O2015-128

Office of the City Clerk

Document Tracking Sheet

Meeting Date:	1/21/2015
Sponsor(s):	Fioretti (2) Arena (45) Waguespack (32)
Type:	Ordinance
Title:	Amendment of Municipal Code Section 1-156-080 prohibiting aldermanic participation in City Council debate on matters of potential conflict of interest
Committee(s) Assignment:	Committee on Committees, Rules and Ethics

Rules

ORDINANCE

BE IT ORDAINED BY THE CITY OF CHICAGO CITY COUNCIL:

SECTION 1. Chapter 1-156-080 of the Municipal Code of the City of Chicago is hereby amended by adding new language underlined as follows:

2-156-080 Conflicts of interest; appearance of impropriety.

(a) No official or employee shall make or participate in the making of any governmental decision with respect to any matter in which he has any financial interest distinguishable from that of the general public, or from which he has derived any income or compensation during the preceding twelve months or from which he reasonably expects to derive any income or compensation in the following twelve months.

(b) (1) With regard to any matter pending before the city council or any council committee, any member of the city council who has any financial interest that is either (1) distinguishable from that of the general public or all aldermen, or (2) from which he or she has derived any income or compensation during the preceding twelve months or from which he or she reasonably expects to derive any income or compensation in the following twelve months shall publicly disclose the nature and extent of such interest on the records of proceedings of the city council, and shall also notify the board of ethics of such interest within 96 hours of delivery by the clerk to the member, of the introduction of any ordinance, resolution, order or other matter in the city council, or as soon thereafter as the member is or should be aware of such potential conflict of interest. The board of ethics shall make such disclosures available for public inspection and copying immediately upon receipt. He or she shall abstain from voting on the matter and shall refrain from participating in any manner during any council debate on such matters but shall be counted present for purposes of a quorum. The obligation to report a potential conflict of interest under this subsection arises as soon as the member of the city council is or should be aware of such potential conflict.

(Language omitted for brevity and unaffected by this ordinance)

SECTION 2. This ordinance shall be in full force and effect upon its passage and publication.

ROBERT W. FIORETTI
Alderman 2nd Ward

45

City of Chicago

O2015-122

Office of the City Clerk

Document Tracking Sheet

Meeting Date:	1/21/2015
Sponsor(s):	Beale (9) Tunney (44)
Type:	Ordinance
Title:	Amendment of Municipal Code Title 9 concerning minimum yellow light intervals and standards of operation
Committee(s) Assignment:	Committee on Transportation and Public Way

Transportation

ORDINANCE

BE IT ORDAINED BY THE CITY COUNCIL OF THE CITY OF CHICAGO:

SECTION 1. Chapter 9-8 of the Municipal Code of Chicago is hereby amended by adding a new section 9-8-060, as follows:

9-8-060 Minimum yellow light change intervals.

The minimum yellow light change interval shall be established in accordance with nationally recognized engineering standards using the 85th percentile approach traffic speed, derived from engineering speed studies conducted under good conditions and any established time may not be less than 3.2 seconds or the recognized national standard plus one additional second, whichever is greater.

SECTION 2. Section 9-102-040 of the Municipal Code of Chicago is hereby amended by adding the language underscored, as follows:

9-102-040 Standards of operation – Compliance with statute.

(Omitted text is unaffected by this ordinance)

(d) After the effective date of this subsection (d), no automated traffic enforcement system shall be installed, except under the following conditions:

(1) a traffic study is first conducted to assess the safety impact of the installation of an automated traffic law enforcement system at that location, and the conclusion of the study recommends the installation of the system for the improvement of traffic safety. The study shall be based upon the best available crash, traffic and other data, and shall cover a period of time before the proposed installation of the automatic traffic enforcement system sufficient to provide a valid conclusion;

(2) a public hearing is held in the community in which the proposed automated traffic enforcement system will be located, no less than 3 months prior to the installation;

(3) the city council passes an ordinance authorizing the installation of the automated traffic enforcement system at the location; and

(4) the intersection is equipped with a pedestrian-control signal that includes a pedestrian interval countdown display indicating the number of seconds remaining until the end of the pedestrian change interval.

(e) Within six months after the effective date of this subsection (e), all intersections where an existing automated traffic enforcement system is operating shall be equipped with a pedestrian-control signal that includes a pedestrian interval countdown display indicating the number of seconds remaining until the end of the pedestrian change interval.

SECTION 3. Section 1 of this ordinance shall take effect one year after its passage and approval, the remainder of this ordinance shall take effect upon passage and approval.

Anthony Beale
Alderman, 9th Ward

Thomas M. Tunney
Alderman, 44th Ward

City of Chicago

O2015-97

Office of the City Clerk

Document Tracking Sheet

Meeting Date:	1/21/2015
Sponsor(s):	Cardenas (12)
Type:	Ordinance
Title:	Amendment of Municipal Code Section 13-64-210 requiring carbon monoxide detectors in garages
Committee(s) Assignment:	Committee on Zoning, Landmarks and Building Standards

Zoning / Buildings

ORDINANCE

BE IT ORDAINED BY THE CITY COUNCIL OF THE CITY OF CHICAGO:

SECTION 1. Section 13-64-210 of the Municipal Code of the City of Chicago is hereby amended by inserting the language underscored, as follows:

13-64-210 Carbon monoxide detectors – Location.

(a) Not less than one approved carbon monoxide detector shall be installed in each residential unit. The detector shall be installed within 15 feet of all rooms used for sleeping purposes.

(b) In every hotel and motel, one approved carbon monoxide detector shall be installed for every 10,000 square feet of floor area, or fraction thereof, (a) on every floor on which a fossil fuel-burning boiler or furnace is located, and (b) on every floor on which sleeping rooms are heated by any type of warm air heating plant as defined in Chapter 13-184 that burns fossil fuel. Floor area shall be computed separately for each floor.

(c) In every garage, one approved carbon monoxide detector shall be installed for every 10,000 square feet of floor area, or fraction thereof. Floor area shall be computed separately for each floor.

SECTION 1. Chapter ## of the Municipal Code of the City of Chicago is hereby amended by deleting Section##.:

SECTION #. This ordinance shall be in full force and effect from and after its passage and approval.

take effect 30 days after its passage and approval.

10 days after passage and publication.

Alderman, # Ward

City of Chicago

O2015-90

Office of the City Clerk

Document Tracking Sheet

Meeting Date:	1/21/2015
Sponsor(s):	Burke (14)
Type:	Ordinance
Title:	Amendment of Municipal Code Section 4-60-020 regarding sale of retail alcoholic liquor near Chicago Public Libraries
Committee(s) Assignment:	Committee on License and Consumer Protection

License

ORDINANCE

BE IT ORDAINED BY THE CITY COUNCIL OF THE CITY OF CHICAGO:

SECTION 1. Section 4-60-020 of the Municipal Code of the Chicago is hereby amended by deleting the language stricken through and adding the language underscored, as follows:

4-60-020 License required – Restricted areas.

(Omitted text is unaffected by this ordinance)

(d) In addition to the restrictions cited in Section 6-11 of the Illinois Liquor Control Act of 1934, as amended, no license shall be issued for the sale of retail alcoholic liquor within 100 feet of any Chicago Public library, with the exception of the main and regional libraries, open to the public, said measurement shall be from property line to property line~~; provided, however, that this limitation shall not apply to a restaurant and theater housed in separate rooms of the same building, if the theater seats not less than 275 persons for a single performance, and if the restaurant has a legal occupancy of not less than 100 persons, and if the building is separated from the library by a public way not less than 66 feet in width. An initial license for sale of alcoholic liquor on the premises of a restaurant as authorized in this subsection may be issued despite the fact that the adjacent theater is not yet completed and licensed, if the local liquor control commissioner determines that substantial progress has been made toward completion of the theater. Substantial progress refers to the issuance of appropriate permits by the department of buildings. No renewal of the license will be allowed unless the theater has been completed prior to commencement of the next liquor license period. In addition, the limitation shall not apply to a package goods license to be issued for a full service grocery store that is located within 100 feet of a public library that has less than 6,000 square feet of floor area, if the grocery store exceeds 50,000 square feet in floor area, where the display space for alcoholic liquor does not exceed 25 percent of the floor area of the store, and both the library and the grocery store are located in a shopping mall consisting of 23.8 acres~~.

(1) The local liquor control commissioner (for purposes of this subsection (d), "commissioner") may grant a reduction of the distance requirement in this subsection (d) if, based on a review of relevant factors, he concludes that such a reduction would not detrimentally

impact the affected library. The grant of a distance reduction shall not exempt the applicant from any application requirement associated with issuance of a liquor license.

(2) Factors which the commissioner may consider with regard to an application for a distance reduction include, by way of example and not limitation: (i) the type of activity to be conducted at the establishment and the days and times during which such activity will take place, (ii) the size of the establishment and of the affected library, (iii) the availability of adequate parking for patrons of both the establishment and the affected library, (iv) whether the license sought is for consumption on premises or for package goods, (v) a report from the police regarding the location, as well as the history of activity conducted at or in conjunction with the premises and any associated infractions or violations of the municipal code, (vi) the relevant geography, (vii) the legal nature and history of the applicant, and (viii) the measures the applicant proposes to implement to maintain quiet and security in conjunction with the establishment.

(3) A person seeking a distance requirement reduction shall make a written submission to the commissioner as part of the liquor license application process, presenting all factors which the applicant believes to be relevant to whether a reduction is appropriate. Upon receiving a submission for a distance requirement reduction, the commissioner shall notify the affected alderman and solicit a recommendation based on the alderman's analysis of relevant factors, and may seek additional information or supplementary proof from the applicant, and may also solicit information from the community. The commissioner shall review the information provided to him, in consultation with the library commissioner, and shall incorporate his decision regarding a distance reduction into his decision regarding whether to grant or deny the license.

(4) If the commissioner grants the application for a reduction, those factors that he deemed relevant to the determination may in his judgment be included in a plan of conduct. If the liquor license is granted, any such plan of conduct shall be deemed a part of the license, and compliance with the plan of conduct shall be a necessary condition to the continued validity of the license. Failure to comply with one or more elements of the plan of conduct shall subject the licensee to suspension or revocation of the liquor license.

(e) Where two or more premises are under the same roof or at one street address, a separate city retailer's license shall be obtained for each such premises; provided, that nothing herein contained shall be so construed as to prevent any hotel operator licensed under the provisions of this chapter from serving alcoholic liquor to his registered guests in any room or part of his hotel.

SECTION 2. This ordinance shall be in full force and effect upon passage and publication.

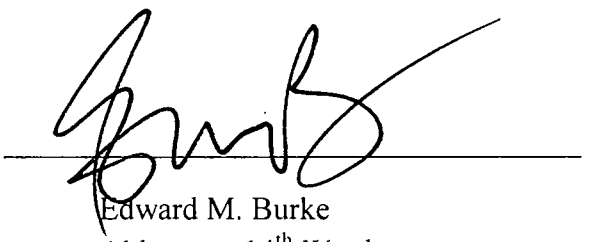

Edward M. Burke
Alderman, 14th Ward

City of Chicago

O2015-169

Office of the City Clerk

Document Tracking Sheet

Meeting Date:	1/21/2015
Sponsor(s):	Thomas (17)
Type:	Ordinance
Title:	Amendment of Municipal Code Chapter 2-160 by adding new Section 2-160-075 to require employers to provide reasonable accommodation to employees with conditions related to pregnancy or childbirth
Committee(s) Assignment:	Committee on Finance

Finance

ORDINANCE

WHEREAS, the City of Chicago is a home rule unit government pursuant to the 1970 Illinois Constitution, Article VII, Section 6(a); and

WHEREAS, pursuant to its home rule power, the City of Chicago may exercise any power and perform any function relating to its government and affairs, including the power to regulate for the protection of the public health, safety, morals, and welfare; and

WHEREAS, as of January 1, 2015, employers in Illinois must provide pregnant workers who request them more or longer bathroom breaks, rest periods, light duty, job transfers, leave time or other accommodations, unless doing so creates an undue hardship for the employer; and

WHEREAS, the Illinois General Assembly concluded that current workplace laws are inadequate to protect pregnant workers from enjoying equal employment opportunities; and

WHEREAS, it found that women are nearly 50% of all workers in Illinois and failing to provide reasonable accommodations to pregnant women leads to lost wages, periods of unemployment, and lost employment opportunities and job benefits such as seniority, all of which have lifelong repercussions on women's economic security and advancement and the well-being of their families; and

WHEREAS, by continuing to work during pregnancy, women can maintain and advance their economic security; and

WHEREAS, women who work during pregnancy may be able to take a longer period of leave following childbirth, which in turn facilitates breastfeeding, bonding with and caring for a new child, and recovering from childbirth; and

WHEREAS, enabling pregnant workers to work through pregnancy is good for business because providing pregnant employees with reasonable, temporary accommodations increases worker productivity, retention, and morale, decreases re-training costs, and reduces health care costs associated with pregnancy complications; and

WHEREAS, the City Council of the City of Chicago intends to ensure full and equal participation for women in the Chicago labor force by requiring employers to provide reasonable accommodations to employees with conditions related to pregnancy or childbirth; NOW THEREFORE

BE IT ORDAINED BY THE CITY COUNCIL OF THE CITY OF CHICAGO:

SECTION 1. The above recitals are expressly incorporated herein and made part hereof as though fully set forth herein.

SECTION 2. Chapter 2-160 of the Municipal Code of Chicago is hereby amended by adding a new Section 2-160-075, as follows:

2-160-075 Pregnancy – reasonable accommodations.

(a) For purposes of this section, the following definitions shall apply:

"Employee" means any individual performing services for remuneration within the City of Chicago for an employer.

"Employer" includes: (i) any person employing one or more employees within the City of Chicago; and (ii) any municipal corporation or other local governmental unit or agency located within the City of Chicago. "Employer" does not include any religious corporation, association, educational institution, society, or non-profit nursing institution conducted by and for those who rely upon treatment by prayer through spiritual means in accordance with the tenets of a recognized church or religious denomination with respect to the employment of individuals of a particular religion to perform work connected with the carrying on by such corporation, association, educational institution, society or non-profit nursing institution of its activities.

"Pregnancy" means pregnancy, childbirth, or medical or common conditions related to pregnancy or childbirth.

"Reasonable accommodations" means reasonable modifications or adjustments to the job application process or work environment, or to the manner or circumstances under which the position desired or held is customarily performed, that enable an applicant or employee affected by pregnancy, childbirth, or medical or common conditions related to pregnancy or childbirth to be considered for the position the applicant desires or to perform the essential functions of that position, and may include, but is not limited to: more frequent or longer bathroom breaks, breaks for increased water intake, and breaks for periodic rest; private non-bathroom space for expressing breast milk and breastfeeding; seating; assistance with manual labor; light duty; temporary transfer to a less strenuous or hazardous position; the provision of an accessible worksite; acquisition or modification of equipment; job restructuring; a part-time or modified work schedule; appropriate adjustment or modifications of examinations, training materials, or policies; reassignment to a vacant position; time off to recover from conditions related to childbirth; and leave necessitated by pregnancy, childbirth, or medical or common conditions resulting from pregnancy or childbirth.

"Undue hardship" means an action that is prohibitively expensive or disruptive when considered in light of the following factors: (i) the nature and cost of the accommodation needed; (ii) the overall financial resources of the facility or facilities involved in the provision of the reasonable accommodation, the number of persons employed at the facility, the effect on expenses and resources, or the impact otherwise of the accommodation upon the operation of the facility; (iii) the overall financial resources

of the employer, the overall size of the business of the employer with respect to the number of its employees, and the number, type, and location of its facilities; and (iv) the type of operation or operations of the employer, including the composition, structure, and functions of the workforce of the employer, the geographic separateness, administrative, or fiscal relationship of the facility or facilities in question to the employer. The employer has the burden of proving undue hardship. The fact that the employer provides or would be required to provide a similar accommodation to similarly situated employees creates a rebuttable presumption that the accommodation does not impose an undue hardship on the employer.

(b) It shall be a violation of this section:

(i) If after a job applicant or employee, including a part-time, full-time, or probationary employee, requests a reasonable accommodation, for an employer to not make reasonable accommodations for any medical or common condition of a job applicant or employee related to pregnancy or childbirth, unless the employer can demonstrate that the accommodation would impose an undue hardship on the ordinary operation of the business of the employer. The employer may request documentation from the employee's health care provider concerning the need for the requested reasonable accommodation or accommodations to the same extent documentation is requested for conditions related to disability if the employer's request for documentation is job-related and consistent with business necessity. The employer may require only the medical justification for the requested accommodation or accommodations, a description of the reasonable accommodation or accommodations medically advisable, the date the reasonable accommodation or accommodations became medically advisable, and the probable duration of the reasonable accommodation or accommodations. It is the duty of the individual seeking a reasonable accommodation or accommodations to submit to the employer any documentation that is requested in accordance with this paragraph. Notwithstanding the provisions of this paragraph, the employer may require documentation by the employee's health care provider to determine compliance with other laws. The employee and employer shall engage in a timely, good faith, and meaningful exchange to determine effective reasonable accommodations.

(ii) For an employer to deny employment opportunities or benefits to or take adverse action against an otherwise qualified job applicant or employee, including a part-time, full-time, or probationary employee, if the denial or adverse action is based on the need of the employer to make reasonable accommodations to the known medical or common conditions related to the pregnancy or childbirth of the applicant or employee.

(iii) For an employer to require a job applicant or employee, including a part-time, full-time, or probationary employee, affected by pregnancy, childbirth, or medical or common conditions related to pregnancy or childbirth to accept an accommodation when the applicant or employee did not request an accommodation and the applicant or employee chooses not to accept the employer's accommodation.

(iv) For an employer to require an employee, including a part-time, full-time, or probationary employee, to take leave under any leave law or policy of the employer if another reasonable accommodation can be provided to the known medical or common conditions related to the pregnancy or childbirth of an employee. No employer shall fail or refuse to reinstate the employee affected by pregnancy, childbirth, or medical or common conditions related to pregnancy or childbirth to her original job or to an equivalent position with equivalent pay and accumulated seniority, retirement, fringe benefits, and other applicable service credits upon her signifying her intent to return or when her need for reasonable accommodation ceases, unless the employer can demonstrate that the accommodation would impose an undue hardship on the ordinary operation of the business of the employer.

(v) For an employer to fail to post or keep posted in a conspicuous location on the premises of the employer where notices to employees are customarily posted, or fail to include in any employee handbook information concerning an employee's rights under this Article, a notice, to be prepared or approved by the Chicago commission on human relations, summarizing the requirements of this section and information pertaining to the filing of a complaint, including the right to be free from unlawful discrimination and the right to certain reasonable accommodations The commission shall make the documents required under this subsection available for retrieval from the commission's website.

(c) No employer is required by this section to create additional employment that the employer would not otherwise have created, unless the employer does so or would do so for other classes of employees who need accommodation. The employer is not required to discharge any employee, transfer any employee with more seniority, or promote any employee who is not qualified to perform the job, unless the employer does so or would do so to accommodate other classes of employees who need it.

SECTION 3. This ordinance shall be in full force and effect upon its passage and publication.

LaTasha R. Thomas, Alderman 17th Ward

City of Chicago

O2015-111

Office of the City Clerk

Document Tracking Sheet

Meeting Date:	1/21/2015
Sponsor(s):	Solis (25)
Type:	Ordinance
Title:	Amendment of Municipal Code Chapter 13-32 by adding new Section 13-32-220 concerning standardizing installation of solar photovoltaic panels
Committee(s) Assignment:	Committee on Zoning, Landmarks and Building Standards

ORDINANCE

BE IT ORDAINED BY THE CITY COUNCIL OF THE CITY OF CHICAGO:

SECTION 1. Chapter 13-32 of the Municipal Code of the City of Chicago is hereby amended by adding a new Section 13-32-320, as follows:

13-32-220 Standardized plans for residential installation of solar photovoltaic panels.

The Commissioner of Buildings shall prepare standardized plans for the proper installation of roof-mounted solar photovoltaic panels, of appropriate size, weight and capacity, on residential buildings of no more than six units, and shall make the standardized plans available to any person requesting them, without charge, all as provided in this section.

In preparing the standardized plans, the Commissioner shall give consideration to the most common types of roofing materials, roof support and roof slope that comply with the building provisions of this code, as well as to the various weights, sizes and electrical capacity of available solar photovoltaic panels. Each standardized plan shall bear an indication of approval by the Department of Buildings.

A property owner or licensed contractor may obtain a copy of the appropriate standardized plan by submitting to the Department of Buildings a written, completed request, in a form prepared by the Commissioner. The form must provide for all of the following: the address of the building; a description of the roofing materials, roof support and roof slope of the building; the proposed location of each solar photovoltaic panel; and such other information as the Commissioner considers appropriate. If the described roof matches a standardized plan, the Commissioner shall provide a copy of the appropriate standardized plan, free of charge. The completed request and the matching, approved standardized plan shall be considered the application for an installation permit.

SECTION 2. This ordinance shall be in full force and effect from and after its passage and approval.

Alderman, 25th Ward

City of Chicago

O2015-37

Office of the City Clerk

Document Tracking Sheet

Meeting Date:	1/21/2015
Sponsor(s):	Reboyras (30)
Type:	Ordinance
Title:	Amendment of Municipal Code Sections 9-52-020 and 9-52-021 to prohibit riding bicycles on sidewalkes and certain roadways
Committee(s) Assignment:	Committee on Pedestrian and Traffic Safety

ORDINANCE

WHEREAS, the City of Chicago ("City") is a home rule unit of government pursuant to Article VII, Section 6 of the Constitution of the State of Illinois; and,

WHEREAS, pursuant to its home rule power, the City may exercise any power and perform any function relating to its government an affairs, including promoting the quality of life and the welfare of its citizens; and,

WHEREAS, Bicycling is popular for all ages, and especially now with senior citizens who rely on this means of transportation; and now, therefore,

BE IT ORDAINED BY THE CITY COUNCIL OF THE CITY OF CHICAGO:

SECTION 1. Title 9 of the Municipal Code of Chicago is hereby amended by deleting the language struck though and by inserting the language underscored, as follows:

9-52-020 Riding bicycles on sidewalks and certain roadways;

(omitted text is unaffected by this ordinance)

(b) Unless the prohibition imposed by subsection (c) applies, a person ~~12 of more years of age~~ between the ages of 12 through 64 years of age may ride a bicycle upon any sidewalk in any district, but only if such sidewalk has been officially designated and marked as a bicycle route, or such side sidewalk is used the enter the nearest roadway, intersection or designated bicycle path, or to access a bicycle share station.

(omitted text is unaffected by this ordinance)

9-52-021 Riding on North Sheridan Road sidewalk prohibited.

(a) No person ~~12 or more years of age~~ between the ages of 12 through 64 years of age shall ride a bicycle on the sidewalk adjacent to North Sheridan Road, between West Ardmore Avenue and West Sheridan Road (6400 north). The penalty for any person age 18 through 64 who violates this section shall be fine of $200.

(omitted text is unaffected by this ordinance)

SECTION 2. This ordinance shall take full force and effect upon its passage.

RECEIVED
#3
2015 JAN 14 AM 11:09
OFFICE OF THE
CITY CLERK

Ariel E. Reboyras
Alderman, 30th Ward

City of Chicago

O2015-130

Office of the City Clerk

Document Tracking Sheet

Meeting Date:	1/21/2015
Sponsor(s):	Smith (43) Reilly (42) Moore (49) Pawar (47) Cappleman (46) O'Connor (41) Burns (4) Waguespack (32) Moreno (1) Dowell (3) Colón (35)
Type:	Ordinance
Title:	Amendment of Municipal Code Chapter 2-56 concerning Office of Inspector General
Committee(s) Assignment:	Committee on Committees, Rules and Ethics

Rules

SUBSTITUTE

ORDINANCE

BE IT ORDAINED BY THE CITY COUNCIL OF THE CITY OF CHICAGO:

SECTION 1. Chapter 2-56 of the Municipal Code of the City of Chicago is hereby amended by inserting the language underscored and deleting the language struck through, as follows:

2-56-010 Establishment – Composition.

There is hereby established an office of the municipal government to be known as the office of inspector general, which shall include an inspector general and such deputies, assistants and other employees as may be required to implement the powers and duties stated herein. The appropriations available to pay for the expenses of the office of inspector general during each fiscal year shall be not less than one hundred five one-thousandths of one percent (0.105%) of the annual appropriation of all funds contained in the annual appropriation ordinance, as adjusted. For purposes of this section, "as adjusted" means subtracting, before applying the percentage: (i) all funds for services to sister agencies pursuant to intergovernmental agreement as provided in section 2-56-030, and (ii) all funds appropriated for pension payments above those amounts set forth in the appropriation ordinance for fiscal year 2014 ~~provided in the annual appropriation ordinance~~.

2-56-20 Inspector general – Qualifications, appointment, and authority.

(a) Qualifications for appointment.

1. In considering a candidate for the position of Inspector General, the appointing authority shall evaluate and consider any and all qualifications that are relevant to the position of Inspector General, including, but not limited to:
   i. The candidate's integrity;
   ii. The candidate's potential for strong leadership;
   iii. The candidate's demonstrated experience and/or ability in accounting, auditing, finance, law, management analysis, public administration, investigation, criminal justice administration, or other closely related fields;
   iv. The candidate's demonstrated experience and/or ability in working with local, state and federal law enforcement agencies and the judiciary; and
   v. Any other qualifications deemed relevant by the appointing authority.

2. The appointing authority's decision to appoint a particular candidate shall not under any circumstances be based in any part upon the candidate's age, gender, race, sexual orientation, religious affiliation or political affiliation.

3. A qualified candidate for Inspector General shall be a person who:
   i. Holds a bachelor's degree from an accredited institution of higher education;

ii. Possesses demonstrated knowledge, skills, abilities and experience in conducting audits, investigations, inspections, and performance reviews; and
iii. Has at least five years of experience in any one, or a combination, of the following fields:

As an Inspector General;
As a federal law enforcement officer;
As a federal or state court judge;
As a licensed attorney with experience in the areas of audit or investigation of fraud, mismanagement, waste, corruption, or abuse of power;
As a senior-level auditor or comptroller; or
As a supervisor in an Office of Inspector General or similar investigative agency.

4. A highly qualified candidate shall be a qualified candidate who:

i. Has managed and completed complex investigations involving allegations of fraud, waste, abuse, illegal acts, theft, public corruption, deception or conspiracy; or
ii. Holds an advanced degree in law, accounting, public administration, or other relevant field.

(b) Appointment and authority ~~The mayor shall create a Blue Ribbon Panel of five members to diligently search out qualified candidates who have relevant education or work experience for the position of inspector general and make recommendations to the mayor. The Blue Ribbon Panel shall consist of members of the community who have exhibited the highest moral character and integrity, who have demonstrated a commitment to public service, including but not limited to, deans of colleges, retired judges, and directors of neighborhood, civic or community organizations. The inspector general shall be appointed by the mayor from individuals recommended by the Blue Ribbon Panel, subject to approval of the city council, and shall have responsibility for the operation and management of the office of inspector general.~~ The inspector general shall be appointed for a term of four years, in accordance with the procedures set forth in this section, and shall have responsibility for the operation and management of the office of inspector general. ~~which may be renewed at the discretion of the mayor, subject to approval of the city council.~~

(c) Reappointment

The mayor may reappoint an incumbent inspector general term, subject to approval of the city council, without seeking a recommendation of the selection committee described in subsection (c) of this section. Not less than 45 days prior to the end of the inspector general's term, the mayor shall notify the city council whether he will reappoint the then incumbent inspector general.

(d) Selection Process

A selection committee consisting of five members, three of whom shall be selected by the mayor and two of whom shall be selected by the city council, shall be responsible for identifying potential candidates and proposing potential candidates to the mayor. The mayor's selection must be confirmed by the city council.

Within 15 days of an actual or expected vacancy in the position of inspector general because of death, resignation, removal, or the mayor's decision not to reappoint an incumbent inspector general, the selection committee shall identity of a national executive search firm (Search Firm) to perform executive search services and to create a pool of the 20 most qualified candidates for the position of Inspector General, produced by the search (the "Pool"). The Search Firm shall perform its services and submit the identities of the candidates which comprise the Pool, including resumes, qualifications, and statements detailing each member of the Pool's credentials for the appointment of Inspector General, to the Selection Committee.

The selection committee shall review the credentials of Pool members, and shall recommend one or more qualified persons to the mayor, by concurrence of at least four committee members. The mayor may appoint any person recommended by the committee, subject to approval of the city council. If the mayor rejects all candidates recommended by the selection committee, the committee shall solicit and screen additional potential candidates in the same manner, repeating the process until the mayor appoints a recommended person, subject to approval of the city council. The term of the inspector general shall commence upon on the city council's approval of the mayor's appointment, and shall extend for a period of four years.

2-56-025 Definitions.

Whenever used in this chapter:

(a) "City employee" shall include any individual employed or appointed by:

(1) the city of Chicago; or

(2) any committee of the Chicago city council or bureau or other service agency of the city council; or

(3) any member of the city council,

Whether part-time or full-time, including an individual retained as an independent contractor.

(b) "Ultimate jurisdictional authority" shall mean the following:

(1) for any city officer (elected or appointed), city employee, contractor/vendor or lobbyist with respect to a violation of the Governmental Ethics Ordinance (chapter 2-156 of this Code), the city Board of Ethics;

(2) for all other matters affecting any city employee: the mayor and, as appropriate, the head of each affected department or agency;

(3) for all other matters affecting a city contractor, vendor, or bidder seeking a city contract: the mayor and, as appropriate, the head of each affected department or agency;

(4) for all other matters affecting a city licensee or entity seeking city certification: the mayor and, as appropriate, the head of each affected department or agency;

(5) for all other matters related to the city council: the chairman of the city council committee on committees, rule and ethics.

2-56-030 Inspector general – Powers and duties.

In addition to other powers conferred herein, the inspector general shall have the following powers and duties:

(a) To receive and register complaints and information concerning misconduct, inefficiency and waste within the city government;

(b) To investigate the performance of governmental officers, employees, functions and programs, either in response to complaint or on the inspector general's own initiative, in order to detect and prevent misconduct, inefficiency and waste within the programs and operations of the city government;

(c) To promote economy, efficiency, effectiveness and integrity in the administration of the programs and operations of the city government by reviewing programs, identifying any inefficiencies, waste and potential for misconduct therein, and recommending to the mayor and/or the city council policies and methods for the elimination of inefficiencies and waste, and the prevention of misconduct;

(d) To report to the ~~mayor~~ ultimate jurisdictional authority concerning results of investigations, audits and program reviews undertaken by the office of inspector general;

(e) To request information related to an investigation, audit or program review from any employee, elected or appointed officer, department, agency, contractor, subcontractor, agent or licensee of the city, and every applicant for certification of eligibility for a city contract or program ~~of the city~~;

(f) To conduct public hearings, at his discretion, in the course of any activity conducted pursuant to this chapter ~~an investigation hereunder~~;

* * * * *

(Omitted text is not affected by this ordinance)

* * * * *

2-56-035 Monitoring employment actions.

(a) Definitions. As used in this section:

"Hiring plan" means the hiring plan adopted by the City of Chicago in ~~2007~~ 2014 and approved, on ~~January 18, 2008~~ June 16, 2014, by the Court in Shakman, et al. v. City of Chicago, et al, Case Number 69 C 2145 (N.D. Ill.), setting forth the governing principles for city hiring, and other employment actions concerning both internal and external applicants and candidates and requirements for contractors. As used in this section, references to the hiring plan shall include the plan as amended from time to time.

"Employment action(s)" includes, but is not limited to, hiring, firing, promotion, demotion, lay-off, reinstatement, re-employment, transfer, reclassification, overtime, and/or ~~the~~ any job assignment ~~of any job benefit~~.

(b) Powers and duties. The inspector general shall have the authority to monitor, audit and review employment actions under the hiring plan and related policies and procedures. In addition, the inspector general shall have the authority to review or investigate allegations of non- compliance with the hiring plan and related policies and procedures. Complaints concerning employment actions and related policies and procedures, including claims of unlawful political discrimination, shall be made to the inspector general.

(c) Reporting on monitoring of employment actions. Notwithstanding anything to the contrary, the inspector general shall issue reports as required by the hiring plan and as otherwise necessary to carry out his functions under this section. These reports will be considered public records and will be posted, with personal identifying information stricken, on the inspector general's website.

The inspector general shall also issue quarterly and annual reports that include statistics on the number of escalations (as that term is defined in the hiring plan) newly initiated, pending, closed with investigation, and closed without investigation. The quarterly and annual reports shall also include a description of the outcomes, findings, recommendations, and actions taken on the recommendations of any investigation of an escalation.

The inspector general shall redact the personal identifying information prior to ~~posting such reports on the I.G.O. website~~ publicly disseminating such reports.

* * * * *

(Omitted section is not affected by this ordinance)

* * * * *

2-56-045 Complaints concerning aldermen; confidentiality.

(a) The inspector general may not undertake an investigation of any alderman except pursuant to a complaint that (1) names the alderman; and (2) states the facts underlying the complaint; and (3) is signed by the person making the complaint. A city officer or city employee may be a signatory to a complaint.

(b) The identity of the person making a complaint described in subsection (a) of this section shall be confidential and shall not be disclosed by the inspector general except as required by law.

2-56-050 Conduct of city officers, employees and other entities.

(a) The powers and duties of the inspector general shall extend to the conduct of the following: (a1) ~~except as limited in this section~~ all elected officers and appointed officers of the city government in the performance of their official duties; (b2) ~~except as limited in this section,~~ all city employees ~~of the city government~~ in the performance of their official duties; (c3) lobbyists engaged in the lobbying of elected or appointed city officers or employees; (4) all contractors and subcontractors in the providing of goods or services to the city, the city council,

any city council committee or bureau or other service agency of the city council pursuant to a contract; (~~d~~ 5) ~~business entities~~ persons ~~in~~ seeking contracts or certification of eligibility for ~~city~~ contracts with the city, the city council, any city council committee or bureau or other service agency of the city council; and (~~e~~ 6) persons seeking certification of eligibility for participation in any city program. ~~Notwithstanding anything to the contrary contained herein, the office of inspector general shall have no power or authority over any member of the city council, or any city council employee, as defined in Section 2-55-010. If the office of inspector general receives any complaint alleging misconduct, inefficiency or waste against any member of the city council or any city council employee, as defined in Section 2-55-010, the inspector general shall promptly transmit said complaint to the legislative inspector general.~~ Nothing in this section shall preclude the inspector general from referring a complaint or information to the appropriate local, state or federal ~~legislative~~ inspector general, the appropriate sister agency, or the appropriate federal, state or local law enforcement authorities.

(b) (1) Notwithstanding any other provision in this chapter to the contrary, if the office of the inspector general receives a complaint alleging a violation of chapter 2-156 against any elected or appointed city ~~official~~ officer, city employee or any other person subject to chapter 2-156 ~~except an alderman, city council employee or lobbyist engaged in the lobbying of aldermen or city council employees, as the term "city council employee" is defined in Section 2-55-010~~, the inspector general, after reviewing the complaint, may only: (i) decline to open an investigation if he determines that the complaint lacks foundation or does not relate to a violation of chapter 2-156, or (ii) refer the matter to the ~~supervisor of the employee or official~~ appropriate authority if he determines that the potential violation is minor and can be resolved internally as a personnel matter; or (iii) open an investigation. The board of ethics shall promulgate, in consultation with the investigating authorities, rules setting forth the criteria to determine whether a potential violation of chapter 2-156 is minor.

(2) Notwithstanding any other provision in this chapter to the contrary, at any point during an investigation that the inspector general conducts on matters pertaining to violations of chapter 2-156, the inspector general may only: (i) dismiss the matter and close the investigation based on a finding that the alleged violation is not sustained; or (ii) refer the matter to the appropriate law enforcement authority, if he reasonably believes that the alleged misconduct would violate a criminal statute; or (iii) request a probable cause finding in accordance with section 2-156-385.

(3) The inspector general shall conclude his investigation of any violation of Chapter 2-156 under his jurisdiction no later than two years from the date of initiating the investigation; provided, however, that any time period during which the person under investigation has taken affirmative action to conceal evidence or delay the investigation, shall not count towards the two-year period. Notwithstanding any tolling or suspension of time applied, governmental ethics investigations by the inspector general under this Chapter are subject to an absolute four-year time limit from the date of initiation.

(c) Before the inspector general interviews a person subject to investigation or a subpoena in relation to a complaint under his jurisdiction, he shall inform the person of that person's right to be represented by counsel at the interview.

2-56-060 Investigation reports.

Upon conclusion of an investigation the inspector general shall issue a summary report thereon. The report and supporting materials shall be filed solely with the ~~mayor~~ designated ultimate jurisdictional authority as defined in Section -025(b)~~:~~. The report shall include the following:

(a) A description of any complaints or other information received by the inspector general pertinent to the investigation;

(b) A description of any misconduct, inefficiencies or waste observed or discovered in the course of the investigation;

(c) Recommendations for correction of any misconduct, inefficiencies or waste described in the report;

(d) Such other information as the inspector general may deem relevant to the investigation or resulting recommendations.

Disclosure of reports and materials respecting disciplinary investigations concerning personnel of the City Council as defined in Section -025(a)(2) and (3) is hereby expressly limited to the ultimate jurisdictional authorities for such matters as set forth in Section -025(b), unless the matter concerns misconduct involving both personnel of the City Council as defined in Section -025(a)(2) and (3) and non-City Council personnel as otherwise defined in this Chapter, in which case the report and all relevant information materials, including that concerning the subject City Council personnel shall be provided to all appropriate ultimate jurisdiction authorities as defined in Section -025(b) .

2-56-065 Response to recommendations by the inspector general.

(a) ~~If~~ Except as provided in subsection (b) of this section, if the inspector general issues a recommendation ~~of~~ for discipline or other administrative action ~~to a department head or affected entity~~ in a summary report, ~~that department head or affected entity~~ the ultimate jurisdictional authority must respond to that recommendation within 30 days with a written response to the inspector general. This response must include either (1) a description of any disciplinary or administrative action the ~~department head~~ ultimate jurisdictional authority has taken with respect to the employee in question or (2) a request for a 30-day extension of the 30-day decision period if additional time is needed by the ultimate jurisdictional authority ~~department head~~ to review the recommendation ~~of discipline~~. If the ultimate jurisdictional authority ~~department head or affected entity~~ did not take any disciplinary or administrative action, or took a different disciplinary or administrative action than that recommended by the inspector general, the ultimate jurisdictional authority ~~department head or affected entity~~ must describe the different action and explain the reasons for the different action in the written response. This response must be submitted to the inspector general within the 30-day decision period. The inspector general may approve a request for an extension of this 30-day decision period for a period of time not to exceed 30 days if additional time is needed by the ultimate jurisdictional authority ~~department head or affected entity~~ to review the recommendation of discipline.

(b) If the inspector general issues a report to the chairman of the city council committee on committees, rules and ethics, the chairman shall, within 14 days, forward the report and any attached records to the appropriate person with authority to take action recommended in the report, and provide notice to the inspector general when such action is taken. Upon receipt of the report by the person with authority to take action, that person shall review the report and recommendations and within 30 days provide a written response to the inspector general. Provided, however, that if action by the chairman of the committee on committees, rules and ethics is required, the written response to the inspector general must be made within 60 days of receipt of the report. If no action is taken on the inspector general's recommendation, or different disciplinary or administrative action is taken, the person with authority to take action must describe the different action and explain the reasons for taking that action in a written response. This response must be submitted to the inspector general within the applicable 30 or 60-day decision period. The inspector general may approve only one 60-day extension.

2-56-070 Confidentiality of informants – Exceptions.

The summary report shall not mention the name of any informant, complainant, witness or person investigated, except in the following instances:

(a) Where the copy of the report given to the ultimate jurisdictional authority ~~head~~ of any department or ~~agency~~ entity recommends disciplinary action against ~~an~~ one of their employees ~~of that agency~~ under the control of that authority;

(b) Where the copy of the report given to the ultimate jurisdictional authority or the chief procurement officer makes recommendations concerning any contractor, subcontractor, applicant for a contract, or person seeking certification of eligibility for a contract;

(c) Where the copy of the report given to the ultimate jurisdictional authority ~~head~~ of any department or ~~agency~~ entity makes recommendations concerning a person seeking certification of eligibility for a program administered by the department or ~~agency~~ entity;

(d) Where the copy given to the mayor recommends disciplinary action against the head or any employee of any ~~executive~~ department or ~~agency.~~ entity;

(e) Where the copy of the report is given to the board of ethics or a hearing officer in compliance with a probable cause finding or a hearing on the merits or as otherwise provided in chapter 2-156.

If complainants or informants request that their identity remain confidential, they will be notified in the event that disclosure of their identity is required by law.

* * * * *

(Omitted section is not affected by this ordinance)

* * * * *

2-56-090 ~~Cooperation in investigations~~ Duty to cooperate.

It shall be the duty of every elected or appointed officer, employee, department, agency, contractor, subcontractor, agent or ~~and~~ licensee of the city, and every applicant for

certification of eligibility for a city contract or program, to cooperate with the inspector general in any inquiry ~~investigation or hearing~~ undertaken pursuant to this chapter. Each department's premises, equipment, personnel, books, records and papers shall be made available as soon as practicable to the inspector general. Every city contract and every bid, proposal, application or solicitation for a city contract, and every application for certification of eligibility for a city contract or program shall contain a statement that the person understands and will abide by all provisions of this chapter.

* * * * *

(Omitted section is not affected by this ordinance)

* * * * *

2-56-110 Files and reports confidential – Public statements authorized when.

Except as otherwise provided herein, all investigatory files and reports of the office of inspector general shall be confidential and shall not be divulged to any person or agency, except to the United States Attorney, the Illinois Attorney General or the State's Attorney of Cook County, or as otherwise provided in this chapter or Chapter 2-156. The inspector general is authorized to issue public statements in the following circumstances: (a) ~~if an investigation exonerates a person who is publicly known to have been under investigation, where such person requests such a statement~~ upon written request by (i) a person publicly known to have been under investigation that exonerates that person; or (ii) an elected official publicly known to have been under investigation that results in a not-sustained finding; (b) if an investigation, audit or ~~inspection~~ review concerns inefficient or wasteful management; and (c) in a public summary of each investigation resulting in sustained findings of misconduct. The public summary shall briefly state, without disclosing the name of any individual who was the subject of such investigation, (i) the nature of the allegation or complaint; (ii) the specific violations resulting in sustained findings; (iii) the inspector general's recommendation for discipline or other corrective measures; and (iv) the ~~city's~~ ultimate jurisdictional authority's response to and final decision on the inspector general's recommendation.

* * * * *

(Remaining sections of chapter are not affected by this ordinance)

* * * * *

SECTION 2. The Municipal Code of the City of Chicago is hereby amended by repealing Chapter 2-55 in its entirety.

SECTION 3. Chapter 2-156 of the Municipal Code of the City of Chicago is hereby amended by inserting the language underscored and deleting the language struck through, as follows:

2-156-010 Definitions.

The following definitions shall apply for purposes of this chapter:

* * * * *

(Omitted text is not affected by this ordinance)

* * * * *

(d-1) "City council employee" ~~has the meaning ascribed to the term in Section 2-55-010~~ shall mean an individual employed by an alderman or a city council committee, or bureau or other service agency of the city council, whether part-time or full-time, including an individual retained as an independent contractor by any of them.

* * * * *

(Omitted text is not affected by this ordinance)

* * * * *

(m-2) ~~"Investigating authority" means the inspector general or the legislative inspector general, as appropriate. When used in the plural, the term means both officials~~ "Inspector general" means the city's inspector general.

* * * * *

(Omitted text is not affected by this ordinance.)

* * * * *

2-156-018 Duty to report corrupt or unlawful activity.

(a) Every city employee or official shall report, directly and without undue delay, to the ~~appropriate investigating authority~~ inspector general any and all information concerning conduct which such employee or official knows or should reasonably know to involve corrupt or other unlawful activity (i) by another city employee or official which concerns such employee's or official's employment or office; or (ii) by any person dealing with the city which concerns the person's dealings with the city. Any employee or official who knowingly fails to report a corrupt or unlawful activity as required in this section shall be subject to employment sanctions, including discharge, in accordance with procedures under which the employee may otherwise be disciplined.

* * * * *

(Omitted text is not affected by this ordinance.)

* * * * *

2-156-070 Use or disclosure of confidential information.

(a) Except as otherwise provided in subsection (b) or (c) of this section, no current or former official or employee, including any current or former official or employee of the board or the ~~investigating authorities~~ inspector general, shall use or disclose, other than in the performance of his official duties and responsibilities, or as may be required by law, confidential information or any non- public information, including the identity of the subject of an investigation, gained in the course of an investigation or by reason of his position or employment.

(b) If any person requests the opinion of the board regarding past or ongoing conduct, and if the board determines, pursuant to its rules, that the conduct involves a minor violation of this chapter, the board may issue such person a letter of warning or admonition for the first such violation. However, if the board determines, pursuant to its rules, that the conduct involves a violation of this chapter which is not a minor violation or that the conduct involves a subsequent violation of the same conduct for which the person has been issued a letter of warning or admonition, the board shall advise such person to stop the conduct and self- report the violation to the ~~appropriate investigating authority~~ inspector general within 14 days. If the board finds that the person did not self-report the violation as instructed by the board, the board shall provide the person's name, the violation reported, and all related information the board deems relevant, to the ~~appropriate investigating authority~~ inspector general. Except for purposes of investigations for subsequent violations of the same conduct, a letter of warning or admonition issued to a subject pursuant to this section shall be kept confidential. This subsection applies to conduct that occurred or is occurring on or after July 1, 2013.

(c) Any person may use an advisory opinion issued by the board regarding such person's future conduct as evidence supporting the person's position or as otherwise appropriate in any investigation or disciplinary proceeding. Once the person uses the board's opinion in accordance with this subsection, the board, if requested in writing citing this subsection by the person or one of the entities referred to in this subsection, shall disclose all confidential or non-public information related to the advisory opinion that does not compromise a third party's confidentiality to the ~~investigating authorities~~ inspector general or any city department or agency conducting the investigation or disciplinary proceeding.

2-156-380 Powers and duties.

In addition to other powers and duties specifically mentioned in this chapter, the board of ethics shall have the following powers and duties:

* * * * *

(Omitted text is not affected by this ordinance.)

* * * * *

(d-1) to adopt, in consultation with the ~~investigating authorities~~ inspector general, and disseminate a summary of all rules and laws setting forth the rights of officials and employees as provided in chapters ~~2-55,~~ 2-56 and 2-156;

* * * * *

(Omitted text is not affected by this ordinance.)

* * * * *

(h) to promulgate rules for the conduct of board activities and hearings conducted pursuant to Section 2-156-392, including procedural rules consistent with the requirements of due process of law; rules related to: (i) administering waivers; (ii) contesting fines imposed for training and filing violations; (iii) the manner of making settlements, or the board's opinions, determinations and findings, available to the public; and (v) in consultation with the ~~investigating authorities~~ inspector general, the criteria to determine whether a potential violation of this chapter is minor. Provided, however, no such rules and regulations shall become effective until 45 days after their submission to the city council. And, provided further, no such rules and regulations shall become effective if, during said 45-day period, the city council, by majority vote of aldermen entitled to be elected, acts to disapprove said rules and regulations. The applicable administrative hearings procedures set forth in Chapter 2-14 and the applicable rules and regulations promulgated pursuant thereto shall apply to the procedural aspects of matters handled by hearing officers or presented to the board to the extent such procedural aspects are not covered by this chapter or the rules and regulations promulgated by the board;

* * * * *

(Omitted text is not affected by this ordinance.)

* * * * *

2-156-385 Probable cause finding.

The ~~investigating authority~~ inspector general may request the board to issue a finding as to whether evidence shows that there is probable cause to believe that the subject of an investigation (for purposes of this section, "subject") has violated this chapter, as follows:

(1) The ~~investigating authority~~ inspector general may request the board to make a probable cause finding only after notifying the subject in writing. Such notice shall specify all the charges to be brought against the subject, including a summary of the facts alleged to support such finding, and shall state that the ~~investigating authority~~ inspector general intends to request a probable cause finding by the board. Such notice must be served upon the subject at least 30 days before the request is made to the board.

(2) When requesting a probable cause finding, the ~~investigating authority~~ inspector general shall provide to the board a summary of his investigation, supporting evidence and recommendation.

(3) The board or its designee shall review the report, recommendation and evidence provided by the ~~investigating authority~~ inspector general. If the board or its designee finds that the evidence does not show that there is probable cause to believe that the subject has violated this chapter, the board shall close the matter and so notify the ~~investigating authority~~ inspector general and the subject. If the board or its designee finds that the evidence shows that there is probable cause to believe that the subject has violated this chapter, the board or its designee shall serve notice of the allegations upon the subject. Such notice shall inform the subject of his right to provide a written response, written submissions and a summary of the evidence supporting his

position. The notice also shall set a meeting date with the board or its designee to discuss the allegations and the evidence. The subject must submit all written material and documents supporting his position at least 10 days before the date of the meeting. At the meeting, evidence presented in the matter shall be discussed and the subject shall be given an opportunity to respond to the evidence presented against him. The subject may be represented by counsel at the meeting. The entire meeting shall be reliably recorded or, alternatively, transcribed by a certified court reporter. All records of the meeting shall be kept confidential to the extent allowable under applicable law.

* * * * *

(Omitted text is not affected by this ordinance.)

* * * * *

2-156-530 Annual public hearing on ethics.

The board and the ~~investigating authorities~~ inspector general shall coordinate and conduct a joint annual public hearing before the city council to review major activities, including trainings, investigations, settlements, and opinions; to describe resource usage; to address trends in ethics issues; to suggest ethics compliance strategies; and to assess challenges and recommend areas of improvement regarding the city's ethics institutions, and investigation and adjudication processes.

SECTION 4. Transition. The inspector general and the office of inspector general shall assume, respectively, all rights and powers of the former legislative inspector general and the office of the legislative inspector general. All books, records, property and funds relating to the former office of the legislative inspector general and such rights and powers are transferred to the office of inspector general. The inspector general shall succeed the former legislative inspector general in administering and investigating pending matters under the jurisdiction of the former legislative inspector general.

SECTION 5. Delivery of necessary information. Upon the effective date of this ordinance, the person holding the position of Legislative Inspector General shall deliver to the Inspector General:

(a) A list of all investigations then pending in the office of the Legislative Inspector General, together with a concise and accurate summary of each such investigation, including its status; and

(b) A list of all complaints received by the office of the Legislative Inspector General, which have not yet resulted in the opening of an investigation; and

(c) Copies of all documents, records and files, regardless of whether on paper or in electronic form, relating to the operation of the office of the Legislative Inspector General, including documents used by the Legislative Inspector General's subordinates.

SECTION 6. Upon the effective date of this ordinance the incumbent inspector general shall assume the powers and duties conferred by this ordinance.

SECTION 7. Effective dates of various sections. Section 5 of this ordinance shall be in full force and effect from and after passage and approval of this ordinance. The remaining sections of this ordinance shall take effect on April 1, 2015.

Michele Smith
Alderman, 43rd Ward

43

James Cappleman 46

(ret) 1st

35th

42

41

32

Pat Dowell, 3rd

City of Chicago

O2015-119

Office of the City Clerk

Document Tracking Sheet

Meeting Date:	1/21/2015
Sponsor(s):	Burnett (27)
Type:	Ordinance
Title:	Approval of plat of subdivision in block bounded by W Hobbie St, W Oak St, N Cleveland Aven and N Hudson Ave
Committee(s) Assignment:	Committee on Transportation and Public Way

SUBDIVISION ORDINANCE

Be it Ordained by the City Council of the City of Chicago:

SECTION 1. Chicago Department of Transportation, the Commissioner or any of her designees, are hereby authorized and directed to approve a proposed Basecamp Subdivision being a subdivision in the block bounded by W. Hobbie Street, W. Oak Street, N. Cleveland Avenue and N. Hudson Avenue, and legally described in the attached plat (Exhibit A, CDOT File: 04-27-14-3667) which for greater certainty, is hereby made a part of this ordinance.

SECTION 2. The subdivision herein provided for is made upon the express condition that within one hundred eighty (180) days after the passage of this ordinance, 450 Oak LLC, as successor by merger to 450 W. Oak LLC, an Illinois Limited Liability Company, shall file or cause to be filed for record in the Office of the Recorder of Deeds of Cook County, Illinois a certified copy of this ordinance, together with a full sized plat as approved by the Superintendent of Maps and Plats.

SECTION 3. This ordinance and subdivision plat shall take effect and be in force from and after their respective recordings.

Honorable Walter Burnett
Alderman, 27th Ward

EXHIBIT "A"

Plat of Subdivision

Basecamp Resubdivision

BEING A RESUBDIVISION IN THE NORTHEAST QUARTER OF THE SOUTHWEST QUARTER OF SECTION 4, TOWNSHIP 39 NORTH, RANGE 14 EAST OF THE THIRD PRINCIPAL MERIDIAN, IN COOK COUNTY, ILLINOIS.

SEE PAGE 2 FOR LOTS CREATED BY THIS SUBDIVISION

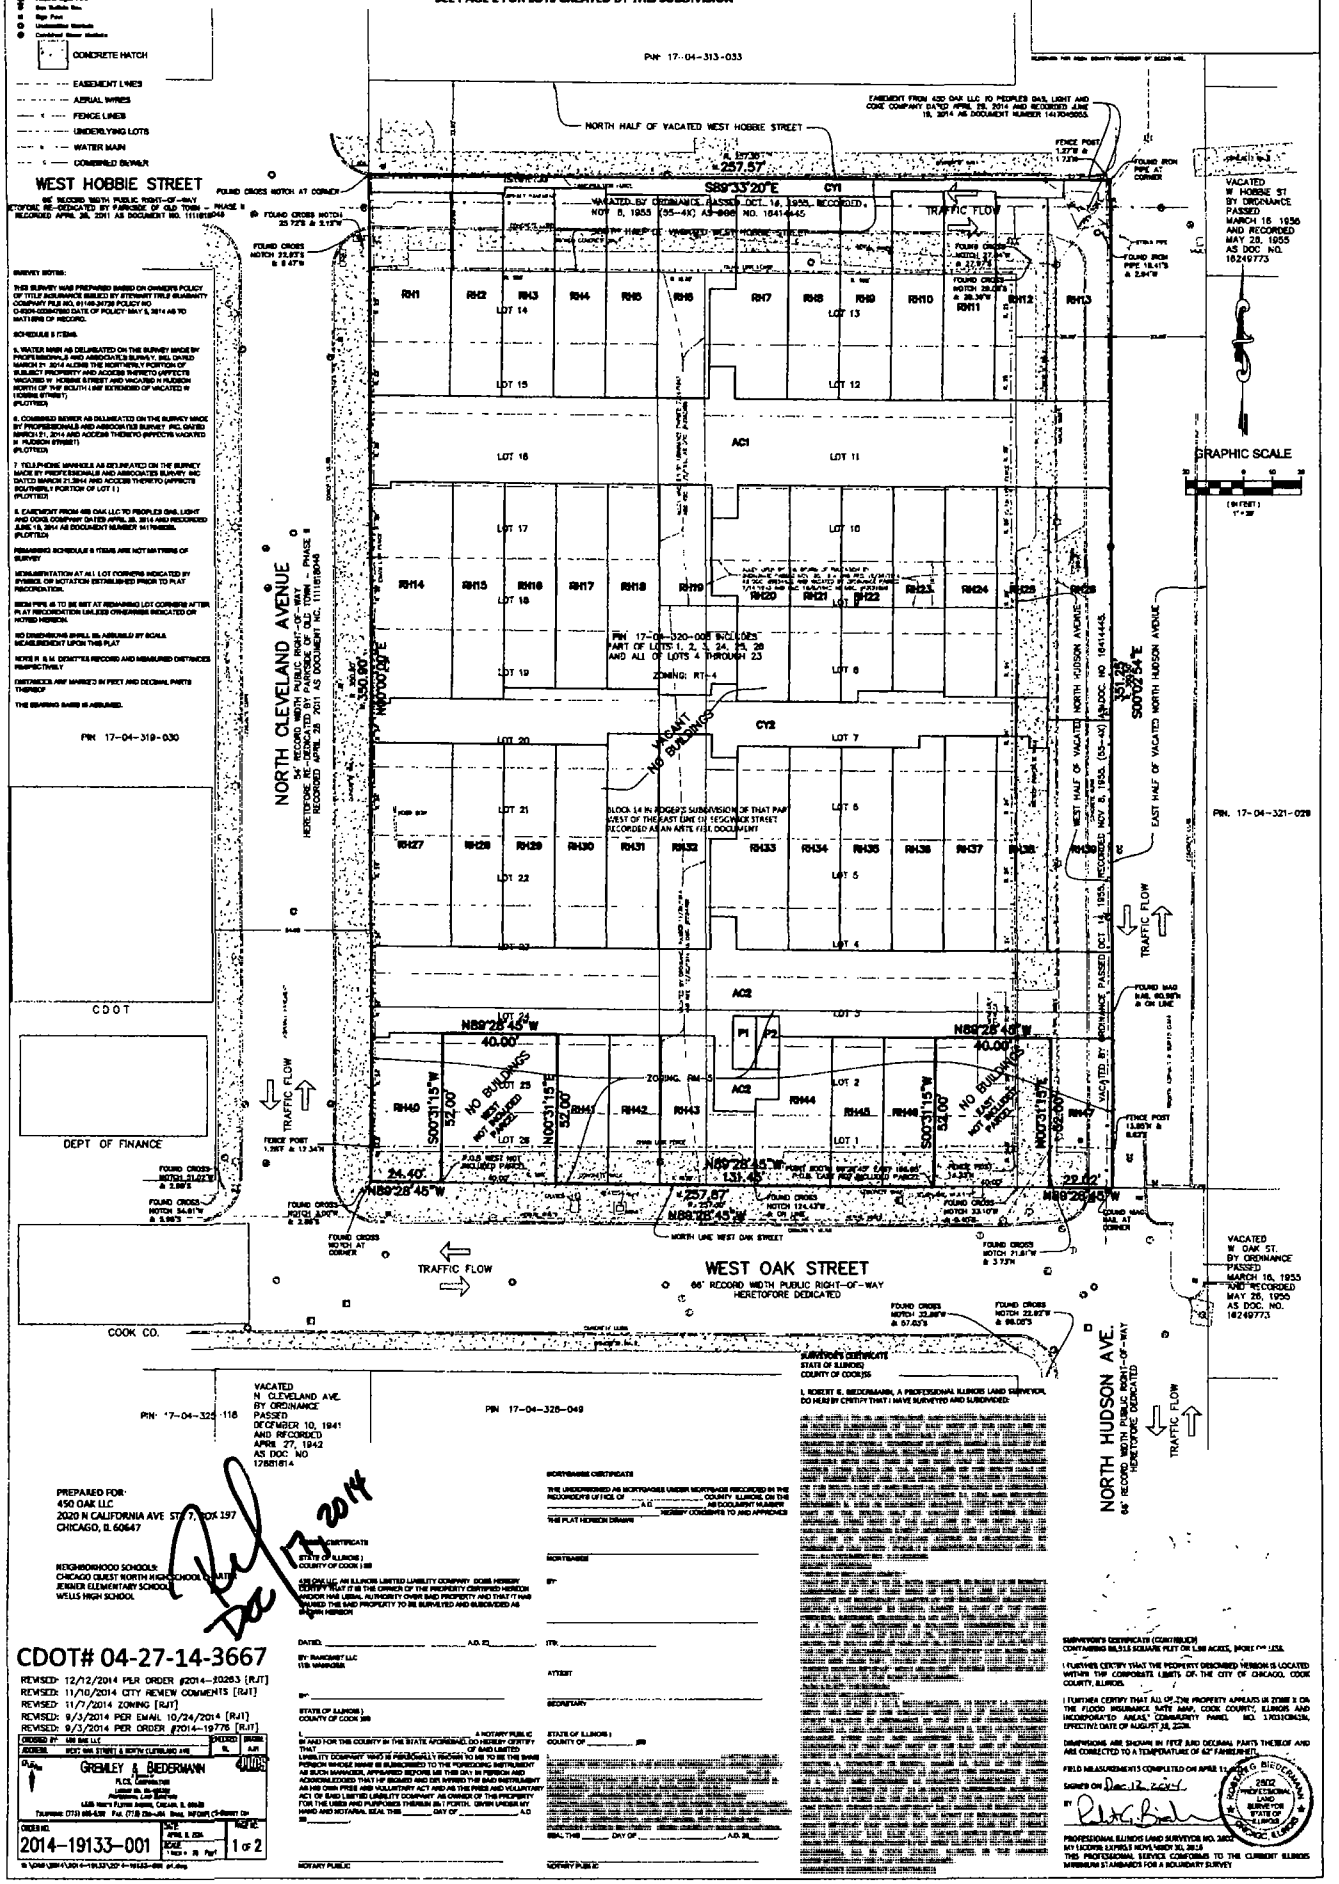

SURVEY NOTES:

THIS SURVEY WAS PREPARED BASED ON OWNER'S POLICY OF TITLE INSURANCE ISSUED BY STEWART TITLE GUARANTY COMPANY FILE NO. 01148-24729 POLICY NO. 0-6924-02094780 DATE OF POLICY: MAY 5, 2014 AS TO MATTERS OF RECORD.

SCHEDULE B ITEMS:

5. WATER MAIN AS DELINEATED ON THE SURVEY MADE BY PROFESSIONALS AND ASSOCIATES SURVEY, INC. DATED MARCH 31, 2014 ALONG THE NORTHERLY PORTION OF SUBJECT PROPERTY AND ACCESS THERETO (AFFECTS VACATED W. HOBBIE STREET AND VACATED N. HUDSON NORTH OF THE SOUTH LINE EXTENDED OF VACATED W. HOBBIE STREET) (PLOTTED)

6. COMBINED SEWER AS DELINEATED ON THE SURVEY MADE BY PROFESSIONALS AND ASSOCIATES SURVEY, INC. DATED MARCH 31, 2014 AND ACCESS THERETO (AFFECTS VACATED N. HUDSON STREET) (PLOTTED)

7. TELEPHONE MANHOLE AS DELINEATED ON THE SURVEY MADE BY PROFESSIONALS AND ASSOCIATES SURVEY, INC. DATED MARCH 21, 2014 AND ACCESS THERETO (AFFECTS SOUTHERLY PORTION OF LOT 1.) (PLOTTED)

8. EASEMENT FROM 450 OAK LLC TO PEOPLES GAS, LIGHT AND COKE COMPANY DATED APRIL 28, 2014 AND RECORDED JUNE 19, 2014 AS DOCUMENT NUMBER 1410405055. (PLOTTED)

REMAINING SCHEDULE B ITEMS ARE NOT MATTERS OF SURVEY

MONUMENTATION AT ALL LOT CORNERS INDICATED BY PYREX OR NOTATION ESTABLISHED PRIOR TO PLAT RECORDATION.

IRON PIPE OR TIE SET AT REMAINING LOT CORNERS AFTER PLAT RECORDATION UNLESS OTHERWISE INDICATED OR NOTED HEREON.

NO DIMENSIONS SHALL BE ASSUMED BY SCALE MEASUREMENT UPON THIS PLAT.

NOTE: R. & M. DENOTES RECORD AND MEASURED DISTANCES RESPECTIVELY.

DISTANCES ARE MARKED IN FEET AND DECIMAL PARTS THEREOF.

THE BEARING BASIS IS ASSUMED.

PREPARED FOR:
450 OAK LLC
2020 N CALIFORNIA AVE ST 7, BOX 197
CHICAGO, IL 60647

NEIGHBORHOOD SCHOOLS:
CHICAGO QUEST NORTH HIGH SCHOOL CAMPUS
JENNER ELEMENTARY SCHOOL
WELLS HIGH SCHOOL

CDOT# 04-27-14-3667

REVISED: 12/12/2014 PER ORDER #2014-30263 [RJT]
REVISED: 11/10/2014 CITY REVIEW COMMENTS [RJT]
REVISED: 11/7/2014 ZONING [RJT]
REVISED: 9/3/2014 PER EMAIL 10/24/2014 [RJT]
REVISED: 9/3/2014 PER ORDER #2014-19776 [RJT]

ORDERED BY: 450 OAK LLC — ORDERED: — BOOK: —
ADDRESS: WEST OAK STREET & NORTH CLEVELAND AVE — PG. — JOB: —

GREMLEY & BIEDERMANN
PLCS CORPORATION
Professional Land Surveyors
1infinity Land Surveyors
1infinity Land Surveyors
1infinity

EXHIBIT "A"

Plat of Subdivision

Basecamp Resubdivision

BEING A RESUBDIVISION IN THE NORTHEAST QUARTER OF THE SOUTHWEST QUARTER OF SECTION 4, TOWNSHIP 39 NORTH, RANGE 14 EAST OF THE THIRD PRINCIPAL MERIDIAN, IN COOK COUNTY, ILLINOIS.

SEE PAGE 1 FOR SURVEY AND EXISTING EASEMENTS

GRAPHIC SCALE

LOT AREA TABLE	
Area	Sq. Feet
RH1	1999.5
RH2	1279.4
RH3	1313.7
RH4	1315.4
RH5	1279.4
RH6	1528.9
RH7	1533.2
RH8	1278.3
RH9	1279.3
RH10	1315.3
RH11	1315.3
RH12	1279.3
RH13	1877.1
RH14	2139.0
RH15	1351.6
RH16	1279.7
RH17	1279.7
RH18	1279.7
RH19	1901.2
RH20	1605.2
RH21	1351.7
RH22	1303.5
RH23	1279.7
RH24	1315.7
RH25	1315.7
RH26	1765.5
RH27	1998.2
RH28	1278.5
RH29	1278.5
RH30	1278.5
RH31	1350.5
RH32	1617.6
RH33	1531.5
RH34	1278.4
RH35	1278.4
RH36	1313.8
RH37	1350.4
RH38	1323.9
RH39	1811.7
RH40	1270.6
RH41	936.0
RH42	936.0
RH43	1334.7
RH44	1198.7
RH45	936.0
RH46	936.0
RH47	1131.4

64,643.0 SQUARE FOOT OR 1.4840 ACRES MORE OR LESS.

COURT YARD AREA TABLE	
Area	Sq. Feet
CY1	1,365.8
CY2	3949.7

5,315.5 SQUARE FOOT OR 0.1220 ACRES MORE OR LESS

AUTO COURT AREA TABLE	
Area	Sq. Feet
AC1	7951.3
AC2	8109.0

16,060.3 SQUARE FOOT OR 0.3687 ACRES MORE OR LESS.

PARKING AREA TABLE	
Area	Sq. Feet
P1	148.3
P2	148.3

296.6 SQUARE FOOT OR 0.0068 ACRES MORE OR LESS.

TOTAL AREA
86,315 SQUARE FEET
OR 1.98 ACRES

NORTH HALF OF VACATED WEST HOBBIE STREET

RECORD WIDTH = 33'

S89°33'20"E
R. 257.30
M. 257.57

CY1

CY2

AC1

AC2

P1

P2

RECORD WIDTH = 33'

RECORD WIDTH = 54'

N00°00'00"E
M. 350.00'
R. 350.00'

S00°02'54"E
M. 351.25'
R. 350.50'

EAST HALF OF VACATED NORTH HUDSON AVENUE

NORTH CLEVELAND AVENUE
54' RECORD WIDTH PUBLIC RIGHT-OF-WAY
HERETOFORE DEDICATED PER DOCUMENT NO. 11111818048
RECORDED APRIL 28, 2011 AS DOCUMENT NO. 1111818048

M. 257.67'
R. 257.30'
N89°28'45"W

WEST OAK STREET
66' RECORD WIDTH PUBLIC RIGHT-OF-WAY
HERETOFORE DEDICATED

NORTH HUDSON AVE.
66' RECORD WIDTH PUBLIC RIGHT-OF-WAY
HERETOFORE DEDICATED

Dec 17 2014

CDOT# 04-27-14-3667

REVISED 12/12/2014 PER ORDER #2014-20263 [RJT]
REVISED 11/10/2014 CITY REVIEW COMMENTS [RJT]
REVISED 9/3/2014 PER EMAIL 10/24/2014 [RJT]
REVISED 9/3/2014 PER ORDER #2014-19776 [RJT]

ORDERED BY: 436 Bell, LLC
ADDRESS: West Oak Street & North Cleveland Ave.
CHECKED: RJL
DRAWN: AJH

GREMLEY & BIEDERMANN
P.L.C.C. CORPORATION
Illinois Land Surveyor
1449 West Burton Avenue, Chicago, IL 60614
Telephone: (773) 665-8900 Fax: (773) 884-4164 Email: INFO@gblandsurvey.com

ORDER NO: 2014-19133-001
DATE: APRIL 8 2014
SCALE: 1" = 30'
PAGE NO: 2 OF 2

© \\CAD\JOBS\2014-19133\2014-19133-001 v2.dwg

BLANKET EASEMENT PROVISIONS

AN EASEMENT IS HEREBY RESERVED FOR AND GRANTED TO

THE CITY OF CHICAGO,
COMMONWEALTH EDISON COMPANY
PEOPLES ENERGY
AT&T,
COMCAST CABLE,
RCN
AND ANY SATELLITE PROVIDER

[redacted]

OBSTRUCTIONS (EXCEPT FOR ROADS, PATIOS, STOOPS, BALCONIES, BAY WINDOWS, BAY OTHER FENCES, GATES AND RETAINING WALLS) SHALL NOT BE PLACED OVER GRANTEES' FACILITIES OR IN, UPON, OR OVER THE PROPERTY WITHIN THE SUBDIVIDED LOTS WITHOUT THE PRIOR WRITTEN CONSENT OF GRANTEES. AFTER INSTALLATION OF ANY SUCH FACILITIES, THE GRADE OF THE SUBDIVIDED PROPERTY SHALL NOT BE ALTERED IN A MANNER SO AS TO INTERFERE WITH THE PROPER OPERATION AND MAINTENANCE THEREOF. OWNER (AND/OR OWNERS OF SAID SUBDIVIDED LOTS) WILL BE RESPONSIBLE FOR INCONVENIENCE OF THE INSTALLED LOCATION OF FACILITIES. RELOCATION OF FACILITIES WILL BE DONE BY GRANTEES AT COST OF GRANTOR(S) OWNER, UPON WRITTEN REQUEST

DRAINAGE OBSERVATE

STATE OF ILLINOIS)
COUNTY OF _____)SS

WE, THE UNDERSIGNED, DO HEREBY CERTIFY THAT TO THE BEST OF OUR KNOWLEDGE AND BELIEF THE DRAINAGE OF SURFACE WATERS WILL NOT BE CHANGED BY THE CONSTRUCTION OF THIS SUBDIVISION OR THAT IF THEY ARE, THAT ADEQUATE PROVISIONS WITHIN ACCEPTABLE ENGINEERING DESIGN STANDARDS HAVE BEEN MADE FOR THE COLLECTION AND CONVEYANCE OF SUCH SURFACE WATERS FROM SAID SUBDIVISION TO PUBLIC DESIGNATED DRAINAGE AREAS, DRAINS OR OPEN DRAINAGE CHANNELS WHICH THE SUBDIVIDER HAS A RIGHT TO USE AND PROVISIONS HAVE BEEN MADE TO PROTECT AND IMPROVE ADJOINING PROPERTY OWNERS AGAINST DAMAGES THAT ARISE AS A RESULT OF STORM WATER DRAINAGE FROM SAID CONSTRUCTION.

DATED THIS _____ DAY OF _____, A.D. 20____

ILLINOIS REGISTERED PROFESSIONAL ENGINEER NO. _____

_____
OWNER OR ATTORNEY

new

CITY OF CHICAGO
ECONOMIC DISCLOSURE STATEMENT
AND AFFIDAVIT

SECTION I -- GENERAL INFORMATION

A. Legal name of the Disclosing Party submitting this EDS. Include d/b/a/ if applicable:

Ranquist 450 Oak LLC

Check ONE of the following three boxes:

Indicate whether the Disclosing Party submitting this EDS is:

1. ☐ the Applicant
   OR
2. ☑ a legal entity holding a direct or indirect interest in the Applicant. State the legal name of the Applicant in which the Disclosing Party holds an interest: 450 Oak LLC
   OR
3. ☐ a legal entity with a right of control (see Section II.B.1.) State the legal name of the entity in which the Disclosing Party holds a right of control: _____

B. Business address of the Disclosing Party: 2020 N. California Ave, Ste 7
Chicago, IL 60647

C. Telephone: 773.292.1400 Fax: 773.292.1406 Email: zevsalomon@gmail.com

D. Name of contact person: Zev Salomon

E. Federal Employer Identification No. (if you have one) _____

F. Brief description of contract, transaction or other undertaking (referred to below as the "Matter") to which this EDS pertains. (Include project number and location of property, if applicable):

Plat of subdivision for property at 450 West Oak Street

G. Which City agency or department is requesting this EDS? Dept. of Transportation

If the Matter is a contract being handled by the City's Department of Procurement Services, please complete the following:

Specification # _____ and Contract # _____

SECTION II -- DISCLOSURE OF OWNERSHIP INTERESTS

A. NATURE OF THE DISCLOSING PARTY

1. Indicate the nature of the Disclosing Party:

- ☐ Person
- ☐ Publicly registered business corporation
- ☐ Privately held business corporation
- ☐ Sole proprietorship
- ☐ General partnership
- ☐ Limited partnership
- ☐ Trust
- ☑ Limited liability company
- ☐ Limited liability partnership
- ☐ Joint venture
- ☐ Not-for-profit corporation

(Is the not-for-profit corporation also a 501(c)(3))?

☐ Yes ☐ No

- ☐ Other (please specify)

2. For legal entities, the state (or foreign country) of incorporation or organization, if applicable:

Illinois

3. For legal entities not organized in the State of Illinois: Has the organization registered to do business in the State of Illinois as a foreign entity?

☐ Yes ☐ No ☑ N/A

B. IF THE DISCLOSING PARTY IS A LEGAL ENTITY:

1. List below the full names and titles of all executive officers and all directors of the entity. **NOTE:** For not-for-profit corporations, also list below all members, if any, which are legal entities. If there are no such members, write "no members." For trusts, estates or other similar entities, list below the legal titleholder(s).

If the entity is a general partnership, limited partnership, limited liability company, limited liability partnership or joint venture, list below the name and title of each general partner, managing member, manager or any other person or entity that controls the day-to-day management of the Disclosing Party. **NOTE**: Each legal entity listed below must submit an EDS on its own behalf.

Name	Title
Zev Salomon	Member
Robert C. Ranquist III	Member

2. Please provide the following information concerning each person or entity having a direct or indirect beneficial interest (including ownership) in excess of 7.5% of the Disclosing Party. Examples of such an interest include shares in a corporation, partnership interest in a partnership or joint venture,

interest of a member or manager in a limited liability company, or interest of a beneficiary of a trust, estate or other similar entity. If none, state "None." **NOTE**: Pursuant to Section 2-154-030 of the Municipal Code of Chicago ("Municipal Code"), the City may require any such additional information from any applicant which is reasonably intended to achieve full disclosure.

Name	Business Address	Percentage Interest in the Disclosing Party
Zev Salomon		50%
Robert C. Ranquist III		50%

SECTION III -- BUSINESS RELATIONSHIPS WITH CITY ELECTED OFFICIALS

Has the Disclosing Party had a "business relationship," as defined in Chapter 2-156 of the Municipal Code, with any City elected official in the 12 months before the date this EDS is signed?

☐ Yes ☑ No

If yes, please identify below the name(s) of such City elected official(s) and describe such relationship(s):

SECTION IV -- DISCLOSURE OF SUBCONTRACTORS AND OTHER RETAINED PARTIES

The Disclosing Party must disclose the name and business address of each subcontractor, attorney, lobbyist, accountant, consultant and any other person or entity whom the Disclosing Party has retained or expects to retain in connection with the Matter, as well as the nature of the relationship, and the total amount of the fees paid or estimated to be paid. The Disclosing Party is not required to disclose employees who are paid solely through the Disclosing Party's regular payroll.

"Lobbyist" means any person or entity who undertakes to influence any legislative or administrative action on behalf of any person or entity other than: (1) a not-for-profit entity, on an unpaid basis, or (2) himself. "Lobbyist" also means any person or entity any part of whose duties as an employee of another includes undertaking to influence any legislative or administrative action.

If the Disclosing Party is uncertain whether a disclosure is required under this Section, the Disclosing Party must either ask the City whether disclosure is required or make the disclosure.

Name (indicate whether retained or anticipated to be retained)	Business Address	Relationship to Disclosing Party (subcontractor, attorney, lobbyist, etc.)	Fees (indicate whether paid or estimated.) **NOTE:** "hourly rate" or "t.b.d." is not an acceptable response.

(Add sheets if necessary)

☑ Check here if the Disclosing Party has not retained, nor expects to retain, any such persons or entities.

SECTION V -- CERTIFICATIONS

A. COURT-ORDERED CHILD SUPPORT COMPLIANCE

Under Municipal Code Section 2-92-415, substantial owners of business entities that contract with the City must remain in compliance with their child support obligations throughout the contract's term.

Has any person who directly or indirectly owns 10% or more of the Disclosing Party been declared in arrearage on any child support obligations by any Illinois court of competent jurisdiction?

☐ Yes ☑ No ☐ No person directly or indirectly owns 10% or more of the Disclosing Party.

If "Yes," has the person entered into a court-approved agreement for payment of all support owed and is the person in compliance with that agreement?

☐ Yes ☐ No

B. FURTHER CERTIFICATIONS

1. Pursuant to Municipal Code Chapter 1-23, Article I ("Article I")(which the Applicant should consult for defined terms (e.g., "doing business") and legal requirements), if the Disclosing Party submitting this EDS is the Applicant and is doing business with the City, then the Disclosing Party certifies as follows: (i) neither the Applicant nor any controlling person is currently indicted or charged with, or has admitted guilt of, or has ever been convicted of, or placed under supervision for, any criminal offense involving actual, attempted, or conspiracy to commit bribery, theft, fraud, forgery, perjury, dishonesty or deceit against an officer or employee of the City or any sister agency; and (ii) the Applicant understands and acknowledges that compliance with Article I is a continuing requirement for doing business with the City. NOTE: If Article I applies to the Applicant, the permanent compliance timeframe in Article I supersedes some five-year compliance timeframes in certifications 2 and 3 below.

2. The Disclosing Party and, if the Disclosing Party is a legal entity, all of those persons or entities identified in Section II.B.1. of this EDS:

a. are not presently debarred, suspended, proposed for debarment, declared ineligible or voluntarily excluded from any transactions by any federal, state or local unit of government;

b. have not, within a five-year period preceding the date of this EDS, been convicted of a criminal offense, adjudged guilty, or had a civil judgment rendered against them in connection with: obtaining, attempting to obtain, or performing a public (federal, state or local) transaction or contract under a public transaction; a violation of federal or state antitrust statutes; fraud; embezzlement; theft; forgery; bribery; falsification or destruction of records; making false statements; or receiving stolen property;

c. are not presently indicted for, or criminally or civilly charged by, a governmental entity (federal, state or local) with committing any of the offenses set forth in clause B.2.b. of this Section V;

d. have not, within a five-year period preceding the date of this EDS, had one or more public transactions (federal, state or local) terminated for cause or default; and

e. have not, within a five-year period preceding the date of this EDS, been convicted, adjudged guilty, or found liable in a civil proceeding, or in any criminal or civil action, including actions concerning environmental violations, instituted by the City or by the federal government, any state, or any other unit of local government.

3. The certifications in subparts 3, 4 and 5 concern:

• the Disclosing Party;
• any "Contractor" (meaning any contractor or subcontractor used by the Disclosing Party in connection with the Matter, including but not limited to all persons or legal entities disclosed under Section IV, "Disclosure of Subcontractors and Other Retained Parties");
• any "Affiliated Entity" (meaning a person or entity that, directly or indirectly: controls the Disclosing Party, is controlled by the Disclosing Party, or is, with the Disclosing Party, under common control of another person or entity. Indicia of control include, without limitation: interlocking management or ownership; identity of interests among family members, shared facilities and equipment; common use of employees; or organization of a business entity following the ineligibility of a business entity to do business with federal or state or local government, including the City, using substantially the same management, ownership, or principals as the ineligible entity); with respect to Contractors, the term Affiliated Entity means a person or entity that directly or indirectly controls the Contractor, is controlled by it, or, with the Contractor, is under common control of another person or entity;
• any responsible official of the Disclosing Party, any Contractor or any Affiliated Entity or any other official, agent or employee of the Disclosing Party, any Contractor or any Affiliated Entity, acting pursuant to the direction or authorization of a responsible official of the Disclosing Party, any Contractor or any Affiliated Entity (collectively "Agents").

Neither the Disclosing Party, nor any Contractor, nor any Affiliated Entity of either the Disclosing Party or any Contractor nor any Agents have, during the five years before the date this EDS is signed, or, with respect to a Contractor, an Affiliated Entity, or an Affiliated Entity of a Contractor during the five years before the date of such Contractor's or Affiliated Entity's contract or engagement in connection with the Matter:

a. bribed or attempted to bribe, or been convicted or adjudged guilty of bribery or attempting to bribe, a public officer or employee of the City, the State of Illinois, or any agency of the federal government or of any state or local government in the United States of America, in that officer's or employee's official capacity;

b. agreed or colluded with other bidders or prospective bidders, or been a party to any such agreement, or been convicted or adjudged guilty of agreement or collusion among bidders or prospective bidders, in restraint of freedom of competition by agreement to bid a fixed price or otherwise; or

c. made an admission of such conduct described in a. or b. above that is a matter of record, but have not been prosecuted for such conduct; or

d. violated the provisions of Municipal Code Section 2-92-610 (Living Wage Ordinance).

4. Neither the Disclosing Party, Affiliated Entity or Contractor, or any of their employees, officials, agents or partners, is barred from contracting with any unit of state or local government as a result of engaging in or being convicted of (1) bid-rigging in violation of 720 ILCS 5/33E-3; (2) bid-rotating in violation of 720 ILCS 5/33E-4; or (3) any similar offense of any state or of the United States of America that contains the same elements as the offense of bid-rigging or bid-rotating.

5. Neither the Disclosing Party nor any Affiliated Entity is listed on any of the following lists maintained by the Office of Foreign Assets Control of the U.S. Department of the Treasury or the Bureau of Industry and Security of the U.S. Department of Commerce or their successors: the Specially Designated Nationals List, the Denied Persons List, the Unverified List, the Entity List and the Debarred List.

6. The Disclosing Party understands and shall comply with the applicable requirements of Chapters 2-55 (Legislative Inspector General), 2-56 (Inspector General) and 2-156 (Governmental Ethics) of the Municipal Code.

7. If the Disclosing Party is unable to certify to any of the above statements in this Part B (Further Certifications), the Disclosing Party must explain below:

_____

_____

_____

_____

If the letters "NA," the word "None," or no response appears on the lines above, it will be conclusively presumed that the Disclosing Party certified to the above statements.

8. To the best of the Disclosing Party's knowledge after reasonable inquiry, the following is a complete list of all current employees of the Disclosing Party who were, at any time during the 12-month period preceding the execution date of this EDS, an employee, or elected or appointed official, of the City of Chicago (if none, indicate with "N/A" or "none").

9. To the best of the Disclosing Party's knowledge after reasonable inquiry, the following is a complete list of all gifts that the Disclosing Party has given or caused to be given, at any time during the 12-month period preceding the execution date of this EDS, to an employee, or elected or appointed official, of the City of Chicago. For purposes of this statement, a "gift" does not include: (i) anything made generally available to City employees or to the general public, or (ii) food or drink provided in the course of official City business and having a retail value of less than $20 per recipient (if none, indicate with "N/A" or "none"). As to any gift listed below, please also list the name of the City recipient.

C. CERTIFICATION OF STATUS AS FINANCIAL INSTITUTION

1. The Disclosing Party certifies that the Disclosing Party (check one)

☐ is ☑ is not

a "financial institution" as defined in Section 2-32-455(b) of the Municipal Code.

2. If the Disclosing Party IS a financial institution, then the Disclosing Party pledges:

"We are not and will not become a predatory lender as defined in Chapter 2-32 of the Municipal Code. We further pledge that none of our affiliates is, and none of them will become, a predatory lender as defined in Chapter 2-32 of the Municipal Code. We understand that becoming a predatory lender or becoming an affiliate of a predatory lender may result in the loss of the privilege of doing business with the City."

If the Disclosing Party is unable to make this pledge because it or any of its affiliates (as defined in Section 2-32-455(b) of the Municipal Code) is a predatory lender within the meaning of Chapter 2-32 of the Municipal Code, explain here (attach additional pages if necessary):

If the letters "NA," the word "None," or no response appears on the lines above, it will be conclusively presumed that the Disclosing Party certified to the above statements.

D. CERTIFICATION REGARDING INTEREST IN CITY BUSINESS

Any words or terms that are defined in Chapter 2-156 of the Municipal Code have the same meanings when used in this Part D.

1. In accordance with Section 2-156-110 of the Municipal Code: Does any official or employee of the City have a financial interest in his or her own name or in the name of any other person or entity in the Matter?

☐ Yes ☑ No

NOTE: If you checked "Yes" to Item D.1., proceed to Items D.2. and D.3. If you checked "No" to Item D.1., proceed to Part E.

2. Unless sold pursuant to a process of competitive bidding, or otherwise permitted, no City elected official or employee shall have a financial interest in his or her own name or in the name of any other person or entity in the purchase of any property that (i) belongs to the City, or (ii) is sold for taxes or assessments, or (iii) is sold by virtue of legal process at the suit of the City (collectively, "City Property Sale"). Compensation for property taken pursuant to the City's eminent domain power does not constitute a financial interest within the meaning of this Part D.

Does the Matter involve a City Property Sale?

☐ Yes ☐ No

3. If you checked "Yes" to Item D.1., provide the names and business addresses of the City officials or employees having such interest and identify the nature of such interest:

Name	Business Address	Nature of Interest

4. The Disclosing Party further certifies that no prohibited financial interest in the Matter will be acquired by any City official or employee.

E. CERTIFICATION REGARDING SLAVERY ERA BUSINESS

Please check either 1. or 2. below. If the Disclosing Party checks 2., the Disclosing Party must disclose below or in an attachment to this EDS all information required by paragraph 2. Failure to

comply with these disclosure requirements may make any contract entered into with the City in connection with the Matter voidable by the City.

☑ 1. The Disclosing Party verifies that the Disclosing Party has searched any and all records of the Disclosing Party and any and all predecessor entities regarding records of investments or profits from slavery or slaveholder insurance policies during the slavery era (including insurance policies issued to slaveholders that provided coverage for damage to or injury or death of their slaves), and the Disclosing Party has found no such records.

☐ 2. The Disclosing Party verifies that, as a result of conducting the search in step 1 above, the Disclosing Party has found records of investments or profits from slavery or slaveholder insurance policies. The Disclosing Party verifies that the following constitutes full disclosure of all such records, including the names of any and all slaves or slaveholders described in those records:

SECTION VI -- CERTIFICATIONS FOR FEDERALLY FUNDED MATTERS

NOTE: If the Matter is federally funded, complete this Section VI. **If the Matter is not federally funded**, proceed to Section VII. For purposes of this Section VI, tax credits allocated by the City and proceeds of debt obligations of the City are not federal funding.

A. CERTIFICATION REGARDING LOBBYING

1. List below the names of all persons or entities registered under the federal Lobbying Disclosure Act of 1995 who have made lobbying contacts on behalf of the Disclosing Party with respect to the Matter: (Add sheets if necessary):

none

(If no explanation appears or begins on the lines above, or if the letters "NA" or if the word "None" appear, it will be conclusively presumed that the Disclosing Party means that NO persons or entities registered under the Lobbying Disclosure Act of 1995 have made lobbying contacts on behalf of the Disclosing Party with respect to the Matter.)

2. The Disclosing Party has not spent and will not expend any federally appropriated funds to pay any person or entity listed in Paragraph A.1. above for his or her lobbying activities or to pay any person or entity to influence or attempt to influence an officer or employee of any agency, as defined by applicable federal law, a member of Congress, an officer or employee of Congress, or an employee of a member of Congress, in connection with the award of any federally funded contract, making any federally funded grant or loan, entering into any cooperative agreement, or to extend, continue, renew, amend, or modify any federally funded contract, grant, loan, or cooperative agreement.

3. The Disclosing Party will submit an updated certification at the end of each calendar quarter in which there occurs any event that materially affects the accuracy of the statements and information set forth in paragraphs A.1. and A.2. above.

4. The Disclosing Party certifies that either: (i) it is not an organization described in section 501(c)(4) of the Internal Revenue Code of 1986; or (ii) it is an organization described in section 501(c)(4) of the Internal Revenue Code of 1986 but has not engaged and will not engage in "Lobbying Activities".

5. If the Disclosing Party is the Applicant, the Disclosing Party must obtain certifications equal in form and substance to paragraphs A.1. through A.4. above from all subcontractors before it awards any subcontract and the Disclosing Party must maintain all such subcontractors' certifications for the duration of the Matter and must make such certifications promptly available to the City upon request.

B. CERTIFICATION REGARDING EQUAL EMPLOYMENT OPPORTUNITY

If the Matter is federally funded, federal regulations require the Applicant and all proposed subcontractors to submit the following information with their bids or in writing at the outset of negotiations.

Is the Disclosing Party the Applicant?

☐ Yes ☐ No

If "Yes," answer the three questions below:

1. Have you developed and do you have on file affirmative action programs pursuant to applicable federal regulations? (See 41 CFR Part 60-2.)

☐ Yes ☐ No

2. Have you filed with the Joint Reporting Committee, the Director of the Office of Federal Contract Compliance Programs, or the Equal Employment Opportunity Commission all reports due under the applicable filing requirements?

☐ Yes ☐ No

3. Have you participated in any previous contracts or subcontracts subject to the equal opportunity clause?

☐ Yes ☐ No

If you checked "No" to question 1. or 2. above, please provide an explanation:

_____

_____

SECTION VII -- ACKNOWLEDGMENTS, CONTRACT INCORPORATION, COMPLIANCE, PENALTIES, DISCLOSURE

The Disclosing Party understands and agrees that:

A. The certifications, disclosures, and acknowledgments contained in this EDS will become part of any contract or other agreement between the Applicant and the City in connection with the Matter, whether procurement, City assistance, or other City action, and are material inducements to the City's execution of any contract or taking other action with respect to the Matter. The Disclosing Party understands that it must comply with all statutes, ordinances, and regulations on which this EDS is based.

B. The City's Governmental Ethics and Campaign Financing Ordinances, Chapters 2-156 and 2-164 of the Municipal Code, impose certain duties and obligations on persons or entities seeking City contracts, work, business, or transactions. The full text of these ordinances and a training program is available on line at www.cityofchicago.org/Ethics, and may also be obtained from the City's Board of Ethics, 740 N.

Sedgwick St., Suite 500, Chicago, IL 60610, (312) 744-9660. The Disclosing Party must comply fully with the applicable ordinances.

C. If the City determines that any information provided in this EDS is false, incomplete or inaccurate, any contract or other agreement in connection with which it is submitted may be rescinded or be void or voidable, and the City may pursue any remedies under the contract or agreement (if not rescinded or void), at law, or in equity, including terminating the Disclosing Party's participation in the Matter and/or declining to allow the Disclosing Party to participate in other transactions with the City. Remedies at law for a false statement of material fact may include incarceration and an award to the City of treble damages.

D. It is the City's policy to make this document available to the public on its Internet site and/or upon request. Some or all of the information provided on this EDS and any attachments to this EDS may be made available to the public on the Internet, in response to a Freedom of Information Act request, or otherwise. By completing and signing this EDS, the Disclosing Party waives and releases any possible rights or claims which it may have against the City in connection with the public release of information contained in this EDS and also authorizes the City to verify the accuracy of any information submitted in this EDS.

E. The information provided in this EDS must be kept current. In the event of changes, the Disclosing Party must supplement this EDS up to the time the City takes action on the Matter. If the Matter is a contract being handled by the City's Department of Procurement Services, the Disclosing Party must update this EDS as the contract requires. **NOTE:** With respect to Matters subject to Article 1 of Chapter 1-23 of the Municipal Code (imposing **PERMANENT INELIGIBILITY** for certain specified offenses), the information provided herein regarding eligibility must be kept current for a longer period, as required by Chapter 1-23 and Section 2-154-020 of the Municipal Code.

The Disclosing Party represents and warrants that:

CITY OF CHICAGO
ECONOMIC DISCLOSURE STATEMENT AND AFFIDAVIT
APPENDIX A

FAMILIAL RELATIONSHIPS WITH ELECTED CITY OFFICIALS AND DEPARTMENT HEADS

This Appendix is to be completed only by (a) the Applicant, and (b) any legal entity which has a direct ownership interest in the Applicant exceeding 7.5 percent. It is not to be completed by any legal entity which has only an indirect ownership interest in the Applicant.

Under Municipal Code Section 2-154-015, the Disclosing Party must disclose whether such Disclosing Party or any "Applicable Party" or any Spouse or Domestic Partner thereof currently has a "familial relationship" with any elected city official or department head. A "familial relationship" exists if, as of the date this EDS is signed, the Disclosing Party or any "Applicable Party" or any Spouse or Domestic Partner thereof is related to the mayor, any alderman, the city clerk, the city treasurer or any city department head as spouse or domestic partner or as any of the following, whether by blood or adoption: parent, child, brother or sister, aunt or uncle, niece or nephew, grandparent, grandchild, father-in-law, mother-in-law, son-in-law, daughter-in-law, stepfather or stepmother, stepson or stepdaughter, stepbrother or stepsister or half-brother or half-sister.

"Applicable Party" means (1) all executive officers of the Disclosing Party listed in Section II.B.1.a., if the Disclosing Party is a corporation; all partners of the Disclosing Party, if the Disclosing Party is a general partnership; all general partners and limited partners of the Disclosing Party, if the Disclosing Party is a limited partnership; all managers, managing members and members of the Disclosing Party, if the Disclosing Party is a limited liability company; (2) all principal officers of the Disclosing Party; and (3) any person having more than a 7.5 percent ownership interest in the Disclosing Party. "Principal officers" means the president, chief operating officer, executive director, chief financial officer, treasurer or secretary of a legal entity or any person exercising similar authority.

Does the Disclosing Party or any "Applicable Party" or any Spouse or Domestic Partner thereof currently have a "familial relationship" with an elected city official or department head?

☐ Yes ☑ No

If yes, please identify below (1) the name and title of such person, (2) the name of the legal entity to which such person is connected; (3) the name and title of the elected city official or department head to whom such person has a familial relationship, and (4) the precise nature of such familial relationship.

_____

_____

_____

new

CITY OF CHICAGO
ECONOMIC DISCLOSURE STATEMENT
AND AFFIDAVIT

SECTION I -- GENERAL INFORMATION

A. Legal name of the Disclosing Party submitting this EDS. Include d/b/a/ if applicable:

450 Oak LLC

Check ONE of the following three boxes:

Indicate whether the Disclosing Party submitting this EDS is:

1. [✓] the Applicant
   OR
2. [ ] a legal entity holding a direct or indirect interest in the Applicant. State the legal name of the Applicant in which the Disclosing Party holds an interest: _____
   OR
3. [ ] a legal entity with a right of control (see Section II.B.1.) State the legal name of the entity in which the Disclosing Party holds a right of control: _____

B. Business address of the Disclosing Party: 833 N Orleans St, Ste 400
Chicago, IL 60610

C. Telephone: 312.907.5600 Fax: 773.292.1406 Email: zevsalomon@gmail.com

D. Name of contact person: Zev Salomon

E. Federal Employer Identification No. (if you have one) _____

F. Brief description of contract, transaction or other undertaking (referred to below as the "Matter") to which this EDS pertains. (Include project number and location of property, if applicable):

Plat of subdivision for property at 450 West Oak Street

G. Which City agency or department is requesting this EDS? Dept. of Transportation

If the Matter is a contract being handled by the City's Department of Procurement Services, please complete the following:

Specification # _____ and Contract # _____

SECTION II -- DISCLOSURE OF OWNERSHIP INTERESTS

A. NATURE OF THE DISCLOSING PARTY

1. Indicate the nature of the Disclosing Party:

- [ ] Person
- [ ] Publicly registered business corporation
- [ ] Privately held business corporation
- [ ] Sole proprietorship
- [ ] General partnership
- [ ] Limited partnership
- [ ] Trust
- [x] Limited liability company
- [ ] Limited liability partnership
- [ ] Joint venture
- [ ] Not-for-profit corporation

(Is the not-for-profit corporation also a 501(c)(3))?

- [ ] Yes
- [ ] No

- [ ] Other (please specify)

_____

2. For legal entities, the state (or foreign country) of incorporation or organization, if applicable:

Illinois

3. For legal entities not organized in the State of Illinois: Has the organization registered to do business in the State of Illinois as a foreign entity?

- [ ] Yes
- [ ] No
- [x] N/A

B. IF THE DISCLOSING PARTY IS A LEGAL ENTITY:

1. List below the full names and titles of all executive officers and all directors of the entity. **NOTE:** For not-for-profit corporations, also list below all members, if any, which are legal entities. If there are no such members, write "no members." For trusts, estates or other similar entities, list below the legal titleholder(s).

If the entity is a general partnership, limited partnership, limited liability company, limited liability partnership or joint venture, list below the name and title of each general partner, managing member, manager or any other person or entity that controls the day-to-day management of the Disclosing Party. **NOTE**: Each legal entity listed below must submit an EDS on its own behalf.

Name	Title
Ranquist 450 Oak LLC	Sole member

2. Please provide the following information concerning each person or entity having a direct or indirect beneficial interest (including ownership) in excess of 7.5% of the Disclosing Party. Examples of such an interest include shares in a corporation, partnership interest in a partnership or joint venture,

interest of a member or manager in a limited liability company, or interest of a beneficiary of a trust, estate or other similar entity. If none, state "None." **NOTE**: Pursuant to Section 2-154-030 of the Municipal Code of Chicago ("Municipal Code"), the City may require any such additional information from any applicant which is reasonably intended to achieve full disclosure.

Name	Business Address	Percentage Interest in the Disclosing Party
Ranquist 450 Oak LLC		100%

SECTION III -- BUSINESS RELATIONSHIPS WITH CITY ELECTED OFFICIALS

Has the Disclosing Party had a "business relationship," as defined in Chapter 2-156 of the Municipal Code, with any City elected official in the 12 months before the date this EDS is signed?

☐ Yes ☑ No

If yes, please identify below the name(s) of such City elected official(s) and describe such relationship(s):

SECTION IV -- DISCLOSURE OF SUBCONTRACTORS AND OTHER RETAINED PARTIES

The Disclosing Party must disclose the name and business address of each subcontractor, attorney, lobbyist, accountant, consultant and any other person or entity whom the Disclosing Party has retained or expects to retain in connection with the Matter, as well as the nature of the relationship, and the total amount of the fees paid or estimated to be paid. The Disclosing Party is not required to disclose employees who are paid solely through the Disclosing Party's regular payroll.

"Lobbyist" means any person or entity who undertakes to influence any legislative or administrative action on behalf of any person or entity other than: (1) a not-for-profit entity, on an unpaid basis, or (2) himself. "Lobbyist" also means any person or entity any part of whose duties as an employee of another includes undertaking to influence any legislative or administrative action.

If the Disclosing Party is uncertain whether a disclosure is required under this Section, the Disclosing Party must either ask the City whether disclosure is required or make the disclosure.

Name (indicate whether retained or anticipated to be retained)	Business Address	Relationship to Disclosing Party (subcontractor, attorney, lobbyist, etc.)	Fees (indicate whether paid or estimated.) **NOTE:** "hourly rate" or "t.b.d." is not an acceptable response.
Pappageorge Haymes	640 N LaSalle St #400	Architect	$300000
Ruttenberg Gilmartin Reis LLC	833 N Orleans St, Ste 400	Attorney	$50000
Gremley & Biedermann	4505 N. Elston Ave	Surveyor	$50000

(Add sheets if necessary)

☐ Check here if the Disclosing Party has not retained, nor expects to retain, any such persons or entities.

SECTION V -- CERTIFICATIONS

A. COURT-ORDERED CHILD SUPPORT COMPLIANCE

Under Municipal Code Section 2-92-415, substantial owners of business entities that contract with the City must remain in compliance with their child support obligations throughout the contract's term.

Has any person who directly or indirectly owns 10% or more of the Disclosing Party been declared in arrearage on any child support obligations by any Illinois court of competent jurisdiction?

☐ Yes ☑ No ☐ No person directly or indirectly owns 10% or more of the Disclosing Party.

If "Yes," has the person entered into a court-approved agreement for payment of all support owed and is the person in compliance with that agreement?

☐ Yes ☐ No

B. FURTHER CERTIFICATIONS

1. Pursuant to Municipal Code Chapter 1-23, Article I ("Article I")(which the Applicant should consult for defined terms (e.g., "doing business") and legal requirements), if the Disclosing Party submitting this EDS is the Applicant and is doing business with the City, then the Disclosing Party certifies as follows: (i) neither the Applicant nor any controlling person is currently indicted or charged with, or has admitted guilt of, or has ever been convicted of, or placed under supervision for, any criminal offense involving actual, attempted, or conspiracy to commit bribery, theft, fraud, forgery, perjury, dishonesty or deceit against an officer or employee of the City or any sister agency; and (ii) the Applicant understands and acknowledges that compliance with Article I is a continuing requirement for doing business with the City. NOTE: If Article I applies to the Applicant, the permanent compliance timeframe in Article I supersedes some five-year compliance timeframes in certifications 2 and 3 below.

2. The Disclosing Party and, if the Disclosing Party is a legal entity, all of those persons or entities identified in Section II.B.1. of this EDS:

a. are not presently debarred, suspended, proposed for debarment, declared ineligible or voluntarily excluded from any transactions by any federal, state or local unit of government;

b. have not, within a five-year period preceding the date of this EDS, been convicted of a criminal offense, adjudged guilty, or had a civil judgment rendered against them in connection with: obtaining, attempting to obtain, or performing a public (federal, state or local) transaction or contract under a public transaction; a violation of federal or state antitrust statutes; fraud; embezzlement; theft; forgery; bribery; falsification or destruction of records; making false statements; or receiving stolen property;

c. are not presently indicted for, or criminally or civilly charged by, a governmental entity (federal, state or local) with committing any of the offenses set forth in clause B.2.b. of this Section V;

d. have not, within a five-year period preceding the date of this EDS, had one or more public transactions (federal, state or local) terminated for cause or default; and

e. have not, within a five-year period preceding the date of this EDS, been convicted, adjudged guilty, or found liable in a civil proceeding, or in any criminal or civil action, including actions concerning environmental violations, instituted by the City or by the federal government, any state, or any other unit of local government.

3. The certifications in subparts 3, 4 and 5 concern:

• the Disclosing Party;
• any "Contractor" (meaning any contractor or subcontractor used by the Disclosing Party in connection with the Matter, including but not limited to all persons or legal entities disclosed under Section IV, "Disclosure of Subcontractors and Other Retained Parties");
• any "Affiliated Entity" (meaning a person or entity that, directly or indirectly: controls the Disclosing Party, is controlled by the Disclosing Party, or is, with the Disclosing Party, under common control of another person or entity. Indicia of control include, without limitation: interlocking management or ownership; identity of interests among family members, shared facilities and equipment; common use of employees; or organization of a business entity following the ineligibility of a business entity to do business with federal or state or local government, including the City, using substantially the same management, ownership, or principals as the ineligible entity); with respect to Contractors, the term Affiliated Entity means a person or entity that directly or indirectly controls the Contractor, is controlled by it, or, with the Contractor, is under common control of another person or entity;
• any responsible official of the Disclosing Party, any Contractor or any Affiliated Entity or any other official, agent or employee of the Disclosing Party, any Contractor or any Affiliated Entity, acting pursuant to the direction or authorization of a responsible official of the Disclosing Party, any Contractor or any Affiliated Entity (collectively "Agents").

Neither the Disclosing Party, nor any Contractor, nor any Affiliated Entity of either the Disclosing Party or any Contractor nor any Agents have, during the five years before the date this EDS is signed, or, with respect to a Contractor, an Affiliated Entity, or an Affiliated Entity of a Contractor during the five years before the date of such Contractor's or Affiliated Entity's contract or engagement in connection with the Matter:

a. bribed or attempted to bribe, or been convicted or adjudged guilty of bribery or attempting to bribe, a public officer or employee of the City, the State of Illinois, or any agency of the federal government or of any state or local government in the United States of America, in that officer's or employee's official capacity;

b. agreed or colluded with other bidders or prospective bidders, or been a party to any such agreement, or been convicted or adjudged guilty of agreement or collusion among bidders or prospective bidders, in restraint of freedom of competition by agreement to bid a fixed price or otherwise; or

c. made an admission of such conduct described in a. or b. above that is a matter of record, but have not been prosecuted for such conduct; or

d. violated the provisions of Municipal Code Section 2-92-610 (Living Wage Ordinance).

4. Neither the Disclosing Party, Affiliated Entity or Contractor, or any of their employees, officials, agents or partners, is barred from contracting with any unit of state or local government as a result of engaging in or being convicted of (1) bid-rigging in violation of 720 ILCS 5/33E-3; (2) bid-rotating in violation of 720 ILCS 5/33E-4; or (3) any similar offense of any state or of the United States of America that contains the same elements as the offense of bid-rigging or bid-rotating.

5. Neither the Disclosing Party nor any Affiliated Entity is listed on any of the following lists maintained by the Office of Foreign Assets Control of the U.S. Department of the Treasury or the Bureau of Industry and Security of the U.S. Department of Commerce or their successors: the Specially Designated Nationals List, the Denied Persons List, the Unverified List, the Entity List and the Debarred List.

6. The Disclosing Party understands and shall comply with the applicable requirements of Chapters 2-55 (Legislative Inspector General), 2-56 (Inspector General) and 2-156 (Governmental Ethics) of the Municipal Code.

7. If the Disclosing Party is unable to certify to any of the above statements in this Part B (Further Certifications), the Disclosing Party must explain below:

_____

_____

_____

_____

If the letters "NA," the word "None," or no response appears on the lines above, it will be conclusively presumed that the Disclosing Party certified to the above statements.

8. To the best of the Disclosing Party's knowledge after reasonable inquiry, the following is a complete list of all current employees of the Disclosing Party who were, at any time during the 12-month period preceding the execution date of this EDS, an employee, or elected or appointed official, of the City of Chicago (if none, indicate with "N/A" or "none").

9. To the best of the Disclosing Party's knowledge after reasonable inquiry, the following is a complete list of all gifts that the Disclosing Party has given or caused to be given, at any time during the 12-month period preceding the execution date of this EDS, to an employee, or elected or appointed official, of the City of Chicago. For purposes of this statement, a "gift" does not include: (i) anything made generally available to City employees or to the general public, or (ii) food or drink provided in the course of official City business and having a retail value of less than $20 per recipient (if none, indicate with "N/A" or "none"). As to any gift listed below, please also list the name of the City recipient.

C. CERTIFICATION OF STATUS AS FINANCIAL INSTITUTION

1. The Disclosing Party certifies that the Disclosing Party (check one)

☐ is ☑ is not

a "financial institution" as defined in Section 2-32-455(b) of the Municipal Code.

2. If the Disclosing Party IS a financial institution, then the Disclosing Party pledges:

"We are not and will not become a predatory lender as defined in Chapter 2-32 of the Municipal Code. We further pledge that none of our affiliates is, and none of them will become, a predatory lender as defined in Chapter 2-32 of the Municipal Code. We understand that becoming a predatory lender or becoming an affiliate of a predatory lender may result in the loss of the privilege of doing business with the City."

If the Disclosing Party is unable to make this pledge because it or any of its affiliates (as defined in Section 2-32-455(b) of the Municipal Code) is a predatory lender within the meaning of Chapter 2-32 of the Municipal Code, explain here (attach additional pages if necessary):

If the letters "NA," the word "None," or no response appears on the lines above, it will be conclusively presumed that the Disclosing Party certified to the above statements.

D. CERTIFICATION REGARDING INTEREST IN CITY BUSINESS

Any words or terms that are defined in Chapter 2-156 of the Municipal Code have the same meanings when used in this Part D.

1. In accordance with Section 2-156-110 of the Municipal Code: Does any official or employee of the City have a financial interest in his or her own name or in the name of any other person or entity in the Matter?

☐ Yes ☑ No

NOTE: If you checked "Yes" to Item D.1., proceed to Items D.2. and D.3. If you checked "No" to Item D.1., proceed to Part E.

2. Unless sold pursuant to a process of competitive bidding, or otherwise permitted, no City elected official or employee shall have a financial interest in his or her own name or in the name of any other person or entity in the purchase of any property that (i) belongs to the City, or (ii) is sold for taxes or assessments, or (iii) is sold by virtue of legal process at the suit of the City (collectively, "City Property Sale"). Compensation for property taken pursuant to the City's eminent domain power does not constitute a financial interest within the meaning of this Part D.

Does the Matter involve a City Property Sale?

☐ Yes ☐ No

3. If you checked "Yes" to Item D.1., provide the names and business addresses of the City officials or employees having such interest and identify the nature of such interest:

Name	Business Address	Nature of Interest

4. The Disclosing Party further certifies that no prohibited financial interest in the Matter will be acquired by any City official or employee.

E. CERTIFICATION REGARDING SLAVERY ERA BUSINESS

Please check either 1. or 2. below. If the Disclosing Party checks 2., the Disclosing Party must disclose below or in an attachment to this EDS all information required by paragraph 2. Failure to

comply with these disclosure requirements may make any contract entered into with the City in connection with the Matter voidable by the City.

☑ 1. The Disclosing Party verifies that the Disclosing Party has searched any and all records of the Disclosing Party and any and all predecessor entities regarding records of investments or profits from slavery or slaveholder insurance policies during the slavery era (including insurance policies issued to slaveholders that provided coverage for damage to or injury or death of their slaves), and the Disclosing Party has found no such records.

☐ 2. The Disclosing Party verifies that, as a result of conducting the search in step 1 above, the Disclosing Party has found records of investments or profits from slavery or slaveholder insurance policies. The Disclosing Party verifies that the following constitutes full disclosure of all such records, including the names of any and all slaves or slaveholders described in those records:

SECTION VI -- CERTIFICATIONS FOR FEDERALLY FUNDED MATTERS

NOTE: If the Matter is federally funded, complete this Section VI. **If the Matter is not federally funded**, proceed to Section VII. For purposes of this Section VI, tax credits allocated by the City and proceeds of debt obligations of the City are not federal funding.

A. CERTIFICATION REGARDING LOBBYING

1. List below the names of all persons or entities registered under the federal Lobbying Disclosure Act of 1995 who have made lobbying contacts on behalf of the Disclosing Party with respect to the Matter: (Add sheets if necessary):

none

(If no explanation appears or begins on the lines above, or if the letters "NA" or if the word "None" appear, it will be conclusively presumed that the Disclosing Party means that NO persons or entities registered under the Lobbying Disclosure Act of 1995 have made lobbying contacts on behalf of the Disclosing Party with respect to the Matter.)

2. The Disclosing Party has not spent and will not expend any federally appropriated funds to pay any person or entity listed in Paragraph A.1. above for his or her lobbying activities or to pay any person or entity to influence or attempt to influence an officer or employee of any agency, as defined by applicable federal law, a member of Congress, an officer or employee of Congress, or an employee of a member of Congress, in connection with the award of any federally funded contract, making any federally funded grant or loan, entering into any cooperative agreement, or to extend, continue, renew, amend, or modify any federally funded contract, grant, loan, or cooperative agreement.

3. The Disclosing Party will submit an updated certification at the end of each calendar quarter in which there occurs any event that materially affects the accuracy of the statements and information set forth in paragraphs A.1. and A.2. above.

4. The Disclosing Party certifies that either: (i) it is not an organization described in section 501(c)(4) of the Internal Revenue Code of 1986; or (ii) it is an organization described in section 501(c)(4) of the Internal Revenue Code of 1986 but has not engaged and will not engage in "Lobbying Activities".

5. If the Disclosing Party is the Applicant, the Disclosing Party must obtain certifications equal in form and substance to paragraphs A.1. through A.4. above from all subcontractors before it awards any subcontract and the Disclosing Party must maintain all such subcontractors' certifications for the duration of the Matter and must make such certifications promptly available to the City upon request.

B. CERTIFICATION REGARDING EQUAL EMPLOYMENT OPPORTUNITY

If the Matter is federally funded, federal regulations require the Applicant and all proposed subcontractors to submit the following information with their bids or in writing at the outset of negotiations.

Is the Disclosing Party the Applicant?

☐ Yes ☐ No

If "Yes," answer the three questions below:

1. Have you developed and do you have on file affirmative action programs pursuant to applicable federal regulations? (See 41 CFR Part 60-2.)

☐ Yes ☐ No

2. Have you filed with the Joint Reporting Committee, the Director of the Office of Federal Contract Compliance Programs, or the Equal Employment Opportunity Commission all reports due under the applicable filing requirements?

☐ Yes ☐ No

3. Have you participated in any previous contracts or subcontracts subject to the equal opportunity clause?

☐ Yes ☐ No

If you checked "No" to question 1. or 2. above, please provide an explanation:

_____

_____

F.1. The Disclosing Party is not delinquent in the payment of any tax administered by the Illinois Department of Revenue, nor are the Disclosing Party or its Affiliated Entities delinquent in paying any fine, fee, tax or other charge owed to the City. This includes, but is not limited to, all water charges, sewer charges, license fees, parking tickets, property taxes or sales taxes.

F.2 If the Disclosing Party is the Applicant, the Disclosing Party and its Affiliated Entities will not use, nor permit their subcontractors to use, any facility listed by the U.S. E.P.A. on the federal Excluded Parties List System ("EPLS") maintained by the U. S. General Services Administration.

F.3 If the Disclosing Party is the Applicant, the Disclosing Party will obtain from any contractors/subcontractors hired or to be hired in connection with the Matter certifications equal in form and substance to those in F.1. and F.2. above and will not, without the prior written consent of the City, use any such contractor/subcontractor that does not provide such certifications or that the Disclosing Party has reason to believe has not provided or cannot provide truthful certifications.

NOTE: If the Disclosing Party cannot certify as to any of the items in F.1., F.2. or F.3. above, an explanatory statement must be attached to this EDS.

CERTIFICATION

Under penalty of perjury, the person signing below: (1) warrants that he/she is authorized to execute this EDS and Appendix A (if applicable) on behalf of the Disclosing Party, and (2) warrants that all certifications and statements contained in this EDS and Appendix A (if applicable) are true, accurate and complete as of the date furnished to the City.

450 Oak LLC
(Print or type name of Disclosing Party)

By: 450 Oak LLC
By: Ranquist LLC, its Manager
(Sign here) By: Zev Salomon, its Manager

(Print or type name of person signing)

(Print or type title of person signing)

Signed and sworn to before me on (date) December 1, 2014,
at Cook County, IL (state).

Maricela Delgado Notary Public.

Commission expires: 9/4/17.

OFFICIAL SEAL
MARICELA DELGADO
NOTARY PUBLIC - STATE OF ILLINOIS
MY COMMISSION EXPIRES SEPTEMBER 4, 2017

CITY OF CHICAGO
ECONOMIC DISCLOSURE STATEMENT AND AFFIDAVIT
APPENDIX A

FAMILIAL RELATIONSHIPS WITH ELECTED CITY OFFICIALS AND DEPARTMENT HEADS

This Appendix is to be completed only by (a) the Applicant, and (b) any legal entity which has a direct ownership interest in the Applicant exceeding 7.5 percent. It is not to be completed by any legal entity which has only an indirect ownership interest in the Applicant.

Under Municipal Code Section 2-154-015, the Disclosing Party must disclose whether such Disclosing Party or any "Applicable Party" or any Spouse or Domestic Partner thereof currently has a "familial relationship" with any elected city official or department head. A "familial relationship" exists if, as of the date this EDS is signed, the Disclosing Party or any "Applicable Party" or any Spouse or Domestic Partner thereof is related to the mayor, any alderman, the city clerk, the city treasurer or any city department head as spouse or domestic partner or as any of the following, whether by blood or adoption: parent, child, brother or sister, aunt or uncle, niece or nephew, grandparent, grandchild, father-in-law, mother-in-law, son-in-law, daughter-in-law, stepfather or stepmother, stepson or stepdaughter, stepbrother or stepsister or half-brother or half-sister.

"Applicable Party" means (1) all executive officers of the Disclosing Party listed in Section II.B.1.a., if the Disclosing Party is a corporation; all partners of the Disclosing Party, if the Disclosing Party is a general partnership; all general partners and limited partners of the Disclosing Party, if the Disclosing Party is a limited partnership; all managers, managing members and members of the Disclosing Party, if the Disclosing Party is a limited liability company; (2) all principal officers of the Disclosing Party; and (3) any person having more than a 7.5 percent ownership interest in the Disclosing Party. "Principal officers" means the president, chief operating officer, executive director, chief financial officer, treasurer or secretary of a legal entity or any person exercising similar authority.

Does the Disclosing Party or any "Applicable Party" or any Spouse or Domestic Partner thereof currently have a "familial relationship" with an elected city official or department head?

☐ Yes ☑ No

If yes, please identify below (1) the name and title of such person, (2) the name of the legal entity to which such person is connected; (3) the name and title of the elected city official or department head to whom such person has a familial relationship, and (4) the precise nature of such familial relationship.

_____

_____

_____

Office of the City Clerk

The following pages were submitted to the Office of the City Clerk as part of this legislative document. The pages are not viewable on the public website or other public reports because they contain personal information not suitable for publication. The pages are considered a redacted portion of the entire legislative document.

ATTACHMENT

NEW

CITY OF CHICAGO
ECONOMIC DISCLOSURE STATEMENT
AND AFFIDAVIT

SECTION I -- GENERAL INFORMATION

A. Legal name of the Disclosing Party submitting this EDS. Include d/b/a/ if applicable:

Ranquist 450 Oak LLC

Check ONE of the following three boxes:

Indicate whether the Disclosing Party submitting this EDS is:

1. ☐ the Applicant
   OR
2. ☑ a legal entity holding a direct or indirect interest in the Applicant. State the legal name of the Applicant in which the Disclosing Party holds an interest: 450 Oak LLC
   OR
3. ☐ a legal entity with a right of control (see Section II.B.1.) State the legal name of the entity in which the Disclosing Party holds a right of control: _____

B. Business address of the Disclosing Party: 2020 N. California Ave, Ste 7
Chicago, IL 60647

C. Telephone: 773.292.1400 Fax: 773.292.1406 Email: zevsalomon@gmail.com

D. Name of contact person: Zev Salomon

E. Federal Employer Identification No. (if you have one): 46-4007192

F. Brief description of contract, transaction or other undertaking (referred to below as the "Matter") to which this EDS pertains. (Include project number and location of property, if applicable):

Plat of subdivision for property at 450 West Oak Street

G. Which City agency or department is requesting this EDS? Dept. of Transportation

If the Matter is a contract being handled by the City's Department of Procurement Services, please complete the following:

Specification # _____ and Contract # _____

SECTION II -- DISCLOSURE OF OWNERSHIP INTERESTS

A. NATURE OF THE DISCLOSING PARTY

1. Indicate the nature of the Disclosing Party:

- ☐ Person
- ☐ Publicly registered business corporation
- ☐ Privately held business corporation
- ☐ Sole proprietorship
- ☐ General partnership
- ☐ Limited partnership
- ☐ Trust
- ☑ Limited liability company
- ☐ Limited liability partnership
- ☐ Joint venture
- ☐ Not-for-profit corporation

(Is the not-for-profit corporation also a 501(c)(3))?

☐ Yes ☐ No

- ☐ Other (please specify)

_____

2. For legal entities, the state (or foreign country) of incorporation or organization, if applicable:

Illinois

3. For legal entities not organized in the State of Illinois: Has the organization registered to do business in the State of Illinois as a foreign entity?

☐ Yes ☐ No ☑ N/A

B. IF THE DISCLOSING PARTY IS A LEGAL ENTITY:

1. List below the full names and titles of all executive officers and all directors of the entity. **NOTE:** For not-for-profit corporations, also list below all members, if any, which are legal entities. If there are no such members, write "no members." For trusts, estates or other similar entities, list below the legal titleholder(s).

If the entity is a general partnership, limited partnership, limited liability company, limited liability partnership or joint venture, list below the name and title of each general partner, managing member, manager or any other person or entity that controls the day-to-day management of the Disclosing Party. **NOTE:** Each legal entity listed below must submit an EDS on its own behalf.

Name	Title
Zev Salomon	Member
Robert C. Ranquist III	Member

2. Please provide the following information concerning each person or entity having a direct or indirect beneficial interest (including ownership) in excess of 7.5% of the Disclosing Party. Examples of such an interest include shares in a corporation, partnership interest in a partnership or joint venture,

interest of a member or manager in a limited liability company, or interest of a beneficiary of a trust, estate or other similar entity. If none, state "None." **NOTE**: Pursuant to Section 2-154-030 of the Municipal Code of Chicago ("Municipal Code"), the City may require any such additional information from any applicant which is reasonably intended to achieve full disclosure.

Name	Business Address	Percentage Interest in the Disclosing Party
Zev Salomon		50%
Robert C. Ranquist III		50%

SECTION III -- BUSINESS RELATIONSHIPS WITH CITY ELECTED OFFICIALS

Has the Disclosing Party had a "business relationship," as defined in Chapter 2-156 of the Municipal Code, with any City elected official in the 12 months before the date this EDS is signed?

☐ Yes ☑ No

If yes, please identify below the name(s) of such City elected official(s) and describe such relationship(s):

SECTION IV -- DISCLOSURE OF SUBCONTRACTORS AND OTHER RETAINED PARTIES

The Disclosing Party must disclose the name and business address of each subcontractor, attorney, lobbyist, accountant, consultant and any other person or entity whom the Disclosing Party has retained or expects to retain in connection with the Matter, as well as the nature of the relationship, and the total amount of the fees paid or estimated to be paid. The Disclosing Party is not required to disclose employees who are paid solely through the Disclosing Party's regular payroll.

"Lobbyist" means any person or entity who undertakes to influence any legislative or administrative action on behalf of any person or entity other than: (1) a not-for-profit entity, on an unpaid basis, or (2) himself. "Lobbyist" also means any person or entity any part of whose duties as an employee of another includes undertaking to influence any legislative or administrative action.

If the Disclosing Party is uncertain whether a disclosure is required under this Section, the Disclosing Party must either ask the City whether disclosure is required or make the disclosure.

Name (indicate whether retained or anticipated to be retained)	Business Address	Relationship to Disclosing Party (subcontractor, attorney, lobbyist, etc.)	Fees (indicate whether paid or estimated.) **NOTE:** "hourly rate" or "t.b.d." is not an acceptable response.

(Add sheets if necessary)

☑ Check here if the Disclosing Party has not retained, nor expects to retain, any such persons or entities.

SECTION V -- CERTIFICATIONS

A. COURT-ORDERED CHILD SUPPORT COMPLIANCE

Under Municipal Code Section 2-92-415, substantial owners of business entities that contract with the City must remain in compliance with their child support obligations throughout the contract's term.

Has any person who directly or indirectly owns 10% or more of the Disclosing Party been declared in arrearage on any child support obligations by any Illinois court of competent jurisdiction?

☐ Yes ☑ No ☐ No person directly or indirectly owns 10% or more of the Disclosing Party.

If "Yes," has the person entered into a court-approved agreement for payment of all support owed and is the person in compliance with that agreement?

☐ Yes ☐ No

B. FURTHER CERTIFICATIONS

1. Pursuant to Municipal Code Chapter 1-23, Article I ("Article I")(which the Applicant should consult for defined terms (e.g., "doing business") and legal requirements), if the Disclosing Party submitting this EDS is the Applicant and is doing business with the City, then the Disclosing Party certifies as follows: (i) neither the Applicant nor any controlling person is currently indicted or charged with, or has admitted guilt of, or has ever been convicted of, or placed under supervision for, any criminal offense involving actual, attempted, or conspiracy to commit bribery, theft, fraud, forgery, perjury, dishonesty or deceit against an officer or employee of the City or any sister agency; and (ii) the Applicant understands and acknowledges that compliance with Article I is a continuing requirement for doing business with the City. NOTE: If Article I applies to the Applicant, the permanent compliance timeframe in Article I supersedes some five-year compliance timeframes in certifications 2 and 3 below.

2. The Disclosing Party and, if the Disclosing Party is a legal entity, all of those persons or entities identified in Section II.B.1. of this EDS:

a. are not presently debarred, suspended, proposed for debarment, declared ineligible or voluntarily excluded from any transactions by any federal, state or local unit of government;

b. have not, within a five-year period preceding the date of this EDS, been convicted of a criminal offense, adjudged guilty, or had a civil judgment rendered against them in connection with: obtaining, attempting to obtain, or performing a public (federal, state or local) transaction or contract under a public transaction; a violation of federal or state antitrust statutes; fraud; embezzlement; theft; forgery; bribery; falsification or destruction of records; making false statements; or receiving stolen property;

c. are not presently indicted for, or criminally or civilly charged by, a governmental entity (federal, state or local) with committing any of the offenses set forth in clause B.2.b. of this Section V;

d. have not, within a five-year period preceding the date of this EDS, had one or more public transactions (federal, state or local) terminated for cause or default; and

e. have not, within a five-year period preceding the date of this EDS, been convicted, adjudged guilty, or found liable in a civil proceeding, or in any criminal or civil action, including actions concerning environmental violations, instituted by the City or by the federal government, any state, or any other unit of local government.

3. The certifications in subparts 3, 4 and 5 concern:

• the Disclosing Party;
• any "Contractor" (meaning any contractor or subcontractor used by the Disclosing Party in connection with the Matter, including but not limited to all persons or legal entities disclosed under Section IV, "Disclosure of Subcontractors and Other Retained Parties");
• any "Affiliated Entity" (meaning a person or entity that, directly or indirectly: controls the Disclosing Party, is controlled by the Disclosing Party, or is, with the Disclosing Party, under common control of another person or entity. Indicia of control include, without limitation: interlocking management or ownership; identity of interests among family members, shared facilities and equipment; common use of employees; or organization of a business entity following the ineligibility of a business entity to do business with federal or state or local government, including the City, using substantially the same management, ownership, or principals as the ineligible entity); with respect to Contractors, the term Affiliated Entity means a person or entity that directly or indirectly controls the Contractor, is controlled by it, or, with the Contractor, is under common control of another person or entity;
• any responsible official of the Disclosing Party, any Contractor or any Affiliated Entity or any other official, agent or employee of the Disclosing Party, any Contractor or any Affiliated Entity, acting pursuant to the direction or authorization of a responsible official of the Disclosing Party, any Contractor or any Affiliated Entity (collectively "Agents").

Neither the Disclosing Party, nor any Contractor, nor any Affiliated Entity of either the Disclosing Party or any Contractor nor any Agents have, during the five years before the date this EDS is signed, or, with respect to a Contractor, an Affiliated Entity, or an Affiliated Entity of a Contractor during the five years before the date of such Contractor's or Affiliated Entity's contract or engagement in connection with the Matter:

a. bribed or attempted to bribe, or been convicted or adjudged guilty of bribery or attempting to bribe, a public officer or employee of the City, the State of Illinois, or any agency of the federal government or of any state or local government in the United States of America, in that officer's or employee's official capacity;

b. agreed or colluded with other bidders or prospective bidders, or been a party to any such agreement, or been convicted or adjudged guilty of agreement or collusion among bidders or prospective bidders, in restraint of freedom of competition by agreement to bid a fixed price or otherwise; or

c. made an admission of such conduct described in a. or b. above that is a matter of record, but have not been prosecuted for such conduct; or

d. violated the provisions of Municipal Code Section 2-92-610 (Living Wage Ordinance).

4. Neither the Disclosing Party, Affiliated Entity or Contractor, or any of their employees, officials, agents or partners, is barred from contracting with any unit of state or local government as a result of engaging in or being convicted of (1) bid-rigging in violation of 720 ILCS 5/33E-3; (2) bid-rotating in violation of 720 ILCS 5/33E-4; or (3) any similar offense of any state or of the United States of America that contains the same elements as the offense of bid-rigging or bid-rotating.

5. Neither the Disclosing Party nor any Affiliated Entity is listed on any of the following lists maintained by the Office of Foreign Assets Control of the U.S. Department of the Treasury or the Bureau of Industry and Security of the U.S. Department of Commerce or their successors: the Specially Designated Nationals List, the Denied Persons List, the Unverified List, the Entity List and the Debarred List.

6. The Disclosing Party understands and shall comply with the applicable requirements of Chapters 2-55 (Legislative Inspector General), 2-56 (Inspector General) and 2-156 (Governmental Ethics) of the Municipal Code.

7. If the Disclosing Party is unable to certify to any of the above statements in this Part B (Further Certifications), the Disclosing Party must explain below:

_____

_____

_____

_____

If the letters "NA," the word "None," or no response appears on the lines above, it will be conclusively presumed that the Disclosing Party certified to the above statements.

8. To the best of the Disclosing Party's knowledge after reasonable inquiry, the following is a complete list of all current employees of the Disclosing Party who were, at any time during the 12-month period preceding the execution date of this EDS, an employee, or elected or appointed official, of the City of Chicago (if none, indicate with "N/A" or "none").

9. To the best of the Disclosing Party's knowledge after reasonable inquiry, the following is a complete list of all gifts that the Disclosing Party has given or caused to be given, at any time during the 12-month period preceding the execution date of this EDS, to an employee, or elected or appointed official, of the City of Chicago. For purposes of this statement, a "gift" does not include: (i) anything made generally available to City employees or to the general public, or (ii) food or drink provided in the course of official City business and having a retail value of less than $20 per recipient (if none, indicate with "N/A" or "none"). As to any gift listed below, please also list the name of the City recipient.

C. CERTIFICATION OF STATUS AS FINANCIAL INSTITUTION

1. The Disclosing Party certifies that the Disclosing Party (check one)

☐ is ☑ is not

a "financial institution" as defined in Section 2-32-455(b) of the Municipal Code.

2. If the Disclosing Party IS a financial institution, then the Disclosing Party pledges:

"We are not and will not become a predatory lender as defined in Chapter 2-32 of the Municipal Code. We further pledge that none of our affiliates is, and none of them will become, a predatory lender as defined in Chapter 2-32 of the Municipal Code. We understand that becoming a predatory lender or becoming an affiliate of a predatory lender may result in the loss of the privilege of doing business with the City."

If the Disclosing Party is unable to make this pledge because it or any of its affiliates (as defined in Section 2-32-455(b) of the Municipal Code) is a predatory lender within the meaning of Chapter 2-32 of the Municipal Code, explain here (attach additional pages if necessary):

If the letters "NA," the word "None," or no response appears on the lines above, it will be conclusively presumed that the Disclosing Party certified to the above statements.

D. CERTIFICATION REGARDING INTEREST IN CITY BUSINESS

Any words or terms that are defined in Chapter 2-156 of the Municipal Code have the same meanings when used in this Part D.

1. In accordance with Section 2-156-110 of the Municipal Code: Does any official or employee of the City have a financial interest in his or her own name or in the name of any other person or entity in the Matter?

☐ Yes ☑ No

NOTE: If you checked "Yes" to Item D.1., proceed to Items D.2. and D.3. If you checked "No" to Item D.1., proceed to Part E.

2. Unless sold pursuant to a process of competitive bidding, or otherwise permitted, no City elected official or employee shall have a financial interest in his or her own name or in the name of any other person or entity in the purchase of any property that (i) belongs to the City, or (ii) is sold for taxes or assessments, or (iii) is sold by virtue of legal process at the suit of the City (collectively, "City Property Sale"). Compensation for property taken pursuant to the City's eminent domain power does not constitute a financial interest within the meaning of this Part D.

Does the Matter involve a City Property Sale?

☐ Yes ☐ No

3. If you checked "Yes" to Item D.1., provide the names and business addresses of the City officials or employees having such interest and identify the nature of such interest:

Name	Business Address	Nature of Interest

4. The Disclosing Party further certifies that no prohibited financial interest in the Matter will be acquired by any City official or employee.

E. CERTIFICATION REGARDING SLAVERY ERA BUSINESS

Please check either 1. or 2. below. If the Disclosing Party checks 2., the Disclosing Party must disclose below or in an attachment to this EDS all information required by paragraph 2. Failure to

comply with these disclosure requirements may make any contract entered into with the City in connection with the Matter voidable by the City.

☑ 1. The Disclosing Party verifies that the Disclosing Party has searched any and all records of the Disclosing Party and any and all predecessor entities regarding records of investments or profits from slavery or slaveholder insurance policies during the slavery era (including insurance policies issued to slaveholders that provided coverage for damage to or injury or death of their slaves), and the Disclosing Party has found no such records.

☐ 2. The Disclosing Party verifies that, as a result of conducting the search in step 1 above, the Disclosing Party has found records of investments or profits from slavery or slaveholder insurance policies. The Disclosing Party verifies that the following constitutes full disclosure of all such records, including the names of any and all slaves or slaveholders described in those records:

SECTION VI -- CERTIFICATIONS FOR FEDERALLY FUNDED MATTERS

NOTE: If the Matter is federally funded, complete this Section VI. **If the Matter is not federally funded**, proceed to Section VII. For purposes of this Section VI, tax credits allocated by the City and proceeds of debt obligations of the City are not federal funding.

A. CERTIFICATION REGARDING LOBBYING

1. List below the names of all persons or entities registered under the federal Lobbying Disclosure Act of 1995 who have made lobbying contacts on behalf of the Disclosing Party with respect to the Matter: (Add sheets if necessary):

none

(If no explanation appears or begins on the lines above, or if the letters "NA" or if the word "None" appear, it will be conclusively presumed that the Disclosing Party means that NO persons or entities registered under the Lobbying Disclosure Act of 1995 have made lobbying contacts on behalf of the Disclosing Party with respect to the Matter.)

2. The Disclosing Party has not spent and will not expend any federally appropriated funds to pay any person or entity listed in Paragraph A.1. above for his or her lobbying activities or to pay any person or entity to influence or attempt to influence an officer or employee of any agency, as defined by applicable federal law, a member of Congress, an officer or employee of Congress, or an employee of a member of Congress, in connection with the award of any federally funded contract, making any federally funded grant or loan, entering into any cooperative agreement, or to extend, continue, renew, amend, or modify any federally funded contract, grant, loan, or cooperative agreement.

3. The Disclosing Party will submit an updated certification at the end of each calendar quarter in which there occurs any event that materially affects the accuracy of the statements and information set forth in paragraphs A.1. and A.2. above.

4. The Disclosing Party certifies that either: (i) it is not an organization described in section 501(c)(4) of the Internal Revenue Code of 1986; or (ii) it is an organization described in section 501(c)(4) of the Internal Revenue Code of 1986 but has not engaged and will not engage in "Lobbying Activities".

5. If the Disclosing Party is the Applicant, the Disclosing Party must obtain certifications equal in form and substance to paragraphs A.1. through A.4. above from all subcontractors before it awards any subcontract and the Disclosing Party must maintain all such subcontractors' certifications for the duration of the Matter and must make such certifications promptly available to the City upon request.

B. CERTIFICATION REGARDING EQUAL EMPLOYMENT OPPORTUNITY

If the Matter is federally funded, federal regulations require the Applicant and all proposed subcontractors to submit the following information with their bids or in writing at the outset of negotiations.

Is the Disclosing Party the Applicant?

☐ Yes ☐ No

If "Yes," answer the three questions below:

1. Have you developed and do you have on file affirmative action programs pursuant to applicable federal regulations? (See 41 CFR Part 60-2.)

☐ Yes ☐ No

2. Have you filed with the Joint Reporting Committee, the Director of the Office of Federal Contract Compliance Programs, or the Equal Employment Opportunity Commission all reports due under the applicable filing requirements?

☐ Yes ☐ No

3. Have you participated in any previous contracts or subcontracts subject to the equal opportunity clause?

☐ Yes ☐ No

If you checked "No" to question 1. or 2. above, please provide an explanation:

_____

_____

SECTION VII -- ACKNOWLEDGMENTS, CONTRACT INCORPORATION, COMPLIANCE, PENALTIES, DISCLOSURE

The Disclosing Party understands and agrees that:

A. The certifications, disclosures, and acknowledgments contained in this EDS will become part of any contract or other agreement between the Applicant and the City in connection with the Matter, whether procurement, City assistance, or other City action, and are material inducements to the City's execution of any contract or taking other action with respect to the Matter. The Disclosing Party understands that it must comply with all statutes, ordinances, and regulations on which this EDS is based.

B. The City's Governmental Ethics and Campaign Financing Ordinances, Chapters 2-156 and 2-164 of the Municipal Code, impose certain duties and obligations on persons or entities seeking City contracts, work, business, or transactions. The full text of these ordinances and a training program is available on line at www.cityofchicago.org/Ethics, and may also be obtained from the City's Board of Ethics, 740 N.

Sedgwick St., Suite 500, Chicago, IL 60610, (312) 744-9660. The Disclosing Party must comply fully with the applicable ordinances.

C. If the City determines that any information provided in this EDS is false, incomplete or inaccurate, any contract or other agreement in connection with which it is submitted may be rescinded or be void or voidable, and the City may pursue any remedies under the contract or agreement (if not rescinded or void), at law, or in equity, including terminating the Disclosing Party's participation in the Matter and/or declining to allow the Disclosing Party to participate in other transactions with the City. Remedies at law for a false statement of material fact may include incarceration and an award to the City of treble damages.

D. It is the City's policy to make this document available to the public on its Internet site and/or upon request. Some or all of the information provided on this EDS and any attachments to this EDS may be made available to the public on the Internet, in response to a Freedom of Information Act request, or otherwise. By completing and signing this EDS, the Disclosing Party waives and releases any possible rights or claims which it may have against the City in connection with the public release of information contained in this EDS and also authorizes the City to verify the accuracy of any information submitted in this EDS.

E. The information provided in this EDS must be kept current. In the event of changes, the Disclosing Party must supplement this EDS up to the time the City takes action on the Matter. If the Matter is a contract being handled by the City's Department of Procurement Services, the Disclosing Party must update this EDS as the contract requires. **NOTE:** With respect to Matters subject to Article I of Chapter 1-23 of the Municipal Code (imposing **PERMANENT INELIGIBILITY** for certain specified offenses), the information provided herein regarding eligibility must be kept current for a longer period, as required by Chapter 1-23 and Section 2-154-020 of the Municipal Code.

The Disclosing Party represents and warrants that:

CITY OF CHICAGO
ECONOMIC DISCLOSURE STATEMENT AND AFFIDAVIT
APPENDIX A

FAMILIAL RELATIONSHIPS WITH ELECTED CITY OFFICIALS AND DEPARTMENT HEADS

This Appendix is to be completed only by (a) the Applicant, and (b) any legal entity which has a direct ownership interest in the Applicant exceeding 7.5 percent. It is not to be completed by any legal entity which has only an indirect ownership interest in the Applicant.

Under Municipal Code Section 2-154-015, the Disclosing Party must disclose whether such Disclosing Party or any "Applicable Party" or any Spouse or Domestic Partner thereof currently has a "familial relationship" with any elected city official or department head. A "familial relationship" exists if, as of the date this EDS is signed, the Disclosing Party or any "Applicable Party" or any Spouse or Domestic Partner thereof is related to the mayor, any alderman, the city clerk, the city treasurer or any city department head as spouse or domestic partner or as any of the following, whether by blood or adoption: parent, child, brother or sister, aunt or uncle, niece or nephew, grandparent, grandchild, father-in-law, mother-in-law, son-in-law, daughter-in-law, stepfather or stepmother, stepson or stepdaughter, stepbrother or stepsister or half-brother or half-sister.

"Applicable Party" means (1) all executive officers of the Disclosing Party listed in Section II.B.1.a., if the Disclosing Party is a corporation; all partners of the Disclosing Party, if the Disclosing Party is a general partnership; all general partners and limited partners of the Disclosing Party, if the Disclosing Party is a limited partnership; all managers, managing members and members of the Disclosing Party, if the Disclosing Party is a limited liability company; (2) all principal officers of the Disclosing Party; and (3) any person having more than a 7.5 percent ownership interest in the Disclosing Party. "Principal officers" means the president, chief operating officer, executive director, chief financial officer, treasurer or secretary of a legal entity or any person exercising similar authority.

Does the Disclosing Party or any "Applicable Party" or any Spouse or Domestic Partner thereof currently have a "familial relationship" with an elected city official or department head?

☐ Yes ☑ No

If yes, please identify below (1) the name and title of such person, (2) the name of the legal entity to which such person is connected; (3) the name and title of the elected city official or department head to whom such person has a familial relationship, and (4) the precise nature of such familial relationship.

NEW

CITY OF CHICAGO
ECONOMIC DISCLOSURE STATEMENT
AND AFFIDAVIT

SECTION I -- GENERAL INFORMATION

A. Legal name of the Disclosing Party submitting this EDS. Include d/b/a/ if applicable:

450 Oak LLC

Check ONE of the following three boxes:

Indicate whether the Disclosing Party submitting this EDS is:

1. [✓] the Applicant
   OR
2. [ ] a legal entity holding a direct or indirect interest in the Applicant. State the legal name of the Applicant in which the Disclosing Party holds an interest: _____
   OR
3. [ ] a legal entity with a right of control (see Section II.B.1.) State the legal name of the entity in which the Disclosing Party holds a right of control: _____

B. Business address of the Disclosing Party: 833 N Orleans St, Ste 400
Chicago, IL 60610

C. Telephone: 312.907.5600 Fax: 773.292.1406 Email: zevsalomon@gmail.com

D. Name of contact person: Zev Salomon

E. Federal Employer Identification No. (if you have one): 46-4007097

F. Brief description of contract, transaction or other undertaking (referred to below as the "Matter") to which this EDS pertains. (Include project number and location of property, if applicable):

Plat of subdivision for property at 450 West Oak Street

G. Which City agency or department is requesting this EDS? Dept. of Transportation

If the Matter is a contract being handled by the City's Department of Procurement Services, please complete the following:

Specification # _____ and Contract # _____

SECTION II -- DISCLOSURE OF OWNERSHIP INTERESTS

A. NATURE OF THE DISCLOSING PARTY

1. Indicate the nature of the Disclosing Party:

- [ ] Person
- [ ] Publicly registered business corporation
- [ ] Privately held business corporation
- [ ] Sole proprietorship
- [ ] General partnership
- [ ] Limited partnership
- [ ] Trust
- [x] Limited liability company
- [ ] Limited liability partnership
- [ ] Joint venture
- [ ] Not-for-profit corporation

(Is the not-for-profit corporation also a 501(c)(3))?

- [ ] Yes
- [ ] No

- [ ] Other (please specify)

_____

2. For legal entities, the state (or foreign country) of incorporation or organization, if applicable:

Illinois

3. For legal entities not organized in the State of Illinois: Has the organization registered to do business in the State of Illinois as a foreign entity?

- [ ] Yes
- [ ] No
- [x] N/A

B. IF THE DISCLOSING PARTY IS A LEGAL ENTITY:

1. List below the full names and titles of all executive officers and all directors of the entity. **NOTE:** For not-for-profit corporations, also list below all members, if any, which are legal entities. If there are no such members, write "no members." For trusts, estates or other similar entities, list below the legal titleholder(s).

If the entity is a general partnership, limited partnership, limited liability company, limited liability partnership or joint venture, list below the name and title of each general partner, managing member, manager or any other person or entity that controls the day-to-day management of the Disclosing Party. **NOTE**: Each legal entity listed below must submit an EDS on its own behalf.

Name	Title
Ranquist 450 Oak LLC	Sole member

2. Please provide the following information concerning each person or entity having a direct or indirect beneficial interest (including ownership) in excess of 7.5% of the Disclosing Party. Examples of such an interest include shares in a corporation, partnership interest in a partnership or joint venture,

interest of a member or manager in a limited liability company, or interest of a beneficiary of a trust, estate or other similar entity. If none, state "None." **NOTE**: Pursuant to Section 2-154-030 of the Municipal Code of Chicago ("Municipal Code"), the City may require any such additional information from any applicant which is reasonably intended to achieve full disclosure.

Name	Business Address	Percentage Interest in the Disclosing Party
Ranquist 450 Oak LLC		100%

SECTION III -- BUSINESS RELATIONSHIPS WITH CITY ELECTED OFFICIALS

Has the Disclosing Party had a "business relationship," as defined in Chapter 2-156 of the Municipal Code, with any City elected official in the 12 months before the date this EDS is signed?

☐ Yes ☑ No

If yes, please identify below the name(s) of such City elected official(s) and describe such relationship(s):

SECTION IV -- DISCLOSURE OF SUBCONTRACTORS AND OTHER RETAINED PARTIES

The Disclosing Party must disclose the name and business address of each subcontractor, attorney, lobbyist, accountant, consultant and any other person or entity whom the Disclosing Party has retained or expects to retain in connection with the Matter, as well as the nature of the relationship, and the total amount of the fees paid or estimated to be paid. The Disclosing Party is not required to disclose employees who are paid solely through the Disclosing Party's regular payroll.

"Lobbyist" means any person or entity who undertakes to influence any legislative or administrative action on behalf of any person or entity other than: (1) a not-for-profit entity, on an unpaid basis, or (2) himself. "Lobbyist" also means any person or entity any part of whose duties as an employee of another includes undertaking to influence any legislative or administrative action.

If the Disclosing Party is uncertain whether a disclosure is required under this Section, the Disclosing Party must either ask the City whether disclosure is required or make the disclosure.

Name (indicate whether retained or anticipated to be retained)	Business Address	Relationship to Disclosing Party (subcontractor, attorney, lobbyist, etc.)	Fees (indicate whether paid or estimated.) **NOTE:** "hourly rate" or "t.b.d." is not an acceptable response.
Pappageorge Haymes	640 N LaSalle St #400	Architect	$300000
Ruttenberg Gilmartin Reis LLC	833 N Orleans St, Ste 400	Attorney	$50000
Gremley & Biedermann	4505 N. Elston Ave	Surveyor	$50000

(Add sheets if necessary)

☐ Check here if the Disclosing Party has not retained, nor expects to retain, any such persons or entities.

SECTION V -- CERTIFICATIONS

A. COURT-ORDERED CHILD SUPPORT COMPLIANCE

Under Municipal Code Section 2-92-415, substantial owners of business entities that contract with the City must remain in compliance with their child support obligations throughout the contract's term.

Has any person who directly or indirectly owns 10% or more of the Disclosing Party been declared in arrearage on any child support obligations by any Illinois court of competent jurisdiction?

☐ Yes ☑ No ☐ No person directly or indirectly owns 10% or more of the Disclosing Party.

If "Yes," has the person entered into a court-approved agreement for payment of all support owed and is the person in compliance with that agreement?

☐ Yes ☐ No

B. FURTHER CERTIFICATIONS

1. Pursuant to Municipal Code Chapter 1-23, Article I ("Article I")(which the Applicant should consult for defined terms (e.g., "doing business") and legal requirements), if the Disclosing Party submitting this EDS is the Applicant and is doing business with the City, then the Disclosing Party certifies as follows: (i) neither the Applicant nor any controlling person is currently indicted or charged with, or has admitted guilt of, or has ever been convicted of, or placed under supervision for, any criminal offense involving actual, attempted, or conspiracy to commit bribery, theft, fraud, forgery, perjury, dishonesty or deceit against an officer or employee of the City or any sister agency; and (ii) the Applicant understands and acknowledges that compliance with Article I is a continuing requirement for doing business with the City. NOTE: If Article I applies to the Applicant, the permanent compliance timeframe in Article I supersedes some five-year compliance timeframes in certifications 2 and 3 below.

2. The Disclosing Party and, if the Disclosing Party is a legal entity, all of those persons or entities identified in Section II.B.1. of this EDS:

a. are not presently debarred, suspended, proposed for debarment, declared ineligible or voluntarily excluded from any transactions by any federal, state or local unit of government;

b. have not, within a five-year period preceding the date of this EDS, been convicted of a criminal offense, adjudged guilty, or had a civil judgment rendered against them in connection with: obtaining, attempting to obtain, or performing a public (federal, state or local) transaction or contract under a public transaction; a violation of federal or state antitrust statutes; fraud; embezzlement; theft; forgery; bribery; falsification or destruction of records; making false statements; or receiving stolen property;

c. are not presently indicted for, or criminally or civilly charged by, a governmental entity (federal, state or local) with committing any of the offenses set forth in clause B.2.b. of this Section V;

d. have not, within a five-year period preceding the date of this EDS, had one or more public transactions (federal, state or local) terminated for cause or default; and

e. have not, within a five-year period preceding the date of this EDS, been convicted, adjudged guilty, or found liable in a civil proceeding, or in any criminal or civil action, including actions concerning environmental violations, instituted by the City or by the federal government, any state, or any other unit of local government.

3. The certifications in subparts 3, 4 and 5 concern:

• the Disclosing Party;
• any "Contractor" (meaning any contractor or subcontractor used by the Disclosing Party in connection with the Matter, including but not limited to all persons or legal entities disclosed under Section IV, "Disclosure of Subcontractors and Other Retained Parties");
• any "Affiliated Entity" (meaning a person or entity that, directly or indirectly: controls the Disclosing Party, is controlled by the Disclosing Party, or is, with the Disclosing Party, under common control of another person or entity. Indicia of control include, without limitation: interlocking management or ownership; identity of interests among family members, shared facilities and equipment; common use of employees; or organization of a business entity following the ineligibility of a business entity to do business with federal or state or local government, including the City, using substantially the same management, ownership, or principals as the ineligible entity); with respect to Contractors, the term Affiliated Entity means a person or entity that directly or indirectly controls the Contractor, is controlled by it, or, with the Contractor, is under common control of another person or entity;
• any responsible official of the Disclosing Party, any Contractor or any Affiliated Entity or any other official, agent or employee of the Disclosing Party, any Contractor or any Affiliated Entity, acting pursuant to the direction or authorization of a responsible official of the Disclosing Party, any Contractor or any Affiliated Entity (collectively "Agents").

Neither the Disclosing Party, nor any Contractor, nor any Affiliated Entity of either the Disclosing Party or any Contractor nor any Agents have, during the five years before the date this EDS is signed, or, with respect to a Contractor, an Affiliated Entity, or an Affiliated Entity of a Contractor during the five years before the date of such Contractor's or Affiliated Entity's contract or engagement in connection with the Matter:

a. bribed or attempted to bribe, or been convicted or adjudged guilty of bribery or attempting to bribe, a public officer or employee of the City, the State of Illinois, or any agency of the federal government or of any state or local government in the United States of America, in that officer's or employee's official capacity;

b. agreed or colluded with other bidders or prospective bidders, or been a party to any such agreement, or been convicted or adjudged guilty of agreement or collusion among bidders or prospective bidders, in restraint of freedom of competition by agreement to bid a fixed price or otherwise; or

c. made an admission of such conduct described in a. or b. above that is a matter of record, but have not been prosecuted for such conduct; or

d. violated the provisions of Municipal Code Section 2-92-610 (Living Wage Ordinance).

4. Neither the Disclosing Party, Affiliated Entity or Contractor, or any of their employees, officials, agents or partners, is barred from contracting with any unit of state or local government as a result of engaging in or being convicted of (1) bid-rigging in violation of 720 ILCS 5/33E-3; (2) bid-rotating in violation of 720 ILCS 5/33E-4; or (3) any similar offense of any state or of the United States of America that contains the same elements as the offense of bid-rigging or bid-rotating.

5. Neither the Disclosing Party nor any Affiliated Entity is listed on any of the following lists maintained by the Office of Foreign Assets Control of the U.S. Department of the Treasury or the Bureau of Industry and Security of the U.S. Department of Commerce or their successors: the Specially Designated Nationals List, the Denied Persons List, the Unverified List, the Entity List and the Debarred List.

6. The Disclosing Party understands and shall comply with the applicable requirements of Chapters 2-55 (Legislative Inspector General), 2-56 (Inspector General) and 2-156 (Governmental Ethics) of the Municipal Code.

7. If the Disclosing Party is unable to certify to any of the above statements in this Part B (Further Certifications), the Disclosing Party must explain below:

_____

_____

_____

_____

If the letters "NA," the word "None," or no response appears on the lines above, it will be conclusively presumed that the Disclosing Party certified to the above statements.

8. To the best of the Disclosing Party's knowledge after reasonable inquiry, the following is a complete list of all current employees of the Disclosing Party who were, at any time during the 12-month period preceding the execution date of this EDS, an employee, or elected or appointed official, of the City of Chicago (if none, indicate with "N/A" or "none").

9. To the best of the Disclosing Party's knowledge after reasonable inquiry, the following is a complete list of all gifts that the Disclosing Party has given or caused to be given, at any time during the 12-month period preceding the execution date of this EDS, to an employee, or elected or appointed official, of the City of Chicago. For purposes of this statement, a "gift" does not include: (i) anything made generally available to City employees or to the general public, or (ii) food or drink provided in the course of official City business and having a retail value of less than $20 per recipient (if none, indicate with "N/A" or "none"). As to any gift listed below, please also list the name of the City recipient.

C. CERTIFICATION OF STATUS AS FINANCIAL INSTITUTION

1. The Disclosing Party certifies that the Disclosing Party (check one)

☐ is ☑ is not

a "financial institution" as defined in Section 2-32-455(b) of the Municipal Code.

2. If the Disclosing Party IS a financial institution, then the Disclosing Party pledges:

"We are not and will not become a predatory lender as defined in Chapter 2-32 of the Municipal Code. We further pledge that none of our affiliates is, and none of them will become, a predatory lender as defined in Chapter 2-32 of the Municipal Code. We understand that becoming a predatory lender or becoming an affiliate of a predatory lender may result in the loss of the privilege of doing business with the City."

If the Disclosing Party is unable to make this pledge because it or any of its affiliates (as defined in Section 2-32-455(b) of the Municipal Code) is a predatory lender within the meaning of Chapter 2-32 of the Municipal Code, explain here (attach additional pages if necessary):

If the letters "NA," the word "None," or no response appears on the lines above, it will be conclusively presumed that the Disclosing Party certified to the above statements.

D. CERTIFICATION REGARDING INTEREST IN CITY BUSINESS

Any words or terms that are defined in Chapter 2-156 of the Municipal Code have the same meanings when used in this Part D.

1. In accordance with Section 2-156-110 of the Municipal Code: Does any official or employee of the City have a financial interest in his or her own name or in the name of any other person or entity in the Matter?

☐ Yes ☑ No

NOTE: If you checked "Yes" to Item D.1., proceed to Items D.2. and D.3. If you checked "No" to Item D.1., proceed to Part E.

2. Unless sold pursuant to a process of competitive bidding, or otherwise permitted, no City elected official or employee shall have a financial interest in his or her own name or in the name of any other person or entity in the purchase of any property that (i) belongs to the City, or (ii) is sold for taxes or assessments, or (iii) is sold by virtue of legal process at the suit of the City (collectively, "City Property Sale"). Compensation for property taken pursuant to the City's eminent domain power does not constitute a financial interest within the meaning of this Part D.

Does the Matter involve a City Property Sale?

☐ Yes ☐ No

3. If you checked "Yes" to Item D.1., provide the names and business addresses of the City officials or employees having such interest and identify the nature of such interest:

Name	Business Address	Nature of Interest

4. The Disclosing Party further certifies that no prohibited financial interest in the Matter will be acquired by any City official or employee.

E. CERTIFICATION REGARDING SLAVERY ERA BUSINESS

Please check either 1. or 2. below. If the Disclosing Party checks 2., the Disclosing Party must disclose below or in an attachment to this EDS all information required by paragraph 2. Failure to

comply with these disclosure requirements may make any contract entered into with the City in connection with the Matter voidable by the City.

☑ 1. The Disclosing Party verifies that the Disclosing Party has searched any and all records of the Disclosing Party and any and all predecessor entities regarding records of investments or profits from slavery or slaveholder insurance policies during the slavery era (including insurance policies issued to slaveholders that provided coverage for damage to or injury or death of their slaves), and the Disclosing Party has found no such records.

☐ 2. The Disclosing Party verifies that, as a result of conducting the search in step 1 above, the Disclosing Party has found records of investments or profits from slavery or slaveholder insurance policies. The Disclosing Party verifies that the following constitutes full disclosure of all such records, including the names of any and all slaves or slaveholders described in those records:

SECTION VI -- CERTIFICATIONS FOR FEDERALLY FUNDED MATTERS

NOTE: If the Matter is federally funded, complete this Section VI. **If the Matter is not federally funded**, proceed to Section VII. For purposes of this Section VI, tax credits allocated by the City and proceeds of debt obligations of the City are not federal funding.

A. CERTIFICATION REGARDING LOBBYING

1. List below the names of all persons or entities registered under the federal Lobbying Disclosure Act of 1995 who have made lobbying contacts on behalf of the Disclosing Party with respect to the Matter: (Add sheets if necessary):

none

(If no explanation appears or begins on the lines above, or if the letters "NA" or if the word "None" appear, it will be conclusively presumed that the Disclosing Party means that NO persons or entities registered under the Lobbying Disclosure Act of 1995 have made lobbying contacts on behalf of the Disclosing Party with respect to the Matter.)

2. The Disclosing Party has not spent and will not expend any federally appropriated funds to pay any person or entity listed in Paragraph A.1. above for his or her lobbying activities or to pay any person or entity to influence or attempt to influence an officer or employee of any agency, as defined by applicable federal law, a member of Congress, an officer or employee of Congress, or an employee of a member of Congress, in connection with the award of any federally funded contract, making any federally funded grant or loan, entering into any cooperative agreement, or to extend, continue, renew, amend, or modify any federally funded contract, grant, loan, or cooperative agreement.

3. The Disclosing Party will submit an updated certification at the end of each calendar quarter in which there occurs any event that materially affects the accuracy of the statements and information set forth in paragraphs A.1. and A.2. above.

4. The Disclosing Party certifies that either: (i) it is not an organization described in section 501(c)(4) of the Internal Revenue Code of 1986; or (ii) it is an organization described in section 501(c)(4) of the Internal Revenue Code of 1986 but has not engaged and will not engage in "Lobbying Activities".

5. If the Disclosing Party is the Applicant, the Disclosing Party must obtain certifications equal in form and substance to paragraphs A.1. through A.4. above from all subcontractors before it awards any subcontract and the Disclosing Party must maintain all such subcontractors' certifications for the duration of the Matter and must make such certifications promptly available to the City upon request.

B. CERTIFICATION REGARDING EQUAL EMPLOYMENT OPPORTUNITY

If the Matter is federally funded, federal regulations require the Applicant and all proposed subcontractors to submit the following information with their bids or in writing at the outset of negotiations.

Is the Disclosing Party the Applicant?

☐ Yes ☐ No

If "Yes," answer the three questions below:

1. Have you developed and do you have on file affirmative action programs pursuant to applicable federal regulations? (See 41 CFR Part 60-2.)

☐ Yes ☐ No

2. Have you filed with the Joint Reporting Committee, the Director of the Office of Federal Contract Compliance Programs, or the Equal Employment Opportunity Commission all reports due under the applicable filing requirements?

☐ Yes ☐ No

3. Have you participated in any previous contracts or subcontracts subject to the equal opportunity clause?

☐ Yes ☐ No

If you checked "No" to question 1. or 2. above, please provide an explanation:

_____

_____

F.1. The Disclosing Party is not delinquent in the payment of any tax administered by the Illinois Department of Revenue, nor are the Disclosing Party or its Affiliated Entities delinquent in paying any fine, fee, tax or other charge owed to the City. This includes, but is not limited to, all water charges, sewer charges, license fees, parking tickets, property taxes or sales taxes.

F.2 If the Disclosing Party is the Applicant, the Disclosing Party and its Affiliated Entities will not use, nor permit their subcontractors to use, any facility listed by the U.S. E.P.A. on the federal Excluded Parties List System ("EPLS") maintained by the U. S. General Services Administration.

F.3 If the Disclosing Party is the Applicant, the Disclosing Party will obtain from any contractors/subcontractors hired or to be hired in connection with the Matter certifications equal in form and substance to those in F.1. and F.2. above and will not, without the prior written consent of the City, use any such contractor/subcontractor that does not provide such certifications or that the Disclosing Party has reason to believe has not provided or cannot provide truthful certifications.

NOTE: If the Disclosing Party cannot certify as to any of the items in F.1., F.2. or F.3. above, an explanatory statement must be attached to this EDS.

CERTIFICATION

Under penalty of perjury, the person signing below: (1) warrants that he/she is authorized to execute this EDS and Appendix A (if applicable) on behalf of the Disclosing Party, and (2) warrants that all certifications and statements contained in this EDS and Appendix A (if applicable) are true, accurate and complete as of the date furnished to the City.

450 Oak LLC
(Print or type name of Disclosing Party)

By: 450 Oak LLC
By: By: Ranquist LLC, its Manager
(Sign here) By: Zev Salomon, its Manager

(Print or type name of person signing)

(Print or type title of person signing)

Signed and sworn to before me on (date) December 1, 2014,
at Cook County, IL (state).

Maricela Delgado Notary Public.

Commission expires: 9/4/17.

OFFICIAL SEAL
MARICELA DELGADO
NOTARY PUBLIC - STATE OF ILLINOIS
MY COMMISSION EXPIRES SEPTEMBER 4, 2017

CITY OF CHICAGO
ECONOMIC DISCLOSURE STATEMENT AND AFFIDAVIT
APPENDIX A

FAMILIAL RELATIONSHIPS WITH ELECTED CITY OFFICIALS AND DEPARTMENT HEADS

This Appendix is to be completed only by (a) the Applicant, and (b) any legal entity which has a direct ownership interest in the Applicant exceeding 7.5 percent. It is not to be completed by any legal entity which has only an indirect ownership interest in the Applicant.

Under Municipal Code Section 2-154-015, the Disclosing Party must disclose whether such Disclosing Party or any "Applicable Party" or any Spouse or Domestic Partner thereof currently has a "familial relationship" with any elected city official or department head. A "familial relationship" exists if, as of the date this EDS is signed, the Disclosing Party or any "Applicable Party" or any Spouse or Domestic Partner thereof is related to the mayor, any alderman, the city clerk, the city treasurer or any city department head as spouse or domestic partner or as any of the following, whether by blood or adoption: parent, child, brother or sister, aunt or uncle, niece or nephew, grandparent, grandchild, father-in-law, mother-in-law, son-in-law, daughter-in-law, stepfather or stepmother, stepson or stepdaughter, stepbrother or stepsister or half-brother or half-sister.

"Applicable Party" means (1) all executive officers of the Disclosing Party listed in Section II.B.1.a., if the Disclosing Party is a corporation; all partners of the Disclosing Party, if the Disclosing Party is a general partnership; all general partners and limited partners of the Disclosing Party, if the Disclosing Party is a limited partnership; all managers, managing members and members of the Disclosing Party, if the Disclosing Party is a limited liability company; (2) all principal officers of the Disclosing Party; and (3) any person having more than a 7.5 percent ownership interest in the Disclosing Party. "Principal officers" means the president, chief operating officer, executive director, chief financial officer, treasurer or secretary of a legal entity or any person exercising similar authority.

Does the Disclosing Party or any "Applicable Party" or any Spouse or Domestic Partner thereof currently have a "familial relationship" with an elected city official or department head?

☐ Yes ☑ No

If yes, please identify below (1) the name and title of such person, (2) the name of the legal entity to which such person is connected; (3) the name and title of the elected city official or department head to whom such person has a familial relationship, and (4) the precise nature of such familial relationship.

City of Chicago

O2015-238

Office of the City Clerk

Document Tracking Sheet

Meeting Date:	1/21/2015
Sponsor(s):	Moreno (1)
Type:	Ordinance
Title:	Sidewalk cafe(s) for Janik's Cafe
Committee(s) Assignment:	Committee on Transportation and Public Way

ORDINANCE
JANIK'S CAFE
Acct. No. 263712 - 1
Permit No. 1116538

Be It Ordained by the City Council of the City of Chicago:

Permission and authority are hereby given and granted to JANIK'S CAFE upon the terms and subject to the conditions of this ordinance, to maintain and use a portion of the public right of way for a sidewalk cafe adjacent to its premises located at 2011 W. Division St.. Said sidewalk cafe area #1 shall be twenty-four point four two (24.42) feet in length and seventeen point four two (17.42) feet in width for a total of four hundred twenty-five point four (425.4) square feet and shall allow six (6) feet of clear space from the face of the curb/building line along W. Division Street. The compensation for said space and the days and hours of operation for the sidewalk cafe shall be as follows:

Monday through Sunday 8:00 a.m. to 12:00 Midnight
Compensation: $600.00
SEATING CAPACITY: 36

Sidewalk Cafe Permit and approved plan must be posted at all times.

This grant of privilege #1116538 for a sidewalk cafe shall be subject to the provisions of Section 10-28-800 though 10-28-885 of the Municipal Code of Chicago and the directions of the Commissioner of Department of Business Affairs and Consumer Protection, the Commissioner of Streets and Sanitation, and the Commissioner of Transportation.

The permit holder agrees to hold the City of Chicago harmless for any damage, relocation or replacement costs associated with damage, relocation or removal of private property caused by the City performing work in the public way.

Authority for the above named privilege is herein given and granted from and after March 1, 2015 through and including December 1, 2015.

Alderman _____

Proco Joe Moreno 1st Ward

Department of Business Affairs and Consumer Protection
Small Business Center - Public Way Use Unit
City Hall - 121 N. LaSalle Street, Room 800 • Chicago, IL 60602
312-74-GOBIZ / 312-744-6249 • (312) 744-1944 (TTY)
http://www.cityofchicago.org/bacp

01/21/2015

Alderman **Proco Joe Moreno**
Ward # **01**
City of Chicago
City Hall, Room **300**
121 North LaSalle Street
Chicago, Illinois 60602

Re: An ordinance to use and maintain a portion of the public right-of-way for **one (1) sidewalk cafe(s)** for **JANIK'S CAFE**, adjacent to the premises known as **2011 W. Division St.**.

Dear Alderman **Proco Joe Moreno**:

The applicant referenced above has requested the use of the public right-of-way for a **sidewalk cafe(s)**. An ordinance has been prepared by the Department of Business Affairs and Consumer Protection – Small Business Center - Public Way Use Unit for presentation to the City Council. Because this request was made for properties located in your ward, as approved by you as per the attached, I respectfully request that you introduce the attached ordinance at the next City Council meeting.

If you have any questions regarding this ordinance, please contact Anthony Bertuca at (312) 744-5506.

Department of Business Affairs and Consumer Protection

City of Chicago

O2015-239

Office of the City Clerk

Document Tracking Sheet

Meeting Date:	1/21/2015
Sponsor(s):	Moreno (1)
Type:	Ordinance
Title:	Sidewalk cafe(s) for Standard Bar & Grill
Committee(s) Assignment:	Committee on Transportation and Public Way

ORDINANCE
STANDARD BAR & GRILL
Acct. No. 314194 - 1
Permit No. 1116656

Be It Ordained by the City Council of the City of Chicago:

Permission and authority are hereby given and granted to STANDARD BAR & GRILL upon the terms and subject to the conditions of this ordinance, to maintain and use a portion of the public right of way for a sidewalk cafe adjacent to its premises located at 1332 N. Milwaukee Ave.. Said sidewalk cafe area #1 shall be sixty-seven point five (67.5) feet in length and eight point one seven (8.17) feet in width, area #2 shall be twenty (20) feet in length and six (6) feet in width for a total of six hundred seventy-one point four eight (671.48) square feet and shall allow six (6) feet of clear space from the face of the curb/building line along N. Hermitage Avenue, N. Milwaukee. The compensation for said space and the days and hours of operation for the sidewalk cafe shall be as follows:

Monday through Friday 4:00 p.m. to 12:00 midnight Saturday and Sunday 11:00 a.m. to 12:00 midnight
Compensation: $738.62
SEATING CAPACITY: 66

Sidewalk Cafe Permit and approved plan must be posted at all times.

This grant of privilege #1116656 for a sidewalk cafe shall be subject to the provisions of Section 10-28-800 though 10-28-885 of the Municipal Code of Chicago and the directions of the Commissioner of Department of Business Affairs and Consumer Protection, the Commissioner of Streets and Sanitation, and the Commissioner of Transportation.

The permit holder agrees to hold the City of Chicago harmless for any damage, relocation or replacement costs associated with damage, relocation or removal of private property caused by the City performing work in the public way.

Authority for the above named privilege is herein given and granted from and after March 1, 2015 through and including December 1, 2015.

Alderman _____

Proco Joe Moreno 1st Ward

Department of Business Affairs and Consumer Protection
Small Business Center- Public Way Use Unit
City Hall - 121 N. LaSalle Street Room 800 • Chicago, IL 60602
312-74-GOBIZ / 312-744-6249 • (312) 744-1944 (TTY)
http://www.cityofchicago.org/bacp

01/21/2015

Alderman **Proco Joe Moreno**
Ward # **01**
City of Chicago
City Hall, Room **300**
121 North LaSalle Street
Chicago, Illinois 60602

Re: An ordinance to use and maintain a portion of the public right-of-way for **two (2) sidewalk cafe(s)** for **STANDARD BAR & GRILL**, adjacent to the premises known as **1332 N. Milwaukee Ave.**.

Dear Alderman **Proco Joe Moreno**:

The applicant referenced above has requested the use of the public right-of-way for a **sidewalk cafe(s)**. An ordinance has been prepared by the Department of Business Affairs and Consumer Protection – Small Business Center - Public Way Use Unit for presentation to the City Council. Because this request was made for properties located in your ward, as approved by you as per the attached, I respectfully request that you introduce the attached ordinance at the next City Council meeting.

If you have any questions regarding this ordinance, please contact Anthony Bertuca at (312) 744-5506.

Department of Business Affairs and Consumer Protection

City of Chicago

O2015-240

Office of the City Clerk

Document Tracking Sheet

Meeting Date:	1/21/2015
Sponsor(s):	Moreno (1)
Type:	Ordinance
Title:	Sidewalk cafe(s) for Wormhole, The
Committee(s) Assignment:	Committee on Transportation and Public Way

ORDINANCE
The Wormhole
Acct. No. 351318 - 1
Permit No. 1116647

Be It Ordained by the City Council of the City of Chicago:

Permission and authority are hereby given and granted to The Wormhole upon the terms and subject to the conditions of this ordinance, to maintain and use a portion of the public right of way for a sidewalk cafe adjacent to its premises located at 1462 N. Milwaukee Ave.. Said sidewalk cafe area #1 shall be twenty point three three (20.33) feet in length and six (6) feet in width for a total of one hundred twenty-one point nine eight (121.98) square feet and shall allow six (6) feet of clear space from the face of the curb/building line along N. Milwaukee. The compensation for said space and the days and hours of operation for the sidewalk cafe shall be as follows:

Sunday through Saturday 8:00am until 11:00 p.m.
Compensation: $600.00
SEATING CAPACITY: 12

Sidewalk Cafe Permit and approved plan must be posted at all times.

This grant of privilege #1116647 for a sidewalk cafe shall be subject to the provisions of Section 10-28-800 though 10-28-885 of the Municipal Code of Chicago and the directions of the Commissioner of Department of Business Affairs and Consumer Protection, the Commissioner of Streets and Sanitation, and the Commissioner of Transportation.

The permit holder agrees to hold the City of Chicago harmless for any damage, relocation or replacement costs associated with damage, relocation or removal of private property caused by the City performing work in the public way.

Authority for the above named privilege is herein given and granted from and after March 1, 2015 through and including December 1, 2015.

Alderman _____

Proco Joe Moreno 1st Ward

Department of Business Affairs and Consumer Protection
Small Business Center - Public Way Use Unit
City Hall - 121 N. LaSalle Street, Room 800 • Chicago, IL 60602
312-74-GOBIZ / 312-744-6249 • (312) 744-1944 (TTY)
http //www.cityofchicago.org/bacp

01/21/2015

Alderman **Proco Joe Moreno**
Ward # **01**
City of Chicago
City Hall, Room **300**
121 North LaSalle Street
Chicago, Illinois 60602

Re: An ordinance to use and maintain a portion of the public right-of-way for **one (1) sidewalk cafe(s)** for **The Wormhole**, adjacent to the premises known as **1462 N. Milwaukee Ave.**.

Dear Alderman **Proco Joe Moreno**:

The applicant referenced above has requested the use of the public right-of-way for a **sidewalk cafe(s)**. An ordinance has been prepared by the Department of Business Affairs and Consumer Protection – Small Business Center - Public Way Use Unit for presentation to the City Council. Because this request was made for properties located in your ward, as approved by you as per the attached, I respectfully request that you introduce the attached ordinance at the next City Council meeting.

If you have any questions regarding this ordinance, please contact Anthony Bertuca at (312) 744-5506.

Department of Business Affairs and Consumer Protection

City of Chicago

O2015-241

Office of the City Clerk

Document Tracking Sheet

Meeting Date:	1/21/2015
Sponsor(s):	Fioretti (2)
Type:	Ordinance
Title:	Sidewalk cafe(s) for Blackwood BBQ
Committee(s) Assignment:	Committee on Transportation and Public Way

ORDINANCE
BLACKWOOD BBQ
Acct. No. 381102 - 4
Permit No. 1116618

Be It Ordained by the City Council of the City of Chicago:

Permission and authority are hereby given and granted to BLACKWOOD BBQ upon the terms and subject to the conditions of this ordinance, to maintain and use a portion of the public right of way for a sidewalk cafe adjacent to its premises located at 28 S. Clinton St.. Said sidewalk cafe area #1 shall be twenty-three (23) feet in length and fourteen point four two (14.42) feet in width for a total of three hundred thirty-one point six six (331.66) square feet and shall allow six (6) feet of clear space from the face of the curb/building line along S. Clinton Street. The compensation for said space and the days and hours of operation for the sidewalk cafe shall be as follows:

Monday to Sunday 8:00 a.m. to 8:00 p.m
Compensation: $600.00
SEATING CAPACITY: 30

Sidewalk Cafe Permit and approved plan must be posted at all times.

This grant of privilege #1116618 for a sidewalk cafe shall be subject to the provisions of Section 10-28-800 though 10-28-885 of the Municipal Code of Chicago and the directions of the Commissioner of Department of Business Affairs and Consumer Protection, the Commissioner of Streets and Sanitation, and the Commissioner of Transportation.

The permit holder agrees to hold the City of Chicago harmless for any damage, relocation or replacement costs associated with damage, relocation or removal of private property caused by the City performing work in the public way.

Authority for the above named privilege is herein given and granted from and after March 1, 2015 through and including December 1, 2015.

Alderman

Bob Fioretti 2nd Ward

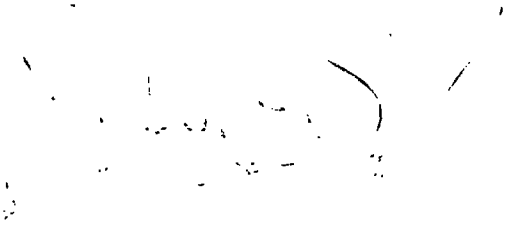

Department of Business Affairs and Consumer Protection
Small Business Center - Public Way Use Unit
City Hall - 121 N. LaSalle Street, Room 800 • Chicago, IL 60602
312-74-GOBIZ / 312-744-6249 • (312) 744-1944 (TTY)
http://www.cityofchicago.org/bacp

01/21/2015

Alderman **Bob Fioretti**
Ward # **02**
City of Chicago
City Hall, Room **300**
121 North LaSalle Street
Chicago, Illinois 60602

Re: An ordinance to use and maintain a portion of the public right-of-way for **one (1) sidewalk cafe(s)** for **BLACKWOOD BBQ**, adjacent to the premises known as **28 S. Clinton St.**.

Dear Alderman **Bob Fioretti**:

The applicant referenced above has requested the use of the public right-of-way for a **sidewalk cafe(s)**. An ordinance has been prepared by the Department of Business Affairs and Consumer Protection – Small Business Center - Public Way Use Unit for presentation to the City Council. Because this request was made for properties located in your ward, as approved by you as per the attached, I respectfully request that you introduce the attached ordinance at the next City Council meeting.

If you have any questions regarding this ordinance, please contact Anthony Bertuca at (312) 744-5506.

Department of Business Affairs and Consumer Protection

City of Chicago

O2015-242

Office of the City Clerk

Document Tracking Sheet

Meeting Date:	1/21/2015
Sponsor(s):	Fioretti (2)
Type:	Ordinance
Title:	Sidewalk cafe(s) for Brasserie by LM
Committee(s) Assignment:	Committee on Transportation and Public Way

ORDINANCE
BRASSERIE BY LM
Acct. No. 360303 - 1
Permit No. 1116637

Be It Ordained by the City Council of the City of Chicago:

Permission and authority are hereby given and granted to BRASSERIE BY LM upon the terms and subject to the conditions of this ordinance, to maintain and use a portion of the public right of way for a sidewalk cafe adjacent to its premises located at 800 S. Michigan Ave.. Said sidewalk cafe area #1 shall be sixty-nine (69) feet in length and fifteen point five (15.5) feet in width for a total of one thousand sixty-nine point five (1069.5) square feet and shall allow six (6) feet of clear space from the face of the curb/building line along S Michigan Ave. The compensation for said space and the days and hours of operation for the sidewalk cafe shall be as follows:

Sunday through Thursday 8:00 a.m. to 10:30 p.m. Friday and Saturday 8:00 a.m. to 12:00 midnight
Compensation: $1,925.10
SEATING CAPACITY: 50

Sidewalk Cafe Permit and approved plan must be posted at all times.

This grant of privilege #1116637 for a sidewalk cafe shall be subject to the provisions of Section 10-28-800 though 10-28-885 of the Municipal Code of Chicago and the directions of the Commissioner of Department of Business Affairs and Consumer Protection, the Commissioner of Streets and Sanitation, and the Commissioner of Transportation.

The permit holder agrees to hold the City of Chicago harmless for any damage, relocation or replacement costs associated with damage, relocation or removal of private property caused by the City performing work in the public way.

Authority for the above named privilege is herein given and granted from and after March 1, 2015 through and including December 1, 2015.

Alderman _____
Bob Fioretti 2nd Ward

Department of Business Affairs and Consumer Protection
Small Business Center- Public Way Use Unit
City Hall - 121 N LaSalle Street Room 800 • Chicago, IL 60602
312-74-GOBIZ / 312-744-6249 • (312) 744-1944 (TTY)
http://www.cityofchicago.org/bacp

01/21/2015

Alderman **Bob Fioretti**
Ward # **02**
City of Chicago
City Hall, Room **300**
121 North LaSalle Street
Chicago, Illinois 60602

Re: An ordinance to use and maintain a portion of the public right-of-way for **one (1) sidewalk cafe(s)** for **BRASSERIE BY LM**, adjacent to the premises known as **800 S. Michigan Ave.**.

Dear Alderman **Bob Fioretti**:

The applicant referenced above has requested the use of the public right-of-way for a **sidewalk cafe(s)**. An ordinance has been prepared by the Department of Business Affairs and Consumer Protection – Small Business Center - Public Way Use Unit for presentation to the City Council. Because this request was made for properties located in your ward, as approved by you as per the attached, I respectfully request that you introduce the attached ordinance at the next City Council meeting.

If you have any questions regarding this ordinance, please contact Anthony Bertuca at (312) 744-5506.

Department of Business Affairs and Consumer Protection

City of Chicago

O2015-243

Office of the City Clerk

Document Tracking Sheet

Meeting Date:	1/21/2015
Sponsor(s):	Fioretti (2)
Type:	Ordinance
Title:	Sidewalk cafe(s) for Flaco's Tacos LLC
Committee(s) Assignment:	Committee on Transportation and Public Way

ORDINANCE
FLACO'S TACOS, LLC
Acct. No. 330522 - 1
Permit No. 1116621

Be It Ordained by the City Council of the City of Chicago:

Permission and authority are hereby given and granted to FLACO'S TACOS, LLC upon the terms and subject to the conditions of this ordinance, to maintain and use a portion of the public right of way for a sidewalk cafe adjacent to its premises located at 725 S. Dearborn St.. Said sidewalk cafe area #1 shall be seven (7) feet in length and nine (9) feet in width for a total of sixty-three (63) square feet and shall allow six (6) feet of clear space from the face of the curb/building line along S Dearborn St. The compensation for said space and the days and hours of operation for the sidewalk cafe shall be as follows:

Monday through Sunday 10:00 a.m. until 12:00 Midnight
Compensation: $600.00
SEATING CAPACITY: 12

Sidewalk Cafe Permit and approved plan must be posted at all times.

This grant of privilege #1116621 for a sidewalk cafe shall be subject to the provisions of Section 10-28-800 though 10-28-885 of the Municipal Code of Chicago and the directions of the Commissioner of Department of Business Affairs and Consumer Protection, the Commissioner of Streets and Sanitation, and the Commissioner of Transportation.

The permit holder agrees to hold the City of Chicago harmless for any damage, relocation or replacement costs associated with damage, relocation or removal of private property caused by the City performing work in the public way.

Authority for the above named privilege is herein given and granted from and after March 1, 2015 through and including December 1, 2015.

Alderman _____

Bob Fioretti 2nd Ward

Department of Business Affairs and Consumer Protection
Small Business Center - Public Way Use Unit
City Hall - 121 N. LaSalle Street, Room 800 • Chicago, IL 60602
312-74-GOBIZ / 312-744-6249 • (312) 744-1944 (TTY)
http://www.cityofchicago.org/bacp

01/21/2015

Alderman **Bob Fioretti**
Ward # **02**
City of Chicago
City Hall, Room **300**
121 North LaSalle Street
Chicago, Illinois 60602

Re: An ordinance to use and maintain a portion of the public right-of-way for **one (1) sidewalk cafe(s)** for **FLACO'S TACOS, LLC**, adjacent to the premises known as **725 S. Dearborn St.**.

Dear Alderman **Bob Fioretti**:

The applicant referenced above has requested the use of the public right-of-way for a **sidewalk cafe(s)**. An ordinance has been prepared by the Department of Business Affairs and Consumer Protection – Small Business Center - Public Way Use Unit for presentation to the City Council. Because this request was made for properties located in your ward, as approved by you as per the attached, I respectfully request that you introduce the attached ordinance at the next City Council meeting.

If you have any questions regarding this ordinance, please contact Anthony Bertuca at (312) 744-5506.

Department of Business Affairs and Consumer Protection

City of Chicago

O2015-244

Office of the City Clerk

Document Tracking Sheet

Meeting Date:	1/21/2015
Sponsor(s):	Fioretti (2)
Type:	Ordinance
Title:	Sidewalk cafe(s) for Gino's East of Chicago
Committee(s) Assignment:	Committee on Transportation and Public Way

ORDINANCE
GINO'S EAST OF CHICAGO
Acct. No. 63726 - 1
Permit No. 1116648

Be It Ordained by the City Council of the City of Chicago:

Permission and authority are hereby given and granted to GINO'S EAST OF CHICAGO upon the terms and subject to the conditions of this ordinance, to maintain and use a portion of the public right of way for a sidewalk cafe adjacent to its premises located at 521 S. Dearborn St.. Said sidewalk cafe area #1 shall be forty-one (41) feet in length and ten (10) feet in width for a total of four hundred ten (410) square feet and shall allow six (6) feet of clear space from the face of the curb/building line along S. Dearborn Street. The compensation for said space and the days and hours of operation for the sidewalk cafe shall be as follows:

Sunday through Thursday 11:00 a.m. to 10:00 p.m. Friday and Saturday 11:00 a.m. to 11:00 p.m.
Compensation: $738.00
SEATING CAPACITY: 18

Sidewalk Cafe Permit and approved plan must be posted at all times.

This grant of privilege #1116648 for a sidewalk cafe shall be subject to the provisions of Section 10-28-800 though 10-28-885 of the Municipal Code of Chicago and the directions of the Commissioner of Department of Business Affairs and Consumer Protection, the Commissioner of Streets and Sanitation, and the Commissioner of Transportation.

The permit holder agrees to hold the City of Chicago harmless for any damage, relocation or replacement costs associated with damage, relocation or removal of private property caused by the City performing work in the public way.

Authority for the above named privilege is herein given and granted from and after March 1, 2015 through and including December 1, 2015.

Alderman _____

Bob Fioretti 2nd Ward

Department of Business Affairs and Consumer Protection
Small Business Center - Public Way Use Unit
City Hall - 121 N. LaSalle Street, Room 800 • Chicago, IL 60602
312-74-GOBIZ / 312-744-6249 • (312) 744-1944 (TTY)
http://www.cityofchicago.org/bacp

01/21/2015

Alderman **Bob Fioretti**
Ward # **02**
City of Chicago
City Hall, Room **300**
121 North LaSalle Street
Chicago, Illinois 60602

Re: An ordinance to use and maintain a portion of the public right-of-way for **one (1) sidewalk cafe(s)** for **GINO'S EAST OF CHICAGO**, adjacent to the premises known as **521 S. Dearborn St.**.

Dear Alderman **Bob Fioretti**:

The applicant referenced above has requested the use of the public right-of-way for a **sidewalk cafe(s)**. An ordinance has been prepared by the Department of Business Affairs and Consumer Protection – Small Business Center - Public Way Use Unit for presentation to the City Council. Because this request was made for properties located in your ward, as approved by you as per the attached, I respectfully request that you introduce the attached ordinance at the next City Council meeting.

If you have any questions regarding this ordinance, please contact Anthony Bertuca at (312) 744-5506.

Department of Business Affairs and Consumer Protection

City of Chicago

O2015-245

Office of the City Clerk

Document Tracking Sheet

Meeting Date:	1/21/2015
Sponsor(s):	Fioretti (2)
Type:	Ordinance
Title:	Sidewalk cafe(s) for Hackney's Printers' Row
Committee(s) Assignment:	Committee on Transportation and Public Way

ORDINANCE
HACKNEY'S PRINTERS' ROW
Acct. No. 210267 - 1
Permit No. 1116620

Be It Ordained by the City Council of the City of Chicago:

Permission and authority are hereby given and granted to HACKNEY'S PRINTERS' ROW upon the terms and subject to the conditions of this ordinance, to maintain and use a portion of the public right of way for a sidewalk cafe adjacent to its premises located at 731-33 S. Dearborn St.. Said sidewalk cafe area #1 shall be forty-four (44) feet in length and ten (10) feet in width for a total of four hundred forty (440) square feet and shall allow six (6) feet of clear space from the face of the curb/building line along S. Dearborn Street. The compensation for said space and the days and hours of operation for the sidewalk cafe shall be as follows:

Monday thru Friday 10:00 a.m. to 12:00 midnight Saturday & Sunday 8:30 a.m. to 12:00 midnight
Compensation: $792.00
SEATING CAPACITY: 44

Sidewalk Cafe Permit and approved plan must be posted at all times.

This grant of privilege #1116620 for a sidewalk cafe shall be subject to the provisions of Section 10-28-800 though 10-28-885 of the Municipal Code of Chicago and the directions of the Commissioner of Department of Business Affairs and Consumer Protection, the Commissioner of Streets and Sanitation, and the Commissioner of Transportation.

The permit holder agrees to hold the City of Chicago harmless for any damage, relocation or replacement costs associated with damage, relocation or removal of private property caused by the City performing work in the public way.

Authority for the above named privilege is herein given and granted from and after March 1, 2015 through and including December 1, 2015.

Alderman _____

Bob Fioretti 2nd Ward

Department of Business Affairs and Consumer Protection
Small Business Center - Public Way Use Unit
City Hall - 121 N. LaSalle Street, Room 800 • Chicago, IL 60602
312-74-GOBIZ / 312-744-6249 • (312) 744-1944 (TTY)
http://www.cityofchicago.org/bacp

01/21/2015

Alderman **Bob Fioretti**
Ward # **02**
City of Chicago
City Hall, Room **300**
121 North LaSalle Street
Chicago, Illinois 60602

Re: An ordinance to use and maintain a portion of the public right-of-way for **one (1) sidewalk cafe(s)** for **HACKNEY'S PRINTERS' ROW**, adjacent to the premises known as **731-33 S. Dearborn St.**.

Dear Alderman **Bob Fioretti**:

The applicant referenced above has requested the use of the public right-of-way for a **sidewalk cafe(s)**. An ordinance has been prepared by the Department of Business Affairs and Consumer Protection – Small Business Center - Public Way Use Unit for presentation to the City Council. Because this request was made for properties located in your ward, as approved by you as per the attached, I respectfully request that you introduce the attached ordinance at the next City Council meeting.

If you have any questions regarding this ordinance, please contact Anthony Bertuca at (312) 744-5506.

Department of Business Affairs and Consumer Protection

City of Chicago

O2015-246

Office of the City Clerk

Document Tracking Sheet

Meeting Date:	1/21/2015
Sponsor(s):	Fioretti (2)
Type:	Ordinance
Title:	Sidewalk cafe(s) for Wow Bao
Committee(s) Assignment:	Committee on Transportation and Public Way

ORDINANCE
WOW BAO
Acct. No. 308940 - 1
Permit No. 1116619

Be It Ordained by the City Council of the City of Chicago:

Permission and authority are hereby given and granted to WOW BAO upon the terms and subject to the conditions of this ordinance, to maintain and use a portion of the public right of way for a sidewalk cafe adjacent to its premises located at 175 W. Jackson Blvd.. Said sidewalk cafe area #1 shall be forty-seven (47) feet in length and six point five eight (6.58) feet in width for a total of three hundred nine point two six (309.26) square feet and shall allow six (6) feet of clear space from the face of the curb/building line along Financial Place. The compensation for said space and the days and hours of operation for the sidewalk cafe shall be as follows:

Monday through Friday 8:00 a.m. to 6:00 p.m.
Compensation: $600.00
SEATING CAPACITY: 20

Sidewalk Cafe Permit and approved plan must be posted at all times.

This grant of privilege #1116619 for a sidewalk cafe shall be subject to the provisions of Section 10-28-800 though 10-28-885 of the Municipal Code of Chicago and the directions of the Commissioner of Department of Business Affairs and Consumer Protection, the Commissioner of Streets and Sanitation, and the Commissioner of Transportation.

The permit holder agrees to hold the City of Chicago harmless for any damage, relocation or replacement costs associated with damage, relocation or removal of private property caused by the City performing work in the public way.

Authority for the above named privilege is herein given and granted from and after March 1, 2015 through and including December 1, 2015.

Alderman _____

Bob Fioretti 2nd Ward

Department of Business Affairs and Consumer Protection
Small Business Center - Public Way Use Unit
City Hall - 121 N. LaSalle Street, Room 800 • Chicago, IL 60602
312-74-GOBIZ / 312-744-6249 • (312) 744-1944 (TTY)
http://www.cityofchicago.org/bacp

01/21/2015

Alderman **Bob Fioretti**
Ward # **02**
City of Chicago
City Hall, Room **300**
121 North LaSalle Street
Chicago, Illinois 60602

Re: An ordinance to use and maintain a portion of the public right-of-way for **one (1) sidewalk cafe(s)** for **WOW BAO**, adjacent to the premises known as **175 W. Jackson Blvd.**.

Dear Alderman **Bob Fioretti**:

The applicant referenced above has requested the use of the public right-of-way for a **sidewalk cafe(s)**. An ordinance has been prepared by the Department of Business Affairs and Consumer Protection – Small Business Center - Public Way Use Unit for presentation to the City Council. Because this request was made for properties located in your ward, as approved by you as per the attached, I respectfully request that you introduce the attached ordinance at the next City Council meeting.

If you have any questions regarding this ordinance, please contact Anthony Bertuca at (312) 744-5506.

Department of Business Affairs and Consumer Protection

City of Chicago

O2015-249

Office of the City Clerk

Document Tracking Sheet

Meeting Date:	1/21/2015
Sponsor(s):	Balcer (11)
Type:	Ordinance
Title:	Sidewalk cafe(s) for Buffalo Wings and Rings
Committee(s) Assignment:	Committee on Transportation and Public Way

ORDINANCE
BUFFALO WINGS AND RINGS
Acct. No. 314458 - 1
Permit No. 1116641

Be It Ordained by the City Council of the City of Chicago:

Permission and authority are hereby given and granted to BUFFALO WINGS AND RINGS upon the terms and subject to the conditions of this ordinance, to maintain and use a portion of the public right of way for a sidewalk cafe adjacent to its premises located at 3434 S. Halsted St.. Said sidewalk cafe area #1 shall be nineteen point six (19.6) feet in length and five point four two (5.42) feet in width, area #2 shall be twenty-four point six (24.6) feet in length and five point four two (5.42) feet in width, area #3 shall be twenty point seven five (20.75) feet in length and five point four two (5.42) feet in width, area #4 shall be twenty (20) feet in length and five point four two (5.42) feet in width, area #5 shall be thirty-seven point seven five (37.75) feet in length and five point four two (5.42) feet in width for a total of six hundred sixty-five point zero three (665.03) square feet and shall allow six (6) feet of clear space from the face of the curb/building line along 34th Place, S. Halsted Street. The compensation for said space and the days and hours of operation for the sidewalk cafe shall be as follows:

Monday through Sunday 11:00 a.m. to 12:00 midnight
Compensation: $731.54
SEATING CAPACITY: 74

Sidewalk Cafe Permit and approved plan must be posted at all times.

This grant of privilege #1116641 for a sidewalk cafe shall be subject to the provisions of Section 10-28-800 though 10-28-885 of the Municipal Code of Chicago and the directions of the Commissioner of Department of Business Affairs and Consumer Protection, the Commissioner of Streets and Sanitation, and the Commissioner of Transportation.

The permit holder agrees to hold the City of Chicago harmless for any damage, relocation or replacement costs associated with damage, relocation or removal of private property caused by the City performing work in the public way.

Authority for the above named privilege is herein given and granted from and after March 1, 2015 through and including December 1, 2015.

Alderman James A. Balcer

James A. Balcer 11th Ward

Department of Business Affairs and Consumer Protection
Small Business Center - Public Way Use Unit
City Hall - 121 N. LaSalle Street, Room 800 • Chicago, IL 60602
312-74-GOBIZ / 312-744-6249 • (312) 744-1944 (TTY)
http://www.cityofchicago.org/bacp

01/21/2015

Alderman **James A. Balcer**
Ward # **11**
City of Chicago
City Hall, Room **203**
121 North LaSalle Street
Chicago, Illinois 60602

Re: An ordinance to use and maintain a portion of the public right-of-way for **five (5) sidewalk cafe(s)** for **BUFFALO WINGS AND RINGS**, adjacent to the premises known as **3434 S. Halsted St.**.

Dear Alderman **James A. Balcer**:

The applicant referenced above has requested the use of the public right-of-way for a **sidewalk cafe(s)**. An ordinance has been prepared by the Department of Business Affairs and Consumer Protection – Small Business Center - Public Way Use Unit for presentation to the City Council. Because this request was made for properties located in your ward, as approved by you as per the attached, I respectfully request that you introduce the attached ordinance at the next City Council meeting.

If you have any questions regarding this ordinance, please contact Anthony Bertuca at (312) 744-5506.

Department of Business Affairs and Consumer Protection

City of Chicago

O2015-250

Office of the City Clerk

Document Tracking Sheet

Meeting Date:	1/21/2015
Sponsor(s):	Solis (25)
Type:	Ordinance
Title:	Sidewalk cafe(s) for Beer Bistro, The
Committee(s) Assignment:	Committee on Transportation and Public Way

ORDINANCE
THE BEER BISTRO
Acct. No. 217744 - 1
Permit No. 1116560

Be It Ordained by the City Council of the City of Chicago:

Permission and authority are hereby given and granted to THE BEER BISTRO upon the terms and subject to the conditions of this ordinance, to maintain and use a portion of the public right of way for a sidewalk cafe adjacent to its premises located at 1061 W. Madison St.. Said sidewalk cafe area #1 shall be twenty (20) feet in length and eight (8) feet in width for a total of one hundred sixty (160) square feet and shall allow six (6) feet of clear space from the face of the curb/building line along W. Madison Street. The compensation for said space and the days and hours of operation for the sidewalk cafe shall be as follows:

Monday through Sunday 11:00 a.m. to 12:00 midnight
Compensation: $600.00
SEATING CAPACITY: 12

Sidewalk Cafe Permit and approved plan must be posted at all times.

This grant of privilege #1116560 for a sidewalk cafe shall be subject to the provisions of Section 10-28-800 though 10-28-885 of the Municipal Code of Chicago and the directions of the Commissioner of Department of Business Affairs and Consumer Protection, the Commissioner of Streets and Sanitation, and the Commissioner of Transportation.

The permit holder agrees to hold the City of Chicago harmless for any damage, relocation or replacement costs associated with damage, relocation or removal of private property caused by the City performing work in the public way.

Authority for the above named privilege is herein given and granted from and after March 1, 2015 through and including December 1, 2015.

Alderman _____

Daniel S. Solis 25th Ward

Department of Business Affairs and Consumer Protection
Small Business Center - Public Way Use Unit
City Hall - 121 N. LaSalle Street, Room 800 • Chicago, IL 60602
312-74-GOBIZ / 312-744-6249 • (312) 744-1944 (TTY)
http //www.cityofchicago org/bacp

01/21/2015

Alderman **Daniel S. Solis**
Ward # **25**
City of Chicago
City Hall, Room **203**
121 North LaSalle Street
Chicago, Illinois 60602

Re: An ordinance to use and maintain a portion of the public right-of-way for **one (1) sidewalk cafe(s)** for **THE BEER BISTRO**, adjacent to the premises known as **1061 W. Madison St.**.

Dear Alderman **Daniel S. Solis**:

The applicant referenced above has requested the use of the public right-of-way for a **sidewalk cafe(s)**. An ordinance has been prepared by the Department of Business Affairs and Consumer Protection – Small Business Center - Public Way Use Unit for presentation to the City Council. Because this request was made for properties located in your ward, as approved by you as per the attached, I respectfully request that you introduce the attached ordinance at the next City Council meeting.

If you have any questions regarding this ordinance, please contact Anthony Bertuca at (312) 744-5506.

Department of Business Affairs and Consumer Protection

City of Chicago

O2015-251

Office of the City Clerk

Document Tracking Sheet

Meeting Date:	1/21/2015
Sponsor(s):	Maldonado (26)
Type:	Ordinance
Title:	Sidewalk cafe(s) for La Bruquena Restaurant & Lounge
Committee(s) Assignment:	Committee on Transportation and Public Way

ORDINANCE
LA BRUQUENA RESTAURANT & LOUNGE
Acct. No. 7533 - 1
Permit No. 1116623

Be It Ordained by the City Council of the City of Chicago:

Permission and authority are hereby given and granted to LA BRUQUENA RESTAURANT & LOUNGE upon the terms and subject to the conditions of this ordinance, to maintain and use a portion of the public right of way for a sidewalk cafe adjacent to its premises located at 2726 W. Division St.. Said sidewalk cafe area #1 shall be twenty-two (22) feet in length and eighteen (18) feet in width for a total of three hundred ninety-six (396) square feet and shall allow six (6) feet of clear space from the face of the curb/building line along W. Division Street. The compensation for said space and the days and hours of operation for the sidewalk cafe shall be as follows:

Monday through Sunday 10:00 a.m. to 11:00 p.m.
Compensation: $600.00
SEATING CAPACITY: 24

Sidewalk Cafe Permit and approved plan must be posted at all times.

This grant of privilege #1116623 for a sidewalk cafe shall be subject to the provisions of Section 10-28-800 though 10-28-885 of the Municipal Code of Chicago and the directions of the Commissioner of Department of Business Affairs and Consumer Protection, the Commissioner of Streets and Sanitation, and the Commissioner of Transportation.

The permit holder agrees to hold the City of Chicago harmless for any damage, relocation or replacement costs associated with damage, relocation or removal of private property caused by the City performing work in the public way.

Authority for the above named privilege is herein given and granted from and after March 1, 2015 through and including December 1, 2015.

Alderman _____

Roberto Maldonado 26th Ward

Department of Business Affairs and Consumer Protection
Small Business Center - Public Way Use Unit
City Hall - 121 N. LaSalle Street, Room 800 • Chicago, IL 60602
312-74-GOBIZ / 312-744-6249 • (312) 744-1944 (TTY)
http://www.cityofchicago.org/bacp

01/21/2015

Alderman **Roberto Maldonado**
Ward # **26**
City of Chicago
City Hall, Room **300**
121 North LaSalle Street
Chicago, Illinois 60602

Re: An ordinance to use and maintain a portion of the public right-of-way for **one (1) sidewalk cafe(s)** for **LA BRUQUENA RESTAURANT & LOUNGE**, adjacent to the premises known as **2726 W. Division St.**.

Dear Alderman **Roberto Maldonado**:

The applicant referenced above has requested the use of the public right-of-way for a **sidewalk cafe(s)**. An ordinance has been prepared by the Department of Business Affairs and Consumer Protection – Small Business Center - Public Way Use Unit for presentation to the City Council. Because this request was made for properties located in your ward, as approved by you as per the attached, I respectfully request that you introduce the attached ordinance at the next City Council meeting.

If you have any questions regarding this ordinance, please contact Anthony Bertuca at (312) 744-5506.

Department of Business Affairs and Consumer Protection

City of Chicago

O2015-252

Office of the City Clerk

Document Tracking Sheet

Meeting Date:	1/21/2015
Sponsor(s):	Burnett (27)
Type:	Ordinance
Title:	Sidewalk cafe(s) for Benchmark Bar & Grill
Committee(s) Assignment:	Committee on Transportation and Public Way

ORDINANCE
BENCHMARK BAR & GRILL
Acct. No. 347348 - 1
Permit No. 1116543

Be It Ordained by the City Council of the City of Chicago:

Permission and authority are hereby given and granted to BENCHMARK BAR & GRILL upon the terms and subject to the conditions of this ordinance, to maintain and use a portion of the public right of way for a sidewalk cafe adjacent to its premises located at 1508-1510 N. Wells St.. Said sidewalk cafe area #1 shall be forty-four point eight three (44.83) feet in length and nine point six seven (9.67) feet in width for a total of four hundred thirty-three point five one (433.51) square feet and shall allow six (6) feet of clear space from the face of the curb/building line along N. Wells. The compensation for said space and the days and hours of operation for the sidewalk cafe shall be as follows:

Sunday through Thursday 11:00am until 11:pm Friday & Saturday 11:00am until 12:00am
Compensation: $997.06
SEATING CAPACITY: 34

Sidewalk Cafe Permit and approved plan must be posted at all times.

This grant of privilege #1116543 for a sidewalk cafe shall be subject to the provisions of Section 10-28-800 though 10-28-885 of the Municipal Code of Chicago and the directions of the Commissioner of Department of Business Affairs and Consumer Protection, the Commissioner of Streets and Sanitation, and the Commissioner of Transportation.

The permit holder agrees to hold the City of Chicago harmless for any damage, relocation or replacement costs associated with damage, relocation or removal of private property caused by the City performing work in the public way.

Authority for the above named privilege is herein given and granted from and after March 1, 2015 through and including December 1, 2015.

Alderman _____

Walter Burnett Jr. 27th Ward

City of Chicago

O2015-254

Office of the City Clerk

Document Tracking Sheet

Meeting Date:	1/21/2015
Sponsor(s):	Burnett (27)
Type:	Ordinance
Title:	Sidewalk cafe(s) for Publican Quality Meats
Committee(s) Assignment:	Committee on Transportation and Public Way

ORDINANCE
PUBLICAN QUALITY MEATS
Acct. No. 362776 - 1
Permit No. 1116548

Be It Ordained by the City Council of the City of Chicago:

Permission and authority are hereby given and granted to PUBLICAN QUALITY MEATS upon the terms and subject to the conditions of this ordinance, to maintain and use a portion of the public right of way for a sidewalk cafe adjacent to its premises located at 825 W. Fulton Market . Said sidewalk cafe area #1 shall be forty-one point five (41.5) feet in length and seven (7) feet in width, area #2 shall be twenty-five point five eight (25.58) feet in length and seven (7) feet in width, area #3 shall be twelve (12) feet in length and six point six seven (6.67) feet in width for a total of five hundred forty-nine point six (549.6) square feet and shall allow six (6) feet of clear space from the face of the curb/building line along N. Green Street, W. Fulton Market. The compensation for said space and the days and hours of operation for the sidewalk cafe shall be as follows:

Monday through Sunday 8:00 a.m. to 12:00 midnight
Compensation: $604.56
SEATING CAPACITY: 26

Sidewalk Cafe Permit and approved plan must be posted at all times.

This grant of privilege #1116548 for a sidewalk cafe shall be subject to the provisions of Section 10-28-800 though 10-28-885 of the Municipal Code of Chicago and the directions of the Commissioner of Department of Business Affairs and Consumer Protection, the Commissioner of Streets and Sanitation, and the Commissioner of Transportation.

The permit holder agrees to hold the City of Chicago harmless for any damage, relocation or replacement costs associated with damage, relocation or removal of private property caused by the City performing work in the public way.

Authority for the above named privilege is herein given and granted from and after March 1, 2015 through and including December 1, 2015.

Alderman _____

Walter Burnett Jr. 27th Ward

City of Chicago

O2015-255

Office of the City Clerk

Document Tracking Sheet

Meeting Date:	1/21/2015
Sponsor(s):	Burnett (27)
Type:	Ordinance
Title:	Sidewalk cafe(s) for Publican, The
Committee(s) Assignment:	Committee on Transportation and Public Way

ORDINANCE
THE PUBLICAN
Acct. No. 317802 - 1
Permit No. 1116549

Be It Ordained by the City Council of the City of Chicago:

Permission and authority are hereby given and granted to THE PUBLICAN upon the terms and subject to the conditions of this ordinance, to maintain and use a portion of the public right of way for a sidewalk cafe adjacent to its premises located at 837 W. Fulton Market . Said sidewalk cafe area #1 shall be forty-two (42) feet in length and eight (8) feet in width for a total of three hundred thirty-six (336) square feet and shall allow six (6) feet of clear space from the face of the curb/building line along W. Fulton Market. The compensation for said space and the days and hours of operation for the sidewalk cafe shall be as follows:

Monday through Friday 3:30 p.m. to 12:00 midnight Saturday and Sunday 10:00 a.m. to 12:00 midnight
Compensation: $600.00
SEATING CAPACITY: 30

Sidewalk Cafe Permit and approved plan must be posted at all times.

This grant of privilege #1116549 for a sidewalk cafe shall be subject to the provisions of Section 10-28-800 though 10-28-885 of the Municipal Code of Chicago and the directions of the Commissioner of Department of Business Affairs and Consumer Protection, the Commissioner of Streets and Sanitation, and the Commissioner of Transportation.

The permit holder agrees to hold the City of Chicago harmless for any damage, relocation or replacement costs associated with damage, relocation or removal of private property caused by the City performing work in the public way.

Authority for the above named privilege is herein given and granted from and after March 1, 2015 through and including December 1, 2015.

Alderman _____

Walter Burnett Jr. 27th Ward

City of Chicago

O2015-257

Office of the City Clerk

Document Tracking Sheet

Meeting Date:	1/21/2015
Sponsor(s):	Burnett (27)
Type:	Ordinance
Title:	Sidewalk cafe(s) for Westend Bar & Grill
Committee(s) Assignment:	Committee on Transportation and Public Way

ORDINANCE
WESTEND BAR & GRILL
Acct. No. 311103 - 1
Permit No. 1116541

Be It Ordained by the City Council of the City of Chicago:

Permission and authority are hereby given and granted to WESTEND BAR & GRILL upon the terms and subject to the conditions of this ordinance, to maintain and use a portion of the public right of way for a sidewalk cafe adjacent to its premises located at 1326-28 W. Madison St.. Said sidewalk cafe area #1 shall be fifty-one point five (51.5) feet in length and seven (7) feet in width, area #2 shall be twenty-one (21) feet in length and five (5) feet in width, area #3 shall be fourteen point three three (14.33) feet in length and five (5) feet in width for a total of five hundred thirty-seven point one five (537.15) square feet and shall allow six (6) feet of clear space from the face of the curb/building line along Ada Street, and W. Madison Street. The compensation for said space and the days and hours of operation for the sidewalk cafe shall be as follows:

Monday through Thursday 11:00 a.m. to 10:00 p.m. Friday 11:00 a.m. to 11:00 p.m. Saturday 11:00 a.m. to 11:00 p.m. Sunday 11:00 a.m. to 10:00 p.m.
Compensation: $600.00
SEATING CAPACITY: 50

Sidewalk Cafe Permit and approved plan must be posted at all times.

This grant of privilege #1116541 for a sidewalk cafe shall be subject to the provisions of Section 10-28-800 though 10-28-885 of the Municipal Code of Chicago and the directions of the Commissioner of Department of Business Affairs and Consumer Protection, the Commissioner of Streets and Sanitation, and the Commissioner of Transportation.

The permit holder agrees to hold the City of Chicago harmless for any damage, relocation or replacement costs associated with damage, relocation or removal of private property caused by the City performing work in the public way.

Authority for the above named privilege is herein given and granted from and after March 1, 2015 through and including December 1, 2015.

Alderman _____

Walter Burnett Jr. 27th Ward

City of Chicago

O2015-262

Office of the City Clerk

Document Tracking Sheet

Meeting Date:	1/21/2015
Sponsor(s):	Ervin (28)
Type:	Ordinance
Title:	Sidewalk cafe(s) for Hawkeye's Bar & Grill, Inc.
Committee(s) Assignment:	Committee on Transportation and Public Way

ORDINANCE
HAWKEYE'S BAR & GRILL INC
Acct. No. 6501 - 1
Permit No. 1116670

Be It Ordained by the City Council of the City of Chicago:

Permission and authority are hereby given and granted to HAWKEYE'S BAR & GRILL INC upon the terms and subject to the conditions of this ordinance, to maintain and use a portion of the public right of way for a sidewalk cafe adjacent to its premises located at 1458 W. Taylor St.. Said sidewalk cafe area #1 shall be seventy-five (75) feet in length and seven point one (7.1) feet in width for a total of five hundred thirty-two point five (532.5) square feet and shall allow six (6) feet of clear space from the face of the curb/building line along S. Laflin Street. The compensation for said space and the days and hours of operation for the sidewalk cafe shall be as follows:

Monday through Sunday 11:00 a.m. to 12:00 Midnight
Compensation: $600.00
SEATING CAPACITY: 52

Sidewalk Cafe Permit and approved plan must be posted at all times.

This grant of privilege #1116670 for a sidewalk cafe shall be subject to the provisions of Section 10-28-800 though 10-28-885 of the Municipal Code of Chicago and the directions of the Commissioner of Department of Business Affairs and Consumer Protection, the Commissioner of Streets and Sanitation, and the Commissioner of Transportation.

The permit holder agrees to hold the City of Chicago harmless for any damage, relocation or replacement costs associated with damage, relocation or removal of private property caused by the City performing work in the public way.

Authority for the above named privilege is herein given and granted from and after March 1, 2015 through and including December 1, 2015.

Alderman

Jason Ervin 28th Ward

City of Chicago

O2015-264

Office of the City Clerk

Document Tracking Sheet

Meeting Date:	1/21/2015
Sponsor(s):	Ervin (28)
Type:	Ordinance
Title:	Sidewalk cafe(s) for Rosebud Cafe
Committee(s) Assignment:	Committee on Transportation and Public Way

ORDINANCE
ROSEBUD CAFE
Acct. No. 85931 - 3
Permit No. 1116585

Be It Ordained by the City Council of the City of Chicago:

Permission and authority are hereby given and granted to ROSEBUD CAFE upon the terms and subject to the conditions of this ordinance, to maintain and use a portion of the public right of way for a sidewalk cafe adjacent to its premises located at 1500 W. Taylor St.. Said sidewalk cafe area #1 shall be ninety-five point nine (95.9) feet in length and seven point five (7.5) feet in width for a total of seven hundred nineteen point two five (719.25) square feet and shall allow six (6) feet of clear space from the face of the curb/building line along S. Laflin Street. The compensation for said space and the days and hours of operation for the sidewalk cafe shall be as follows:

Monday through Sunday 11:00 a.m. until 12:00 Midnight
Compensation: $791.18
SEATING CAPACITY: 64

Sidewalk Cafe Permit and approved plan must be posted at all times.

This grant of privilege #1116585 for a sidewalk cafe shall be subject to the provisions of Section 10-28-800 though 10-28-885 of the Municipal Code of Chicago and the directions of the Commissioner of Department of Business Affairs and Consumer Protection, the Commissioner of Streets and Sanitation, and the Commissioner of Transportation.

The permit holder agrees to hold the City of Chicago harmless for any damage, relocation or replacement costs associated with damage, relocation or removal of private property caused by the City performing work in the public way.

Authority for the above named privilege is herein given and granted from and after March 1, 2015 through and including December 1, 2015.

Alderman

Jason Ervin 28th Ward

City of Chicago

O2015-267

Office of the City Clerk

Document Tracking Sheet

Meeting Date:	1/21/2015
Sponsor(s):	Waguespack (32)
Type:	Ordinance
Title:	Sidewalk cafe(s) for Cortland's Garage
Committee(s) Assignment:	Committee on Transportation and Public Way

ORDINANCE
CORTLAND'S GARAGE
Acct. No. 24023 - 1
Permit No. 1116654

Be It Ordained by the City Council of the City of Chicago:

Permission and authority are hereby given and granted to CORTLAND'S GARAGE upon the terms and subject to the conditions of this ordinance, to maintain and use a portion of the public right of way for a sidewalk cafe adjacent to its premises located at 1645 W. Cortland St.. Said sidewalk cafe area #1 shall be twenty-three (23) feet in length and seven (7) feet in width for a total of one hundred sixty-one (161) square feet and shall allow six (6) feet of clear space from the face of the curb/building line along W. Cortland Street. The compensation for said space and the days and hours of operation for the sidewalk cafe shall be as follows:

Monday through Wednesday 11:00 a.m. to 11:00 p.m. Thursday thru Sunday 11:00 a.m. to 12:00 a.m.
Compensation: $600.00
SEATING CAPACITY: 26

Sidewalk Cafe Permit and approved plan must be posted at all times.

This grant of privilege #1116654 for a sidewalk cafe shall be subject to the provisions of Section 10-28-800 though 10-28-885 of the Municipal Code of Chicago and the directions of the Commissioner of Department of Business Affairs and Consumer Protection, the Commissioner of Streets and Sanitation, and the Commissioner of Transportation.

The permit holder agrees to hold the City of Chicago harmless for any damage, relocation or replacement costs associated with damage, relocation or removal of private property caused by the City performing work in the public way.

Authority for the above named privilege is herein given and granted from and after March 1, 2015 through and including December 1, 2015.

Alderman _____

Scott Waguespack 32nd Ward

Department of Business Affairs and Consumer Protection
Small Business Center - Public Way Use Unit
City Hall - 121 N. LaSalle Street, Room 800 • Chicago, IL 60602
312-74-GOBIZ / 312-744-6249 • (312) 744-1944 (TTY)
http://www.cityofchicago.org/bacp

01/21/2015

Alderman **Scott Waguespack**
Ward # **32**
City of Chicago
City Hall, Room **300**
121 North LaSalle Street
Chicago, Illinois 60602

Re: An ordinance to use and maintain a portion of the public right-of-way for **one (1) sidewalk cafe(s)** for **CORTLAND'S GARAGE**, adjacent to the premises known as **1645 W. Cortland St.**.

Dear Alderman **Scott Waguespack**:

The applicant referenced above has requested the use of the public right-of-way for a **sidewalk cafe(s)**. An ordinance has been prepared by the Department of Business Affairs and Consumer Protection – Small Business Center - Public Way Use Unit for presentation to the City Council. Because this request was made for properties located in your ward, as approved by you as per the attached, I respectfully request that you introduce the attached ordinance at the next City Council meeting.

If you have any questions regarding this ordinance, please contact Anthony Bertuca at (312) 744-5506.

Department of Business Affairs and Consumer Protection

City of Chicago

O2015-268

Office of the City Clerk

Document Tracking Sheet

Meeting Date:	1/21/2015
Sponsor(s):	Waguespack (32)
Type:	Ordinance
Title:	Sidewalk cafe(s) for Northside Bar & Grill
Committee(s) Assignment:	Committee on Transportation and Public Way

ORDINANCE
NORTHSIDE BAR & GRILL
Acct. No. 8632 - 1
Permit No. 1116649

Be It Ordained by the City Council of the City of Chicago:

Permission and authority are hereby given and granted to NORTHSIDE BAR & GRILL upon the terms and subject to the conditions of this ordinance, to maintain and use a portion of the public right of way for a sidewalk cafe adjacent to its premises located at 1635 N. Damen Ave.. Said sidewalk cafe area #1 shall be forty-four (44) feet in length and five (5) feet in width for a total of two hundred twenty (220) square feet and shall allow six (6) feet of clear space from the face of the curb/building line along N. Damen Avenue. The compensation for said space and the days and hours of operation for the sidewalk cafe shall be as follows:

Monday thru Sunday 11:00 a.m. to 12:00 midnight
Compensation: $600.00
SEATING CAPACITY: 24

Sidewalk Cafe Permit and approved plan must be posted at all times.

This grant of privilege #1116649 for a sidewalk cafe shall be subject to the provisions of Section 10-28-800 though 10-28-885 of the Municipal Code of Chicago and the directions of the Commissioner of Department of Business Affairs and Consumer Protection, the Commissioner of Streets and Sanitation, and the Commissioner of Transportation.

The permit holder agrees to hold the City of Chicago harmless for any damage, relocation or replacement costs associated with damage, relocation or removal of private property caused by the City performing work in the public way.

Authority for the above named privilege is herein given and granted from and after March 1, 2015 through and including December 1, 2015.

Alderman _____

Scott Waguespack 32nd Ward

Department of Business Affairs and Consumer Protection
Small Business Center - Public Way Use Unit
City Hall - 121 N. LaSalle Street, Room 800 • Chicago, IL 60602
312-74-GOBIZ / 312-744-6249 • (312) 744-1944 (TTY)
http://www.cityofchicago.org/bacp

01/21/2015

Alderman **Scott Waguespack**
Ward # **32**
City of Chicago
City Hall, Room **300**
121 North LaSalle Street
Chicago, Illinois 60602

Re: An ordinance to use and maintain a portion of the public right-of-way for **one (1) sidewalk cafe(s)** for **NORTHSIDE BAR & GRILL**, adjacent to the premises known as **1635 N. Damen Ave.**.

Dear Alderman **Scott Waguespack**:

The applicant referenced above has requested the use of the public right-of-way for a **sidewalk cafe(s)**. An ordinance has been prepared by the Department of Business Affairs and Consumer Protection – Small Business Center - Public Way Use Unit for presentation to the City Council. Because this request was made for properties located in your ward, as approved by you as per the attached, I respectfully request that you introduce the attached ordinance at the next City Council meeting.

If you have any questions regarding this ordinance, please contact Anthony Bertuca at (312) 744-5506.

Department of Business Affairs and Consumer Protection

City of Chicago

O2015-269

Office of the City Clerk

Document Tracking Sheet

Meeting Date:	1/21/2015
Sponsor(s):	Waguespack (32)
Type:	Ordinance
Title:	Sidewalk cafe(s) for Seven Ten/Atlas
Committee(s) Assignment:	Committee on Transportation and Public Way

ORDINANCE
SEVEN TEN/ATLAS
Acct. No. 15790 - 1
Permit No. 1116592

Be It Ordained by the City Council of the City of Chicago:

Permission and authority are hereby given and granted to SEVEN TEN/ATLAS upon the terms and subject to the conditions of this ordinance, to maintain and use a portion of the public right of way for a sidewalk cafe adjacent to its premises located at 2743-2749 N. Lincoln Ave.. Said sidewalk cafe area #1 shall be fifty (50) feet in length and five (5) feet in width for a total of two hundred fifty (250) square feet and shall allow six (6) feet of clear space from the face of the curb/building line along N. Lincoln. The compensation for said space and the days and hours of operation for the sidewalk cafe shall be as follows:

Monday - Friday 4:00 p.m. to 11:00 p.m. Saturday - Sunday 12:00 p.m. to 11:00 p.m.
Compensation: $600.00
SEATING CAPACITY: 32

Sidewalk Cafe Permit and approved plan must be posted at all times.

This grant of privilege #1116592 for a sidewalk cafe shall be subject to the provisions of Section 10-28-800 though 10-28-885 of the Municipal Code of Chicago and the directions of the Commissioner of Department of Business Affairs and Consumer Protection, the Commissioner of Streets and Sanitation, and the Commissioner of Transportation.

The permit holder agrees to hold the City of Chicago harmless for any damage, relocation or replacement costs associated with damage, relocation or removal of private property caused by the City performing work in the public way.

Authority for the above named privilege is herein given and granted from and after March 1, 2015 through and including December 1, 2015.

Alderman _____

Scott Waguespack 32nd Ward

Department of Business Affairs and Consumer Protection
Small Business Center - Public Way Use Unit
City Hall - 121 N. LaSalle Street, Room 800 • Chicago, IL 60602
312-74-GOBIZ / 312-744-6249 • (312) 744-1944 (TTY)
http://www.cityofchicago.org/bacp

01/21/2015

Alderman **Scott Waguespack**
Ward # **32**
City of Chicago
City Hall, Room **300**
121 North LaSalle Street
Chicago, Illinois 60602

Re: An ordinance to use and maintain a portion of the public right-of-way for **one (1) sidewalk cafe(s)** for **SEVEN TEN/ATLAS**, adjacent to the premises known as **2743-2749 N. Lincoln Ave.**.

Dear Alderman **Scott Waguespack**:

The applicant referenced above has requested the use of the public right-of-way for a **sidewalk cafe(s)**. An ordinance has been prepared by the Department of Business Affairs and Consumer Protection – Small Business Center - Public Way Use Unit for presentation to the City Council. Because this request was made for properties located in your ward, as approved by you as per the attached, I respectfully request that you introduce the attached ordinance at the next City Council meeting.

If you have any questions regarding this ordinance, please contact Anthony Bertuca at (312) 744-5506.

Department of Business Affairs and Consumer Protection

City of Chicago

O2015-270

Office of the City Clerk

Document Tracking Sheet

Meeting Date:	1/21/2015
Sponsor(s):	Colón (35)
Type:	Ordinance
Title:	Sidewalk cafe(s) for Logan's Bar and Grill
Committee(s) Assignment:	Committee on Transportation and Public Way

ORDINANCE
LOGAN'S BAR AND GRILL
Acct. No. 278702 - 2
Permit No. 1116653

Be It Ordained by the City Council of the City of Chicago:

Permission and authority are hereby given and granted to LOGAN'S BAR AND GRILL upon the terms and subject to the conditions of this ordinance, to maintain and use a portion of the public right of way for a sidewalk cafe adjacent to its premises located at 2230-32 N. California Ave.. Said sidewalk cafe area #1 shall be eighteen (18) feet in length and five point five (5.5) feet in width, area #2 shall be twenty (20) feet in length and five point five (5.5) feet in width for a total of two hundred nine (209) square feet and shall allow six (6) feet of clear space from the face of the curb/building line along N. California Ave.. The compensation for said space and the days and hours of operation for the sidewalk cafe shall be as follows:

Monday through Sunday 11:00 a.m. until 12:00 Midnight
Compensation: $600.00
SEATING CAPACITY: 24

Sidewalk Cafe Permit and approved plan must be posted at all times.

This grant of privilege #1116653 for a sidewalk cafe shall be subject to the provisions of Section 10-28-800 though 10-28-885 of the Municipal Code of Chicago and the directions of the Commissioner of Department of Business Affairs and Consumer Protection, the Commissioner of Streets and Sanitation, and the Commissioner of Transportation.

The permit holder agrees to hold the City of Chicago harmless for any damage, relocation or replacement costs associated with damage, relocation or removal of private property caused by the City performing work in the public way.

Authority for the above named privilege is herein given and granted from and after March 1, 2015 through and including December 1, 2015.

Alderman _____

Reynaldo Colon 35th Ward

Department of Business Affairs and Consumer Protection
Small Business Center - Public Way Use Unit
City Hall - 121 N LaSalle Street, Room 800 • Chicago, IL 60602
312-74-GOBIZ / 312-744-6249 • (312) 744-1944 (TTY)
http://www.cityofchicago.org/bacp

01/21/2015

Alderman **Reynaldo Colon**
Ward # **35**
City of Chicago
City Hall, Room **203**
121 North LaSalle Street
Chicago, Illinois 60602

Re: An ordinance to use and maintain a portion of the public right-of-way for **two (2) sidewalk cafe(s)** for **LOGAN'S BAR AND GRILL**, adjacent to the premises known as **2230-32 N. California Ave.**.

Dear Alderman **Reynaldo Colon**:

The applicant referenced above has requested the use of the public right-of-way for a **sidewalk cafe(s)**. An ordinance has been prepared by the Department of Business Affairs and Consumer Protection – Small Business Center - Public Way Use Unit for presentation to the City Council. Because this request was made for properties located in your ward, as approved by you as per the attached, I respectfully request that you introduce the attached ordinance at the next City Council meeting.

If you have any questions regarding this ordinance, please contact Anthony Bertuca at (312) 744-5506.

Department of Business Affairs and Consumer Protection

City of Chicago

O2015-281

Office of the City Clerk

Document Tracking Sheet

Meeting Date:	1/21/2015
Sponsor(s):	Reilly (42)
Type:	Ordinance
Title:	Sidewalk cafe(s) for Acanto
Committee(s) Assignment:	Committee on Transportation and Public Way

ORDINANCE
ACANTO
Acct. No. 352829 - 1
Permit No. 1116579

Be It Ordained by the City Council of the City of Chicago:

Permission and authority are hereby given and granted to ACANTO upon the terms and subject to the conditions of this ordinance, to maintain and use a portion of the public right of way for a sidewalk cafe adjacent to its premises located at 18 S. Michigan Ave.. Said sidewalk cafe area #1 shall be thirty-three point five (33.5) feet in length and fourteen point five eight (14.58) feet in width for a total of four hundred eighty-eight point four three (488.43) square feet and shall allow six (6) feet of clear space from the face of the curb/building line along S. Michigan. The compensation for said space and the days and hours of operation for the sidewalk cafe shall be as follows:

Sunday through Saturday 9:00am until 11:00pm
Compensation: $2,197.94
SEATING CAPACITY: 48

Sidewalk Cafe Permit and approved plan must be posted at all times.

This grant of privilege #1116579 for a sidewalk cafe shall be subject to the provisions of Section 10-28-800 though 10-28-885 of the Municipal Code of Chicago and the directions of the Commissioner of Department of Business Affairs and Consumer Protection, the Commissioner of Streets and Sanitation, and the Commissioner of Transportation.

The permit holder agrees to hold the City of Chicago harmless for any damage, relocation or replacement costs associated with damage, relocation or removal of private property caused by the City performing work in the public way.

Authority for the above named privilege is herein given and granted from and after March 1, 2015 through and including December 1, 2015.

Alderman _____

Brendan Reilly 42nd Ward

City of Chicago

O2015-283

Office of the City Clerk

Document Tracking Sheet

Meeting Date:	1/21/2015
Sponsor(s):	Reilly (42)
Type:	Ordinance
Title:	Sidewalk cafe(s) for Avec
Committee(s) Assignment:	Committee on Transportation and Public Way

ORDINANCE
AVEC
Acct. No. 253657 - 1
Permit No. 1116546

Be It Ordained by the City Council of the City of Chicago:

Permission and authority are hereby given and granted to AVEC upon the terms and subject to the conditions of this ordinance, to maintain and use a portion of the public right of way for a sidewalk cafe adjacent to its premises located at 615 W. Randolph St.. Said sidewalk cafe area #1 shall be twenty-one (21) feet in length and eight (8) feet in width for a total of one hundred sixty-eight (168) square feet and shall allow six (6) feet of clear space from the face of the curb/building line along W. RANDOLPH ST.. The compensation for said space and the days and hours of operation for the sidewalk cafe shall be as follows:

Sunday thru Thursday 3:30 p.m. to 11:00 p.m. Friday & Saturday 3:30 p.m. to 11:00 p.m.
Compensation: $600.00
SEATING CAPACITY: 12

Sidewalk Cafe Permit and approved plan must be posted at all times.

This grant of privilege #1116546 for a sidewalk cafe shall be subject to the provisions of Section 10-28-800 though 10-28-885 of the Municipal Code of Chicago and the directions of the Commissioner of Department of Business Affairs and Consumer Protection, the Commissioner of Streets and Sanitation, and the Commissioner of Transportation.

The permit holder agrees to hold the City of Chicago harmless for any damage, relocation or replacement costs associated with damage, relocation or removal of private property caused by the City performing work in the public way.

Authority for the above named privilege is herein given and granted from and after March 1, 2015 through and including December 1, 2015.

Alderman _____

Brendan Reilly 42nd Ward

City of Chicago

O2015-284

Office of the City Clerk

Document Tracking Sheet

Meeting Date:	1/21/2015
Sponsor(s):	Reilly (42)
Type:	Ordinance
Title:	Sidewalk cafe(s) for Bar Toma
Committee(s) Assignment:	Committee on Transportation and Public Way

ORDINANCE
BAR TOMA
Acct. No. 63218 - 1
Permit No. 1116632

Be It Ordained by the City Council of the City of Chicago:

Permission and authority are hereby given and granted to BAR TOMA upon the terms and subject to the conditions of this ordinance, to maintain and use a portion of the public right of way for a sidewalk cafe adjacent to its premises located at 110 E. Pearson St.. Said sidewalk cafe area #1 shall be twenty-five point five (25.5) feet in length and eighteen point nine two (18.92) feet in width for a total of four hundred eighty-two point four six (482.46) square feet and shall allow six (6) feet of clear space from the face of the curb/building line along E. Pearson Street. The compensation for said space and the days and hours of operation for the sidewalk cafe shall be as follows:

Monday thru Sunday 10:00 a.m. to 12:00 Midnight
Compensation: $1,109.66
SEATING CAPACITY: 32

Sidewalk Cafe Permit and approved plan must be posted at all times.

This grant of privilege #1116632 for a sidewalk cafe shall be subject to the provisions of Section 10-28-800 though 10-28-885 of the Municipal Code of Chicago and the directions of the Commissioner of Department of Business Affairs and Consumer Protection, the Commissioner of Streets and Sanitation, and the Commissioner of Transportation.

The permit holder agrees to hold the City of Chicago harmless for any damage, relocation or replacement costs associated with damage, relocation or removal of private property caused by the City performing work in the public way.

Authority for the above named privilege is herein given and granted from and after March 1, 2015 through and including December 1, 2015.

Alderman _____

Brendan Reilly 42nd Ward

City of Chicago

O2015-287

Office of the City Clerk

Document Tracking Sheet

Meeting Date:	1/21/2015
Sponsor(s):	Reilly (42)
Type:	Ordinance
Title:	Sidewalk cafe(s) for Beatrix
Committee(s) Assignment:	Committee on Transportation and Public Way

ORDINANCE
BEATRIX
Acct. No. 379080 - 1
Permit No. 1116595

Be It Ordained by the City Council of the City of Chicago:

Permission and authority are hereby given and granted to BEATRIX upon the terms and subject to the conditions of this ordinance, to maintain and use a portion of the public right of way for a sidewalk cafe adjacent to its premises located at 519 N. Clark St.. Said sidewalk cafe area #1 shall be forty-three point six seven (43.67) feet in length and eight (8) feet in width for a total of three hundred forty-nine point three six (349.36) square feet and shall allow six (6) feet of clear space from the face of the curb/building line along N. Clark Street. The compensation for said space and the days and hours of operation for the sidewalk cafe shall be as follows:

Monday through Sunday 8:00 a.m. to 12:00 midnight
Compensation: $803.53
SEATING CAPACITY: 24

Sidewalk Cafe Permit and approved plan must be posted at all times.

This grant of privilege #1116595 for a sidewalk cafe shall be subject to the provisions of Section 10-28-800 though 10-28-885 of the Municipal Code of Chicago and the directions of the Commissioner of Department of Business Affairs and Consumer Protection, the Commissioner of Streets and Sanitation, and the Commissioner of Transportation.

The permit holder agrees to hold the City of Chicago harmless for any damage, relocation or replacement costs associated with damage, relocation or removal of private property caused by the City performing work in the public way.

Authority for the above named privilege is herein given and granted from and after March 1, 2015 through and including December 1, 2015.

Alderman _____

Brendan Reilly 42nd Ward

City of Chicago

O2015-291

Office of the City Clerk

Document Tracking Sheet

Meeting Date:	1/21/2015
Sponsor(s):	Reilly (42)
Type:	Ordinance
Title:	Sidewalk cafe(s) for Bella! Bacino's
Committee(s) Assignment:	Committee on Transportation and Public Way

ORDINANCE
BELLA! BACINO'S
Acct. No. 246900 - 1
Permit No. 1116655

Be It Ordained by the City Council of the City of Chicago:

Permission and authority are hereby given and granted to BELLA! BACINO'S upon the terms and subject to the conditions of this ordinance, to maintain and use a portion of the public right of way for a sidewalk cafe adjacent to its premises located at 75 E. Wacker Dr.. Said sidewalk cafe area #1 shall be twenty-eight (28) feet in length and thirty-one (31) feet in width for a total of eight hundred sixty-eight (868) square feet and shall allow six (6) feet of clear space from the face of the curb/building line along E. Wacker Drive. The compensation for said space and the days and hours of operation for the sidewalk cafe shall be as follows:

Monday through Sunday 8:00 a.m. to 12:00 a.m. Midnight
Compensation: $3,906.00
SEATING CAPACITY: 56

Sidewalk Cafe Permit and approved plan must be posted at all times.

This grant of privilege #1116655 for a sidewalk cafe shall be subject to the provisions of Section 10-28-800 though 10-28-885 of the Municipal Code of Chicago and the directions of the Commissioner of Department of Business Affairs and Consumer Protection, the Commissioner of Streets and Sanitation, and the Commissioner of Transportation.

The permit holder agrees to hold the City of Chicago harmless for any damage, relocation or replacement costs associated with damage, relocation or removal of private property caused by the City performing work in the public way.

Authority for the above named privilege is herein given and granted from and after March 1, 2015 through and including December 1, 2015.

Alderman _____

Brendan Reilly 42nd Ward

City of Chicago

O2015-294

Office of the City Clerk

Document Tracking Sheet

Meeting Date:	1/21/2015
Sponsor(s):	Reilly (42)
Type:	Ordinance
Title:	Sidewalk cafe(s) for Bijan Bistro
Committee(s) Assignment:	Committee on Transportation and Public Way

ORDINANCE
BIJAN BISTRO
Acct. No. 11405 - 2
Permit No. 1116609

Be It Ordained by the City Council of the City of Chicago:

Permission and authority are hereby given and granted to BIJAN BISTRO upon the terms and subject to the conditions of this ordinance, to maintain and use a portion of the public right of way for a sidewalk cafe adjacent to its premises located at 663 N. State St.. Said sidewalk cafe area #1 shall be twenty-nine point three three (29.33) feet in length and eight point seven five (8.75) feet in width for a total of two hundred fifty-six point six four (256.64) square feet and shall allow six (6) feet of clear space from the face of the curb/building line along E. Erie Street. The compensation for said space and the days and hours of operation for the sidewalk cafe shall be as follows:

Monday thru Sunday 11:00 a.m. to 11:00 p.m.
Compensation: $600.00
SEATING CAPACITY: 24

Sidewalk Cafe Permit and approved plan must be posted at all times.

This grant of privilege #1116609 for a sidewalk cafe shall be subject to the provisions of Section 10-28-800 though 10-28-885 of the Municipal Code of Chicago and the directions of the Commissioner of Department of Business Affairs and Consumer Protection, the Commissioner of Streets and Sanitation, and the Commissioner of Transportation.

The permit holder agrees to hold the City of Chicago harmless for any damage, relocation or replacement costs associated with damage, relocation or removal of private property caused by the City performing work in the public way.

Authority for the above named privilege is herein given and granted from and after March 1, 2015 through and including December 1, 2015.

Alderman _____

Brendan Reilly 42nd Ward

City of Chicago

O2015-295

Office of the City Clerk

Document Tracking Sheet

Meeting Date:	1/21/2015
Sponsor(s):	Reilly (42)
Type:	Ordinance
Title:	Sidewalk cafe(s) for Blackbird
Committee(s) Assignment:	Committee on Transportation and Public Way

ORDINANCE
BLACKBIRD
Acct. No. 38029 - 1
Permit No. 1116551

Be It Ordained by the City Council of the City of Chicago:

Permission and authority are hereby given and granted to BLACKBIRD upon the terms and subject to the conditions of this ordinance, to maintain and use a portion of the public right of way for a sidewalk cafe adjacent to its premises located at 619 W. Randolph St.. Said sidewalk cafe area #1 shall be twenty-four point five (24.5) feet in length and nine point five (9.5) feet in width for a total of two hundred thirty-two point seven five (232.75) square feet and shall allow six (6) feet of clear space from the face of the curb/building line along W.RANDOLPH. The compensation for said space and the days and hours of operation for the sidewalk cafe shall be as follows:

Monday thru Sunday 11:00 a.m. to 12:00 Midnight
Compensation: $600.00
SEATING CAPACITY: 14

Sidewalk Cafe Permit and approved plan must be posted at all times.

This grant of privilege #1116551 for a sidewalk cafe shall be subject to the provisions of Section 10-28-800 though 10-28-885 of the Municipal Code of Chicago and the directions of the Commissioner of Department of Business Affairs and Consumer Protection, the Commissioner of Streets and Sanitation, and the Commissioner of Transportation.

The permit holder agrees to hold the City of Chicago harmless for any damage, relocation or replacement costs associated with damage, relocation or removal of private property caused by the City performing work in the public way.

Authority for the above named privilege is herein given and granted from and after March 1, 2015 through and including December 1, 2015.

Alderman _____

Brendan Reilly 42nd Ward

City of Chicago

O2015-297

Office of the City Clerk

Document Tracking Sheet

Meeting Date:	1/21/2015
Sponsor(s):	Reilly (42)
Type:	Ordinance
Title:	Sidewalk cafe(s) for Bottlefork
Committee(s) Assignment:	Committee on Transportation and Public Way

ORDINANCE
BOTTLEFORK
Acct. No. 369429 - 1
Permit No. 1116616

Be It Ordained by the City Council of the City of Chicago:

Permission and authority are hereby given and granted to BOTTLEFORK upon the terms and subject to the conditions of this ordinance, to maintain and use a portion of the public right of way for a sidewalk cafe adjacent to its premises located at 441 N. Clark St.. Said sidewalk cafe area #1 shall be eighteen point eight three (18.83) feet in length and nine point four two (9.42) feet in width for a total of one hundred seventy-seven point three eight (177.38) square feet and shall allow six (6) feet of clear space from the face of the curb/building line along Clark. The compensation for said space and the days and hours of operation for the sidewalk cafe shall be as follows:

Monday to Sunday 10:00 am - 12:00 am
Compensation: $600.00
SEATING CAPACITY: 18

Sidewalk Cafe Permit and approved plan must be posted at all times.

This grant of privilege #1116616 for a sidewalk cafe shall be subject to the provisions of Section 10-28-800 though 10-28-885 of the Municipal Code of Chicago and the directions of the Commissioner of Department of Business Affairs and Consumer Protection, the Commissioner of Streets and Sanitation, and the Commissioner of Transportation.

The permit holder agrees to hold the City of Chicago harmless for any damage, relocation or replacement costs associated with damage, relocation or removal of private property caused by the City performing work in the public way.

Authority for the above named privilege is herein given and granted from and after March 1, 2015 through and including December 1, 2015.

Alderman _____

Brendan Reilly 42nd Ward

City of Chicago

O2015-304

Office of the City Clerk

Document Tracking Sheet

Meeting Date:	1/21/2015
Sponsor(s):	Reilly (42)
Type:	Ordinance
Title:	Sidewalk cafe(s) for Bub City
Committee(s) Assignment:	Committee on Transportation and Public Way

ORDINANCE
BUB CITY
Acct. No. 373590 - 1
Permit No. 1116594

Be It Ordained by the City Council of the City of Chicago:

Permission and authority are hereby given and granted to BUB CITY upon the terms and subject to the conditions of this ordinance, to maintain and use a portion of the public right of way for a sidewalk cafe adjacent to its premises located at 435-437 N. Clark St.. Said sidewalk cafe area #1 shall be forty-four point five (44.5) feet in length and five point one seven (5.17) feet in width for a total of two hundred thirty point zero seven (230.07) square feet and shall allow six (6) feet of clear space from the face of the curb/building line along N. Clark Street. The compensation for said space and the days and hours of operation for the sidewalk cafe shall be as follows:

Monday through Friday 11:00 a.m. to 12:00 midnight Saturday and Sunday 10:00 a.m. to 12:00 midnight
Compensation: $600.00
SEATING CAPACITY: 21

Sidewalk Cafe Permit and approved plan must be posted at all times.

This grant of privilege #1116594 for a sidewalk cafe shall be subject to the provisions of Section 10-28-800 though 10-28-885 of the Municipal Code of Chicago and the directions of the Commissioner of Department of Business Affairs and Consumer Protection, the Commissioner of Streets and Sanitation, and the Commissioner of Transportation.

The permit holder agrees to hold the City of Chicago harmless for any damage, relocation or replacement costs associated with damage, relocation or removal of private property caused by the City performing work in the public way.

Authority for the above named privilege is herein given and granted from and after March 1, 2015 through and including December 1, 2015.

Alderman _____

Brendan Reilly 42nd Ward

City of Chicago

O2015-306

Office of the City Clerk

Document Tracking Sheet

Meeting Date:	1/21/2015
Sponsor(s):	Reilly (42)
Type:	Ordinance
Title:	Sidewalk cafe(s) for Bull & Bear
Committee(s) Assignment:	Committee on Transportation and Public Way

ORDINANCE
BULL & BEAR
Acct. No. 318717 - 1
Permit No. 1116638

Be It Ordained by the City Council of the City of Chicago:

Permission and authority are hereby given and granted to BULL & BEAR upon the terms and subject to the conditions of this ordinance, to maintain and use a portion of the public right of way for a sidewalk cafe adjacent to its premises located at 431 N. Wells St.. Said sidewalk cafe area #1 shall be twenty-five (25) feet in length and nine point five (9.5) feet in width, area #2 shall be ninety-five (95) feet in length and seven point eight (7.8) feet in width for a total of nine hundred seventy-eight point five (978.5) square feet and shall allow six (6) feet of clear space from the face of the curb/building line along Wells St, Hubbard St. The compensation for said space and the days and hours of operation for the sidewalk cafe shall be as follows:

Monday through Sunday 8:00 a.m. to 12:00 midnight
Compensation: $2,250.55
SEATING CAPACITY: 84

Sidewalk Cafe Permit and approved plan must be posted at all times.

This grant of privilege #1116638 for a sidewalk cafe shall be subject to the provisions of Section 10-28-800 though 10-28-885 of the Municipal Code of Chicago and the directions of the Commissioner of Department of Business Affairs and Consumer Protection, the Commissioner of Streets and Sanitation, and the Commissioner of Transportation.

The permit holder agrees to hold the City of Chicago harmless for any damage, relocation or replacement costs associated with damage, relocation or removal of private property caused by the City performing work in the public way.

Authority for the above named privilege is herein given and granted from and after March 1, 2015 through and including December 1, 2015.

Alderman _____

Brendan Reilly 42nd Ward

City of Chicago

O2015-309

Office of the City Clerk

Document Tracking Sheet

Meeting Date:	1/21/2015
Sponsor(s):	Reilly (42)
Type:	Ordinance
Title:	Sidewalk cafe(s) for Butch MC Guire's, Inc.
Committee(s) Assignment:	Committee on Transportation and Public Way

ORDINANCE
BUTCH MC GUIRE'S, INC.
Acct. No. 46 - 1
Permit No. 1116555

Be It Ordained by the City Council of the City of Chicago:

Permission and authority are hereby given and granted to BUTCH MC GUIRE'S, INC. upon the terms and subject to the conditions of this ordinance, to maintain and use a portion of the public right of way for a sidewalk cafe adjacent to its premises located at 20 W. Division St.. Said sidewalk cafe area #1 shall be fifteen (15) feet in length and four (4) feet in width, area #2 shall be nine (9) feet in length and four (4) feet in width for a total of ninety-six (96) square feet and shall allow six (6) feet of clear space from the face of the curb/building line along W. Division Street. The compensation for said space and the days and hours of operation for the sidewalk cafe shall be as follows:

Sunday through Friday 11:00 a.m. to 11:00 p.m. Saturday 8:00 a.m. to 11:00 p.m.
Compensation: $600.00
SEATING CAPACITY: 13

Sidewalk Cafe Permit and approved plan must be posted at all times.

This grant of privilege #1116555 for a sidewalk cafe shall be subject to the provisions of Section 10-28-800 though 10-28-885 of the Municipal Code of Chicago and the directions of the Commissioner of Department of Business Affairs and Consumer Protection, the Commissioner of Streets and Sanitation, and the Commissioner of Transportation.

The permit holder agrees to hold the City of Chicago harmless for any damage, relocation or replacement costs associated with damage, relocation or removal of private property caused by the City performing work in the public way.

Authority for the above named privilege is herein given and granted from and after March 1, 2015 through and including December 1, 2015.

Alderman _____

Brendan Reilly 42nd Ward

City of Chicago

O2015-311

Office of the City Clerk

Document Tracking Sheet

Meeting Date:	1/21/2015
Sponsor(s):	Reilly (42)
Type:	Ordinance
Title:	Sidewalk cafe(s) for Carmine's Clam House, Inc.
Committee(s) Assignment:	Committee on Transportation and Public Way

ORDINANCE
CARMINE'S CLAM HOUSE INC
Acct. No. 15042 - 1
Permit No. 1116580

Be It Ordained by the City Council of the City of Chicago:

Permission and authority are hereby given and granted to CARMINE'S CLAM HOUSE INC upon the terms and subject to the conditions of this ordinance, to maintain and use a portion of the public right of way for a sidewalk cafe adjacent to its premises located at 1043 N. Rush St.. Said sidewalk cafe area #1 shall be seventy-nine (79) feet in length and ten point five (10.5) feet in width for a total of eight hundred twenty-nine point five (829.5) square feet and shall allow six (6) feet of clear space from the face of the curb/building line along N. Rush Street. The compensation for said space and the days and hours of operation for the sidewalk cafe shall be as follows:

Monday through Friday 11:00 a.m. until 12:00 Midnight Saturday and Sunday 8:00 a.m. until 12:00 Midnight
Compensation: $1,907.85
SEATING CAPACITY: 58

Sidewalk Cafe Permit and approved plan must be posted at all times.

This grant of privilege #1116580 for a sidewalk cafe shall be subject to the provisions of Section 10-28-800 though 10-28-885 of the Municipal Code of Chicago and the directions of the Commissioner of Department of Business Affairs and Consumer Protection, the Commissioner of Streets and Sanitation, and the Commissioner of Transportation.

The permit holder agrees to hold the City of Chicago harmless for any damage, relocation or replacement costs associated with damage, relocation or removal of private property caused by the City performing work in the public way.

Authority for the above named privilege is herein given and granted from and after March 1, 2015 through and including December 1, 2015.

Alderman _____

Brendan Reilly 42nd Ward

City of Chicago

O2015-313

Office of the City Clerk

Document Tracking Sheet

Meeting Date:	1/21/2015
Sponsor(s):	Reilly (42)
Type:	Ordinance
Title:	Sidewalk cafe(s) for Cedar Hotel Cafe
Committee(s) Assignment:	Committee on Transportation and Public Way

ORDINANCE
CEDAR HOTEL CAFE
Acct. No. 16267 - 2
Permit No. 1116557

Be It Ordained by the City Council of the City of Chicago:

Permission and authority are hereby given and granted to CEDAR HOTEL CAFE upon the terms and subject to the conditions of this ordinance, to maintain and use a portion of the public right of way for a sidewalk cafe adjacent to its premises located at 1112-1114 N. State St.. Said sidewalk cafe area #1 shall be sixty-six point four two (66.42) feet in length and forty-one point five (41.5) feet in width for a total of two thousand seven hundred fifty-six point four three (2756.43) square feet and shall allow six (6) feet of clear space from the face of the curb/building line along N. State Street. The compensation for said space and the days and hours of operation for the sidewalk cafe shall be as follows:

Monday through Friday 11:00 a.m. to 12:00 Midnight Saturday and Sunday 8:00 a.m. to 12:00 Midnight
Compensation: $6,339.79
SEATING CAPACITY: 125

Sidewalk Cafe Permit and approved plan must be posted at all times.

This grant of privilege #1116557 for a sidewalk cafe shall be subject to the provisions of Section 10-28-800 though 10-28-885 of the Municipal Code of Chicago and the directions of the Commissioner of Department of Business Affairs and Consumer Protection, the Commissioner of Streets and Sanitation, and the Commissioner of Transportation.

The permit holder agrees to hold the City of Chicago harmless for any damage, relocation or replacement costs associated with damage, relocation or removal of private property caused by the City performing work in the public way.

Authority for the above named privilege is herein given and granted from and after March 1, 2015 through and including December 1, 2015.

Alderman _____

Brendan Reilly 42nd Ward

City of Chicago

O2015-314

Office of the City Clerk

Document Tracking Sheet

Meeting Date:	1/21/2015
Sponsor(s):	Reilly (42)
Type:	Ordinance
Title:	Sidewalk cafe(s) for Centro
Committee(s) Assignment:	Committee on Transportation and Public Way

ORDINANCE
CENTRO
Acct. No. 352100 - 1
Permit No. 1116584

Be It Ordained by the City Council of the City of Chicago:

Permission and authority are hereby given and granted to CENTRO upon the terms and subject to the conditions of this ordinance, to maintain and use a portion of the public right of way for a sidewalk cafe adjacent to its premises located at 6 W. Hubbard St.. Said sidewalk cafe area #1 shall be thirty-six point six seven (36.67) feet in length and five point eight three (5.83) feet in width for a total of two hundred thirteen point seven nine (213.79) square feet and shall allow six (6) feet of clear space from the face of the curb/building line along W. Hubbard. The compensation for said space and the days and hours of operation for the sidewalk cafe shall be as follows:

Saturday and Sunday 8:00am until 12:00 Midnight, Monday through Friday 11:00 a.m. to 12:00 midnight
Compensation: $600.00
SEATING CAPACITY: 24

Sidewalk Cafe Permit and approved plan must be posted at all times.

This grant of privilege #1116584 for a sidewalk cafe shall be subject to the provisions of Section 10-28-800 though 10-28-885 of the Municipal Code of Chicago and the directions of the Commissioner of Department of Business Affairs and Consumer Protection, the Commissioner of Streets and Sanitation, and the Commissioner of Transportation.

The permit holder agrees to hold the City of Chicago harmless for any damage, relocation or replacement costs associated with damage, relocation or removal of private property caused by the City performing work in the public way.

Authority for the above named privilege is herein given and granted from and after March 1, 2015 through and including December 1, 2015.

Alderman _____

Brendan Reilly 42nd Ward

City of Chicago

O2015-315

Office of the City Clerk

Document Tracking Sheet

Meeting Date:	1/21/2015
Sponsor(s):	Reilly (42)
Type:	Ordinance
Title:	Sidewalk cafe(s) for CH Distillery
Committee(s) Assignment:	Committee on Transportation and Public Way

ORDINANCE
CH DISTILLERY
Acct. No. 378949 - 1
Permit No. 1116552

Be It Ordained by the City Council of the City of Chicago:

Permission and authority are hereby given and granted to CH DISTILLERY upon the terms and subject to the conditions of this ordinance, to maintain and use a portion of the public right of way for a sidewalk cafe adjacent to its premises located at 564 W. Randolph St.. Said sidewalk cafe area #1 shall be forty (40) feet in length and seven point six seven (7.67) feet in width for a total of three hundred six point eight (306.8) square feet and shall allow six (6) feet of clear space from the face of the curb/building line along W. Randolph Street. The compensation for said space and the days and hours of operation for the sidewalk cafe shall be as follows:

Monday through Thursday 5:00 p.m. to 11:00 p.m. Friday and Saturday 5:00 p.m. to 12:00 midnight
Compensation: $600.00
SEATING CAPACITY: 21

Sidewalk Cafe Permit and approved plan must be posted at all times.

This grant of privilege #1116552 for a sidewalk cafe shall be subject to the provisions of Section 10-28-800 though 10-28-885 of the Municipal Code of Chicago and the directions of the Commissioner of Department of Business Affairs and Consumer Protection, the Commissioner of Streets and Sanitation, and the Commissioner of Transportation.

The permit holder agrees to hold the City of Chicago harmless for any damage, relocation or replacement costs associated with damage, relocation or removal of private property caused by the City performing work in the public way.

Authority for the above named privilege is herein given and granted from and after March 1, 2015 through and including December 1, 2015.

Alderman _____

Brendan Reilly 42nd Ward

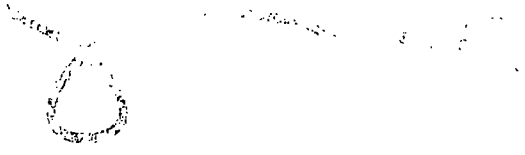

City of Chicago

O2015-316

Office of the City Clerk

Document Tracking Sheet

Meeting Date:	1/21/2015
Sponsor(s):	Reilly (42)
Type:	Ordinance
Title:	Sidewalk cafe(s) for Chicago French Market
Committee(s) Assignment:	Committee on Transportation and Public Way

ORDINANCE
CHICAGO FRENCH MARKET
Acct. No. 349143 - 1
Permit No. 1116622

Be It Ordained by the City Council of the City of Chicago:

Permission and authority are hereby given and granted to CHICAGO FRENCH MARKET upon the terms and subject to the conditions of this ordinance, to maintain and use a portion of the public right of way for a sidewalk cafe adjacent to its premises located at 131 N. Clinton St.. Said sidewalk cafe area #1 shall be sixteen point three three (16.33) feet in length and ten point three three (10.33) feet in width, area #2 shall be eight (8) feet in length and ten point three three (10.33) feet in width, area #3 shall be eight point zero eight (8.08) feet in length and nine point two five (9.25) feet in width, area #4 shall be sixteen point one seven (16.17) feet in length and nine point two five (9.25) feet in width, area #5 shall be nine point four two (9.42) feet in length and nine point two five (9.25) feet in width for a total of five hundred sixty-two point seven eight (562.78) square feet and shall allow six (6) feet of clear space from the face of the curb/building line along N. Clinton. The compensation for said space and the days and hours of operation for the sidewalk cafe shall be as follows:

Monday through Friday 8:00 a.m. to 7:30 p.m. Saturday 8:00 a.m. to 5:30 p.m.
Compensation: $619.05
SEATING CAPACITY: 52

Sidewalk Cafe Permit and approved plan must be posted at all times.

This grant of privilege #1116622 for a sidewalk cafe shall be subject to the provisions of Section 10-28-800 though 10-28-885 of the Municipal Code of Chicago and the directions of the Commissioner of Department of Business Affairs and Consumer Protection, the Commissioner of Streets and Sanitation, and the Commissioner of Transportation.

The permit holder agrees to hold the City of Chicago harmless for any damage, relocation or replacement costs associated with damage, relocation or removal of private property caused by the City performing work in the public way.

Authority for the above named privilege is herein given and granted from and after March 1, 2015 through and including December 1, 2015.

Alderman _____

Brendan Reilly 42nd Ward

City of Chicago

O2015-323

Office of the City Clerk

Document Tracking Sheet

Meeting Date:	1/21/2015
Sponsor(s):	Reilly (42)
Type:	Ordinance
Title:	Sidewalk cafe(s) for Doc B's
Committee(s) Assignment:	Committee on Transportation and Public Way

ORDINANCE
DOC B'S
Acct. No. 387642 - 1
Permit No. 1116604

Be It Ordained by the City Council of the City of Chicago:

Permission and authority are hereby given and granted to DOC B'S upon the terms and subject to the conditions of this ordinance, to maintain and use a portion of the public right of way for a sidewalk cafe adjacent to its premises located at 55 E. Grand Ave.. Said sidewalk cafe area #1 shall be fifteen point nine two (15.92) feet in length and eight point eight three (8.83) feet in width for a total of one hundred forty point five seven (140.57) square feet and shall allow six (6) feet of clear space from the face of the curb/building line along E. Grand Avenue. The compensation for said space and the days and hours of operation for the sidewalk cafe shall be as follows:

Monday through Sunday 8:00 a.m. to 12:00 midnight
Compensation: $600.00
SEATING CAPACITY: 10

Sidewalk Cafe Permit and approved plan must be posted at all times.

This grant of privilege #1116604 for a sidewalk cafe shall be subject to the provisions of Section 10-28-800 though 10-28-885 of the Municipal Code of Chicago and the directions of the Commissioner of Department of Business Affairs and Consumer Protection, the Commissioner of Streets and Sanitation, and the Commissioner of Transportation.

The permit holder agrees to hold the City of Chicago harmless for any damage, relocation or replacement costs associated with damage, relocation or removal of private property caused by the City performing work in the public way.

Authority for the above named privilege is herein given and granted from and after March 1, 2015 through and including December 1, 2015.

Alderman _____

Brendan Reilly 42nd Ward

City of Chicago

O2015-325

Office of the City Clerk

Document Tracking Sheet

Meeting Date:	1/21/2015
Sponsor(s):	Reilly (42)
Type:	Ordinance
Title:	Sidewalk cafe(s) for Doc B's Fresh Kitchen
Committee(s) Assignment:	Committee on Transportation and Public Way

ORDINANCE
DOC B'S FRESH KITCHEN
Acct. No. 379567 - 1
Permit No. 1116606

Be It Ordained by the City Council of the City of Chicago:

Permission and authority are hereby given and granted to DOC B'S FRESH KITCHEN upon the terms and subject to the conditions of this ordinance, to maintain and use a portion of the public right of way for a sidewalk cafe adjacent to its premises located at 100 E. Walton St.. Said sidewalk cafe area #1 shall be thirty-five (35) feet in length and nine point five (9.5) feet in width for a total of three hundred thirty-two point five (332.5) square feet and shall allow six (6) feet of clear space from the face of the curb/building line along E. Walton Street. The compensation for said space and the days and hours of operation for the sidewalk cafe shall be as follows:

Sunday through Thursday 8:00 a.m. to 10:00 p.m. Friday and Saturday 8:00 a.m. to 11:00 p.m.
Compensation: $764.75
SEATING CAPACITY: 20

Sidewalk Cafe Permit and approved plan must be posted at all times.

This grant of privilege #1116606 for a sidewalk cafe shall be subject to the provisions of Section 10-28-800 though 10-28-885 of the Municipal Code of Chicago and the directions of the Commissioner of Department of Business Affairs and Consumer Protection, the Commissioner of Streets and Sanitation, and the Commissioner of Transportation.

The permit holder agrees to hold the City of Chicago harmless for any damage, relocation or replacement costs associated with damage, relocation or removal of private property caused by the City performing work in the public way.

Authority for the above named privilege is herein given and granted from and after March 1, 2015 through and including December 1, 2015.

Alderman _____

Brendan Reilly 42nd Ward

City of Chicago

O2015-328

Office of the City Clerk

Document Tracking Sheet

Meeting Date:	1/21/2015
Sponsor(s):	Reilly (42)
Type:	Ordinance
Title:	Sidewalk cafe(s) for Downtown Dogs
Committee(s) Assignment:	Committee on Transportation and Public Way

ORDINANCE
DOWNTOWN DOGS
Acct. No. 8622 - 2
Permit No. 1116588

Be It Ordained by the City Council of the City of Chicago:

Permission and authority are hereby given and granted to DOWNTOWN DOGS upon the terms and subject to the conditions of this ordinance, to maintain and use a portion of the public right of way for a sidewalk cafe adjacent to its premises located at 804 N. Rush St.. Said sidewalk cafe area #1 shall be twenty-eight (28) feet in length and ten (10) feet in width for a total of two hundred eighty (280) square feet and shall allow six (6) feet of clear space from the face of the curb/building line along N. Rush Street. The compensation for said space and the days and hours of operation for the sidewalk cafe shall be as follows:

Monday through Sunday 11:00 a.m.to 12:00 midnight
Compensation: $644.00
SEATING CAPACITY: 20

Sidewalk Cafe Permit and approved plan must be posted at all times.

This grant of privilege #1116588 for a sidewalk cafe shall be subject to the provisions of Section 10-28-800 though 10-28-885 of the Municipal Code of Chicago and the directions of the Commissioner of Department of Business Affairs and Consumer Protection, the Commissioner of Streets and Sanitation, and the Commissioner of Transportation.

The permit holder agrees to hold the City of Chicago harmless for any damage, relocation or replacement costs associated with damage, relocation or removal of private property caused by the City performing work in the public way.

Authority for the above named privilege is herein given and granted from and after March 1, 2015 through and including December 1, 2015.

Alderman _____

Brendan Reilly 42nd Ward

City of Chicago

O2015-331

Office of the City Clerk

Document Tracking Sheet

Meeting Date:	1/21/2015
Sponsor(s):	Reilly (42)
Type:	Ordinance
Title:	Sidewalk cafe(s) for Dublin Bar & Grill
Committee(s) Assignment:	Committee on Transportation and Public Way

ORDINANCE
DUBLIN BAR & GRILL
Acct. No. 11110 - 1
Permit No. 1116607

Be It Ordained by the City Council of the City of Chicago:

Permission and authority are hereby given and granted to DUBLIN BAR & GRILL upon the terms and subject to the conditions of this ordinance, to maintain and use a portion of the public right of way for a sidewalk cafe adjacent to its premises located at 1050 N. State St.. Said sidewalk cafe area #1 shall be forty-one (41) feet in length and eleven (11) feet in width, area #2 shall be sixteen (16) feet in length and two (2) feet in width for a total of four hundred eighty-three (483) square feet and shall allow six (6) feet of clear space from the face of the curb/building line along W. MAPLE ST., N. STATE ST.. The compensation for said space and the days and hours of operation for the sidewalk cafe shall be as follows:

Monday thru Sunday 11:00 a.m. to 12:00 Midnight
Compensation: $1,110.90
SEATING CAPACITY: 52

Sidewalk Cafe Permit and approved plan must be posted at all times.

This grant of privilege #1116607 for a sidewalk cafe shall be subject to the provisions of Section 10-28-800 though 10-28-885 of the Municipal Code of Chicago and the directions of the Commissioner of Department of Business Affairs and Consumer Protection, the Commissioner of Streets and Sanitation, and the Commissioner of Transportation.

The permit holder agrees to hold the City of Chicago harmless for any damage, relocation or replacement costs associated with damage, relocation or removal of private property caused by the City performing work in the public way.

Authority for the above named privilege is herein given and granted from and after March 1, 2015 through and including December 1, 2015.

Alderman _____

Brendan Reilly 42nd Ward

City of Chicago

O2015-335

Office of the City Clerk

Document Tracking Sheet

Meeting Date:	1/21/2015
Sponsor(s):	Reilly (42)
Type:	Ordinance
Title:	Sidewalk cafe(s) for Edwardo's Pizza
Committee(s) Assignment:	Committee on Transportation and Public Way

ORDINANCE
EDWARDO'S PIZZA
Acct. No. 10229 - 1
Permit No. 1116531

Be It Ordained by the City Council of the City of Chicago:

Permission and authority are hereby given and granted to EDWARDO'S PIZZA upon the terms and subject to the conditions of this ordinance, to maintain and use a portion of the public right of way for a sidewalk cafe adjacent to its premises located at 1212 N. Dearborn St.. Said sidewalk cafe area #1 shall be twenty (20) feet in length and eleven (11) feet in width for a total of two hundred twenty (220) square feet and shall allow six (6) feet of clear space from the face of the curb/building line along N. Dearborn. The compensation for said space and the days and hours of operation for the sidewalk cafe shall be as follows:

Sunday 12:00pm until 9:00pm Monday through Thursday 11:00am until 10:00pm Friday & Saturday 11:00am until 12:00am
Compensation: $600.00
SEATING CAPACITY: 12

Sidewalk Cafe Permit and approved plan must be posted at all times.

This grant of privilege #1116531 for a sidewalk cafe shall be subject to the provisions of Section 10-28-800 though 10-28-885 of the Municipal Code of Chicago and the directions of the Commissioner of Department of Business Affairs and Consumer Protection, the Commissioner of Streets and Sanitation, and the Commissioner of Transportation.

The permit holder agrees to hold the City of Chicago harmless for any damage, relocation or replacement costs associated with damage, relocation or removal of private property caused by the City performing work in the public way.

Authority for the above named privilege is herein given and granted from and after March 1, 2015 through and including December 1, 2015.

Alderman _____

Brendan Reilly 42nd Ward

City of Chicago

O2015-339

Office of the City Clerk

Document Tracking Sheet

Meeting Date:	1/21/2015
Sponsor(s):	Reilly (42)
Type:	Ordinance
Title:	Sidewalk cafe(s) for Emerald Loop Bar & Grill
Committee(s) Assignment:	Committee on Transportation and Public Way

ORDINANCE
EMERALD LOOP BAR & GRILL
Acct. No. 298732 - 1
Permit No. 1116575

Be It Ordained by the City Council of the City of Chicago:

Permission and authority are hereby given and granted to EMERALD LOOP BAR & GRILL upon the terms and subject to the conditions of this ordinance, to maintain and use a portion of the public right of way for a sidewalk cafe adjacent to its premises located at 216 N. Wabash Ave.. Said sidewalk cafe area #1 shall be sixty-eight (68) feet in length and fifteen point eight three (15.83) feet in width for a total of one thousand seventy-six point four four (1076.44) square feet and shall allow six (6) feet of clear space from the face of the curb/building line along N. Wabash Avenue. The compensation for said space and the days and hours of operation for the sidewalk cafe shall be as follows:

Monday through Sunday 9:00 a.m. to 12:00 midnight
Compensation: $4,843.98
SEATING CAPACITY: 90

Sidewalk Cafe Permit and approved plan must be posted at all times.

This grant of privilege #1116575 for a sidewalk cafe shall be subject to the provisions of Section 10-28-800 though 10-28-885 of the Municipal Code of Chicago and the directions of the Commissioner of Department of Business Affairs and Consumer Protection, the Commissioner of Streets and Sanitation, and the Commissioner of Transportation.

The permit holder agrees to hold the City of Chicago harmless for any damage, relocation or replacement costs associated with damage, relocation or removal of private property caused by the City performing work in the public way.

Authority for the above named privilege is herein given and granted from and after March 1, 2015 through and including December 1, 2015.

Alderman _____

Brendan Reilly 42nd Ward

City of Chicago

O2015-341

Office of the City Clerk

Document Tracking Sheet

Meeting Date:	1/21/2015
Sponsor(s):	Reilly (42)
Type:	Ordinance
Title:	Sidewalk cafe(s) for Epic
Committee(s) Assignment:	Committee on Transportation and Public Way

ORDINANCE
EPIC
Acct. No. 324357 - 3
Permit No. 1116650

Be It Ordained by the City Council of the City of Chicago:

Permission and authority are hereby given and granted to EPIC upon the terms and subject to the conditions of this ordinance, to maintain and use a portion of the public right of way for a sidewalk cafe adjacent to its premises located at 112-14 W. Hubbard St.. Said sidewalk cafe area #1 shall be thirty-nine point five (39.5) feet in length and eight point five (8.5) feet in width for a total of three hundred thirty-five point seven five (335.75) square feet and shall allow six (6) feet of clear space from the face of the curb/building line along W. Hubbard. The compensation for said space and the days and hours of operation for the sidewalk cafe shall be as follows:

Sunday through Saturday 11:00am until 12:00am Midnight
Compensation: $772.23
SEATING CAPACITY: 20

Sidewalk Cafe Permit and approved plan must be posted at all times.

This grant of privilege #1116650 for a sidewalk cafe shall be subject to the provisions of Section 10-28-800 though 10-28-885 of the Municipal Code of Chicago and the directions of the Commissioner of Department of Business Affairs and Consumer Protection, the Commissioner of Streets and Sanitation, and the Commissioner of Transportation.

The permit holder agrees to hold the City of Chicago harmless for any damage, relocation or replacement costs associated with damage, relocation or removal of private property caused by the City performing work in the public way.

Authority for the above named privilege is herein given and granted from and after March 1, 2015 through and including December 1, 2015.

Alderman _____

Brendan Reilly 42nd Ward

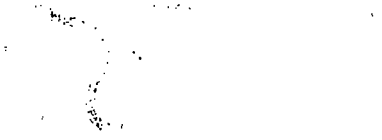

City of Chicago

O2015-344

Office of the City Clerk

Document Tracking Sheet

Meeting Date:	1/21/2015
Sponsor(s):	Reilly (42)
Type:	Ordinance
Title:	Sidewalk cafe(s) for Erie Cafe
Committee(s) Assignment:	Committee on Transportation and Public Way

ORDINANCE
ERIE CAFE
Acct. No. 33336 - 1
Permit No. 1116593

Be It Ordained by the City Council of the City of Chicago:

Permission and authority are hereby given and granted to ERIE CAFE upon the terms and subject to the conditions of this ordinance, to maintain and use a portion of the public right of way for a sidewalk cafe adjacent to its premises located at 536 W. Erie St.. Said sidewalk cafe area #1 shall be forty-two point three (42.3) feet in length and twenty-one point two five (21.25) feet in width, area #2 shall be forty (40) feet in length and thirty-six point two five (36.25) feet in width for a total of two thousand three hundred forty-eight point eight eight (2348.88) square feet and shall allow six (6) feet of clear space from the face of the curb/building line along Wolf Point Park. The compensation for said space and the days and hours of operation for the sidewalk cafe shall be as follows:

Monday thru Sunday 11:00 a.m.to 11:00 p.m.
Compensation: $2,583.76
SEATING CAPACITY: 58

Sidewalk Cafe Permit and approved plan must be posted at all times.

This grant of privilege #1116593 for a sidewalk cafe shall be subject to the provisions of Section 10-28-800 though 10-28-885 of the Municipal Code of Chicago and the directions of the Commissioner of Department of Business Affairs and Consumer Protection, the Commissioner of Streets and Sanitation, and the Commissioner of Transportation.

The permit holder agrees to hold the City of Chicago harmless for any damage, relocation or replacement costs associated with damage, relocation or removal of private property caused by the City performing work in the public way.

Authority for the above named privilege is herein given and granted from and after March 1, 2015 through and including December 1, 2015.

Alderman _____

Brendan Reilly 42nd Ward

City of Chicago

O2015-359

Office of the City Clerk

Document Tracking Sheet

Meeting Date:	1/21/2015
Sponsor(s):	Reilly (42)
Type:	Ordinance
Title:	Sidewalk cafe(s) for Flaco's Tacos
Committee(s) Assignment:	Committee on Transportation and Public Way

ORDINANCE
FLACO'S TACOS
Acct. No. 355654 - 1
Permit No. 1116652

Be It Ordained by the City Council of the City of Chicago:

Permission and authority are hereby given and granted to FLACO'S TACOS upon the terms and subject to the conditions of this ordinance, to maintain and use a portion of the public right of way for a sidewalk cafe adjacent to its premises located at 46 E. Chicago Ave.. Said sidewalk cafe area #1 shall be twenty-two (22) feet in length and twelve (12) feet in width for a total of two hundred sixty-four (264) square feet and shall allow six (6) feet of clear space from the face of the curb/building line along E Chicago Ave. The compensation for said space and the days and hours of operation for the sidewalk cafe shall be as follows:

Monday through Sunday 11:00 a.m. until 11:00 p.m.
Compensation: $607.20
SEATING CAPACITY: 24

Sidewalk Cafe Permit and approved plan must be posted at all times.

This grant of privilege #1116652 for a sidewalk cafe shall be subject to the provisions of Section 10-28-800 though 10-28-885 of the Municipal Code of Chicago and the directions of the Commissioner of Department of Business Affairs and Consumer Protection, the Commissioner of Streets and Sanitation, and the Commissioner of Transportation.

The permit holder agrees to hold the City of Chicago harmless for any damage, relocation or replacement costs associated with damage, relocation or removal of private property caused by the City performing work in the public way.

Authority for the above named privilege is herein given and granted from and after March 1, 2015 through and including December 1, 2015.

Alderman _____

Brendan Reilly 42nd Ward

City of Chicago

O2015-362

Office of the City Clerk

Document Tracking Sheet

Meeting Date:	1/21/2015
Sponsor(s):	Reilly (42)
Type:	Ordinance
Title:	Sidewalk cafe(s) for Gage, The
Committee(s) Assignment:	Committee on Transportation and Public Way

ORDINANCE
THE GAGE
Acct. No. 301126 - 1
Permit No. 1116568

Be It Ordained by the City Council of the City of Chicago:

Permission and authority are hereby given and granted to THE GAGE upon the terms and subject to the conditions of this ordinance, to maintain and use a portion of the public right of way for a sidewalk cafe adjacent to its premises located at 24 S. Michigan Ave.. Said sidewalk cafe area #1 shall be twenty-two point five (22.5) feet in length and fourteen point five eight (14.58) feet in width for a total of three hundred twenty-eight point zero five (328.05) square feet and shall allow six (6) feet of clear space from the face of the curb/building line along S. Michigan Avenue. The compensation for said space and the days and hours of operation for the sidewalk cafe shall be as follows:

Monday through Sunday 9:00 a.m. to 11:00 p.m.
Compensation: $1,476.23
SEATING CAPACITY: 28

Sidewalk Cafe Permit and approved plan must be posted at all times.

This grant of privilege #1116568 for a sidewalk cafe shall be subject to the provisions of Section 10-28-800 though 10-28-885 of the Municipal Code of Chicago and the directions of the Commissioner of Department of Business Affairs and Consumer Protection, the Commissioner of Streets and Sanitation, and the Commissioner of Transportation.

The permit holder agrees to hold the City of Chicago harmless for any damage, relocation or replacement costs associated with damage, relocation or removal of private property caused by the City performing work in the public way.

Authority for the above named privilege is herein given and granted from and after March 1, 2015 through and including December 1, 2015.

Alderman _____

Brendan Reilly 42nd Ward

City of Chicago

O2015-368

Office of the City Clerk

Document Tracking Sheet

Meeting Date:	1/21/2015
Sponsor(s):	Reilly (42)
Type:	Ordinance
Title:	Sidewalk cafe(s) for Gibsons Steak House
Committee(s) Assignment:	Committee on Transportation and Public Way

ORDINANCE
GIBSONS STEAK HOUSE
Acct. No. 64192 - 2
Permit No. 1116611

Be It Ordained by the City Council of the City of Chicago:

Permission and authority are hereby given and granted to GIBSONS STEAK HOUSE upon the terms and subject to the conditions of this ordinance, to maintain and use a portion of the public right of way for a sidewalk cafe adjacent to its premises located at 1028 N. Rush St.. Said sidewalk cafe area #1 shall be sixty-six point one seven (66.17) feet in length and ten point three three (10.33) feet in width, area #2 shall be forty-nine point eight three (49.83) feet in length and seven (7) feet in width for a total of one thousand thirty-two point three five (1032.35) square feet and shall allow six (6) feet of clear space from the face of the curb/building line along E. Bellevue Place, N. Rush Street (2nd ATTEMPT AT INTRODUCTION). The compensation for said space and the days and hours of operation for the sidewalk cafe shall be as follows:

Monday thru Sunday 8:00 a.m. to 12:00 Midnight
Compensation: $2,374.40
SEATING CAPACITY: 98

Sidewalk Cafe Permit and approved plan must be posted at all times.

This grant of privilege #1116611 for a sidewalk cafe shall be subject to the provisions of Section 10-28-800 though 10-28-885 of the Municipal Code of Chicago and the directions of the Commissioner of Department of Business Affairs and Consumer Protection, the Commissioner of Streets and Sanitation, and the Commissioner of Transportation.

The permit holder agrees to hold the City of Chicago harmless for any damage, relocation or replacement costs associated with damage, relocation or removal of private property caused by the City performing work in the public way.

Authority for the above named privilege is herein given and granted from and after March 1, 2015 through and including December 1, 2015.

Alderman _____

Brendan Reilly 42nd Ward

City of Chicago

O2015-373

Office of the City Clerk

Document Tracking Sheet

Meeting Date:	1/21/2015
Sponsor(s):	Reilly (42)
Type:	Ordinance
Title:	Sidewalk cafe(s) for Gino's East Pizzeria
Committee(s) Assignment:	Committee on Transportation and Public Way

ORDINANCE
GINO'S EAST PIZZERIA
Acct. No. 303796 - 1
Permit No. 1116534

Be It Ordained by the City Council of the City of Chicago:

Permission and authority are hereby given and granted to GINO'S EAST PIZZERIA upon the terms and subject to the conditions of this ordinance, to maintain and use a portion of the public right of way for a sidewalk cafe adjacent to its premises located at 160-64 E. Superior St.. Said sidewalk cafe area #1 shall be twenty-five (25) feet in length and twelve (12) feet in width for a total of three hundred (300) square feet and shall allow six (6) feet of clear space from the face of the curb/building line along E. Superior Street. The compensation for said space and the days and hours of operation for the sidewalk cafe shall be as follows:

Monday through Sunday 9:00 a.m. to 11:00 p.m.
Compensation: $690.00
SEATING CAPACITY: 18

Sidewalk Cafe Permit and approved plan must be posted at all times.

This grant of privilege #1116534 for a sidewalk cafe shall be subject to the provisions of Section 10-28-800 though 10-28-885 of the Municipal Code of Chicago and the directions of the Commissioner of Department of Business Affairs and Consumer Protection, the Commissioner of Streets and Sanitation, and the Commissioner of Transportation.

The permit holder agrees to hold the City of Chicago harmless for any damage, relocation or replacement costs associated with damage, relocation or removal of private property caused by the City performing work in the public way.

Authority for the above named privilege is herein given and granted from and after March 1, 2015 through and including December 1, 2015.

Alderman _____

Brendan Reilly 42nd Ward

City of Chicago

O2015-379

Office of the City Clerk

Document Tracking Sheet

Meeting Date:	1/21/2015
Sponsor(s):	Reilly (42)
Type:	Ordinance
Title:	Sidewalk cafe(s) for Halsted Street Deli & Bagel
Committee(s) Assignment:	Committee on Transportation and Public Way

ORDINANCE
Halsted Street Deli & Bagel
Acct. No. 392900 - 2
Permit No. 1116564

Be It Ordained by the City Council of the City of Chicago:

Permission and authority are hereby given and granted to Halsted Street Deli & Bagel upon the terms and subject to the conditions of this ordinance, to maintain and use a portion of the public right of way for a sidewalk cafe adjacent to its premises located at 133 N. Wells St.. Said sidewalk cafe area #1 shall be thirty-six (36) feet in length and seven point five (7.5) feet in width for a total of two hundred seventy (270) square feet and shall allow six (6) feet of clear space from the face of the curb/building line along N. Wells Street. The compensation for said space and the days and hours of operation for the sidewalk cafe shall be as follows:

Monday through Saturday 8:00 a.m. to 4:00 p.m.
Compensation: $1,215.00
SEATING CAPACITY: 16

Sidewalk Cafe Permit and approved plan must be posted at all times.

This grant of privilege #1116564 for a sidewalk cafe shall be subject to the provisions of Section 10-28-800 though 10-28-885 of the Municipal Code of Chicago and the directions of the Commissioner of Department of Business Affairs and Consumer Protection, the Commissioner of Streets and Sanitation, and the Commissioner of Transportation.

The permit holder agrees to hold the City of Chicago harmless for any damage, relocation or replacement costs associated with damage, relocation or removal of private property caused by the City performing work in the public way.

Authority for the above named privilege is herein given and granted from and after March 1, 2015 through and including December 1, 2015.

Alderman _____

Brendan Reilly 42nd Ward

City of Chicago

O2015-384

Office of the City Clerk

Document Tracking Sheet

Meeting Date:	1/21/2015
Sponsor(s):	Reilly (42)
Type:	Ordinance
Title:	Sidewalk cafe(s) for Hotel Monaco
Committee(s) Assignment:	Committee on Transportation and Public Way

ORDINANCE
HOTEL MONACO
Acct. No. 229993 - 8
Permit No. 1116600

Be It Ordained by the City Council of the City of Chicago:

Permission and authority are hereby given and granted to HOTEL MONACO upon the terms and subject to the conditions of this ordinance, to maintain and use a portion of the public right of way for a sidewalk cafe adjacent to its premises located at 225 N. Wabash Ave.. Said sidewalk cafe area #1 shall be sixty (60) feet in length and thirteen (13) feet in width for a total of seven hundred eighty (780) square feet and shall allow six (6) feet of clear space from the face of the curb/building line along N. Wabash Avenue. The compensation for said space and the days and hours of operation for the sidewalk cafe shall be as follows:

Monday through Sunday 8:00 a.m. to 12:00 a.m.
Compensation: $3,510.00
SEATING CAPACITY: 46

Sidewalk Cafe Permit and approved plan must be posted at all times.

This grant of privilege #1116600 for a sidewalk cafe shall be subject to the provisions of Section 10-28-800 though 10-28-885 of the Municipal Code of Chicago and the directions of the Commissioner of Department of Business Affairs and Consumer Protection, the Commissioner of Streets and Sanitation, and the Commissioner of Transportation.

The permit holder agrees to hold the City of Chicago harmless for any damage, relocation or replacement costs associated with damage, relocation or removal of private property caused by the City performing work in the public way.

Authority for the above named privilege is herein given and granted from and after March 1, 2015 through and including December 1, 2015.

Alderman _____

Brendan Reilly 42nd Ward

City of Chicago

O2015-387

Office of the City Clerk

Document Tracking Sheet

Meeting Date:	1/21/2015
Sponsor(s):	Reilly (42)
Type:	Ordinance
Title:	Sidewalk cafe(s) for Hub 51/Sub 51
Committee(s) Assignment:	Committee on Transportation and Public Way

ORDINANCE
HUB 51 / SUB 51
Acct. No. 325071 - 1
Permit No. 1116602

Be It Ordained by the City Council of the City of Chicago:

Permission and authority are hereby given and granted to HUB 51 / SUB 51 upon the terms and subject to the conditions of this ordinance, to maintain and use a portion of the public right of way for a sidewalk cafe adjacent to its premises located at 51 W. Hubbard St.. Said sidewalk cafe area #1 shall be forty-one point one seven (41.17) feet in length and nine point five eight (9.58) feet in width for a total of three hundred ninety-four point four one (394.41) square feet and shall allow six (6) feet of clear space from the face of the curb/building line along W. Hubbard St.. The compensation for said space and the days and hours of operation for the sidewalk cafe shall be as follows:

Monday through Friday 11:00 a.m. until 12:00 a.m. Midnight Saturday and Sunday 10:00 a.m. until 12:00 a.m.
Compensation: $907.14
SEATING CAPACITY: 33

Sidewalk Cafe Permit and approved plan must be posted at all times.

This grant of privilege #1116602 for a sidewalk cafe shall be subject to the provisions of Section 10-28-800 though 10-28-885 of the Municipal Code of Chicago and the directions of the Commissioner of Department of Business Affairs and Consumer Protection, the Commissioner of Streets and Sanitation, and the Commissioner of Transportation.

The permit holder agrees to hold the City of Chicago harmless for any damage, relocation or replacement costs associated with damage, relocation or removal of private property caused by the City performing work in the public way.

Authority for the above named privilege is herein given and granted from and after March 1, 2015 through and including December 1, 2015.

Alderman _____

Brendan Reilly 42nd Ward

City of Chicago

O2015-389

Office of the City Clerk

Document Tracking Sheet

Meeting Date:	1/21/2015
Sponsor(s):	Reilly (42)
Type:	Ordinance
Title:	Sidewalk cafe(s) for Hugo's Frog Bar
Committee(s) Assignment:	Committee on Transportation and Public Way

ORDINANCE
HUGO'S FROG BAR
Acct. No. 12619 - 1
Permit No. 1116613

Be It Ordained by the City Council of the City of Chicago:

Permission and authority are hereby given and granted to HUGO'S FROG BAR upon the terms and subject to the conditions of this ordinance, to maintain and use a portion of the public right of way for a sidewalk cafe adjacent to its premises located at 1024 N. Rush St.. Said sidewalk cafe area #1 shall be thirty-four point six (34.6) feet in length and five point five (5.5) feet in width, area #2 shall be thirty-five (35) feet in length and five point five (5.5) feet in width for a total of three hundred eighty-two point eight (382.8) square feet and shall allow six (6) feet of clear space from the face of the curb/building line along N. Rush Street (2nd ATTEMPT AT INTRODUCTION). The compensation for said space and the days and hours of operation for the sidewalk cafe shall be as follows:

Monday thru Sunday 8:00 a.m. to 12:00 Midnight
Compensation: $880.44
SEATING CAPACITY: 52

Sidewalk Cafe Permit and approved plan must be posted at all times.

This grant of privilege #1116613 for a sidewalk cafe shall be subject to the provisions of Section 10-28-800 though 10-28-885 of the Municipal Code of Chicago and the directions of the Commissioner of Department of Business Affairs and Consumer Protection, the Commissioner of Streets and Sanitation, and the Commissioner of Transportation.

The permit holder agrees to hold the City of Chicago harmless for any damage, relocation or replacement costs associated with damage, relocation or removal of private property caused by the City performing work in the public way.

Authority for the above named privilege is herein given and granted from and after March 1, 2015 through and including December 1, 2015.

Alderman _____

Brendan Reilly 42nd Ward

City of Chicago

O2015-392

Office of the City Clerk

Document Tracking Sheet

Meeting Date:	1/21/2015
Sponsor(s):	Reilly (42)
Type:	Ordinance
Title:	Sidewalk cafe(s) for Jake Melnick's Corner Tap
Committee(s) Assignment:	Committee on Transportation and Public Way

ORDINANCE
JAKE MELNICK'S CORNER TAP
Acct. No. 63620 - 1
Permit No. 1116626

Be It Ordained by the City Council of the City of Chicago:

Permission and authority are hereby given and granted to JAKE MELNICK'S CORNER TAP upon the terms and subject to the conditions of this ordinance, to maintain and use a portion of the public right of way for a sidewalk cafe adjacent to its premises located at 41 E. Superior St.. Said sidewalk cafe area #1 shall be thirty-eight point six seven (38.67) feet in length and ten (10) feet in width, area #2 shall be forty-seven point five eight (47.58) feet in length and nine point seven five (9.75) feet in width for a total of eight hundred fifty point six one (850.61) square feet and shall allow six (6) feet of clear space from the face of the curb/building line along E. Superior St.. The compensation for said space and the days and hours of operation for the sidewalk cafe shall be as follows:

Monday thru Saturday 11:30 a.m. to 12:00 Midnight Sunday 10:30 a.m. to 12:00 Midnight
Compensation: $1,956.39
SEATING CAPACITY: 50

Sidewalk Cafe Permit and approved plan must be posted at all times.

This grant of privilege #1116626 for a sidewalk cafe shall be subject to the provisions of Section 10-28-800 though 10-28-885 of the Municipal Code of Chicago and the directions of the Commissioner of Department of Business Affairs and Consumer Protection, the Commissioner of Streets and Sanitation, and the Commissioner of Transportation.

The permit holder agrees to hold the City of Chicago harmless for any damage, relocation or replacement costs associated with damage, relocation or removal of private property caused by the City performing work in the public way.

Authority for the above named privilege is herein given and granted from and after March 1, 2015 through and including December 1, 2015.

Alderman _____

Brendan Reilly 42nd Ward

City of Chicago

O2015-394

Office of the City Clerk

Document Tracking Sheet

Meeting Date:	1/21/2015
Sponsor(s):	Reilly (42)
Type:	Ordinance
Title:	Sidewalk cafe(s) for Kafenio
Committee(s) Assignment:	Committee on Transportation and Public Way

ORDINANCE
KAFENIO
Acct. No. 392603 - 1
Permit No. 1116644

Be It Ordained by the City Council of the City of Chicago:

Permission and authority are hereby given and granted to KAFENIO upon the terms and subject to the conditions of this ordinance, to maintain and use a portion of the public right of way for a sidewalk cafe adjacent to its premises located at 162 E. Ohio St.. Said sidewalk cafe area #1 shall be twenty point seven five (20.75) feet in length and seven (7) feet in width for a total of one hundred forty-five point two five (145.25) square feet and shall allow six (6) feet of clear space from the face of the curb/building line along E. Ohio Street. The compensation for said space and the days and hours of operation for the sidewalk cafe shall be as follows:

Sunday through Wednesday 8:00 a.m. to 8:00 p.m. Thursday through Saturday 8:00 a.m. to 9:00 p.m.
Compensation: $600.00
SEATING CAPACITY: 6

Sidewalk Cafe Permit and approved plan must be posted at all times.

This grant of privilege #1116644 for a sidewalk cafe shall be subject to the provisions of Section 10-28-800 though 10-28-885 of the Municipal Code of Chicago and the directions of the Commissioner of Department of Business Affairs and Consumer Protection, the Commissioner of Streets and Sanitation, and the Commissioner of Transportation.

The permit holder agrees to hold the City of Chicago harmless for any damage, relocation or replacement costs associated with damage, relocation or removal of private property caused by the City performing work in the public way.

Authority for the above named privilege is herein given and granted from and after March 1, 2015 through and including December 1, 2015.

Alderman _____

Brendan Reilly 42nd Ward

City of Chicago

O2015-396

Office of the City Clerk

Document Tracking Sheet

Meeting Date:	1/21/2015
Sponsor(s):	Reilly (42)
Type:	Ordinance
Title:	Sidewalk cafe(s) for Kerryman, The
Committee(s) Assignment:	Committee on Transportation and Public Way

ORDINANCE
THE KERRYMAN
Acct. No. 274159 - 1
Permit No. 1116558

Be It Ordained by the City Council of the City of Chicago:

Permission and authority are hereby given and granted to THE KERRYMAN upon the terms and subject to the conditions of this ordinance, to maintain and use a portion of the public right of way for a sidewalk cafe adjacent to its premises located at 661 N. Clark St.. Said sidewalk cafe area #1 shall be thirty-eight (38) feet in length and ten (10) feet in width, area #2 shall be fifty (50) feet in length and ten (10) feet in width, area #3 shall be nineteen (19) feet in length and seven (7) feet in width for a total of one thousand thirteen (1013) square feet and shall allow six (6) feet of clear space from the face of the curb/building line along Erie St., Clark St.. The compensation for said space and the days and hours of operation for the sidewalk cafe shall be as follows:

Monday thru Sunday 11:00 a.m. to 12:00 Midnight
Compensation: $2,329.90
SEATING CAPACITY: 110

Sidewalk Cafe Permit and approved plan must be posted at all times.

This grant of privilege #1116558 for a sidewalk cafe shall be subject to the provisions of Section 10-28-800 though 10-28-885 of the Municipal Code of Chicago and the directions of the Commissioner of Department of Business Affairs and Consumer Protection, the Commissioner of Streets and Sanitation, and the Commissioner of Transportation.

The permit holder agrees to hold the City of Chicago harmless for any damage, relocation or replacement costs associated with damage, relocation or removal of private property caused by the City performing work in the public way.

Authority for the above named privilege is herein given and granted from and after March 1, 2015 through and including December 1, 2015.

Alderman _____

Brendan Reilly 42nd Ward

City of Chicago

O2015-413

Office of the City Clerk

Document Tracking Sheet

Meeting Date:	1/21/2015
Sponsor(s):	Reilly (42)
Type:	Ordinance
Title:	Sidewalk cafe(s) for Le Colonial
Committee(s) Assignment:	Committee on Transportation and Public Way

ORDINANCE
LE COLONIAL
Acct. No. 16851 - 1
Permit No. 1116608

Be It Ordained by the City Council of the City of Chicago:

Permission and authority are hereby given and granted to LE COLONIAL upon the terms and subject to the conditions of this ordinance, to maintain and use a portion of the public right of way for a sidewalk cafe adjacent to its premises located at 937 N. Rush St.. Said sidewalk cafe area #1 shall be thirty-two (32) feet in length and nine (9) feet in width for a total of two hundred eighty-eight (288) square feet and shall allow six (6) feet of clear space from the face of the curb/building line along N. Rush Street. The compensation for said space and the days and hours of operation for the sidewalk cafe shall be as follows:

Monday through Sunday 11:00 a.m. to 12:00 a.m.
Compensation: $662.40
SEATING CAPACITY: 26

Sidewalk Cafe Permit and approved plan must be posted at all times.

This grant of privilege #1116608 for a sidewalk cafe shall be subject to the provisions of Section 10-28-800 though 10-28-885 of the Municipal Code of Chicago and the directions of the Commissioner of Department of Business Affairs and Consumer Protection, the Commissioner of Streets and Sanitation, and the Commissioner of Transportation.

The permit holder agrees to hold the City of Chicago harmless for any damage, relocation or replacement costs associated with damage, relocation or removal of private property caused by the City performing work in the public way.

Authority for the above named privilege is herein given and granted from and after March 1, 2015 through and including December 1, 2015.

Alderman _____

Brendan Reilly 42nd Ward

City of Chicago

O2015-416

Office of the City Clerk

Document Tracking Sheet

Meeting Date:	1/21/2015
Sponsor(s):	Reilly (42)
Type:	Ordinance
Title:	Sidewalk cafe(s) for Le Pain Quotidien - 10 E Delaware Pl
Committee(s) Assignment:	Committee on Transportation and Public Way

ORDINANCE
LE PAIN QUOTIDIEN
Acct. No. 387388 - 1
Permit No. 1116668

Be It Ordained by the City Council of the City of Chicago:

Permission and authority are hereby given and granted to LE PAIN QUOTIDIEN upon the terms and subject to the conditions of this ordinance, to maintain and use a portion of the public right of way for a sidewalk cafe adjacent to its premises located at 10 E. Delaware Pl.. Said sidewalk cafe area #1 shall be seventeen point two five (17.25) feet in length and five point four two (5.42) feet in width, area #2 shall be twenty-two point five eight (22.58) feet in length and five point four two (5.42) feet in width for a total of two hundred fifteen point eight eight (215.88) square feet and shall allow six (6) feet of clear space from the face of the curb/building line along E. Delaware. The compensation for said space and the days and hours of operation for the sidewalk cafe shall be as follows:

Monday through Sunday 8:00 a.m. to 10:00 p.m.
Compensation: $600.00
SEATING CAPACITY: 28

Sidewalk Cafe Permit and approved plan must be posted at all times.

This grant of privilege #1116668 for a sidewalk cafe shall be subject to the provisions of Section 10-28-800 though 10-28-885 of the Municipal Code of Chicago and the directions of the Commissioner of Department of Business Affairs and Consumer Protection, the Commissioner of Streets and Sanitation, and the Commissioner of Transportation.

The permit holder agrees to hold the City of Chicago harmless for any damage, relocation or replacement costs associated with damage, relocation or removal of private property caused by the City performing work in the public way.

Authority for the above named privilege is herein given and granted from and after March 1, 2015 through and including December 1, 2015.

Alderman _____

Brendan Reilly 42nd Ward

City of Chicago

O2015-422

Office of the City Clerk

Document Tracking Sheet

Meeting Date:	1/21/2015
Sponsor(s):	Reilly (42)
Type:	Ordinance
Title:	Sidewalk cafe(s) for Le Pain Quotidien - 135 N Clinton St
Committee(s) Assignment:	Committee on Transportation and Public Way

ORDINANCE
LE PAIN QUOTIDIEN
Acct. No. 387906 - 1
Permit No. 1116669

Be It Ordained by the City Council of the City of Chicago:

Permission and authority are hereby given and granted to LE PAIN QUOTIDIEN upon the terms and subject to the conditions of this ordinance, to maintain and use a portion of the public right of way for a sidewalk cafe adjacent to its premises located at 135 N. Clinton St.. Said sidewalk cafe area #1 shall be thirty-two point six seven (32.67) feet in length and eight point four two (8.42) feet in width, area #2 shall be eighteen point seven five (18.75) feet in length and ten (10) feet in width for a total of four hundred sixty-two point five eight (462.58) square feet and shall allow six (6) feet of clear space from the face of the curb/building line along W. Randolph, N. Clinton. The compensation for said space and the days and hours of operation for the sidewalk cafe shall be as follows:

Monday through Sunday 8:00 a.m. to 10:00 p.m.
Compensation: $600.00
SEATING CAPACITY: 50

Sidewalk Cafe Permit and approved plan must be posted at all times.

This grant of privilege #1116669 for a sidewalk cafe shall be subject to the provisions of Section 10-28-800 though 10-28-885 of the Municipal Code of Chicago and the directions of the Commissioner of Department of Business Affairs and Consumer Protection, the Commissioner of Streets and Sanitation, and the Commissioner of Transportation.

The permit holder agrees to hold the City of Chicago harmless for any damage, relocation or replacement costs associated with damage, relocation or removal of private property caused by the City performing work in the public way.

Authority for the above named privilege is herein given and granted from and after March 1, 2015 through and including December 1, 2015.

Alderman _____

Brendan Reilly 42nd Ward

City of Chicago

O2015-428

Office of the City Clerk

Document Tracking Sheet

Meeting Date:	1/21/2015
Sponsor(s):	Reilly (42)
Type:	Ordinance
Title:	Sidewalk cafe(s) for Lou Malnati's Pizzeria - 439 N Wells St
Committee(s) Assignment:	Committee on Transportation and Public Way

ORDINANCE
LOU MALNATI'S PIZZERIA
Acct. No. 50161 - 1
Permit No. 1116554

Be It Ordained by the City Council of the City of Chicago:

Permission and authority are hereby given and granted to LOU MALNATI'S PIZZERIA upon the terms and subject to the conditions of this ordinance, to maintain and use a portion of the public right of way for a sidewalk cafe adjacent to its premises located at 439 N. Wells St.. Said sidewalk cafe area #1 shall be twenty-seven point nine two (27.92) feet in length and eight (8) feet in width for a total of two hundred twenty-three point three six (223.36) square feet and shall allow six (6) feet of clear space from the face of the curb/building line along N. Wells Street. The compensation for said space and the days and hours of operation for the sidewalk cafe shall be as follows:

Monday through Saturday 11:00 a.m. to 11:00 p.m.Sunday 12:00 noon to 10:00 p.m.
Compensation: $600.00
SEATING CAPACITY: 16

Sidewalk Cafe Permit and approved plan must be posted at all times.

This grant of privilege #1116554 for a sidewalk cafe shall be subject to the provisions of Section 10-28-800 though 10-28-885 of the Municipal Code of Chicago and the directions of the Commissioner of Department of Business Affairs and Consumer Protection, the Commissioner of Streets and Sanitation, and the Commissioner of Transportation.

The permit holder agrees to hold the City of Chicago harmless for any damage, relocation or replacement costs associated with damage, relocation or removal of private property caused by the City performing work in the public way.

Authority for the above named privilege is herein given and granted from and after March 1, 2015 through and including December 1, 2015.

Alderman _____
Brendan Reilly 42nd Ward

City of Chicago

O2015-432

Office of the City Clerk

Document Tracking Sheet

Meeting Date:	1/21/2015
Sponsor(s):	Reilly (42)
Type:	Ordinance
Title:	Sidewalk cafe(s) for Lou Malnati's Pizzeria - 1120 N State St
Committee(s) Assignment:	Committee on Transportation and Public Way

ORDINANCE
LOU MALNATI'S PIZZERIA
Acct. No. 50161 - 8
Permit No. 1116553

Be It Ordained by the City Council of the City of Chicago:

Permission and authority are hereby given and granted to LOU MALNATI'S PIZZERIA upon the terms and subject to the conditions of this ordinance, to maintain and use a portion of the public right of way for a sidewalk cafe adjacent to its premises located at 1120 N. State St.. Said sidewalk cafe area #1 shall be twenty-four (24) feet in length and six point eight three (6.83) feet in width, area #2 shall be thirty-one point five eight (31.58) feet in length and seven point five (7.5) feet in width for a total of four hundred point seven seven (400.77) square feet and shall allow six (6) feet of clear space from the face of the curb/building line along N State St. The compensation for said space and the days and hours of operation for the sidewalk cafe shall be as follows:

Saturday through Sunday 11:00 a.m. until 12:00 Midnight
Compensation: $921.77
SEATING CAPACITY: 36

Sidewalk Cafe Permit and approved plan must be posted at all times.

This grant of privilege #1116553 for a sidewalk cafe shall be subject to the provisions of Section 10-28-800 though 10-28-885 of the Municipal Code of Chicago and the directions of the Commissioner of Department of Business Affairs and Consumer Protection, the Commissioner of Streets and Sanitation, and the Commissioner of Transportation.

The permit holder agrees to hold the City of Chicago harmless for any damage, relocation or replacement costs associated with damage, relocation or removal of private property caused by the City performing work in the public way.

Authority for the above named privilege is herein given and granted from and after March 1, 2015 through and including December 1, 2015.

Alderman _____

Brendan Reilly 42nd Ward

City of Chicago

O2015-434

Office of the City Clerk

Document Tracking Sheet

Meeting Date:	1/21/2015
Sponsor(s):	Reilly (42)
Type:	Ordinance
Title:	Sidewalk cafe(s) for Luxbar
Committee(s) Assignment:	Committee on Transportation and Public Way

ORDINANCE
LUXBAR
Acct. No. 205630 - 1
Permit No. 1116615

Be It Ordained by the City Council of the City of Chicago:

Permission and authority are hereby given and granted to LUXBAR upon the terms and subject to the conditions of this ordinance, to maintain and use a portion of the public right of way for a sidewalk cafe adjacent to its premises located at 18-20 E. Bellevue Pl.. Said sidewalk cafe area #1 shall be fourteen point one seven (14.17) feet in length and seven point six seven (7.67) feet in width, area #2 shall be thirteen point eight three (13.83) feet in length and seven point six seven (7.67) feet in width, area #3 shall be forty-four point four two (44.42) feet in length and seven point eight three (7.83) feet in width for a total of five hundred sixty-two point five seven (562.57) square feet and shall allow six (6) feet of clear space from the face of the curb/building line along E. Bellevue Place (2nd ATTEMPT AT INTRODUCTION). The compensation for said space and the days and hours of operation for the sidewalk cafe shall be as follows:

Monday through Sunday 8:00am until 12:00 Midnight
Compensation: $1,293.91
SEATING CAPACITY: 100

Sidewalk Cafe Permit and approved plan must be posted at all times.

This grant of privilege #1116615 for a sidewalk cafe shall be subject to the provisions of Section 10-28-800 though 10-28-885 of the Municipal Code of Chicago and the directions of the Commissioner of Department of Business Affairs and Consumer Protection, the Commissioner of Streets and Sanitation, and the Commissioner of Transportation.

The permit holder agrees to hold the City of Chicago harmless for any damage, relocation or replacement costs associated with damage, relocation or removal of private property caused by the City performing work in the public way.

Authority for the above named privilege is herein given and granted from and after March 1, 2015 through and including December 1, 2015.

Alderman _____

Brendan Reilly 42nd Ward

City of Chicago

O2015-436

Office of the City Clerk

Document Tracking Sheet

Meeting Date:	1/21/2015
Sponsor(s):	Reilly (42)
Type:	Ordinance
Title:	Sidewalk cafe(s) for Lyfe Kitchen
Committee(s) Assignment:	Committee on Transportation and Public Way

ORDINANCE
LYFE KITCHEN
Acct. No. 382225 - 1
Permit No. 1116535

Be It Ordained by the City Council of the City of Chicago:

Permission and authority are hereby given and granted to LYFE KITCHEN upon the terms and subject to the conditions of this ordinance, to maintain and use a portion of the public right of way for a sidewalk cafe adjacent to its premises located at 413-419 N. Clark St.. Said sidewalk cafe area #1 shall be seventy-nine point one seven (79.17) feet in length and eight point six seven (8.67) feet in width for a total of six hundred eighty-six point four (686.4) square feet and shall allow six (6) feet of clear space from the face of the curb/building line along North Clark Street. The compensation for said space and the days and hours of operation for the sidewalk cafe shall be as follows:

Monday through Thursday 8:00 a.m.-10:00 p.m. Friday and Saturday 8:00 a.m.-11:00 p.m. Sunday 8:00 a.m.-9:30 p.m.
Compensation: $1,578.73
SEATING CAPACITY: 28

Sidewalk Cafe Permit and approved plan must be posted at all times.

This grant of privilege #1116535 for a sidewalk cafe shall be subject to the provisions of Section 10-28-800 though 10-28-885 of the Municipal Code of Chicago and the directions of the Commissioner of Department of Business Affairs and Consumer Protection, the Commissioner of Streets and Sanitation, and the Commissioner of Transportation.

The permit holder agrees to hold the City of Chicago harmless for any damage, relocation or replacement costs associated with damage, relocation or removal of private property caused by the City performing work in the public way.

Authority for the above named privilege is herein given and granted from and after March 1, 2015 through and including December 1, 2015.

Alderman _____

Brendan Reilly 42nd Ward

City of Chicago

O2015-497

Office of the City Clerk

Document Tracking Sheet

Meeting Date:	1/21/2015
Sponsor(s):	Reilly (42)
Type:	Ordinance
Title:	Sidewalk cafe(s) for M Burger - 5 W Ontario St
Committee(s) Assignment:	Committee on Transportation and Public Way

ORDINANCE
M BURGER
Acct. No. 285571 - 2
Permit No. 1116596

Be It Ordained by the City Council of the City of Chicago:

Permission and authority are hereby given and granted to M BURGER upon the terms and subject to the conditions of this ordinance, to maintain and use a portion of the public right of way for a sidewalk cafe adjacent to its premises located at 5 W. Ontario St.. Said sidewalk cafe area #1 shall be seventeen (17) feet in length and two point six seven (2.67) feet in width, area #2 shall be sixteen point three three (16.33) feet in length and two point six seven (2.67) feet in width, area #3 shall be sixteen point three three (16.33) feet in length and two point six seven (2.67) feet in width, area #4 shall be sixteen point three three (16.33) feet in length and two point six seven (2.67) feet in width for a total of one hundred seventy-six point one nine (176.19) square feet and shall allow six (6) feet of clear space from the face of the curb/building line along W Ontario St. The compensation for said space and the days and hours of operation for the sidewalk cafe shall be as follows:

Monday through Sunday 11:00 a.m. until 10:00 p.m.
Compensation: $600.00
SEATING CAPACITY: 16

Sidewalk Cafe Permit and approved plan must be posted at all times.

This grant of privilege #1116596 for a sidewalk cafe shall be subject to the provisions of Section 10-28-800 though 10-28-885 of the Municipal Code of Chicago and the directions of the Commissioner of Department of Business Affairs and Consumer Protection, the Commissioner of Streets and Sanitation, and the Commissioner of Transportation.

The permit holder agrees to hold the City of Chicago harmless for any damage, relocation or replacement costs associated with damage, relocation or removal of private property caused by the City performing work in the public way.

Authority for the above named privilege is herein given and granted from and after March 1, 2015 through and including December 1, 2015.

Alderman _____

Brendan Reilly 42nd Ward

City of Chicago

O2015-502

Office of the City Clerk

Document Tracking Sheet

Meeting Date:	1/21/2015
Sponsor(s):	Reilly (42)
Type:	Ordinance
Title:	Sidewalk cafe(s) for M Burger - 161 E Huron St
Committee(s) Assignment:	Committee on Transportation and Public Way

ORDINANCE
M BURGER
Acct. No. 86023 - 3
Permit No. 1116597

Be It Ordained by the City Council of the City of Chicago:

Permission and authority are hereby given and granted to M BURGER upon the terms and subject to the conditions of this ordinance, to maintain and use a portion of the public right of way for a sidewalk cafe adjacent to its premises located at 161 E. Huron St.. Said sidewalk cafe area #1 shall be seventy-seven (77) feet in length and fifteen (15) feet in width for a total of one thousand one hundred fifty-five (1155) square feet and shall allow six (6) feet of clear space from the face of the curb/building line along E. Huron. The compensation for said space and the days and hours of operation for the sidewalk cafe shall be as follows:

Sunday through Saturday 11:00am until 10:00pm
Compensation: $2,656.50
SEATING CAPACITY: 50

Sidewalk Cafe Permit and approved plan must be posted at all times.

This grant of privilege #1116597 for a sidewalk cafe shall be subject to the provisions of Section 10-28-800 though 10-28-885 of the Municipal Code of Chicago and the directions of the Commissioner of Department of Business Affairs and Consumer Protection, the Commissioner of Streets and Sanitation, and the Commissioner of Transportation.

The permit holder agrees to hold the City of Chicago harmless for any damage, relocation or replacement costs associated with damage, relocation or removal of private property caused by the City performing work in the public way.

Authority for the above named privilege is herein given and granted from and after March 1, 2015 through and including December 1, 2015.

Alderman _____

Brendan Reilly 42nd Ward

City of Chicago

O2015-505

Office of the City Clerk

Document Tracking Sheet

Meeting Date:	1/21/2015
Sponsor(s):	Reilly (42)
Type:	Ordinance
Title:	Sidewalk cafe(s) for Native Foods Cafe
Committee(s) Assignment:	Committee on Transportation and Public Way

ORDINANCE
NATIVE FOODS CAFE
Acct. No. 383871 - 2
Permit No. 1116628

Be It Ordained by the City Council of the City of Chicago:

Permission and authority are hereby given and granted to NATIVE FOODS CAFE upon the terms and subject to the conditions of this ordinance, to maintain and use a portion of the public right of way for a sidewalk cafe adjacent to its premises located at 14 S. Clinton St.. Said sidewalk cafe area #1 shall be twenty-seven point seven five (27.75) feet in length and eleven point five (11.5) feet in width for a total of three hundred nineteen point one three (319.13) square feet and shall allow six (6) feet of clear space from the face of the curb/building line along S. Clinton Street. The compensation for said space and the days and hours of operation for the sidewalk cafe shall be as follows:

Monday through Sunday 11:00 a.m. to 10:00 p.m.
Compensation: $600.00
SEATING CAPACITY: 16

Sidewalk Cafe Permit and approved plan must be posted at all times.

This grant of privilege #1116628 for a sidewalk cafe shall be subject to the provisions of Section 10-28-800 though 10-28-885 of the Municipal Code of Chicago and the directions of the Commissioner of Department of Business Affairs and Consumer Protection, the Commissioner of Streets and Sanitation, and the Commissioner of Transportation.

The permit holder agrees to hold the City of Chicago harmless for any damage, relocation or replacement costs associated with damage, relocation or removal of private property caused by the City performing work in the public way.

Authority for the above named privilege is herein given and granted from and after March 1, 2015 through and including December 1, 2015.

Alderman _____

Brendan Reilly 42nd Ward

City of Chicago

O2015-507

Office of the City Clerk

Document Tracking Sheet

Meeting Date:	1/21/2015
Sponsor(s):	Reilly (42)
Type:	Ordinance
Title:	Sidewalk cafe(s) for New Line
Committee(s) Assignment:	Committee on Transportation and Public Way

ORDINANCE
NEW LINE
Acct. No. 344964 - 1
Permit No. 1116591

Be It Ordained by the City Council of the City of Chicago:

Permission and authority are hereby given and granted to NEW LINE upon the terms and subject to the conditions of this ordinance, to maintain and use a portion of the public right of way for a sidewalk cafe adjacent to its premises located at 201 N. Clinton St.. Said sidewalk cafe area #1 shall be twenty-five (25) feet in length and eight (8) feet in width, area #2 shall be nine point eight three (9.83) feet in length and eight (8) feet in width, area #3 shall be ten (10) feet in length and eight (8) feet in width for a total of three hundred fifty-eight point six four (358.64) square feet and shall allow six (6) feet of clear space from the face of the curb/building line along N. Clinton, N. Clinton, N. Clinton. The compensation for said space and the days and hours of operation for the sidewalk cafe shall be as follows:

Sunday through Saturday 11:30am until 11:00pm
Compensation: $600.00
SEATING CAPACITY: 32

Sidewalk Cafe Permit and approved plan must be posted at all times.

This grant of privilege #1116591 for a sidewalk cafe shall be subject to the provisions of Section 10-28-800 though 10-28-885 of the Municipal Code of Chicago and the directions of the Commissioner of Department of Business Affairs and Consumer Protection, the Commissioner of Streets and Sanitation, and the Commissioner of Transportation.

The permit holder agrees to hold the City of Chicago harmless for any damage, relocation or replacement costs associated with damage, relocation or removal of private property caused by the City performing work in the public way.

Authority for the above named privilege is herein given and granted from and after March 1, 2015 through and including December 1, 2015.

Alderman _____

Brendan Reilly 42nd Ward

City of Chicago

O2015-509

Office of the City Clerk

Document Tracking Sheet

Meeting Date:	1/21/2015
Sponsor(s):	Reilly (42)
Type:	Ordinance
Title:	Sidewalk cafe(s) for New Line/Wafel
Committee(s) Assignment:	Committee on Transportation and Public Way

ORDINANCE
NEW LINE / WAFEL
Acct. No. 344964 - 2
Permit No. 1116590

Be It Ordained by the City Council of the City of Chicago:

Permission and authority are hereby given and granted to NEW LINE / WAFEL upon the terms and subject to the conditions of this ordinance, to maintain and use a portion of the public right of way for a sidewalk cafe adjacent to its premises located at 215 N. Clinton St.. Said sidewalk cafe area #1 shall be twelve (12) feet in length and seven point five (7.5) feet in width, area #2 shall be twelve (12) feet in length and seven point five (7.5) feet in width, area #3 shall be twelve (12) feet in length and sixteen (16) feet in width for a total of three hundred seventy-two (372) square feet and shall allow six (6) feet of clear space from the face of the curb/building line along N. Clinton Street, N. Milwaukee Avenue. The compensation for said space and the days and hours of operation for the sidewalk cafe shall be as follows:

Monday through Sunday 11:30 a.m. to 11:00 p.m.
Compensation: $600.00
SEATING CAPACITY: 36

Sidewalk Cafe Permit and approved plan must be posted at all times.

This grant of privilege #1116590 for a sidewalk cafe shall be subject to the provisions of Section 10-28-800 though 10-28-885 of the Municipal Code of Chicago and the directions of the Commissioner of Department of Business Affairs and Consumer Protection, the Commissioner of Streets and Sanitation, and the Commissioner of Transportation.

The permit holder agrees to hold the City of Chicago harmless for any damage, relocation or replacement costs associated with damage, relocation or removal of private property caused by the City performing work in the public way.

Authority for the above named privilege is herein given and granted from and after March 1, 2015 through and including December 1, 2015.

Alderman _____

Brendan Reilly 42nd Ward

City of Chicago

O2015-511

Office of the City Clerk

Document Tracking Sheet

Meeting Date:	1/21/2015
Sponsor(s):	Reilly (42)
Type:	Ordinance
Title:	Sidewalk cafe(s) for Nico
Committee(s) Assignment:	Committee on Transportation and Public Way

ORDINANCE
NICO
Acct. No. 381522 - 1
Permit No. 1116550

Be It Ordained by the City Council of the City of Chicago:

Permission and authority are hereby given and granted to NICO upon the terms and subject to the conditions of this ordinance, to maintain and use a portion of the public right of way for a sidewalk cafe adjacent to its premises located at 1015 N. Rush St.. Said sidewalk cafe area #1 shall be thirty-nine point three three (39.33) feet in length and eleven (11) feet in width, area #2 shall be fifty-four point eight three (54.83) feet in length and three point one seven (3.17) feet in width, area #3 shall be sixty-one point seven five (61.75) feet in length and five point three three (5.33) feet in width for a total of nine hundred thirty-five point five seven (935.57) square feet and shall allow six (6) feet of clear space from the face of the curb/building line along E. Bellevue Place, N. Rush Street. The compensation for said space and the days and hours of operation for the sidewalk cafe shall be as follows:

Monday through Sunday 8:00 a.m. to 12:00 midgnight
Compensation: $2,151.81
SEATING CAPACITY: 80

Sidewalk Cafe Permit and approved plan must be posted at all times.

This grant of privilege #1116550 for a sidewalk cafe shall be subject to the provisions of Section 10-28-800 though 10-28-885 of the Municipal Code of Chicago and the directions of the Commissioner of Department of Business Affairs and Consumer Protection, the Commissioner of Streets and Sanitation, and the Commissioner of Transportation.

The permit holder agrees to hold the City of Chicago harmless for any damage, relocation or replacement costs associated with damage, relocation or removal of private property caused by the City performing work in the public way.

Authority for the above named privilege is herein given and granted from and after March 1, 2015 through and including December 1, 2015.

Alderman _____

Brendan Reilly 42nd Ward

City of Chicago

O2015-514

Office of the City Clerk

Document Tracking Sheet

Meeting Date:	1/21/2015
Sponsor(s):	Reilly (42)
Type:	Ordinance
Title:	Sidewalk cafe(s) for Original Pancake House, The
Committee(s) Assignment:	Committee on Transportation and Public Way

ORDINANCE
The Original Pancake House
Acct. No. 7609 - 1
Permit No. 1116643

Be It Ordained by the City Council of the City of Chicago:

Permission and authority are hereby given and granted to The Original Pancake House upon the terms and subject to the conditions of this ordinance, to maintain and use a portion of the public right of way for a sidewalk cafe adjacent to its premises located at 22 E. Bellevue Pl.. Said sidewalk cafe area #1 shall be forty (40) feet in length and nine point five (9.5) feet in width for a total of three hundred eighty (380) square feet and shall allow six (6) feet of clear space from the face of the curb/building line along E. Bellevue Place (2nd ATTEMPT AT INTRODUCTION). The compensation for said space and the days and hours of operation for the sidewalk cafe shall be as follows:

Monday through Sunday 8:00 a.m . to 12:00 a.m.
Compensation: $874.00
SEATING CAPACITY: 28

Sidewalk Cafe Permit and approved plan must be posted at all times.

This grant of privilege #1116643 for a sidewalk cafe shall be subject to the provisions of Section 10-28-800 though 10-28-885 of the Municipal Code of Chicago and the directions of the Commissioner of Department of Business Affairs and Consumer Protection, the Commissioner of Streets and Sanitation, and the Commissioner of Transportation.

The permit holder agrees to hold the City of Chicago harmless for any damage, relocation or replacement costs associated with damage, relocation or removal of private property caused by the City performing work in the public way.

Authority for the above named privilege is herein given and granted from and after March 1, 2015 through and including December 1, 2015.

Alderman _____

Brendan Reilly 42nd Ward

City of Chicago

O2015-517

Office of the City Clerk

Document Tracking Sheet

Meeting Date:	1/21/2015
Sponsor(s):	Reilly (42)
Type:	Ordinance
Title:	Sidewalk cafe(s) for P J Clarke's
Committee(s) Assignment:	Committee on Transportation and Public Way

ORDINANCE
P J CLARKE'S
Acct. No. 52978 - 1
Permit No. 1116569

Be It Ordained by the City Council of the City of Chicago:

Permission and authority are hereby given and granted to P J CLARKE'S upon the terms and subject to the conditions of this ordinance, to maintain and use a portion of the public right of way for a sidewalk cafe adjacent to its premises located at 1204 N. State Pkwy.. Said sidewalk cafe area #1 shall be twenty-three point four two (23.42) feet in length and nine point four two (9.42) feet in width for a total of two hundred twenty point six two (220.62) square feet and shall allow six (6) feet of clear space from the face of the curb/building line along State Parkway. The compensation for said space and the days and hours of operation for the sidewalk cafe shall be as follows:

Monday through Friday 11:30 a.m. until midnight Saturday and Sunday 8:00 a.m. until midnight
Compensation: $600.00
SEATING CAPACITY: 26

Sidewalk Cafe Permit and approved plan must be posted at all times.

This grant of privilege #1116569 for a sidewalk cafe shall be subject to the provisions of Section 10-28-800 though 10-28-885 of the Municipal Code of Chicago and the directions of the Commissioner of Department of Business Affairs and Consumer Protection, the Commissioner of Streets and Sanitation, and the Commissioner of Transportation.

The permit holder agrees to hold the City of Chicago harmless for any damage, relocation or replacement costs associated with damage, relocation or removal of private property caused by the City performing work in the public way.

Authority for the above named privilege is herein given and granted from and after March 1, 2015 through and including December 1, 2015.

Alderman _____

Brendan Reilly 42nd Ward

City of Chicago

O2015-521

Office of the City Clerk

Document Tracking Sheet

Meeting Date:	1/21/2015
Sponsor(s):	Reilly (42)
Type:	Ordinance
Title:	Sidewalk cafe(s) for Petterino's
Committee(s) Assignment:	Committee on Transportation and Public Way

ORDINANCE
PETTERINO'S
Acct. No. 205657 - 1
Permit No. 1116598

Be It Ordained by the City Council of the City of Chicago:

Permission and authority are hereby given and granted to PETTERINO'S upon the terms and subject to the conditions of this ordinance, to maintain and use a portion of the public right of way for a sidewalk cafe adjacent to its premises located at 150 N. Dearborn St.. Said sidewalk cafe area #1 shall be forty-four (44) feet in length and five (5) feet in width, area #2 shall be twenty-six point five (26.5) feet in length and five (5) feet in width, area #3 shall be thirty-five point five (35.5) feet in length and four (4) feet in width for a total of four hundred ninety-four point five (494.5) square feet and shall allow six (6) feet of clear space from the face of the curb/building line along N. Dearborn Street, W. Randolph Street. The compensation for said space and the days and hours of operation for the sidewalk cafe shall be as follows:

Monday 11:00 a.m. to 9:00 p.m. Tuesday through Thursday 11:00 a.m. to 10:30 p.m. Friday 11:00 a.m. to 11:00 p.m. Saturday 11:00 a.m. to 11:00 p.m.Sunday 11:00 a.m. to 9:00 p.m.
Compensation: $2,225.25
SEATING CAPACITY: 31

Sidewalk Cafe Permit and approved plan must be posted at all times.

This grant of privilege #1116598 for a sidewalk cafe shall be subject to the provisions of Section 10-28-800 though 10-28-885 of the Municipal Code of Chicago and the directions of the Commissioner of Department of Business Affairs and Consumer Protection, the Commissioner of Streets and Sanitation, and the Commissioner of Transportation.

The permit holder agrees to hold the City of Chicago harmless for any damage, relocation or replacement costs associated with damage, relocation or removal of private property caused by the City performing work in the public way.

Authority for the above named privilege is herein given and granted from and after March 1, 2015 through and including December 1, 2015.

Alderman _____

Brendan Reilly 42nd Ward

City of Chicago

O2015-524

Office of the City Clerk

Document Tracking Sheet

Meeting Date:	1/21/2015
Sponsor(s):	Reilly (42)
Type:	Ordinance
Title:	Sidewalk cafe(s) for Pippin's Tavern
Committee(s) Assignment:	Committee on Transportation and Public Way

ORDINANCE
PIPPIN'S TAVERN
Acct. No. 2681 - 2
Permit No. 1116586

Be It Ordained by the City Council of the City of Chicago:

Permission and authority are hereby given and granted to PIPPIN'S TAVERN upon the terms and subject to the conditions of this ordinance, to maintain and use a portion of the public right of way for a sidewalk cafe adjacent to its premises located at 806 N. Rush St.. Said sidewalk cafe area #1 shall be twenty-eight (28) feet in length and ten (10) feet in width for a total of two hundred eighty (280) square feet and shall allow six (6) feet of clear space from the face of the curb/building line along N. Rush Street. The compensation for said space and the days and hours of operation for the sidewalk cafe shall be as follows:

Monday through Sunday 11:00a.m.to 12:00 midnight
Compensation: $644.00
SEATING CAPACITY: 20

Sidewalk Cafe Permit and approved plan must be posted at all times.

This grant of privilege #1116586 for a sidewalk cafe shall be subject to the provisions of Section 10-28-800 though 10-28-885 of the Municipal Code of Chicago and the directions of the Commissioner of Department of Business Affairs and Consumer Protection, the Commissioner of Streets and Sanitation, and the Commissioner of Transportation.

The permit holder agrees to hold the City of Chicago harmless for any damage, relocation or replacement costs associated with damage, relocation or removal of private property caused by the City performing work in the public way.

Authority for the above named privilege is herein given and granted from and after March 1, 2015 through and including December 1, 2015.

Alderman _____

Brendan Reilly 42nd Ward

City of Chicago

O2015-526

Office of the City Clerk

Document Tracking Sheet

Meeting Date:	1/21/2015
Sponsor(s):	Reilly (42)
Type:	Ordinance
Title:	Sidewalk cafe(s) for Pranzi
Committee(s) Assignment:	Committee on Transportation and Public Way

ORDINANCE
PRANZI
Acct. No. 381507 - 1
Permit No. 1116583

Be It Ordained by the City Council of the City of Chicago:

Permission and authority are hereby given and granted to PRANZI upon the terms and subject to the conditions of this ordinance, to maintain and use a portion of the public right of way for a sidewalk cafe adjacent to its premises located at 434 W. Ontario St.. Said sidewalk cafe area #1 shall be four point three three (4.33) feet in length and nine point five (9.5) feet in width, area #2 shall be thirty-seven point five (37.5) feet in length and eight point five (8.5) feet in width for a total of three hundred fifty-nine point eight nine (359.89) square feet and shall allow six (6) feet of clear space from the face of the curb/building line along W. Ontario Street. The compensation for said space and the days and hours of operation for the sidewalk cafe shall be as follows:

Monday through Sunday 8:00 a.m. to 12:00 midnight
Compensation: $600.00
SEATING CAPACITY: 28

Sidewalk Cafe Permit and approved plan must be posted at all times.

This grant of privilege #1116583 for a sidewalk cafe shall be subject to the provisions of Section 10-28-800 though 10-28-885 of the Municipal Code of Chicago and the directions of the Commissioner of Department of Business Affairs and Consumer Protection, the Commissioner of Streets and Sanitation, and the Commissioner of Transportation.

The permit holder agrees to hold the City of Chicago harmless for any damage, relocation or replacement costs associated with damage, relocation or removal of private property caused by the City performing work in the public way.

Authority for the above named privilege is herein given and granted from and after March 1, 2015 through and including December 1, 2015.

Alderman _____

Brendan Reilly 42nd Ward

City of Chicago

O2015-528

Office of the City Clerk

Document Tracking Sheet

Meeting Date:	1/21/2015
Sponsor(s):	Reilly (42)
Type:	Ordinance
Title:	Sidewalk cafe(s) for Public House
Committee(s) Assignment:	Committee on Transportation and Public Way

ORDINANCE
PUBLIC HOUSE
Acct. No. 345226 - 2
Permit No. 1116624

Be It Ordained by the City Council of the City of Chicago:

Permission and authority are hereby given and granted to PUBLIC HOUSE upon the terms and subject to the conditions of this ordinance, to maintain and use a portion of the public right of way for a sidewalk cafe adjacent to its premises located at 400 N. State St.. Said sidewalk cafe area #1 shall be ninety-six point seven five (96.75) feet in length and eight point five eight (8.58) feet in width for a total of eight hundred thirty point one two (830.12) square feet and shall allow six (6) feet of clear space from the face of the curb/building line along W. Kinzie. The compensation for said space and the days and hours of operation for the sidewalk cafe shall be as follows:

Monday through Sunday 8:00 a.m. to 12:00 midnight
Compensation: $1,909.26
SEATING CAPACITY: 62

Sidewalk Cafe Permit and approved plan must be posted at all times.

This grant of privilege #1116624 for a sidewalk cafe shall be subject to the provisions of Section 10-28-800 though 10-28-885 of the Municipal Code of Chicago and the directions of the Commissioner of Department of Business Affairs and Consumer Protection, the Commissioner of Streets and Sanitation, and the Commissioner of Transportation.

The permit holder agrees to hold the City of Chicago harmless for any damage, relocation or replacement costs associated with damage, relocation or removal of private property caused by the City performing work in the public way.

Authority for the above named privilege is herein given and granted from and after March 1, 2015 through and including December 1, 2015.

Alderman _____

Brendan Reilly 42nd Ward

City of Chicago

O2015-530

Office of the City Clerk

Document Tracking Sheet

Meeting Date:	1/21/2015
Sponsor(s):	Reilly (42)
Type:	Ordinance
Title:	Sidewalk cafe(s) for Purple Pig, The
Committee(s) Assignment:	Committee on Transportation and Public Way

ORDINANCE
THE PURPLE PIG
Acct. No. 342411 - 1
Permit No. 1116640

Be It Ordained by the City Council of the City of Chicago:

Permission and authority are hereby given and granted to THE PURPLE PIG upon the terms and subject to the conditions of this ordinance, to maintain and use a portion of the public right of way for a sidewalk cafe adjacent to its premises located at 500 N. Michigan Ave.. Said sidewalk cafe area #1 shall be fifty point eight three (50.83) feet in length and fifteen point four two (15.42) feet in width for a total of seven hundred eighty-three point eight (783.8) square feet and shall allow six (6) feet of clear space from the face of the curb/building line along E. Illinois. The compensation for said space and the days and hours of operation for the sidewalk cafe shall be as follows:

Monday through Sunday 11:30am until 12:00 am
Compensation: $1,802.74
SEATING CAPACITY: 58

Sidewalk Cafe Permit and approved plan must be posted at all times.

This grant of privilege #1116640 for a sidewalk cafe shall be subject to the provisions of Section 10-28-800 though 10-28-885 of the Municipal Code of Chicago and the directions of the Commissioner of Department of Business Affairs and Consumer Protection, the Commissioner of Streets and Sanitation, and the Commissioner of Transportation.

The permit holder agrees to hold the City of Chicago harmless for any damage, relocation or replacement costs associated with damage, relocation or removal of private property caused by the City performing work in the public way.

Authority for the above named privilege is herein given and granted from and after March 1, 2015 through and including December 1, 2015.

Alderman _____

Brendan Reilly 42nd Ward

City of Chicago

O2015-534

Office of the City Clerk

Document Tracking Sheet

Meeting Date:	1/21/2015
Sponsor(s):	Reilly (42)
Type:	Ordinance
Title:	Sidewalk cafe(s) for Quartino
Committee(s) Assignment:	Committee on Transportation and Public Way

ORDINANCE
QUARTINO
Acct. No. 273826 - 2
Permit No. 1116614

Be It Ordained by the City Council of the City of Chicago:

Permission and authority are hereby given and granted to QUARTINO upon the terms and subject to the conditions of this ordinance, to maintain and use a portion of the public right of way for a sidewalk cafe adjacent to its premises located at 626 N. State St.. Said sidewalk cafe area #1 shall be forty-nine point seven five (49.75) feet in length and five point five (5.5) feet in width, area #2 shall be fifteen point seven five (15.75) feet in length and fourteen point three three (14.33) feet in width, area #3 shall be nine point two five (9.25) feet in length and nine point five eight (9.58) feet in width, area #4 shall be five point five eight (5.58) feet in length and ten (10) feet in width, area #5 shall be five point five (5.5) feet in length and ten (10) feet in width for a total of six hundred ninety-eight point seven four (698.74) square feet and shall allow six (6) feet of clear space from the face of the curb/building line along State, Ontario/State, State. The compensation for said space and the days and hours of operation for the sidewalk cafe shall be as follows:

Monday through Sunday 8:00 am to 12:00 midnight
Compensation: $1,607.10
SEATING CAPACITY: 108

Sidewalk Cafe Permit and approved plan must be posted at all times.

This grant of privilege #1116614 for a sidewalk cafe shall be subject to the provisions of Section 10-28-800 though 10-28-885 of the Municipal Code of Chicago and the directions of the Commissioner of Department of Business Affairs and Consumer Protection, the Commissioner of Streets and Sanitation, and the Commissioner of Transportation.

The permit holder agrees to hold the City of Chicago harmless for any damage, relocation or replacement costs associated with damage, relocation or removal of private property caused by the City performing work in the public way.

Authority for the above named privilege is herein given and granted from and after March 1, 2015 through and including December 1, 2015.

Alderman _____

Brendan Reilly 42nd Ward

City of Chicago

O2015-557

Office of the City Clerk

Document Tracking Sheet

Meeting Date:	1/21/2015
Sponsor(s):	Reilly (42)
Type:	Ordinance
Title:	Sidewalk cafe(s) for RL
Committee(s) Assignment:	Committee on Transportation and Public Way

ORDINANCE
RL
Acct. No. 21359 - 1
Permit No. 1116610

Be It Ordained by the City Council of the City of Chicago:

Permission and authority are hereby given and granted to RL upon the terms and subject to the conditions of this ordinance, to maintain and use a portion of the public right of way for a sidewalk cafe adjacent to its premises located at 115 E. Chicago Ave.. Said sidewalk cafe area #1 shall be forty-eight (48) feet in length and twelve (12) feet in width for a total of five hundred seventy-six (576) square feet and shall allow six (6) feet of clear space from the face of the curb/building line along E. Chicago Avenue (2nd ATTEMPT AT INTRODUCTION). The compensation for said space and the days and hours of operation for the sidewalk cafe shall be as follows:

Monday through Sunday 8:00 a.m. to 12:00 a.m.
Compensation: $1,324.80
SEATING CAPACITY: 40

Sidewalk Cafe Permit and approved plan must be posted at all times.

This grant of privilege #1116610 for a sidewalk cafe shall be subject to the provisions of Section 10-28-800 though 10-28-885 of the Municipal Code of Chicago and the directions of the Commissioner of Department of Business Affairs and Consumer Protection, the Commissioner of Streets and Sanitation, and the Commissioner of Transportation.

The permit holder agrees to hold the City of Chicago harmless for any damage, relocation or replacement costs associated with damage, relocation or removal of private property caused by the City performing work in the public way.

Authority for the above named privilege is herein given and granted from and after March 1, 2015 through and including December 1, 2015.

Alderman _____

Brendan Reilly 42nd Ward

City of Chicago

O2015-561

Office of the City Clerk

Document Tracking Sheet

Meeting Date:	1/21/2015
Sponsor(s):	Reilly (42)
Type:	Ordinance
Title:	Sidewalk cafe(s) for Rockit Bar & Grill
Committee(s) Assignment:	Committee on Transportation and Public Way

ORDINANCE
Rockit Bar & Grill
Acct. No. 262541 - 1
Permit No. 1116639

Be It Ordained by the City Council of the City of Chicago:

Permission and authority are hereby given and granted to Rockit Bar & Grill upon the terms and subject to the conditions of this ordinance, to maintain and use a portion of the public right of way for a sidewalk cafe adjacent to its premises located at 22 W. Hubbard St.. Said sidewalk cafe area #1 shall be thirty-two point one seven (32.17) feet in length and seven point nine two (7.92) feet in width for a total of two hundred fifty-four point seven nine (254.79) square feet and shall allow six (6) feet of clear space from the face of the curb/building line along W. Hubbard St.. The compensation for said space and the days and hours of operation for the sidewalk cafe shall be as follows:

Monday thru Sunday 8:00 a.m. to 12:00 a.m. Midnight
Compensation: $600.00
SEATING CAPACITY: 30

Sidewalk Cafe Permit and approved plan must be posted at all times.

This grant of privilege #1116639 for a sidewalk cafe shall be subject to the provisions of Section 10-28-800 though 10-28-885 of the Municipal Code of Chicago and the directions of the Commissioner of Department of Business Affairs and Consumer Protection, the Commissioner of Streets and Sanitation, and the Commissioner of Transportation.

The permit holder agrees to hold the City of Chicago harmless for any damage, relocation or replacement costs associated with damage, relocation or removal of private property caused by the City performing work in the public way.

Authority for the above named privilege is herein given and granted from and after March 1, 2015 through and including December 1, 2015.

Alderman _____

Brendan Reilly 42nd Ward

City of Chicago

O2015-563

Office of the City Clerk

Document Tracking Sheet

Meeting Date:	1/21/2015
Sponsor(s):	Reilly (42)
Type:	Ordinance
Title:	Sidewalk cafe(s) for Rosebud-Rush
Committee(s) Assignment:	Committee on Transportation and Public Way

ORDINANCE
ROSEBUD-RUSH
Acct. No. 85994 - 2
Permit No. 1116578

Be It Ordained by the City Council of the City of Chicago:

Permission and authority are hereby given and granted to ROSEBUD-RUSH upon the terms and subject to the conditions of this ordinance, to maintain and use a portion of the public right of way for a sidewalk cafe adjacent to its premises located at 55 E. Superior St.. Said sidewalk cafe area #1 shall be twenty-five point four two (25.42) feet in length and eleven (11) feet in width, area #2 shall be fifty (50) feet in length and seven (7) feet in width, area #3 shall be twenty-five point eight three (25.83) feet in length and ten (10) feet in width for a total of eight hundred eighty-seven point nine two (887.92) square feet and shall allow six (6) feet of clear space from the face of the curb/building line along N. Rush Street, W Superior St. The compensation for said space and the days and hours of operation for the sidewalk cafe shall be as follows:

Monday through Sunday 11:00 a.m. to 11:00 p.m.
Compensation: $2,042.22
SEATING CAPACITY: 56

Sidewalk Cafe Permit and approved plan must be posted at all times.

This grant of privilege #1116578 for a sidewalk cafe shall be subject to the provisions of Section 10-28-800 though 10-28-885 of the Municipal Code of Chicago and the directions of the Commissioner of Department of Business Affairs and Consumer Protection, the Commissioner of Streets and Sanitation, and the Commissioner of Transportation.

The permit holder agrees to hold the City of Chicago harmless for any damage, relocation or replacement costs associated with damage, relocation or removal of private property caused by the City performing work in the public way.

Authority for the above named privilege is herein given and granted from and after March 1, 2015 through and including December 1, 2015.

Alderman _____

Brendan Reilly 42nd Ward

City of Chicago

O2015-567

Office of the City Clerk

Document Tracking Sheet

Meeting Date:	1/21/2015
Sponsor(s):	Reilly (42)
Type:	Ordinance
Title:	Sidewalk cafe(s) for Rosebud Steakhouse
Committee(s) Assignment:	Committee on Transportation and Public Way

ORDINANCE
Rosebud Steakhouse
Acct. No. 202047 - 1
Permit No. 1116573

Be It Ordained by the City Council of the City of Chicago:

Permission and authority are hereby given and granted to Rosebud Steakhouse upon the terms and subject to the conditions of this ordinance, to maintain and use a portion of the public right of way for a sidewalk cafe adjacent to its premises located at 192 E. Walton Pl.. Said sidewalk cafe area #1 shall be twenty-three point zero eight (23.08) feet in length and six point nine two (6.92) feet in width for a total of one hundred fifty-nine point seven one (159.71) square feet and shall allow six (6) feet of clear space from the face of the curb/building line along E. Walton Place. The compensation for said space and the days and hours of operation for the sidewalk cafe shall be as follows:

Monday through Saturday 11:30 a.m. to 12:00 Midnight and Sunday 3:00 p.m. to 12:00 Midnight.
Compensation: $600.00
SEATING CAPACITY: 20

Sidewalk Cafe Permit and approved plan must be posted at all times.

This grant of privilege #1116573 for a sidewalk cafe shall be subject to the provisions of Section 10-28-800 though 10-28-885 of the Municipal Code of Chicago and the directions of the Commissioner of Department of Business Affairs and Consumer Protection, the Commissioner of Streets and Sanitation, and the Commissioner of Transportation.

The permit holder agrees to hold the City of Chicago harmless for any damage, relocation or replacement costs associated with damage, relocation or removal of private property caused by the City performing work in the public way.

Authority for the above named privilege is herein given and granted from and after March 1, 2015 through and including December 1, 2015.

Alderman _____

Brendan Reilly 42nd Ward

City of Chicago

O2015-570

Office of the City Clerk

Document Tracking Sheet

Meeting Date:	1/21/2015
Sponsor(s):	Reilly (42)
Type:	Ordinance
Title:	Sidewalk cafe(s) for RPM Steak
Committee(s) Assignment:	Committee on Transportation and Public Way

ORDINANCE
RPM STEAK
Acct. No. 385912 - 1
Permit No. 1116603

Be It Ordained by the City Council of the City of Chicago:

Permission and authority are hereby given and granted to RPM STEAK upon the terms and subject to the conditions of this ordinance, to maintain and use a portion of the public right of way for a sidewalk cafe adjacent to its premises located at 66 W. Kinzie St.. Said sidewalk cafe area #1 shall be forty-eight point eight three (48.83) feet in length and five point one three (5.13) feet in width for a total of two hundred fifty point five (250.5) square feet and shall allow six (6) feet of clear space from the face of the curb/building line along W. Kinzie Street. The compensation for said space and the days and hours of operation for the sidewalk cafe shall be as follows:

Monday through Sunday 11:00 a.m. to 11:00 p.m.
Compensation: $600.00
SEATING CAPACITY: 20

Sidewalk Cafe Permit and approved plan must be posted at all times.

This grant of privilege #1116603 for a sidewalk cafe shall be subject to the provisions of Section 10-28-800 though 10-28-885 of the Municipal Code of Chicago and the directions of the Commissioner of Department of Business Affairs and Consumer Protection, the Commissioner of Streets and Sanitation, and the Commissioner of Transportation.

The permit holder agrees to hold the City of Chicago harmless for any damage, relocation or replacement costs associated with damage, relocation or removal of private property caused by the City performing work in the public way.

Authority for the above named privilege is herein given and granted from and after March 1, 2015 through and including December 1, 2015.

Alderman _____

Brendan Reilly 42nd Ward

City of Chicago

O2015-573

Office of the City Clerk

Document Tracking Sheet

Meeting Date:	1/21/2015
Sponsor(s):	Reilly (42)
Type:	Ordinance
Title:	Sidewalk cafe(s) for Siena Tavern
Committee(s) Assignment:	Committee on Transportation and Public Way

ORDINANCE
SIENA TAVERN
Acct. No. 366847 - 1
Permit No. 1116625

Be It Ordained by the City Council of the City of Chicago:

Permission and authority are hereby given and granted to SIENA TAVERN upon the terms and subject to the conditions of this ordinance, to maintain and use a portion of the public right of way for a sidewalk cafe adjacent to its premises located at 51 W. Kinzie St.. Said sidewalk cafe area #1 shall be sixty (60) feet in length and thirteen point seven five (13.75) feet in width, area #2 shall be twenty-five (25) feet in length and thirteen point seven five (13.75) feet in width, area #3 shall be fifty-five (55) feet in length and nine (9) feet in width for a total of one thousand six hundred sixty-three point seven five (1663.75) square feet and shall allow six (6) feet of clear space from the face of the curb/building line along W. Kinzie Street, N. Dearborn. The compensation for said space and the days and hours of operation for the sidewalk cafe shall be as follows:

Monday through Sunday 8:00 a.m. to 12:00 midnight
Compensation: $3,826.63
SEATING CAPACITY: 98

Sidewalk Cafe Permit and approved plan must be posted at all times.

This grant of privilege #1116625 for a sidewalk cafe shall be subject to the provisions of Section 10-28-800 though 10-28-885 of the Municipal Code of Chicago and the directions of the Commissioner of Department of Business Affairs and Consumer Protection, the Commissioner of Streets and Sanitation, and the Commissioner of Transportation.

The permit holder agrees to hold the City of Chicago harmless for any damage, relocation or replacement costs associated with damage, relocation or removal of private property caused by the City performing work in the public way.

Authority for the above named privilege is herein given and granted from and after March 1, 2015 through and including December 1, 2015.

Alderman _____

Brendan Reilly 42nd Ward

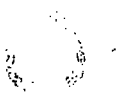

City of Chicago

O2015-575

Office of the City Clerk

Document Tracking Sheet

Meeting Date:	1/21/2015
Sponsor(s):	Reilly (42)
Type:	Ordinance
Title:	Sidewalk cafe(s) for Streeters Tavern
Committee(s) Assignment:	Committee on Transportation and Public Way

ORDINANCE
STREETERS TAVERN
Acct. No. 4180 - 1
Permit No. 1116587

Be It Ordained by the City Council of the City of Chicago:

Permission and authority are hereby given and granted to STREETERS TAVERN upon the terms and subject to the conditions of this ordinance, to maintain and use a portion of the public right of way for a sidewalk cafe adjacent to its premises located at 50 E. Chicago Ave.. Said sidewalk cafe area #1 shall be thirty-four (34) feet in length and fourteen (14) feet in width for a total of four hundred seventy-six (476) square feet and shall allow six (6) feet of clear space from the face of the curb/building line along E. Chicago Avenue. The compensation for said space and the days and hours of operation for the sidewalk cafe shall be as follows:

Monday through Sunday 11:00a.m.to 12:00 midnight
Compensation: $1,094.80
SEATING CAPACITY: 20

Sidewalk Cafe Permit and approved plan must be posted at all times.

This grant of privilege #1116587 for a sidewalk cafe shall be subject to the provisions of Section 10-28-800 though 10-28-885 of the Municipal Code of Chicago and the directions of the Commissioner of Department of Business Affairs and Consumer Protection, the Commissioner of Streets and Sanitation, and the Commissioner of Transportation.

The permit holder agrees to hold the City of Chicago harmless for any damage, relocation or replacement costs associated with damage, relocation or removal of private property caused by the City performing work in the public way.

Authority for the above named privilege is herein given and granted from and after March 1, 2015 through and including December 1, 2015.

Alderman _____

Brendan Reilly 42nd Ward

City of Chicago

O2015-580

Office of the City Clerk

Document Tracking Sheet

Meeting Date:	1/21/2015
Sponsor(s):	Reilly (42)
Type:	Ordinance
Title:	Sidewalk cafe(s) for Sunda
Committee(s) Assignment:	Committee on Transportation and Public Way

ORDINANCE
SUNDA
Acct. No. 326151 - 2
Permit No. 1116617

Be It Ordained by the City Council of the City of Chicago:

Permission and authority are hereby given and granted to SUNDA upon the terms and subject to the conditions of this ordinance, to maintain and use a portion of the public right of way for a sidewalk cafe adjacent to its premises located at 110 W. Illinois St.. Said sidewalk cafe area #1 shall be forty-eight point three three (48.33) feet in length and seven point three three (7.33) feet in width for a total of three hundred fifty-four point two six (354.26) square feet and shall allow six (6) feet of clear space from the face of the curb/building line along W. Illinois. The compensation for said space and the days and hours of operation for the sidewalk cafe shall be as follows:

Sunday through Saturday 8:00 a.m. until 12:00 Midnight
Compensation: $814.80
SEATING CAPACITY: 28

Sidewalk Cafe Permit and approved plan must be posted at all times.

This grant of privilege #1116617 for a sidewalk cafe shall be subject to the provisions of Section 10-28-800 though 10-28-885 of the Municipal Code of Chicago and the directions of the Commissioner of Department of Business Affairs and Consumer Protection, the Commissioner of Streets and Sanitation, and the Commissioner of Transportation.

The permit holder agrees to hold the City of Chicago harmless for any damage, relocation or replacement costs associated with damage, relocation or removal of private property caused by the City performing work in the public way.

Authority for the above named privilege is herein given and granted from and after March 1, 2015 through and including December 1, 2015.

Alderman _____

Brendan Reilly 42nd Ward

City of Chicago

O2015-595

Office of the City Clerk

Document Tracking Sheet

Meeting Date:	1/21/2015
Sponsor(s):	Reilly (42)
Type:	Ordinance
Title:	Sidewalk cafe(s) for Tavern at the Park
Committee(s) Assignment:	Committee on Transportation and Public Way

ORDINANCE
TAVERN AT THE PARK
Acct. No. 300130 - 2
Permit No. 1116556

Be It Ordained by the City Council of the City of Chicago:

Permission and authority are hereby given and granted to TAVERN AT THE PARK upon the terms and subject to the conditions of this ordinance, to maintain and use a portion of the public right of way for a sidewalk cafe adjacent to its premises located at 130 E. Randolph St.. Said sidewalk cafe area #1 shall be fifty-five point four two (55.42) feet in length and nine point three three (9.33) feet in width for a total of five hundred seventeen point zero seven (517.07) square feet and shall allow six (6) feet of clear space from the face of the curb/building line along E. Randolph St.. The compensation for said space and the days and hours of operation for the sidewalk cafe shall be as follows:

Monday through Friday 11:00 a.m. until 11:00 p.m. Saturday 12:00 Noon until 11:00 p.m.
Sunday 12:00 Noon until 10:00 p.m.
Compensation: $2,326.81
SEATING CAPACITY: 32

Sidewalk Cafe Permit and approved plan must be posted at all times.

This grant of privilege #1116556 for a sidewalk cafe shall be subject to the provisions of Section 10-28-800 though 10-28-885 of the Municipal Code of Chicago and the directions of the Commissioner of Department of Business Affairs and Consumer Protection, the Commissioner of Streets and Sanitation, and the Commissioner of Transportation.

The permit holder agrees to hold the City of Chicago harmless for any damage, relocation or replacement costs associated with damage, relocation or removal of private property caused by the City performing work in the public way.

Authority for the above named privilege is herein given and granted from and after March 1, 2015 through and including December 1, 2015.

Alderman _____

Brendan Reilly 42nd Ward

City of Chicago

O2015-597

Office of the City Clerk

Document Tracking Sheet

Meeting Date:	1/21/2015
Sponsor(s):	Reilly (42)
Type:	Ordinance
Title:	Sidewalk cafe(s) for Tavern on Rush
Committee(s) Assignment:	Committee on Transportation and Public Way

ORDINANCE
TAVERN ON RUSH
Acct. No. 64797 - 2
Permit No. 1116545

Be It Ordained by the City Council of the City of Chicago:

Permission and authority are hereby given and granted to TAVERN ON RUSH upon the terms and subject to the conditions of this ordinance, to maintain and use a portion of the public right of way for a sidewalk cafe adjacent to its premises located at 1031 N. Rush St.. Said sidewalk cafe area #1 shall be thirty-six (36) feet in length and seven (7) feet in width, area #2 shall be forty-seven (47) feet in length and twelve (12) feet in width, area #3 shall be seven (7) feet in length and fifteen (15) feet in width, area #4 shall be thirty (30) feet in length and six point five (6.5) feet in width for a total of one thousand one hundred sixteen (1116) square feet and shall allow six (6) feet of clear space from the face of the curb/building line along E. Bellevue Place, N. Rush Street, and Corner of Rush/Bellvue. The compensation for said space and the days and hours of operation for the sidewalk cafe shall be as follows:

Monday through Sunday 8:00 a.m. to 12:00 Midnight
Compensation: $2,566.80
SEATING CAPACITY: 114

Sidewalk Cafe Permit and approved plan must be posted at all times.

This grant of privilege #1116545 for a sidewalk cafe shall be subject to the provisions of Section 10-28-800 though 10-28-885 of the Municipal Code of Chicago and the directions of the Commissioner of Department of Business Affairs and Consumer Protection, the Commissioner of Streets and Sanitation, and the Commissioner of Transportation.

The permit holder agrees to hold the City of Chicago harmless for any damage, relocation or replacement costs associated with damage, relocation or removal of private property caused by the City performing work in the public way.

Authority for the above named privilege is herein given and granted from and after March 1, 2015 through and including December 1, 2015.

Alderman _____

Brendan Reilly 42nd Ward

City of Chicago

O2015-601

Office of the City Clerk

Document Tracking Sheet

Meeting Date:	1/21/2015
Sponsor(s):	Reilly (42)
Type:	Ordinance
Title:	Sidewalk cafe(s) for Theory Sports Div Lounge
Committee(s) Assignment:	Committee on Transportation and Public Way

ORDINANCE
Theory Sports Div Lounge
Acct. No. 331934 - 1
Permit No. 1116581

Be It Ordained by the City Council of the City of Chicago:

Permission and authority are hereby given and granted to Theory Sports Div Lounge upon the terms and subject to the conditions of this ordinance, to maintain and use a portion of the public right of way for a sidewalk cafe adjacent to its premises located at 9 W. Hubbard St.. Said sidewalk cafe area #1 shall be thirty-three point eight three (33.83) feet in length and five point six seven (5.67) feet in width for a total of one hundred ninety-one point eight two (191.82) square feet and shall allow six (6) feet of clear space from the face of the curb/building line along W Hubbard St. The compensation for said space and the days and hours of operation for the sidewalk cafe shall be as follows:

Monday through Sunday 10:00 a.m. until 11:00 p.m.
Compensation: $600.00
SEATING CAPACITY: 16

Sidewalk Cafe Permit and approved plan must be posted at all times.

This grant of privilege #1116581 for a sidewalk cafe shall be subject to the provisions of Section 10-28-800 though 10-28-885 of the Municipal Code of Chicago and the directions of the Commissioner of Department of Business Affairs and Consumer Protection, the Commissioner of Streets and Sanitation, and the Commissioner of Transportation.

The permit holder agrees to hold the City of Chicago harmless for any damage, relocation or replacement costs associated with damage, relocation or removal of private property caused by the City performing work in the public way.

Authority for the above named privilege is herein given and granted from and after March 1, 2015 through and including December 1, 2015.

Alderman _____

Brendan Reilly 42nd Ward

City of Chicago

O2015-607

Office of the City Clerk

Document Tracking Sheet

Meeting Date:	1/21/2015
Sponsor(s):	Reilly (42)
Type:	Ordinance
Title:	Sidewalk cafe(s) for Tilted Kilt Pub & Eatery
Committee(s) Assignment:	Committee on Transportation and Public Way

ORDINANCE
TILTED KILT PUB & EATERY
Acct. No. 330964 - 1
Permit No. 1116642

Be It Ordained by the City Council of the City of Chicago:

Permission and authority are hereby given and granted to TILTED KILT PUB & EATERY upon the terms and subject to the conditions of this ordinance, to maintain and use a portion of the public right of way for a sidewalk cafe adjacent to its premises located at 17 N. Wabash Ave.. Said sidewalk cafe area #1 shall be eighteen (18) feet in length and ten (10) feet in width for a total of one hundred eighty (180) square feet and shall allow six (6) feet of clear space from the face of the curb/building line along N. Wabash. The compensation for said space and the days and hours of operation for the sidewalk cafe shall be as follows:

Sunday through Saturday 8:00am until 11:00pm
Compensation: $810.00
SEATING CAPACITY: 32

Sidewalk Cafe Permit and approved plan must be posted at all times.

This grant of privilege #1116642 for a sidewalk cafe shall be subject to the provisions of Section 10-28-800 though 10-28-885 of the Municipal Code of Chicago and the directions of the Commissioner of Department of Business Affairs and Consumer Protection, the Commissioner of Streets and Sanitation, and the Commissioner of Transportation.

The permit holder agrees to hold the City of Chicago harmless for any damage, relocation or replacement costs associated with damage, relocation or removal of private property caused by the City performing work in the public way.

Authority for the above named privilege is herein given and granted from and after March 1, 2015 through and including December 1, 2015.

Alderman _____

Brendan Reilly 42nd Ward

City of Chicago

O2015-612

Office of the City Clerk

Document Tracking Sheet

Meeting Date:	1/21/2015
Sponsor(s):	Reilly (42)
Type:	Ordinance
Title:	Sidewalk cafe(s) for Tradition
Committee(s) Assignment:	Committee on Transportation and Public Way

ORDINANCE
TRADITION
Acct. No. 300607 - 1
Permit No. 1116658

Be It Ordained by the City Council of the City of Chicago:

Permission and authority are hereby given and granted to TRADITION upon the terms and subject to the conditions of this ordinance, to maintain and use a portion of the public right of way for a sidewalk cafe adjacent to its premises located at 160 N. Franklin St.. Said sidewalk cafe area #1 shall be fifty point five (50.5) feet in length and twelve point five (12.5) feet in width for a total of six hundred thirty-one point two five (631.25) square feet and shall allow six (6) feet of clear space from the face of the curb/building line along Alley on South side of building. The compensation for said space and the days and hours of operation for the sidewalk cafe shall be as follows:

Monday to Friday 11:00 am - 8:00 pm Saturday & Sunday - closed
Compensation: $2,840.63
SEATING CAPACITY: 24

Sidewalk Cafe Permit and approved plan must be posted at all times.

This grant of privilege #1116658 for a sidewalk cafe shall be subject to the provisions of Section 10-28-800 though 10-28-885 of the Municipal Code of Chicago and the directions of the Commissioner of Department of Business Affairs and Consumer Protection, the Commissioner of Streets and Sanitation, and the Commissioner of Transportation.

The permit holder agrees to hold the City of Chicago harmless for any damage, relocation or replacement costs associated with damage, relocation or removal of private property caused by the City performing work in the public way.

Authority for the above named privilege is herein given and granted from and after March 1, 2015 through and including December 1, 2015.

Alderman _____

Brendan Reilly 42nd Ward

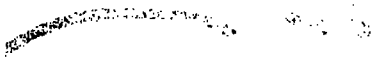

City of Chicago

O2015-616

Office of the City Clerk

Document Tracking Sheet

Meeting Date:	1/21/2015
Sponsor(s):	Reilly (42)
Type:	Ordinance
Title:	Sidewalk cafe(s) for Troquet River North
Committee(s) Assignment:	Committee on Transportation and Public Way

ORDINANCE
TROQUET RIVER NORTH
Acct. No. 340934 - 1
Permit No. 1116561

Be It Ordained by the City Council of the City of Chicago:

Permission and authority are hereby given and granted to TROQUET RIVER NORTH upon the terms and subject to the conditions of this ordinance, to maintain and use a portion of the public right of way for a sidewalk cafe adjacent to its premises located at 111 W. Huron St.. Said sidewalk cafe area #1 shall be thirty (30) feet in length and eleven point three three (11.33) feet in width for a total of three hundred thirty-nine point nine (339.9) square feet and shall allow six (6) feet of clear space from the face of the curb/building line along W Huron St. The compensation for said space and the days and hours of operation for the sidewalk cafe shall be as follows:

Sunday through Thursday 8:00 a.m. until 11:00 p.m. Friday and Saturday 8:00 a.m. until 12:00 Midnight
Compensation: $781.77
SEATING CAPACITY: 26

Sidewalk Cafe Permit and approved plan must be posted at all times.

This grant of privilege #1116561 for a sidewalk cafe shall be subject to the provisions of Section 10-28-800 though 10-28-885 of the Municipal Code of Chicago and the directions of the Commissioner of Department of Business Affairs and Consumer Protection, the Commissioner of Streets and Sanitation, and the Commissioner of Transportation.

The permit holder agrees to hold the City of Chicago harmless for any damage, relocation or replacement costs associated with damage, relocation or removal of private property caused by the City performing work in the public way.

Authority for the above named privilege is herein given and granted from and after March 1, 2015 through and including December 1, 2015.

Alderman _____

Brendan Reilly 42nd Ward

City of Chicago

O2015-620

Office of the City Clerk

Document Tracking Sheet

Meeting Date:	1/21/2015
Sponsor(s):	Reilly (42)
Type:	Ordinance
Title:	Sidewalk cafe(s) for Weber Grill Restaurant
Committee(s) Assignment:	Committee on Transportation and Public Way

ORDINANCE
WEBER GRILL RESTAURANT
Acct. No. 222093 - 1
Permit No. 1116605

Be It Ordained by the City Council of the City of Chicago:

Permission and authority are hereby given and granted to WEBER GRILL RESTAURANT upon the terms and subject to the conditions of this ordinance, to maintain and use a portion of the public right of way for a sidewalk cafe adjacent to its premises located at 539 N. State St.. Said sidewalk cafe area #1 shall be eighteen point seven five (18.75) feet in length and nineteen point five (19.5) feet in width, area #2 shall be one hundred eighty-seven point five eight (187.58) feet in length and ten point zero eight (10.08) feet in width for a total of two thousand two hundred fifty-six point four three (2256.43) square feet and shall allow six (6) feet of clear space from the face of the curb/building line along N. STATE ST.. The compensation for said space and the days and hours of operation for the sidewalk cafe shall be as follows:

Monday through Sunday 8:00 a.m. to 12:00 Midnight
Compensation: $5,189.79
SEATING CAPACITY: 122

Sidewalk Cafe Permit and approved plan must be posted at all times.

This grant of privilege #1116605 for a sidewalk cafe shall be subject to the provisions of Section 10-28-800 though 10-28-885 of the Municipal Code of Chicago and the directions of the Commissioner of Department of Business Affairs and Consumer Protection, the Commissioner of Streets and Sanitation, and the Commissioner of Transportation.

The permit holder agrees to hold the City of Chicago harmless for any damage, relocation or replacement costs associated with damage, relocation or removal of private property caused by the City performing work in the public way.

Authority for the above named privilege is herein given and granted from and after March 1, 2015 through and including December 1, 2015.

Alderman _____

Brendan Reilly 42nd Ward

City of Chicago

O2015-623

Office of the City Clerk

Document Tracking Sheet

Meeting Date:	1/21/2015
Sponsor(s):	Reilly (42)
Type:	Ordinance
Title:	Sidewalk cafe(s) for Wow Bao
Committee(s) Assignment:	Committee on Transportation and Public Way

ORDINANCE
WOW BAO
Acct. No. 321165 - 1
Permit No. 1116599

Be It Ordained by the City Council of the City of Chicago:

Permission and authority are hereby given and granted to WOW BAO upon the terms and subject to the conditions of this ordinance, to maintain and use a portion of the public right of way for a sidewalk cafe adjacent to its premises located at 1 W. Wacker Dr.. Said sidewalk cafe area #1 shall be fifty-eight point five (58.5) feet in length and eleven point four two (11.42) feet in width for a total of six hundred sixty-eight point zero seven (668.07) square feet and shall allow six (6) feet of clear space from the face of the curb/building line along N. State Street. The compensation for said space and the days and hours of operation for the sidewalk cafe shall be as follows:

Monday through Sunday 8:00 a.m. to 9:00 p.m.
Compensation: $3,006.32
SEATING CAPACITY: 60

Sidewalk Cafe Permit and approved plan must be posted at all times.

This grant of privilege #1116599 for a sidewalk cafe shall be subject to the provisions of Section 10-28-800 though 10-28-885 of the Municipal Code of Chicago and the directions of the Commissioner of Department of Business Affairs and Consumer Protection, the Commissioner of Streets and Sanitation, and the Commissioner of Transportation.

The permit holder agrees to hold the City of Chicago harmless for any damage, relocation or replacement costs associated with damage, relocation or removal of private property caused by the City performing work in the public way.

Authority for the above named privilege is herein given and granted from and after March 1, 2015 through and including December 1, 2015.

Alderman _____

Brendan Reilly 42nd Ward

City of Chicago

O2015-625

Office of the City Clerk

Document Tracking Sheet

Meeting Date:	1/21/2015
Sponsor(s):	Reilly (42)
Type:	Ordinance
Title:	Sidewalk cafe(s) for 437 Rush
Committee(s) Assignment:	Committee on Transportation and Public Way

ORDINANCE
437 RUSH
Acct. No. 85155 - 1
Permit No. 1116562

Be It Ordained by the City Council of the City of Chicago:

Permission and authority are hereby given and granted to 437 RUSH upon the terms and subject to the conditions of this ordinance, to maintain and use a portion of the public right of way for a sidewalk cafe adjacent to its premises located at 437 N. Rush St.. Said sidewalk cafe area #1 shall be eighty-eight (88) feet in length and seven point five (7.5) feet in width for a total of six hundred sixty (660) square feet and shall allow six (6) feet of clear space from the face of the curb/building line along N. Rush Street. The compensation for said space and the days and hours of operation for the sidewalk cafe shall be as follows:

Monday through Sunday 8:00 a.m. to 11:00 p.m.
Compensation: $1,518.00
SEATING CAPACITY: 48

Sidewalk Cafe Permit and approved plan must be posted at all times.

This grant of privilege #1116562 for a sidewalk cafe shall be subject to the provisions of Section 10-28-800 though 10-28-885 of the Municipal Code of Chicago and the directions of the Commissioner of Department of Business Affairs and Consumer Protection, the Commissioner of Streets and Sanitation, and the Commissioner of Transportation.

The permit holder agrees to hold the City of Chicago harmless for any damage, relocation or replacement costs associated with damage, relocation or removal of private property caused by the City performing work in the public way.

Authority for the above named privilege is herein given and granted from and after March 1, 2015 through and including December 1, 2015.

Alderman _____

Brendan Reilly 42nd Ward

City of Chicago

O2015-638

Office of the City Clerk

Document Tracking Sheet

Meeting Date:	1/21/2015
Sponsor(s):	Smith (43)
Type:	Ordinance
Title:	Sidewalk cafe(s) for Corcoran's Grill & Pub
Committee(s) Assignment:	Committee on Transportation and Public Way

ORDINANCE
CORCORAN'S GRILL & PUB
Acct. No. 11391 - 1
Permit No. 1116574

Be It Ordained by the City Council of the City of Chicago:

Permission and authority are hereby given and granted to CORCORAN'S GRILL & PUB upon the terms and subject to the conditions of this ordinance, to maintain and use a portion of the public right of way for a sidewalk cafe adjacent to its premises located at 1615 N. Wells St.. Said sidewalk cafe area #1 shall be thirty (30) feet in length and eight point five (8.5) feet in width for a total of two hundred fifty-five (255) square feet and shall allow six (6) feet of clear space from the face of the curb/building line along N. Wells Street. The compensation for said space and the days and hours of operation for the sidewalk cafe shall be as follows:

Monday thru Sunday 10:00 a.m. to 12:00 midnight
Compensation: $600.00
SEATING CAPACITY: 28

Sidewalk Cafe Permit and approved plan must be posted at all times.

This grant of privilege #1116574 for a sidewalk cafe shall be subject to the provisions of Section 10-28-800 though 10-28-885 of the Municipal Code of Chicago and the directions of the Commissioner of Department of Business Affairs and Consumer Protection, the Commissioner of Streets and Sanitation, and the Commissioner of Transportation.

The permit holder agrees to hold the City of Chicago harmless for any damage, relocation or replacement costs associated with damage, relocation or removal of private property caused by the City performing work in the public way.

Authority for the above named privilege is herein given and granted from and after March 1, 2015 through and including December 1, 2015.

Alderman 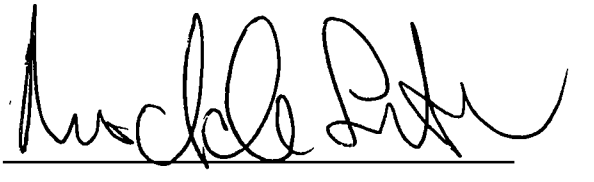

Michele Smith 43rd Ward

Department of Business Affairs and Consumer Protection
Small Business Center - Public Way Use Unit
City Hall - 121 N. LaSalle Street, Room 800 • Chicago, IL 60602
312-74-GOBIZ / 312-744-6249 • (312) 744-1944 (TTY)
http://www.cityofchicago.org/bacp

01/21/2015

Alderman **Michele Smith**
Ward # **43**
City of Chicago
City Hall, Room **300**
121 North LaSalle Street
Chicago, Illinois 60602

Re: An ordinance to use and maintain a portion of the public right-of-way for **one (1) sidewalk cafe(s)** for **CORCORAN'S GRILL & PUB**, adjacent to the premises known as **1615 N. Wells St.**.

Dear Alderman **Michele Smith**:

The applicant referenced above has requested the use of the public right-of-way for a **sidewalk cafe(s)**. An ordinance has been prepared by the Department of Business Affairs and Consumer Protection – Small Business Center - Public Way Use Unit for presentation to the City Council. Because this request was made for properties located in your ward, as approved by you as per the attached, I respectfully request that you introduce the attached ordinance at the next City Council meeting.

If you have any questions regarding this ordinance, please contact Anthony Bertuca at (312) 744-5506.

Department of Business Affairs and Consumer Protection

City of Chicago

O2015-639

Office of the City Clerk

Document Tracking Sheet

Meeting Date:	1/21/2015
Sponsor(s):	Smith (43)
Type:	Ordinance
Title:	Sidewalk cafe(s) for Ranalli's
Committee(s) Assignment:	Committee on Transportation and Public Way

ORDINANCE
RANALLI'S
Acct. No. 337178 - 1
Permit No. 1116559

Be It Ordained by the City Council of the City of Chicago:

Permission and authority are hereby given and granted to RANALLI'S upon the terms and subject to the conditions of this ordinance, to maintain and use a portion of the public right of way for a sidewalk cafe adjacent to its premises located at 1925 N. Lincoln Ave.. Said sidewalk cafe area #1 shall be one hundred fourteen point five (114.5) feet in length and twenty-eight point three three (28.33) feet in width for a total of three thousand two hundred forty-three point seven nine (3243.79) square feet and shall allow six (6) feet of clear space from the face of the curb/building line along N. Lincoln Avenue. The compensation for said space and the days and hours of operation for the sidewalk cafe shall be as follows:

Monday through Friday 11:00 a.m. until 10:00 p.m. Saturday & Sunday 10:00 a.m. until 11:00 p.m.
Compensation: $5,838.81
SEATING CAPACITY: 168

Sidewalk Cafe Permit and approved plan must be posted at all times.

This grant of privilege #1116559 for a sidewalk cafe shall be subject to the provisions of Section 10-28-800 though 10-28-885 of the Municipal Code of Chicago and the directions of the Commissioner of Department of Business Affairs and Consumer Protection, the Commissioner of Streets and Sanitation, and the Commissioner of Transportation.

The permit holder agrees to hold the City of Chicago harmless for any damage, relocation or replacement costs associated with damage, relocation or removal of private property caused by the City performing work in the public way.

Authority for the above named privilege is herein given and granted from and after March 1, 2015 through and including December 1, 2015.

Alderman _____

Michele Smith 43rd Ward

Department of Business Affairs and Consumer Protection
Small Business Center - Public Way Use Unit
City Hall - 121 N. LaSalle Street, Room 800 • Chicago, IL 60602
312-74-GOBIZ / 312-744-6249 • (312) 744-1944 (TTY)
http://www.cityofchicago.org/bacp

01/21/2015

Alderman **Michele Smith**
Ward # **43**
City of Chicago
City Hall, Room **300**
121 North LaSalle Street
Chicago, Illinois 60602

Re: An ordinance to use and maintain a portion of the public right-of-way for **one (1) sidewalk cafe(s)** for **RANALLI'S**, adjacent to the premises known as **1925 N. Lincoln Ave.**.

Dear Alderman **Michele Smith**:

The applicant referenced above has requested the use of the public right-of-way for a **sidewalk cafe(s)**. An ordinance has been prepared by the Department of Business Affairs and Consumer Protection – Small Business Center - Public Way Use Unit for presentation to the City Council. Because this request was made for properties located in your ward, as approved by you as per the attached, I respectfully request that you introduce the attached ordinance at the next City Council meeting.

If you have any questions regarding this ordinance, please contact Anthony Bertuca at (312) 744-5506.

Department of Business Affairs and Consumer Protection

City of Chicago

O2015-652

Office of the City Clerk

Document Tracking Sheet

Meeting Date:	1/21/2015
Sponsor(s):	Tunney (44)
Type:	Ordinance
Title:	Sidewalk cafe(s) for Dark Horse Tap and Grill, The
Committee(s) Assignment:	Committee on Transportation and Public Way

ORDINANCE
The Dark Horse Tap and Grill
Acct. No. 215498 - 1
Permit No. 1116536

Be It Ordained by the City Council of the City of Chicago:

Permission and authority are hereby given and granted to The Dark Horse Tap and Grill upon the terms and subject to the conditions of this ordinance, to maintain and use a portion of the public right of way for a sidewalk cafe adjacent to its premises located at 3443 N. Sheffield Ave.. Said sidewalk cafe area #1 shall be seventeen (17) feet in length and six (6) feet in width for a total of one hundred two (102) square feet and shall allow six (6) feet of clear space from the face of the curb/building line along N. Sheffield Avenue. The compensation for said space and the days and hours of operation for the sidewalk cafe shall be as follows:

Sunday thru Thursday 11:00 a.m. to 10:00 p.m. Friday & Saturday 11:00 a.m. to 11:00 p.m.
Compensation: $600.00
SEATING CAPACITY: 8

Sidewalk Cafe Permit and approved plan must be posted at all times.

This grant of privilege #1116536 for a sidewalk cafe shall be subject to the provisions of Section 10-28-800 though 10-28-885 of the Municipal Code of Chicago and the directions of the Commissioner of Department of Business Affairs and Consumer Protection, the Commissioner of Streets and Sanitation, and the Commissioner of Transportation.

The permit holder agrees to hold the City of Chicago harmless for any damage, relocation or replacement costs associated with damage, relocation or removal of private property caused by the City performing work in the public way.

Authority for the above named privilege is herein given and granted from and after March 1, 2015 through and including December 1, 2015.

Alderman Thomas Tunney

Thomas Tunney 44th Ward

City of Chicago

O2015-655

Office of the City Clerk

Document Tracking Sheet

Meeting Date:	1/21/2015
Sponsor(s):	Tunney (44)
Type:	Ordinance
Title:	Sidewalk cafe(s) for Flaco's Tacos 3
Committee(s) Assignment:	Committee on Transportation and Public Way

ORDINANCE
FLACO'S TACOS 3
Acct. No. 378361 - 1
Permit No. 1116651

Be It Ordained by the City Council of the City of Chicago:

Permission and authority are hereby given and granted to FLACO'S TACOS 3 upon the terms and subject to the conditions of this ordinance, to maintain and use a portion of the public right of way for a sidewalk cafe adjacent to its premises located at 3530 N. Clark St.. Said sidewalk cafe area #1 shall be sixty-eight point four two (68.42) feet in length and seven point eight three (7.83) feet in width for a total of five hundred thirty-five point seven three (535.73) square feet and shall allow six (6) feet of clear space from the face of the curb/building line along N. Clark Street. The compensation for said space and the days and hours of operation for the sidewalk cafe shall be as follows:

Monday through Sunday 11:00 a.m. to 10:00 p.m.
Compensation: $803.59
SEATING CAPACITY: 48

Sidewalk Cafe Permit and approved plan must be posted at all times.

This grant of privilege #1116651 for a sidewalk cafe shall be subject to the provisions of Section 10-28-800 though 10-28-885 of the Municipal Code of Chicago and the directions of the Commissioner of Department of Business Affairs and Consumer Protection, the Commissioner of Streets and Sanitation, and the Commissioner of Transportation.

The permit holder agrees to hold the City of Chicago harmless for any damage, relocation or replacement costs associated with damage, relocation or removal of private property caused by the City performing work in the public way.

Authority for the above named privilege is herein given and granted from and after March 1, 2015 through and including December 1, 2015.

Alderman Thomas Tunney

Thomas Tunney 44th Ward

City of Chicago

O2015-657

Office of the City Clerk

Document Tracking Sheet

Meeting Date:	1/21/2015
Sponsor(s):	Tunney (44)
Type:	Ordinance
Title:	Sidewalk cafe(s) for Houndstooth Saloon
Committee(s) Assignment:	Committee on Transportation and Public Way

ORDINANCE
HOUNDSTOOTH SALOON
Acct. No. 261212 - 1
Permit No. 1116537

Be It Ordained by the City Council of the City of Chicago:

Permission and authority are hereby given and granted to HOUNDSTOOTH SALOON upon the terms and subject to the conditions of this ordinance, to maintain and use a portion of the public right of way for a sidewalk cafe adjacent to its premises located at 3369 N. Clark St.. Said sidewalk cafe area #1 shall be twenty-eight (28) feet in length and twenty-four point five (24.5) feet in width, area #2 shall be forty-seven (47) feet in length and ten (10) feet in width for a total of one thousand one hundred fifty-six (1156) square feet and shall allow six (6) feet of clear space from the face of the curb/building line along N. Clark, N. Clark. The compensation for said space and the days and hours of operation for the sidewalk cafe shall be as follows:

Sunday through Thursday 11:00am until 10:00pm Friday & Saturday 11:00am untl 11:00pm
Compensation: $1,271.60
SEATING CAPACITY: 90

Sidewalk Cafe Permit and approved plan must be posted at all times.

This grant of privilege #1116537 for a sidewalk cafe shall be subject to the provisions of Section 10-28-800 though 10-28-885 of the Municipal Code of Chicago and the directions of the Commissioner of Department of Business Affairs and Consumer Protection, the Commissioner of Streets and Sanitation, and the Commissioner of Transportation.

The permit holder agrees to hold the City of Chicago harmless for any damage, relocation or replacement costs associated with damage, relocation or removal of private property caused by the City performing work in the public way.

Authority for the above named privilege is herein given and granted from and after March 1, 2015 through and including December 1, 2015.

Alderman _____

Thomas Tunney 44th Ward

City of Chicago

O2015-661

Office of the City Clerk

Document Tracking Sheet

Meeting Date:	1/21/2015
Sponsor(s):	Tunney (44)
Type:	Ordinance
Title:	Sidewalk cafe(s) for Kirkwood Bar & Grill
Committee(s) Assignment:	Committee on Transportation and Public Way

ORDINANCE
KIRKWOOD BAR & GRILL
Acct. No. 262 - 1
Permit No. 1116539

Be It Ordained by the City Council of the City of Chicago:

Permission and authority are hereby given and granted to KIRKWOOD BAR & GRILL upon the terms and subject to the conditions of this ordinance, to maintain and use a portion of the public right of way for a sidewalk cafe adjacent to its premises located at 2934 N. Sheffield Ave.. Said sidewalk cafe area #1 shall be fifty-eight (58) feet in length and ten (10) feet in width for a total of five hundred eighty (580) square feet and shall allow six (6) feet of clear space from the face of the curb/building line along W.OAKDALE. The compensation for said space and the days and hours of operation for the sidewalk cafe shall be as follows:

Monday thru Thursday 5:00 p.m. to 10:00 p.m. Friday 5:00 p.m. to 11:00 p.m. Saturday 11:00 a.m. to 11:00 p.m.Sunday 11:00 a.m. to 10:00 p.m.
Compensation: $638.00
SEATING CAPACITY: 40

Sidewalk Cafe Permit and approved plan must be posted at all times.

This grant of privilege #1116539 for a sidewalk cafe shall be subject to the provisions of Section 10-28-800 though 10-28-885 of the Municipal Code of Chicago and the directions of the Commissioner of Department of Business Affairs and Consumer Protection, the Commissioner of Streets and Sanitation, and the Commissioner of Transportation.

The permit holder agrees to hold the City of Chicago harmless for any damage, relocation or replacement costs associated with damage, relocation or removal of private property caused by the City performing work in the public way.

Authority for the above named privilege is herein given and granted from and after March 1, 2015 through and including December 1, 2015.

Alderman Thomas Tunney

Thomas Tunney 44th Ward

City of Chicago

O2015-664

Office of the City Clerk

Document Tracking Sheet

Meeting Date:	1/21/2015
Sponsor(s):	Tunney (44)
Type:	Ordinance
Title:	Sidewalk cafe(s) for Last Bay Beer Co. LLC
Committee(s) Assignment:	Committee on Transportation and Public Way

ORDINANCE
LAST BAY BEER COMPANY LLC
Acct. No. 369402 - 1
Permit No. 1116530

Be It Ordained by the City Council of the City of Chicago:

Permission and authority are hereby given and granted to LAST BAY BEER COMPANY LLC upon the terms and subject to the conditions of this ordinance, to maintain and use a portion of the public right of way for a sidewalk cafe adjacent to its premises located at 3155 N. Broadway . Said sidewalk cafe area #1 shall be seventeen point five (17.5) feet in length and seven (7) feet in width, area #2 shall be twelve point five (12.5) feet in length and seven (7) feet in width for a total of two hundred ten (210) square feet and shall allow six (6) feet of clear space from the face of the curb/building line along Broadway. The compensation for said space and the days and hours of operation for the sidewalk cafe shall be as follows:

Sunday - Thursday 11:00 am to 10:00 pm Friday & Saturday 11:00 am to 11:00 pm
Compensation: $600.00
SEATING CAPACITY: 24

Sidewalk Cafe Permit and approved plan must be posted at all times.

This grant of privilege #1116530 for a sidewalk cafe shall be subject to the provisions of Section 10-28-800 though 10-28-885 of the Municipal Code of Chicago and the directions of the Commissioner of Department of Business Affairs and Consumer Protection, the Commissioner of Streets and Sanitation, and the Commissioner of Transportation.

The permit holder agrees to hold the City of Chicago harmless for any damage, relocation or replacement costs associated with damage, relocation or removal of private property caused by the City performing work in the public way.

Authority for the above named privilege is herein given and granted from and after March 1, 2015 through and including December 1, 2015.

Alderman _____

Thomas Tunney 44th Ward

City of Chicago

O2015-666

Office of the City Clerk

Document Tracking Sheet

Meeting Date:	1/21/2015
Sponsor(s):	Tunney (44)
Type:	Ordinance
Title:	Sidewalk cafe(s) for Murphy's Bleachers
Committee(s) Assignment:	Committee on Transportation and Public Way

ORDINANCE
Murphy's Bleachers
Acct. No. 13 - 2
Permit No. 1116645

Be It Ordained by the City Council of the City of Chicago:

Permission and authority are hereby given and granted to Murphy's Bleachers upon the terms and subject to the conditions of this ordinance, to maintain and use a portion of the public right of way for a sidewalk cafe adjacent to its premises located at 3653-55 N. Sheffield Ave.. Said sidewalk cafe area #1 shall be one hundred twenty (120) feet in length and nineteen (19) feet in width, area #2 shall be fifty (50) feet in length and seventeen (17) feet in width for a total of three thousand one hundred thirty (3130) square feet and shall allow six (6) feet of clear space from the face of the curb/building line along W. Waveland Avenue, N. Sheffield Avenue. The compensation for said space and the days and hours of operation for the sidewalk cafe shall be as follows:

Sunday through Thursday 11:00 a.m. to 10:00 p.m. Friday and Saturday 11:00 a.m. to 11:00 p.m.
Compensation: $3,443.00
SEATING CAPACITY: 200

Sidewalk Cafe Permit and approved plan must be posted at all times.

This grant of privilege #1116645 for a sidewalk cafe shall be subject to the provisions of Section 10-28-800 though 10-28-885 of the Municipal Code of Chicago and the directions of the Commissioner of Department of Business Affairs and Consumer Protection, the Commissioner of Streets and Sanitation, and the Commissioner of Transportation.

The permit holder agrees to hold the City of Chicago harmless for any damage, relocation or replacement costs associated with damage, relocation or removal of private property caused by the City performing work in the public way.

Authority for the above named privilege is herein given and granted from and after March 1, 2015 through and including December 1, 2015.

Alderman Thomas Tunney

Thomas Tunney 44th Ward

City of Chicago

O2015-668

Office of the City Clerk

Document Tracking Sheet

Meeting Date:	1/21/2015
Sponsor(s):	Tunney (44)
Type:	Ordinance
Title:	Sidewalk cafe(s) for Mystic Celt
Committee(s) Assignment:	Committee on Transportation and Public Way

ORDINANCE
MYSTIC CELT
Acct. No. 248076 - 1
Permit No. 1116577

Be It Ordained by the City Council of the City of Chicago:

Permission and authority are hereby given and granted to MYSTIC CELT upon the terms and subject to the conditions of this ordinance, to maintain and use a portion of the public right of way for a sidewalk cafe adjacent to its premises located at 3443 N. Southport Ave.. Said sidewalk cafe area #1 shall be fifty-nine (59) feet in length and eight point five (8.5) feet in width for a total of five hundred one point five (501.5) square feet and shall allow six (6) feet of clear space from the face of the curb/building line along N. Southport Avenue. The compensation for said space and the days and hours of operation for the sidewalk cafe shall be as follows:

Sunday through Thursday 8:00 a.m. to 10:00 p.m.Friday and Saturday 8:00 a.m. to 11:00 p.m.
Compensation: $600.00
SEATING CAPACITY: 54

Sidewalk Cafe Permit and approved plan must be posted at all times.

This grant of privilege #1116577 for a sidewalk cafe shall be subject to the provisions of Section 10-28-800 though 10-28-885 of the Municipal Code of Chicago and the directions of the Commissioner of Department of Business Affairs and Consumer Protection, the Commissioner of Streets and Sanitation, and the Commissioner of Transportation.

The permit holder agrees to hold the City of Chicago harmless for any damage, relocation or replacement costs associated with damage, relocation or removal of private property caused by the City performing work in the public way.

Authority for the above named privilege is herein given and granted from and after March 1, 2015 through and including December 1, 2015.

Alderman Thomas Tunney

Thomas Tunney 44th Ward

City of Chicago

O2015-671

Office of the City Clerk

Document Tracking Sheet

Meeting Date:	1/21/2015
Sponsor(s):	Tunney (44)
Type:	Ordinance
Title:	Sidewalk cafe(s) for Newport Bar & Grille
Committee(s) Assignment:	Committee on Transportation and Public Way

ORDINANCE
NEWPORT BAR & GRILLE
Acct. No. 34918 - 1
Permit No. 1116667

Be It Ordained by the City Council of the City of Chicago:

Permission and authority are hereby given and granted to NEWPORT BAR & GRILLE upon the terms and subject to the conditions of this ordinance, to maintain and use a portion of the public right of way for a sidewalk cafe adjacent to its premises located at 1344 W. Newport Ave.. Said sidewalk cafe area #1 shall be forty-three (43) feet in length and ten (10) feet in width for a total of four hundred thirty (430) square feet and shall allow six (6) feet of clear space from the face of the curb/building line along W. Newport Avenue. The compensation for said space and the days and hours of operation for the sidewalk cafe shall be as follows:

Sunday through Thursday 9:00 a.m. to 10:00 p.m. Friday and Saturday 9:00 a.m. to 11:00 p.m.
Compensation: $600.00
SEATING CAPACITY: 40

Sidewalk Cafe Permit and approved plan must be posted at all times.

This grant of privilege #1116667 for a sidewalk cafe shall be subject to the provisions of Section 10-28-800 though 10-28-885 of the Municipal Code of Chicago and the directions of the Commissioner of Department of Business Affairs and Consumer Protection, the Commissioner of Streets and Sanitation, and the Commissioner of Transportation.

The permit holder agrees to hold the City of Chicago harmless for any damage, relocation or replacement costs associated with damage, relocation or removal of private property caused by the City performing work in the public way.

Authority for the above named privilege is herein given and granted from and after March 1, 2015 through and including December 1, 2015.

Alderman _____

Thomas Tunney 44th Ward

City of Chicago

O2015-672

Office of the City Clerk

Document Tracking Sheet

Meeting Date:	1/21/2015
Sponsor(s):	Tunney (44)
Type:	Ordinance
Title:	Sidewalk cafe(s) for Rockit Burger Bar
Committee(s) Assignment:	Committee on Transportation and Public Way

ORDINANCE
ROCKIT BURGER BAR
Acct. No. 14287 - 2
Permit No. 1116635

Be It Ordained by the City Council of the City of Chicago:

Permission and authority are hereby given and granted to ROCKIT BURGER BAR upon the terms and subject to the conditions of this ordinance, to maintain and use a portion of the public right of way for a sidewalk cafe adjacent to its premises located at 3700 N. Clark St.. Said sidewalk cafe area #1 shall be ninety (90) feet in length and sixteen point six (16.6) feet in width for a total of one thousand four hundred ninety-four (1494) square feet and shall allow six (6) feet of clear space from the face of the curb/building line along W. Waveland. The compensation for said space and the days and hours of operation for the sidewalk cafe shall be as follows:

Sunday through Thursday 8:00am until 10:00pm Friday & Saturday 8:00am until 11:00pm
Compensation: $1,643.40
SEATING CAPACITY: 108

Sidewalk Cafe Permit and approved plan must be posted at all times.

This grant of privilege #1116635 for a sidewalk cafe shall be subject to the provisions of Section 10-28-800 though 10-28-885 of the Municipal Code of Chicago and the directions of the Commissioner of Department of Business Affairs and Consumer Protection, the Commissioner of Streets and Sanitation, and the Commissioner of Transportation.

The permit holder agrees to hold the City of Chicago harmless for any damage, relocation or replacement costs associated with damage, relocation or removal of private property caused by the City performing work in the public way.

Authority for the above named privilege is herein given and granted from and after March 1, 2015 through and including December 1, 2015.

Alderman _____

Thomas Tunney 44th Ward

City of Chicago

O2015-674

Office of the City Clerk

Document Tracking Sheet

Meeting Date:	1/21/2015
Sponsor(s):	Tunney (44)
Type:	Ordinance
Title:	Sidewalk cafe(s) for Southport Lanes, Inc.
Committee(s) Assignment:	Committee on Transportation and Public Way

ORDINANCE
SOUTHPORT LANES INC
Acct. No. 11281 - 1
Permit No. 1116589

Be It Ordained by the City Council of the City of Chicago:

Permission and authority are hereby given and granted to SOUTHPORT LANES INC upon the terms and subject to the conditions of this ordinance, to maintain and use a portion of the public right of way for a sidewalk cafe adjacent to its premises located at 3325 N. Southport Ave.. Said sidewalk cafe area #1 shall be forty-one point five (41.5) feet in length and nine (9) feet in width, area #2 shall be fifty point five (50.5) feet in length and nine (9) feet in width for a total of eight hundred twenty-eight (828) square feet and shall allow six (6) feet of clear space from the face of the curb/building line along N. Southport Avenue, W. Henderson. The compensation for said space and the days and hours of operation for the sidewalk cafe shall be as follows:

Sunday thru Thursday 12:00 noon until 10:00 p.m. Friday & Saturday 12 noon until 11:00 p.m.
Compensation: $910.80
SEATING CAPACITY: 68

Sidewalk Cafe Permit and approved plan must be posted at all times.

This grant of privilege #1116589 for a sidewalk cafe shall be subject to the provisions of Section 10-28-800 though 10-28-885 of the Municipal Code of Chicago and the directions of the Commissioner of Department of Business Affairs and Consumer Protection, the Commissioner of Streets and Sanitation, and the Commissioner of Transportation.

The permit holder agrees to hold the City of Chicago harmless for any damage, relocation or replacement costs associated with damage, relocation or removal of private property caused by the City performing work in the public way.

Authority for the above named privilege is herein given and granted from and after March 1, 2015 through and including December 1, 2015.

Alderman 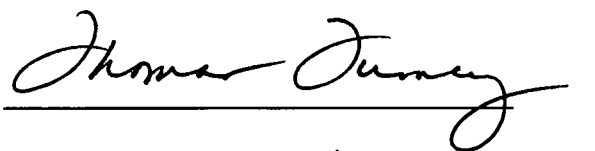

Thomas Tunney 44th Ward

City of Chicago

O2015-678

Office of the City Clerk

Document Tracking Sheet

Meeting Date:	1/21/2015
Sponsor(s):	Tunney (44)
Type:	Ordinance
Title:	Sidewalk cafe(s) for Starbucks Coffee No. 227
Committee(s) Assignment:	Committee on Transportation and Public Way

ORDINANCE
STARBUCKS COFFEE #227
Acct. No. 63414 - 13
Permit No. 1116666

Be It Ordained by the City Council of the City of Chicago:

Permission and authority are hereby given and granted to STARBUCKS COFFEE #227 upon the terms and subject to the conditions of this ordinance, to maintain and use a portion of the public right of way for a sidewalk cafe adjacent to its premises located at 3358 N. Broadway . Said sidewalk cafe area #1 shall be thirty-six (36) feet in length and nine point five (9.5) feet in width for a total of three hundred forty-two (342) square feet and shall allow six (6) feet of clear space from the face of the curb/building line along W. Roscoe Street. The compensation for said space and the days and hours of operation for the sidewalk cafe shall be as follows:

Sunday through Saturday 8:00 a.m. to 10:00 p.m.
Compensation: $600.00
SEATING CAPACITY: 16

Sidewalk Cafe Permit and approved plan must be posted at all times.

This grant of privilege #1116666 for a sidewalk cafe shall be subject to the provisions of Section 10-28-800 though 10-28-885 of the Municipal Code of Chicago and the directions of the Commissioner of Department of Business Affairs and Consumer Protection, the Commissioner of Streets and Sanitation, and the Commissioner of Transportation.

The permit holder agrees to hold the City of Chicago harmless for any damage, relocation or replacement costs associated with damage, relocation or removal of private property caused by the City performing work in the public way.

Authority for the above named privilege is herein given and granted from and after March 1, 2015 through and including December 1, 2015.

Alderman _____

Thomas Tunney 44th Ward

City of Chicago

O2015-681

Office of the City Clerk

Document Tracking Sheet

Meeting Date:	1/21/2015
Sponsor(s):	Tunney (44)
Type:	Ordinance
Title:	Sidewalk cafe(s) for Starbucks No. 231
Committee(s) Assignment:	Committee on Transportation and Public Way

ORDINANCE
STARBUCKS #231
Acct. No. 63414 - 158
Permit No. 1116659

Be It Ordained by the City Council of the City of Chicago:

Permission and authority are hereby given and granted to STARBUCKS #231 upon the terms and subject to the conditions of this ordinance, to maintain and use a portion of the public right of way for a sidewalk cafe adjacent to its premises located at 3400 N. Southport Ave.. Said sidewalk cafe area #1 shall be twenty point five (20.5) feet in length and eight point five (8.5) feet in width, area #2 shall be thirty-one point eight three (31.83) feet in length and seven point two five (7.25) feet in width for a total of four hundred five point zero two (405.02) square feet and shall allow six (6) feet of clear space from the face of the curb/building line along W. Roscoe Street, N. Southport Avenue. The compensation for said space and the days and hours of operation for the sidewalk cafe shall be as follows:

Sunday through Thursday 8:00 a.m. to 10:00 p.m. Friday and Saturday 8:00 a.m. to 11:00 p.m.
Compensation: $600.00
SEATING CAPACITY: 24

Sidewalk Cafe Permit and approved plan must be posted at all times.

This grant of privilege #1116659 for a sidewalk cafe shall be subject to the provisions of Section 10-28-800 though 10-28-885 of the Municipal Code of Chicago and the directions of the Commissioner of Department of Business Affairs and Consumer Protection, the Commissioner of Streets and Sanitation, and the Commissioner of Transportation.

The permit holder agrees to hold the City of Chicago harmless for any damage, relocation or replacement costs associated with damage, relocation or removal of private property caused by the City performing work in the public way.

Authority for the above named privilege is herein given and granted from and after March 1, 2015 through and including December 1, 2015.

Alderman Thomas Tunney

Thomas Tunney 44th Ward

City of Chicago

O2015-684

Office of the City Clerk

Document Tracking Sheet

Meeting Date:	1/21/2015
Sponsor(s):	Tunney (44)
Type:	Ordinance
Title:	Sidewalk cafe(s) for Vaughan's Pub
Committee(s) Assignment:	Committee on Transportation and Public Way

ORDINANCE
VAUGHAN'S PUB
Acct. No. 15078 - 1
Permit No. 1116576

Be It Ordained by the City Council of the City of Chicago:

Permission and authority are hereby given and granted to VAUGHAN'S PUB upon the terms and subject to the conditions of this ordinance, to maintain and use a portion of the public right of way for a sidewalk cafe adjacent to its premises located at 2917 N. Sheffield Ave.. Said sidewalk cafe area #1 shall be twenty-seven (27) feet in length and five point five (5.5) feet in width for a total of one hundred forty-eight point five (148.5) square feet and shall allow six (6) feet of clear space from the face of the curb/building line along Sheffield. The compensation for said space and the days and hours of operation for the sidewalk cafe shall be as follows:

Sunday - Thursday 11:00 am to 10:00 pm Friday - Saturday 11:00 am to 11:00 pm
Compensation: $600.00
SEATING CAPACITY: 16

Sidewalk Cafe Permit and approved plan must be posted at all times.

This grant of privilege #1116576 for a sidewalk cafe shall be subject to the provisions of Section 10-28-800 though 10-28-885 of the Municipal Code of Chicago and the directions of the Commissioner of Department of Business Affairs and Consumer Protection, the Commissioner of Streets and Sanitation, and the Commissioner of Transportation.

The permit holder agrees to hold the City of Chicago harmless for any damage, relocation or replacement costs associated with damage, relocation or removal of private property caused by the City performing work in the public way.

Authority for the above named privilege is herein given and granted from and after March 1, 2015 through and including December 1, 2015.

Alderman Thomas Tunney

Thomas Tunney 44th Ward

City of Chicago

O2015-703

Office of the City Clerk

Document Tracking Sheet

Meeting Date:	1/21/2015
Sponsor(s):	Tunney (44)
Type:	Ordinance
Title:	Sidewalk cafe(s) for Schoolyard Tavern & Grill
Committee(s) Assignment:	Committee on Transportation and Public Way

ORDINANCE
SCHOOLYARD TAVERN & GRILL
Acct. No. 33286 - 1
Permit No. 1116542

Be It Ordained by the City Council of the City of Chicago:

Permission and authority are hereby given and granted to SCHOOLYARD TAVERN & GRILL upon the terms and subject to the conditions of this ordinance, to maintain and use a portion of the public right of way for a sidewalk cafe adjacent to its premises located at 3258 N. Southport Ave.. Said sidewalk cafe area #1 shall be ten point five (10.5) feet in length and eight (8) feet in width, area #2 shall be thirty point three three (30.33) feet in length and eight (8) feet in width, area #3 shall be seven point six seven (7.67) feet in length and eight (8) feet in width for a total of three hundred eighty-eight (388) square feet and shall allow six (6) feet of clear space from the face of the curb/building line along W. School Street. The compensation for said space and the days and hours of operation for the sidewalk cafe shall be as follows:

Monday through Thursday 5:00 p.m. to 10:00 p.m. Friday 5:00 pm to 11:00 pm Saturday 11:00 a.m. to 11:00 p.m. Sunday 11:00 a.m. to 10:00 p.m.
Compensation: $600.00
SEATING CAPACITY: 46

Sidewalk Cafe Permit and approved plan must be posted at all times.

This grant of privilege #1116542 for a sidewalk cafe shall be subject to the provisions of Section 10-28-800 though 10-28-885 of the Municipal Code of Chicago and the directions of the Commissioner of Department of Business Affairs and Consumer Protection, the Commissioner of Streets and Sanitation, and the Commissioner of Transportation.

The permit holder agrees to hold the City of Chicago harmless for any damage, relocation or replacement costs associated with damage, relocation or removal of private property caused by the City performing work in the public way.

Authority for the above named privilege is herein given and granted from and after March 1, 2015 through and including December 1, 2015.

Alderman Thomas Tunney

Thomas Tunney 44th Ward

City of Chicago

O2015-712

Office of the City Clerk

Document Tracking Sheet

Meeting Date:	1/21/2015
Sponsor(s):	Pawar (47)
Type:	Ordinance
Title:	Sidewalk cafe(s) for Brownstone Tavern & Grill
Committee(s) Assignment:	Committee on Transportation and Public Way

ORDINANCE
BROWNSTONE TAVERN & GRILL
Acct. No. 15867 - 1
Permit No. 1116540

Be It Ordained by the City Council of the City of Chicago:

Permission and authority are hereby given and granted to BROWNSTONE TAVERN & GRILL upon the terms and subject to the conditions of this ordinance, to maintain and use a portion of the public right of way for a sidewalk cafe adjacent to its premises located at 3937 N. Lincoln Ave.. Said sidewalk cafe area #1 shall be sixty-seven (67) feet in length and ten point seven five (10.75) feet in width, area #2 shall be nineteen (19) feet in length and five (5) feet in width for a total of eight hundred fifteen point two five (815.25) square feet and shall allow six (6) feet of clear space from the face of the curb/building line along W. Larchmont Avenue, N. Lincoln Avenue. The compensation for said space and the days and hours of operation for the sidewalk cafe shall be as follows:

Sunday through Thursday 11:00 a.m. 10:00 p.m. Friday and Saturday 11:00 a.m. to 11:00 p.m.
Compensation: $896.78
SEATING CAPACITY: 68

Sidewalk Cafe Permit and approved plan must be posted at all times.

This grant of privilege #1116540 for a sidewalk cafe shall be subject to the provisions of Section 10-28-800 though 10-28-885 of the Municipal Code of Chicago and the directions of the Commissioner of Department of Business Affairs and Consumer Protection, the Commissioner of Streets and Sanitation, and the Commissioner of Transportation.

The permit holder agrees to hold the City of Chicago harmless for any damage, relocation or replacement costs associated with damage, relocation or removal of private property caused by the City performing work in the public way.

Authority for the above named privilege is herein given and granted from and after March 1, 2015 through and including December 1, 2015.

Alderman _____

Ameya Pawar 47th Ward

Department of Business Affairs and Consumer Protection
Small Business Center - Public Way Use Unit
City Hall - 121 N. LaSalle Street, Room 800 • Chicago, IL 60602
312-74-GOBIZ / 312-744-6249 • (312) 744-1944 (TTY)
http://www.cityofchicago.org/bacp

01/21/2015

Alderman **Ameya Pawar**
Ward # **47**
City of Chicago
City Hall, Room **300**
121 North LaSalle Street
Chicago, Illinois 60602

Re: An ordinance to use and maintain a portion of the public right-of-way for **two (2) sidewalk cafe(s)** for **BROWNSTONE TAVERN & GRILL**, adjacent to the premises known as **3937 N. Lincoln Ave.**.

Dear Alderman **Ameya Pawar**:

The applicant referenced above has requested the use of the public right-of-way for a **sidewalk cafe(s)**. An ordinance has been prepared by the Department of Business Affairs and Consumer Protection – Small Business Center - Public Way Use Unit for presentation to the City Council. Because this request was made for properties located in your ward, as approved by you as per the attached, I respectfully request that you introduce the attached ordinance at the next City Council meeting.

If you have any questions regarding this ordinance, please contact Anthony Bertuca at (312) 744-5506.

Department of Business Affairs and Consumer Protection

City of Chicago

O2015-717

Office of the City Clerk

Document Tracking Sheet

Meeting Date:	1/21/2015
Sponsor(s):	Pawar (47)
Type:	Ordinance
Title:	Sidewalk cafe(s) for Monty Gaels Tavern & Grill
Committee(s) Assignment:	Committee on Transportation and Public Way

ORDINANCE
MONTY GAELS TAVERN & GRILL
Acct. No. 222381 - 1
Permit No. 1116657

Be It Ordained by the City Council of the City of Chicago:

Permission and authority are hereby given and granted to MONTY GAELS TAVERN & GRILL upon the terms and subject to the conditions of this ordinance, to maintain and use a portion of the public right of way for a sidewalk cafe adjacent to its premises located at 4356 N. Leavitt St.. Said sidewalk cafe area #1 shall be forty-two point eight three (42.83) feet in length and seventeen point eight three (17.83) feet in width for a total of seven hundred sixty-three point six six (763.66) square feet and shall allow six (6) feet of clear space from the face of the curb/building line along N. Leavitt Street. The compensation for said space and the days and hours of operation for the sidewalk cafe shall be as follows:

Sunday 10:00 a.m. to 11:00 p.m. Monday through Thursday 11:00am until 11:00pm
Friday and Saturday 11:00 a.m. to 12:00 midnight
Compensation: $840.02
SEATING CAPACITY: 48

Sidewalk Cafe Permit and approved plan must be posted at all times.

This grant of privilege #1116657 for a sidewalk cafe shall be subject to the provisions of Section 10-28-800 though 10-28-885 of the Municipal Code of Chicago and the directions of the Commissioner of Department of Business Affairs and Consumer Protection, the Commissioner of Streets and Sanitation, and the Commissioner of Transportation.

The permit holder agrees to hold the City of Chicago harmless for any damage, relocation or replacement costs associated with damage, relocation or removal of private property caused by the City performing work in the public way.

Authority for the above named privilege is herein given and granted from and after March 1, 2015 through and including December 1, 2015.

Alderman _____

Ameya Pawar 47th Ward

Department of Business Affairs and Consumer Protection
Small Business Center- Public Way Use Unit
City Hall - 121 N LaSalle Street Room 800 • Chicago, IL 60602
312-74-GOBIZ / 312-744-6249 • (312) 744-1944 (TTY)
http://www.cityofchicago.org/bacp

01/21/2015

Alderman **Ameya Pawar**
Ward # **47**
City of Chicago
City Hall, Room **300**
121 North LaSalle Street
Chicago, Illinois 60602

Re: An ordinance to use and maintain a portion of the public right-of-way for **one (1) sidewalk cafe(s)** for **MONTY GAELS TAVERN & GRILL**, adjacent to the premises known as **4356 N. Leavitt St.**.

Dear Alderman **Ameya Pawar**:

The applicant referenced above has requested the use of the public right-of-way for a **sidewalk cafe(s)**. An ordinance has been prepared by the Department of Business Affairs and Consumer Protection – Small Business Center - Public Way Use Unit for presentation to the City Council. Because this request was made for properties located in your ward, as approved by you as per the attached, I respectfully request that you introduce the attached ordinance at the next City Council meeting.

If you have any questions regarding this ordinance, please contact Anthony Bertuca at (312) 744-5506.

Department of Business Affairs and Consumer Protection

City of Chicago

O2015-738

Office of the City Clerk

Document Tracking Sheet

Meeting Date:	1/21/2015
Sponsor(s):	Pawar (47)
Type:	Ordinance
Title:	Sidewalk cafe(s) for Mrs. Murphys and Sons Irish Bistro
Committee(s) Assignment:	Committee on Transportation and Public Way

ORDINANCE
MRS MURPHYS AND SONS IRISH BISTRO
Acct. No. 274122 - 1
Permit No. 1116646

Be It Ordained by the City Council of the City of Chicago:

Permission and authority are hereby given and granted to MRS MURPHYS AND SONS IRISH BISTRO upon the terms and subject to the conditions of this ordinance, to maintain and use a portion of the public right of way for a sidewalk cafe adjacent to its premises located at 3905 N. Lincoln Ave.. Said sidewalk cafe area #1 shall be thirty-eight (38) feet in length and four point six seven (4.67) feet in width for a total of one hundred seventy-seven point four six (177.46) square feet and shall allow six (6) feet of clear space from the face of the curb/building line along N. Lincoln Avenue. The compensation for said space and the days and hours of operation for the sidewalk cafe shall be as follows:

Monday through Thursday 5:30 p.m. to 10:00 p.m. Friday and Saturday 11:00 a.m. to 11:00 p.m. Sunday 10:00 a.m. to 10:00 p.m.
Compensation: $600.00
SEATING CAPACITY: 20

Sidewalk Cafe Permit and approved plan must be posted at all times.

This grant of privilege #1116646 for a sidewalk cafe shall be subject to the provisions of Section 10-28-800 though 10-28-885 of the Municipal Code of Chicago and the directions of the Commissioner of Department of Business Affairs and Consumer Protection, the Commissioner of Streets and Sanitation, and the Commissioner of Transportation.

The permit holder agrees to hold the City of Chicago harmless for any damage, relocation or replacement costs associated with damage, relocation or removal of private property caused by the City performing work in the public way.

Authority for the above named privilege is herein given and granted from and after March 1, 2015 through and including December 1, 2015.

Alderman _____

Ameya Pawar 47th Ward

Department of Business Affairs and Consumer Protection
Small Business Center - Public Way Use Unit
City Hall - 121 N. LaSalle Street, Room 800 • Chicago, IL 60602
312-74-GOBIZ / 312-744-6249 • (312) 744-1944 (TTY)
http://www.cityofchicago.org/bacp

01/21/2015

Alderman **Ameya Pawar**
Ward # **47**
City of Chicago
City Hall, Room **300**
121 North LaSalle Street
Chicago, Illinois 60602

Re: An ordinance to use and maintain a portion of the public right-of-way for **one (1) sidewalk cafe(s)** for **MRS MURPHYS AND SONS IRISH BISTRO**, adjacent to the premises known as **3905 N. Lincoln Ave.**.

Dear Alderman **Ameya Pawar**:

The applicant referenced above has requested the use of the public right-of-way for a **sidewalk cafe(s)**. An ordinance has been prepared by the Department of Business Affairs and Consumer Protection – Small Business Center - Public Way Use Unit for presentation to the City Council. Because this request was made for properties located in your ward, as approved by you as per the attached, I respectfully request that you introduce the attached ordinance at the next City Council meeting.

If you have any questions regarding this ordinance, please contact Anthony Bertuca at (312) 744-5506.

Department of Business Affairs and Consumer Protection

City of Chicago

O2015-739

Office of the City Clerk

Document Tracking Sheet

Meeting Date:	1/21/2015
Sponsor(s):	Pawar (47)
Type:	Ordinance
Title:	Sidewalk cafe(s) for Starbucks Coffee No. 2378
Committee(s) Assignment:	Committee on Transportation and Public Way

ORDINANCE
STARBUCKS COFFEE #2378
Acct. No. 63414 - 54
Permit No. 1116660

Be It Ordained by the City Council of the City of Chicago:

Permission and authority are hereby given and granted to STARBUCKS COFFEE #2378 upon the terms and subject to the conditions of this ordinance, to maintain and use a portion of the public right of way for a sidewalk cafe adjacent to its premises located at 4553-57 N. Lincoln Ave.. Said sidewalk cafe area #1 shall be seventeen point five (17.5) feet in length and four point four two (4.42) feet in width for a total of seventy-seven point three five (77.35) square feet and shall allow six (6) feet of clear space from the face of the curb/building line along W. Wilson Avenue. The compensation for said space and the days and hours of operation for the sidewalk cafe shall be as follows:

Sunday thru Thursday 8:00 a.m. to 10:00 p.m.
Friday & Saturday 8:00 a.m. to 11:00 p.m.
Compensation: $600.00
SEATING CAPACITY: 6

Sidewalk Cafe Permit and approved plan must be posted at all times.

This grant of privilege #1116660 for a sidewalk cafe shall be subject to the provisions of Section 10-28-800 though 10-28-885 of the Municipal Code of Chicago and the directions of the Commissioner of Department of Business Affairs and Consumer Protection, the Commissioner of Streets and Sanitation, and the Commissioner of Transportation.

The permit holder agrees to hold the City of Chicago harmless for any damage, relocation or replacement costs associated with damage, relocation or removal of private property caused by the City performing work in the public way.

Authority for the above named privilege is herein given and granted from and after March 1, 2015 through and including December 1, 2015.

Alderman _____

Ameya Pawar 47th Ward

Department of Business Affairs and Consumer Protection
Small Business Center - Public Way Use Unit
City Hall - 121 N. LaSalle Street, Room 800 • Chicago, IL 60602
312-74-GOBIZ / 312-744-6249 • (312) 744-1944 (TTY)
http://www.cityofchicago.org/bacp

01/21/2015

Alderman **Ameya Pawar**
Ward # **47**
City of Chicago
City Hall, Room **300**
121 North LaSalle Street
Chicago, Illinois 60602

Re: An ordinance to use and maintain a portion of the public right-of-way for **one (1) sidewalk cafe(s)** for **STARBUCKS COFFEE #2378**, adjacent to the premises known as **4553-57 N. Lincoln Ave.**.

Dear Alderman **Ameya Pawar**:

The applicant referenced above has requested the use of the public right-of-way for a **sidewalk cafe(s)**. An ordinance has been prepared by the Department of Business Affairs and Consumer Protection – Small Business Center - Public Way Use Unit for presentation to the City Council. Because this request was made for properties located in your ward, as approved by you as per the attached, I respectfully request that you introduce the attached ordinance at the next City Council meeting.

If you have any questions regarding this ordinance, please contact Anthony Bertuca at (312) 744-5506.

Department of Business Affairs and Consumer Protection

City of Chicago

O2015-740

Office of the City Clerk

Document Tracking Sheet

Meeting Date:	1/21/2015
Sponsor(s):	Pawar (47)
Type:	Ordinance
Title:	Sidewalk cafe(s) for Starbucks Coffee No. 2449
Committee(s) Assignment:	Committee on Transportation and Public Way

ORDINANCE
STARBUCKS COFFEE # 2449
Acct. No. 63414 - 91
Permit No. 1116662

Be It Ordained by the City Council of the City of Chicago:

Permission and authority are hereby given and granted to STARBUCKS COFFEE # 2449 upon the terms and subject to the conditions of this ordinance, to maintain and use a portion of the public right of way for a sidewalk cafe adjacent to its premises located at 4015 N. Lincoln Ave.. Said sidewalk cafe area #1 shall be thirty-five (35) feet in length and five (5) feet in width for a total of one hundred seventy-five (175) square feet and shall allow six (6) feet of clear space from the face of the curb/building line along N. Lincoln Avenue. The compensation for said space and the days and hours of operation for the sidewalk cafe shall be as follows:

Sunday through Saturday 8:00am until 10:00pm
Compensation: $600.00
SEATING CAPACITY: 16

Sidewalk Cafe Permit and approved plan must be posted at all times.

This grant of privilege #1116662 for a sidewalk cafe shall be subject to the provisions of Section 10-28-800 though 10-28-885 of the Municipal Code of Chicago and the directions of the Commissioner of Department of Business Affairs and Consumer Protection, the Commissioner of Streets and Sanitation, and the Commissioner of Transportation.

The permit holder agrees to hold the City of Chicago harmless for any damage, relocation or replacement costs associated with damage, relocation or removal of private property caused by the City performing work in the public way.

Authority for the above named privilege is herein given and granted from and after March 1, 2015 through and including December 1, 2015.

Alderman _____

Ameya Pawar 47th Ward

Department of Business Affairs and Consumer Protection
Small Business Center - Public Way Use Unit
City Hall - 121 N. LaSalle Street, Room 800 • Chicago, IL 60602
312-74-GOBIZ / 312-744-6249 • (312) 744-1944 (TTY)
http://www.cityofchicago.org/bacp

01/21/2015

Alderman **Ameya Pawar**
Ward # **47**
City of Chicago
City Hall, Room **300**
121 North LaSalle Street
Chicago, Illinois 60602

Re: An ordinance to use and maintain a portion of the public right-of-way for **one (1) sidewalk cafe(s)** for **STARBUCKS COFFEE # 2449**, adjacent to the premises known as **4015 N. Lincoln Ave.**.

Dear Alderman **Ameya Pawar**:

The applicant referenced above has requested the use of the public right-of-way for a **sidewalk cafe(s)**. An ordinance has been prepared by the Department of Business Affairs and Consumer Protection – Small Business Center - Public Way Use Unit for presentation to the City Council. Because this request was made for properties located in your ward, as approved by you as per the attached, I respectfully request that you introduce the attached ordinance at the next City Council meeting.

If you have any questions regarding this ordinance, please contact Anthony Bertuca at (312) 744-5506.

Department of Business Affairs and Consumer Protection

City of Chicago

O2015-741

Office of the City Clerk

Document Tracking Sheet

Meeting Date:	1/21/2015
Sponsor(s):	Pawar (47)
Type:	Ordinance
Title:	Sidewalk cafe(s) for Starbucks Coffee No. 2491
Committee(s) Assignment:	Committee on Transportation and Public Way

ORDINANCE
STARBUCKS COFFEE #2491
Acct. No. 63414 - 74
Permit No. 1116661

Be It Ordained by the City Council of the City of Chicago:

Permission and authority are hereby given and granted to STARBUCKS COFFEE #2491 upon the terms and subject to the conditions of this ordinance, to maintain and use a portion of the public right of way for a sidewalk cafe adjacent to its premises located at 1900 W. Montrose Ave.. Said sidewalk cafe area #1 shall be nineteen (19) feet in length and fifteen (15) feet in width for a total of two hundred eighty-five (285) square feet and shall allow six (6) feet of clear space from the face of the curb/building line along N. Wolcott Avenue. The compensation for said space and the days and hours of operation for the sidewalk cafe shall be as follows:

Sunday through Thursday 8:00am until 8:00pm
Friday & Saturday 8:00am until 9:00pm
Compensation: $600.00
SEATING CAPACITY: 20

Sidewalk Cafe Permit and approved plan must be posted at all times.

This grant of privilege #1116661 for a sidewalk cafe shall be subject to the provisions of Section 10-28-800 though 10-28-885 of the Municipal Code of Chicago and the directions of the Commissioner of Department of Business Affairs and Consumer Protection, the Commissioner of Streets and Sanitation, and the Commissioner of Transportation.

The permit holder agrees to hold the City of Chicago harmless for any damage, relocation or replacement costs associated with damage, relocation or removal of private property caused by the City performing work in the public way.

Authority for the above named privilege is herein given and granted from and after March 1, 2015 through and including December 1, 2015.

Alderman _____

Ameya Pawar 47th Ward

Department of Business Affairs and Consumer Protection
Small Business Center - Public Way Use Unit
City Hall - 121 N. LaSalle Street, Room 800 • Chicago, IL 60602
312-74-GOBIZ / 312-744-6249 • (312) 744-1944 (TTY)
http://www.cityofchicago.org/bacp

01/21/2015

Alderman **Ameya Pawar**
Ward # **47**
City of Chicago
City Hall, Room **300**
121 North LaSalle Street
Chicago, Illinois 60602

Re: An ordinance to use and maintain a portion of the public right-of-way for **one (1) sidewalk cafe(s)** for **STARBUCKS COFFEE #2491**, adjacent to the premises known as **1900 W. Montrose Ave.**.

Dear Alderman **Ameya Pawar**:

The applicant referenced above has requested the use of the public right-of-way for a **sidewalk cafe(s)**. An ordinance has been prepared by the Department of Business Affairs and Consumer Protection – Small Business Center - Public Way Use Unit for presentation to the City Council. Because this request was made for properties located in your ward, as approved by you as per the attached, I respectfully request that you introduce the attached ordinance at the next City Council meeting.

If you have any questions regarding this ordinance, please contact Anthony Bertuca at (312) 744-5506.

Department of Business Affairs and Consumer Protection

City of Chicago

Or2015-42

Office of the City Clerk

Document Tracking Sheet

Meeting Date:	1/21/2015
Sponsor(s):	Moreno (1)
Type:	Order
Title:	Issuance of permits for sign(s)/signboard(s) at 2047 N Milwaukee Ave
Committee(s) Assignment:	Committee on Zoning, Landmarks and Building Standards

Committee on Buildings

(signs)

ORDERED, That the Commissioner of Buildings is hereby directed to issue a sign permit to: (Contractor's name and address)

Signco Inc
1327 31st Ave
Melrose Pk IL 60160

for the erection of a sign/signboard over 24 feet in height and/or over 100 square feet (in area of one face) at: (Business NAME & ADDRESS)

Concord Music Hall
2047 N Milwaukee Ave

Dimensions: length 21'-2" height 6'-9"

height above grade/roof to top of sign 10

TOTAL SQUARE FOOT AREA 143 sq ft

Such sign(s) shall comply with all applicable provisions of TITLE 17 of the Chicago Zoning Ordinance and all other applicable provisions of the Municipal Code of the City of Chicago governing the construction and maintenance of outdoor signs, signboards and structures.

1ST

Alderman, Ward

DEPARTMENT OF BUILDINGS

Sign Permit Application

APPROVAL NUMBER	APPLICATION NUMBER	ANNUAL FEE	WORK CODE	DRAWINGS ATTACHED
	100573070			☐ YES ☐ NO

DATE OF APPLICATION: 12/04/2014

ADDRESS OF SIGN: 2047 N MILWAUKEE AVE, 60647-

BUILDING:

ORIGINAL PERMIT NUMBER:

TYPE OF PERMIT: NEW CONSTRUCTION (SIGN)

PAYER OF ANNUAL INSPECTION:
KAROUNOS, NICK
2047 N MILWAUKEE AVE
CHICAGO, IL 60647
(312)505-0030

SIGN MANUFACTURER: AI INNOVATIONS

ADDRESS WHERE SIGN CAN BE SEEN PRIOR TO ERECTION:

TICKET NUMBER: 0

REINSPECTION CONTROL NUMBER:

TYPE OF SUPPORT FOR SIGN: BUILDING

SIGN BOARD SUPPORT MEMBERS: STEEL

ANNUAL FEE	
CONSTRUCTION FEE	200.00
1017 B FEE	
TOTAL FEE	200.00
AMOUNT PAID	200.00
BALANCE DUE	

Check # for Zoning

Check # for DCAP

TYPE OF SIGN: FLAT OR BOX

LENGTH	FT	IN.	HEIGHT	FT	IN.
	21	2		6	9

AREA	SQ. FT	WEIGHT	LBS
	143		500

SIGN HEIGHT ABOVE GRADE/ROOF: FT 10

SHAPE OF SIGN: REGULAR

SIGN WILL READ:
CONCORD MUSIC HALL

NO OF LAMPS	TOTAL WATTAGE
250	100

TYPE OF LAMP: OTHER

NO OF BALLAST/TRANSFORMERS	INPUT OF TRANSFORMERS
4	60

CONTRACTOR WILL INSTALL: [N] FEEDERS [Y] CUSTOMER LEADS

TYPE OF SWITCH: KNIFE

LOCATION OF SWITCH: OUTSIDE SIGN

SIGN LOCATION:
INSTALL 1 CUSTOM LED SIGN CABINET 6'-9"X 21'-2"
TO READ CONCORD MUSIC HALL WITH CHANGEABLE
ZIP LETTERS

The undersigned certify that the statements in this application are true and correct and that all work done under the proposed permit will conform to the requirements of the Chicago Municipal Code

	REG NO	E94800
ELECT CONTR		
SIGNCO, INC.		ELECTR
ADDRESS		
1327 N. 31ST AVENUE		
MELROSE PARK, IL 60160-		
SUPERVISOR SIGNATURE		

BOND NO	REG NO.	N93323
SIGN ERECTOR		
SIGNCO		SIGNER
ADDRESS		
1327 N 31ST AVENUE		
MELROSE PARK IL, 60160		
SIGNATURE		

The permit issued on this application will authorize only signs here applied for If other signs are to be erected they must be covered by additional permits

City of Chicago
Rahm Emanuel, Mayor

Department of Buildings
Felicia Davis, Commissioner

COM ENTERTAIN Other: MUSIC VENUE

Name: CONCORD MUSIC HALL

LIC #:

Renewal

Projects Over:

[N] Private Property

[Y] Public Way Grant Permit #: 1115841

[ ] Planned Development/Manufacturing PMD/PD#:

Zoning District: B3 Other:

TYPE OF SIGN:

[ ] ADVERTISING [X] ILLUMINATE [ ] MOVEABLE

[X] BUSINESS [ ] FLASHING

TOTAL STREET FRONTAGE OF LOT (IN FEET) 36

TOTAL AREA OF NEW SIGN (SQ.FT.) 143

TOTAL AREA OF ALL SIGNS ON LOT (SQ FT.) 142

HEIGHT OF SIGN ABOVE GRADE (TO TOP) 16ft 9in

DISTANCE OF CURB LINE OUTER EDGE (ft) 14

DISTANCE OF STRUCTURE INNER EDGE (ft) 12

DISTANCE FROM (ft):

A. PUBLIC PARK (OVER 10 ACRES)

B. EXPRESSWAY (IF LESS THAN 1,000 FT)

C RESIDENCE DISTRICT (ADVERTISING SIGNS ONLY)

IF REPLACEMENT SIGN OR CHANGE OF FACE, WHAT DOES THE EXISTING SIGN READ?

Original Payee:

Landmark Hold: [ ] **Status:**

ZONING (OFFICE USE ONLY)

SIGN BOARD REQUIRED: [ ] YES

COUNCIL ORDER REQUIRED [X] YES

IS SPECIAL PERMISSION REQUIRED FROM CHIEF ELECTRICAL

[ ] YES

IF YES, ATTACH LETTER OF REQUEST

TIME STAMP

SIGN CLERK	APPROVED FOR PERMIT

REMARKS

CITY OF CHICAGO
DEPARTMENT OF ZONING AND LAND USE PLANNING
SIGN SITE PLAN
(ALL INFORMATION MUST BE COMPLETED AND LEGIBLE)

Site Address: 2047 N Milwaukee Ave ___ **of** ___ **applications**

Sign Company: Signco **Rep Name:** Anthony Alfano

Phone (708) 865 - 1717 **EXT** _____ *(Below: Building, streets and location of sign on lot or structure)*

North

West

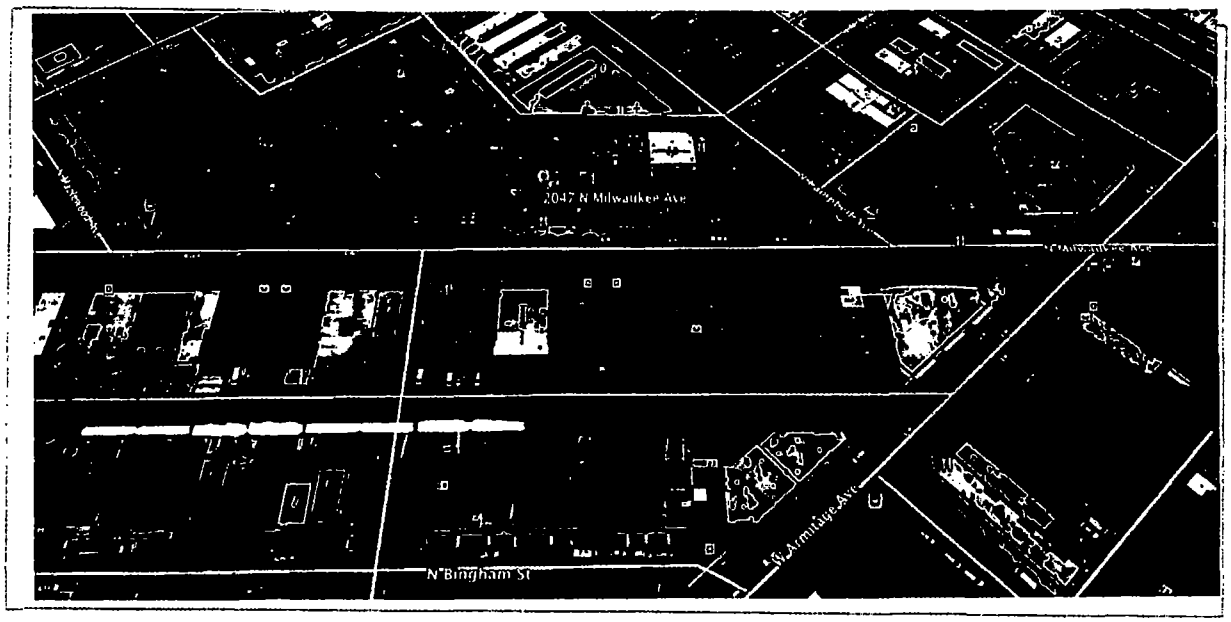

East

South

SIGN USE:
Bus. ID (On-premise) [X]
Business Lice. # _____
Adv. (Off-premise) [ ]

PERMIT TYPE:
New Construction [X]
Change of Face
Previous Permit # [ ]
_____

TYPE OF SIGN:
Flat Wall [X]
Freestanding [ ]
Awning [ ]
Marquee [ ]
High Rise Building [ ]
Projecting Private [ ]
Projecting Public Way [ ]
Public Way Use -Permit # 1115841

SIGN CHARACTERISTICS:
Non- Illuminated [ ]
Illuminated [X]
Changing Image [ ]
Video Display [ ]
Flashing [ ]

TOTAL SQUARE FOOTAGE:
Square footage of **this proposed sign** 143 sqft
Gross area of **all proposed signs** 143 sqft
Area of **all existing signs**
(not including proposed) on Zoning Lot 0

DISTANCE FROM:
Curb Line: 14'
Expressway, Toll Roads or Major Route (n/a if over 1000 ft) N/A
Park (over 10 acres) N/A
Residential Zone N/A
Existing Off-premise on same side of street: N/A

Signature : _____ **Date:** _____

(Revised 4/10)

CONCORD MUSIC HALL
ADAM ANT THURSDAY NIGHT BOOGIE
ADAM ANT

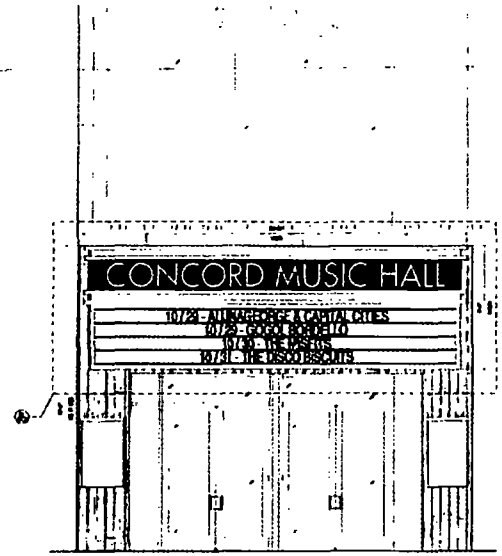

00 | FRONT BUILDING ELEVATION

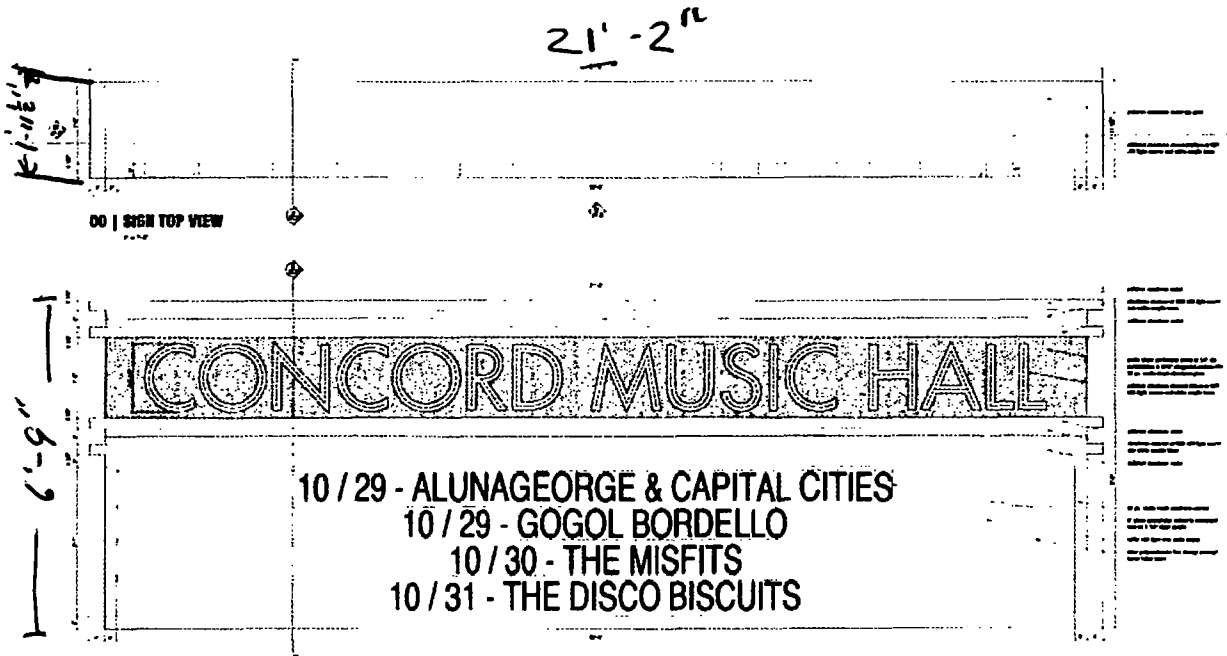

00 | SIGN TOP VIEW

01 | SIGN FRONT VIEW

| RENDERING

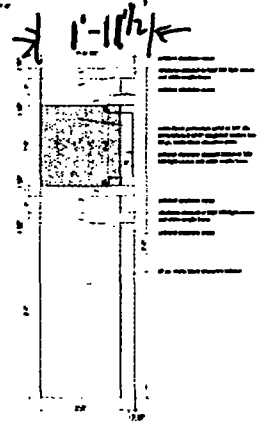

02 | SIGN SIDE VIEW

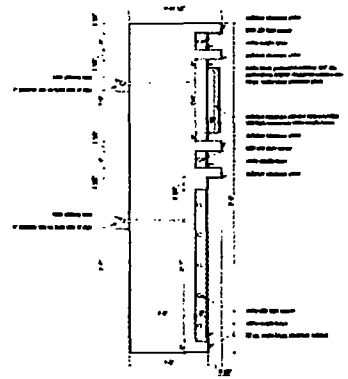

A | CROSS THIRD SECTION

CONCORD MUSIC HALL

CONCORD MUSIC HALL
[illegible]

[illegible]

A-1.0

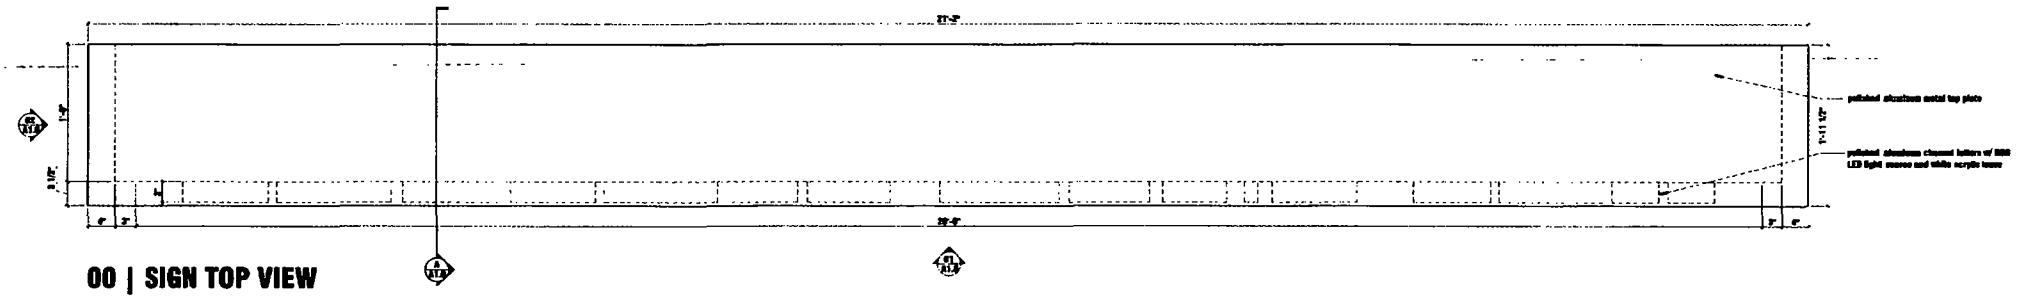

00 | SIGN TOP VIEW

1" = 1'-0"

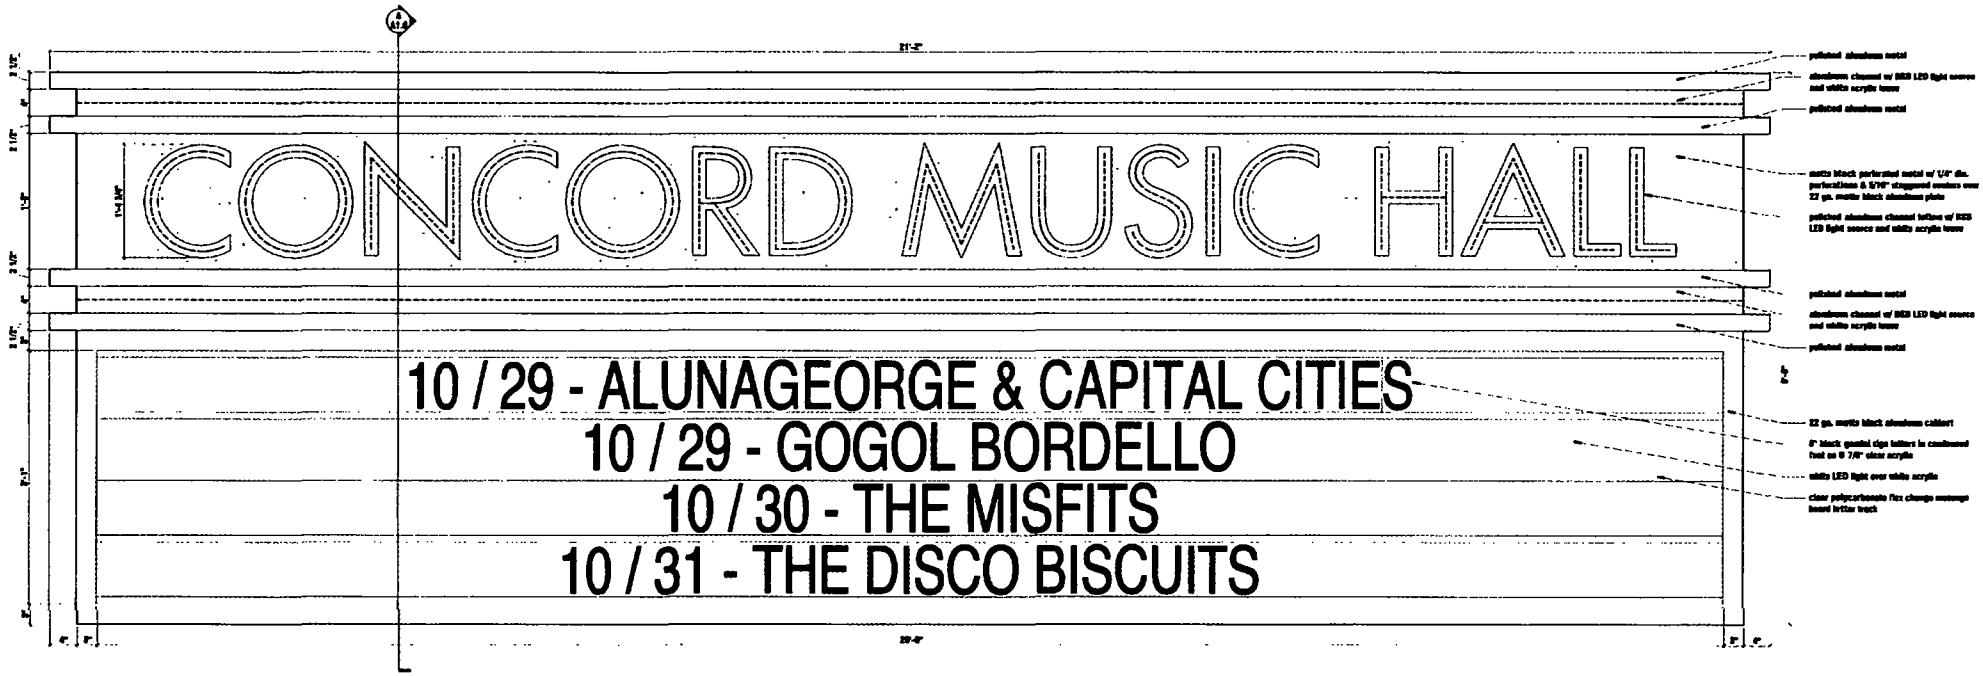

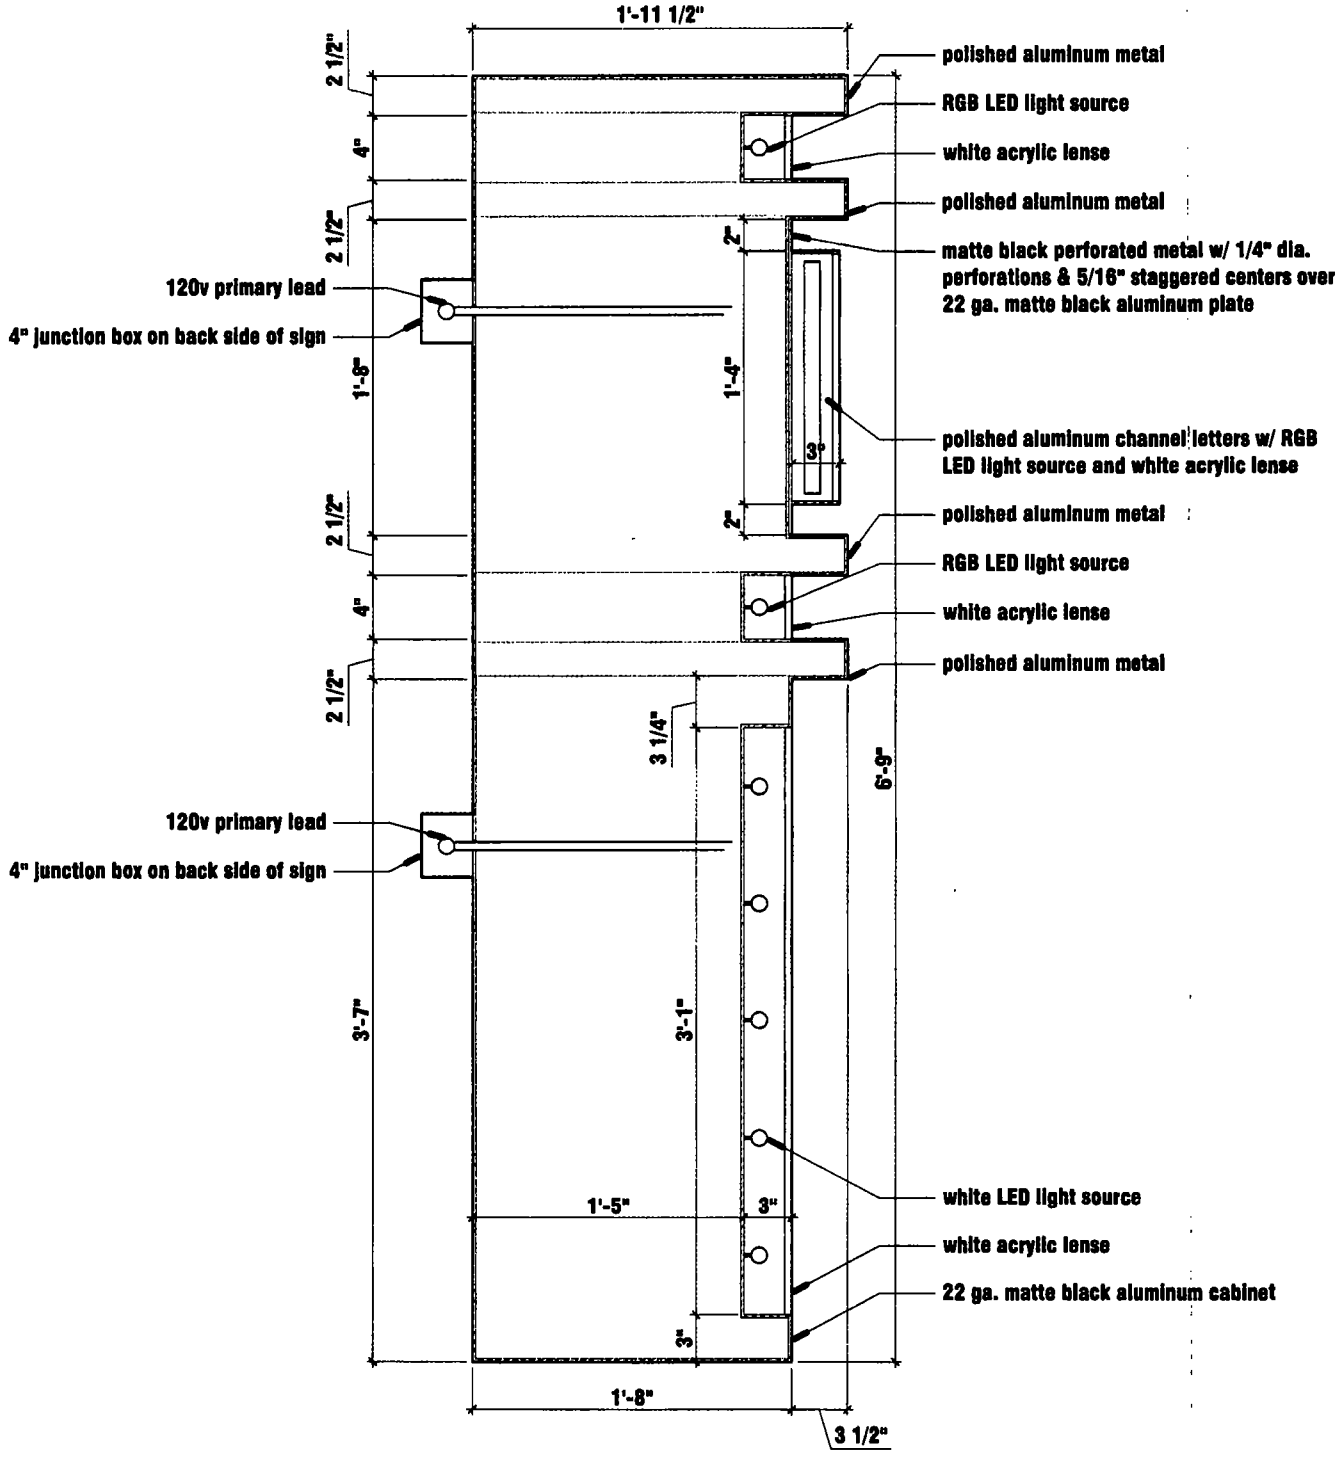

A | CROSS THRU SECTION

1" = 1'-0"

PUBLIC WAY USE UNIT: PERMIT INFORMATION SHEET

11/06/2014 - Stan Adams

DBA Name	**LAS ISLAS MARIAS**
Location	**2047 N. MILWAUKEE AVE.**
Zip Code	**60647**
Account Number	**293315**
Site Number	**2**
Area	**PERMIT**
Permit Type	**SIGN**
Permit Number	**1115841**

Next steps: Department of Buildings – Permit process for signs

Your Public Way Use permit number is shown above. This number is to be used for each item on your DOB application and is needed for the Buildings (DOB) online sign application located @ www.cityofchicago.org/buildings. All signs, canopies, banners, marquees and awnings require a buildings permit. Only a licensed sign erector may apply for the Buildings permit online. The Buildings permit application will ask for the Public Way Use permit number supplied above. For additional information please contact the Buildings Department at (312) 744-3400.

Please return the completed Public Way Use application to City Hall - 121 N. LaSalle Street, Chicago, IL 60602 Room 800. The completed application package must include a copy of the completed DOB application and the Public Way Use application. The Public Way Use application must contain the Alderman's signature, site plans on 8 1/2 X 11 paper, photos of the item(s), the signed Acceptance letter and a copy of the insurance certificate. For additional information please contact BACP at (312)-74-GOBIZ (312-744-6249).

This Supplemental Application must be completed and submitted along with the Sign Permit Application.
All fields must be completed. If a field is not applicable you must answer "n/a" in the field.

CITY OF CHICAGO DEPARTMENT OF BUILDINGS

CITY OF CHICAGO SIGN PERMIT APPLICATION

(THIS IS NOT A PERMIT)

Application Number: 100573070 **Date of Application:** 12-4-14

Address of property where sign will be erected: 2047 N Milwaukee Ave.

Does property have multiple addresses? ☐ Yes ☐ No

If yes, please list all addresses: 2043-2051

Is this building vacant? ☐ Yes ☑ No

If yes, is it registered under the Vacant Building Ordinance? Registration #

Section 1 - Applicant

Applicant is the Owner (of the real property) ☐ **Lessee (of the real property)** ☑

Name of Owner of Real Property: 2047 Milwaukee Holdings, LLC

Address: 400 N May St, Suite 202 Chicago, IL 60642

Phone #: 312-724-8004 Mobile #: 312-505-0030 Email: nk@reactpresents.com

Name of Lessee of Real Property: Club 2047, LLC

Name: Concord Music Hall, LLC Address: 400 N May St, Suite 202

Phone #: 312-724-8004 Mobile #: 312-505-0030 Email: nk@reactpresents.com

Section 2 - Contractors

Payer Company of Annual Inspection Fee:

Name of Contact of Payer Company: Concord Music Hall

Name of Payer Company: Nick Karouros Address: 2047 N Milwaukee

Phone #: 312 724-8007 Mobile #: Email: nk@reactpresents.com

Electrical Contractor: Signco Inc

Address: 1327 31st Ave License #:

Phone #: 708 865-1717 Mobile #: Email:

Website:

Sign Erector: Signco Inc

Bond #: Registration #:

Address: 1327 31st Ave

Phone #: 708 865-1717 Mobile #: 708 250 7750 Email:

Website:

Picture or rendering must be attached depicting sign placement with before and after view.

Section 2 continues on next page

Expediter: _____

Address: _____ License #: _____

Phone #: _____ Mobile #: _____ Email: _____

Website: _____

Section 3 - Sign and Structure Details

(Please check all that apply)

Sign Category:

On-Premise (Business ID): ☐ Dynamic ☒ Static

Business License # of Tenant Business: _____

Off-Premise (Advertising): ☐ Dynamic ☐ Static

Temporary: ☐ Special Event: ☐

Sign will read (Please provide a description, picture and shop drawing): ConCoed Music Hall.

_____

Type of sign (Mark all that apply):

☐ Awning ☐ Canopy ☐ Freestanding ☐ Marquee ☐ Projecting ☐ Dynamic Image Display

☒ Wall ☐ Painted ☒ Cabinet/Frame ☐ Vinyl ☐ Projected image ☐ Flashing

☐ High Rise Building ☐ Hotel/Hospitals ☐ Other buildings: _____

What is the dimension of the wall on which the sign will be installed? 22' x 7'

Where is sign or sign structure mounted? ☐ Inside the building ☒ Outside the building

Is the sign or sign structure attached to a building or wall?: ☒ Yes ☐ No If yes, which wall of building? N E (S) W

Is this a freestanding sign? ☐ Yes ☒ No **Location of sign on lot:** N E S W

Which direction does sign copy face? N E (S) W

Does any portion of the sign, sign structure or attachments cover, obscure or obstruct an existing window in a residential unit whether occupied or not? ☐ Yes ☒ No

Does any portion of the sign, sign structure, or attachments extend on or over the public way? ☒ Yes ☐ No

If yes, what is the public way use permit number? 1115841

Sign Panels: Back to back within 30 degrees of parallel ☐ Yes ☒ No

Number of Faces: 1

Sign Support Structure: ☐ Pole ☐ Roof ☐ Ground ☒ Building ☐ Windows ☐ Other: _____

Does any portion of the sign or sign structure extend 24 inches above the roof line as defined in 17-17-02149 of the Municipal Code of Chicago? ☐ Yes ☒ No

Picture or rendering must be attached depicting sign placement with before and after view.

Section 3 continues on next page

CITY OF CHICAGO SIGN PERMIT APPLICATION CONTINUED

Section 3 continued

Dimensions of Sign Structure (i.e. cabinet, frame, awning, canopy)

Length: 21 Feet 2 Inches Height: 6 Feet 9 Inches Depth: 1 Feet 11 Inches

Area: 143 Sq Ft. Weight: 500 lbs.

Shape of Sign: Rectangle

Sign Height above Grade:

From Grade to Bottom of sign or sign structure, whichever is lowest: 10 Ft.

From Grade to Top of sign or sign structure, whichever is highest: 17 Ft.

Is City Council Order required?* ☒ Yes ☐ No

*All signs in excess of 100 Square Feet in area OR in excess of 24 feet above grade require a City Council Order pursuant to Section 13-20-680 of the Municipal Code of Chicago

Dimension of Sign Elements pursuant to Section 17-12-0601 of the Chicago Zoning Ordinance:

Length: 21 Feet 2 Inches Height: 6 Feet 9 inches Area: 143 Sq Ft.

Electrical Contractor will Install: Feeders: ☐ Yes ☐ No Customer Leads: ☐ Yes ☐ No

Number of Lamps: 25 Total Wattage: 100 Type of Lamp: LED

Number of Ballast/Transformers: 4 Input of Transformers: 60

Type of Switch: Knife Location of Switch: outside

Static: ☑ Yes ☐ No

Illuminated: ☑ Yes ☐ No

If yes - External_____ Internal ✓

Dynamic Image Display: ☐ Yes ☒ No

(An affidavit of compliance is required for all dynamic image display signs pursuant to Section 13-20-675(d)(2) of the Municipal Code of Chicago.)

Max Nits_____ Max Foot Candles _____ Message Time (Screen Hold): _____seconds

Self Dimming Capability: ☐ Yes ☐ No

What is the total of the sign face area devoted to dynamic image display? _____ Sq Ft.

Section 4 - Zoning Information

Zoning District or Planned Development #: B3-1

Is sign located in a special sign district? ☐ Yes ☒ No

If yes: ☐ Michigan Avenue Corridor ☐ Oak Street Corridor ☐ State Street/Wabash Avenue Corridor

Total Street frontage of Zoning Lot: 36 **(Ft.)**

Total Area of new sign: 143 **(Sq Ft.)** **Gross Area of all proposed signs:** 143 **(Sq Ft.)**

Total Area of all existing signs on Zoning Lot: 0 **(Sq Ft.)**

Picture or rendering must be attached depicting sign placement with before and after view.

Section 4 continues on next page

Section 4 continued

Distance from outer edge of sign or structure to curb line: 14 (Ft.)

Distance from inner edge of sign or sign structure to curb line: 12 (Ft.)

Distance from:

Public Park 10 acres or more: NP (Ft.)

Public Park 2 acres or more: NP (Ft.)

Expressway or Toll Road: NP (Ft.)

Lake Shore Drive: NP (Ft.)

Michigan Avenue (Oak St. to Roosevelt Rd.): 765 (Ft.)

Residential District: NP (Ft.)

Residential building in a D district: NP (Ft.)

Existing off-premise/advertising signs on same side of street? ☐ Yes ☒ No

In a B or C District: — (Ft.)

In a D or M District: — (Ft.)

Waterways: _____ (Ft.)

Section 5 - Sign Permit History

Does the proposed sign, change, alter or replace an existing sign? ☐ Yes ☐ No

If yes, were permits issued for the sign being replaced, changed or altered? ☐ Yes ☐ No

If yes, please list each permit number and date each permit was issued:

Permit Number: _____ Date issued: _____

Permit Number: _____ Date issued: _____

Permit Number: _____ Date issued: _____

Permit Number: _____ Date issued: _____

Does the proposed sign change a static sign to a dynamic image display sign? ☐ Yes ☐ No

Does the proposed sign change or alter the square footage or the height of the sign or sign structure? ☐ Yes ☐ No

Does the proposed sign change an on-premise sign to an off-premise/advertising sign? ☐ Yes ☐ No

Section 6 - Attestation and Signatures

We, the undersigned, under penalty of perjury, do hereby affirm and attest that the above information is true, complete, and correct and acknowledge that incorrect information is grounds to revoke or rescind a permit.

Owner of Real Property: [signature] **Date** 8/21/14

Lessee of Real Property: [signature] **Date** 8/21/14

Expediter: _____ **Date** _____

Supervising Electrician: [signature] **Date** 12-4-14

Sign Erector: [signature] **Date** 12-17-14

Picture or rendering must be attached depicting sign placement with before and after view.

CITY OF CHICAGO SIGN PERMIT APPLICATION CONTINUED

For Office Use

ZONING	PUBLIC WAY

Sign Review Fee:

Zoning Review Fee: $_____ Total Fee: $_____

Amount Paid: $_____ Balance Due: $_____

PERMIT IS VALID FOR A PERIOD OF FIVE YEARS AFTER ISSUANCE. IT IS SOLELY THE RESPONSIBILITY OF THE OWNER OR LESSEE TO FILE FOR RENEWAL

* Once zoning fee is paid, this application is valid for a period of up to six months from payment date.

Applies to sign permits applied for on or after April 2, 2014.

City of Chicago
Mayor Rahm Emanuel

Department of Buildings
Felicia Davis, Commissioner

DEPARTMENT OF BUILDINGS

Sign Permit Application

APPROVAL NUMBER	APPLICATION NUMBER	ANNUAL FEE	WORK CODE	DRAWINGS ATTACHED
	100573070			☐ YES ☐ NO

DATE OF APPLICATION: 12/04/2014

ADDRESS OF SIGN: 2047 N MILWAUKEE AVE, 60647-

BUILDING:

ORIGINAL PERMIT NUMBER:

TYPE OF PERMIT: NEW CONSTRUCTION (SIGN)

PAYER OF ANNUAL INSPECTION
KAROUNOS, NICK
2047 N MILWAUKEE AVE
CHICAGO, IL 60647
(312)505-0030

SIGN MANUFACTURER: AI INNOVATIONS

ADDRESS WHERE SIGN CAN BE SEEN PRIOR TO ERECTION:

TICKET NUMBER: 0

REINSPECTION CONTROL NUMBER:

TYPE OF SUPPORT FOR SIGN: BUILDING

SIGN BOARD SUPPORT MEMBERS: STEEL

ANNUAL FEE	
CONSTRUCTION FEE	200.00
1017 B FEE	
TOTAL FEE	200.00
AMOUNT PAID	200.00
BALANCE DUE	

Check # for Zoning

Check # for DCAP

TYPE OF SIGN: FLAT OR BOX

LENGTH	FT	IN	HEIGHT	FT	IN
	21	2		6	9

AREA	SQ FT	WEIGHT	LBS
	143		500

SIGN HEIGHT ABOVE GRADE/ROOF: FT 10

SHAPE OF SIGN: REGULAR

SIGN WILL READ
CONCORD MUSIC HALL

NO OF LAMPS	TOTAL WATTAGE
250	100

TYPE OF LAMP: OTHER

NO OF BALLAST/TRANSFORMERS	INPUT OF TRANSFORMERS
4	60

CONTRACTOR WILL INSTALL: [N] FEEDERS [Y] CUSTOMER LEADS

TYPE OF SWITCH: KNIFE

LOCATION OF SWITCH: OUTSIDE SIGN

SIGN LOCATION
INSTALL 1 CUSTOM LED SIGN CABINET 6'-9"X 21'-2"
TO READ CONCORD MUSIC HALL WITH CHANGEABLE
ZIP LETTERS

The undersigned certify that the statements in this application are true and correct and that all work done under the proposed permit will conform to the requirements of the Chicago Municipal Code

	REG NO	
ELECT CONTR	E94800	
SIGNCO, INC.		ELECTR
ADDRESS		
1327 N. 31ST AVENUE		
MELROSE PARK, IL 60160-		
SUPERVISOR SIGNATURE		

BOND NO	REG NO	
	N93323	
SIGN ERECTOR		
SIGNCO		SIGNER
ADDRESS		
1327 N 31ST AVENUE		
MELROSE PARK IL, 60160		
SIGNATURE		

The permit issued on this application will authorize only signs here applied for If other signs are to be erected they must be covered by additional permits

City of Chicago
Rahm Emanuel, Mayor

Department of Buildings
Felicia Davis, Commissioner

COM ENTERTAIN Other: MUSIC VENUE

Name. CONCORD MUSIC HALL

LIC #.

Renewal

Projects Over:

[N] Private Property

[Y] Public Way Grant Permit #: 1115841

[ ] Planned Development/Manufacturing PMD/PD#.

Zoning District: B3 Other:

TYPE OF SIGN

[ ] ADVERTISING [X] ILLUMINATE [ ] MOVEABLE

[X] BUSINESS [ ] FLASHING

TOTAL STREET FRONTAGE OF LOT (IN FEET) 36

TOTAL AREA OF NEW SIGN (SQ FT) 143

TOTAL AREA OF ALL SIGNS ON LOT (SQ FT) 142

HEIGHT OF SIGN ABOVE GRADE (TO TOP) 16ft 9in

DISTANCE OF CURB LINE OUTER EDGE (ft) 14

DISTANCE OF STRUCTURE INNER EDGE (ft) 12

DISTANCE FROM (ft).

A PUBLIC PARK (OVER 10 ACRES)

B EXPRESSWAY (IF LESS THAN 1,000 FT)

C RESIDENCE DISTRICT (ADVERTISING SIGNS ONLY)

IF REPLACEMENT SIGN OR CHANGE OF FACE, WHAT DOES THE EXISTING SIGN READ?

Original Payee:

Landmark Hold: [ ] **Status:**

ZONING (OFFICE USE ONLY)

COUNCIL ORDER REQUIRED [X] YES

IS SPECIAL PERMISSION REQUIRED FROM CHIEF ELECTRICAL

[ ] YES

IF YES, ATTACH LETTER OF REQUEST

TIME STAMP

SIGN CLERK

APPROVED FOR PERMIT

REMARKS

City of Chicago

Office of the City Clerk

Document Tracking Sheet

Or2015-36

Meeting Date:	1/21/2015
Sponsor(s):	Fioretti (2)
Type:	Order
Title:	Issuance of permits for sign(s)/signboard(s) at 707 W Harrison St -- 382 Sq Ft
Committee(s) Assignment:	Committee on Zoning, Landmarks and Building Standards

SIGN #7

City Council
Meeting Date: 01-21-15
Committee on Buildings (signs)

ORDERED, That the Commissioner of Buildings is hereby directed to issue a sign permit to: (Contractor's name and address)

Volkan Signs & Lighting, Incorporated

602 Lunt Avenue

Schaumburg, Illinois 60193

for the erection of a sign / signboard over 24 feet in height and / or over 100 square feet (in area of one face) at: (Business NAME & ADDRESS)

Extra Space Storage

707 West Harrison Street

Chicago, Illinois 60605

Dimensions: Length 63'-9.125" Height 6'-0"

Height above grade / roof to top of sign 50'-0"

TOTAL SQUARE FOOT AREA 382 sft

Such sign(s) shall comply with all applicable provisions of TITLE 17 of the Chicago Zoning Ordinance and all other applicable provisions of the Municipal Code of the City of Chicago governing the construction and maintenance of outdoor signs, signboards and structures.

Alderman, 2 Ward

City of Chicago

Office of the City Clerk

Document Tracking Sheet

Or2015-37

Meeting Date:	1/21/2015
Sponsor(s):	Fioretti (2)
Type:	Order
Title:	Issuance of permits for sign(s)/signboard(s) at 707 W Harrison St -- 133 Sq Ft -- Sign 2
Committee(s) Assignment:	Committee on Zoning, Landmarks and Building Standards

SIGN #2

City Council
Meeting Date: 01-21-15
Committee on Buildings (signs)

ORDERED, That the Commissioner of Buildings is hereby directed to issue a sign permit to: (Contractor's name and address)

Volkan Signs & Lighting, Incorporated

602 Lunt Avenue

Schaumburg, Illinois 60193

for the erection of a sign / signboard over 24 feet in height and / or over 100 square feet (in area of one face) at: (Business NAME & ADDRESS)

Extra Space Storage

707 West Harrison Street

Chicago, Illinois 60605

Dimensions: Length 37'-3" Height 3'-6"

Height above grade / roof to top of sign 55'-0"

TOTAL SQUARE FOOT AREA 133 sft

Such sign(s) shall comply with all applicable provisions of TITLE 17 of the Chicago Zoning Ordinance and all other applicable provisions of the Municipal Code of the City of Chicago governing the construction and maintenance of outdoor signs, signboards and structures.

Alderman, 2 Ward

City of Chicago

Office of the City Clerk

Document Tracking Sheet

Or2015-38

Meeting Date:	1/21/2015
Sponsor(s):	Fioretti (2)
Type:	Order
Title:	Issuance of permits for sign(s)/signboard(s) at 1225 S Wabash Ave - Sign 1 - 210 sq. ft
Committee(s) Assignment:	Committee on Zoning, Landmarks and Building Standards

SIGN #1

City Council
Meeting Date: 01-21-15
Committee on Buildings (signs)

ORDERED, That the Commissioner of Buildings is hereby directed to issue a sign permit to: (Contractor's name and address)

Volkan Signs & Lighting, Incorporated

602 Lunt Avenue

Schaumburg, Illinois 60193

for the erection of a sign / signboard over 24 feet in height and / or over 100 square feet (in area of one face) at: (Business NAME & ADDRESS)

Extra Space Storage

1225 South Wabash

Chicago, Illinois 60605

Dimensions: Length 46'-9.5" Height 4'-5"

Height above grade / roof to top of sign 50'-0

TOTAL SQUARE FOOT AREA 210 sft

Such sign(s) shall comply with all applicable provisions of TITLE 17 of the Chicago Zoning Ordinance and all other applicable provisions of the Municipal Code of the City of Chicago governing the construction and maintenance of outdoor signs, signboards and structures.

Alderman, 2 Ward

City of Chicago

Or2015-39

Office of the City Clerk

Document Tracking Sheet

Meeting Date:	1/21/2015
Sponsor(s):	Fioretti (2)
Type:	Order
Title:	Issuance of permits for sign(s)/signboard(s) at 1225 S Wabash Ave - Sign 3 - 210 sq. ft
Committee(s) Assignment:	Committee on Zoning, Landmarks and Building Standards

SIGN #3

City Council
Meeting Date: 01-21-15
Committee on Buildings (signs)

ORDERED, That the Commissioner of Buildings is hereby directed to issue a sign permit to: (Contractor's name and address)

Volkan Signs & Lighting, Incorporated

602 Lunt Avenue

Schaumburg, Illinois 60193

for the erection of a sign / signboard over 24 feet in height and / or over 100 square feet (in area of one face) at: (Business NAME & ADDRESS)

Extra Space Storage

1225 South Wabash

Chicago, Illinois 60605

Dimensions: Length 46'-9.5" Height 4'-5"

Height above grade / roof to top of sign 50'-0

TOTAL SQUARE FOOT AREA 210 sft

Such sign(s) shall comply with all applicable provisions of TITLE 17 of the Chicago Zoning Ordinance and all other applicable provisions of the Municipal Code of the City of Chicago governing the construction and maintenance of outdoor signs, signboards and structures.

Alderman, 2 Ward

City of Chicago

Office of the City Clerk

Document Tracking Sheet

Or2015-40

Meeting Date:	1/21/2015
Sponsor(s):	Fioretti (2)
Type:	Order
Title:	Issuance of permits for sign(s)/signboard(s) at 1225 S Wabash Ave - Sign 1 - 137 sq. ft
Committee(s) Assignment:	Committee on Zoning, Landmarks and Building Standards

SIGN #1

City Council
Meeting Date: 01-21-15
Committee on Buildings (signs)

ORDERED, That the Commissioner of Buildings is hereby directed to issue a sign permit to: (Contractor's name and address)

Volkan Signs & Lighting, Incorporated

602 Lunt Avenue

Schaumburg, Illinois 60193

for the erection of a sign / signboard over 24 feet in height and / or over 100 square feet (in area of one face) at: (Business NAME & ADDRESS)

Extra Space Storage

707 West Harrison Street

Chicago, Illinois 60605

Dimensions: Length 30'-0" Height 5'-2.5"

Height above grade / roof to top of sign 49'-0"

TOTAL SQUARE FOOT AREA 137 sft

Such sign(s) shall comply with all applicable provisions of TITLE 17 of the Chicago Zoning Ordinance and all other applicable provisions of the Municipal Code of the City of Chicago governing the construction and maintenance of outdoor signs, signboards and structures.

Alderman, 2 Ward

City of Chicago

Office of the City Clerk

Document Tracking Sheet

Or2015-41

Meeting Date:	1/21/2015
Sponsor(s):	Fioretti (2)
Type:	Order
Title:	Issuance of permits for sign(s)/signboard(s) at 1225 S Wabash Ave - Sign 4 - 137 sq. ft
Committee(s) Assignment:	Committee on Zoning, Landmarks and Building Standards

SIGN #4

City Council
Meeting Date: 01-21-15
Committee on Buildings (signs)

ORDERED, That the Commissioner of Buildings is hereby directed to issue a sign permit to: (Contractor's name and address)

Volkan Signs & Lighting, Incorporated

602 Lunt Avenue

Schaumburg, Illinois 60193

for the erection of a sign / signboard over 24 feet in height and / or over 100 square feet (in area of one face) at: (Business NAME & ADDRESS)

Extra Space Storage

1225 South Wabash

Chicago, Illinois 60605

Dimensions: Length 27'-1.25 Height 5'-2.5"

Height above grade / roof to top of sign 46'-0"

TOTAL SQUARE FOOT AREA 137 sft

Such sign(s) shall comply with all applicable provisions of TITLE 17 of the Chicago Zoning Ordinance and all other applicable provisions of the Municipal Code of the City of Chicago governing the construction and maintenance of outdoor signs, signboards and structures.

Alderman, 2 Ward

City of Chicago

Or2015-14

Office of the City Clerk

Document Tracking Sheet

Meeting Date:	1/21/2015
Sponsor(s):	Burke (14)
Type:	Order
Title:	Issuance of permits for sign(s)/signboard(s) at 5701 S Kedzie Ave
Committee(s) Assignment:	Committee on Zoning, Landmarks and Building Standards

Committee on Zoning, Landmarks, and Building Standards

(Signs)

ORDERED, That the Commissioner of Buildings is hereby directed to issue a sign permit to: (Contractor's name and address)

OLYMPIC SIGNS INC.

1130 N. GARFIELD

LOMBARD, IL 60148

for the erection of a sign/signboard over 24 feet in height and/or over 100 square feet (in area of one face) at: (Business Name & Address)

WENDY'S

5701 S. KEDZIE AVE.

CHICAGO, IL 60629

Dimensions: Length 12' **Height** 16'-6"

Height above grade/roof to top of sign 30'-6"

TOTAL SQUARE FOOT AREA: 198

Such sign(s) shall comply with all applicable provisions of TITLE 17 of the Chicago Zoning Ordinance and all other applicable provisions of the Municipal Code of the City of Chicago governing the construction and maintenance of outdoor signs, signboards and structures.

ALDERMAN BURKE - WARD 14

U0601-IA-WP171

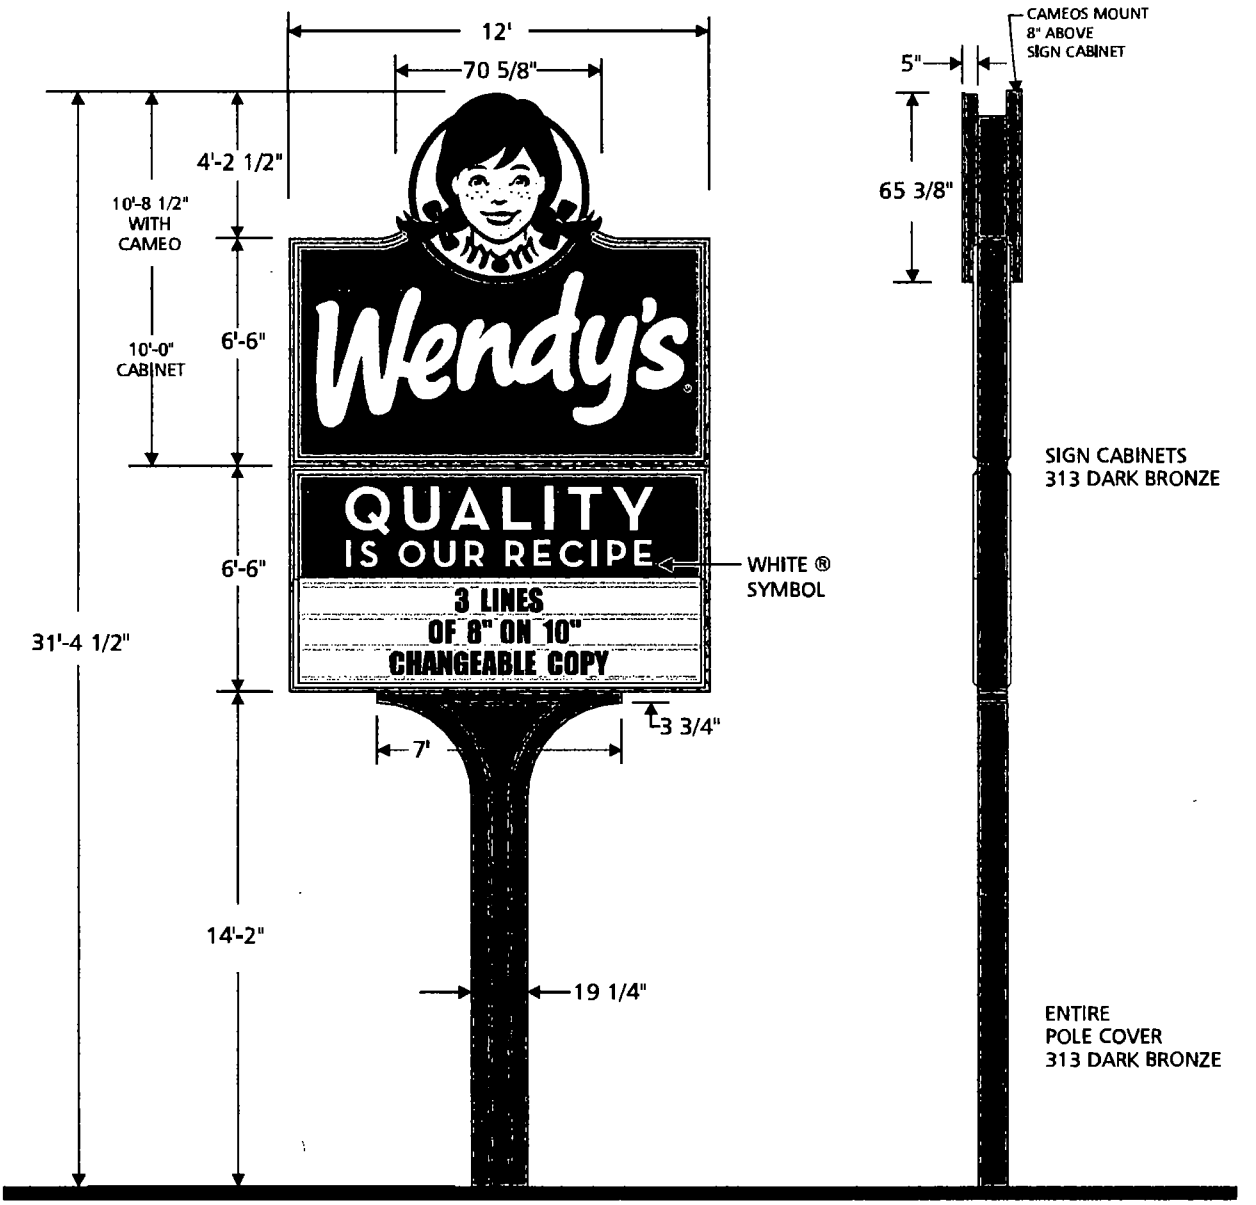

ALL WIRING MEETS NEC 2008 SPECIFICATIONS.
SIGN TO BE WIRED TO A STANDARD 120 VOLT / 20 AMP CIRCUIT.
THIS SIGN IS INTENDED TO BE INSTALLED IN ACCORDANCE WITH THE REQUIREMENTS OF ARTICLE 600 OF THE NATIONAL ELECTRICAL CODE AND/OR OTHER APPLICABLE LOCAL CODES.
THIS INCLUDES PROPER GROUNDING AND BONDING OF THE SIGN.

SIGN TYPE	SPECIFICATIONS	COLORS	SIGN SURVEY	ARTWORK
■ DOUBLE FACE ■ ILLUMINATED ■ GROUND	- 10" SA ALUMINUM CABINET PAINTED 313 DARK BRONZE. - .150 PAN FORMED EMBOSSED SOLAR GRADE POLYCARBONATE FACES. - FORMED A.B.S. POLE COVER PAINTED 313 DARK BRONZE. - FLUORESCENT ILLUMINATION. CAMEOS - FORMED POLYCARBONATE WITH PRINTED GRAPHICS SECOND SURFACE WITH LED ILLUMINATION. - ALUMINUM RETURNS AND BACKS PAINTED 313 DARK BRONZE.	■ 313 DARK BRONZE ☑ PMS 186 RED ☐ WHITE ☑ PMS 186 RED HAIR ■ PMS 701 BURGUNDY HAIR ■ PMS 299 BLUE ☐ PMS 698 PINK ■ PMS 439 BROWN	☐ FACE TRIMS ☐ FASCIA COLOR ☐ RADIUS DIM. ☐ BUILDING DIM ☐ FACADE ANGLE ☐ OTHER	☑ PROVIDED ☐ REQUIRED If required, customer to provide Custom Sign Center, Inc. with camera ready or appropriate digital file. Please contact your salesperson or Design Staff for appropriate file types.	

custom SIGN Center, Inc.
Full Service Sign Company
3200 Valleyview Drive
PH 614-279-6700
Columbus, OH 43204
FX. 614-279-7525

FILENAME:U0601-IA-WP171 REV# SCALE:3/16"=1'
DATE:1/1/13 REV.DATE: DGNR: RTK SALES: T. SHEEHY

Approval Signatures Required to insure that all spelling, colors, and specifications for sign(s) rendered meets customer & landlord approvals.
CUSTOMER:_____DATE:_____
LANDLORD:_____DATE:_____

This original design and all information herein are the property of Custom Sign Center, Inc. Artwork is subject to return if not purchased. Any unauthorized use is forbidden. © Copyright 2013 All rights reserved

WENDY'S SITE #08507
1246 HOPPLE STREET
CINCINNATI, OH 45225

STANDARD INSTALLATION DETAIL

DESIGN CRITERIA

90 M.P.H. WIND LOAD / EXPOSURE B / 2011 OBC
SOIL COMPACTNESS=2,000 PSF
CONCRETE FOUNDATION=3,000 PSI-5 BAG, 28 DAY MIN.
(IF LOCAL CONDITIONS REQUIRE ADJUSTMENTS TO THE ABOVE CRITERIA IT IS THE RESPONSIBILITY OF THE SIGN INSTALLER TO OBTAIN ADEQUATE ENGINEERING SPECIFICATIONS)

PYLON SIGNAGE

MODEL WP171

ELECTRICAL DETAIL
2 CIRCUITS
TOP CABINET - 10AMPS
BOTTOM CABINET - 8.4 AMPS
TOTAL 18.4 AMPS

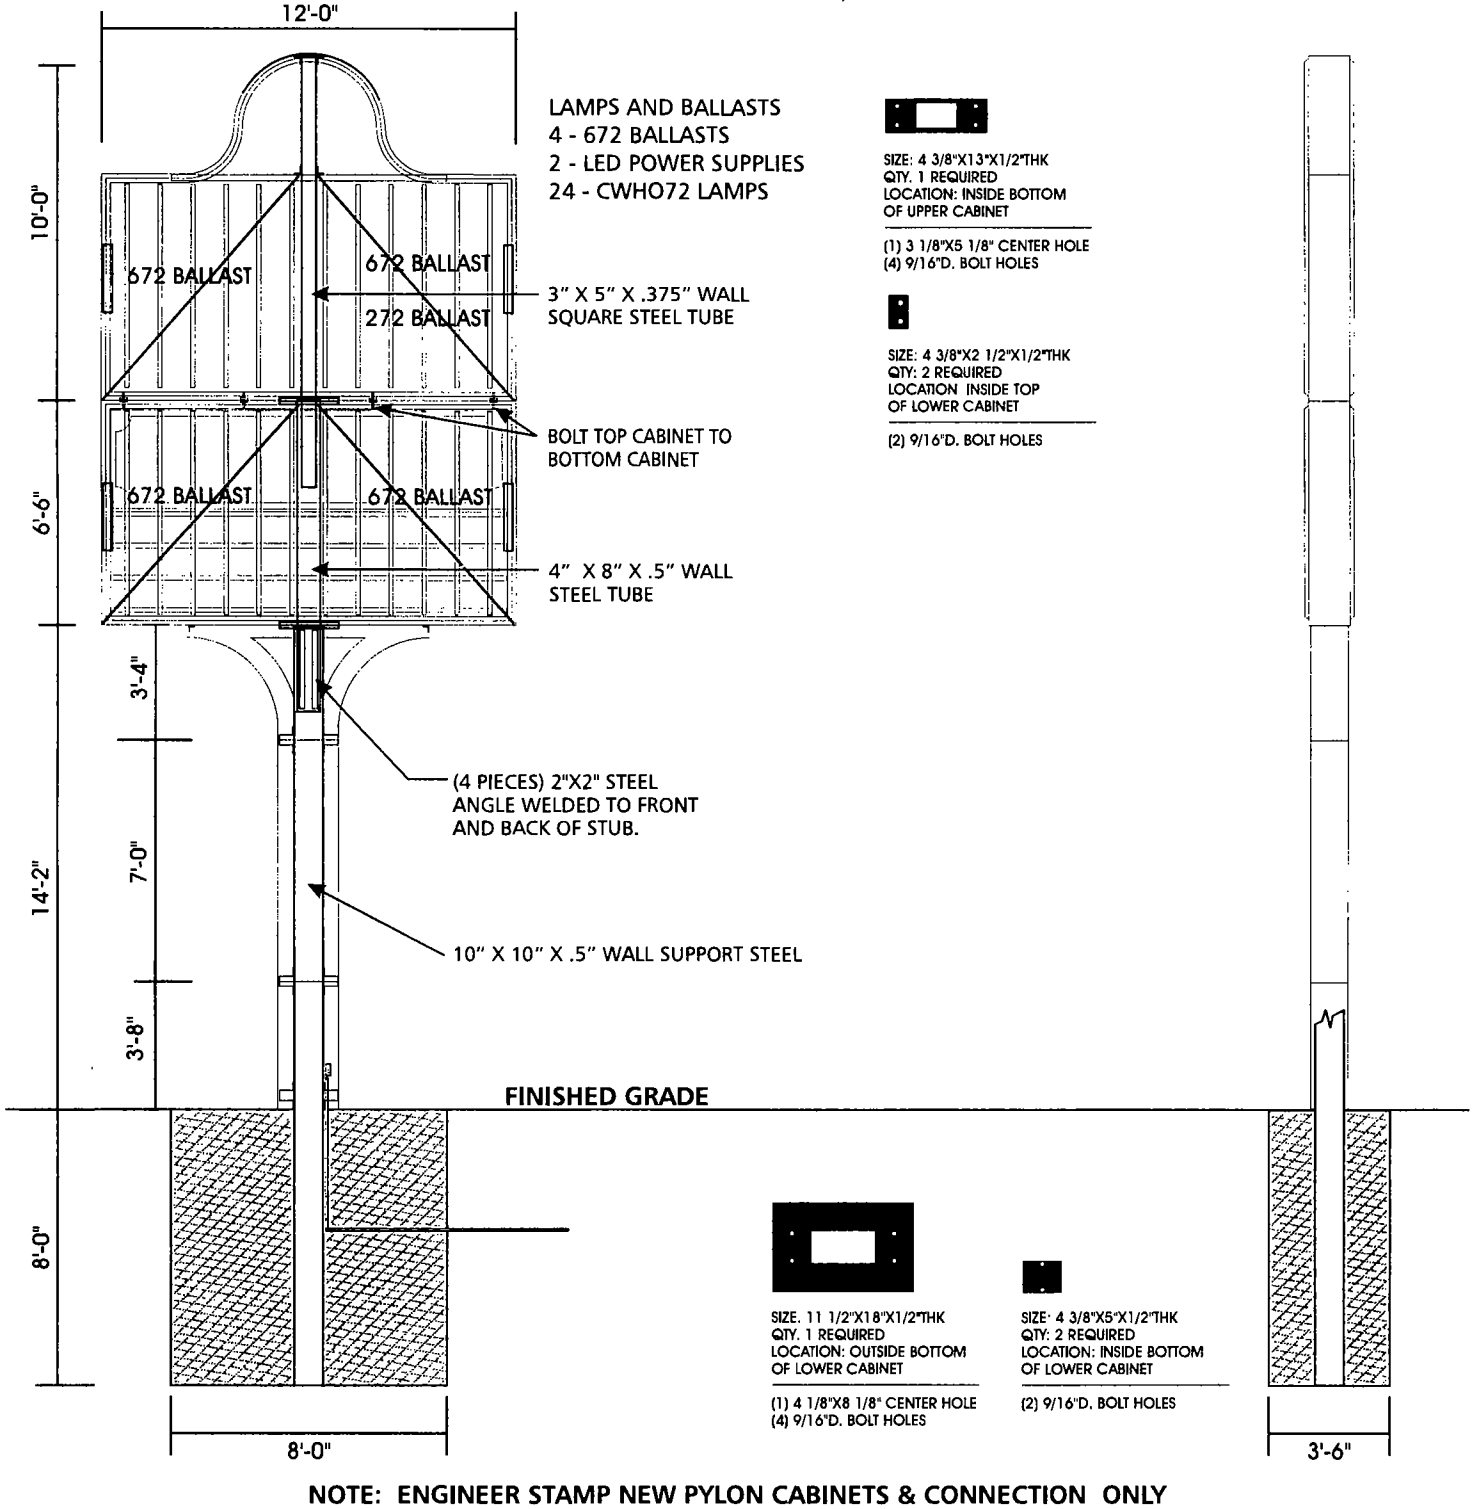

NOTE: ENGINEER STAMP NEW PYLON CABINETS & CONNECTION ONLY

CUSTOM SIGN CENTER, INC. 3200 VALLEYVIEW DRIVE COLUMBUS, OHIO 43204 800-522-2934

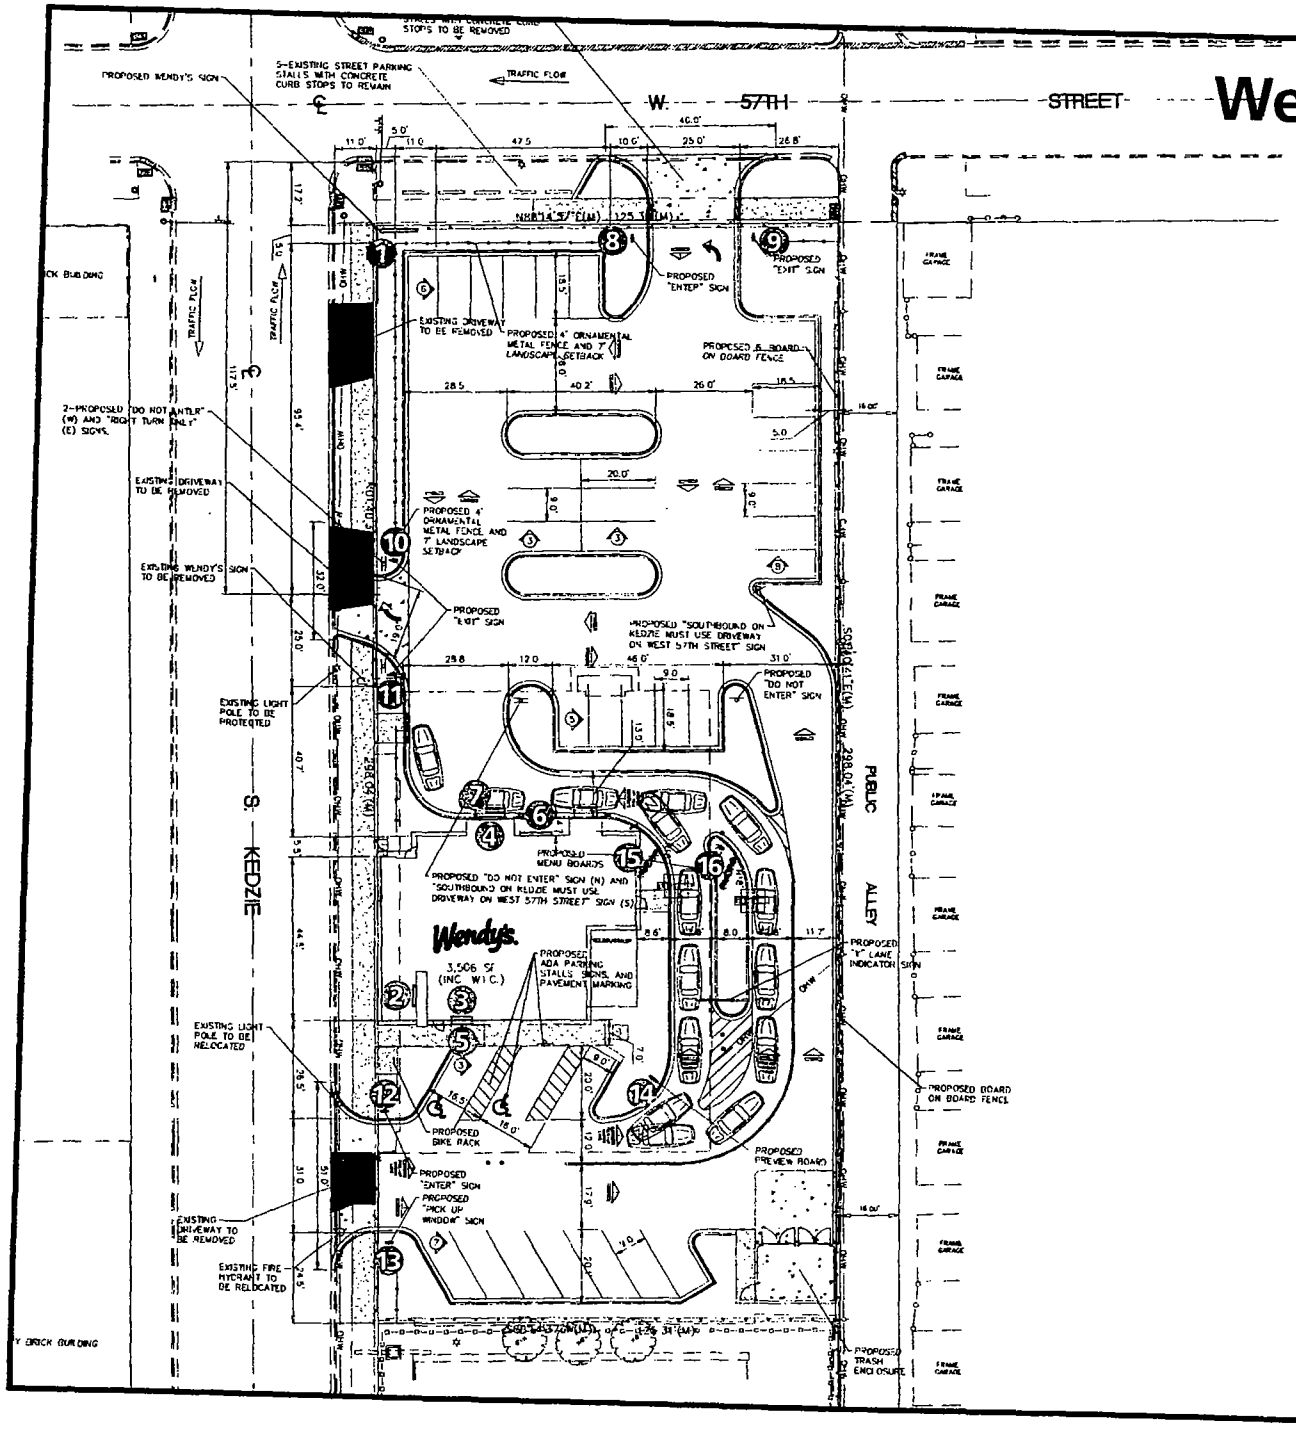

Wendy's Site #00000

5701 S. KEDZIE AVE.
CHICAGO, IL 60629

N

SCALE: 1" = 50'

SIGN KEY

1. Pylon Sign
2. Channel Letters
3. Channel Letters
4. Channel Letters
5. 9" QIOR
6. QIOR-PVC62
7. Thank You Sign
8. Enter Directional
9. Exit Directional
10. Exit Directional
11. Exit Directional
12. Enter Directional
13. PUW Directional
14. Pre-Sell
15. Menu Board
16. Menu Board

City of Chicago

Or2015-13

Office of the City Clerk

Document Tracking Sheet

Meeting Date:	1/21/2015
Sponsor(s):	Brookins (21)
Type:	Order
Title:	Issuance of permits for sign(s)/signboard(s) at 9341 S Ashland Ave
Committee(s) Assignment:	Committee on Zoning, Landmarks and Building Standards

Committee on Buildings **ORDERED**, That that Commissioner of Buildings is hereby directed to issue a sign permit to:

All American Sign Company
5501 W. 109th Street
Oak Lawn, IL 60453

For the erection of a sign/signboard over 24 feet in height and/or over 100 square feet (in area of one face) at:

Dollar Tree
9341 S. Ashland Avenue
Chicago, IL 60620

Dimensions: length 37'1" height 3'6"

Height above grade/roof to top of sign 14'

TOTAL SQUARE FOOR AREA 130 sq ft

Such sign(s) shall comply with all applicable provisions of Chapter 169A of the Chicago Zoning Ordinance and all other application provisions of the Municipal Code of the City of Chicago governing the construction and maintenance of outdoors signs, signboards and structures.

Howard B. Brookins, Jr.
Alderman 21st Ward

Committee on Buildings

(signs)

ORDERED, That the Commissioner of Buildings is hereby directed to issue a sign permit to: (Contractor's name and address)

All American Sign Co.

5501 W 104th St.

Oak Lawn, IL 60453

for the erection of a sign/signboard over 24 feet in height and/or over 100 square ~~feet~~ (in area of one face) at: (Business NAME & ADDRESS)

Dollar Tree

9341 S. Ashland Ave

Chicago, IL 60620

Dimensions: length ~~37'1"~~ 37'1" height 3'6"

height above grade/roof to top of sign 14'

TOTAL SQUARE FOOT AREA 130 Sq. ft.

Such sign(s) shall comply with all applicable provisions of TITLE 17 of the Chicago Zoning Ordinance and all other applicable provisions of the Municipal Code of the City of Chicago governing the construction and maintenance of outdoor signs, signboards and structures.

Alderman, Ward

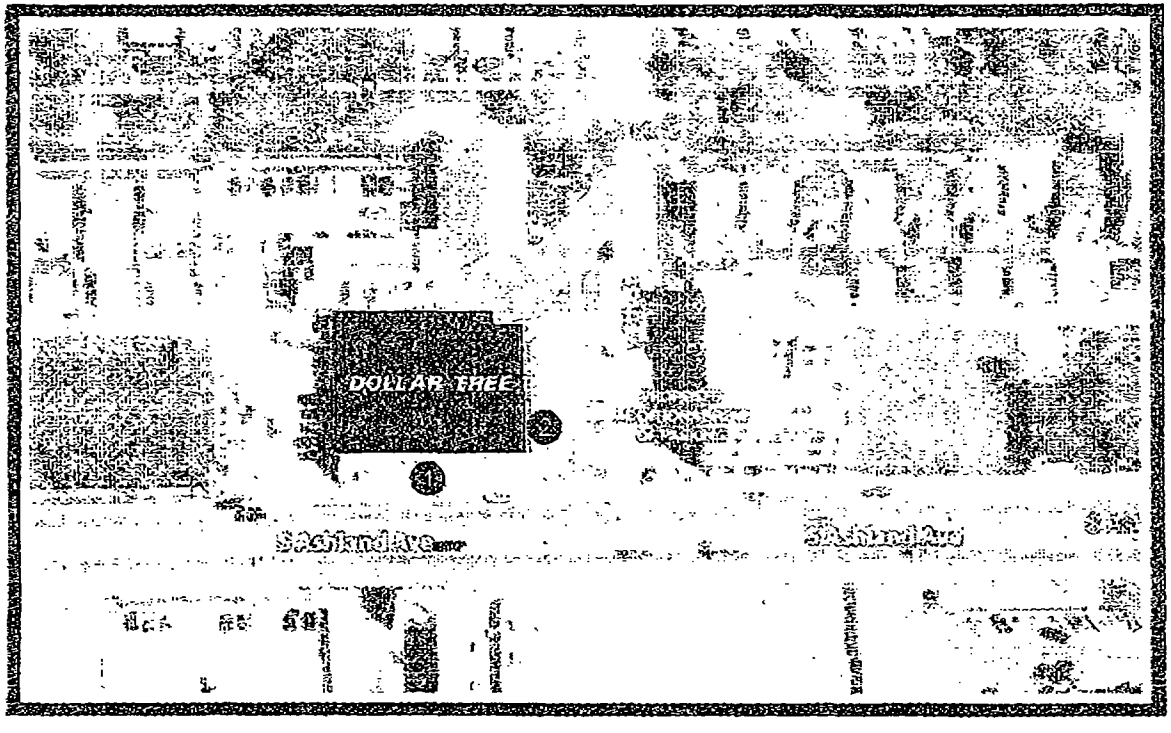

WORK SCOPE
1 36" FACE LIT CHANNEL LETTERS / 42" LOGO LINEAR
2 24" FACE LIT CHANNEL LETTERS STACKED

SITE PLAN - PROPOSED

Scale: not to scale

JONES SIGN

PH: 215.788.3893 FX: 215.788.1588

SS# 60510-R2

DOLLAR TREE

9341 S. ASHLAND AVE

CHICAGO, IL 60620

Channel Letters

MM 16799

BM 12-8-14

REVISE PER MARKUPS

XXXXX

XXXXX

XXXXX

XXXXX

XXXXX

DOLLAR TREE

T-161 P0013/0016 F-674

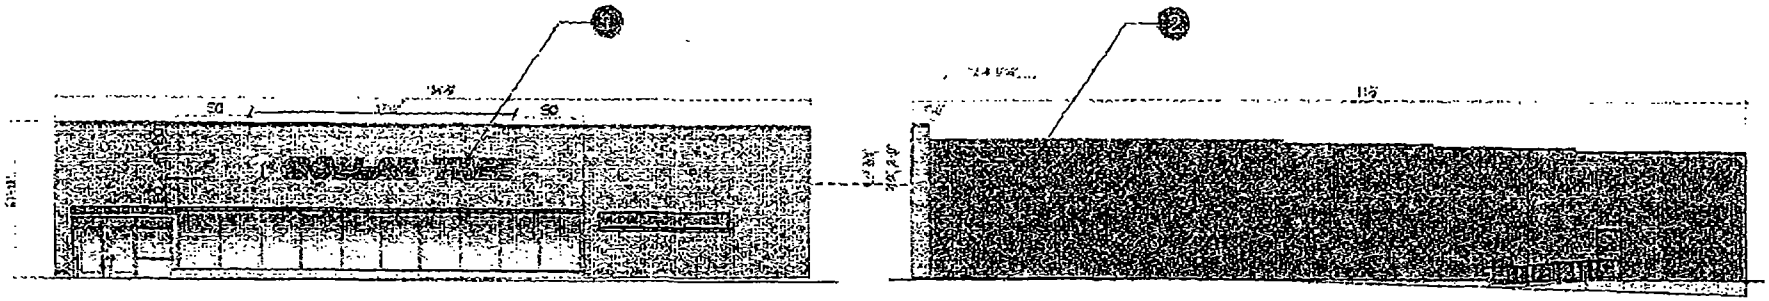

1 FRONT ELEVATION

2 RIGHT ELEVATION

JONES SIGN

PH: 213.738.3393 FX: 213.738.7588

SS#:60516-R2
DOLLAR TREE
3341 E ASHLAND AVE
CHICAGO, IL 60620

Channel Letters
VM 18720
JM 12-8-14

REVISE PER MARKUPS
XXXXX
XXXXX
XXXXX
XXXXX
XXXXX

DOLLAR TREE

01-16-'15 11:33 FROM-

01-16-'15 11:33 FROM-

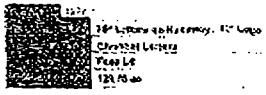

37'-1" [445"]

42" 18" 32'-1" [385"]

18'-5 1/4" [221 1/4"] 26 3/4" 11'-5" [137"]

42" 36"

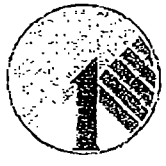

DOLLAR TREE

1 CHANNEL LETTERS- Custom 36" Face Lit, Raceway Mounted w/ 42" Logo

Scale: 3/8"=1'-0"

42" 36"

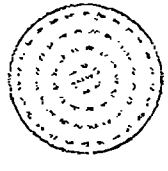

DOLLAR TREE

67 Modules: .4 WHITE
26.8 Watts
1 Power Supply(s) 60w

D	O	L	L	A	R	T	R	E	E
57	53	34	34	53	59	40	59	49	50
17.1 w	15.9 w	10.2 w	10.2 w	15.9 w	17.7 w	12.0 w	17.7 w	14.7 w	15.0 w

488 Modules: .3 GREEN
146.4 Watts
3 Power Supply(s) 60w
*Layout based on can depth no larger than 6".

COLOR SPECS

DARANODIC BRONZE

VINYL SPECS (COPY)

ARLON 2500-136
Jade Green

JONES SIGN	SS# 60510-R2	Channel Letters	REVISE PER MARKUPS
	DOLLAR TREE	ABM 18793	XXXXX
	9341 S. ASHLAND AVE	JM 12-6-14	XXXXX
	CHICAGO, IL 60620		XXXXX
PH. 215.788.3888 FX: 215.788.7588			XXXXX
			XXXXX
			DOLLAR TREE

P.01 P0014/0100 T01-1

T-161 P0015/0016 F-674

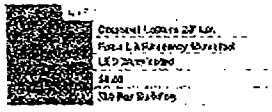

12'-4 1/16"

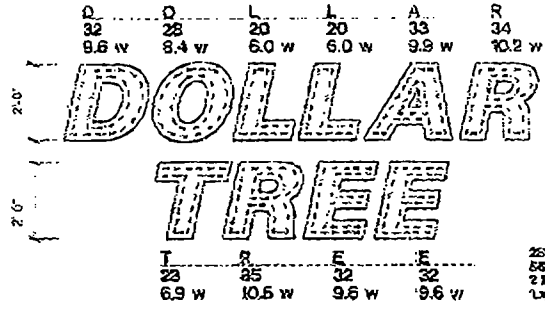

259 Modules: 3 GREEN
55.7 Watts
2 Power Supplies 60w
Layout based on can depth no larger than 6".

② CHANNEL LETTERS- Face Lit, Raceway Mounted (Stacked)

Scale: 3/8"=1'-0"

VINYL SPECS (COPY)

ARLON-2500-155
White Gloss

COLOR SPECS

DURANODIC BRONZE

JONES SIGN

PH: 215.788.3333 FX: 215.788.7585

SS# 60510-R2
DOLLAR TREE
9341 S. ASHLAND AVE
CHICAGO, IL 60620

Channel Letters
MA 16788
JM 12-9-14

REVISE PERMASTYLES
XXXXX
XXXXX
XXXXX
XXXXX
XXXXX

DOLLAR TREE

01-16-'15 11:34 FROM-

T-161 P0016/0016 F-674

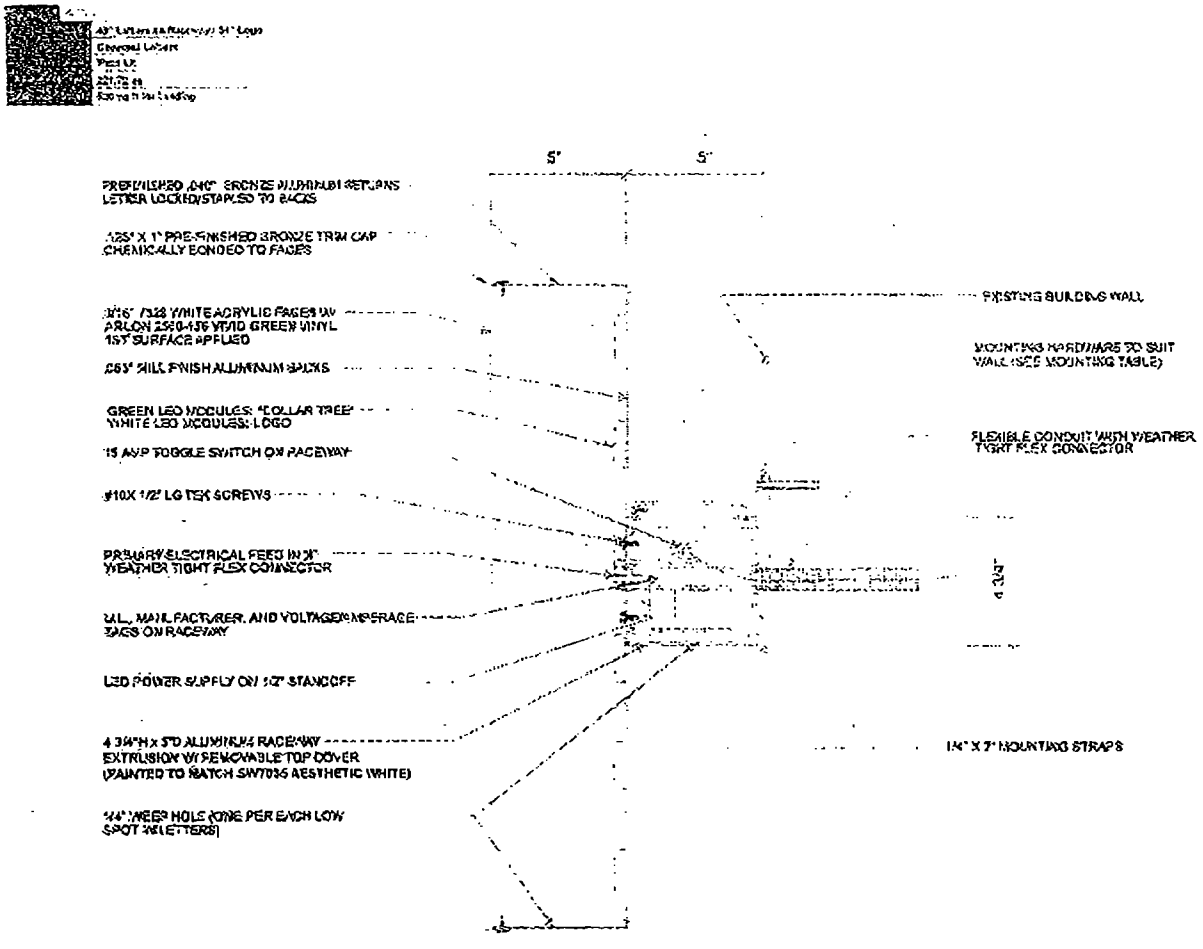

SECTION - Face Lit Raceway Mounted Channel letter

Scale: N.T.S.

GENERAL NOTES:

MOUNTING METHOD TABLE

PREFERRED MOUNTING METHOD
5/8" THRU BOLTS

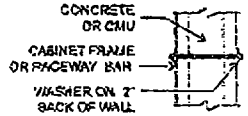

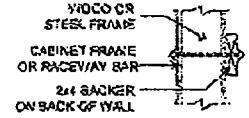

ALTERNATE MOUNTING METHOD

2/8 LAGS W/ EXPANSION SHIELDS
(USE ONLY WHEN ACCESS IS NOT
AVAILABLE FOR THRU BOLTING)

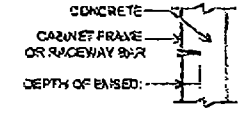

(3) 60 W POWER SUPPLIES @ .58 AMPS EACH
TOTAL AMPS: 1.74
(1) 20 AMP 120V CIRCUIT REQUIRED

JONES SIGN

PH. 215.735.3992 FX: 215.788.7588

SS# 60510-R2
DOLLAR TREE
9341 S. ASHLAND AVE
CHICAGO, IL 60620

Channel Letters
MM 16783
JM 12-8-14

REVISE PER MARKUPS
XXXXX
XXXXX
XXXXX
XXXXX
XXXX

DOLLAR TREE

01-16-'15 11:34 FROM-

City of Chicago

Office of the City Clerk

Document Tracking Sheet

Or2015-20

Meeting Date:	1/21/2015
Sponsor(s):	Colón (35)
Type:	Order
Title:	Issuance of permits for sign(s)/signboard(s) at 3390 N Avondale Ave
Committee(s) Assignment:	Committee on Zoning, Landmarks and Building Standards

CITY COUNCIL
January 21, 2015

COMMITTEE ON ZONING, LANDMARKS & BUILDING STANDARDS

Order, Commissioner of Buildings is hereby directed to issue a sign permit to:

O'Signs Inc.
325 N. Hoyne
Chicago, IL 60612
c/o Northeastern Illinois University

for the erection of on (1) wall sign over 96 feet in height and/or over 480 square feet (in the area of one face) at:

3390 N. Avondale Ave., Chicago, IL 60618

Dimensions: Length: 96' Height: 5'
Height above grade/roof to top of sign: 50'
Total Square Foot Area: 480 sq. ft.

Such sign(s) shall comply with all applicable provisions of Title 17 of the Chicago Zoning Ordinance and all other applicable provisions of the Municipal Code for the City of Chicago governing the construction and maintenance of outdoor signs, signboards, and structures.

Rey Colón
Alderman, 35th Ward

CITY OF CHICAGO

DEPARTMENT OF BUILDINGS

Sign Permit Application

APPROVAL NUMBER	APPLICATION NUMBER	ANNUAL FEE	WORK CODE	DRAWINGS ATTACHED
	100559773			☐ YES ☐ NO

DATE OF APPLICATION: 09/10/2014

ADDRESS OF SIGN: 3390 N AVONDALE AVE. 60618-

BUILDING:

ORIGINAL PERMIT NUMBER:

TYPE OF PERMIT: NEW CONSTRUCTION (SIGN)

PAYER OF ANNUAL INSPECTION:
RIVADENEYRA, FRANCISCO
441 N CAMPBELL
CHICAGO, IL 60612
(773)770-4705

SIGN MANUFACTURER: D5 DESIGN & METAL

ADDRESS WHERE SIGN CAN BE SEEN PRIOR TO ERECTION:

TICKET NUMBER: 0

REINSPECTION CONTROL NUMBER:

TYPE OF SUPPORT FOR SIGN: BUILDING

SIGN BOARD SUPPORT MEMBERS: STEEL

ANNUAL FEE		
CONSTRUCTION FEE	700.00	Check # for Zoning
1017 B FEE		
TOTAL FEE	700.00	
AMOUNT PAID	200.00	Check # for DCAP
BALANCE DUE	$ 500.00	

TYPE OF SIGN: FLAT OR BOX

LENGTH	FT	IN	HEIGHT	FT	IN
	96	0		5	0

AREA	SQ FT	WEIGHT	LBS
	480		170

SIGN HEIGHT ABOVE GRADE/ROOF: FT 50

SHAPE OF SIGN: REGULAR

SIGN WILL READ:
NORTHEASTERN ILLINOIS UNIVERSITY

NO OF LAMPS:

TOTAL WATTAGE:

TYPE OF LAMP:

NO OF BALLAST/TRANSFORMERS:

INPUT OF TRANSFORMERS:

CONTRACTOR WILL INSTALL: [N] FEEDERS [N] CUSTOMER LEADS

TYPE OF SWITCH:

LOCATION OF SWITCH:

SIGN LOCATION:
THE SIGN WILL BE NON-ILLUMINATED WITH METALLIC CHANNEL LETTERS NEAR THE TOP OF A BUILDING

The undersigned certify that the statements in this application are true and correct and that all work done under the proposed permit will conform to the requirements of the Chicago Municipal Code

	REG. NO

ELECT CONTR:

ADDRESS:

SUPERVISOR SIGNATURE:

BOND NO	REG NO
	N94160

SIGN ERECTOR: O'SIGNS INC. SIGNER

ADDRESS:
325 N HOYNE
CHICAGO IL, 60612

SIGNATURE:

The permit issued on this application will authorize only signs here applied for. If other signs are to be erected they must be covered by additional permits.

City of Chicago
Rahm Emanuel, Mayor

Department of Buildings
Felicia Davis, Commissioner

TYPE OF BUSINESS

PAC COLLEGE Other:

Name: NORTHEASTERN ILLINOIS UNIVERSI

LIC #

Renewal Date:

Projects Over:

[Y] Private Property

[N] Public Way Grant Permit #

[ ] Planned Development/Manufacturing PMD/PD#.

Zoning District M1 Other

TYPE OF SIGN

[ ] ADVERTISING [ ] ILLUMINATE [ ] MOVEABLE

[X] BUSINESS [ ] FLASHING

TOTAL STREET FRONTAGE OF LOT (IN FEET)	344
TOTAL AREA OF NEW SIGN (SQ FT)	480
TOTAL AREA OF ALL SIGNS ON LOT (SQ.FT)	480
HEIGHT OF SIGN ABOVE GRADE (TO TOP)	55ft 0in
DISTANCE OF CURB LINE OUTER EDGE (ft)	20
DISTANCE OF STRUCTURE INNER EDGE (ft)	22

DISTANCE FROM (ft):

A PUBLIC PARK (OVER 10 ACRES)	3,000
B. EXPRESSWAY (IF LESS THAN 1,000 FT.)	50
C RESIDENCE DISTRICT (ADVERTISING SIGNS ONLY)	2,500

IF REPLACEMENT SIGN OR CHANGE OF FACE, WHAT DOES THE EXISTING SIGN READ?

Original Payee:

Landmark Hold: [ ] **Status:**

ZONING (OFFICE USE ONLY)

SIGN BOND REQUIRED? [X] YES

COUNCIL ORDER REQUIRED [X] YES

IS SPECIAL PERMISSION REQUIRED FROM CHIEF ELECTRICAL

[ ] YES

IF YES, ATTACH LETTER OF REQUEST

TIME STAMP

SIGN CLERK	APPROVED FOR PERMIT

REMARKS

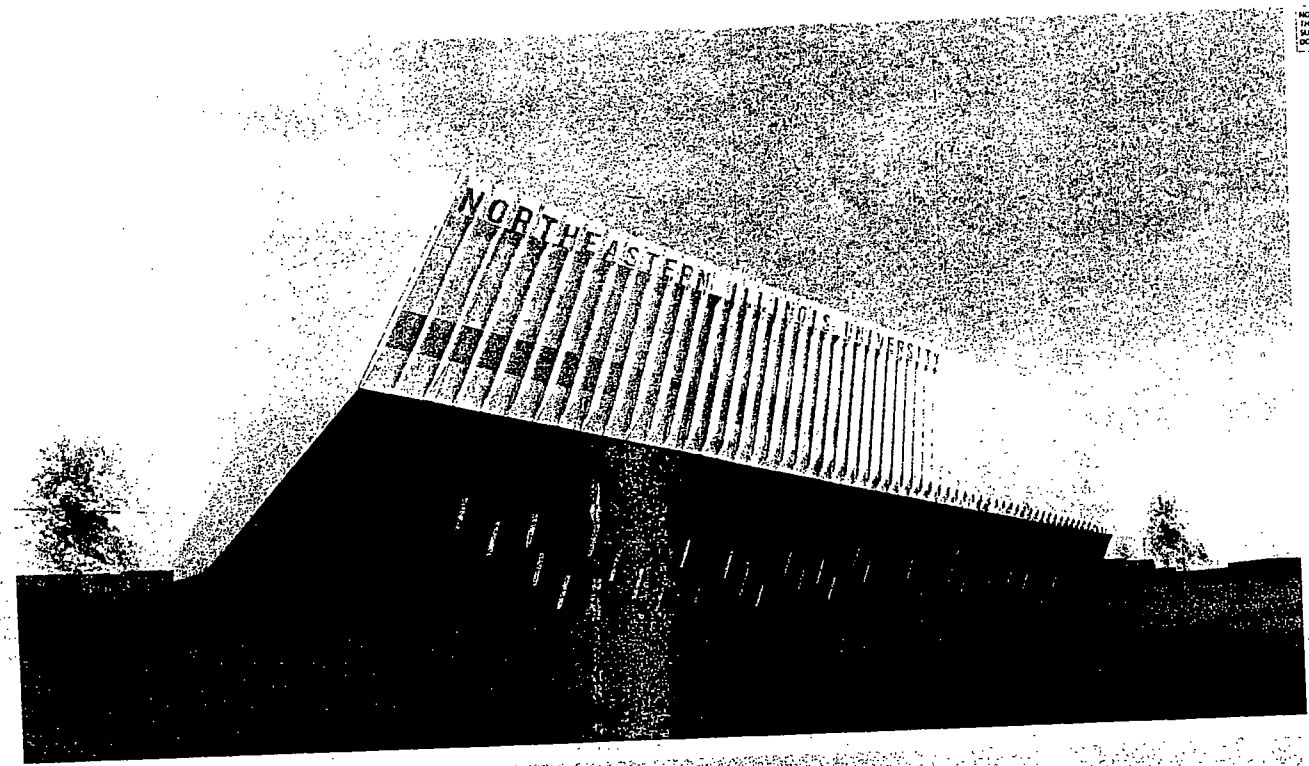

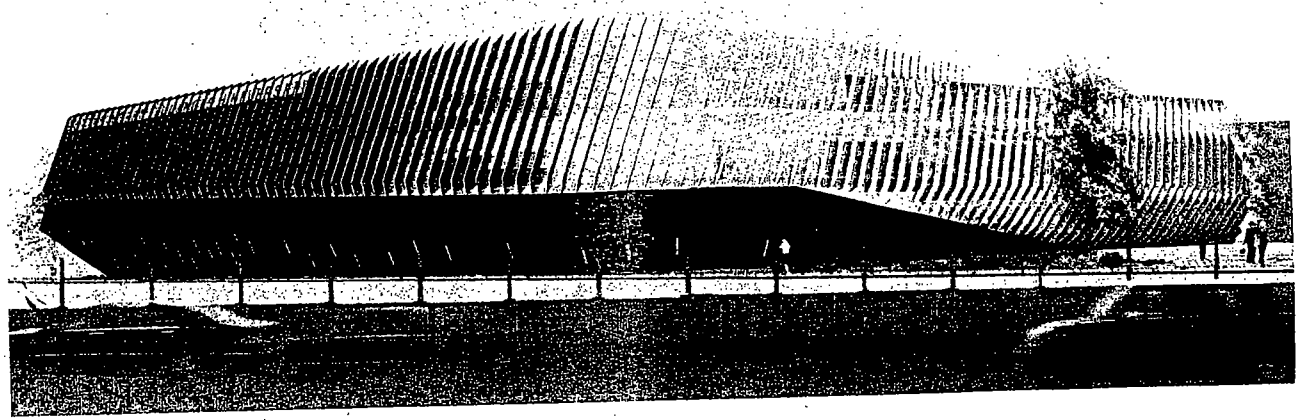

NOTE: 3D IMAGERY IS PROVIDED FOR REFERENCE ONLY AND TO ASSIST IN THE UNDERSTANDING OF THE DESIGN INTENT. 3D IMAGERY DOES NOT SUPERSEDE INFORMATION THAT IS CONTAINED WITHIN THE CONTRACT DOCUMENTS

ARCHITECT

JGMA

PROJECT
NORTHEASTERN ILLINOIS UNIVERSITY
EL CENTRO CAMPUS
3390 N AVONDALE AVE
CHICAGO IL 60618

CLIENT

Northeastern Illinois University

5500 N ST LOUIS AVENUE CHICAGO IL 60625

COLLABORATORS

ISSUED FOR BID 04.22.2014

PROJECT # 11125.1
DRAWN BY JCU
REVIEWED BY CAW
SHEET NUMBER

G0-001

RENDERINGS
SHEET TITLE

El Centro Exterior Signage Panels

3390 North Avondale Avenue, Chicago, IL 60618

2014ELC3 El Centro Exterior Signage Panels

Louis Ave, Chicago, IL 60625

FOR BID - 04.22.2014

NOTE: 3D IMAGERY IS PROVIDED FOR REFERENCE ONLY AND TO ASSIST IN THE UNDERSTANDING OF THE DESIGN INTENT. 3D IMAGERY DOES NOT SUPERCEDE INFORMATION THAT IS CONTAINED WITHIN THE CONTRACT DOCUMENTS.

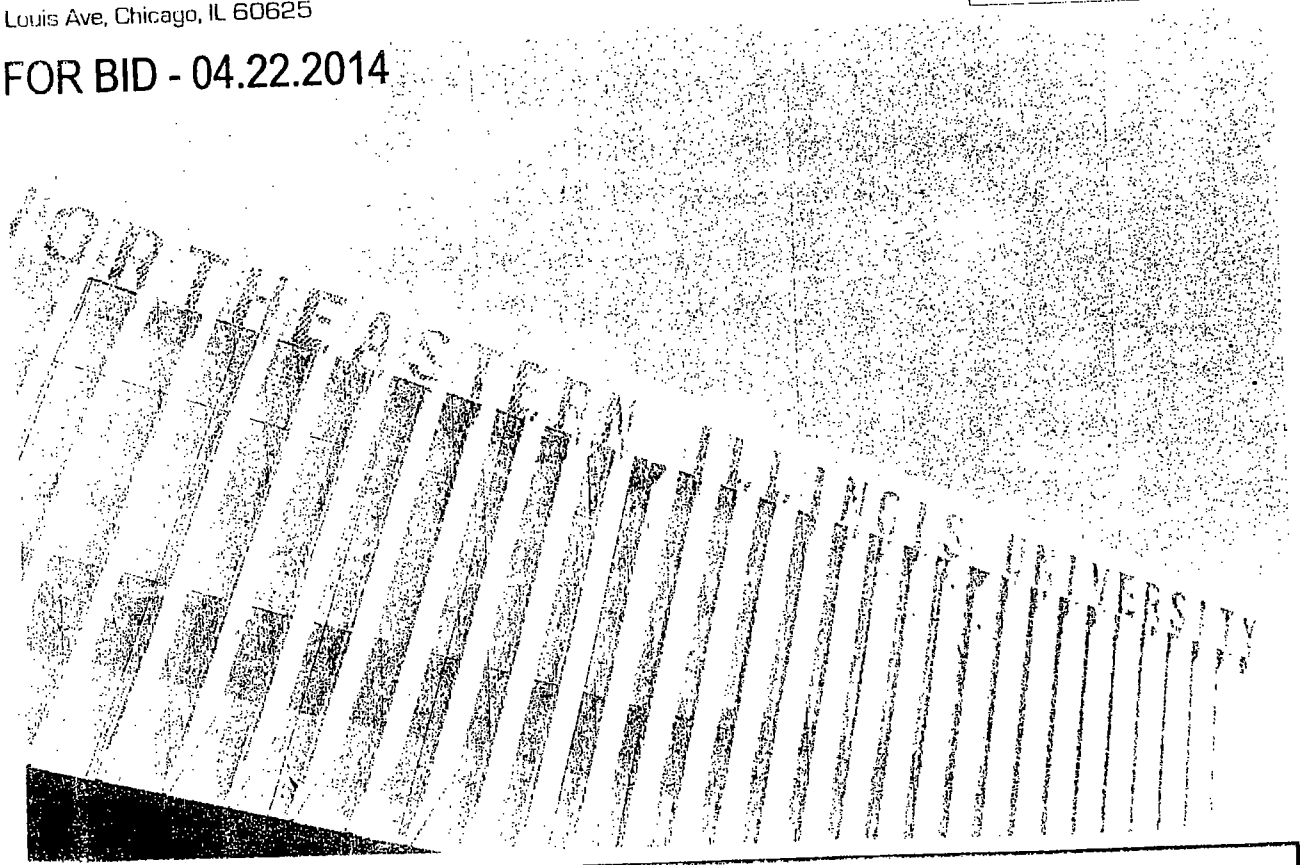

DRAWING NOTES

JGMA

Site Context Map

Site Location Map

ISSUED FOR	SHEET NO	SHEET TITLE
		LEGEND ● SHEET ISSUED △ ISSUED FOR REFERENCE ONLY SHEET TYPE

City of Chicago

Or2015-22

Office of the City Clerk

Document Tracking Sheet

Meeting Date:	1/21/2015
Sponsor(s):	Reilly (42)
Type:	Order
Title:	Issuance of permits for sign(s)/signboard(s) at 108 N State St - 1,863 sq. ft.
Committee(s) Assignment:	Committee on Zoning, Landmarks and Building Standards

Committee on Zoning, Landmarks, and Building Standards

(Signs)

ORDERED, That the Commissioner of Buildings is hereby directed to issue a sign permit to: (Contractor's name and address)

LANDMARK SIGN COMPANY
7424 INDUSTRIAL AVE.
CHESTERTON, IN 46304

for the erection of a sign/signboard over 24 feet in height and/or over 100 square feet (in area of one face) at: (Business Name & Address)

108 N. STATE STREET (BLOCK 37) (Permit #100567238)
108 N. STATE STREET
CHICAGO, IL 60602

Dimensions: **Length** 103' - 6" **Height** 18'
Height above grade/roof to top of sign 19'
TOTAL SQUARE FOOT AREA: 1,863

Such sign(s) shall comply with all applicable provisions of TITLE 17 of the Chicago Zoning Ordinance and all other applicable provisions of the Municipal Code of the City of Chicago governing the construction and maintenance of outdoor signs, signboards and structures.

ALDERMAN REILLY - WARD 42

Mark
Sign (2)

STATE & DEARBORN

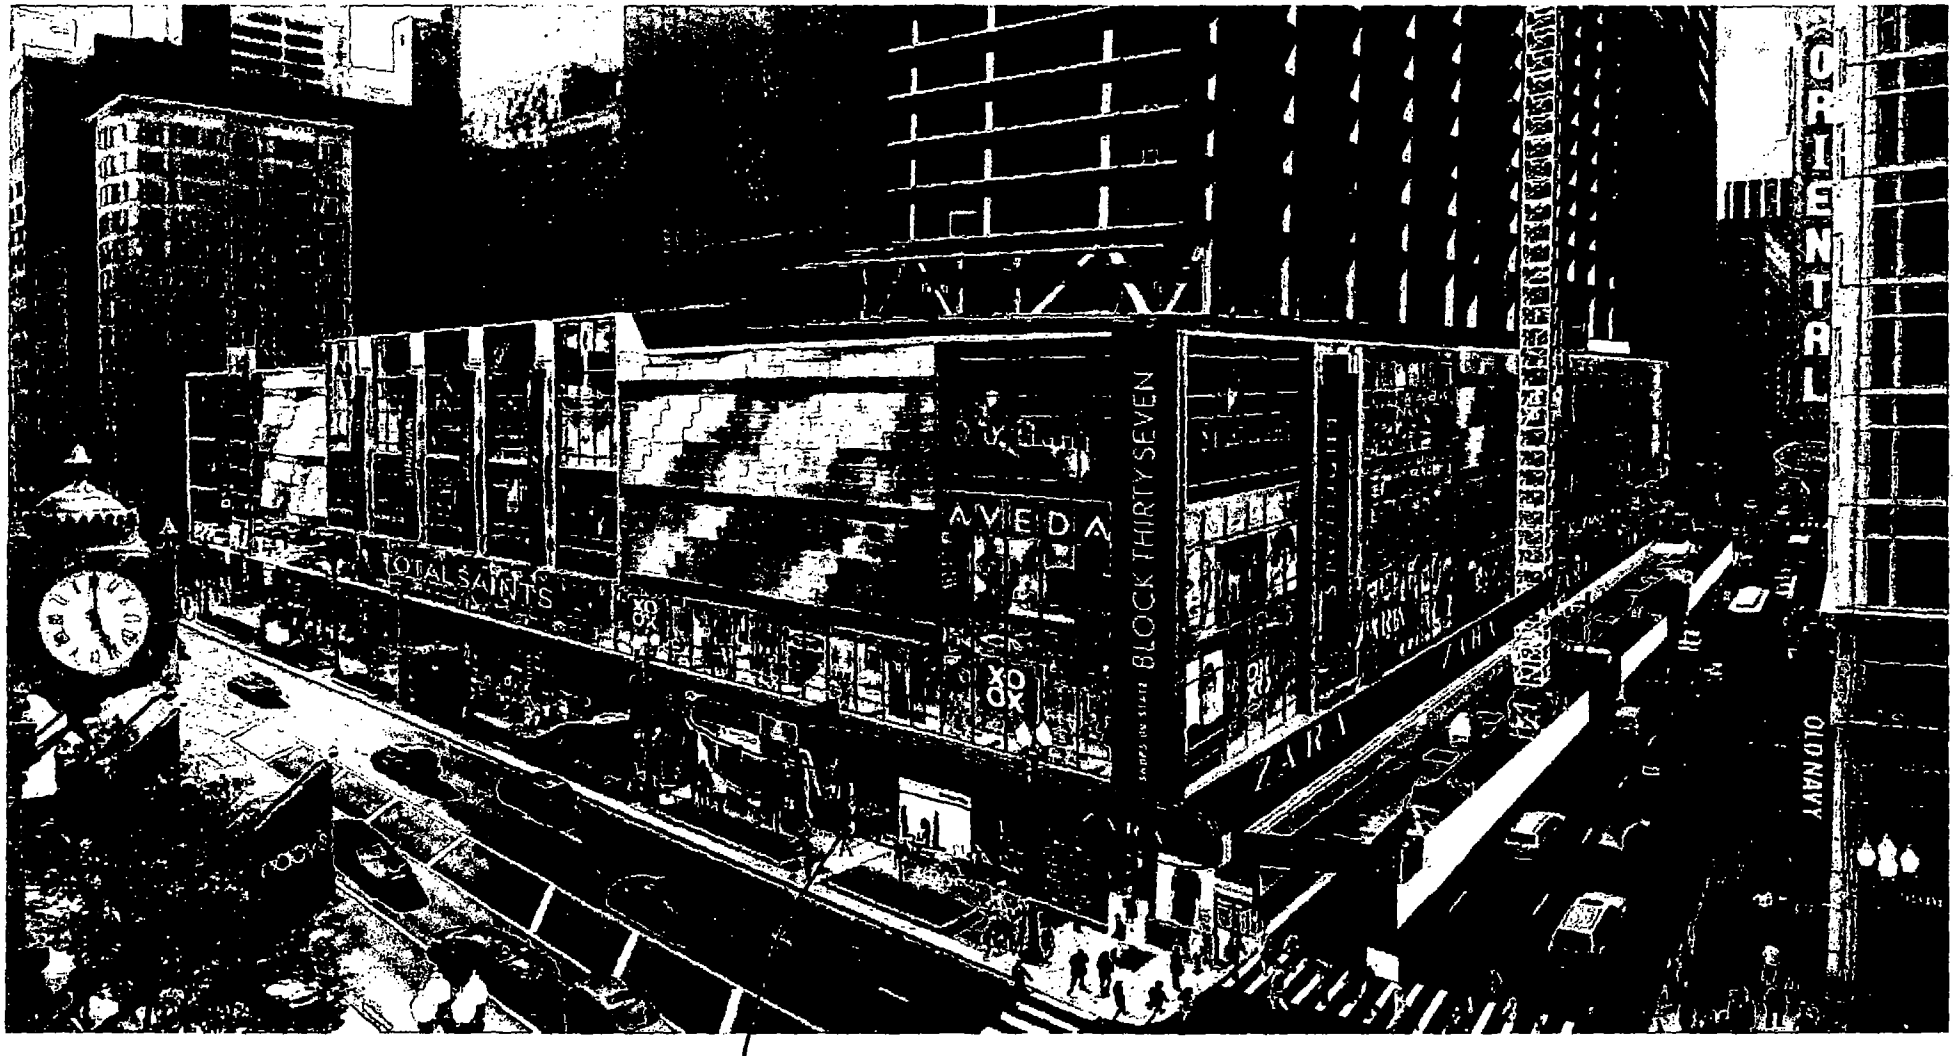

Proposed Sign

#100567238

(2)

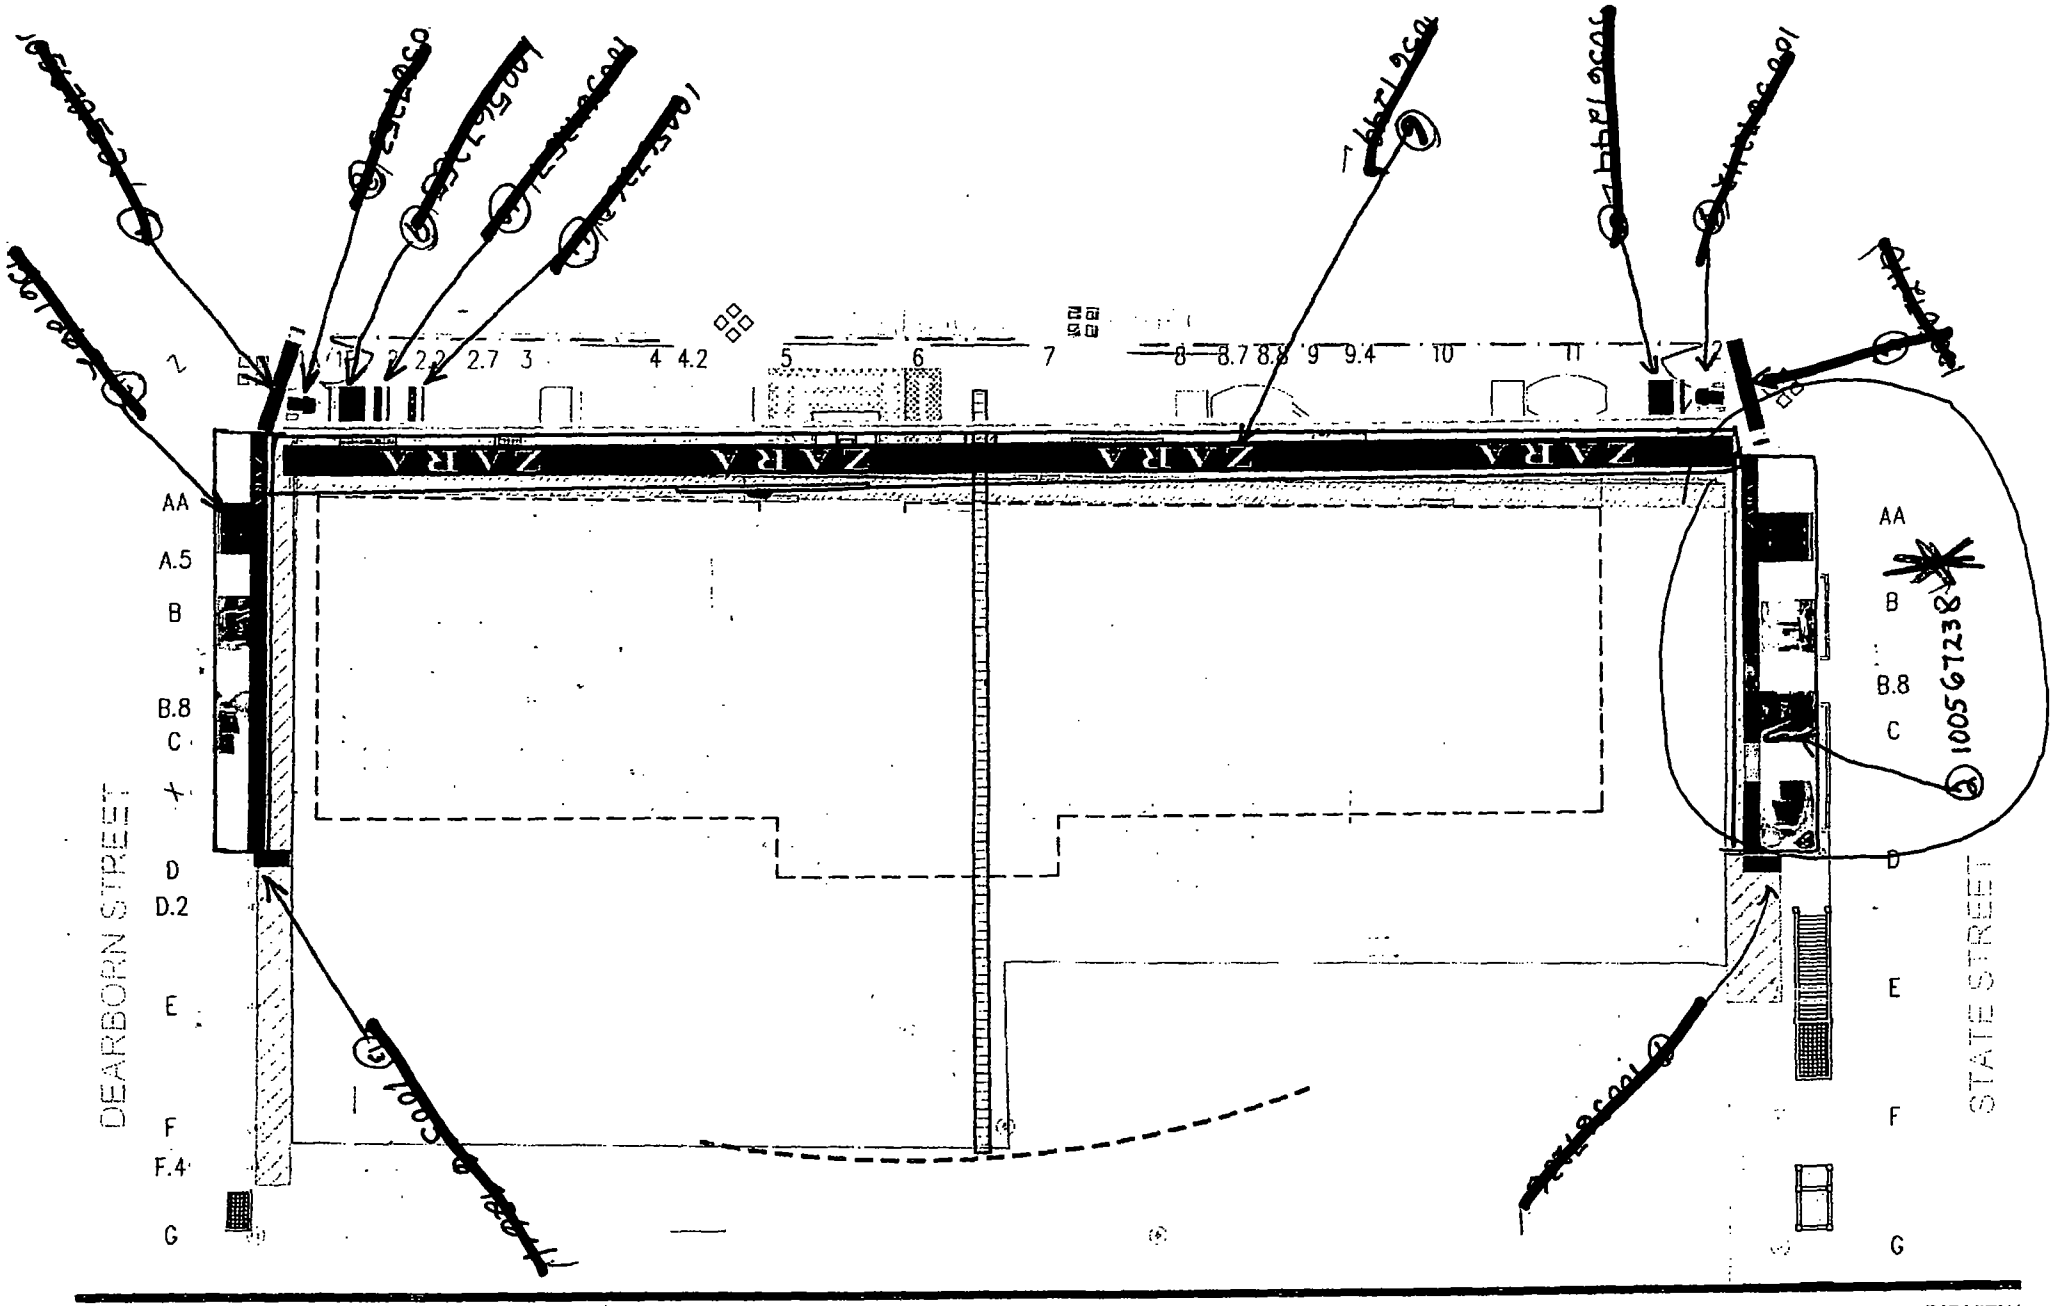

BLOCK 37 SIGNAGE - BIRD'S EYE VIEW

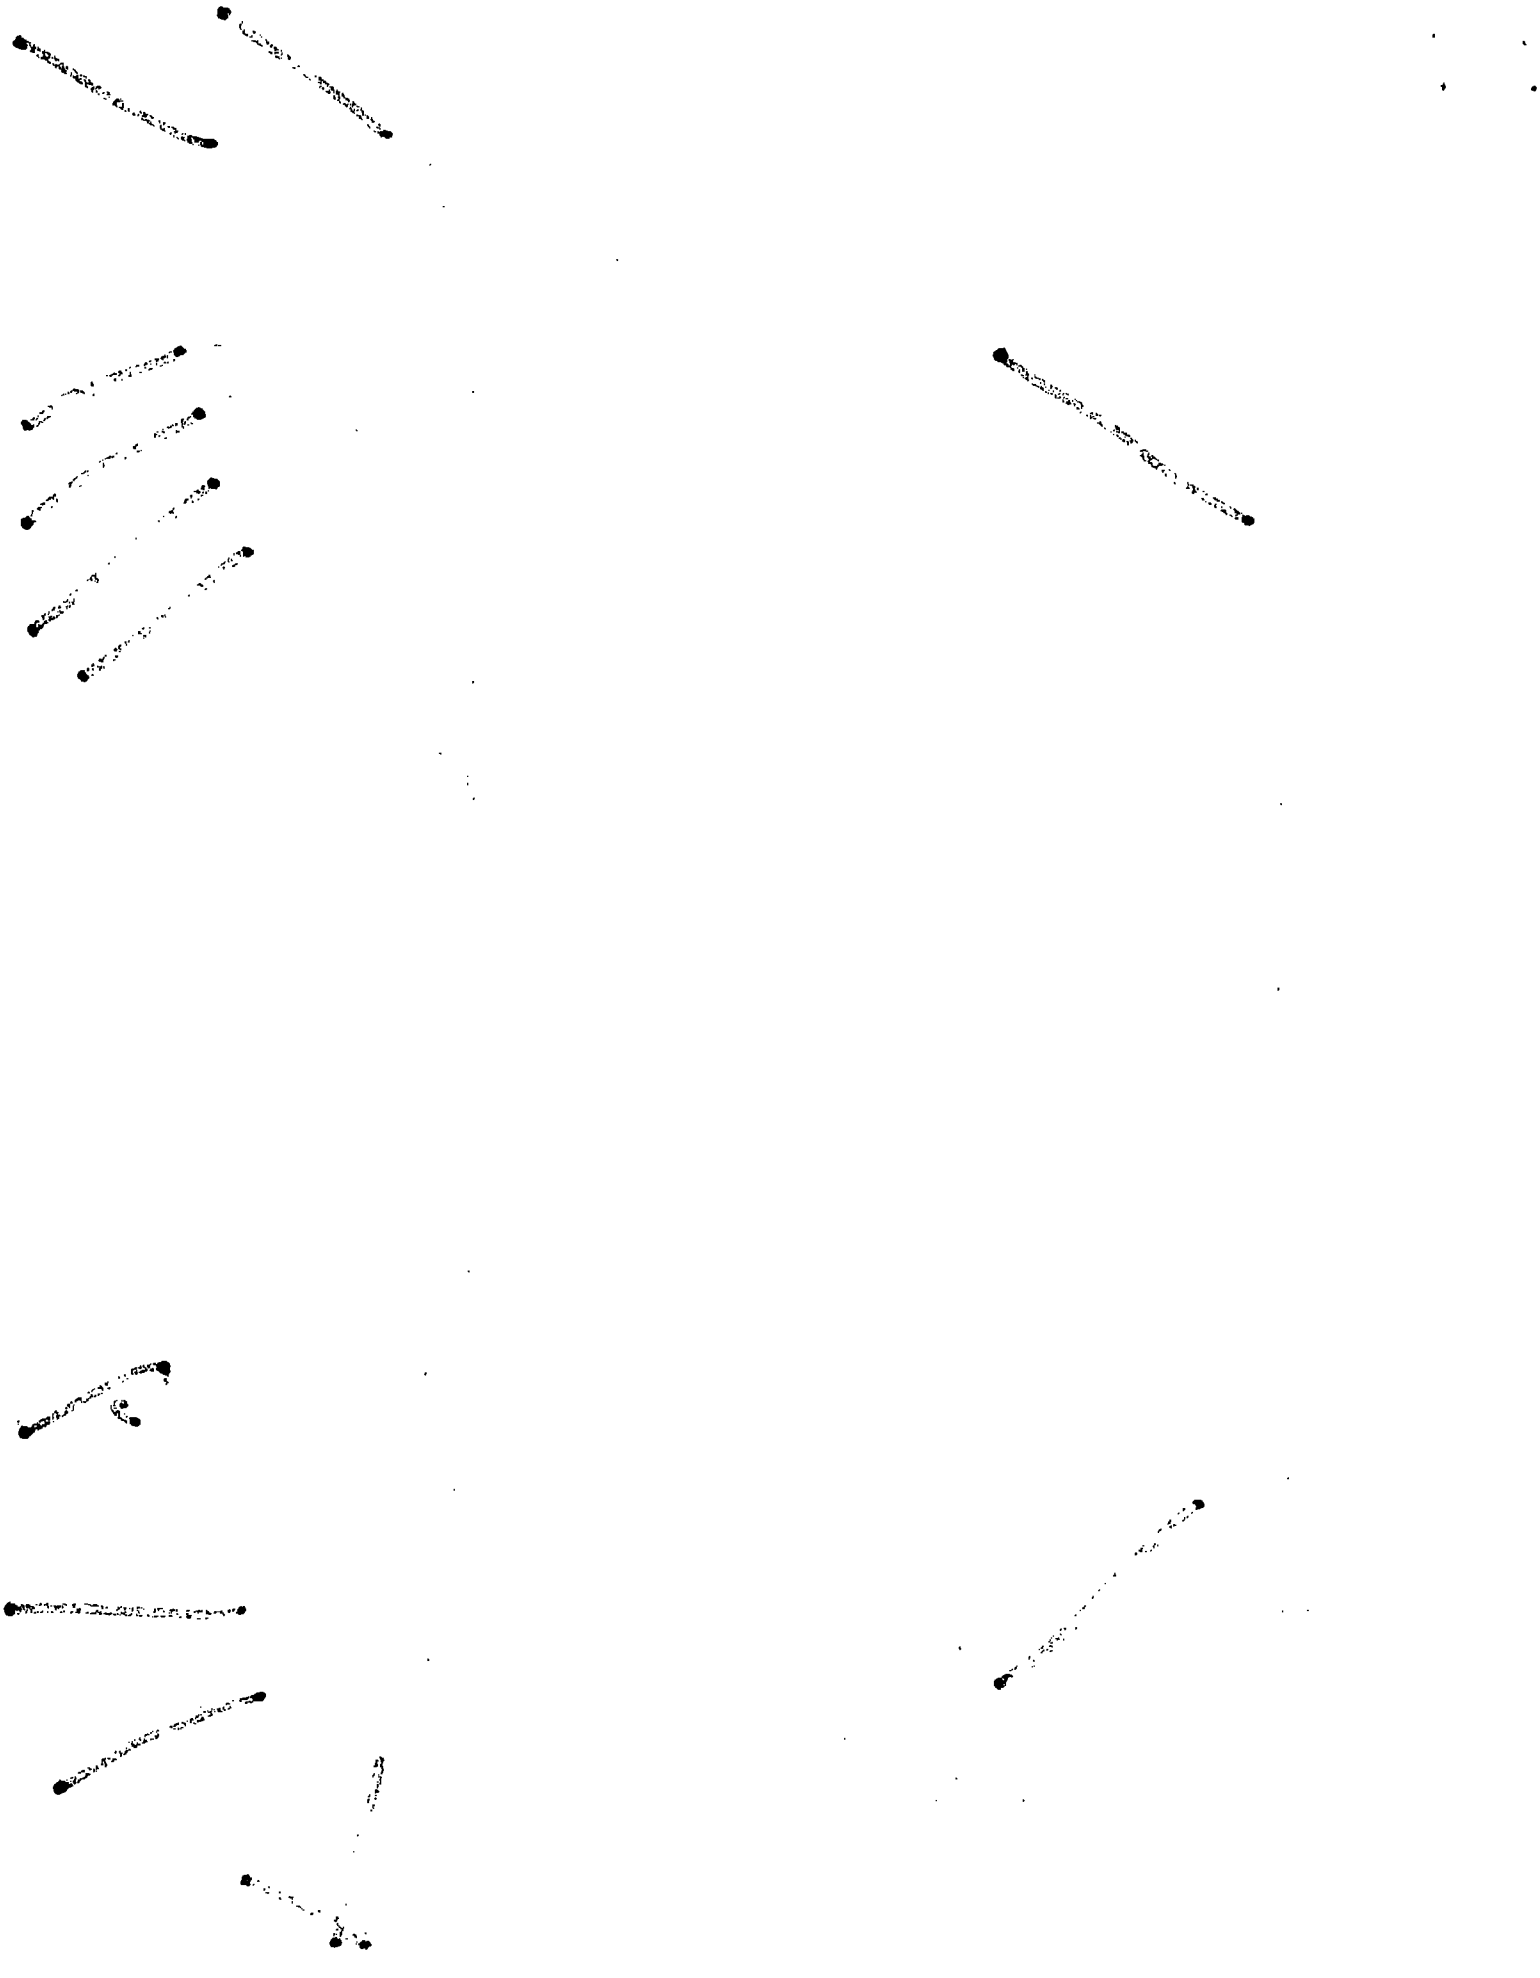

Temporary Banners to ensure that the retailers have adequate visibility during the extended construction project.

Install Banners onto ¾" plywood with #10 Hex Head Screws with 1" Fender Washers thru 3/8" Gromm Holes every 24" around entire edges of Banner.

AREA COVERED HIGHLIGHT

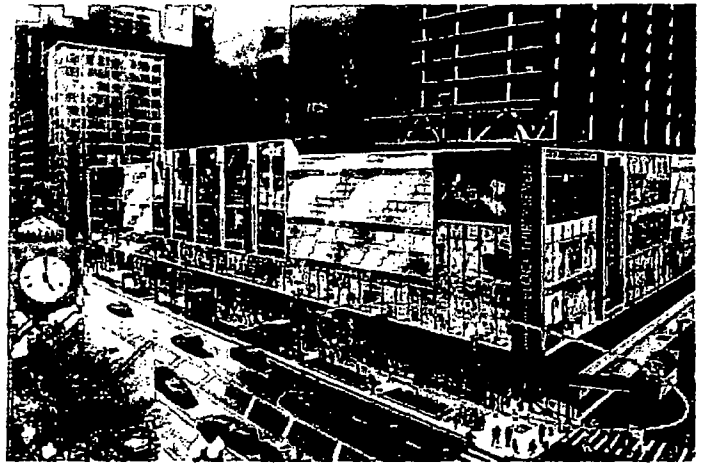

SCAFFOLD STRUCTURE (from the back)

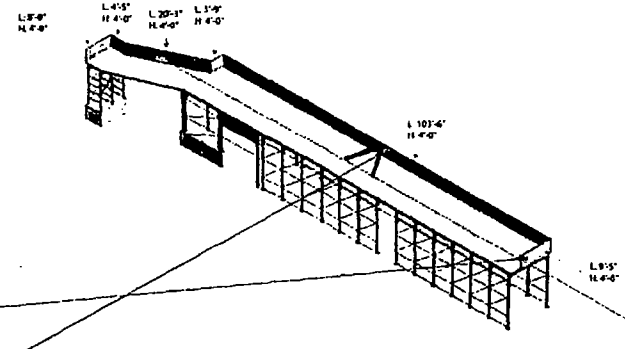

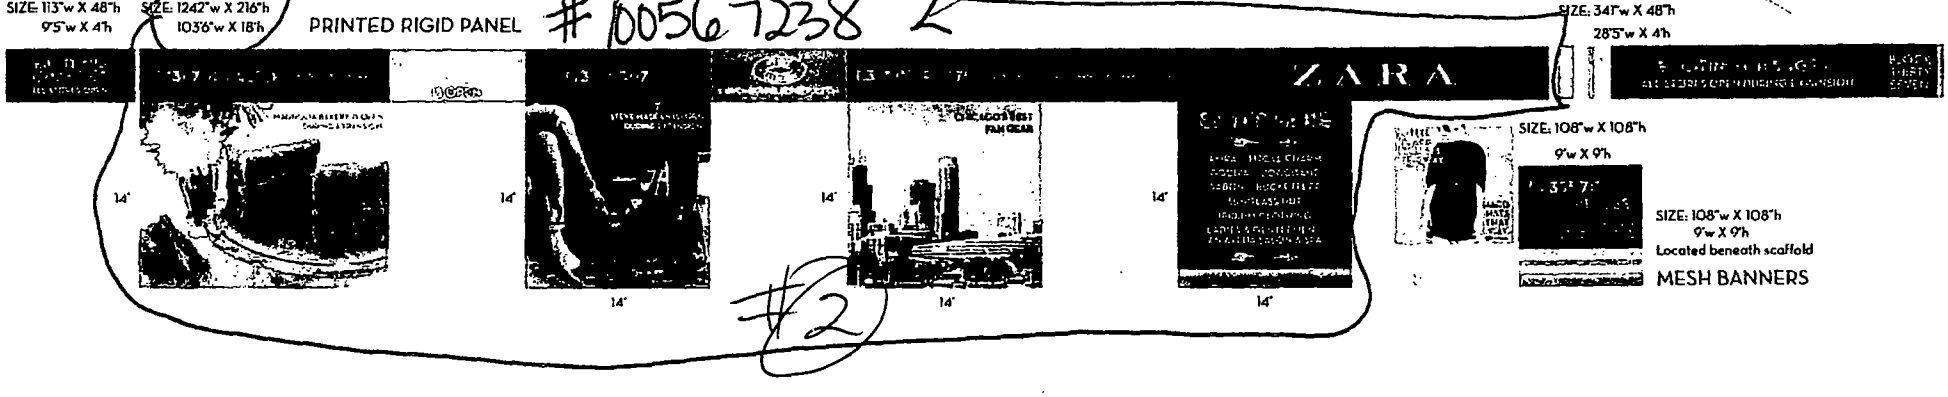

STATE STREET SIGNAGE - ELEVATION

TOTAL SIZE: 1696"w X 216"h
141'4"w X 18'h

Landmark Sign group
www.landmarksign.com
7424 Industrial Avenue
Chesterton, IN 46304
phone 219.762.9577
fax 219.762.4259

City of Chicago

Or2015-23

Office of the City Clerk

Document Tracking Sheet

Meeting Date:	1/21/2015
Sponsor(s):	Reilly (42)
Type:	Order
Title:	Issuance of permits for sign(s)/signboard(s) at 108 N State St - 114 sq. ft.
Committee(s) Assignment:	Committee on Zoning, Landmarks and Building Standards

Committee on Zoning, Landmarks, and Building Standards

(Signs)

ORDERED, That the Commissioner of Buildings is hereby directed to issue a sign permit to: (Contractor's name and address)

LANDMARK SIGN COMPANY
7424 INDUSTRIAL AVE.
CHESTERTON, IN 46304

for the erection of a sign/signboard over 24 feet in height and/or over 100 square feet (in area of one face) at: (Business Name & Address)

108 N. STATE STREET (BLOCK 37) (Permit #100567240)
108 N. STATE STREET
CHICAGO, IL 60602

Dimensions: **Length** 28' - 5" **Height** 4'
Height above grade/roof to top of sign 18'
TOTAL SQUARE FOOT AREA: 114

Such sign(s) shall comply with all applicable provisions of TITLE 17 of the Chicago Zoning Ordinance and all other applicable provisions of the Municipal Code of the City of Chicago governing the construction and maintenance of outdoor signs, signboards and structures.

ALDERMAN REILLY - WARD 42

Marked Sign (3)

Temporary Banners to ensure that the retailers have adequate visibility during the extended construction project.

Install Banners onto ¾" plywood with #10 Hex Head Screws with 1" Fender Washers thru 3/8" Gromn Holes every 24" around entire edges of Banner.

AREA COVERED HIGHLIGHT

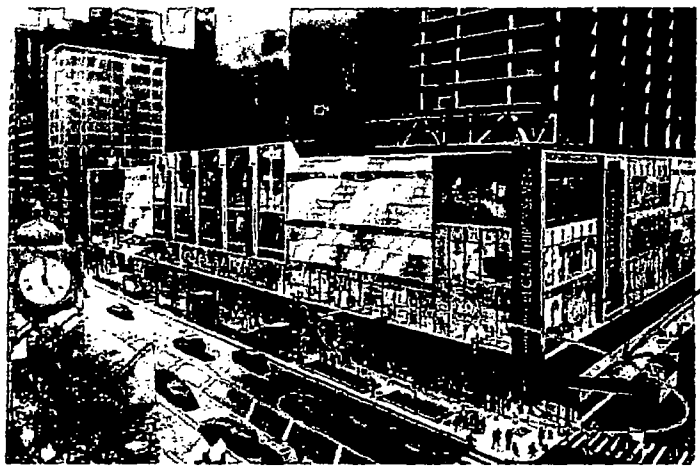

Sign Location

SCAFFOLD STRUCTURE (from the back)

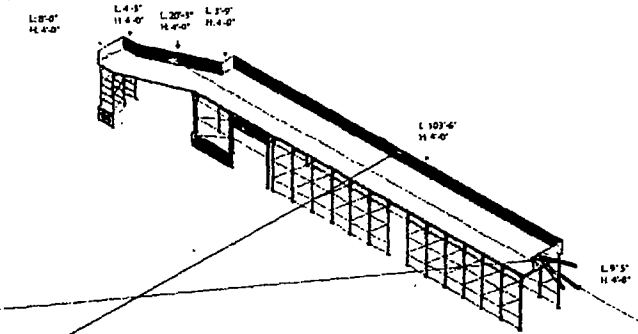

100567240 (3)

SIZE: 113"w X 48"h
9'5"w X 4'h

SIZE: 1242"w X 216"h
103'6"w X 18'h

PRINTED RIGID PANEL

SIZE: 341"w X 48"h
28'5"w X 4'h

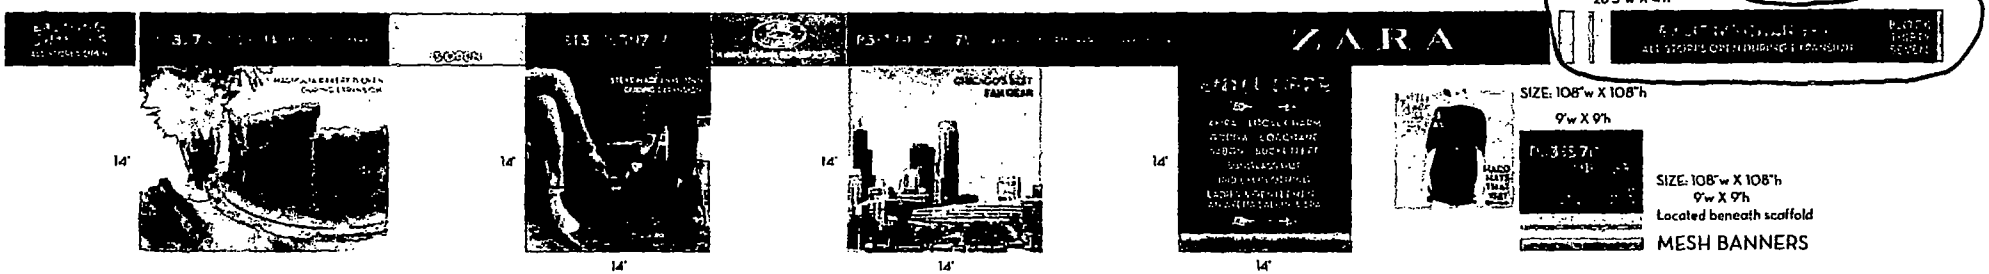

SIZE: 108"w X 108"h
9'w X 9'h

SIZE: 108"w X 108"h
9'w X 9'h
Located beneath scaffold

MESH BANNERS

STATE STREET SIGNAGE - ELEVATION
TOTAL SIZE: 1696"w X 216"h
1414"w X 18'h

(3)

Landmark Sign group
www.landmarksign.com
7424 Industrial Avenue
Chesterton, IN 46304
phone 219.762.9577
fax 219.762.4259

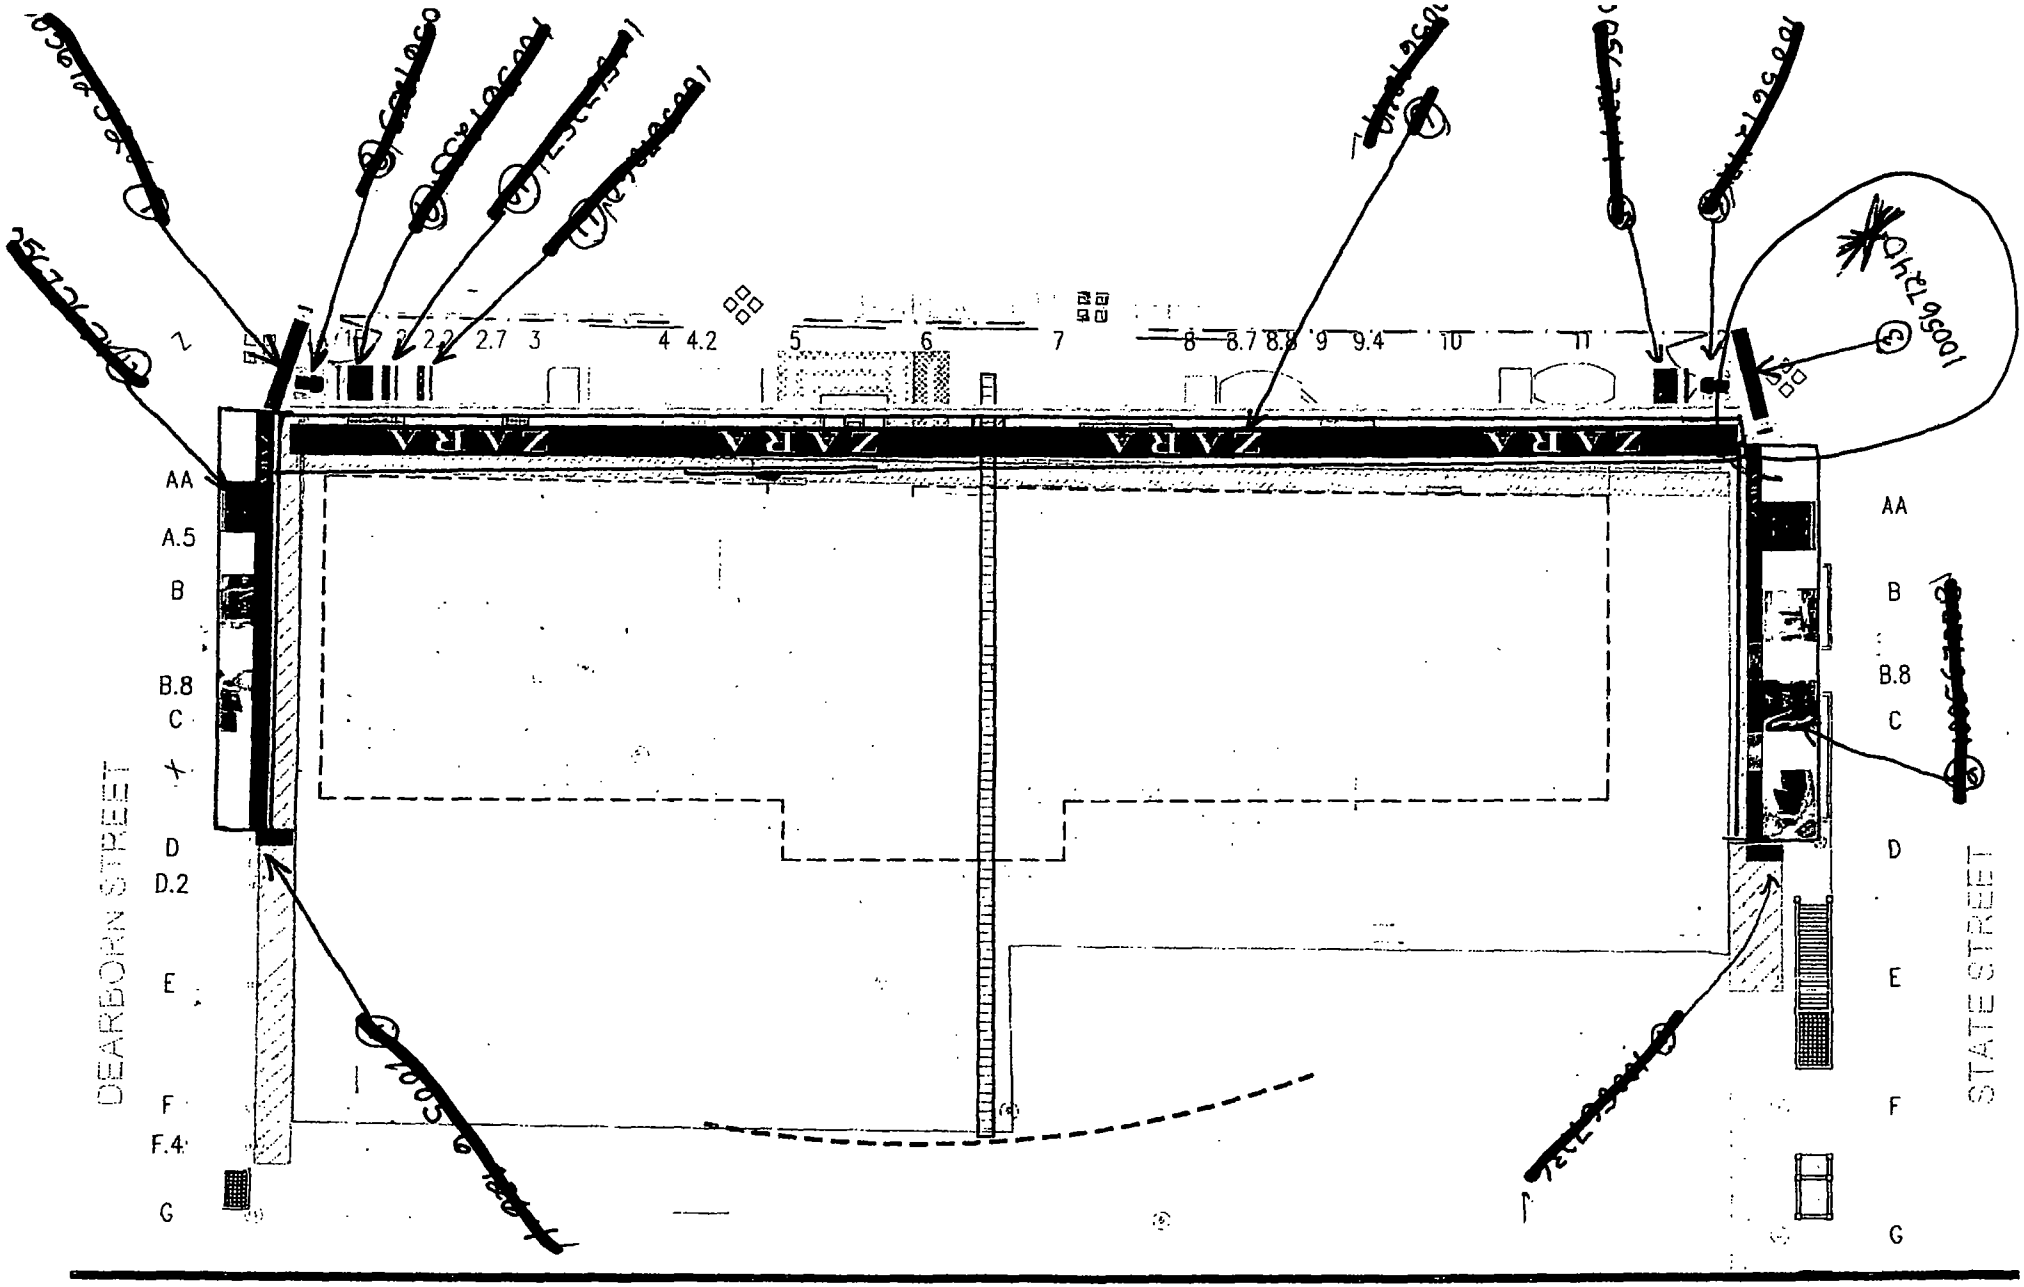

BLOCK 37 SIGNAGE - BIRD'S EYE VIEW

City of Chicago

Or2015-24

Office of the City Clerk

Document Tracking Sheet

Meeting Date:	1/21/2015
Sponsor(s):	Reilly (42)
Type:	Order
Title:	Issuance of permits for sign(s)/signboard(s) at 108 N State St - 1,955 sq. ft.
Committee(s) Assignment:	Committee on Zoning, Landmarks and Building Standards

Committee on Zoning, Landmarks, and Building Standards

(Signs)

ORDERED, That the Commissioner of Buildings is hereby directed to issue a sign permit to: (Contractor's name and address)

LANDMARK SIGN COMPANY
7424 INDUSTRIAL AVE.
CHESTERTON, IN 46304

for the erection of a sign/signboard over 24 feet in height and/or over 100 square feet (in area of one face) at: (Business Name & Address)

108 N. STATE STREET (BLOCK 37) (Permit #100567249)
108 N. STATE STREET
CHICAGO, IL 60602

Dimensions: **Length** 325' - 9" **Height** 6'
Height above grade/roof to top of sign 15'
TOTAL SQUARE FOOT AREA: 1,955

Such sign(s) shall comply with all applicable provisions of TITLE 17 of the Chicago Zoning Ordinance and all other applicable provisions of the Municipal Code of the City of Chicago governing the construction and maintenance of outdoor signs, signboards and structures.

ALDERMAN REILLY - WARD 42

Sign Marked 6

RANDOLPH & DEARBORN

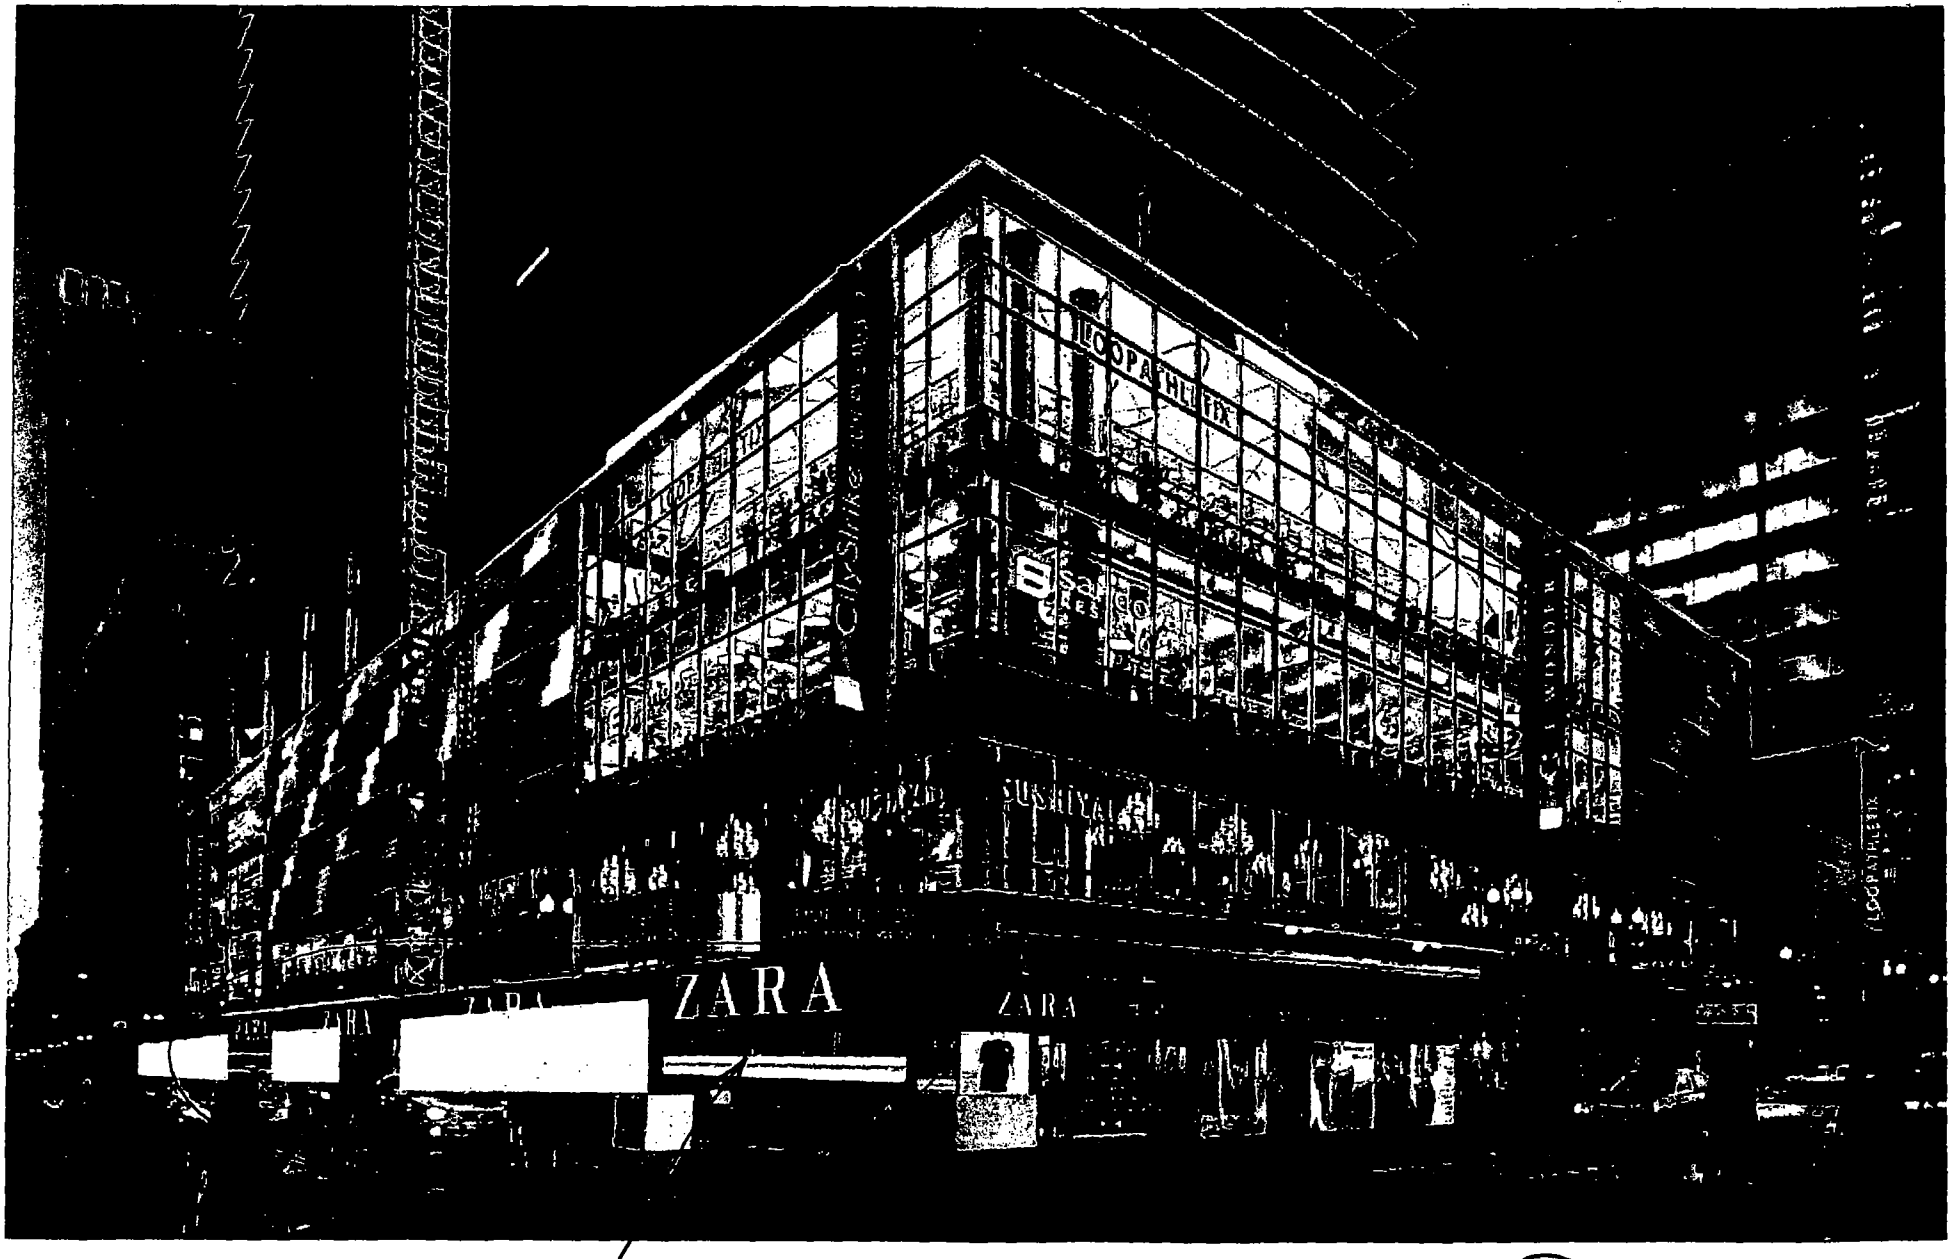

Proposed Sign #100567249 (6)

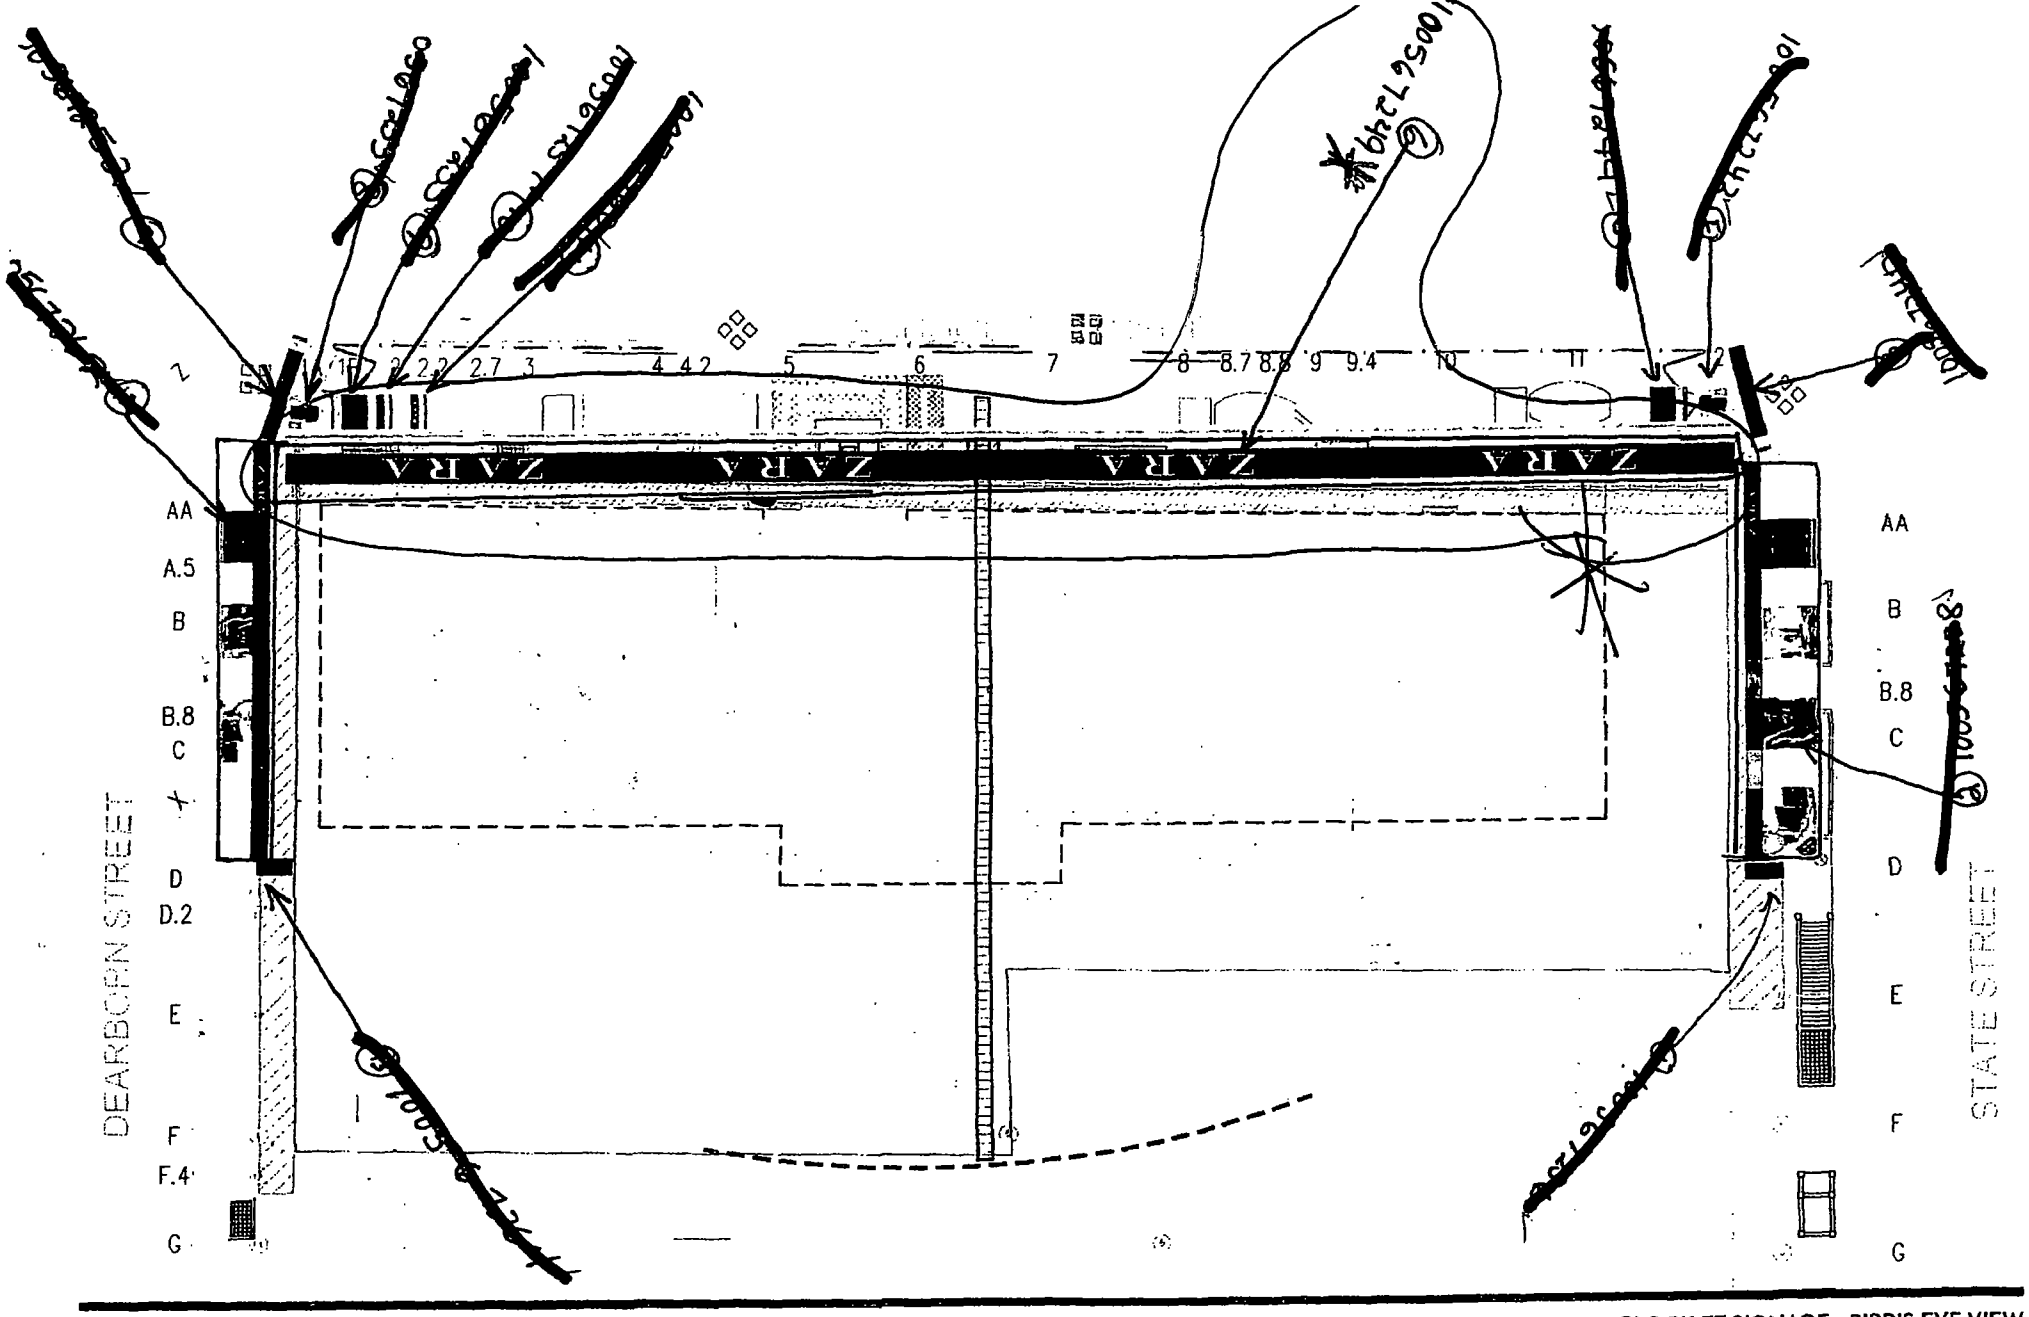

BLOCK 37 SIGNAGE - BIRD'S EYE VIEW

AREA COVERED HIGHLIGHT

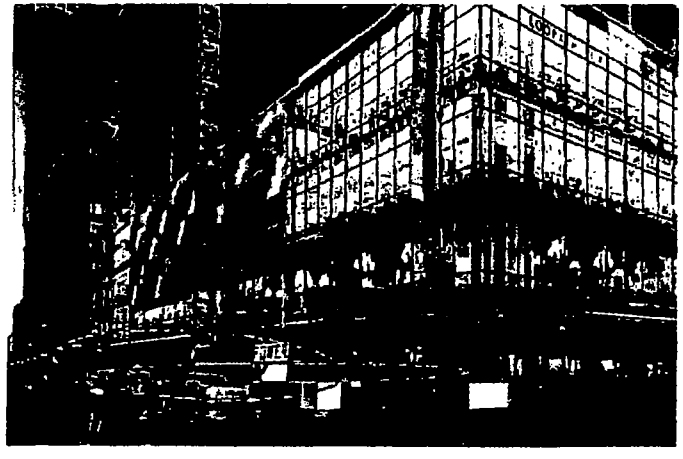

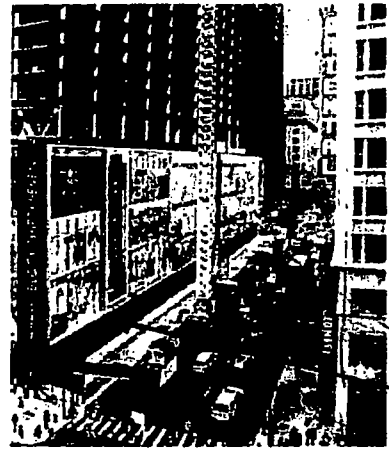

UPPER BARRICADE - PRINTED RIGID PANEL

UPPER BARRICADE

SIZE: 390"w x 72"h
325"w x 6'h

Temporary Banners to ensure that the retailers have adequate visibility during the extended construction project.

Install Banners onto ¾" plywood with #10 Hex Head Screws with 1" Fender Washers thru 3/8" Grommet Holes every 24" around entire edges of Banner.

RANDOLPH STREET SIGNAGE - ELEVATION

Landmark Sign group
www.landmarksign.com
7424 Industrial Avenue
Chesterton, IN 46304
phone 219.762.9577
fax 219.762.4259

100567249 (6)

City of Chicago

Office of the City Clerk

Document Tracking Sheet

Or2015-25

Meeting Date:	1/21/2015
Sponsor(s):	Reilly (42)
Type:	Order
Title:	Issuance of permits for sign(s)/signboard(s) at 108 N State St - 111 sq. ft.
Committee(s) Assignment:	Committee on Zoning, Landmarks and Building Standards

Committee on Zoning, Landmarks, and Building Standards

(Signs)

ORDERED, That the Commissioner of Buildings is hereby directed to issue a sign permit to: (Contractor's name and address)

LANDMARK SIGN COMPANY
7424 INDUSTRIAL AVE.
CHESTERTON, IN 46304

for the erection of a sign/signboard over 24 feet in height and/or over 100 square feet (in area of one face) at: (Business Name & Address)

108 N. STATE STREET (BLOCK 37) (Permit #100567252)
108 N. STATE STREET
CHICAGO, IL 60602

Dimensions: **Length** 27' - 8" **Height** 4'
Height above grade/roof to top of sign 18'
TOTAL SQUARE FOOT AREA: 111

Such sign(s) shall comply with all applicable provisions of TITLE 17 of the Chicago Zoning Ordinance and all other applicable provisions of the Municipal Code of the City of Chicago governing the construction and maintenance of outdoor signs, signboards and structures.

ALDERMAN REILLY - WARD 42

Sign Marked 7

RANDOLPH & DEARBORN

(7) Sign #100567252

Temporary Banners to ensure that the retailers have adequate visibility during the extended construction project.

Install Banners onto ¾" plywood with #10 Hex Head Screws with 1" Fender Washers thru 3/8" Gromme
Holes every 24" around entire edges of Banner.

AREA COVERED HIGHLIGHT

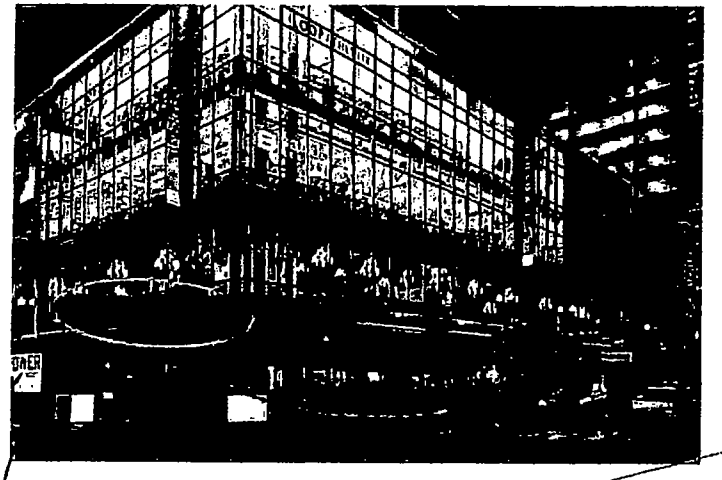

SCAFFOLD STRUCTURE (from the back)

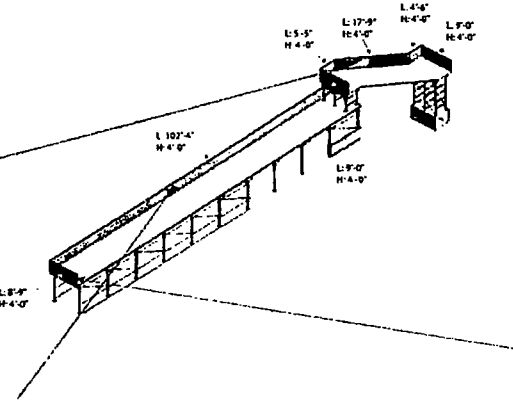

#100567252

SIZE: 332"w X 48"h
27'6"w X 4'h

PRINTED RIGID PANEL

SIZE: 1228"w X 216"h
1024"w X 18'h

SIZE: 105"w X 48"h
8'9"w X 4'h

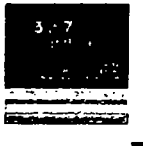

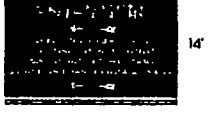

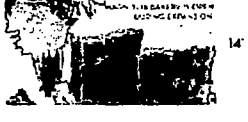

MESH BANNERS

SIZE: 108"w X 108"h (both)
9'w X 9'h
Located beneath scaffold
MESH BANNER

COLUMN WRAPS
SIZE: 48"w X 108"h (both)
4'w x9'h
Located beneath scaffold
PRINTED DECALS

DEERBORN STREET SIGNAGE - ELEVATION
TOTAL SIZE: 1665"w X 216"h
138'9"w X 18'h

Landmark Sign group
www.landmarksign.com
7424 Industrial Avenue
Chesterton, IN 46304
phone 219.762.9577
fax 219.762.4259

7

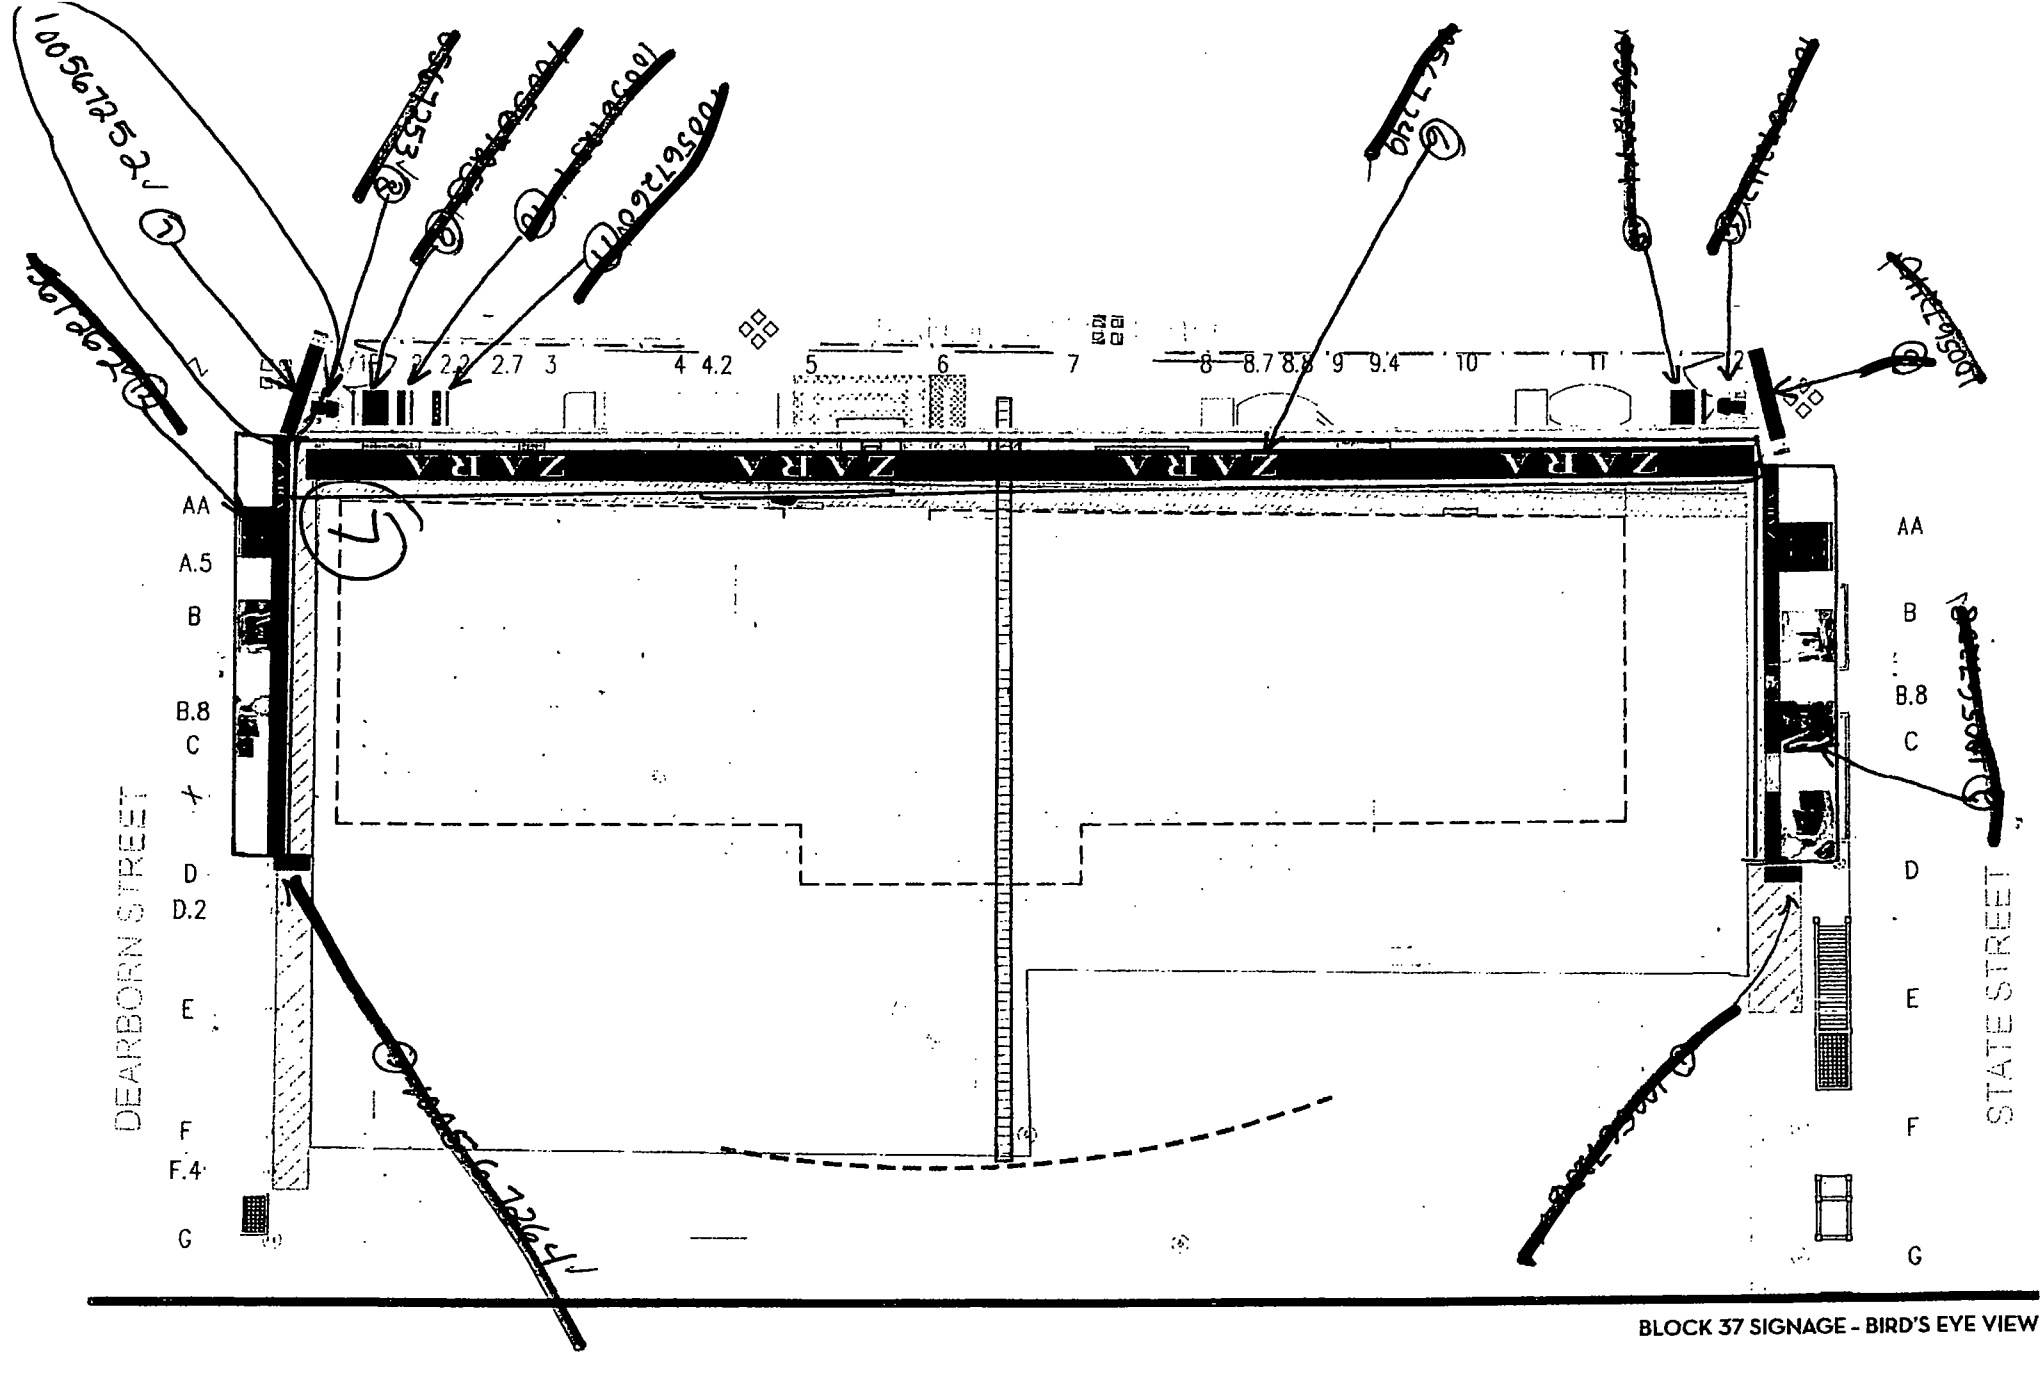

BLOCK 37 SIGNAGE - BIRD'S EYE VIEW

City of Chicago

Office of the City Clerk

Document Tracking Sheet

Or2015-26

Meeting Date:	1/21/2015
Sponsor(s):	Reilly (42)
Type:	Order
Title:	Issuance of permits for sign(s)/signboard(s) at 108 N State St - 1,842 sq. ft.
Committee(s) Assignment:	Committee on Zoning, Landmarks and Building Standards

Committee on Zoning, Landmarks, and Building Standards

(Signs)

ORDERED, That the Commissioner of Buildings is hereby directed to issue a sign permit to: (Contractor's name and address)

LANDMARK SIGN COMPANY
7424 INDUSTRIAL AVE.
CHESTERTON, IN 46304

for the erection of a sign/signboard over 24 feet in height and/or over 100 square feet (in area of one face) at: (Business Name & Address)

108 N. STATE STREET (BLOCK 37) (Permit #100567262)
108 N. STATE STREET
CHICAGO, IL 60602

Dimensions: **Length** 102' - 4" **Height** 18'
Height above grade/roof to top of sign 19'
TOTAL SQUARE FOOT AREA: 1,842

Such sign(s) shall comply with all applicable provisions of TITLE 17 of the Chicago Zoning Ordinance and all other applicable provisions of the Municipal Code of the City of Chicago governing the construction and maintenance of outdoor signs, signboards and structures.

ALDERMAN REILLY - WARD 42

Sign Marked 12

RANDOLPH & DEARBORN

Proposed Sign - #100567262 #12

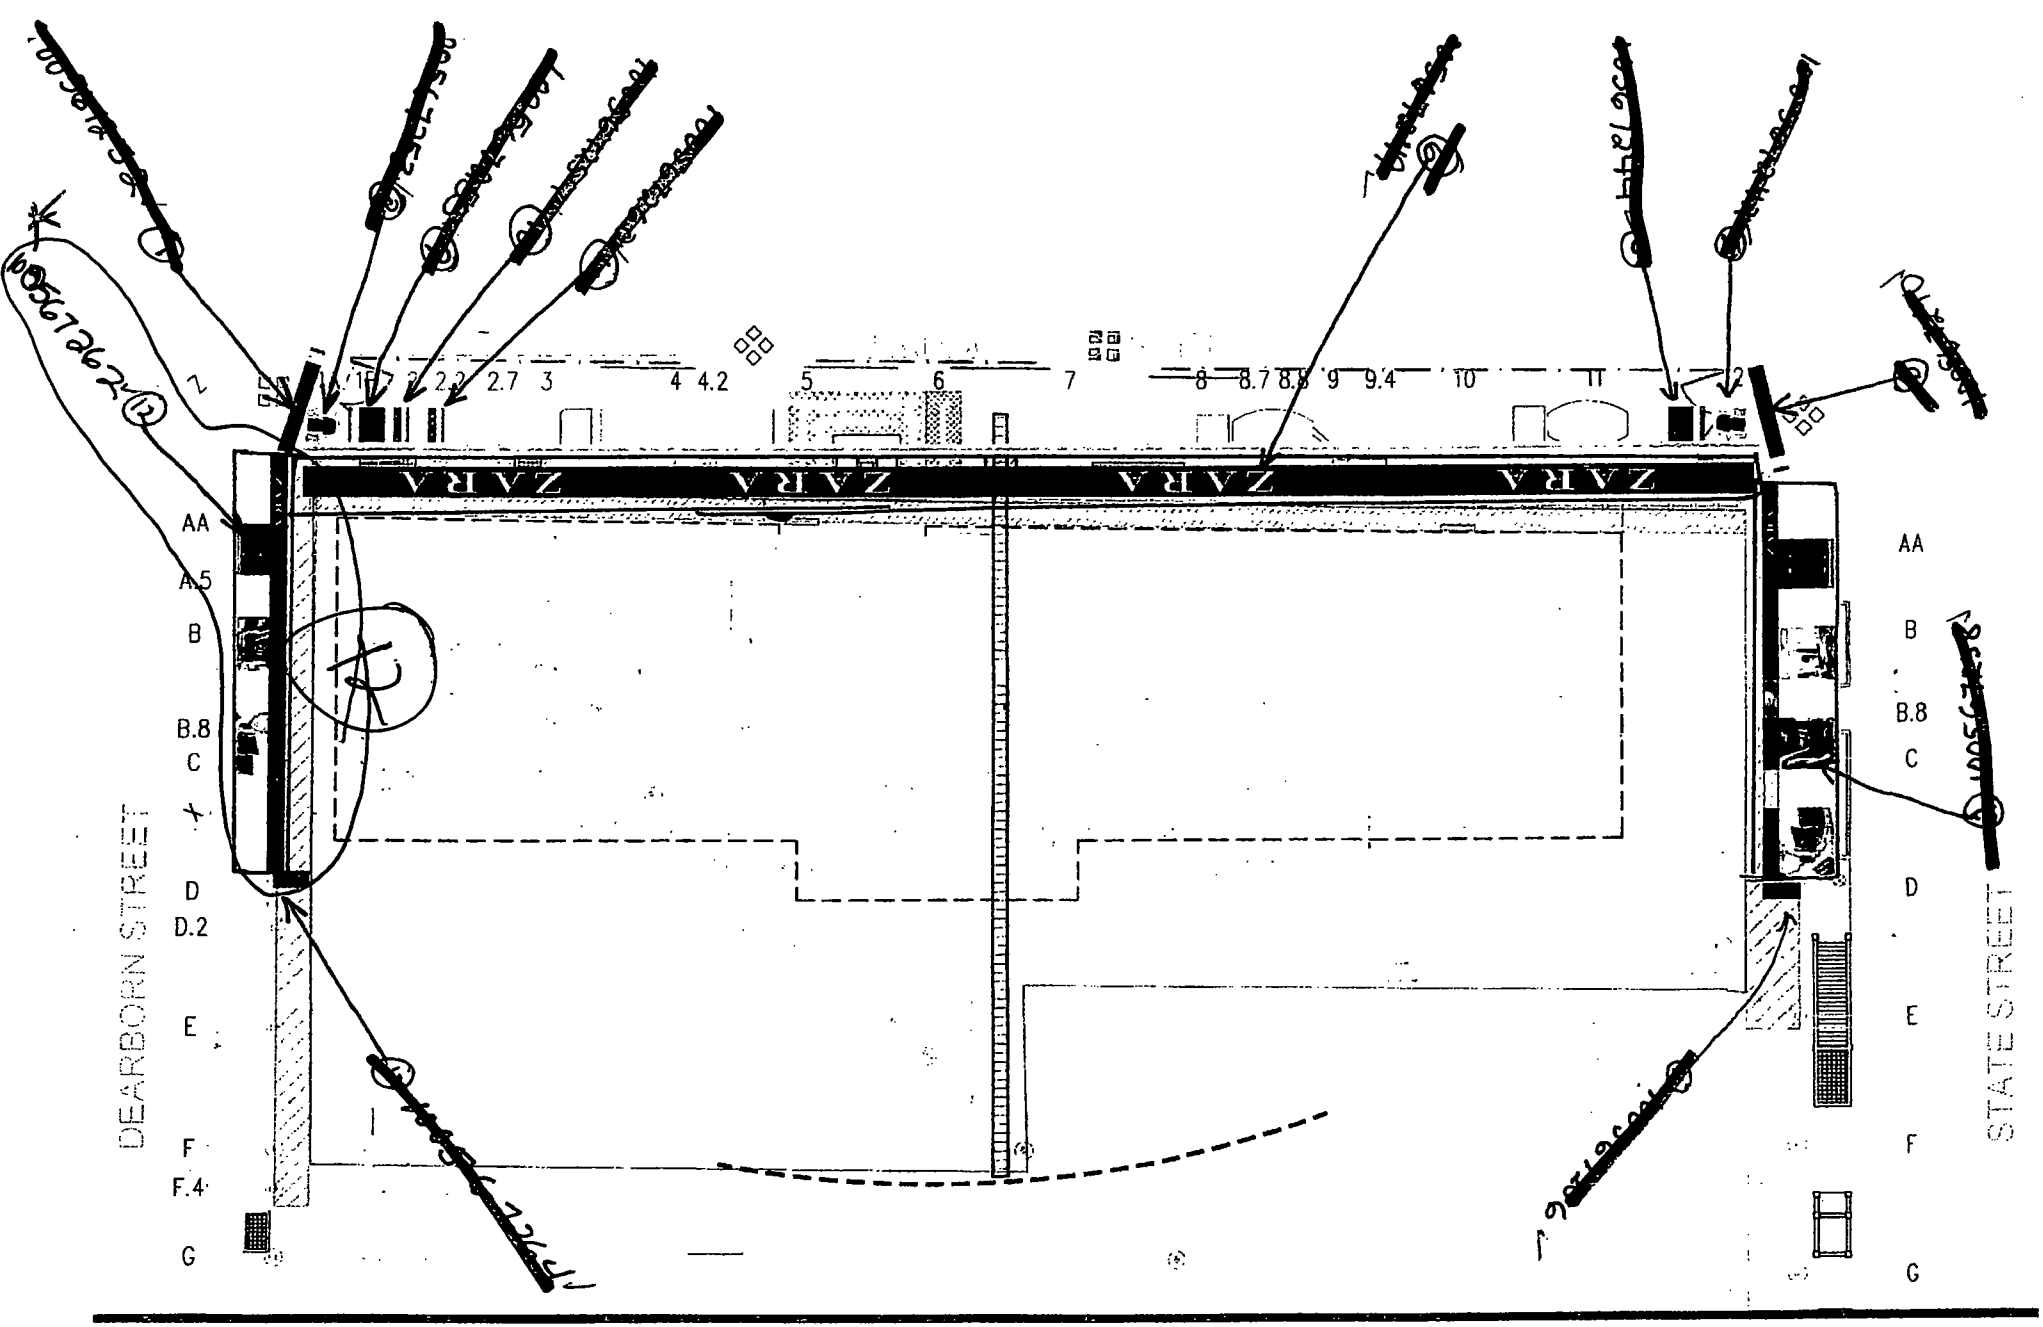

BLOCK 37 SIGNAGE - BIRD'S EYE VIEW

Temporary Banners to ensure that the retailers have adequate visibility during the extended construction project.

Install Banners onto ¾" plywood with #10 Hex Head Screws with 1" Fender Washers thru 3/8" Gromme Holes every 24" around entire edges of Banner.

AREA COVERED HIGHLIGHT

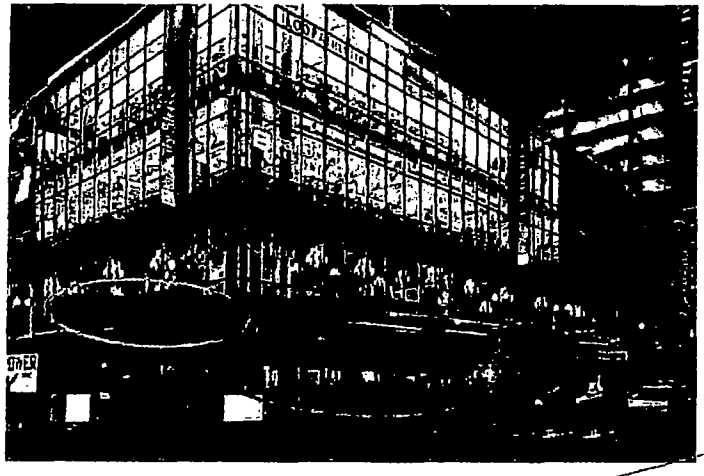

SCAFFOLD STRUCTURE (from the back)

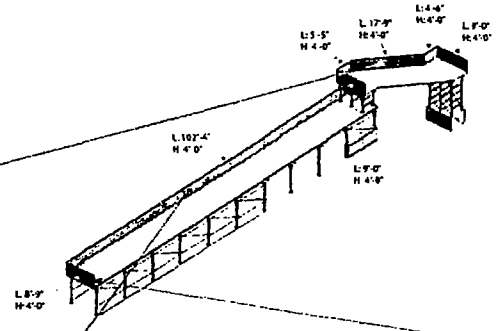

SIZE: 332"w X 48"h
27'8"w X 4'h
PRINTED RIGID PANEL

SIZE: 1228"w X 216"h
102'4"w X 18'h

#100567262

SIZE: 105"w X 48"h
8'9"w X 4'h

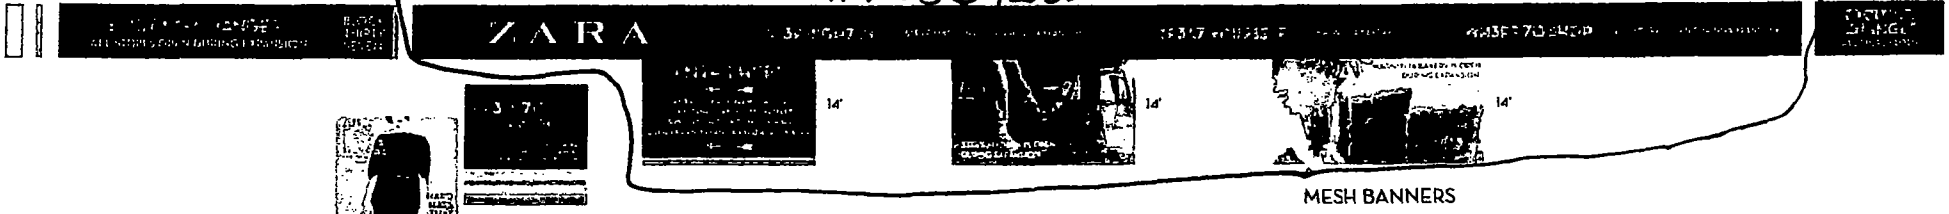

MESH BANNERS

SIZE: 108"w X 108"h (both)
9'w X 9'h
Located beneath scaffold
MESH BANNER

COLUMN WRAPS
SIZE: 48"w X 108"h (both)
4'w x9'h
Located beneath scaffold
PRINTED DECALS

DEERBORN STREET SIGNAGE - ELEVATION
TOTAL SIZE: 1665"w X 216"h
138'9"w X 18'h

Landmark Sign group
www.landmarksign.com
7424 Industrial Avenue
Chesterton, IN 46304
phone 219.762.9577
fax 219.762.4259

#100567262

#12

City of Chicago

Or2015-27

Office of the City Clerk

Document Tracking Sheet

Meeting Date:	1/21/2015
Sponsor(s):	Reilly (42)
Type:	Order
Title:	Issuance of permits for sign(s)/signboard(s) at 630 N Rush St - east elevation 25 feet
Committee(s) Assignment:	Committee on Zoning, Landmarks and Building Standards

City Council, meeting date: 1/21/2015.
Committee on Zoning, Landmarks, & Building Standards

ORDERED, That the Commissioner of the Building Department is hereby directed to issue a sign permit to: (*Contractor's name and address*)

All-Right Sign, Inc.
3628 Union Avenue
Stegen IL. 60475

For the erection of a sign / signboard over twenty-four (24) feet in height and / or over one hundred (100) square feet (in area of one face) at:

On-Premise / Business ID signs *indicate Business Name and Address*
Off-Premise / Advertising sings: must indicate that it is for Advertising

AC Hotel Marriott
630 N. Rush Street
Chicago IL. 60611

Dimensions: 18" x 25'4 7/16"

Height above grade: 25' (24'6" to top of Sign)

Such signs shall comply with all provisions of Title 17 of the Chicago Zoning Ordinance and all other applicable provisions of the Municipal Code of the City of Chicago governing the construction and maintenance of outdoor signs, sign boards and structures

Alderman, Ward 42

EXISTING

PROPOSED

25'-4 7/16"

18"

AC HOTEL DOWNTOWN

2'-6"

2'-6"

AC HOTELS MARRIOTT

GRAPHIC DETAIL
SCALE: 3/8" = 1'-0"

NOTE: Elevation drawings are for customer approval only, drawings are not to be used as any installation guide, all dimensions must be verified before installation.

Customer: AC HOTELS	Date: 12/10/14	Prepared By: RM/RS	Note: Color output may not be exact when viewing or printing this drawing. All colors used are PMS or the closest CMYK equivalent. If these colors are incorrect, please provide the correct PMS match and a revision to this drawing will be made.	PERSONA™ SIGN MAKERS/IMAGE BUILDERS
Location: CHICAGO, IL	File Name: 133256 - R2 - CHICAGO, IL - SIGN PACKAGE		Eng: -	

DISTRIBUTED BY SIGN UP COMPANY
700 21st Street Southwest
PO Box 210
Watertown, SD 57201-0210
1 (800) 843-9888 • www.personasigns.com

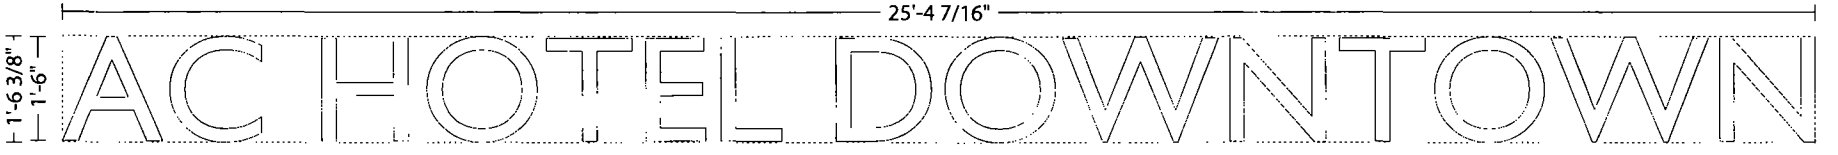

GRAPHIC DETAIL
SCALE: 3/8" = 1'-0"

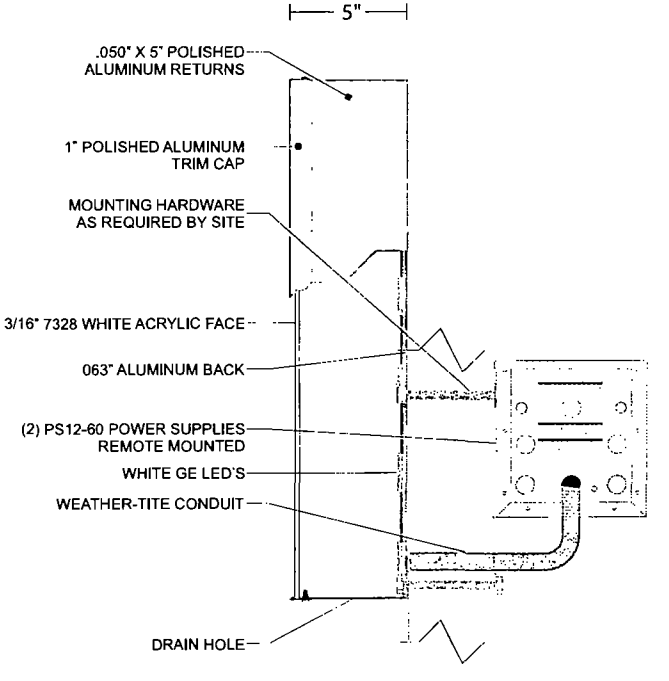

CHANNEL LETTER PROFILE
SCALE: NTS

NOTES:
ELECTRICAL. 3.7 AMPS/120 VOLTS
U.L. APPROVED
DISCONNECT SWITCH LOCATED INSIDE BUILDING
BOXED SQUARE FOOTAGE: 38.85

NOTE: Elevation drawings are for customer approval only, drawings are not to be used as any installation guide, all dimensions must be verified before installation.

Customer: AC HOTELS	Date: 12/10/14	Prepared By: RM/RS	Note: Color output may not be exact when viewing or printing this drawing. All colors used are PMS or the closest CMYK equivalent. If these colors are incorrect, please provide the correct PMS match and a revision to this drawing will be made	PERSONA SIGN MAKERS/IMAGE BUILDERS	DISTRIBUTED BY SIGN UP COMPANY 700 21st Street Southwest PO Box 210 Watertown, SD 57201-0210 1 (800) 843-9888 • www.personasigns.com
Location: CHICAGO, IL	File Name: 133256 - R2 - CHICAGO, IL - SIGN PACKAGE		Eng: -		

EAST ELEVATION
SCALE: 3/64" = 1'-0"

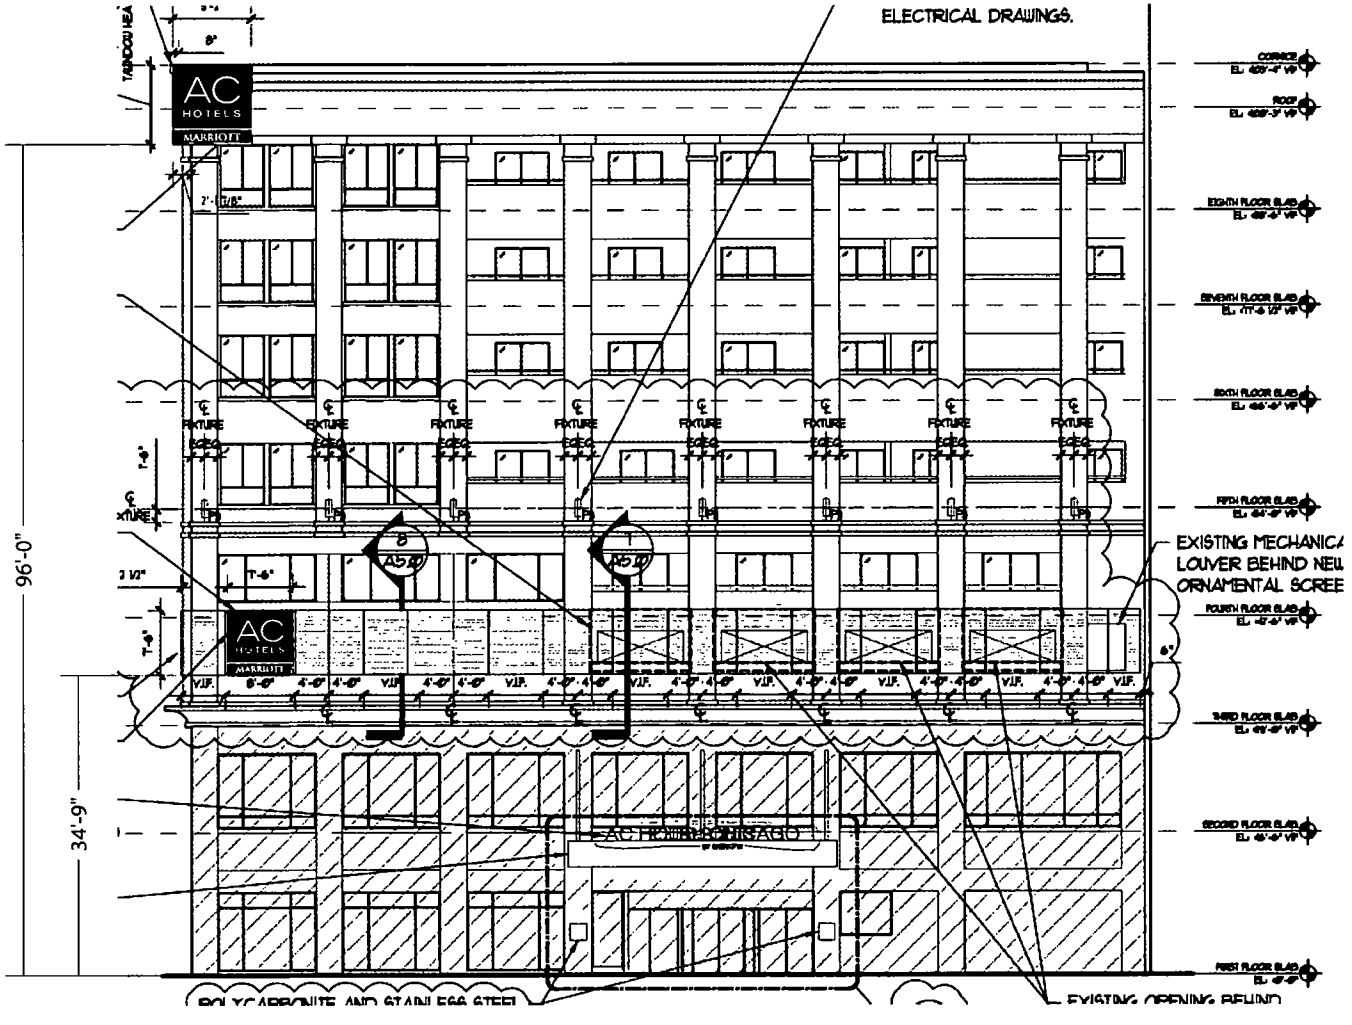

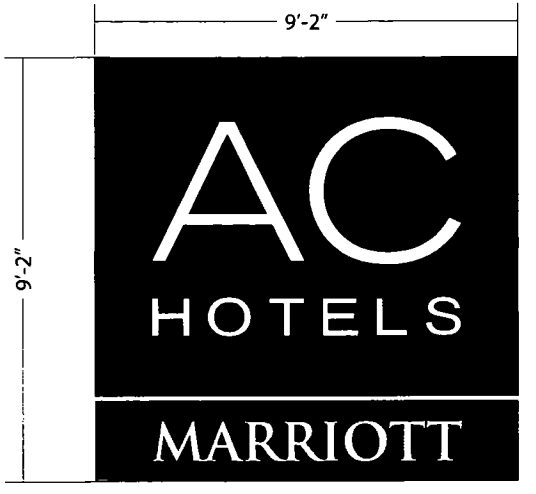

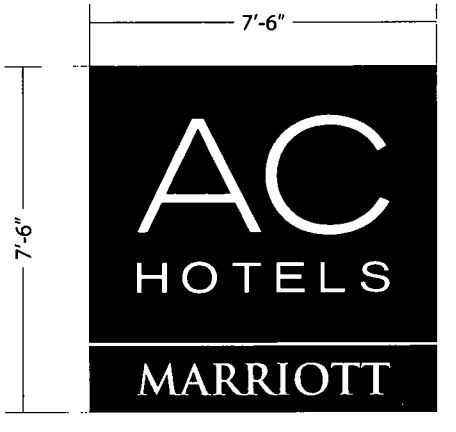

GRAPHIC DETAIL
SCALE: 1/4" = 1'-0"

NOTE: Elevation drawings are for customer approval only, drawings are not to be used as any installation guide, all dimensions must be verified before installation.

Customer:	Date:	Prepared By:	Note: Color output may not be exact when viewing or printing this drawing. All colors used are PMS or the closest CMYK equivalent. If these colors are incorrect, please provide the correct PMS match and a revision to this drawing will be made.
AC HOTELS	12/10/14	RM/RS	
Location: CHICAGO, IL	**File Name:** 133256 - R2 - CHICAGO, IL - SIGN PACKAGE		**Eng:** -

PERSONA™ SIGN MAKERS/IMAGE BUILDERS
DISTRIBUTED BY SIGN UP COMPANY
700 21st Street Southwest
PO Box 210
Watertown, SD 57201 0210
1 (800) 843-9888 • www.personasigns.com

EXISTING

PROPOSED

25'-4 7/16"

18"

AC HOTEL DOWNTOWN

2'-6"

2'-6"

AC HOTELS MARRIOTT

GRAPHIC DETAIL
SCALE: 3/8" = 1'-0"

NOTE: Elevation drawings are for customer approval only, drawings are not to be used as any installation guide, all dimensions must be verified before installation.

Customer:	Date:	Prepared By:	Note: Color output may not be exact when viewing or printing this drawing. All colors used are PMS or the closest CMYK equivalent. If these colors are incorrect, please provide the correct PMS match and a revision to this drawing will be made.	PERSONA SIGN MAKERS/IMAGE BUILDERS
AC HOTELS	12/10/14	RM/RS		DISTRIBUTED BY SIGN UP COMPANY 700 21st Street Southwest PO Box 210 Watertown, SD 57201-0210 1 (800) 843-9888 • www.personasigns.com
Location: CHICAGO, IL	**File Name:** 133256 - R2 - CHICAGO, IL - SIGN PACKAGE		**Eng:** -	

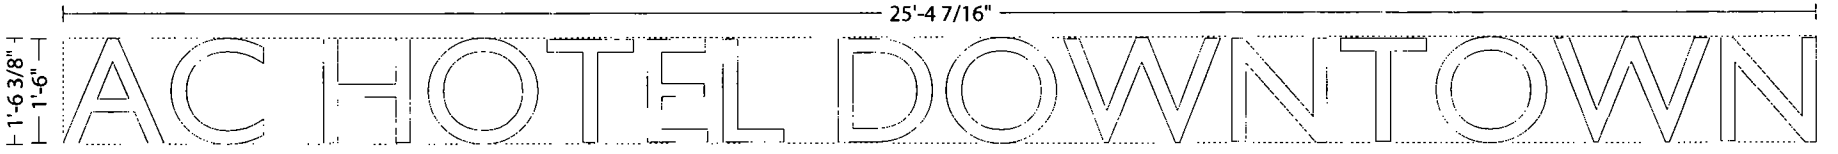

GRAPHIC DETAIL
SCALE: 3/8" = 1'-0"

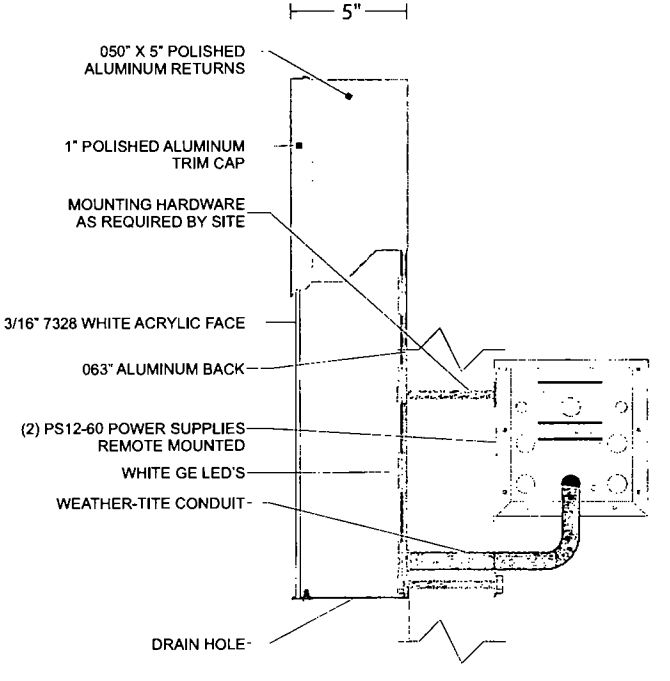

CHANNEL LETTER PROFILE
SCALE: NTS

NOTES:
ELECTRICAL: 3.7 AMPS/120 VOLTS
U.L. APPROVED
DISCONNECT SWITCH LOCATED INSIDE BUILDING
BOXED SQUARE FOOTAGE: 38.85

NOTE: Elevation drawings are for customer approval only, drawings are not to be used as any installation guide, all dimensions must be verified before installation.

Customer:	Date:	Prepared By:	Note: Color output may not be exact when viewing or printing this drawing. All colors used are PMS or the closest CMYK equivalent. If these colors are incorrect, please provide the correct PMS match and a revision to this drawing will be made.	
AC HOTELS	12/10/14	RM/RS		
Location:	File Name:			Eng:
CHICAGO, IL	133256 - R2 - CHICAGO, IL - SIGN PACKAGE			-

PERSONA™ SIGN MAKERS/IMAGE BUILDERS
DISTRIBUTED BY SIGN UP COMPANY
700 21st Street Southwest
PO Box 210
Watertown, SD 57201-0210
1 (800) 843-9888 • www.personasigns.com

EAST ELEVATION
SCALE: 3/64" = 1'-0"

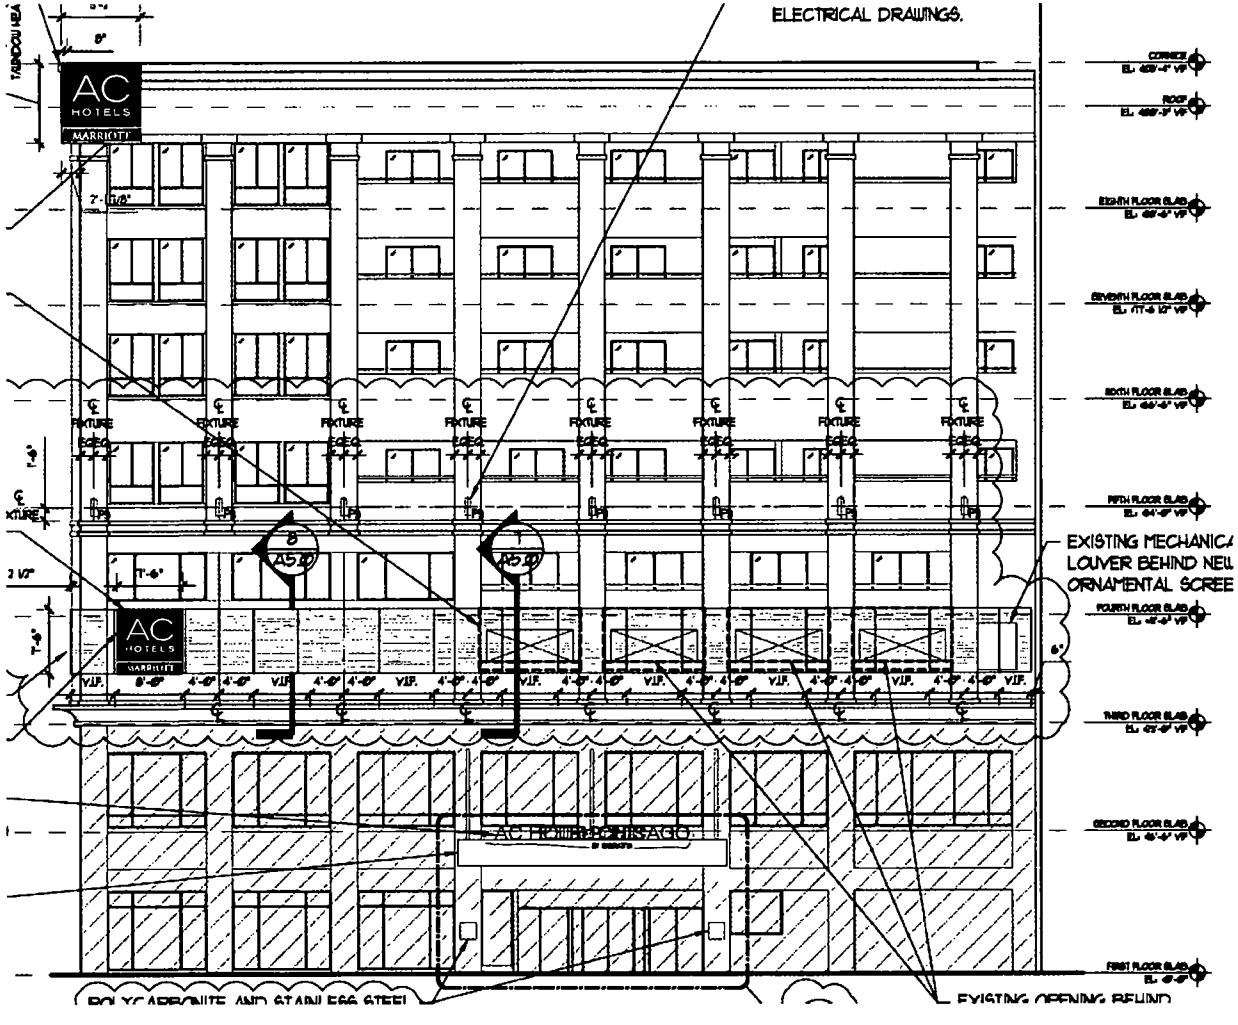

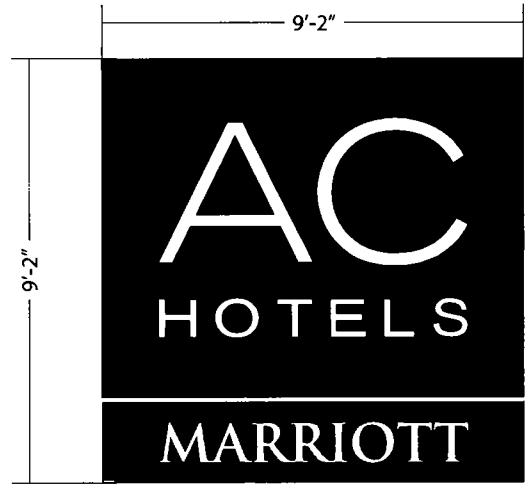

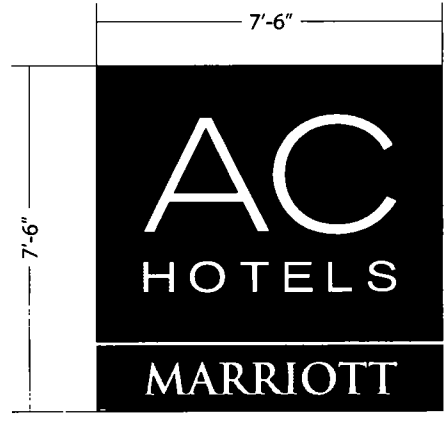

GRAPHIC DETAIL
SCALE: 1/4" = 1'-0"

NOTE: Elevation drawings are for customer approval only, drawings are not to be used as any installation guide, all dimensions must be verified before installation.

Customer:	Date:	Prepared By:	Note: Color output may not be exact when viewing or printing this drawing. All colors used are PMS or the closest CMYK equivalent. If these colors are uncorrect, please provide the correct PMS match and a revision to this drawing will be made.
AC HOTELS	11/26/14	RM	
Location:	**File Name:**		**Eng:**
CHICAGO, IL	133256 - R1 - CHICAGO, IL - SIGN PACKAGE		-

PERSONA™ SIGN MAKERS/IMAGE BUILDERS
DISTRIBUTED BY SIGN UP COMPANY
700 21st Street Southwest
PO Box 210
Watertown, SD 57201-0210
1 (800) 843-9888 • www.personasigns.com

City of Chicago

Office of the City Clerk

Document Tracking Sheet

Or2015-28

Meeting Date:	1/21/2015
Sponsor(s):	Reilly (42)
Type:	Order
Title:	Issuance of permits for sign(s)/signboard(s) at 630 N Rush St - east elevation 43 feet
Committee(s) Assignment:	Committee on Zoning, Landmarks and Building Standards

City Council, meeting date: 1/21/2015
Committee on Zoning, Landmarks, & Building Standards

ORDERED, That the Commissioner of the Building Department is hereby directed to issue a sign permit to: (*Contractor's name and address*)

All-Right Sign, Inc.
3628 Union Avenue, Steger, IL. 60475
(708) 754-6366

For the erection of a sign / signboard over twenty-four (24) feet in height and / or over one hundred (100) square feet (in area of one face) at:

On-Premise / Business ID signs: indicate Business Name and Address
Off-Premise / Advertising sings: must indicate that it is for Advertising

AC Hotels Marriott
630 N. Rush Street, Chicago, IL. 60611

Dimensions: 7'6" x 7'6"

Height above grade. 43' to top of sign (49'3")

Such signs shall comply with all provisions of Title 17 of the Chicago Zoning Ordinance and all other applicable provisions of the Municipal Code of the City of Chicago governing the construction and maintenance of outdoor signs, sign boards and structures

Alderman, ~~Ward~~ 42

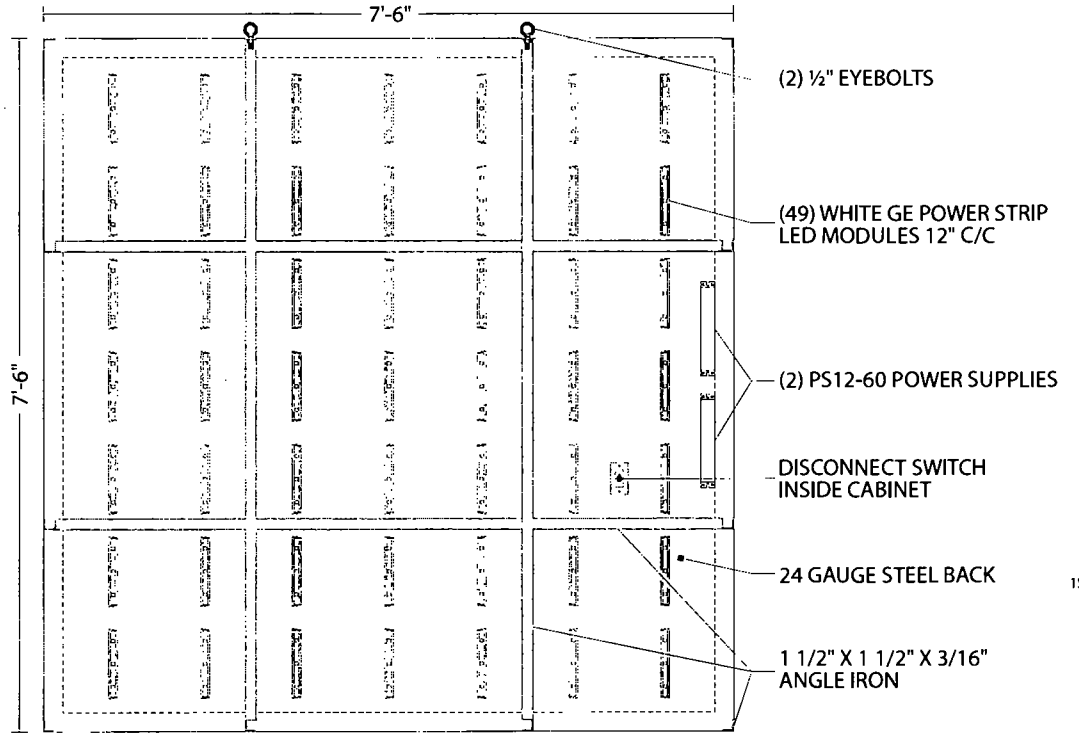

FRAME & LIGHTING DETAIL
SCALE: 1/2" = 1'-0"

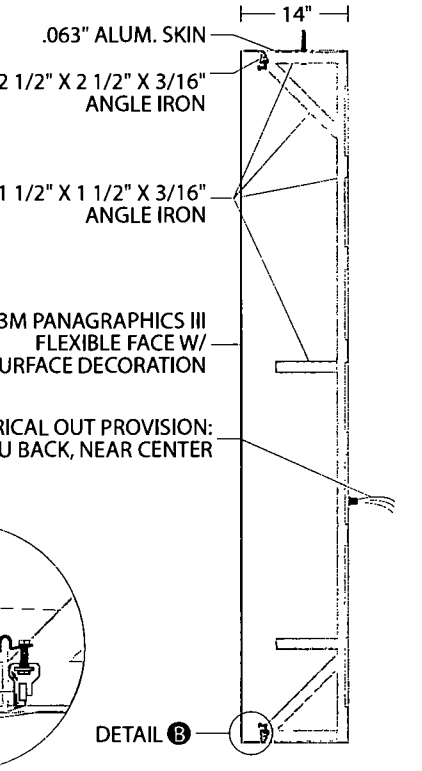

CROSS SECTION
SCALE: 1/2" = 1'-0"

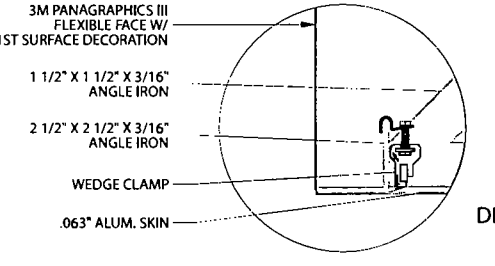

DETAIL B
SCALE: NTS

AC HOTELS
MARRIOTT

COPY AREA
6'-0 15/16" X 5'-5 3/4"

GRAPHIC DETAIL
SCALE: 1/4" = 1'-0"

FRAME DETAILS:
14" X 2 1/2" X 3/16" REVERSE ANGLE IRON FRAME
BLEED FACE
EXTERIOR FINISH: PAINT TO MATCH PMS
3165 C TEAL
INTERIOR FINISH: STAR-BRIGHT WHITE
SKINS REMOVABLE FOR SERVICE
U.L. APPROVED
ELECTRICAL: 1.3 AMPS, 120 VOLTS
SIGN AREA: 56.25 SQ FT
COPY AREA: 33.28 SQ FT

FACE DETAIL:
3M PANAGRAPHICS III FACE W/ 1ST SURFACE VINYL DECORATION:
ORACAL 8500-618 TEAL GREEN- UPPER BACKGROUND
395-61 SLATE GRAY - LOWER BACKGROUND
WHITE - COPY & DIVIDER STRIPE

NOTE: Elevation drawings are for customer approval only, drawings are not to be used as any installation guide, all dimensions must be verified before installation.

Customer:	Date:	Prepared By:	Note: Color output may not be exact when viewing or printing this drawing. All colors used are PMS or the closest CMYK equivalent. If these colors are incorrect, please provide the correct PMS match and a revision to this drawing will be made	PERSONA SIGN MAKERS/IMAGE BUILDERS	DISTRIBUTED BY SIGN UP COMPANY 700 21st Street Southwest PO Box 210 Watertown, SD 57201-0210 1 (800) 843-9888 • www.personasigns.com
- AC HOTELS	12/10/14	RM/RS			
Location:	File Name:		Eng:		
CHICAGO, IL	133256 - R2 - CHICAGO, IL - SIGN PACKAGE		-		

EAST ELEVATION
SCALE: 3/64" = 1'-0"

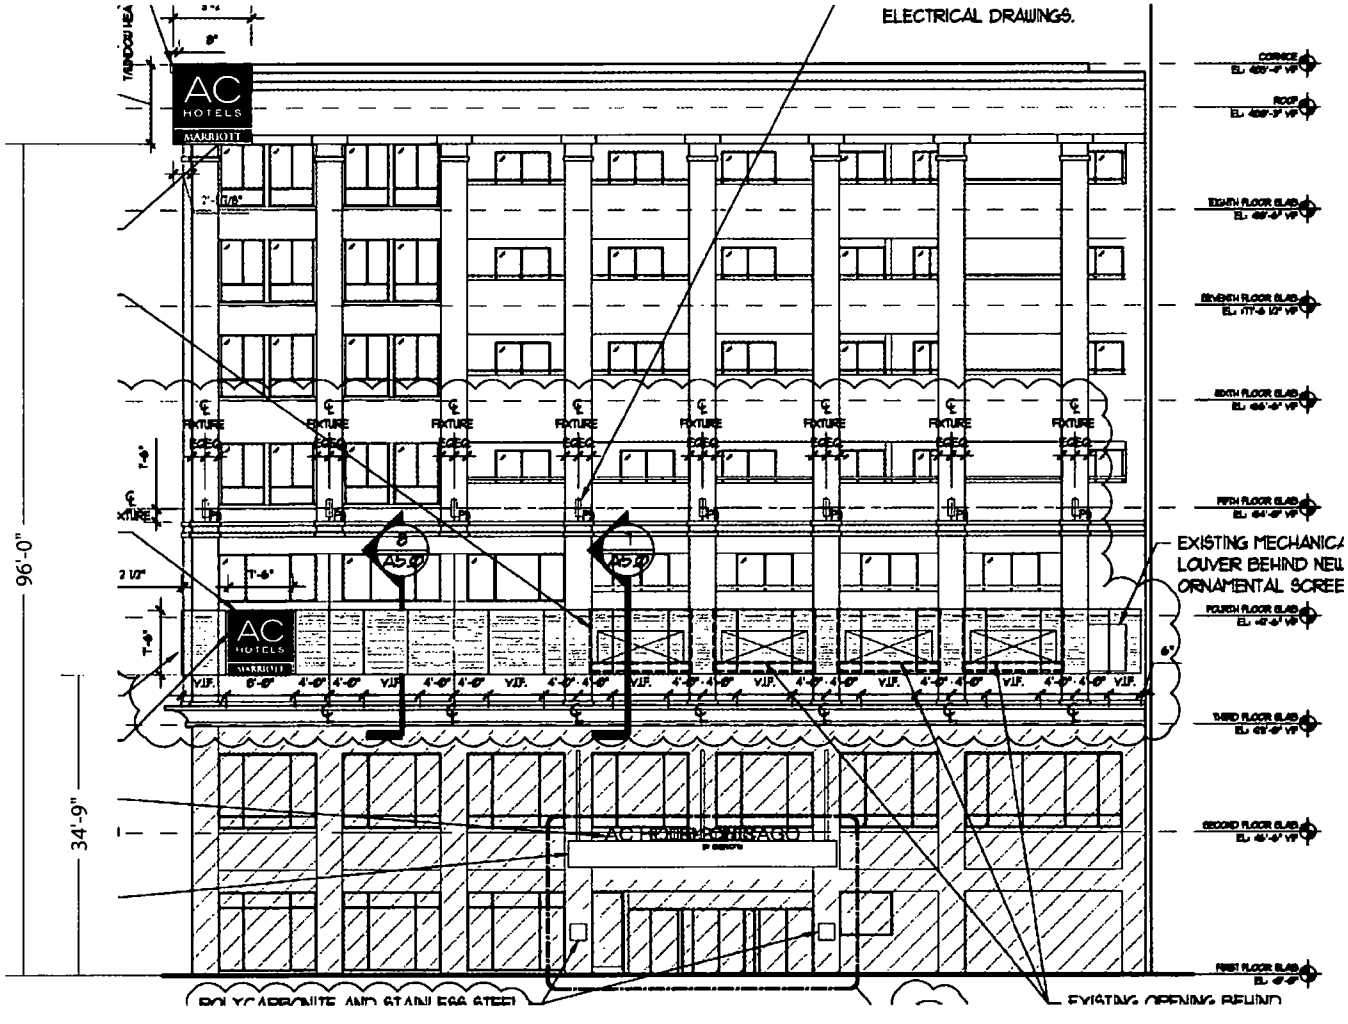

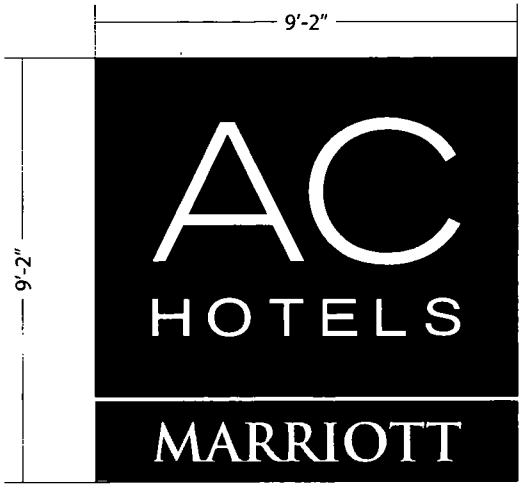

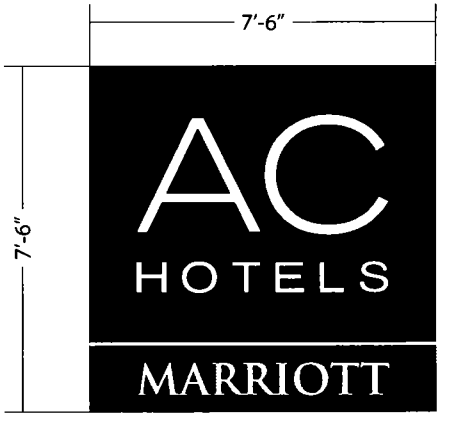

GRAPHIC DETAIL
SCALE: 1/4" = 1'-0"

NOTE: Elevation drawings are for customer approval only, drawings are not to be used as any installation guide, all dimensions must be verified before installation.

Customer:	Date:	Prepared By:	Note: Color output may not be exact when viewing or printing this drawing. All colors used are PMS or the closest CMYK equivalent. If these colors are incorrect, please provide the correct PMS match and a revision to this drawing will be made.
AC HOTELS	12/10/14	RM/RS	
Location: CHICAGO, IL	**File Name:** 133256 - R2 - CHICAGO, IL - SIGN PACKAGE		**Eng:** -

PERSONA™ SIGN MAKERS/IMAGE BUILDERS
DISTRIBUTED BY SIGN UP COMPANY
700 21st Street Southwest
PO Box 210
Watertown, SD 57201-0210
1 (800) 843-9888 • www.personasigns.com

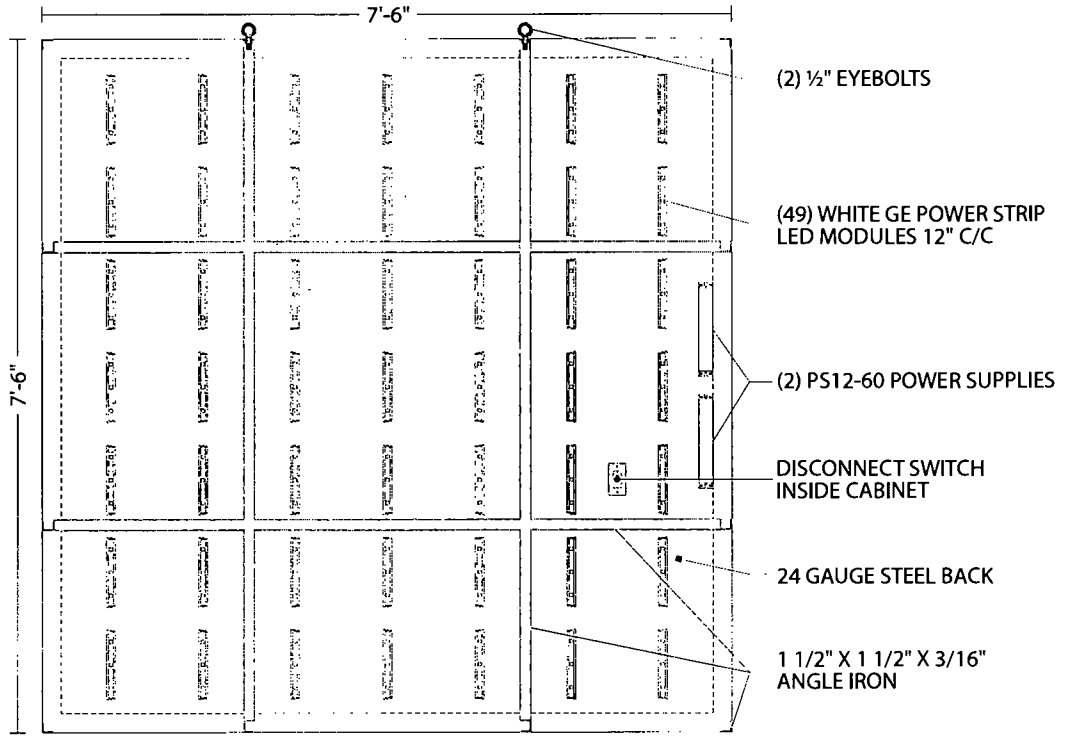

FRAME & LIGHTING DETAIL
SCALE: 1/2" = 1'-0"

COPY AREA
6'-0 15/16" X 5'-5 3/4"

GRAPHIC DETAIL
SCALE: 1/4" = 1'-0"

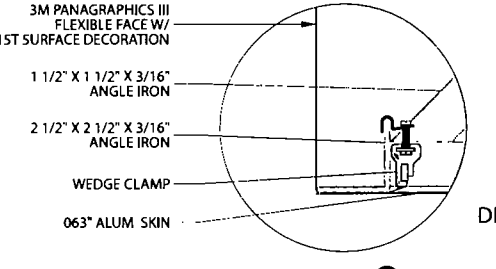

DETAIL B
SCALE: NTS

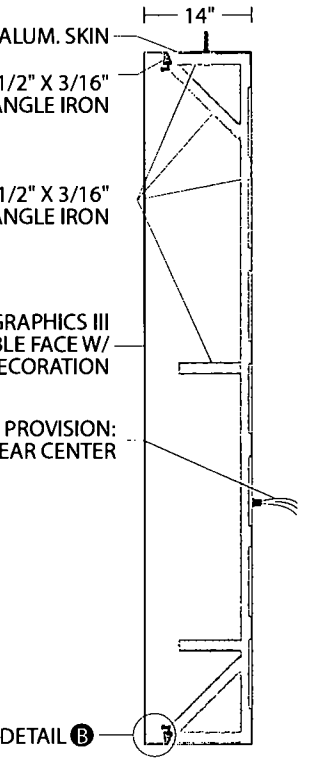

CROSS SECTION
SCALE: 1/2" = 1'-0"

FRAME DETAILS:
14" X 2 1/2" X 3/16" REVERSE ANGLE IRON FRAME
BLEED FACE
EXTERIOR FINISH: PAINT TO MATCH PMS 3165 C TEAL
INTERIOR FINISH: STAR-BRIGHT WHITE
SKINS REMOVABLE FOR SERVICE
U.L. APPROVED
ELECTRICAL: 1.3 AMPS, 120 VOLTS
SIGN AREA: 56.25 SQ FT
COPY AREA: 33.28 SQ FT

FACE DETAIL:
3M PANAGRAPHICS III FACE W/ 1ST SURFACE VINYL DECORATION:
ORACAL 8500-618 TEAL GREEN- UPPER BACKGROUND
395-61 SLATE GRAY - LOWER BACKGROUND
WHITE - COPY & DIVIDER STRIPE

NOTE: Elevation drawings are for customer approval only, drawings are not to be used as any installation guide, all dimensions must be verified before installation.

Customer:	Date:	Prepared By:	Note: Color output may not be exact when viewing or printing this drawing. All colors used are PMS or the closest CMYK equivalent. If these colors are incorrect, please provide the correct PMS match and a revision to this drawing will be made.
AC HOTELS	12/10/14	RM/RS	
Location: CHICAGO, IL	**File Name:** 133256 - R2 - CHICAGO, IL - SIGN PACKAGE		**Eng:** -

PERSONA™ SIGN MAKERS/IMAGE BUILDERS
DISTRIBUTED BY SIGN UP COMPANY
700 21st Street Southwest
PO Box 210
Watertown, SD 57201-0210
1 (800) 843-9888 • www.personasigns.com

EAST ELEVATION
SCALE: 3/64" = 1'-0"

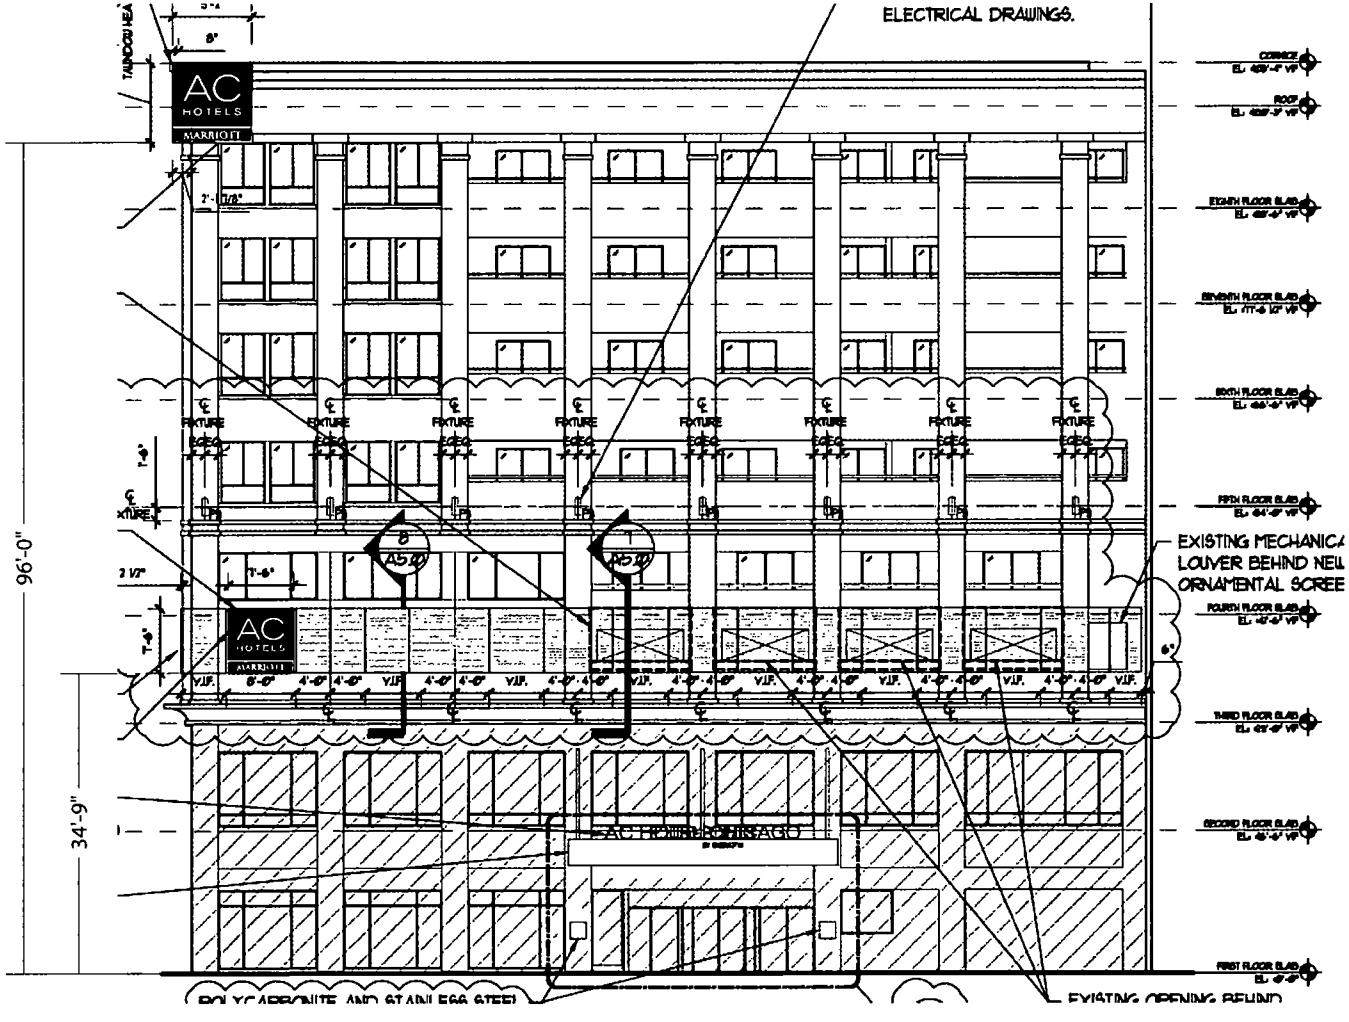

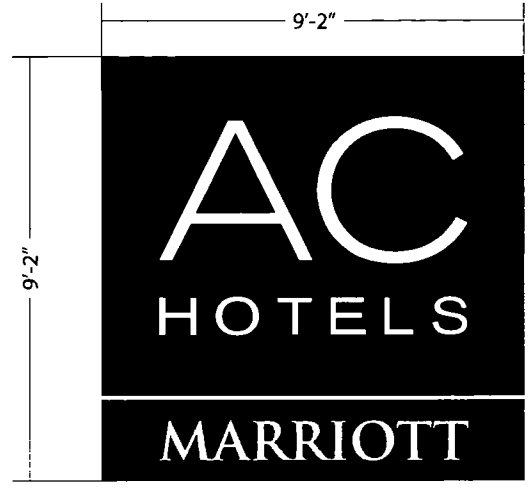

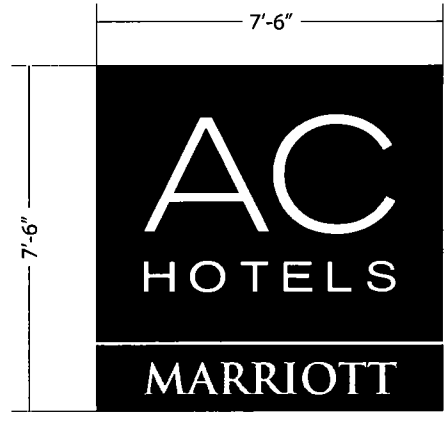

GRAPHIC DETAIL
SCALE: 1/4" = 1'-0"

NOTE: Elevation drawings are for customer approval only, drawings are not to be used as any installation guide, all dimensions must be verified before installation.

Customer:	Date:	Prepared By:	Note: Color output may not be exact when viewing or printing this drawing. All colors used are PMS or the closest CMYK equivalent. If these colors are uncorrect, please provide the correct PMS match and a revision to this drawing will be made.	
AC HOTELS	12/10/14	RM/RS		
Location:	**File Name:**			**Eng:**
CHICAGO, IL	133256 - R2 - CHICAGO, IL - SIGN PACKAGE			-

PERSONA™ SIGN MAKERS/IMAGE BUILDERS
DISTRIBUTED BY SIGN UP COMPANY
700 21st Street Southwest
PO Box 210
Watertown, SD 57201-0210
1 (800) 843-9888 • www.personasigns.com

City of Chicago

Or2015-29

Office of the City Clerk

Document Tracking Sheet

Meeting Date:	1/21/2015
Sponsor(s):	Reilly (42)
Type:	Order
Title:	Issuance of permits for sign(s)/signboard(s) at 630 N Rush St - east elevation 106 feet
Committee(s) Assignment:	Committee on Zoning, Landmarks and Building Standards

City Council, meeting date: 1/21/2015
Committee on Zoning, Landmarks, & Building Standards

ORDERED, That the Commissioner of the Building Department is hereby directed to issue a sign permit to: (*Contractor's name and address*)

All-Right Sign, Inc.
3028 Union Avenue
Steger, IL. 60475 (708) 754-6366

For the erection of a sign / signboard over twenty-four (24) feet in height and / or over one hundred (100) square feet (in area of one face) at:

[*On-Premise / Business ID signs*] *indicate Business Name and Address*
Off-Premise / Advertising sings: must indicate that it is for Advertising

AC Hotels Marriott
630 N. Rush Street
Chicago IL. 60611

Dimensions: 912" x 912"

Height above grade: 106' to top of sign (105'2")

Such signs shall comply with all provisions of Title 17 of the Chicago Zoning Ordinance and all other applicable provisions of the Municipal Code of the City of Chicago governing the construction and maintenance of outdoor signs, sign boards, and structures

Alderman, ~~Ward~~ 42

EAST ELEVATION
SCALE: 3/64" = 1'-0"

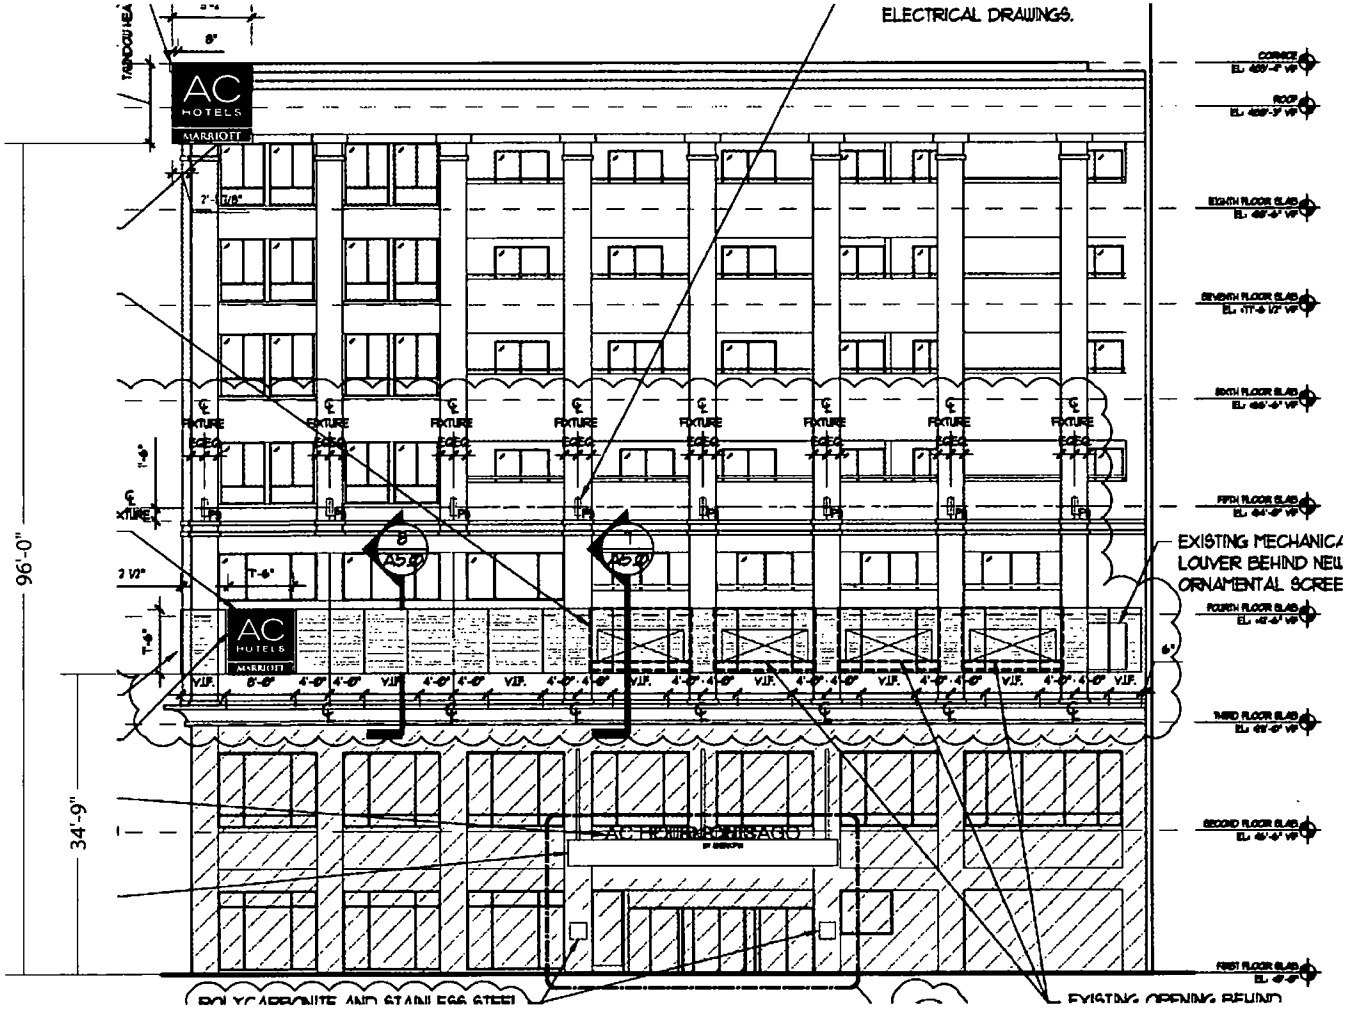

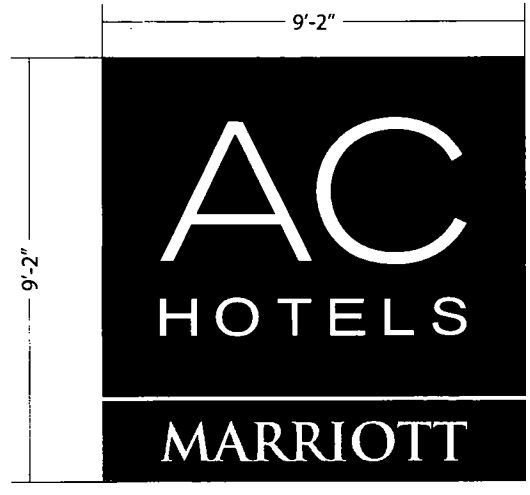

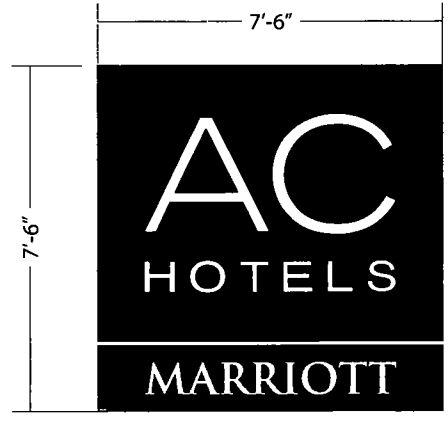

GRAPHIC DETAIL
SCALE: 1/4" = 1'-0"

NOTE: Elevation drawings are for customer approval only, drawings are not to be used as any installation guide, all dimensions must be verified before installation.

Customer:	Date:	Prepared By:	Note: Color output may not be exact when viewing or printing this drawing. All colors used are PMS or the closest CMYK equivalent. If these colors are incorrect, please provide the correct PMS match and a revision to this drawing will be made.
AC HOTELS	12/10/14	RM/RS	
Location: CHICAGO, IL	**File Name:** 133256 - R2 - CHICAGO, IL - SIGN PACKAGE		**Eng:** -

PERSONA SIGN MAKERS/IMAGE BUILDERS

DISTRIBUTED BY SIGN UP COMPANY
700 21st Street Southwest
PO Box 210
Watertown, SD 57201-0210
1 (800) 843-9888 • www.personasigns.com

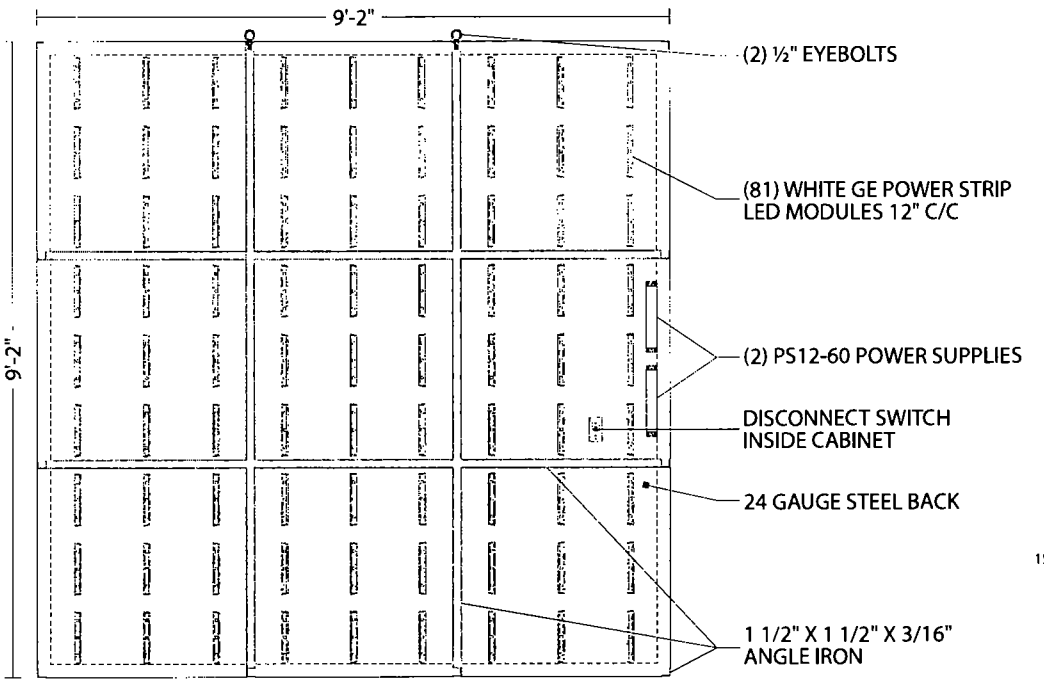

FRAME & LIGHTING DETAIL
SCALE: 3/8" = 1'-0"

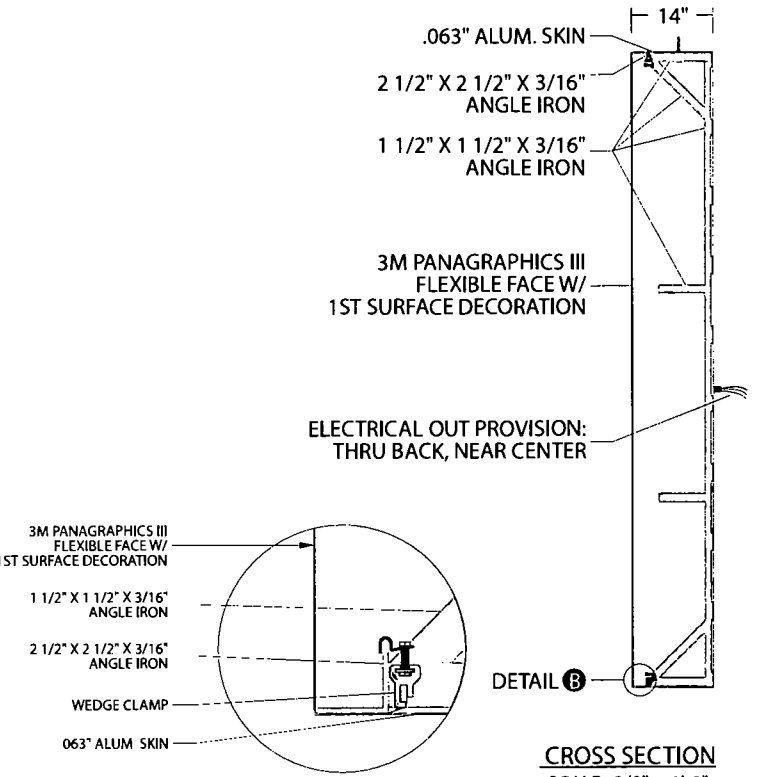

CROSS SECTION
SCALE: 3/8" = 1'-0"

DETAIL B
SCALE: NTS

AC HOTELS MARRIOTT

COPY AREA
7'-5 1/8" X 6'-8 5/16"

GRAPHIC DETAIL
SCALE: 3/16" = 1'-0"

FRAME DETAILS:
14" X 2 1/2" X 3/16" REVERSE ANGLE IRON FRAME
BLEED FACE
EXTERIOR FINISH: PAINT TO MATCH PMS
3165 C TEAL
INTERIOR FINISH: STAR-BRIGHT WHITE
SKINS REMOVABLE FOR SERVICE
U.L. APPROVED
ELECTRICAL: 2.4 AMPS, 120 VOLTS
SIGN AREA: 84.03 SQ FT
COPY AREA: 49.71 SQ FT

FACE DETAIL:
3M PANAGRAPHICS III FACE W/ 1ST SURFACE VINYL
DECORATION:
ORACAL 8500-618 TEAL GREEN- UPPER BACKGROUND
395-61 SLATE GRAY - LOWER BACKGROUND
WHITE - COPY & DIVIDER STRIPE

NOTE: Elevation drawings are for customer approval only, drawings are not to be used as any installation guide, all dimensions must be verified before installation.

Customer:	Date:	Prepared By:	Note: Color output may not be exact when viewing or printing this drawing. All colors used are PMS or the closest CMYK equivalent. If these colors are incorrect, please provide the correct PMS match and a revision to this drawing will be made.
AC HOTELS	12/10/14	RM/RS	
Location: CHICAGO, IL	**File Name:** 133256 - R2 - CHICAGO, IL - SIGN PACKAGE		**Eng:** -

PERSONA™ SIGN MAKERS/IMAGE BUILDERS

DISTRIBUTED BY SIGN UP COMPANY
700 21st Street Southwest
PO Box 210
Watertown, SD 57201-0210
1 (800) 843-9888 • www.personasigns.com

EAST ELEVATION
SCALE: 3/64" = 1'-0"

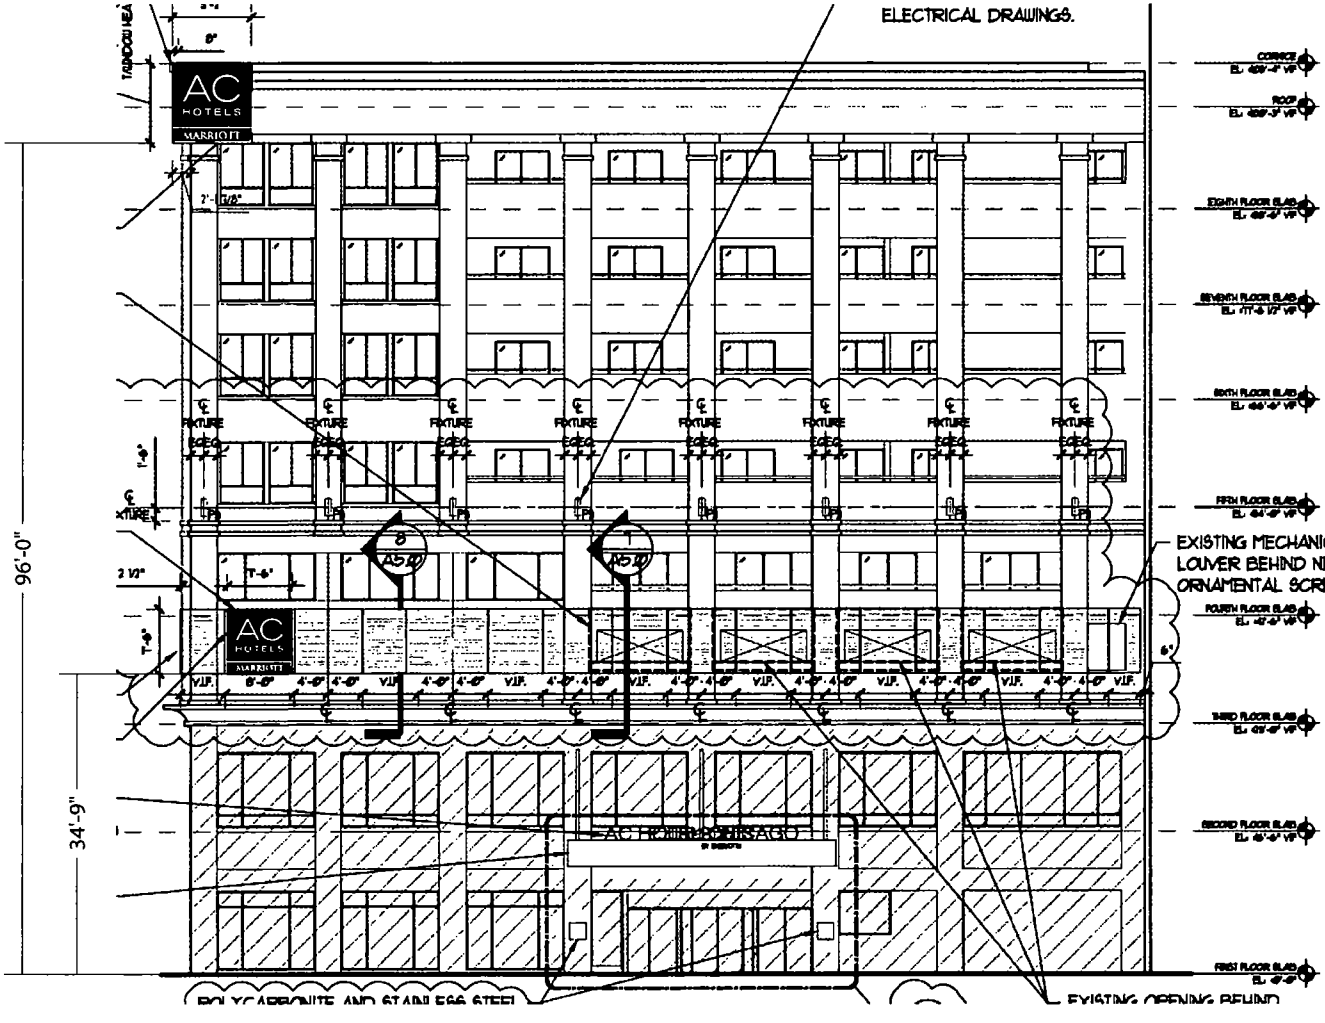

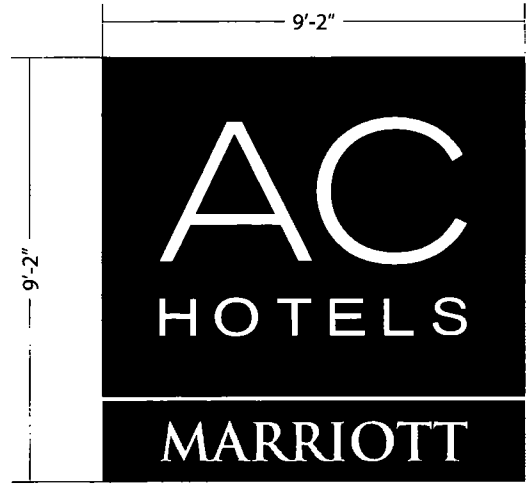

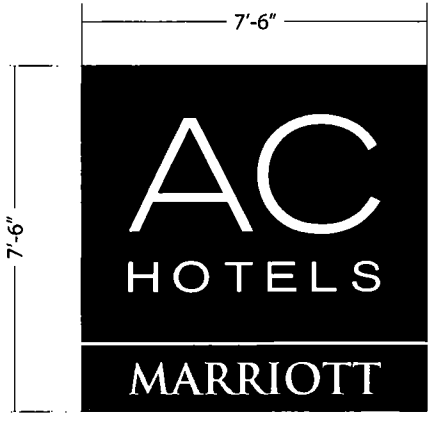

GRAPHIC DETAIL
SCALE: 1/4" = 1'-0"

NOTE: Elevation drawings are for customer approval only, drawings are not to be used as any installation guide, all dimensions must be verified before installation.

Customer:	Date:	Prepared By:	Note: Color output may not be exact when viewing or printing this drawing. All colors used are PMS or the closest CMYK equivalent. If these colors are incorrect, please provide the correct PMS match and a revision to this drawing will be made	
AC HOTELS	12/10/14	RM/RS		
Location: CHICAGO, IL	**File Name:** 133256 - R2 - CHICAGO, IL - SIGN PACKAGE			**Eng:** -

PERSONA™ SIGN MAKERS/IMAGE BUILDERS
DISTRIBUTED BY SIGN UP COMPANY
700 21st Street Southwest
PO Box 210
Watertown, SD 57201 0210
1 (800) 843-9888 • www.personasigns.com

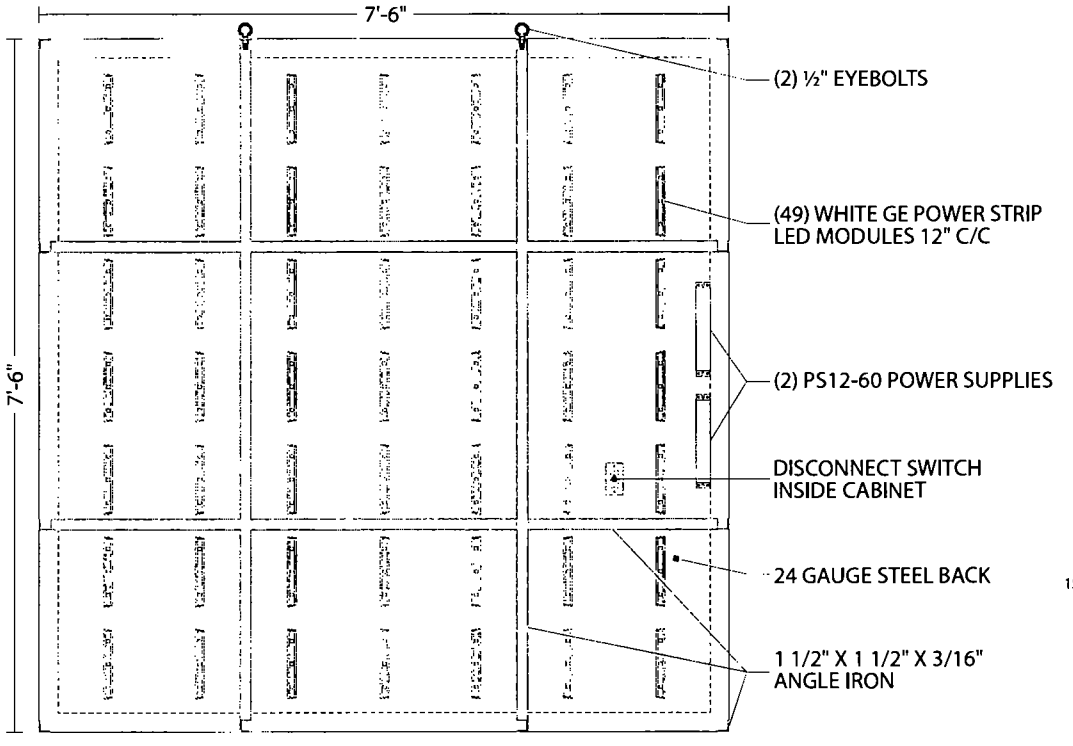

FRAME & LIGHTING DETAIL
SCALE: 1/2" = 1'-0"

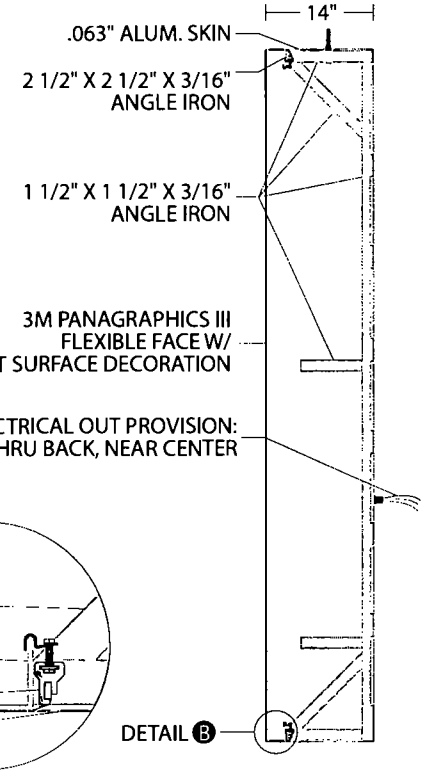

CROSS SECTION
SCALE: 1/2" = 1'-0"

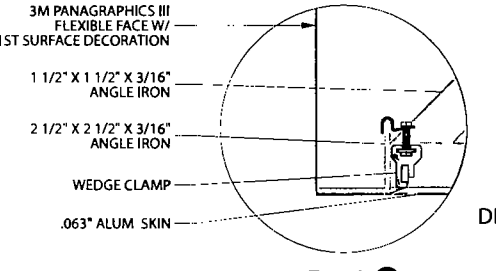

DETAIL B
SCALE: NTS

AC HOTELS MARRIOTT

COPY AREA
6'-0 15/16" X 5'-5 3/4"

GRAPHIC DETAIL
SCALE: 1/4" = 1'-0"

FRAME DETAILS:
14" X 2 1/2" X 3/16" REVERSE ANGLE IRON FRAME
BLEED FACE
EXTERIOR FINISH: PAINT TO MATCH PMS 3165 C TEAL
INTERIOR FINISH: STAR-BRIGHT WHITE
SKINS REMOVABLE FOR SERVICE
U.L. APPROVED
ELECTRICAL: 1.3 AMPS, 120 VOLTS
SIGN AREA: 56.25 SQ FT
COPY AREA: 33.28 SQ FT

FACE DETAIL:
3M PANAGRAPHICS III FACE W/ 1ST SURFACE VINYL DECORATION:
ORACAL 8500-618 TEAL GREEN- UPPER BACKGROUND
395-61 SLATE GRAY - LOWER BACKGROUND
WHITE - COPY & DIVIDER STRIPE

NOTE: Elevation drawings are for customer approval only, drawings are not to be used as any installation guide, all dimensions must be verified before installation.

Customer:	Date:	Prepared By:	Note: Color output may not be exact when viewing or printing this drawing. All colors used are PMS or the closest CMYK equivalent. If these colors are incorrect, please provide the correct PMS match and a revision to this drawing will be made	PERSONA SIGN MAKERS/IMAGE BUILDERS	DISTRIBUTED BY SIGN UP COMPANY 700 21st Street Southwest PO Box 210 Watertown, SD 57201-0210 1 (800) 843-9888 • www.personasigns.com
AC HOTELS	12/10/14	RM/RS			
Location:	File Name:		Eng:		
CHICAGO, IL	133256 - R2 - CHICAGO, IL - SIGN PACKAGE		-		

City of Chicago

Office of the City Clerk

Document Tracking Sheet

Or2015-30

Meeting Date:	1/21/2015
Sponsor(s):	Reilly (42)
Type:	Order
Title:	Issuance of permits for sign(s)/signboard(s) at 630 N Rush St - south elevation 106 feet
Committee(s) Assignment:	Committee on Zoning, Landmarks and Building Standards

City Council, meeting date: 1/21/2015
Committee on Zoning, Landmarks, & Building Standards

ORDERED, That the Commissioner of the Building Department is hereby directed to issue a sign permit to: (*Contractor's name and address*)

All-Right Sign, Inc.
3038 Union Avenue, Steger, IL. 60475
(708) 754-6360

For the erection of a sign / signboard over twenty-four (24) feet in height and / or over one hundred (100) square feet (in area of one face) at:

On-Premise / Business ID signs: indicate Business Name and Address
Off-Premise / Advertising sings: must indicate that it is for Advertising

AC Hotels Marriott
630 N. Rush Street, Chicago IL. 60611

Dimensions: 9'2" x 9'2"

Height above grade: 106' to the top (105'2")

Such signs shall comply with all provisions of Title 17 of the Chicago Zoning Ordinance and all other applicable provisions of the Municipal Code of the City of Chicago governing the construction and maintenance of outdoor signs, sign boards and structures

Alderman, Ward 42

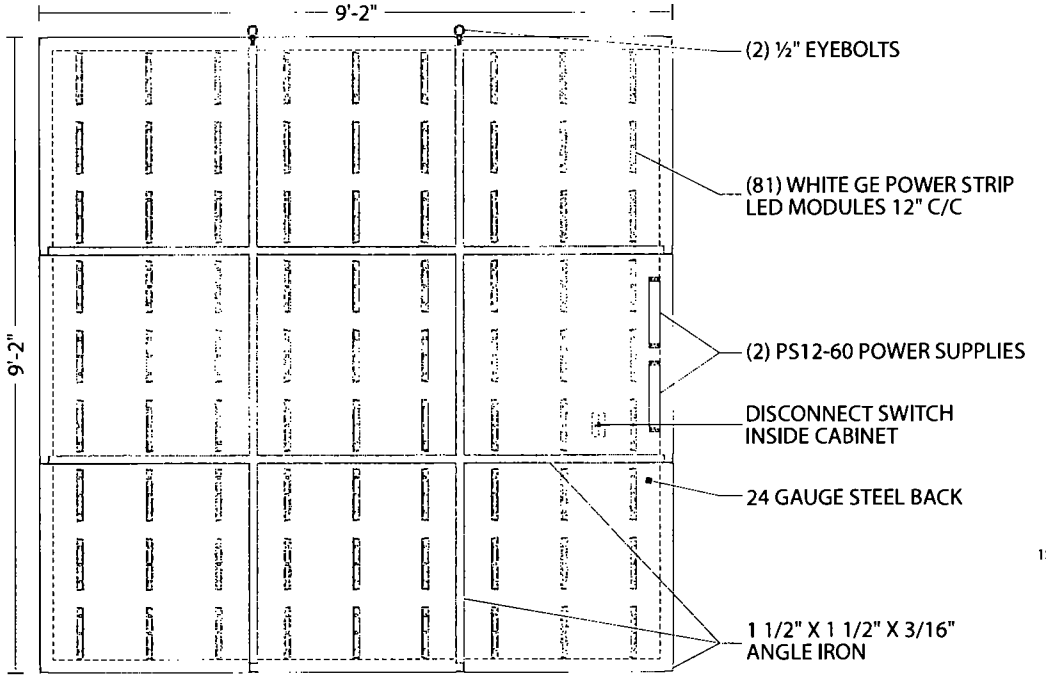

FRAME & LIGHTING DETAIL
SCALE: 3/8" = 1'-0"

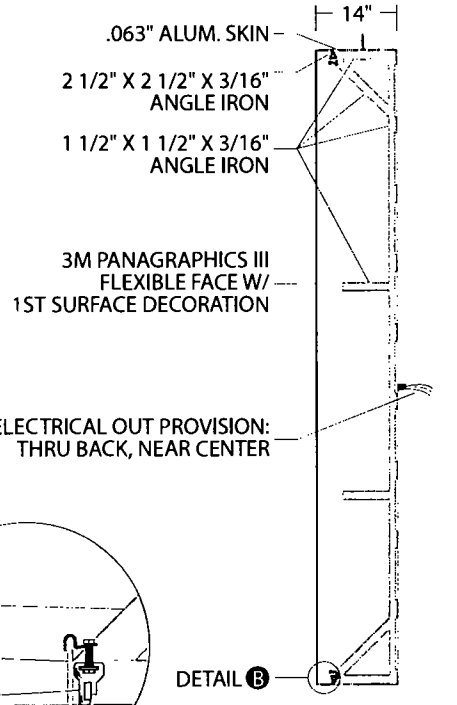

CROSS SECTION
SCALE: 3/8" = 1'-0"

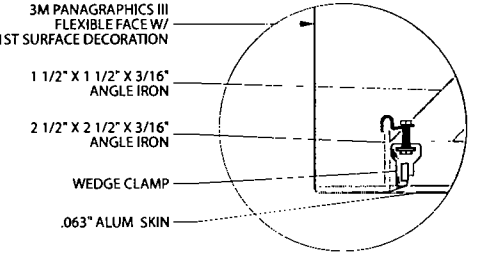

DETAIL B
SCALE: NTS

AC HOTELS MARRIOTT

COPY AREA
7'-5 1/8" X 6'-8 5/16"

GRAPHIC DETAIL
SCALE: 3/16" = 1'-0"

FRAME DETAILS:
14" X 2 1/2" X 3/16" REVERSE ANGLE IRON FRAME
BLEED FACE
EXTERIOR FINISH: PAINT TO MATCH PMS
3165 C TEAL
INTERIOR FINISH: STAR-BRIGHT WHITE
SKINS REMOVABLE FOR SERVICE
U.L. APPROVED
ELECTRICAL: 2.4 AMPS, 120 VOLTS
SIGN AREA: 84.03 SQ FT
COPY AREA: 49.71 SQ FT

FACE DETAIL:
3M PANAGRAPHICS III FACE W/ 1ST SURFACE VINYL
DECORATION:
ORACAL 8500-618 TEAL GREEN- UPPER BACKGROUND
395-61 SLATE GRAY - LOWER BACKGROUND
WHITE - COPY & DIVIDER STRIPE

NOTE: Elevation drawings are for customer approval only, drawings are not to be used as any installation guide, all dimensions must be verified before installation.

Customer:	Date:	Prepared By:	Note: Color output may not be exact when viewing or printing this drawing. All colors used are PMS or the closest CMYK equivalent. If these colors are incorrect, please provide the correct PMS match and a revision to this drawing will be made	
AC HOTELS	12/10/14	RM/RS		
Location:	File Name:			Eng:
CHICAGO, IL	133256 - R2 - CHICAGO, IL - SIGN PACKAGE			-

PERSONA SIGN MAKERS/IMAGE BUILDERS
DISTRIBUTED BY SIGN UP COMPANY
700 21st Street Southwest
PO Box 210
Watertown, SD 57201-0210
1 (800) 843-9888 • www.personasigns.com

SOUTH ELEVATION
SCALE: 3/64" = 1'-0"

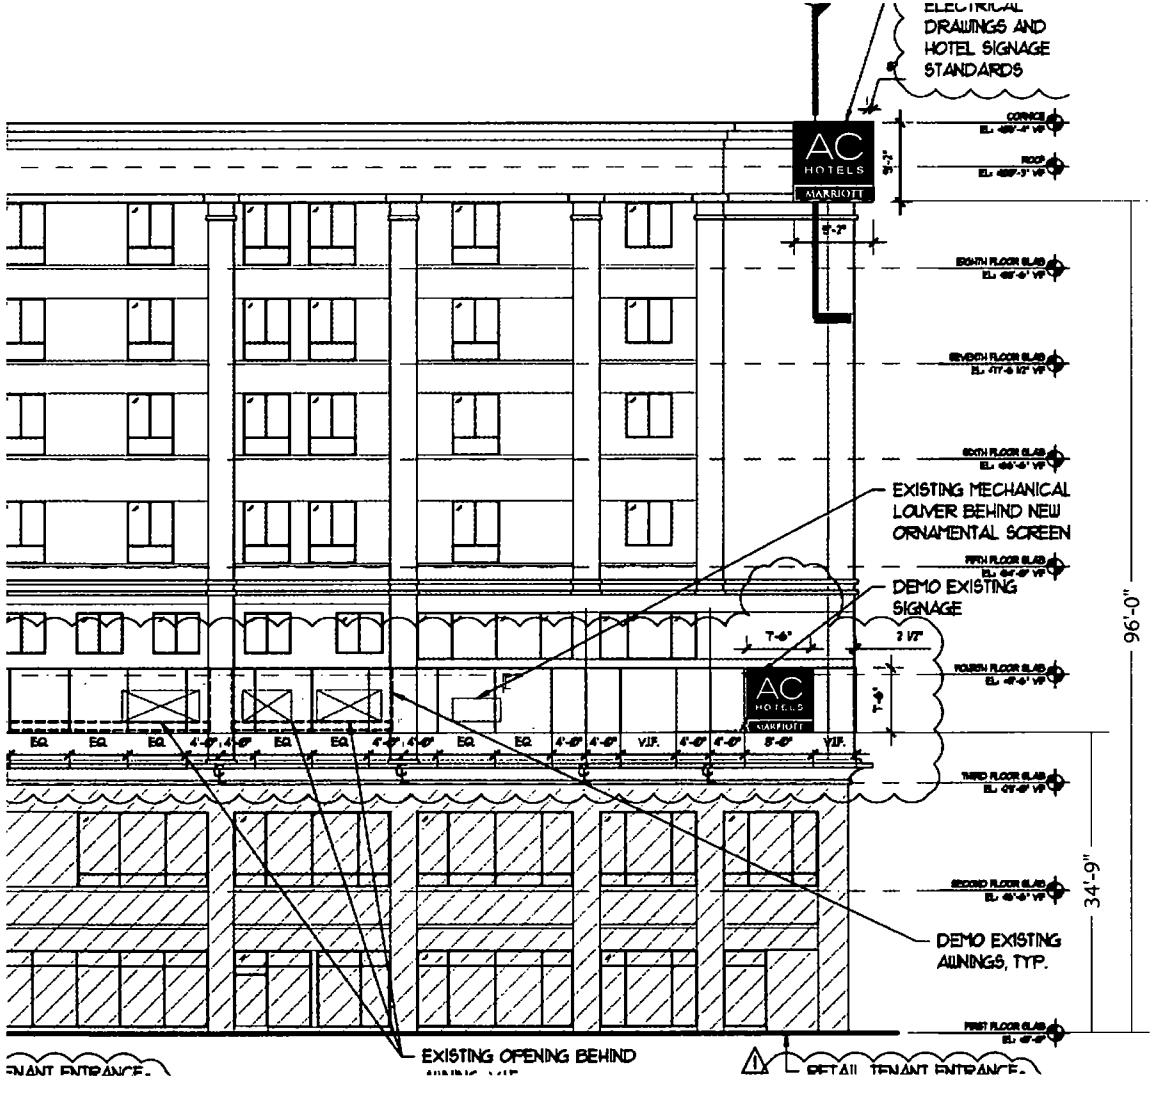

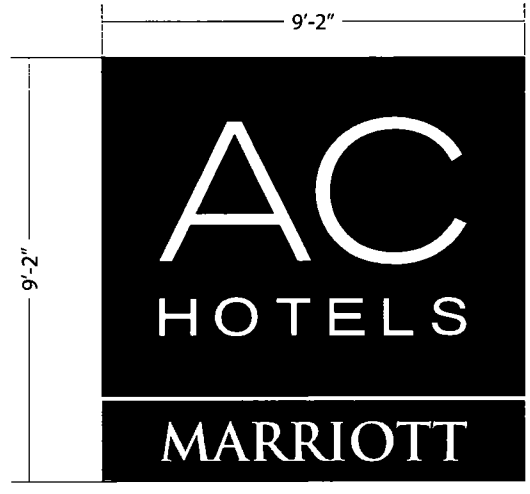

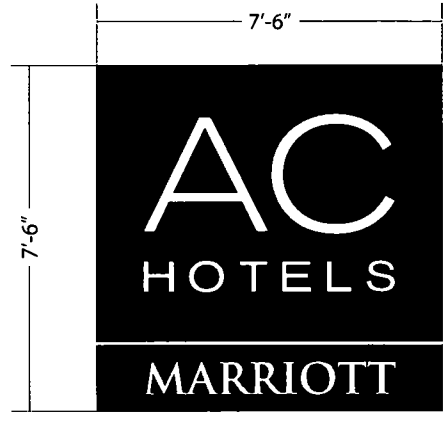

GRAPHIC DETAIL
SCALE: 1/4" = 1'-0"

NOTE: Elevation drawings are for customer approval only, drawings are not to be used as any installation guide, all dimensions must be verified before installation.

Customer:	Date:	Prepared By:	Note: Color output may not be exact when viewing or printing this drawing. All colors used are PMS or the closest CMYK equivalent. If these colors are incorrect, please provide the correct PMS match and a revision to this drawing will be made.	PERSONA SIGN MAKERS/IMAGE BUILDERS	DISTRIBUTED BY SIGN UP COMPANY 700 21st Street Southwest PO Box 210 Watertown, SD 57201-0210 1 (800) 843-9888 • www.personasigns.com
. AC HOTELS	12/10/14	RM/RS			
Location:	File Name:		Eng:		
CHICAGO, IL	133256 - R2 - CHICAGO, IL - SIGN PACKAGE		-		

SOUTH ELEVATION
SCALE: 3/64" = 1'-0"

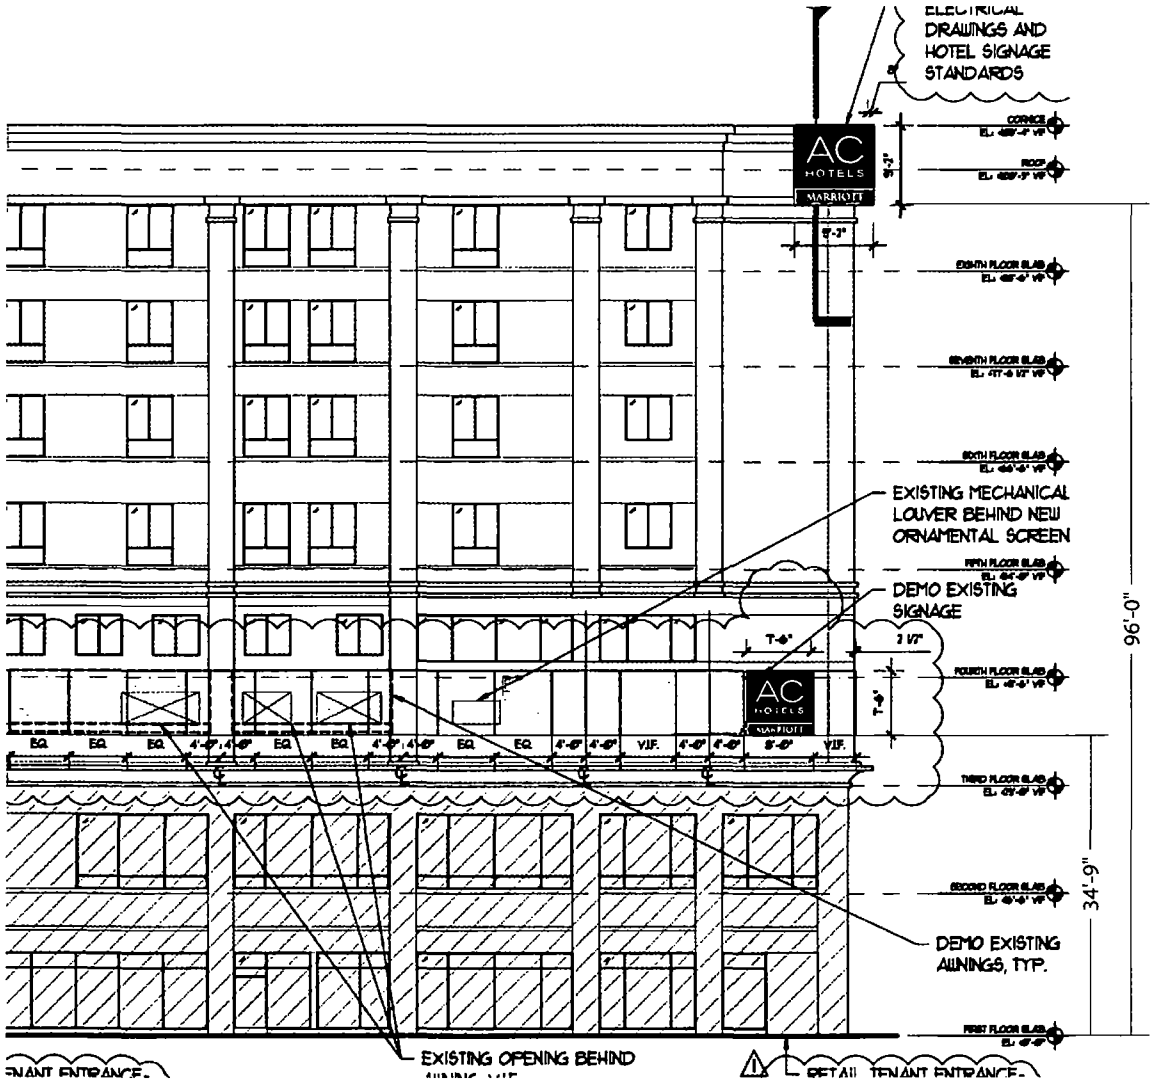

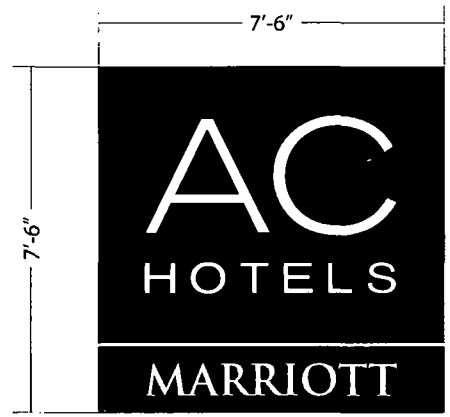

GRAPHIC DETAIL
SCALE: 1/4" = 1'-0"

NOTE: Elevation drawings are for customer approval only, drawings are not to be used as any installation guide, all dimensions must be verified before installation.

Customer:	Date:	Prepared By:	Note: Color output may not be exact when viewing or printing this drawing. All colors used are PMS or the closest CMYK equivalent. If these colors are incorrect, please provide the correct PMS match and a revision to this drawing will be made	
. AC HOTELS	12/10/14	RM/RS		
Location:	File Name:			Eng:
CHICAGO, IL	133256 - R2 - CHICAGO, IL - SIGN PACKAGE			-

PERSONA™ SIGN MAKERS/IMAGE BUILDERS

DISTRIBUTED BY SIGN UP COMPANY
700 21st Street Southwest
PO Box 210
Watertown, SD 57201-0210
1 (800) 843-9888 • www.personasigns.com

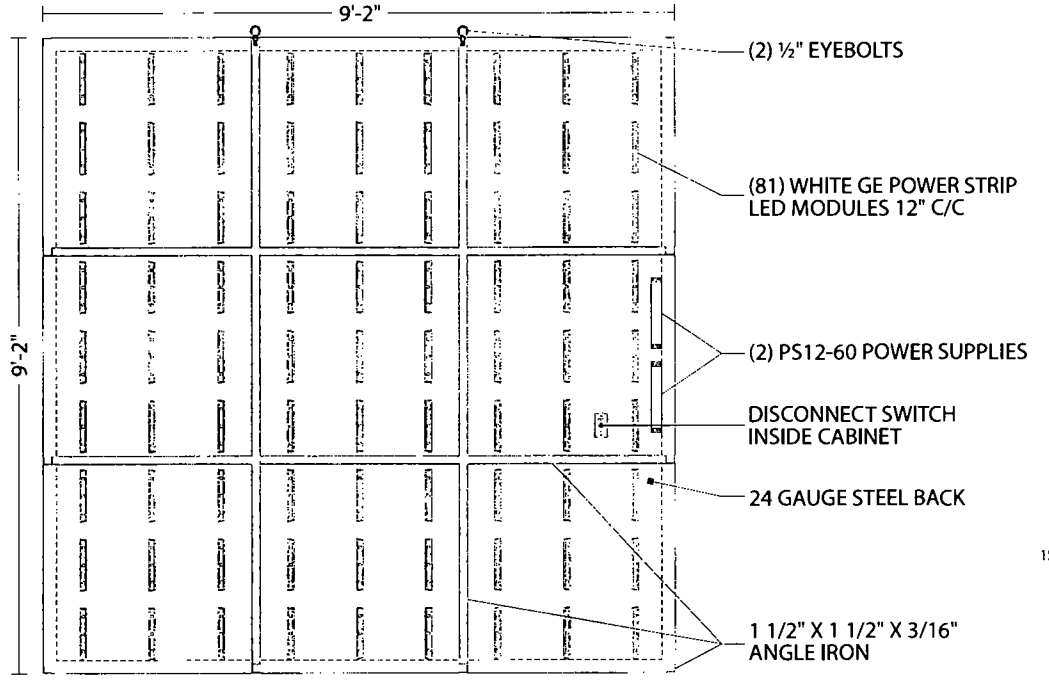

FRAME & LIGHTING DETAIL
SCALE: 3/8" = 1'-0"

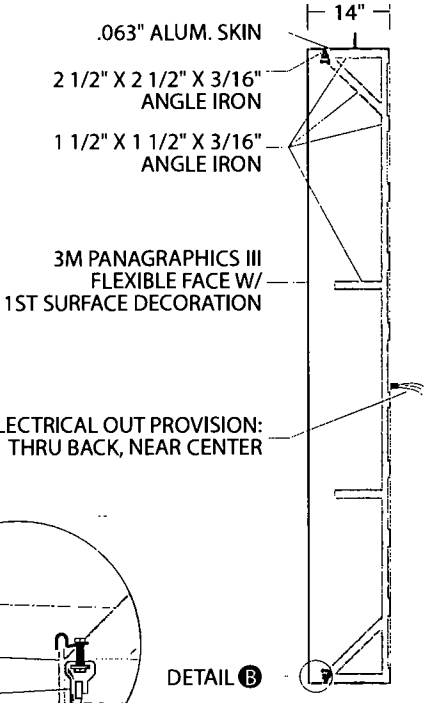

CROSS SECTION
SCALE: 3/8" = 1'-0"

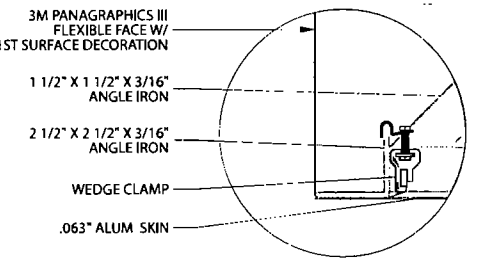

DETAIL B
SCALE: NTS

AC HOTELS MARRIOTT

COPY AREA
7'-5 1/8" X 6'-8 5/16"

GRAPHIC DETAIL
SCALE: 3/16" = 1'-0"

FRAME DETAILS:
14" X 2 1/2" X 3/16" REVERSE ANGLE IRON FRAME
BLEED FACE
EXTERIOR FINISH: PAINT TO MATCH PMS
3165 C TEAL
INTERIOR FINISH: STAR-BRIGHT WHITE
SKINS REMOVABLE FOR SERVICE
U.L. APPROVED
ELECTRICAL: 2.4 AMPS, 120 VOLTS
SIGN AREA: 84.03 SQ FT
COPY AREA: 49.71 SQ FT

FACE DETAIL:
3M PANAGRAPHICS III FACE W/ 1ST SURFACE VINYL
DECORATION:
ORACAL 8500-618 TEAL GREEN- UPPER BACKGROUND
395-61 SLATE GRAY - LOWER BACKGROUND
WHITE - COPY & DIVIDER STRIPE

NOTE: Elevation drawings are for customer approval only, drawings are not to be used as any installation guide, all dimensions must be verified before installation.

Customer:	Date:	Prepared By:	Note: Color output may not be exact when viewing or printing this drawing. All colors used are PMS or the closest CMYK equivalent. If these colors are incorrect, please provide the correct PMS match and a revision to this drawing will be made.
AC HOTELS	12/10/14	RM/RS	
Location:	**File Name:**		**Eng:**
CHICAGO, IL	133256 - R2 - CHICAGO, IL - SIGN PACKAGE		-

PERSONA™ SIGN MAKERS/IMAGE BUILDERS
DISTRIBUTED BY SIGN UP COMPANY
700 21st Street Southwest
PO Box 210
Watertown, SD 57201-0210
1 (800) 843-9888 • www.personasigns.com

City of Chicago

Or2015-31

Office of the City Clerk

Document Tracking Sheet

Meeting Date:	1/21/2015
Sponsor(s):	Reilly (42)
Type:	Order
Title:	Issuance of permits for sign(s)/signboard(s) at 630 N Rush St - south elevation 43 feet
Committee(s) Assignment:	Committee on Zoning, Landmarks and Building Standards

City Council, meeting date: 1/21/2015
Committee on Zoning, Landmarks, & Building Standards

ORDERED, That the Commissioner of the Building Department is hereby directed to issue a sign permit to: (*Contractor's name and address*)

All-Right Sign, Inc.
3128 Union Avenue, Steger, IL. 60475
(708) 754-6266

For the erection of a sign / signboard over twenty-four (24) feet in height and / or over one hundred (100) square feet (in area of one face) at:

On-Premise / Business ID signs *indicate Business Name and Address*
Off-Premise / Advertising sings: must indicate that it is for Advertising

AC Hotels Marriott
630 N. Rush Street, Chicago, IL. 60611

Dimensions: 7'6" x 7'6"

Height above grade. 43' to top of sign (42'3")

Such signs shall comply with all provisions of Title 17 of the Chicago Zoning Ordinance and all other applicable provisions of the Municipal Code of the City of Chicago governing the construction and maintenance of outdoor signs, sign boards and structures

Alderman, Ward 42

SOUTH ELEVATION
SCALE: 3/64" = 1'-0"

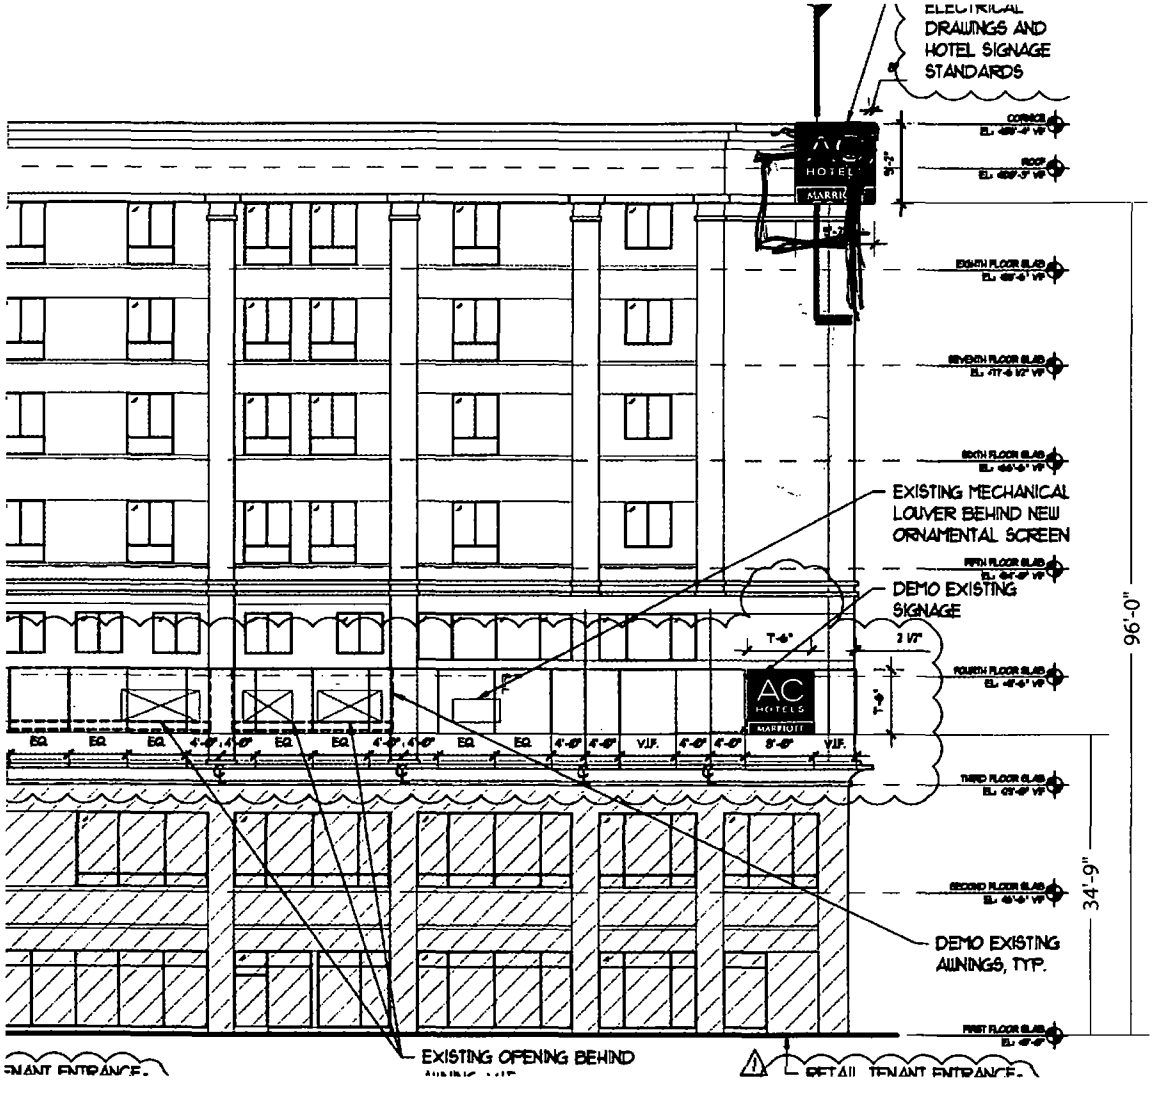

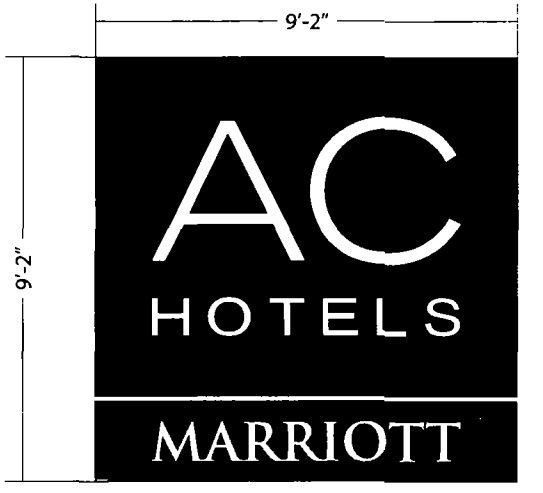

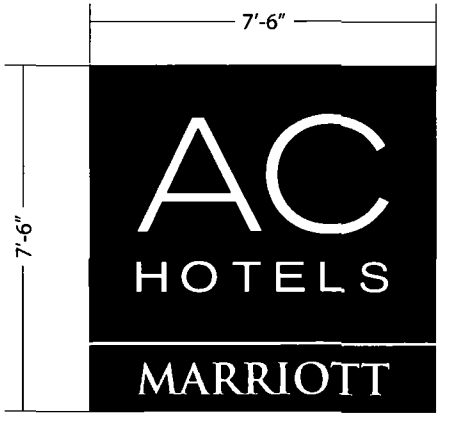

GRAPHIC DETAIL
SCALE: 1/4" = 1'-0"

NOTE: Elevation drawings are for customer approval only, drawings are not to be used as any installation guide, all dimensions must be verified before installation.

Customer:	Date:	Prepared By:	Note: Color output may not be exact when viewing or printing this drawing. All colors used are PMS or the closest CMYK equivalent. If these colors are incorrect, please provide the correct PMS match and a revision to this drawing will be made.
AC HOTELS	12/10/14	RM/RS	
Location: CHICAGO, IL	**File Name:** 133256 - R2 - CHICAGO, IL - SIGN PACKAGE		**Eng:** -

PERSONA™ SIGN MAKERS/IMAGE BUILDERS

DISTRIBUTED BY SIGN UP COMPANY
700 21st Street Southwest
PO Box 210
Watertown, SD 57201-0210
1 (800) 843-9888 • www.personasigns.com

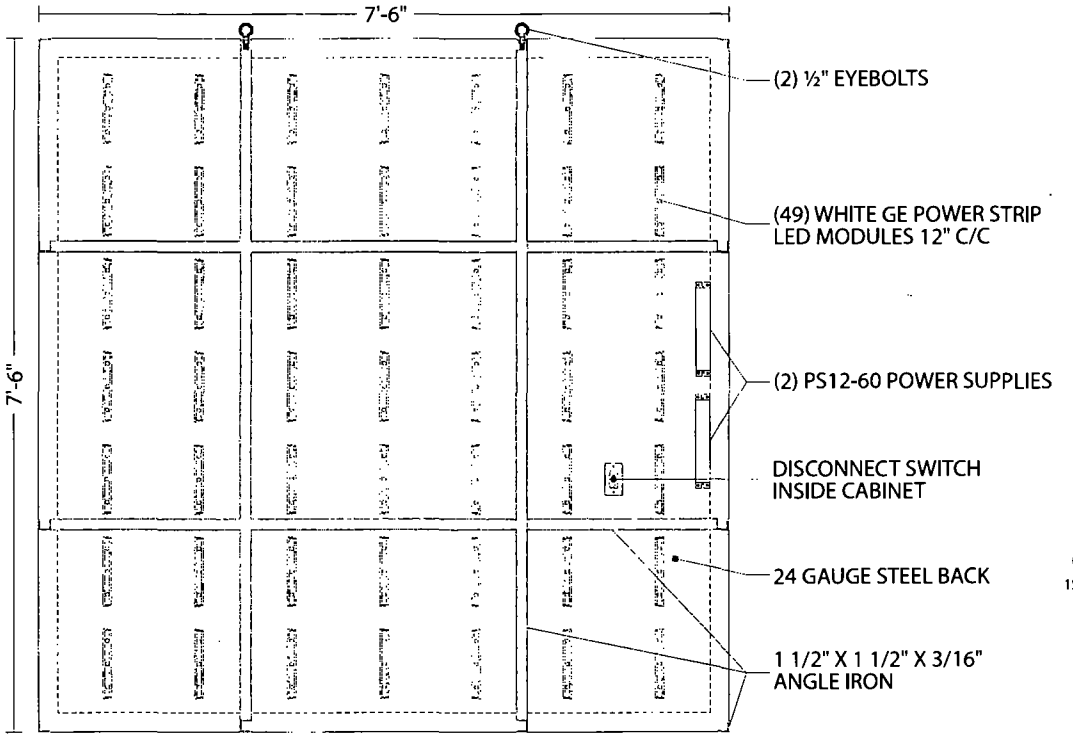

FRAME & LIGHTING DETAIL
SCALE: 1/2" = 1'-0"

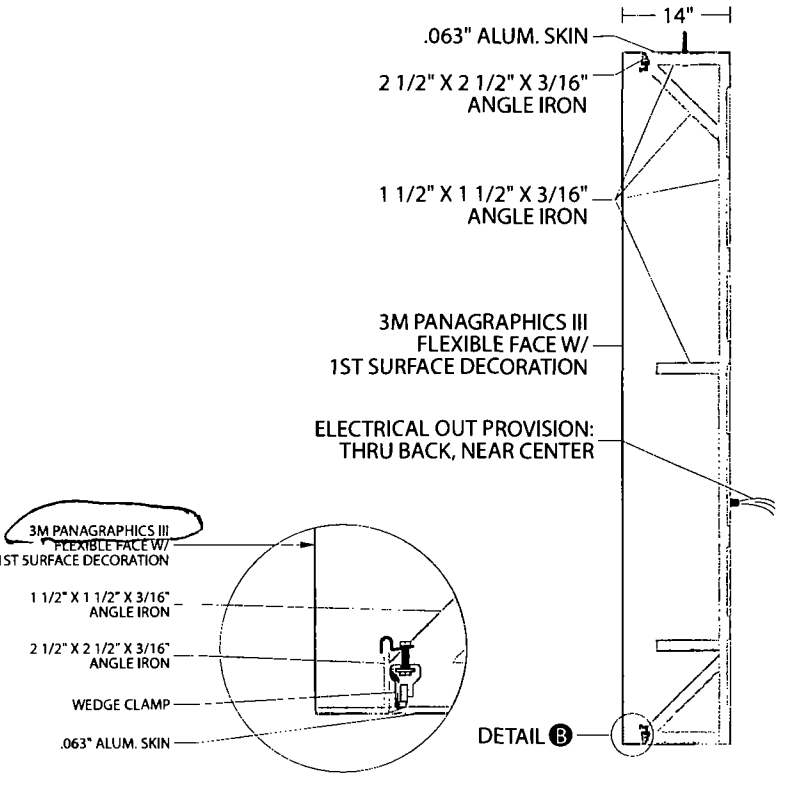

DETAIL B
SCALE: NTS

CROSS SECTION
SCALE: 1/2" = 1'-0"

AC HOTELS
MARRIOTT

COPY AREA
6'-0 15/16" X 5'-5 3/4"

GRAPHIC DETAIL
SCALE: 1/4" = 1'-0"

FRAME DETAILS:
14" X 2 1/2" X 3/16" REVERSE ANGLE IRON FRAME
BLEED FACE
EXTERIOR FINISH: PAINT TO MATCH PMS
3165 C TEAL
INTERIOR FINISH: STAR-BRIGHT WHITE
SKINS REMOVABLE FOR SERVICE
U.L. APPROVED
ELECTRICAL: 1.3 AMPS, 120 VOLTS
SIGN AREA: 56.25 SQ FT
COPY AREA: 33.28 SQ FT

FACE DETAIL:
3M PANAGRAPHICS III FACE W/ 1ST SURFACE VINYL
DECORATION:
ORACAL 8500-618 TEAL GREEN- UPPER BACKGROUND
395-61 SLATE GRAY - LOWER BACKGROUND
WHITE - COPY & DIVIDER STRIPE

NOTE: Elevation drawings are for customer approval only, drawings are not to be used as any installation guide, all dimensions must be verified before installation.

Customer:	Date:	Prepared By:	Note: Color output may not be exact when viewing or printing this drawing. All colors used are PMS or the closest CMYK equivalent. If these colors are incorrect, please provide the correct PMS match and a revision to this drawing will be made.	PERSONA SIGN MAKERS/IMAGE BUILDERS	DISTRIBUTED BY SIGN UP COMPANY 700 21st Street Southwest PO Box 210 Watertown, SD 57201-0210 1 (800) 843-9888 • www.personasigns.com
AC HOTELS	12/10/14	RM/RS			
Location:	File Name:		Eng:		
CHICAGO, IL	133256 - R2 - CHICAGO, IL - SIGN PACKAGE		-		

SOUTH ELEVATION
SCALE: 3/64" = 1'-0"

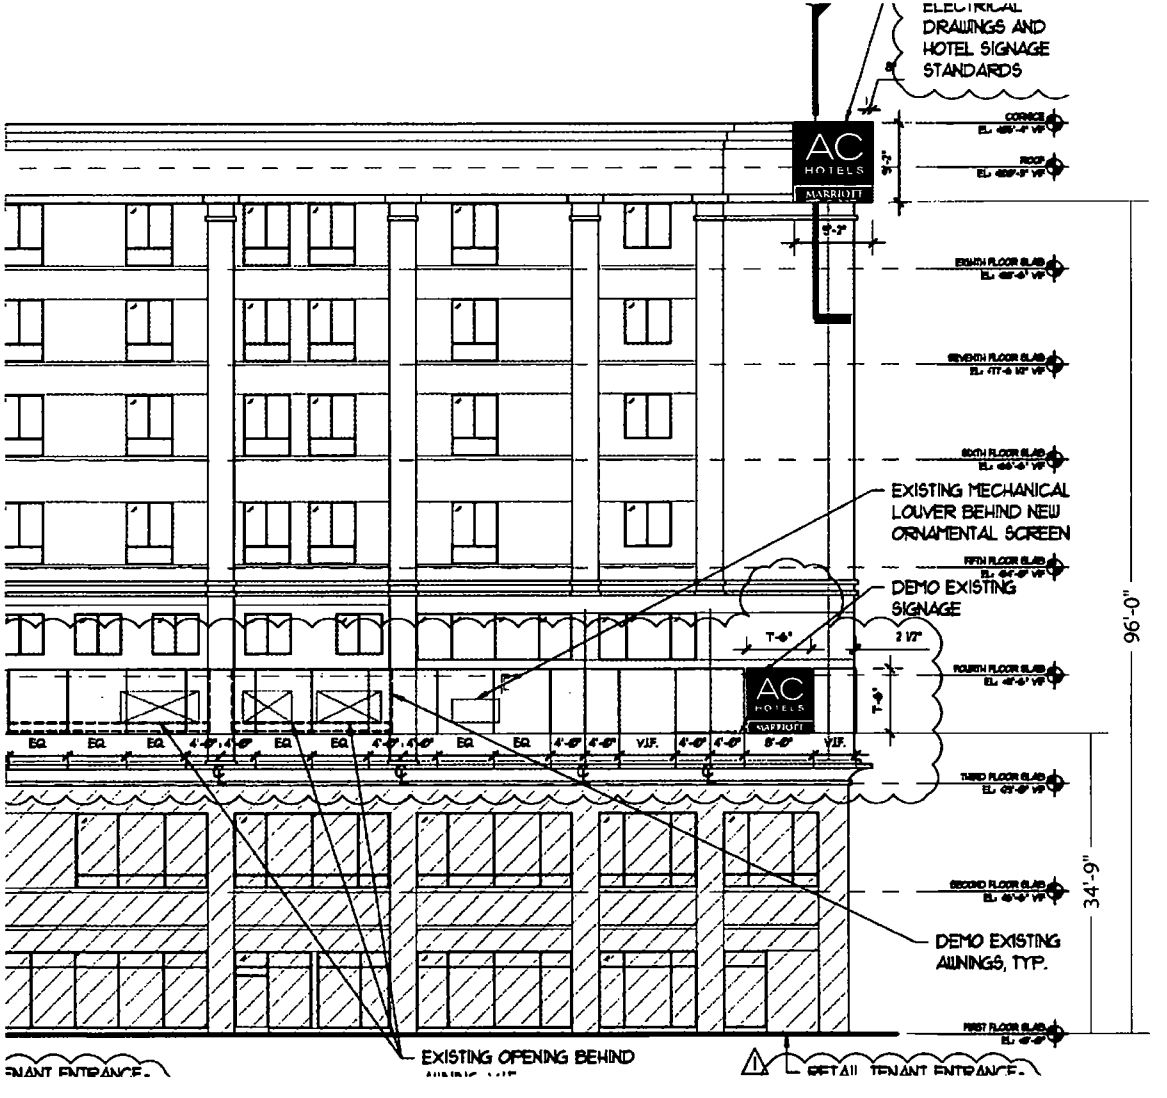

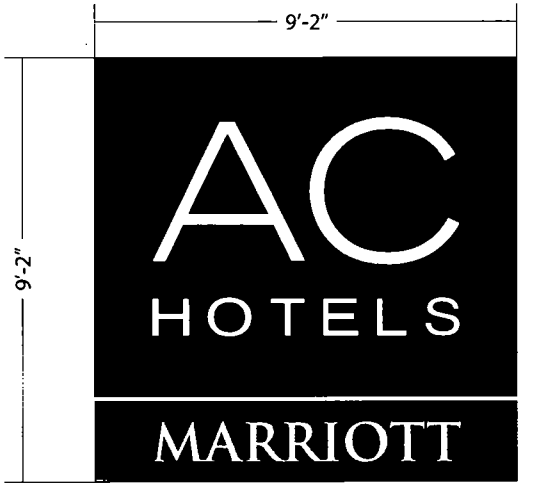

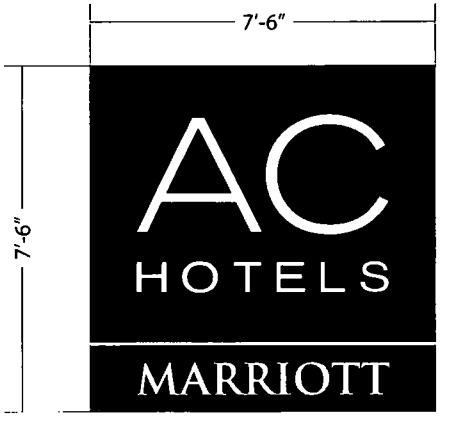

GRAPHIC DETAIL
SCALE: 1/4" = 1'-0"

NOTE: Elevation drawings are for customer approval only, drawings are not to be used as any installation guide, all dimensions must be verified before installation.

Customer:	Date:	Prepared By:	Note: Color output may not be exact when viewing or printing this drawing. All colors used are PMS or the closest CMYK equivalent. If these colors are uncorrect, please provide the correct PMS match and a revision to this drawing will be made.
AC HOTELS	12/10/14	RM/RS	
Location: CHICAGO, IL	**File Name:** 133256 - R2 - CHICAGO, IL - SIGN PACKAGE		**Eng:** -

PERSONA SIGN MAKERS/IMAGE BUILDERS
DISTRIBUTED BY SIGN UP COMPANY
700 21st Street Southwest
PO Box 210
Watertown, SD 57201-0210
1 (800) 843-9888 • www.personasigns.com

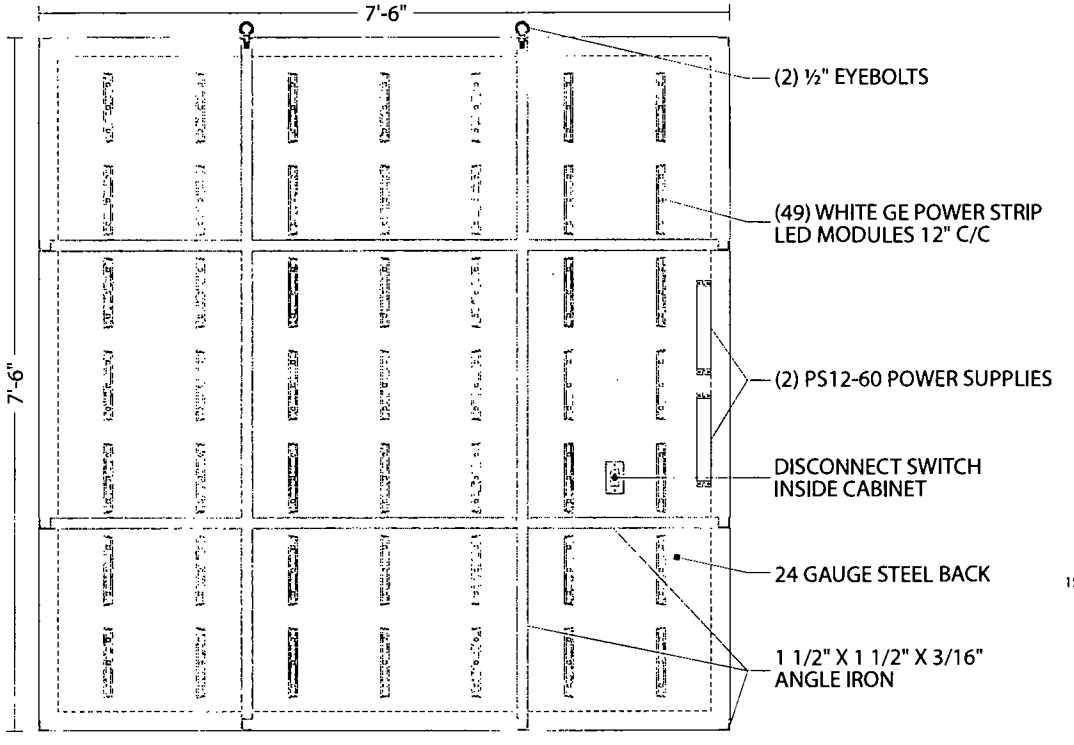

FRAME & LIGHTING DETAIL
SCALE: 1/2" = 1'-0"

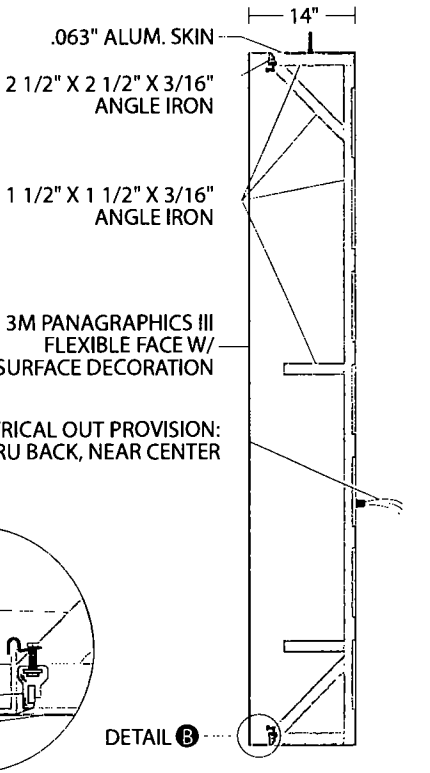

CROSS SECTION
SCALE: 1/2" = 1'-0"

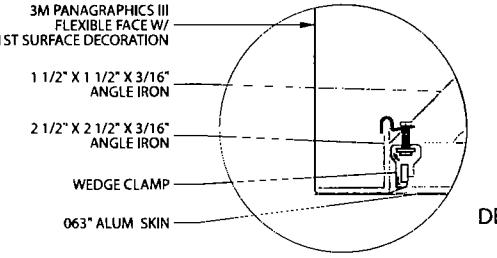

DETAIL B
SCALE: NTS

AC HOTELS
MARRIOTT

COPY AREA
6'-0 15/16" X 5'-5 3/4"

GRAPHIC DETAIL
SCALE: 1/4" = 1'-0"

FRAME DETAILS:
14" X 2 1/2" X 3/16" REVERSE ANGLE IRON FRAME
BLEED FACE
EXTERIOR FINISH: PAINT TO MATCH PMS
3165 C TEAL
INTERIOR FINISH: STAR-BRIGHT WHITE
SKINS REMOVABLE FOR SERVICE
U.L. APPROVED
ELECTRICAL: 1.3 AMPS, 120 VOLTS
SIGN AREA: 56.25 SQ FT
COPY AREA: 33.28 SQ FT

FACE DETAIL:
3M PANAGRAPHICS III FACE W/ 1ST SURFACE VINYL DECORATION:
ORACAL 8500-618 TEAL GREEN- UPPER BACKGROUND
395-61 SLATE GRAY - LOWER BACKGROUND
WHITE - COPY & DIVIDER STRIPE

NOTE: Elevation drawings are for customer approval only, drawings are not to be used as any installation guide, all dimensions must be verified before installation.

Customer:	Date:	Prepared By:	Note: Color output may not be exact when viewing or printing this drawing. All colors used are PMS or the closest CMYK equivalent. If these colors are incorrect, please provide the correct PMS match and a revision to this drawing will be made.
AC HOTELS	12/10/14	RM/RS	
Location:	**File Name:**		**Eng:**
CHICAGO, IL	133256 - R2 - CHICAGO, IL - SIGN PACKAGE		-

PERSONA™ SIGN MAKERS/IMAGE BUILDERS
DISTRIBUTED BY SIGN UP COMPANY
700 21st Street Southwest
PO Box 210
Watertown, SD 57201-0210
1 (800) 843-9888 • www.personasigns.com

City of Chicago

Or2015-32

Office of the City Clerk

Document Tracking Sheet

Meeting Date:	1/21/2015
Sponsor(s):	Reilly (42)
Type:	Order
Title:	Issuance of permits for sign(s)/signboard(s) at 630 N Rush St - 25 feet
Committee(s) Assignment:	Committee on Zoning, Landmarks and Building Standards

City Council, meeting date: 1/21/2015
Committee on Zoning, Landmarks, & Building Standards

ORDERED, That the Commissioner of the Building Department is hereby directed to issue a sign permit to: (*Contractor's name and address*)

All-Right Sign, Inc.
3028 Union Avenue, Steger, IL. 60475
(708) 754-0366

For the erection of a sign / signboard over twenty-four (24) feet in height and / or over one hundred (100) square feet (in area of one face) at:

On-Premise / Business ID signs: indicate Business Name and Address
Off-Premise / Advertising sings: must indicate that it is for Advertising

AC Hotels Marriott
630 N. Rush Street
Chicago IL. 60611

Dimensions: 4'0" x 3'5 7/8" (4'0" x 3'6")

Height above grade: 25' to top of sign

Such signs shall comply with all provisions of Title 17 of the Chicago Zoning Ordinance and all other applicable provisions of the Municipal Code of the City of Chicago governing the construction and maintenance of outdoor signs, sign boards and structures

Alderman, Ward 42

EXISTING

PROPOSED

* 21' to bottom of sign From grade

* 25' to top of sign From grade

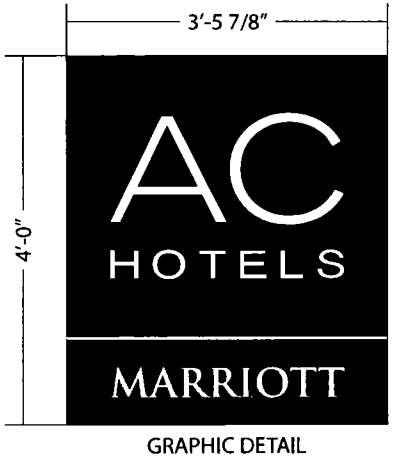

GRAPHIC DETAIL
SCALE: 1/2" = 1'-0"

Reface Existing Sign only.

NOTE: Elevation drawings are for customer approval only, drawings are not to be used as any installation guide, all dimensions must be verified before installation.

Customer: AC HOTELS	Date: 12/10/14	Prepared By: RM/RS	Note: Color output may not be exact when viewing or printing this drawing. All colors used are PMS or the closest CMYK equivalent. If these colors are incorrect, please provide the correct PMS match and a revision to this drawing will be made	PERSONA SIGN MAKERS/IMAGE BUILDERS
Location: CHICAGO, IL	File Name: 133256 - R2 - CHICAGO, IL - SIGN PACKAGE		Eng: -	

DISTRIBUTED BY SIGN UP COMPANY
700 21st Street Southwest
PO Box 210
Watertown, SD 57201-0210
1 (800) 843-9888 • www.personasigns.com

FOUR POINTS
GN-RA
P
FOUR POINTS
112
3'11"
4'10"
4'10"
Depth of Design 12"
Total depth of public way

EXISTING

PROPOSED

* 21' to bottom of sign from grade
* 25' to top of sign from grade

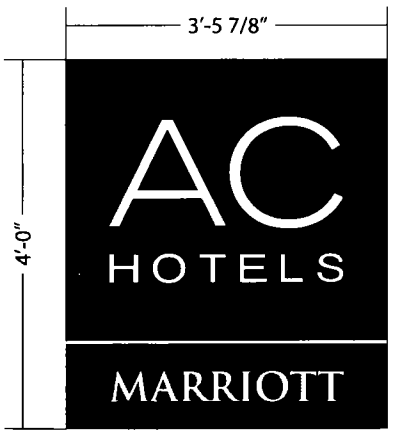

GRAPHIC DETAIL
SCALE: 1/2" = 1'-0"

Re Face Existing sign only.

NOTE: Elevation drawings are for customer approval only, drawings are not to be used as any installation guide, all dimensions must be verified before installation.

Customer: AC HOTELS	Date: 12/10/14	Prepared By: RM/RS	Note: Color output may not be exact when viewing or printing this drawing. All colors used are PMS or the closest CMYK equivalent. If these colors are incorrect, please provide the correct PMS match and a revision to this drawing will be made	PERSONA SIGN MAKERS/IMAGE BUILDERS	DISTRIBUTED BY SIGN UP COMPANY 700 21st Street Southwest PO Box 210 Watertown, SD 57201-0210 1 (800) 843-9888 • www.personasigns.com
Location: CHICAGO, IL	File Name: 133256 - R2 - CHICAGO, IL - SIGN PACKAGE		Eng: -		

Total depth over public way
41' 10" +
3'6"
P
FOUR POINTS
4'0"
Depth of sign
12"
21'
PUBLIC PARKING
FOUR POINTS
HOTEL & PUBLIC PARKING
ALL RATES POSTED
HOTEL OVERNIGHT GUESTS
HOURLY SELF PARKING RATES
ARKING
STRADER JOBS

City of Chicago

Office of the City Clerk

Document Tracking Sheet

Or2015-33

Meeting Date:	1/21/2015
Sponsor(s):	Reilly (42)
Type:	Order
Title:	Issuance of permits for sign(s)/signboard(s) at 29 E Ohio St
Committee(s) Assignment:	Committee on Zoning, Landmarks and Building Standards

Committee on Zoning, Landmarks
and Building Standards
City Council Meeting, January 21, 2015
Alderman Brendan Reilly, 42nd Ward
Sign Order

ORDERED, That the Commissioner of Buildings is hereby directed to issue a sign permit to:

Sign Company: Thomas Melvin Painting Studio
Address: 3243 West Lawrence Ave
City and State, Zip Chicago, IL 60625

For the erection of a sign/signboard over 24 feet in height and/or over 100 square feet (in area of one face) at:

Business Name: Pizzeria Uno
Address: 29 E. Ohio St.
City, State Zip Code: Chicago, IL 60611

Dimensions: length **15 ft** height **15 ft**

Height above grade/roof to top of sign 0 feet

Total Square Foot Area **225** square feet

Elevation **15 ft up from sidewalk**

Such sign shall comply with all applicable provisions of TITLE 17 of the Chicago Zoning Ordinance and all other applicable provisions of the Municipal Code of the City of Chicago governing the construction and maintenance of outdoor signs, signboards and structures.

Brendan Reilly
Alderman, 42nd Ward

1.
HOME of the
Original
DEEP DISH
SINCE 1943

City of Chicago

Office of the City Clerk

Document Tracking Sheet

Or2015-34

Meeting Date:	1/21/2015
Sponsor(s):	Reilly (42)
Type:	*Order*
Title:	Issuance of permits for sign(s)/signboard(s) at 28 N Franklin St
Committee(s) Assignment:	Committee on Zoning, Landmarks and Building Standards

Committee on Zoning, Landmarks
and Building Standards
City Council Meeting, January 21, 2015
Alderman Brendan Reilly, 42nd Ward
Sign Order

ORDERED, That the Commissioner of Buildings is hereby directed to issue a sign permit to:

Doyle Signs, Inc.
232 W. Interstate Road
Addison, IL 60101

For the erection of a sign/signboard over 24 feet in height and/or over 100 square feet (in area of one face) at:

Hyatt Place
28 N Franklin Street
Chicago, IL 60606

Dimensions: length 27'-0" height 6'-6"

Height above grade to top of sign 204'-5 3/8"

Total Square Foot Area 175.5 square feet

Elevation South

Such sign shall comply with all applicable provisions of TITLE 17 of the Chicago Zoning Ordinance and all other applicable provisions of the Municipal Code of the City of Chicago governing the construction and maintenance of outdoor signs, signboards and structures.

Brendan Reilly
Alderman, 42nd Ward

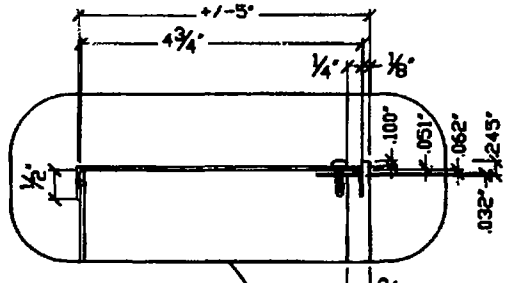

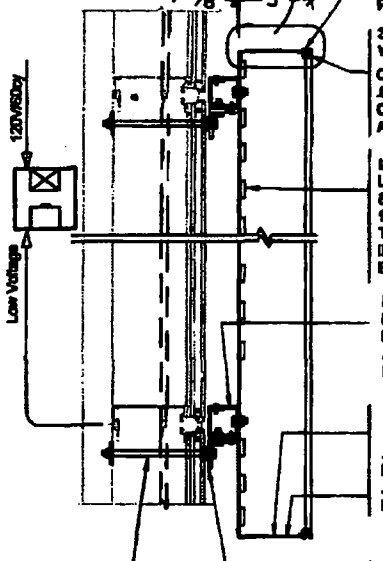

ROUND HEAD S.S. SCREW
#8 X ¾" @ +/-12"c/c
PAINTED TO MATCH FILLER

3/8" ACRYSTEEL FACE
WHITE PIGMENTED #2447

CLEAR LEXAN STRIP
.032" X +/- 1 1/2"LG. @ +/-12"C/C
CEMENTED INTO FACE EDGE
AND SCREWED TO FILLER

LED MODULE: SLOAN VL PLUS WHITES 7200 K
LOW VOLTAGE CABLE
& WEATHERPROOF CONNECTOR
16 AWG LL83251 CSA / UL
TRANSFO & SWITCH BOX
INSTALLED INSIDE BUILDING
BEHIND THE WALL

RAIL SUPPORT FAB.
FROM ALUM. TUBING
PAINTED TO WALL COLORS
AND BOLTED TO
EXISTING ANGLE BRACKETS

3/8"Ø WEEP HOLE
AT EACH BOTTOM PART

.040" ALUM. SIDE FILLER
BENT AND RIVETED TO
.064" ALUM. BACKING
INSIDE FINISHED WHITE

ALUM. ANGLE BRACKETS (BY OTHERS)
2" X 2" X 3/16" THK X 2" LG.
BOLTED TO MULLION (BY OTHERS)

¾" X 6" LG. S.S. BRASS TUBE (BY OTHERS)
WITH ALUM. WASHER AND S.S. NUTS
AND LOCKWASHER
PASS THROUGH MULLION

NOTE: ALL PERFORATION INTO
MULLION TO BE SEALED (BY OTHERS)
DURING INSTALLATION

SECTION: LETTERS AND LOGO WITH RAIL SUPPORT
NTS

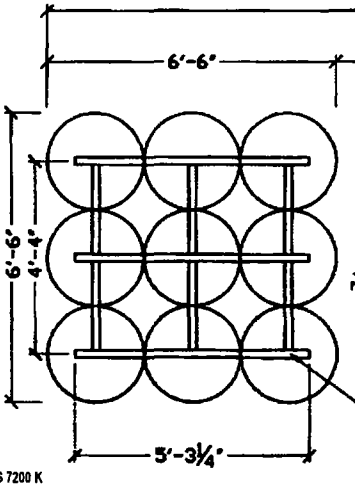

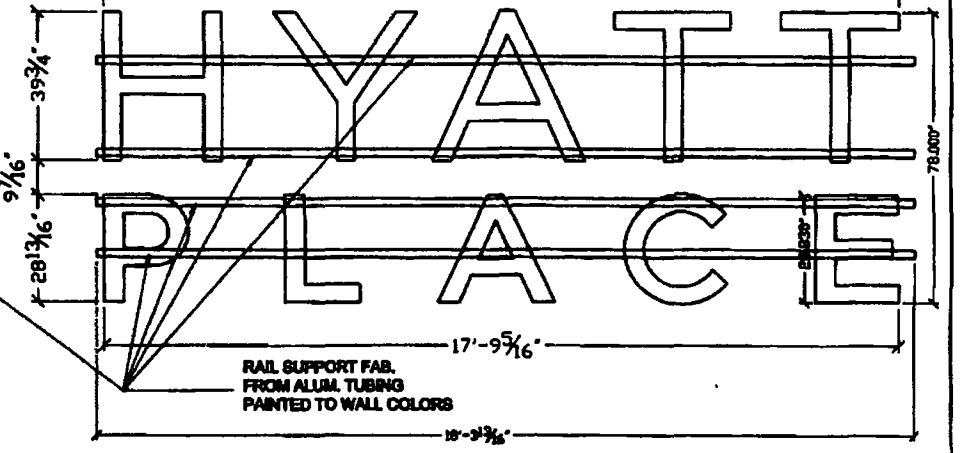

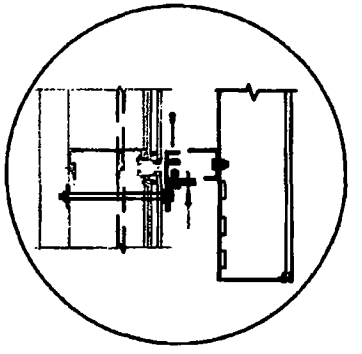

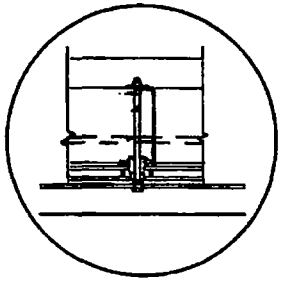

ELEVATION: FILLER LETTERS
SCALE: 3/8" = 1'-0"

LOGO 126 LBS + RAIL 36 LBS = TOTAL 162 LBS	
HYATT 67 LBS + RAIL 24 LBS = TOTAL 91 LBS	
PLACE 42 LBS + RAIL 24 LBS = TOTAL 66 LBS	

SLOAN VL PLUS WHITES

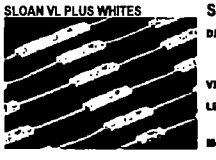

Specifications

Dimensions L x W x H	Long	3.45 in x 0.49 in x 0.35 in	
	Short	2.35 in x 0.49 in x 0.35 in	
	Mini	1.33 in x 0.44 in x 0.35 in	
Viewing angle	120°		
LEDs per module	Long/Short	3	
	Mini	2	
Modules per foot	Long	2	
	Short	2.5	
	Mini	4	
Maximum coverage per row	Color	Can depth	Coverage
	7200K, 6600 K	5 in	6 in
	5000K, 4000 K, 3000 K	5 in	5 in
Operating temperature	-40° C to +70° C		
Protection class	IP66		
Power per module	Long/Short	0.36 W	
	Mini	0.28 W	
Efficacy	Long/Short	111 lm/W	
	Mini	71 lm/W	
Power capacity	Per SloanLED 60 W 12 VDC power supply		
	VL Plus 2 Long*	100 modules	
	Long/Short	150 modules	
	Mini	196 modules	
Fastening	Peel-n-stick and mechanical		

TRANSWORLD SIGNS
A SpotFocus Company
6310 Parkway, Montreal, QC, H1J 1N7
Phone. (514) 353-6038 Fax: (514) 352-0330
E-mail: info@transworldsigns.com

This drawing, including graphic layout and individual details is the property of Transworld Signs Co and cannot be reproduced, copied or used in whole or part without written authorization from Transworld Signs Co

Revisions	By	Date
No 4		
No 3		
No 2		
No 1	ajustement du rail + brackets	Ger. Cor 08-03-2014
Shop Drawing:		
Engineering approval:		
Production Approval: -		

ITEM -C-

Customer	HYATT PLACE	Site	
Address	26 NORTH FRANKLIN	Date	19-02-2014
	CHICAGO, IL	Rep.	
Graphic Designer		Work Order	
Technical Director	Ger. Corbeil	Drawing #	340185cr10

Licences RBQ: 8278-5613-47 Société d'une licence détenue en vertu de la Loi sur le bâtiment du Québec

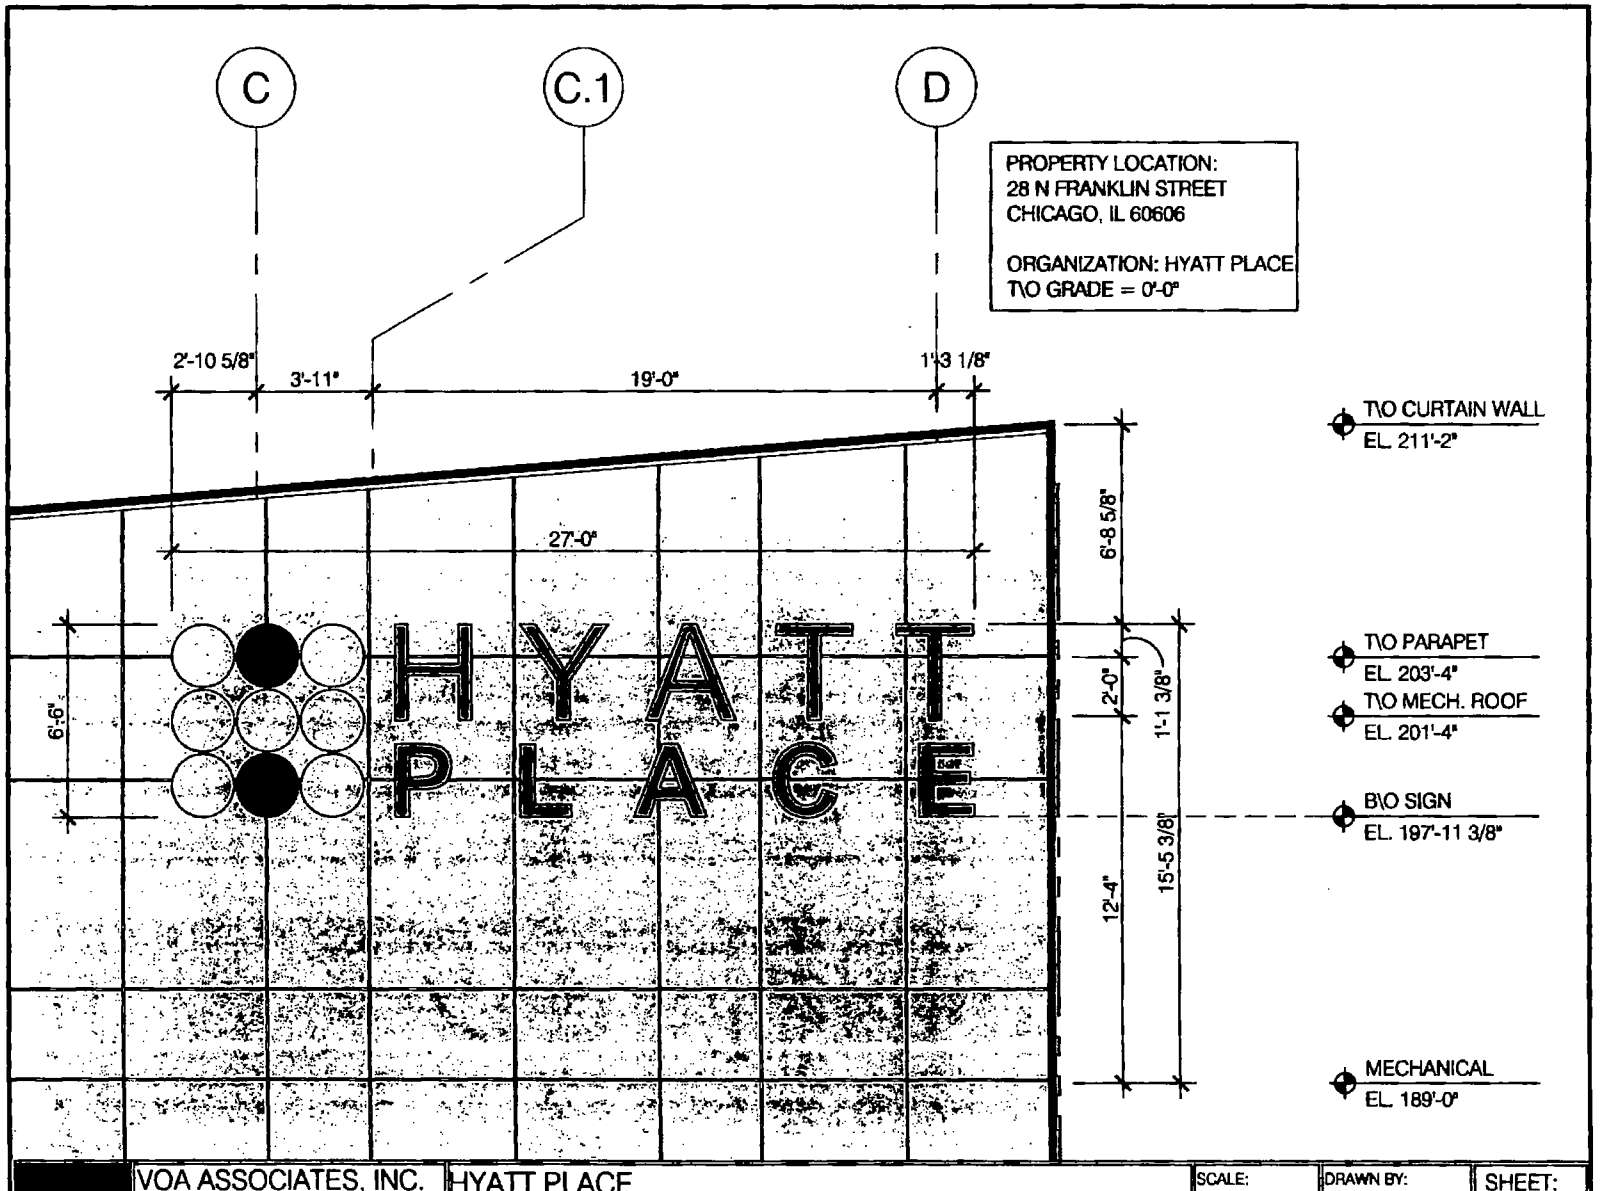

VOA ASSOCIATES, INC. Architecture/Planning/Interior Design 224 South Michigan Avenue #1400 Chicago, Illinois 60604 P. (312)554-1400 F: (312)554-1412	HYATT PLACE 28 N FRANKLIN STREET, CHICAGO, IL 60606		SCALE: 3/16" = 1'-0"	DRAWN BY: YL	SHEET:
	SOUTH ELEVATION PROPOSED HYATT PLACE SIGN	REVISION: APP TO USE THE PUBLIC ROW	DATE: 03.24.14	CHECKED BY: RB	A-07

Plot Date: 3/21/2014

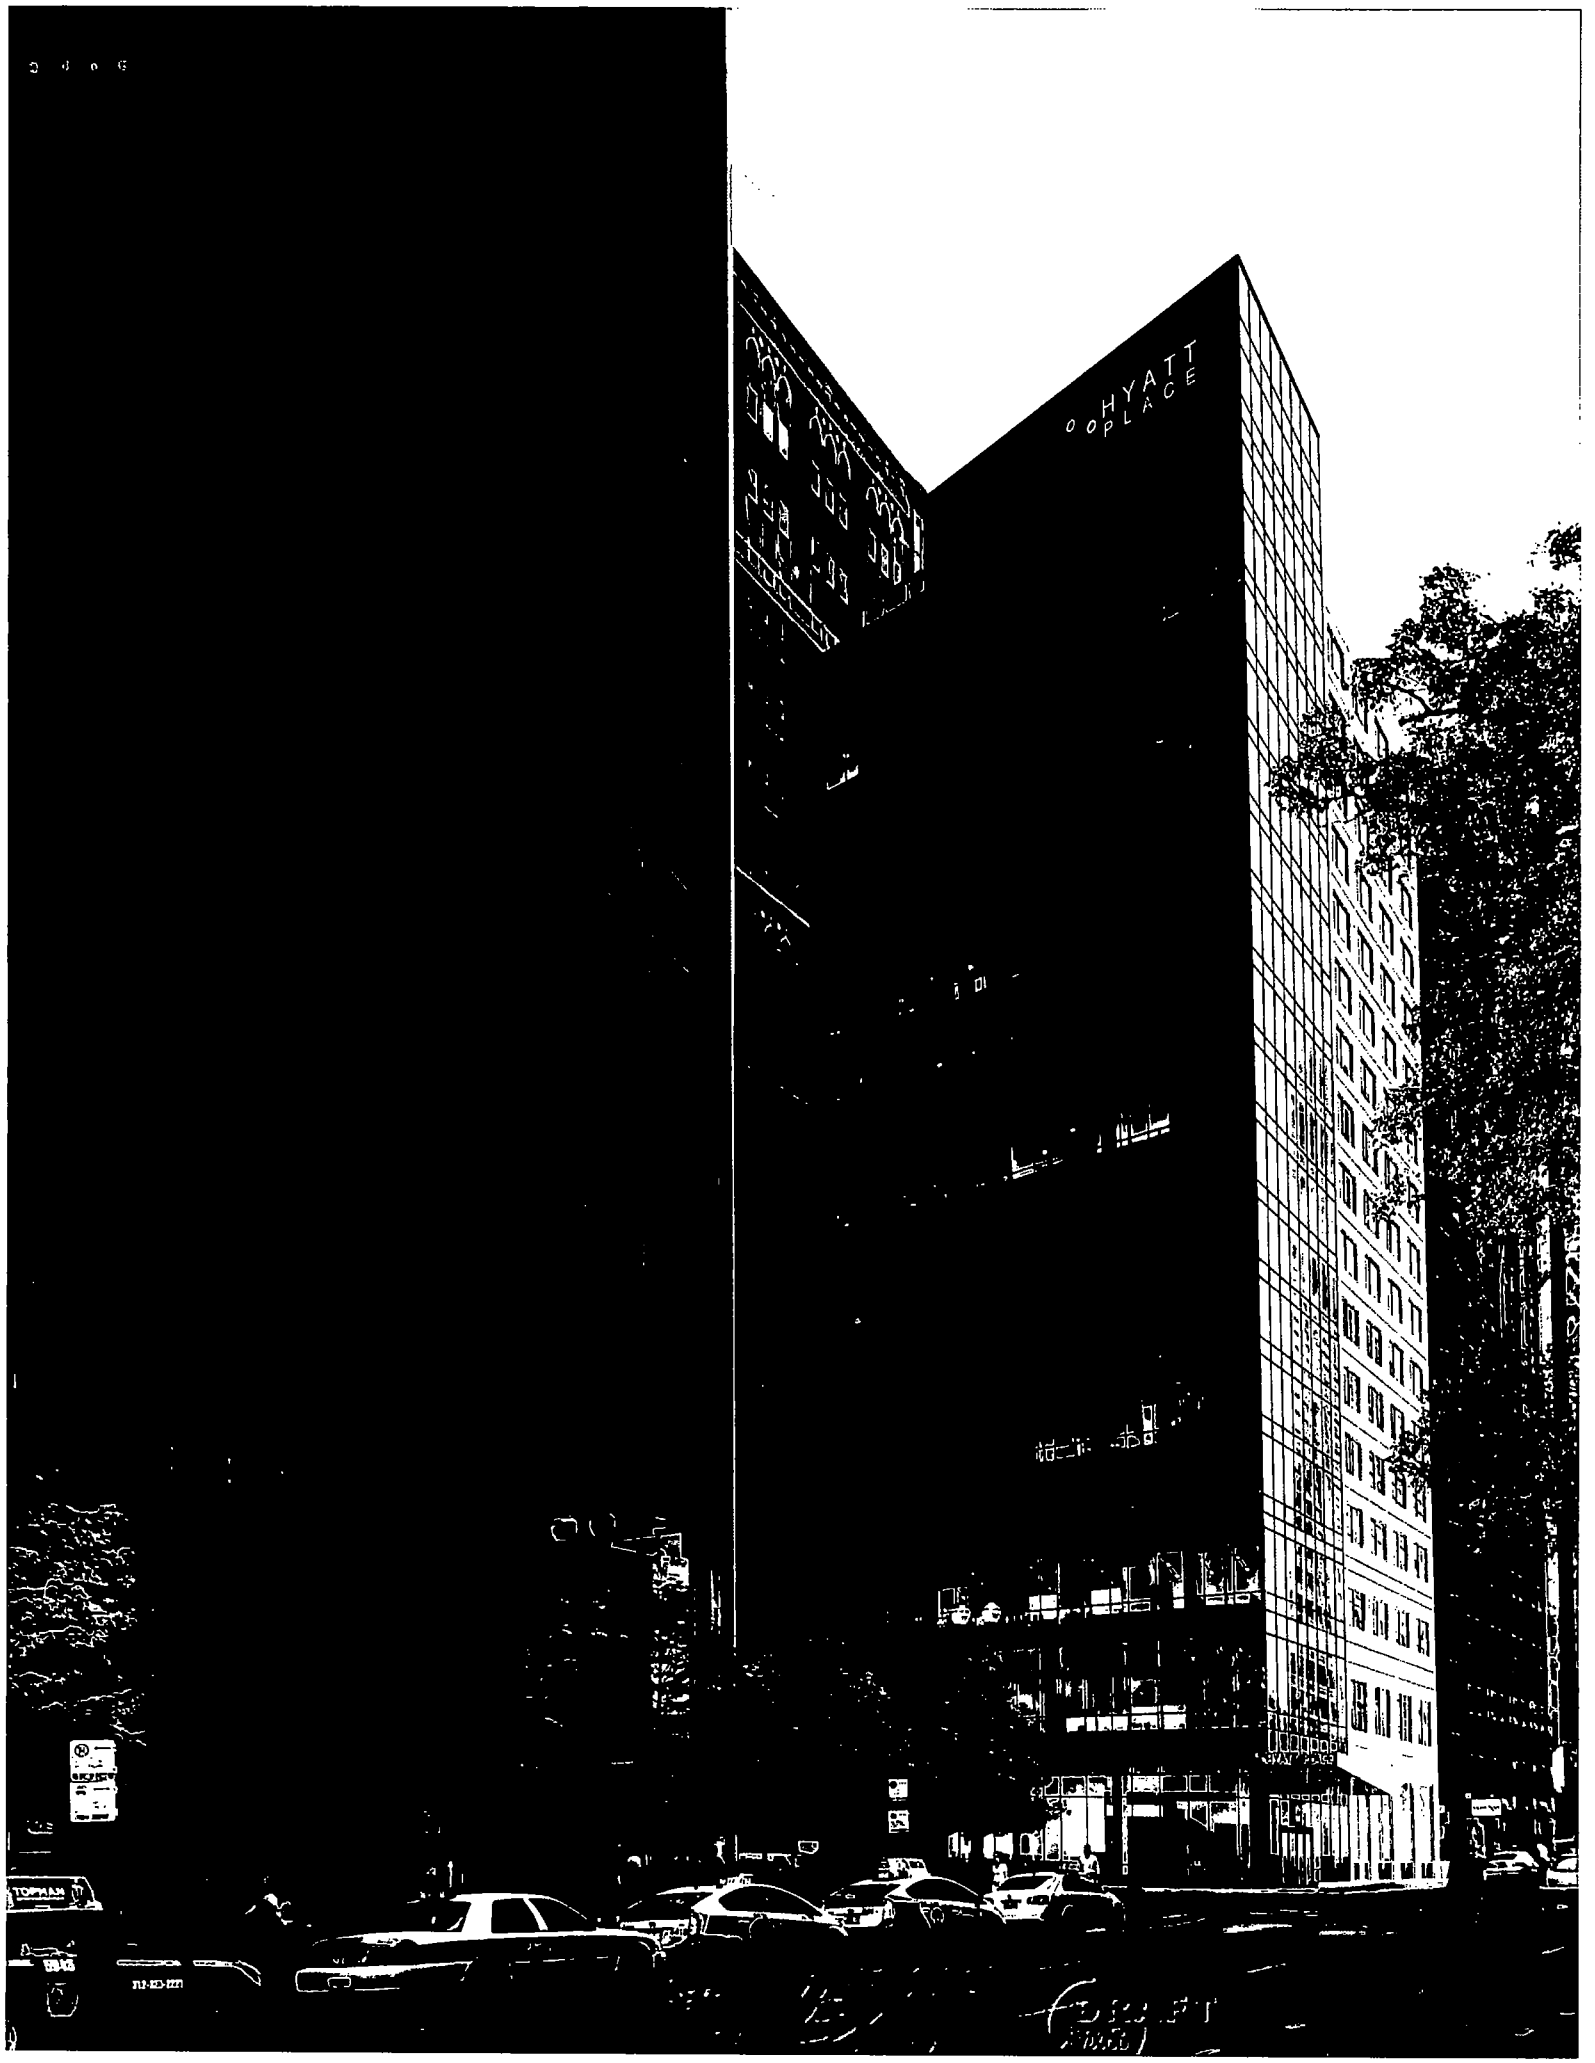
HYATT
PLACE

City of Chicago

Office of the City Clerk

Document Tracking Sheet

Or2015-35

Meeting Date:	1/21/2015
Sponsor(s):	Reilly (42)
Type:	Order
Title:	Issuance of permits for sign(s)/signboard(s) at 555 W Adams St
Committee(s) Assignment:	Committee on Zoning, Landmarks and Building Standards

Committee on Zoning, Landmarks
and Building Standards
City Council Meeting
Alderman Brendan Reilly, 42nd Ward
Sign Order

ORDERED, That the Commissioner of Buildings is hereby directed to issue a sign permit to:

ER2 Image Group
110 Ridge Ave
Bloomingdale, IL 60108

For the erection of a sign/signboard over 24 feet in height and/or over 100 square feet (in area of one face) at:

TransUnion
555 W. Adams
Chicago, IL 60661

Dimensions: length 41'-0" height 10'-8"

Height above grade/roof to top of sign 155 feet

Total Square Foot Area 437 square feet

Elevation North-Eas

Such sign shall comply with all applicable provisions of TITLE 17 of the Chicago Zoning Ordinance and all other applicable provisions of the Municipal Code of the City of Chicago governing the construction and maintenance of outdoor signs, signboards and structures.

Brendan Reilly
Alderman, 42nd Ward

TransUnion

Section View 1/8" = 1'

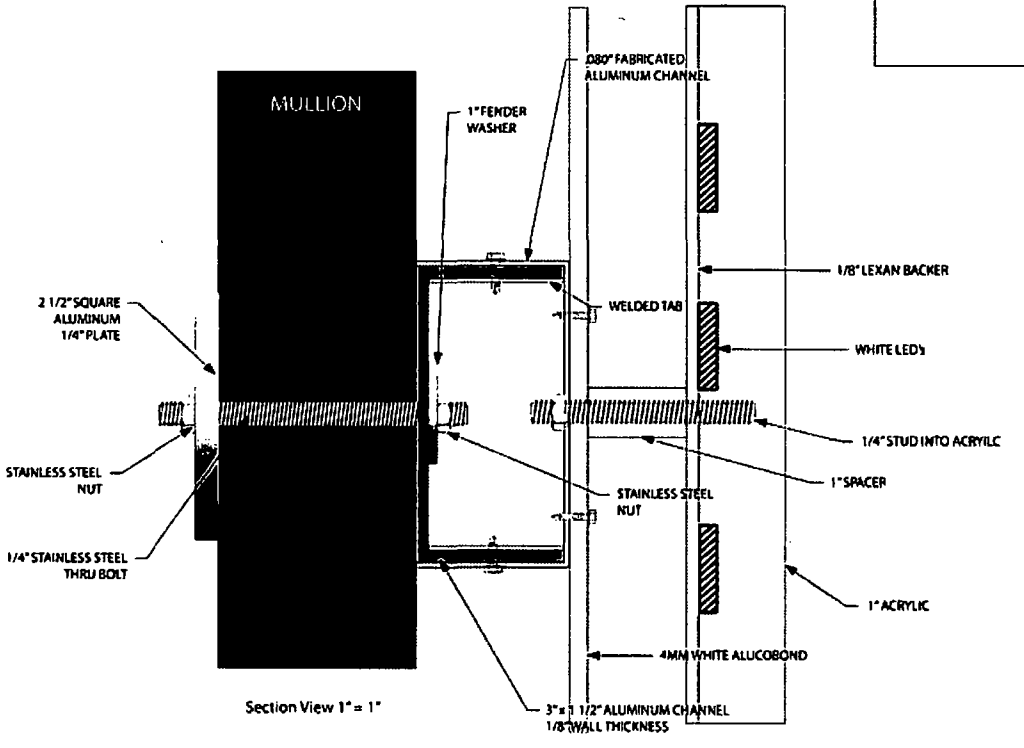

Section View 1" = 1"

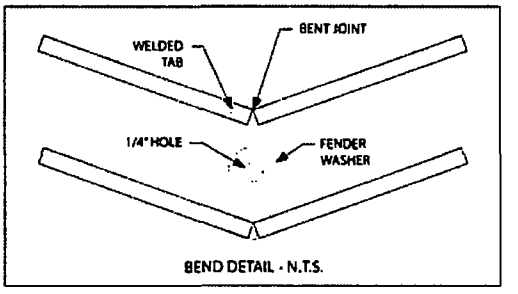

BEND DETAIL - N.T.S.

ER2 IMAGE GROUP

Trans Union Building Signage
555 W. Adams St.
Chicago, IL

12.3.14

Prepared For:

TransUnion

TransUnion

Section View 1/8" = 1'

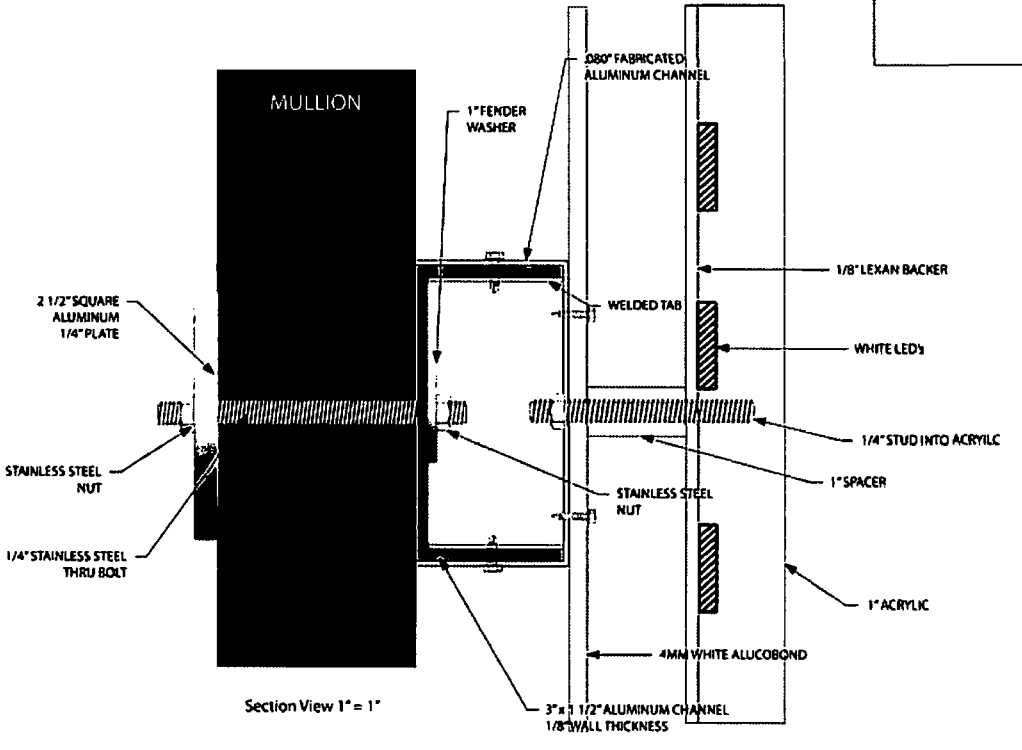

Section View 1" = 1"

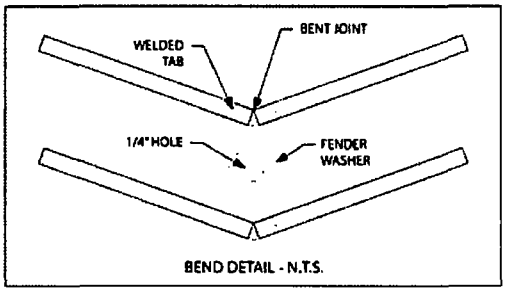

BEND DETAIL - N.T.S.

ER2
IMAGE GROUP

Trans Union Building Signage
555 W. Adams St.
Chicago, IL

12.3.14

Prepared For:

TransUnion

City of Chicago

Or2015-21

Office of the City Clerk

Document Tracking Sheet

Meeting Date:	1/21/2015
Sponsor(s):	Pawar (47)
Type:	Order
Title:	Issuance of permits for sign(s)/signboard(s) at 3600 N Talman Ave
Committee(s) Assignment:	Committee on Zoning, Landmarks and Building Standards

ORDER

ORDERED, that the Commissioner of the Department of Buildings is hereby directed to issue a sign permit to:

South Water Signs
934 N. Church Rd.
Elmhurst, IL 60126

For the erection of a sign/signboard over twenty-four (24) feet in height and/or over one hundred (100) square feet in are of one face at:

3600 N. Talman Avenue

With the following dimensions, height and square foot area, as depicted on the attached Exhibit "A":

Length: 121 feet, Height: 41 feet

Alderman Ameya Pawar
47th Ward

Exhibit "A"

SEASONAL ATHLETIC DOME

(A) TEMPORARY SIGNAGE ON SEASONAL DOME

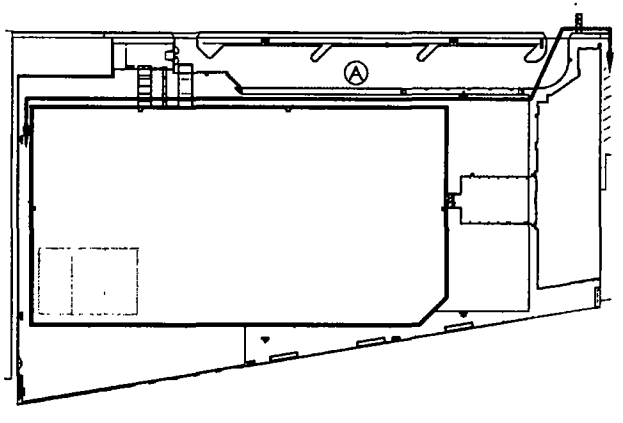

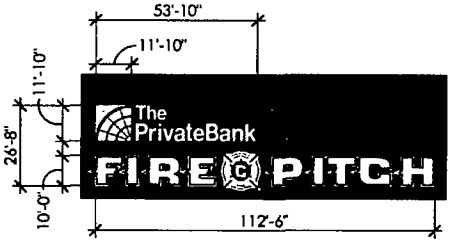

LEGEND

1	MARKETING SIGNAGE ON FACE OF AIR-SUPPORTED SEASONAL ATHLETIC DOME

TOTAL WALL FACE AREA SHOWN HATCHED: 21,195 SQUARE FEET

* SIGNAGE NOT TO EXCEED 33% OF WALL FACE AREA (7,065 SF) *

SIGNAGE MATERIAL IS 20 OZ. FLEX PVC. PANELS ADJOINED W/ VELCRO. OVERALL SIGN TO BE TIED INTO DOME USING REINFORCED SEATBELT WEBBING & GROMMET STRIPS

Aria Group Architects Inc.
830 North Blvd.
Oak Park, Illinois 60301
708.445.8400
708.445.1788 Fax

DESCRIPTION:
MARKETING SIGNAGE - SEASONAL ATHLETIC DOME
TEMPORARY CONDITION

JOB NAME: CHICAGO SOCCER

DRAWN BY: TV	CHKD BY: LRB
SCALE: NOT TO SCALE	
DATE: 01/12/2015	
JOB NUMBER	SHEET
132566	ASK-31e

City of Chicago

Office of the City Clerk

Document Tracking Sheet

Or2015-15

Meeting Date:	1/21/2015
Sponsor(s):	Osterman (48)
Type:	Order
Title:	Issuance of permits for sign(s)/signboard(s) at 5210 N Broadway
Committee(s) Assignment:	Committee on Zoning, Landmarks and Building Standards

City Council
Meeting Date: _____
Committee on Buildings

(signs)

ORDERED, That the Commissioner of Buildings is hereby directed to issue a sign permit to: (Contractor's name and address)

South Water Signs
934 N Church Rd, Elmhurst, IL

for the erection of a sign / signboard over 24 feet in height and / or over 100 square feet (in area of one face) at: (Business NAME & ADDRESS)

Broadway
5210 N Broadway

Dimensions: Length 11' Height 17'

Height above grade / roof to top of sign 3'

TOTAL SQUARE FOOT AREA 187 Sq ft

Such sign(s) shall comply with all applicable provisions of TITLE 17 of the Chicago Zoning Ordinance and all other applicable provisions of the Municipal Code of the City of Chicago governing the construction and maintenance of outdoor signs, signboards and structures.

-48

Alderman ___ Ward

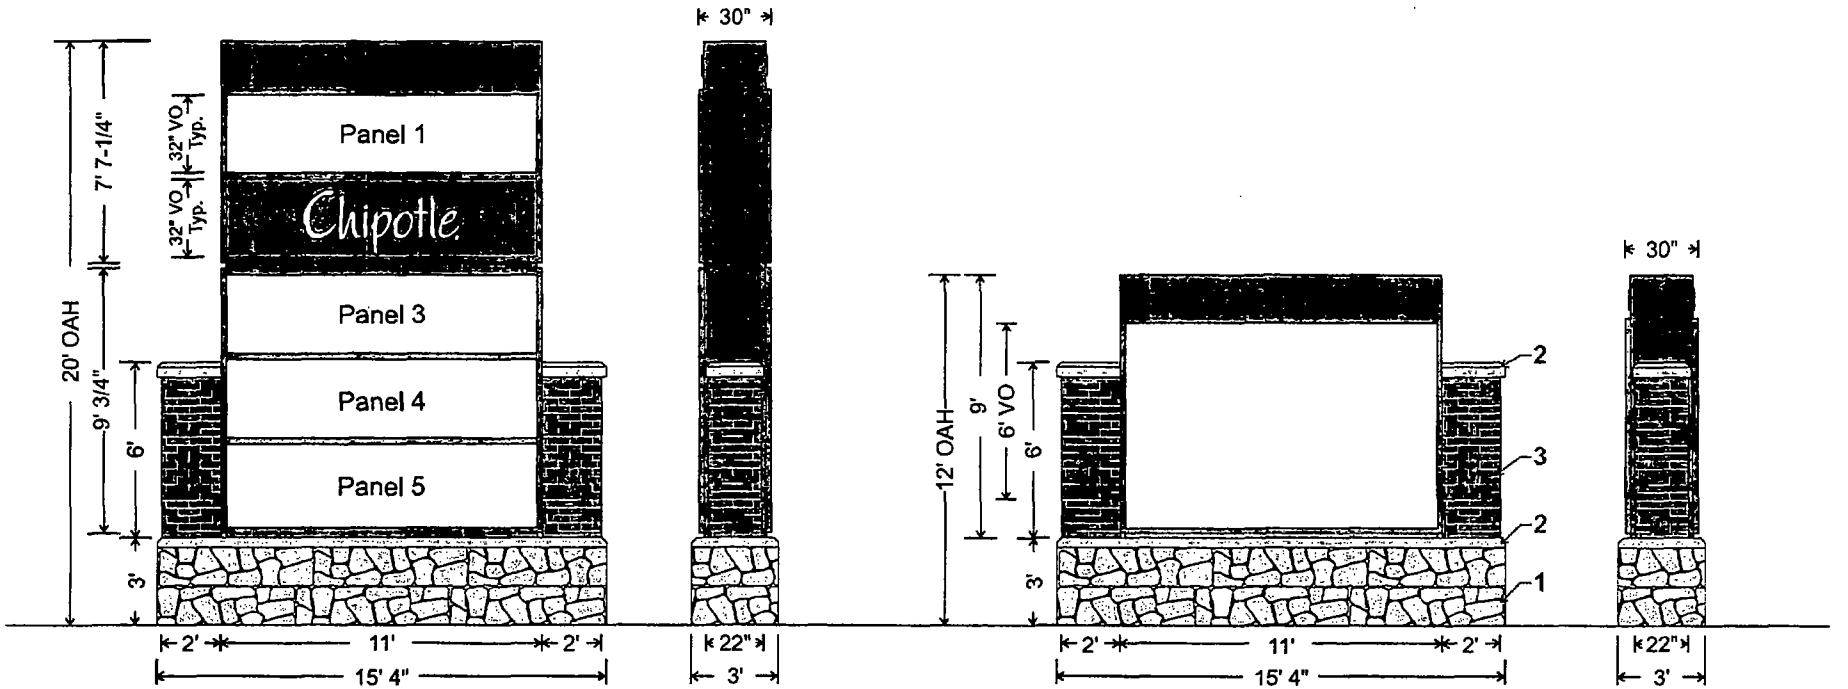

Multi-Tenant Pylon Sign
1/4" = 1'
300 SQ FT

Single Tenant Entry Monument
1/4" = 1'
180 SQ FT

Masonry Spec

1 Base - Renaissance Block "White"

2 Base Cap - Renaissance Bull-nose Cap - "White"

3 Columns - Glen Gery Brick Co "Wilmette Ironspot" Utility Brick

Fabricated 30"Deep aluminum angle frame cabinet with #2040 retro-body hinge framing and 2-1/4" #2045 retainers and 2-3/4" #2128 dividers, 3/16" polycarb faces with vinyl graphics TBD

Saddle mounting to double-pier steel columns, concrete sill for masonry base.
See following page for concrete detail.

Masonry bases - Size, style, and color of block & brick TBD

SOUTH WATER SIGNS
934 N Church
Elmhurst, IL 60126
tel: 630.333.4900
fax: 630.333.4915

CLIENT	PROJECT NAME	DATE	REVISIONS
Chody Real Estate	Main ID Pylons 5606-44 N Broadway, Chicago IL	02.12.14	REV: 02.19.14 04.07.14 09.11.14 10.22.14 10.23.14
CUSTOMER APPROVAL	TRACKER NUMBER	DRAWN BY	
	#####	m	

Concrete Detail

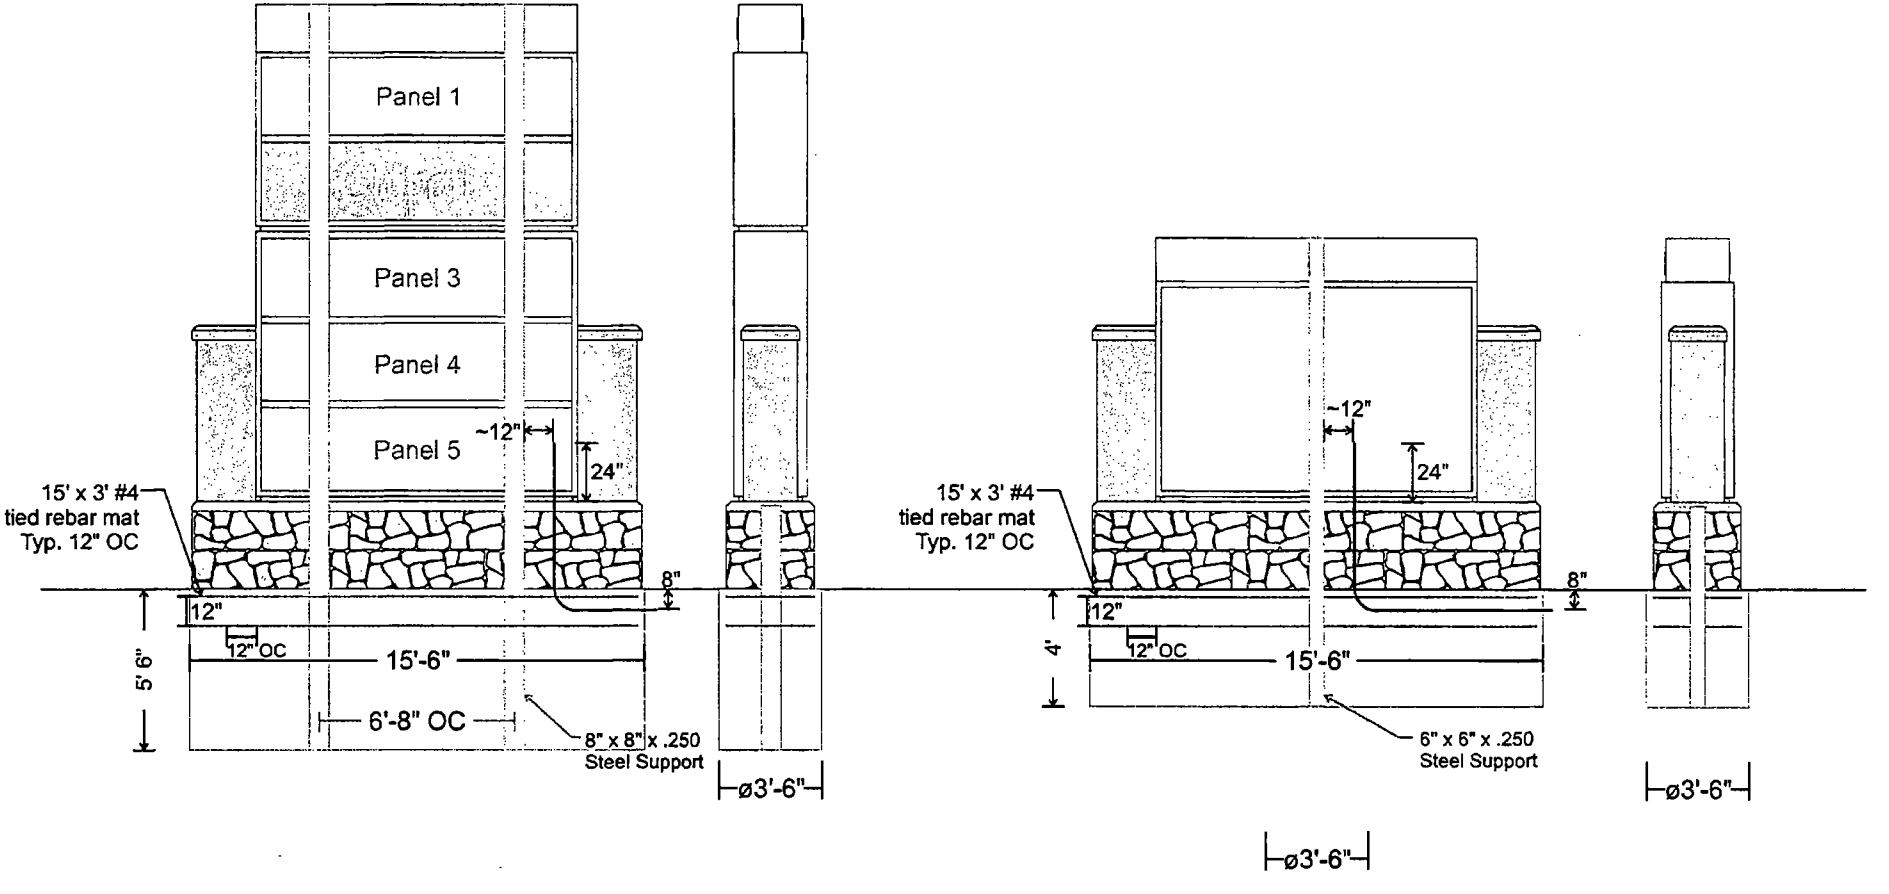

SOUTH WATER
SIGNS
934 N Church
Elmhurst, IL 60126
tel: 630.333.4900
fax: 630.333.4915

CLIENT: Chody Real Estate	PROJECT NAME: Main ID Pylons 5606-44 N Broadway, Chicago IL	DATE: 02.12.14	REVISIONS: 02.19.14, 04.07.14, 09.11.14, 10.22.14, 10.23.14
CUSTOMER APPROVAL	TRACFER NUMBER: #####	DRAWN BY: rm	

City of Chicago

Or2015-16

Office of the City Clerk

Document Tracking Sheet

Meeting Date:	1/21/2015
Sponsor(s):	Osterman (48)
Type:	Order
Title:	Issuance of permits for sign(s)/signboard(s) at 5120 N Winthrop Ave
Committee(s) Assignment:	Committee on Zoning, Landmarks and Building Standards

ORDERED, That the Commissioner of the Building Department is hereby directed to issue a sign permit to: (*Contractor's name and address*)

Paldo Signs
8110 W. Grand Ave.
River Grove, IL 60171

For the erection of a sign / signboard over twenty-four (24) feet in height and / or over one hundred (100) square feet (in area of one face) at:

William C. Goudy Technology Academy Elementary School
5120 N. Winthrop Ave.
Chicago, IL 60640

With the following Dimensions, height, and square foot area:

Dimensions: **Length: 6 feet Height 4 feet**
Height Above Grade / Roof to top of Sign: **14 feet**
Total Square Foot Area: **24 Square Feet**

Such signs shall comply with all provisions of Title 17 of the Chicago Zoning Ordinance and all other applicable provisions of the Municipal Code of the City of Chicago governing the construction and maintenance of outdoor signs, sign boards, and structures.

Harry Osterman
Alderman, 45th Ward

City of Chicago

Or2015-17

Office of the City Clerk

Document Tracking Sheet

Meeting Date:	1/21/2015
Sponsor(s):	Osterman (48)
Type:	Order
Title:	Issuance of permits for sign(s)/signboard(s) at 6009 N Broadway - 375 sq. ft.
Committee(s) Assignment:	Committee on Zoning, Landmarks and Building Standards

COMMITTEE ON ZONING, LANDMARKS & BUILDING STANDARDS

(signs)

ORDERED, That the Commissioner of Buildings is hereby directed to issue a sign permit to:

Doyle Signs, Inc
232 W Interstate Road
Addison, IL 60101

For the erection of a sign/signboard over 24 feet in height and/or 100 square feet (in area of one face) at:

Whole Foods Market
6009 N Broadway
Chicago, IL 60660

Sign A

Dimensions: Length: 60 feet - 0 inches Height: 6 feet – 2-3/4 inches

Height above grade/roof to top of sign: 16 feet – 0 inches

TOTAL SQUARE FOOT AREA: 375 square feet

Such sign(s) shall comply with all applicable provisions of TITLE 17 of the Chicago Zoning Ordinance and all other applicable provisions of the Municipal Code of the CITY OF CHICAGO governing the construction and maintenance of outdoor sign, signboards and structures.

48th Ward Alderman
Harry Osterman

CITY OF CHICAGO

DEPARTMENT OF BUILDINGS

Sign Permit Application

APPROVAL NUMBER	APPLICATION NUMBER	ANNUAL FEE	WORK CODE	DRAWINGS ATTACHED
	100574677			☐ YES ☒ NO

DATE OF APPLICATION: 12/16/2014

ADDRESS OF SIGN: 6009 N BROADWAY , 60660-

BUILDING:

ORIGINAL PERMIT NUMBER:

TYPE OF PERMIT: NEW CONSTRUCTION (SIGN)

PAYER OF ANNUAL INSPECTION:
WHOLE FOODS MARKET, WHOLE FOODS MARKET
6009 N BROADWAY
CHICAGO, IL 60660
(312)799-5737

SIGN MANUFACTURER: DOYLE SIGNS, INC

ADDRESS WHERE SIGN CAN BE SEEN PRIOR TO ERECTION:

TICKET NUMBER: 0

REINSPECTION CONTROL NUMBER: OL#E311060

TYPE OF SUPPORT FOR SIGN: BUILDING

SIGN BOARD SUPPORT MEMBERS: NONE

ANNUAL FEE	
CONSTRUCTION FEE	200.00
1017 B FEE	
TOTAL FEE	200.00
AMOUNT PAID	200.00
BALANCE DUE	

Check # for Zoning

Check # for DCAP

TYPE OF SIGN: FLAT OR BOX

LENGTH FT	LENGTH IN	HEIGHT FT	HEIGHT IN
60	0	6	3

AREA SQ FT	WEIGHT LBS
375	500

SIGN HEIGHT ABOVE GRADE/ROOF: FT 13

SHAPE OF SIGN: REGULAR

SIGN WILL READ:
WHOLE FOODS MARKET

NO OF LAMPS	TOTAL WATTAGE
80	920

TYPE OF LAMP: OTHER

NO OF BALLAST/TRANSFORMERS	INPUT OF TRANSFORMERS
6	120

CONTRACTOR WILL INSTALL: [N] FEEDERS [Y] CUSTOMER LEADS

TYPE OF SWITCH: SPECIAL

LOCATION OF SWITCH: LISTED FLUSH TOGGLE

SIGN LOCATION:
INSTALLATION OF (1) SET OF INTERNALLY ILLUMINATED CHANNEL LETTERS TO BE MOUNTED TO THE WEST BUILDING ELEVATION.

The undersigned certify that the statements in this application are true and correct and that all work done under the proposed permit will conform to the requirements of the Chicago Municipal Code

ELECT CONTR	REG NO	
DOYLE SIGINS INC	E92684	ELECTR

ADDRESS: 232 INTERSTATE RD - P.O. BOX 1068
ADDISON, IL 60101-

SUPERVISOR SIGNATURE:

SIGN ERECTOR	BOND NO	REG NO	
DOYLE SIGINS INC	104609060	E92684	SIGNER

ADDRESS: 232 INTERSTATE RD - P.O. BOX 1068
ADDISON IL, 60101-

SIGNATURE:

The permit issued on this application will authorize only signs here applied for If other signs are to be erected they must be covered by additional permits

City of Chicago
Rahm Emanuel, Mayor

Department of Buildings
Felicia Davis, Commissioner

TYPE OF BUSINESS

COMMERCIAL Other:

Name: WHOLE FOODS MARKET

LIC #:

Renewal Date:

Projects Over:

[N] Private Property

[Y] Public Way Grant Permit #: 1116172

[ ] Planned Development/Manufacturing PMD/PD#:

Zoning District: B1 Other: B1-3

TYPE OF SIGN:

[ ] ADVERTISING [X] ILLUMINATE [ ] MOVEABLE

[X] BUSINESS [ ] FLASHING

TOTAL STREET FRONTAGE OF LOT (IN FEET)	550
TOTAL AREA OF NEW SIGN (SQ.FT.)	375
TOTAL AREA OF ALL SIGNS ON LOT (SQ FT.)	700
HEIGHT OF SIGN ABOVE GRADE (TO TOP)	19ft 3in
DISTANCE OF CURB LINE OUTER EDGE (ft)	25
DISTANCE OF STRUCTURE INNER EDGE (ft)	25

DISTANCE FROM (ft):

A. PUBLIC PARK (OVER 10 ACRES)	549
B. EXPRESSWAY (IF LESS THAN 1,000 FT.)	1,092
C. RESIDENCE DISTRICT (ADVERTISING SIGNS ONLY)	337

IF REPLACEMENT SIGN OR CHANGE OF FACE, WHAT DOES THE EXISTING SIGN READ?

Original Payee:

Landmark Hold: [ ] **Status:**

ZONING (OFFICE USE ONLY)

SIGN BOND REQUIRED? [ ] YES

COUNCIL ORDER REQUIRED [X] YES

IS SPECIAL PERMISSION REQUIRED FROM CHIEF ELECTRICAL

[ ] YES

IF YES, ATTACH LETTER OF REQUEST

TIME STAMP

SIGN CLERK

APPROVED FOR PERMIT

REMARKS

SUPPLEMENTAL APPLICANT

This Supplemental Application must be completed and submitted along with the Sign Permit Application.
All fields must be completed. If a field is not applicable you must answer "n/a" in the field.

CITY OF CHICAGO
DEPARTMENT OF BUILDINGS

CITY OF CHICAGO SIGN PERMIT APPLICATION
(THIS IS NOT A PERMIT)

Application Number: 100574677 **Date of Application:** 12/1/14

Address of property where sign will be erected: 6009 N Broadway

Does property have multiple addresses? ☐ Yes ☒ No

If yes, please list all addresses: _____

Is this building vacant? ☐ Yes ☒ No

If yes, is it registered under the Vacant Building Ordinance? Registration #_____

Section 1 - Applicant

Applicant is the Owner (of the real property) ☐ **Lessee (of the real property)** ☐

Name of Owner of Real Property: DOMINICK'S FINER FOODS, LLC

Address: 711 JORIE BLVD., OAK BROOK, IL 60523

Phone #: 6308915482 Mobile #: 7082275090 Email: Isaac.Salvador@Safeway.com

Name of Lessee of Real Property: Whole Foods Market

Name: Whole Foods Market Address: 6009 N Broadway Chicago, IL

Phone #: 312-799-5737 Mobile #: 312-363-8016X Email: Michael.Grady@WholeFoods.com

Section 2 - Contractors

Payer Company of Annual Inspection Fee:

Name of Contact of Payer Company: Whole Foods Market

Name of Payer Company: Whole Foods Market Address: 6009 N. Broadway Chicago

Phone #: 312-799-5737 Mobile #: 312-363-8016X Email: Michael.Grady@wholefoods.com

Electrical Contractor: Doyle Signs, Inc

Address: 232 W Interstate Road Addison, IL 60101 License #: C92684

Phone #: 630-543-9490 Mobile #: _____ Email: Permits@Doylesigns.com

Website: www.doylesigns.com

Sign Erector: Doyle Signs, Inc

Bond #: 646 966 Registration #: C92684

Address: 232 W Interstate Road Addison, IL 60101

Phone #: 630-543-9490 Mobile #: _____ Email: Permits@Doylesigns.com

Website: www.doylesigns.com

Picture or rendering must be attached depicting sign placement with before and after view. *Section 2 continues on next page*

Expediter: _____

Address: _____ License #: _____

Phone #: _____ Mobile #: _____ Email: _____

Website: _____

Section 3 - Sign and Structure Details

(Please check all that apply)

Sign Category:

On-Premise (Business ID): ☐ Dynamic ☒ Static

Business License # of Tenant Business: 2348754

Off-Premise (Advertising): ☐ Dynamic ☐ Static

Temporary: ☐ Special Event: ☐

Sign will read (Please provide a description, picture and shop drawing): _____

Whole Foods Market

Type of sign (Mark all that apply):

☐ Awning ☐ Canopy ☐ Freestanding ☐ Marquee ☐ Projecting ☐ Dynamic Image Display

☒ Wall ☐ Painted ☐ Cabinet/Frame ☐ Vinyl ☐ Projected image ☐ Flashing

☐ High Rise Building ☐ Hotel/Hospitals ☐ Other buildings: _____

What is the dimension of the wall on which the sign will be installed? _____

Where is sign or sign structure mounted? ☐ Inside the building ☒ Outside the building

Is the sign or sign structure attached to a building or wall?: ☒ Yes ☐ No If yes, which wall of building? N E S W

Is this a freestanding sign? ☐ Yes ☒ No **Location of sign on lot:** N E S W

Which direction does sign copy face? N E S W

Does any portion of the sign, sign structure or attachments cover, obscure or obstruct an existing window in a residential unit whether occupied or not? ☐ Yes ☒ No

Does any portion of the sign, sign structure, or attachments extend on or over the public way? ☒ Yes ☐ No

If yes, what is the public way use permit number? 1116172

Sign Panels: Back to back within 30 degrees of parallel ☐ Yes ☒ No

Number of Faces: 1

Sign Support Structure: ☐ Pole ☐ Roof ☐ Ground ☒ Building ☐ Windows ☐ Other: _____

Does any portion of the sign or sign structure extend 24 inches above the roof line as defined in 17-17-02149 of the Municipal Code of Chicago? ☐ Yes ☒ No

Picture or rendering must be attached depicting sign placement with before and after view.

Section 3 continues on next page

Section 3 continued

Dimensions of Sign Structure (i.e. cabinet, frame, awning, canopy)

Length: 60 Feet 0 Inches Height: 6 Feet 3 Inches Depth: 0 Feet 9 Inches

Area: 375 Sq Ft. Weight: 500 lbs.

Shape of Sign: regular

Sign Height above Grade:

From Grade to Bottom of sign or sign structure, whichever is lowest: 13 Ft.

From Grade to Top of sign or sign structure, whichever is highest: 20 Ft.

Is City Council Order required?* ☒ Yes ☐ No

*All signs in excess of 100 Square Feet in area OR in excess of 24 feet above grade require a City Council Order pursuant to Section 13-20-680 of the Municipal Code of Chicago

Dimension of Sign Elements pursuant to Section 17-12-0601 of the Chicago Zoning Ordinance:

Length: 60 Feet 0 Inches Height: 6 Feet 3 inches Area: 375 Sq Ft.

Electrical Contractor will install: Feeders: ☐ Yes ☒ No Customer Leads: ☒ Yes ☐ No

Number of Lamps: 80 Total Wattage: 920 Type of Lamp: LED

Number of Ballast/Transformers: 6 Input of Transformers: 120

Type of Switch: toggle Location of Switch: outside sign

Static: ☒ Yes ☐ No

Illuminated: ☒ Yes ☐ No

If yes - External _____ Internal xx

Dynamic Image Display: ☐ Yes ☒ No

(An affidavit of compliance is required for all dynamic image display signs pursuant to Section 13-20-675(d)(2) of the Municipal Code of Chicago.)

Max Nits _____ Max Foot Candles _____ Message Time (Screen Hold): _____ seconds

Self Dimming Capability: ☐ Yes ☐ No

What is the total of the sign face area devoted to dynamic image display? _____ Sq Ft.

Section 4 - Zoning Information

Zoning District or Planned Development #: B1-3

Is sign located in a special sign district? ☐ Yes ☒ No

If yes: ☐ Michigan Avenue Corridor ☐ Oak Street Corridor ☐ State Street/Wabash Avenue Corridor

Total Street frontage of Zoning Lot: 550 **(Ft.)**

Total Area of new sign: 375 **(Sq Ft.)** **Gross Area of all proposed signs:** 654 **(Sq Ft.)**

Total Area of all existing signs on Zoning Lot: 700 **(Sq Ft.)**

Picture or rendering must be attached depicting sign placement with before and after view.

Section 4 continues on next page

Section 4 continued

Distance from outer edge of sign or structure to curb line: _____ **(Ft.)**

Distance from inner edge of sign or sign structure to curb line: _____ **(Ft.)**

Distance from:

Public Park 10 acres or more: 549 (Ft.)

Public Park 2 acres or more: 1140 (Ft.)

Expressway or Toll Road: 1092 (Ft.)

Lake Shore Drive: N/A (Ft.)

Michigan Avenue (Oak St. to Roosevelt Rd.): N/A (Ft.)

Residential District: 337 (Ft.)

Residential building in a D district: N/A (Ft.)

Existing off-premise/advertising signs on same side of street? ☐ Yes ☒ No

In a B or C District: _____ (Ft.)

In a D or M District: _____ (Ft.)

Waterways: 1519 (Ft.)

Section 5 - Sign Permit History

Does the proposed sign, change, alter or replace an existing sign? ☐ Yes ☑ No

If yes, were permits issued for the sign being replaced, changed or altered? ☐ Yes ☐ No

If yes, please list each permit number and date each permit was issued:

Permit Number: _____ Date issued: _____

Permit Number: _____ Date issued: _____

Permit Number: _____ Date issued: _____

Permit Number: _____ Date issued: _____

Does the proposed sign change a static sign to a dynamic image display sign? ☐ Yes ☐ No

Does the proposed sign change or alter the square footage or the height of the sign or sign structure? ☐ Yes ☐ No

Does the proposed sign change an on-premise sign to an off-premise/advertising sign? ☐ Yes ☐ No

Section 6 - Attestation and Signatures

We, the undersigned, under penalty of perjury, do hereby affirm and attest that the above information is true, complete, and correct and acknowledge that incorrect information is grounds to revoke or rescind a permit.

Owner of Real Property: _____ **Date** 11/5/2014

Lessee of Real Property: _____ **Date** 11/5/2014

Expediter: _____ **Date** _____

Supervising Electrician: Terrence J Doyle **Date** _____

Sign Erector: Terrence J Doyle **Date** _____

Picture or rendering must be attached depicting sign placement with before and after view.

For Office Use

ZONING	PUBLIC WAY

Sign Review Fee:

Zoning Review Fee: $_____ Total Fee: $_____

Amount Paid: $_____ Balance Due: $_____

PERMIT IS VALID FOR A PERIOD OF FIVE YEARS AFTER ISSUANCE. IT IS SOLELY THE RESPONSIBILITY OF THE OWNER OR LESSEE TO FILE FOR RENEWAL

* Once zoning fee is paid, this application is valid for a period of up to six months from payment date.

Applies to sign permits applied for on or after April 2, 2014.

City of Chicago
Mayor Rahm Emanuel

Department of Buildings
Felicia Davis, Commissioner

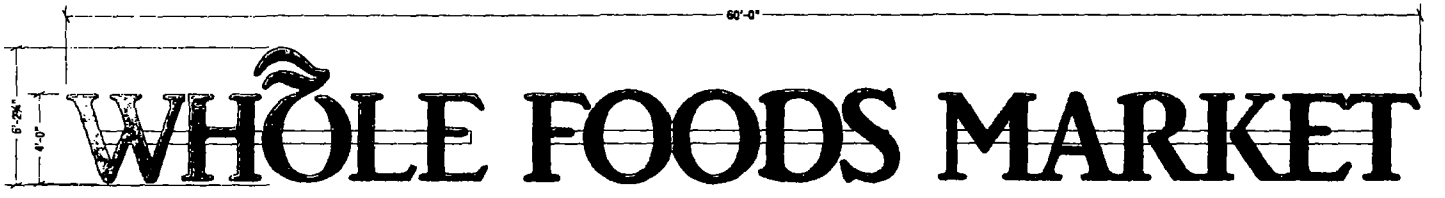

A ONE(1) L.E.D. ILLUMINATED CHANNEL LETTER DISPLAY, RACEWAY MOUNTED • FRONT VIEW
SCALE: 3/16"=1'

B ONE(1) L.E.D. ILLUMINATED CHANNEL LETTER DISPLAY, RACEWAY MOUNTED • FRONT VIEW
SCALE: 1/4"=1'

C ONE(1) L.E.D. ILLUMINATED CHANNEL LETTER DISPLAY, RACEWAY MOUNTED • FRONT VIEW
SCALE: 1/4"=1'

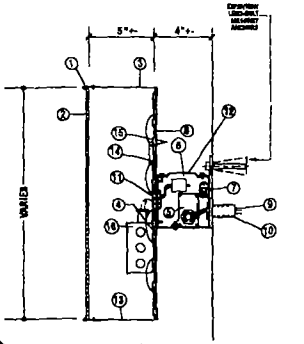

A B C *Section thru Letters*
NTS

LEGEND

1 TRIM CAP - PMS 349 GREEN
2 2447 WHITE PLEX FACE - FIRST SURFACE
3630-26 GREEN VINYL
3 .040 & .063 ALUMINUM RETURN -
PT. PMS 349 GREEN
4 TERMINAL BLOCK
5 TRANSFORMER, CLASS II 12V
6 BRIDGE RECTIFIER
7 SAFETY SWITCH
8 .090 ALUMINUM BACK
9 120V PRIMARY, NO. 12 THHN
STRANDED WIRE. 1-20 AMP CIRCUIT
10 FLEXIBLE WEATHERPROOF
CONDUIT PER LOCAL CODE
SILICONE SEAL ALL PENETRATIONS
11 UL APPROVED STANDARD BUSHING
12 ALUM. FAB'D. RACEWAY w/ ACCESS LID
13 1/4" DRAIN HOLE
14 L.E.D. CIRCUIT BOARD
15 L.E.D. STENCIL
16 "J" BOX

DOYLE
GENERAL SIGN CONTRACTORS
332 INTERSTATE RD P.O. BOX 1008
ADDISON IL 60101
630-543-9400
FAX 630-543-9483

DATE	REVISION

CUSTOMER APPROVAL DATE

This design is the original and unpublished work of DOYLE SIGNS, INC. and may not be reproduced, copied or exhibited in any fashion without the expressed written consent from an authorized officer of The Company. The rights to this design may be purchased.

CLIENT	WHOLE FOODS MARKET						
ADDRESS	6009 N BROADWAY						
CITY	CHICAGO	STATE	IL	DESIGNER	DF / KM	SALESPERSON	TD
DRWG. NO.	13987	SCALE:	NOTED	DATE:	5.23.2014	SHEET NO.	1

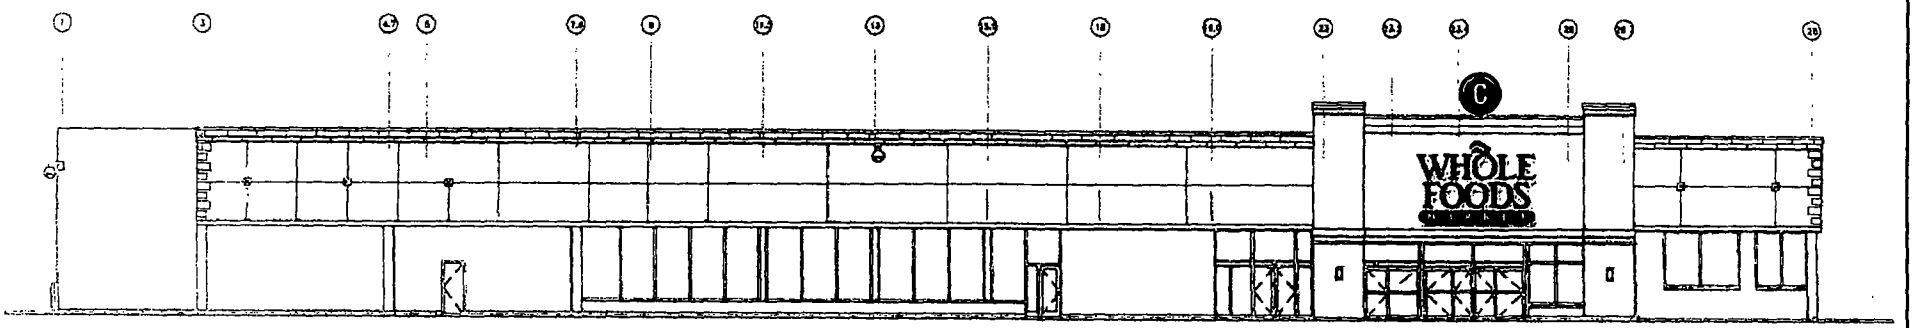

NORTH ELEVATION

SCALE: 1/16"=1'

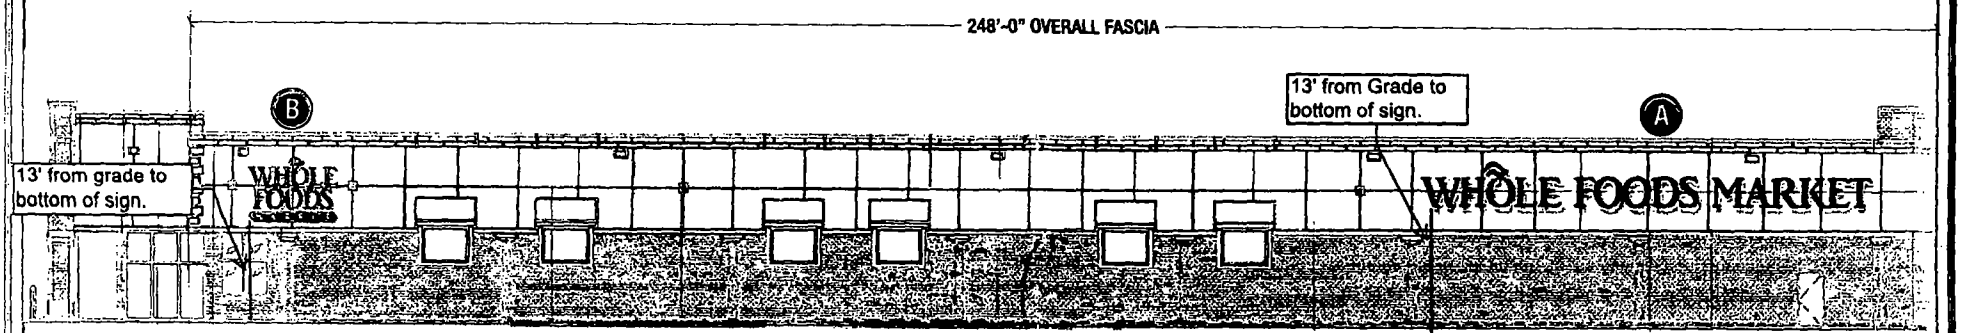

WEST ELEVATION

SCALE: 1/16"=1'

DOYLE
GENERAL SIGN CONTRACTORS
232 INTERSTATE RD P.O. BOX 1068
ADDISON, IL 60101
630-543-6480
FAX 630-543-6493

DATE	REVISION

CUSTOMER APPROVAL DATE

This design is the original and unpublished work of DOYLE SIGNS, INC. and may not be reproduced, copied or exhibited in any fashion without the expressed written consent from an authorized officer of The Company. The rights to this design may be purchased.

CLIENT	WHOLE FOODS MARKET						
ADDRESS	6009 N BROADWAY						
CITY	CHICAGO	STATE	IL	DESIGNER	DF / KM	SALESPERSON	TD
DRWG. NO.	13987	SCALE:	NOTED	DATE:	5.23.2014	SHEET NO.	2

City of Chicago

Or2015-18

Office of the City Clerk

Document Tracking Sheet

Meeting Date:	1/21/2015
Sponsor(s):	Osterman (48)
Type:	Order
Title:	Issuance of permits for sign(s)/signboard(s) at 6009 N Broadway - 100 sq. ft.
Committee(s) Assignment:	Committee on Zoning, Landmarks and Building Standards

COMMITTEE ON ZONING, LANDMARKS & BUILDING STANDARDS

(signs)

ORDERED, That the Commissioner of Buildings is hereby directed to issue a sign permit to:

Doyle Signs, Inc
232 W Interstate Road
Addison, IL 60101

For the erection of a sign/signboard over 24 feet in height and/or 100 square feet (in area of one face) at:

Whole Foods Market
6009 N Broadway
Chicago, IL 60660

Sign B

Dimensions: Length: 12 feet – 0 inches Height: 8 feet – 4 inches

Height above grade/roof to top of sign: 21 feet – 4 inches

TOTAL SQUARE FOOT AREA: 100 square feet West Elevation

Such sign(s) shall comply with all applicable provisions of TITLE 17 of the Chicago Zoning Ordinance and all other applicable provisions of the Municipal Code of the CITY OF CHICAGO governing the construction and maintenance of outdoor sign, signboards and structures.

48th Ward Alderman
Harry Osterman

CITY OF CHICAGO

DEPARTMENT OF BUILDINGS

Sign Permit Application

APPROVAL NUMBER	APPLICATION NUMBER	ANNUAL FEE	WORK CODE	DRAWINGS ATTACHED
	100574673			☐ YES ☒ NO

DATE OF APPLICATION: 12/16/2014

ADDRESS OF SIGN: 6009 N BROADWAY , 60660-

BUILDING:

ORIGINAL PERMIT NUMBER:

TYPE OF PERMIT: NEW CONSTRUCTION (SIGN)

PAYER OF ANNUAL INSPECTION:
WHOLE FOODS MARKET, WHOLE FOODS MARKET
6009 N BROADWAY
CHICAGO, IL 60660
(312)799-5737

SIGN MANUFACTURER: DOYLE SIGNS, INC

ADDRESS WHERE SIGN CAN BE SEEN PRIOR TO ERECTION:

TICKET NUMBER: 0

REINSPECTION CONTROL NUMBER: CL # E31010

TYPE OF SUPPORT FOR SIGN: BUILDING

SIGN BOARD SUPPORT MEMBERS: NONE

ANNUAL FEE	
CONSTRUCTION FEE	200.00
1017 B FEE	
TOTAL FEE	200.00
AMOUNT PAID	200.00
BALANCE DUE	

Check # for Zoning

Check # for DCAP

TYPE OF SIGN: FLAT OR BOX

LENGTH FT	LENGTH IN	HEIGHT FT	HEIGHT IN
12	0	8	4

AREA SQ FT	WEIGHT LBS
100	300

SIGN HEIGHT ABOVE GRADE/ROOF: FT 13

SHAPE OF SIGN: REGULAR

SIGN WILL READ:
WHOLE FOODS MARKET

NO OF LAMPS	TOTAL WATTAGE
36	680

TYPE OF LAMP: OTHER

NO OF BALLAST/TRANSFORMERS	INPUT OF TRANSFORMERS
2	120

CONTRACTOR WILL INSTALL: [N] FEEDERS [Y] CUSTOMER LEADS

TYPE OF SWITCH: SPECIAL

LOCATION OF SWITCH: LISTED FLUSH TOGGLE

SIGN LOCATION:
INSTALLATION OF (1) SET OF INTERNALLY ILLUMINATED CHANNEL LETTERS TO BE MOUNTED TO THE WEST BUILDING ELEVATION

The undersigned certify that the statements in this application are true and correct and that all work done under the proposed permit will conform to the requirements of the Chicago Municipal Code

ELECT CONTR	REG NO	SIGN ERECTOR	REG NO
DOYLE SIGINS INC ELECTR	E92684	DOYLE SIGINS INC SIGNER	E92684

BOND NO 6416 91010

ADDRESS: 232 INTERSTATE RD - P O. BOX 1068, ADDISON, IL 60101-

SUPERVISOR SIGNATURE:

ADDRESS: 232 INTERSTATE RD - P.O. BOX 1068, ADDISON IL, 60101-

SIGNATURE:

The permit issued on this application will authorize only signs here applied for If other signs are to be erected they must be covered by additional permits

City of Chicago
Rahm Emanuel, Mayor

Department of Buildings
Felicia Davis, Commissioner

TYPE OF BUSINESS

COMMERCIAL Other.

Name. WHOLE FOODS

LIC #:

Renewal

Projects Over:

[N] Private Property

[Y] Public Way Grant Permit #: 1116172

[ ] Planned Development/Manufacturing PMD/PD#:

Zoning District: B1 Other: B1-3

TYPE OF SIGN.

[ ] ADVERTISING [X] ILLUMINATE [ ] MOVEABLE

[X] BUSINESS [ ] FLASHING

TOTAL STREET FRONTAGE OF LOT (IN FEET)	550
TOTAL AREA OF NEW SIGN (SQ.FT)	100
TOTAL AREA OF ALL SIGNS ON LOT (SQ.FT.)	700
HEIGHT OF SIGN ABOVE GRADE (TO TOP)	21ft 4in
DISTANCE OF CURB LINE OUTER EDGE (ft)	25
DISTANCE OF STRUCTURE INNER EDGE (ft)	25

DISTANCE FROM (ft)

A. PUBLIC PARK (OVER 10 ACRES)	549
B EXPRESSWAY (IF LESS THAN 1,000 FT.)	1,092
C. RESIDENCE DISTRICT (ADVERTISING SIGNS ONLY)	337

IF REPLACEMENT SIGN OR CHANGE OF FACE, WHAT DOES THE EXISTING SIGN READ?

Original Payee:

Landmark Hold: [ ] **Status:**

ZONING (OFFICE USE ONLY)

SIGN BOND REQUIRED? [ ] YES

COUNCIL ORDER REQUIRED [ ] YES

IS SPECIAL PERMISSION REQUIRED FROM CHIEF ELECTRICAL

[ ] YES

IF YES, ATTACH LETTER OF REQUEST

TIME STAMP

SIGN CLERK	APPROVED FOR PERMIT

REMARKS

SUPPLEMENTAL APPLICANT

This Supplemental Application must be completed and submitted along with the Sign Permit Application.
All fields must be completed. If a field is not applicable you must answer "n/a" in the field.

CITY OF CHICAGO
DEPARTMENT OF BUILDINGS

CITY OF CHICAGO SIGN PERMIT APPLICATION
(THIS IS NOT A PERMIT)

Application Number: 100504673 **Date of Application:** 12/1/14

Address of property where sign will be erected: 6009 N Broadway

Does property have multiple addresses? ☐ Yes ☒ No

If yes, please list all addresses: _____

Is this building vacant? ☐ Yes ☒ No

If yes, is it registered under the Vacant Building Ordinance? Registration #_____

Section 1 - Applicant

Applicant is the Owner (of the real property) ☐ **Lessee (of the real property)** ☐

Name of Owner of Real Property: DOMINICK'S FINER FOODS, LLC

Address: 711 JORIE BLVD., OAK BROOK, IL 60523

Phone #: 6308915482 Mobile #: 7082275070 Email: Isaac.Salvador@Safeway.com

Name of Lessee of Real Property: Whole Foods Market

Name: Whole Foods market Address: 6009 N Broadway Chicago, IL

Phone #: 312-799-5737 Mobile #: 312-363-8016X Email: Michael.Grady@wholefoods.com

Section 2 - Contractors

Payer Company of Annual Inspection Fee:

Name of Contact of Payer Company: Whole Foods Market

Name of Payer Company: Whole Foods Market Address: 6009 N. Broadway Chicago

Phone #: 312-799-5737 Mobile #: 312-363-8016X Email: Michael.Grady@wholefoods.com

Electrical Contractor: Doyle Signs, Inc

Address: 232 W Interstate Road Addison, IL 60101 License #: C92684

Phone #: 630-543-9490 Mobile #: _____ Email: Permits@Doylesigns.com

Website: www.doylesigns.com

Sign Erector: Doyle Signs, Inc

Bond #: 646 966 Registration #: C92684

Address: 232 W Interstate Road Addison, IL 60101

Phone #: 630-543-9490 Mobile #: _____ Email: Permits@Doylesigns.com

Website: www.doylesigns.com

Picture or rendering must be attached depicting sign placement with before and after view. *Section 2 continues on next page*

Expediter: _____

Address: _____ License #: _____

Phone #: _____ Mobile #: _____ Email: _____

Website: _____

Section 3 - Sign and Structure Details

(Please check all that apply)

Sign Category:

On-Premise (Business ID): ☐ Dynamic ☒ Static

Business License # of Tenant Business: 2348754

Off-Premise (Advertising): ☐ Dynamic ☐ Static

Temporary: ☐ Special Event: ☐

Sign will read (Please provide a description, picture and shop drawing): _____

Whole Foods Market

Type of sign (Mark all that apply):

☐ Awning ☐ Canopy ☐ Freestanding ☐ Marquee ☐ Projecting ☐ Dynamic Image Display

☒ Wall ☐ Painted ☐ Cabinet/Frame ☐ Vinyl ☐ Projected image ☐ Flashing

☐ High Rise Building ☐ Hotel/Hospitals ☐ Other buildings: _____

What is the dimension of the wall on which the sign will be installed? _____

Where is sign or sign structure mounted? ☐ Inside the building ☒ Outside the building

Is the sign or sign structure attached to a building or wall?: ☒ Yes ☐ No If yes, which wall of building? N E S W

Is this a freestanding sign? ☐ Yes ☒ No **Location of sign on lot:** N E S W

Which direction does sign copy face? N E S W

Does any portion of the sign, sign structure or attachments cover, obscure or obstruct an existing window in a residential unit whether occupied or not? ☐ Yes ☒ No

Does any portion of the sign, sign structure, or attachments extend on or over the public way? ☒ Yes ☐ No

If yes, what is the public way use permit number? 1116172

Sign Panels: Back to back within 30 degrees of parallel ☐ Yes ☒ No

Number of Faces: 1

Sign Support Structure: ☐ Pole ☐ Roof ☐ Ground ☒ Building ☐ Windows ☐ Other: _____

Does any portion of the sign or sign structure extend 24 inches above the roof line as defined in 17-17-02149 of the Municipal Code of Chicago? ☐ Yes ☒ No

Picture or rendering must be attached depicting sign placement with before and after view.

Section 3 continues on next page

Section 3 continued

Dimensions of Sign Structure (i.e. cabinet, frame, awning, canopy)

Length: 12 Feet 0 Inches Height: 8 Feet 4 Inches Depth: 0 Feet 9 Inches

Area: 100 Sq Ft. Weight: 300 lbs.

Shape of Sign: regular

Sign Height above Grade:

From Grade to Bottom of sign or sign structure, whichever is lowest: 13 Ft.

From Grade to Top of sign or sign structure, whichever is highest: 22 Ft.

Is City Council Order required?* ☒ Yes ☐ No

*All signs in excess of 100 Square Feet in area OR in excess of 24 feet above grade require a City Council Order pursuant to Section 13-20-680 of the Municipal Code of Chicago

Dimension of Sign Elements pursuant to Section 17-12-0601 of the Chicago Zoning Ordinance:

Length: 12 Feet 0 Inches Height: 8 Feet 4 inches Area: 100 Sq Ft.

Electrical Contractor will install: Feeders: ☐ Yes ☒ No Customer Leads: ☒ Yes ☐ No

Number of Lamps: 36 Total Wattage: 680 Type of Lamp: LED

Number of Ballast/Transformers: 2 Input of Transformers: 120

Type of Switch: toggle Location of Switch: outside sign

Static: ☒ Yes ☐ No

Illuminated: ☒ Yes ☐ No

If yes - External_____ Internal xx

Dynamic Image Display: ☐ Yes ☒ No

(An affidavit of compliance is required for all dynamic image display signs pursuant to Section 13-20-675(d)(2) of the Municipal Code of Chicago.)

Max Nits_____ Max Foot Candles _____ Message Time (Screen Hold): _____seconds

Self Dimming Capability: ☐ Yes ☐ No

What is the total of the sign face area devoted to dynamic image display? _____ Sq Ft.

Section 4 - Zoning Information

Zoning District or Planned Development #: B1-3

Is sign located in a special sign district? ☐ Yes ☒ No

If yes: ☐ Michigan Avenue Corridor ☐ Oak Street Corridor ☐ State Street/Wabash Avenue Corridor

Total Street frontage of Zoning Lot: 550 **(Ft.)**

Total Area of new sign: 100 **(Sq Ft.)** **Gross Area of all proposed signs:** 654 **(Sq Ft.)**

Total Area of all existing signs on Zoning Lot: 700 **(Sq Ft.)**

Picture or rendering must be attached depicting sign placement with before and after view.

Section 4 continues on next page

Section 4 continued

Distance from outer edge of sign or structure to curb line: _____ **(Ft.)**

Distance from inner edge of sign or sign structure to curb line: _____ **(Ft.)**

Distance from:

Public Park 10 acres or more: 549 (Ft.)

Public Park 2 acres or more: 1140 (Ft.)

Expressway or Toll Road: 1092 (Ft.)

Lake Shore Drive: N/A (Ft.)

Michigan Avenue (Oak St. to Roosevelt Rd.): N/A (Ft.)

Residential District: 337 (Ft.)

Residential building in a D district: N/A (Ft.)

Existing off-premise/advertising signs on same side of street? ☐ Yes ☒ No

In a B or C District: _____ (Ft.)

In a D or M District: _____ (Ft.)

Waterways: 1519 (Ft.)

Section 5 - Sign Permit History

Does the proposed sign, change, alter or replace an existing sign? ☐ Yes ☑ No

If yes, were permits issued for the sign being replaced, changed or altered? ☐ Yes ☐ No

If yes, please list each permit number and date each permit was issued:

Permit Number: _____ Date issued: _____

Permit Number: _____ Date issued: _____

Permit Number: _____ Date issued: _____

Permit Number: _____ Date issued: _____

Does the proposed sign change a static sign to a dynamic image display sign? ☐ Yes ☐ No

Does the proposed sign change or alter the square footage or the height of the sign or sign structure? ☐ Yes ☐ No

Does the proposed sign change an on-premise sign to an off-premise/advertising sign? ☐ Yes ☐ No

Section 6 - Attestation and Signatures

We, the undersigned, under penalty of perjury, do hereby affirm and attest that the above information is true, complete, and correct and acknowledge that incorrect information is grounds to revoke or rescind a permit.

Owner of Real Property: _____ **Date** 11/5/2014

Lessee of Real Property: _____ **Date** 11/5/2014

Expediter: _____ **Date** _____

Supervising Electrician: Terrence J Doyle **Date** _____

Sign Erector: Terrence J Doyle **Date** _____

Picture or rendering must be attached depicting sign placement with before and after view.

For Office Use

ZONING	PUBLIC WAY

Sign Review Fee:

Zoning Review Fee: $_____ Total Fee: $_____

Amount Paid: $_____ Balance Due: $_____

PERMIT IS VALID FOR A PERIOD OF FIVE YEARS AFTER ISSUANCE. IT IS SOLELY THE RESPONSIBILITY OF THE OWNER OR LESSEE TO FILE FOR RENEWAL

* *Once zoning fee is paid, this application is valid for a period of up to six months from payment date.*

Applies to sign permits applied for on or after April 2, 2014.

City of Chicago
Mayor Rahm Emanuel

Department of Buildings
Felicia Davis, Commissioner

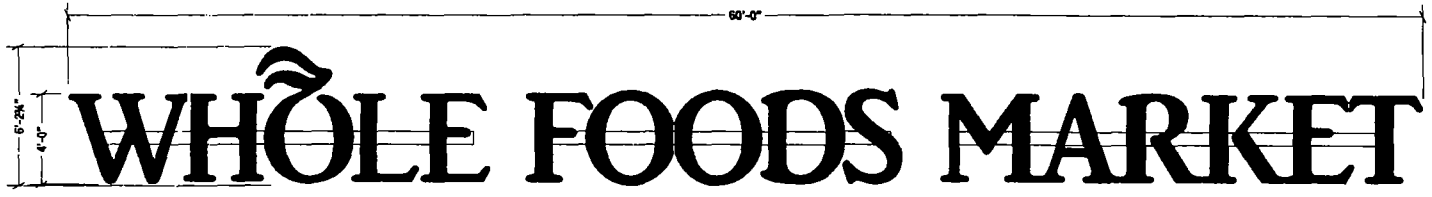

A ONE(1) L.E.D. ILLUMINATED CHANNEL LETTER DISPLAY, RACEWAY MOUNTED • FRONT VIEW
SCALE: 3/16"=1'

B ONE(1) L.E.D. ILLUMINATED CHANNEL LETTER DISPLAY, RACEWAY MOUNTED • FRONT VIEW
SCALE: 1/4"=1'

C ONE(1) L.E.D. ILLUMINATED CHANNEL LETTER DISPLAY, RACEWAY MOUNTED • FRONT VIEW
SCALE: 1/4"=1'

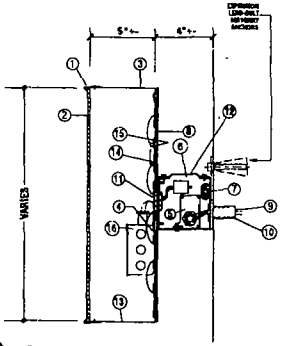

A B C *Section thru Letters*
NTS

LEGEND

1 TRIM CAP - PMS 349 GREEN
2 2447 WHITE PLEX FACE - FIRST SURFACE
3630-26 GREEN VINYL
3 .040 & .063 ALUMINUM RETURN -
PT. PMS 349 GREEN
4 TERMINAL BLOCK
5 TRANSFORMER, CLASS II 12V
6 BRIDGE RECTIFIER
7 SAFETY SWITCH
8 .090 ALUMINUM BACK
9 120V PRIMARY, NO. 12 THHN
STRANDED WIRE, 1-20 AMP CIRCUIT
10 FLEXIBLE WEATHERPROOF
CONDUIT PER LOCAL CODE
SILICONE SEAL ALL PENETRATIONS
11 UL APPROVED STANDARD BUSHING
12 ALUM. FAB'D. RACEWAY w/ ACCESS LID
13 1/4" DRAIN HOLE
14 L.E.D. CIRCUIT BOARD
15 L.E.D. STENCIL
16 "J" BOX

DOYLE
GENERAL SIGN CONTRACTORS
232 INTERSTATE RD P.O. BOX 1088
ADDISON, IL 60101
630-543-0400
FAX 630-543-8483

DATE	REVISION

CUSTOMER APPROVAL DATE

This design is the original and unpublished work of DOYLE SIGNS, INC. and may not be reproduced, copied or exhibited in any fashion without the expressed written consent from an authorized officer of The Company. The rights to this design may be purchased.

CLIENT	WHOLE FOODS MARKET						
ADDRESS	6009 N BROADWAY						
CITY	CHICAGO	STATE	IL	DESIGNER	DF / KM	SALESPERSON	TD
DRWG. NO.	13987	SCALE:	NOTED	DATE:	5.23.2014	SHEET NO.	1

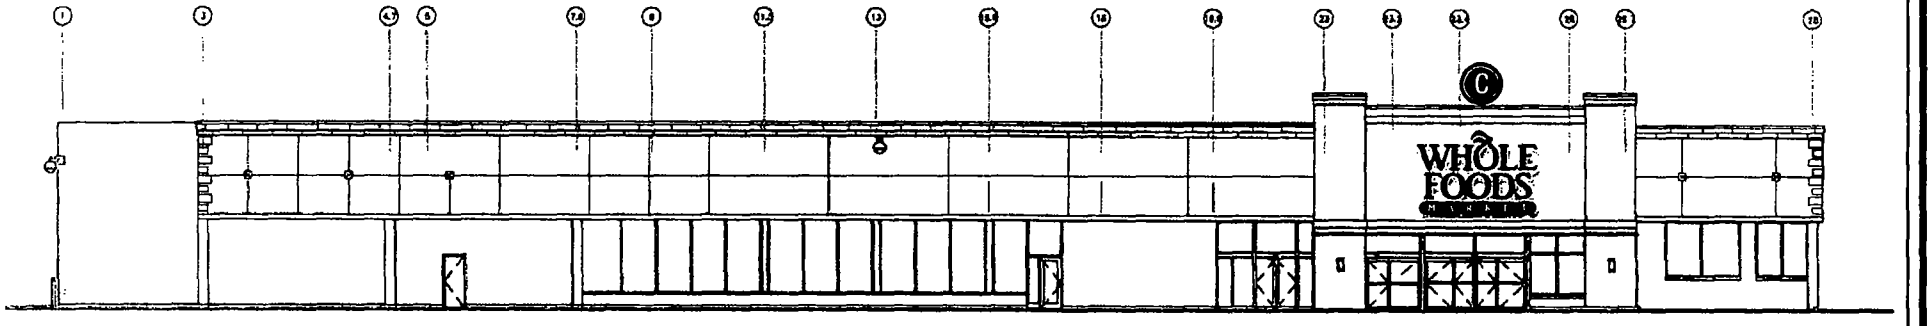

NORTH ELEVATION

SCALE: 1/16"=1'

248'-0" OVERALL FASCIA

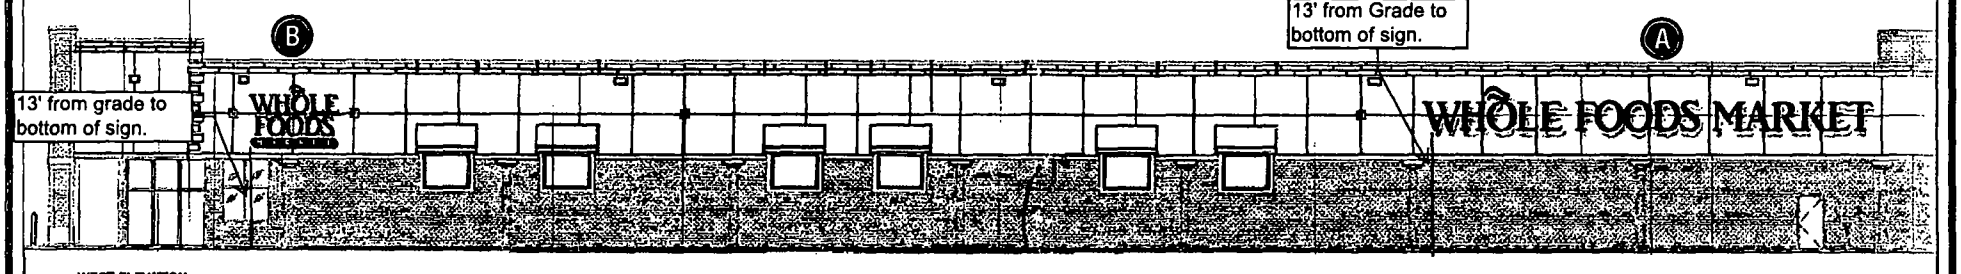

WEST ELEVATION

SCALE: 1/16"=1'

DOYLE
GENERAL SIGN CONTRACTORS
222 INTERSTATE RD P.O. BOX 1066
ADDISON IL 60101
630-543-9400
FAX 630-543-9482

DATE	REVISION

CUSTOMER APPROVAL DATE

This design is the original and unpublished work of DOYLE SIGNS, INC. and may not be reproduced, copied or exhibited in any fashion without the expressed written consent from an authorized officer of The Company. The rights to this design may be purchased.

CLIENT	WHOLE FOODS MARKET						
ADDRESS	6009 N BROADWAY						
CITY	CHICAGO	STATE	IL	DESIGNER	DF / KM	SALESPERSON	TD
DRWG. NO.	13987	SCALE:	NOTED	DATE:	5.23.2014	SHEET NO.	2

City of Chicago

Office of the City Clerk

Document Tracking Sheet

Or2015-19

Meeting Date:	1/21/2015
Sponsor(s):	Osterman (48)
Type:	Order
Title:	Issuance of permits for sign(s)/signboard(s) at 6009 N Broadway - 179 sq. ft.
Committee(s) Assignment:	Committee on Zoning, Landmarks and Building Standards

COMMITTEE ON ZONING, LANDMARKS & BUILDING STANDARDS

(signs)

ORDERED, That the Commissioner of Buildings is hereby directed to issue a sign permit to:

Doyle Signs, Inc
232 W Interstate Road
Addison, IL 60101

For the erection of a sign/signboard over 24 feet in height and/or 100 square feet (in area of one face) at:

Whole Foods Market
6009 N Broadway
Chicago, IL 60660

Sign C

Dimensions: Length: 16 feet - 0 inches Height: 11 feet – 1-1/4 inches

Height above grade/roof to top of sign: 13 feet – 0 inches

TOTAL SQUARE FOOT AREA: 179 square feet

Such sign(s) shall comply with all applicable provisions of TITLE 17 of the Chicago Zoning Ordinance and all other applicable provisions of the Municipal Code of the CITY OF CHICAGO governing the construction and maintenance of outdoor sign, signboards and structures.

48th Ward Alderman
Harry Osterman

TYPE OF BUSINESS

COMMERCIAL Other:

Name: WHOLE FOODS

LIC #:

Renewa

Projects Over:

[Y] Private Property

[N] Public Way Grant Permit #:

[ ] Planned Development/Manufacturing PMD/PD#:

Zoning District: B1 Other: B1-3

TYPE OF SIGN:

[ ] ADVERTISING [X] ILLUMINATE [ ] MOVEABLE

[X] BUSINESS [ ] FLASHING

TOTAL STREET FRONTAGE OF LOT (IN FEET)	550
TOTAL AREA OF NEW SIGN (SQ.FT.)	179
TOTAL AREA OF ALL SIGNS ON LOT (SQ.FT)	700
HEIGHT OF SIGN ABOVE GRADE (TO TOP)	24ft 2in
DISTANCE OF CURB LINE OUTER EDGE (ft)	25
DISTANCE OF STRUCTURE INNER EDGE (ft)	25

DISTANCE FROM (ft):

A PUBLIC PARK (OVER 10 ACRES)	549
B. EXPRESSWAY (IF LESS THAN 1,000 FT.)	1,092
C. RESIDENCE DISTRICT (ADVERTISING SIGNS ONLY)	337

IF REPLACEMENT SIGN OR CHANGE OF FACE, WHAT DOES THE EXISTING SIGN READ?

Original Payee:

Landmark Hold: [ ] **Status:**

ZONING (OFFICE USE ONLY)

SIGN BOND REQUIRED? [ ] YES

COUNCIL ORDER REQUIRED [X] YES

IS SPECIAL PERMISSION REQUIRED FROM CHIEF ELECTRICAL

[ ] YES

IF YES, ATTACH LETTER OF REQUEST

TIME STAMP

SIGN CLERK

APPROVED FOR PERMIT

REMARKS

SUPPLEMENTAL APPLICANT

This Supplemental Application must be completed and submitted along with the Sign Permit Application.
All fields must be completed. If a field is not applicable you must answer "n/a" in the field.

CITY OF CHICAGO
DEPARTMENT OF BUILDINGS

CITY OF CHICAGO SIGN PERMIT APPLICATION
(THIS IS NOT A PERMIT)

Application Number: 100574609 **Date of Application:** 12/1/14

Address of property where sign will be erected: 6009 N Broadway

Does property have multiple addresses? ☐ Yes ☒ No

If yes, please list all addresses: _____

Is this building vacant? ☐ Yes ☒ No

If yes, is it registered under the Vacant Building Ordinance? Registration # _____

Section 1 - Applicant

Applicant is the Owner (of the real property) ☐ **Lessee (of the real property)** ☐

Name of Owner of Real Property: DOMINICK'S FINER FOODS, LLC

Address: 711 JORIE BLVD., OAK BROOK, IL 60523

Phone #: 630 891 5482 Mobile #: 708 227 5090 Email: Isaac.Salvador@Safeway.com

Name of Lessee of Real Property: Whole Foods Market

Name: Whole Foods Market Address: 6009 N Broadway Chicago, IL

Phone #: 312-799-5737 Mobile #: 312-363-8068 Email: Michael.Grady@WholeFoods.com

Section 2 - Contractors

Payer Company of Annual Inspection Fee:

Name of Contact of Payer Company: Whole Foods Market

Name of Payer Company: Whole Foods Market Address: 6009 N. Broadway Chicago

Phone #: 312-799-5737 Mobile #: 312-363-8068 Email: Michael.Grady@wholefoods.com

Electrical Contractor: Doyle Signs, Inc

Address: 232 W Interstate Road Addison, IL 60101 License #: C92684

Phone #: 630-543-9490 Mobile #: _____ Email: Permits@Doylesigns.com

Website: www.doylesigns.com

Sign Erector: Doyle Signs, Inc

Bond #: 646 966 Registration #: C92684

Address: 232 W Interstate Road Addison, IL 60101

Phone #: 630-543-9490 Mobile #: _____ Email: Permits@Doylesigns.com

Website: www.doylesigns.com

Picture or rendering must be attached depicting sign placement with before and after view. *Section 2 continues on next page*

Expediter: _____

Address: _____ License #: _____

Phone #: _____ Mobile #: _____ Email: _____

Website: _____

Section 3 - Sign and Structure Details

(Please check all that apply)

Sign Category:

On-Premise (Business ID): ☐ Dynamic ☒ Static

Business License # of Tenant Business: 2348754

Off-Premise (Advertising): ☐ Dynamic ☐ Static

Temporary: ☐ Special Event: ☐

Sign will read (Please provide a description, picture and shop drawing): _____

Whole Foods Market

Type of sign (Mark all that apply):

☐ Awning ☐ Canopy ☐ Freestanding ☐ Marquee ☐ Projecting ☐ Dynamic Image Display

☒ Wall ☐ Painted ☐ Cabinet/Frame ☐ Vinyl ☐ Projected image ☐ Flashing

☐ High Rise Building ☐ Hotel/Hospitals ☐ Other buildings: _____

What is the dimension of the wall on which the sign will be installed? _____

Where is sign or sign structure mounted? ☐ Inside the building ☒ Outside the building

Is the sign or sign structure attached to a building or wall?: ☒ Yes ☐ No If yes, which wall of building? N E S W

Is this a freestanding sign? ☐ Yes ☒ No **Location of sign on lot:** N E S W

Which direction does sign copy face? N E S W

Does any portion of the sign, sign structure or attachments cover, obscure or obstruct an existing window in a residential unit whether occupied or not? ☐ Yes ☒ No

Does any portion of the sign, sign structure, or attachments extend on or over the public way? ☐ Yes ☒ No

If yes, what is the public way use permit number? _____

Sign Panels: Back to back within 30 degrees of parallel ☐ Yes ☒ No

Number of Faces: 1

Sign Support Structure: ☐ Pole ☐ Roof ☐ Ground ☒ Building ☐ Windows ☐ Other: _____

Does any portion of the sign or sign structure extend 24 inches above the roof line as defined in 17-17-02149 of the Municipal Code of Chicago? ☐ Yes ☒ No

Picture or rendering must be attached depicting sign placement with before and after view.

Section 3 continues on next page

City of Chicago Sign Permit Application *continued*

Section 3 continued

Dimensions of Sign Structure (i.e. cabinet, frame, awning, canopy)

Length: 16 Feet 0 Inches Height: 11 Feet 2 Inches Depth: 0 Feet 9 Inches

Area: 179 Sq Ft. Weight: 400 lbs.

Shape of Sign: regular

Sign Height above Grade:

From Grade to Bottom of sign or sign structure, whichever is lowest: 13 Ft.

From Grade to Top of sign or sign structure, whichever is highest: 25 Ft.

Is City Council Order required?* ☒ Yes ☐ No

*All signs in excess of 100 Square Feet in area OR in excess of 24 feet above grade require a City Council Order pursuant to Section 13-20-680 of the Municipal Code of Chicago

Dimension of Sign Elements pursuant to Section 17-12-0601 of the Chicago Zoning Ordinance:

Length: 16 Feet 0 Inches Height: 11 Feet 2 inches Area: 179 Sq Ft.

Electrical Contractor will install: Feeders: ☐ Yes ☒ No Customer Leads: ☒ Yes ☐ No

Number of Lamps: 36 Total Wattage: 680 Type of Lamp: LED

Number of Ballast/Transformers: 3 Input of Transformers: 120

Type of Switch: toggle Location of Switch: outside sign

Static: ☒ Yes ☐ No

Illuminated: ☒ Yes ☐ No

If yes - External _____ Internal xx

Dynamic Image Display: ☐ Yes ☒ No

(An affidavit of compliance is required for all dynamic image display signs pursuant to Section 13-20-675(d)(2) of the Municipal Code of Chicago.)

Max Nits _____ Max Foot Candles _____ Message Time (Screen Hold): _____ seconds

Self Dimming Capability: ☐ Yes ☐ No

What is the total of the sign face area devoted to dynamic image display? _____ Sq Ft.

Section 4 - Zoning Information

Zoning District or Planned Development #: B1-3

Is sign located in a special sign district? ☐ Yes ☒ No

If yes: ☐ Michigan Avenue Corridor ☐ Oak Street Corridor ☐ State Street/Wabash Avenue Corridor

Total Street frontage of Zoning Lot: 550 **(Ft.)**

Total Area of new sign: 179 **(Sq Ft.)** **Gross Area of all proposed signs:** 654 **(Sq Ft.)**

Total Area of all existing signs on Zoning Lot: 700 **(Sq Ft.)**

Picture or rendering must be attached depicting sign placement with before and after view.

Section 4 continues on next page

Section 4 continued

Distance from outer edge of sign or structure to curb line: _____ **(Ft.)**

Distance from inner edge of sign or sign structure to curb line: _____ **(Ft.)**

Distance from:

Public Park 10 acres or more: 549 (Ft.)

Public Park 2 acres or more: 1140 (Ft.)

Expressway or Toll Road: 1092 (Ft.)

Lake Shore Drive: N/A (Ft.)

Michigan Avenue (Oak St. to Roosevelt Rd.): N/A (Ft.)

Residential District: 337 (Ft.)

Residential building in a D district: N/A (Ft.)

Existing off-premise/advertising signs on same side of street? ☐ Yes ☒ No

In a B or C District: _____ (Ft.)

In a D or M District: _____ (Ft.)

Waterways: 1519 (Ft.)

Section 5 - Sign Permit History

Does the proposed sign, change, alter or replace an existing sign? ☐ Yes ☒ No

If yes, were permits issued for the sign being replaced, changed or altered? ☐ Yes ☐ No

If yes, please list each permit number and date each permit was issued:

Permit Number: _____ Date issued: _____

Permit Number: _____ Date issued: _____

Permit Number: _____ Date issued: _____

Permit Number: _____ Date issued: _____

Does the proposed sign change a static sign to a dynamic image display sign? ☐ Yes ☐ No

Does the proposed sign change or alter the square footage or the height of the sign or sign structure? ☐ Yes ☐ No

Does the proposed sign change an on-premise sign to an off-premise/advertising sign? ☐ Yes ☐ No

Section 6 - Attestation and Signatures

We, the undersigned, under penalty of perjury, do hereby affirm and attest that the above information is true, complete, and correct and acknowledge that incorrect information is grounds to revoke or rescind a permit.

Owner of Real Property: _____ **Date** 11/5/2014

Lessee of Real Property: _____ **Date** 11/5/2014

Expediter: _____ **Date** _____

Supervising Electrician: Terrence J Doyle **Date** _____

Sign Erector: Terrence J Doyle **Date** _____

Picture or rendering must be attached depicting sign placement with before and after view.

For Office Use

ZONING	PUBLIC WAY

Sign Review Fee:

Zoning Review Fee: $_____ Total Fee: $_____

Amount Paid: $_____ Balance Due: $_____

PERMIT IS VALID FOR A PERIOD OF FIVE YEARS AFTER ISSUANCE. IT IS SOLELY THE RESPONSIBILITY OF THE OWNER OR LESSEE TO FILE FOR RENEWAL

* Once zoning fee is paid, this application is valid for a period of up to six months from payment date.

Applies to sign permits applied for on or after April 2, 2014.

City of Chicago
Mayor Rahm Emanuel

Department of Buildings
Felicia Davis, Commissioner

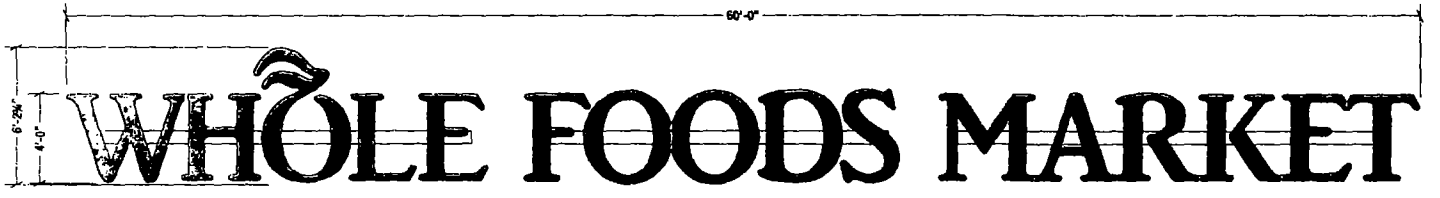

(A) ONE(1) L.E.D. ILLUMINATED CHANNEL LETTER DISPLAY, RACEWAY MOUNTED • FRONT VIEW

SCALE: 3/16"=1'

(B) ONE(1) L.E.D. ILLUMINATED CHANNEL LETTER DISPLAY, RACEWAY MOUNTED • FRONT VIEW

SCALE: 1/4"=1'

(C) ONE(1) L.E.D. ILLUMINATED CHANNEL LETTER DISPLAY, RACEWAY MOUNTED • FRONT VIEW

SCALE: 1/4"=1'

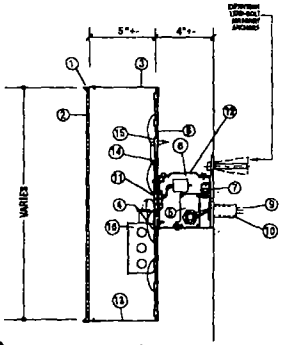

(A) (B) (C) *Section thru Letters*

NTS

LEGEND

1 TRIM CAP - PMS 349 GREEN
2 2447 WHITE PLEX FACE - FIRST SURFACE
3630-26 GREEN VINYL
3 .040 & .063 ALUMINUM RETURN -
PT. PMS 349 GREEN
4 TERMINAL BLOCK
5 TRANSFORMER, CLASS II 12V
6 BRIDGE RECTIFIER
7 SAFETY SWITCH
8 .090 ALUMINUM BACK
9 120V PRIMARY, NO. 12 THHN
STRANDED WIRE. 1-20 AMP CIRCUIT
10 FLEXIBLE WEATHERPROOF
CONDUIT PER LOCAL CODE
SILICONE SEAL ALL PENETRATIONS
11 UL APPROVED STANDARD BUSHING
12 ALUM. FAB'D. RACEWAY w/ ACCESS LID
13 1/4" DRAIN HOLE
14 L.E.D. CIRCUIT BOARD
15 L.E.D. STENCIL
16 "J" BOX

DOYLE
GENERAL SIGN CONTRACTORS
137 INTERSTATE RD P.O. BOX 1068
ADDISON, IL 60101
630-543-9490
FAX 630-543-9493

DATE	REVISION

CUSTOMER APPROVAL DATE

This design is the original and unpublished work of DOYLE SIGNS, INC. and may not be reproduced, copied or exhibited in any fashion without the expressed written consent from an authorized officer of The Company. The rights to this design may be purchased.

CLIENT	WHOLE FOODS MARKET						
ADDRESS	6009 N BROADWAY						
CITY	CHICAGO	STATE	IL	DESIGNER	DF / KM	SALESPERSON	TD
DRWG. NO.	13987	SCALE:	NOTED	DATE:	5.23.2014	SHEET NO.	1

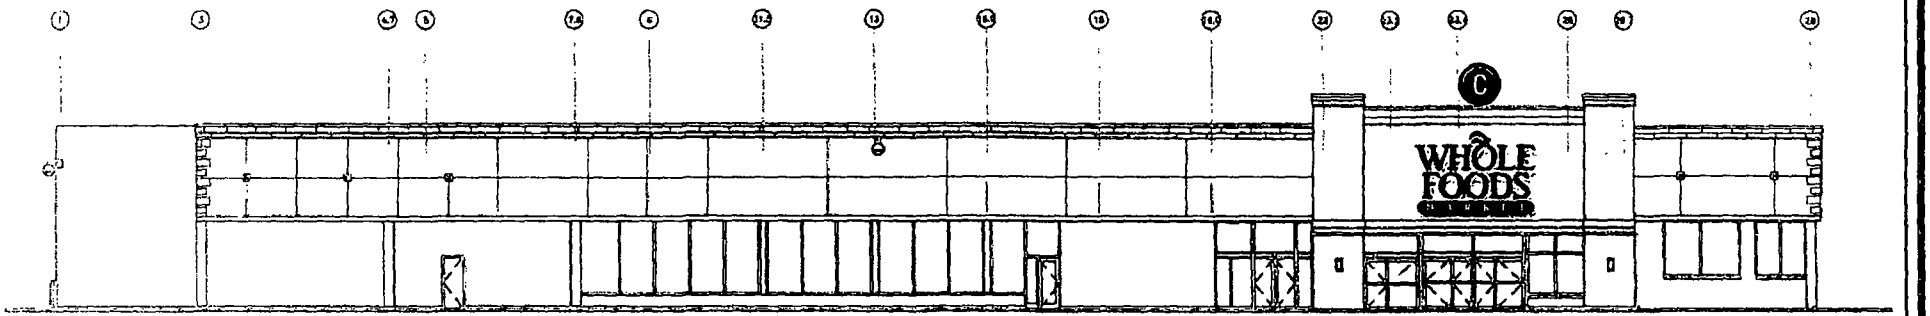

NORTH ELEVATION

SCALE: 1/16"=1'

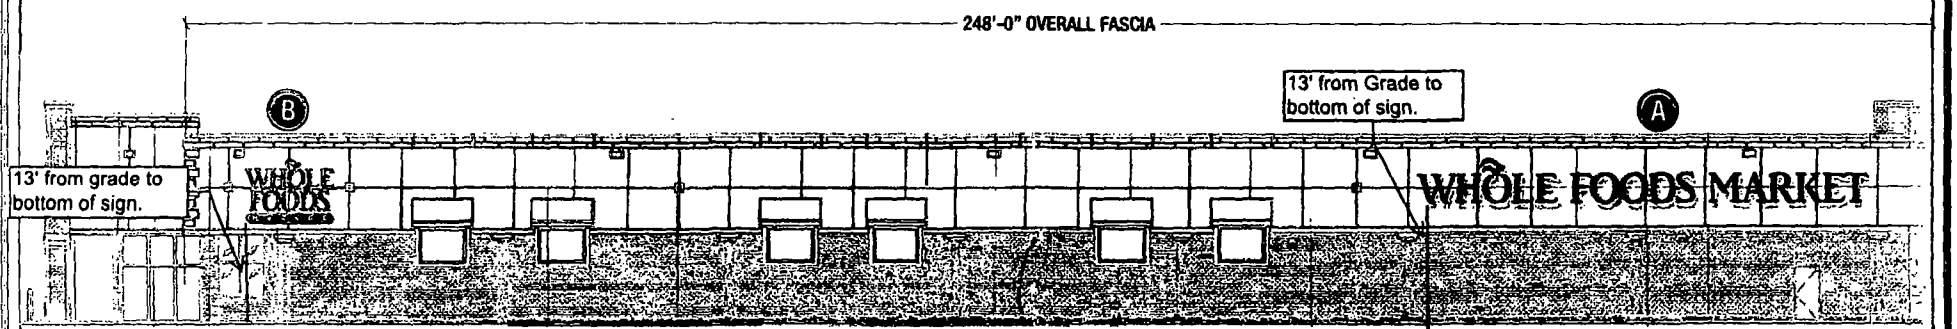

WEST ELEVATION

SCALE: 1/16"=1'

DOYLE
GENERAL SIGN CONTRACTORS
331 INTERSTATE RD P.O. BOX 1088
ADDISON, IL 60101
630-543-9400
FAX 630-543-9483

DATE	REVISIONS

CUSTOMER APPROVAL DATE

This design is the original and unpublished work of DOYLE SIGNS, INC. and may not be reproduced, copied or exhibited in any fashion without the expressed written consent from an authorized officer of The Company. The rights to this design may be purchased.

CLIENT	WHOLE FOODS MARKET						
ADDRESS	6009 N BROADWAY						
CITY	CHICAGO	STATE	IL	DESIGNER	DF / KM	SALESPERSON	TD
DRWG. NO.	13987	SCALE:	NOTED	DATE:	5.23.2014	SHEET NO.	2

City of Chicago

O2015-114

Office of the City Clerk

Document Tracking Sheet

Meeting Date:	1/21/2015
Sponsor(s):	Maldonado (26)
Type:	Ordinance
Title:	Vacation of Public Alley in area bounded by W Palmer St, N Pulaski Rd and W Shakespeare Ave
Committee(s) Assignment:	Committee on Transportation and Public Way

COMMERCIAL ORDINANCE

WHEREAS, the City of Chicago ("City") is a home rule unit of local government pursuant to Article VII, Section 6 (a) of the 1970 constitution of the State of Illinois and, as such, may exercise any power and perform any function pertaining to its government and affairs; and

WHEREAS, the properties at 3945-3959 W. Palmer Street, 2149-2159 and 2133-2143 N. Pulaski Road, and 3934-3958 W. Shakespeare Avenue are owned by CMC Partners, L.L.C.; and

WHEREAS, CMC Partners, L.L.C. proposes to use the portion of the alley to be vacated herein for truck staging; and

WHEREAS, the City Council of the City of Chicago, after due investigation and consideration, has determined that the nature and extent of the public use and the public interest to be subserved is such as to warrant the vacation of that part of the public alley, described in the following ordinance; now therefore,

BE IT ORDAINED BY THE CITY COUNCIL OF THE CITY OF CHICAGO:

SECTION 1. THAT PART OF THE EAST-WEST 16 FOOT PUBLIC ALLEY LYING SOUTH OF THE SOUTH LINE OF LOTS 1 AND 2 AND LYING NORTH OF THE NORTH LINE OF LOTS 15 AND 16 IN THE SUBDIVISION OF BLOCK 2 IN J. CASTELLO'S SUBDIVISION OF THE NORTHWEST QUARTER OF THE SOUTHWEST QUARTER OF THE NORTHWEST QUARTER OF SECTION 35, TOWNSHIP 40 NORTH RANGE 13 EAST OF THE THIRD PRINCIPAL MERIDIAN ACCORDING TO THE PLAT THEREOF RECORDED AUGUST 28, 1882 AS DOCUMENT 416237, DESCRIBED AS FOLLOWS:
BEGINNING AT THE SOUTHWEST CORNER OF SAID LOT 1; THENCE NORTH 88°40'03" EAST ALONG THE SOUTH LINE OF SAID LOTS 1 AND 2 A DISTANCE OF 50.00 FEET TO THE SOUTHEAST CORNER OF SAID LOT 2; THENCE SOUTH 01°36'48" EAST ALONG THE WEST LINE OF THE ALLEY HERETOFORE VACATED BY ORDINANCE PASSED MARCH 30, 1982 AND RECORDED AS DOCUMENT 26258641 A DISTANCE OF 16.00 FEET TO THE NORTHEAST CORNER OF SAID LOT 15; THENCE SOUTH 88°40'03" WEST ALONG THE NORTH LINE OF SAID LOTS 15 AND 16 A DISTANCE OF 50.00 FEET TO THE NORTHWEST CORNER OF SAID LOT 16; THENCE NORTH 01°36'48" WEST ALONG THE EAST LINE OF NORTH PULASKI ROAD 16.00 FEET TO THE POINT OF BEGINNING, IN COOK COUNTY, ILLINOIS. CONTAINING 800 SQUARE FEET, MORE OR LESS as shaded and legally described by the words "HEREBY VACATED" on the plat hereto attached as Exhibit A, which drawing for greater clarity, is hereby made a part of this ordinance, be and the same is hereby vacated and closed, inasmuch as the same is no longer required for public use and the public interest will be subserved by such vacation.

SECTION 2. The City of Chicago hereby reserves for the benefit of Commonwealth Edison, AT&T/SBC, Comcast and their successors or assigns, a non-exclusive utility easement to

operate, maintain, construct, replace and renew overhead wires, poles, and associated equipment and underground conduit, cables, and associated equipment for the transmission and distribution of electrical energy, telephonic and associated services under, over and along the alley herein vacated, with the right of ingress and egress. The grade of the vacated public way shall not be altered in a manner so as to interfere with the operation and maintenance of Commonwealth Edison, AT&T/SBC, and/or Comcast facilities. No buildings, permanent structures or obstructions shall be placed over Commonwealth Edison, AT&T/SBC and/or Comcast facilities without express written release of easement by the respective utility. Any future vacation-beneficiary prompted relocation of Commonwealth Edison, AT&T/SBC and/or Comcast facilities lying within the area being vacated will be accomplished by the involved utility, and done at the expense of the beneficiary of the vacation.

SECTION 3. The vacation herein provided for is made upon the express condition that within 180 days after the passage of this ordinance, CMC Partners, L.L.C. shall pay or cause to be paid to the City of Chicago as compensation for the benefits which will accrue to the owner of the property abutting said part of public alley hereby vacated the sum _____ dollars ($), which sum in the judgment of this body will be equal to such benefits.

SECTION 4. The vacation herein provided for is made upon the express condition that within one hundred eighty (180) days after the passage of this ordinance, CMC Partners, L.L.C. shall file or cause to be filed for record in the Office of the Recorder of Deeds of Cook County, Illinois a certified copy of this ordinance, together with the corresponding full sized plat as approved by the CDOT Superintendent of Maps and Plats.

SECTION 5. This ordinance shall take effect and be in force from and after its passage. The vacation shall take effect and be in force from and after its recording.

Vacation Approved:

Rebekah Scheinfeld
Commissioner of Transportation

Approved as to Form and Legality

Richard Wendy
Deputy Corporation Counsel

Honorable Roberto Maldonado
Alderman, 26th Ward

EXHIBIT "A"

PLAT OF VACATION

ALL DIMENSIONS SHOWN ON THIS PAGE ARE MEASURED DISTANCES
UNLESS OTHERWISE NOTED

GRAPHIC SCALE

20 0 10 20

(IN FEET)
1" = 20'

LEGEND

- ALLEY HEREBY VACATED
- BUILDING HATCH
- CONCRETE HATCH
- UNDER LYING LOT LINES
- CHAIN LINK FENCE
- UTILITY POLE
- LIGHT POLE
- BUMPER POST

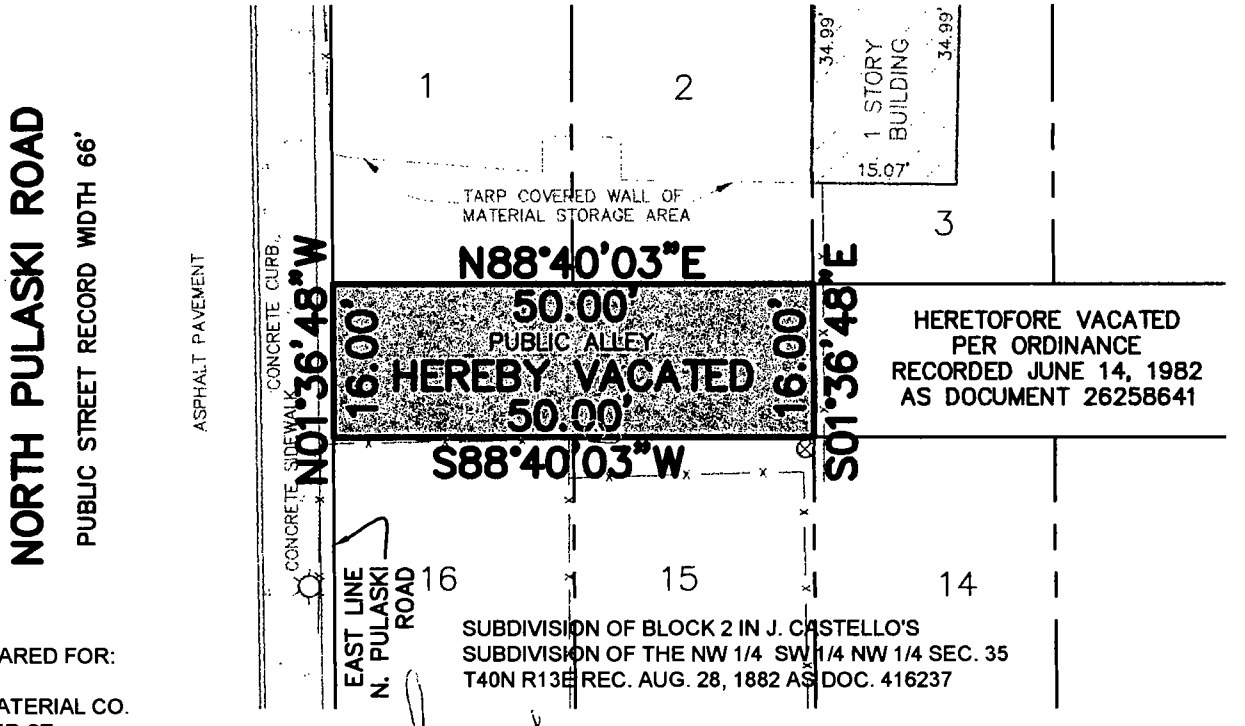

SUBDIVISION OF BLOCK 2 IN J. CASTELLO'S SUBDIVISION OF THE NW 1/4 SW 1/4 NW 1/4 SEC. 35 T40N R13E REC. AUG. 28, 1882 AS DOC. 416237

SURVEY PREPARED FOR:

CRAWFORD MATERIAL CO.
3949 W. PALMER ST.
CHICAGO, IL 60647

Dec 30, 2014

CDOT# 35-26-14-3675

REVISED: 12/23/2014 PER #2014-20296 [RJT]

ORDERED BY	CRAWFORD MATERIAL COMPANY	CHECKED:	DRAWN RJT
ADDRESS.	3949 WEST PALMER STREET		

GREMLEY & BIEDERMANN
A Division of
PLCS, CORPORATION
License No. 184-005322
Professional Land Surveyors
4505 North Elston Avenue, Chicago, IL 60630
Telephone. (773) 685-5102 Fax (773) 286-4184 Email: INFO@PLCS-SURVEY.COM

ORDER NO.	DATE:	PAGE NO.
2013-18719-001	JANUARY 8, 2014	1 OF 3
	SCALE: 1 INCH = 20 FEET	

G:\CAD\2013\2013-18719\2013-18719-001.dwg

SURVEY NOTES:

SEE PAGE 2 FOR LEGAL DESCRIPTION AND SURVEYOR'S CERTIFICATE.

NO MONUMENS SET OR FOUND FOR THIS SURVEY.

Distances are marked in feet and decimal parts thereof. Compare all points BEFORE building by same and at once report any differences BEFORE damage is done.

For easements, building lines and other restrictions not shown on survey plat refer to your abstract, deed, contract, title policy and local building line regulations.

NO dimensions shall be assumed by scale measurement upon this plat.

Monumentation or witness points were not set at the clients request.

Unless otherwise noted hereon the Bearing Basis, Elevation Datum and Coordinate Datum if used is ASSUMED.

COPYRIGHT GREMLEY & BIEDERMANN, INC. 2014 "All Rights Reserved"

EXHIBIT "A"

PLAT OF VACATION

LEGAL DESCRIPITION

THAT PART OF THE EAST-WEST 16 FOOT PUBLIC ALLEY LYING SOUTH OF THE SOUTH LINE OF LOTS 1 AND 2 AND LYING NORTH OF THE NORTH LINE OF LOTS 15 AND 16 IN THE SUBDIVISION OF BLOCK 2 IN J. CASTELLO'S SUBDIVISION OF THE NORTHWEST QUARTER OF THE SOUTHWEST QUARTER OF THE NORTHWEST QUARTER OF SECTION 35, TOWNSHIP 40 NORTH RANGE 13 EAST OF THE THIRD PRINCIPAL MERIDIAN ACCORDING TO THE PLAT THEREOF RECORDED AUGUST 28, 1882 AS DOCUMENT 416237, DESCRIBED AS FOLLOWS: BEGINNING AT THE SOUTHWEST CORNER OF SAID LOT 1; THENCE NORTH 88°40'03" EAST ALONG THE SOUTH LINE OF SAID LOTS 1 AND 2 A DISTANCE OF 50.00 FEET TO THE SOUTHEAST CORNER OF SAID LOT 2; THENCE SOUTH 01°36'48" EAST ALONG THE WEST LINE OF THE ALLEY HERETOFORE VACATED BY ORDINANCE PASSED MARCH 30, 1982 AND RECORDED AS DOCUMENT 26258641 A DISTANCE OF 16.00 FEET TO THE NORTHEAST CORNER OF SAID LOT 15; THENCE SOUTH 88°40'03" WEST ALONG THE NORTH LINE OF SAID LOTS 15 AND 16 A DISTANCE OF 50.00 FEET TO THE NORTHWEST CORNER OF SAID LOT 16; THENCE NORTH 01°36'48" WEST ALONG THE EAST LINE OF NORTH PULASKI ROAD 16.00 FEET TO THE POINT OF BEGINNING, IN COOK COUNTY, ILLINOIS.

CONTAINING 800 SQUARE FEET, MORE OR LESS.

DEPT. OF FINANCE

COOK CO.

C.D.O.T.

CDOT# 35-26-14-3675

REVISED: 12/23/2014 PER #2014-20296 [RJT]

ORDERED BY: CRAWFORD MATERIAL COMPANY		CHECKED:	DRAWN: RJT
ADDRESS: 3949 WEST PALMER STREET			

GREMLEY & BIEDERMANN
A Division of PLCS, CORPORATION
License No. 184-005322
Professional Land Surveyors
4505 North Elston Avenue, Chicago, IL 60630
Telephone: (773) 685-5102 Fax: (773) 286-4184 Email: INFO@PLCS-Survey.com

ORDER NO.	DATE	PAGE NO.
2013-18719-001	JANUARY 8, 2014	2 OF 3
	SCALE: 1 INCH = 20 FEET	

G:\CAD\2013\2013-18719\2013-18719-001.dwg

State of Illinois)
County of Cook)ss

We, GREMLEY & BIEDERMANN, INC. hereby certify that we have surveyed the above described property and that the plat hereon drawn is a correct representation of said survey corrected to a temperature of 62° Fahrenheit.

Field measurements completed on JANUARY 8, 2014.

Signed on Dec. 29, 2014.

By: Robert G. Biedermann

Robert G. Biedermann
Professional Illinois Land Surveyor No. 2802
My license expires November 30, 2016
This professional service conforms to the current Illinois minimum standards for a boundary survey.

ROBERT G. BIEDERMANN 2802 PROFESSIONAL LAND SURVEYOR STATE OF ILLINOIS CHICAGO, ILLINOIS

EXHIBIT "A"

PLAT OF VACATION

ALL DIMENSIONS SHOWN ON THIS PAGE ARE MEASURED DISTANCES
UNLESS OTHERWISE NOTED

GRAPHIC SCALE

100 0 50 100

(IN FEET)
1" = 100'

LEGEND

- ALLEY HEREBY VACATED
- LOT LINES
- CENTER LINE C. M. ST. P. & P.

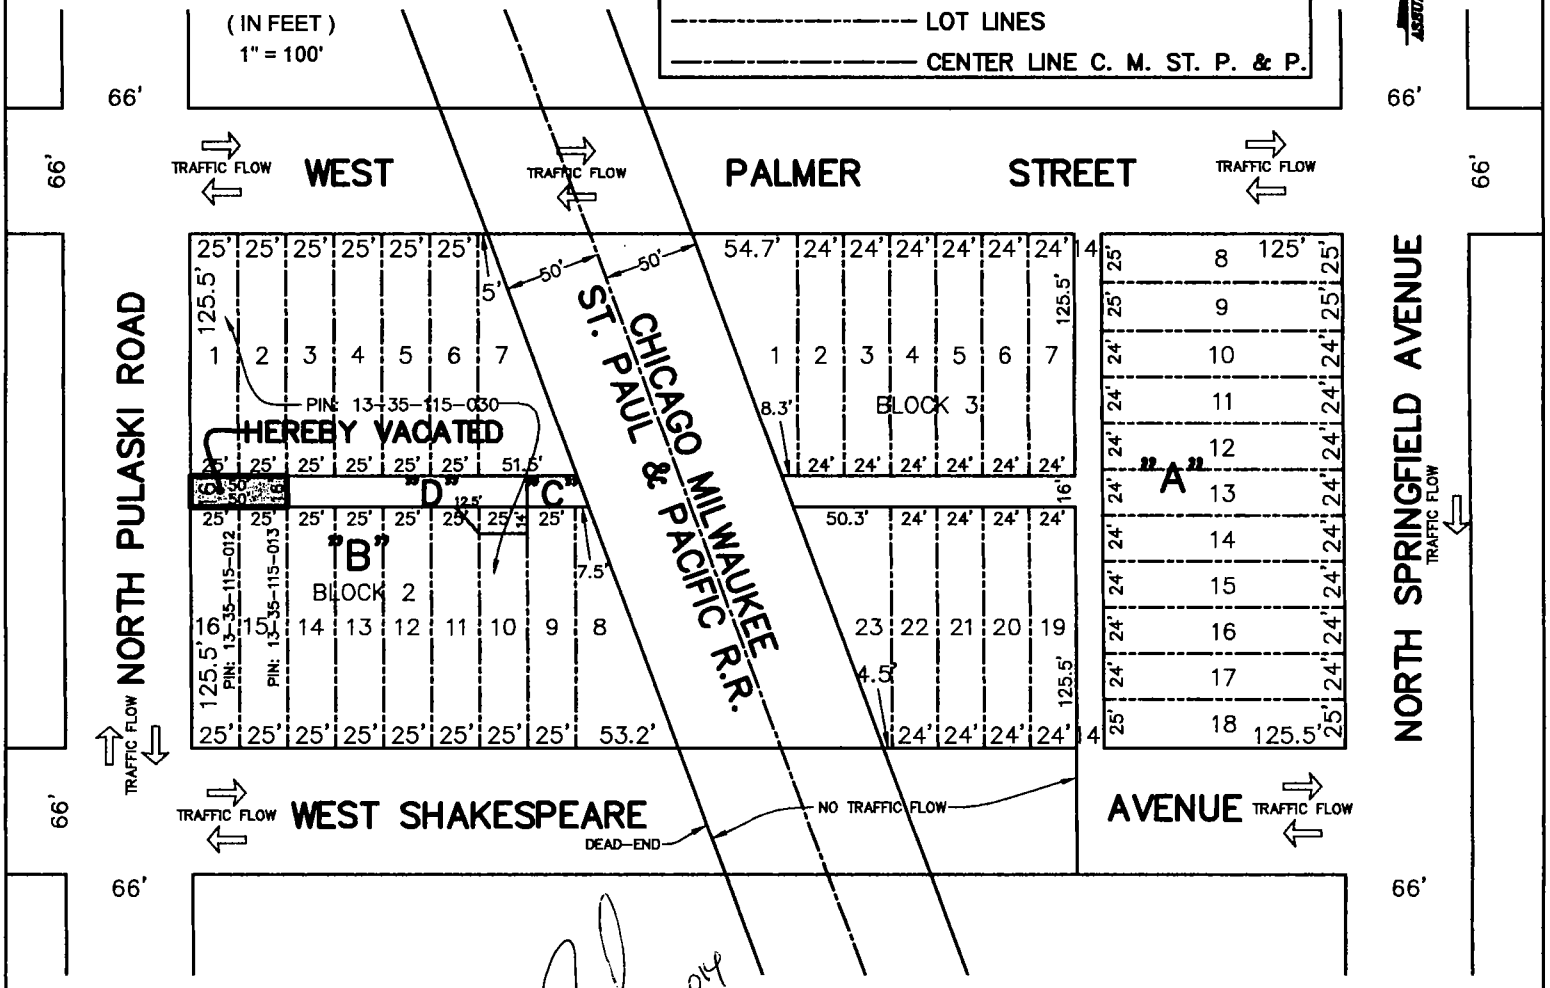

ZONING CLASSIFICATION IS M1-1 ALONG THE NORTH, EAST AND SOUTH LINES OF THE PROPERTY TO BE VACATED.

"A"
J. CASTELLO'S SUB. N.W. 1/4 S.W. 1/4 N.W. 1/4 SEC. 35-40-13
REC. AUG. 13TH, 1874 DOC. 184958

"B"
SUB. OF BLOCK 2 IN J. CASTELLO'S SUB., ETC. (SEE "A")
REC. AUG. 28TH, 1882 DOC. 416237

"C"
VACATED BY ORDINANCE PASSED DEC. 1, 1961
REC. DEC 15, 1961 (61-65) DOC. 19332127

"D"
VACATED BY ORDINANCE PASSED MARCH 30, 1982
REC. JUNE 14, 1982 (81-724) DOC. 26258641

CDOT# 35-26-14-3675

REVISED: 12/29/2014 PER #2014-20296 [RJT]
REVISED: 12/23/2014 PER #2014-20296 [RJT]

ORDERED BY: CRAWFORD MATERIAL COMPANY		CHECKED:	DRAWN: RJT
ADDRESS: 3949 WEST PALMER STREET			

GREMLEY & BIEDERMANN
A Division of PLCS, Corporation
License No 184-005322
Professional Land Surveyors
4505 North Elston Avenue, Chicago, IL 60630
Telephone: (773) 685-5102 Fax (773) 286-4184 Email INFO@PLCS-Survey.com

ORDER NO.	DATE: JANUARY 8, 2014	PAGE NO.
2013-18719-001	SCALE: 1 INCH = 100 FEET	3 OF 3

G:\CAD\2013\2013-18719\2013-18719-001.dwg

CITY OF CHICAGO
ECONOMIC DISCLOSURE STATEMENT
AND AFFIDAVIT

SECTION I -- GENERAL INFORMATION

A. Legal name of the Disclosing Party submitting this EDS. Include d/b/a/ if applicable:

CME PARTNERS LLC ~~Crawford Material Company, Inc.~~

Check ONE of the following three boxes:

Indicate whether the Disclosing Party submitting this EDS is:

1. [✓] the Applicant
   OR
2. [ ] a legal entity holding a direct or indirect interest in the Applicant. State the legal name of the Applicant in which the Disclosing Party holds an interest: _____
   OR
3. [ ] a legal entity with a right of control (see Section II.B.1.) State the legal name of the entity in which the Disclosing Party holds a right of control: _____

B. Business address of the Disclosing Party: 3949 W. Palmer St.
Chicago IL 60647

mickstu@sbcglobal.net

C. Telephone: 773-252-1188 Fax: 773-252-5195 Email: Stevenwind@aol.com

STUART "STU" WIND

D. Name of contact person: STEVEN WIND

E. Federal Employer Identification No. (if you have one): _____

F. Brief description of contract, transaction or other undertaking (referred to below as the "Matter") to which this EDS pertains. (Include project number and location of property, if applicable):

PULASKI
VACATION OF ALLEY BOUNDED BY PALMER, SHAKESPEARE, + RR T

G. Which City agency or department is requesting this EDS? CDOT

If the Matter is a contract being handled by the City's Department of Procurement Services, please complete the following:

?

Specification # NA and Contract # NA

SECTION II -- DISCLOSURE OF OWNERSHIP INTERESTS

A. NATURE OF THE DISCLOSING PARTY

1. Indicate the nature of the Disclosing Party:

[ ] Person
[ ] Publicly registered business corporation
[ ] Privately held business corporation
[ ] Sole proprietorship
[ ] General partnership
[ ] Limited partnership
[ ] Trust
[X] Limited liability company
[ ] Limited liability partnership
[ ] Joint venture
[ ] Not-for-profit corporation
(Is the not-for-profit corporation also a 501(c)(3))?
[ ] Yes [ ] No
[ ] Other (please specify)

2. For legal entities, the state (or foreign country) of incorporation or organization, if applicable:

ILLINOIS

3. For legal entities not organized in the State of Illinois: Has the organization registered to do business in the State of Illinois as a foreign entity?

[ ] Yes [ ] No [X] N/A

B. IF THE DISCLOSING PARTY IS A LEGAL ENTITY:

1. List below the full names and titles of all executive officers and all directors of the entity. **NOTE:** For not-for-profit corporations, also list below all members, if any, which are legal entities. If there are no such members, write "no members." For trusts, estates or other similar entities, list below the legal titleholder(s).

If the entity is a general partnership, limited partnership, limited liability company, limited liability partnership or joint venture, list below the name and title of each general partner, managing member, manager or any other person or entity that controls the day-to-day management of the Disclosing Party. **NOTE**: Each legal entity listed below must submit an EDS on its own behalf.

Name	Title
STUART "STU" WIND	PRESIDENT
STEVEN WIND	SECRETARY

2. Please provide the following information concerning each person or entity having a direct or indirect beneficial interest (including ownership) in excess of 7.5% of the Disclosing Party. Examples of such an interest include shares in a corporation, partnership interest in a partnership or joint venture,

interest of a member or manager in a limited liability company, or interest of a beneficiary of a trust, estate or other similar entity. If none, state "None." **NOTE**: Pursuant to Section 2-154-030 of the Municipal Code of Chicago ("Municipal Code"), the City may require any such additional information from any applicant which is reasonably intended to achieve full disclosure.

Name	Business Address	Percentage Interest in the Disclosing Party
STUART A WINS	3949 W PALMER ST	70%
	CHICAGO IL 60647	
STEVEN T WINS	" "	30%

SECTION III -- BUSINESS RELATIONSHIPS WITH CITY ELECTED OFFICIALS

Has the Disclosing Party had a "business relationship," as defined in Chapter 2-156 of the Municipal Code, with any City elected official in the 12 months before the date this EDS is signed?

[ ] Yes [X] No

If yes, please identify below the name(s) of such City elected official(s) and describe such relationship(s): NA

SECTION IV -- DISCLOSURE OF SUBCONTRACTORS AND OTHER RETAINED PARTIES

The Disclosing Party must disclose the name and business address of each subcontractor, attorney, lobbyist, accountant, consultant and any other person or entity whom the Disclosing Party has retained or expects to retain in connection with the Matter, as well as the nature of the relationship, and the total amount of the fees paid or estimated to be paid. The Disclosing Party is not required to disclose employees who are paid solely through the Disclosing Party's regular payroll.

"Lobbyist" means any person or entity who undertakes to influence any legislative or administrative action on behalf of any person or entity other than: (1) a not-for-profit entity, on an unpaid basis, or (2) himself. "Lobbyist" also means any person or entity any part of whose duties as an employee of another includes undertaking to influence any legislative or administrative action.

If the Disclosing Party is uncertain whether a disclosure is required under this Section, the Disclosing Party must either ask the City whether disclosure is required or make the disclosure.

Name (indicate whether retained or anticipated to be retained)	Business Address	Relationship to Disclosing Party (subcontractor, attorney, lobbyist, etc.)	Fees (indicate whether paid or estimated.) NOTE: "hourly rate" or "t.b.d." is not an acceptable response.
NO ATTORNEY			

(Add sheets if necessary)

[ ] Check here if the Disclosing Party has not retained, nor expects to retain, any such persons or entities.

SECTION V -- CERTIFICATIONS

A. COURT-ORDERED CHILD SUPPORT COMPLIANCE

Under Municipal Code Section 2-92-415, substantial owners of business entities that contract with the City must remain in compliance with their child support obligations throughout the contract's term.

Has any person who directly or indirectly owns 10% or more of the Disclosing Party been declared in arrearage on any child support obligations by any Illinois court of competent jurisdiction?

[ ] Yes [X] No [ ] No person directly or indirectly owns 10% or more of the Disclosing Party.

If "Yes," has the person entered into a court-approved agreement for payment of all support owed and is the person in compliance with that agreement?

[ ] Yes [ ] No NA

B. FURTHER CERTIFICATIONS

1. Pursuant to Municipal Code Chapter 1-23, Article I ("Article I")(which the Applicant should consult for defined terms (e.g., "doing business") and legal requirements), if the Disclosing Party submitting this EDS is the Applicant and is doing business with the City, then the Disclosing Party certifies as follows: (i) neither the Applicant nor any controlling person is currently indicted or charged with, or has admitted guilt of, or has ever been convicted of, or placed under supervision for, any criminal offense involving actual, attempted, or conspiracy to commit bribery, theft, fraud, forgery, perjury, dishonesty or deceit against an officer or employee of the City or any sister agency; and (ii) the Applicant understands and acknowledges that compliance with Article I is a continuing requirement for doing business with the City. NOTE: If Article I applies to the Applicant, the permanent compliance timeframe in Article I supersedes some five-year compliance timeframes in certifications 2 and 3 below.

2. The Disclosing Party and, if the Disclosing Party is a legal entity, all of those persons or entities identified in Section II.B.1. of this EDS:

a. are not presently debarred, suspended, proposed for debarment, declared ineligible or voluntarily excluded from any transactions by any federal, state or local unit of government;

b. have not, within a five-year period preceding the date of this EDS, been convicted of a criminal offense, adjudged guilty, or had a civil judgment rendered against them in connection with: obtaining, attempting to obtain, or performing a public (federal, state or local) transaction or contract under a public transaction; a violation of federal or state antitrust statutes; fraud; embezzlement; theft; forgery; bribery; falsification or destruction of records; making false statements; or receiving stolen property;

c. are not presently indicted for, or criminally or civilly charged by, a governmental entity (federal, state or local) with committing any of the offenses set forth in clause B.2.b. of this Section V;

d. have not, within a five-year period preceding the date of this EDS, had one or more public transactions (federal, state or local) terminated for cause or default; and

e. have not, within a five-year period preceding the date of this EDS, been convicted, adjudged guilty, or found liable in a civil proceeding, or in any criminal or civil action, including actions concerning environmental violations, instituted by the City or by the federal government, any state, or any other unit of local government.

3. The certifications in subparts 3, 4 and 5 concern:

• the Disclosing Party;
• any "Contractor" (meaning any contractor or subcontractor used by the Disclosing Party in connection with the Matter, including but not limited to all persons or legal entities disclosed under Section IV, "Disclosure of Subcontractors and Other Retained Parties");
• any "Affiliated Entity" (meaning a person or entity that, directly or indirectly: controls the Disclosing Party, is controlled by the Disclosing Party, or is, with the Disclosing Party, under common control of another person or entity. Indicia of control include, without limitation: interlocking management or ownership; identity of interests among family members, shared facilities and equipment; common use of employees; or organization of a business entity following the ineligibility of a business entity to do business with federal or state or local government, including the City, using substantially the same management, ownership, or principals as the ineligible entity); with respect to Contractors, the term Affiliated Entity means a person or entity that directly or indirectly controls the Contractor, is controlled by it, or, with the Contractor, is under common control of another person or entity;
• any responsible official of the Disclosing Party, any Contractor or any Affiliated Entity or any other official, agent or employee of the Disclosing Party, any Contractor or any Affiliated Entity, acting pursuant to the direction or authorization of a responsible official of the Disclosing Party, any Contractor or any Affiliated Entity (collectively "Agents").

Neither the Disclosing Party, nor any Contractor, nor any Affiliated Entity of either the Disclosing Party or any Contractor nor any Agents have, during the five years before the date this EDS is signed, or, with respect to a Contractor, an Affiliated Entity, or an Affiliated Entity of a Contractor during the five years before the date of such Contractor's or Affiliated Entity's contract or engagement in connection with the Matter:

a. bribed or attempted to bribe, or been convicted or adjudged guilty of bribery or attempting to bribe, a public officer or employee of the City, the State of Illinois, or any agency of the federal government or of any state or local government in the United States of America, in that officer's or employee's official capacity;

b. agreed or colluded with other bidders or prospective bidders, or been a party to any such agreement, or been convicted or adjudged guilty of agreement or collusion among bidders or prospective bidders, in restraint of freedom of competition by agreement to bid a fixed price or otherwise; or

c. made an admission of such conduct described in a. or b. above that is a matter of record, but have not been prosecuted for such conduct; or

d. violated the provisions of Municipal Code Section 2-92-610 (Living Wage Ordinance).

4. Neither the Disclosing Party, Affiliated Entity or Contractor, or any of their employees, officials, agents or partners, is barred from contracting with any unit of state or local government as a result of engaging in or being convicted of (1) bid-rigging in violation of 720 ILCS 5/33E-3; (2) bid-rotating in violation of 720 ILCS 5/33E-4; or (3) any similar offense of any state or of the United States of America that contains the same elements as the offense of bid-rigging or bid-rotating.

5. Neither the Disclosing Party nor any Affiliated Entity is listed on any of the following lists maintained by the Office of Foreign Assets Control of the U.S. Department of the Treasury or the Bureau of Industry and Security of the U.S. Department of Commerce or their successors: the Specially Designated Nationals List, the Denied Persons List, the Unverified List, the Entity List and the Debarred List.

6. The Disclosing Party understands and shall comply with the applicable requirements of Chapters 2-55 (Legislative Inspector General), 2-56 (Inspector General) and 2-156 (Governmental Ethics) of the Municipal Code.

7. If the Disclosing Party is unable to certify to any of the above statements in this Part B (Further Certifications), the Disclosing Party must explain below: N A

If the letters "NA," the word "None," or no response appears on the lines above, it will be conclusively presumed that the Disclosing Party certified to the above statements.

8. To the best of the Disclosing Party's knowledge after reasonable inquiry, the following is a complete list of all current employees of the Disclosing Party who were, at any time during the 12-month period preceding the execution date of this EDS, an employee, or elected or appointed official, of the City of Chicago (if none, indicate with "N/A" or "none"). NA

9. To the best of the Disclosing Party's knowledge after reasonable inquiry, the following is a complete list of all gifts that the Disclosing Party has given or caused to be given, at any time during the 12-month period preceding the execution date of this EDS, to an employee, or elected or appointed official, of the City of Chicago. For purposes of this statement, a "gift" does not include: (i) anything made generally available to City employees or to the general public, or (ii) food or drink provided in the course of official City business and having a retail value of less than $20 per recipient (if none, indicate with "N/A" or "none"). As to any gift listed below, please also list the name of the City recipient.

NA

C. CERTIFICATION OF STATUS AS FINANCIAL INSTITUTION

1. The Disclosing Party certifies that the Disclosing Party (check one)

[ ] is [X] is not

a "financial institution" as defined in Section 2-32-455(b) of the Municipal Code.

2. If the Disclosing Party IS a financial institution, then the Disclosing Party pledges:

"We are not and will not become a predatory lender as defined in Chapter 2-32 of the Municipal Code. We further pledge that none of our affiliates is, and none of them will become, a predatory lender as defined in Chapter 2-32 of the Municipal Code. We understand that becoming a predatory lender or becoming an affiliate of a predatory lender may result in the loss of the privilege of doing business with the City."

If the Disclosing Party is unable to make this pledge because it or any of its affiliates (as defined in Section 2-32-455(b) of the Municipal Code) is a predatory lender within the meaning of Chapter 2-32 of the Municipal Code, explain here (attach additional pages if necessary):

If the letters "NA," the word "None," or no response appears on the lines above, it will be conclusively presumed that the Disclosing Party certified to the above statements.

D. CERTIFICATION REGARDING INTEREST IN CITY BUSINESS

Any words or terms that are defined in Chapter 2-156 of the Municipal Code have the same meanings when used in this Part D.

1. In accordance with Section 2-156-110 of the Municipal Code: Does any official or employee of the City have a financial interest in his or her own name or in the name of any other person or entity in the Matter?

[ ] Yes [X] No

NOTE: If you checked "Yes" to Item D.1., proceed to Items D.2. and D.3. If you checked "No" to Item D.1., proceed to Part E.

2. Unless sold pursuant to a process of competitive bidding, or otherwise permitted, no City elected official or employee shall have a financial interest in his or her own name or in the name of any other person or entity in the purchase of any property that (i) belongs to the City, or (ii) is sold for taxes or assessments, or (iii) is sold by virtue of legal process at the suit of the City (collectively, "City Property Sale"). Compensation for property taken pursuant to the City's eminent domain power does not constitute a financial interest within the meaning of this Part D.

Does the Matter involve a City Property Sale?

[X] Yes [ ] No

3. If you checked "Yes" to Item D.1., provide the names and business addresses of the City officials or employees having such interest and identify the nature of such interest:

Name	Business Address	Nature of Interest
	NA	

4. The Disclosing Party further certifies that no prohibited financial interest in the Matter will be acquired by any City official or employee.

E. CERTIFICATION REGARDING SLAVERY ERA BUSINESS

Please check either 1. or 2. below. If the Disclosing Party checks 2., the Disclosing Party must disclose below or in an attachment to this EDS all information required by paragraph 2. Failure to

comply with these disclosure requirements may make any contract entered into with the City in connection with the Matter voidable by the City.

X 1. The Disclosing Party verifies that the Disclosing Party has searched any and all records of the Disclosing Party and any and all predecessor entities regarding records of investments or profits from slavery or slaveholder insurance policies during the slavery era (including insurance policies issued to slaveholders that provided coverage for damage to or injury or death of their slaves), and the Disclosing Party has found no such records.

____2. The Disclosing Party verifies that, as a result of conducting the search in step 1 above, the Disclosing Party has found records of investments or profits from slavery or slaveholder insurance policies. The Disclosing Party verifies that the following constitutes full disclosure of all such records, including the names of any and all slaves or slaveholders described in those records:

NA

SECTION VI -- CERTIFICATIONS FOR FEDERALLY FUNDED MATTERS

NOTE: If the Matter is federally funded, complete this Section VI. **If the Matter is not federally funded**, proceed to Section VII. For purposes of this Section VI, tax credits allocated by the City and proceeds of debt obligations of the City are not federal funding.

A. CERTIFICATION REGARDING LOBBYING

1. List below the names of all persons or entities registered under the federal Lobbying Disclosure Act of 1995 who have made lobbying contacts on behalf of the Disclosing Party with respect to the Matter: (Add sheets if necessary):

NA

(If no explanation appears or begins on the lines above, or if the letters "NA" or if the word "None" appear, it will be conclusively presumed that the Disclosing Party means that NO persons or entities registered under the Lobbying Disclosure Act of 1995 have made lobbying contacts on behalf of the Disclosing Party with respect to the Matter.)

2. The Disclosing Party has not spent and will not expend any federally appropriated funds to pay any person or entity listed in Paragraph A.1. above for his or her lobbying activities or to pay any person or entity to influence or attempt to influence an officer or employee of any agency, as defined by applicable federal law, a member of Congress, an officer or employee of Congress, or an employee of a member of Congress, in connection with the award of any federally funded contract, making any federally funded grant or loan, entering into any cooperative agreement, or to extend, continue, renew, amend, or modify any federally funded contract, grant, loan, or cooperative agreement.

3. The Disclosing Party will submit an updated certification at the end of each calendar quarter in which there occurs any event that materially affects the accuracy of the statements and information set forth in paragraphs A.1. and A.2. above.

4. The Disclosing Party certifies that either: (i) it is not an organization described in section 501(c)(4) of the Internal Revenue Code of 1986; or (ii) it is an organization described in section 501(c)(4) of the Internal Revenue Code of 1986 but has not engaged and will not engage in "Lobbying Activities".

5. If the Disclosing Party is the Applicant, the Disclosing Party must obtain certifications equal in form and substance to paragraphs A.1. through A.4. above from all subcontractors before it awards any subcontract and the Disclosing Party must maintain all such subcontractors' certifications for the duration of the Matter and must make such certifications promptly available to the City upon request.

B. CERTIFICATION REGARDING EQUAL EMPLOYMENT OPPORTUNITY

If the Matter is federally funded, federal regulations require the Applicant and all proposed subcontractors to submit the following information with their bids or in writing at the outset of negotiations.

Is the Disclosing Party the Applicant?

[ ] Yes [ ] No

If "Yes," answer the three questions below:

1. Have you developed and do you have on file affirmative action programs pursuant to applicable federal regulations? (See 41 CFR Part 60-2.)
[ ] Yes [ ] No

2. Have you filed with the Joint Reporting Committee, the Director of the Office of Federal Contract Compliance Programs, or the Equal Employment Opportunity Commission all reports due under the applicable filing requirements?
[ ] Yes [ ] No

3. Have you participated in any previous contracts or subcontracts subject to the equal opportunity clause?
[ ] Yes [ ] No

If you checked "No" to question 1. or 2. above, please provide an explanation:

_____

_____

SECTION VII -- ACKNOWLEDGMENTS, CONTRACT INCORPORATION, COMPLIANCE, PENALTIES, DISCLOSURE

The Disclosing Party understands and agrees that:

A. The certifications, disclosures, and acknowledgments contained in this EDS will become part of any contract or other agreement between the Applicant and the City in connection with the Matter, whether procurement, City assistance, or other City action, and are material inducements to the City's execution of any contract or taking other action with respect to the Matter. The Disclosing Party understands that it must comply with all statutes, ordinances, and regulations on which this EDS is based.

B. The City's Governmental Ethics and Campaign Financing Ordinances, Chapters 2-156 and 2-164 of the Municipal Code, impose certain duties and obligations on persons or entities seeking City contracts, work, business, or transactions. The full text of these ordinances and a training program is available on line at www.cityofchicago.org/Ethics, and may also be obtained from the City's Board of Ethics, 740 N.

Sedgwick St., Suite 500, Chicago, IL 60610, (312) 744-9660. The Disclosing Party must comply fully with the applicable ordinances.

C. If the City determines that any information provided in this EDS is false, incomplete or inaccurate, any contract or other agreement in connection with which it is submitted may be rescinded or be void or voidable, and the City may pursue any remedies under the contract or agreement (if not rescinded or void), at law, or in equity, including terminating the Disclosing Party's participation in the Matter and/or declining to allow the Disclosing Party to participate in other transactions with the City. Remedies at law for a false statement of material fact may include incarceration and an award to the City of treble damages.

D. It is the City's policy to make this document available to the public on its Internet site and/or upon request. Some or all of the information provided on this EDS and any attachments to this EDS may be made available to the public on the Internet, in response to a Freedom of Information Act request, or otherwise. By completing and signing this EDS, the Disclosing Party waives and releases any possible rights or claims which it may have against the City in connection with the public release of information contained in this EDS and also authorizes the City to verify the accuracy of any information submitted in this EDS.

E. The information provided in this EDS must be kept current. In the event of changes, the Disclosing Party must supplement this EDS up to the time the City takes action on the Matter. If the Matter is a contract being handled by the City's Department of Procurement Services, the Disclosing Party must update this EDS as the contract requires. **NOTE:** With respect to Matters subject to Article I of Chapter 1-23 of the Municipal Code (imposing **PERMANENT INELIGIBILITY** for certain specified offenses), the information provided herein regarding eligibility must be kept current for a longer period, as required by Chapter 1-23 and Section 2-154-020 of the Municipal Code.

The Disclosing Party represents and warrants that:

F.1. The Disclosing Party is not delinquent in the payment of any tax administered by the Illinois Department of Revenue, nor are the Disclosing Party or its Affiliated Entities delinquent in paying any fine, fee, tax or other charge owed to the City. This includes, but is not limited to, all water charges, sewer charges, license fees, parking tickets, property taxes or sales taxes.

F.2 If the Disclosing Party is the Applicant, the Disclosing Party and its Affiliated Entities will not use, nor permit their subcontractors to use, any facility listed by the U.S. E.P.A. on the federal Excluded Parties List System ("EPLS") maintained by the U. S. General Services Administration.

F.3 If the Disclosing Party is the Applicant, the Disclosing Party will obtain from any contractors/subcontractors hired or to be hired in connection with the Matter certifications equal in form and substance to those in F.1. and F.2. above and will not, without the prior written consent of the City, use any such contractor/subcontractor that does not provide such certifications or that the Disclosing Party has reason to believe has not provided or cannot provide truthful certifications.

NOTE: If the Disclosing Party cannot certify as to any of the items in F.1., F.2. or F.3. above, an explanatory statement must be attached to this EDS.

CERTIFICATION

Under penalty of perjury, the person signing below: (1) warrants that he/she is authorized to execute this EDS and Appendix A (if applicable) on behalf of the Disclosing Party, and (2) warrants that all certifications and statements contained in this EDS and Appendix A (if applicable) are true, accurate and complete as of the date furnished to the City.

STEVEN T WIND
(Print or type name of Disclosing Party)

By: _____
(Sign here)

STEVEN T. WIND
(Print or type name of person signing)

SECRETARY
(Print or type title of person signing)

Signed and sworn to before me on (date) 8/08/14,
at Cook County, ILLINOIS (state).

_____ Notary Public.

Commission expires: 02/03/16.

OFFICIAL SEAL
CATHERINE NELSON-WIND
NOTARY PUBLIC - STATE OF ILLINOIS
MY COMMISSION EXPIRES:02/03/16

CITY OF CHICAGO
ECONOMIC DISCLOSURE STATEMENT AND AFFIDAVIT
APPENDIX A

FAMILIAL RELATIONSHIPS WITH ELECTED CITY OFFICIALS AND DEPARTMENT HEADS

This Appendix is to be completed only by (a) the Applicant, and (b) any legal entity which has a direct ownership interest in the Applicant exceeding 7.5 percent. It is not to be completed by any legal entity which has only an indirect ownership interest in the Applicant.

Under Municipal Code Section 2-154-015, the Disclosing Party must disclose whether such Disclosing Party or any "Applicable Party" or any Spouse or Domestic Partner thereof currently has a "familial relationship" with any elected city official or department head. A "familial relationship" exists if, as of the date this EDS is signed, the Disclosing Party or any "Applicable Party" or any Spouse or Domestic Partner thereof is related to the mayor, any alderman, the city clerk, the city treasurer or any city department head as spouse or domestic partner or as any of the following, whether by blood or adoption: parent, child, brother or sister, aunt or uncle, niece or nephew, grandparent, grandchild, father-in-law, mother-in-law, son-in-law, daughter-in-law, stepfather or stepmother, stepson or stepdaughter, stepbrother or stepsister or half-brother or half-sister.

"Applicable Party" means (1) all executive officers of the Disclosing Party listed in Section II.B.1.a., if the Disclosing Party is a corporation; all partners of the Disclosing Party, if the Disclosing Party is a general partnership; all general partners and limited partners of the Disclosing Party, if the Disclosing Party is a limited partnership; all managers, managing members and members of the Disclosing Party, if the Disclosing Party is a limited liability company; (2) all principal officers of the Disclosing Party; and (3) any person having more than a 7.5 percent ownership interest in the Disclosing Party. "Principal officers" means the president, chief operating officer, executive director, chief financial officer, treasurer or secretary of a legal entity or any person exercising similar authority.

Does the Disclosing Party or any "Applicable Party" or any Spouse or Domestic Partner thereof currently have a "familial relationship" with an elected city official or department head?

[ ] Yes [X] No

If yes, please identify below (1) the name and title of such person, (2) the name of the legal entity to which such person is connected; (3) the name and title of the elected city official or department head to whom such person has a familial relationship, and (4) the precise nature of such familial relationship.

NA

(DO NOT SUBMIT THIS PAGE WITH YOUR EDS. The purpose of this page is for you to recertify your EDS prior to submission to City Council or on the date of closing. If unable to recertify truthfully, the Disclosing Party must complete a new EDS with correct or corrected information)

RECERTIFICATION

Generally, for use with City Council matters. Not for City procurements unless requested.

This recertification is being submitted in connection with CMC PARTNERS LLC PROPOSED ALLEY VACATION [identify the Matter]. Under penalty of perjury, the person signing below: (1) warrants that he/she is authorized to execute this EDS recertification on behalf of the Disclosing Party, (2) warrants that all certifications and statements contained in the Disclosing Party's original EDS are true, accurate and complete as of the date furnished to the City and continue to be true, accurate and complete as of the date of this recertification, and (3) reaffirms its acknowledgments.

CMC PARTNERS LLC. Date: 1-12-15

(Print or type legal name of Disclosing Party)

By: _____

(sign here)

Print or type name of signatory:

STEVEN T. WIND

Title of signatory:

SECRETARY - TREASURER

Signed and sworn to before me on [date] January 12, 2015 by Steven T. Wind, at Cook County, Illinois [state].

_____ Notary Public.

Commission expires: 02/03/16.

Ver. 11-01-05

OFFICIAL SEAL
CATHERINE NELSON-WIND
NOTARY PUBLIC - STATE OF ILLINOIS
MY COMMISSION EXPIRES:02/03/16

Office of the City Clerk

The following pages were submitted to the Office of the City Clerk as part of this legislative document. The pages are not viewable on the public website or other public reports because they contain personal information not suitable for publication. The pages are considered a redacted portion of the entire legislative document.

ATTACHMENT

CITY OF CHICAGO
ECONOMIC DISCLOSURE STATEMENT
AND AFFIDAVIT

SECTION I -- GENERAL INFORMATION

A. Legal name of the Disclosing Party submitting this EDS. Include d/b/a/ if applicable:

CME PARTNERS LLC ~~CRAWFORD MATERIAL COMPANY INC.~~

Check ONE of the following three boxes:

Indicate whether the Disclosing Party submitting this EDS is:

1. [X] the Applicant
   OR
2. [ ] a legal entity holding a direct or indirect interest in the Applicant. State the legal name of the Applicant in which the Disclosing Party holds an interest: _____
   OR
3. [ ] a legal entity with a right of control (see Section II.B.1.) State the legal name of the entity in which the Disclosing Party holds a right of control: _____

B. Business address of the Disclosing Party: 3949 W. PALMER ST.
CHICAGO IL. 60647

MICKSTU@sbcglobal.net

C. Telephone: 773-252-1188 Fax: 773-252-5195 Email: Stevenwind@aol.com

STUART "STU" WIND

D. Name of contact person: STEVEN WIND

E. Federal Employer Identification No. (if you have one): 36-2814674

F. Brief description of contract, transaction or other undertaking (referred to below as the "Matter") to which this EDS pertains. (Include project number and location of property, if applicable):

VACATION OF ALLEY BOUNDED BY PALMER, SHAKESPEARE, + PULASKI RR T

G. Which City agency or department is requesting this EDS? CDOT

If the Matter is a contract being handled by the City's Department of Procurement Services, please complete the following:

Specification # NA and Contract # NA

SECTION II -- DISCLOSURE OF OWNERSHIP INTERESTS

A. NATURE OF THE DISCLOSING PARTY

1. Indicate the nature of the Disclosing Party:

[ ] Person
[ ] Publicly registered business corporation
[ ] Privately held business corporation
[ ] Sole proprietorship
[ ] General partnership
[ ] Limited partnership
[ ] Trust
[X] Limited liability company
[ ] Limited liability partnership
[ ] Joint venture
[ ] Not-for-profit corporation
(Is the not-for-profit corporation also a 501(c)(3))?
[ ] Yes [ ] No
[ ] Other (please specify)

2. For legal entities, the state (or foreign country) of incorporation or organization, if applicable:

ILLINOIS

3. For legal entities not organized in the State of Illinois: Has the organization registered to do business in the State of Illinois as a foreign entity?

[ ] Yes [ ] No [X] N/A

B. IF THE DISCLOSING PARTY IS A LEGAL ENTITY:

1. List below the full names and titles of all executive officers and all directors of the entity. **NOTE:** For not-for-profit corporations, also list below all members, if any, which are legal entities. If there are no such members, write "no members." For trusts, estates or other similar entities, list below the legal titleholder(s).

If the entity is a general partnership, limited partnership, limited liability company, limited liability partnership or joint venture, list below the name and title of each general partner, managing member, manager or any other person or entity that controls the day-to-day management of the Disclosing Party. **NOTE**: Each legal entity listed below must submit an EDS on its own behalf.

Name	Title
STUART "STU" WIND	PRESIDENT
STEVEN WIND	SECRETARY

2. Please provide the following information concerning each person or entity having a direct or indirect beneficial interest (including ownership) in excess of 7.5% of the Disclosing Party. Examples of such an interest include shares in a corporation, partnership interest in a partnership or joint venture,

interest of a member or manager in a limited liability company, or interest of a beneficiary of a trust, estate or other similar entity. If none, state "None." **NOTE**: Pursuant to Section 2-154-030 of the Municipal Code of Chicago ("Municipal Code"), the City may require any such additional information from any applicant which is reasonably intended to achieve full disclosure.

Name	Business Address	Percentage Interest in the Disclosing Party
STUART A. WINS	3949 W PALMER ST CHICAGO IL 60647	70%
STEVEN T. WINS	" "	30%

SECTION III -- BUSINESS RELATIONSHIPS WITH CITY ELECTED OFFICIALS

Has the Disclosing Party had a "business relationship," as defined in Chapter 2-156 of the Municipal Code, with any City elected official in the 12 months before the date this EDS is signed?

[ ] Yes [X] No

If yes, please identify below the name(s) of such City elected official(s) and describe such relationship(s): NA

SECTION IV -- DISCLOSURE OF SUBCONTRACTORS AND OTHER RETAINED PARTIES

The Disclosing Party must disclose the name and business address of each subcontractor, attorney, lobbyist, accountant, consultant and any other person or entity whom the Disclosing Party has retained or expects to retain in connection with the Matter, as well as the nature of the relationship, and the total amount of the fees paid or estimated to be paid. The Disclosing Party is not required to disclose employees who are paid solely through the Disclosing Party's regular payroll.

"Lobbyist" means any person or entity who undertakes to influence any legislative or administrative action on behalf of any person or entity other than: (1) a not-for-profit entity, on an unpaid basis, or (2) himself. "Lobbyist" also means any person or entity any part of whose duties as an employee of another includes undertaking to influence any legislative or administrative action.

If the Disclosing Party is uncertain whether a disclosure is required under this Section, the Disclosing Party must either ask the City whether disclosure is required or make the disclosure.

Name (indicate whether retained or anticipated to be retained)	Business Address	Relationship to Disclosing Party (subcontractor, attorney, lobbyist, etc.)	Fees (indicate whether paid or estimated.) NOTE: "hourly rate" or "t.b.d." is not an acceptable response.
NO ATTORNEY			

(Add sheets if necessary)

[ ] Check here if the Disclosing Party has not retained, nor expects to retain, any such persons or entities.

SECTION V -- CERTIFICATIONS

A. COURT-ORDERED CHILD SUPPORT COMPLIANCE

Under Municipal Code Section 2-92-415, substantial owners of business entities that contract with the City must remain in compliance with their child support obligations throughout the contract's term.

Has any person who directly or indirectly owns 10% or more of the Disclosing Party been declared in arrearage on any child support obligations by any Illinois court of competent jurisdiction?

[ ] Yes [X] No [ ] No person directly or indirectly owns 10% or more of the Disclosing Party.

If "Yes," has the person entered into a court-approved agreement for payment of all support owed and is the person in compliance with that agreement?

[ ] Yes [ ] No NA

B. FURTHER CERTIFICATIONS

1. Pursuant to Municipal Code Chapter 1-23, Article I ("Article I")(which the Applicant should consult for defined terms (e.g., "doing business") and legal requirements), if the Disclosing Party submitting this EDS is the Applicant and is doing business with the City, then the Disclosing Party certifies as follows: (i) neither the Applicant nor any controlling person is currently indicted or charged with, or has admitted guilt of, or has ever been convicted of, or placed under supervision for, any criminal offense involving actual, attempted, or conspiracy to commit bribery, theft, fraud, forgery, perjury, dishonesty or deceit against an officer or employee of the City or any sister agency; and (ii) the Applicant understands and acknowledges that compliance with Article I is a continuing requirement for doing business with the City. NOTE: If Article I applies to the Applicant, the permanent compliance timeframe in Article I supersedes some five-year compliance timeframes in certifications 2 and 3 below.

2. The Disclosing Party and, if the Disclosing Party is a legal entity, all of those persons or entities identified in Section II.B.1. of this EDS:

a. are not presently debarred, suspended, proposed for debarment, declared ineligible or voluntarily excluded from any transactions by any federal, state or local unit of government;

b. have not, within a five-year period preceding the date of this EDS, been convicted of a criminal offense, adjudged guilty, or had a civil judgment rendered against them in connection with: obtaining, attempting to obtain, or performing a public (federal, state or local) transaction or contract under a public transaction; a violation of federal or state antitrust statutes; fraud; embezzlement; theft; forgery; bribery; falsification or destruction of records; making false statements; or receiving stolen property;

c. are not presently indicted for, or criminally or civilly charged by, a governmental entity (federal, state or local) with committing any of the offenses set forth in clause B.2.b. of this Section V;

d. have not, within a five-year period preceding the date of this EDS, had one or more public transactions (federal, state or local) terminated for cause or default; and

e. have not, within a five-year period preceding the date of this EDS, been convicted, adjudged guilty, or found liable in a civil proceeding, or in any criminal or civil action, including actions concerning environmental violations, instituted by the City or by the federal government, any state, or any other unit of local government.

3. The certifications in subparts 3, 4 and 5 concern:

• the Disclosing Party;
• any "Contractor" (meaning any contractor or subcontractor used by the Disclosing Party in connection with the Matter, including but not limited to all persons or legal entities disclosed under Section IV, "Disclosure of Subcontractors and Other Retained Parties");
• any "Affiliated Entity" (meaning a person or entity that, directly or indirectly: controls the Disclosing Party, is controlled by the Disclosing Party, or is, with the Disclosing Party, under common control of another person or entity. Indicia of control include, without limitation: interlocking management or ownership; identity of interests among family members, shared facilities and equipment; common use of employees; or organization of a business entity following the ineligibility of a business entity to do business with federal or state or local government, including the City, using substantially the same management, ownership, or principals as the ineligible entity); with respect to Contractors, the term Affiliated Entity means a person or entity that directly or indirectly controls the Contractor, is controlled by it, or, with the Contractor, is under common control of another person or entity;
• any responsible official of the Disclosing Party, any Contractor or any Affiliated Entity or any other official, agent or employee of the Disclosing Party, any Contractor or any Affiliated Entity, acting pursuant to the direction or authorization of a responsible official of the Disclosing Party, any Contractor or any Affiliated Entity (collectively "Agents").

Neither the Disclosing Party, nor any Contractor, nor any Affiliated Entity of either the Disclosing Party or any Contractor nor any Agents have, during the five years before the date this EDS is signed, or, with respect to a Contractor, an Affiliated Entity, or an Affiliated Entity of a Contractor during the five years before the date of such Contractor's or Affiliated Entity's contract or engagement in connection with the Matter:

a. bribed or attempted to bribe, or been convicted or adjudged guilty of bribery or attempting to bribe, a public officer or employee of the City, the State of Illinois, or any agency of the federal government or of any state or local government in the United States of America, in that officer's or employee's official capacity;

b. agreed or colluded with other bidders or prospective bidders, or been a party to any such agreement, or been convicted or adjudged guilty of agreement or collusion among bidders or prospective bidders, in restraint of freedom of competition by agreement to bid a fixed price or otherwise; or

c. made an admission of such conduct described in a. or b. above that is a matter of record, but have not been prosecuted for such conduct; or

d. violated the provisions of Municipal Code Section 2-92-610 (Living Wage Ordinance).

4. Neither the Disclosing Party, Affiliated Entity or Contractor, or any of their employees, officials, agents or partners, is barred from contracting with any unit of state or local government as a result of engaging in or being convicted of (1) bid-rigging in violation of 720 ILCS 5/33E-3; (2) bid-rotating in violation of 720 ILCS 5/33E-4; or (3) any similar offense of any state or of the United States of America that contains the same elements as the offense of bid-rigging or bid-rotating.

5. Neither the Disclosing Party nor any Affiliated Entity is listed on any of the following lists maintained by the Office of Foreign Assets Control of the U.S. Department of the Treasury or the Bureau of Industry and Security of the U.S. Department of Commerce or their successors: the Specially Designated Nationals List, the Denied Persons List, the Unverified List, the Entity List and the Debarred List.

6. The Disclosing Party understands and shall comply with the applicable requirements of Chapters 2-55 (Legislative Inspector General), 2-56 (Inspector General) and 2-156 (Governmental Ethics) of the Municipal Code.

7. If the Disclosing Party is unable to certify to any of the above statements in this Part B (Further Certifications), the Disclosing Party must explain below: N A

If the letters "NA," the word "None," or no response appears on the lines above, it will be conclusively presumed that the Disclosing Party certified to the above statements.

8. To the best of the Disclosing Party's knowledge after reasonable inquiry, the following is a complete list of all current employees of the Disclosing Party who were, at any time during the 12-month period preceding the execution date of this EDS, an employee, or elected or appointed official, of the City of Chicago (if none, indicate with "N/A" or "none").

NA

9. To the best of the Disclosing Party's knowledge after reasonable inquiry, the following is a complete list of all gifts that the Disclosing Party has given or caused to be given, at any time during the 12-month period preceding the execution date of this EDS, to an employee, or elected or appointed official, of the City of Chicago. For purposes of this statement, a "gift" does not include: (i) anything made generally available to City employees or to the general public, or (ii) food or drink provided in the course of official City business and having a retail value of less than $20 per recipient (if none, indicate with "N/A" or "none"). As to any gift listed below, please also list the name of the City recipient.

NA

C. CERTIFICATION OF STATUS AS FINANCIAL INSTITUTION

1. The Disclosing Party certifies that the Disclosing Party (check one)

[ ] is [X] is not

a "financial institution" as defined in Section 2-32-455(b) of the Municipal Code.

2. If the Disclosing Party IS a financial institution, then the Disclosing Party pledges:

"We are not and will not become a predatory lender as defined in Chapter 2-32 of the Municipal Code. We further pledge that none of our affiliates is, and none of them will become, a predatory lender as defined in Chapter 2-32 of the Municipal Code. We understand that becoming a predatory lender or becoming an affiliate of a predatory lender may result in the loss of the privilege of doing business with the City."

If the Disclosing Party is unable to make this pledge because it or any of its affiliates (as defined in Section 2-32-455(b) of the Municipal Code) is a predatory lender within the meaning of Chapter 2-32 of the Municipal Code, explain here (attach additional pages if necessary):

If the letters "NA," the word "None," or no response appears on the lines above, it will be conclusively presumed that the Disclosing Party certified to the above statements.

D. CERTIFICATION REGARDING INTEREST IN CITY BUSINESS

Any words or terms that are defined in Chapter 2-156 of the Municipal Code have the same meanings when used in this Part D.

1. In accordance with Section 2-156-110 of the Municipal Code: Does any official or employee of the City have a financial interest in his or her own name or in the name of any other person or entity in the Matter?

[ ] Yes [X] No

NOTE: If you checked "Yes" to Item D.1., proceed to Items D.2. and D.3. If you checked "No" to Item D.1., proceed to Part E.

2. Unless sold pursuant to a process of competitive bidding, or otherwise permitted, no City elected official or employee shall have a financial interest in his or her own name or in the name of any other person or entity in the purchase of any property that (i) belongs to the City, or (ii) is sold for taxes or assessments, or (iii) is sold by virtue of legal process at the suit of the City (collectively, "City Property Sale"). Compensation for property taken pursuant to the City's eminent domain power does not constitute a financial interest within the meaning of this Part D.

Does the Matter involve a City Property Sale?

[X] Yes [ ] No

3. If you checked "Yes" to Item D.1., provide the names and business addresses of the City officials or employees having such interest and identify the nature of such interest:

Name	Business Address	Nature of Interest
	NA	

4. The Disclosing Party further certifies that no prohibited financial interest in the Matter will be acquired by any City official or employee.

E. CERTIFICATION REGARDING SLAVERY ERA BUSINESS

Please check either 1. or 2. below. If the Disclosing Party checks 2., the Disclosing Party must disclose below or in an attachment to this EDS all information required by paragraph 2. Failure to

comply with these disclosure requirements may make any contract entered into with the City in connection with the Matter voidable by the City.

X 1. The Disclosing Party verifies that the Disclosing Party has searched any and all records of the Disclosing Party and any and all predecessor entities regarding records of investments or profits from slavery or slaveholder insurance policies during the slavery era (including insurance policies issued to slaveholders that provided coverage for damage to or injury or death of their slaves), and the Disclosing Party has found no such records.

____2. The Disclosing Party verifies that, as a result of conducting the search in step 1 above, the Disclosing Party has found records of investments or profits from slavery or slaveholder insurance policies. The Disclosing Party verifies that the following constitutes full disclosure of all such records, including the names of any and all slaves or slaveholders described in those records:

NA

SECTION VI -- CERTIFICATIONS FOR FEDERALLY FUNDED MATTERS

NOTE: If the Matter is federally funded, complete this Section VI. **If the Matter is not federally funded**, proceed to Section VII. For purposes of this Section VI, tax credits allocated by the City and proceeds of debt obligations of the City are not federal funding.

A. CERTIFICATION REGARDING LOBBYING

1. List below the names of all persons or entities registered under the federal Lobbying Disclosure Act of 1995 who have made lobbying contacts on behalf of the Disclosing Party with respect to the Matter: (Add sheets if necessary):

NA

(If no explanation appears or begins on the lines above, or if the letters "NA" or if the word "None" appear, it will be conclusively presumed that the Disclosing Party means that NO persons or entities registered under the Lobbying Disclosure Act of 1995 have made lobbying contacts on behalf of the Disclosing Party with respect to the Matter.)

2. The Disclosing Party has not spent and will not expend any federally appropriated funds to pay any person or entity listed in Paragraph A.1. above for his or her lobbying activities or to pay any person or entity to influence or attempt to influence an officer or employee of any agency, as defined by applicable federal law, a member of Congress, an officer or employee of Congress, or an employee of a member of Congress, in connection with the award of any federally funded contract, making any federally funded grant or loan, entering into any cooperative agreement, or to extend, continue, renew, amend, or modify any federally funded contract, grant, loan, or cooperative agreement.

3. The Disclosing Party will submit an updated certification at the end of each calendar quarter in which there occurs any event that materially affects the accuracy of the statements and information set forth in paragraphs A.1. and A.2. above.

4. The Disclosing Party certifies that either: (i) it is not an organization described in section 501(c)(4) of the Internal Revenue Code of 1986; or (ii) it is an organization described in section 501(c)(4) of the Internal Revenue Code of 1986 but has not engaged and will not engage in "Lobbying Activities".

5. If the Disclosing Party is the Applicant, the Disclosing Party must obtain certifications equal in form and substance to paragraphs A.1. through A.4. above from all subcontractors before it awards any subcontract and the Disclosing Party must maintain all such subcontractors' certifications for the duration of the Matter and must make such certifications promptly available to the City upon request.

B. CERTIFICATION REGARDING EQUAL EMPLOYMENT OPPORTUNITY

If the Matter is federally funded, federal regulations require the Applicant and all proposed subcontractors to submit the following information with their bids or in writing at the outset of negotiations.

Is the Disclosing Party the Applicant?

[ ] Yes [ ] No

If "Yes," answer the three questions below:

1. Have you developed and do you have on file affirmative action programs pursuant to applicable federal regulations? (See 41 CFR Part 60-2.)
[ ] Yes [ ] No

2. Have you filed with the Joint Reporting Committee, the Director of the Office of Federal Contract Compliance Programs, or the Equal Employment Opportunity Commission all reports due under the applicable filing requirements?
[ ] Yes [ ] No

3. Have you participated in any previous contracts or subcontracts subject to the equal opportunity clause?
[ ] Yes [ ] No

If you checked "No" to question 1. or 2. above, please provide an explanation:

_____

_____

SECTION VII -- ACKNOWLEDGMENTS, CONTRACT INCORPORATION, COMPLIANCE, PENALTIES, DISCLOSURE

The Disclosing Party understands and agrees that:

A. The certifications, disclosures, and acknowledgments contained in this EDS will become part of any contract or other agreement between the Applicant and the City in connection with the Matter, whether procurement, City assistance, or other City action, and are material inducements to the City's execution of any contract or taking other action with respect to the Matter. The Disclosing Party understands that it must comply with all statutes, ordinances, and regulations on which this EDS is based.

B. The City's Governmental Ethics and Campaign Financing Ordinances, Chapters 2-156 and 2-164 of the Municipal Code, impose certain duties and obligations on persons or entities seeking City contracts, work, business, or transactions. The full text of these ordinances and a training program is available on line at www.cityofchicago.org/Ethics, and may also be obtained from the City's Board of Ethics, 740 N.

Sedgwick St., Suite 500, Chicago, IL 60610, (312) 744-9660. The Disclosing Party must comply fully with the applicable ordinances.

C. If the City determines that any information provided in this EDS is false, incomplete or inaccurate, any contract or other agreement in connection with which it is submitted may be rescinded or be void or voidable, and the City may pursue any remedies under the contract or agreement (if not rescinded or void), at law, or in equity, including terminating the Disclosing Party's participation in the Matter and/or declining to allow the Disclosing Party to participate in other transactions with the City. Remedies at law for a false statement of material fact may include incarceration and an award to the City of treble damages.

D. It is the City's policy to make this document available to the public on its Internet site and/or upon request. Some or all of the information provided on this EDS and any attachments to this EDS may be made available to the public on the Internet, in response to a Freedom of Information Act request, or otherwise. By completing and signing this EDS, the Disclosing Party waives and releases any possible rights or claims which it may have against the City in connection with the public release of information contained in this EDS and also authorizes the City to verify the accuracy of any information submitted in this EDS.

E. The information provided in this EDS must be kept current. In the event of changes, the Disclosing Party must supplement this EDS up to the time the City takes action on the Matter. If the Matter is a contract being handled by the City's Department of Procurement Services, the Disclosing Party must update this EDS as the contract requires. **NOTE:** With respect to Matters subject to Article I of Chapter 1-23 of the Municipal Code (imposing **PERMANENT INELIGIBILITY** for certain specified offenses), the information provided herein regarding eligibility must be kept current for a longer period, as required by Chapter 1-23 and Section 2-154-020 of the Municipal Code.

The Disclosing Party represents and warrants that:

F.1. The Disclosing Party is not delinquent in the payment of any tax administered by the Illinois Department of Revenue, nor are the Disclosing Party or its Affiliated Entities delinquent in paying any fine, fee, tax or other charge owed to the City. This includes, but is not limited to, all water charges, sewer charges, license fees, parking tickets, property taxes or sales taxes.

F.2 If the Disclosing Party is the Applicant, the Disclosing Party and its Affiliated Entities will not use, nor permit their subcontractors to use, any facility listed by the U.S. E.P.A. on the federal Excluded Parties List System ("EPLS") maintained by the U. S. General Services Administration.

F.3 If the Disclosing Party is the Applicant, the Disclosing Party will obtain from any contractors/subcontractors hired or to be hired in connection with the Matter certifications equal in form and substance to those in F.1. and F.2. above and will not, without the prior written consent of the City, use any such contractor/subcontractor that does not provide such certifications or that the Disclosing Party has reason to believe has not provided or cannot provide truthful certifications.

NOTE: If the Disclosing Party cannot certify as to any of the items in F.1., F.2. or F.3. above, an explanatory statement must be attached to this EDS.

CERTIFICATION

Under penalty of perjury, the person signing below: (1) warrants that he/she is authorized to execute this EDS and Appendix A (if applicable) on behalf of the Disclosing Party, and (2) warrants that all certifications and statements contained in this EDS and Appendix A (if applicable) are true, accurate and complete as of the date furnished to the City.

STEVEN T WIND
(Print or type name of Disclosing Party)

By: _____
(Sign here)

STEVEN T. WIND
(Print or type name of person signing)

SECRETARY
(Print or type title of person signing)

Signed and sworn to before me on (date) 8/08/14,
at Cook County, Illinois (state).

_____ Notary Public.

Commission expires: 02/03/16.

OFFICIAL SEAL
CATHERINE NELSON-WIND
NOTARY PUBLIC - STATE OF ILLINOIS
MY COMMISSION EXPIRES:02/03/16

CITY OF CHICAGO
ECONOMIC DISCLOSURE STATEMENT AND AFFIDAVIT
APPENDIX A

FAMILIAL RELATIONSHIPS WITH ELECTED CITY OFFICIALS AND DEPARTMENT HEADS

This Appendix is to be completed only by (a) the Applicant, and (b) any legal entity which has a direct ownership interest in the Applicant exceeding 7.5 percent. It is not to be completed by any legal entity which has only an indirect ownership interest in the Applicant.

Under Municipal Code Section 2-154-015, the Disclosing Party must disclose whether such Disclosing Party or any "Applicable Party" or any Spouse or Domestic Partner thereof currently has a "familial relationship" with any elected city official or department head. A "familial relationship" exists if, as of the date this EDS is signed, the Disclosing Party or any "Applicable Party" or any Spouse or Domestic Partner thereof is related to the mayor, any alderman, the city clerk, the city treasurer or any city department head as spouse or domestic partner or as any of the following, whether by blood or adoption: parent, child, brother or sister, aunt or uncle, niece or nephew, grandparent, grandchild, father-in-law, mother-in-law, son-in-law, daughter-in-law, stepfather or stepmother, stepson or stepdaughter, stepbrother or stepsister or half-brother or half-sister.

"Applicable Party" means (1) all executive officers of the Disclosing Party listed in Section II.B.1.a., if the Disclosing Party is a corporation; all partners of the Disclosing Party, if the Disclosing Party is a general partnership; all general partners and limited partners of the Disclosing Party, if the Disclosing Party is a limited partnership; all managers, managing members and members of the Disclosing Party, if the Disclosing Party is a limited liability company; (2) all principal officers of the Disclosing Party; and (3) any person having more than a 7.5 percent ownership interest in the Disclosing Party. "Principal officers" means the president, chief operating officer, executive director, chief financial officer, treasurer or secretary of a legal entity or any person exercising similar authority.

Does the Disclosing Party or any "Applicable Party" or any Spouse or Domestic Partner thereof currently have a "familial relationship" with an elected city official or department head?

[ ] Yes [X] No

If yes, please identify below (1) the name and title of such person, (2) the name of the legal entity to which such person is connected; (3) the name and title of the elected city official or department head to whom such person has a familial relationship, and (4) the precise nature of such familial relationship.

NA

(DO NOT SUBMIT THIS PAGE WITH YOUR EDS. The purpose of this page is for you to recertify your EDS prior to submission to City Council or on the date of closing. If unable to recertify truthfully, the Disclosing Party must complete a new EDS with correct or corrected information)

RECERTIFICATION

Generally, for use with City Council matters. Not for City procurements unless requested.

This recertification is being submitted in connection with CMC PARTNERS LLC. PROPOSED ALLEY VACATION [identify the Matter]. Under penalty of perjury, the person signing below: (1) warrants that he/she is authorized to execute this EDS recertification on behalf of the Disclosing Party, (2) warrants that all certifications and statements contained in the Disclosing Party's original EDS are true, accurate and complete as of the date furnished to the City and continue to be true, accurate and complete as of the date of this recertification, and (3) reaffirms its acknowledgments.

CMC PARTNERS LLC. Date: 1-12-15

(Print or type legal name of Disclosing Party)

By: _____

(sign here)

Print or type name of signatory:

STEVEN T. WIND

Title of signatory:

SECRETARY - TREASURER

Signed and sworn to before me on [date] January 12, 2015 by Steven T. Wind, at Cook County, Illinois [state].

_____ Notary Public.

Commission expires: 02/03/16.

Ver. 11-01-05

OFFICIAL SEAL
CATHERINE NELSON-WIND
NOTARY PUBLIC - STATE OF ILLINOIS
MY COMMISSION EXPIRES:02/03/16

City of Chicago

O2015-115

Office of the City Clerk

Document Tracking Sheet

Meeting Date:	1/21/2015
Sponsor(s):	Burnett (27)
Type:	Ordinance
Title:	Vacation of Public Way(s) on portions of S Western Ave, W 115th St and S Oakley Ave
Committee(s) Assignment:	Committee on Transportation and Public Way

INTERGOVERNMENTAL ORDINANCE

WHEREAS, the City of Chicago ("City") is a home rule unit of local government pursuant to Article VII, Section 6 (a) of the 1970 constitution of the State of Illinois and, as such, may exercise any power and perform any function pertaining to its government and affairs; and

WHEREAS, the properties at 2331-2339 W. 115th Street and 2326-2336 W. 115th Street, are owned by the Chicago Park District, a Illinois Municipal Corporation; and

WHEREAS, the Chicago Park District, with the support of the City of Chicago's Department of Planning and Development, proposes to assemble properties including the portion of the street to be vacated hereby, for the purpose of creating the Morgan Park Sports Center; and

WHEREAS, The City Council of the City of Chicago, after due investigation and consideration, has determined that the nature and extent of public use and the public interest to be subserved is such as to warrant the vacation of that part of the public street described in the following ordinance; now, therefore,

BE IT ORDAINED BY THE CITY COUNCIL OF THE CITY OF CHICAGO:

SECTION 1. THAT PART OF WEST 115TH STREET DESCRIBED AS FOLLOWS; BEGINNING AT THE SOUTHWEST CORNER OF LOT 8, ALSO BEING A POINT ON THE EAST LINE OF S. WESTERN AVENUE, IN THE SUBDIVISION OF ORIGINAL LOTS 1, 2 AND 3 AND THE SOUTH 93 FEET OF ORIGINAL LOTS 4 AND 5, AND ALSO A RE-SUBDIVISION OF LOTS 31, 32, 33, 38, 39 AND 40 OF THE SUBDIVISION OF THE SOUTH HALF OF LOTS 14 AND 15 AND ALL OF LOTS 6 TO 13 INCLUDED, AND THE NORTH 57 FEET OF ORIGINAL LOTS 4 AND 5 IN BLOCK E. MORGAN PARK, WASHINGTON HEIGHTS, SECTION 19, TOWNSHIP 37 NORTH, RANGE 14 EAST OF THE THIRD PRINCIPAL MERIDIAN, ACCORDING TO THE PLAT THEREOF RECORDED MAY 19, 1890 AS DOCUMENT NUMBER 1272083; THENCE SOUTHEASTERLY 77.72 FEET ALONG A CURVE WHOSE RADIUS IS 95.13 FEET AND TO THE NORTH, THE CHORD OF SAID CURVE BEARS SOUTH 66 DEGREES 30 MINUTES 02 SECONDS EAST 75.57 FEET TO A POINT ON THE SOUTH LINE OF LOT 9 OF SAID SUBDIVISION; THENCE SOUTH 89 DEGREES 53 MINUTES 22 SECONDS EAST 55.58 FEET TO THE SOUTHEAST CORNER OF THE WEST HALF OF LOT 10 IN SAID SUBDIVISION; THENCE SOUTH 00 DEGREES 06 MINUTES 38 SECONDS WEST 80.00 FEET TO THE NORTH LINE OF LOT 59 IN WALKER'S RESUBDIVISION OF BLOCKS A, B, AND D IN THE RESUBDIVISION OF LOTS AND BLOCKS ALL IN MORGAN PARK, WASHINGTON HEIGHTS, SECTION 19, TOWNSHIP 37 NORTH, RANGE 14 EAST OF THE THIRD PRINCIPAL MERIDIAN, ACCORDING TO THE PLAT THEREOF RECORDED MARCH 16, 1888 AS DOCUMENT NUMBER 932920; THENCE NORTH 89 DEGREES 53 MINUTES 22 SECONDS WEST ALONG THE NORTH LINE OF SAID LOT 59, A DISTANCE OF 84.95 FEET; THENCE SOUTHWESTERLY 46.37 FEET

ALONG THE NORTH LINE OF SAID LOT 59 ON A CURVE WHOSE RADIUS IS 50.00 FEET AND TO THE SOUTH, THE CHORD OF SAID CURVE BEARS SOUTH 63 DEGREES 28 MINUTES 35 SECONDS WEST 44.72 FEET TO THE WEST LINE OF SAID LOT 59, ALSO BEING THE EAST LINE OF SAID S. WESTERN AVENUE; THENCE NORTH 00 DEGREES 06 MINUTES 12 SECONDS EAST, ALONG THE EAST LINE OF SAID S. WESTERN AVENUE, 130.05 FEET TO THE POINT OF BEGINNING, IN COOK COUNTY, ILLINOIS.

SAID PARCEL CONTAINS 10,879 SQ. FT.(0.250 ACRES), MORE OR LESS

as shaded and legally described by the words "HEREBY VACATED" on the plat hereto attached as Exhibit A, which drawing for greater clarity, is hereby made a part of this ordinance, be and the same is hereby vacated and closed, inasmuch as the same is no longer required for public transportation use, and the public interest will be subserved by such vacation.

SECTION 2. The City of Chicago hereby reserves the street as herein vacated, as a right of way for an existing 12" Water Department main and its associated appurtenances thereto, and for the installation of any additional water mains and appurtenances which in the future may be located in the street as herein vacated, and for the maintenance, renewal, and reconstruction of such facilities, with the right of ingress and egress at all times upon reasonable notice. It is also provided that the City shall have 24 hour access to the area to be vacated, that no buildings or other structures shall be erected on the said right of way herein reserved, or other use made of said area, which in the judgment of the municipal officials having control of the aforesaid service facilities would interfere with the use, maintenance, renewal, or reconstruction of said facilities, or the construction of additional municipally-owned service facilities. It is further provided that any vacation-beneficiary prompted adjustments to water facilities in the area to be vacated, and the repair, renewal or replacement of any private materials, or private property damaged in the area to be vacated as a result of the City exercising its easement rights shall be done at the beneficiary's expense.

SECTION 3. The Chicago Park District acknowledges that the existing 6" Water Department main and its associated appurtenances within the area to be vacated shall become the private property and the maintenance responsibility of the Chicago Park District. All abandonment and reconfiguration work involving City water main facilities will be accomplished at the expense of the Chicago Park District. The value of the amortized water main shall be paid to the Department of Water Management prior to recording.

SECTION 4 The City of Chicago hereby reserves the area herein vacated, as a right of way for existing Water Department sewers and sewer structures, for the installation of any additional sewers, sewer structures and appurtenances now located, or which in the future may be located in the street as herein vacated, and for the maintenance, renewal and reconstruction of such facilities. It is also provided that, the City shall have 24 hour access to the area to be vacated; that no buildings or other permanent structures shall be erected on said right of way herein reserved, or other use made of said area, which in the sole discretion and judgment of the respective municipal officials having control of the aforesaid service facilities, would interfere with the use, maintenance, renewal, or reconstruction of said facilities, or the

construction of additional municipally-owned service facilities; and that all sewers structures shall be exposed to grade. It is further provided that any vacation-beneficiary prompted adjustments to sewer facilities in the area to be vacated; and the repair, renewal or replacement of any private materials, or private property damaged in the area to be vacated as a result of the City exercising its easement rights shall be done at the expense of the beneficiary of the vacation.

SECTION 5. The City of Chicago hereby reserves for the benefit of Commonwealth Edison, AT&T/SBC, Comcast and their successors or assigns, a non-exclusive utility easement to operate, maintain, construct, replace and renew overhead wires, poles, and associated equipment and underground conduit, cables, and associated equipment for the transmission and distribution of electrical energy, telephonic and associated services under, over and along the street herein vacated, with the right of ingress and egress. The grade of the vacated public way shall not be altered in a manner so as to interfere with the operation and maintenance of Commonwealth Edison, AT&T/SBC, Comcast facilities. No buildings, permanent structures or obstructions shall be placed over Commonwealth Edison, AT&T/SBC and/or Comcast facilities without express written release of easement by the involved utility. Any future vacation-beneficiary prompted relocation of Commonwealth Edison, AT&T/SBC and/or Comcast facilities lying within the area to be vacated will be accomplished by respective utility provider and be done at the expense of beneficiary of the vacation.

SECTION 6. The City of Chicago hereby reserves for the benefit of The Peoples Gas Light and Coke Co. an easement to operate, maintain, repair, renew and replace existing underground facilities and to construct new facilities in all of the area to be vacated, with the right of ingress and egress at all times for any and all such purposes. It is further provided that no buildings or other structures shall be erected on said easement herein reserved for The Peoples Gas Light and Coke Co. or other use made of the said area which would interfere with the construction, operation, maintenance, repair, removal, or replacement of said facilities, or the construction of additional facilities. Any future vacation- beneficiary prompted relocation of Peoples Gas facilities lying within the area to be vacated will be accomplished by Peoples Gas, and done at the expense of beneficiary of the vacation.

SECTION 7. The vacation herein provided for is made upon the express condition that within one hundred eighty (180) days after the passage of this ordinance, the Chicago Park District shall file or cause to be filed for record in the Office of the Recorder of Deeds of Cook County, Illinois a certified copy of this ordinance, together with the full sized corresponding plat as approved by the Superintendent of Maps and Plats.

SECTION 8. This ordinance shall take effect and be in force from and after its passage and publication. The vacation shall take effect and be in force from and after its recording, and the recording of the full sized plat as approved by the CDOT Superintendent of Maps and Plats.

Vacation Approved:

Rebekah Scheinfeld
Commissioner

Approved as to Form and Legality

Richard Wendy
Deputy Corporation Counsel

Honorable Matt O'Shea
Alderman, 19th Ward

EXHIBIT "A"

PLAT OF VACATION

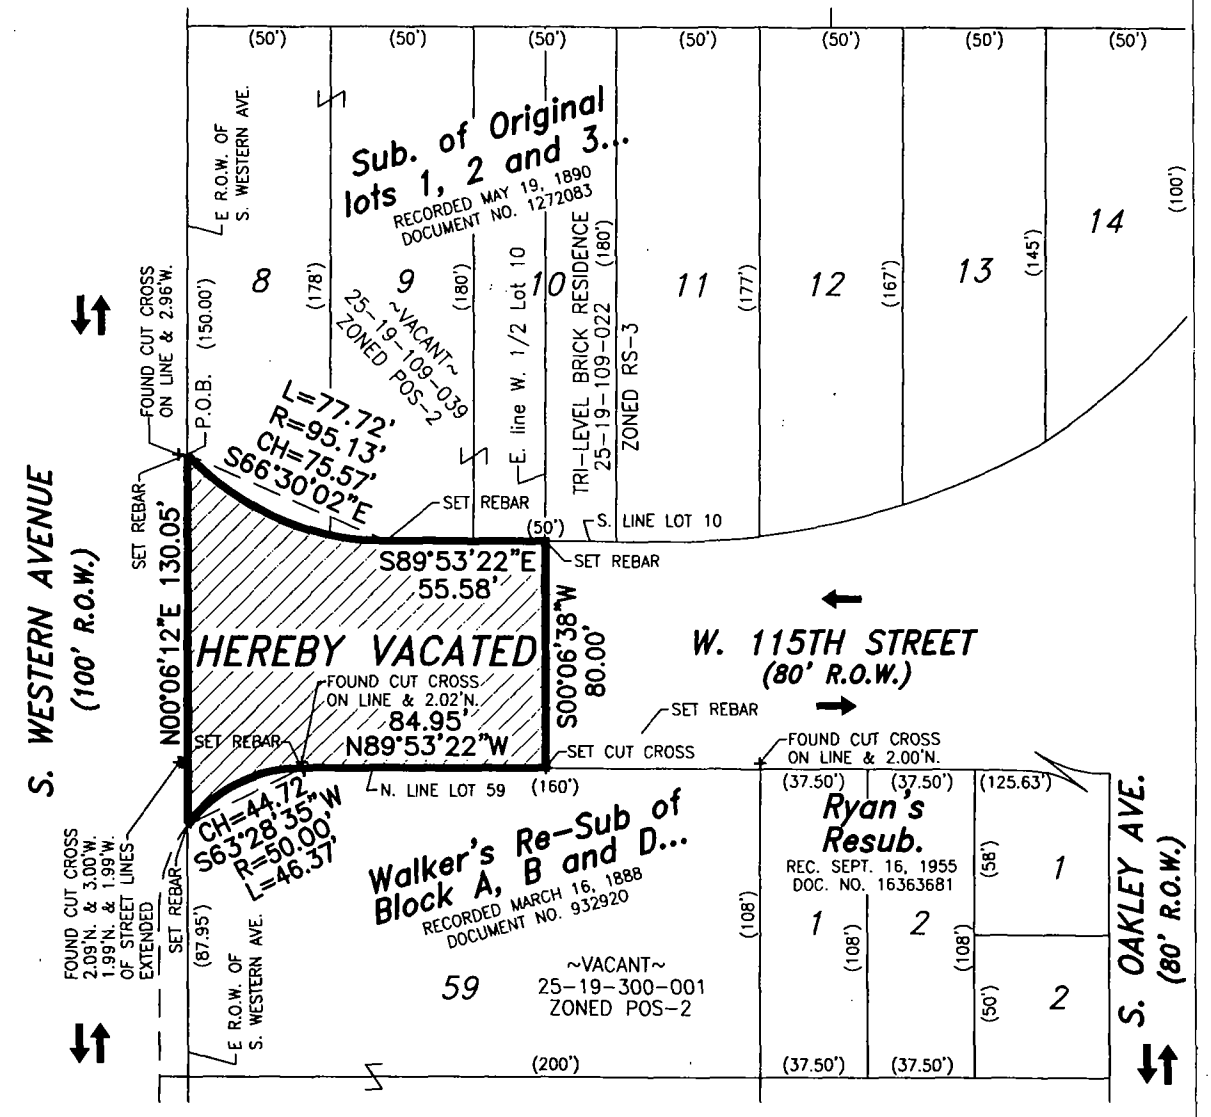

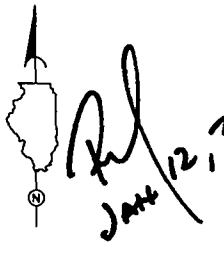

Jan 12, 2015

LEGEND

(10.00') RECORD
10.00' MEASURED

AREA TO BE VACATED

TRAFFIC DIRECTION ARROWS

● SET 5/8" REBAR

\+ CUT CROSS

GRAPHIC SCALE

40 0 20 40 80

(IN FEET)
1 inch = 40 ft.

Bearings are based on the East line of S. Western Avenue which is assumed to bear N00°06'12"E.

Firm Registration No. 184.003610
Expiration date: 04/30/2015

Dimensions are shown in feet and decimal parts thereof.

No dimensions should be assumed by scale measurements upon the plat.

CDOT# 19-19-14-3671

TERRA ENGINEERING LTD.
225 W Ohio Street, 4th Floor
Chicago, Illinois 60654
(312) 467-0123 (312) 467-0220 fax

PLAT OF VACATION

Prepared for:
StudioGC Architecture + BIM
223 W. Jackson Blvd., Suite 1200
Chicago, IL 60606

Job No. 13-234
Date: 1/9/15

SHEET 1 OF 2

Jan 09, 2015 - 8:45am
V:\MORGAN PARK SPORTS CENTER (13-234-001)\SURVEY\MORGAN PARK VACATION.dwg

EXHIBIT "A"

PLAT OF VACATION

That part of West 115th Street described as follows; Beginning at the Southwest corner of Lot 8, also being a point on the East line of S. Western Avenue, in the Subdivision of Original Lots 1, 2 and 3 and the South 93 feet of original Lots 4 and 5, and also a Re-subdivision of Lots 31, 32, 33, 38, 39 and 40 of the Subdivision of the South Half of Lots 14 and 15 and all of Lots 6 to 13 included, and the North 57 feet of original Lots 4 and 5 in Block E. Morgan Park, Washington Heights, Section 19, Township 37 North, Range 14 East of the Third Principal Meridian, according to the plat thereof recorded May 19, 1890 as Document number 1272083; thence Southeasterly 77.72 feet along a curve whose radius is 95.13 feet and to the North, the chord of said curve bears South 66 degrees 30 minutes 02 seconds East 75.57 feet to a point on the South line of Lot 9 of said Subdivision; thence South 89 degrees 53 minutes 22 seconds East 55.58 feet to the Southeast corner of the West Half of Lot 10 in said subdivision; thence South 00 degrees 06 minutes 38 seconds West 80.00 feet to the North line of Lot 59 in Walker's Resubdivision of Blocks A, B, and D in the Resubdivision of Lots and Blocks all in Morgan Park, Washington Heights, Section 19, Township 37 North, Range 14 East of the Third Principal Meridian, according to the plat thereof recorded March 16, 1888 as Document number 932920; thence North 89 degrees 53 minutes 22 seconds West along the North line of said Lot 59, a distance of 84.95 feet; thence Southwesterly 46.37 feet along the North line of said Lot 59 on a curve whose radius is 50.00 feet and to the South, the chord of said curve bears South 63 degrees 28 minutes 35 seconds West 44.72 feet to the West line of said Lot 59, also being the East line of said S. Western Avenue; thence North 00 degrees 06 minutes 12 seconds East, along the East line of said S. Western Avenue, 130.05 feet to the Point of Beginning, in Cook County, Illinois.

Said parcel contains 10,879 Sq. Ft.(0.250 Acres), more or less.

DEPT. OF FINANCE

COOK CO.

C.D.O.T.

STATE OF ILLINOIS
COUNTY OF COOK

This is to certify that I, an Illinois Professional Land Surveyor, have surveyed the property described in the caption above, and that this Professional service conforms to the current Illinois Minimum Standards for a Boundary Survey.

Given under my hand and seal in Chicago, Illinois, this 8th day of January, 2015.

THOMAS E. BAUMGARTNER, ILLINOIS LAND SURVEYOR NO. 3142
LICENSE EXPIRATION 11-30-2016

Field work completed
November 15, 2013.

PROFESSIONAL LAND SURVEYOR ☆ STATE OF ILLINOIS ☆
THOMAS E. BAUMGARTNER
35-3142
PLAINFIELD

JAN 12, 2015

CDOT# 19-19-14-3671

FIRM REGISTRATION EXPIRATION 4-30-2015

TERRA ENGINEERING LTD.
225 W Ohio Street, 4th Floor
Chicago, Illinois 60654
(312) 467-0123 (312) 467-0220 fax

PLAT OF VACATION

Prepared for:
StudioGC Architecture + BIM
223 W. Jackson Blvd., Suite 1200
Chicago, IL 60606

Job No: 13-234
Date: 1/9/15

SHEET 2 OF 2

Jan 12, 2015 - 9:02am
V:\MORGAN PARK SPORTS CENTER (13-234-001)\SURVEY\MORGAN PARK VACATION.dwg

City of Chicago

O2015-118

Office of the City Clerk

Document Tracking Sheet

Meeting Date:	1/21/2015
Sponsor(s):	Burnett (27)
Type:	Ordinance
Title:	Vacation of Public Alley in area bounded by W Washington Blvd, N Talman Ave, W Warren Blvd and N Washtenaw Ave
Committee(s) Assignment:	Committee on Transportation and Public Way

INTERGOVERNMENTAL ORDINANCE

WHEREAS, the City of Chicago ("City") is a home rule unit of local government pursuant to Article VII, Section 6 (a) of the 1970 constitution of the State of Illinois and, as such, may exercise any power and perform any function pertaining to its government and affairs; and

WHEREAS, the properties at 2633-2663 and 2667-2673 W. Washington Boulevard and 35-43 and 47-55 N. Washtenaw Avenue, are owned by the Public Building Commission of Chicago, a Municipal Corporation, and the City of Chicago, in Trust for the Use of Schools; and

WHEREAS, the Public Building Commission of Chicago proposes to assemble properties for the Chicago Board of Education / Dodge Elementary School including the portion of the alleys to be vacated; and

WHEREAS, The City Council of the City of Chicago, after due investigation and consideration, has determined that the nature and extent of public use and the public interest to be subserved is such as to warrant the vacation of part of the public alleys described in the following ordinance; now, therefore,

BE IT ORDAINED BY THE CITY COUNCIL OF THE CITY OF CHICAGO:

SECTION 1. ALL OF THE NORTH-SOUTH 16 FOOT WIDE "OPEN ALLEY" BY BOARD OF EDUCATION, RECORDED NOVEMBER 24, 1959 AS DOCUMENT NUMBER 17720341, LYING SOUTH OF AND ADJOINING WEST WASHINGTON BOULEVARD AND LYING NORTH OF AND ADJOINING THE EAST-WEST 17 FOOT WIDE PUBLIC ALLEY IN BLOCK 2 IN MARY SMITH'S RESUBDIVISION OF LOT 3 IN THE CIRCUIT COURT PARTITION OF THE SOUTH HALF OF THE SOUTHEAST QUARTER OF SECTION 12, TOWNSHIP 39 NORTH, RANGE 13, EAST OF THE THIRD PRINCIPAL MERIDIAN, ACCORDING TO THE PLAT THEREOF, BY REPORT FILED JUNE 5, 1856, ANTE FIRE, IN COOK COUNTY, ILLINOIS.

ALSO

THAT PART OF THE EAST-WEST 17 FOOT WIDE PUBLIC ALLEY LYING EAST OF AND ADJOINING THE EAST LINE OF WASHTENAW AVENUE AND LYING WEST OF AND ADJOINING THAT PART OF THE EAST-WEST 17 FOOT WIDE ALLEY VACATED BY ORDINANCE PASSED OCTOBER 14, 1959 AND RECORDED NOVEMBER 24, 1959 AS DOCUMENT NUMBER 17720341, IN BLOCK 2 IN MARY SMITH'S RESUBDIVISION OF LOT 3 IN THE CIRCUIT COURT PARTITION OF THE SOUTH HALF OF THE SOUTHEAST QUARTER OF SECTION 12, TOWNSHIP 39 NORTH, RANGE 13, EAST OF THE THIRD PRINCIPAL MERIDIAN, ACCORDING TO THE PLAT THEREOF, BY REPORT FILED JUNE 5, 1856, ANTE FIRE, IN COOK COUNTY, ILLINOIS.

CONTAINING, IN THE AGGREGATE, 3,312 SQUARE FEET (0.076 ACRES) OF LAND, MORE OR LESS.

as shaded and legally described by the words "HEREBY VACATED" on the plat hereto attached as Exhibit A, which drawing for greater clarity, is hereby made a part of this ordinance, be and the same is hereby vacated and closed, inasmuch as the same is no longer required for public use and the public interest will be subserved by such vacations.

SECTION 2 The City of Chicago hereby reserves for the benefit of Commonwealth Edison, Comcast and their successors or assigns, a non-exclusive utility easement to operate, maintain, construct, replace and renew overhead wires, poles, and associated equipment and underground conduit, cables, and associated equipment for the transmission and distribution of electrical energy, telephonic and associated services under, over and along the alleys herein vacated, with the right of ingress and egress. The grade of the vacated public ways shall not be altered in a manner so as to interfere with the operation and maintenance of Commonwealth Edison, and/or Comcast facilities. No buildings, permanent structures or obstructions shall be placed over Commonwealth Edison, and/or Comcast facilities without express written release of easement by the involved utility. Any future vacation-beneficiary prompted relocation of Commonwealth Edison, and/or Comcast facilities lying within the area to be vacated will be accomplished by the respective utility and done at the expense of the beneficiary of the vacation.

SECTION 3 The vacation herein provided for is made upon the express condition that within one hundred eighty (180) days after the passage of this ordinance, the Public Building Commission shall file or cause to be filed for record in the Office of the Recorder of Deeds of Cook County, Illinois a certified copy of this ordinance, together with a full sized plat as approved by the Superintendent of Maps and Plats.

SECTION 4. This ordinance shall take effect and be in force from and after its passage and publication. The vacation shall take effect and be in force from and after its recording. The vacation shall take effect and be in force from and after its recording.

Vacation Approved:

Rebekah Scheinfeld
Commissioner

Approved as to Form and Legality

Richard Wendy
Deputy Corporation Counsel

Honorable Walter Burnett
Alderman, 27th Ward

EXHIBIT "A"

PLAT OF VACATION

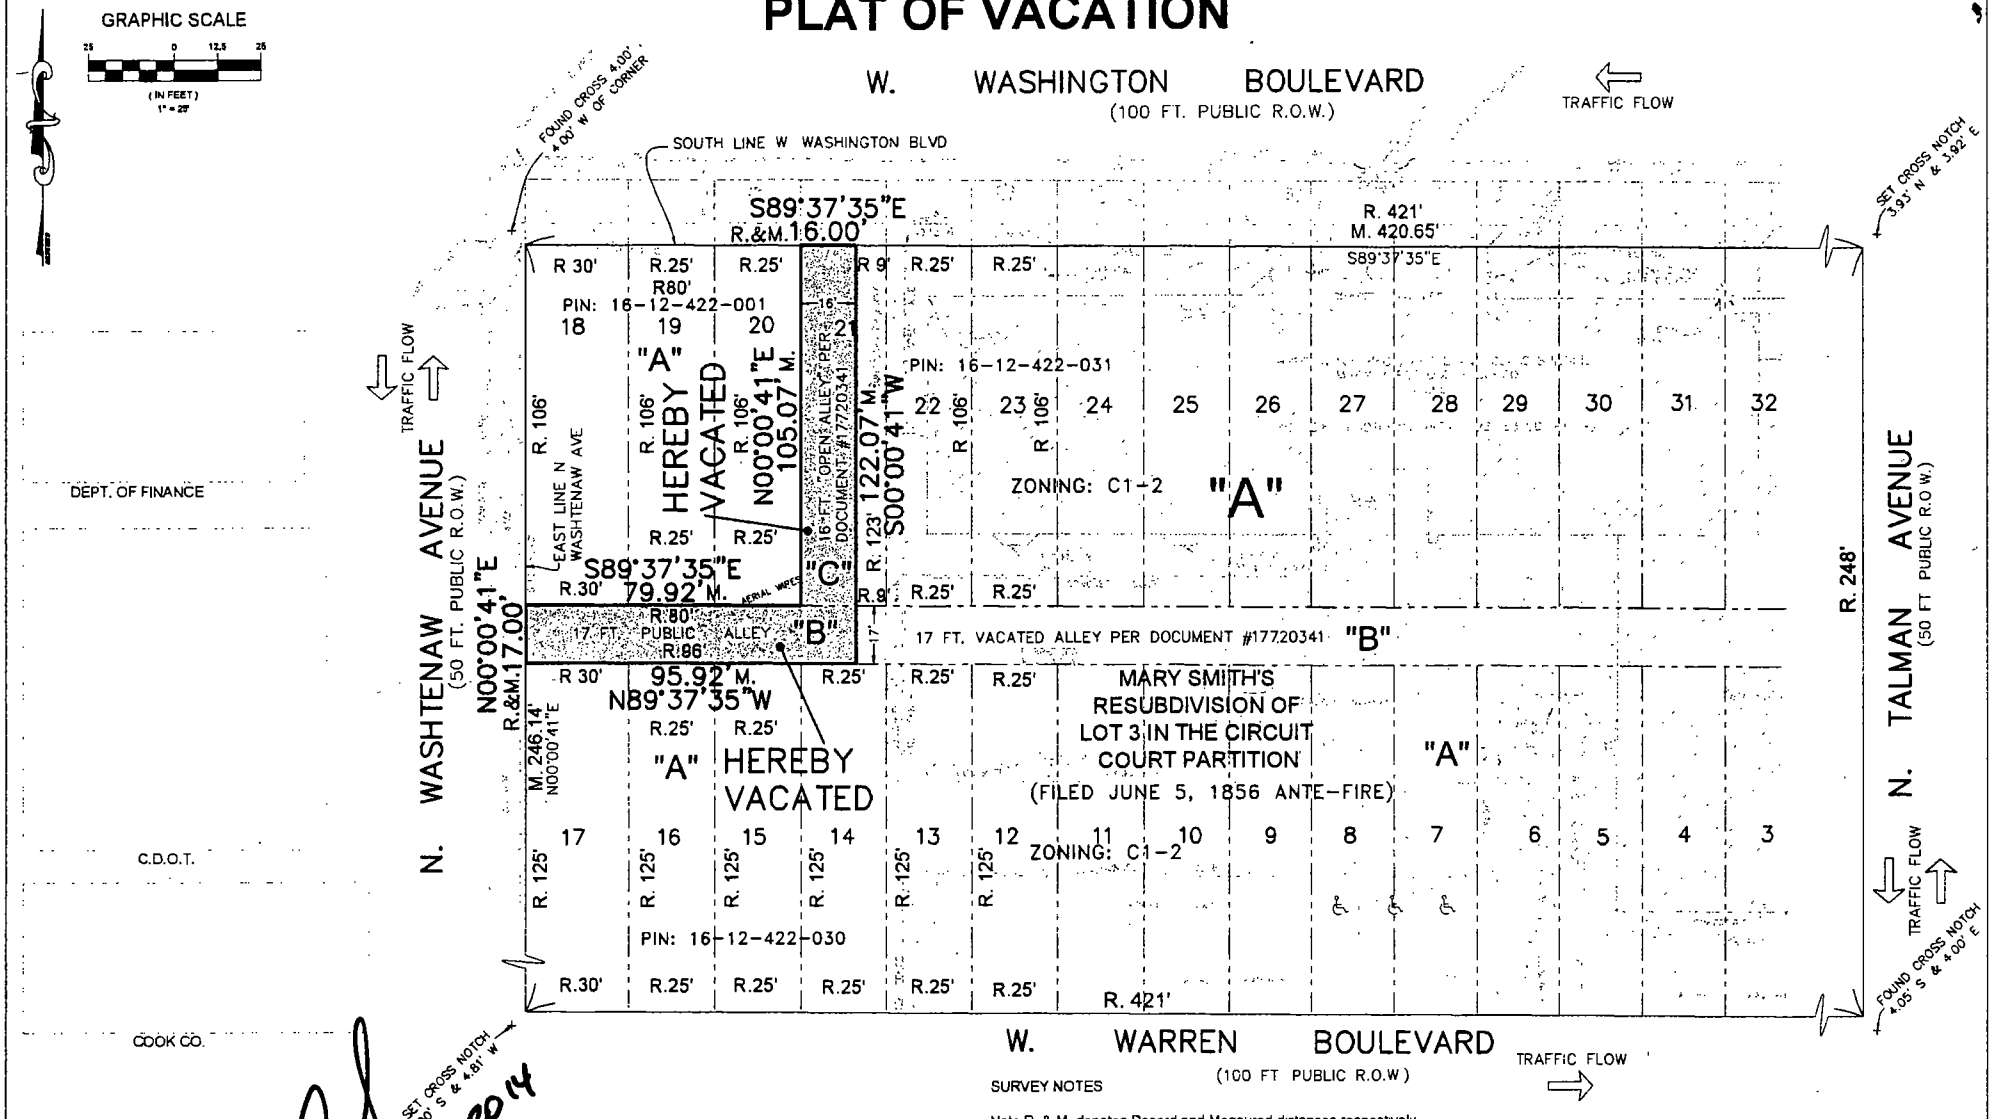

Dec 30, 2014

CDOT# 12-27-14-3674

LEGEND

Lot Line		Storm CB	
Aerial Wires		Storm Inlet	
Fences		San MH	
Sign Post		Water MH	
Bumper Post		Water Buffalo Box	
Unclassified Manhole		Water Hand Hole	
Tree - Deciduous		Water Fire Hydrant	
Gas Valve		Telephone MH	
Gas Meter		Utility Pole	
Gas MH		Electric Manhole	
Electric Light Pole		Electric Vault	

Building hatch

Concrete hatch

HEREBY VACATED

ORDERED BY	NEAL & LEROY LLC	CHECKED	DRAWN
ADDRESS	DODGE RENAISSANCE ACADEMY		BSS

CHICAGO GUARANTEE SURVEY COMPANY

A Division of PLCS CORPORATION
LICENSE NO. 184-005327 PROFESSIONAL LAND SURVEYORS
6305 NORTH ELSTON AVENUE, CHICAGO, IL 60630
TELEPHONE (312) 986-0445 FAX (312) 986-0679 EMAIL INFO@PLCS-SURVEY.COM

ORDER NO.	DATE	PAGE NO.
2014-19690-001	AUGUST 15, 2014	1 OF 2
	SCALE: 1 INCH = 25 FEET	

O:\CAD\2007\2007-10139\dwg\2014-19690-001.dwg

SURVEY NOTES

Note R. & M denotes Record and Measured distances respectively.

The Alleys depicted hereon are unimproved.

Distances are marked in feet and decimal parts thereof. Compare all points BEFORE building by same and at once report any differences BEFORE damage is done.

For easements, building lines and other restrictions not shown on survey plat refer to your abstract, deed, contract, title policy and local building line regulations.

NO dimensions shall be assumed by scale measurement upon this plat

Unless otherwise noted hereon the Bearing Basis, Elevation Datum and Coordinate Datum if used is ASSUMED.

COPYRIGHT CHICAGO GUARANTEE SURVEY COMPANY 2014 "All Rights Reserved"

State of Illinois)
County of Cook)ss

We, CHICAGO GUARANTEE SURVEY COMPANY, hereby certify that we have surveyed the above described property and that the plat hereon drawn is a correct representation of said survey corrected to a temperature of 62° Fahrenheit.

Field measurements completed on MARCH 2[illegible]

Signed on December 29, 2014

By: _____

Professional Illinois Land Surveyor No 3564
My license expires November 30, 2016
This professional service conforms to the current Illinois minimum standards for a boundary survey.

BRIAN S. STOUT NO. 3564 PROFESSIONAL LAND SURVEYOR STATE OF ILLINOIS CHICAGO, ILLINOIS

EXHIBIT "A"

PLAT OF VACATION

ALL OF THE NORTH-SOUTH 16 FOOT WIDE "OPEN ALLEY" BY BOARD OF EDUCATION, RECORDED NOVEMBER 24, 1959 AS DOCUMENT NUMBER 17720341, LYING SOUTH OF AND ADJOINING WEST WASHINGTON BOULEVARD AND LYING NORTH OF AND ADJOINING THE EAST-WEST 17 FOOT WIDE PUBLIC ALLEY IN BLOCK 2 IN MARY SMITH'S RESUBDIVISION OF LOT 3 IN THE CIRCUIT COURT PARTITION OF THE SOUTH HALF OF THE SOUTHEAST QUARTER OF SECTION 12, TOWNSHIP 39 NORTH, RANGE 13, EAST OF THE THIRD PRINCIPAL MERIDIAN, ACCORDING TO THE PLAT THEREOF, BY REPORT FILED JUNE 5, 1856, ANTE FIRE, IN COOK COUNTY, ILLINOIS.

ALSO

THAT PART OF THE EAST-WEST 17 FOOT WIDE PUBLIC ALLEY LYING EAST OF AND ADJOINING THE EAST LINE OF WASHTENAW AVENUE AND LYING WEST OF AND ADJOINING THAT PART OF THE EAST-WEST 17 FOOT WIDE ALLEY VACATED BY ORDINANCE PASSED OCTOBER 14, 1959 AND RECORDED NOVEMBER 24, 1959 AS DOCUMENT NUMBER 17720341, IN BLOCK 2 IN MARY SMITH'S RESUBDIVISION OF LOT 3 IN THE CIRCUIT COURT PARTITION OF THE SOUTH HALF OF THE SOUTHEAST QUARTER OF SECTION 12, TOWNSHIP 39 NORTH, RANGE 13, EAST OF THE THIRD PRINCIPAL MERIDIAN, ACCORDING TO THE PLAT THEREOF, BY REPORT FILED JUNE 5, 1856, ANTE FIRE, IN COOK COUNTY, ILLINOIS.

CONTAINING, IN THE AGGREGATE, 3,312 SQUARE FEET (0.076 ACRES) OF LAND, MORE OR LESS.

AFFECTED PINs:

16-12-422-001	LOTS 18-20
16-12-422-030	LOTS 6-17
16-12-422-031	LOTS 21-29

PREPARED FOR

NEAL & LEROY
120 N. LASALLE ST., STE. 2600
CHICAGO, IL 60602

Dec 19, 2014

CDOT# 12-27-14-3674

ORDERED BY: NEAL & LEROY LLC	CHECKED:	DRAWN: BSS
ADDRESS: DODGE RENAISSANCE ACADEMY		

CHICAGO GUARANTEE SURVEY COMPANY
A Division of PLCS CORPORATION
License No. 184-005522 PROFESSIONAL LAND SURVEYORS
4505 North Elston Avenue Chicago, IL 60630
Telephone: (312) 986-9645 Fax (312) 986-9679 Email: INFO@PLCS-SURVEY.com

ORDER NO. 2014-19690-001	DATE: AUGUST 15, 2014	PAGE NO. 2 OF 2
	SCALE: 1 INCH = 25 FEET	

G:\CAD\2007\2007-10139\dwg\2014-19690-001.dwg

"A"
MARY SMITH'S RESUBDIVISION of Lot 3 in the CIRCUIT COURT PARTITION of the North 1/2 of the Southeast 1/4 of Section 12-39-13
Report Filed June 5, 1856 Ante-Fire

"B"
Vacated by Ordinance Passed October 14, 1959
Recorded November 24, 1959 (59-47) Document #17720341

"C"
"Open Alley" by Board of Education
Recorded November 24, 1959 (59-47) Document #17720341

City of Chicago

O2015-121

Office of the City Clerk

Document Tracking Sheet

Meeting Date:	1/21/2015
Sponsor(s):	Burnett (27)
Type:	Ordinance
Title:	Vacation of Public Way(s) in block bounded by N Milwaukee Ave, W Erie St and N Morgan St
Committee(s) Assignment:	Committee on Transportation and Public Way

ORDINANCE
FOR RELEASE OF
USE RESTRICTION COVENANT

WHEREAS, on February 5, 1998 the City Council of the City of Chicago ("City") passed a certain ordinance (C.J. pp.62178, 62180-84) (referred to herein as the "Vacation Ordinance"), which such Ordinance provided for an industrial program ("Industrial Program") alley vacation ("Vacation") of all of the east-west 12 foot public alley in the block bounded by North Milwaukee Avenue, West Erie Street and North Morgan Street ("Subject Property"); and

WHEREAS, the Vacation Ordinance provided that the Vacation of the Subject Property was conditioned upon a restrictive use covenant running with the land ("Restrictive Use Covenant"), that required the Subject Property "be used only for manufacturing (including production, processing, cleaning, servicing, testing and repair) of materials, goods or products only, and for those structures and additional uses which are reasonably necessary to permit such manufacturing use including the location of necessary facilities, storage, employee and customer parking, and other similar uses and facilities"; and

WHEREAS, the Restrictive Use Covenant was recorded on May 28, 1998 with the Office of the Cook County Recorder of Deeds as Document Number 98441670, attached hereto as **Exhibit A**; and

WHEREAS, the Vacation Ordinance was recorded on July 15, 1998 with the Office of the Cook County Recorder of Deeds as Document No. 98613112, attached hereto as **Exhibit B**: and

WHEREAS, in Section 4 of the Vacation Ordinance set forth that the Restrictive Use Covenant "may be released or abandoned by the City only upon approval of the City Council which may condition its approval upon the payment of such additional compensation which it deems to be equal to the benefits accruing because of the release or abandonment"; and

WHEREAS, The Domain Group, LLC, an Illinois limited liability company ("Developer"), is the current beneficiary titleholder of the vacated Subject Project subject to the Restrictive Use Covenant; and

WHEREAS, the Developer is intending to develop a multi-unit residential building on the Subject Property and has requested a release of the Restrictive Use Covenant; and

WHEREAS, the City, upon due investigation and consideration, has determined that the public interest now warrants a release of the Restrictive Use Covenant reserved in Section 4 of the Vacation Ordinance for the payment of such additional compensation which it deems to be equal to the benefits accruing because of the release appraised fair market value of such release of Restrictive Use Covenant; now, therefore,

Be It Ordained by the City Council of the City of Chicago:

SECTION 1. The recitals above are incorporated herein.

SECTION 2. The release of the Restrictive Use Covenant, in its entirety, appearing in Section 4 of the Original Ordinance is hereby approved upon the express condition that within sixty (60) days after the passage of this ordinance, The Domain Group, LLC shall pay or cause to be paid to the City of Chicago as compensation for the benefits which will accrue to The

Domain Group, LLC the amount of _____ ($), which sum in the judgment of this body will be equal to such benefits.

SECTION 3. The release of the Restrictive Use Covenant herein provided for is made upon the express condition that within sixty (60) days after the passage of this ordinance, The Domain Group, LLC, shall file or cause to be filed in the Office of the Recorder of Deeds of Cook County, Illinois a certified copy of this ordinance,

SECTION 4. The Commissioner of the Department of Transportation is hereby authorized to execute, subject to the approval of the Corporation Counsel, a Release of Restrictive Use Covenant, in substantially the form attached as **Exhibit C,** and such other supporting documents as may be necessary or appropriate to carry out and comply with the provisions of the Release of Restrictive Use Covenant, with such changes, deletions and insertions as shall be approved by the persons executing the Release of Restrictive Use Covenant.

SECTION 5. If any provision of this ordinance shall be held to be invalid or unenforceable for any reason, the invalidity or unenforceability of such provision shall not affect any of the other provisions of this ordinance.

SECTION 6. This ordinance shall take effect upon its passage and approval.

Release of Restrictive Use Covenant
Approved:

Rebekah Scheinfeld
Commissioner
Department of Transportation

Approved as to Form and Legality

Richard Wendy
Deputy Corporation Counsel

Honorable
Alderman, 27th Ward

EXHIBIT A

May 28, 1998
Restrictive Use Covenant
(Attached)

98441670

7725/0134 49 001 Page 1 of 13
1998-05-28 15:14:33
Cook County Recorder 45.50

MTC 201576

RESTRICTIVE COVENANT

WHEREAS, the Mid-City National Bank and Trust Company of Chicago, as Trustee, under Trust Number 2539 ("Owner"), holds legal title to certain parcels of real property ("Abutting Property") which are located at 668 to 680 North Milwaukee Avenue, in the County of Cook, State of Illinois, and which are currently used for the manufacturing (including production, processing, cleaning, servicing, testing and repair) of materials, goods or products only, and for those structures and additional uses which are reasonably necessary to permit such manufacturing use including the location of necessary facilities, storage, employee and customer parking, and other similar uses and facilities; and

WHEREAS, on February 5, 1998, the City Council of the City of Chicago approved an ordinance (C.J. pp. 62178, 62180-84), a copy of which is attached as Exhibit A and which is hereby incorporated ("Ordinance") which Ordinance provided for the vacation of all of the east-west 12 foot public alley in the block bounded by North Milwaukee Avenue, West Erie Street and North Morgan Street (hereinafter referred to as "Subject Premises"), the Subject Premises being more particularly described in Exhibit A which is attached and incorporated; and

Prepared by & mail to:
GORDON AND PIKARSKI
Attorneys At Law
Suite 1800
25 E. Washington St.
Chicago, IL 60602

WHEREAS, the vacation provided in the Ordinance is conditioned upon the execution and recording by the Owner of a restrictive covenant running with the land that provides that the Subject Premises shall be used only for manufacturing (including production, processing, cleaning, servicing, testing and repair) of materials, goods or products only, and for those structures and additional uses which are reasonably necessary to permit such manufacturing use including the location of necessary facilities, storage, employee and customer parking, and other similar uses and facilities;

NOW, THEREFORE, FOR AND IN CONSIDERATION OF THE PASSAGE AND APPROVAL OF THE VACATION ORDINANCE AND THE VESTING OF TITLE IN THE OWNER, WITHOUT THE REQUIREMENT THAT THE OWNER PAY COMPENSATION TO THE CITY, THE OWNER DOES HEREBY AGREE WITH AND COVENANT TO THE CITY OF CHICAGO AS FOLLOWS:

1. USE. The Owner hereby covenants to the City of Chicago that the above-described Subject Premises shall not be used for any use or purpose other than those which are set forth in Exhibit B, which is attached and incorporated, and for those uses and purposes which are necessary to such activities, including, but not limited to, the location of necessary and appropriate offices and facilities, storage, employee and customer parking and other similar uses and facilities. The consideration for such covenant, which is deemed and agreed to be valuable and sufficient, is the vacation by the City of Chicago of the Subject Premises for the benefit of Owner without the requirement that the Owner pay compensation to the City.

Oct 02 14 11:02a The Domain Group LLC 312 243 9116 p.2

2. COVENANT TO RUN WITH THE LAND AND TERM THEREOF. The burdens of the covenant herein contained shall run with the Subject Premises. The benefits of such covenant shall be deemed in gross to the City of Chicago, its successors and assigns. The covenant shall be binding on the Owner, its successors and assigns, and shall be enforceable by the City, its successors and assigns. The covenant may be released or abandoned only upon approval of the City Council of the City of Chicago which may condition its approval upon the payment of such additional compensation by the Owner or any persons claiming under the Owner, which said City Council of the City of Chicago deems to be equal to the benefits accruing because of the release or abandonment of the covenant.

3. VIOLATION OF RESTRICTIONS.

(a) Reversion. In the event that the Owner causes or permits a violation of a restriction contained herein, the City of Chicago may serve the Owner with a written notice entitled NOTICE OF VIOLATION setting forth the violations. Such notice shall be sent to Owner at 670 North Milwaukee Avenue, Chicago, Illinois 60622. Within thirty (30) days of receipt of said Notice of Violation, Owner shall cause the correction of or cure the violations set forth therein. In the event that Owner shall fail or refuse to cause the correction of or cure such violations within the period of thirty (30) days, the City of Chicago may then record with the Cook County Recorder of Deeds a copy of the Notice of Violation, proof of service of the Notice of Violation and a Notice of Reversion. Upon the recording of the aforementioned

Oct 02 14 11:02a The Domain Group LLC 3122439116 p.3

documents by the City of Chicago, the Subject Premises shall be deemed to be conveyed by Owner to the City of Chicago. In the event that the City does not exercise its right of reversion as stated in this Section 3(a) within twenty (20) years from the date of execution and recording of this Covenant, then the provisions of this Section 3(a) shall be deemed null and void.

(b) Enforcement. In addition to the foregoing, this Covenant shall be enforceable by all remedies available in law or in equity, including injunctive relief.

IN WITNESS WHEREOF, the Owner has caused this Covenant to be duly executed and attested to this 4th day of April, 1998.

MID-CITY NATIONAL BANK OF CHICAGO, AS TRUSTEE, TRUST NO. 2539

By: W. A. Thuma W.A. THUMA, JR.

Its: Senior Vice President and Trust Officer

ATTEST:

Joseph Q. Leker

Its: Assistant Vice President & Trust Officer

ACCEPTED:

Commissioner of Transportation

APPROVED AS TO FORM AND LEGALITY:

Assistant Corporation Counsel

Oct 02 14 11:03a The Domain Group LLC 3122439116 p.4

STATE OF ILLINOIS)
)
COUNTY OF COOK)

I, the undersigned, a Notary Public in and for the County and State aforesaid, DO HEREBY CERTIFY that W. A. THUMA, JR., personally known to me to be the Senior Vice President and Trust Officer of Mid-City National Bank of Chicago, a national banking association, who is personally known to me to be the same person whose name is subscribed to the foregoing instrument, appeared before me this day in person and acknowledged that as such Senior Vice President and Trust Officer he/she signed and delivered the said instrument, as Trustee as aforesaid, for the uses and purposes therein set forth.

GIVEN under my hand and notarial seal this 14th day of April, 1998.

Virginia L. Larson
Notary Public

OFFICIAL SEAL
VIRGINIA L LARSON
NOTARY PUBLIC STATE OF ILLINOIS
MY COMMISSION EXP. JUNE 9,2001

My commission expires 6-9-2001.

Prepared by and when recorded, return to:
John McDonough
Assistant Corporation Counsel
30 North LaSalle Street
Room 1610, City Hall
Chicago, Illinois 60602
312/744-9827

EXHIBIT A - VACATION ORDINANCE

No. P.I.N. applicable - document affects newly vacated public way

condition that within one hundred twenty (120) days after the passage of this ordinance the H.F.O., L.L.C. shall file or cause to be filed for record in the Office of the Recorder of Deeds of Cook County, Illinois, a certified copy of this ordinance, together with an attached drawing approved by the Superintendent of Maps.

SECTION 4. This ordinance shall take effect and be in force from and after its passage.

[Drawing referred to in this ordinance printed on page 62179 of this Journal.]

VACATION OF PORTION OF PUBLIC ALLEY IN BLOCK BOUNDED BY NORTH MILWAUKEE AVENUE, WEST ERIE STREET AND NORTH MORGAN STREET.

The Committee on Transportation and Public Way submitted the following report:

CHICAGO, February 2, 1998.

To the President and Members of the City Council:

Your Committee on Transportation and Public Way begs leave to report and recommend that Your Honorable Body *Pass* an ordinance for the vacation of a public alley in the block bounded by North Milwaukee Avenue, West Erie Street and North Morgan Street. This ordinance was referred to the committee on February 2, 1998.

(Continued on page 62180)

01 Oct 02 14:11:03a The Domain Group LLC 3122439116 p.7

(Continued from page 62178)

This recommendation was concurred in unanimously by a viva voce vote of the members of the committee, with no dissenting vote.

Respectfully submitted,

(Signed) THOMAS R. ALLEN,
Vice Chairman.

On motion of Alderman Allen, the said proposed ordinance transmitted with the foregoing committee report was *Passed* by yeas and nays as follows:

Yeas -- Aldermen Granato, Haithcock, Tillman, Preckwinkle, Holt, Lyle, Beavers, Dixon, Shaw, Buchanan, Balcer, Frias, Olivo, Burke, Jones, Coleman, Peterson, Murphy, Rugai, Troutman, DeVille, Munoz, Zalewski, Chandler, Solis, Ocasio, Burnett, E. Smith, Burrell, Wojcik, Suarez, Gabinski, Mell, Austin, Colom, Banks, Giles, Allen, Laurino, O'Connor, Doherty, Natarus, Bernardini, Levar, Shiller, Schulter, M. Smith, Moore, Stone -- 49.

Nays -- None.

Alderman Natarus moved to reconsider the foregoing vote. The motion was lost.

The following is said ordinance as passed:

WHEREAS, The City of Chicago ("City") is a home rule unit of local government pursuant to Article VII, Section 6(a) of the 1970 Constitution of the State of Illinois, and, as such, may exercise any power and perform any function pertaining to its government and affairs; and

WHEREAS, The City has experienced a significant loss of industry and jobs in recent years, accompanied by a corresponding erosion of its tax base, due in part to industrial firms' inability to acquire additional property needed for their continued viability and growth; and

WHEREAS, Many industrial firms adjoin streets and alleys that are no longer required for public use and might more productively be used for plant expansion and modernization, employee parking, improved security, truck loading areas or other industrial uses; and

Oct 02 14 11:03a The Domain Group LLC 3122439116 p.8

WHEREAS, The City would benefit from the vacation of these streets and alleys by reducing City expenditures on maintenance, repair and replacement; by reducing fly-dumping vandalism and other criminal activity; and by expanding the City's property tax base; and

WHEREAS, The City can strengthen established industrial areas and expand the City's job base by encouraging the growth and modernization of existing industrial facilitiesthrough the vacation of public streets and alleys for reduced compensation; and

WHEREAS, The properties at 668 to 680 North Milwaukee Avenue are owned by the Mid-City National Bank of Chicago, as Trustee, under Trust Agreement dated August 10, 1994 and known as Trust Number 2539; and

WHEREAS, Rolling Stock, Ltd., controls the Mid-City National Bank of Chicago, as Trustee, under Trust Number 2539, a firm which employs eight (8) individuals in the rental of equipment and vehicles to the movie industry and commercial production studios; and

WHEREAS, The Mid-City National Bank of Chicago, as Trustee, under Trust Number 2539 and Rolling Stock, Ltd. proposes to use the alley to be vacated herein for storage of rental and employee vehicles and other such uses which are reasonably necessary therefore; and

WHEREAS, The City Council of the City of Chicago, after due investigation and consideration, has determined that the nature and extent of the public use and the public interest to be subserved is such as to warrant the vacation of public street described in the following ordinance; now, therefore,

Be It Ordained by the City Council of the City of Chicago:

SECTION 1. All of the east/west 12 foot public alley lying south of the south line of Lots 1 and 2 in Ridgely's Addition to Chicago being a subdivision of Blocks 5, 9, 10, 11, 12, 14, 15 and 16 of Assessor's Division in the northeast corner of the northeast quarter of Section 8, Township 39 North, Range 14, East of the Third Principal Meridian, in Cook County, Illinois, lying north of the north line of Lot 6 in Assessor's Division of Lots 1 to 6, inclusive, in Block 37 in Ogden's Addition to Chicago in the northeast quarter of Section 8 aforesaid, lying west and westerly of a line drawn from the most easterly corner of Lot 1 in

Ridgely's Addition aforesaid to the intersection of the north and northeasterly lines of Lot 6 in Assessor's Division of Lots 1 to 6 aforesaid and lying east of a line drawn from the most westerly corner of Lot 2 in Ridgely's Addition aforesaid to the northwest corner of Lot 6 in Assessor's Division of Lots 1 to 6 aforesaid, said public alley herein vacated being further described as all of the east/west 12 foot public alley in the block bounded by North Milwaukee Avenue, West Erie Street and North Morgan Street as shaded and indicated by the words "To Be Vacated" on the drawing hereto attached, which drawing for greater certainty, is hereby made a part of this ordinance, be and the same is hereby vacated and closed, inasmuch as the same is no longer required for public use and the pubic interest will be subserved by such vacation.

SECTION 2. The vacation herein provided for is made upon the express condition that within one hundred eighty (180) days after the passage of this ordinance, the Mid-City National Bank of Chicago, as Trustee, Trust Number 2539 shall deposit in the City Treasury of the City of Chicago a sum sufficient to defray the costs of removing paving and curb returns and constructing sidewalk and curb across the entrances to the public alley hereby vacated similar to the sidewalk and curb in North Milwaukee Avenue between North Morgan Street and West Erie Street and in North Morgan Street between North Milwaukee Avenue and West Erie Street. The precise amount of the sum so deposited shall be ascertained by the Commissioner of Transportation after such investigation as is requisite.

SECTION 3. The City of Chicago hereby reserves for the benefit of Commonwealth Edison Company and Ameritech Illinois, their successors or assigns, an easement to operate, maintain, construct, replace, and renew overhead poles, wires, and associated equipment and underground conduit, cables, and associated equipment for the transmission and distribution of electrical energy and telephonic and associated services under, over, and along the public alley as herein vacated, with the right of ingress and egress.

SECTION 4. The Commissioner of Transportation is hereby authorized to accept, subject to the approval of the Corporation Counsel as to form and legality, and on behalf of the City of Chicago, the benefits of a covenant or similar instrument restricting the use of the public way vacated by this ordinance to the manufacturing (including production, processing, cleaning, servicing, testing and repair) of materials, goods or products only and for those structures and additional uses which are reasonably necessary to permit such manufacturing use including the location of necessary facilities, storage, employee and customer parking, and similar other uses and facilities. Such covenant shall be enforceable in law or in equity and shall be deemed to provide for reconveyance of the property to the City upon substantial breach of the terms and conditions

thereof. The benefits of such covenant shall be deemed in gross to the City of Chicago, its successors and assigns, and the burdens of such covenant shall run with and burden the public way vacated by this ordinance. The covenant may be released or abandoned by the City only upon approval of the City Council which may condition its approval upon the payment of such additional compensation which it deems to be equal to the benefits accruing because of the release or abandonment.

SECTION 5. The vacation herein provided for is made upon the express condition that within one hundred eighty (180) days after the passage of this ordinance, the Mid-City National Bank of Chicago, as Trustee, under Trust Number 2539 shall file or cause to be filed for record in the Office of the Recorder of Deeds of Cook County, Illinois, a certified copy of this ordinance, together with a restrictive covenant complying with Section 4 of this ordinance, approved by the Corporation Counsel, and an attached drawing approved by the Superintendent of Maps.

SECTION 6. This ordinance shall take effect and be in force from and after its passage.

[Drawing referred to in this ordinance printed on page 62184 of this Journal.]

VACATION OF PORTION OF PUBLIC ALLEY IN BLOCK BOUNDED BY WEST SCHOOL STREET, NORTH RACINE AVENUE, NORTH LAKEWOOD AVENUE AND WEST MELROSE STREET.

The Committee on Transportation and Public Way submitted the following report:

CHICAGO, February 2, 1998.

To the President and Members of the City Council:

(Continued on page 62185)

Ordinance associated with this drawing printed on pages 62181 through 62183 of this Journal.

"A"

Assessor's Division of Lots 1 to 6 Incl Blk. 37 Ogden's Add. to Chicago in N.E. 1/4 of Sec. 8-39-14

"B"

Ridgely's Add. to Chicago being a Sub of Blk's 5,9,10,11,12,14,15 and 16 of Assessor's Div. in the N.E. corner of the N.E. 1/4 of Sec. 8-39-14

"C"

Ordinance Extending N. Morgan St. Through to Milwaukee Avenue Passed April 2, 1880. Assessment Confirmed Feb.4 1882

Deed for Public Street. (Lot 3 Only)

Rec. Feb. 6, 1884 Doc.# 523,760

Note: This Alley is being Vacated under the Industrial Streets and Alley Vacation Program

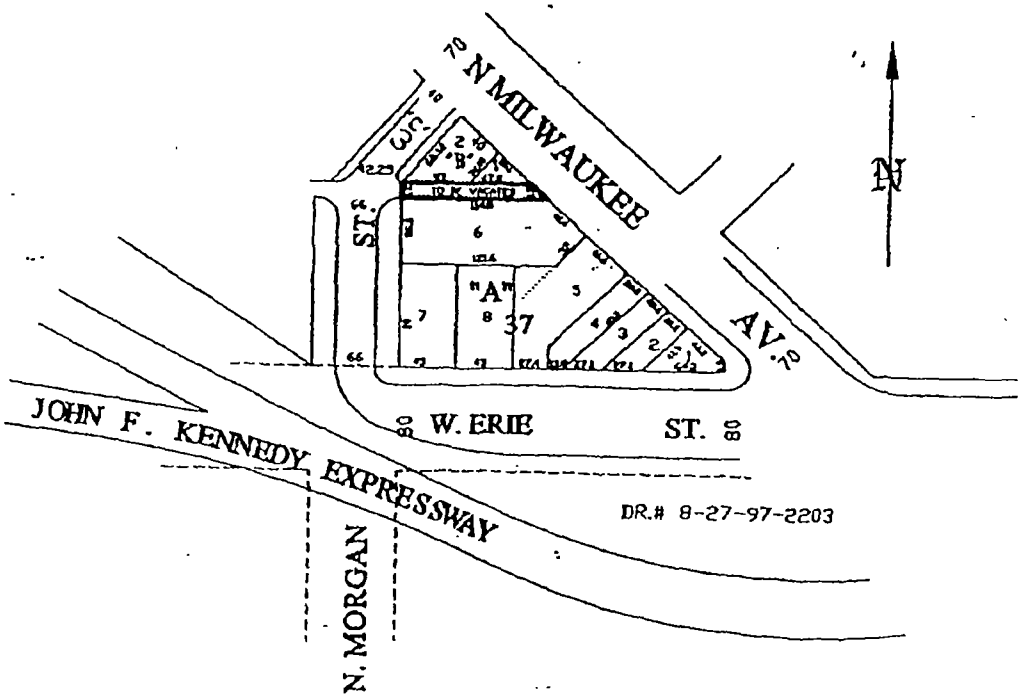

EXHIBIT B - PERMITTED USES

1. Manufacturing, production, processing, assembly, fabricating, cleaning, servicing and repair of materials, goods or products, including but not limited to the following:

   a. Food and Kindred Products
   b. Tobacco Products
   c. Apparel and Other Textile Products
   d. Lumber and Wood Products
   e. Furniture and Fixtures
   f. Paper and Allied Products
   g. Printed and Published Products
   h. Chemicals and Allied Products
   i. Petroleum and Coal Products
   j. Rubber and Miscellaneous Plastics
   k. Leather and Leather Products
   l. Stone, Clay and Glass Products
   m. Primary Metals
   n. Fabricated Metal Products
   o. Industrial Machinery and Equipment
   p. Electronic and Electric Equipment
   q. Transportation Equipment
   r. Instruments and Related Products
   s. Scrap Metals

2. Transportation and wholesale trade, as distinguished from retail trade, of the materials, goods or products listed above.

3. Research and development of prototypes and processes related to the activities listed above.

a:covenant.011

EXHIBIT B

July 15, 1998
Vacation Ordinance
(Attached)

98613112

8673/0124 49 001 Page 1 of 10
1998-07-15 15:36:57
Cook County Recorder 75.50

INDUSTRIAL STREET VACATION ORDINANCE

WHEREAS, the City of Chicago ("City") is a home rule unit of local government pursuant to Article VII, Section 6(a) of the 1970 Constitution of the State of Illinois, and, as such, may exercise any power and perform any function pertaining to its government and affairs; and

WHEREAS, the City has experienced a significant loss of industry and jobs in recent years, accompanied by a corresponding erosion of its tax base, due in part to industrial firms' inability to acquire additional property needed for their continued viability and growth; and

10 W

WHEREAS, many industrial firms adjoin streets and alleys that are no longer required for public use and might more productively be used for plant expansion and modernization, employee parking, improved security, truck loading areas, or other industrial uses; and

WHEREAS, the City would benefit from the vacation of these streets and alleys by reducing City expenditures on maintenance, repair and replacement; by reducing fly-dumping, vandalism and other criminal activity; and by expanding the City's property tax base; and

WHEREAS, the City can strengthen established industrial areas and expand the City's job base by encouraging the growth and modernization of existing industrial facilities

98441669 Page 2 of 9

through the vacation of public streets and alleys for reduced compensation; and

WHEREAS, the properties at 668 to 680 N. Milwaukee Avenue are owned by the Mid-City National Bank of Chicago, as Trustee, under Trust Agreement dated August 10, 1994 and known as Trust No. 2539; and

WHEREAS, Rolling Stock, Ltd. controls the Mid-City National Bank of Chicago, as Trustee, under Trust No. 2539, a firm which employs 8 individuals in the rental of equipment and vehicles to the movie industry and commercial production studios; and

WHEREAS, The Mid-City National Bank of Chicago, as Trustee, under Trust No. 2539 and Rolling Stock Limited proposes to use the alley to be vacated herein for storage of rental and employee vehicles and other such uses which are reasonably necessary therefore; and

WHEREAS, the City Council of the City of Chicago, after due investigation and consideration, has determined that the nature and extent of the public use and the public interest to be subserved is such as to warrant the vacation of public street described in the following ordinance; now therefore,

BE IT ORDAINED BY THE CITY COUNCIL OF THE CITY OF CHICAGO:

SECTION 1. All of the East-West 12 foot public alley lying South of the South line of Lots 1 and 2 in

Ridgely's Addition to Chicago being a Subdivision of Blocks 5, 9, 10, 11, 12, 14, 15 and 16 of Assessor's Division in the Northeast corner of the Northeast ¼ of Section 8, Township 39 North, Range 14, East of the Third Principal Meridian, in Cook County, Illinois,

lying North of the North line of Lot 6 in

Assessor's Division of Lots 1 to 6 inclusive in Block 37 in Ogden's Addition to Chicago in the Northeast ¼ of Section 8 aforesaid,

lying West and westerly of a line drawn from the most Easterly corner of Lot 1 in Ridgely's Addition aforesaid to the intersection of the North and Northeasterly lines of Lot 6 in Assessor's Division of Lots 1 to 6 aforesaid and lying East of a line drawn from the most Westerly corner of Lot 2 in Ridgely's Addition aforesaid to the Northwest corner of Lot 6 in Assessor's Division of Lots 1 to 6 aforesaid, said public alley herein vacated being further described as all of the East-west 12 foot public alley in the block bounded by N. Milwaukee Avenue, W. Erie Street and N. Morgan Street as colored in red and indicated by the words "TO BE VACATED" on the drawing hereto attached, which drawing for greater certainty, is hereby made a part of this ordinance, be and the same is hereby vacated and closed, inasmuch as the same is no longer required for public use and the public interest will be subserved by such vacation.

98441669 Page 3 of 10

SECTION 2. The vacation herein provided for is made upon the express condition that within 180 days after the passage of this ordinance, the MID-CITY NATIONAL BANK OF CHICAGO, AS TRUSTEE, TRUST NO. 2539 shall deposit in the City Treasury of the City of Chicago a sum sufficient to defray the costs of removing paving and curb returns and constructing sidewalk and curb across the entrances to the public alley hereby vacated similar to the sidewalk and curb in N. Milwaukee Avenue between N. Morgan Street and W. Erie Street and in N. Morgan Street between N. Milwaukee Avenue and W. Erie Street. The precise amount of the sum so deposited shall be ascertained by the Commissioner of Transportation after such investigation as is requisite.

SECTION 3. The City of Chicago hereby reserves for the benefit of Commonwealth Edison Company and Ameritech Illinois, their successors or assigns, an easement to operate, maintain, construct, replace, and renew overhead poles, wires, and associated equipment and underground conduit, cables, and associated equipment for the transmission and distribution of electrical energy and telephonic and associated services under, over, and along the public alley as herein vacated, with the right of ingress and egress.

SECTION 4. The Commissioner of Transportation is hereby authorized to accept, subject to the approval of the Corporation Counsel as to form and legality, and on behalf of the City of Chicago, the benefits of a covenant or similar instrument restricting the use of the public way vacated by this ordinance to the manufacturing (including production, processing, cleaning,

98441669
98613112 Page 4 of 10

servicing, testing and repair) of materials, goods or products only and for those structures and additional uses which are reasonably necessary to permit such manufacturing use including the location of necessary facilities, storage, employee and customer parking, and similar other uses and facilities. Such covenant shall be enforceable in law or in equity and shall be deemed to provide for reconveyance of the property to the city upon substantial breach of the terms and conditions thereof. The benefits of such covenant shall be deemed in gross to the City of Chicago, its successors and assigns, and the burdens of such covenant shall run with and burden the public way vacated by this ordinance. The covenant may be released or abandoned by the City only upon approval of the City Council which may condition its approval upon the payment of such additional compensation which it deems to be equal to the benefits accruing because of the release or abandonment.

SECTION 5. The vacation herein provided for is made upon the express condition that within 180 days after the passage of this ordinance, the MID-CITY NATIONAL BANK OF CHICAGO, AS TRUSTEE, TRUST NO. 2539 shall file or cause to be filed for record in the Office of the Recorder of Deeds of Cook County, Illinois, a certified copy of this ordinance, together with a restrictive covenant complying with Section 4 of this ordinance, approved by the Corporation Counsel, and an attached drawing approved by the Superintendent of Maps.

98613112 Page 5 of 10

CITY OF CHICAGO
APPROVED
Lawrence T. Jensen
Superintendent of Maps
June 30 1998
EXAMINER
OF
SUBDIVISIONS
COOK COUNTY - ILLINOIS

"A"

Assessor's Division of Lots 1 to 6 Incl Blk. 37 Ogden's Add. to Chicago in N.E. 1/4 of Sec. 8-39-14

"B"

Ridgely's Add. to Chicago being a Sub of Blk's 5,9,10,11,12,14,15 and 16 of Assessor's Div. in the N.E. corner of the N.E. 1/4 of Sec. 8-39-14

"C"

Ordinance Extending N. Morgan St. Through to Milwaukee Avenue
Passed April 2, 1880. Assessment Confirmed Feb.4 1882
Deed for Public Street. (Lot 3 Only)
Rec. Feb. 6, 1884 Doc.# 523,760

I DO NOT FIND ANY DELINQUENT GENERAL TAXES UNPAID CURRENT GENERAL TAXES NOT YET DUE OR ESTIMATED TAXES OR SPECIAL ASSESSMENTS OR SPECIAL TAXES AND SPECIAL ASSESSMENTS AGAINST THE STREETS AND PUBLIC WAYS DEDICATED IN THE ABOVE PLAT.

DATE 3-3-98 COUNTY CLERK

Note: This Alley is being Vacated under the Industrial Streets and Alley Vacation Program

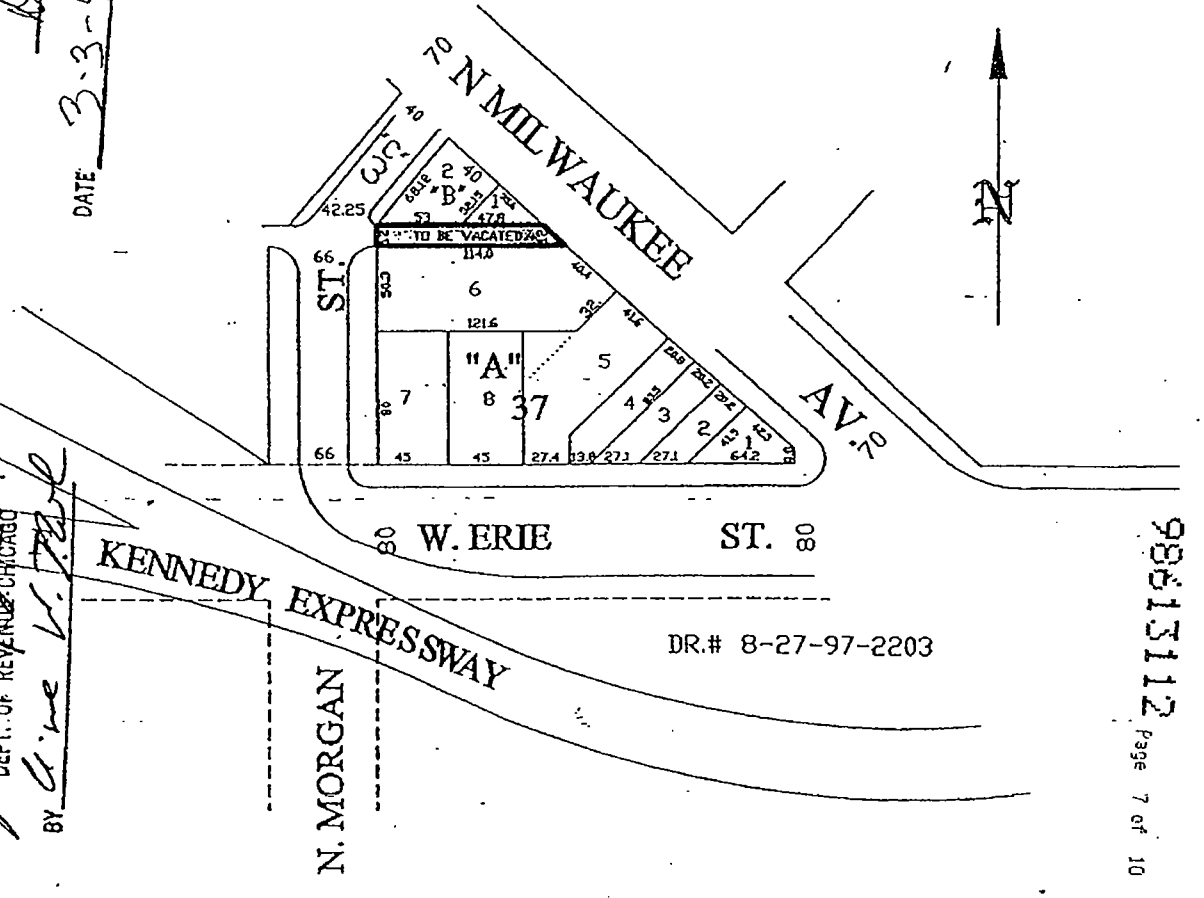

I FIND NO DEFERRED INSTALLMENTS OF OUTSTANDING UNPAID SPECIAL ASSESSMENTS DUE AGAINST THE LAND INCLUDED IN THE ABOVE PLAT.

DEPT. OF REVENUE-CHICAGO
BY

98441669 Page 7 of 10

23

SECTION 6. This ordinance shall take effect and be in force from and after its passage.

Legal Description Approved:

Lawrence T. Jensen
Superintendent of Maps January 29, 1998

Approved as to Form and Legality

Chief Asst. Corporation Counsel

PASSED by the City Council of the City of Chicago and deposited in the office of the City Clerk of said City.

FEB - 5 1998

City Clerk

City of Chicago

Document No. 098286

EXHIBIT C

FORM OF
RELEASE OF
RESTRICTIVE USE COVENANT
(Attached)

RELEASE OF
RESTRICTIVE USE COVENANT

(The Above Space For Recorder's Use Only)

CITY OF CHICAGO, an Illinois municipal corporation ("CITY"), pursuant to a February 5, 1998 ordinance ("Ordinance") which such Ordinance was recorded on July 15, 1998 with the Office of the Cook County Recorder of Deeds as Document Number 98613112, attached hereto as **Exhibit A,** such Ordinance provided for an industrial program ("Industrial Program") alley vacation ("Vacation") of all of the east-west 12 foot public alley in the block bounded by North Milwaukee Avenue, West Erie Street and North Morgan Street ("Subject Property"), as legally described on **Exhibit B** attached hereto.

The Vacation Ordinance provided that the Vacation of the Subject Property was conditioned upon a restrictive use covenant running with the land ("Restrictive Use Covenant"), that required the Subject Property "be used only for manufacturing (including production, processing, cleaning, servicing, testing and repair) of materials, goods or products only, and for those structures and additional uses which are reasonably necessary to permit such manufacturing use including the location of necessary facilities, storage, employee and customer parking, and other similar uses and facilities".

The Restrictive Use Covenant was recorded on May 28, 1998 with the Office of the Cook County Recorder of Deeds as Document Number 98441670, attached hereto as **Exhibit C**.

Section 4 of the Vacation Ordinance set forth that the Restrictive Use Covenant "may be released or abandoned by the City only upon approval of the City Council which may condition its approval upon the payment of such additional compensation which it deems to be equal to the benefits accruing because of the release or abandonment".

The City, upon due investigation and consideration, has determined that the public interest now warrants a release of the Restrictive Use Covenant reserved in Section 4 of the Vacation Ordinance for the payment of such additional compensation which it deems to be equal to the benefits accruing because of the release appraised fair market value of such release of Restrictive Use Covenant.

The City hereby releases the Restrictive Use Covenant from the Subject Property, as legally described on **Exhibit B**, attached.

THIS TRANSFER IS EXEMPT PURSUANT TO THE PROVISIONS OF THE REAL ESTATE TRANSFER TAX ACT, 35 ILCS 200/31-45; AND SECTION 3-3 2-030B7(b) OF THE CHICAGO TRANSACTION TAX ORDINANCE.

IN WITNESS WHEREOF, the City of Chicago has caused this instrument to be duly executed in its name and behalf, by the Commissioner of the Department of Transportation, on or as of the ____ day of _____, 2015.

CITY OF CHICAGO,
an Illinois municipal corporation

By: _____
Rebekah Scheinfeld
Commissioner
Department of Transportation

THIS TRANSFER IS EXEMPT PURSUANT TO THE PROVISIONS OF THE REAL ESTATE TRANSFER TAX ACT, 35 ILCS 200/31-45; AND SECTION 3-3 2-030B7(b) OF THE CHICAGO TRANSACTION TAX ORDINANCE.

STATE OF ILLINOIS)
) SS
COUNTY OF COOK)

I, the undersigned, a Notary Public in and for said County, in the State aforesaid, do hereby certify that Rebekah Scheinfeld, personally known to me to be the same person whose name is subscribed to the foregoing instrument, appeared before me this day in person and acknowledged that she signed, sealed and delivered as Commissioner, Department of Transportation, the said instrument as her free and voluntary act, and as the free and voluntary act of the City, for the uses and purposes therein set forth.

Given under my hand and official seal, this _____ day of _____, 2015.

_____
Notary Public

THIS INSTRUMENT WAS PREPARED BY:
Karen Bielarz
Senior Counsel
City of Chicago, Department of Law
121 N. LaSalle Street, Room 600
Chicago, Illinois 60601
312/744-6910

THIS TRANSFER IS EXEMPT PURSUANT TO THE PROVISIONS OF THE REAL ESTATE TRANSFER TAX ACT, 35 ILCS 200/31-45; AND SECTION 3-3 2-030B7(b) OF THE CHICAGO TRANSACTION TAX ORDINANCE.

EXHIBIT A

July 15, 1998
Vacation Ordinance
(Attached)

98613112

8673/0124 49 001 Page 1 of 10
1998-07-15 15:36:57
Cook County Recorder 75.50

INDUSTRIAL STREET VACATION ORDINANCE

WHEREAS, the City of Chicago ("City") is a home rule unit of local government pursuant to Article VII, Section 6(a) of the 1970 Constitution of the State of Illinois, and, as such, may exercise any power and perform any function pertaining to its government and affairs; and

WHEREAS, the City has experienced a significant loss of industry and jobs in recent years, accompanied by a corresponding erosion of its tax base, due in part to industrial firms' inability to acquire additional property needed for their continued viability and growth; and

10 M

WHEREAS, many industrial firms adjoin streets and alleys that are no longer required for public use and might more productively be used for plant expansion and modernization, employee parking, improved security, truck loading areas, or other industrial uses; and

WHEREAS, the City would benefit from the vacation of these streets and alleys by reducing City expenditures on maintenance, repair and replacement; by reducing fly-dumping, vandalism and other criminal activity; and by expanding the City's property tax base; and

WHEREAS, the City can strengthen established industrial areas and expand the City's job base by encouraging the growth and modernization of existing industrial facilities

98441669 Page 2 of 9

through the vacation of public streets and alleys for reduced compensation; and

WHEREAS, the properties at 668 to 680 N. Milwaukee Avenue are owned by the Mid-City National Bank of Chicago, as Trustee, under Trust Agreement dated August 10, 1994 and known as Trust No. 2539; and

WHEREAS, Rolling Stock, Ltd. controls the Mid-City National Bank of Chicago, as Trustee, under Trust No. 2539, a firm which employs 8 individuals in the rental of equipment and vehicles to the movie industry and commercial production studios; and

WHEREAS, The Mid-City National Bank of Chicago, as Trustee, under Trust No. 2539 and Rolling Stock Limited proposes to use the alley to be vacated herein for storage of rental and employee vehicles and other such uses which are reasonably necessary therefore; and

WHEREAS, the City Council of the City of Chicago, after due investigation and consideration, has determined that the nature and extent of the public use and the public interest to be subserved is such as to warrant the vacation of public street described in the following ordinance; now therefore,

BE IT ORDAINED BY THE CITY COUNCIL OF THE CITY OF CHICAGO:

SECTION 1. All of the East-West 12 foot public alley lying South of the South line of Lots 1 and 2 in

Ridgely's Addition to Chicago being a Subdivision of Blocks 5, 9, 10, 11, 12, 14, 15 and 16 of Assessor's Division in the Northeast corner of the Northeast ¼ of Section 8, Township 39 North, Range 14, East of the Third Principal Meridian, in Cook County, Illinois,

lying North of the North line of Lot 6 in

Assessor's Division of Lots 1 to 6 inclusive in Block 37 in Ogden's Addition to Chicago in the Northeast ¼ of Section 8 aforesaid,

lying West and westerly of a line drawn from the most Easterly corner of Lot 1 in Ridgely's Addition aforesaid to the intersection of the North and Northeasterly lines of Lot 6 in Assessor's Division of Lots 1 to 6 aforesaid and lying East of a line drawn from the most Westerly corner of Lot 2 in Ridgely's Addition aforesaid to the Northwest corner of Lot 6 in Assessor's Division of Lots 1 to 6 aforesaid, said public alley herein vacated being further described as all of the East-west 12 foot public alley in the block bounded by N. Milwaukee Avenue, W. Erie Street and N. Morgan Street as colored in red and indicated by the words "TO BE VACATED" on the drawing hereto attached, which drawing for greater certainty, is hereby made a part of this ordinance, be and the same is hereby vacated and closed, inasmuch as the same is no longer required for public use and the public interest will be subserved by such vacation.

98441669 Page 3 of 10

SECTION 2. The vacation herein provided for is made upon the express condition that within 180 days after the passage of this ordinance, the MID-CITY NATIONAL BANK OF CHICAGO, AS TRUSTEE, TRUST NO. 2539 shall deposit in the City Treasury of the City of Chicago a sum sufficient to defray the costs of removing paving and curb returns and constructing sidewalk and curb across the entrances to the public alley hereby vacated similar to the sidewalk and curb in N. Milwaukee Avenue between N. Morgan Street and W. Erie Street and in N. Morgan Street between N. Milwaukee Avenue and W. Erie Street. The precise amount of the sum so deposited shall be ascertained by the Commissioner of Transportation after such investigation as is requisite.

SECTION 3. The City of Chicago hereby reserves for the benefit of Commonwealth Edison Company and Ameritech Illinois, their successors or assigns, an easement to operate, maintain, construct, replace, and renew overhead poles, wires, and associated equipment and underground conduit, cables, and associated equipment for the transmission and distribution of electrical energy and telephonic and associated services under, over, and along the public alley as herein vacated, with the right of ingress and egress.

SECTION 4. The Commissioner of Transportation is hereby authorized to accept, subject to the approval of the Corporation Counsel as to form and legality, and on behalf of the City of Chicago, the benefits of a covenant or similar instrument restricting the use of the public way vacated by this ordinance to the manufacturing (including production, processing, cleaning,

98441669 Page 4 of 10

servicing, testing and repair) of materials, goods or products only and for those structures and additional uses which are reasonably necessary to permit such manufacturing use including the location of necessary facilities, storage, employee and customer parking, and similar other uses and facilities. Such covenant shall be enforceable in law or in equity and shall be deemed to provide for reconveyance of the property to the city upon substantial breach of the terms and conditions thereof. The benefits of such covenant shall be deemed in gross to the City of Chicago, its successors and assigns, and the burdens of such covenant shall run with and burden the public way vacated by this ordinance. The covenant may be released or abandoned by the City only upon approval of the City Council which may condition its approval upon the payment of such additional compensation which it deems to be equal to the benefits accruing because of the release or abandonment.

SECTION 5. The vacation herein provided for is made upon the express condition that within 180 days after the passage of this ordinance, the MID-CITY NATIONAL BANK OF CHICAGO, AS TRUSTEE, TRUST NO. 2539 shall file or cause to be filed for record in the Office of the Recorder of Deeds of Cook County, Illinois, a certified copy of this ordinance, together with a restrictive covenant complying with Section 4 of this ordinance, approved by the Corporation Counsel, and an attached drawing approved by the Superintendent of Maps.

98613112 Page 5 of 10

CITY OF CHICAGO
APPROVED
Lawrence T. Hansen
Superintendent of Maps
June 30 1998
EXAMINER
OF
SUBDIVISIONS
COOK COUNTY - ILLINOIS

"A"

Assessor's Division of Lots 1 to 6 Incl Blk. 37 Ogden's Add. to Chicago in N.E. 1/4 of Sec. 8-39-14

"B"

Ridgely's Add. to Chicago being a Sub of Blk's 5,9,10,11,12,14,15 and 16 of Assessor's Div. in the N.E. corner of the N.E. 1/4 of Sec. 8-39-14

"C"

Ordinance Extending N. Morgan St. Through to Milwaukee Avenue
Passed April 2, 1880. Assessment Confirmed Feb.4 1882
Deed for Public Street. (Lot 3 Only)
Rec. Feb. 6, 1884 Doc.# 523,760

I DO NOT FIND ANY DELINQUENT GENERAL TAXES UNPAID CURRENT GENERAL TAXES NOT YET DUE OR ESTIMATED GENERAL TAXES OR SPECIAL ASSESSMENT OR SPECIAL TAXES OR DEFERRED INSTALLMENTS OF SPECIAL ASSESSMENTS AGAINST ANY OF THE LAND INCLUDED IN THE ABOVE PLAT.
DATE 3-3-98
COUNTY CLERK

Note: This Alley is being Vacated under the Industrial Streets and Alley Vacation Program

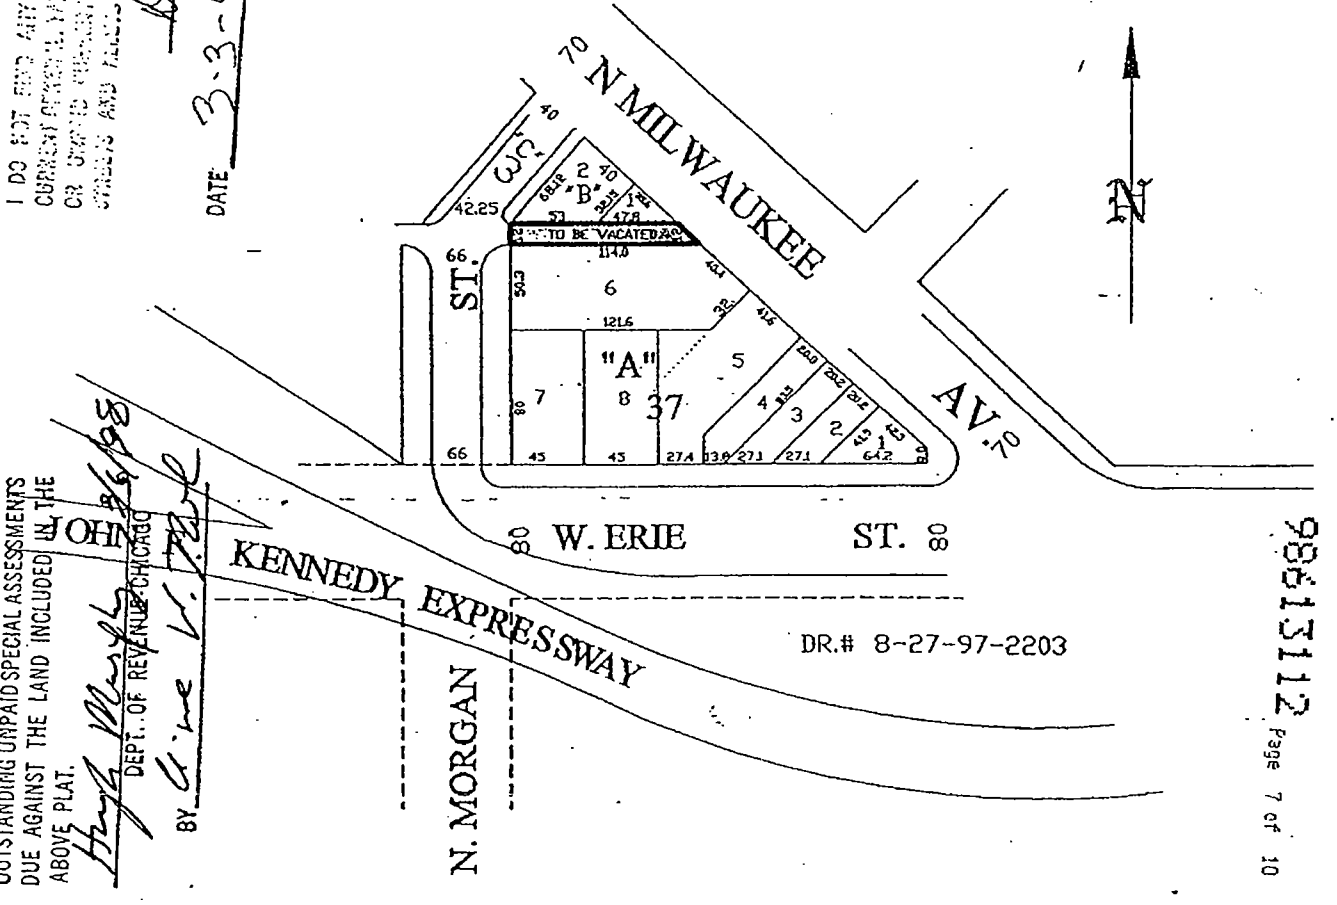

I FIND NO DEFERRED INSTALLMENTS OF OUTSTANDING UNPAID SPECIAL ASSESSMENTS DUE AGAINST THE LAND INCLUDED IN THE ABOVE PLAT.
DEPT. OF REVENUE CHICAGO
BY

98413112 Page 7 of 10

37

SECTION 6. This ordinance shall take effect and be in force from and after its passage.

Legal Description Approved:

Lawrence T Hansen
Superintendent of Maps January 29, 1998

Approved as to Form and Legality

Chief Asst. Corporation Counsel

Document No. O 98 286

PASSED by the City Council of the City of Chicago and deposited in the office of the City Clerk of said City.

FEB - 5 1998

City Clerk

City of Chicago

EXHIBIT B

Legal Description
Of
Subject Property

ALL OF THE EAST-WEST 12 FOOT PUBLIC ALLEY LYING SOUTH OF THE SOUTH LINE OF LOTS 1 AND 2 IN RIDGELY'S ADDITION TO CHICAGO BEING A SUBDIVISION OF BLOCKS 5, 9, 10, 11, 12, 14, 15 AND 16 OF ASSESSOR'S DIVISION IN THE NORTHEAST CORNER OF THE NORTHEAST QUARTER OF SECTION 8, TOWNSHIP 39 NORTH, RANGE 14, EAST OF THE THIRD PRINCIPAL MERIDIAN, IN COOK COUNTY, ILLINOIS, LYING NORTH OF THE NORTH LINE OF LOT 6 IN ASSESSOR'S DIVISION OF LOTS 1 TO 6, INCLUSIVE, IN BLOCK 37 IN OGDEN'S ADDITION TO CHICAGO IN THE NORTHEAST QUARTER OF SECTION 8 AFORESAID, LYING WEST AND WESTERLY OF A LINE DRAWN FROM THE MOST EASTERLY CORNER OF LOT 1 IN RIDGELY'S ADDITION AFORESAID TO THE INTERSECTION OF THE NORTH AND NORTHEASTERLY LINES OF LOT 6 IN ASSESSOR'S DIVISION OF LOTS 1 TO 6 AFORESAID AND LYING EAST OF A LINE DRAWN FROM THE MOST WESTERLY CORNER OF LOT 2 IN RIDGELY'S ADDITION AFORESAID TO THE NORTHWEST CORNER OF LOT 6 IN ASSESSOR'S DIVISION OF LOTS 1 TO 6, AFORESAID, SAID PUBLIC ALLEY HEREIN VACATED BEING FURTHER DESCRIBED AS ALL OF THE EAST-WEST 12 FOOT PUBLIC ALLEY IN THE BLOCK BOUNDED BY N. MILWAUKEE AVENUE, W. ERIE STREET AND N. MORGAN STREET.

EXHIBIT C

May 28, 1998
Restrictive Use Covenant
(Attached)

98441670

7725/0134 49 001 Page 1 of 13
1998-05-28 15:14:33
Cook County Recorder 45.50

MTC 2015476

RESTRICTIVE COVENANT

WHEREAS, the Mid-City National Bank and Trust Company of Chicago, as Trustee, under Trust Number 2539 ("Owner"), holds legal title to certain parcels of real property ("Abutting Property") which are located at 668 to 680 North Milwaukee Avenue, in the County of Cook, State of Illinois, and which are currently used for the manufacturing (including production, processing, cleaning, servicing, testing and repair) of materials, goods or products only, and for those structures and additional uses which are reasonably necessary to permit such manufacturing use including the location of necessary facilities, storage, employee and customer parking, and other similar uses and facilities; and

WHEREAS, on February 5, 1998, the City Council of the City of Chicago approved an ordinance (C.J. pp. 62178, 62180-84), a copy of which is attached as Exhibit A and which is hereby incorporated ("Ordinance") which Ordinance provided for the vacation of all of the east-west 12 foot public alley in the block bounded by North Milwaukee Avenue, West Erie Street and North Morgan Street (hereinafter referred to as "Subject Premises"), the Subject Premises being more particularly described in Exhibit A which is attached and incorporated; and

Prepared by & mail to:

GORDON AND PIKARSKI
Attorneys At Law
Suite 1800
25 E. Washington St.
Chicago, IL 60602

Oct 02 14 11:02a The Domain Group LLC 3122439116 p.1

WHEREAS, the vacation provided in the Ordinance is conditioned upon the execution and recording by the Owner of a restrictive covenant running with the land that provides that the Subject Premises shall be used only for manufacturing (including production, processing, cleaning, servicing, testing and repair) of materials, goods or products only, and for those structures and additional uses which are reasonably necessary to permit such manufacturing use including the location of necessary facilities, storage, employee and customer parking, and other similar uses and facilities;

NOW, THEREFORE, FOR AND IN CONSIDERATION OF THE PASSAGE AND APPROVAL OF THE VACATION ORDINANCE AND THE VESTING OF TITLE IN THE OWNER, WITHOUT THE REQUIREMENT THAT THE OWNER PAY COMPENSATION TO THE CITY, THE OWNER DOES HEREBY AGREE WITH AND COVENANT TO THE CITY OF CHICAGO AS FOLLOWS:

1. USE. The Owner hereby covenants to the City of Chicago that the above-described Subject Premises shall not be used for any use or purpose other than those which are set forth in Exhibit B, which is attached and incorporated, and for those uses and purposes which are necessary to such activities, including, but not limited to, the location of necessary and appropriate offices and facilities, storage, employee and customer parking and other similar uses and facilities. The consideration for such covenant, which is deemed and agreed to be valuable and sufficient, is the vacation by the City of Chicago of the Subject Premises for the benefit of Owner without the requirement that the Owner pay compensation to the City.

Oct 02 14 11:02a The Domain Group LLC 3122439116 p.2

2. **COVENANT TO RUN WITH THE LAND AND TERM THEREOF.** The burdens of the covenant herein contained shall run with the Subject Premises. The benefits of such covenant shall be deemed in gross to the City of Chicago, its successors and assigns. The covenant shall be binding on the Owner, its successors and assigns, and shall be enforceable by the City, its successors and assigns. The covenant may be released or abandoned only upon approval of the City Council of the City of Chicago which may condition its approval upon the payment of such additional compensation by the Owner or any persons claiming under the Owner, which said City Council of the City of Chicago deems to be equal to the benefits accruing because of the release or abandonment of the covenant.

3. **VIOLATION OF RESTRICTIONS.**

(a) Reversion. In the event that the Owner causes or permits a violation of a restriction contained herein, the City of Chicago may serve the Owner with a written notice entitled NOTICE OF VIOLATION setting forth the violations. Such notice shall be sent to Owner at 670 North Milwaukee Avenue, Chicago, Illinois 60622. Within thirty (30) days of receipt of said Notice of Violation, Owner shall cause the correction of or cure the violations set forth therein. In the event that Owner shall fail or refuse to cause the correction of or cure such violations within the period of thirty (30) days, the City of Chicago may then record with the Cook County Recorder of Deeds a copy of the Notice of Violation, proof of service of the Notice of Violation and a Notice of Reversion. Upon the recording of the aforementioned

Oct 02 14 11:02a The Domain Group LLC 3122439116 p.3

documents by the City of Chicago, the Subject Premises shall be deemed to be conveyed by Owner to the City of Chicago. In the event that the City does not exercise its right of reversion as stated in this Section 3(a) within twenty (20) years from the date of execution and recording of this Covenant, then the provisions of this Section 3(a) shall be deemed null and void.

(b) Enforcement. In addition to the foregoing, this Covenant shall be enforceable by all remedies available in law or in equity, including injunctive relief.

IN WITNESS WHEREOF, the Owner has caused this Covenant to be duly executed and attested to this 14th day of April, 1998.

MID-CITY NATIONAL BANK OF CHICAGO, AS TRUSTEE, TRUST NO. 2539

By: _____ W.A. THUMA, JR.

Its: Senior Vice President and Trust Officer

ATTEST:

_____ Joseph Q. Loker

Its: Assistant Vice President & Trust Officer

ACCEPTED:

_____

Commissioner of Transportation

APPROVED AS TO FORM AND LEGALITY:

_____

Assistant Corporation Counsel

Oct 02 14 11:03a The Domain Group LLC 3122439116 p.4

STATE OF ILLINOIS)
)
COUNTY OF COOK)

I, the undersigned, a Notary Public in and for the County and State aforesaid, DO HEREBY CERTIFY that W. A. THUMA, JR., personally known to me to be the Senior Vice President and Trust Officer of Mid-City National Bank of Chicago, a national banking association, who is personally known to me to be the same person whose name is subscribed to the foregoing instrument, appeared before me this day in person and acknowledged that as such Senior Vice President and Trust Officer he/she signed and delivered the said instrument, as Trustee as aforesaid, for the uses and purposes therein set forth.

GIVEN under my hand and notarial seal this 14th day of April, 1998.

Virginia L. Larson
Notary Public

OFFICIAL SEAL
VIRGINIA L LARSON
NOTARY PUBLIC STATE OF ILLINOIS
MY COMMISSION EXP. JUNE 9 2001

My commission expires 6-9-2001.

Prepared by and when recorded, return to:
John McDonough
Assistant Corporation Counsel
30 North LaSalle Street
Room 1610, City Hall
Chicago, Illinois 60602
312/744-9827

Oct 02 14 11:03a The Donnain Group LLC 3122439116 p.5

EXHIBIT A - VACATION ORDINANCE

No. P.I.N. applicable - document affects newly vacated public way

condition that within one hundred twenty (120) days after the passage of this ordinance the H.F.O., L.L.C. shall file or cause to be filed for record in the Office of the Recorder of Deeds of Cook County, Illinois, a certified copy of this ordinance, together with an attached drawing approved by the Superintendent of Maps.

SECTION 4. This ordinance shall take effect and be in force from and after its passage.

[Drawing referred to in this ordinance printed on page 62179 of this Journal.]

VACATION OF PORTION OF PUBLIC ALLEY IN BLOCK BOUNDED BY NORTH MILWAUKEE AVENUE, WEST ERIE STREET AND NORTH MORGAN STREET.

The Committee on Transportation and Public Way submitted the following report:

CHICAGO, February 2, 1998.

To the President and Members of the City Council:

Your Committee on Transportation and Public Way begs leave to report and recommend that Your Honorable Body *Pass* an ordinance for the vacation of a public alley in the block bounded by North Milwaukee Avenue, West Erie Street and North Morgan Street. This ordinance was referred to the committee on February 2, 1998.

(Continued on page 62180)

Oct 02 14 11:03a The Domain Group LLC 3122439116 p.7

(Continued from page 62178)

This recommendation was concurred in unanimously by a viva voce vote of the members of the committee, with no dissenting vote.

Respectfully submitted,

(Signed) THOMAS R. ALLEN,
Vice Chairman.

On motion of Alderman Allen, the said proposed ordinance transmitted with the foregoing committee report was *Passed* by yeas and nays as follows:

Yeas -- Aldermen Granato, Haithcock, Tillman, Preckwinkle, Holt, Lyle, Beavers, Dixon, Shaw, Buchanan, Balcer, Frias, Olivo, Burke, Jones, Coleman, Peterson, Murphy, Rugai, Troutman, DeVille, Munoz, Zalewski, Chandler, Solis, Ocasio, Burnett, E. Smith, Burrell, Wojcik, Suarez, Gabinski, Mell, Austin, Colom, Banks, Giles, Allen, Laurino, O'Connor, Doherty, Natarus, Bernardini, Levar, Shiller, Schulter, M. Smith, Moore, Stone -- 49.

Nays -- None.

Alderman Natarus moved to reconsider the foregoing vote. The motion was lost.

The following is said ordinance as passed:

WHEREAS, The City of Chicago ("City") is a home rule unit of local government pursuant to Article VII, Section 6(a) of the 1970 Constitution of the State of Illinois, and, as such, may exercise any power and perform any function pertaining to its government and affairs; and

WHEREAS, The City has experienced a significant loss of industry and jobs in recent years, accompanied by a corresponding erosion of its tax base, due in part to industrial firms' inability to acquire additional property needed for their continued viability and growth; and

WHEREAS, Many industrial firms adjoin streets and alleys that are no longer required for public use and might more productively be used for plant expansion and modernization, employee parking, improved security, truck loading areas or other industrial uses; and

Oct 02 14 11:03a The Domain Group LLC 3122439116 p.8

WHEREAS, The City would benefit from the vacation of these streets and alleys by reducing City expenditures on maintenance, repair and replacement; by reducing fly-dumping vandalism and other criminal activity; and by expanding the City's property tax base; and

WHEREAS, The City can strengthen established industrial areas and expand the City's job base by encouraging the growth and modernization of existing industrial facilitiesthrough the vacation of public streets and alleys for reduced compensation; and

WHEREAS, The properties at 668 to 680 North Milwaukee Avenue are owned by the Mid-City National Bank of Chicago, as Trustee, under Trust Agreement dated August 10, 1994 and known as Trust Number 2539; and

WHEREAS, Rolling Stock, Ltd., controls the Mid-City National Bank of Chicago, as Trustee, under Trust Number 2539, a firm which employs eight (8) individuals in the rental of equipment and vehicles to the movie industry and commercial production studios; and

WHEREAS, The Mid-City National Bank of Chicago, as Trustee, under Trust Number 2539 and Rolling Stock, Ltd. proposes to use the alley to be vacated herein for storage of rental and employee vehicles and other such uses which are reasonably necessary therefore; and

WHEREAS, The City Council of the City of Chicago, after due investigation and consideration, has determined that the nature and extent of the public use and the public interest to be subserved is such as to warrant the vacation of public street described in the following ordinance; now, therefore,

Be It Ordained by the City Council of the City of Chicago:

SECTION 1. All of the east/west 12 foot public alley lying south of the south line of Lots 1 and 2 in Ridgely's Addition to Chicago being a subdivision of Blocks 5, 9, 10, 11, 12, 14, 15 and 16 of Assessor's Division in the northeast corner of the northeast quarter of Section 8, Township 39 North, Range 14, East of the Third Principal Meridian, in Cook County, Illinois, lying north of the north line of Lot 6 in Assessor's Division of Lots 1 to 6, inclusive, in Block 37 in Ogden's Addition to Chicago in the northeast quarter of Section 8 aforesaid, lying west and westerly of a line drawn from the most easterly corner of Lot 1 in

Ridgely's Addition aforesaid to the intersection of the north and northeasterly lines of Lot 6 in Assessor's Division of Lots 1 to 6 aforesaid and lying east of a line drawn from the most westerly corner of Lot 2 in Ridgely's Addition aforesaid to the northwest corner of Lot 6 in Assessor's Division of Lots 1 to 6 aforesaid, said public alley herein vacated being further described as all of the east/west 12 foot public alley in the block bounded by North Milwaukee Avenue, West Erie Street and North Morgan Street as shaded and indicated by the words "To Be Vacated" on the drawing hereto attached, which drawing for greater certainty, is hereby made a part of this ordinance, be and the same is hereby vacated and closed, inasmuch as the same is no longer required for public use and the pubic interest will be subserved by such vacation.

SECTION 2. The vacation herein provided for is made upon the express condition that within one hundred eighty (180) days after the passage of this ordinance, the Mid-City National Bank of Chicago, as Trustee, Trust Number 2539 shall deposit in the City Treasury of the City of Chicago a sum sufficient to defray the costs of removing paving and curb returns and constructing sidewalk and curb across the entrances to the public alley hereby vacated similar to the sidewalk and curb in North Milwaukee Avenue between North Morgan Street and West Erie Street and in North Morgan Street between North Milwaukee Avenue and West Erie Street. The precise amount of the sum so deposited shall be ascertained by the Commissioner of Transportation after such investigation as is requisite.

SECTION 3. The City of Chicago hereby reserves for the benefit of Commonwealth Edison Company and Ameritech Illinois, their successors or assigns, an easement to operate, maintain, construct, replace, and renew overhead poles, wires, and associated equipment and underground conduit, cables, and associated equipment for the transmission and distribution of electrical energy and telephonic and associated services under, over, and along the public alley as herein vacated, with the right of ingress and egress.

SECTION 4. The Commissioner of Transportation is hereby authorized to accept, subject to the approval of the Corporation Counsel as to form and legality, and on behalf of the City of Chicago, the benefits of a covenant or similar instrument restricting the use of the public way vacated by this ordinance to the manufacturing (including production, processing, cleaning, servicing, testing and repair) of materials, goods or products only and for those structures and additional uses which are reasonably necessary to permit such manufacturing use including the location of necessary facilities, storage, employee and customer parking, and similar other uses and facilities. Such covenant shall be enforceable in law or in equity and shall be deemed to provide for reconveyance of the property to the City upon substantial breach of the terms and conditions

thereof. The benefits of such covenant shall be deemed in gross to the City of Chicago, its successors and assigns, and the burdens of such covenant shall run with and burden the public way vacated by this ordinance. The covenant may be released or abandoned by the City only upon approval of the City Council which may condition its approval upon the payment of such additional compensation which it deems to be equal to the benefits accruing because of the release or abandonment.

SECTION 5. The vacation herein provided for is made upon the express condition that within one hundred eighty (180) days after the passage of this ordinance, the Mid-City National Bank of Chicago, as Trustee, under Trust Number 2539 shall file or cause to be filed for record in the Office of the Recorder of Deeds of Cook County, Illinois, a certified copy of this ordinance, together with a restrictive covenant complying with Section 4 of this ordinance, approved by the Corporation Counsel, and an attached drawing approved by the Superintendent of Maps.

SECTION 6. This ordinance shall take effect and be in force from and after its passage.

[Drawing referred to in this ordinance printed on page 62184 of this Journal.]

VACATION OF PORTION OF PUBLIC ALLEY IN BLOCK BOUNDED BY WEST SCHOOL STREET, NORTH RACINE AVENUE, NORTH LAKEWOOD AVENUE AND WEST MELROSE STREET.

The Committee on Transportation and Public Way submitted the following report:

CHICAGO, February 2, 1998.

To the President and Members of the City Council:

(Continued on page 62185)

Ordinance associated with this drawing printed on pages 62181 through 62183 of this Journal.

"A"

Assessor's Division of Lots 1 to 6 Incl Blk. 37 Ogden's Add. to Chicago in N.E. 1/4 of Sec. 8-39-14

"B"

Ridgely's Add. to Chicago being a Sub of Blk's 5,9,10,11,12,14,15 and 16 of Assessor's Div. in the N.E. corner of the N.E. 1/4 of Sec. 8-39-14

"C"

Ordinance Extending N. Morgan St. Through to Milwaukee Avenue Passed April 2, 1880. Assessment Confirmed Feb.4 1882

Deed for Public Street. (Lot 3 Only)

Rec. Feb. 6, 1884 Doc.# 523,760

Note: This Alley is being Vacated under the Industrial Streets and Alley Vacation Program

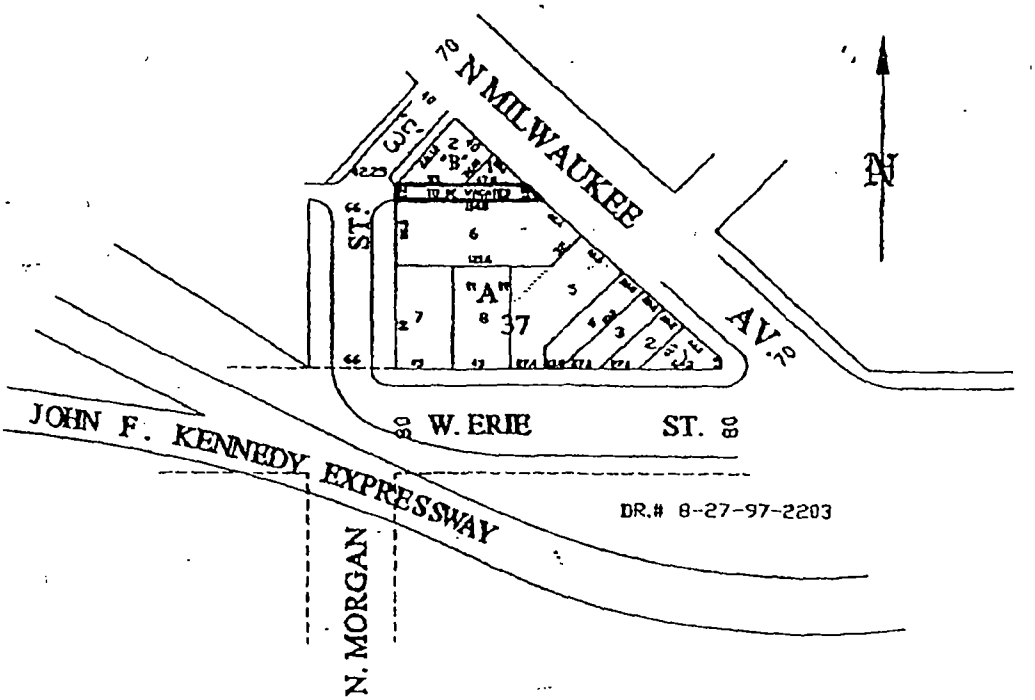

Oct 02 14 11:05a The Domain Group LLC 312 243 9116 p.12

EXHIBIT B - PERMITTED USES

1. Manufacturing, production, processing, assembly, fabricating, cleaning, servicing and repair of materials, goods or products, including but not limited to the following:

   a. Food and Kindred Products
   b. Tobacco Products
   c. Apparel and Other Textile Products
   d. Lumber and Wood Products
   e. Furniture and Fixtures
   f. Paper and Allied Products
   g. Printed and Published Products
   h. Chemicals and Allied Products
   i. Petroleum and Coal Products
   j. Rubber and Miscellaneous Plastics
   k. Leather and Leather Products
   l. Stone, Clay and Glass Products
   m. Primary Metals
   n. Fabricated Metal Products
   o. Industrial Machinery and Equipment
   p. Electronic and Electric Equipment
   q. Transportation Equipment
   r. Instruments and Related Products
   s. Scrap Metals

2. Transportation and wholesale trade, as distinguished from retail trade, of the materials, goods or products listed above.

3. Research and development of prototypes and processes related to the activities listed above.

a:covenant.011

CITY OF CHICAGO
ECONOMIC DISCLOSURE STATEMENT
AND AFFIDAVIT

SECTION I -- GENERAL INFORMATION

A. Legal name of Disclosing Party submitting this EDS. Include d/b/a/ if applicable:

THE DOMAIN GROUP, LLC

Check ONE of the following three boxes:

Indicate whether Disclosing Party submitting this EDS is:

1. [X] the Applicant

OR

2. [ ] a legal entity holding a direct or indirect interest in the Applicant. State the legal name of the Applicant in which Disclosing Party holds an interest: _____

OR

3. [ ] a legal entity with a right of control (see Section II.B.1.) State the legal name of the entity in which the Disclosing Party holds a right of control: _____

B. Business address of Disclosing Party: 1415 West Chicago Ave., Unit C, Chicago IL 60642

C. Telephone: 312-243-9115 Fax: _____ Email: _____

D. Name of contact person: RORY ARTHURS

E. Federal Employer Identification No. (if you have one): N/A

F. Brief description of contract, transaction or other undertaking (referred to below as the" Matter") to which this EDS pertains. (Include project number and location of property, if applicable):

Termination of restrictive covenant in connection with prior Industrial Alley Vacation at 670-680 North Milwaukee Avenue, Chicago

G. Which City agency or department is requesting this EDS? Dept. of Transportation

If the Matter is a contract being handled by the City's Department of Procurement Services, please complete the following:

Specification # N/A and Contract # N/A

SECTION II -- DISCLOSURE OF OWNERSHIP INTERESTS

A. NATURE OF DISCLOSING PARTY

1. Indicate the nature of the Disclosing Party:

[ ] Person
[ ] Publicly registered business corporation
[ ] Privately held business corporation
[ ] Sole proprietorship
[ ] General partnership
[ ] Limited partnership
[ ] Trust
[x] Limited liability company
[ ] Limited liability partnership
[ ] Joint venture
[ ] Not-for-profit corporation
(Is the not-for-profit corporation also a 501(c)(3))?
[ ] Yes [ ] No
[ ] Other (please specify)

_____

2. For legal entities, the state (or foreign country) of incorporation or organization, if applicable:

IL

3. For legal entities not organized in the State of Illinois: Has the organization registered to do business in the State of Illinois as a foreign entity?

[ ] Yes [ ] No [X] N/A

B. IF THE DISCLOSING PARTY IS A LEGAL ENTITY:

1. List below the full names and titles of all executive officers and all directors of the entity. **NOTE:** For not-for-profit corporations, also list below all members, if any, which are legal entities. If there are no such members, write "no members." For trusts, estates or other similar entities, list below the legal titleholder(s).

If the entity is a general partnership, limited partnership, limited liability company, limited liability partnership or joint venture, list below the name and title of each general partner, managing member, manager or any other person or entity that controls the day-to-day management of the Disclosing Party. **NOTE**: Each legal entity listed below must submit an EDS on its own behalf.

Name	Title
RORY ARTHURS	Sole Member

2. Please provide the following information concerning each person or entity having a direct or indirect beneficial interest (including ownership) in excess of 7.5% of the Disclosing Party. Examples of such an interest include shares in a corporation, partnership interest in a partnership or joint venture,

interest of a member or manager in a limited liability company, or interest of a beneficiary of a trust, estate or other similar entity. If none, state "None." **NOTE**: Pursuant to Section 2-154-030 of the Municipal Code of Chicago ("Municipal Code"), the City may require any such additional information from any applicant which is reasonably intended to achieve full disclosure.

Name	Business Address	Percentage Interest in the Disclosing Party
RORY ARTHURS	1415 WEST CHICAGO AVE UNIT C, CHICAGO IL 60642,	100%

SECTION III - - BUSINESS RELATIONSHIPS WITH CITY ELECTED OFFICIALS

Has the Disclosing Party had a "business relationship," as defined in Chapter 2-156 of the Municipal Code, with any City elected official in the 12 months before the date this EDS is signed?

[ ] Yes [X] No

If yes, please identify below the name(s) of such City elected official(s) and describe such relationship(s):

N/A

SECTION IV -- DISCLOSURE OF SUBCONTRACTORS AND OTHER RETAINED PARTIES

The Disclosing Party must disclose the name and business address of each subcontractor, attorney, lobbyist, accountant, consultant and any other person or entity whom the Disclosing Party has retained or expects to retain in connection with the Matter, as well as the nature of the relationship, and the total amount of the fees paid or estimated to be paid. The Disclosing Party is not required to disclose employees who are paid solely through the Disclosing Party's regular payroll.

"Lobbyist" means any person or entity who undertakes to influence any legislative or administrative action on behalf of any person or entity other than: (1) a not-for-profit entity, on an unpaid basis, or (2) himself. "Lobbyist" also means any person or entity any part of whose duties as an employee of another includes undertaking to influence any legislative or administrative action.

If the Disclosing Party is uncertain whether a disclosure is required under this Section, the Disclosing Party must either ask the City whether disclosure is required or make the disclosure.

Name (indicate whether retained or anticipated to be retained)	Business Address	Relationship to Disclosing Party (subcontractor, attorney, lobbyist, etc.)	Fees (indicate whether paid or estimated) **NOTE:** "hourly rate" or "t.b.d" is not an acceptable response.
Kupiec & Assoc.	77 West Washington St. Ste. 1801, Chicago Chicago IL 60602	Attorneys	$7,500 (estimated)

(Add sheets if necessary)

[ ] Check here if the Disclosing party has not retained, nor expects to retain, any such persons or entities.

SECTION V – CERTIFICATIONS

A. COURT-ORDERED CHILD SUPPORT COMPLIANCE

Under Municipal Code Section 2-92-415, substantial owners of business entities that contract with the City must remain in compliance with their child support obligations throughout the contract's term.

Has any person who directly or indirectly owns 10% or more of the Disclosing Party been declared in arrearage on any child support obligations by any Illinois court of competent jurisdiction?

[ ] Yes [X] No [ ] No person directly or indirectly owns 10% or more of the Disclosing Party.

If "Yes," has the person entered into a court-approved agreement for payment of all support owed and is the person in compliance with that agreement?

[ ] Yes [ ] No

B. FURTHER CERTIFICATIONS

1. Pursuant to Municipal Code Chapter 1-23, Article I ("Article I") (which the Applicant should consult for defined terms (e.g., "doing business") and legal requirements), if the Disclosing Party Submitting this EDS is the Applicant and is doing business with the City, then the Disclosing Party Certified as follows: (i) neither the Applicant nor any controlling person is currently indicted or charged With, or has admitted guilt of, or has ever been convicted of, or placed under supervision for, any criminal offense involving actual, attempted, or conspiracy to commit bribery, theft, fraud, forgery, perjury, dishonesty, or deceit against an officer or employee of the City or any sister agency; and (ii) the Applicant understands and acknowledges that compliance with Article I is a continuing requirement for doing business with the City. NOTE: If Article I applies to the Applicant, the permanent compliance timeframe in Article I supersedes some five-year compliance timeframes in certifications 2 and 3 below.

2. The Disclosing Party and, if the Disclosing Party is a legal entity, all of those persons or entities identified in Section II.B.1. of this EDS:

a. are not presently debarred, suspended, proposed for debarment, declared ineligible or voluntarily excluded from any transactions by any federal, state or local unit of government;

b. have not, within a five-year period preceding the date of this EDS, been convicted of a criminal offense, adjudged guilty, or had a civil judgment rendered against them in connection with: obtaining, attempting to obtain, or performing a public (federal, state or local) transaction or contract under a public transaction; a violation of federal or state antitrust statutes; fraud; embezzlement; theft; forgery; bribery; falsification; or destruction of records; making false statements; or receiving stolen property;

c. are not presently indicted for or criminally or civilly charged by, a governmental entity (federal, state or local) with committing any of the offenses set forth in clause B.2.b. of this Section V;

d. have not, within a five-year period preceding the date of this EDS, had one or more public transactions (federal, state or local) terminated for cause or default; and

e. have not, within a five-year period preceding the date of this EDS, been convicted, adjudged guilty, or found liable in a civil proceeding, or in any criminal or civil action, including actions concerning environmental violations, instituted by the City or by the federal government, any state, or any other unit of local government.

3. The certifications in subparts 3, 4 and 5 concern:

- the Disclosing Party;
- any "Contractor" (meaning any contractor or subcontractor used by the Disclosing Party in Connection with the Matter, including but not limited to all persons or legal entities disclosed under Section IV, "Disclosure of Subcontractors and Other Retained Parties");
- any "Affiliated Entity" (meaning a person or entity that, directly or indirectly: controls the Disclosing Party, is controlled by the Disclosing Party, or is, with the Disclosing Party, under common control of another person or entity. Indicia of control include, without limitation: interlocking management or ownership; identity of interests among family members, shared facilities and equipment; common use of employees; or organization of a business entity following the ineligibility of a business entity to do business with federal or state or local government, including the City, using substantially the same management, ownership, or principals as the ineligible entity); with respect to Contractors, the term Affiliated Entity means a person or entity that directly or indirectly controls the Contractor, is controlled by it, or, with the Contractor, is under common control of another person or entity;
- any responsible official of the Disclosing Party, any Contractor or any Affiliated Entity or any other official, agent or employee of the Disclosing Party, any Contractor or any Affiliated Entity, acting pursuant to the direction or authorization of a responsible official of the Disclosing Party, any Contractor or any Affiliated Entity (collectively "Agents").

Neither the Disclosing Party, nor any Contractor, nor any Affiliated Entity of either the Disclosing Party or any Contractor nor any Agents have, during the five years before the date this EDS is signed, or, with respect to a Contractor, an Affiliated Entity, or an Affiliated Entity of a Contractor during the five years before the date of such Contractor's or Affiliated Entity's contract or engagement in connection with the Matter:

a. bribed or attempted to bribe, or been convicted or adjudged guilty of bribery or attempting to bribe, a public officer or employee of the City, the State of Illinois, or any agency of the federal government or of any state or local government in the United States of America, in that officer's or employee's official capacity;

b. agreed or colluded with other bidders or prospective bidders, or been a party to any such agreement, or been convicted or adjudged guilty of agreement or collusion among bidders or prospective bidders, in restraint of freedom of competition by agreement to bid a fixed price or otherwise; or

c. made an admission of such conduct described in a. or b. above that is a matter of record, but have not been prosecuted for such conduct; or

d. violated the provisions of Municipal Code Section 2-92-610 (Living Wage Ordinance).

4. Neither the Disclosing Party, Affiliated Entity or Contractor, or any of their employees, officials, agents or partners, is barred from contracting with any unit of state or local government as a result of engaging in or being convicted of (1) bid-rigging in violation of 720 ILCS 5/33E-3; (2) bid-rotating in violation of 720 ILCS 5/33E-4; or (3) any similar offense of any state or of the United States of America that contains the same elements as the offense of bid-rigging or bid-rotating.

5. Neither the Disclosing Party nor any Affiliated Entity is listed on any of the following lists maintained by the Office of Foreign Assets Control of the U.S. Department of the Treasury or the Bureau of Industry and Security of the U.S. Department of Commerce or their successors: the Specially Designated Nationals List, the Denied Persons List, the Unverified List, the Entity List and the Debarred List.

6. The Disclosing Party understands and shall comply with (1) the applicable requirements of Chapters 2-55 (Legislative Inspector General), 2-56 (Inspector General) and 2-156 (Governmental Ethics) of the Municipal Code.

7. If the Disclosing Party is unable to certify to any of the above statements in this Part B (Further Certifications), the Disclosing Party must explain below:

N/A

If the letters "NA," the word "None," or no response appears on the lines above, it will be conclusively presumed that the Disclosing Party certified to the above statements.

8. To the best of the Disclosing Party's knowledge after reasonable inquiry, the following is a complete list of all current employees of the Disclosing Party who were, at any time during the 12-month period preceding the execution date of this EDS, an employee, or elected or appointed official, of the City of Chicago (if none, indicate with "N/A" or "none"). N/A

9. To the best of the Disclosing Party's knowledge after reasonable inquiry, the following is a complete list of all gifts that the Disclosing Party has given or caused to be given, at any time during the 12-month period preceding the execution date of this EDS, to an employee, or elected or appointed official, of the City of Chicago. For purposes of this statement, a "gift" does not include: (i) anything made generally available to City employees or to the general public, or (ii) food or drink provided in the course of official City business and having a retail value of less than $20 per recipient (if none, indicate with "N/A" or "none"). As to any gift listed below, please also list the name of the City recipient. N/A

C. CERTIFICATION OF STATUS AS FINANCIAL INSTITUTION

1. The Disclosing Party certifies that the Disclosing Party (check one)

[ ] is [X] is not

a "financial institution" as defined in Section 2-32-455(b) of the Municipal Code.

2. If the Disclosing Party IS a financial institution, then the Disclosing Party pledges:

"We are not and will not become a predatory lender as defined in Chapter 2-32 of the Municipal Code. We further pledge that none of our affiliates is, and none of them will become, a predatory lender as defined in Chapter 2-32 of the Municipal Code. We understand that becoming a predatory lender or becoming an affiliate of a predatory lender may result in the loss of the privilege of doing business with the City."

If the Disclosing Party is unable to make this pledge because it or any of its affiliates (as defined in Section 2-32-455(b) of the Municipal Code) is a predatory lender within the meaning of Chapter 2-32 of the Municipal Code, explain here (attach additional pages if necessary):
N/A

If the letters "NA," the word "None," or no response appears on the lines above, it will be conclusively presumed that the Disclosing Party certified to the above statements.

D. CERTIFICATION REGARDING INTEREST IN CITY BUSINESS

Any words or terms that are defined in Chapter 2-156 of the Municipal Code have the same meanings when used in this Part D.

1. In accordance with Section 2-156-110 of the Municipal Code: Does any official or employee of the City have a financial interest in his or her own name or in the name of any other person or entity in the Matter?

[ ] Yes [X] No

NOTE: If you checked "Yes" to Item D.1., proceed to Items D.2. and D.3. If you checked "No" to Item D.1., proceed to Part E.

2. Unless sold pursuant to a process of competitive bidding, or otherwise permitted, no City elected official or employee shall have a financial interest in his or her own name or in the name of any other person or entity in the purchase of any property that (i) belongs to the City, or (ii) is sold for taxes or assessments, or (iii) is sold by virtue of legal process at the suit of the City (collectively, "City Property Sale"). Compensation for property taken pursuant to the City's eminent domain power does not constitute a financial interest within the meaning of this Part D.

Does the Matter involve a City Property Sale?

[ ] Yes [X] No

3. If you checked "Yes" to Item D.1., provide the names and business addresses of the City officials or employees having such interest and identify the nature of such interest:

Name	Business Address	Nature of Interest

4. The Disclosing Party further certifies that no prohibited financial interest in the Matter will be acquired by any City official or employee.

E. CERTIFICATION REGARDING SLAVERY ERA BUSINESS

Please check either 1. or 2. below. If the Disclosing Party checks 2., the Disclosing Party must disclose below or in an attachment to this EDS all information required by paragraph 2. Failure to

comply with these disclosure requirements may make any contract entered into with the City in connection with the Matter voidable by the City

X 1. The Disclosing Party verifies that the Disclosing Party has searched any and all records of the Disclosing Party and any and all predecessor entities regarding records of investments or profits from slavery, or slaveholder insurance policies during the slavery era (including insurance policies issued to slaveholders that provided coverage for damage to or injury or death of their slaves), and the Disclosing Party has found no such records.

____2. The Disclosing Party verifies that, as a result of conducting the search in step 1 above, the Disclosing Party has found records of investments or profits from slavery or slaveholder insurance policies. The Disclosing Party verifies that the following constitutes full disclosure of all such records, including the names of any and all slaves or slaveholders described in those records:

_____

_____

_____

_____

SECTION VI - - CERTIFICATIONS FOR FEDERALLY FUNDED MATTERS

NOTE: If the Matter is federally funded, complete this Section VI. **If the Matter is not federally funded**, proceed to Section VII. For purposes of this Section VI, tax credits allocated by the City and proceeds of debt obligations of the City are not federal funding.

A. CERTIFICATION REGARDING LOBBYING

1. List below the names of all persons or entities registered under the federal Lobbying Disclosure Act of 1995 who have made lobbying contacts on behalf of the Disclosing Party with respect to the Matter: (Add sheets if necessary):

_____

_____

_____

(If no explanation appears or begins on the lines above, or if the letters "NA" or if the word "None" appear, it will be conclusively presumed that the Disclosing Party means that NO persons or entities registered under the Lobbying Disclosure Act of 1995 have made lobbying contacts on behalf of the Disclosing Party with respect to the Matter.)

2. The Disclosing Party has not spent and will not expend any federally appropriated funds to pay any person or entity listed in Paragraph A.1. above for his or her lobbying activities or to pay any person or entity to influence or attempt to influence an officer or employee of any agency, as defined by applicable federal law, a member of Congress, an officer or employee of Congress, or an employee of a member of Congress, in connection with the award of any federally funded contract, making any federally funded grant or loan, entering into any cooperative agreement, or to extend, continue, renew, amend, or modify any federally funded contract, grant, loan, or cooperative agreement.

3. The Disclosing Party will submit an updated certification at the end of each calendar quarter in which there occurs any event that materially affects the accuracy of the statements and information set forth in paragraphs A.1. and A.2. above.

4. The Disclosing Party certifies that either: (i) it is not an organization described in section 501(c)(4) of the Internal Revenue Code of 1986; or (ii) it is an organization described in section 501(c)(4) of the Internal Revenue Code of 1986 but has not engaged and will not engage in "Lobbying Activities".

5. If the Disclosing Party is the Applicant, the Disclosing Party must obtain certifications equal in form and substance to paragraphs A.1. through A.4. above from all subcontractors before it awards any subcontract and the Disclosing Party must maintain all such subcontractors' certifications for the duration of the Matter and must make such certifications promptly available to the City upon request.

B. CERTIFICATION REGARDING EQUAL EMPLOYMENT OPPORTUNITY

If the Matter is federally funded, federal regulations require the Applicant and all proposed subcontractors to submit the following information with their bids or in writing at the outset of negotiations.

Is the Disclosing Party the Applicant?

[ ] Yes [ ] No

If "Yes," answer the three questions below:

1. Have you developed and do you have on file affirmative action programs pursuant to applicable federal regulations? (See 41 CFR Part 60-2.)
[ ] Yes [ ] No

2. Have you filed with the Joint Reporting Committee, the Director of the Office of Federal Contract Compliance Programs, or the Equal Employment Opportunity Commission all reports due under the applicable filing requirements?
[ ] Yes [ ] No

3. Have you participated in any previous contracts or subcontracts subject to the equal opportunity clause?
[ ] Yes [ ] No

If you checked "No" to question 1. or 2. above, please provide an explanation:

_____

_____

_____

SECTION VII - - ACKNOWLEDGMENTS, CONTRACT INCORPORATION, COMPLIANCE, PENALTIES, DISCLOSURE

The Disclosing Party understands and agrees that:

A. The certifications, disclosures, and acknowledgments contained in this EDS will become part of any Contract or other agreement between the Applicant and the City in connection with the Matte, whether Procurement, City assistance, or other City action, and are material inducements to the City's execution of any contract or taking other action with respect to the Matter. The Disclosing Party understands that it must comply with all statutes, ordinances, and regulations on which this EDS is based.

B. The City's Governmental Ethics and Campaign Financing Ordinances, Chapters 2-156 and 2-164 of the Municipal Code, impose certain duties and obligations on persons or entities seeking City contracts, work, business, or transactions. The full text of these ordinances and a training program is available on line at www.cityofchicago.org/Ethics, and may also be obtained from the City's Board of Ethics, 740 N.

Sedgwick St., Suite 500, Chicago, IL 60610, (312) 744-9660. The Disclosing Party must comply fully with the applicable ordinances.

C. If the City determines that any information provided in this EDS is false, incomplete or inaccurate, any contract or other agreement in connection with which it is submitted may be rescinded or be void or voidable, and the City may pursue any remedies under the contract or agreement (if not rescinded or void), at law, or in equity, including terminating the Disclosing Party's participation in the Matter and/or declining to allow the Disclosing Party to participate in other transactions with the City. Remedies at law for a false statement of material fact may include incarceration and an award to the City of treble damages.

D. It is the City's policy to make this document available to the public on its Internet site and/or upon request. Some or all of the information provided on this EDS and any attachments to this EDS may be made available to the public on the Internet, in response to a Freedom of Information Act request, or otherwise. By completing and signing this EDS, the Disclosing Party waives and releases any possible rights or claims which it may have against the City in connection with the public release of information contained in this EDS and also authorizes the City to verify the accuracy of any information submitted in this EDS.

E. The information provided in this EDS must be kept current. In the event of changes, the Disclosing Party must supplement this EDS up to the time the City takes action on the Matter. If the Matter is a contract being handled by the City's Department of Procurement Services, the Disclosing Party must update this EDS as the contract requires. **NOTE:** With respect to Matters subject to Article I of Chapter 1-23 of the Municipal Code (imposing **PERMANENT INELIGIBILITY** for certain specified offenses), the information provided herein regarding eligibility must be kept current for a longer period, as required by Chapter 1-23 and Section 2-154-020 of the Municipal Code.

The Disclosing Party represents and warrants that:

F.1. The Disclosing Party is not delinquent in the payment of any tax administered by the Illinois Department of Revenue, nor are the Disclosing Party or its Affiliated Entities delinquent in paying any fine, fee, tax or other charge owed to the City. This includes, but is not limited to, all water charges, sewer charges, license fees, parking tickets, property taxes or sales taxes.

F.2. If the Disclosing Party is the Applicant, the Disclosing Party and its Affiliated Entities will not use, nor permit their subcontractors to use, any facility listed by the U.S. E.P.A. on the federal Excluded Parties List System ("EPLS") maintained by the U.S. General Services Administration.

F.3. If the Disclosing Party is the Applicant, the Disclosing Party will obtain from any contractors/subcontractors hired or to be hired in connection with the Matter certifications equal in form and substance to those in F.1. and F.2. above and will not, without the prior written consent of the City, use any such contractor/subcontractor that does not provide such certifications or that the Disclosing Party has reason to believe has not provided or cannot provide truthful certifications.

NOTE: If the Disclosing Party cannot certify as to any of the items in F.1., F.2. or F.3. above, an explanatory statement must be attached to this EDS.

CERTIFICATION

Under penalty of perjury, the person signing below: (1) warrants that he/she is authorized to execute this EDS and Appendix A (if applicable) on behalf of the Disclosing Party, and (2) warrants that all certifications and statements contained in this EDS and Appendix A (if applicable) are true, accurate and complete as of the date furnished to the City.

THE DOMAIN GROUP, LLC

(Print or type name of Disclosing Party)

By: _____
(Sign here)

RORY ARTHURS

(Print or type name of person signing)

Sole Member

(Print or type title of person signing)

Signed and sworn to before me on (date) 11/26/14,

at Cook County, IL (state).

_____ Notary Public

Commission expires: _____

OFFICIAL SEAL
AGNIESZKA T PLECKA
NOTARY PUBLIC - STATE OF ILLINOIS
MY COMMISSION EXPIRES:04/23/16

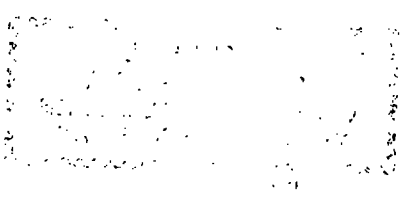

CITY OF CHICAGO
ECEONOMIC DISCLOSURE STATEMENT AND AFFIDAVIT
APPENDIX A

FAMILIAL RELATIONSHPS WITH ELETED CITY OFFICIALS AND DEPARTMENT HEADS

This Appendix is to be completed only by (a) the Applicant, and (b) any legal entity which has a direct ownership interest in the Applicant exceeding 7.5 percent. It is not to be completed by any legal entity which has only an indirect ownership interest in the Applicant.

Under Municipal Code Section 2-154-015, the Disclosing Party must disclose whether such Disclosing Party or any "Applicable Party" or any Spouse or Domestic Partner thereof currently has a "familial relationship" with any elected city official or department head. A "familial relationship" exists if, as of the date this EDS is
signed, the Disclosing Party or any "Applicable Party" or any Spouse or Domestic Partner thereof is related to
the mayor, any alderman, the city clerk, the city treasurer or any city department head as spouse or domestic partner or as any of the following , whether by blood or adoption: parent, child, brother or sister, aunt or uncle, niece or nephew, grandparent, grandchild, father-in-law, mother-in-law, son-in-law, daughter-in-law, stepfather or stepmother, stepson or stepdaughter, stepbrother or stepsister or half-brother or half-sister.

"Applicable Party" means (1) all executive officers of the Disclosing Party listed in Section II.B.1.a., if the Disclosing Party is a corporation; all partners of the Disclosing Party, if the Disclosing Party is a general partnership; all general partners and limited partners of the Disclosing Party, if the Disclosing Party is a limited partnership; all managers, managing members and members of the Disclosing Party, if the Disclosing Party is a limited liability company; (2) all principal officers of the Disclosing Party; and (3) any person having more than a 7.5 percent ownership interest in the Disclosing Party. "Principal officers" means the president, chief operating officer, executive director, chief financial officer, treasurer or secretary of a legal entity or any person exercising similar authority.

Does the Disclosing Party or any "Applicable Party" or any Spouse or Domestic Partner thereof currently have a "familial relationship" with an elected city official or department head?

[ ] Yes [x] No

If yes, please identify below (1) the name and title of such person, (2) the name of the legal entity to which such person is connected; (3) the name and title of the elected city official or department head to whom such person has a familial relationship, and (4) the precise nature of such familial relationship.

_____

_____

_____

(DO NOT SUBMIT THIS PAGE WITH YOUR EDS. The purpose of this page is for you to recertify your EDS prior to submission to City Council or on the date of closing. If unable to recertify truthfully, the Disclosing Party must complete a new EDS with correct or corrected information)

RECERTIFICATION

Generally, for use with City Council matters. Not for City procurements unless requested.

This recertification is being submitted in connection with 670-680 N Milwaukee Ave. [identify the Matter]. Under penalty of perjury, the person signing below: (1) warrants that he/she is authorized to execute this EDS recertification on behalf of the Disclosing Party, (2) warrants that all certifications and statements contained in the Disclosing Party's original EDS are true, accurate and complete as of the date furnished to the City and continue to be true, accurate and complete as of the date of this recertification, and (3) reaffirms its acknowledgments.

THE DOMAIN GROUP, LLC Date: 1 | 10 | 15
(Print or type legal name of Disclosing Party)

By: Rory Arthaes
(sign here)

Print or type name of signatory:

Rory Arthaes

Title of signatory:

Sole Member & Manager

Signed and sworn to before me on [date] 1 | 10 | 2015, by
_____ County, IL [state].

OFFICIAL SEAL
JOLANTA CIAPALA
NOTARY PUBLIC - STATE OF ILLINOIS
MY COMMISSION EXPIRES:05/23/17

_____ Notary Public.

Commission expires: _____.

Ver. 11-01-05

Office of the City Clerk

The following pages were submitted to the Office of the City Clerk as part of this legislative document. The pages are not viewable on the public website or other public reports because they contain personal information not suitable for publication. The pages are considered a redacted portion of the entire legislative document.

ATTACHMENT

CITY OF CHICAGO
ECONOMIC DISCLOSURE STATEMENT
AND AFFIDAVIT

SECTION I -- GENERAL INFORMATION

A. Legal name of Disclosing Party submitting this EDS. Include d/b/a/ if applicable:

THE DOMAIN GROUP, LLC

Check ONE of the following three boxes:

Indicate whether Disclosing Party submitting this EDS is:

1. [X] the Applicant

OR

2. [ ] a legal entity holding a direct or indirect interest in the Applicant. State the legal name of the Applicant in which Disclosing Party holds an interest: _____

OR

3. [ ] a legal entity with a right of control (see Section II.B.1.) State the legal name of the entity in which the Disclosing Party holds a right of control: _____

B. Business address of Disclosing Party: 1415 West Chicago Ave., Unit C, Chicago IL 60642

C. Telephone: 312-243-9115 Fax: _____ Email: _____

D. Name of contact person: RORY ARTHURS

E. Federal Employer Identification No. (if you have one): N/A

F. Brief description of contract, transaction or other undertaking (referred to below as the" Matter") to which this EDS pertains. (Include project number and location of property, if applicable):

Termination of restrictive covenant in connection with prior Industrial Alley Vacation at 670-680 North Milwaukee Avenue, Chicago

G. Which City agency or department is requesting this EDS? Dept. of Transportation

If the Matter is a contract being handled by the City's Department of Procurement Services, please complete the following:

Specification # N/A and Contract # N/A

SECTION II -- DISCLOSURE OF OWNERSHIP INTERESTS

A. NATURE OF DISCLOSING PARTY

1. Indicate the nature of the Disclosing Party:

[ ] Person
[ ] Publicly registered business corporation
[ ] Privately held business corporation
[ ] Sole proprietorship
[ ] General partnership
[ ] Limited partnership
[ ] Trust
[x] Limited liability company
[ ] Limited liability partnership
[ ] Joint venture
[ ] Not-for-profit corporation
(Is the not-for-profit corporation also a 501(c)(3))?
[ ] Yes [ ] No
[ ] Other (please specify)

_____

2. For legal entities, the state (or foreign country) of incorporation or organization, if applicable:

IL

3. For legal entities not organized in the State of Illinois: Has the organization registered to do business in the State of Illinois as a foreign entity?

[ ] Yes [ ] No [X] N/A

B. IF THE DISCLOSING PARTY IS A LEGAL ENTITY:

1. List below the full names and titles of all executive officers and all directors of the entity. **NOTE:** For not-for-profit corporations, also list below all members, if any, which are legal entities. If there are no such members, write "no members." For trusts, estates or other similar entities, list below the legal titleholder(s).

If the entity is a general partnership, limited partnership, limited liability company, limited liability partnership or joint venture, list below the name and title of each general partner, managing member, manager or any other person or entity that controls the day-to-day management of the Disclosing Party. **NOTE**: Each legal entity listed below must submit an EDS on its own behalf.

Name	Title
RORY ARTHURS	Sole Member

2. Please provide the following information concerning each person or entity having a direct or indirect beneficial interest (including ownership) in excess of 7.5% of the Disclosing Party. Examples of such an interest include shares in a corporation, partnership interest in a partnership or joint venture,

interest of a member or manager in a limited liability company, or interest of a beneficiary of a trust, estate or other similar entity. If none, state "None." **NOTE**: Pursuant to Section 2-154-030 of the Municipal Code of Chicago ("Municipal Code"), the City may require any such additional information from any applicant which is reasonably intended to achieve full disclosure.

Name	Business Address	Percentage Interest in the Disclosing Party
RORY ARTHURS	1415 WEST CHICAGO AVE UNIT C, CHICAGO IL 60642,	100%

SECTION III - - BUSINESS RELATIONSHIPS WITH CITY ELECTED OFFICIALS

Has the Disclosing Party had a "business relationship," as defined in Chapter 2-156 of the Municipal Code, with any City elected official in the 12 months before the date this EDS is signed?

[ ] Yes [X] No

If yes, please identify below the name(s) of such City elected official(s) and describe such relationship(s):

N/A

SECTION IV -- DISCLOSURE OF SUBCONTRACTORS AND OTHER RETAINED PARTIES

The Disclosing Party must disclose the name and business address of each subcontractor, attorney, lobbyist, accountant, consultant and any other person or entity whom the Disclosing Party has retained or expects to retain in connection with the Matter, as well as the nature of the relationship, and the total amount of the fees paid or estimated to be paid. The Disclosing Party is not required to disclose employees who are paid solely through the Disclosing Party's regular payroll.

"Lobbyist" means any person or entity who undertakes to influence any legislative or administrative action on behalf of any person or entity other than: (1) a not-for-profit entity, on an unpaid basis, or (2) himself. "Lobbyist" also means any person or entity any part of whose duties as an employee of another includes undertaking to influence any legislative or administrative action.

If the Disclosing Party is uncertain whether a disclosure is required under this Section, the Disclosing Party must either ask the City whether disclosure is required or make the disclosure.

Name (indicate whether retained or anticipated to be retained)	Business Address	Relationship to Disclosing Party (subcontractor, attorney, lobbyist, etc.)	Fees (indicate whether paid or estimated) **NOTE:** "hourly rate" or "t.b.d" is not an acceptable response.
Kupiec & Assoc.	77 West Washington St. Ste. 1801, Chicago Chicago IL 60602	Attorneys	$7,500 (estimated)

(Add sheets if necessary)

[ ] Check here if the Disclosing party has not retained, nor expects to retain, any such persons or entities.

SECTION V – CERTIFICATIONS

A. COURT-ORDERED CHILD SUPPORT COMPLIANCE

Under Municipal Code Section 2-92-415, substantial owners of business entities that contract with the City must remain in compliance with their child support obligations throughout the contract's term.

Has any person who directly or indirectly owns 10% or more of the Disclosing Party been declared in arrearage on any child support obligations by any Illinois court of competent jurisdiction?

[ ] Yes [X] No [ ] No person directly or indirectly owns 10% or more of the Disclosing Party.

If "Yes," has the person entered into a court-approved agreement for payment of all support owed and is the person in compliance with that agreement?

[ ] Yes [ ] No

B. FURTHER CERTIFICATIONS

1. Pursuant to Municipal Code Chapter 1-23, Article I ("Article I") (which the Applicant should consult for defined terms (e.g., "doing business") and legal requirements), if the Disclosing Party Submitting this EDS is the Applicant and is doing business with the City, then the Disclosing Party Certified as follows: (i) neither the Applicant nor any controlling person is currently indicted or charged With, or has admitted guilt of, or has ever been convicted of, or placed under supervision for, any criminal offense involving actual, attempted, or conspiracy to commit bribery, theft, fraud, forgery, perjury, dishonesty, or deceit against an officer or employee of the City or any sister agency; and (ii) the Applicant understands and acknowledges that compliance with Article I is a continuing requirement for doing business with the City. NOTE: If Article I applies to the Applicant, the permanent compliance timeframe in Article I supersedes some five-year compliance timeframes in certifications 2 and 3 below.

2. The Disclosing Party and, if the Disclosing Party is a legal entity, all of those persons or entities identified in Section II.B.1. of this EDS:

a. are not presently debarred, suspended, proposed for debarment, declared ineligible or voluntarily excluded from any transactions by any federal, state or local unit of government;

b. have not, within a five-year period preceding the date of this EDS, been convicted of a criminal offense, adjudged guilty, or had a civil judgment rendered against them in connection with: obtaining, attempting to obtain, or performing a public (federal, state or local) transaction or contract under a public transaction; a violation of federal or state antitrust statutes; fraud; embezzlement; theft; forgery; bribery; falsification; or destruction of records; making false statements; or receiving stolen property;

c. are not presently indicted for or criminally or civilly charged by, a governmental entity (federal, state or local) with committing any of the offenses set forth in clause B.2.b. of this Section V;

d. have not, within a five-year period preceding the date of this EDS, had one or more public transactions (federal, state or local) terminated for cause or default; and

e. have not, within a five-year period preceding the date of this EDS, been convicted, adjudged guilty, or found liable in a civil proceeding, or in any criminal or civil action, including actions concerning environmental violations, instituted by the City or by the federal government, any state, or any other unit of local government.

3. The certifications in subparts 3, 4 and 5 concern:

- the Disclosing Party;
- any "Contractor" (meaning any contractor or subcontractor used by the Disclosing Party in Connection with the Matter, including but not limited to all persons or legal entities disclosed under Section IV, "Disclosure of Subcontractors and Other Retained Parties");
- any "Affiliated Entity" (meaning a person or entity that, directly or indirectly: controls the Disclosing Party, is controlled by the Disclosing Party, or is, with the Disclosing Party, under common control of another person or entity. Indicia of control include, without limitation: interlocking management or ownership; identity of interests among family members, shared facilities and equipment; common use of employees; or organization of a business entity following the ineligibility of a business entity to do business with federal or state or local government, including the City, using substantially the same management, ownership, or principals as the ineligible entity); with respect to Contractors, the term Affiliated Entity means a person or entity that directly or indirectly controls the Contractor, is controlled by it, or, with the Contractor, is under common control of another person or entity;
- any responsible official of the Disclosing Party, any Contractor or any Affiliated Entity or any other official, agent or employee of the Disclosing Party, any Contractor or any Affiliated Entity, acting pursuant to the direction or authorization of a responsible official of the Disclosing Party, any Contractor or any Affiliated Entity (collectively "Agents").

Neither the Disclosing Party, nor any Contractor, nor any Affiliated Entity of either the Disclosing Party or any Contractor nor any Agents have, during the five years before the date this EDS is signed, or, with respect to a Contractor, an Affiliated Entity, or an Affiliated Entity of a Contractor during the five years before the date of such Contractor's or Affiliated Entity's contract or engagement in connection with the Matter:

a. bribed or attempted to bribe, or been convicted or adjudged guilty of bribery or attempting to bribe, a public officer or employee of the City, the State of Illinois, or any agency of the federal government or of any state or local government in the United States of America, in that officer's or employee's official capacity;

b. agreed or colluded with other bidders or prospective bidders, or been a party to any such agreement, or been convicted or adjudged guilty of agreement or collusion among bidders or prospective bidders, in restraint of freedom of competition by agreement to bid a fixed price or otherwise; or

c. made an admission of such conduct described in a. or b. above that is a matter of record, but have not been prosecuted for such conduct; or

d. violated the provisions of Municipal Code Section 2-92-610 (Living Wage Ordinance).

4. Neither the Disclosing Party, Affiliated Entity or Contractor, or any of their employees, officials, agents or partners, is barred from contracting with any unit of state or local government as a result of engaging in or being convicted of (1) bid-rigging in violation of 720 ILCS 5/33E-3; (2) bid-rotating in violation of 720 ILCS 5/33E-4; or (3) any similar offense of any state or of the United States of America that contains the same elements as the offense of bid-rigging or bid-rotating.

5. Neither the Disclosing Party nor any Affiliated Entity is listed on any of the following lists maintained by the Office of Foreign Assets Control of the U.S. Department of the Treasury or the Bureau of Industry and Security of the U.S. Department of Commerce or their successors: the Specially Designated Nationals List, the Denied Persons List, the Unverified List, the Entity List and the Debarred List.

6. The Disclosing Party understands and shall comply with (1) the applicable requirements of Chapters 2-55 (Legislative Inspector General), 2-56 (Inspector General) and 2-156 (Governmental Ethics) of the Municipal Code.

7. If the Disclosing Party is unable to certify to any of the above statements in this Part B (Further Certifications), the Disclosing Party must explain below:

N/A

If the letters "NA," the word "None," or no response appears on the lines above, it will be conclusively presumed that the Disclosing Party certified to the above statements.

8. To the best of the Disclosing Party's knowledge after reasonable inquiry, the following is a complete list of all current employees of the Disclosing Party who were, at any time during the 12-month period preceding the execution date of this EDS, an employee, or elected or appointed official, of the City of Chicago (if none, indicate with "N/A" or "none"). N/A

9. To the best of the Disclosing Party's knowledge after reasonable inquiry, the following is a complete list of all gifts that the Disclosing Party has given or caused to be given, at any time during the 12-month period preceding the execution date of this EDS, to an employee, or elected or appointed official, of the City of Chicago. For purposes of this statement, a "gift" does not include: (i) anything made generally available to City employees or to the general public, or (ii) food or drink provided in the course of official City business and having a retail value of less than $20 per recipient (if none, indicate with "N/A" or "none"). As to any gift listed below, please also list the name of the City recipient. N/A

C. CERTIFICATION OF STATUS AS FINANCIAL INSTITUTION

1. The Disclosing Party certifies that the Disclosing Party (check one)

[ ] is [X] is not

a "financial institution" as defined in Section 2-32-455(b) of the Municipal Code.

2. If the Disclosing Party IS a financial institution, then the Disclosing Party pledges:

"We are not and will not become a predatory lender as defined in Chapter 2-32 of the Municipal Code. We further pledge that none of our affiliates is, and none of them will become, a predatory lender as defined in Chapter 2-32 of the Municipal Code. We understand that becoming a predatory lender or becoming an affiliate of a predatory lender may result in the loss of the privilege of doing business with the City."

If the Disclosing Party is unable to make this pledge because it or any of its affiliates (as defined in Section 2-32-455(b) of the Municipal Code) is a predatory lender within the meaning of Chapter 2-32 of the Municipal Code, explain here (attach additional pages if necessary):
N/A

If the letters "NA," the word "None," or no response appears on the lines above, it will be conclusively presumed that the Disclosing Party certified to the above statements.

D. CERTIFICATION REGARDING INTEREST IN CITY BUSINESS

Any words or terms that are defined in Chapter 2-156 of the Municipal Code have the same meanings when used in this Part D.

1. In accordance with Section 2-156-110 of the Municipal Code: Does any official or employee of the City have a financial interest in his or her own name or in the name of any other person or entity in the Matter?

[ ] Yes [X] No

NOTE: If you checked "Yes" to Item D.1., proceed to Items D.2. and D.3. If you checked "No" to Item D.1., proceed to Part E.

2. Unless sold pursuant to a process of competitive bidding, or otherwise permitted, no City elected official or employee shall have a financial interest in his or her own name or in the name of any other person or entity in the purchase of any property that (i) belongs to the City, or (ii) is sold for taxes or assessments, or (iii) is sold by virtue of legal process at the suit of the City (collectively, "City Property Sale"). Compensation for property taken pursuant to the City's eminent domain power does not constitute a financial interest within the meaning of this Part D.

Does the Matter involve a City Property Sale?

[ ] Yes [X] No

3. If you checked "Yes" to Item D.1., provide the names and business addresses of the City officials or employees having such interest and identify the nature of such interest:

Name	Business Address	Nature of Interest

4. The Disclosing Party further certifies that no prohibited financial interest in the Matter will be acquired by any City official or employee.

E. CERTIFICATION REGARDING SLAVERY ERA BUSINESS

Please check either 1. or 2. below. If the Disclosing Party checks 2., the Disclosing Party must disclose below or in an attachment to this EDS all information required by paragraph 2. Failure to

comply with these disclosure requirements may make any contract entered into with the City in connection with the Matter voidable by the City

X 1. The Disclosing Party verifies that the Disclosing Party has searched any and all records of the Disclosing Party and any and all predecessor entities regarding records of investments or profits from slavery, or slaveholder insurance policies during the slavery era (including insurance policies issued to slaveholders that provided coverage for damage to or injury or death of their slaves), and the Disclosing Party has found no such records.

____2. The Disclosing Party verifies that, as a result of conducting the search in step 1 above, the Disclosing Party has found records of investments or profits from slavery or slaveholder insurance policies. The Disclosing Party verifies that the following constitutes full disclosure of all such records, including the names of any and all slaves or slaveholders described in those records:

_____
_____
_____
_____

SECTION VI - - CERTIFICATIONS FOR FEDERALLY FUNDED MATTERS

NOTE: If the Matter is federally funded, complete this Section VI. **If the Matter is not federally funded**, proceed to Section VII. For purposes of this Section VI, tax credits allocated by the City and proceeds of debt obligations of the City are not federal funding.

A. CERTIFICATION REGARDING LOBBYING

1. List below the names of all persons or entities registered under the federal Lobbying Disclosure Act of 1995 who have made lobbying contacts on behalf of the Disclosing Party with respect to the Matter: (Add sheets if necessary):

_____
_____
_____

(If no explanation appears or begins on the lines above, or if the letters "NA" or if the word "None" appear, it will be conclusively presumed that the Disclosing Party means that NO persons or entities registered under the Lobbying Disclosure Act of 1995 have made lobbying contacts on behalf of the Disclosing Party with respect to the Matter.)

2. The Disclosing Party has not spent and will not expend any federally appropriated funds to pay any person or entity listed in Paragraph A.1. above for his or her lobbying activities or to pay any person or entity to influence or attempt to influence an officer or employee of any agency, as defined by applicable federal law, a member of Congress, an officer or employee of Congress, or an employee of a member of Congress, in connection with the award of any federally funded contract, making any federally funded grant or loan, entering into any cooperative agreement, or to extend, continue, renew, amend, or modify any federally funded contract, grant, loan, or cooperative agreement.

3. The Disclosing Party will submit an updated certification at the end of each calendar quarter in which there occurs any event that materially affects the accuracy of the statements and information set forth in paragraphs A.1. and A.2. above.

4. The Disclosing Party certifies that either: (i) it is not an organization described in section 501(c)(4) of the Internal Revenue Code of 1986; or (ii) it is an organization described in section 501(c)(4) of the Internal Revenue Code of 1986 but has not engaged and will not engage in "Lobbying Activities".

5. If the Disclosing Party is the Applicant, the Disclosing Party must obtain certifications equal in form and substance to paragraphs A.1. through A.4. above from all subcontractors before it awards any subcontract and the Disclosing Party must maintain all such subcontractors' certifications for the duration of the Matter and must make such certifications promptly available to the City upon request.

B. CERTIFICATION REGARDING EQUAL EMPLOYMENT OPPORTUNITY

If the Matter is federally funded, federal regulations require the Applicant and all proposed subcontractors to submit the following information with their bids or in writing at the outset of negotiations.

Is the Disclosing Party the Applicant?

[ ] Yes [ ] No

If "Yes," answer the three questions below:

1. Have you developed and do you have on file affirmative action programs pursuant to applicable federal regulations? (See 41 CFR Part 60-2.)
[ ] Yes [ ] No

2. Have you filed with the Joint Reporting Committee, the Director of the Office of Federal Contract Compliance Programs, or the Equal Employment Opportunity Commission all reports due under the applicable filing requirements?
[ ] Yes [ ] No

3. Have you participated in any previous contracts or subcontracts subject to the equal opportunity clause?
[ ] Yes [ ] No

If you checked "No" to question 1. or 2. above, please provide an explanation:

_____

_____

_____

SECTION VII - - ACKNOWLEDGMENTS, CONTRACT INCORPORATION, COMPLIANCE, PENALTIES, DISCLOSURE

The Disclosing Party understands and agrees that:

A. The certifications, disclosures, and acknowledgments contained in this EDS will become part of any Contract or other agreement between the Applicant and the City in connection with the Matte, whether Procurement, City assistance, or other City action, and are material inducements to the City's execution of any contract or taking other action with respect to the Matter. The Disclosing Party understands that it must comply with all statutes, ordinances, and regulations on which this EDS is based.

B. The City's Governmental Ethics and Campaign Financing Ordinances, Chapters 2-156 and 2-164 of the Municipal Code, impose certain duties and obligations on persons or entities seeking City contracts, work, business, or transactions. The full text of these ordinances and a training program is available on line at www.cityofchicago.org/Ethics, and may also be obtained from the City's Board of Ethics, 740 N.

Sedgwick St., Suite 500, Chicago, IL 60610, (312) 744-9660. The Disclosing Party must comply fully with the applicable ordinances.

C. If the City determines that any information provided in this EDS is false, incomplete or inaccurate, any contract or other agreement in connection with which it is submitted may be rescinded or be void or voidable, and the City may pursue any remedies under the contract or agreement (if not rescinded or void), at law, or in equity, including terminating the Disclosing Party's participation in the Matter and/or declining to allow the Disclosing Party to participate in other transactions with the City. Remedies at law for a false statement of material fact may include incarceration and an award to the City of treble damages.

D. It is the City's policy to make this document available to the public on its Internet site and/or upon request. Some or all of the information provided on this EDS and any attachments to this EDS may be made available to the public on the Internet, in response to a Freedom of Information Act request, or otherwise. By completing and signing this EDS, the Disclosing Party waives and releases any possible rights or claims which it may have against the City in connection with the public release of information contained in this EDS and also authorizes the City to verify the accuracy of any information submitted in this EDS.

E. The information provided in this EDS must be kept current. In the event of changes, the Disclosing Party must supplement this EDS up to the time the City takes action on the Matter. If the Matter is a contract being handled by the City's Department of Procurement Services, the Disclosing Party must update this EDS as the contract requires. **NOTE:** With respect to Matters subject to Article I of Chapter 1-23 of the Municipal Code (imposing **PERMANENT INELIGIBILITY** for certain specified offenses), the information provided herein regarding eligibility must be kept current for a longer period, as required by Chapter 1-23 and Section 2-154-020 of the Municipal Code.

The Disclosing Party represents and warrants that:

F.1. The Disclosing Party is not delinquent in the payment of any tax administered by the Illinois Department of Revenue, nor are the Disclosing Party or its Affiliated Entities delinquent in paying any fine, fee, tax or other charge owed to the City. This includes, but is not limited to, all water charges, sewer charges, license fees, parking tickets, property taxes or sales taxes.

F.2. If the Disclosing Party is the Applicant, the Disclosing Party and its Affiliated Entities will not use, nor permit their subcontractors to use, any facility listed by the U.S. E.P.A. on the federal Excluded Parties List System ("EPLS") maintained by the U.S. General Services Administration.

F.3. If the Disclosing Party is the Applicant, the Disclosing Party will obtain from any contractors/subcontractors hired or to be hired in connection with the Matter certifications equal in form and substance to those in F.1. and F.2. above and will not, without the prior written consent of the City, use any such contractor/subcontractor that does not provide such certifications or that the Disclosing Party has reason to believe has not provided or cannot provide truthful certifications.

NOTE: If the Disclosing Party cannot certify as to any of the items in F.1., F.2. or F.3. above, an explanatory statement must be attached to this EDS.

CERTIFICATION

Under penalty of perjury, the person signing below: (1) warrants that he/she is authorized to execute this EDS and Appendix A (if applicable) on behalf of the Disclosing Party, and (2) warrants that all certifications and statements contained in this EDS and Appendix A (if applicable) are true, accurate and complete as of the date furnished to the City.

THE DOMAIN GROUP, LLC

(Print or type name of Disclosing Party)

By: _____
(Sign here)

RORY ARTHURS

(Print or type name of person signing)

Sole Member

(Print or type title of person signing)

Signed and sworn to before me on (date) 11/26/14,

at Cook County, IL (state).

_____ Notary Public

Commission expires: _____

OFFICIAL SEAL
AGNIESZKA T PLECKA
NOTARY PUBLIC - STATE OF ILLINOIS
MY COMMISSION EXPIRES:04/23/16

CITY OF CHICAGO
ECEONOMIC DISCLOSURE STATEMENT AND AFFIDAVIT
APPENDIX A

FAMILIAL RELATIONSHPS WITH ELETED CITY OFFICIALS AND DEPARTMENT HEADS

This Appendix is to be completed only by (a) the Applicant, and (b) any legal entity which has a direct ownership interest in the Applicant exceeding 7.5 percent. It is not to be completed by any legal entity which has only an indirect ownership interest in the Applicant.

Under Municipal Code Section 2-154-015, the Disclosing Party must disclose whether such Disclosing Party or any "Applicable Party" or any Spouse or Domestic Partner thereof currently has a "familial relationship" with any elected city official or department head. A "familial relationship" exists if, as of the date this EDS is
signed, the Disclosing Party or any "Applicable Party" or any Spouse or Domestic Partner thereof is related to
the mayor, any alderman, the city clerk, the city treasurer or any city department head as spouse or domestic partner or as any of the following , whether by blood or adoption: parent, child, brother or sister, aunt or uncle, niece or nephew, grandparent, grandchild, father-in-law, mother-in-law, son-in-law, daughter-in-law, stepfather or stepmother, stepson or stepdaughter, stepbrother or stepsister or half-brother or half-sister.

"Applicable Party" means (1) all executive officers of the Disclosing Party listed in Section II.B.1.a., if the Disclosing Party is a corporation; all partners of the Disclosing Party, if the Disclosing Party is a general partnership; all general partners and limited partners of the Disclosing Party, if the Disclosing Party is a limited partnership; all managers, managing members and members of the Disclosing Party, if the Disclosing Party is a limited liability company; (2) all principal officers of the Disclosing Party; and (3) any person having more than a 7.5 percent ownership interest in the Disclosing Party. "Principal officers" means the president, chief operating officer, executive director, chief financial officer, treasurer or secretary of a legal entity or any person exercising similar authority.

Does the Disclosing Party or any "Applicable Party" or any Spouse or Domestic Partner thereof currently have a "familial relationship" with an elected city official or department head?

[ ] Yes [x] No

If yes, please identify below (1) the name and title of such person, (2) the name of the legal entity to which such person is connected; (3) the name and title of the elected city official or department head to whom such person has a familial relationship, and (4) the precise nature of such familial relationship.

_____

_____

_____

(DO NOT SUBMIT THIS PAGE WITH YOUR EDS. The purpose of this page is for you to recertify your EDS prior to submission to City Council or on the date of closing. If unable to recertify truthfully, the Disclosing Party must complete a new EDS with correct or corrected information)

RECERTIFICATION

Generally, for use with City Council matters. Not for City procurements unless requested.

This recertification is being submitted in connection with 670-680 N Milwaukee Ave. [identify the Matter]. Under penalty of perjury, the person signing below: (1) warrants that he/she is authorized to execute this EDS recertification on behalf of the Disclosing Party, (2) warrants that all certifications and statements contained in the Disclosing Party's original EDS are true, accurate and complete as of the date furnished to the City and continue to be true, accurate and complete as of the date of this recertification, and (3) reaffirms its acknowledgments.

THE DOMAIN GROUP, LLC
(Print or type legal name of Disclosing Party)

Date: 1 | 10 | 15

By: Rory Hart Hues
(sign here)

Print or type name of signatory:

RORY HART HUES

Title of signatory:

Sole Member & Manager

Signed and sworn to before me on [date] 1 | 10 | 2015, by _____ County, IL [state].

OFFICIAL SEAL
IOLANTA CIAPALA
NOTARY PUBLIC - STATE OF ILLINOIS
MY COMMISSION EXPIRES:05/23/17

_____ Notary Public.

Commission expires: _____.

Ver. 11-01-05