City of Chicago
Office of the City Clerk

City Hall
121 North LaSalle Street
Room 107
Chicago, IL 60602
www.chicityclerk.com

Legislation Referred to Committees at the Chicago City Council Meeting 7/29/2015
Section 3c - Aldermanic Introductions Regarding Unclassified Matters

	File #	Title	Sponsor(s)	Committee Referral
4-60-022 & 4-60-023 Allow Alcoholic Liquor & Package Goods				
1	O2015-5302	Amendment of Municipal Code Sections 4-60-022 (30.14) and 4-60-023 (30.14) to allow additional alcoholic liquor and package good licenses on portion(s) of W North Ave	Maldonado (26)	License
2	O2015-5385	Amendment of Municipal Code Sections 4-60-022 (40.11) and 4-60-023 (40.44) to allow additional alcoholic liquor & package good licenses on portion(s) of W Devon Ave	Osterman (48) O'Connor (40) Moore (49)	License
4-60-022 Allow Alcoholic Liquor				
3	O2015-5393	Amendment of Municipal Code Section 4-60-022 (38.45) to allow additional alcoholic liquor licenses on portion(s) of N Milwaukee Ave	Arena (45)	License
4	O2015-5374	Amendment of Municipal Code Section 4-60-022 (47.30) to allow additional alcoholic liquor licenses on portion(s) of W Irving Park Rd	Pawar (47)	License
5	O2015-5386	Amendment of Section 4-60-022 (48.16) of Municipal Code to allow additional alcoholic liquor licenses on portion(s) of N Broadway	Osterman (48)	License
4-60-023 Allow Package Goods				
6	O2015-5355	Amendment of Municipal Code Section 4-60-023 (24.222) to allow additional package goods licenses on portion(s) of S Kostner Ave	Ervin (28)	License
7	O2015-5296	Amendment of Municipal Code Section 4-60-023 (30.8) to allow additional package goods licenses on portion(s) of W Diversey Ave	Reboyras (30)	License
8	O2015-5356	Amendment of Municipal Code Section 4-60-023 (37.36) to allow additional package goods licenses on portion(s) of N Cicero Ave	Mitts (37)	License
4-60-023 Disallow Package Goods				
9	O2015-5422	Amendment of Municipal Code Section 4-60-023 (33.18) to disallow additional package goods licenses on portion(s) of W Montrose Ave	Mell (33)	License
10	O2015-5396	Amendment of Municipal Code Section 4-60-023 (49.46) to disallow additional package goods licenses on portion(s) of N Glenwood Ave	Moore (49)	License

Legislation Referred to Committees at the Chicago City Council Meeting
7/29/2015
Section 3c - Aldermanic Introductions Regarding Unclassified Matters

	File #	Title	Sponsor(s)	Committee Referral	
Alley Access Barrier(s)					
11	O2015-5426	Exemption from physical barrier requirement for commercial driveway alley access for Virage LLC	Moreno (1)	Transportation	
12	O2015-5427	Exemption from physical barrier requirement for commercial driveway alley access for OG Development LLC	Moreno (1)	Transportation	
13	O2015-5341	Exemption from physical barrier requirement for commercial driveway alley access for Last Stash LLC	Hopkins (2)	Transportation	
14	O2015-5346	Exemption from physical barrier requirement for commercial driveway alley access for Perlmark Realty Corporation	Munoz (22)	Transportation	
15	O2015-5376	Exemption from physical barrier requirement for commercial driveway alley access for Nugent Builders/Senan Nugent	Ervin (28)	Transportation	
16	O2015-5377	Exemption from physical barrier requirement for commercial driveway alley access for SCG Oak LLC - Garfield Park Series	Ervin (28)	Transportation	
17	O2015-5375	Exemption from physical barrier requirement for commercial driveway alley access for Bulley & Andrews	Waguespack (32)	Transportation	
18	O2015-5348	Exemption from physical barrier requirement for commercial driveway alley access for ICCI Academy	Villegas (36)	Transportation	*Redacted Record*
19	O2015-5349	Exemption from physical barrier requirement for commercial driveway alley access for Tyron Rivera of MTC Autobody	Villegas (36)	Transportation	*Redacted Record*
20	O2015-5373	Exemption from physical barrier requirement for commercial driveway alley access for 3912-3918 N Damen LLC	Pawar (47)	Transportation	
21	O2015-5343	Exemption from physical barrier requirement for commercial driveway alley access for Chiquita Ash	Osterman (48)	Transportation	
22	O2015-5424	Exemption from physical barrier requirement for commercial driveway alley access for RDG Fund-5 LLC	Moore (49)	Transportation	
23	O2015-5425	Exemption from physical barrier requirement for commercial driveway alley access for Nahrain Khaya, NFP, R&B Tire Shop, Inc.	Silverstein (50)	Transportation	
Awning(s)					
24	O2015-5454	Awning(s) for Cafe Sushi-Wells	Hopkins (2)	Transportation	
25	O2015-5457	Awning(s) for Chipotle Mexican Grill	Hopkins (2)	Transportation	
26	O2015-5458	Awning(s) for City Sports	Hopkins (2)	Transportation	
27	O2015-5459	Awning(s) for Filippo's	Hopkins (2)	Transportation	
28	O2015-5461	Awning(s) for Las Palmas Restaurant	Hopkins (2)	Transportation	
29	O2015-5462	Awning(s) for Rag and Bone	Hopkins (2)	Transportation	

Legislation Referred to Committees at the Chicago City Council Meeting 7/29/2015
Section 3c - Aldermanic Introductions Regarding Unclassified Matters

	File #	Title	Sponsor(s)	Committee Referral	
30	O2015-5464	Awning(s) for Wixter Market	Hopkins (2)	Transportation	
31	O2015-5467	Awning(s) for Aurelio's Pizza	Dowell (3)	Transportation	
32	O2015-5468	Awning(s) for Fit-Results	Burns (4)	Transportation	
33	O2015-5473	Awning(s) for Salonica Restaurant	Hairston (5)	Transportation	
34	O2015-5475	Awning(s) for Windermere House LLC	Hairston (5)	Transportation	
35	O2015-5481	Awning(s) for State Farm Insurance	Sawyer (6)	Transportation	
36	O2015-5489	Awning(s) for Charles Cathey, Jr. Insurance Agency, Inc.	Harris (8)	Transportation	
37	O2015-5493	Awning(s) for Jinn Express	Thompson (11)	Transportation	
38	O2015-5500	Awning(s) for State Farm Agent Juan Wheat	Thompson (11)	Transportation	
39	O2015-5507	Awning(s) for Walgreens No. 5868	Cardenas (12)	Transportation	
40	O2015-5513	Awning(s) for Supermercado La Victoria, Inc.	Quinn (13)	Transportation	
41	O2015-5519	Awning(s) for Taqueria Huandacareo	Burke (14)	Transportation	
42	O2015-5522	Awning(s) for Walgreens No. 05867	Burke (14)	Transportation	
43	O2015-5535	Awning(s) for Route 43 Bar, Inc.	Lopez (15)	Transportation	
44	O2015-5259	Awning(s) for Cookies Cocktail Lounge	Moore (17)	Transportation	*Redacted Record*
45	O2015-5260	Awning(s) for A.M. Comfort and Orthopedic Shoes	Moore (17)	Transportation	*Redacted Record*
46	O2015-6096	Awning(s) for Q Sazon Mexican Restaurant	Curtis (18)	Transportation	
47	O2015-5538	Awning(s) for Walgreens No. 07250	O'Shea (19)	Transportation	
48	O2015-5543	Awning(s) for La Bomba Restaurant	Maldonado (26)	Transportation	
49	O2015-5546	Awning(s) for Healthy Spa	Burnett (27)	Transportation	
50	O2015-5549	Awning(s) for Parthenon Restaurant, The	Burnett (27)	Transportation	
51	O2015-5550	Awning(s) for Walgreens No. 04978	Burnett (27)	Transportation	
52	O2015-5554	Awning(s) for Walgreens No. 2903	Ervin (28)	Transportation	
53	O2015-5560	Awning(s) for Madison Food Mart, Inc.	Taliaferro (29)	Transportation	
54	O2015-5566	Awning(s) for Hong Huah Restaurant	Reboyras (30)	Transportation	
55	O2015-5568	Awning(s) for Jake's Auto Body	Reboyras (30)	Transportation	
56	O2015-5571	Awning(s) for Polexport, Inc.	Reboyras (30)	Transportation	
57	O2015-5580	Awning(s) for State Farm Insurance	Santiago (31)	Transportation	
58	O2015-5583	Awning(s) for Vito & Angelo Pizzeria, Inc.	Santiago (31)	Transportation	
59	O2015-5586	Awning(s) for Walgreens No. 4986	Santiago (31)	Transportation	
60	O2015-5635	Awning(s) for Cornerstone Cafe	Waguespack (32)	Transportation	
61	O2015-5637	Awning(s) for Damen Auto Repair and Body Shop	Waguespack (32)	Transportation	
62	O2015-5639	Awning(s) for Toast	Waguespack (32)	Transportation	

	File #	Title	Sponsor(s)	Committee Referral
63	O2015-5648	Awning(s) for Spanish Coalition for Housing	Ramirez-Rosa (35)	Transportation
64	O2015-5654	Awning(s) for Bass Realty 3 LLC	Ramirez-Rosa (35)	Transportation
65	O2015-5661	Awning(s) for European Psychic Shop	Laurino (39)	Transportation
66	O2015-5665	Awning(s) for Crystal Laundry Service, Inc.	O'Connor (40)	Transportation
67	O2015-5670	Awning(s) for Rolls N Bowls	O'Connor (40)	Transportation
68	O2015-5679	Awning(s) for Aqua Salon	Napolitano (41)	Transportation
69	O2015-5695	Awning(s) for Northwest Dentistry, P.C.	Napolitano (41)	Transportation
70	O2015-5699	Awning(s) for Walgreens No. 07515	Napolitano (41)	Transportation
71	O2015-5721	Awning(s) for Ankin Law Office LLC	Reilly (42)	Transportation
72	O2015-5730	Awning(s) for Chicago Marc Jacobs Collection	Reilly (42)	Transportation
73	O2015-5750	Awning(s) for Comfort Suites	Reilly (42)	Transportation
74	O2015-5759	Awning(s) for Macy's	Reilly (42)	Transportation
75	O2015-5761	Awning(s) for Maggiano's Little Italy	Reilly (42)	Transportation
76	O2015-5769	Awning(s) for Henry's Swing Club	Reilly (42)	Transportation
77	O2015-5774	Awning(s) for Remington's	Reilly (42)	Transportation
78	O2015-5781	Awning(s) for Sheraton Chicago Hotel & Tower	Reilly (42)	Transportation
79	O2015-5787	Awning(s) for 7-Eleven No. 37152 A	Reilly (42)	Transportation
80	O2015-5798	Awning(s) for American Heritage Investment 11	Smith (43)	Transportation
81	O2015-5802	Awning(s) for Domicile Furniture	Smith (43)	Transportation
82	O2015-5805	Awning(s) for Etno Village Grill	Smith (43)	Transportation
83	O2015-5806	Awning(s) for Four Farthings Tavern & Grill	Smith (43)	Transportation
84	O2015-5809	Awning(s) for Lush Handmade Cosmetics	Smith (43)	Transportation
85	O2015-5810	Awning(s) for Space and Views	Smith (43)	Transportation
86	O2015-5813	Awning(s) for Twisted Lizard	Smith (43)	Transportation
87	O2015-5817	Awning(s) for Fuga LLC	Tunney (44)	Transportation
88	O2015-5818	Awning(s) for Jack's on Halsted	Tunney (44)	Transportation
89	O2015-5820	Awning(s) for Lake View Funeral Home	Tunney (44)	Transportation
90	O2015-5823	Awning(s) for Thaiday Chicago, Inc.	Tunney (44)	Transportation
91	O2015-5826	Awning(s) for Toppers Pizza	Tunney (44)	Transportation
92	O2015-5833	Awning(s) for Argus Financial Services Ltd.	Arena (45)	Transportation
93	O2015-5835	Awning(s) for First American Title Insurance	Arena (45)	Transportation
94	O2015-5841	Awning(s) for Viet Bowl-Hing Wang	Cappleman (46)	Transportation
95	O2015-5845	Awning(s) for Amy's Candy Bar	Pawar (47)	Transportation
96	O2015-5847	Awning(s) for Cathay Bank	Pawar (47)	Transportation

	File #	Title	Sponsor(s)	Committee Referral	
97	O2015-5850	Awning(s) for Children's Creative Center, Inc.	Pawar (47)	Transportation	
98	O2015-5854	Awning(s) for Bryn Mawr Care, Inc.	Osterman (48)	Transportation	
99	O2015-5855	Awning(s) for Nail Palette, Inc.	Osterman (48)	Transportation	
100	O2015-5858	Awning(s) for State Farm Insurance David J. Frederickson	Osterman (48)	Transportation	
101	O2015-5859	Awning(s) for Walgreens	Osterman (48)	Transportation	*Redacted Record*
102	O2015-5861	Awning(s) for Loyola University of Chicago	Moore (49)	Transportation	
103	O2015-5864	Awning(s) for Pockets	Silverstein (50)	Transportation	
104	O2015-5865	Awning(s) for West Rogers LLC	Silverstein (50)	Transportation	
Canopy(s)					
105	O2015-5439	Canopy(s) for 1650 - 1654 W. Division LLC	Moreno (1)	Transportation	
106	O2015-5440	Canopy(s) for 2501 Armitage LLC	Moreno (1)	Transportation	
107	O2015-5441	Canopy(s) for Chicago Title Land Trust as Successor Trustee Under Trust No. 34369	Hopkins (2)	Transportation	
108	O2015-5442	Canopy(s) for Plaza on Dewitt	Hopkins (2)	Transportation	
109	O2015-5443	Canopy(s) for Chestnut Row Homes LLC	Hopkins (2)	Transportation	
110	O2015-5446	Canopy(s) for Walgreens No. 07179	Burns (4)	Transportation	
111	O2015-5448	Canopy(s) for Walgreens No. 10350	Hairston (5)	Transportation	
112	O2015-5451	Canopy(s) for Walgreens No. 01101	Hairston (5)	Transportation	
113	O2015-5456	Canopy(s) for Walgreens No. 07055	Beale (9)	Transportation	
114	O2015-5460	Canopy(s) for A&R Food, Inc.	Cardenas (12)	Transportation	
115	O2015-5463	Canopy(s) for Walgreens No. 5724	Quinn (13)	Transportation	
116	O2015-5465	Canopy(s) for Walgreens No. 03321	Burke (14)	Transportation	
117	O2015-5466	Canopy(s) for Lugano's Pizza	Burke (14)	Transportation	
118	O2015-5469	Canopy(s) for Walgreens No. 07267	Foulkes (16)	Transportation	
119	O2015-5470	Canopy(s) for Walgreens No. 2923	Cochran (20)	Transportation	
120	O2015-5472	Canopy(s) for Walgreens No. 06376	Brookins (21)	Transportation	
121	O2015-5477	Canopy(s) for Steve Grubman Photography, Inc.	Burnett (27)	Transportation	
122	O2015-5480	Canopy(s) for Sylvia & Mike's Family Hair Care	Taliaferro (29)	Transportation	
123	O2015-5483	Canopy(s) for Walgreens No. 10424	Reboyras (30)	Transportation	
124	O2015-5485	Canopy(s) for Walgreens No. 07359	Reboyras (30)	Transportation	
125	O2015-5490	Canopy(s) for Walgreens No. 09470	Santiago (31)	Transportation	
126	O2015-5492	Canopy(s) for Walgreens No. 04494	Waguespack (32)	Transportation	
127	O2015-5495	Canopy(s) for National Pawnshop LLC	Mell (33)	Transportation	
128	O2015-5496	Canopy(s) for Polynesian Village	Sposato (38)	Transportation	

Legislation Referred to Committees at the Chicago City Council Meeting 7/29/2015
Section 3c - Aldermanic Introductions Regarding Unclassified Matters

	File #	Title	Sponsor(s)	Committee Referral	
129	O2015-5499	Canopy(s) for Walgreens No. 09709	Laurino (39)	Transportation	
130	O2015-5505	Canopy(s) for Walgreens No. 06980	O'Connor (40)	Transportation	
131	O2015-5511	Canopy(s) for 50 East Chestnut Condo Assn.	Reilly (42)	Transportation	
132	O2015-5516	Canopy(s) for Huron Sedgwick Development LLC	Reilly (42)	Transportation	
133	O2015-5521	Canopy(s) for Hampton Inn Chicago Downtown	Reilly (42)	Transportation	
134	O2015-5530	Canopy(s) for Enwave Chicago	Reilly (42)	Transportation	
135	O2015-5531	Canopy(s) for Macy's	Reilly (42)	Transportation	
136	O2015-5534	Canopy(s) for Walgreens No. 6270	Tunney (44)	Transportation	
137	O2015-5540	Canopy(s) for Walgreens No. 04936	Arena (45)	Transportation	
138	O2015-5544	Canopy(s) for Walgreens No. 09038	Arena (45)	Transportation	
139	O2015-5551	Canopy(s) for Costello's Sandwiches	Pawar (47)	Transportation	
Class 6(b) Tax Incentive(s)					
140	R2015-570	Support of Class 6(b) tax incentive for property located at 1800-1856 N Kostner Ave and 4419 W Cortland St	Villegas (36)	Economic	*Redacted Record*
Commemoration					
141	R2015-572	Committee on Finance urged to create memorial honoring Mayors Martin H. Kennelly and Eugene "Gene" Sawyer	Burke (14)	Finance	
Committee/Public Hearing(s)					
142	R2015-579	Call for hearing(s) on improving intra-community relations in neighborhoods with changing demographics	Moreno (1)	Human Relations	
143	R2015-567	Call for hearing(s) on Norfolk Southern Railroad boxcar theft strategies and prevention operations	Dowell (3) Sawyer (6) Lopez (15)	Public Safety	

	File #	Title	Sponsor(s)	Committee Referral
144	R2015-578	Call for Governor Rauner to release funding for continued operation of Roseland Community Hospital	Sawyer (6) Harris (8) Mitchell (7) Beale (9) Sadlowski Garza (10) Thompson (11) Lopez (15) Cardenas (12) Foulkes (16) Moore (17) Curtis (18) O'Shea (19) Zalewski (23) Solis (25) Ervin (28) Burnett (27) Taliaferro (29) Reboyras (30) Hopkins (2) Moreno (1) Dowell (3) Burns (4) Maldonado (26) Ramirez-Rosa (35) Villegas (36) Mell (33) Santiago (31) Mitts (37) Sposato (38) O'Connor (40) Laurino (39) Napolitano (41) Smith (43) Pawar (47) Tunney (44) Cappleman (46) Mendoza (Clerk)	Budget
145	R2015-574	Call for hearing(s) on lack of English Lanuage Leaners (ELL) program compliance in charter schools	Cardenas (12) Munoz (22) Solis (25) Reboyras (30) Villegas (36) Santiago (31) Ramirez-Rosa (35) Maldonado (26)	Education
146	R2015-580	Call for Illinois Attorney General Lisa Madigan to conclude investigation of Herbalife and seek relief for victims	Cardenas (12)	Health & Environment
147	R2015-577	Call for U.S. Congress and State of Illinois to include military service members as protected class under hate crime legislation	Burke (14) Reboyras (30)	Joint Finance/Public Safety
148	R2015-565	Call for reestablishment of Task Force on Employment and Economic Opportunity for People with Disabilities	Maldonado (26)	Workforce Development

Legislation Referred to Committees at the Chicago City Council Meeting
7/29/2015
Section 3c - Aldermanic Introductions Regarding Unclassified Matters

	File #	Title	Sponsor(s)	Committee Referral
149	R2015-566	Call for hearing(s) regarding cost efficiencies at Chicago Public Schools including changes to start time schedules for 2015-2016 academic year	Maldonado (26)	Education
150	R2015-576	Call for Chicago Public Schools to establish later school start times	Laurino (39)	Education
151	R2015-575	Call for hearing(s) on People's Gas Pipe Replacement Program	Reilly (42) Mitchell (7) Smith (43) Silverstein (50) Mitts (37) Napolitano (41) Tunney (44) Ramirez-Rosa (35) Villegas (36) Burnett (27) Ervin (28) Taliaferro (29) Reboyras (30) Hopkins (2) Cappleman (46) Waguespack (32) Pawar (47) Arena (45) O'Connor (40) Sawyer (6) Sposato (38) Dowell (3) Santiago (31) Solis (25) Scott, Jr. (24) Zalewski (23) Brookins (21) Curtis (18) O'Shea (19) Lopez (15) Foulkes (16) Quinn (13) Moore (49) Osterman (48) Hairston (5) Mell (33) Moore (17) Sadlowski Garza (10) Thompson (11) Munoz (22)	Finance

	File #	Title	Sponsor(s)	Committee Referral
152	R2015-569	Call for Municipal Employees' Annuity and Benefit Fund of Chicago to divest in companies engaged in economic boycott of Israel	Smith (43) Silverstein (50) Tunney (44) Reilly (42) Pawar (47) Moore (49) Reboyras (30) Arena (45) Taliaferro (29) O'Connor (40) Burnett (27) Laurino (39) Solis (25) Sposato (38) Scott, Jr. (24) Maldonado (26) Zalewski (23) Burns (4) Hairston (5) Hopkins (2) Sawyer (6) Burke (14) Moreno (1) Villegas (36) Waguespack (32) Mitchell (7) Cappleman (46) Harris (8) O'Shea (19) Quinn (13) Osterman (48) Lopez (15) Mendoza (Clerk)	Human Relations
Donation of City Vehicle(s)				
153	SO2015-5401	Donation of City vehicle(s) to Red Cross of Mexico or Cruz Roja Mexicana in City of Sahagun, Hiladgo, Mexico - amend	Moreno (1)	Pedestrian and Traffic Safety
Grant(s) of Privilege				
154	O2015-5476	Grant(s) of privilege in public way for BCL-1947 Chicago LLC	Moreno (1)	Transportation
155	O2015-5484	Grant(s) of privilege in public way for Chicago Avenue Pain and Rehabilitation Center	Moreno (1)	Transportation
156	O2015-5491	Grant(s) of privilege in public way for Cricket Wireless	Moreno (1)	Transportation
157	O2015-5494	Grant(s) of privilege in public way for Cumin Restaurant	Moreno (1)	Transportation
158	O2015-5497	Grant(s) of privilege in public way for James Dee - bay windows	Moreno (1)	Transportation
159	O2015-5502	Grant(s) of privilege in public way for James Dee - fire escape	Moreno (1)	Transportation

	File #	Title	Sponsor(s)	Committee Referral
160	O2015-5509	Grant(s) of privilege in public way for James Dee - turrets	Moreno (1)	Transportation
161	O2015-5514	Grant(s) of privilege in public way for Sultan's Market	Moreno (1)	Transportation
162	O2015-5574	Grant(s) of privilege in public way for 1650-1654 W Division LLC - caissons	Moreno (1)	Transportation
163	O2015-5578	Grant(s) of privilege in public way for 1650-1654 W Division LLC - sheetings	Moreno (1)	Transportation
164	O2015-5581	Grant(s) of privilege in public way for 2501 Armitage LLC	Moreno (1)	Transportation
165	O2015-5585	Grant(s) of privilege in public way for Apple, Inc. - conduit	Hopkins (2)	Transportation
166	O2015-5588	Grant(s) of privilege in public way for Apple, Inc. - irrigation system	Hopkins (2)	Transportation
167	O2015-5590	Grant(s) of privilege in public way for Apple, Inc. - tree grates	Hopkins (2)	Transportation
168	O2015-5596	Grant(s) of privilege in public way for Bucktown Holdings LLC c/o Jenel Management Corp.	Hopkins (2)	Transportation
169	O2015-5599	Grant(s) of privilege in public way for Chestnut Row Homes LLC - cornices	Hopkins (2)	Transportation
170	O2015-5603	Grant(s) of privilege in public way for Chestnut Row Homes LLC - sheetings	Hopkins (2)	Transportation
171	O2015-5604	Grant(s) of privilege in public way for Cocoa & Co.	Hopkins (2)	Transportation
172	O2015-5605	Grant(s) of privilege in public way for C2 Education	Hopkins (2)	Transportation
173	O2015-5606	Grant(s) of privilege in public way for Dave & Buster's	Hopkins (2)	Transportation
174	O2015-5607	Grant(s) of privilege in public way for Flippo's	Hopkins (2)	Transportation
175	O2015-5608	Grant(s) of privilege in public way for Flywheel Sports LLC - banners	Hopkins (2)	Transportation
176	O2015-5609	Grant(s) of privilege in public way for Flywheel Sports LLC - sign	Hopkins (2)	Transportation
177	O2015-5610	Grant(s) of privilege in public way for House of Glunz, The	Hopkins (2)	Transportation
178	O2015-5612	Grant(s) of privilege in public way for Moody Bible Institute of Chicago, The	Hopkins (2)	Transportation
179	O2015-5616	Grant(s) of privilege in public way for Moody Bible Institute of Chicago, The - Privilege No. 1118604	Hopkins (2)	Transportation
180	O2015-5619	Grant(s) of privilege in public way for Moody Bible Institute of Chicago, The - Privilege No. 1118605	Hopkins (2)	Transportation
181	O2015-5621	Grant(s) of privilege in public way for Old Town Social	Hopkins (2)	Transportation
182	O2015-5624	Grant(s) of privilege in public way for Restoration Hardware	Hopkins (2)	Transportation
183	O2015-5626	Grant(s) of privilege in public way for Rosin Eyecare	Hopkins (2)	Transportation

Legislation Referred to Committees at the Chicago City Council Meeting 7/29/2015
Section 3c - Aldermanic Introductions Regarding Unclassified Matters

	File #	Title	Sponsor(s)	Committee Referral
184	O2015-5628	Grant(s) of privilege in public way for Snippets Mini Cuts	Hopkins (2)	Transportation
185	O2015-5631	Grant(s) of privilege in public way for U.S. Chestnut Place LLC	Hopkins (2)	Transportation
186	O2015-5634	Grant(s) of privilege in public way for Vision Boutique	Hopkins (2)	Transportation
187	O2015-5641	Grant(s) of privilege in public way for Wicker Park & Bucktown Chamber of Commerce, The - Privilege No. 1119641	Hopkins (2)	Transportation
188	O2015-5646	Grant(s) of privilege in public way for Wicker Park & Bucktown Chamber of Commerce, The - Privilege No. 1119639	Hopkins (2)	Transportation
189	O2015-5651	Grant(s) of privilege in public way for Wicker Park & Bucktown Chamber of Commerce, The - Privilege No. 1119640	Hopkins (2)	Transportation
190	O2015-5655	Grant(s) of privilege in public way for Wicker Park & Bucktown Chamber of Commerce, The - Privilege No. 1119638	Hopkins (2)	Transportation
191	O2015-5658	Grant(s) of privilege in public way for Yoga Six	Hopkins (2)	Transportation
192	O2015-5660	Grant(s) of privilege in public way for 851 N LaSalle LLC	Hopkins (2)	Transportation
193	O2015-5292	Grant(s) of privilege in public way for Aurelio's Pizza - sign	Dowell (3)	Transportation
194	O2015-5689	Grant(s) of privilege in public way for Bridgestone USA, Inc. - Privilege No. 1119267	Dowell (3)	Transportation
195	O2015-5692	Grant(s) of privilege in public way for Bridgestone USA, Inc. - Privilege No. 1119268	Dowell (3)	Transportation
196	O2015-5697	Grant(s) of privilege in public way for Boulevard North Condominium Association	Dowell (3)	Transportation
197	O2015-5698	Grant(s) of privilege in public way for Bronzeville Lighthouse Charter School	Dowell (3)	Transportation
198	O2015-5700	Grant(s) of privilege in public way for Chicago Public Schools	Dowell (3)	Transportation
199	O2015-5703	Grant(s) of privilege in public way for Norfolk Southern Railway Company	Dowell (3)	Transportation
200	O2015-5707	Grant(s) of privilege in public way for South East Chicago Commission	Dowell (3)	Transportation
201	O2015-5711	Grant(s) of privilege in public way for 19 East - fence and gate	Dowell (3)	Transportation
202	O2015-5713	Grant(s) of privilege in public way for 19 East - occupation of space	Dowell (3)	Transportation
203	O2015-5715	Grant(s) of privilege in public way for Anvan Midwest Realty Management Co.	Burns (4)	Transportation
204	O2015-5716	Grant(s) of privilege in public way for Carter's	Burns (4)	Transportation
205	O2015-5717	Grant(s) of privilege in public way for Columbia College Chicago	Burns (4)	Transportation

	File #	Title	Sponsor(s)	Committee Referral
206	O2015-5720	Grant(s) of privilege in public way for Hunter Parking, Incorporated	Burns (4)	Transportation
207	O2015-5722	Grant(s) of privilege in public way for Kenwood Academy High School	Burns (4)	Transportation
208	O2015-5724	Grant(s) of privilege in public way for Lake Park Associates, Inc.	Burns (4)	Transportation
209	O2015-5727	Grant(s) of privilege in public way for Neighborspace	Burns (4)	Transportation
210	O2015-5732	Grant(s) of privilege in public way for State Place Condominium Association - grease basin	Burns (4)	Transportation
211	O2015-5736	Grant(s) of privilege in public way for State Place Condominium Association - planters	Burns (4)	Transportation
212	O2015-5739	Grant(s) of privilege in public way for Walgreens No. 2211	Burns (4)	Transportation
213	O2015-5743	Grant(s) of privilege in public way for Salonica Restaurant	Hairston (5)	Transportation
214	O2015-5754	Grant(s) of privilege in public way for University of Chicago, The - vault	Hairston (5)	Transportation
215	O2015-5758	Grant(s) of privilege in public way for University of Chicago, The - sign	Hairston (5)	Transportation
216	O2015-5763	Grant(s) of privilege in public way for University of Chicago, The - Privilege No. 1119760	Hairston (5)	Transportation
217	O2015-5765	Grant(s) of privilege in public way for University of Chicago, The - Privilege No. 1119758	Hairston (5)	Transportation
218	O2015-5767	Grant(s) of privilege in public way for University of Chicago, The (File No. 19)	Hairston (5)	Transportation
219	O2015-5770	Grant(s) of privilege in public way for University of Chicago, The (File No. 56) - Privilege No. 1119735	Hairston (5)	Transportation
220	O2015-5772	Grant(s) of privilege in public way for University of Chicago, The (File No. 56) - Privilege No. 1119728	Hairston (5)	Transportation
221	O2015-5775	Grant(s) of privilege in public way for University of Chicago, The (File No. 56) - Privilege No. 1119734	Hairston (5)	Transportation
222	O2015-5777	Grant(s) of privilege in public way for University of Chicago Medical Center	Hairston (5)	Transportation
223	O2015-5780	Grant(s) of privilege in public way for Walgreens No. 01101	Hairston (5)	Transportation
224	O2015-5783	Grant(s) of privilege in public way for Walgreens No. 10350	Hairston (5)	Transportation
225	O2015-5788	Grant(s) of privilege in public way for Benjamin Mays Academy	Sawyer (6)	Transportation
226	O2015-5791	Grant(s) of privilege in public way for Country Financial	Sawyer (6)	Transportation
227	O2015-5793	Grant(s) of privilege in public way for Club Escape - light fixtures	Harris (8)	Transportation

Legislation Referred to Committees at the Chicago City Council Meeting 7/29/2015
Section 3c - Aldermanic Introductions Regarding Unclassified Matters

	File #	Title	Sponsor(s)	Committee Referral	
228	O2015-5796	Grant(s) of privilege in public way for Club Escape - security escapes	Harris (8)	Transportation	
229	O2015-5800	Grant(s) of privilege in public way for MetroPCS	Harris (8)	Transportation	
230	O2015-5803	Grant(s) of privilege in public way for Walgreen's No. 07055	Beale (9)	Transportation	
231	O2015-5811	Grant(s) of privilege in public way for Centro De Traba/Jadores Unidos: Immigrant Workers; Project	Sadlowski Garza (10)	Transportation	
232	O2015-5814	Grant(s) of privilege in public way for M. Johnson Insurance Agency, Inc.	Sadlowski Garza (10)	Transportation	
233	O2015-5815	Grant(s) of privilege in public way for Small World Inn	Sadlowski Garza (10)	Transportation	
234	O2015-5816	Grant(s) of privilege in public way for National Furniture Liquidators, Inc.	Thompson (11)	Transportation	
235	O2015-5819	Grant(s) of privilege in public way for Edward Everett School	Cardenas (12)	Transportation	
236	O2015-5821	Grant(s) of privilege in public way for Walgreens No. 215	Cardenas (12)	Transportation	
237	O2015-5822	Grant(s) of privilege in public way for Wheatland Tube Company	Cardenas (12)	Transportation	
238	O2015-5824	Grant(s) of privilege in public way for Vieyra Plumbing, Inc.	Cardenas (12)	Transportation	
239	O2015-5827	Grant(s) of privilege in public way for A-Z Wireless/Cricket	Burke (14)	Transportation	
240	O2015-5828	Grant(s) of privilege in public way for Cricket Wireless, Authorized Agency	Burke (14)	Transportation	
241	O2015-5829	Grant(s) of privilege in public way for Ducky's	Burke (14)	Transportation	
242	O2015-5830	Grant(s) of privilege in public way for El Muelle	Burke (14)	Transportation	
243	O2015-5831	Grant(s) of privilege in public way for KG Hall	Burke (14)	Transportation	
244	O2015-5832	Grant(s) of privilege in public way for Lugiano's Pizza - fire escape	Burke (14)	Transportation	
245	O2015-5836	Grant(s) of privilege in public way for Lugiano's Pizza - sign	Burke (14)	Transportation	*Redacted Record*
246	O2015-5837	Grant(s) of privilege in public way for Walgreen No. 03321 - light fixtures	Burke (14)	Transportation	
247	O2015-5838	Grant(s) of privilege in public way for Walgreens No. 03321 - signs	Burke (14)	Transportation	
248	O2015-5840	Grant(s) of privilege in public way for Richard Oglesby School	Moore (17)	Transportation	
249	O2015-5842	Grant(s) of privilege in public way for Acceptance Insurance	Curtis (18)	Transportation	
250	O2015-5844	Grant(s) of privilege in public way for Dingers	O'Shea (19)	Transportation	
251	O2015-5846	Grant(s) of privilege in public way for Family Dollar No. 2431	O'Shea (19)	Transportation	
252	O2015-5849	Grant(s) of privilege in public way for Patton Motor Service	O'Shea (19)	Transportation	

Legislation Referred to Committees at the Chicago City Council Meeting 7/29/2015
Section 3c - Aldermanic Introductions Regarding Unclassified Matters

	File #	Title	Sponsor(s)	Committee Referral	
253	O2015-5851	Grant(s) of privilege in public way for Quilters Trunk LLC, The	O'Shea (19)	Transportation	
254	O2015-5852	Grant(s) of privilege in public way for Walgreens No. 07250	O'Shea (19)	Transportation	
255	O2015-5860	Grant(s) of privilege in public way for Acceptance Insurance	Cochran (20)	Transportation	
256	O2015-5863	Grant(s) of privilege in public way for University of Chicago, The - earth retentions	Cochran (20)	Transportation	
257	O2015-5866	Grant(s) of privilege in public way for University of Chicago, The - sign	Cochran (20)	Transportation	
258	O2015-5867	Grant(s) of privilege in public way for Walgreens No. 2923	Cochran (20)	Transportation	
259	O2015-5869	Grant(s) of privilege in public way for 63rd & Cottage Currency Exchange, Inc.	Cochran (20)	Transportation	
260	O2015-5875	Grant(s) of privilege in public way for Walgreens No. 06376 - light fixtures	Brookins (21)	Transportation	
261	O2015-5876	Grant(s) of privilege in public way for Walgreens No. 06376 - signs	Brookins (21)	Transportation	
262	O2015-5872	Grant(s) of privilege in public way for Walgreens No. 226	Munoz (22)	Transportation	
263	O2015-5883	Grant(s) of privilege in public way for Cricket Wireless	Scott, Jr. (24)	Transportation	
264	O2015-5886	Grant(s) of privilege in public way for Edward F. Frazier Elementary School	Scott, Jr. (24)	Transportation	
265	O2015-5888	Grant(s) of privilege in public way for Athletico of West Loop LLC	Solis (25)	Transportation	
266	O2015-5889	Grant(s) of privilege in public way for Chinese American Museum of Chicago	Solis (25)	Transportation	
267	O2015-5890	Grant(s) of privilege in public way for Czarnowski Display Service, Inc.	Solis (25)	Transportation	
268	O2015-5893	Grant(s) of privilege in public way for Don Fresco	Solis (25)	Transportation	
269	O2015-5896	Grant(s) of privilege in public way for Great American Bagel Enterprises, Inc., The	Solis (25)	Transportation	
270	O2015-5899	Grant(s) of privilege in public way for Loop Paper Recycling, Inc.	Solis (25)	Transportation	
271	O2015-5901	Grant(s) of privilege in public way for Triple Crown Restaurant	Solis (25)	Transportation	*Redacted Record*
272	O2015-5903	Grant(s) of privilege in public way for Barbara Sierra	Maldonado (26)	Transportation	
273	O2015-5908	Grant(s) of privilege in public way for Christy Weber Farm & Garden Center	Maldonado (26)	Transportation	
274	O2015-5914	Grant(s) of privilege in public way for Roeser's Bakery - Privilege No. 1119281	Maldonado (26)	Transportation	
275	O2015-5917	Grant(s) of privilege in public way for Roeser's Bakery - Privilege No. 1119282	Maldonado (26)	Transportation	
276	O2015-5921	Grant(s) of privilege in public way for Roeser's Bakery - Privilege No. 1119288	Maldonado (26)	Transportation	
277	O2015-5924	Grant(s) of privilege in public way for Roeser's Bakery - Privilege No. 1119285	Maldonado (26)	Transportation	

Legislation Referred to Committees at the Chicago City Council Meeting 7/29/2015
Section 3c - Aldermanic Introductions Regarding Unclassified Matters

	File #	Title	Sponsor(s)	Committee Referral	
278	O2015-5926	Grant(s) of privilege in public way for Roeser's Bakery - Privilege No. 1119286	Maldonado (26)	Transportation	
279	O2015-5928	Grant(s) of privilege in public way for Roeser's Bakery - Privilege No. 1119283	Maldonado (26)	Transportation	
280	O2015-5931	Grant(s) of privilege in public way for Roeser's Party Palace - bay window	Maldonado (26)	Transportation	
281	O2015-5932	Grant(s) of privilege in public way for Roeser's Party Palace - Privilege No. 119279	Maldonado (26)	Transportation	
282	O2015-5935	Grant(s) of privilege in public way for Americash Loans	Burnett (27)	Transportation	
283	O2015-5937	Grant(s) of privilege in public way for AP LMC West Loop Venture LLC	Burnett (27)	Transportation	
284	O2015-5938	Grant(s) of privilege in public way for Bar Siena	Burnett (27)	Transportation	*Redacted Record*
285	O2015-5939	Grant(s) of privilege in public way for Chicago Public Schools/Ryerson Elementary	Burnett (27)	Transportation	
286	O2015-5941	Grant(s) of privilege in public way for Cricket	Burnett (27)	Transportation	
287	O2015-5943	Grant(s) of privilege in public way for Duck Duck Goat	Burnett (27)	Transportation	
288	O2015-5946	Grant(s) of privilege in public way for Earls Kitchen + Bar	Burnett (27)	Transportation	
289	O2015-5947	Grant(s) of privilege in public way for Formentos	Burnett (27)	Transportation	
290	O2015-5950	Grant(s) of privilege in public way for Pittsburgh Paints	Burnett (27)	Transportation	
291	O2015-5952	Grant(s) of privilege in public way for Roister Restaurant	Burnett (27)	Transportation	
292	O2015-5953	Grant(s) of privilege in public way for Walgreens No. 03961	Burnett (27)	Transportation	
293	O2015-5955	Grant(s) of privilege in public way for 1134 W Washington LLC	Burnett (27)	Transportation	
294	O2015-5959	Grant(s) of privilege in public way for Guglielmo Academy	Ervin (28)	Transportation	
295	O2015-5961	Grant(s) of privilege in public way for Ogden North LLC - Privilege No. 1119024	Ervin (28)	Transportation	
296	O2015-5965	Grant(s) of privilege in public way for Ogden North LLC - Privilege No. 1119026	Ervin (28)	Transportation	
297	O2015-5967	Grant(s) of privilege in public way for Ogden North LLC - Privilege No. 1119197	Ervin (28)	Transportation	
298	O2015-5971	Grant(s) of privilege in public way for Ogden North LLC - Privilege No. 1119198	Ervin (28)	Transportation	*Redacted Record*
299	O2015-5973	Grant(s) of privilege in public way for Family Dollar No. 5002 - fire shutter	Taliaferro (29)	Transportation	
300	O2015-5975	Grant(s) of privilege in public way for Family Dollar No. 5002 - sign	Taliaferro (29)	Transportation	
301	O2015-5984	Grant(s) of privilege in public way for Sylvia & Mike's Family Hair Care	Taliaferro (29)	Transportation	
302	O2015-5988	Grant(s) of privilege in public way for Cricket Wireless - Privilege No. 1117205	Reboyras (30)	Transportation	

	File #	Title	Sponsor(s)	Committee Referral
303	O2015-5990	Grant(s) of privilege in public way for Cricket Wireless - Privilege No. 1118082	Reboyras (30)	Transportation
304	O2015-5992	Grant(s) of privilege in public way for Hong Huah Restaurant	Reboyras (30)	Transportation
305	O2015-5996	Grant(s) of privilege in public way for Walgreens No. 07359 - light fixtures	Reboyras (30)	Transportation
306	O2015-5999	Grant(s) of privilege in public way for Walgreens No. 07359 - park bench	Reboyras (30)	Transportation
307	O2015-6000	Grant(s) of privilege in public way for Walgreens No. 07359 - signs	Reboyras (30)	Transportation
308	O2015-6003	Grant(s) of privilege in public way for 7-Eleven	Reboyras (30)	Transportation
309	O2015-6004	Grant(s) of privilege in public way for Aloha Travel and Tax Services, Inc.	Santiago (31)	Transportation
310	O2015-6008	Grant(s) of privilege in public way for Diversey Ignition, Inc.	Santiago (31)	Transportation
311	O2015-6010	Grant(s) of privilege in public way for State Farm Insurance	Santiago (31)	Transportation
312	O2015-6011	Grant(s) of privilege in public way for Walgreens No. 09470 - light fixtures	Santiago (31)	Transportation
313	O2015-6013	Grant(s) of privilege in public way for Walgreens No. 09470 - signs	Santiago (31)	Transportation
314	O2015-6016	Grant(s) of privilege in public way for Bulley & Andrews	Waguespack (32)	Transportation
315	O2015-6018	Grant(s) of privilege in public way for Cuba 312	Waguespack (32)	Transportation
316	O2015-6020	Grant(s) of privilege in public way for Dante's Pizza, Inc.	Waguespack (32)	Transportation
317	O2015-6022	Grant(s) of privilege in public way for Logan Parlor	Waguespack (32)	Transportation
318	O2015-6025	Grant(s) of privilege in public way for Raymond Reiss	Waguespack (32)	Transportation
319	O2015-6026	Grant(s) of privilege in public way for Starbucks Coffee No. 2369	Waguespack (32)	Transportation
320	O2015-6028	Grant(s) of privilege in public way for Walgreens No. 04494	Waguespack (32)	Transportation
321	O2015-6031	Grant(s) of privilege in public way for Wicker Park & Bucktown Chamber of Commerce, The - Privilege No. 1119634	Waguespack (32)	Transportation
322	O2015-6033	Grant(s) of privilege in public way for Wicker Park & Bucktown Chamber of Commerce, The - Privilege No. 1119630	Waguespack (32)	Transportation
323	O2015-6036	Grant(s) of privilege in public way for Wicker Park & Bucktown Chamber of Commerce, The - Privilege No. 1119633	Waguespack (32)	Transportation
324	O2015-6041	Grant(s) of privilege in public way for Crossroads Condominum Associtaion	Mell (33)	Transportation
325	O2015-6042	Grant(s) of privilege in public way for Family Dollar Store No. 6918	Mell (33)	Transportation

Legislation Referred to Committees at the Chicago City Council Meeting
7/29/2015
Section 3c - Aldermanic Introductions Regarding Unclassified Matters

	File #	Title	Sponsor(s)	Committee Referral	
326	O2015-6043	Grant(s) of privilege in public way for State Farm Insurance	Mell (33)	Transportation	
327	O2015-6045	Grant(s) of privilege in public way for Walgreens No. 03950	Mell (33)	Transportation	*Redacted Record*
328	O2015-6046	Grant(s) of privilege in public way for Walgreens No. 05057 - light fixtures	Mell (33)	Transportation	
329	O2015-6049	Grant(s) of privilege in public way for Walgreens No. 05057 - signs	Mell (33)	Transportation	
330	O2015-6055	Grant(s) of privilege in public way for Diversey Oz LLC	Ramirez-Rosa (35)	Transportation	
331	O2015-6060	Grant(s) of privilege in public way for Family Dollar No. 6092	Ramirez-Rosa (35)	Transportation	
332	O2015-6061	Grant(s) of privilege in public way for Fox Chicago LLC	Ramirez-Rosa (35)	Transportation	
333	O2015-6062	Grant(s) of privilege in public way for Dollar General Store No. 15873	Mitts (37)	Transportation	
334	O2015-6065	Grant(s) of privilege in public way for Walgreens No. 04928 - light fixtures	Mitts (37)	Transportation	
335	O2015-6067	Grant(s) of privilege in public way for Walgreens No. 04938 - signs	Mitts (37)	Transportation	
336	O2015-6069	Grant(s) of privilege in public way for Wingstop	Mitts (37)	Transportation	
337	O2015-6072	Grant(s) of privilege in public way for Beyond Daycare Center	Sposato (38)	Transportation	
338	O2015-6074	Grant(s) of privilege in public way for Family Dollar, Inc.	Sposato (38)	Transportation	
339	O2015-6076	Grant(s) of privilege in public way for Irving Narragansett Partnership	Sposato (38)	Transportation	
340	O2015-6079	Grant(s) of privilege in public way for Perkolator	Sposato (38)	Transportation	
341	O2015-6082	Grant(s) of privilege in public way for Chicago Dental Studio of Mayfair, The	Laurino (39)	Transportation	
342	O2015-6084	Grant(s) of privilege in public way for European Psychic Shop	Laurino (39)	Transportation	
343	O2015-6087	Grant(s) of privilege in public way for Tres Americas Books, Inc.	Laurino (39)	Transportation	
344	O2015-6091	Grant(s) of privilege in public way for Walgreens No. 09709 - signs	Laurino (39)	Transportation	
345	O2015-6094	Grant(s) of privilege in public way for Walgreens No. 09709 - light fixtures	Laurino (39)	Transportation	
346	O2015-6044	Grant(s) of privilege in public way for Crossroads LLC	O'Connor (40)	Transportation	
347	O2015-6047	Grant(s) of privilege in public way for MetroPCS	O'Connor (40)	Transportation	
348	O2015-6048	Grant(s) of privilege in public way for Replay/Elixir	O'Connor (40)	Transportation	
349	O2015-6050	Grant(s) of privilege in public way for Search Developmental Center	O'Connor (40)	Transportation	
350	O2015-6053	Grant(s) of privilege in public way for Swedish Covenant Hospital	O'Connor (40)	Transportation	

Legislation Referred to Committees at the Chicago City Council Meeting 7/29/2015
Section 3c - Aldermanic Introductions Regarding Unclassified Matters

	File #	Title	Sponsor(s)	Committee Referral	
351	O2015-6056	Grant(s) of privilege in public way for Walgreens No. 06980 - light fixtures	O'Connor (40)	Transportation	
352	O2015-6059	Grant(s) of privilege in public way for Walgreens No. 06980 - signs	O'Connor (40)	Transportation	
353	O2015-6037	Grant(s) of privilege in public way for Bond Drug Co. of Illinois No. 1768	Napolitano (41)	Transportation	
354	O2015-6038	Grant(s) of privilege in public way for Oriole Park School	Napolitano (41)	Transportation	
355	O2015-6040	Grant(s) of privilege in public way for State Farm Insurance	Napolitano (41)	Transportation	
356	O2015-5879	Grant(s) of privilege in public way for Al's Beef	Reilly (42)	Transportation	
357	O2015-5880	Grant(s) of privilege in public way for Best Western River North Hotel	Reilly (42)	Transportation	
358	O2015-5882	Grant(s) of privilege in public way for California Pizza Kitchen	Reilly (42)	Transportation	
359	O2015-5884	Grant(s) of privilege in public way for Chicago Michigan LLC	Reilly (42)	Transportation	
360	O2015-5898	Grant(s) of privilege in public way for Cityfront Hotel Assoc. Limited Partnership	Reilly (42)	Transportation	
361	O2015-5900	Grant(s) of privilege in public way for CocoonCare	Reilly (42)	Transportation	
362	O2015-5904	Grant(s) of privilege in public way for Fairfield Inn & Suites - Downtown Chicago - light fixtures	Reilly (42)	Transportation	
363	O2015-5906	Grant(s) of privilege in public way for Fairfield Inn & Suites - Downtown Chicago - flagpoles	Reilly (42)	Transportation	
364	O2015-5909	Grant(s) of privilege in public way for Floyd's 99 Barbershop	Reilly (42)	Transportation	
365	O2015-5912	Grant(s) of privilege in public way for Four Seasons Nails and Spa Studio	Reilly (42)	Transportation	
366	O2015-5915	Grant(s) of privilege in public way for Huron Sedgwick Development LLC - balconies	Reilly (42)	Transportation	
367	O2015-5918	Grant(s) of privilege in public way for Huron Sedgwick Development LLC - caissons	Reilly (42)	Transportation	*Redacted Record*
368	O2015-5922	Grant(s) of privilege in public way for Huron Sedgwick Development LLC - planters	Reilly (42)	Transportation	
369	O2015-5927	Grant(s) of privilege in public way for JMB/Urban 900 Development Partners Ltd.	Reilly (42)	Transportation	
370	O2015-5934	Grant(s) of privilege in public way for LaSalle Partners Management. Ltd.	Reilly (42)	Transportation	
371	O2015-5936	Grant(s) of privilege in public way for Macy's - clocks	Reilly (42)	Transportation	
372	O2015-5944	Grant(s) of privilege in public way for Macy's - Pedestrian Walkway	Reilly (42)	Transportation	
373	O2015-5948	Grant(s) of privilege in public way for MRR 678 Kingsbury LLC	Reilly (42)	Transportation	
374	O2015-5957	Grant(s) of privilege in public way for Northwestern Memorial Hospital - tanks	Reilly (42)	Transportation	

Legislation Referred to Committees at the Chicago City Council Meeting 7/29/2015
Section 3c - Aldermanic Introductions Regarding Unclassified Matters

	File #	Title	Sponsor(s)	Committee Referral	
375	O2015-5960	Grant(s) of privilege in public way for Northwestern Memorial Hospital - pipe	Reilly (42)	Transportation	*Redacted Record*
376	O2015-5962	Grant(s) of privilege in public way for Northwestern Memorial Hospital - sanitary chambers	Reilly (42)	Transportation	
377	O2015-5966	Grant(s) of privilege in public way for Northwestern Memorial Hospital - conduits	Reilly (42)	Transportation	
378	O2015-5968	Grant(s) of privilege in public way for Northwestern Memorial Hospital - drain tiles	Reilly (42)	Transportation	
379	O2015-5970	Grant(s) of privilege in public way for Northwestern Memorial Hospital - caisson	Reilly (42)	Transportation	
380	O2015-5972	Grant(s) of privilege in public way for Northwestern Memorial Hospital - catch basins	Reilly (42)	Transportation	
381	O2015-5979	Grant(s) of privilege in public way for Northwestern University - planters	Reilly (42)	Transportation	
382	O2015-5983	Grant(s) of privilege in public way for Northwestern University - tieback systems	Reilly (42)	Transportation	
383	O2015-5986	Grant(s) of privilege in public way for Northwestern University - caissons	Reilly (42)	Transportation	
384	O2015-5989	Grant(s) of privilege in public way for Northwestern University - earth retention systems	Reilly (42)	Transportation	
385	O2015-5994	Grant(s) of privilege in public way for Northwestern University - foundation supports	Reilly (42)	Transportation	
386	O2015-5997	Grant(s) of privilege in public way for Patagonia	Reilly (42)	Transportation	
387	O2015-5998	Grant(s) of privilege in public way for Plaza 440 Condo Assn. - manhole	Reilly (42)	Transportation	*Redacted Record*
388	O2015-6001	Grant(s) of privilege in public way for Plaza 440 Condo Assn. - grease separators	Reilly (42)	Transportation	
389	O2015-6005	Grant(s) of privilege in public way for Smashotels Chicago LLC - caissons	Reilly (42)	Transportation	
390	O2015-6009	Grant(s) of privilege in public way for Smashotels Chicago LLC - foundation support system	Reilly (42)	Transportation	
391	O2015-6012	Grant(s) of privilege in public way for Smashhotels Chicago LLC - sheeting	Reilly (42)	Transportation	
392	O2015-6021	Grant(s) of privilege in public way for Smashotels Chicago LLC - manholes	Reilly (42)	Transportation	
393	O2015-6027	Grant(s) of privilege in public way for Westin River North Chicago Hotel - vault	Reilly (42)	Transportation	
394	O2015-6030	Grant(s) of privilege in public way for Westin River North Chicago Hotel - exterior stairwell	Reilly (42)	Transportation	
395	O2015-6032	Grant(s) of privilege in public way for Zadig & Voltaire	Reilly (42)	Transportation	
396	O2015-6034	Grant(s) of privilege in public way for Walgreens No. 7559	Reilly (42)	Transportation	
397	O2015-6035	Grant(s) of privilege in public way for Walgreens No. 09001	Reilly (42)	Transportation	

Legislation Referred to Committees at the Chicago City Council Meeting 7/29/2015
Section 3c - Aldermanic Introductions Regarding Unclassified Matters

	File #	Title	Sponsor(s)	Committee Referral	
398	O2015-6039	Grant(s) of privilege in public way for WLS Television, Inc.	Reilly (42)	Transportation	
399	O2015-6014	Grant(s) of privilege in public way for American Heritage Investment 11	Smith (43)	Transportation	
400	O2015-6015	Grant(s) of privilege in public way for De Quay	Smith (43)	Transportation	
401	O2015-6019	Grant(s) of privilege in public way for Toppers Pizza	Smith (43)	Transportation	*Redacted Record*
402	O2015-6024	Grant(s) of privilege in public way for Twisted Lizard	Smith (43)	Transportation	
403	O2015-6063	Grant(s) of privilege in public way for Blanchard, The	Smith (43)	Transportation	
404	O2015-6064	Grant(s) of privilege in public way for LGCL LLC	Smith (43)	Transportation	
405	O2015-6066	Grant(s) of privilege in public way for Lincoln Park Chamber of Commerce - 2026 N Clark St	Smith (43)	Transportation	
406	O2015-6068	Grant(s) of privilege in public way for Lincoln Park Chamber of Commerce - 2063 N Clark St	Smith (43)	Transportation	
407	O2015-6070	Grant(s) of privilege in public way for Lincoln Park Chamber of Commerce - 2200 N Clark St	Smith (43)	Transportation	
408	O2015-6075	Grant(s) of privilege in public way for Lincoln Park Chamber of Commerce - 2301 N Clark St	Smith (43)	Transportation	
409	O2015-6077	Grant(s) of privilege in public way for Lincoln Park Chamber of Commerce - 2335 N Clark St	Smith (43)	Transportation	
410	O2015-6078	Grant(s) of privilege in public way for Lincoln Park Chamber of Commerce - 2400 N Clark St	Smith (43)	Transportation	
411	O2015-6080	Grant(s) of privilege in public way for Lincoln Park Chamber of Commerce - 2453 N Clark St	Smith (43)	Transportation	
412	O2015-6081	Grant(s) of privilege in public way for Lincoln Park Chamber of Commerce - 2485 N Clark St	Smith (43)	Transportation	
413	O2015-6083	Grant(s) of privilege in public way for Lincoln Park Chamber of Commerce - 2530 N Clark St	Smith (43)	Transportation	
414	O2015-6085	Grant(s) of privilege in public way for Lincoln Park Chamber of Commerce - 2555 N Clark St	Smith (43)	Transportation	
415	O2015-6086	Grant(s) of privilege in public way for Lincoln Park Chamber of Commerce - 2600 N Clark St	Smith (43)	Transportation	
416	O2015-6089	Grant(s) of privilege in public way for Lincoln Park Chamber of Commerce - 2650 N Clark St	Smith (43)	Transportation	

	File #	Title	Sponsor(s)	Committee Referral
417	O2015-6090	Grant(s) of privilege in public way for Lincoln Park Chamber of Commerce - 2720 N Clark St	Smith (43)	Transportation
418	O2015-6092	Grant(s) of privilege in public way for Lincoln Park Chamber of Commerce - 2747 N Clark St	Smith (43)	Transportation
419	O2015-6093	Grant(s) of privilege in public way for Walgreens No. 15350	Smith (43)	Transportation
420	O2015-6095	Grant(s) of privilege in public way for 1907 North Kenmore Condominium	Smith (43)	Transportation
421	O2015-6006	Grant(s) of privilege in public way for Wrigley Field Holdings LLC	Tunney (44)	Transportation
422	O2015-6097	Grant(s) of privilege in public way for Ashland Belmont LLC	Tunney (44)	Transportation
423	O2015-6098	Grant(s) of privilege in public way for DS Cantina	Tunney (44)	Transportation
424	O2015-6099	Grant(s) of privilege in public way for Houndstooth Saloon	Tunney (44)	Transportation
425	O2015-6100	Grant(s) of privilege in public way for Lou & Grey No. 4506	Tunney (44)	Transportation
426	O2015-6101	Grant(s) of privilege in public way for Moksha Yoga Center, Inc.	Tunney (44)	Transportation
427	O2015-6102	Grant(s) of privilege in public way for Nando's Peri-Peri	Tunney (44)	Transportation
428	O2015-6103	Grant(s) of privilege in public way for Petsmart	Tunney (44)	Transportation
429	O2015-6105	Grant(s) of privilege in public way for Pompei on Sheffield	Tunney (44)	Transportation
430	O2015-6106	Grant(s) of privilege in public way for Stan's Donuts - Clark St - clock	Tunney (44)	Transportation
431	O2015-6107	Grant(s) of privilege in public way for Stan's Donuts - Clark St - light fixtures	Tunney (44)	Transportation
432	O2015-6109	Grant(s) of privilege in public way for Stephen Griessmer	Tunney (44)	Transportation
433	O2015-6110	Grant(s) of privilege in public way for Toppers Pizza	Tunney (44)	Transportation
434	O2015-6111	Grant(s) of privilege in public way for Walgreens No. 6270	Tunney (44)	Transportation
435	O2015-6112	Grant(s) of privilege in public way for 729 W Aldine Condo Assn.	Tunney (44)	Transportation
436	O2015-6114	Grant(s) of privilege in public way for 3346-3348 N Sheffield Condo Assn.	Tunney (44)	Transportation
437	O2015-5974	Grant(s) of privilege in public way for Fallas No. 535	Arena (45)	Transportation
438	O2015-5976	Grant(s) of privilege in public way for Hops and Barley - light fixtures	Arena (45)	Transportation
439	O2015-5978	Grant(s) of privilege in public way for Hops and Barley - sign	Arena (45)	Transportation
440	O2015-5980	Grant(s) of privilege in public way for Walgreens No. 1593	Arena (45)	Transportation

Legislation Referred to Committees at the Chicago City Council Meeting 7/29/2015
Section 3c - Aldermanic Introductions Regarding Unclassified Matters

	File #	Title	Sponsor(s)	Committee Referral	
441	O2015-5982	Grant(s) of privilege in public way for Walgreen No. 04936 - light fixtures	Arena (45)	Transportation	
442	O2015-5985	Grant(s) of privilege in public way for Walgreen No. 04936 - signs	Arena (45)	Transportation	
443	O2015-5991	Grant(s) of privilege in public way for Walgreen No. 09038 - light fixtures	Arena (45)	Transportation	
444	O2015-5995	Grant(s) of privilege in public way for Walgreen No. 09038 - signs	Arena (45)	Transportation	*Redacted Record*
445	O2015-5940	Grant(s) of privilege in public way for Mark Condo Assn., The	Cappleman (46)	Transportation	
446	O2015-5942	Grant(s) of privilege in public way for Target No. T-2373	Cappleman (46)	Transportation	
447	O2015-5945	Grant(s) of privilege in public way for Viet Bowl-Hing Wang	Cappleman (46)	Transportation	
448	O2015-5949	Grant(s) of privilege in public way for Walgreens No. 1096 - light fixtures	Cappleman (46)	Transportation	
449	O2015-5951	Grant(s) of privilege in public way for Walgreens No. 1096 - signs	Cappleman (46)	Transportation	*Redacted Record*
450	O2015-5954	Grant(s) of privilege in public way for 3800 North Lake Shore Drive - light fixture	Cappleman (46)	Transportation	
451	O2015-5956	Grant(s) of privilege in public way for 3800 North Lake Shore Drive - sprinkler system	Cappleman (46)	Transportation	
452	O2015-5923	Grant(s) of privilege in public way for Amy's Candy Bar	Pawar (47)	Transportation	
453	O2015-5925	Grant(s) of privilege in public way for Guaranteed Rate, Inc.	Pawar (47)	Transportation	
454	O2015-5930	Grant(s) of privilege in public way for Metro Communication USA LLC	Pawar (47)	Transportation	
455	O2015-6115	Grant(s) of privilege in public way for Aayu Clinics-Lakeview Immediate Care	Pawar (47)	Transportation	
456	O2015-6118	Grant(s) of privilege in public way for Bareburger - door swing	Pawar (47)	Transportation	
457	O2015-6119	Grant(s) of privilege in public way for Bareburger - planters	Pawar (47)	Transportation	
458	O2015-6121	Grant(s) of privilege in public way for Bareburger - window and frame(s)	Pawar (47)	Transportation	
459	O2015-6122	Grant(s) of privilege in public way for Kidz Creative Corner	Pawar (47)	Transportation	
460	O2015-6124	Grant(s) of privilege in public way for Roots Handmade Pizza-Lincoln Square	Pawar (47)	Transportation	
461	Or2015-406	Driveway Permit No. 14-000112 at 2532 W Irving Park Rd - revoke	Pawar (47)	Transportation	
462	O2015-5907	Grant(s) of privilege in public way for Acceptance Insurance	Osterman (48)	Transportation	
463	O2015-5911	Grant(s) of privilege in public way for William C. Goudy Elementary School	Osterman (48)	Transportation	
464	O2015-6125	Grant(s) of privilege in public way for Albion Hotel LLC	Moore (49)	Transportation	
465	O2015-6126	Grant(s) of privilege in public way for Loyola University of Chicago	Moore (49)	Transportation	

	File #	Title	Sponsor(s)	Committee Referral
466	O2015-5891	Grant(s) of privilege in public way for MetroPCS	Silverstein (50)	Transportation
467	O2015-5894	Grant(s) of privilege in public way for Pho Nam Lua	Silverstein (50)	Transportation
468	O2015-5897	Grant(s) of privilege in public way for West Rogers LLC	Silverstein (50)	Transportation
Grant(s) of Privilege - Amend				
469	O2015-5564	Amendment of grant(s) of privilege in public way to Mondo Meatball	Moreno (1)	Transportation
470	O2015-5573	Amendment of grant(s) of privilege in public way to American Sightseeing/Gray Line Tours	Burns (4)	Transportation
471	O2015-5556	Amendment of grant(s) of privilege in public way to Aberdeen Tap, The	Burnett (27)	Transportation
472	O2015-5561	Amendment of grant(s) of privilege in public way to Hashbrowns on Wells	Burnett (27)	Transportation
473	O2015-5593	Amendment of grant(s) of privilege in public way to Dunkin Donuts	Reilly (42)	Transportation
474	O2015-5597	Amendment of grant(s) of privilege in public way to American Sightseeing Tours & Gray Line	Reilly (42)	Transportation
475	O2015-5601	Amendment of grant(s) of privilege in public way to 615 S Wabash LLC	Reilly (42)	Transportation
476	O2015-5647	Amendment of grant(s) of privilege in public way to Elysian Hotel - Privilege No. 1098145	Reilly (42)	Transportation
477	O2015-5664	Amendment of grant(s) of privilege in public way to Elysian Hotel - Privilege No. 1098146	Reilly (42)	Transportation
478	O2015-5668	Amendment of grant(s) of privilege in public way to Elysian Hotel - Privilege No. 1098173	Reilly (42)	Transportation
479	O2015-5672	Amendment of grant(s) of privilege in public way to Elysian Hotel - Privilege No. 1098174	Reilly (42)	Transportation
480	O2015-5674	Amendment of grant(s) of privilege in public way to Elysian Hotel - Privilege No. 1098175	Reilly (42)	Transportation
481	O2015-5676	Amendment of grant(s) of privilege in public way to Elysian Hotel - Privilege No. 1098177	Reilly (42)	Transportation
482	O2015-5681	Amendment of grant(s) of privilege in public way to 200 South Wacker Property	Reilly (42)	Transportation
483	O2015-5685	Amendment of grant(s) of privilege in public way to 311 S. Wacker Building LLC	Reilly (42)	Transportation
484	O2015-5688	Amendment of grant(s) of privilege in public way to Corner Bakery Cafe	Reilly (42)	Transportation
485	O2015-5569	Amendment of grant(s) of privilege in public way to Twisted Baker, The	Smith (43)	Transportation
486	O2015-5576	Amendment of grant(s) of privilege in public way to Butcher's Tap	Tunney (44)	Transportation
Historical Landmark Fee Waiver(s)				
487	Or2015-376	Historical landmark fee waiver for property at 311 W Eugenie St	Hopkins (2)	Zoning

	File #	Title	Sponsor(s)	Committee Referral	
488	Or2015-431	Historical landmark fee waiver for property at 800 N Clark St	Hopkins (2)	Zoning	*Redacted Record*
Honorary Street Designation(s)					
489	O2015-5400	Honorary street designation as "Mildred Pagan Way"	Moreno (1)	Transportation	
490	O2015-5336	Amendment of honorary street designation as "Edward Sroka Way"	Hopkins (2)	Transportation	
491	O2015-5337	Honorary street designation as "Dutchie Caray Way"	Hopkins (2)	Transportation	
492	O2015-5344	Honorary street designation as "Marcel Q. Pearson Way"	Brookins (21)	Transportation	*Redacted Record*
493	O2015-5342	Honorary street designation as "Reverend Larry K. Trask, Sr. Way"	Austin (34)	Transportation	*Redacted Record*
494	O2015-5389	Honorary street designation as "Joseph Thomas Zagotta Way"	Napolitano (41)	Transportation	
495	O2015-5390	Honorary street designation as "John F. McDonough Way"	Napolitano (41)	Transportation	
496	O2015-5392	Honorary street designation as "Patrolman Joseph P. Cali Way"	Napolitano (41)	Transportation	
497	O2015-5384	Honorary street designation as "St. Vincent de Paul Way"	Smith (43)	Transportation	
498	O2015-5388	Honorary street designation as "Richard 'Dickie' Harris Way"	Smith (43)	Transportation	
499	O2015-5345	Honorary street designation as "John Riegler Way"	Tunney (44)	Transportation	
Municipal Code Amendment(s)					
500	O2015-5397	Amendment of Municipal Code by adding new chapter entitled "The City of Chicago Keeping the Promise Ordinance"	Moreno (1) Pawar (47) Burnett (27) Smith (43) Foulkes (16) Waguespack (32) Sawyer (6) Maldonado (26) Arena (45) Munoz (22) Sadlowski Garza (10) Cappleman (46) Santiago (31) Ramirez-Rosa (35) Solis (25) Brookins (21) Tunney (44) Osterman (48) Villegas (36)	Housing	
501	O2015-5420	Amendment of Municipal Code Sections 11-4-4000 and 11-4-4030 concerning compostable plastic bags	Moreno (1)	Health & Environment	

Legislation Referred to Committees at the Chicago City Council Meeting 7/29/2015
Section 3c - Aldermanic Introductions Regarding Unclassified Matters

	File #	Title	Sponsor(s)	Committee Referral
502	O2015-5394	Amendment of Municipal Code Section 5-12-020 by excluding single-room occupancy buildings from provisions contained in Residential Tenants and Landlord Ordinance	Cardenas (12) Brookins (21) Reboyras (30) Moreno (1) Sawyer (6) Santiago (31) Munoz (22)	Finance
503	O2015-5417	Amendment of Municipal Code by creating new Chapter 3-47 entitled "Chicago Sweetened-Beverage Tax"	Cardenas (12)	Health & Environment
504	O2015-5415	Amendment of Municipal Code Chapter 8-4 establishing penalties for inciting riots and committing hate crimes	Burke (14) Reboyras (30)	Joint Finance/Public Safety
505	O2015-5419	Amendment of Municipal Code Title 9 by adding new Chapter 9-121 entitled "Small Unmanned Aircraft"	Burke (14) Waguespack (32)	Aviation
506	O2015-5298	Amendment of Municipal Code Section 8-32-070 by imposing fines for excessive amplification of music or sound on private open spaces	Lopez (15)	Health & Environment
507	O2015-5299	Amendment of Municipal Code Sections 2-160-065 and 3-12-050 concerning Matricula Consular and national voter identification cards	Lopez (15)	Human Relations
508	O2015-5642	Amendment of Municipal Code Section 9-64-170(a) to allow parking of taxicabs on residential streets within 20th Ward	Cochran (20)	Pedestrian and Traffic Safety
509	O2015-5381	Amendment of Municipal Code Sections 17-3-0503-D and 17-3-0503-E concerning designation of W. 18th St and S. Blue Island Ave as pedestrian streets	Solis (25)	Zoning
510	O2015-5387	Amendment of Municipal Code Titles 4, 13, and 17 regarding special event liquor licenses	Solis (25)	Zoning
511	O2015-5414	Amendment of Municipal Code Section 4-232-200 to allow parking lots at various locations within 27th Ward	Burnett (27)	Pedestrian and Traffic Safety
512	O2015-5380	Amendment of Municipal Code Section 10-4-120 by increasing penalties for failure to properly post building address	Reboyras (30)	Zoning
513	O2015-5410	Amendment of Municipal Code Chapters 2-57 and 2-173 concerning verbal abuse because of citizenship or immigration status of a person	Waguespack (32) Sawyer (6) Mell (33) Moreno (1) Ramirez-Rosa (35) Pawar (47) Santiago (31) Maldonado (26) Sposato (38) Reboyras (30) Foulkes (16) Arena (45)	Human Relations

	File #	Title	Sponsor(s)	Committee Referral
514	O2015-5382	Amendment of Municipal Code Section 17-3-0503-D concerning pedestrian street designation for portion of N Milwaukee Ave	Ramirez-Rosa (35)	Zoning
515	O2015-5411	Amendment of Municipal Code Section 4-60-074 to establish special conditions for sale of package goods at Chicago riverwalk	Reilly (42)	License
516	O2015-5379	Amendment of Municipal Code Chapter 10-28 by adding new Article XIV entitled "Pilot Progam Establishing Curbside Cafes"	Tunney (44) Smith (43)	License
517	O2015-5405	Amendment of Municipal Code Chapter 11-12 by adding new Section 11-12-020 concerning repaving of streets after installation or repair of water pipes	Tunney (44) Beale (9) Reilly (42) Moreno (1) Sawyer (6) Waguespack (32) Moore (17) Curtis (18) Munoz (22) Napolitano (41) Mitchell (7) Brookins (21) Sadlowski Garza (10) Hairston (5) Mitts (37) Sposato (38) Cardenas (12) Solis (25) Maldonado (26) Pawar (47) Laurino (39) Arena (45) Smith (43) Burnett (27) Moore (49) Thompson (11) Villegas (36) Foulkes (16) Lopez (15) Cappleman (46) Dowell (3) Zalewski (23) Ramirez-Rosa (35) Ervin (28) Scott, Jr. (24)	Transportation
Plat(s) of Resubdivision				
518	O2015-5409	Approval of plat of ARC 2013 Resubdivision	Ervin (28)	Transportation
Sidewalk Cafe(s)				
519	O2015-5718	Sidewalk cafe(s) for Pint	Moreno (1)	Transportation
520	O2015-5719	Sidewalk cafe(s) for Blue Agave	Hopkins (2)	Transportation
521	O2015-5723	Sidewalk cafe(s) for Au Bon Pain	Burns (4)	Transportation

	File #	Title	Sponsor(s)	Committee Referral	
522	O2015-5728	Sidewalk cafe(s) for Bonnie Sante Health Foods, Inc.	Burns (4)	Transportation	
523	O2015-5734	Sidewalk cafe(s) for Fruve Xpress Juicery	Burns (4)	Transportation	
524	O2015-5762	Sidewalk cafe(s) for Dark Matter Coffee	Maldonado (26)	Transportation	
525	O2015-5764	Sidewalk cafe(s) for Janina's Deli	Maldonado (26)	Transportation	
526	O2015-5738	Sidewalk cafe(s) for Buzz Bait	Burnett (27)	Transportation	
527	O2015-5742	Sidewalk cafe(s) for Le Pain Quotidien	Burnett (27)	Transportation	
528	O2015-5747	Sidewalk cafe(s) for Gyu-Kaku Restaurant	Burnett (27)	Transportation	
529	O2015-5751	Sidewalk cafe(s) for Bar Siena	Burnett (27)	Transportation	
530	O2015-5755	Sidewalk cafe(s) for Dog House Grill, The	Burnett (27)	Transportation	
531	O2015-5760	Sidewalk cafe(s) for Nellcote & RM Champagne Salon	Burnett (27)	Transportation	
532	O2015-5766	Sidewalk cafe(s) for Antojitos Majicos	Mell (33)	Transportation	
533	O2015-5768	Sidewalk cafe(s) for Cafe Touche	Napolitano (41)	Transportation	
534	O2015-5771	Sidewalk cafe(s) for Blue Agave Tequila Bar & Restaurant	Reilly (42)	Transportation	
535	O2015-5773	Sidewalk cafe(s) for Jimmy John's - Ohio	Reilly (42)	Transportation	
536	O2015-5776	Sidewalk cafe(s) for Jimmy John's - Clark	Reilly (42)	Transportation	
537	O2015-5779	Sidewalk cafe(s) for Jimmy John's - Washington	Reilly (42)	Transportation	
538	O2015-5782	Sidewalk cafe(s) for Kanela Breakfast Club	Reilly (42)	Transportation	
539	O2015-5784	Sidewalk cafe(s) for Dolce Italian	Reilly (42)	Transportation	
540	O2015-5785	Sidewalk cafe(s) for Prime & Provisions	Reilly (42)	Transportation	
541	O2015-5786	Sidewalk cafe(s) for Costa Vida	Reilly (42)	Transportation	
542	O2015-5789	Sidewalk cafe(s) for Protein Bar	Reilly (42)	Transportation	
543	O2015-5790	Sidewalk cafe(s) for Windsor, The	Reilly (42)	Transportation	
544	O2015-5792	Sidewalk cafe(s) for Mrs Fields Cookies	Reilly (42)	Transportation	
545	O2015-5794	Sidewalk cafe(s) for Coalfire Pizza	Tunney (44)	Transportation	
546	O2015-5795	Sidewalk cafe(s) for Bar Cocina	Tunney (44)	Transportation	
547	O2015-5797	Sidewalk cafe(s) for Bow Truss	Tunney (44)	Transportation	
548	O2015-5799	Sidewalk cafe(s) for Melrose Diner	Tunney (44)	Transportation	
549	O2015-5801	Sidewalk cafe(s) for Las Tablas	Arena (45)	Transportation	
550	O2015-5804	Sidewalk cafe(s) for Six Corners Bistro	Arena (45)	Transportation	
551	O2015-5808	Sidewalk cafe(s) for Cookies and Carnitas	Osterman (48)	Transportation	
552	O2015-5812	Sidewalk cafe(s) for Rozana	Silverstein (50)	Transportation	

Sign(s)/Signboard(s)

553	Or2015-462	Issuance of permits for sign(s)/signboard(s) at 2300 W Chicago Ave	Moreno (1)	Zoning	*Redacted Record*

Legislation Referred to Committees at the Chicago City Council Meeting 7/29/2015
Section 3c - Aldermanic Introductions Regarding Unclassified Matters

	File #	Title	Sponsor(s)	Committee Referral	
554	Or2015-405	Issuance of permits for sign(s)/signboard(s) at 1212 S Michigan Ave	Dowell (3)	Zoning	
555	Or2015-474	Issuance of permits for sign(s)/signboard(s) at 1212 S Michigan Avenue - 288 sq. ft.	Dowell (3)	Zoning	
556	Or2015-410	Issuance of permits for sign(s)/signboard(s) at 5036 S Cottage Grove Ave	Burns (4)	Zoning	
557	Or2015-412	Issuance of permits for sign(s)/signboard(s) at 33 E Congress Pkwy	Burns (4)	Zoning	
558	Or2015-413	Issuance of permits for sign(s)/signboard(s) at 3445 S Dr. Martin Luther King, Jr. Dr	Burns (4)	Zoning	
559	Or2015-394	Issuance of permits for sign(s)/signboard(s) at 1414 E 59th St	Hairston (5)	Zoning	*Redacted Record*
560	Or2015-403	Issuance of permits for sign(s)/signboard(s) at 6700 S Jeffery Blvd	Hairston (5)	Zoning	
561	Or2015-404	Issuance of permits for sign(s)/signboard(s) at 1340 S Canal St	Thompson (11)	Zoning	
562	O2015-5423	Issuance of permits for sign(s)/signboard(s) at 3150 W 36th St	Cardenas (12)	Zoning	
563	Or2015-398	Issuance of permits for sign(s)/signboard(s) at 4120 S Pulaski Rd	Burke (14)	Zoning	
564	Or2015-400	Issuance of permits for sign(s)/signboard(s) at 1525 W Homer St	Burke (14)	Zoning	
565	Or2015-395	Issuance of permits for sign(s)/signboard(s) at 7353 S Cicero Ave - 76 sq. ft. - Sign 1	Curtis (18)	Zoning	
566	Or2015-396	Issuance of permits for sign(s)/signboard(s) at 7353 S Cicero Ave - 28 sq. ft.	Curtis (18)	Zoning	
567	Or2015-397	Issuance of permits for sign(s)/signboard(s) at 8133 S Cicero Ave	Curtis (18)	Zoning	
568	Or2015-399	Issuance of permits for sign(s)/signboard(s) at 7353 S Cicero Ave - 76 sq. ft. - Sign 2	Curtis (18)	Zoning	
569	Or2015-401	Issuance of permits for sign(s)/signboard(s) at 1414 E 59th St	Cochran (20)	Zoning	*Redacted Record*
570	Or2015-402	Issuance of permits for sign(s)/signboard(s) at 6001 S Cottage Grove Ave	Cochran (20)	Zoning	*Redacted Record*
571	Or2015-447	Issuance of permits for sign(s)/signboard(s) at 1030 W Van Buren St - 85 feet	Solis (25)	Zoning	
572	Or2015-448	Issuance of permits for sign(s)/signboard(s) at 1030 W Van Buren St - 90 feet	Solis (25)	Zoning	
573	Or2015-449	Issuance of permits for sign(s)/signboard(s) at 2800 S Ashland Ave - east elevation	Solis (25)	Zoning	
574	Or2015-451	Issuance of permits for sign(s)/signboard(s) at 2800 S Ashland Ave - south elevation	Solis (25)	Zoning	
575	Or2015-458	Issuance of permits for sign(s)/signboard(s) at 2800 S Ashland Ave - north elevation	Solis (25)	Zoning	
576	Or2015-416	Issuance of permits for sign(s)/signboard(s) at 917 W Randolph St - Sign 1	Burnett (27)	Zoning	
577	Or2015-417	Issuance of permits for sign(s)/signboard(s) at 917 W Randolph St - Sign 2	Burnett (27)	Zoning	
578	Or2015-418	Issuance of permits for sign(s)/signboard(s) at 917 W Randolph St - Sign 3	Burnett (27)	Zoning	

Legislation Referred to Committees at the Chicago City Council Meeting 7/29/2015
Section 3c - Aldermanic Introductions Regarding Unclassified Matters

	File #	Title	Sponsor(s)	Committee Referral	
579	Or2015-419	Issuance of permits for sign(s)/signboard(s) at 1538 N Clybourn Ave - north elevation	Burnett (27)	Zoning	
580	Or2015-420	Issuance of permits for sign(s)/signboard(s) at 1457 N Halsted St - east elevation	Burnett (27)	Zoning	
581	Or2015-421	Issuance of permits for sign(s)/signboard(s) at 1500 N Clybourn Ave - west elevation	Burnett (27)	Zoning	
582	Or2015-423	Issuance of permits for sign(s)/signboard(s) 1574 N Kingsbury St - southeast elevation	Burnett (27)	Zoning	
583	Or2015-424	Issuance of permits for sign(s)/signboard(s) at 1574 N Kingsbury St - northwest elevation	Burnett (27)	Zoning	
584	Or2015-425	Issuance of permits for sign(s)/signboard(s) at 1574 N Kingsbury St - northeast elevation	Burnett (27)	Zoning	
585	Or2015-427	Issuance of permits for sign(s)/signboard(s) at 1574 N Kingsbury St - south elevation	Burnett (27)	Zoning	
586	Or2015-450	Issuance of permits for sign(s)/signboard(s) at 1500 N Clybourn Ave	Burnett (27)	Zoning	
587	Or2015-454	Issuance of permits for sign(s)/signboard(s) at 1538 N Clybourn Ave, Ste. A201 - west elevation - 20 sq. ft.	Burnett (27)	Zoning	
588	Or2015-455	Issuance of permits for sign(s)/signboard(s) at 1538 N Clybourn Ave, Ste. A201 - east elevation - 100 sq. ft.	Burnett (27)	Zoning	
589	Or2015-457	Issuance of permits for sign(s)/signboard(s) at 1538 N Clybourn Ave, Ste. A201 - east elevation - 20 sq. ft.	Burnett (27)	Zoning	
590	Or2015-459	Issuance of permits for sign(s)/signboard(s) at 1538 N Clybourn Ave, Ste. A201 - west elevation - 100 sq. ft.	Burnett (27)	Zoning	
591	Or2015-460	Issuance of permits for sign(s)/signboard(s) at 1538 N Clybourn Ave, Ste. A201 - north elevation	Burnett (27)	Zoning	
592	Or2015-468	Issuance of permits for sign(s)/signboard(s) at 645 W Grand Ave	Burnett (27)	Zoning	
593	Or2015-469	Issuance of permits for sign(s)/signboard(s) at 1255 W North Ave	Burnett (27)	Zoning	
594	Or2015-461	Issuance of permits for sign(s)/signboard(s) at 2242 W Harrison St	Ervin (28)	Zoning	
595	Or2015-375	Issuance of permits for sign(s)/signboard(s) at 5350 W Belmont Ave	Reboyras (30)	Zoning	
596	Or2015-407	Issuance of permits for sign(s)/signboard(s) at 2500 N Elston Ave	Waguespack (32)	Zoning	*Redacted Record*
597	Or2015-414	Issuance of permits for sign(s)/signboard(s) at 8500 W Bryn Mawr Ave - 226.56 sq. ft.	Napolitano (41)	Zoning	
598	Or2015-415	Issuance of permits for sign(s)/signboard(s) at 8500 W Bryn Mawr Ave - 45.57 sq. ft	Napolitano (41)	Zoning	
599	Or2015-464	Issuance of permits for sign(s)/signboard(s) at 10000 O'Hare Ave - 1,900 sq. ft.	Napolitano (41)	Zoning	
600	Or2015-466	Issuance of permits for sign(s)/signboard(s) at 10000 O'Hare Ave - 697.5 sq. ft. - north elevation	Napolitano (41)	Zoning	

Legislation Referred to Committees at the Chicago City Council Meeting
7/29/2015
Section 3c - Aldermanic Introductions Regarding Unclassified Matters

	File #	Title	Sponsor(s)	Committee Referral
601	Or2015-470	Issuance of permits for sign(s)/signboard(s) at 10000 O'Hare Ave - 697.5 sq. ft. - south elevation	Napolitano (41)	Zoning
602	Or2015-467	Issuance of permits for sign(s)/signboard(s) at 18 W Hubbard St	Reilly (42)	Zoning

City of Chicago

O2015-5302

Office of the City Clerk

Document Tracking Sheet

Meeting Date:	7/29/2015
Sponsor(s):	Maldonado (26)
Type:	Ordinance
Title:	Amendment of Municipal Code Sections 4-60-022 (30.14) and 4-60-023 (30.14) to allow additional alcoholic liquor and package good licenses on portion(s) of W North Ave
Committee(s) Assignment:	Committee on License and Consumer Protection

License Committee

ORDINANCE

BE IT ORDAINED BY THE CITY COUNCIL OF THE CITY OF CHICAGO:

SECTION 1. Section 4-60-022 of the Municipal Code of Chicago is hereby amended by deleting the language struck through, as follows:

4-60-022 Restrictions on additional licenses.

Subject to the provisions of subsection 4-60-021(c), no additional license shall be issued for the sale of alcoholic liquor, for consumption on the premises within the following areas:

(Omitted text is unaffected by this ordinance)

~~(30.14) On West North Avenue, from North Pulaski Road to North Tripp Avenue.~~

(Omitted text is unaffected by this ordinance)

SECTION 2. Section 4-60-023 of the Municipal Code of Chicago is hereby amended by deleting the language struck through, as follows:

4-60-023 Restrictions on additional licenses.

Subject to the provisions of subsection 4-60-021(c), no additional package goods license shall be issued for any premises located within the following areas:

(Omitted text is unaffected by this ordinance)

~~(30.14) On West North Avenue, from North Pulaski Road to North Tripp Avenue.~~

(Omitted text is unaffected by this ordinance)

SECTION 3. This ordinance shall be in full force and effect from and after its passage and publication.

Roberto Maldonado
Alderman, 26th Ward

City of Chicago

O2015-5385

Office of the City Clerk

Document Tracking Sheet

Meeting Date:	7/29/2015
Sponsor(s):	Osterman (48) O'Connor (40) Moore (49)
Type:	Ordinance
Title:	Amendment of Municipal Code Sections 4-60-022 (40.11) and 4-60-023 (40.44) to allow additional alcoholic liquor & package good licenses on portion(s) of W Devon Ave
Committee(s) Assignment:	Committee on License and Consumer Protection

July 29, 2015
Committee on License

ORDINANCE

BE IT ORDAINED BY THE CITY COUNCIL OF THE CITY OF CHICAGO:

SECTION 1. Section 4-60-022 of the Municipal Code of Chicago is hereby amended by deleting the language struck through, as follows:

4-60-022 Restrictions on additional licenses.

Subject to the provisions of subsection 4-60-021(c), no additional license shall be issued for the sale of alcoholic liquor, for consumption on the premises within the following areas:

(Omitted text is unaffected by this ordinance)

~~**(40.11)** On West Devon Avenue, from North Ravenswood Avenue to North Broadway.~~

(Omitted text is unaffected by this ordinance)

SECTION 2. Section 4-60-023 of the Municipal Code of Chicago is hereby amended by deleting the language struck through, as follows:

4-60-023 Restrictions on additional licenses.

Subject to the provisions of subsection 4-60-021(c), no additional package goods license shall be issued for any premises located within the following areas:

(Omitted text is unaffected by this ordinance)

~~**(40.44)** On West Devon Avenue, from North Ravenswood Avenue to North Broadway.~~

(Omitted text is unaffected by this ordinance)

SECTION 3. This ordinance shall be in force and effect upon passage and approval

Harry Osterman, Alderman, 48th Ward

Patrick O'Connor, Alderman, 40th Ward

Joseph Moore Alderman, 49th Ward

City of Chicago

O2015-5393

Office of the City Clerk

Document Tracking Sheet

Meeting Date:	7/29/2015
Sponsor(s):	Arena (45)
Type:	Ordinance
Title:	Amendment of Municipal Code Section 4-60-022 (38.45) to allow additional alcoholic liquor licenses on portion(s) of N Milwaukee Ave
Committee(s) Assignment:	Committee on License and Consumer Protection

July 29, 2015
Comm. on License

ORDINANCE

BE IT ORDAINED BY THE CITY COUNCIL OF THE CITY OF CHICAGO:

SECTION 1. Section 4-60-022 of the Municipal Code of Chicago is hereby amended by deleting the language struck through, as follows:

4-60-022 Restrictions on additional licenses.


Subject to the provisions of subsection 4-60-021 (c), no additional license shall be issued for the sale of alcoholic liquor, for consumption on the premises within the following areas:

(Omitted text is unaffected by this ordinance)

~~(38.45) On Milwaukee Avenue, from Addison Street to Grace Street.~~

(Omitted text is unaffected by this ordinance)

SECTION 2. This ordinance shall be in force and effect upon passage and approval.

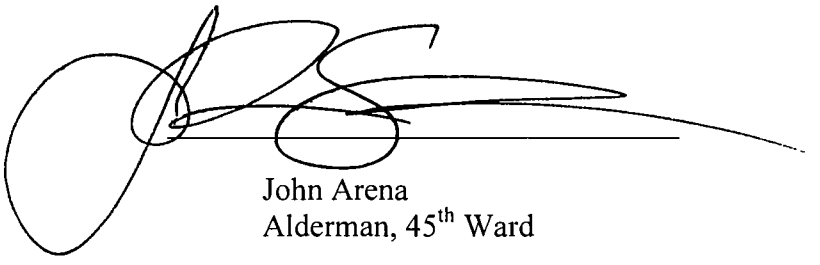

John Arena
Alderman, 45th Ward

City of Chicago

O2015-5374

Office of the City Clerk

Document Tracking Sheet

Meeting Date:	7/29/2015
Sponsor(s):	Pawar (47)
Type:	Ordinance
Title:	Amendment of Municipal Code Section 4-60-022 (47.30) to allow additional alcoholic liquor licenses on portion(s) of W Irving Park Rd
Committee(s) Assignment:	Committee on License and Consumer Protection

Committee on License and Consumer Protection
City Council Meeting
July 29, 2015

ORDINANCE

BE IT ORDAINED BY THE CITY COUNCIL OF THE CITY OF CHICAGO:

SECTION 1. Section 4-60-022 of the Municipal Code of Chicago is hereby amended by deleting the language struck through, as follows:

4-60-022 Restrictions on additional licenses.
Subject to the provisions of subsection 4-60-021(c), no additional license shall be issued for the sale of alcoholic liquor, for consumption on the premises within the following areas:

(Omitted text is unaffected by this ordinance)

~~(47.30) Irving Park Road from Ravenswood Avenue to Damen Avenue~~

(Omitted text is unaffected by this ordinance)

SECTION 2. This ordinance shall be in force and effect upon passage and approval.

Ameya Pawar
Alderman, 47th Ward

City of Chicago

O2015-5386

Office of the City Clerk

Document Tracking Sheet

Meeting Date:	7/29/2015
Sponsor(s):	Osterman (48)
Type:	Ordinance
Title:	Amendment of Section 4-60-022 (48.16) of Municipal Code to allow additional alcoholic liquor licenses on portion(s) of N Broadway
Committee(s) Assignment:	Committee on License and Consumer Protection

ORDINANCE

BE IT ORDAINED BY THE CITY COUNCIL OF THE CITY OF CHICAGO:

SECTION 1. Section 4-60-022 of the Municipal Code of Chicago is hereby amended by deleting the language struck through, as follows:

4-60-022 Restrictions on additional licenses.

Subject to the provisions of subsection 4-60-021(c), no additional license shall be issued for the sale of alcoholic liquor, for consumption on the premises within the following areas:

(Omitted text is unaffected by this ordinance)

~~(48.16) On Broadway, from Elmdale Avenue to Ardmore Avenue~~.

(Omitted text is unaffected by this ordinance)

SECTION 2. This ordinance shall be in force and effect upon passage and approval.

Harry Osterman
Alderman, 48th Ward

City of Chicago

O2015-5355

Office of the City Clerk

Document Tracking Sheet

Meeting Date:	7/29/2015
Sponsor(s):	Ervin (28)
Type:	Ordinance
Title:	Amendment of Municipal Code Section 4-60-023 (24.222) to allow additional package goods licenses on portion(s) of S Kostner Ave
Committee(s) Assignment:	Committee on License and Consumer Protection

Comm. on License
July 29, 2015

ORDINANCE

BE IT ORDAINED BY THE CITY COUNCIL OF THE CITY OF CHICAGO:

SECTION 1. Section 4-60-023 of the Municipal Code of Chicago is hereby amended by deleting the language struck through, as follows:

4-60-023 Restrictions on additional licenses.

Subject to the provisions of subsection 4-60-021(c), no additional package goods license shall be issued for any premises located within the following areas:

(Omitted text is unaffected by this ordinance)

~~(24.222)~~ ~~On Kostner Avenue, from Van Buren Street to Fifth Avenue.~~

(Omitted text is unaffected by this ordinance)

SECTION 2. This ordinance shall be in force and effect upon passage and publication.

Jason Ervin
Alderman, 28th Ward

City of Chicago

O2015-5296

Office of the City Clerk

Document Tracking Sheet

Meeting Date:	7/29/2015
Sponsor(s):	Reboyras (30)
Type:	Ordinance
Title:	Amendment of Municipal Code Section 4-60-023 (30.8) to allow additional package goods licenses on portion(s) of W Diversey Ave
Committee(s) Assignment:	Committee on License and Consumer Protection

City Council
July 29, 2015
Committee on License

ORDINANCE

BE IT ORDAINED BY THE CITY COUNCIL OF THE CITY OF CHICAGO:

SECTION 1. Section 4-60-023 of the Municipal Code of Chicago is hereby amended by deleting the language struck through, as follows:

4-60-023 Restrictions on additional licenses.

Subject to the provisions of subsection 4-60-021(c), no additional package goods license shall be issued for any premises located within the following areas:

(Omitted text is unaffected by this ordinance)

~~(30.8) On the north side of West Diversey Avenue, from North Hamlin Avenue to North Avers Avenue, and on both sides of West Diversey Avenue, from North Avers Avenue to North Pulaski Road.~~

(Omitted text is unaffected by this ordinance)

SECTION 2. This ordinance shall be in force and effect upon passage and publication.

Ariel E. Reboyras
Alderman, 30th Ward

RECEIVED
#3
2015 JUL 21 AM 11:51
OFFICE OF THE
CITY CLERK

City of Chicago

O2015-5356

Office of the City Clerk

Document Tracking Sheet

Meeting Date:	7/29/2015
Sponsor(s):	Mitts (37)
Type:	Ordinance
Title:	Amendment of Municipal Code Section 4-60-023 (37.36) to allow additional package goods licenses on portion(s) of N Cicero Ave
Committee(s) Assignment:	Committee on License and Consumer Protection

Comm. on License
July 29, 2015

ORDINANCE

BE IT ORDAINED BY THE CITY COUNCIL OF THE CITY OF CHICAGO:

SECTION 1. Section 4-60-023 of the Municipal Code of Chicago is hereby amended by deleting the language struck through, as follows:

4-60-023 Restrictions on additional licenses.

Subject to the provisions of subsection 4-60-021(c), no additional package goods license shall be issued for any premises located within the following areas:

(Omitted text is unaffected by this ordinance)

~~(37.36) On North Cicero Avenue, from West Augusta Boulevard to West Division Street.~~

(Omitted text is unaffected by this ordinance)

SECTION 2. This ordinance shall be in force and effect upon passage and publication.

Emma Mitts
Alderman, 37th Ward

City of Chicago

O2015-5422

Office of the City Clerk

Document Tracking Sheet

Meeting Date:	7/29/2015
Sponsor(s):	Mell (33)
Type:	Ordinance
Title:	Amendment of Municipal Code Section 4-60-023 (33.18) to disallow additional package goods licenses on portion(s) of W Montrose Ave
Committee(s) Assignment:	Committee on License and Consumer Protection

ORDINANCE

BE IT ORDAINED BY THE CITY COUNCIL OF THE CITY OF CHICAGO:

SECTION 1. Section 4-60-023 of the Municipal Code of Chicago is hereby amended by deleting the language struck through, as follows:

4-60-023 Restrictions on additional licenses.

Subject to the provisions of subsection 4-60-021(c), no additional package goods license shall be issued for any premises located within the following areas:

(Omitted text is unaffected by this ordinance)

~~(33.18) On Montrose Avenue, from Sacramento Avenue to California Avenue.~~

(Omitted text is unaffected by this ordinance)

SECTION 2. This ordinance shall be in full force and effect from and after its passage and publication.

Deborah Mell
Alderman, 33rd Ward

City of Chicago

O2015-5396

Office of the City Clerk

Document Tracking Sheet

Meeting Date:	7/29/2015
Sponsor(s):	Moore (49)
Type:	Ordinance
Title:	Amendment of Municipal Code Section 4-60-023 (49.46) to disallow additional package goods licenses on portion(s) of N Glenwood Ave
Committee(s) Assignment:	Committee on License and Consumer Protection

AMENDMENT OF TITLE 4, CHAPTER 60, SECTION 023 OF MUNICIPAL CODE OF CHICAGO BY DELETION OF SUBSECTION 49.46 TO REMOVE RESTRICTION ON ISSUANCE OF ADDITIONAL PACKAGE GOODS LICENCES ON PORTIONS OF NORTH ROGERS AVENUE AND WEST JARVIS AVENUE

BE IT ORDAINED BY THE CITY COUNCIL OF THE CITY OF CHICAGO:

SECTION 1. Section 4-60-023 of the Municipal Code of Chicago is hereby amended by deleting the language struck through as follows:

4-60-023 Restrictions on additional licenses.

Subject to the provisions of subsection 4-60-021 (c), no additional package goods license shall be issued for any premises located within the following areas:

(Omitted text is unaffected by this ordinance)

~~(49.46) On Glenwood Avenue, from Pratt Boulevard to Lunt Avenue.~~

(Omitted text is unaffected by this ordinance)

SECTION 2. This ordinance shall be in force and effect upon passage and approval.

Joseph A. Moore
Alderman 49th Ward

City of Chicago

O2015-5426

Office of the City Clerk

Document Tracking Sheet

Meeting Date:	7/29/2015
Sponsor(s):	Moreno (1)
Type:	Ordinance
Title:	Exemption from physical barrier requirement for commercial driveway alley access for Virage LLC
Committee(s) Assignment:	Committee on Transportation and Public Way

BE IT ORDAINED BY THE CITY COUNCIL OF THE CITY OF CHICAGO:

SECTION 1. Per Section 10-20-430 of the Municipal Code of Chicago, the Director of Revenue is hereby authorized and directed to exempt **Virage, LLC** from the provisions requiring barriers as a prerequisite to prohibit alley ingress and egress into **1023 N. Ashland Avenue**.

SECTION 2. This ordinance shall be in force and take effect from and after its passage and publication.

Proco Joe Moreno
Alderman, 1st Ward

City of Chicago

O2015-5427

Office of the City Clerk

Document Tracking Sheet

Meeting Date:	7/29/2015
Sponsor(s):	Moreno (1)
Type:	Ordinance
Title:	Exemption from physical barrier requirement for commercial driveway alley access for OG Development LLC
Committee(s) Assignment:	Committee on Transportation and Public Way

BE IT ORDAINED BY THE CITY COUNCIL OF THE CITY OF CHICAGO:

SECTION 1. Per Section 10-20-430 of the Municipal Code of Chicago, the Director of Revenue is hereby authorized and directed to exempt **OG Development, LLC** from the provisions requiring barriers as a prerequisite to prohibit alley ingress and egress into **1324-1326 W. Grand Avenue**.

SECTION 2. This ordinance shall be in force and take effect from and after its passage and publication.

Proco Joe Moreno
Alderman, 1st Ward

City of Chicago

O2015-5341

Office of the City Clerk

Document Tracking Sheet

Meeting Date:	7/29/2015
Sponsor(s):	Hopkins (2)
Type:	Ordinance
Title:	Exemption from physical barrier requirement for commercial driveway alley access for Last Stash LLC
Committee(s) Assignment:	Committee on Transportation and Public Way

BARRIER REQUIREMENT
SECTION 10-20-430

BE IT ORDAINED BY THE CITY COUNCIL OF THE CITY OF CHICAGO:

SECTION 1. Pursuant to Section 33-19.1 of the Municipal Code of Chicago, Commissioner of Transportation is hereby authorized and directed to exempt **Last Stash LLC** of **150 N. Michigan Ave, #3610**, Chicago, IL from the provisions requiring barriers as a prerequisite to prohibit alley ingress and/or egress to parking facilities for **1500 N. Halsted**.

SECTION 2. This ordinance shall take effect and be in force from and after its passage and publication.

Brian Hopkins
Alderman, 2nd Ward

City of Chicago

O2015-5346

Office of the City Clerk

Document Tracking Sheet

Meeting Date:	7/29/2015
Sponsor(s):	Munoz (22)
Type:	Ordinance
Title:	Exemption from physical barrier requirement for commercial driveway alley access for Perlmark Realty Corporation
Committee(s) Assignment:	Committee on Transportation and Public Way

ORDINANCE

BE IT ORDAINED BY THE CITY COUNCIL OF THE CITY OF CHICAGO:

SECTION 1: Pursuant to Section 10-20-430 of the Municipal Code of Chicago, the Commissioner of Transportation is hereby authorized and directed to exempt Perlmark Realty Corporation from the provisions requiring barriers as a prerequisite to prohibit alley ingress and egress to parking facilities located 5001-5025 W. 47th Street, 4700-4710 S. Lavergne Avenue, and 4701-4711 Lawler Avenue, Chicago, Illinois.

SECTION 2: This ordinance shall take effect and be in force from and after its passage and publication.

Ricardo Munoz
22nd Ward Alderman

City Council: _____

City of Chicago

O2015-5376

Office of the City Clerk

Document Tracking Sheet

Meeting Date:	7/29/2015
Sponsor(s):	Ervin (28)
Type:	Ordinance
Title:	Exemption from physical barrier requirement for commercial driveway alley access for Nugent Builders/Senan Nugent
Committee(s) Assignment:	Committee on Transportation and Public Way

BE IT ORDAINED BY THE CITY COUNCIL OF CHICAGO:

SECTION 1. Section 10-20-430 of the Municipal Code of Chicago, the Commissioner of Transportation is hereby authorized and directed to exempt **Nugent Builders / Senan Nugent of 918 South Western Avenue,** from the provisions requiring barriers as a prerequisite to prohibit alley ingress and egress to parking facilities for premise address.

SECTION 2. This ordinance shall take effect and be in force from and after its passage and publication.

JASON C. ERVIN
Alderman, 28th Ward

City of Chicago

O2015-5377

Office of the City Clerk

Document Tracking Sheet

Meeting Date:	7/29/2015
Sponsor(s):	Ervin (28)
Type:	Ordinance
Title:	Exemption from physical barrier requirement for commercial driveway alley access for SCG Oak LLC - Garfield Park Series
Committee(s) Assignment:	Committee on Transportation and Public Way

BE IT ORDAINED BY THE CITY COUNCIL OF CHICAGO:

SECTION 1. Section 10-20-430 of the Municipal Code of Chicago, the Commissioner of Transportation is hereby authorized and directed to exempt **SCG Oak LLC – Garfield Park Series of 3427 West Madison Street,** from the provisions requiring barriers as a prerequisite to prohibit alley ingress and egress to parking facilities for premise address.

SECTION 2. This ordinance shall take effect and be in force from and after its passage and publication.

JASON C. ERVIN
Alderman, 28th Ward

City of Chicago

O2015-5375

Office of the City Clerk

Document Tracking Sheet

Meeting Date:	7/29/2015
Sponsor(s):	Waguespack (32)
Type:	Ordinance
Title:	Exemption from physical barrier requirement for commercial driveway alley access for Bulley & Andrews
Committee(s) Assignment:	Committee on Transportation and Public Way

BE IT ORDAINED BY THE CITY COUNCIL OF THE CITY OF CHICAGO:

SECTION 1. Pursuant to Section 10-20-430 of the Municipal Code of Chicago, the Director of the Department of Revenue is hereby authorized and directed to exempt **Bulley & Andrews** of **1755 W Armitage** from requiring barriers as a prerequisite to prohibit alley ingress and egress to parking facilities for premise address.

SECTION 2. This ordinance shall take effect and be in force upon its passage and publication.

Scott Waguespack
Alderman, 32nd Ward

City of Chicago

O2015-5348

Office of the City Clerk

Document Tracking Sheet

Meeting Date:	7/29/2015
Sponsor(s):	Villegas (36)
Type:	Ordinance
Title:	Exemption from physical barrier requirement for commercial driveway alley access for ICCI Academy
Committee(s) Assignment:	Committee on Transportation and Public Way

CITY COUNCIL MEETING
JULY 29, 2015

BE IT ORDAINED BY THE CITY COUNCIL OF THE CITY OF CHICAGO:

SECTION 1. Pursuant to Section 10-20-430 of the Municipal Code of Chicago, Commissioner of Transportation is hereby authorized and directed to exempt **Rabeh Salamah** of **ICCI Academy**, from the provisions requiring barriers as a prerequisite to prohibit alley ingress and egress to parking facilities for **6473 West Belmont Avenue.**

SECTION 2. This ordinance shall take effect and be in force from and after its passage and publication.

Gilbert Villegas
Alderman, 36th Ward

City of Chicago

O2015-5349

Office of the City Clerk

Document Tracking Sheet

Meeting Date:	7/29/2015
Sponsor(s):	Villegas (36)
Type:	Ordinance
Title:	Exemption from physical barrier requirement for commercial driveway alley access for Tyron Rivera of MTC Autobody
Committee(s) Assignment:	Committee on Transportation and Public Way

CITY COUNCIL MEETING
JULY 29, 2015

BE IT ORDAINED BY THE CITY COUNCIL OF THE CITY OF CHICAGO:

SECTION 1. Pursuant to Section 10-20-430 of the Municipal Code of Chicago, Commissioner of Transportation is hereby authorized and directed to exempt **Tyron Rivera** of **MTC Autobody**, from the provisions requiring barriers as a prerequisite to prohibit alley ingress and egress to parking facilities for **5745 West Grand Avenue.**

SECTION 2. This ordinance shall take effect and be in force from and after its passage and publication.

Gilbert Villegas
Alderman, 36th Ward

City of Chicago

O2015-5373

Office of the City Clerk

Document Tracking Sheet

Meeting Date:	7/29/2015
Sponsor(s):	Pawar (47)
Type:	Ordinance
Title:	Exemption from physical barrier requirement for commercial driveway alley access for 3912-3918 N Damen LLC
Committee(s) Assignment:	Committee on Transportation and Public Way

Committee on Transportation and Public Way
July 29, 2015
City Council

BE IT ORDAINED BY THE CITY COUNCIL OF THE CITY OF CHICAGO:

SECTION 1. Pursuant to Section 10-20-430 of the Municipal Code of Chicago, the Commissioner of Transportation is hereby authorized and directed to exempt 3912-18 N. Damen, LLC of 3912-3918 N. Damen Avenue from the provisions requiring barriers as a prerequisite to prohibit alley ingress and egress to parking facilities for Premise Address.

SECTION 2. This ordinance shall take effect and be in force from and after its passage and publication.

Ameya Pawar
Alderman, Ward 47

City of Chicago

O2015-5343

Office of the City Clerk

Document Tracking Sheet

Meeting Date:	7/29/2015
Sponsor(s):	Osterman (48)
Type:	Ordinance
Title:	Exemption from physical barrier requirement for commercial driveway alley access for Chiquita Ash
Committee(s) Assignment:	Committee on Transportation and Public Way

July 29, 2015
City Council Hearing

ORDINANCE

BE IT ORDAINED BY THE CITY COUNCIL OF CHICAGO:

SECTION 1. Section 10-20-430 of the municipal code of Chicago, the Commissioner of Transportation is hereby authorized and directed to exempt **Chiquita Ash, *business owner of* 1447 W. Devon Avenue,** from the provisions requiring barriers as a prerequisite to prohibit alley ingress and egress to parking facilities for premise address.

SECTION 2. This ordinance shall take effect and be in force from and after it's passage and publication.

HARRY OSTERMAN
Alderman, 48th Ward

City of Chicago

O2015-5424

Office of the City Clerk

Document Tracking Sheet

Meeting Date:	7/29/2015
Sponsor(s):	Moore (49)
Type:	Ordinance
Title:	Exemption from physical barrier requirement for commercial driveway alley access for RDG Fund-5 LLC
Committee(s) Assignment:	Committee on Transportation and Public Way

ORDINANCE

7056-64 North Clark Street

Be It Ordained by the City Council of the City of Chicago:

SECTION 1. Pursuant to Section 10-20-430 of the Municipal Code of Chicago, the Director of Transportation is hereby authorized and directed to exempt RDG Fund-5, LLC, 30 S. Wacker, Suite 1650, Chicago IL 60606, from the provisions requiring barriers as a prerequisite to prohibit alley ingress and egress to parking facilities for 7056-64 North Clark Street.

SECTION 2. This ordinance shall take effect and be in force from and after its passage and publication.

Joseph A. Moore
Alderman 49th Ward

City of Chicago

O2015-5425

Office of the City Clerk

Document Tracking Sheet

Meeting Date:	7/29/2015
Sponsor(s):	Silverstein (50)
Type:	Ordinance
Title:	Exemption from physical barrier requirement for commercial driveway alley access for Nahrain Khaya, NFP, R&B Tire Shop, Inc.
Committee(s) Assignment:	Committee on Transportation and Public Way

City Council Meeting
July 29, 2015
Transportation & Public Way

BE IT ORDAINED BY THE CITY COUNCIL OF CHICAGO:

SECTION 1. Pursuant to Section 10-20-430 of the Municipal Code of Chicago, the Commissioner of Transportation is hereby authorized and directed to exempt Nahrain Khaya, NFP, R & B Tire Shop Inc., 2628 W. Touhy, from provisions requiring barriers as a prerequisite to prohibit alley ingress and egress to parking facilities for premise address.

SECTION 2. This ordinance shall take effect and be force from and after its passage and publication.

DEBRA L. SILVERSTEIN
Alderman, 50th Ward

City of Chicago

O2015-5454

Office of the City Clerk

Document Tracking Sheet

Meeting Date:	7/29/2015
Sponsor(s):	Hopkins (2)
Type:	Ordinance
Title:	Awning(s) for Cafe Sushi-Wells
Committee(s) Assignment:	Committee on Transportation and Public Way

ORDINANCE
CAFE SUSHI-WELLS
Acct. No. 210982 - 1
Permit No. 1119722

Be It Ordained by the City Council of the City of Chicago:

SECTION 1. Permission and authority are hereby given and granted to CAFE SUSHI-WELLS, upon the terms and subject to the conditions of this ordinance to maintain and use, as now constructed, three (3) Awning(s) projecting over the public right-of-way adjacent to its premises known as 1342 N. Wells St..

Said Awning(s) at W. Greenview St. measure(s):
One (1) at six point three (6.3) feet in length, and two (2) feet in width for a total of twelve point six (12.6) square feet.

Said Awning(s) at N. Wells St. measure(s):
One (1) at sixteen (16) feet in length, and two (2) feet in width for a total of thirty-two (32) square feet.

Said Awning(s) at Corner of N. Wells and W. Greenview measure(s):
One (1) at thirty point one (30.1) feet in length, and two (2) feet in width for a total of sixty point two (60.2) square feet.

The location of said privilege shall be as shown on prints kept on file with the Department of Business Affairs and Consumer Protection and the Office of the City Clerk.

Said privilege shall be constructed in accordance with plans and specifications approved by the Zoning Department - Signs.

This grant of privilege in the public way shall be subject to the provisions of Section 10-28-015 and all other required provisions of the Municipal Code of Chicago.

The grantee shall pay to the City of Chicago as compensation for the privilege #1119722 herein granted the sum of one hundred fifty-five dollars and ten cents ($155.10) per annum in advance.

A 25% penalty will be added for payments received after due date.

The permit holder agrees to hold the City of Chicago harmless for any damage, relocation or replacement costs associated with damage, relocation or removal of private property caused by the City performing work in the public way.

Authority herein given and granted for a period of five (5) years from and after 11/01/2014.


Alderman _____

Brian Hopkins 2nd Ward


Awning



CORNER OF N. WELLS AND W. EVERGREEN

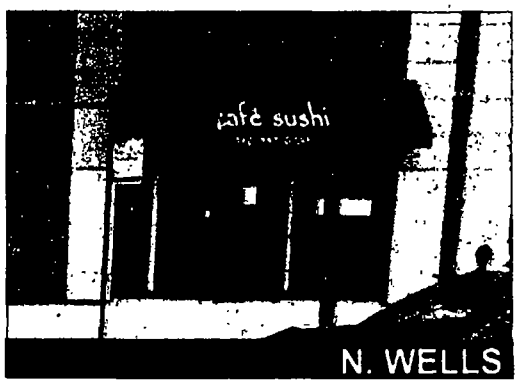

N. WELLS

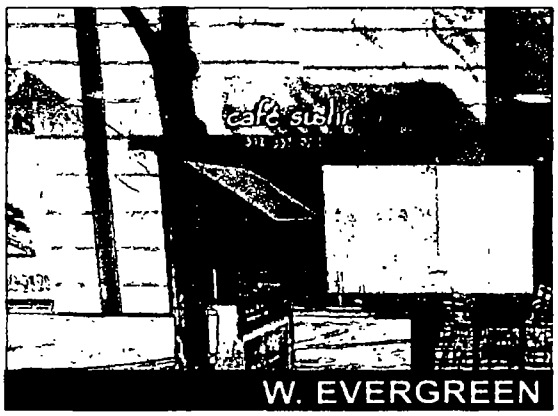

W. EVERGREEN

tfasigns
5500 N. Kenzie Ave Chicago, IL 60625
773-267-6007 | sales@tfasigns.com

Client: Café Sushi **Address:** 1342 N Wells St Chicago, IL 60610 **Tel:** **Email:**	**Landlord:** **Address:** **Tel:** **Email:**	**Start Date:** 00/00/0000 **Last Revision:** 00/00/0000 **Job#:** 00000 **Drawing#:** 00000a v1.s1 / e1 **Page:** 1 of 2	Client Approval Landlord Approval	**Sales Rep:** Seung Park **Designer:** **E322358** UL LISTED

COPYRIGHT 2013, BY TFA Signs - THIS RENDERING IS THE PROPERTY OF TFA SIGNS, INC AND THE PARTY WHICH REQUESTED THE RENDERING IT IS AN UNPUBLISHED ORIGINAL DRAWING NOT TO BE REPRODUCED OR EXHIBITED WITHOUT THE CONSENT OF TFA SIGNS, INC

Department of Business Affairs and Consumer Protection
Small Business Center - Public Way Use Unit
City Hall - 121 N LaSalle Street, Room 800 • Chicago, IL 60602
312-74-GOBIZ / 312-744-6249 • (312) 744-1944 (TTY)
http://www.cityofchicago.org/bacp

07/29/2015

Alderman **Brian Hopkins**
Ward # **02**
City of Chicago
City Hall, Room **200**
121 North LaSalle Street
Chicago, Illinois 60602

Re: An ordinance to use and maintain a portion of the public right-of-way for **three (3) awning(s)** for **CAFE SUSHI-WELLS**, adjacent to the premises known as **1342 N. Wells St.**.

Dear Alderman **Brian Hopkins**:

The applicant referenced above has requested the use of the public right-of-way for a **awning(s)**. An ordinance has been prepared by the Department of Business Affairs and Consumer Protection – Small Business Center - Public Way Use Unit for presentation to the City Council. Because this request was made for properties located in your ward, as approved by you as per the attached, I respectfully request that you introduce the attached ordinance at the next City Council meeting.

If you have any questions regarding this ordinance, please contact Anthony Bertuca at (312) 744-5506.

Department of Business Affairs and Consumer Protection

City of Chicago

O2015-5457

Office of the City Clerk

Document Tracking Sheet

Meeting Date:	7/29/2015
Sponsor(s):	Hopkins (2)
Type:	Ordinance
Title:	Awning(s) for Chipotle Mexican Grill
Committee(s) Assignment:	Committee on Transportation and Public Way

ORDINANCE
CHIPOTLE MEXICAN GRILL
Acct. No. 22633 - 23
Permit No. 1119289

Be It Ordained by the City Council of the City of Chicago:

SECTION 1. Permission and authority are hereby given and granted to CHIPOTLE MEXICAN GRILL, upon the terms and subject to the conditions of this ordinance to maintain and use, as now constructed, one (1) Awning(s) projecting over the public right-of-way adjacent to its premises known as 210 W. North Ave..

Said Awning(s) at W. NORTH AVE. measure(s):
One (1) at sixteen point nine two (16.92) feet in length, and four point four two (4.42) feet in width for a total of seventy-four point seven nine (74.79) square feet.

The location of said privilege shall be as shown on prints kept on file with the Department of Business Affairs and Consumer Protection and the Office of the City Clerk.

Said privilege shall be constructed in accordance with plans and specifications approved by the Zoning Department - Signs.

This grant of privilege in the public way shall be subject to the provisions of Section 10-28-015 and all other required provisions of the Municipal Code of Chicago.

The grantee shall pay to the City of Chicago as compensation for the privilege #1119289 herein granted the sum of fifty ($50.00) per annum in advance.

A 25% penalty will be added for payments received after due date.

The permit holder agrees to hold the City of Chicago harmless for any damage, relocation or replacement costs associated with damage, relocation or removal of private property caused by the City performing work in the public way.

Authority herein given and granted for a period of five (5) years from and after 06/09/2015.


Alderman _____

Brian Hopkins 2nd Ward


HIPOTLE MEXICAN GRILL
CHIPOTLE MEXICAN GRILL


CHIPOTLE MEXICAN GRILL


HIPOTLE MEXICAN GRILL

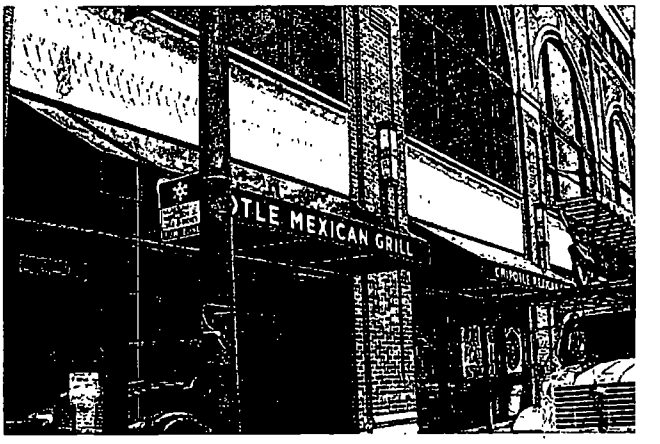
TLE MEXICAN GRILL

Department of Business Affairs and Consumer Protection
Small Business Center - Public Way Use Unit
City Hall - 121 N. LaSalle Street, Room 800 • Chicago, IL 60602
312-74-GOBIZ / 312-744-6249 • (312) 744-1944 (TTY)
http://www.cityofchicago.org/bacp

07/29/2015

Alderman **Brian Hopkins**
Ward # **02**
City of Chicago
City Hall, Room **200**
121 North LaSalle Street
Chicago, Illinois 60602

Re: An ordinance to use and maintain a portion of the public right-of-way for **one (1) awning(s)** for **CHIPOTLE MEXICAN GRILL**, adjacent to the premises known as **210 W. North Ave.**.

Dear Alderman **Brian Hopkins**:

The applicant referenced above has requested the use of the public right-of-way for a **awning(s)**. An ordinance has been prepared by the Department of Business Affairs and Consumer Protection – Small Business Center - Public Way Use Unit for presentation to the City Council. Because this request was made for properties located in your ward, as approved by you as per the attached, I respectfully request that you introduce the attached ordinance at the next City Council meeting.

If you have any questions regarding this ordinance, please contact Anthony Bertuca at (312) 744-5506.

Department of Business Affairs and Consumer Protection

City of Chicago

O2015-5458

Office of the City Clerk

Document Tracking Sheet

Meeting Date:	7/29/2015
Sponsor(s):	Hopkins (2)
Type:	Ordinance
Title:	Awning(s) for City Sports
Committee(s) Assignment:	Committee on Transportation and Public Way

ORDINANCE
CITY SPORTS
Acct. No. 63167 - 3
Permit No. 1119619

Be It Ordained by the City Council of the City of Chicago:

SECTION 1. Permission and authority are hereby given and granted to CITY SPORTS, upon the terms and subject to the conditions of this ordinance to maintain and use, as now constructed, four (4) Awning(s) projecting over the public right-of-way adjacent to its premises known as 1201 N. Milwaukee Ave..

Said Awning(s) at N. MILWAUKEE AVE. measure(s):
Four (4) at eight point nine one (8.91) feet in length, and three (3) feet in width for a total of one hundred six point nine two (106.92) square feet.

The location of said privilege shall be as shown on prints kept on file with the Department of Business Affairs and Consumer Protection and the Office of the City Clerk.

Said privilege shall be constructed in accordance with plans and specifications approved by the Zoning Department - Signs.

This grant of privilege in the public way shall be subject to the provisions of Section 10-28-015 and all other required provisions of the Municipal Code of Chicago.

The grantee shall pay to the City of Chicago as compensation for the privilege #1119619 herein granted the sum of one hundred seventy-five ($175.00) per annum in advance.


A 25% penalty will be added for payments received after due date.

The permit holder agrees to hold the City of Chicago harmless for any damage, relocation or replacement costs associated with damage, relocation or removal of private property caused by the City performing work in the public way.

Authority herein given and granted for a period of five (5) years from and after 06/30/2015.

Alderman _____

Brian Hopkins 2nd Ward

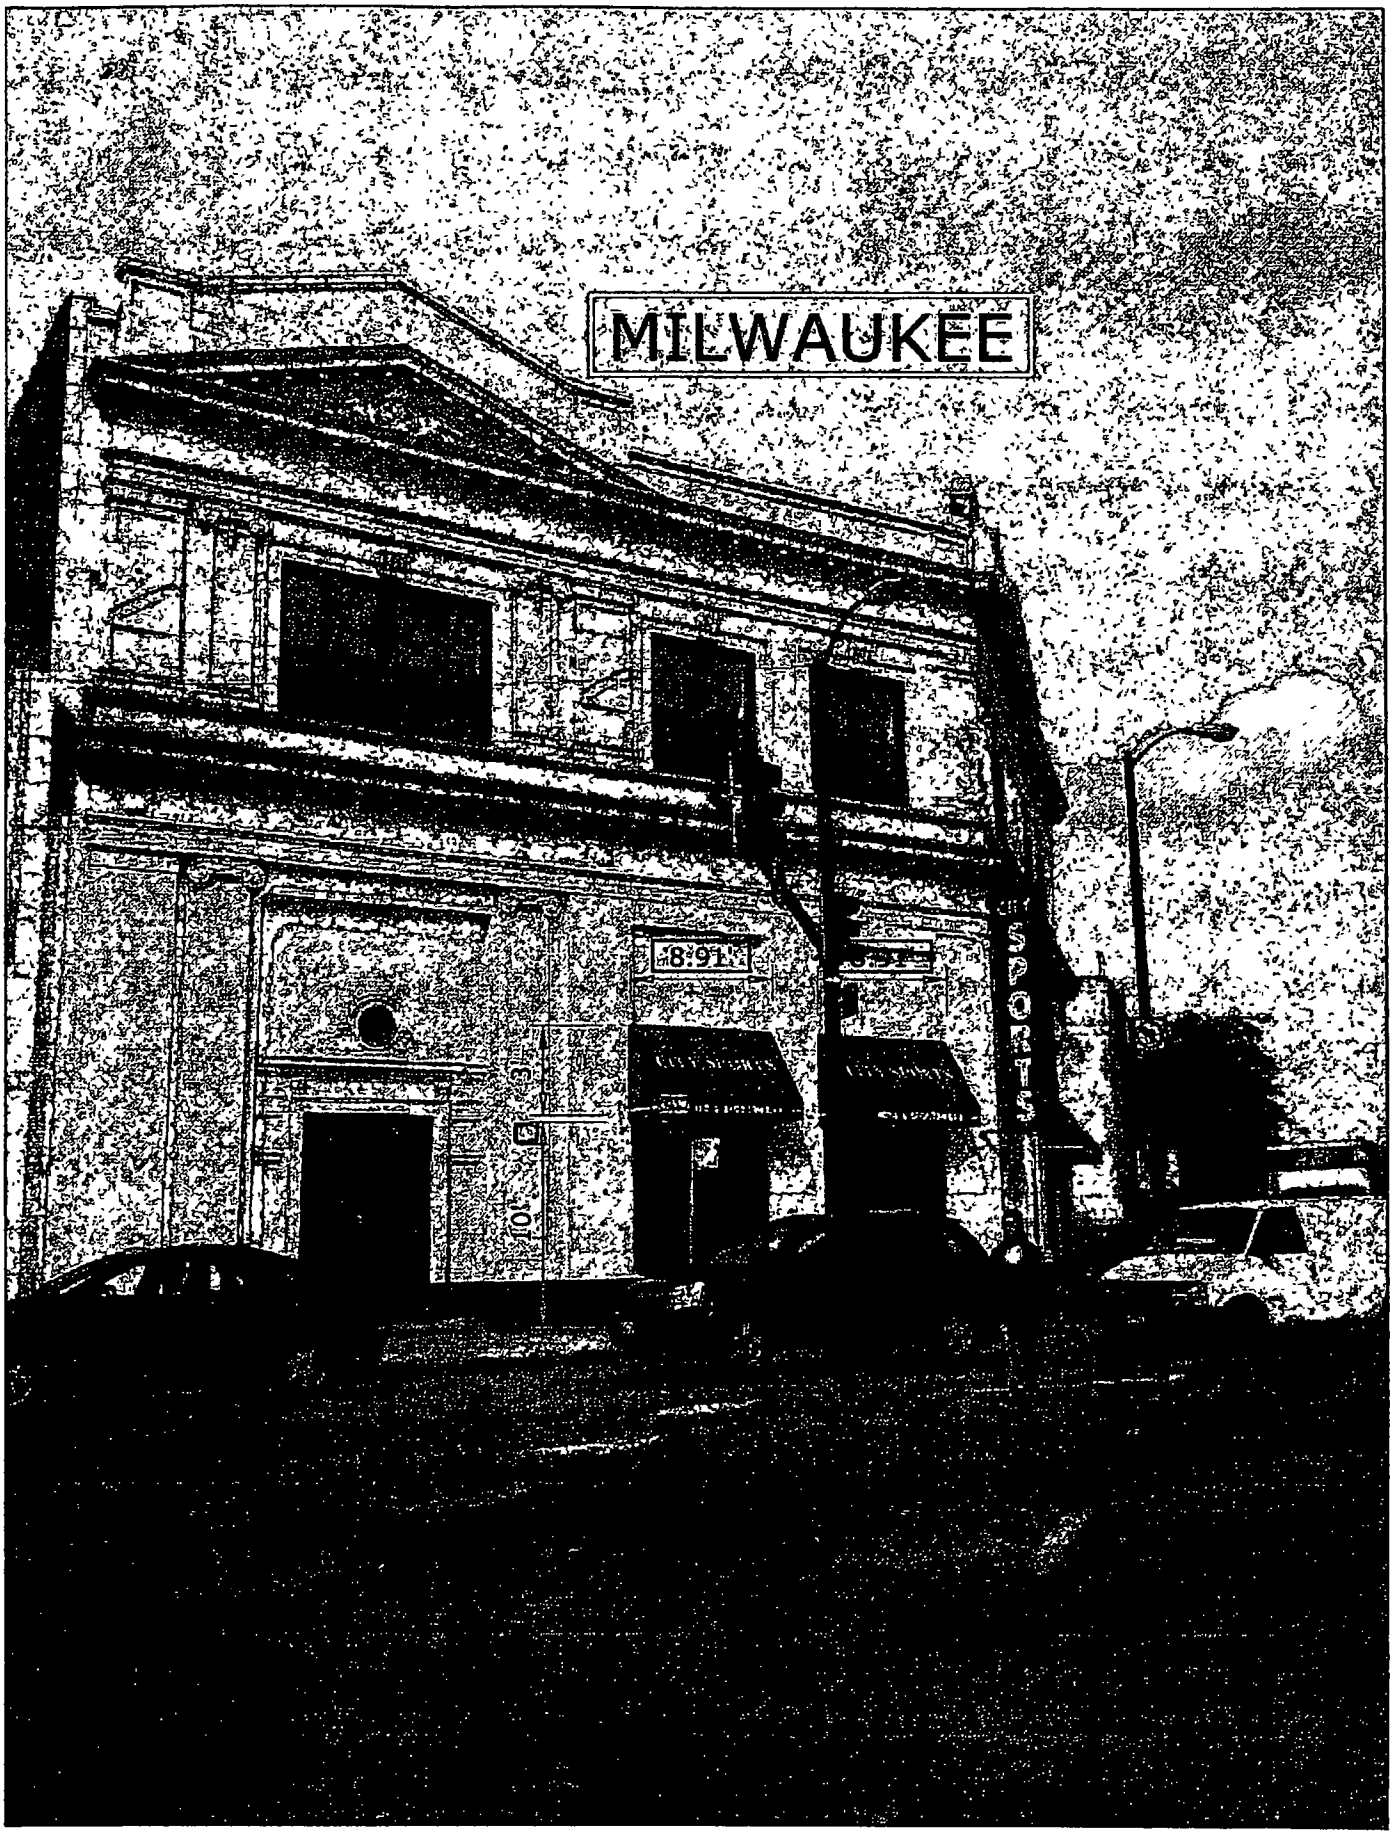
MILWAUKEE
8.91

Department of Business Affairs and Consumer Protection
Small Business Center - Public Way Use Unit
City Hall - 121 N. LaSalle Street, Room 800 • Chicago, IL 60602
312-74-GOBIZ / 312-744-6249 • (312) 744-1944 (TTY)
http://www.cityofchicago.org/baep

07/29/2015

Alderman **Brian Hopkins**
Ward # **02**
City of Chicago
City Hall, Room **200**
121 North LaSalle Street
Chicago, Illinois 60602

Re: An ordinance to use and maintain a portion of the public right-of-way for **four (4) awning(s)** for **CITY SPORTS**, adjacent to the premises known as **1201 N. Milwaukee Ave.**.

Dear Alderman **Brian Hopkins**:

The applicant referenced above has requested the use of the public right-of-way for a **awning(s)**. An ordinance has been prepared by the Department of Business Affairs and Consumer Protection – Small Business Center - Public Way Use Unit for presentation to the City Council. Because this request was made for properties located in your ward, as approved by you as per the attached, I respectfully request that you introduce the attached ordinance at the next City Council meeting.

If you have any questions regarding this ordinance, please contact Anthony Bertuca at (312) 744-5506.

Department of Business Affairs and Consumer Protection

City of Chicago

O2015-5459

Office of the City Clerk

Document Tracking Sheet

Meeting Date:	7/29/2015
Sponsor(s):	Hopkins (2)
Type:	Ordinance
Title:	Awning(s) for Filippo's
Committee(s) Assignment:	Committee on Transportation and Public Way

ORDINANCE
FILIPPO'S
Acct. No. 14663 - 1
Permit No. 1119681

Be It Ordained by the City Council of the City of Chicago:

SECTION 1. Permission and authority are hereby given and granted to FILIPPO'S, upon the terms and subject to the conditions of this ordinance to maintain and use, as now constructed, one (1) Awning(s) projecting over the public right-of-way adjacent to its premises known as 2211 N. Clybourn Ave..

Said Awning(s) at NORTH CLYBOURN measure(s):
One (1) at twelve (12) feet in length, and three (3) feet in width for a total of thirty-six (36) square feet.

The location of said privilege shall be as shown on prints kept on file with the Department of Business Affairs and Consumer Protection and the Office of the City Clerk.

Said privilege shall be constructed in accordance with plans and specifications approved by the Zoning Department - Signs.

This grant of privilege in the public way shall be subject to the provisions of Section 10-28-015 and all other required provisions of the Municipal Code of Chicago.

The grantee shall pay to the City of Chicago as compensation for the privilege #1119681 herein granted the sum of fifty ($50.00) per annum in advance.


A 25% penalty will be added for payments received after due date.

The permit holder agrees to hold the City of Chicago harmless for any damage, relocation or replacement costs associated with damage, relocation or removal of private property caused by the City performing work in the public way.

Authority herein given and granted for a period of five (5) years from and after 03/14/2015.

Alderman _____

Brian Hopkins 2nd Ward

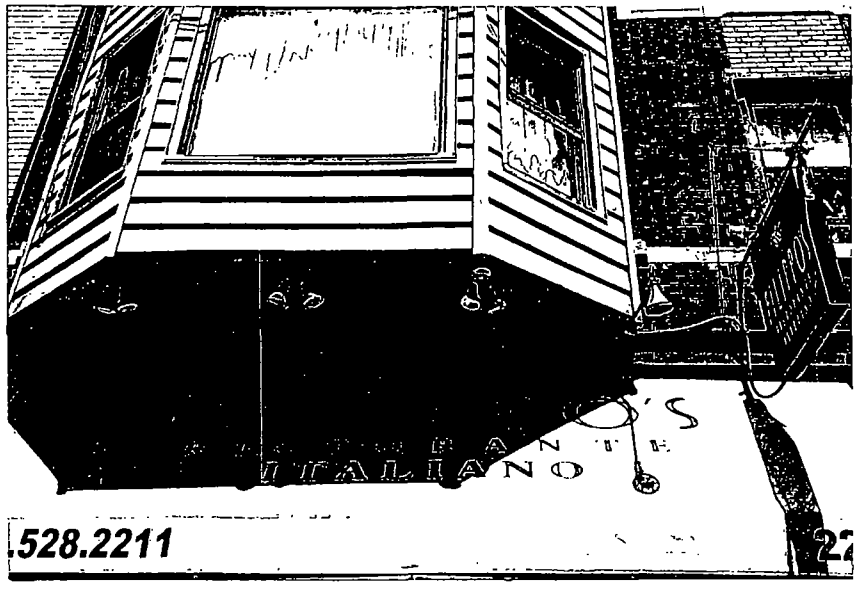
.528.2211

Department of Business Affairs and Consumer Protection
Small Business Center - Public Way Use Unit
City Hall - 121 N. LaSalle Street, Room 800 • Chicago, IL 60602
312-74-GOBIZ / 312-744-6249 • (312) 744-1944 (TTY)
http://www.cityofchicago.org/bacp

07/29/2015

Alderman **Brian Hopkins**
Ward # **02**
City of Chicago
City Hall, Room **200**
121 North LaSalle Street
Chicago, Illinois 60602

Re: An ordinance to use and maintain a portion of the public right-of-way for **one (1) awning(s)** for **FILIPPO'S**, adjacent to the premises known as **2211 N. Clybourn Ave.**.

Dear Alderman **Brian Hopkins**:

The applicant referenced above has requested the use of the public right-of-way for a **awning(s)**. An ordinance has been prepared by the Department of Business Affairs and Consumer Protection – Small Business Center - Public Way Use Unit for presentation to the City Council. Because this request was made for properties located in your ward, as approved by you as per the attached, I respectfully request that you introduce the attached ordinance at the next City Council meeting.

If you have any questions regarding this ordinance, please contact Anthony Bertuca at (312) 744-5506.

Department of Business Affairs and Consumer Protection

City of Chicago

O2015-5461

Office of the City Clerk

Document Tracking Sheet

Meeting Date:	7/29/2015
Sponsor(s):	Hopkins (2)
Type:	Ordinance
Title:	Awning(s) for Las Palmas Restaurant
Committee(s) Assignment:	Committee on Transportation and Public Way

ORDINANCE
LAS PALMAS RESTAURANT
Acct. No. 217019 - 1
Permit No. 1119259

Be It Ordained by the City Council of the City of Chicago:

SECTION 1. Permission and authority are hereby given and granted to LAS PALMAS RESTAURANT, upon the terms and subject to the conditions of this ordinance to maintain and use, as now constructed, four (4) Awning(s) projecting over the public right-of-way adjacent to its premises known as 1835 W. North Ave..

Said Awning(s) at W. North measure(s):
Two (2) at six (6) feet in length, and one point three five (1.35) foot in width for a total of sixteen point two (16.2) square feet.
One (1) at three point one five (3.15) feet in length, and one point three five (1.35) foot in width for a total of four point two five (4.25) square feet.

Said Awning(s) at Honore measure(s):
One (1) at seven (7) feet in length, and one point three five (1.35) foot in width for a total of nine point four five (9.45) square feet.

The location of said privilege shall be as shown on prints kept on file with the Department of Business Affairs and Consumer Protection and the Office of the City Clerk.

Said privilege shall be constructed in accordance with plans and specifications approved by the Zoning Department - Signs.

This grant of privilege in the public way shall be subject to the provisions of Section 10-28-015 and all other required provisions of the Municipal Code of Chicago.

The grantee shall pay to the City of Chicago as compensation for the privilege #1119259 herein granted the sum of one hundred seventy-five ($175.00) per annum in advance.

A 25% penalty will be added for payments received after due date.

The permit holder agrees to hold the City of Chicago harmless for any damage, relocation or replacement costs associated with damage, relocation or removal of private property caused by the City performing work in the public way.

Authority herein given and granted for a period of five (5) years from and after 03/14/2015.

Alderman _____

Brian Hopkins 2nd Ward

← Horizon →
← Horizon →
7.0
1.35
4.45
SIDEWALK
22.4

Department of Business Affairs and Consumer Protection
Small Business Center - Public Way Use Unit
City Hall - 121 N. LaSalle Street, Room 800 • Chicago, IL 60602
312-74-GOBIZ / 312-744-6249 • (312) 744-1944 (TTY)
http://www.cityofchicago.org/bacp

07/29/2015

Alderman **Brian Hopkins**
Ward # **02**
City of Chicago
City Hall, Room **200**
121 North LaSalle Street
Chicago, Illinois 60602

Re: An ordinance to use and maintain a portion of the public right-of-way for **four (4) awning(s)** for **LAS PALMAS RESTAURANT**, adjacent to the premises known as **1835 W. North Ave.**.

Dear Alderman **Brian Hopkins**:

The applicant referenced above has requested the use of the public right-of-way for a **awning(s)**. An ordinance has been prepared by the Department of Business Affairs and Consumer Protection – Small Business Center - Public Way Use Unit for presentation to the City Council. Because this request was made for properties located in your ward, as approved by you as per the attached, I respectfully request that you introduce the attached ordinance at the next City Council meeting.

If you have any questions regarding this ordinance, please contact Anthony Bertuca at (312) 744-5506.

Department of Business Affairs and Consumer Protection

City of Chicago

O2015-5462

Office of the City Clerk

Document Tracking Sheet

Meeting Date:	7/29/2015
Sponsor(s):	Hopkins (2)
Type:	Ordinance
Title:	Awning(s) for Rag and Bone
Committee(s) Assignment:	Committee on Transportation and Public Way

ORDINANCE
Rag and Bone
Acct. No. 396475 - 1
Permit No. 1118895

Be It Ordained by the City Council of the City of Chicago:

SECTION 1. Permission and authority are hereby given and granted to Rag and Bone, upon the terms and subject to the conditions of this ordinance to construct, install, maintain and use four (4) Awning(s) projecting over the public right-of-way adjacent to its premises known as 25 E. Delaware Pl..

Said Awning(s) at E Delaware Pl measure(s):
One (1) at thirty-two point one seven (32.17) feet in length, and six (6) feet in width for a total of one hundred ninety-three point zero two (193.02) square feet.
One (1) at thirty-three point two five (33.25) feet in length, and six (6) feet in width for a total of one hundred ninety-nine point five (199.5) square feet.
One (1) at sixteen point one seven (16.17) feet in length, and six (6) feet in width for a total of ninety-seven point zero two (97.02) square feet.
One (1) at twenty-eight point eight four (28.84) feet in length, and six (6) feet in width for a total of one hundred seventy-three point zero four (173.04) square feet.

The location of said privilege shall be as shown on prints kept on file with the Department of Business Affairs and Consumer Protection and the Office of the City Clerk.

Said privilege shall be constructed in accordance with plans and specifications approved by the Zoning Department - Signs.

This grant of privilege in the public way shall be subject to the provisions of Section 10-28-015 and all other required provisions of the Municipal Code of Chicago.

The grantee shall pay to the City of Chicago as compensation for the privilege #1118895 herein granted the sum of one hundred seventy-five ($175.00) per annum in advance.


A 25% penalty will be added for payments received after due date.

The permit holder agrees to hold the City of Chicago harmless for any damage, relocation or replacement costs associated with damage, relocation or removal of private property caused by the City performing work in the public way.

Authority herein given and granted for a period of five (5) years from and after Date of Passage.

Alderman _____

Brian Hopkins 2nd Ward

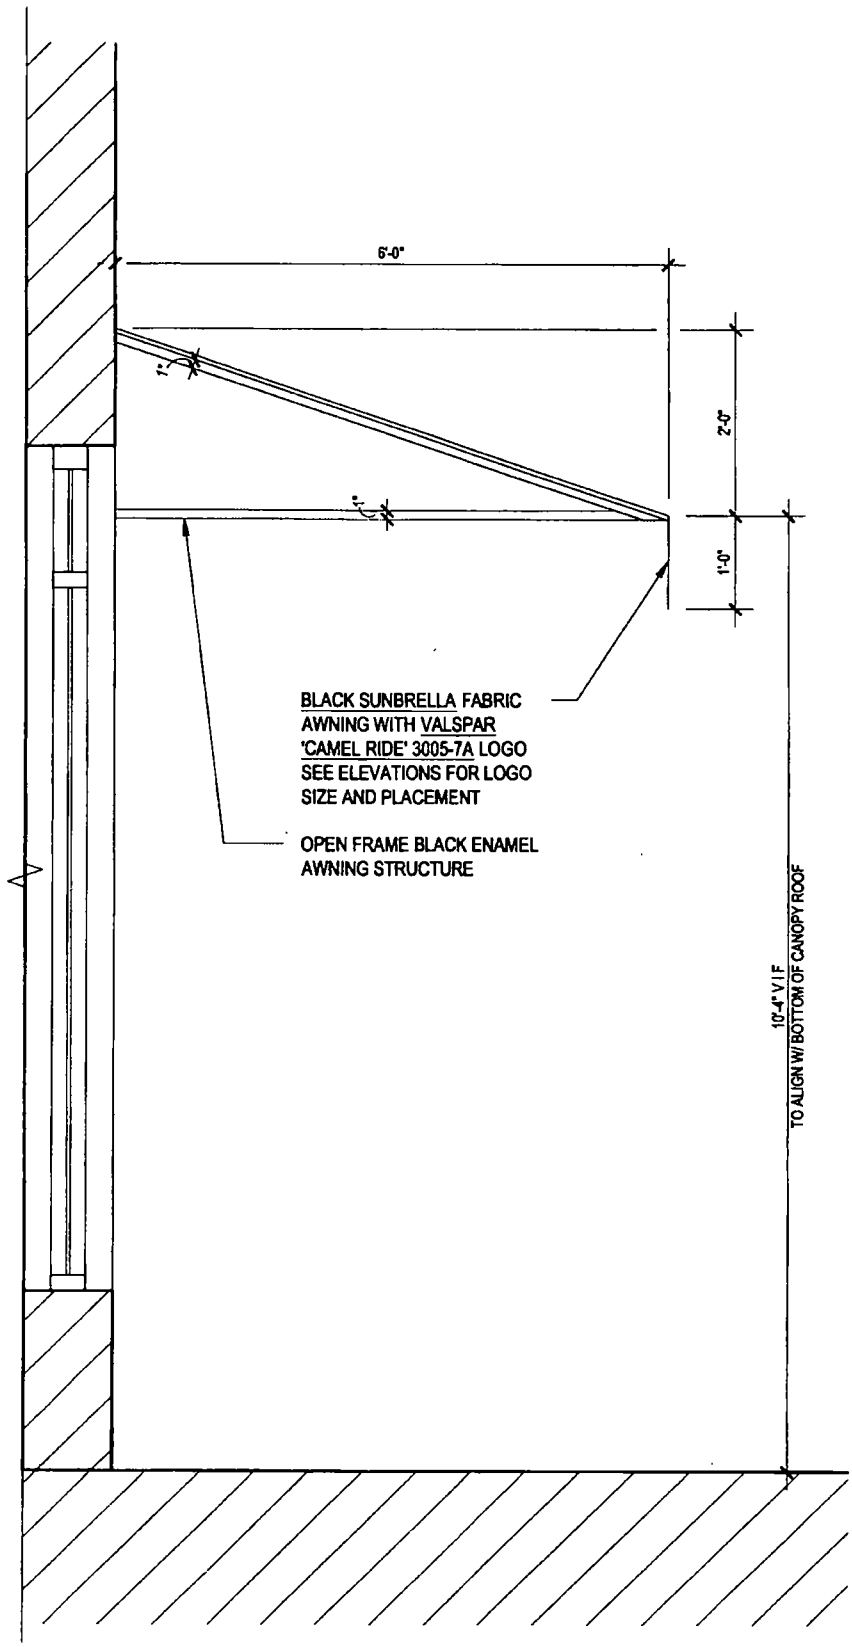

3 STOREFRONT SECTION
SCALE 1/2"= 1'-0"

Department of Business Affairs and Consumer Protection
Small Business Center - Public Way Use Unit
City Hall - 121 N. LaSalle Street, Room 800 • Chicago, IL 60602
312-74-GOBIZ / 312-744-6249 • (312) 744-1944 (TTY)
http://www.cityofchicago.org/bacp

07/29/2015

Alderman **Brian Hopkins**
Ward # **02**
City of Chicago
City Hall, Room **200**
121 North LaSalle Street
Chicago, Illinois 60602

Re: An ordinance to use and maintain a portion of the public right-of-way for **four (4) awning(s)** for **Rag and Bone**, adjacent to the premises known as **25 E. Delaware Pl.**.

Dear Alderman **Brian Hopkins**:

The applicant referenced above has requested the use of the public right-of-way for a **awning(s)**. An ordinance has been prepared by the Department of Business Affairs and Consumer Protection – Small Business Center - Public Way Use Unit for presentation to the City Council. Because this request was made for properties located in your ward, as approved by you as per the attached, I respectfully request that you introduce the attached ordinance at the next City Council meeting.

If you have any questions regarding this ordinance, please contact Anthony Bertuca at (312) 744-5506.

Department of Business Affairs and Consumer Protection

City of Chicago

O2015-5464

Office of the City Clerk

Document Tracking Sheet

Meeting Date:	7/29/2015
Sponsor(s):	Hopkins (2)
Type:	Ordinance
Title:	Awning(s) for Wixter Market
Committee(s) Assignment:	Committee on Transportation and Public Way

ORDINANCE
Wixter Market
Acct. No. 397227 - 1
Permit No. 1118543

Be It Ordained by the City Council of the City of Chicago:

SECTION 1. Permission and authority are hereby given and granted to Wixter Market, upon the terms and subject to the conditions of this ordinance to construct, install, maintain and use one (1) Awning(s) projecting over the public right-of-way adjacent to its premises known as 2110 W. Division St..

Said Awning(s) at W Divsion St measure(s):
One (1) at eighteen point five (18.5) feet in length, and two (2) feet in width for a total of thirty-seven (37) square feet.

The location of said privilege shall be as shown on prints kept on file with the Department of Business Affairs and Consumer Protection and the Office of the City Clerk.

Said privilege shall be constructed in accordance with plans and specifications approved by the Zoning Department - Signs.

This grant of privilege in the public way shall be subject to the provisions of Section 10-28-015 and all other required provisions of the Municipal Code of Chicago.

The grantee shall pay to the City of Chicago as compensation for the privilege #1118543 herein granted the sum of fifty ($50.00) per annum in advance.

A 25% penalty will be added for payments received after due date.

The permit holder agrees to hold the City of Chicago harmless for any damage, relocation or replacement costs associated with damage, relocation or removal of private property caused by the City performing work in the public way.

Authority herein given and granted for a period of five (5) years from and after Date of Passage.

Alderman _____

Brian Hopkins 2nd Ward



WIXTER
MARKET

Chesterfield Awning Co.
16999 Van Dam Road South Holland, IL 60473
P: 708-596-4434 F: 708-596-9469
graphics@chesterfieldawning.com

FILE NAME:
Wixter Market
ER
04-14-2015
OPEN WINGS

FABRIC
COLOR
ERA CORNSILK
Tempotest Rust
E R 04-21-2015

PHOTO RENDERINGS NOT TO BE USED AS GRAPHICS APPROVAL

Colors and Sizes are representative only for true colors, please see fabric samples.
THIS DRAWING IS NOT TO SCALE

This is an original drawing, created by Chesterfield Awning Company, Inc. It is being submitted for your personal use in connection with a project being planned for you by Chesterfield Awning Company, Inc. It is not to be used, reproduced, copied or exhibited in any fashion. In the event any of the above occurs, Chesterfield Awning Company, Inc. expects to be reimbursed $250.00 in compensation for the time and effort entailed in creating this drawing.

Department of Business Affairs and Consumer Protection
Small Business Center - Public Way Use Unit
City Hall - 121 N. LaSalle Street, Room 800 • Chicago, IL 60602
312-74-GOBIZ / 312-744-6249 • (312) 744-1944 (TTY)
http://www.cityofchicago.org/bacp

07/29/2015

Alderman **Brian Hopkins**
Ward # **02**
City of Chicago
City Hall, Room **200**
121 North LaSalle Street
Chicago, Illinois 60602

Re: An ordinance to use and maintain a portion of the public right-of-way for **one (1) awning(s)** for **Wixter Market**, adjacent to the premises known as **2110 W. Division St.**.

Dear Alderman **Brian Hopkins**:

The applicant referenced above has requested the use of the public right-of-way for a **awning(s)**. An ordinance has been prepared by the Department of Business Affairs and Consumer Protection – Small Business Center - Public Way Use Unit for presentation to the City Council. Because this request was made for properties located in your ward, as approved by you as per the attached, I respectfully request that you introduce the attached ordinance at the next City Council meeting.

If you have any questions regarding this ordinance, please contact Anthony Bertuca at (312) 744-5506.

Department of Business Affairs and Consumer Protection

City of Chicago

O2015-5467

Office of the City Clerk

Document Tracking Sheet

Meeting Date:	7/29/2015
Sponsor(s):	Dowell (3)
Type:	Ordinance
Title:	Awning(s) for Aurelio's Pizza
Committee(s) Assignment:	Committee on Transportation and Public Way

ORDINANCE
AURELIO'S PIZZA
Acct. No. 386076 - 1
Permit No. 1118130

Be It Ordained by the City Council of the City of Chicago:

SECTION 1. Permission and authority are hereby given and granted to AURELIO'S PIZZA, upon the terms and subject to the conditions of this ordinance to construct, install, maintain and use three (3) Awning(s) projecting over the public right-of-way adjacent to its premises known as 1212 S. Michigan Ave..

Said Awning(s) at E. Roosevelt road measure(s):
Two (2) at twenty-five (25) feet in length, and four (4) feet in width for a total of two hundred (200) square feet.
One (1) at sixteen (16) feet in length, and four (4) feet in width for a total of sixty-four (64) square feet.

The location of said privilege shall be as shown on prints kept on file with the Department of Business Affairs and Consumer Protection and the Office of the City Clerk.

Said privilege shall be constructed in accordance with plans and specifications approved by the Zoning Department - Signs.

This grant of privilege in the public way shall be subject to the provisions of Section 10-28-015 and all other required provisions of the Municipal Code of Chicago.

The grantee shall pay to the City of Chicago as compensation for the privilege #1118130 herein granted the sum of one hundred fifty ($150.00) per annum in advance.

A 25% penalty will be added for payments received after due date.

The permit holder agrees to hold the City of Chicago harmless for any damage, relocation or replacement costs associated with damage, relocation or removal of private property caused by the City performing work in the public way.

Authority herein given and granted for a period of five (5) years from and after Date of Passage.

Alderman Pat Dowell


Pat Dowell 3rd Ward

6 Logos @ 14"x15" 1.45 sq ft Each 8.75 sq/ft Total

FRAME: 1"x2" Aluminum Awning Extrusions Painted Black


FABRIC: Flame Retardant Sunbrella Acrylic Canvas

GRAPHICS: Thermal Transfer Digital Printed Logos

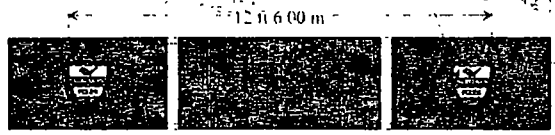

Qty 1


1 ft 3.00 in

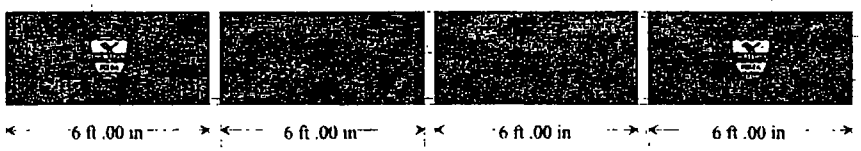


Qty 2

1 ft 3.00 in

Continuous Awning Frame with Separation Between Fabric Sections

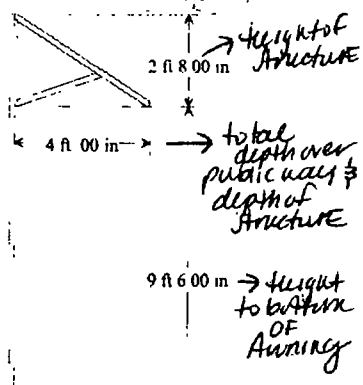

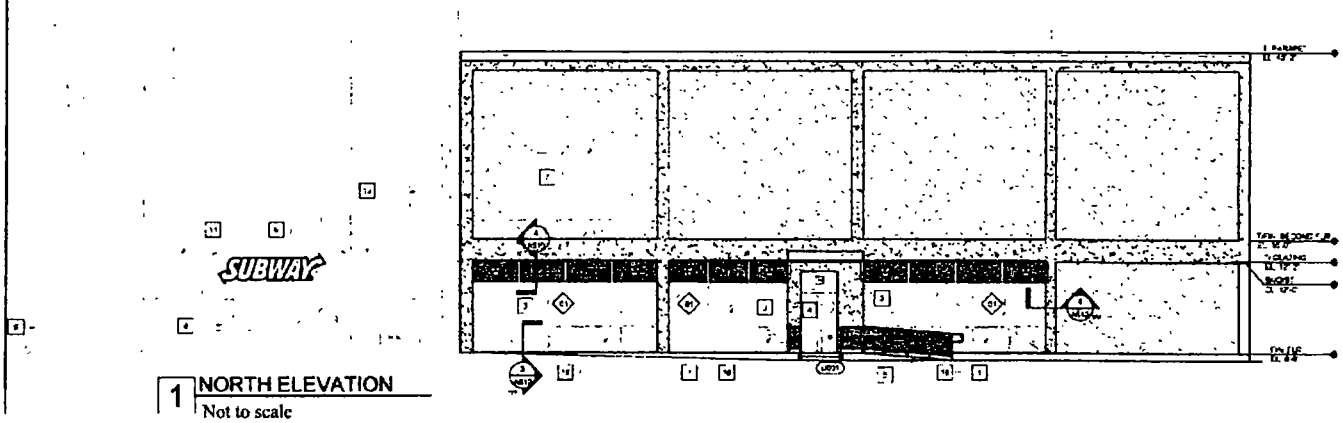

1 NORTH ELEVATION
Not to scale

Aurelios Pizza Window Awnings — CUSTOMER / JOB

1212 Michigan Ave. Chicago — LOCATION

1-16-15 — DATE

Colors are only a close representation of fabric and graphic samples .

Department of Business Affairs and Consumer Protection
Small Business Center - Public Way Use Unit
City Hall - 121 N. LaSalle Street, Room 800 • Chicago, IL 60602
312-74-GOBIZ / 312-744-6249 • (312) 744-1944 (TTY)
http://www.cityofchicago.org/bacp

07/29/2015

Alderman **Pat Dowell**
Ward # **03**
City of Chicago
City Hall, Room **200**
121 North LaSalle Street
Chicago, Illinois 60602

Re: An ordinance to use and maintain a portion of the public right-of-way for **three (3) awning(s)** for **AURELIO'S PIZZA**, adjacent to the premises known as **1212 S. Michigan Ave.**.

Dear Alderman **Pat Dowell**:

The applicant referenced above has requested the use of the public right-of-way for a **awning(s)**. An ordinance has been prepared by the Department of Business Affairs and Consumer Protection – Small Business Center - Public Way Use Unit for presentation to the City Council. Because this request was made for properties located in your ward, as approved by you as per the attached, I respectfully request that you introduce the attached ordinance at the next City Council meeting.

If you have any questions regarding this ordinance, please contact Anthony Bertuca at (312) 744-5506.

Department of Business Affairs and Consumer Protection

City of Chicago

O2015-5468

Office of the City Clerk

Document Tracking Sheet

Meeting Date:	7/29/2015
Sponsor(s):	Burns (4)
Type:	Ordinance
Title:	Awning(s) for Fit-Results
Committee(s) Assignment:	Committee on Transportation and Public Way

ORDINANCE
FIT-RESULTS
Acct. No. 390930 - 1
Permit No. 1117173

Be It Ordained by the City Council of the City of Chicago:

SECTION 1. Permission and authority are hereby given and granted to FIT-RESULTS, upon the terms and subject to the conditions of this ordinance to construct, install, maintain and use two (2) Awning(s) projecting over the public right-of-way adjacent to its premises known as 620 S. Dearborn St..

Said Awning(s) at S. Dearborn Street measure(s):
One (1) at ten point five (10.5) feet in length, and two point six seven (2.67) feet in width for a total of twenty-eight point zero four (28.04) square feet.
One (1) at eleven (11) feet in length, and two point six seven (2.67) feet in width for a total of twenty-nine point three seven (29.37) square feet.

The location of said privilege shall be as shown on prints kept on file with the Department of Business Affairs and Consumer Protection and the Office of the City Clerk.

Said privilege shall be constructed in accordance with plans and specifications approved by the Zoning Department - Signs.

This grant of privilege in the public way shall be subject to the provisions of Section 10-28-015 and all other required provisions of the Municipal Code of Chicago.

The grantee shall pay to the City of Chicago as compensation for the privilege #1117173 herein granted the sum of one hundred ($100.00) per annum in advance.

A 25% penalty will be added for payments received after due date.

The permit holder agrees to hold the City of Chicago harmless for any damage, relocation or replacement costs associated with damage, relocation or removal of private property caused by the City performing work in the public way.

Authority herein given and granted for a period of five (5) years from and after Date of Passage.

Alderman _____

William D. Burns 4th Ward


10ft 6"
11ft
4ft 6"
4ft 6"
www.fitresults.net
Bootcamp
Triple 20
32"
32"
9ft
9ft
16ft
16ft

! Department of Business Affairs and Consumer Protection
Small Business Center - Public Way Use Unit
City Hall - 121 N. LaSalle Street, Room 800 • Chicago, IL 60602
312-74-GOBIZ / 312-744-6249 • (312) 744-1944 (TTY)
http://www.cityofchicago.org/bacp

07/29/2015

Alderman **William D. Burns**
Ward # **04**
City of Chicago
City Hall, Room **305**
121 North LaSalle Street
Chicago, Illinois 60602

Re: An ordinance to use and maintain a portion of the public right-of-way for **two (2) awning(s)** for **FIT-RESULTS**, adjacent to the premises known as **620 S. Dearborn St.**.

Dear Alderman **William D. Burns**:

The applicant referenced above has requested the use of the public right-of-way for a **awning(s)**. An ordinance has been prepared by the Department of Business Affairs and Consumer Protection – Small Business Center - Public Way Use Unit for presentation to the City Council. Because this request was made for properties located in your ward, as approved by you as per the attached, I respectfully request that you introduce the attached ordinance at the next City Council meeting.

If you have any questions regarding this ordinance, please contact Anthony Bertuca at (312) 744-5506.

Department of Business Affairs and Consumer Protection

City of Chicago

O2015-5473

Office of the City Clerk

Document Tracking Sheet

Meeting Date:	7/29/2015
Sponsor(s):	Hairston (5)
Type:	Ordinance
Title:	Awning(s) for Salonica Restaurant
Committee(s) Assignment:	Committee on Transportation and Public Way

ORDINANCE
SALONICA RESTAURANT
Acct. No. 7921 - 1
Permit No. 1119526

Be It Ordained by the City Council of the City of Chicago:

SECTION 1. Permission and authority are hereby given and granted to SALONICA RESTAURANT, upon the terms and subject to the conditions of this ordinance to maintain and use, as now constructed, one (1) Awning(s) projecting over the public right-of-way adjacent to its premises known as 1438-40 E. 57th St..

Said Awning(s) at E. 57th Street measure(s):
One (1) at fifty-seven (57) feet in length, and two (2) feet in width for a total of one hundred fourteen (114) square feet.

The location of said privilege shall be as shown on prints kept on file with the Department of Business Affairs and Consumer Protection and the Office of the City Clerk.

Said privilege shall be constructed in accordance with plans and specifications approved by the Zoning Department - Signs.

This grant of privilege in the public way shall be subject to the provisions of Section 10-28-015 and all other required provisions of the Municipal Code of Chicago.

The grantee shall pay to the City of Chicago as compensation for the privilege #1119526 herein granted the sum of eighty-two ($82.00) per annum in advance.

A 25% penalty will be added for payments received after due date.

The permit holder agrees to hold the City of Chicago harmless for any damage, relocation or replacement costs associated with damage, relocation or removal of private property caused by the City performing work in the public way.

Authority herein given and granted for a period of five (5) years from and after 06/03/2014.

Alderman Leslie N. Hairston (5)
Leslie Hairston 5th Ward



Department of Business Affairs and Consumer Protection
Small Business Center - Public Way Use Unit
City Hall - 121 N. LaSalle Street, Room 800 • Chicago, IL 60602
312-74-GOBIZ / 312-744-6249 • (312) 744-1944 (TTY)
http://www.cityofchicago.org/baep

07/29/2015

Alderman **Leslie Hairston**
Ward # **05**
City of Chicago
City Hall, Room **300**
121 North LaSalle Street
Chicago, Illinois 60602

Re: An ordinance to use and maintain a portion of the public right-of-way for **one (1) awning(s)** for **SALONICA RESTAURANT**, adjacent to the premises known as **1438-40 E. 57th St.**.

Dear Alderman **Leslie Hairston**:

The applicant referenced above has requested the use of the public right-of-way for a **awning(s)**. An ordinance has been prepared by the Department of Business Affairs and Consumer Protection – Small Business Center - Public Way Use Unit for presentation to the City Council. Because this request was made for properties located in your ward, as approved by you as per the attached, I respectfully request that you introduce the attached ordinance at the next City Council meeting.

If you have any questions regarding this ordinance, please contact Anthony Bertuca at (312) 744-5506.

Department of Business Affairs and Consumer Protection

City of Chicago

O2015-5475

Office of the City Clerk

Document Tracking Sheet

Meeting Date:	7/29/2015
Sponsor(s):	Hairston (5)
Type:	Ordinance
Title:	Awning(s) for Windermere House LLC
Committee(s) Assignment:	Committee on Transportation and Public Way

ORDINANCE
WINDERMERE HOUSE, LLC
Acct. No. 323680 - 2
Permit No. 1107290

Be It Ordained by the City Council of the City of Chicago:

SECTION 1. Permission and authority are hereby given and granted to WINDERMERE HOUSE, LLC, upon the terms and subject to the conditions of this ordinance to construct, install, maintain and use one (1) Awning(s) projecting over the public right-of-way adjacent to its premises known as 1642 E. 56th St..

Said Awning(s) at E. 56th measure(s):
One (1) at twenty-four (24) feet in length, and seven point eight (7.8) feet in width for a total of one hundred eighty-seven point two (187.2) square feet.

The location of said privilege shall be as shown on prints kept on file with the Department of Business Affairs and Consumer Protection and the Office of the City Clerk.

Said privilege shall be constructed in accordance with plans and specifications approved by the Zoning Department - Signs.

This grant of privilege in the public way shall be subject to the provisions of Section 10-28-015 and all other required provisions of the Municipal Code of Chicago.

The grantee shall pay to the City of Chicago as compensation for the privilege #1107290 herein granted the sum of fifty ($50.00) per annum in advance.


A 25% penalty will be added for payments received after due date.

The permit holder agrees to hold the City of Chicago harmless for any damage, relocation or replacement costs associated with damage, relocation or removal of private property caused by the City performing work in the public way.


Authority herein given and granted for a period of five (5) years from and after Date of Passage.

Alderman Leslie N. Hairston (5)


Leslie Hairston 5th Ward

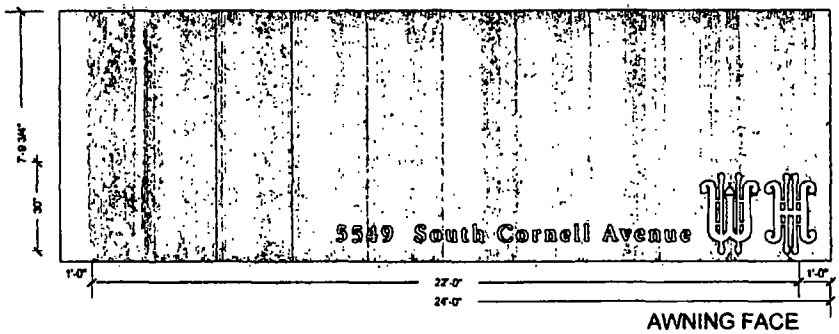

AWNING FACE

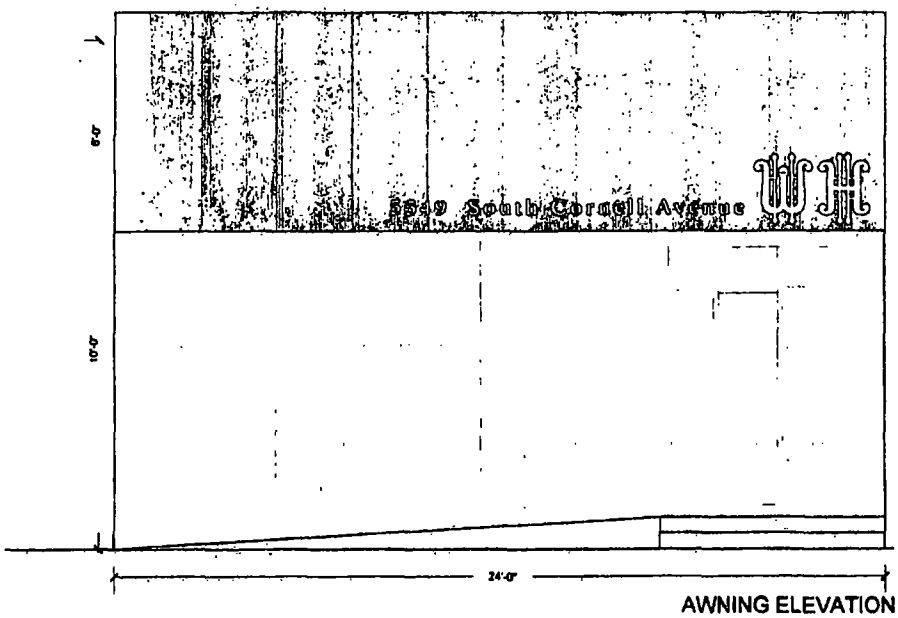

AWNING ELEVATION

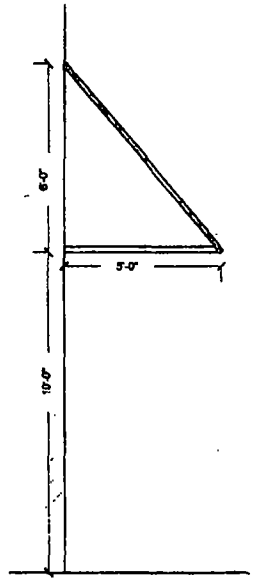

AWNING SECTION

5240 S HYDE PARK BLVD
CHICAGO, IL 60615
T: 773.347.3470
F: 773.347.3480

WINDERMERE
CORNELL ENTRY

SCALE: 1/4"=1'-0" | DATE: 06-07-2013

SHEET- 2

Department of Business Affairs and Consumer Protection
Small Business Center - Public Way Use Unit
City Hall - 121 N. LaSalle Street, Room 800 • Chicago, IL 60602
312-74-GOBIZ / 312-744-6249 • (312) 744-1944 (TTY)
http://www.cityofchicago.org/bacp

07/29/2015

Alderman **Leslie Hairston**
Ward # **05**
City of Chicago
City Hall, Room **300**
121 North LaSalle Street
Chicago, Illinois 60602

Re: An ordinance to use and maintain a portion of the public right-of-way for **one (1) awning(s)** for **WINDERMERE HOUSE, LLC**, adjacent to the premises known as **1642 E. 56th St.**.

Dear Alderman **Leslie Hairston**:

The applicant referenced above has requested the use of the public right-of-way for a **awning(s)**. An ordinance has been prepared by the Department of Business Affairs and Consumer Protection – Small Business Center - Public Way Use Unit for presentation to the City Council. Because this request was made for properties located in your ward, as approved by you as per the attached, I respectfully request that you introduce the attached ordinance at the next City Council meeting.

If you have any questions regarding this ordinance, please contact Anthony Bertuca at (312) 744-5506.

Department of Business Affairs and Consumer Protection

City of Chicago

O2015-5481

Office of the City Clerk

Document Tracking Sheet

Meeting Date:	7/29/2015
Sponsor(s):	Sawyer (6)
Type:	Ordinance
Title:	Awning(s) for State Farm Insurance
Committee(s) Assignment:	Committee on Transportation and Public Way

ORDINANCE
STATE FARM INSURANCE
Acct. No. 59073 - 1
Permit No. 1119566

Be It Ordained by the City Council of the City of Chicago:

SECTION 1. Permission and authority are hereby given and granted to STATE FARM INSURANCE, upon the terms and subject to the conditions of this ordinance to maintain and use, as now constructed, one (1) Awning(s) projecting over the public right-of-way adjacent to its premises known as 515 E. 79th St..

Said Awning(s) at E. 79TH ST. measure(s):
One (1) at twenty-two (22) feet in length, and two (2) feet in width for a total of forty-four (44) square feet.

The location of said privilege shall be as shown on prints kept on file with the Department of Business Affairs and Consumer Protection and the Office of the City Clerk.

Said privilege shall be constructed in accordance with plans and specifications approved by the Zoning Department - Signs.

This grant of privilege in the public way shall be subject to the provisions of Section 10-28-015 and all other required provisions of the Municipal Code of Chicago.

The grantee shall pay to the City of Chicago as compensation for the privilege #1119566 herein granted the sum of fifty ($50.00) per annum in advance.


A 25% penalty will be added for payments received after due date.

The permit holder agrees to hold the City of Chicago harmless for any damage, relocation or replacement costs associated with damage, relocation or removal of private property caused by the City performing work in the public way.

Authority herein given and granted for a period of five (5) years from and after 07/28/2015.

Alderman _____

Roderick T. Sawyer 6th Ward

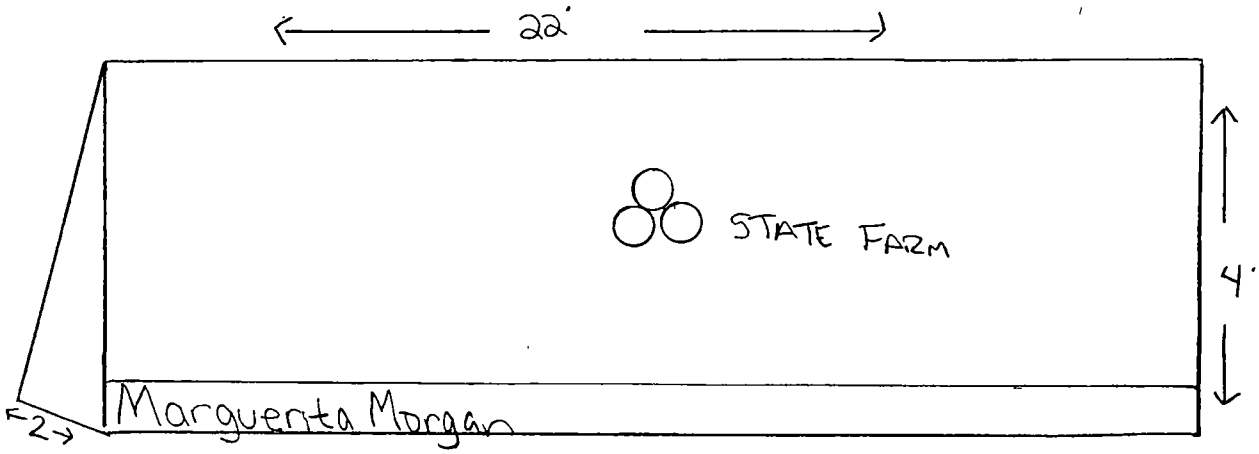

515 E 79th St

Department of Business Affairs and Consumer Protection
Small Business Center - Public Way Use Unit
City Hall - 121 N. LaSalle Street, Room 800 • Chicago, IL 60602
312-74-GOBIZ / 312-744-6249 • (312) 744-1944 (TTY)
http://www.cityofchicago.org/bacp

07/29/2015

Alderman **Roderick T. Sawyer**
Ward # **06**
City of Chicago
City Hall, Room **200**
121 North LaSalle Street
Chicago, Illinois 60602

Re: An ordinance to use and maintain a portion of the public right-of-way for **one (1) awning(s)** for **STATE FARM INSURANCE**, adjacent to the premises known as **515 E. 79th St.**.

Dear Alderman **Roderick T. Sawyer**:

The applicant referenced above has requested the use of the public right-of-way for a **awning(s)**. An ordinance has been prepared by the Department of Business Affairs and Consumer Protection – Small Business Center - Public Way Use Unit for presentation to the City Council. Because this request was made for properties located in your ward, as approved by you as per the attached, I respectfully request that you introduce the attached ordinance at the next City Council meeting.

If you have any questions regarding this ordinance, please contact Anthony Bertuca at (312) 744-5506.

Department of Business Affairs and Consumer Protection

City of Chicago

O2015-5489

Office of the City Clerk

Document Tracking Sheet

Meeting Date:	7/29/2015
Sponsor(s):	Harris (8)
Type:	Ordinance
Title:	Awning(s) for Charles Cathey, Jr. Insurance Agency, Inc.
Committee(s) Assignment:	Committee on Transportation and Public Way

ORDINANCE
CHARLES CATHEY, JR INSURANCE AGENCY, INC.
Acct. No. 316964 - 2
Permit No. 1118470

Be It Ordained by the City Council of the City of Chicago:

SECTION 1. Permission and authority are hereby given and granted to CHARLES CATHEY, JR INSURANCE AGENCY, INC., upon the terms and subject to the conditions of this ordinance to construct, install, maintain and use one (1) Awning(s) projecting over the public right-of-way adjacent to its premises known as 1652 E. 87th St..

Said Awning(s) at E. 87th Street measure(s):
One (1) at twenty-four point five eight (24.58) feet in length, and two (2) feet in width for a total of forty-nine point one six (49.16) square feet.

The location of said privilege shall be as shown on prints kept on file with the Department of Business Affairs and Consumer Protection and the Office of the City Clerk.

Said privilege shall be constructed in accordance with plans and specifications approved by the Zoning Department - Signs.

This grant of privilege in the public way shall be subject to the provisions of Section 10-28-015 and all other required provisions of the Municipal Code of Chicago.

The grantee shall pay to the City of Chicago as compensation for the privilege #1118470 herein granted the sum of fifty ($50.00) per annum in advance.


A 25% penalty will be added for payments received after due date.

The permit holder agrees to hold the City of Chicago harmless for any damage, relocation or replacement costs associated with damage, relocation or removal of private property caused by the City performing work in the public way.

Authority herein given and granted for a period of five (5) years from and after Date of Passage.

Alderman Michelle A Harris

Michelle A. Harris 8th Ward

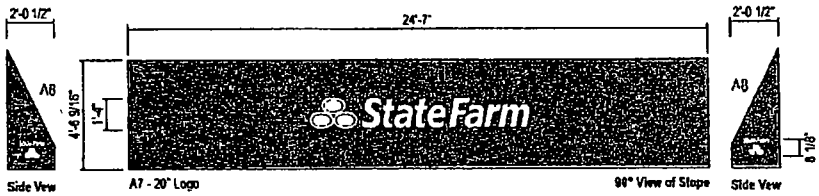





NEW RED AWNING

SIGN 1:
QTY 1


SCALE 3/16" = 1'-0"

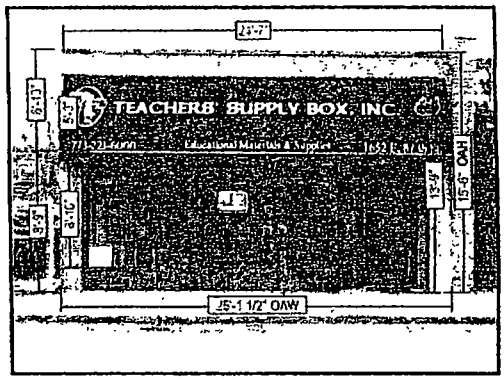

EXISTING

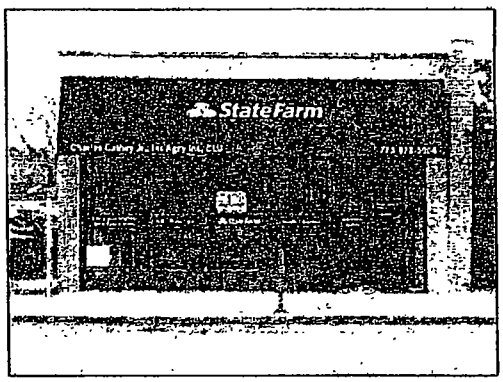


PROPOSED

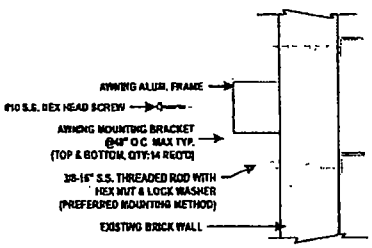

SECTION: TYPICAL MOUNTING

SCALE- N.T.S

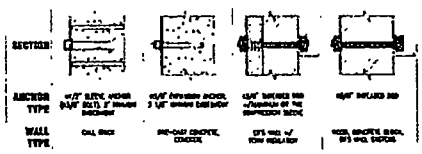

DETAIL - MOUNTING OPTIONS

SCALE N/A

Drawing prepared by	ICON
RECOMMENDATION	
Location	1652 E 87th St Chicago, IL 60617
Proj #	4123
Loc #	139014
File Path	Active\ACCOUNTS\S\State Farm\Project 4123\Locations\4123_139014_Chicago_IL
Drawing prepared for	StateFarm

Rev #	Rev#	Date	Proj By	Drawn By	Revision Description
Original	140253	12/10/14	PM	JC	
Rev 1	291420	01/09/15	PM	JC	
Rev 2	291011	01/12/15	PM	JC	
Rev 3	290823	04/09/15	JP	JC	
Rev 4	294429	04/09/15	JP	JC	
Rev 5	000000	00/00/00	XXX	XXX	
Rev 6	000000	00/00/00	XXX	XXX	

Department of Business Affairs and Consumer Protection
Small Business Center - Public Way Use Unit
City Hall - 121 N LaSalle Street, Room 800 • Chicago, IL 60602
312-74-GOBIZ / 312-744-6249 • (312) 744-1944 (TTY)
http://www.cityofchicago.org/bacp

07/29/2015

Alderman **Michelle A. Harris**
Ward # **08**
City of Chicago
City Hall, Room **200**
121 North LaSalle Street
Chicago, Illinois 60602

Re: An ordinance to use and maintain a portion of the public right-of-way for **one (1) awning(s)** for **CHARLES CATHEY, JR INSURANCE AGENCY, INC.**, adjacent to the premises known as **1652 E. 87th St.**.

Dear Alderman **Michelle A. Harris**:

The applicant referenced above has requested the use of the public right-of-way for a **awning(s)**. An ordinance has been prepared by the Department of Business Affairs and Consumer Protection – Small Business Center - Public Way Use Unit for presentation to the City Council. Because this request was made for properties located in your ward, as approved by you as per the attached, I respectfully request that you introduce the attached ordinance at the next City Council meeting.

If you have any questions regarding this ordinance, please contact Anthony Bertuca at (312) 744-5506.

Department of Business Affairs and Consumer Protection

City of Chicago

O2015-5493

Office of the City Clerk

Document Tracking Sheet

Meeting Date:	7/29/2015
Sponsor(s):	Thompson (11)
Type:	Ordinance
Title:	Awning(s) for Jinn Express
Committee(s) Assignment:	Committee on Transportation and Public Way

ORDINANCE
JINN EXPRESS
Acct. No. 367252 - 1
Permit No. 1119266

Be It Ordained by the City Council of the City of Chicago:

SECTION 1. Permission and authority are hereby given and granted to JINN EXPRESS, upon the terms and subject to the conditions of this ordinance to maintain and use, as now constructed, one (1) Awning(s) projecting over the public right-of-way adjacent to its premises known as 2519 S. Halsted St..

Said Awning(s) at S. Halsted Street measure(s):
One (1) at twenty-five (25) feet in length, and two (2) feet in width for a total of fifty (50) square feet.

The location of said privilege shall be as shown on prints kept on file with the Department of Business Affairs and Consumer Protection and the Office of the City Clerk.

Said privilege shall be constructed in accordance with plans and specifications approved by the Zoning Department - Signs.

This grant of privilege in the public way shall be subject to the provisions of Section 10-28-015 and all other required provisions of the Municipal Code of Chicago.

The grantee shall pay to the City of Chicago as compensation for the privilege #1119266 herein granted the sum of fifty ($50.00) per annum in advance.

A 25% penalty will be added for payments received after due date.


The permit holder agrees to hold the City of Chicago harmless for any damage, relocation or replacement costs associated with damage, relocation or removal of private property caused by the City performing work in the public way.

Authority herein given and granted for a period of five (5) years from and after 06/09/2015.

Alderman _____

Patrick Daley Thompson 11th Ward

JINN EXPRESS SIGN

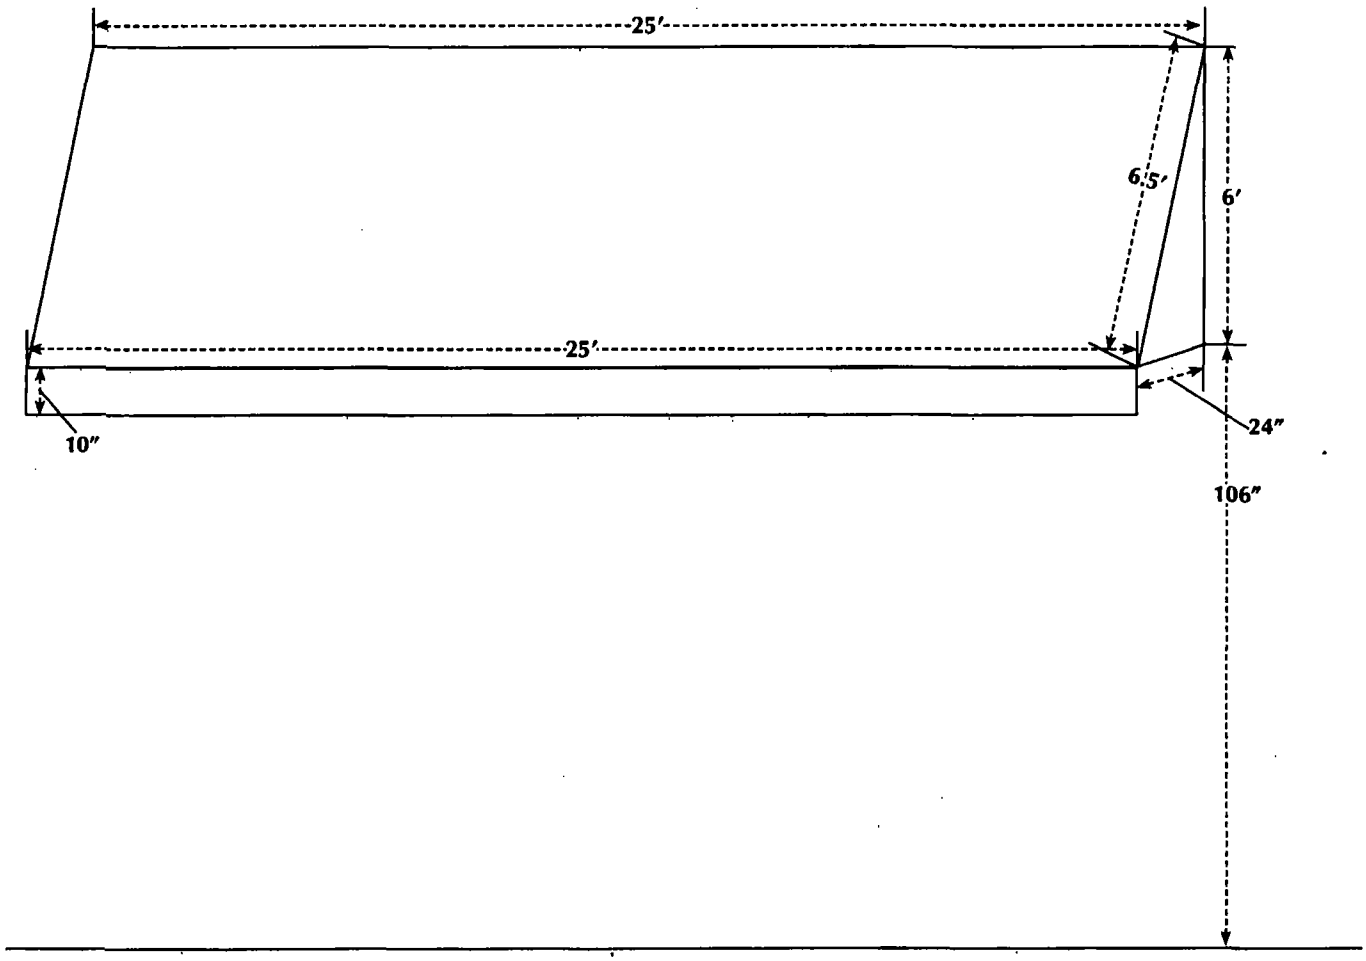

Department of Business Affairs and Consumer Protection
Small Business Center - Public Way Use Unit
City Hall - 121 N. LaSalle Street, Room 800 • Chicago, IL 60602
312-74-GOBIZ / 312-744-6249 • (312) 744-1944 (TTY)
http //www cityofchicago org/bacp

07/29/2015

Alderman **Patrick Daley Thompson**
Ward # **11**
City of Chicago
City Hall, Room **300**
121 North LaSalle Street
Chicago, Illinois 60602

Re: An ordinance to use and maintain a portion of the public right-of-way for **one (1) awning(s)** for **JINN EXPRESS**, adjacent to the premises known as **2519 S. Halsted St.**.

Dear Alderman **Patrick Daley Thompson**:

The applicant referenced above has requested the use of the public right-of-way for a **awning(s)**. An ordinance has been prepared by the Department of Business Affairs and Consumer Protection – Small Business Center - Public Way Use Unit for presentation to the City Council. Because this request was made for properties located in your ward, as approved by you as per the attached, I respectfully request that you introduce the attached ordinance at the next City Council meeting.

If you have any questions regarding this ordinance, please contact Anthony Bertuca at (312) 744-5506.

Department of Business Affairs and Consumer Protection

City of Chicago

O2015-5500

Office of the City Clerk

Document Tracking Sheet

Meeting Date:	7/29/2015
Sponsor(s):	Thompson (11)
Type:	Ordinance
Title:	Awning(s) for State Farm Agent Juan Wheat
Committee(s) Assignment:	Committee on Transportation and Public Way

ORDINANCE
STATE FARM AGEN JUAN WHEAT
Acct. No. 399492 - 1
Permit No. 1119404

Be It Ordained by the City Council of the City of Chicago:

SECTION 1. Permission and authority are hereby given and granted to STATE FARM AGEN JUAN WHEAT, upon the terms and subject to the conditions of this ordinance to construct, install, maintain and use one (1) Awning(s) projecting over the public right-of-way adjacent to its premises known as 1338 S. Halsted St..

Said Awning(s) at S HALSTED ST measure(s):
One (1) at ten (10) feet in length, and two (2) feet in width for a total of twenty (20) square feet.

The location of said privilege shall be as shown on prints kept on file with the Department of Business Affairs and Consumer Protection and the Office of the City Clerk.

Said privilege shall be constructed in accordance with plans and specifications approved by the Zoning Department - Signs.

This grant of privilege in the public way shall be subject to the provisions of Section 10-28-015 and all other required provisions of the Municipal Code of Chicago.

The grantee shall pay to the City of Chicago as compensation for the privilege #1119404 herein granted the sum of fifty ($50.00) per annum in advance.

A 25% penalty will be added for payments received after due date.

The permit holder agrees to hold the City of Chicago harmless for any damage, relocation or replacement costs associated with damage, relocation or removal of private property caused by the City performing work in the public way.

Authority herein given and granted for a period of five (5) years from and after Date of Passage.

Alderman _____

Patrick Daley Thompson 11th Ward


PAY TO
StateFarm
Juan Wheat, Agent
773-277-2900
28

Department of Business Affairs and Consumer Protection
Small Business Center - Public Way Use Unit
City Hall - 121 N LaSalle Street, Room 800 • Chicago, IL 60602
312-74-GOBIZ / 312-744-6249 • (312) 744-1944 (TTY)
http://www.cityofchicago.org/bacp

07/29/2015

Alderman **Patrick Daley Thompson**
Ward # **11**
City of Chicago
City Hall, Room **300**
121 North LaSalle Street
Chicago, Illinois 60602

Re: An ordinance to use and maintain a portion of the public right-of-way for **one (1) awning(s)** for **STATE FARM AGEN JUAN WHEAT**, adjacent to the premises known as **1338 S. Halsted St.**.

Dear Alderman **Patrick Daley Thompson**:

The applicant referenced above has requested the use of the public right-of-way for a **awning(s)**. An ordinance has been prepared by the Department of Business Affairs and Consumer Protection – Small Business Center - Public Way Use Unit for presentation to the City Council. Because this request was made for properties located in your ward, as approved by you as per the attached, I respectfully request that you introduce the attached ordinance at the next City Council meeting.

If you have any questions regarding this ordinance, please contact Anthony Bertuca at (312) 744-5506.

Department of Business Affairs and Consumer Protection

City of Chicago

O2015-5507

Office of the City Clerk

Document Tracking Sheet

Meeting Date:	7/29/2015
Sponsor(s):	Cardenas (12)
Type:	Ordinance
Title:	Awning(s) for Walgreens No. 5868
Committee(s) Assignment:	Committee on Transportation and Public Way

ORDINANCE
Walgreens #5868
Acct. No. 147 - 66
Permit No. 1119477

Be It Ordained by the City Council of the City of Chicago:

SECTION 1. Permission and authority are hereby given and granted to Walgreens #5868, upon the terms and subject to the conditions of this ordinance to maintain and use, as now constructed, five (5) Awning(s) projecting over the public right-of-way adjacent to its premises known as 3798 S. Western Ave..

Said Awning(s) at S. Western Avenue measure(s):
Five (5) at sixty (60) feet in length, and four (4) feet in width for a total of one thousand two hundred (1200) square feet.

The location of said privilege shall be as shown on prints kept on file with the Department of Business Affairs and Consumer Protection and the Office of the City Clerk.

Said privilege shall be constructed in accordance with plans and specifications approved by the Zoning Department - Signs.

This grant of privilege in the public way shall be subject to the provisions of Section 10-28-015 and all other required provisions of the Municipal Code of Chicago.

The grantee shall pay to the City of Chicago as compensation for the privilege #1119477 herein granted the sum of one hundred seventy-five ($175.00) per annum in advance.


A 25% penalty will be added for payments received after due date.

The permit holder agrees to hold the City of Chicago harmless for any damage, relocation or replacement costs associated with damage, relocation or removal of private property caused by the City performing work in the public way.

Authority herein given and granted for a period of five (5) years from and after 11/05/2013.

Alderman _____

George Cardenas 12th Ward

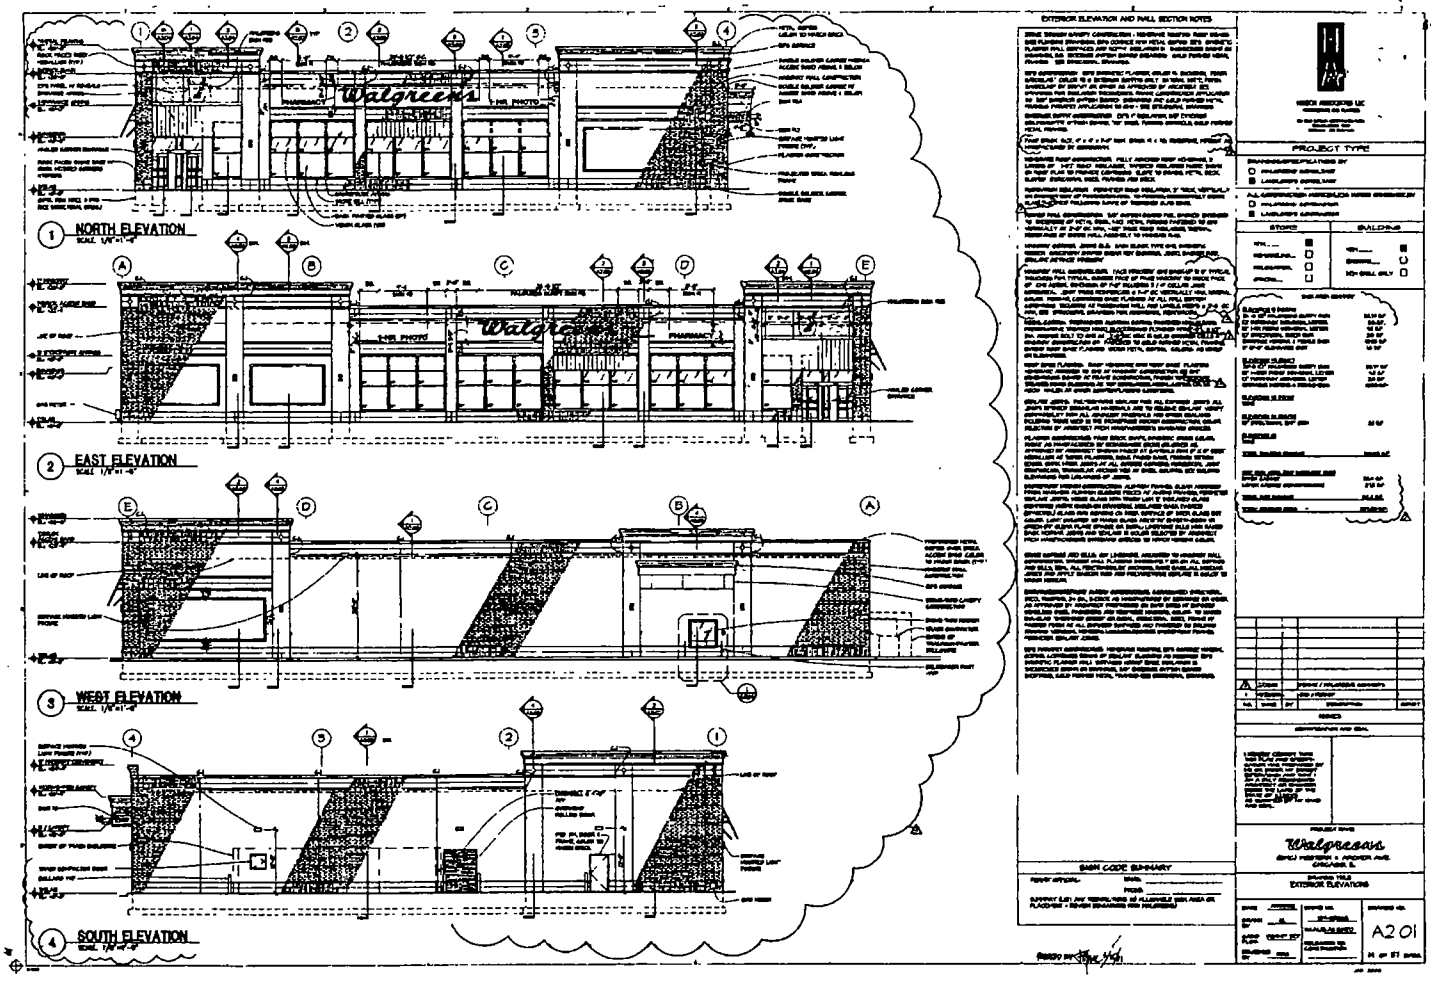
1 NORTH ELEVATION
2 EAST ELEVATION
3 WEST ELEVATION
4 SOUTH ELEVATION
Walgreens
EXTERIOR ELEVATION AND WALL SECTION NOTES
MAIN CODE SUMMARY
PROJECT TYPE
STORE
BUILDING
Walgreens
EXTERIOR ELEVATIONS
A201

Department of Business Affairs and Consumer Protection
Small Business Center - Public Way Use Unit
City Hall - 121 N. LaSalle Street, Room 800 • Chicago, IL 60602
312-74-GOBIZ / 312-744-6249 • (312) 744-1944 (TTY)
http://www.cityofchicago.org/bacp

07/29/2015

Alderman **George Cardenas**
Ward # **12**
City of Chicago
City Hall, Room **300**
121 North LaSalle Street
Chicago, Illinois 60602

Re: An ordinance to use and maintain a portion of the public right-of-way for **five (5) awning(s)** for **Walgreens #5868**, adjacent to the premises known as **3798 S. Western Ave.**.

Dear Alderman **George Cardenas**:

The applicant referenced above has requested the use of the public right-of-way for a **awning(s)**. An ordinance has been prepared by the Department of Business Affairs and Consumer Protection – Small Business Center - Public Way Use Unit for presentation to the City Council. Because this request was made for properties located in your ward, as approved by you as per the attached, I respectfully request that you introduce the attached ordinance at the next City Council meeting.

If you have any questions regarding this ordinance, please contact Anthony Bertuca at (312) 744-5506.

Department of Business Affairs and Consumer Protection

City of Chicago

O2015-5513

Office of the City Clerk

Document Tracking Sheet

Meeting Date:	7/29/2015
Sponsor(s):	Quinn (13)
Type:	Ordinance
Title:	Awning(s) for Supermercado La Victoria, Inc.
Committee(s) Assignment:	Committee on Transportation and Public Way

ORDINANCE
SUPERMERCADO LA VICTORIA, INC.
Acct. No. 310378 - 1
Permit No. 1119290

Be It Ordained by the City Council of the City of Chicago:

SECTION 1. Permission and authority are hereby given and granted to SUPERMERCADO LA VICTORIA, INC., upon the terms and subject to the conditions of this ordinance to maintain and use, as now constructed, one (1) Awning(s) projecting over the public right-of-way adjacent to its premises known as 3927 W. 63rd St..

Said Awning(s) at W. 63RD ST measure(s):
One (1) at twenty-six (26) feet in length, and two (2) feet in width for a total of fifty-two (52) square feet.

The location of said privilege shall be as shown on prints kept on file with the Department of Business Affairs and Consumer Protection and the Office of the City Clerk.

Said privilege shall be constructed in accordance with plans and specifications approved by the Zoning Department - Signs.

This grant of privilege in the public way shall be subject to the provisions of Section 10-28-015 and all other required provisions of the Municipal Code of Chicago.

The grantee shall pay to the City of Chicago as compensation for the privilege #1119290 herein granted the sum of fifty-one ($51.00) per annum in advance.

A 25% penalty will be added for payments received after due date.

The permit holder agrees to hold the City of Chicago harmless for any damage, relocation or replacement costs associated with damage, relocation or removal of private property caused by the City performing work in the public way.

Authority herein given and granted for a period of five (5) years from and after 05/09/2015.

Alderman Marty Quinn 13

Marty Quinn 13th Ward


3924 W 63rd St
Chicago, Illinois
Street View - Oct 2014
Image capture: Oct 2014 © 2015 Google

Department of Business Affairs and Consumer Protection
Small Business Center - Public Way Use Unit
City Hall - 121 N LaSalle Street, Room 800 • Chicago, IL 60602
312-74-GOBIZ / 312-744-6249 • (312) 744-1944 (TTY)
http://www.cityofchicago.org/bacp

07/29/2015

Alderman **Marty Quinn**
Ward # **13**
City of Chicago
City Hall, Room **300**
121 North LaSalle Street
Chicago, Illinois 60602

Re: An ordinance to use and maintain a portion of the public right-of-way for **one (1) awning(s)** for **SUPERMERCADO LA VICTORIA, INC.**, adjacent to the premises known as **3927 W. 63rd St.**.

Dear Alderman **Marty Quinn**:

The applicant referenced above has requested the use of the public right-of-way for a **awning(s)**. An ordinance has been prepared by the Department of Business Affairs and Consumer Protection – Small Business Center - Public Way Use Unit for presentation to the City Council. Because this request was made for properties located in your ward, as approved by you as per the attached, I respectfully request that you introduce the attached ordinance at the next City Council meeting.

If you have any questions regarding this ordinance, please contact Anthony Bertuca at (312) 744-5506.

Department of Business Affairs and Consumer Protection

City of Chicago

O2015-5519

Office of the City Clerk

Document Tracking Sheet

Meeting Date:	7/29/2015
Sponsor(s):	Burke (14)
Type:	Ordinance
Title:	Awning(s) for Taqueria Huandacareo
Committee(s) Assignment:	Committee on Transportation and Public Way

ORDINANCE
Taqueria Huandacareo
Acct. No. 277286 - 1
Permit No. 1119261

Be It Ordained by the City Council of the City of Chicago:

SECTION 1. Permission and authority are hereby given and granted to Taqueria Huandacareo, upon the terms and subject to the conditions of this ordinance to maintain and use, as now constructed, one (1) Awning(s) projecting over the public right-of-way adjacent to its premises known as 3308 W. 55th St..

Said Awning(s) at W. 55th Street measure(s):
One (1) at eighteen (18) feet in length, and one (1) foot in width for a total of eighteen (18) square feet.

The location of said privilege shall be as shown on prints kept on file with the Department of Business Affairs and Consumer Protection and the Office of the City Clerk.

Said privilege shall be constructed in accordance with plans and specifications approved by the Zoning Department - Signs.

This grant of privilege in the public way shall be subject to the provisions of Section 10-28-015 and all other required provisions of the Municipal Code of Chicago.

The grantee shall pay to the City of Chicago as compensation for the privilege #1119261 herein granted the sum of fifty ($50.00) per annum in advance.


A 25% penalty will be added for payments received after due date.

The permit holder agrees to hold the City of Chicago harmless for any damage, relocation or replacement costs associated with damage, relocation or removal of private property caused by the City performing work in the public way.

Authority herein given and granted for a period of five (5) years from and after 05/09/2015.

Alderman _____

Edward M. Burke 14th Ward

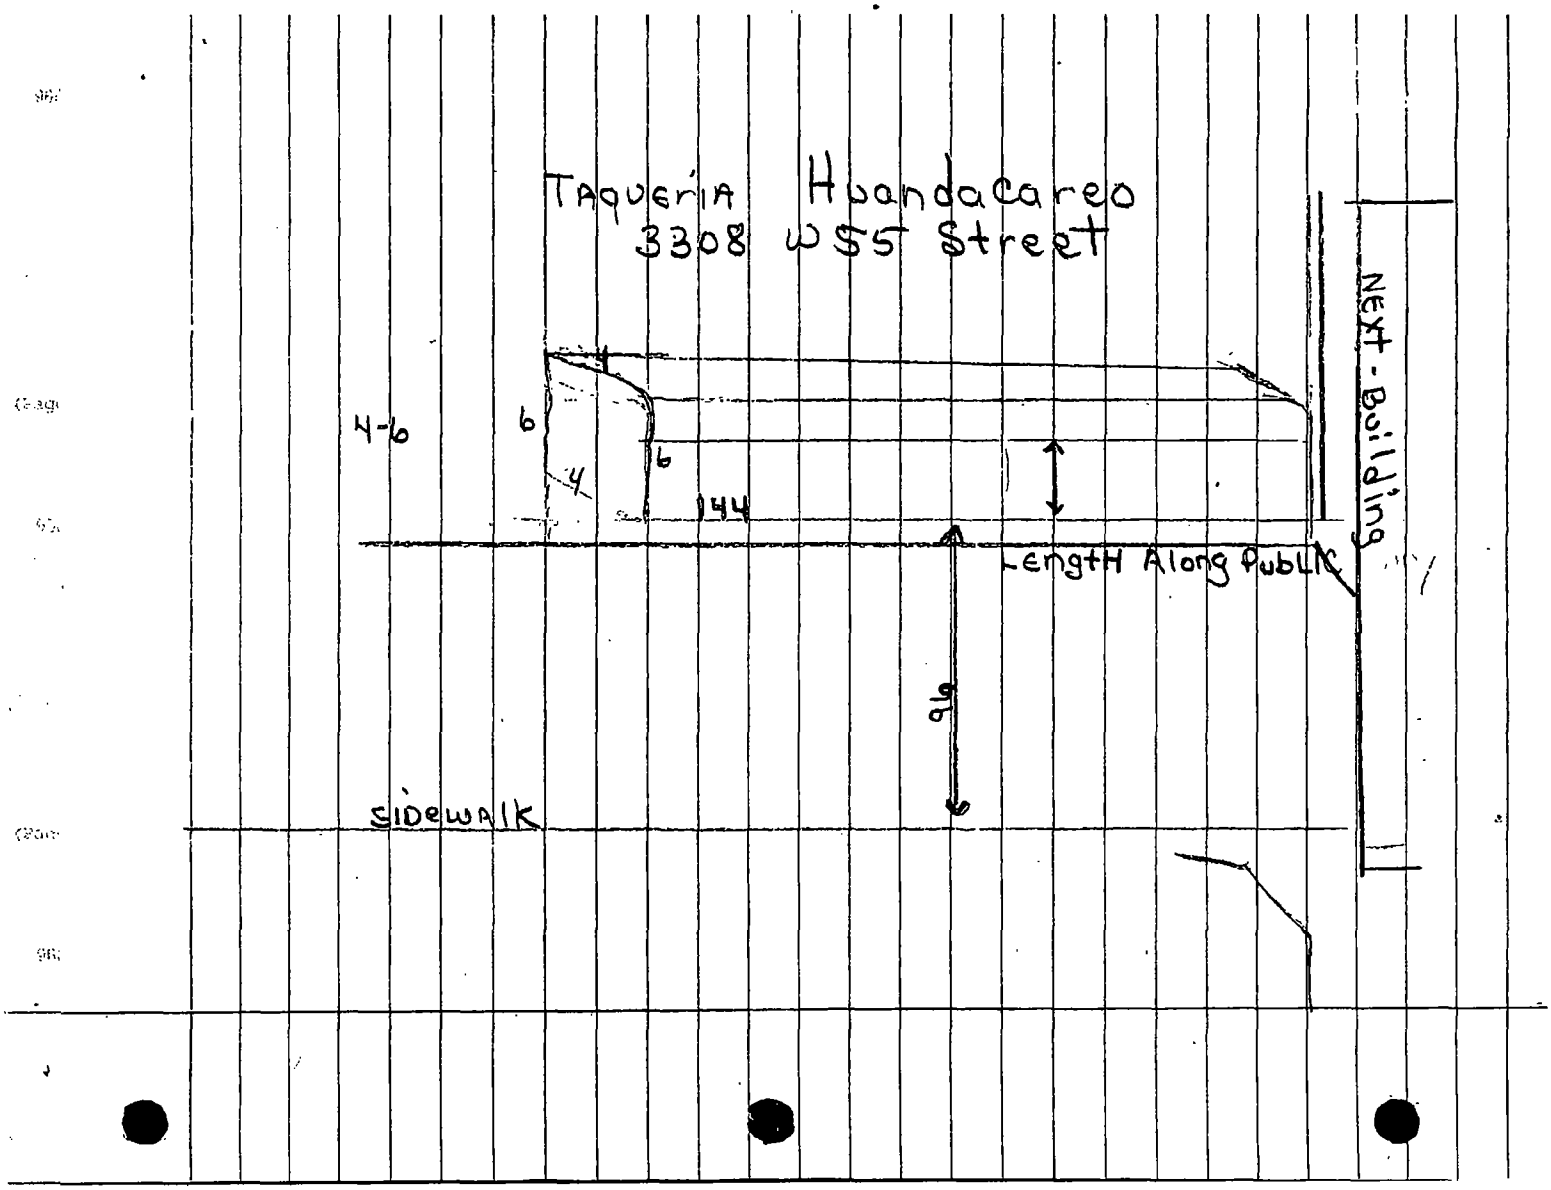
Taqueria Huandacareo
3308 w 55 Street
4-6
6
6
4
144
Length Along Public
96
Sidewalk
Next - Building

Department of Business Affairs and Consumer Protection
Small Business Center - Public Way Use Unit
City Hall - 121 N. LaSalle Street, Room 800 • Chicago, IL 60602
312-74-GOBIZ / 312-744-6249 • (312) 744-1944 (TTY)
http://www.cityofchicago.org/bacp

07/29/2015

Alderman **Edward M. Burke**
Ward # **14**
City of Chicago
City Hall, Room **302**
121 North LaSalle Street
Chicago, Illinois 60602

Re: An ordinance to use and maintain a portion of the public right-of-way for **one (1) awning(s)** for **Taqueria Huandacareo**, adjacent to the premises known as **3308 W. 55th St.**.

Dear Alderman **Edward M. Burke**:

The applicant referenced above has requested the use of the public right-of-way for a **awning(s)**. An ordinance has been prepared by the Department of Business Affairs and Consumer Protection – Small Business Center - Public Way Use Unit for presentation to the City Council. Because this request was made for properties located in your ward, as approved by you as per the attached, I respectfully request that you introduce the attached ordinance at the next City Council meeting.

If you have any questions regarding this ordinance, please contact Anthony Bertuca at (312) 744-5506.

Department of Business Affairs and Consumer Protection

City of Chicago

O2015-5522

Office of the City Clerk

Document Tracking Sheet

Meeting Date:	7/29/2015
Sponsor(s):	Burke (14)
Type:	Ordinance
Title:	Awning(s) for Walgreens No. 05867
Committee(s) Assignment:	Committee on Transportation and Public Way

ORDINANCE
Walgreens # 05867
Acct. No. 147 - 68
Permit No. 1119478

Be It Ordained by the City Council of the City of Chicago:

SECTION 1. Permission and authority are hereby given and granted to Walgreens # 05867, upon the terms and subject to the conditions of this ordinance to maintain and use, as now constructed, four (4) Awning(s) projecting over the public right-of-way adjacent to its premises known as 3943 W. 47th St..

Said Awning(s) at W. 47th St measure(s):
Four (4) at twelve point four one (12.41) feet in length, and two point five (2.5) feet in width for a total of one hundred twenty-four point one (124.1) square feet.

The location of said privilege shall be as shown on prints kept on file with the Department of Business Affairs and Consumer Protection and the Office of the City Clerk.

Said privilege shall be constructed in accordance with plans and specifications approved by the Zoning Department - Signs.

This grant of privilege in the public way shall be subject to the provisions of Section 10-28-015 and all other required provisions of the Municipal Code of Chicago.

The grantee shall pay to the City of Chicago as compensation for the privilege #1119478 herein granted the sum of one hundred seventy-five ($175.00) per annum in advance.


A 25% penalty will be added for payments received after due date.

The permit holder agrees to hold the City of Chicago harmless for any damage, relocation or replacement costs associated with damage, relocation or removal of private property caused by the City performing work in the public way.

Authority herein given and granted for a period of five (5) years from and after 01/13/2014.

Alderman _____

Edward M. Burke 14th Ward

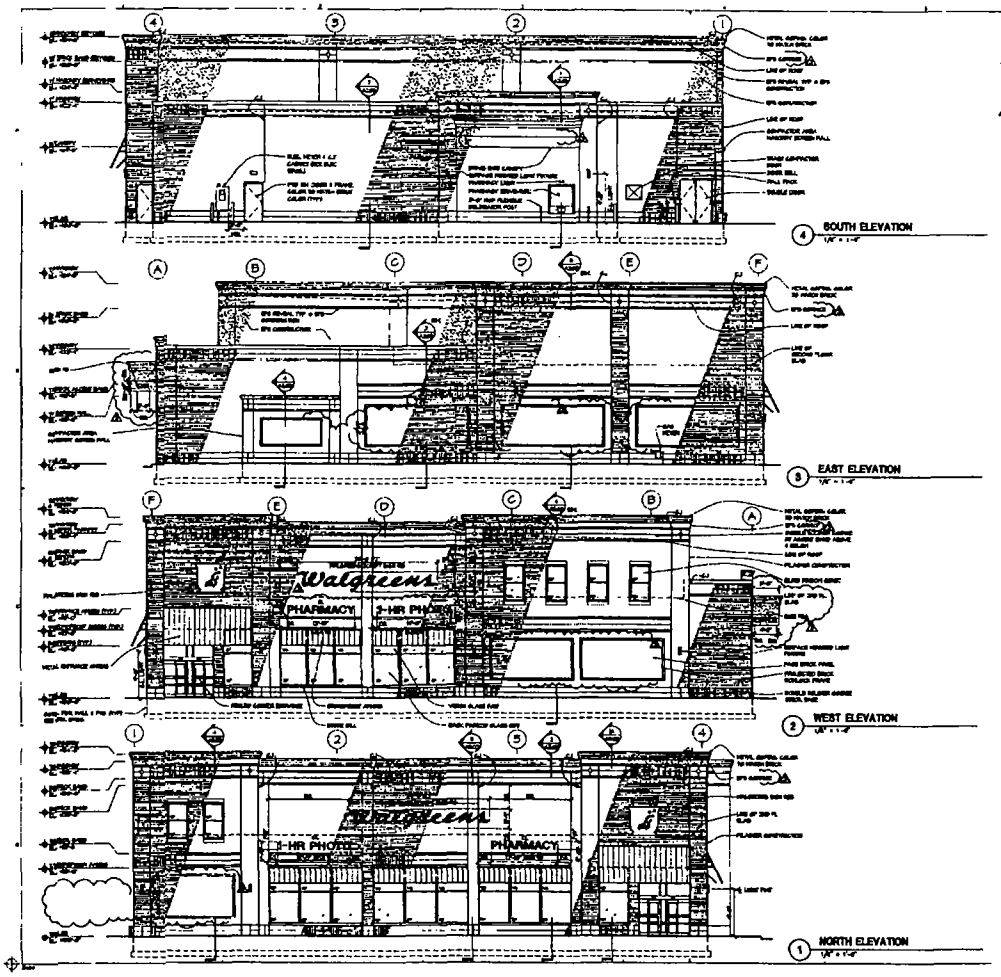

EXTERIOR ELEVATION AND WALL SECTION NOTES

NOTES

BASIS CODE SUMMARY

HIRSCH ASSOCIATES LLC
ARCHITECTURAL AND PLANNING

PROJECT TYPE

Walgreens

EXTERIOR ELEVATIONS & NOTES

A2.01

Department of Business Affairs and Consumer Protection
Small Business Center - Public Way Use Unit
City Hall - 121 N LaSalle Street, Room 800 • Chicago, IL 60602
312-74-GOBIZ / 312-744-6249 • (312) 744-1944 (TTY)
http://www.cityofchicago.org/bacp

07/29/2015

Alderman **Edward M. Burke**
Ward # **14**
City of Chicago
City Hall, Room **302**
121 North LaSalle Street
Chicago, Illinois 60602

Re: An ordinance to use and maintain a portion of the public right-of-way for **four (4) awning(s)** for **Walgreens # 05867**, adjacent to the premises known as **3943 W. 47th St.**.

Dear Alderman **Edward M. Burke**:

The applicant referenced above has requested the use of the public right-of-way for a **awning(s)**. An ordinance has been prepared by the Department of Business Affairs and Consumer Protection – Small Business Center - Public Way Use Unit for presentation to the City Council. Because this request was made for properties located in your ward, as approved by you as per the attached, I respectfully request that you introduce the attached ordinance at the next City Council meeting.

If you have any questions regarding this ordinance, please contact Anthony Bertuca at (312) 744-5506.

Department of Business Affairs and Consumer Protection

City of Chicago

O2015-5535

Office of the City Clerk

Document Tracking Sheet

Meeting Date:	7/29/2015
Sponsor(s):	Lopez (15)
Type:	Ordinance
Title:	Awning(s) for Route 43 Bar, Inc.
Committee(s) Assignment:	Committee on Transportation and Public Way

ORDINANCE
ROUTE 43 BAR, INC.
Acct. No. 367745 - 1
Permit No. 1116067

Be It Ordained by the City Council of the City of Chicago:

SECTION 1. Permission and authority are hereby given and granted to ROUTE 43 BAR, INC., upon the terms and subject to the conditions of this ordinance to maintain and use, as now constructed, one (1) Awning(s) projecting over the public right-of-way adjacent to its premises known as 1615 W. 43rd St..

Said Awning(s) at W. 43rd Street measure(s):
One (1) at eighteen (18) feet in length, and two (2) feet in width for a total of thirty-six (36) square feet.

The location of said privilege shall be as shown on prints kept on file with the Department of Business Affairs and Consumer Protection and the Office of the City Clerk.

Said privilege shall be constructed in accordance with plans and specifications approved by the Zoning Department - Signs.

This grant of privilege in the public way shall be subject to the provisions of Section 10-28-015 and all other required provisions of the Municipal Code of Chicago.


The grantee shall pay to the City of Chicago as compensation for the privilege #1116067 herein granted the sum of fifty ($50.00) per annum in advance.

A 25% penalty will be added for payments received after due date.

The permit holder agrees to hold the City of Chicago harmless for any damage, relocation or replacement costs associated with damage, relocation or removal of private property caused by the City performing work in the public way.

Authority herein given and granted for a period of five (5) years from and after Date of Passage.

Alderman _____
Raymond A. Lopez 15th Ward

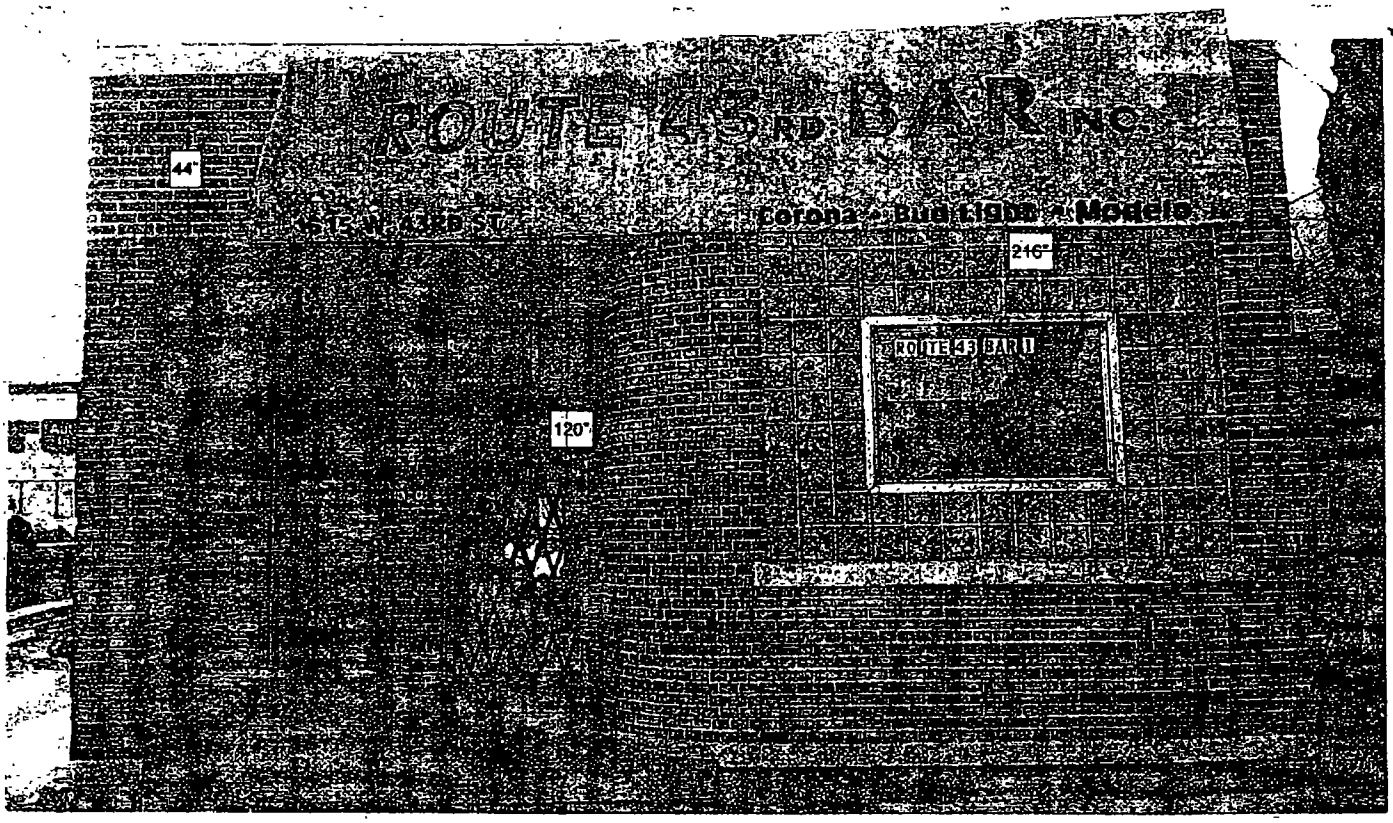

Xpressigns 3718 Dempster St Skokie IL 60076 888-303-0640 sales@xpressigns.com	**Client Name:** Route 43 Bar Inc **Location:** 1615 W 43rd St, Chicago, IL 60609	**Start Date:** **Last Revision:** **Job#:** **Drawing#:** **Page:**	• Client Approval • Landlord Approval	**Sales Rep:** **Designer:**

© COPYRIGHT 2012 BY XPRESSIGNS ALL DESIGNS PRESENTED ARE THE SOLE PROPERTY OF XPRESSIGNS AND MAY NOT BE REPRODUCED IN PART OR WHOLE WITHOUT WRITTEN PERMISSION FROM XPRESSIGNS

Department of Business Affairs and Consumer Protection
Small Business Center - Public Way Use Unit
City Hall - 121 N. LaSalle Street, Room 800 • Chicago, IL 60602
312-74-GOBIZ / 312-744-6249 • (312) 744-1944 (TTY)
http://www.cityofchicago.org/bacp

07/29/2015

Alderman **Raymond A. Lopez**
Ward # **15**
City of Chicago
City Hall, Room **300**
121 North LaSalle Street
Chicago, Illinois 60602

Re: An ordinance to use and maintain a portion of the public right-of-way for **one (1) awning(s)** for **ROUTE 43 BAR, INC.**, adjacent to the premises known as **1615 W. 43rd St.**.

Dear Alderman **Raymond A. Lopez**:

The applicant referenced above has requested the use of the public right-of-way for a **awning(s)**. An ordinance has been prepared by the Department of Business Affairs and Consumer Protection – Small Business Center - Public Way Use Unit for presentation to the City Council. Because this request was made for properties located in your ward, as approved by you as per the attached, I respectfully request that you introduce the attached ordinance at the next City Council meeting.

If you have any questions regarding this ordinance, please contact Anthony Bertuca at (312) 744-5506.

Department of Business Affairs and Consumer Protection

City of Chicago

O2015-5259

Office of the City Clerk

Document Tracking Sheet

Meeting Date:	7/29/2015
Sponsor(s):	Moore (17)
Type:	Ordinance
Title:	Awning(s) for Cookies Cocktail Lounge
Committee(s) Assignment:	Committee on Transportation and Public Way

ORDINANCE
COOKIES COCKTAIL LOUNGE
Acct. No. 24717 - 1
Permit No. 1119187

Be It Ordained by the City Council of the City of Chicago:

SECTION 1. Permission and authority are hereby given and granted to COOKIES COCKTAIL LOUNGE, upon the terms and subject to the conditions of this ordinance to maintain and use, as now constructed, one (1) Awning(s) projecting over the public right-of-way adjacent to its premises known as 1024 W. 79th St..

Said Awning(s) at W. 79th St. measure(s):
One (1) at fourteen (14) feet in length, and two (2) feet in width for a total of twenty-eight (28) square feet.

The location of said privilege shall be as shown on prints kept on file with the Department of Business Affairs and Consumer Protection and the Office of the City Clerk.

Said privilege shall be constructed in accordance with plans and specifications approved by the Zoning Department - Signs.

This grant of privilege in the public way shall be subject to the provisions of Section 10-28-015 and all other required provisions of the Municipal Code of Chicago.

The grantee shall pay to the City of Chicago as compensation for the privilege #1119187 herein granted the sum of fifty ($50.00) per annum in advance.

A 25% penalty will be added for payments received after due date.

The permit holder agrees to hold the City of Chicago harmless for any damage, relocation or replacement costs associated with damage, relocation or removal of private property caused by the City performing work in the public way.

Authority herein given and granted for a period of five (5) years from and after 05/23/2015.

Alderman _____

David H. Moore 17th Ward

RECEIVED
#3
2015 JUN 29 PM 3:57
OFFICE OF THE
CITY CLERK

Department of Business Affairs and Consumer Protection
Small Business Center- Public Way Use Unit
City Hall - 121 N. LaSalle Street Room 800 • Chicago, IL 60602
312-74-GOBIZ / 312-744-6249 • (312) 744-1944 (TTY)
http://www.cityofchicago.org/bacp

06/17/2015

Alderman **David H. Moore**
Ward # **17**
City of Chicago
City Hall, Room **300**
121 North LaSalle Street
Chicago, Illinois 60602

Re: An ordinance to use and maintain a portion of the public right-of-way for **one (1) awning(s)** for **COOKIES COCKTAIL LOUNGE**, adjacent to the premises known as **1024 W. 79th St.**.

Dear Alderman **David H. Moore**:

The applicant referenced above has requested the use of the public right-of-way for a **awning(s)**. An ordinance has been prepared by the Department of Business Affairs and Consumer Protection – Small Business Center - Public Way Use Unit for presentation to the City Council. Because this request was made for properties located in your ward, as approved by you as per the attached, I respectfully request that you introduce the attached ordinance at the next City Council meeting.


If you have any questions regarding this ordinance, please contact Anthony Bertuca at (312) 744-5506.

Department of Business Affairs and Consumer Protection

RECEIVED
#3
2015 JUN 29 PM 3:57
OFFICE OF THE
CITY CLERK

Front view

Side view

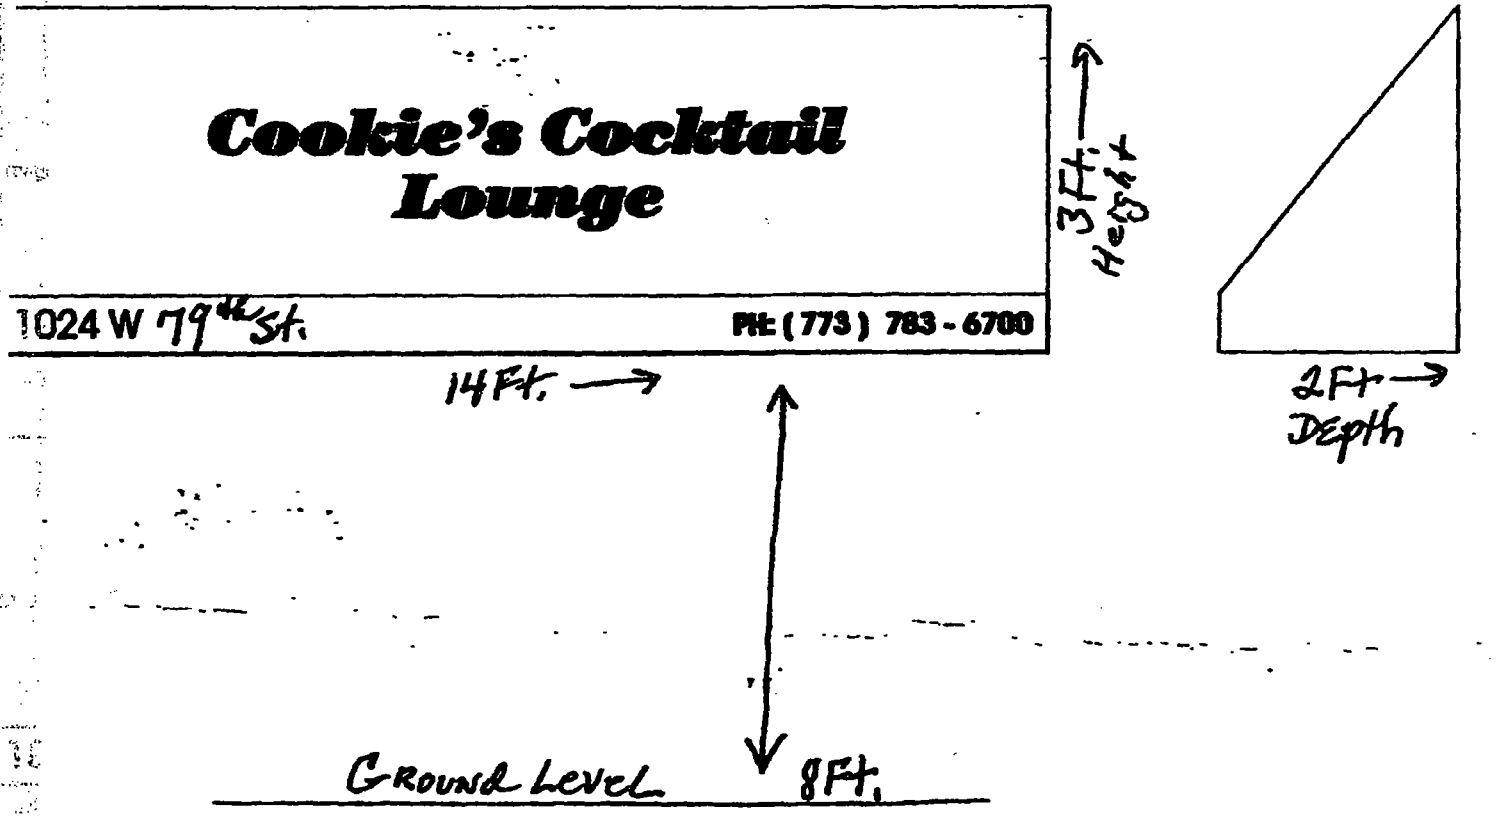

City of Chicago

O2015-5260

Office of the City Clerk

Document Tracking Sheet

Meeting Date:	7/29/2015
Sponsor(s):	Moore (17)
Type:	Ordinance
Title:	Awning(s) for A.M. Comfort and Orthopedic Shoes
Committee(s) Assignment:	Committee on Transportation and Public Way

ORDINANCE
A.M. COMFORT AND ORTHOPEDIC SHOES
Acct. No. 34413 - 1
Permit No. 1118978

Be It Ordained by the City Council of the City of Chicago:

SECTION 1. Permission and authority are hereby given and granted to A.M. COMFORT AND ORTHOPEDIC SHOES, upon the terms and subject to the conditions of this ordinance to maintain and use, as now constructed, one (1) Awning(s) projecting over the public right-of-way adjacent to its premises known as 3127 W. 63rd St..

Said Awning(s) at W. 63rd St. measure(s):
One (1) at fifty (50) feet in length, and two (2) feet in width for a total of one hundred (100) square feet.

The location of said privilege shall be as shown on prints kept on file with the Department of Business Affairs and Consumer Protection and the Office of the City Clerk.

Said privilege shall be constructed in accordance with plans and specifications approved by the Zoning Department - Signs.

This grant of privilege in the public way shall be subject to the provisions of Section 10-28-015 and all other required provisions of the Municipal Code of Chicago.

The grantee shall pay to the City of Chicago as compensation for the privilege #1118978 herein granted the sum of seventy-five ($75.00) per annum in advance.

A 25% penalty will be added for payments received after due date.

The permit holder agrees to hold the City of Chicago harmless for any damage, relocation or replacement costs associated with damage, relocation or removal of private property caused by the City performing work in the public way.

Authority herein given and granted for a period of five (5) years from and after 03/14/2015.

Alderman _____
David H. Moore 17th Ward

RECEIVED
#3
2015 JUN 29 PM 3:57
OFFICE OF THE
CITY CLERK



Department of Business Affairs and Consumer Protection
Small Business Center - Public Way Use Unit
City Hall - 121 N. LaSalle Street, Room 800 • Chicago, IL 60602
312-74-GOBIZ / 312-744-6249 • (312) 744-1944 (TTY)
http://www.cityofchicago.org/bacp

06/17/2015

Alderman **David H. Moore**
Ward # **17**
City of Chicago
City Hall, Room **300**
121 North LaSalle Street
Chicago, Illinois 60602

Re: An ordinance to use and maintain a portion of the public right-of-way for **one (1) awning(s)** for **A.M. COMFORT AND ORTHOPEDIC SHOES**, adjacent to the premises known as **3127 W. 63rd St.**.

Dear Alderman **David H. Moore**:

The applicant referenced above has requested the use of the public right-of-way for a **awning(s)**. An ordinance has been prepared by the Department of Business Affairs and Consumer Protection – Small Business Center - Public Way Use Unit for presentation to the City Council. Because this request was made for properties located in your ward, as approved by you as per the attached, I respectfully request that you introduce the attached ordinance at the next City Council meeting.

If you have any questions regarding this ordinance, please contact Anthony Bertuca at (312) 744-5506.

Department of Business Affairs and Consumer Protection

RECEIVED
#3
2015 JUN 29 PM 3:56
OFFICE OF THE
CITY CLERK

City of Chicago

O2015-6096

Office of the City Clerk

Document Tracking Sheet

Meeting Date:	7/29/2015
Sponsor(s):	Curtis (18)
Type:	Ordinance
Title:	Awning(s) for Q Sazon Mexican Restaurant
Committee(s) Assignment:	Committee on Transportation and Public Way

ORDINANCE
Q SAZON MEXICAN RESTAURANT
Acct. No. 380793 - 1
Permit No. 1117431

Be It Ordained by the City Council of the City of Chicago:

SECTION 1. Permission and authority are hereby given and granted to Q SAZON MEXICAN RESTAURANT, upon the terms and subject to the conditions of this ordinance to construct, install, maintain and use one (1) Awning(s) projecting over the public right-of-way adjacent to its premises known as 8451 S. Pulaski Rd..

Said Awning(s) at S Pulaski Rd measure(s):
One (1) at twenty-four (24) feet in length, and two (2) feet in width for a total of forty-eight (48) square feet.

The location of said privilege shall be as shown on prints kept on file with the Department of Business Affairs and Consumer Protection and the Office of the City Clerk.

Said privilege shall be constructed in accordance with plans and specifications approved by the Zoning Department - Signs.

This grant of privilege in the public way shall be subject to the provisions of Section 10-28-015 and all other required provisions of the Municipal Code of Chicago.

The grantee shall pay to the City of Chicago as compensation for the privilege #1117431 herein granted the sum of fifty ($50.00) per annum in advance.

A 25% penalty will be added for payments received after due date.

The permit holder agrees to hold the City of Chicago harmless for any damage, relocation or replacement costs associated with damage, relocation or removal of private property caused by the City performing work in the public way.


Authority herein given and granted for a period of five (5) years from and after Date of Passage.

Alderman

Derrick G. Curtis 18th Ward

Qsazon
Mexican Food

CANOPY

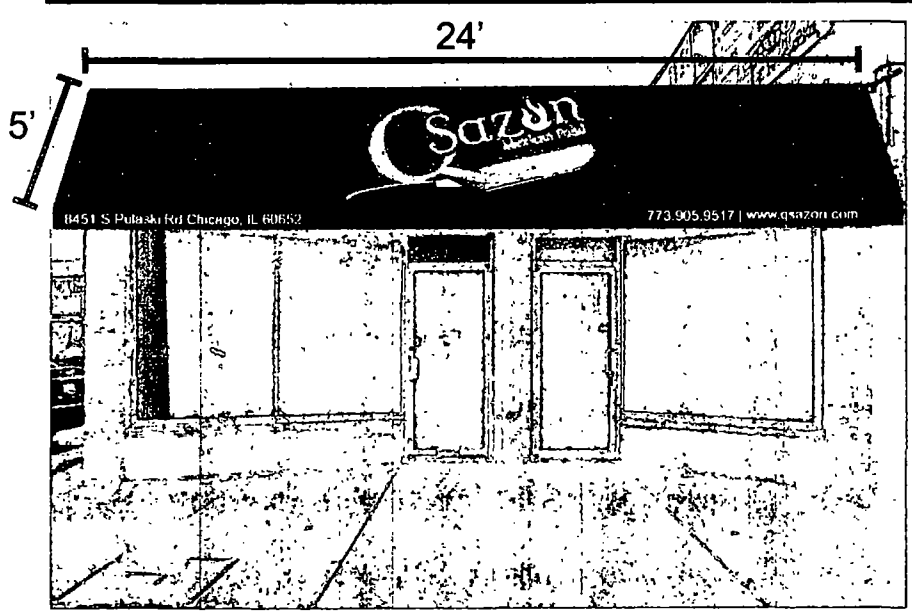

City: Chicago, IL
Include Permits and Installation

Department of Business Affairs and Consumer Protection
Small Business Center - Public Way Use Unit
City Hall - 121 N. LaSalle Street, Room 800 • Chicago, IL 60602
312-74-GOBIZ / 312-744-6249 • (312) 744-1944 (TTY)
http://www.cityofchicago.org/bacp

07/29/2015

Alderman **Derrick G. Curtis**
Ward # **18**
City of Chicago
City Hall, Room **300**
121 North LaSalle Street
Chicago, Illinois 60602

Re: An ordinance to use and maintain a portion of the public right-of-way for **one (1) awning(s)** for **Q SAZON MEXICAN RESTAURANT**, adjacent to the premises known as **8451 S. Pulaski Rd.**.

Dear Alderman **Derrick G. Curtis**:

The applicant referenced above has requested the use of the public right-of-way for a **awning(s)**. An ordinance has been prepared by the Department of Business Affairs and Consumer Protection – Small Business Center - Public Way Use Unit for presentation to the City Council. Because this request was made for properties located in your ward, as approved by you as per the attached, I respectfully request that you introduce the attached ordinance at the next City Council meeting.

If you have any questions regarding this ordinance, please contact Anthony Bertuca at (312) 744-5506.

Department of Business Affairs and Consumer Protection

City of Chicago

O2015-5538

Office of the City Clerk

Document Tracking Sheet

Meeting Date:	7/29/2015
Sponsor(s):	O'Shea (19)
Type:	Ordinance
Title:	Awning(s) for Walgreens No. 07250
Committee(s) Assignment:	Committee on Transportation and Public Way

ORDINANCE
Walgreens # 07250
Acct. No. 147 - 78
Permit No. 1119475

Be It Ordained by the City Council of the City of Chicago:

SECTION 1. Permission and authority are hereby given and granted to Walgreens # 07250, upon the terms and subject to the conditions of this ordinance to maintain and use, as now constructed, five (5) Awning(s) projecting over the public right-of-way adjacent to its premises known as 2345 W. 103rd St..

Said Awning(s) at W. 103rd St measure(s):
Four (4) at fourteen (14) feet in length, and five point three three (5.33) feet in width for a total of two hundred ninety-eight point four eight (298.48) square feet.

Said Awning(s) at W. 103rd St measure(s):
One (1) at sixteen (16) feet in length, and five point three three (5.33) feet in width for a total of eighty-five point two eight (85.28) square feet.

The location of said privilege shall be as shown on prints kept on file with the Department of Business Affairs and Consumer Protection and the Office of the City Clerk.

Said privilege shall be constructed in accordance with plans and specifications approved by the Zoning Department - Signs.

This grant of privilege in the public way shall be subject to the provisions of Section 10-28-015 and all other required provisions of the Municipal Code of Chicago.

The grantee shall pay to the City of Chicago as compensation for the privilege #1119475 herein granted the sum of eighty-seven dollars and fifty cents ($87.50) per annum in advance.

A 25% penalty will be added for payments received after due date.

The permit holder agrees to hold the City of Chicago harmless for any damage, relocation or replacement costs associated with damage, relocation or removal of private property caused by the City performing work in the public way.


Authority herein given and granted for a period of five (5) years from and after 06/11/2013.

Alderman Matthew J. O'Shea 19th Ward

(Page 2 of 4)

Canopy Dimensions

2345 W. 103RD St.

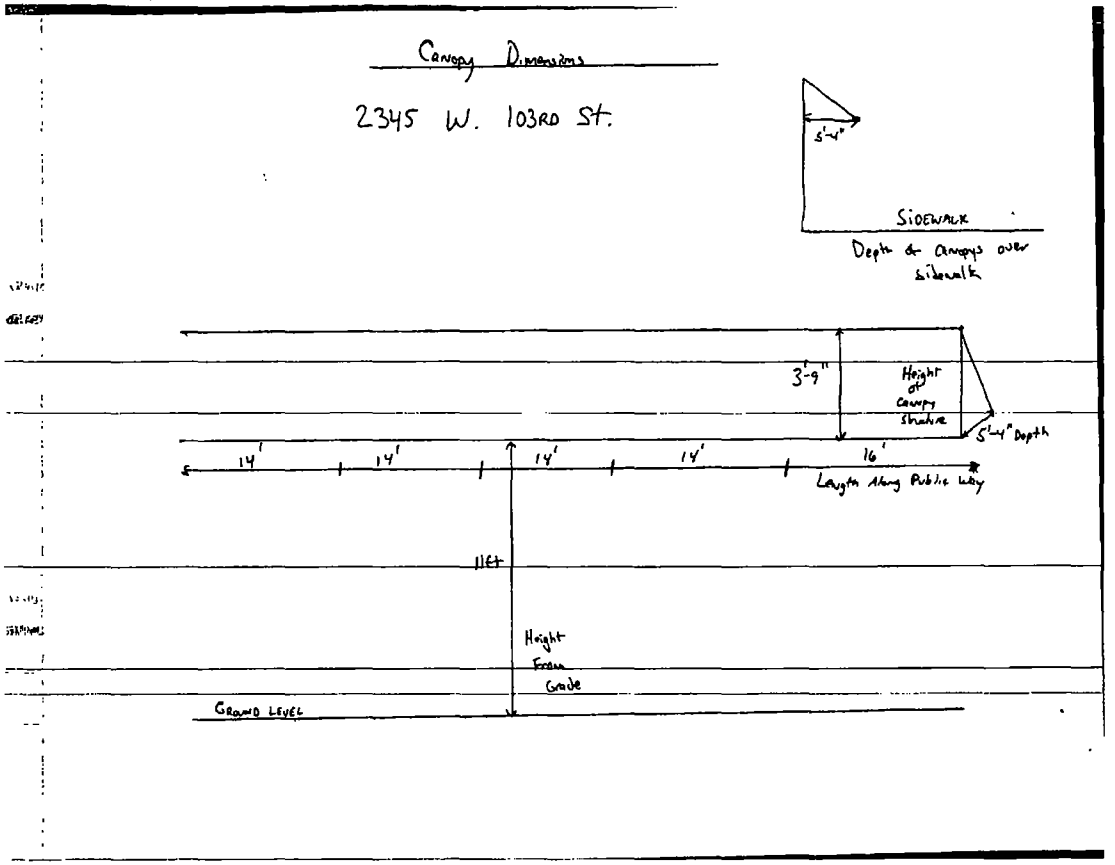

Department of Business Affairs and Consumer Protection
Small Business Center - Public Way Use Unit
City Hall - 121 N. LaSalle Street, Room 800 • Chicago, IL 60602
312-74-GOBIZ / 312-744-6249 • (312) 744-1944 (TTY)
http //www cityofchicago.org/bacp

07/29/2015

Alderman **Matthew J. O'Shea**
Ward # **19**
City of Chicago
City Hall, Room **200**
121 North LaSalle Street
Chicago, Illinois 60602

Re: An ordinance to use and maintain a portion of the public right-of-way for **five (5) awning(s)** for **Walgreens # 07250**, adjacent to the premises known as **2345 W. 103rd St.**.

Dear Alderman **Matthew J. O'Shea**:

The applicant referenced above has requested the use of the public right-of-way for a **awning(s)**. An ordinance has been prepared by the Department of Business Affairs and Consumer Protection – Small Business Center - Public Way Use Unit for presentation to the City Council. Because this request was made for properties located in your ward, as approved by you as per the attached, I respectfully request that you introduce the attached ordinance at the next City Council meeting.

If you have any questions regarding this ordinance, please contact Anthony Bertuca at (312) 744-5506.

Department of Business Affairs and Consumer Protection

City of Chicago

O2015-5543

Office of the City Clerk

Document Tracking Sheet

Meeting Date:	7/29/2015
Sponsor(s):	Maldonado (26)
Type:	Ordinance
Title:	Awning(s) for La Bomba Restaurant
Committee(s) Assignment:	Committee on Transportation and Public Way

ORDINANCE
LA BOMBA RESTAURANT
Acct. No. 378485 - 1
Permit No. 1119248

Be It Ordained by the City Council of the City of Chicago:

SECTION 1. Permission and authority are hereby given and granted to LA BOMBA RESTAURANT, upon the terms and subject to the conditions of this ordinance to maintain and use, as now constructed, one (1) Awning(s) projecting over the public right-of-way adjacent to its premises known as 3221 W. Armitage Ave..

Said Awning(s) at W. Armitage Avenue measure(s):
One (1) at nineteen (19) feet in length, and two (2) feet in width for a total of thirty-eight (38) square feet.

The location of said privilege shall be as shown on prints kept on file with the Department of Business Affairs and Consumer Protection and the Office of the City Clerk.

Said privilege shall be constructed in accordance with plans and specifications approved by the Zoning Department - Signs.

This grant of privilege in the public way shall be subject to the provisions of Section 10-28-015 and all other required provisions of the Municipal Code of Chicago.

The grantee shall pay to the City of Chicago as compensation for the privilege #1119248 herein granted the sum of fifty ($50.00) per annum in advance.


A 25% penalty will be added for payments received after due date.

The permit holder agrees to hold the City of Chicago harmless for any damage, relocation or replacement costs associated with damage, relocation or removal of private property caused by the City performing work in the public way.

Authority herein given and granted for a period of five (5) years from and after 02/06/2013.

Alderman _____

Roberto Maldonado 26th Ward

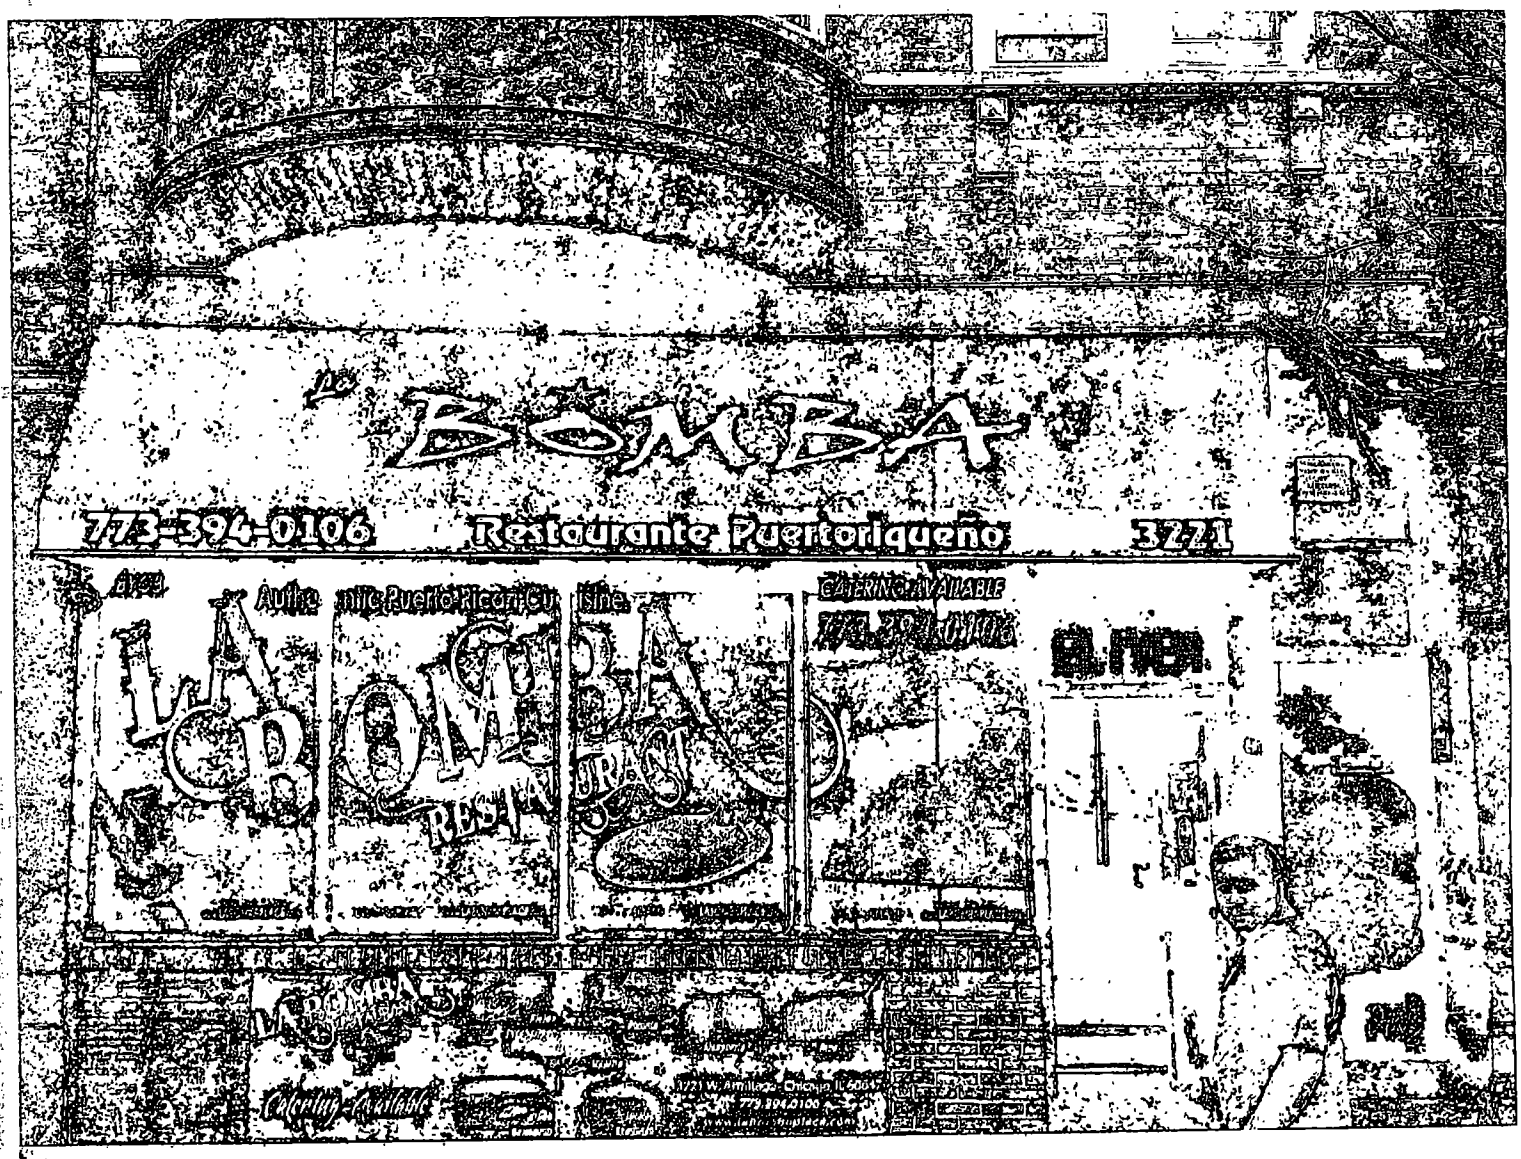
LA BOMBA
773-394-0106
Restaurante Puertoriqueno
3221
LA BOMBA
RESTAURANT
Authentic Puerto Rican Cuisine
Catering Available

Department of Business Affairs and Consumer Protection
Small Business Center - Public Way Use Unit
City Hall - 121 N. LaSalle Street, Room 800 • Chicago, IL 60602
312-74-GOBIZ / 312-744-6249 • (312) 744-1944 (TTY)
http://www.cityofchicago.org/bacp

07/29/2015

Alderman **Roberto Maldonado**
Ward # **26**
City of Chicago
City Hall, Room **300**
121 North LaSalle Street
Chicago, Illinois 60602

Re: An ordinance to use and maintain a portion of the public right-of-way for **one (1) awning(s)** for **LA BOMBA RESTAURANT**, adjacent to the premises known as **3221 W. Armitage Ave.**.

Dear Alderman **Roberto Maldonado**:

The applicant referenced above has requested the use of the public right-of-way for a **awning(s)**. An ordinance has been prepared by the Department of Business Affairs and Consumer Protection – Small Business Center - Public Way Use Unit for presentation to the City Council. Because this request was made for properties located in your ward, as approved by you as per the attached, I respectfully request that you introduce the attached ordinance at the next City Council meeting.

If you have any questions regarding this ordinance, please contact Anthony Bertuca at (312) 744-5506.

Department of Business Affairs and Consumer Protection

City of Chicago

O2015-5546

Office of the City Clerk

Document Tracking Sheet

Meeting Date:	7/29/2015
Sponsor(s):	Burnett (27)
Type:	Ordinance
Title:	Awning(s) for Healthy Spa
Committee(s) Assignment:	Committee on Transportation and Public Way

ORDINANCE
HEALTHY SPA
Acct. No. 386994 - 1
Permit No. 1116451

Be It Ordained by the City Council of the City of Chicago:

SECTION 1. Permission and authority are hereby given and granted to HEALTHY SPA, upon the terms and subject to the conditions of this ordinance to construct, install, maintain and use one (1) Awning(s) projecting over the public right-of-way adjacent to its premises known as 120 N. Halsted St..

Said Awning(s) at Halsted measure(s):
One (1) at fifteen point eight three (15.83) feet in length, and four (4) feet in width for a total of sixty-three point three two (63.32) square feet.

The location of said privilege shall be as shown on prints kept on file with the Department of Business Affairs and Consumer Protection and the Office of the City Clerk.

Said privilege shall be constructed in accordance with plans and specifications approved by the Zoning Department - Signs.

This grant of privilege in the public way shall be subject to the provisions of Section 10-28-015 and all other required provisions of the Municipal Code of Chicago.

The grantee shall pay to the City of Chicago as compensation for the privilege #1116451 herein granted the sum of fifty ($50.00) per annum in advance.

A 25% penalty will be added for payments received after due date.

The permit holder agrees to hold the City of Chicago harmless for any damage, relocation or replacement costs associated with damage, relocation or removal of private property caused by the City performing work in the public way.


Authority herein given and granted for a period of five (5) years from and after Date of Passage.

Alderman


Walter Burnett Jr. 27th Ward


Awning

Material: Galv, tube square 1" x1"

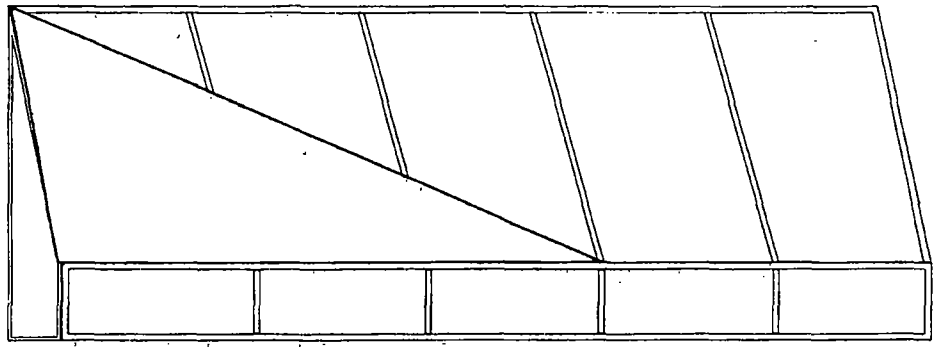

All joints are to be 100 % weld

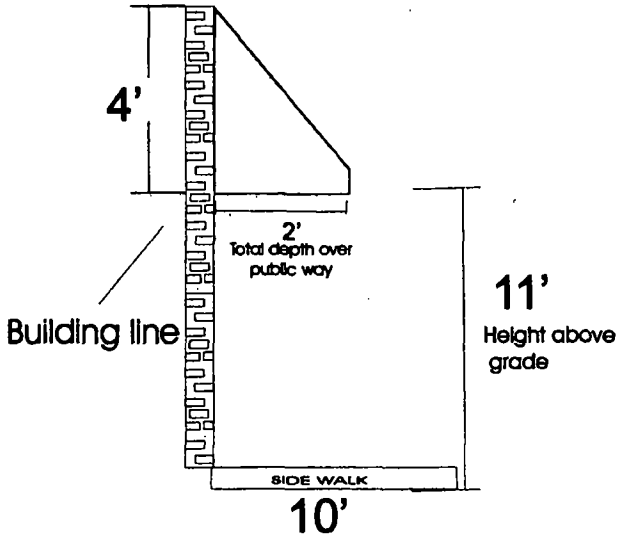

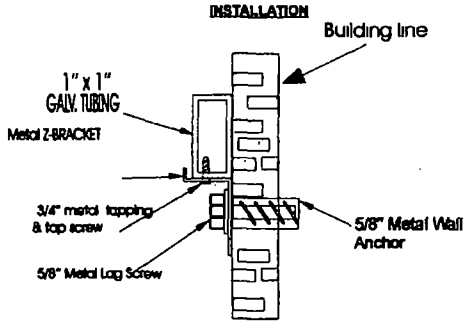

General Specifications

Sign Type:	Awning
Material:	Galv,. tube square 1" x 1"
	All joints are to be 100 % weld
Face Material.	Fabric Sumbrella
Face color:	Red
Vinyl Graphics	paint white letters

City of Chicago

O2015-5549

Office of the City Clerk

Document Tracking Sheet

Meeting Date:	7/29/2015
Sponsor(s):	Burnett (27)
Type:	Ordinance
Title:	Awning(s) for Parthenon Restaurant, The
Committee(s) Assignment:	Committee on Transportation and Public Way

ORDINANCE
THE PARTHENON RESTAURANT
Acct. No. 285 - 1
Permit No. 1117686

Be It Ordained by the City Council of the City of Chicago:

SECTION 1. Permission and authority are hereby given and granted to THE PARTHENON RESTAURANT, upon the terms and subject to the conditions of this ordinance to construct, install, maintain and use one (1) Awning(s) projecting over the public right-of-way adjacent to its premises known as 314 S. Halsted St..

Said Awning(s) at N Halsted St measure(s):
One (1) at six point nine two (6.92) feet in length, and seven point five (7.5) feet in width for a total of fifty-one point nine (51.9) square feet.

The location of said privilege shall be as shown on prints kept on file with the Department of Business Affairs and Consumer Protection and the Office of the City Clerk.

Said privilege shall be constructed in accordance with plans and specifications approved by the Zoning Department - Signs.

This grant of privilege in the public way shall be subject to the provisions of Section 10-28-015 and all other required provisions of the Municipal Code of Chicago.

The grantee shall pay to the City of Chicago as compensation for the privilege #1117686 herein granted the sum of fifty ($50.00) per annum in advance.

A 25% penalty will be added for payments received after due date.


The permit holder agrees to hold the City of Chicago harmless for any damage, relocation or replacement costs associated with damage, relocation or removal of private property caused by the City performing work in the public way.

Authority herein given and granted for a period of five (5) years from and after Date of Passage.


Alderman _____

Walter Burnett Jr. 27th Ward



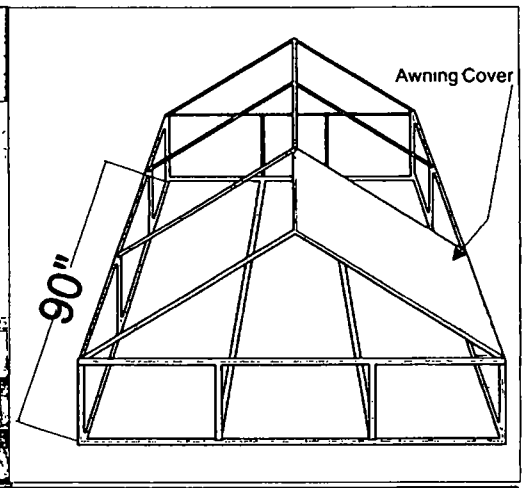

1. Awning Rail
2. 1" Square Tubing
3. #14 Hex Head Tek Screw
4. 14 Gauge Steel Mounting Bracket
5. Concrete Expansion Anchor
6. Existing Structure
7. Awning Material-Red Vinyl Text

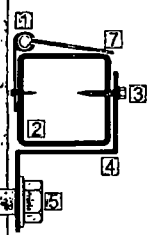

TRIANGLE SIGN & AWNING

1-888-263-6639
www.trianglesignandawning.com
sales@trianglesignandawning.com
1079 Entry Dr., Bensenville, IL 60106

CUSTOMER THE PARTHENON

LOCATION 314 S Halsted St.
Chicago, IL 60661

Customer approval signature — Date 4/30/2015

Special Note

Design by Aleena S
Date 04/30/2015

© by Triangle Sign & Awning
Proprietary and Confidential

This design is the original and unpublished work of Triangle Sign & Awning Inc. and may not be reproduced, copied or exhibited in any fashion without the expressed written consent or authorized agreement of the same party. The rights to this design must be purchased.

Landlord approval signature — Date 4/30/2015

City of Chicago

O2015-5550

Office of the City Clerk

Document Tracking Sheet

Meeting Date:	7/29/2015
Sponsor(s):	Burnett (27)
Type:	Ordinance
Title:	Awning(s) for Walgreens No. 04978
Committee(s) Assignment:	Committee on Transportation and Public Way

ORDINANCE
WALGREENS # 04978
Acct. No. 7551 - 63
Permit No. 1119654

Be It Ordained by the City Council of the City of Chicago:

SECTION 1. Permission and authority are hereby given and granted to WALGREENS # 04978, upon the terms and subject to the conditions of this ordinance to maintain and use, as now constructed, three (3) Awning(s) projecting over the public right-of-way adjacent to its premises known as 111 S. Halsted St..

Said Awning(s) at S. Halsted Street measure(s):
Two (2) at twenty-one point six seven (21.67) feet in length, and three (3) feet in width for a total of one hundred thirty point zero two (130.02) square feet.
One (1) at sixteen point five (16.5) feet in length, and three (3) feet in width for a total of forty-nine point five (49.5) square feet.

The location of said privilege shall be as shown on prints kept on file with the Department of Business Affairs and Consumer Protection and the Office of the City Clerk.

Said privilege shall be constructed in accordance with plans and specifications approved by the Zoning Department - Signs.

This grant of privilege in the public way shall be subject to the provisions of Section 10-28-015 and all other required provisions of the Municipal Code of Chicago.

The grantee shall pay to the City of Chicago as compensation for the privilege #1119654 herein granted the sum of one hundred fifty ($150.00) per annum in advance.


A 25% penalty will be added for payments received after due date.

The permit holder agrees to hold the City of Chicago harmless for any damage, relocation or replacement costs associated with damage, relocation or removal of private property caused by the City performing work in the public way.

Authority herein given and granted for a period of five (5) years from and after 03/18/2014.

Alderman _____

Walter Burnett Jr. 27th Ward

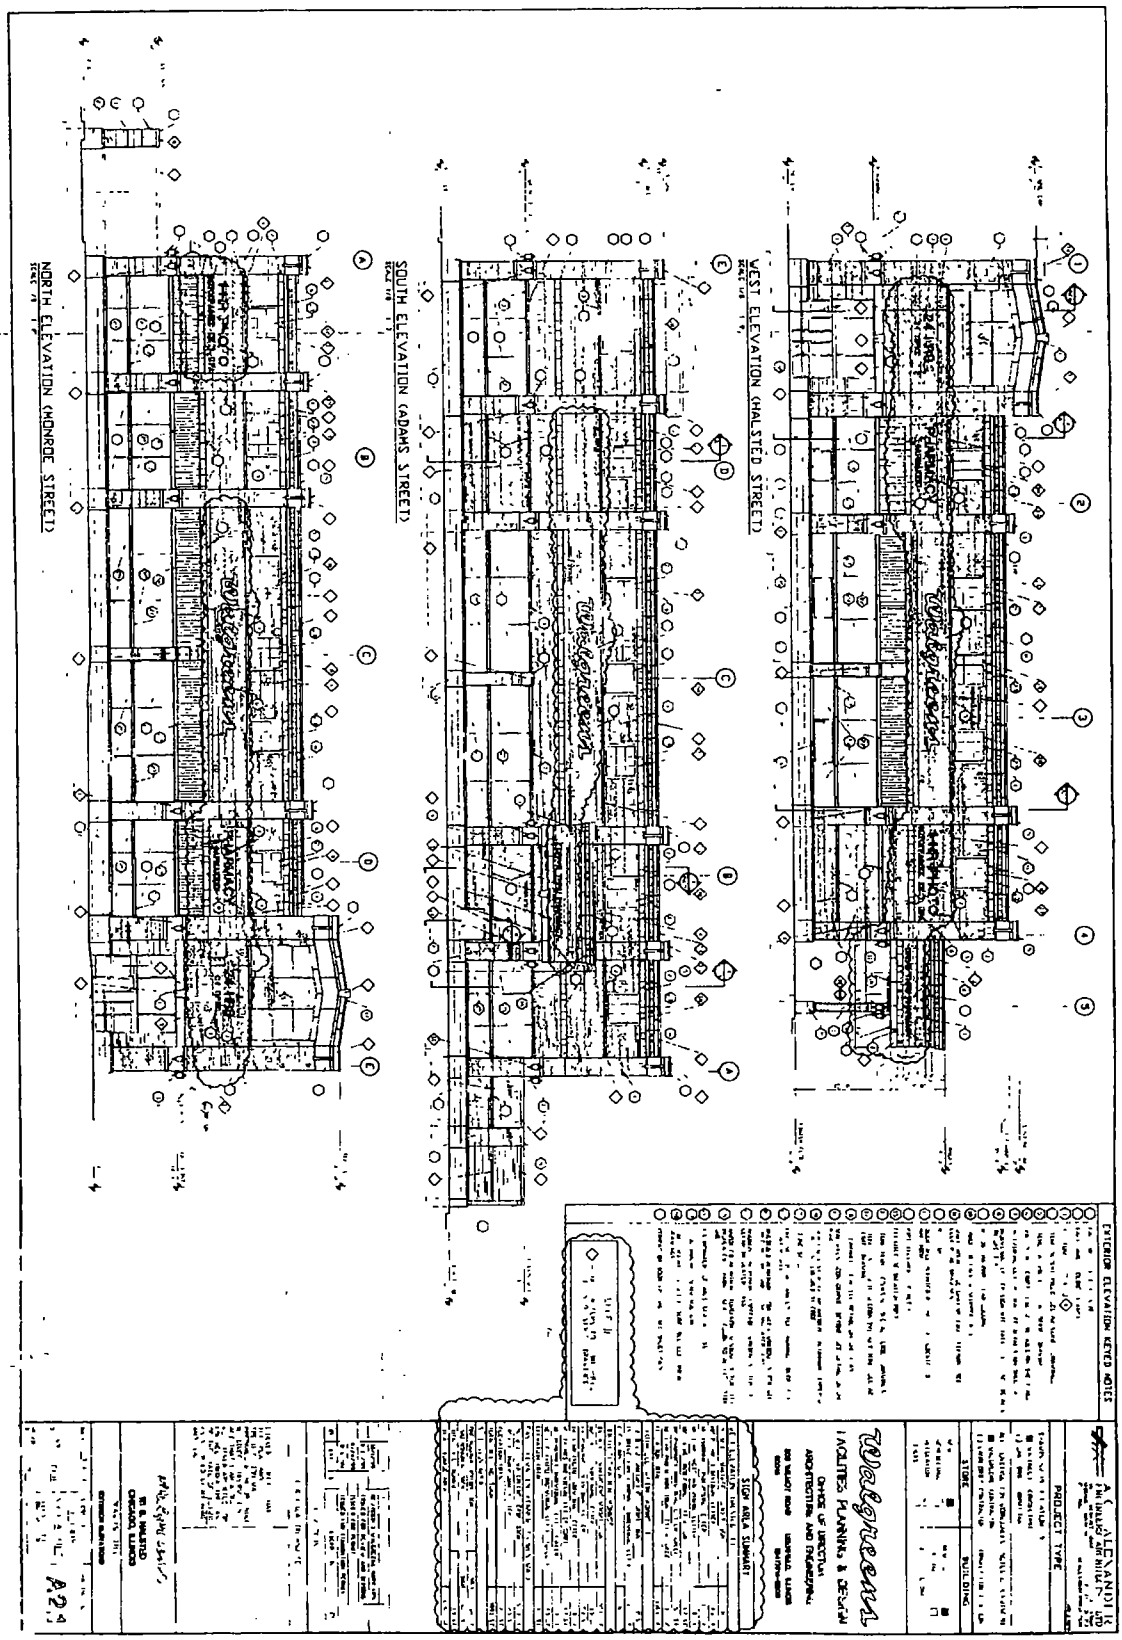
NORTH ELEVATION (MONROE STREET)
SOUTH ELEVATION (ADAMS STREET)
WEST ELEVATION (HALSTED STREET)
EXTERIOR ELEVATION KEYED NOTES
Walgreens
PROJECT TYPE
STORE
BUILDING
SIGN AREA SUMMARY
A2.4

City of Chicago

O2015-5554

Office of the City Clerk

Document Tracking Sheet

Meeting Date:	7/29/2015
Sponsor(s):	Ervin (28)
Type:	Ordinance
Title:	Awning(s) for Walgreens No. 2903
Committee(s) Assignment:	Committee on Transportation and Public Way

ORDINANCE
WALGREENS #2903
Acct. No. 7551 - 40
Permit No. 1119463

Be It Ordained by the City Council of the City of Chicago:

SECTION 1. Permission and authority are hereby given and granted to WALGREENS #2903, upon the terms and subject to the conditions of this ordinance to maintain and use, as now constructed, one (1) Awning(s) projecting over the public right-of-way adjacent to its premises known as 5222 W. Madison St..

Said Awning(s) at W. Madison measure(s):
One (1) at thirty (30) feet in length, and three (3) feet in width for a total of ninety (90) square feet.

The location of said privilege shall be as shown on prints kept on file with the Department of Business Affairs and Consumer Protection and the Office of the City Clerk.

Said privilege shall be constructed in accordance with plans and specifications approved by the Zoning Department - Signs.

This grant of privilege in the public way shall be subject to the provisions of Section 10-28-015 and all other required provisions of the Municipal Code of Chicago.

The grantee shall pay to the City of Chicago as compensation for the privilege #1119463 herein granted the sum of fifty-five ($55.00) per annum in advance.


A 25% penalty will be added for payments received after due date.

The permit holder agrees to hold the City of Chicago harmless for any damage, relocation or replacement costs associated with damage, relocation or removal of private property caused by the City performing work in the public way.

Authority herein given and granted for a period of five (5) years from and after 06/11/2013.

Alderman _____

Jason Ervin 28th Ward

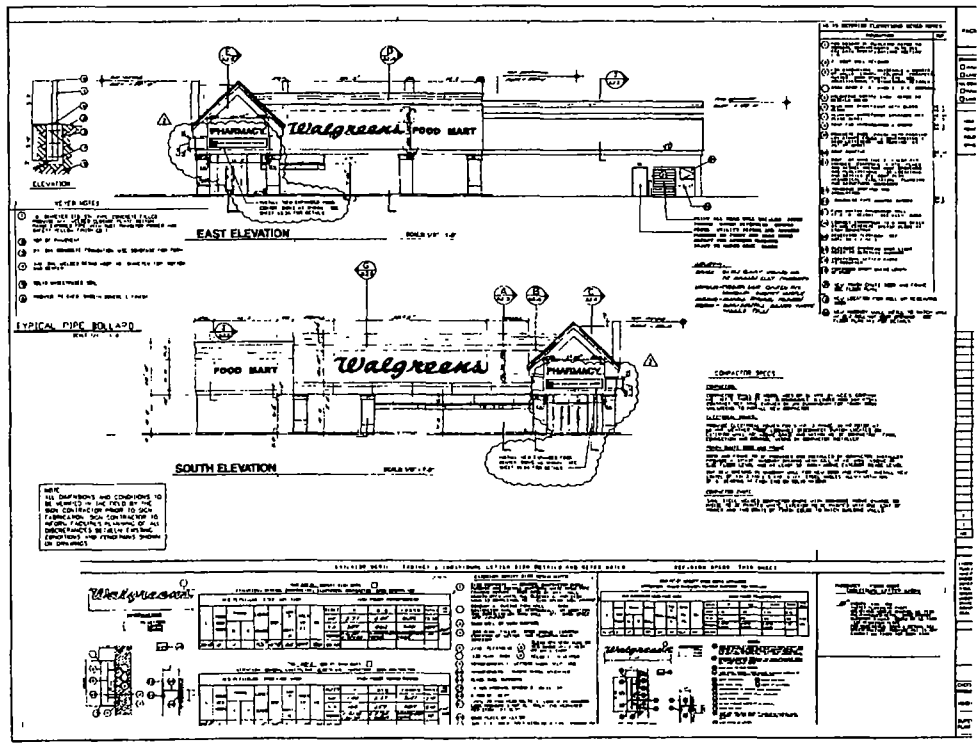
PHARMACY
Walgreens
FOOD MART
EAST ELEVATION
SOUTH ELEVATION
FOOD MART
Walgreens
PHARMACY

City of Chicago

O2015-5560

Office of the City Clerk

Document Tracking Sheet

Meeting Date:	7/29/2015
Sponsor(s):	Taliaferro (29)
Type:	Ordinance
Title:	Awning(s) for Madison Food Mart, Inc.
Committee(s) Assignment:	Committee on Transportation and Public Way

ORDINANCE
MADISON FOOD MART, INC.
Acct. No. 350139 - 1
Permit No. 1115410

Be It Ordained by the City Council of the City of Chicago:

SECTION 1. Permission and authority are hereby given and granted to MADISON FOOD MART, INC., upon the terms and subject to the conditions of this ordinance to maintain and use, as now constructed, one (1) Awning(s) projecting over the public right-of-way adjacent to its premises known as 5402 W. Madison St..

Said Awning(s) at W. Madison Street measure(s):
One (1) at twenty-two (22) feet in length, and three (3) feet in width for a total of sixty-six (66) square feet.

The location of said privilege shall be as shown on prints kept on file with the Department of Business Affairs and Consumer Protection and the Office of the City Clerk.

Said privilege shall be constructed in accordance with plans and specifications approved by the Zoning Department - Signs.

This grant of privilege in the public way shall be subject to the provisions of Section 10-28-015 and all other required provisions of the Municipal Code of Chicago.

The grantee shall pay to the City of Chicago as compensation for the privilege #1115410 herein granted the sum of fifty ($50.00) per annum in advance.

A 25% penalty will be added for payments received after due date.

The permit holder agrees to hold the City of Chicago harmless for any damage, relocation or replacement costs associated with damage, relocation or removal of private property caused by the City performing work in the public way.


Authority herein given and granted for a period of five (5) years from and after Date of Passage.

Alderman


~~Jason Ervin~~ 28th Ward

CHRISTOPHER TALIAFERRO, 29TH WARD



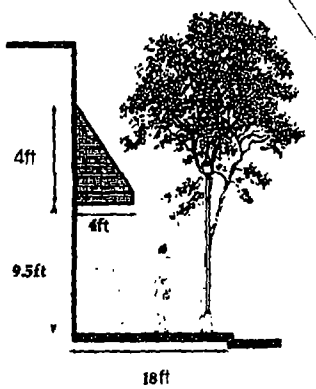

H: 4ft L22ft Depth 4ft
Walk way 18ft
Ground to bottom of the canopy 9.5ft

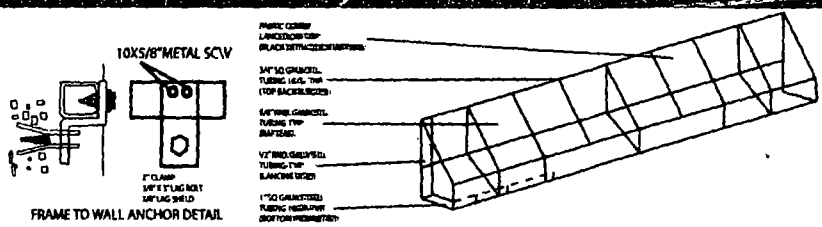

Drawing #: 1	All sign and concepts shown here are confidential and are the property of Magic Sign Co Th to be distributed, copied or otherwise used without our written permission
Date: 1/22/2015	COMPUTER GENERATED COLORS ARE NOT A TRUE MATCH TO ANY PMS. VINYL OR PAINT.

MagicSi

Department of Business Affairs and Consumer Protection
Small Business Center - Public Way Use Unit
City Hall - 121 N LaSalle Street, Room 800 • Chicago, IL 60602
312-74-GOBIZ / 312-744-6249 • (312) 744-1944 (TTY)
http://www.cityofchicago.org/bacp

2nd Attempt at Introduction

07/29/2015

Alderman **Chris Taliaferro**
Ward # **29**
City of Chicago
City Hall, Room **300**
121 North LaSalle Street
Chicago, Illinois 60602

Re: An ordinance to use and maintain a portion of the public right-of-way for **one (1) awning(s)** for **MADISON FOOD MART, INC.**, adjacent to the premises known as **5402 W. Madison St.**.

Dear Alderman **Chris Taliaferro**:

The applicant referenced above has requested the use of the public right-of-way for a **awning(s)**. An ordinance has been prepared by the Department of Business Affairs and Consumer Protection – Small Business Center - Public Way Use Unit for presentation to the City Council. Because this request was made for properties located in your ward, as approved by you as per the attached, I respectfully request that you introduce the attached ordinance at the next City Council meeting.

If you have any questions regarding this ordinance, please contact Anthony Bertuca at (312) 744-5506.

Department of Business Affairs and Consumer Protection

City of Chicago

O2015-5566

Office of the City Clerk

Document Tracking Sheet

Meeting Date:	7/29/2015
Sponsor(s):	Reboyras (30)
Type:	Ordinance
Title:	Awning(s) for Hong Huah Restaurant
Committee(s) Assignment:	Committee on Transportation and Public Way

ORDINANCE
HONG HUAH RESTAURANT
Acct. No. 6658 - 1
Permit No. 1119742

Be It Ordained by the City Council of the City of Chicago:

SECTION 1. Permission and authority are hereby given and granted to HONG HUAH RESTAURANT, upon the terms and subject to the conditions of this ordinance to maintain and use, as now constructed, two (2) Awning(s) projecting over the public right-of-way adjacent to its premises known as 5924 W. Fullerton Ave..

Said Awning(s) at W. Fullerton measure(s):
One (1) at thirty (30) feet in length, and three (3) feet in width for a total of ninety (90) square feet.

Said Awning(s) at N Mason measure(s):
One (1) at fourteen (14) feet in length, and three (3) feet in width for a total of forty-two (42) square feet.

The location of said privilege shall be as shown on prints kept on file with the Department of Business Affairs and Consumer Protection and the Office of the City Clerk.

Said privilege shall be constructed in accordance with plans and specifications approved by the Zoning Department - Signs.

This grant of privilege in the public way shall be subject to the provisions of Section 10-28-015 and all other required provisions of the Municipal Code of Chicago.

The grantee shall pay to the City of Chicago as compensation for the privilege #1119742 herein granted the sum of one hundred five ($105.00) per annum in advance.

A 25% penalty will be added for payments received after due date.

The permit holder agrees to hold the City of Chicago harmless for any damage, relocation or replacement costs associated with damage, relocation or removal of private property caused by the City performing work in the public way.

Authority herein given and granted for a period of five (5) years from and after 05/12/2015.


Alderman _____

Ariel Reboyras 30th Ward

ORGAN. ZATION: HONG HUAH RESTAURANT INC.

SIGN 3

PROPERTY:
5924
W FULLERTON
BUILDING

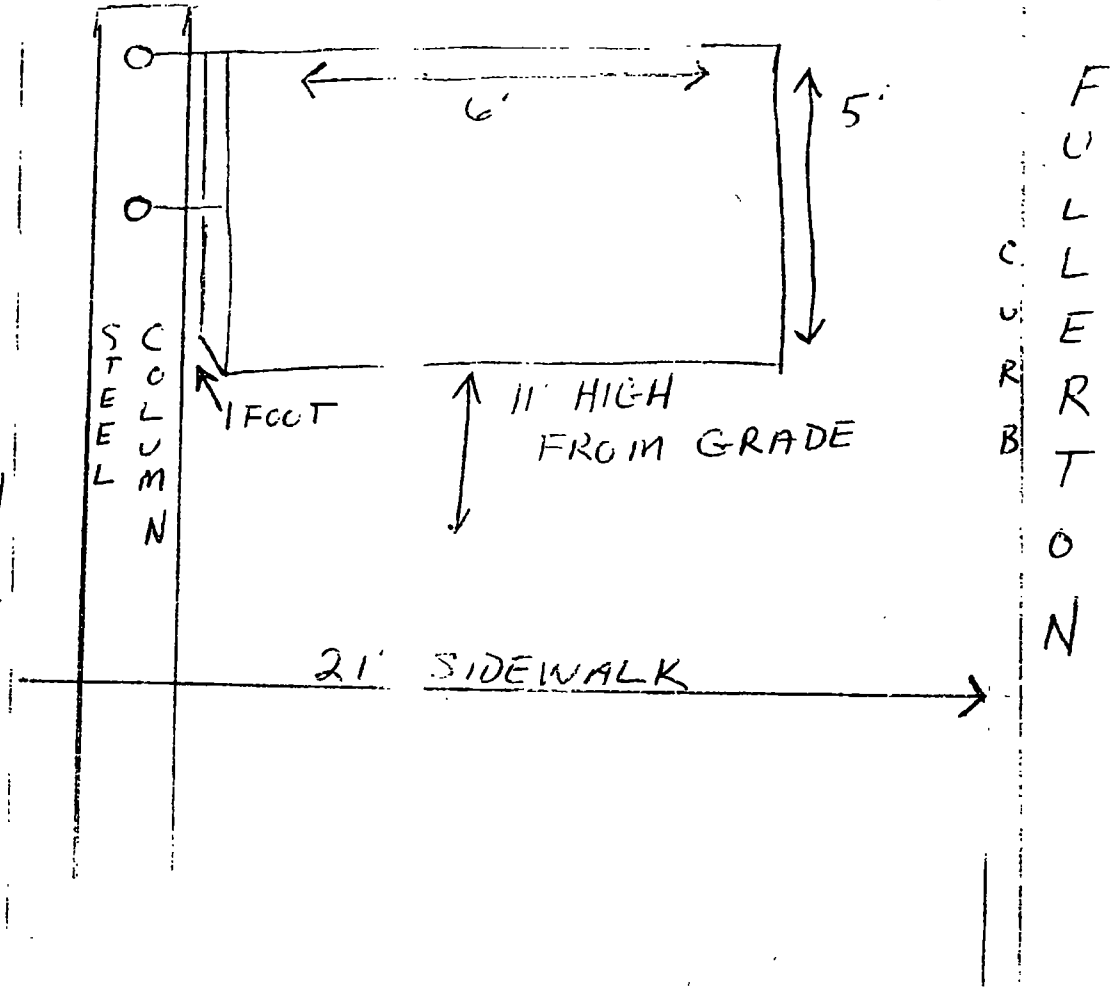

Department of Business Affairs and Consumer Protection
Small Business Center - Public Way Use Unit
City Hall - 121 N LaSalle Street, Room 800 • Chicago, IL 60602
312-74-GOBIZ / 312-744-6249 • (312) 744-1944 (TTY)
http://www.cityofchicago.org/bacp

07/29/2015

Alderman **Ariel Reboyras**
Ward # **30**
City of Chicago
City Hall, Room **300**
121 North LaSalle Street
Chicago, Illinois 60602

Re: An ordinance to use and maintain a portion of the public right-of-way for **two (2) awning(s)** for **HONG HUAH RESTAURANT**, adjacent to the premises known as **5924 W. Fullerton Ave.**.

Dear Alderman **Ariel Reboyras**:

The applicant referenced above has requested the use of the public right-of-way for a **awning(s)**. An ordinance has been prepared by the Department of Business Affairs and Consumer Protection – Small Business Center - Public Way Use Unit for presentation to the City Council. Because this request was made for properties located in your ward, as approved by you as per the attached, I respectfully request that you introduce the attached ordinance at the next City Council meeting.

If you have any questions regarding this ordinance, please contact Anthony Bertuca at (312) 744-5506.

Department of Business Affairs and Consumer Protection

City of Chicago

O2015-5568

Office of the City Clerk

Document Tracking Sheet

Meeting Date:	7/29/2015
Sponsor(s):	Reboyras (30)
Type:	Ordinance
Title:	Awning(s) for Jake's Auto Body
Committee(s) Assignment:	Committee on Transportation and Public Way

ORDINANCE
JAKE'S AUTO BODY
Acct. No. 50422 - 1
Permit No. 1119670

Be It Ordained by the City Council of the City of Chicago:

SECTION 1. Permission and authority are hereby given and granted to JAKE'S AUTO BODY, upon the terms and subject to the conditions of this ordinance to maintain and use, as now constructed, three (3) Awning(s) projecting over the public right-of-way adjacent to its premises known as 3425 N. Pulaski Rd..

Said Awning(s) at NORTH PULASKI measure(s):
One (1) at forty (40) feet in length, and three (3) feet in width for a total of one hundred twenty (120) square feet.
One (1) at ten (10) feet in length, and three (3) feet in width for a total of thirty (30) square feet.
One (1) at ten (10) feet in length, and three (3) feet in width for a total of thirty (30) square feet.

The location of said privilege shall be as shown on prints kept on file with the Department of Business Affairs and Consumer Protection and the Office of the City Clerk.

Said privilege shall be constructed in accordance with plans and specifications approved by the Zoning Department - Signs.

This grant of privilege in the public way shall be subject to the provisions of Section 10-28-015 and all other required provisions of the Municipal Code of Chicago.

The grantee shall pay to the City of Chicago as compensation for the privilege #1119670 herein granted the sum of one hundred sixty-five ($165.00) per annum in advance.

A 25% penalty will be added for payments received after due date.

The permit holder agrees to hold the City of Chicago harmless for any damage, relocation or replacement costs associated with damage, relocation or removal of private property caused by the City performing work in the public way.

Authority herein given and granted for a period of five (5) years from and after 03/14/2015.

Alderman _____

Ariel Reboyras 30th Ward


JAKE'S
ENTRANCE
EXPERT
MECHANICAL
JAKE'S COLLISIO
CENTER
OFFICE

Department of Business Affairs and Consumer Protection
Small Business Center - Public Way Use Unit
City Hall - 121 N LaSalle Street, Room 800 • Chicago, IL 60602
312-74-GOBIZ / 312-744-6249 • (312) 744-1944 (TTY)
http://www.cityofchicago.org/bacp

07/29/2015

Alderman **Ariel Reboyras**
Ward # **30**
City of Chicago
City Hall, Room **300**
121 North LaSalle Street
Chicago, Illinois 60602

Re: An ordinance to use and maintain a portion of the public right-of-way for **three (3) awning(s)** for **JAKE'S AUTO BODY**, adjacent to the premises known as **3425 N. Pulaski Rd.**.

Dear Alderman **Ariel Reboyras**:

The applicant referenced above has requested the use of the public right-of-way for a **awning(s)**. An ordinance has been prepared by the Department of Business Affairs and Consumer Protection – Small Business Center - Public Way Use Unit for presentation to the City Council. Because this request was made for properties located in your ward, as approved by you as per the attached, I respectfully request that you introduce the attached ordinance at the next City Council meeting.

If you have any questions regarding this ordinance, please contact Anthony Bertuca at (312) 744-5506.

Department of Business Affairs and Consumer Protection

City of Chicago

O2015-5571

Office of the City Clerk

Document Tracking Sheet

Meeting Date:	7/29/2015
Sponsor(s):	Reboyras (30)
Type:	Ordinance
Title:	Awning(s) for Polexport, Inc.
Committee(s) Assignment:	Committee on Transportation and Public Way

ORDINANCE
POLEXPORT, INC.
Acct. No. 308087 - 1
Permit No. 1119277

Be It Ordained by the City Council of the City of Chicago:

SECTION 1. Permission and authority are hereby given and granted to POLEXPORT, INC., upon the terms and subject to the conditions of this ordinance to maintain and use, as now constructed, two (2) Awning(s) projecting over the public right-of-way adjacent to its premises known as 3396 N. Milwaukee Ave..

Said Awning(s) at NORTH MILWAUKEE measure(s):
One (1) at fifty-two (52) feet in length, and two (2) feet in width for a total of one hundred four (104) square feet.

Said Awning(s) at ROSCOE measure(s):
One (1) at twenty (20) feet in length, and two (2) feet in width for a total of forty (40) square feet.

The location of said privilege shall be as shown on prints kept on file with the Department of Business Affairs and Consumer Protection and the Office of the City Clerk.

Said privilege shall be constructed in accordance with plans and specifications approved by the Zoning Department - Signs.

This grant of privilege in the public way shall be subject to the provisions of Section 10-28-015 and all other required provisions of the Municipal Code of Chicago.

The grantee shall pay to the City of Chicago as compensation for the privilege #1119277 herein granted the sum of one hundred twenty-seven ($127.00) per annum in advance.

A 25% penalty will be added for payments received after due date.

The permit holder agrees to hold the City of Chicago harmless for any damage, relocation or replacement costs associated with damage, relocation or removal of private property caused by the City performing work in the public way.

Authority herein given and granted for a period of five (5) years from and after 05/09/2015.

Alderman _____

Ariel Reboyras 30th Ward

44FT





8FT 10FT

44FT



Department of Business Affairs and Consumer Protection
Small Business Center - Public Way Use Unit
City Hall - 121 N. LaSalle Street, Room 800 • Chicago, IL 60602
312-74-GOBIZ / 312-744-6249 • (312) 744-1944 (TTY)
http://www.cityofchicago.org/bacp

07/29/2015

Alderman **Ariel Reboyras**
Ward # **30**
City of Chicago
City Hall, Room **300**
121 North LaSalle Street
Chicago, Illinois 60602

Re: An ordinance to use and maintain a portion of the public right-of-way for **two (2) awning(s)** for **POLEXPORT, INC.**, adjacent to the premises known as **3396 N. Milwaukee Ave.**.

Dear Alderman **Ariel Reboyras**:

The applicant referenced above has requested the use of the public right-of-way for a **awning(s)**. An ordinance has been prepared by the Department of Business Affairs and Consumer Protection – Small Business Center - Public Way Use Unit for presentation to the City Council. Because this request was made for properties located in your ward, as approved by you as per the attached, I respectfully request that you introduce the attached ordinance at the next City Council meeting.

If you have any questions regarding this ordinance, please contact Anthony Bertuca at (312) 744-5506.

Department of Business Affairs and Consumer Protection

City of Chicago

O2015-5580

Office of the City Clerk

Document Tracking Sheet

Meeting Date:	7/29/2015
Sponsor(s):	Santiago (31)
Type:	Ordinance
Title:	Awning(s) for State Farm Insurance
Committee(s) Assignment:	Committee on Transportation and Public Way

ORDINANCE
STATE FARM INSURANCE
Acct. No. 398034 - 1
Permit No. 1118571

Be It Ordained by the City Council of the City of Chicago:

SECTION 1. Permission and authority are hereby given and granted to STATE FARM INSURANCE, upon the terms and subject to the conditions of this ordinance to construct, install, maintain and use one (1) Awning(s) projecting over the public right-of-way adjacent to its premises known as 5110 W. Fullerton Ave..

Said Awning(s) at W. Fullerton Avenue measure(s):
One (1) at twenty-five (25) feet in length, and four (4) feet in width for a total of one hundred (100) square feet.

The location of said privilege shall be as shown on prints kept on file with the Department of Business Affairs and Consumer Protection and the Office of the City Clerk.

Said privilege shall be constructed in accordance with plans and specifications approved by the Zoning Department - Signs.

This grant of privilege in the public way shall be subject to the provisions of Section 10-28-015 and all other required provisions of the Municipal Code of Chicago.

The grantee shall pay to the City of Chicago as compensation for the privilege #1118571 herein granted the sum of fifty ($50.00) per annum in advance.


A 25% penalty will be added for payments received after due date.

The permit holder agrees to hold the City of Chicago harmless for any damage, relocation or replacement costs associated with damage, relocation or removal of private property caused by the City performing work in the public way.

Authority herein given and granted for a period of five (5) years from and after Date of Passage.

Alderman

Milagros "Milly" Santiago 31st Ward

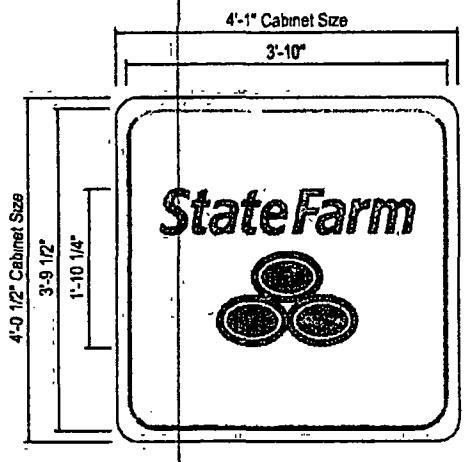


FORMED REPLACEMENT FACE - 2" PAN

SIGN 4 SCALE 1/2"=1'-0"
QTY 1
NOTE RADIUS CORNERS FOR PERIMETER TO BE CUT IN FIELD

ELECTRICAL	
BALLAST	ESB 432-14
AMPS	2.34
V.A.	120 VOLTS WATTS 280
CIRCUITS	1-20 AMP

AREA/WEIGHT
ESTIMATED SIGN WEIGHT 36 Lb.

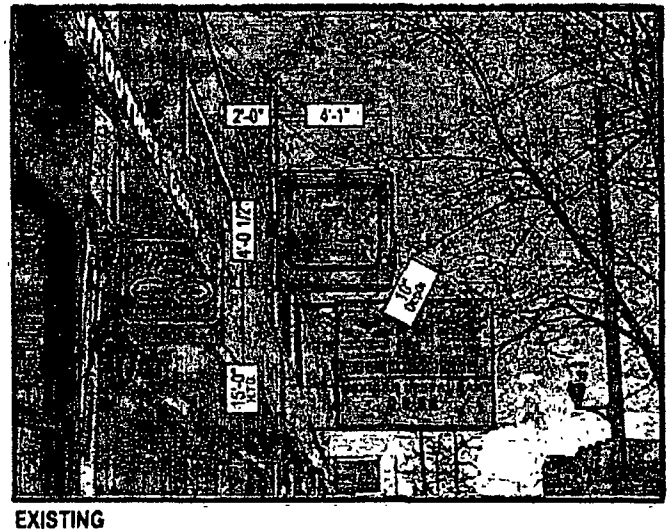

EXISTING


General Requirements

1. Wall Sign require a UL label
2. Wall Sign designed to meet 2012 INTERNATIONAL BUILDING CODE, SECTION 16 WIND LOAD. RISK CATEGORY II. EXPOSURE C ASCE 7-10, 136 mph.
3. Wall Sign to be installed according to NEC and/or applicable local codes
4 The disconnect must be placed in direct view of the sign
5. Use white silicone to conceal light leaks

SECTION						
ANCHOR TYPE	#1/2" SLEEVE ANCHOR (#3/8" BOLT), 1 1/2" MINIMUM EMBEDMENT	#3/8" EXPANSION ANCHOR, 2 1/2" MINIMUM EMBEDMENT	#3/8" LAG BOLT	#3/8" THREADED ROD	#3/8" THREADED ROD w/ALUMINUM OR PVC COMPRESSION SLEEVE	#3/8" PIVOTING TOGGLE BOLT
WALL TYPE	CMU, BRICK	PRE-CAST CONCRETE, CONCRETE	WOOD BLOCKING, 3" EMBEDMENT	WOOD, CONCRETE BLOCK, EIFS WALL SYSTEMS	EIFS WALL w/ FOAM INSULATION	5/8" THICK MIN. PLYWOOD

MOUNTING OPTIONS

SCALE: N.T.S.

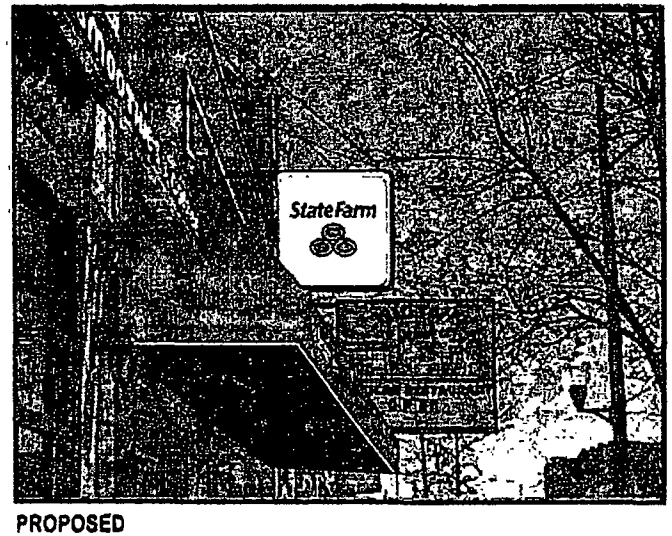

PROPOSED

Drawing prepared by:
ICON

RECOMMENDATION

Location
5110 W Fullerton Ave
Chicago, IL 60639

Proj #
4123

Loc #
131176

File Path
Active\ACCOUNTS\S\State Farm\Project 4123\Locations\4123-131176\Chicago IL

Drawing prepared for
StateFarm

Rev #:	Req#:	Date:	Req. By:	Drawn By:	Revision Description:
Original	188782	08/04/15	SM	AKG	
Rev 1	188712	09/04/15	MM	JS	Sign 1 Revised to illuminated New Awning with a 60 degree slope A4
Rev 2	201810	01/12/15	JOB	JS	Added new electrical & illuminated details
Rev 3	203132	01/27/15	JOB	JS	Sign 4 - Height to grade, Detail of sign, Total length over private way + added per request
Rev 4	000000	00/00/00	XXX	XXX	
Rev 5	000000	00/00/00	XXX	XXX	
Rev 6	000000	00/00/00	XXX	XXX	

Drawings are the exclusive property of ICON. Any use, reproduction or distribution of drawings is prohibited.

Department of Business Affairs and Consumer Protection
Small Business Center - Public Way Use Unit
City Hall - 121 N. LaSalle Street, Room 800 • Chicago, IL 60602
312-74-GOBIZ / 312-744-6249 • (312) 744-1944 (TTY)
http://www.cityofchicago.org/bacp

07/29/2015

Alderman **Milagros "Milly" Santiago**
Ward # **31**
City of Chicago
City Hall, Room **300**
121 North LaSalle Street
Chicago, Illinois 60602

Re: An ordinance to use and maintain a portion of the public right-of-way for **one (1) awning(s)** for **STATE FARM INSURANCE**, adjacent to the premises known as **5110 W. Fullerton Ave.**.

Dear Alderman **Milagros "Milly" Santiago**:

The applicant referenced above has requested the use of the public right-of-way for a **awning(s)**. An ordinance has been prepared by the Department of Business Affairs and Consumer Protection – Small Business Center - Public Way Use Unit for presentation to the City Council. Because this request was made for properties located in your ward, as approved by you as per the attached, I respectfully request that you introduce the attached ordinance at the next City Council meeting.

If you have any questions regarding this ordinance, please contact Anthony Bertuca at (312) 744-5506.

Department of Business Affairs and Consumer Protection

City of Chicago

O2015-5583

Office of the City Clerk

Document Tracking Sheet

Meeting Date:	7/29/2015
Sponsor(s):	Santiago (31)
Type:	Ordinance
Title:	Awning(s) for Vito & Angelo Pizzeria, Inc.
Committee(s) Assignment:	Committee on Transportation and Public Way

ORDINANCE
VITO & ANGELO PIZZERIA INC.
Acct. No. 357384 - 1
Permit No. 1118152

Be It Ordained by the City Council of the City of Chicago:

SECTION 1. Permission and authority are hereby given and granted to VITO & ANGELO PIZZERIA INC., upon the terms and subject to the conditions of this ordinance to construct, install, maintain and use one (1) Awning(s) projecting over the public right-of-way adjacent to its premises known as 3644 W. Fullerton Ave..

Said Awning(s) at W. Fullerton Avenue measure(s):
One (1) at seventeen (17) feet in length, and two (2) feet in width for a total of thirty-four (34) square feet.

The location of said privilege shall be as shown on prints kept on file with the Department of Business Affairs and Consumer Protection and the Office of the City Clerk.

Said privilege shall be constructed in accordance with plans and specifications approved by the Zoning Department - Signs.

This grant of privilege in the public way shall be subject to the provisions of Section 10-28-015 and all other required provisions of the Municipal Code of Chicago.

The grantee shall pay to the City of Chicago as compensation for the privilege #1118152 herein granted the sum of fifty ($50.00) per annum in advance.

A 25% penalty will be added for payments received after due date.

The permit holder agrees to hold the City of Chicago harmless for any damage, relocation or replacement costs associated with damage, relocation or removal of private property caused by the City performing work in the public way.

Authority herein given and granted for a period of five (5) years from and after Date of Passage.

Alderman _____

Milagros "Milly" Santiago 31st Ward

3644 W Fullerton Ave Awning Design



Red Color Canvas Awning /white w/white letters



Department of Business Affairs and Consumer Protection
Small Business Center - Public Way Use Unit
City Hall - 121 N. LaSalle Street, Room 800 • Chicago, IL 60602
312-74-GOBIZ / 312-744-6249 • (312) 744-1944 (TTY)
http://www.cityofchicago.org/bacp

07/29/2015

Alderman **Milagros "Milly" Santiago**
Ward # **31**
City of Chicago
City Hall, Room **300**
121 North LaSalle Street
Chicago, Illinois 60602

Re: An ordinance to use and maintain a portion of the public right-of-way for **one (1) awning(s)** for **VITO & ANGELO PIZZERIA INC.**, adjacent to the premises known as **3644 W. Fullerton Ave.**.

Dear Alderman **Milagros "Milly" Santiago**:

The applicant referenced above has requested the use of the public right-of-way for a **awning(s)**. An ordinance has been prepared by the Department of Business Affairs and Consumer Protection – Small Business Center - Public Way Use Unit for presentation to the City Council. Because this request was made for properties located in your ward, as approved by you as per the attached, I respectfully request that you introduce the attached ordinance at the next City Council meeting.

If you have any questions regarding this ordinance, please contact Anthony Bertuca at (312) 744-5506.

Department of Business Affairs and Consumer Protection

City of Chicago

O2015-5586

Office of the City Clerk

Document Tracking Sheet

Meeting Date:	7/29/2015
Sponsor(s):	Santiago (31)
Type:	Ordinance
Title:	Awning(s) for Walgreens No. 4986
Committee(s) Assignment:	Committee on Transportation and Public Way

ORDINANCE
WALGREENS #4986
Acct. No. 7551 - 78
Permit No. 1119656

Be It Ordained by the City Council of the City of Chicago:

SECTION 1. Permission and authority are hereby given and granted to WALGREENS #4986, upon the terms and subject to the conditions of this ordinance to maintain and use, as now constructed, four (4) Awning(s) projecting over the public right-of-way adjacent to its premises known as 4745 W. Belmont Ave..

Said Awning(s) at Belmont Ave. measure(s):
Three (3) at eighteen (18) feet in length, and two (2) feet in width for a total of one hundred eight (108) square feet.
One (1) at seventeen (17) feet in length, and three (3) feet in width for a total of fifty-one (51) square feet.

The location of said privilege shall be as shown on prints kept on file with the Department of Business Affairs and Consumer Protection and the Office of the City Clerk.

Said privilege shall be constructed in accordance with plans and specifications approved by the Zoning Department - Signs.

This grant of privilege in the public way shall be subject to the provisions of Section 10-28-015 and all other required provisions of the Municipal Code of Chicago.


The grantee shall pay to the City of Chicago as compensation for the privilege #1119656 herein granted the sum of one hundred seventy-five ($175.00) per annum in advance.

A 25% penalty will be added for payments received after due date.

The permit holder agrees to hold the City of Chicago harmless for any damage, relocation or replacement costs associated with damage, relocation or removal of private property caused by the City performing work in the public way.

Authority herein given and granted for a period of five (5) years from and after 07/20/2014.

Alderman _____
Milagros "Milly" Santiago 31st Ward

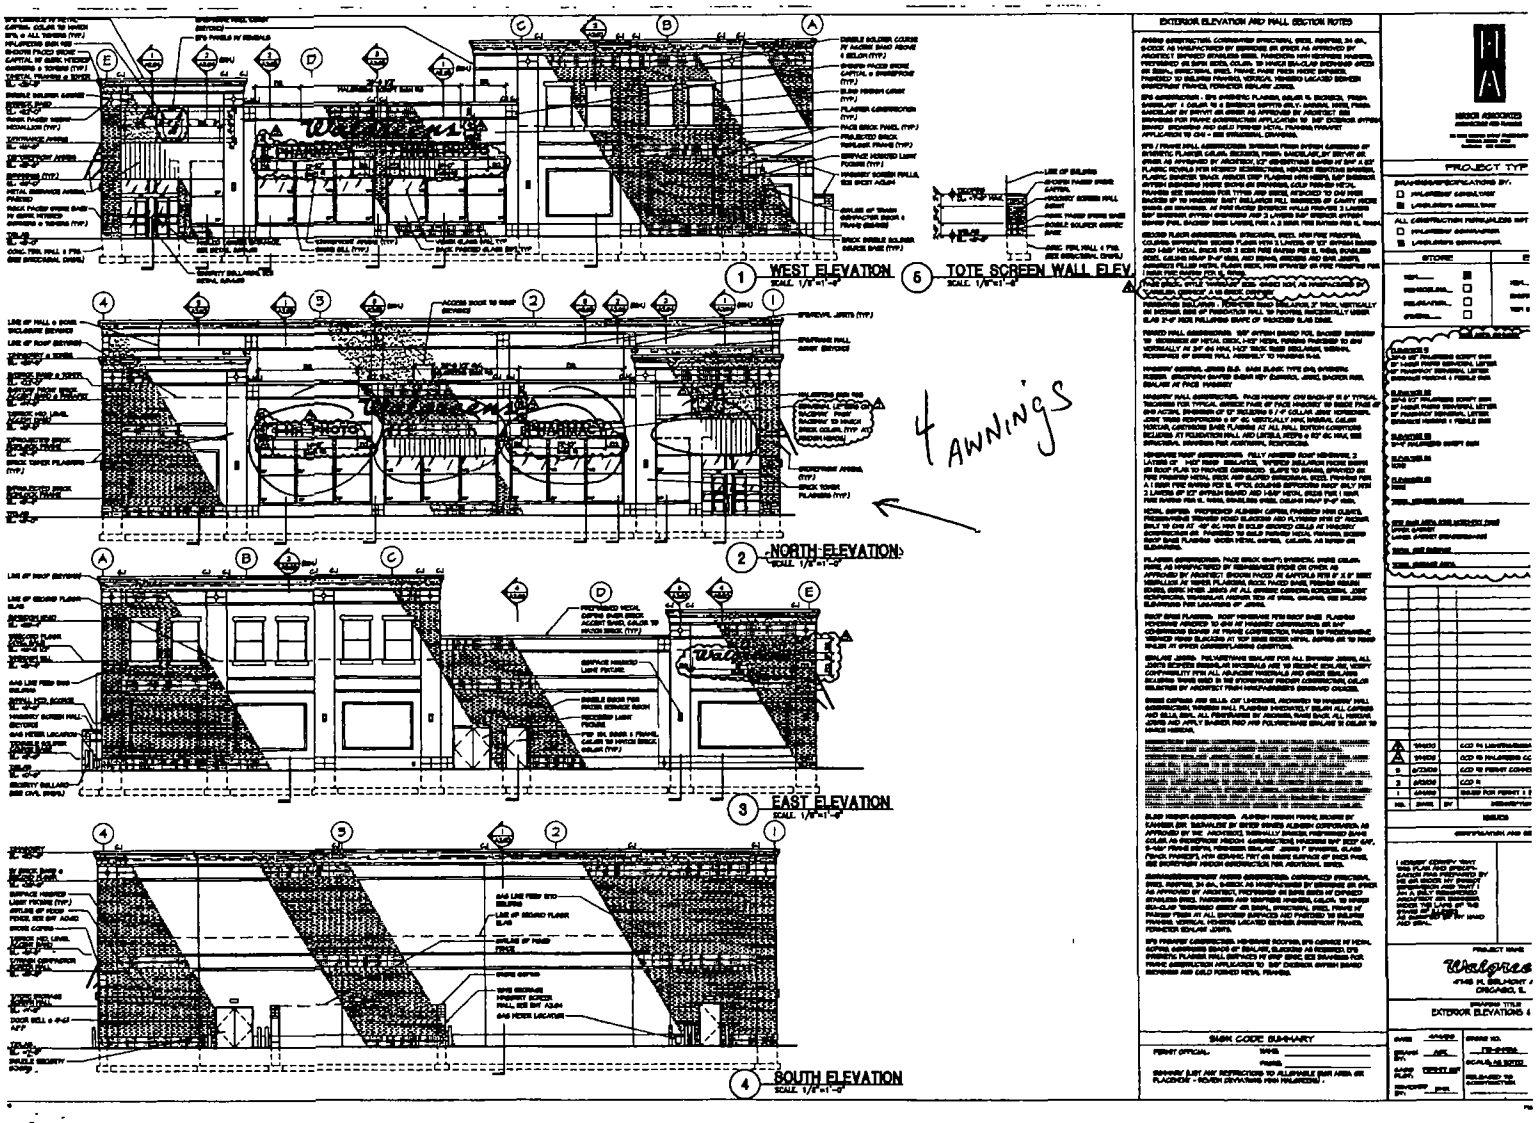
1 WEST ELEVATION
SCALE: 1/8"=1'-0"
5 TOTE SCREEN WALL ELEV.
SCALE: 1/8"=1'-0"
2 NORTH ELEVATION
SCALE: 1/8"=1'-0"
4 AWNINGS
3 EAST ELEVATION
SCALE: 1/8"=1'-0"
4 SOUTH ELEVATION
SCALE: 1/8"=1'-0"
EXTERIOR ELEVATION AND WALL SECTION NOTES
SIGN CODE SUMMARY
PROJECT TYP
EXTERIOR ELEVATIONS

Department of Business Affairs and Consumer Protection
Small Business Center - Public Way Use Unit
City Hall - 121 N. LaSalle Street. Room 800 • Chicago, IL 60602
312-74-GOBIZ / 312-744-6249 • (312) 744-1944 (TTY)
http://www.cityofchicago.org/bacp

07/29/2015

Alderman **Milagros "Milly" Santiago**
Ward # **31**
City of Chicago
City Hall, Room **300**
121 North LaSalle Street
Chicago, Illinois 60602

Re: An ordinance to use and maintain a portion of the public right-of-way for **four (4) awning(s)** for **WALGREENS #4986**, adjacent to the premises known as **4745 W. Belmont Ave.**.

Dear Alderman **Milagros "Milly" Santiago**:

The applicant referenced above has requested the use of the public right-of-way for a **awning(s)**. An ordinance has been prepared by the Department of Business Affairs and Consumer Protection – Small Business Center - Public Way Use Unit for presentation to the City Council. Because this request was made for properties located in your ward, as approved by you as per the attached, I respectfully request that you introduce the attached ordinance at the next City Council meeting.

If you have any questions regarding this ordinance, please contact Anthony Bertuca at (312) 744-5506.

Department of Business Affairs and Consumer Protection

City of Chicago

O2015-5635

Office of the City Clerk

Document Tracking Sheet

Meeting Date:	7/29/2015
Sponsor(s):	Waguespack (32)
Type:	Ordinance
Title:	Awning(s) for Cornerstone Cafe
Committee(s) Assignment:	Committee on Transportation and Public Way

ORDINANCE
CORNERSTONE CAFE
Acct. No. 300195 - 1
Permit No. 1119420

Be It Ordained by the City Council of the City of Chicago:

SECTION 1. Permission and authority are hereby given and granted to CORNERSTONE CAFE, upon the terms and subject to the conditions of this ordinance to maintain and use, as now constructed, one (1) Awning(s) projecting over the public right-of-way adjacent to its premises known as 2753 N. Western Ave..

Said Awning(s) at NORTH WESTERN measure(s):
One (1) at thirty-eight (38) feet in length, and three (3) feet in width for a total of one hundred fourteen (114) square feet.

The location of said privilege shall be as shown on prints kept on file with the Department of Business Affairs and Consumer Protection and the Office of the City Clerk.

Said privilege shall be constructed in accordance with plans and specifications approved by the Zoning Department - Signs.

This grant of privilege in the public way shall be subject to the provisions of Section 10-28-015 and all other required provisions of the Municipal Code of Chicago.

The grantee shall pay to the City of Chicago as compensation for the privilege #1119420 herein granted the sum of sixty-three ($63.00) per annum in advance.

A 25% penalty will be added for payments received after due date.

The permit holder agrees to hold the City of Chicago harmless for any damage, relocation or replacement costs associated with damage, relocation or removal of private property caused by the City performing work in the public way.

Authority herein given and granted for a period of five (5) years from and after 09/13/2014.

Alderman _____

Scott Waguespack 32nd Ward


CornerStone Café
(773) 235 1155
CornerStone Café
ESPRESSO

Department of Business Affairs and Consumer Protection
Small Business Center - Public Way Use Unit
City Hall - 121 N. LaSalle Street, Room 800 • Chicago, IL 60602
312-74-GOBIZ / 312-744-6249 • (312) 744-1944 (TTY)
http //www.cityofchicago org/bacp

07/29/2015

Alderman **Scott Waguespack**
Ward # **32**
City of Chicago
City Hall, Room **300**
121 North LaSalle Street
Chicago, Illinois 60602

Re: An ordinance to use and maintain a portion of the public right-of-way for **one (1) awning(s)** for **CORNERSTONE CAFE**, adjacent to the premises known as **2753 N. Western Ave.**.

Dear Alderman **Scott Waguespack**:

The applicant referenced above has requested the use of the public right-of-way for a **awning(s)**. An ordinance has been prepared by the Department of Business Affairs and Consumer Protection – Small Business Center - Public Way Use Unit for presentation to the City Council. Because this request was made for properties located in your ward, as approved by you as per the attached, I respectfully request that you introduce the attached ordinance at the next City Council meeting.

If you have any questions regarding this ordinance, please contact Anthony Bertuca at (312) 744-5506.

Department of Business Affairs and Consumer Protection

City of Chicago

O2015-5637

Office of the City Clerk

Document Tracking Sheet

Meeting Date:	7/29/2015
Sponsor(s):	Waguespack (32)
Type:	Ordinance
Title:	Awning(s) for Damen Auto Repair and Body Shop
Committee(s) Assignment:	Committee on Transportation and Public Way

ORDINANCE
DAMEN AUTO REPAIR AND BODY SHOP
Acct. No. 37518 - 1
Permit No. 1119418

Be It Ordained by the City Council of the City of Chicago:

SECTION 1. Permission and authority are hereby given and granted to DAMEN AUTO REPAIR AND BODY SHOP, upon the terms and subject to the conditions of this ordinance to maintain and use, as now constructed, one (1) Awning(s) projecting over the public right-of-way adjacent to its premises known as 1743 N. Damen Ave..

Said Awning(s) at N. Damen Avenue measure(s):
One (1) at twenty-four (24) feet in length, and two (2) feet in width for a total of forty-eight (48) square feet.

The location of said privilege shall be as shown on prints kept on file with the Department of Business Affairs and Consumer Protection and the Office of the City Clerk.

Said privilege shall be constructed in accordance with plans and specifications approved by the Zoning Department - Signs.

This grant of privilege in the public way shall be subject to the provisions of Section 10-28-015 and all other required provisions of the Municipal Code of Chicago.

The grantee shall pay to the City of Chicago as compensation for the privilege #1119418 herein granted the sum of fifty ($50.00) per annum in advance.

A 25% penalty will be added for payments received after due date.

The permit holder agrees to hold the City of Chicago harmless for any damage, relocation or replacement costs associated with damage, relocation or removal of private property caused by the City performing work in the public way.

Authority herein given and granted for a period of five (5) years from and after 05/09/2015.

Alderman Scott Waguespack

Scott Waguespack 32nd Ward

Department of Business Affairs and Consumer Protection
Small Business Center - Public Way Use Unit
City Hall - 121 N. LaSalle Street, Room 800 • Chicago, IL 60602
312-74-GOBIZ / 312-744-6249 • (312) 744-1944 (TTY)
http://www.cityofchicago.org/bacp

07/29/2015

Alderman **Scott Waguespack**
Ward # **32**
City of Chicago
City Hall, Room **300**
121 North LaSalle Street
Chicago, Illinois 60602

Re: An ordinance to use and maintain a portion of the public right-of-way for **one (1) awning(s)** for **DAMEN AUTO REPAIR AND BODY SHOP**, adjacent to the premises known as **1743 N. Damen Ave.**.

Dear Alderman **Scott Waguespack**:

The applicant referenced above has requested the use of the public right-of-way for a **awning(s)**. An ordinance has been prepared by the Department of Business Affairs and Consumer Protection – Small Business Center - Public Way Use Unit for presentation to the City Council. Because this request was made for properties located in your ward, as approved by you as per the attached, I respectfully request that you introduce the attached ordinance at the next City Council meeting.

If you have any questions regarding this ordinance, please contact Anthony Bertuca at (312) 744-5506.

Department of Business Affairs and Consumer Protection

City of Chicago

O2015-5639

Office of the City Clerk

Document Tracking Sheet

Meeting Date:	7/29/2015
Sponsor(s):	Waguespack (32)
Type:	Ordinance
Title:	Awning(s) for Toast
Committee(s) Assignment:	Committee on Transportation and Public Way

ORDINANCE
TOAST
Acct. No. 16708 - 2
Permit No. 1119334

Be It Ordained by the City Council of the City of Chicago:

SECTION 1. Permission and authority are hereby given and granted to TOAST, upon the terms and subject to the conditions of this ordinance to maintain and use, as now constructed, one (1) Awning(s) projecting over the public right-of-way adjacent to its premises known as 2046 N. Damen Ave..

Said Awning(s) at N. Damen Avenue measure(s):
One (1) at twenty point five (20.5) feet in length, and one point eight (1.8) foot in width for a total of thirty-six point nine (36.9) square feet.

The location of said privilege shall be as shown on prints kept on file with the Department of Business Affairs and Consumer Protection and the Office of the City Clerk.

Said privilege shall be constructed in accordance with plans and specifications approved by the Zoning Department - Signs.

This grant of privilege in the public way shall be subject to the provisions of Section 10-28-015 and all other required provisions of the Municipal Code of Chicago.

The grantee shall pay to the City of Chicago as compensation for the privilege #1119334 herein granted the sum of fifty ($50.00) per annum in advance.


A 25% penalty will be added for payments received after due date.

The permit holder agrees to hold the City of Chicago harmless for any damage, relocation or replacement costs associated with damage, relocation or removal of private property caused by the City performing work in the public way.

Authority herein given and granted for a period of five (5) years from and after 09/13/2014.

Alderman _____

Scott Waguespack 32nd Ward

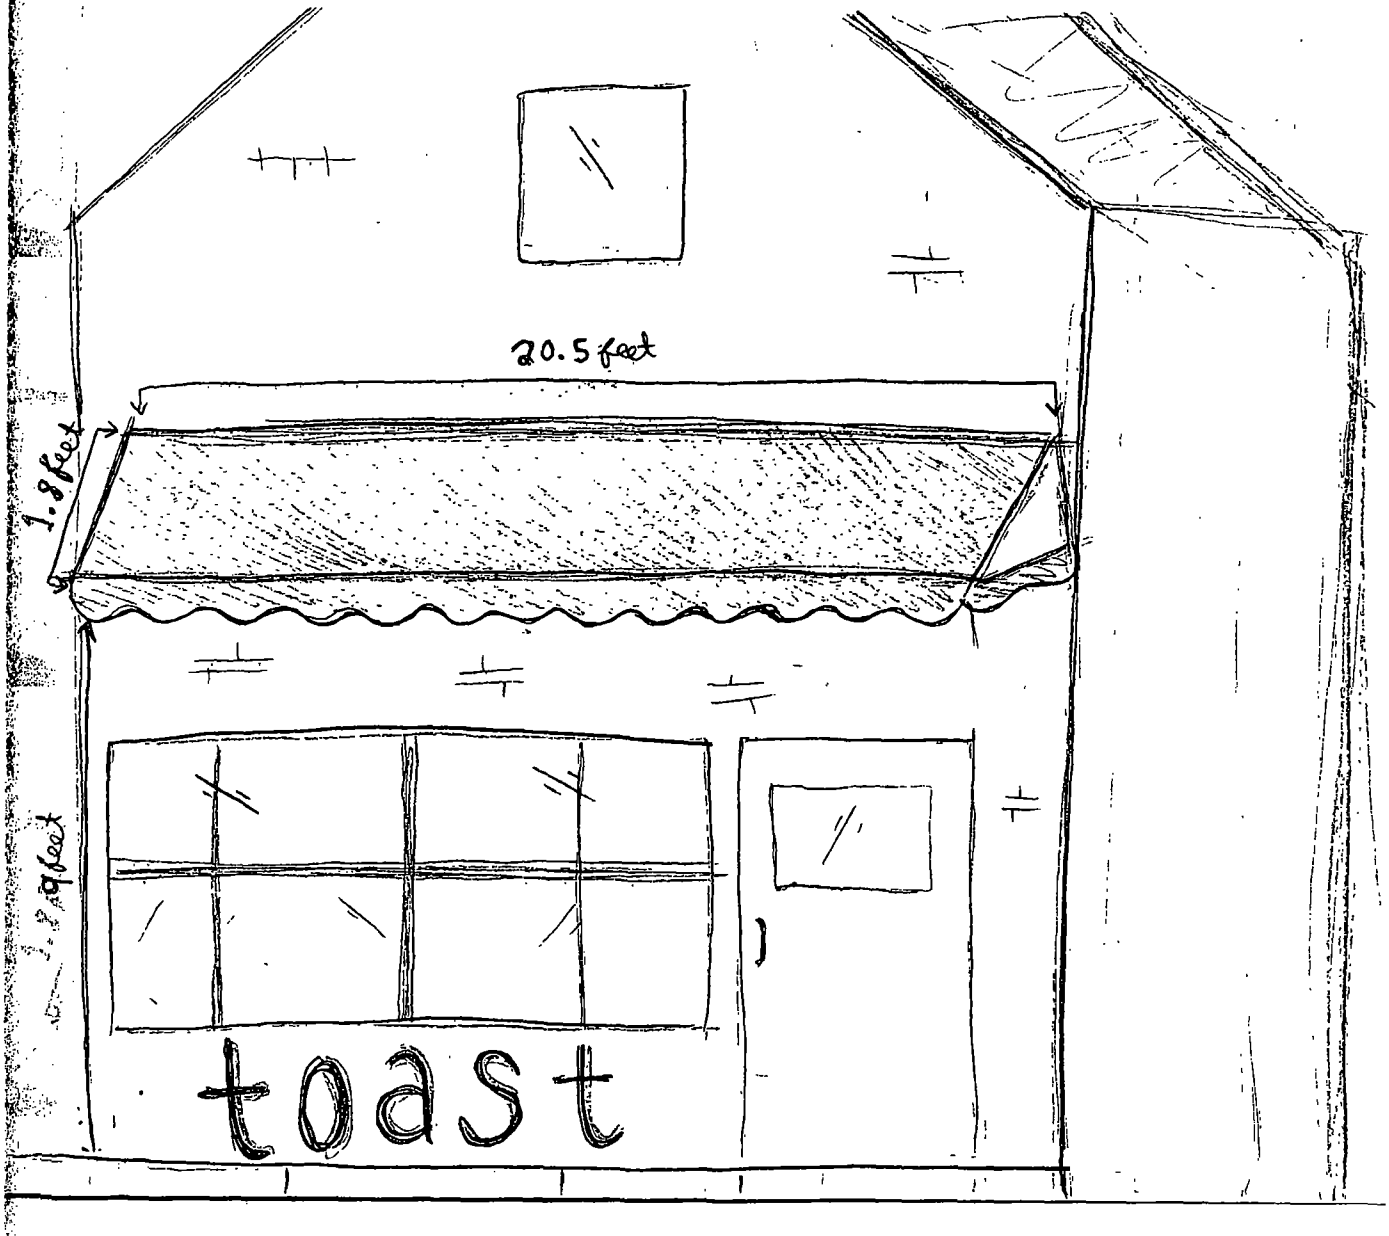
20.5 feet
1.8 feet
toast

Department of Business Affairs and Consumer Protection
Small Business Center - Public Way Use Unit
City Hall - 121 N. LaSalle Street, Room 800 • Chicago, IL 60602
312-74-GOBIZ / 312-744-6249 • (312) 744-1944 (TTY)
http://www.cityofchicago.org/bacp

07/29/2015

Alderman **Scott Waguespack**
Ward # **32**
City of Chicago
City Hall, Room **300**
121 North LaSalle Street
Chicago, Illinois 60602

Re: An ordinance to use and maintain a portion of the public right-of-way for **one (1) awning(s)** for **TOAST**, adjacent to the premises known as **2046 N. Damen Ave.**.

Dear Alderman **Scott Waguespack**:

The applicant referenced above has requested the use of the public right-of-way for a **awning(s)**. An ordinance has been prepared by the Department of Business Affairs and Consumer Protection – Small Business Center - Public Way Use Unit for presentation to the City Council. Because this request was made for properties located in your ward, as approved by you as per the attached, I respectfully request that you introduce the attached ordinance at the next City Council meeting.

If you have any questions regarding this ordinance, please contact Anthony Bertuca at (312) 744-5506.

Department of Business Affairs and Consumer Protection

City of Chicago

O2015-5648

Office of the City Clerk

Document Tracking Sheet

Meeting Date:	7/29/2015
Sponsor(s):	Ramirez-Rosa (35)
Type:	Ordinance
Title:	Awning(s) for Spanish Coalition for Housing
Committee(s) Assignment:	Committee on Transportation and Public Way

ORDINANCE
SPANISH COALITION FOR HOUSING
Acct. No. 87847 - 2
Permit No. 1118306

Be It Ordained by the City Council of the City of Chicago:

SECTION 1. Permission and authority are hereby given and granted to SPANISH COALITION FOR HOUSING, upon the terms and subject to the conditions of this ordinance to construct, install, maintain and use one (1) Awning(s) projecting over the public right-of-way adjacent to its premises known as 1922 N. Pulaski Rd..

Said Awning(s) at N Pulaski measure(s):
One (1) at twenty-five (25) feet in length, and two (2) feet in width for a total of fifty (50) square feet.

The location of said privilege shall be as shown on prints kept on file with the Department of Business Affairs and Consumer Protection and the Office of the City Clerk.

Said privilege shall be constructed in accordance with plans and specifications approved by the Zoning Department - Signs.

This grant of privilege in the public way shall be subject to the provisions of Section 10-28-015 and all other required provisions of the Municipal Code of Chicago.

The grantee shall pay to the City of Chicago as compensation for the privilege #1118306 herein granted the sum of fifty ($50.00) per annum in advance.

A 25% penalty will be added for payments received after due date.

The permit holder agrees to hold the City of Chicago harmless for any damage, relocation or replacement costs associated with damage, relocation or removal of private property caused by the City performing work in the public way.

Authority herein given and granted for a period of five (5) years from and after Date of Passage.


Alderman _____

Carlos Ramirez-Rosa 35th Ward

1922 N. Pulaski Rd



AWNINGS
Express
SIGNS
FABRICATIONS & SIGN SALES

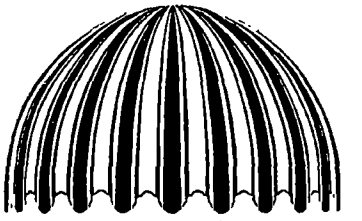

awningexpress@sbcglobal.net
www.awningexpress.net



SIGNS
&
CHANNEL LETTERS


8028 S. Western Ave.
Chicago, Illinois 60620
Tel. (773) 579-1437


4.2.2015


LENGTH ALONG PUBLIC WAY

25'


FRAME TO WALL ANCHOR DETAIL

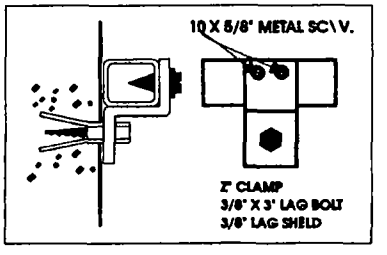

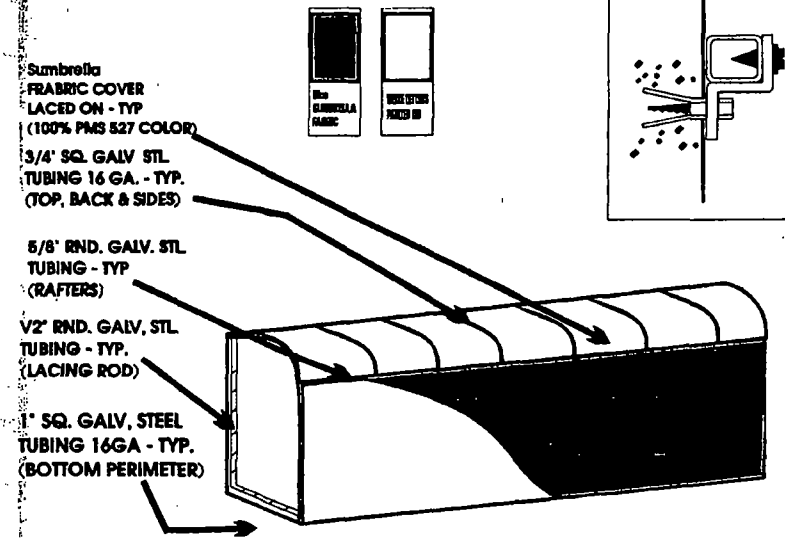

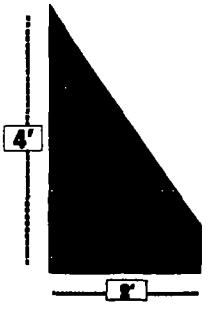

SIDE VIEW

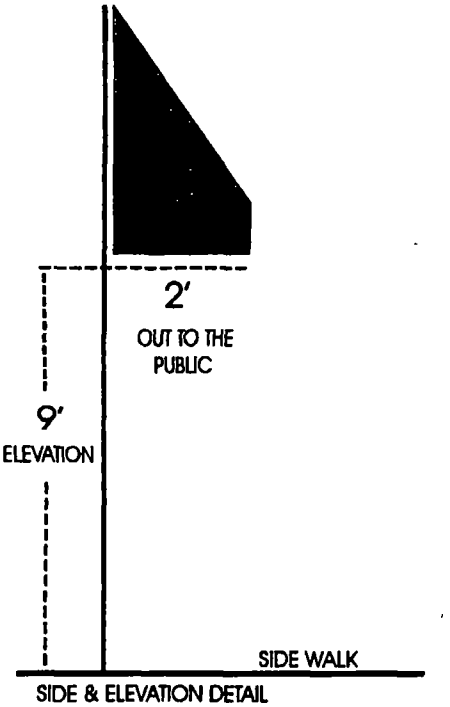

SIDE & ELEVATION DETAIL

City of Chicago

O2015-5654

Office of the City Clerk

Document Tracking Sheet

Meeting Date:	7/29/2015
Sponsor(s):	Ramirez-Rosa (35)
Type:	Ordinance
Title:	Awning(s) for Bass Realty 3 LLC
Committee(s) Assignment:	Committee on Transportation and Public Way

ORDINANCE
BASS REALTY 3, LLC
Acct. No. 399539 - 1
Permit No. 1119422

Be It Ordained by the City Council of the City of Chicago:

SECTION 1. Permission and authority are hereby given and granted to BASS REALTY 3, LLC, upon the terms and subject to the conditions of this ordinance to construct, install, maintain and use four (4) Awning(s) projecting over the public right-of-way adjacent to its premises known as 3410-16 W. Montrose Ave..

Said Awning(s) at W MONTROSE measure(s):
Two (2) at nine point eight three (9.83) feet in length, and two (2) feet in width for a total of thirty-nine point three two (39.32) square feet.
Two (2) at fifteen (15) feet in length, and two (2) feet in width for a total of sixty (60) square feet.

The location of said privilege shall be as shown on prints kept on file with the Department of Business Affairs and Consumer Protection and the Office of the City Clerk.

Said privilege shall be constructed in accordance with plans and specifications approved by the Zoning Department - Signs.


This grant of privilege in the public way shall be subject to the provisions of Section 10-28-015 and all other required provisions of the Municipal Code of Chicago.

The grantee shall pay to the City of Chicago as compensation for the privilege #1119422 herein granted the sum of one hundred seventy-five ($175.00) per annum in advance.

A 25% penalty will be added for payments received after due date.

The permit holder agrees to hold the City of Chicago harmless for any damage, relocation or replacement costs associated with damage, relocation or removal of private property caused by the City performing work in the public way.


Authority herein given and granted for a period of five (5) years from and after Date of Passage.

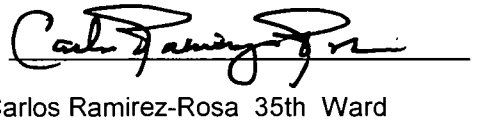Alderman 

Carlos Ramirez-Rosa 35th Ward


SIDE VIEW

2 AWNINGS AT THIS SIZE
FRONT VIEW

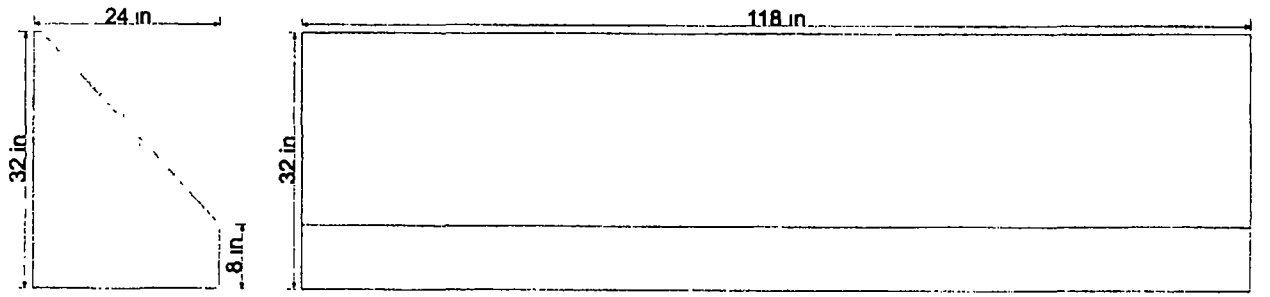

SIDE VIEW

2 AWNINGS AT THIS SIZE
FRONT VIEW

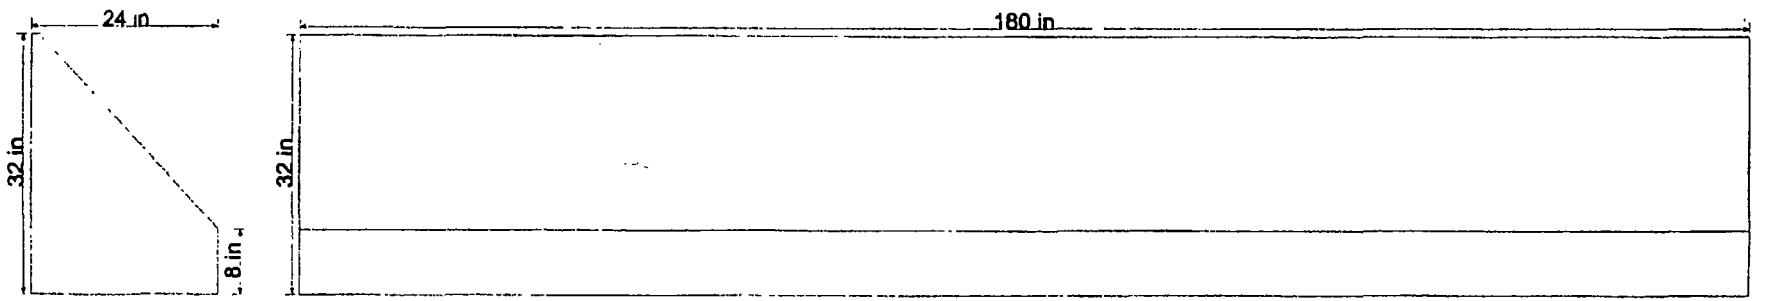

City of Chicago

O2015-5661

Office of the City Clerk

Document Tracking Sheet

Meeting Date:	7/29/2015
Sponsor(s):	Laurino (39)
Type:	Ordinance
Title:	Awning(s) for European Psychic Shop
Committee(s) Assignment:	Committee on Transportation and Public Way

ORDINANCE
EUROPEAN PSYCHIC SHOP
Acct. No. 19421 - 2
Permit No. 1119291

Be It Ordained by the City Council of the City of Chicago:

SECTION 1. Permission and authority are hereby given and granted to EUROPEAN PSYCHIC SHOP, upon the terms and subject to the conditions of this ordinance to maintain and use, as now constructed, one (1) Awning(s) projecting over the public right-of-way adjacent to its premises known as 3415 W. Peterson Ave..

Said Awning(s) at W. Peterson measure(s):
One (1) at fifteen (15) feet in length, and three point five (3.5) feet in width for a total of fifty-two point five (52.5) square feet.

The location of said privilege shall be as shown on prints kept on file with the Department of Business Affairs and Consumer Protection and the Office of the City Clerk.

Said privilege shall be constructed in accordance with plans and specifications approved by the Zoning Department - Signs.

This grant of privilege in the public way shall be subject to the provisions of Section 10-28-015 and all other required provisions of the Municipal Code of Chicago.

The grantee shall pay to the City of Chicago as compensation for the privilege #1119291 herein granted the sum of fifty ($50.00) per annum in advance.

A 25% penalty will be added for payments received after due date.


The permit holder agrees to hold the City of Chicago harmless for any damage, relocation or replacement costs associated with damage, relocation or removal of private property caused by the City performing work in the public way.

Authority herein given and granted for a period of five (5) years from and after 11/15/2009.

Alderman _____

Margaret Laurino 39th Ward

3415 W Peterson Ave.

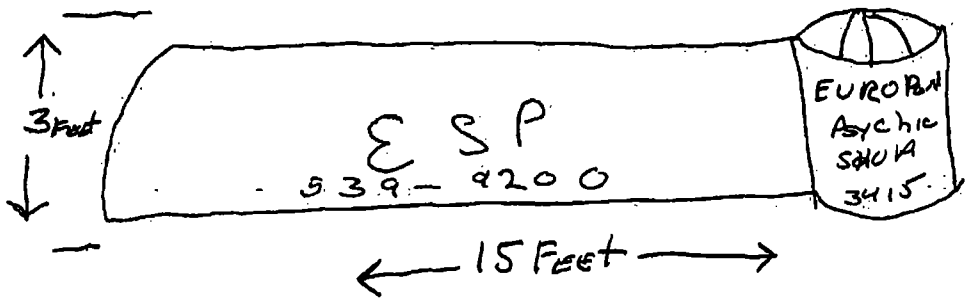



City of Chicago

O2015-5665

Office of the City Clerk

Document Tracking Sheet

Meeting Date:	7/29/2015
Sponsor(s):	O'Connor (40)
Type:	Ordinance
Title:	Awning(s) for Crystal Laundry Service, Inc.
Committee(s) Assignment:	Committee on Transportation and Public Way

ORDINANCE
CRYSTAL LAUNDRY SERVICE INC
Acct. No. 268620 - 1
Permit No. 1119615

Be It Ordained by the City Council of the City of Chicago:

SECTION 1. Permission and authority are hereby given and granted to CRYSTAL LAUNDRY SERVICE INC, upon the terms and subject to the conditions of this ordinance to maintain and use, as now constructed, one (1) Awning(s) projecting over the public right-of-way adjacent to its premises known as 4951-53 N. Damen Ave..

Said Awning(s) at NORTH DAMEN measure(s):
One (1) at thirty-five (35) feet in length, and two (2) feet in width for a total of seventy (70) square feet.

The location of said privilege shall be as shown on prints kept on file with the Department of Business Affairs and Consumer Protection and the Office of the City Clerk.

Said privilege shall be constructed in accordance with plans and specifications approved by the Zoning Department - Signs.

This grant of privilege in the public way shall be subject to the provisions of Section 10-28-015 and all other required provisions of the Municipal Code of Chicago.

The grantee shall pay to the City of Chicago as compensation for the privilege #1119615 herein granted the sum of sixty ($60.00) per annum in advance.

A 25% penalty will be added for payments received after due date.

The permit holder agrees to hold the City of Chicago harmless for any damage, relocation or replacement costs associated with damage, relocation or removal of private property caused by the City performing work in the public way.

Authority herein given and granted for a period of five (5) years from and after 06/13/2015.

Alderman _____

Patrick O'Connor 40th Ward


PLANT ON PREMISES
Crystal CLEANERS

City of Chicago

O2015-5670

Office of the City Clerk

Document Tracking Sheet

Meeting Date:	7/29/2015
Sponsor(s):	O'Connor (40)
Type:	Ordinance
Title:	Awning(s) for Rolls N Bowls
Committee(s) Assignment:	Committee on Transportation and Public Way

ORDINANCE
ROLLS N BOWLS
Acct. No. 352149 - 1
Permit No. 1112599

Be It Ordained by the City Council of the City of Chicago:

SECTION 1. Permission and authority are hereby given and granted to ROLLS N BOWLS, upon the terms and subject to the conditions of this ordinance to maintain and use, as now constructed, one (1) Awning(s) projecting over the public right-of-way adjacent to its premises known as 5501 N. Lincoln Ave..

Said Awning(s) at N. Lincoln Avenue measure(s):
One (1) at thirty-six (36) feet in length, and one point eight three (1.83) foot in width for a total of sixty-five point eight eight (65.88) square feet.

The location of said privilege shall be as shown on prints kept on file with the Department of Business Affairs and Consumer Protection and the Office of the City Clerk.

Said privilege shall be constructed in accordance with plans and specifications approved by the Zoning Department - Signs.

This grant of privilege in the public way shall be subject to the provisions of Section 10-28-015 and all other required provisions of the Municipal Code of Chicago.

The grantee shall pay to the City of Chicago as compensation for the privilege #1112599 herein granted the sum of sixty-one ($61.00) per annum in advance.

A 25% penalty will be added for payments received after due date.

The permit holder agrees to hold the City of Chicago harmless for any damage, relocation or replacement costs associated with damage, relocation or removal of private property caused by the City performing work in the public way.

Authority herein given and granted for a period of five (5) years from and after Date of Passage.

Alderman _____

Patrick O'Connor 40th Ward


APPLICATION TO USE THE PUBLIC RIGHT OF WAY

EXAMPLE OF CANOPY/AWNING DRAWING

CANOPY DRAWINGS

PROPERTY LOCATION: 5501 N Lincoln

ORGANIZATION'S NAME: Rolls and Bowls

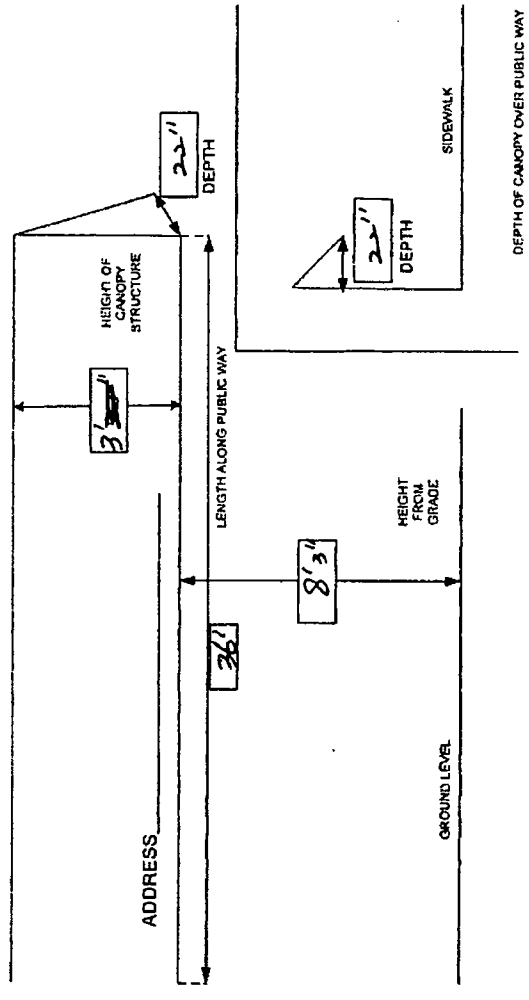

City of Chicago

O2015-5679

Office of the City Clerk

Document Tracking Sheet

Meeting Date:	7/29/2015
Sponsor(s):	Napolitano (41)
Type:	Ordinance
Title:	Awning(s) for Aqua Salon
Committee(s) Assignment:	Committee on Transportation and Public Way

ORDINANCE
AQUA SALON
Acct. No. 311003 - 1
Permit No. 1119457

Be It Ordained by the City Council of the City of Chicago:

SECTION 1. Permission and authority are hereby given and granted to AQUA SALON, upon the terms and subject to the conditions of this ordinance to maintain and use, as now constructed, one (1) Awning(s) projecting over the public right-of-way adjacent to its premises known as 5346 W. Devon Ave..

Said Awning(s) at W. DEVON measure(s):
One (1) at seventeen point two (17.2) feet in length, and two (2) feet in width for a total of thirty-four point four (34.4) square feet.

The location of said privilege shall be as shown on prints kept on file with the Department of Business Affairs and Consumer Protection and the Office of the City Clerk.

Said privilege shall be constructed in accordance with plans and specifications approved by the Zoning Department - Signs.

This grant of privilege in the public way shall be subject to the provisions of Section 10-28-015 and all other required provisions of the Municipal Code of Chicago.

The grantee shall pay to the City of Chicago as compensation for the privilege #1119457 herein granted the sum of fifty ($50.00) per annum in advance.


A 25% penalty will be added for payments received after due date.

The permit holder agrees to hold the City of Chicago harmless for any damage, relocation or replacement costs associated with damage, relocation or removal of private property caused by the City performing work in the public way.

Authority herein given and granted for a period of five (5) years from and after 05/23/2015.

Alderman _____

Anthony V. Napolitano 41st Ward

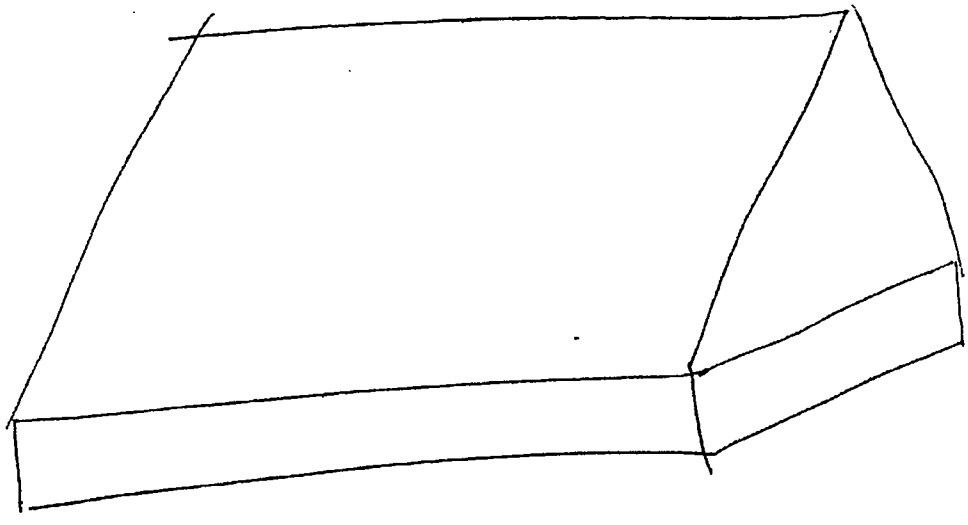

Department of Business Affairs and Consumer Protection
Small Business Center - Public Way Use Unit
City Hall - 121 N. LaSalle Street, Room 800 • Chicago, IL 60602
312-74-GOBIZ / 312-744-6249 • (312) 744-1944 (TTY)
http://www.cityofchicago.org/bacp

07/29/2015

Alderman **Anthony V. Napolitano**
Ward # **41**
City of Chicago
City Hall, Room **200**
121 North LaSalle Street
Chicago, Illinois 60602

Re: An ordinance to use and maintain a portion of the public right-of-way for **one (1) awning(s)** for **AQUA SALON**, adjacent to the premises known as **5346 W. Devon Ave.**.

Dear Alderman **Anthony V. Napolitano**:

The applicant referenced above has requested the use of the public right-of-way for a **awning(s)**. An ordinance has been prepared by the Department of Business Affairs and Consumer Protection – Small Business Center - Public Way Use Unit for presentation to the City Council. Because this request was made for properties located in your ward, as approved by you as per the attached, I respectfully request that you introduce the attached ordinance at the next City Council meeting.

If you have any questions regarding this ordinance, please contact Anthony Bertuca at (312) 744-5506.

Department of Business Affairs and Consumer Protection

City of Chicago

O2015-5695

Office of the City Clerk

Document Tracking Sheet

Meeting Date:	7/29/2015
Sponsor(s):	Napolitano (41)
Type:	Ordinance
Title:	Awning(s) for Northwest Dentistry, P.C.
Committee(s) Assignment:	Committee on Transportation and Public Way

ORDINANCE
NORTHWEST DENTISTRY, P.C.
Acct. No. 351799 - 1
Permit No. 1119275

Be It Ordained by the City Council of the City of Chicago:

SECTION 1. Permission and authority are hereby given and granted to NORTHWEST DENTISTRY, P.C., upon the terms and subject to the conditions of this ordinance to maintain and use, as now constructed, one (1) Awning(s) projecting over the public right-of-way adjacent to its premises known as 6676 N. Northwest Hwy..

Said Awning(s) at W. Northwest Highway measure(s):
One (1) at eighteen (18) feet in length, and two (2) feet in width for a total of thirty-six (36) square feet.

The location of said privilege shall be as shown on prints kept on file with the Department of Business Affairs and Consumer Protection and the Office of the City Clerk.

Said privilege shall be constructed in accordance with plans and specifications approved by the Zoning Department - Signs.

This grant of privilege in the public way shall be subject to the provisions of Section 10-28-015 and all other required provisions of the Municipal Code of Chicago.

The grantee shall pay to the City of Chicago as compensation for the privilege #1119275 herein granted the sum of fifty ($50.00) per annum in advance.


A 25% penalty will be added for payments received after due date.

The permit holder agrees to hold the City of Chicago harmless for any damage, relocation or replacement costs associated with damage, relocation or removal of private property caused by the City performing work in the public way.

Authority herein given and granted for a period of five (5) years from and after 06/09/2015.

Alderman _____

Anthony V. Napolitano 41st Ward

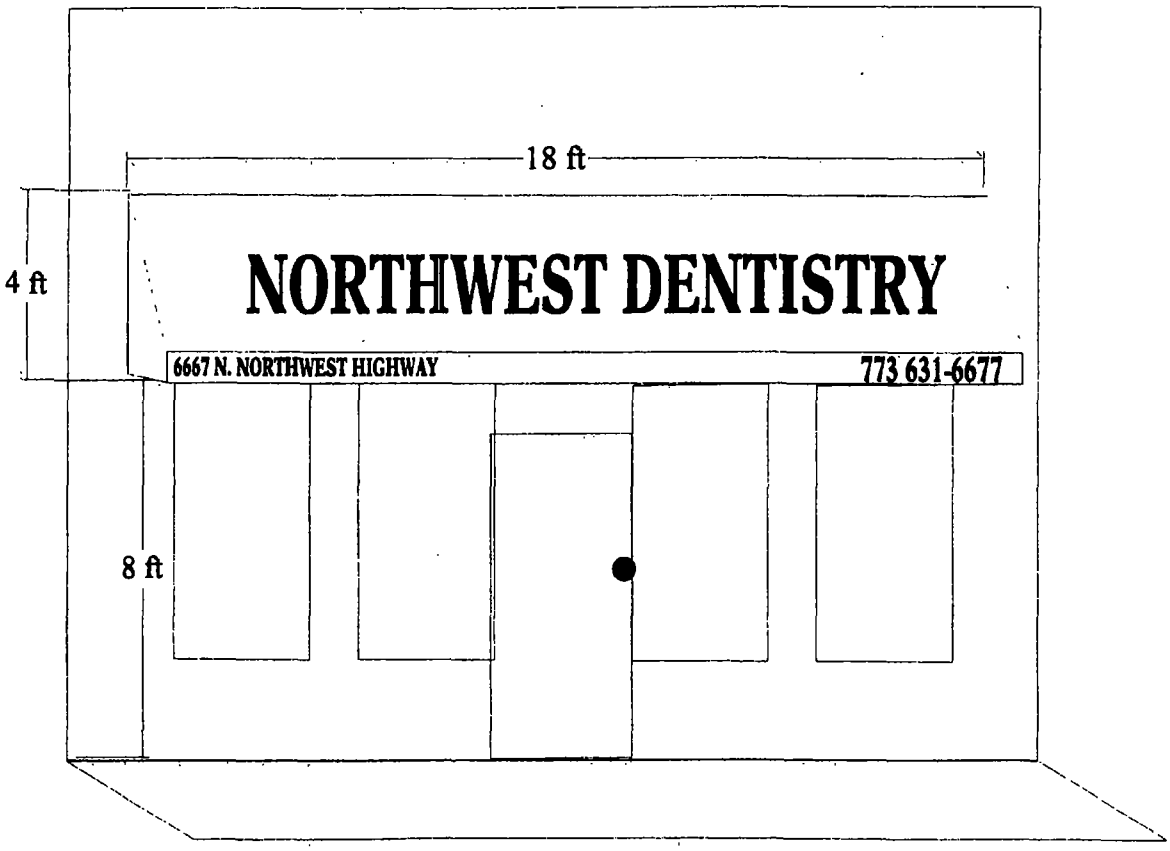
18 ft
4 ft
NORTHWEST DENTISTRY
6667 N. NORTHWEST HIGHWAY
773 631-6677
8 ft

Department of Business Affairs and Consumer Protection
Small Business Center - Public Way Use Unit
City Hall - 121 N. LaSalle Street, Room 800 • Chicago, IL 60602
312-74-GOBIZ / 312-744-6249 • (312) 744-1944 (TTY)
http://www.cityofchicago.org/bacp

07/29/2015

Alderman **Anthony V. Napolitano**
Ward # **41**
City of Chicago
City Hall, Room **200**
121 North LaSalle Street
Chicago, Illinois 60602

Re: An ordinance to use and maintain a portion of the public right-of-way for **one (1) awning(s)** for **NORTHWEST DENTISTRY, P.C.**, adjacent to the premises known as **6676 N. Northwest Hwy.**.

Dear Alderman **Anthony V. Napolitano**:

The applicant referenced above has requested the use of the public right-of-way for a **awning(s)**. An ordinance has been prepared by the Department of Business Affairs and Consumer Protection – Small Business Center - Public Way Use Unit for presentation to the City Council. Because this request was made for properties located in your ward, as approved by you as per the attached, I respectfully request that you introduce the attached ordinance at the next City Council meeting.

If you have any questions regarding this ordinance, please contact Anthony Bertuca at (312) 744-5506.

Department of Business Affairs and Consumer Protection

City of Chicago

O2015-5699

Office of the City Clerk

Document Tracking Sheet

Meeting Date:	7/29/2015
Sponsor(s):	Napolitano (41)
Type:	Ordinance
Title:	Awning(s) for Walgreens No. 07515
Committee(s) Assignment:	Committee on Transportation and Public Way

ORDINANCE
Walgreens # 07515
Acct. No. 147 - 83
Permit No. 1118537

Be It Ordained by the City Council of the City of Chicago:

SECTION 1. Permission and authority are hereby given and granted to Walgreens # 07515, upon the terms and subject to the conditions of this ordinance to maintain and use, as now constructed, six (6) Awning(s) projecting over the public right-of-way adjacent to its premises known as 7155 W. Foster Ave..

Said Awning(s) at W. FOSTER measure(s):
Two (2) at sixteen (16) feet in length, and twelve point five (12.5) feet in width for a total of four hundred (400) square feet.

Said Awning(s) at W. FOSTER measure(s):
Three (3) at fourteen (14) feet in length, and twelve point five (12.5) feet in width for a total of five hundred twenty-five (525) square feet.

Said Awning(s) at W. FOSTER measure(s):
One (1) at eight (8) feet in length, and twelve point five (12.5) feet in width for a total of one hundred (100) square feet.

The location of said privilege shall be as shown on prints kept on file with the Department of Business Affairs and Consumer Protection and the Office of the City Clerk.

Said privilege shall be constructed in accordance with plans and specifications approved by the Zoning Department - Signs.

This grant of privilege in the public way shall be subject to the provisions of Section 10-28-015 and all other required provisions of the Municipal Code of Chicago.

The grantee shall pay to the City of Chicago as compensation for the privilege #1118537 herein granted the sum of one hundred seventy-five ($175.00) per annum in advance.


A 25% penalty will be added for payments received after due date.

The permit holder agrees to hold the City of Chicago harmless for any damage, relocation or replacement costs associated with damage, relocation or removal of private property caused by the City performing work in the public way.

Authority herein given and granted for a period of five (5) years from and after 11/15/2014.

Alderman _____

Mary O'Connor 41st Ward

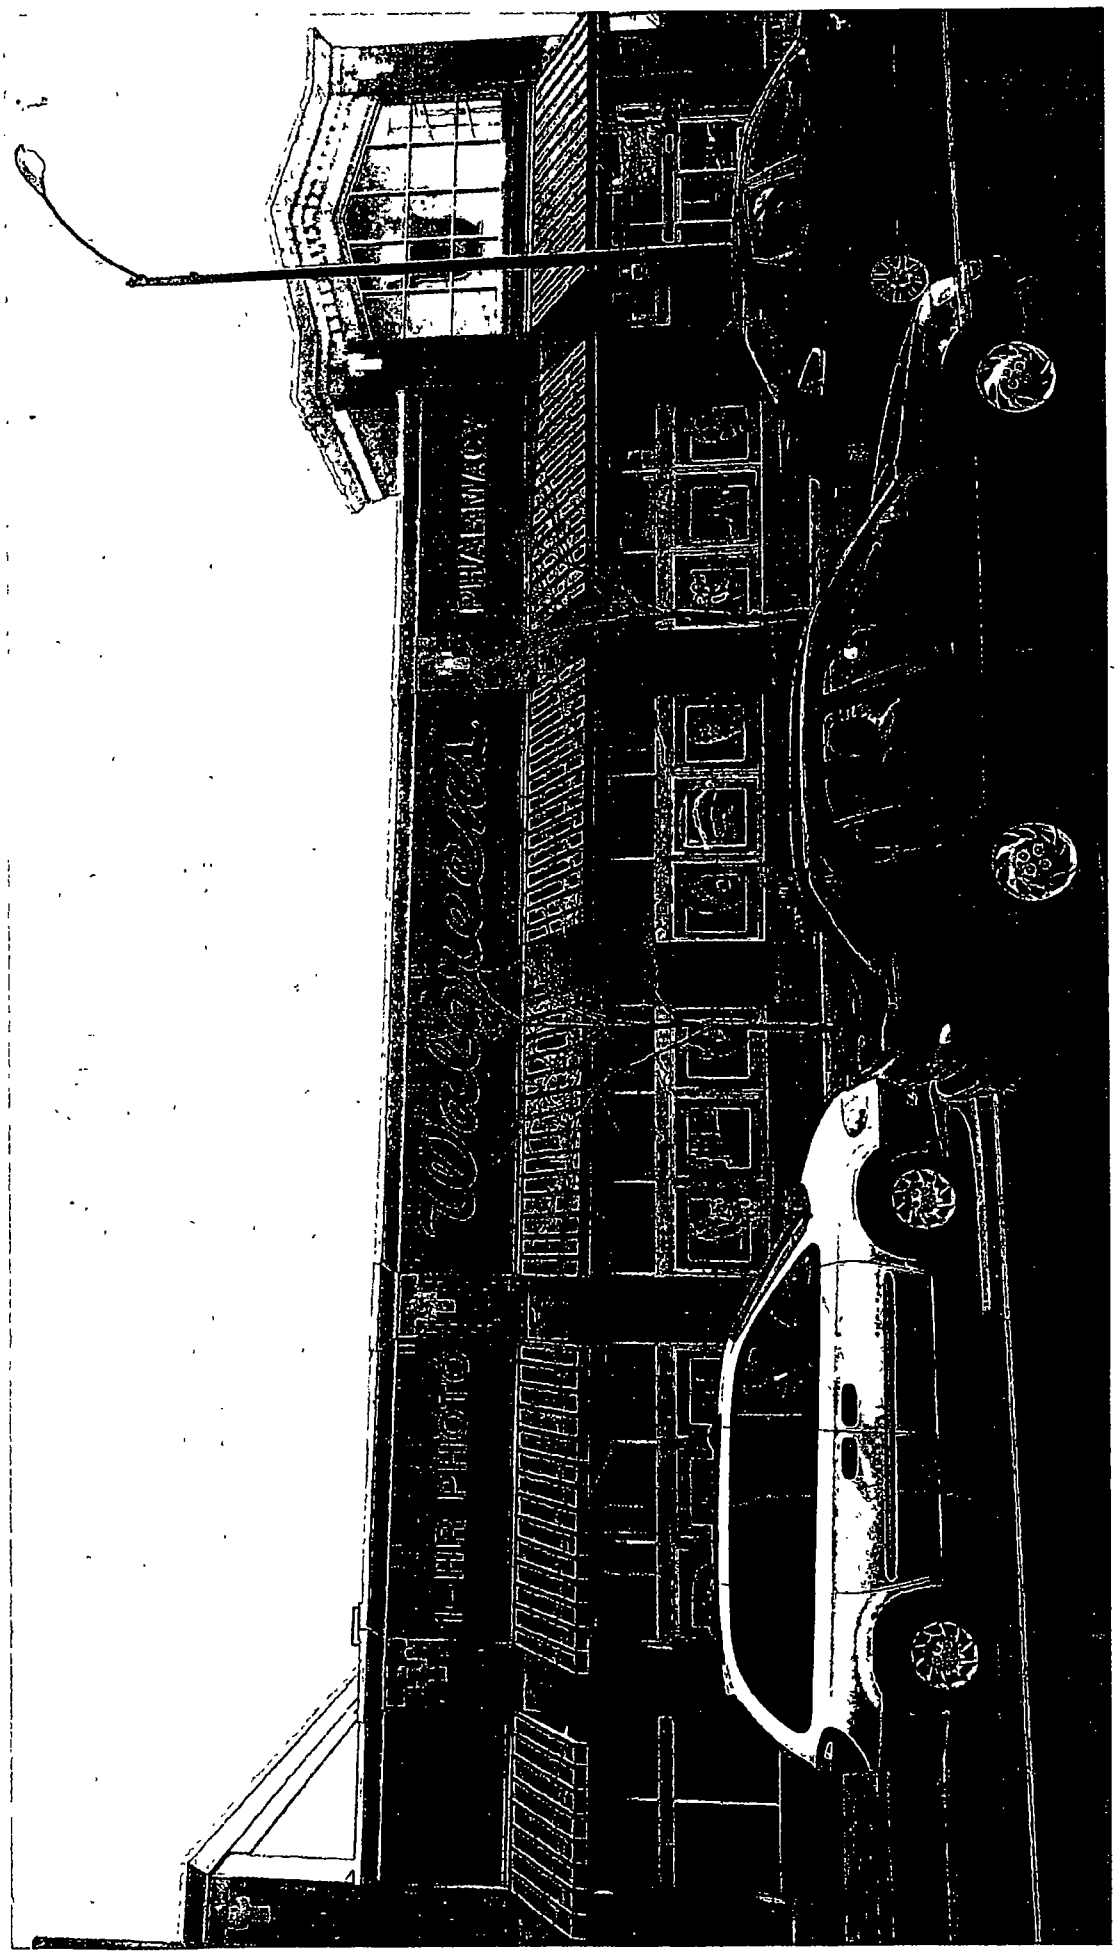
PHARMACY

Department of Business Affairs and Consumer Protection
Small Business Center - Public Way Use Unit
City Hall - 121 N. LaSalle Street, Room 800 • Chicago, IL 60602
312-74-GOBIZ / 312-744-6249 • (312) 744-1944 (TTY)
http://www.cityofchicago.org/bacp

2nd ATTEMPT AT INTRODUCTION

07/29/2015

Alderman **Anthony V. Napolitano**
Ward # **41**
City of Chicago
City Hall, Room **200**
121 North LaSalle Street
Chicago, Illinois 60602

Re: An ordinance to use and maintain a portion of the public right-of-way for **six (6) awning(s)** for **Walgreens # 07515**, adjacent to the premises known as **7155 W. Foster Ave.**.

Dear Alderman **Anthony V. Napolitano**:

The applicant referenced above has requested the use of the public right-of-way for a **awning(s)**. An ordinance has been prepared by the Department of Business Affairs and Consumer Protection – Small Business Center - Public Way Use Unit for presentation to the City Council. Because this request was made for properties located in your ward, as approved by you as per the attached, I respectfully request that you introduce the attached ordinance at the next City Council meeting.

If you have any questions regarding this ordinance, please contact Anthony Bertuca at (312) 744-5506.

Department of Business Affairs and Consumer Protection

City of Chicago

O2015-5721

Office of the City Clerk

Document Tracking Sheet

Meeting Date:	7/29/2015
Sponsor(s):	Reilly (42)
Type:	Ordinance
Title:	Awning(s) for Ankin Law Office LLC
Committee(s) Assignment:	Committee on Transportation and Public Way

ORDINANCE
ANKIN LAW OFFICE LLC
Acct. No. 316354 - 1
Permit No. 1119260

Be It Ordained by the City Council of the City of Chicago:

SECTION 1. Permission and authority are hereby given and granted to ANKIN LAW OFFICE LLC, upon the terms and subject to the conditions of this ordinance to maintain and use, as now constructed, three (3) Awning(s) projecting over the public right-of-way adjacent to its premises known as 162 W. Grand Ave..

Said Awning(s) at W. GRAND measure(s):
Two (2) at seven (7) feet in length, and three (3) feet in width for a total of forty-two (42) square feet.

Said Awning(s) at W. GRAND measure(s):
One (1) at nine point zero eight (9.08) feet in length, and three (3) feet in width for a total of twenty-seven point two four (27.24) square feet.

The location of said privilege shall be as shown on prints kept on file with the Department of Business Affairs and Consumer Protection and the Office of the City Clerk.

Said privilege shall be constructed in accordance with plans and specifications approved by the Zoning Department - Signs.

This grant of privilege in the public way shall be subject to the provisions of Section 10-28-015 and all other required provisions of the Municipal Code of Chicago.

The grantee shall pay to the City of Chicago as compensation for the privilege #1119260 herein granted the sum of one hundred fifty ($150.00) per annum in advance.

A 25% penalty will be added for payments received after due date.

The permit holder agrees to hold the City of Chicago harmless for any damage, relocation or replacement costs associated with damage, relocation or removal of private property caused by the City performing work in the public way.

Authority herein given and granted for a period of five (5) years from and after 05/23/2015.


Alderman _____


Brendan Reilly 42nd Ward

FONT GILL SANS MT
FABRIC SUNBRELLA
COLOR 6021 TRUE BROWN
INSERT COLOR. BROWN
VALANCE NO
FRAME
ALUM
SLOT DOWN


VINYL COLOR
7725-49 BEIGE

2 WINDOW AWNINGS

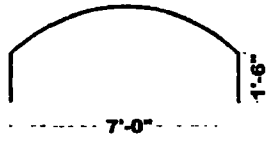


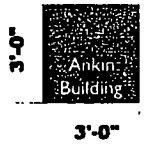


Typical iso views

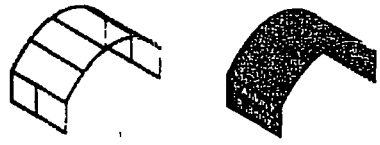

ENTRANCE AWNING

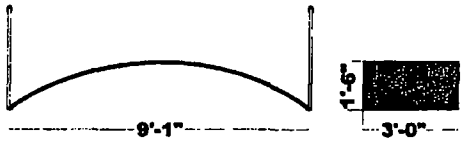

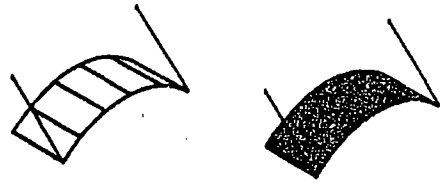

HOWARD ANKIN AWNINGS 3/24/07

tel 630.333 4900 fax 630 333 4915

City of Chicago

O2015-5730

Office of the City Clerk

Document Tracking Sheet

Meeting Date:	7/29/2015
Sponsor(s):	Reilly (42)
Type:	Ordinance
Title:	Awning(s) for Chicago Marc Jacobs Collection
Committee(s) Assignment:	Committee on Transportation and Public Way

ORDINANCE
Chicago Marc Jacobs Collection
Acct. No. 322825 - 2
Permit No. 1118563

Be It Ordained by the City Council of the City of Chicago:

SECTION 1. Permission and authority are hereby given and granted to Chicago Marc Jacobs Collection, upon the terms and subject to the conditions of this ordinance to maintain and use, as now constructed, four (4) Awning(s) projecting over the public right-of-way adjacent to its premises known as 11 E. Walton St..

Said Awning(s) at N RUSH STREET measure(s):
One (1) at eleven point three three (11.33) feet in length, and two point nine two (2.92) feet in width for a total of thirty-three point zero eight (33.08) square feet.

Said Awning(s) at N RUSH STREET measure(s):
One (1) at four point eight three (4.83) feet in length, and two point nine two (2.92) feet in width for a total of fourteen point one (14.1) square feet.

Said Awning(s) at E WALTON measure(s):
One (1) at twelve point six six (12.66) feet in length, and two point nine two (2.92) feet in width for a total of thirty-six point nine seven (36.97) square feet.

Said Awning(s) at E WALTON measure(s):
One (1) at nine point six six (9.66) feet in length, and two point nine two (2.92) feet in width for a total of twenty-eight point two one (28.21) square feet.

The location of said privilege shall be as shown on prints kept on file with the Department of Business Affairs and Consumer Protection and the Office of the City Clerk.

Said privilege shall be constructed in accordance with plans and specifications approved by the Zoning Department - Signs.

This grant of privilege in the public way shall be subject to the provisions of Section 10-28-015 and all other required provisions of the Municipal Code of Chicago.

The grantee shall pay to the City of Chicago as compensation for the privilege #1118563 herein granted the sum of one hundred seventy-five ($175.00) per annum in advance.

A 25% penalty will be added for payments received after due date.

The permit holder agrees to hold the City of Chicago harmless for any damage, relocation or replacement costs associated with damage, relocation or removal of private property caused by the City performing work in the public way.

Authority herein given and granted for a period of five (5) years from and after 02/10/2015.


Alderman _____

Brendan Reilly 42nd Ward

EAST ELEVATION



NORTH ELEVATION

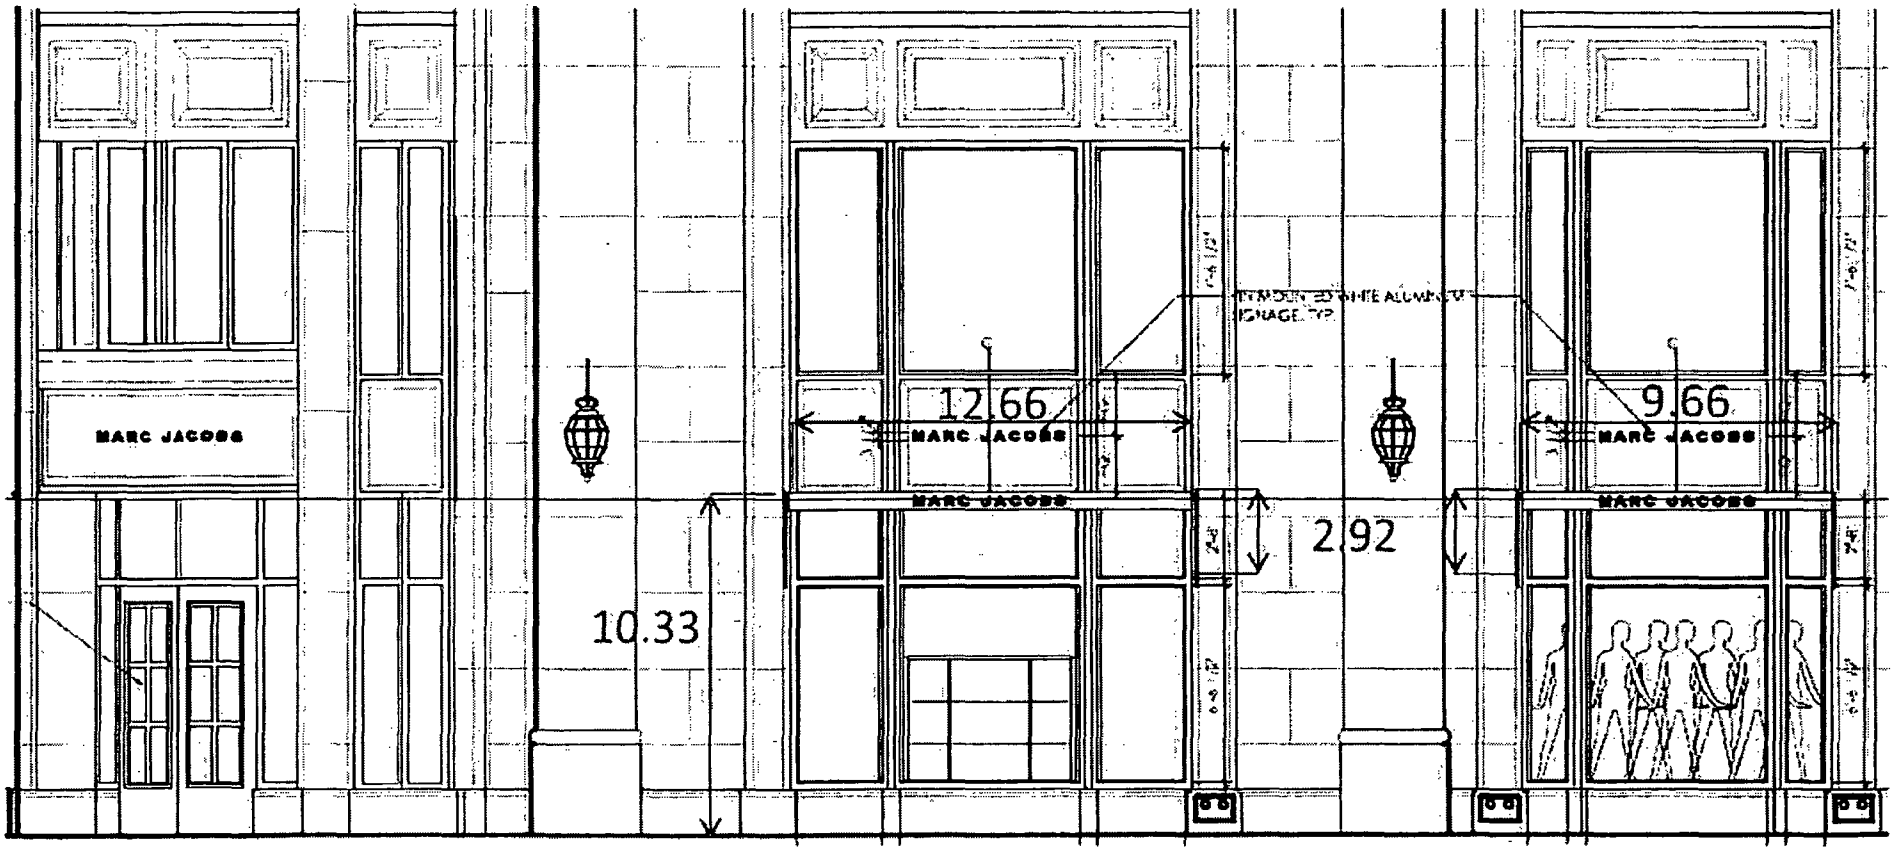

City of Chicago

O2015-5750

Office of the City Clerk

Document Tracking Sheet

Meeting Date:	7/29/2015
Sponsor(s):	Reilly (42)
Type:	Ordinance
Title:	Awning(s) for Comfort Suites
Committee(s) Assignment:	Committee on Transportation and Public Way

ORDINANCE
COMFORT SUITES
Acct. No. 338587 - 1
Permit No. 1119395

Be It Ordained by the City Council of the City of Chicago:

SECTION 1. Permission and authority are hereby given and granted to COMFORT SUITES, upon the terms and subject to the conditions of this ordinance to maintain and use, as now constructed, one (1) Awning(s) projecting over the public right-of-way adjacent to its premises known as 320 N. Michigan Ave..

Said Awning(s) at N. Michigan measure(s):
One (1) at six (6) feet in length, and nine (9) feet in width for a total of fifty-four (54) square feet.

The location of said privilege shall be as shown on prints kept on file with the Department of Business Affairs and Consumer Protection and the Office of the City Clerk.

Said privilege shall be constructed in accordance with plans and specifications approved by the Zoning Department - Signs.

This grant of privilege in the public way shall be subject to the provisions of Section 10-28-015 and all other required provisions of the Municipal Code of Chicago.

The grantee shall pay to the City of Chicago as compensation for the privilege #1119395 herein granted the sum of fifty ($50.00) per annum in advance.

A 25% penalty will be added for payments received after due date.

The permit holder agrees to hold the City of Chicago harmless for any damage, relocation or replacement costs associated with damage, relocation or removal of private property caused by the City performing work in the public way.


Authority herein given and granted for a period of five (5) years from and after 06/30/2015.

Alderman _____

Brendan Reilly 42nd Ward


PROJECTING AWNING & WALL SIGNS

Chicago, IL

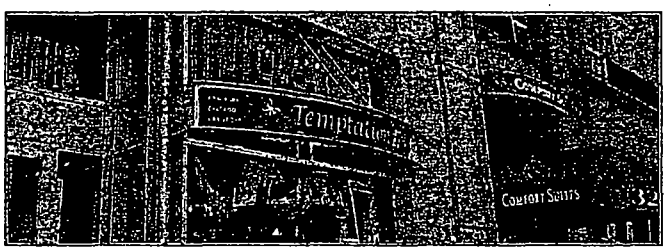



Maximum 6' Projection From Wall

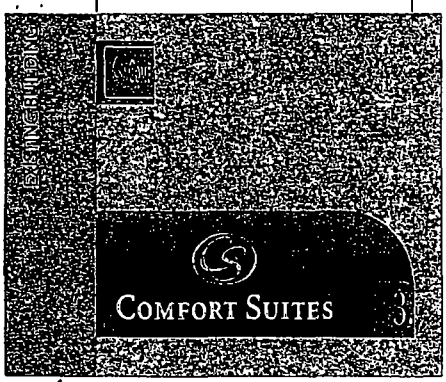

Approximate 9' Width



Approximate 9' Width



FAIRMONT SIGN COMPANY

City of Chicago

O2015-5759

Office of the City Clerk

Document Tracking Sheet

Meeting Date:	7/29/2015
Sponsor(s):	Reilly (42)
Type:	Ordinance
Title:	Awning(s) for Macy's
Committee(s) Assignment:	Committee on Transportation and Public Way

ORDINANCE
MACY'S
Acct. No. 32101 - 1
Permit No. 1119296

Be It Ordained by the City Council of the City of Chicago:

SECTION 1. Permission and authority are hereby given and granted to MACY'S, upon the terms and subject to the conditions of this ordinance to maintain and use, as now constructed, thirty-nine (39) Awning(s) projecting over the public right-of-way adjacent to its premises known as 111 N. State St..

Said Awning(s) at N. Wabash measure(s):
Fourteen (14) at sixteen point seven five (16.75) feet in length, and eight (8) feet in width for a total of one thousand eight hundred seventy-six (1876) square feet.

Said Awning(s) at N. State measure(s):
Thirteen (13) at sixteen point seven five (16.75) feet in length, and eight (8) feet in width for a total of one thousand seven hundred forty-two (1742) square feet.

Said Awning(s) at E. Washington measure(s):
Twelve (12) at sixteen point seven five (16.75) feet in length, and eight (8) feet in width for a total of one thousand six hundred eight (1608) square feet.

The location of said privilege shall be as shown on prints kept on file with the Department of Business Affairs and Consumer Protection and the Office of the City Clerk.

Said privilege shall be constructed in accordance with plans and specifications approved by the Zoning Department - Signs.

This grant of privilege in the public way shall be subject to the provisions of Section 10-28-015 and all other required provisions of the Municipal Code of Chicago.

The grantee shall pay to the City of Chicago as compensation for the privilege #1119296 herein granted the sum of one hundred seventy-five ($175.00) per annum in advance.

A 25% penalty will be added for payments received after due date.

The permit holder agrees to hold the City of Chicago harmless for any damage, relocation or replacement costs associated with damage, relocation or removal of private property caused by the City performing work in the public way.


Authority herein given and granted for a period of five (5) years from and after 10/07/2014.


Alderman _____

Brendan Reilly 42nd Ward

★macy's
on STATE STREET


FABRICATION DETAILS

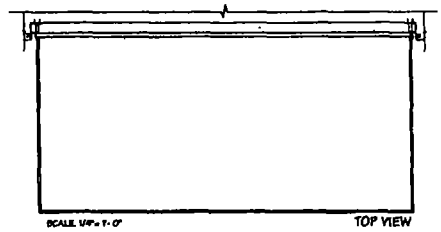

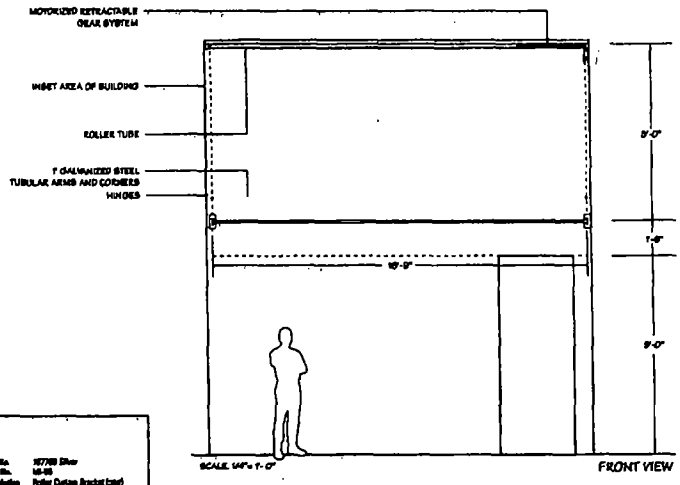

- NON-VISIBLE MOTOR CONTAINED WITHIN ROLLER TUBE
- TUBULAR MOTOR TO BE REMOTE CONTROLLED

MOTOR DETAIL (highlighted)

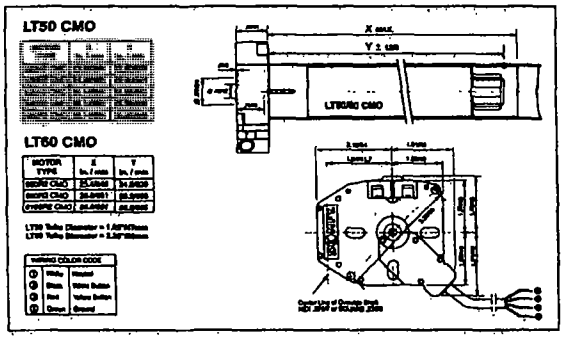

MOUNTING AND ROLL UP STRUCTURE

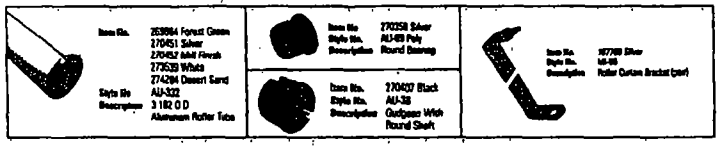


IMAGE RESOURCE GROUP INC.
3724 FOREST DRIVE
COLUMBIA, SC 29204
PHONE: 803 790-2121
FAX: 803 790 2123

Federated
DEPARTMENT STORES, INC.

Proposed
Awning
Refurbishment

8 Foot Drop
8 Foot Projection

CLIENT	FEDERATED DEPARTMENT STORES
TITLE	Proposed awning refurbishment
LOCATION	STATE STREET, CHICAGO
DRAFTED BY	RJUR
PROJECT MANAGER	RICK HAYWARD
SHEET	4

City of Chicago

O2015-5761

Office of the City Clerk

Document Tracking Sheet

Meeting Date:	7/29/2015
Sponsor(s):	Reilly (42)
Type:	Ordinance
Title:	Awning(s) for Maggiano's Little Italy
Committee(s) Assignment:	Committee on Transportation and Public Way

ORDINANCE
MAGGIANO'S LITTLE ITALY
Acct. No. 85312 - 2
Permit No. 1119444

Be It Ordained by the City Council of the City of Chicago:

SECTION 1. Permission and authority are hereby given and granted to MAGGIANO'S LITTLE ITALY, upon the terms and subject to the conditions of this ordinance to maintain and use, as now constructed, seven (7) Awning(s) projecting over the public right-of-way adjacent to its premises known as 516 N. Clark St..

Said Awning(s) at N. CLARK measure(s):
One (1) at thirteen point eight three (13.83) feet in length, and five (5) feet in width for a total of sixty-nine point one five (69.15) square feet.

Said Awning(s) at N. CLARK measure(s):
Four (4) at thirteen point six nine (13.69) feet in length, and five (5) feet in width for a total of two hundred seventy-three point eight (273.8) square feet.

Said Awning(s) at N. CLARK measure(s):
One (1) at twenty-two point five (22.5) feet in length, and five (5) feet in width for a total of one hundred twelve point five (112.5) square feet.

Said Awning(s) at N. CLARK measure(s):
One (1) at seven (7) feet in length, and thirteen point four one (13.41) feet in width for a total of ninety-three point eight seven (93.87) square feet.

The location of said privilege shall be as shown on prints kept on file with the Department of Business Affairs and Consumer Protection and the Office of the City Clerk.

Said privilege shall be constructed in accordance with plans and specifications approved by the Zoning Department - Signs.

This grant of privilege in the public way shall be subject to the provisions of Section 10-28-015 and all other required provisions of the Municipal Code of Chicago.

The grantee shall pay to the City of Chicago as compensation for the privilege #1119444 herein granted the sum of one hundred seventy-five ($175.00) per annum in advance.


A 25% penalty will be added for payments received after due date.


The permit holder agrees to hold the City of Chicago harmless for any damage, relocation or replacement costs associated with damage, relocation or removal of private property caused by the City performing work in the public way.

Authority herein given and granted for a period of five (5) years from and after 07/19/2015.

Alderman _____

Brendan Reilly 42nd Ward

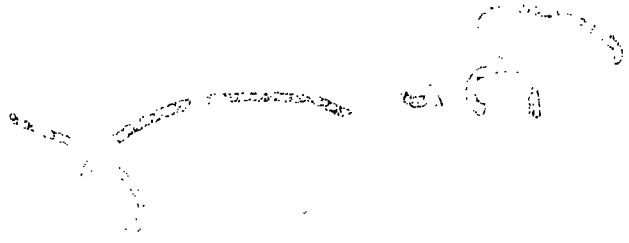

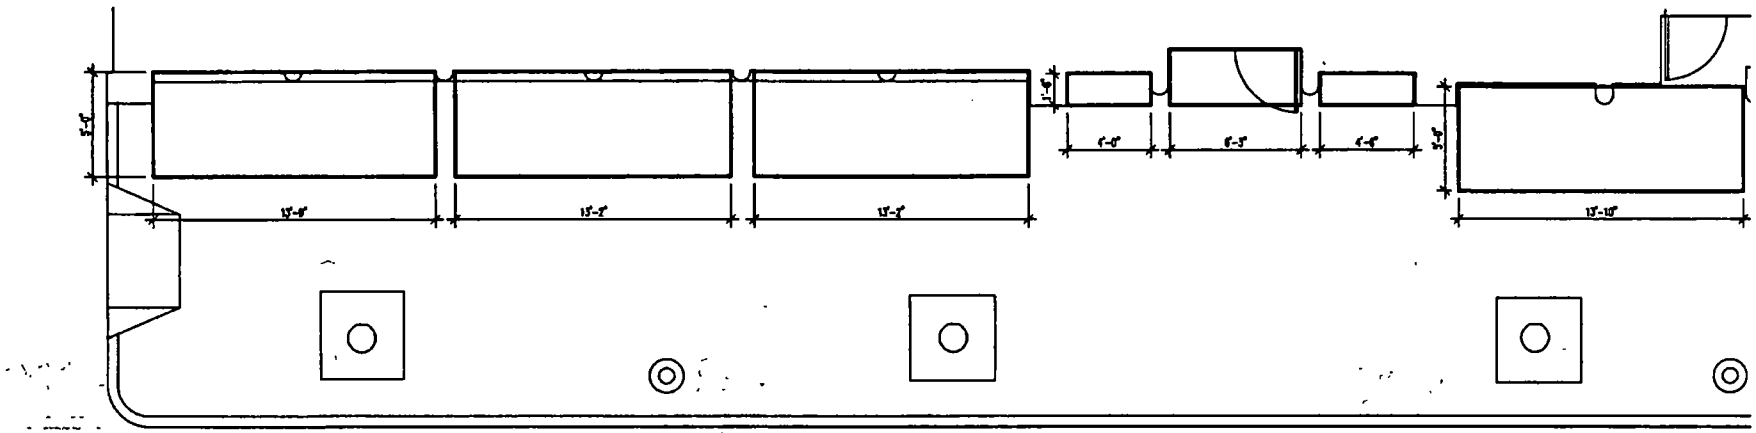

N. CLARK ST

AWNINGS ON CLARK
1/8" = 1'0

City of Chicago

O2015-5769

Office of the City Clerk

Document Tracking Sheet

Meeting Date:	7/29/2015
Sponsor(s):	Reilly (42)
Type:	Ordinance
Title:	Awning(s) for Henry's Swing Club
Committee(s) Assignment:	Committee on Transportation and Public Way

ORDINANCE
HENRY'S SWING CLUB
Acct. No. 365318 - 1
Permit No. 1115473

Be It Ordained by the City Council of the City of Chicago:

SECTION 1. Permission and authority are hereby given and granted to HENRY'S SWING CLUB, upon the terms and subject to the conditions of this ordinance to construct, install, maintain and use two (2) Awning(s) projecting over the public right-of-way adjacent to its premises known as 18 W. Hubbard St..

Said Awning(s) at W. Hubbard Street measure(s):
One (1) at thirty-two (32) feet in length, and one point five four (1.54) foot in width for a total of forty-nine point two eight (49.28) square feet.
One (1) at eight (8) feet in length, and two point six seven (2.67) feet in width for a total of twenty-one point three six (21.36) square feet.

The location of said privilege shall be as shown on prints kept on file with the Department of Business Affairs and Consumer Protection and the Office of the City Clerk.

Said privilege shall be constructed in accordance with plans and specifications approved by the Zoning Department - Signs.

This grant of privilege in the public way shall be subject to the provisions of Section 10-28-015 and all other required provisions of the Municipal Code of Chicago.

The grantee shall pay to the City of Chicago as compensation for the privilege #1115473 herein granted the sum of one hundred seven ($107.00) per annum in advance.


A 25% penalty will be added for payments received after due date.


The permit holder agrees to hold the City of Chicago harmless for any damage, relocation or replacement costs associated with damage, relocation or removal of private property caused by the City performing work in the public way.

Authority herein given and granted for a period of five (5) years from and after Date of Passage.

Alderman _____

Brendan Reilly 42nd Ward

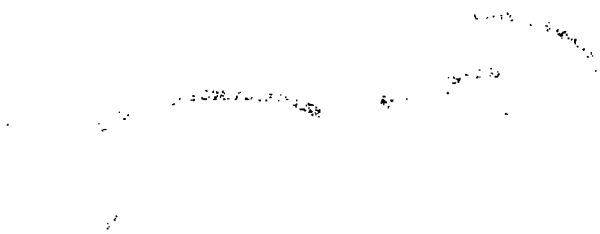

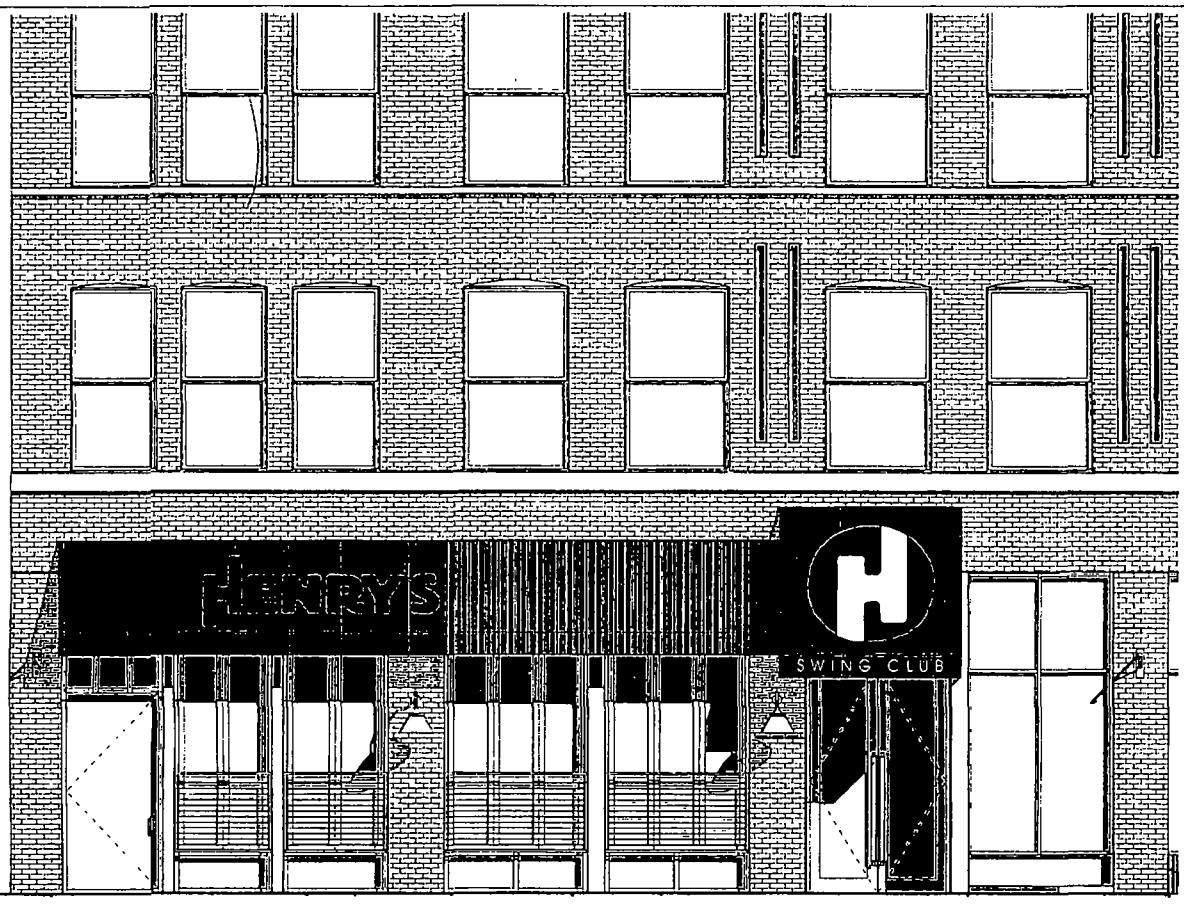

1 STOREFRONT ELEVATION
1/4" = 1'-0"

5/19/2014 2:43:01 PM

OLSEN | VRANAS
1521 N. SANDBURG TERRACE
CHICAGO IL 60610
312 337 9079
olsenvranas.com

Revisions

DMK HUBBARD ST

18 W HUBBARD

STOREFRONT ELEVATION

Project Number	1401
Date	03/18/2014

A 2.6

Scale 1/4" = 1'-0"

City of Chicago

O2015-5774

Office of the City Clerk

Document Tracking Sheet

Meeting Date:	7/29/2015
Sponsor(s):	Reilly (42)
Type:	Ordinance
Title:	Awning(s) for Remington's
Committee(s) Assignment:	Committee on Transportation and Public Way

ORDINANCE
REMINGTON'S
Acct. No. 395004 - 1
Permit No. 1118081

Be It Ordained by the City Council of the City of Chicago:

SECTION 1. Permission and authority are hereby given and granted to REMINGTON'S, upon the terms and subject to the conditions of this ordinance to construct, install, maintain and use three (3) Awning(s) projecting over the public right-of-way adjacent to its premises known as 20 N. Michigan Ave..

Said Awning(s) at N. Michigan Ave measure(s):
One (1) at eight (8) feet in length, and four (4) feet in width for a total of thirty-two (32) square feet.
One (1) at sixteen point five eight (16.58) feet in length, and four (4) feet in width for a total of sixty-six point three two (66.32) square feet.
One (1) at fourteen point five (14.5) feet in length, and four (4) feet in width for a total of fifty-eight (58) square feet.

The location of said privilege shall be as shown on prints kept on file with the Department of Business Affairs and Consumer Protection and the Office of the City Clerk.

Said privilege shall be constructed in accordance with plans and specifications approved by the Zoning Department - Signs.

This grant of privilege in the public way shall be subject to the provisions of Section 10-28-015 and all other required provisions of the Municipal Code of Chicago.

The grantee shall pay to the City of Chicago as compensation for the privilege #1118081 herein granted the sum of one hundred fifty ($150.00) per annum in advance.


A 25% penalty will be added for payments received after due date.

The permit holder agrees to hold the City of Chicago harmless for any damage, relocation or replacement costs associated with damage, relocation or removal of private property caused by the City performing work in the public way.


Authority herein given and granted for a period of five (5) years from and after Date of Passage.

Alderman _____

Brendan Reilly 42nd Ward

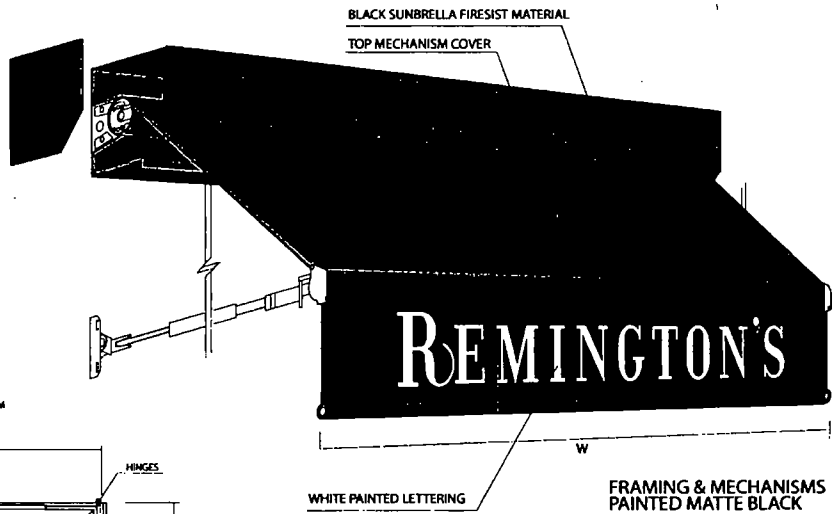

FRAMING & MECHANISMS
PAINTED MATTE BLACK

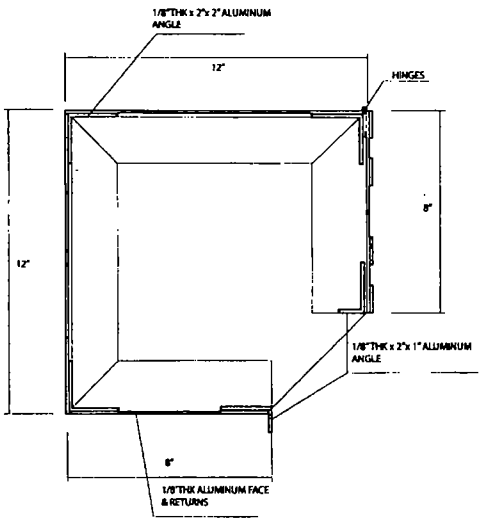

AWNING 1 W = 8'-0" T.B.D.

AWNING 2 W = 16'-7" T B D

AWNING 3 W = 14'-5 1/2" T.B D.

ROBUSTA DROP ARM RETRACTABLE AWNING
MANUAL CRANK

Project
REMINGTON'S
20 N MICHIGAN AVE
CHICAGO, IL 60602

Client

Scope
RETRACTABLE AWNINGS

Drawing # 2 of 2

Date 02 16 15

Approved by

Spectrum SignCorp.

Contact Tom Morra

Designer S P

Revisions

City of Chicago

O2015-5781

Office of the City Clerk

Document Tracking Sheet

Meeting Date:	7/29/2015
Sponsor(s):	Reilly (42)
Type:	Ordinance
Title:	Awning(s) for Sheraton Chicago Hotel & Tower
Committee(s) Assignment:	Committee on Transportation and Public Way

ORDINANCE
SHERATON CHICAGO HOTEL & TOWER
Acct. No. 9456 - 1
Permit No. 1119375

Be It Ordained by the City Council of the City of Chicago:

SECTION 1. Permission and authority are hereby given and granted to SHERATON CHICAGO HOTEL & TOWER, upon the terms and subject to the conditions of this ordinance to maintain and use, as now constructed, fifteen (15) Awning(s) projecting over the public right-of-way adjacent to its premises known as 301 E. North Water St..

Said Awning(s) at EAST NORTH WATER measure(s):
Fifteen (15) at eight (8) feet in length, and six (6) feet in width for a total of seven hundred twenty (720) square feet.

The location of said privilege shall be as shown on prints kept on file with the Department of Business Affairs and Consumer Protection and the Office of the City Clerk.

Said privilege shall be constructed in accordance with plans and specifications approved by the Zoning Department - Signs.

This grant of privilege in the public way shall be subject to the provisions of Section 10-28-015 and all other required provisions of the Municipal Code of Chicago.

The grantee shall pay to the City of Chicago as compensation for the privilege #1119375 herein granted the sum of one hundred seventy-five ($175.00) per annum in advance.


A 25% penalty will be added for payments received after due date.


The permit holder agrees to hold the City of Chicago harmless for any damage, relocation or replacement costs associated with damage, relocation or removal of private property caused by the City performing work in the public way.

Authority herein given and granted for a period of five (5) years from and after 06/13/2015.

Alderman _____

Brendan Reilly 42nd Ward

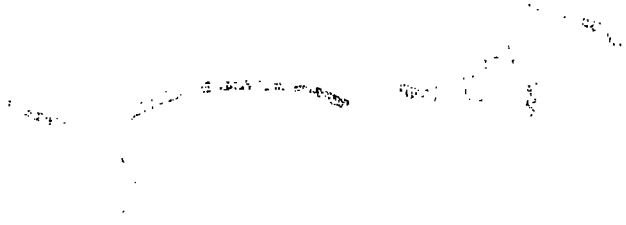

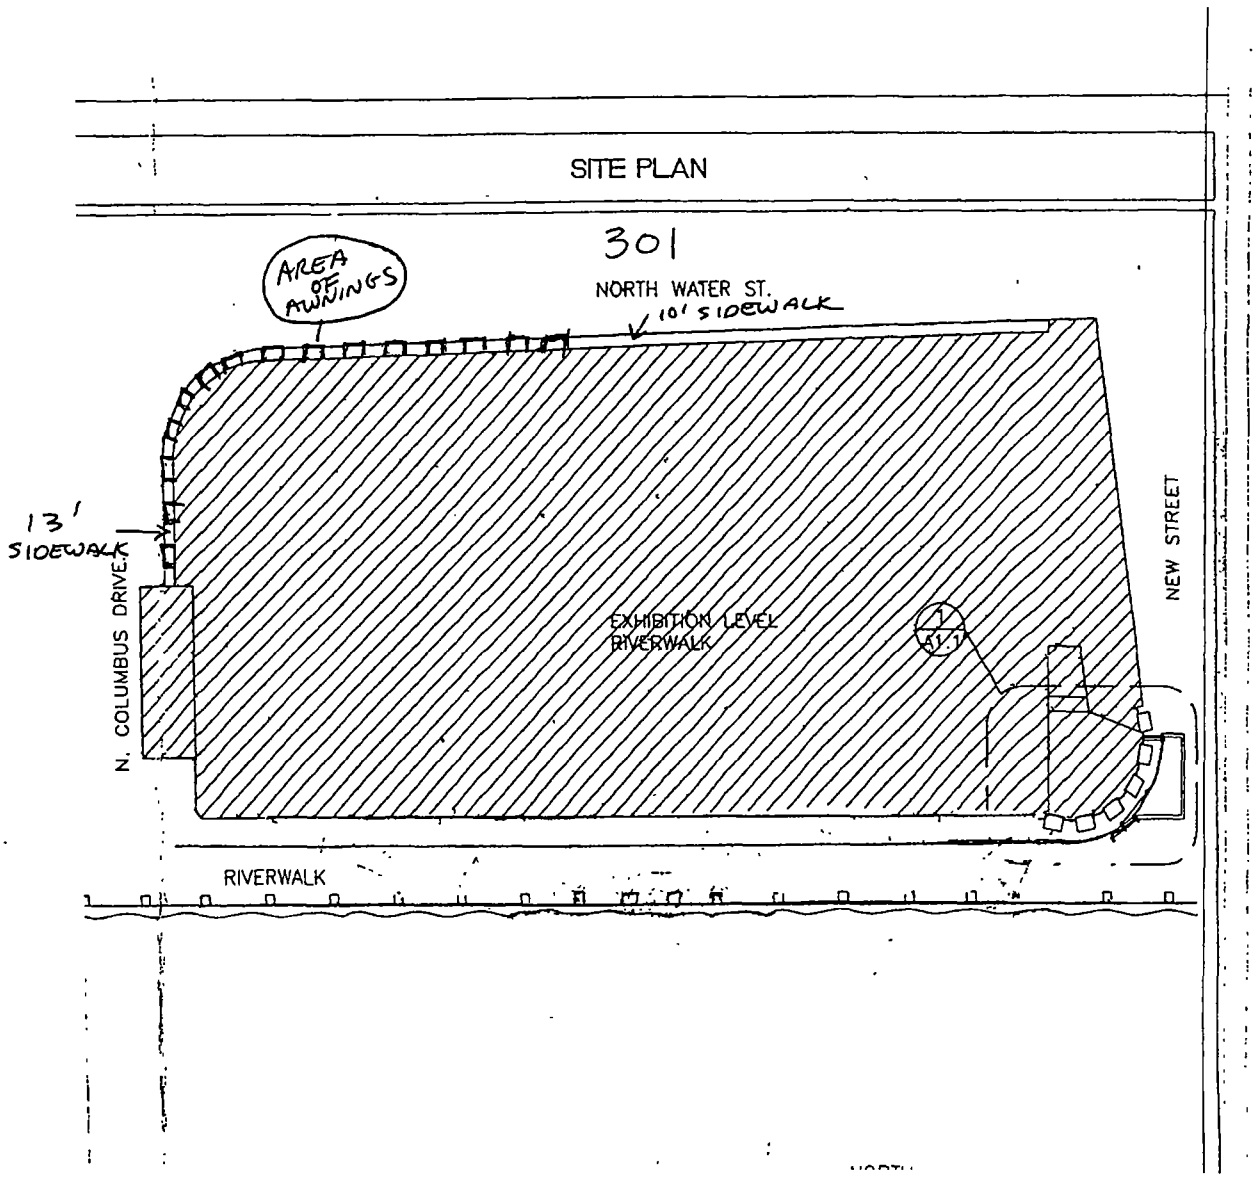
SITE PLAN
301
AREA OF AWNINGS
NORTH WATER ST.
10' SIDEWALK
13' SIDEWALK
N. COLUMBUS DRIVE
EXHIBITION LEVEL RIVERWALK
1
A1.1
NEW STREET
RIVERWALK

City of Chicago

O2015-5787

Office of the City Clerk

Document Tracking Sheet

Meeting Date:	7/29/2015
Sponsor(s):	Reilly (42)
Type:	Ordinance
Title:	Awning(s) for 7-Eleven No. 37152 A
Committee(s) Assignment:	Committee on Transportation and Public Way

ORDINANCE
7-ELEVEN #37152 A
Acct. No. 395067 - 1
Permit No. 1119030

Be It Ordained by the City Council of the City of Chicago:

SECTION 1. Permission and authority are hereby given and granted to 7-ELEVEN #37152 A, upon the terms and subject to the conditions of this ordinance to construct, install, maintain and use two (2) Awning(s) projecting over the public right-of-way adjacent to its premises known as 30 E. Jackson Blvd..

Said Awning(s) at E. Jackson Blvd measure(s):
One (1) at sixteen (16) feet in length, and five (5) feet in width for a total of eighty (80) square feet.

Said Awning(s) at S. Wabash Avenue measure(s):
One (1) at thirteen point two five (13.25) feet in length, and five (5) feet in width for a total of sixty-six point two five (66.25) square feet.

The location of said privilege shall be as shown on prints kept on file with the Department of Business Affairs and Consumer Protection and the Office of the City Clerk.

Said privilege shall be constructed in accordance with plans and specifications approved by the Zoning Department - Signs.

This grant of privilege in the public way shall be subject to the provisions of Section 10-28-015 and all other required provisions of the Municipal Code of Chicago.

The grantee shall pay to the City of Chicago as compensation for the privilege #1119030 herein granted the sum of one hundred ($100.00) per annum in advance.


A 25% penalty will be added for payments received after due date.

The permit holder agrees to hold the City of Chicago harmless for any damage, relocation or replacement costs associated with damage, relocation or removal of private property caused by the City performing work in the public way.

Authority herein given and granted for a period of five (5) years from and after Date of Passage.


Alderman _____

Brendan Reilly 42nd Ward

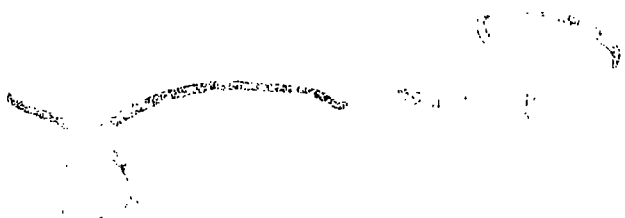


(Page 2 of 2)

AWNINGS

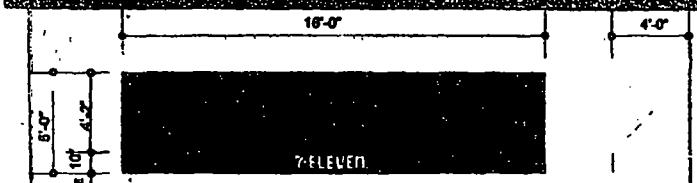



Jackson Elevation Non-illuminated, open end retractable awning

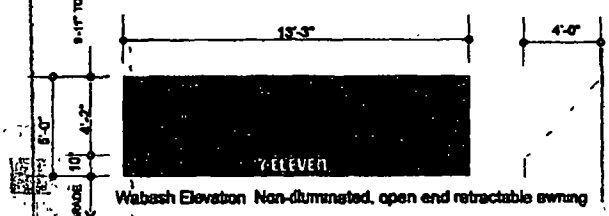


Wabash Elevation Non-illuminated, open end retractable awning



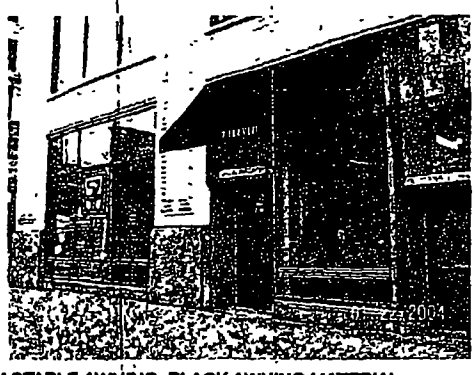

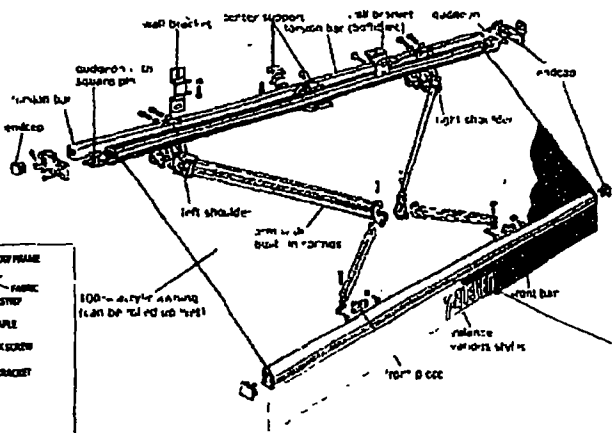

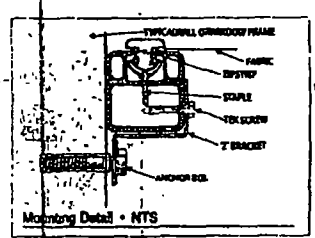

Mounting Detail - NTS

RETRACTABLE AWNING, BLACK AWNING MATERIAL WITH WHITE GRAPHICS MOUNTED TO EXISTING WINDOW MULLION BYSTEM
NOTE TORSION BAR AND WINDOW HEAD MOUNTING HARDWARE ("L" BRACKETS, STIFFENERS, ETC.) TO BE SUPPLIED BY AWNING MANUFACTURER

Job Location: 3752
28 E JACKSON @ S WABASH
CHICAGO, IL 60604
Date: MARCH 23, 2015

CUMMINGS

P.O. ORDER#: 77878.11.AAAJ
Project Mgr.: Scott Grimes
scott.grimes@cummingssigns.com

City of Chicago

O2015-5798

Office of the City Clerk

Document Tracking Sheet

Meeting Date:	7/29/2015
Sponsor(s):	Smith (43)
Type:	Ordinance
Title:	Awning(s) for American Heritage Investment 11
Committee(s) Assignment:	Committee on Transportation and Public Way

ORDINANCE
AMERICAN HERITAGE INVESTMENT 11
Acct. No. 349330 - 6
Permit No. 1119376

Be It Ordained by the City Council of the City of Chicago:

SECTION 1. Permission and authority are hereby given and granted to AMERICAN HERITAGE INVESTMENT 11, upon the terms and subject to the conditions of this ordinance to maintain and use, as now constructed, one (1) Awning(s) projecting over the public right-of-way adjacent to its premises known as 2106 N. Clark St..

Said Awning(s) at N. Clark Street measure(s):
One (1) at eighteen (18) feet in length, and three (3) feet in width for a total of fifty-four (54) square feet.

The location of said privilege shall be as shown on prints kept on file with the Department of Business Affairs and Consumer Protection and the Office of the City Clerk.

Said privilege shall be constructed in accordance with plans and specifications approved by the Zoning Department - Signs.

This grant of privilege in the public way shall be subject to the provisions of Section 10-28-015 and all other required provisions of the Municipal Code of Chicago.

The grantee shall pay to the City of Chicago as compensation for the privilege #1119376 herein granted the sum of fifty ($50.00) per annum in advance.

A 25% penalty will be added for payments received after due date.

The permit holder agrees to hold the City of Chicago harmless for any damage, relocation or replacement costs associated with damage, relocation or removal of private property caused by the City performing work in the public way.

Authority herein given and granted for a period of five (5) years from and after 05/12/2015.

Alderman _____

Michele Smith 43rd Ward


CHECKS CASHED
MONEY ORDERS

City of Chicago

O2015-5802

Office of the City Clerk

Document Tracking Sheet

Meeting Date:	7/29/2015
Sponsor(s):	Smith (43)
Type:	Ordinance
Title:	Awning(s) for Domicile Furniture
Committee(s) Assignment:	Committee on Transportation and Public Way

ORDINANCE
DOMICILE FURNITURE
Acct. No. 292576 - 2
Permit No. 1119313

Be It Ordained by the City Council of the City of Chicago:

SECTION 1. Permission and authority are hereby given and granted to DOMICILE FURNITURE, upon the terms and subject to the conditions of this ordinance to construct, install, maintain and use two (2) Awning(s) projecting over the public right-of-way adjacent to its premises known as 2717 N. Clark St..

Said Awning(s) at Clark measure(s):
One (1) at fifteen point five (15.5) feet in length, and two point one seven (2.17) feet in width for a total of thirty-three point six four (33.64) square feet.
One (1) at twenty (20) feet in length, and two point one seven (2.17) feet in width for a total of forty-three point four (43.4) square feet.

The location of said privilege shall be as shown on prints kept on file with the Department of Business Affairs and Consumer Protection and the Office of the City Clerk.

Said privilege shall be constructed in accordance with plans and specifications approved by the Zoning Department - Signs.

This grant of privilege in the public way shall be subject to the provisions of Section 10-28-015 and all other required provisions of the Municipal Code of Chicago.

The grantee shall pay to the City of Chicago as compensation for the privilege #1119313 herein granted the sum of one hundred ($100.00) per annum in advance.

A 25% penalty will be added for payments received after due date.

The permit holder agrees to hold the City of Chicago harmless for any damage, relocation or replacement costs associated with damage, relocation or removal of private property caused by the City performing work in the public way.

Authority herein given and granted for a period of five (5) years from and after Date of Passage.


Alderman 

Michele Smith 43rd Ward

AWNING DRAWING (#1)

PROPERTY LOCATION: 2717 N. Clark St.

ORGANIZATION NAME: Domicile Furniture

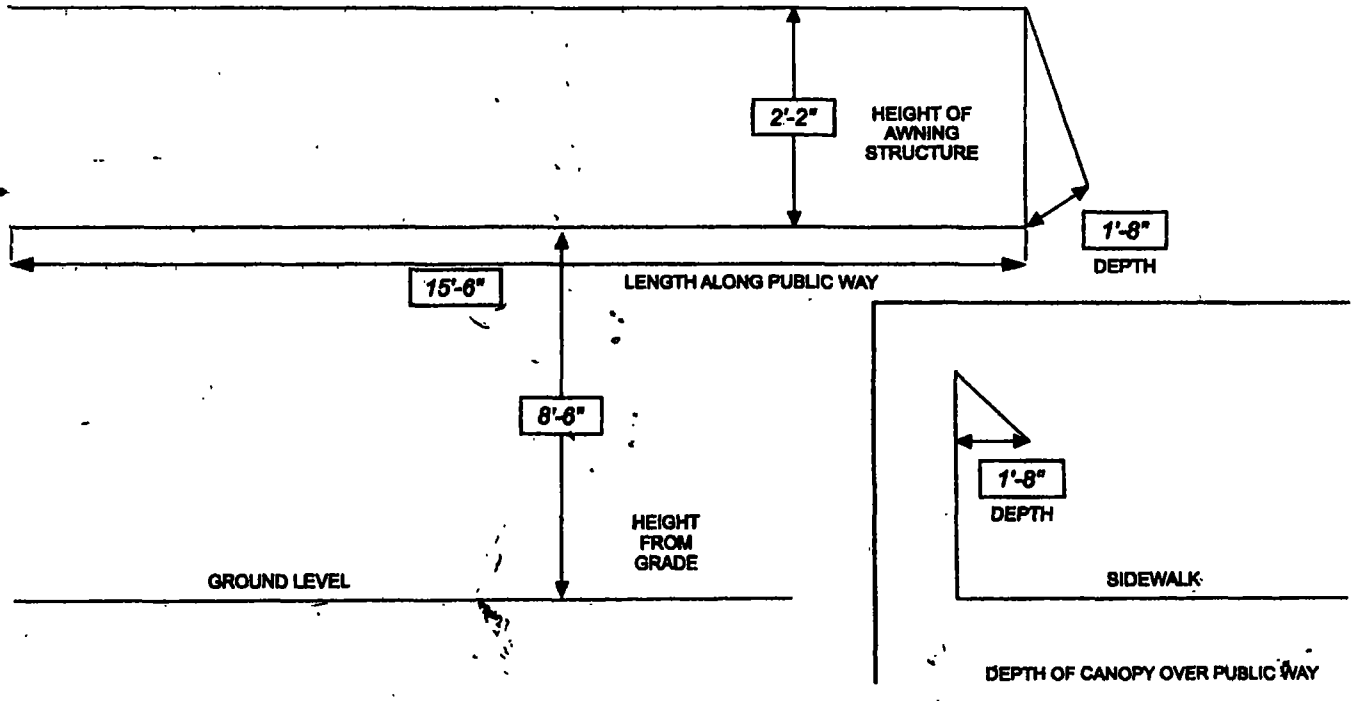

City of Chicago

O2015-5805

Office of the City Clerk

Document Tracking Sheet

Meeting Date:	7/29/2015
Sponsor(s):	Smith (43)
Type:	Ordinance
Title:	Awning(s) for Etno Village Grill
Committee(s) Assignment:	Committee on Transportation and Public Way

ORDINANCE
ETNO VILLAGE GRILL
Acct. No. 358955 - 1
Permit No. 1103595

Be It Ordained by the City Council of the City of Chicago:

SECTION 1. Permission and authority are hereby given and granted to ETNO VILLAGE GRILL, upon the terms and subject to the conditions of this ordinance to maintain and use, as now constructed, two (2) Awning(s) projecting over the public right-of-way adjacent to its premises known as 2580 N. Lincoln Ave..

Said Awning(s) at Sheffield measure(s):
One (1) at thirteen (13) feet in length, and two (2) feet in width for a total of twenty-six (26) square feet.

Said Awning(s) at Lincoln measure(s):
One (1) at five point five (5.5) feet in length, and seven (7) feet in width for a total of thirty-eight point five (38.5) square feet.

The location of said privilege shall be as shown on prints kept on file with the Department of Business Affairs and Consumer Protection and the Office of the City Clerk.

Said privilege shall be constructed in accordance with plans and specifications approved by the Zoning Department - Signs.

This grant of privilege in the public way shall be subject to the provisions of Section 10-28-015 and all other required provisions of the Municipal Code of Chicago.

The grantee shall pay to the City of Chicago as compensation for the privilege #1103595 herein granted the sum of one hundred ($100.00) per annum in advance.

A 25% penalty will be added for payments received after due date.

The permit holder agrees to hold the City of Chicago harmless for any damage, relocation or replacement costs associated with damage, relocation or removal of private property caused by the City performing work in the public way.


Authority herein given and granted for a period of five (5) years from and after Date of Passage.

Alderman _____

Michele Smith 43rd Ward

1103595

2580 North Lincoln Avenue
Lincoln elevation

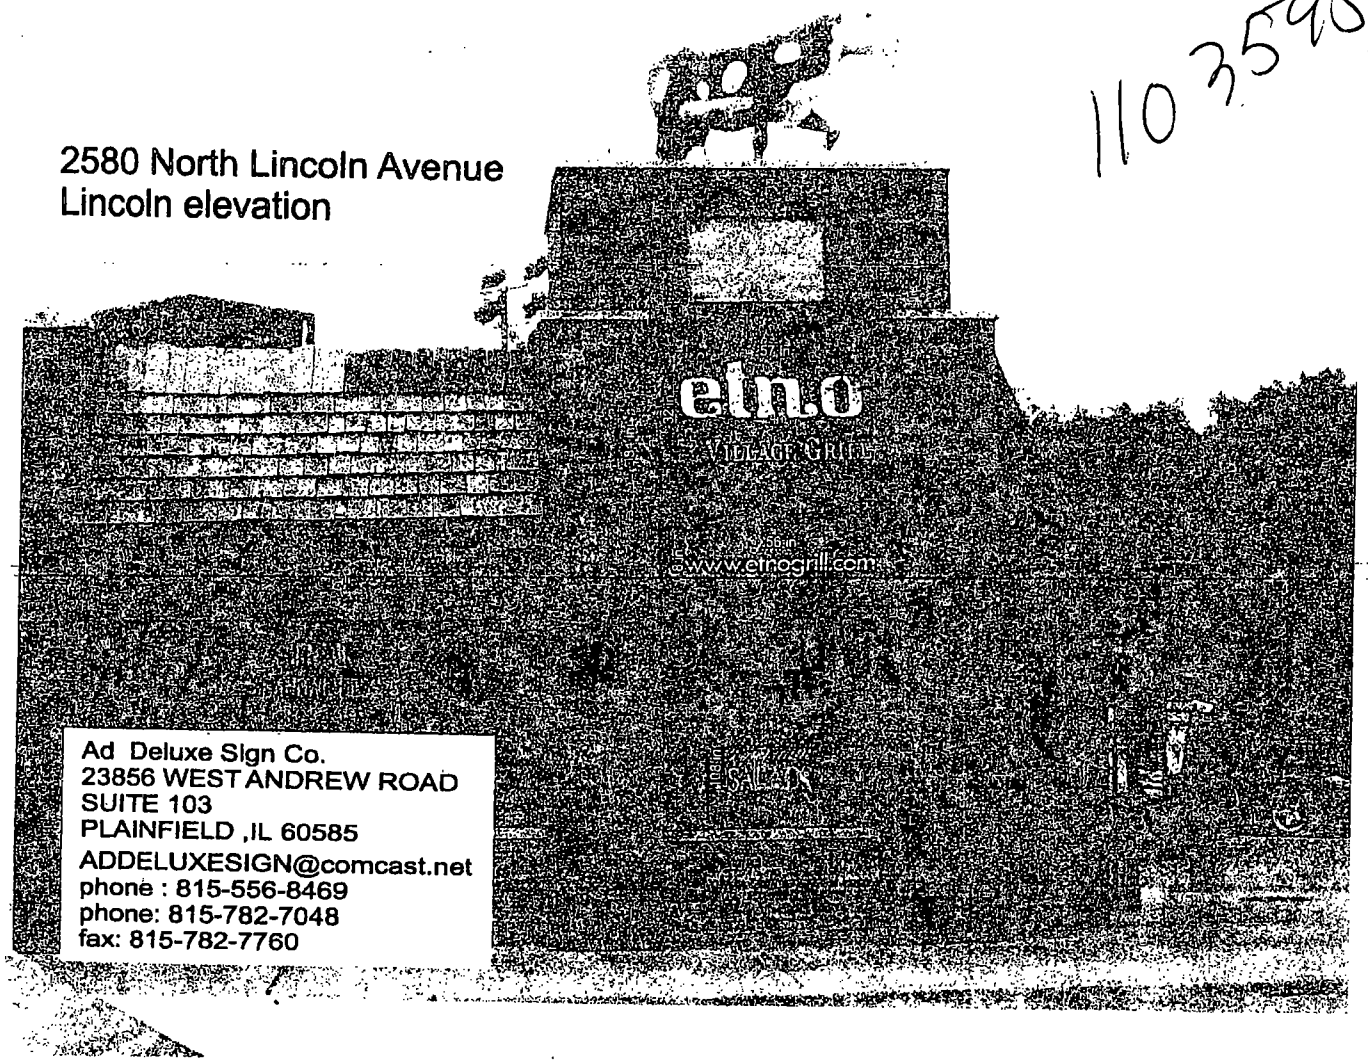

Ad Deluxe Sign Co.
23856 WEST ANDREW ROAD
SUITE 103
PLAINFIELD ,IL 60585
ADDELUXESIGN@comcast.net
phone : 815-556-8469
phone: 815-782-7048
fax: 815-782-7760

City of Chicago

O2015-5806

Office of the City Clerk

Document Tracking Sheet

Meeting Date:	7/29/2015
Sponsor(s):	Smith (43)
Type:	Ordinance
Title:	Awning(s) for Four Farthings Tavern & Grill
Committee(s) Assignment:	Committee on Transportation and Public Way

ORDINANCE
FOUR FARTHINGS TAVERN & GRILL
Acct. No. 129 - 1
Permit No. 1119405

Be It Ordained by the City Council of the City of Chicago:

SECTION 1. Permission and authority are hereby given and granted to FOUR FARTHINGS TAVERN & GRILL, upon the terms and subject to the conditions of this ordinance to maintain and use, as now constructed, five (5) Awning(s) projecting over the public right-of-way adjacent to its premises known as 2060 N. Cleveland Ave..

Said Awning(s) at NORTH CLEVELAND measure(s):
Two (2) at nineteen (19) feet in length, and five (5) feet in width for a total of one hundred ninety (190) square feet.

Said Awning(s) at W. DICKENS measure(s):
One (1) at seven point five (7.5) feet in length, and five (5) feet in width for a total of thirty-seven point five (37.5) square feet.
One (1) at three (3) feet in length, and three (3) feet in width for a total of nine (9) square feet.
One (1) at seventeen (17) feet in length, and five (5) feet in width for a total of eighty-five (85) square feet.

The location of said privilege shall be as shown on prints kept on file with the Department of Business Affairs and Consumer Protection and the Office of the City Clerk.

Said privilege shall be constructed in accordance with plans and specifications approved by the Zoning Department - Signs.

This grant of privilege in the public way shall be subject to the provisions of Section 10-28-015 and all other required provisions of the Municipal Code of Chicago.

The grantee shall pay to the City of Chicago as compensation for the privilege #1119405 herein granted the sum of one hundred seventy-five ($175.00) per annum in advance.

A 25% penalty will be added for payments received after due date.

The permit holder agrees to hold the City of Chicago harmless for any damage, relocation or replacement costs associated with damage, relocation or removal of private property caused by the City performing work in the public way.

Authority herein given and granted for a period of five (5) years from and after 06/28/2014.

Alderman _____

Michele Smith 43rd Ward


STEAKS CHOPS SEAFOOD SALADS

City of Chicago

O2015-5809

Office of the City Clerk

Document Tracking Sheet

Meeting Date:	7/29/2015
Sponsor(s):	Smith (43)
Type:	Ordinance
Title:	Awning(s) for Lush Handmade Cosmetics
Committee(s) Assignment:	Committee on Transportation and Public Way

ORDINANCE
LUSH HANDMADE COSMETICS
Acct. No. 284166 - 1
Permit No. 1119274

Be It Ordained by the City Council of the City of Chicago:

SECTION 1. Permission and authority are hereby given and granted to LUSH HANDMADE COSMETICS, upon the terms and subject to the conditions of this ordinance to maintain and use, as now constructed, one (1) Awning(s) projecting over the public right-of-way adjacent to its premises known as 859 W. Armitage Ave..

Said Awning(s) at W. ARMITAGE measure(s):
One (1) at sixteen point seven five (16.75) feet in length, and four (4) feet in width for a total of sixty-seven (67) square feet.

The location of said privilege shall be as shown on prints kept on file with the Department of Business Affairs and Consumer Protection and the Office of the City Clerk.

Said privilege shall be constructed in accordance with plans and specifications approved by the Zoning Department - Signs.

This grant of privilege in the public way shall be subject to the provisions of Section 10-28-015 and all other required provisions of the Municipal Code of Chicago.

The grantee shall pay to the City of Chicago as compensation for the privilege #1119274 herein granted the sum of fifty ($50.00) per annum in advance.


A 25% penalty will be added for payments received after due date.

The permit holder agrees to hold the City of Chicago harmless for any damage, relocation or replacement costs associated with damage, relocation or removal of private property caused by the City performing work in the public way.

Authority herein given and granted for a period of five (5) years from and after 03/18/2014.

Alderman _____

Michele Smith 43rd Ward

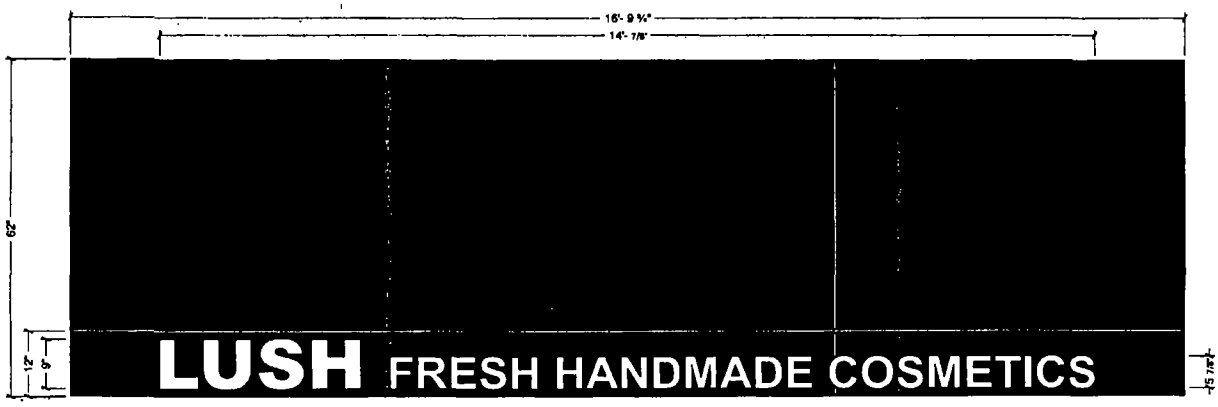

B AWNING DETAIL - L2
SCALE ¾" = 1'- 0"

QTY 1

AWNING
RECOVER EXISTING AWNING
w/ BLACK SUNBRELLA

LETTERS
WHITE VINYL
APPLIED FIRST SURFACE

6 OF 6

north american signs

SALES	MARK ANDERSEN
PM	THAIS LADAS
ART	RTW 11 28 12

DWG # 1211046-00
REVISION

LOCATION
859 W ARMITAGE AVE
CHICAGO, IL 60614

COPYRIGHT NORTH AMERICAN SIGNS INC. - NOTE: ANY FIELD MEASUREMENTS THAT ARE DIFFERENT PLEASE NOTIFY NORTH AMERICAN SIGNS (800) 345-5000

City of Chicago

O2015-5810

Office of the City Clerk

Document Tracking Sheet

Meeting Date:	7/29/2015
Sponsor(s):	Smith (43)
Type:	Ordinance
Title:	Awning(s) for Space and Views
Committee(s) Assignment:	Committee on Transportation and Public Way

ORDINANCE
SPACE AND VIEWS
Acct. No. 75481 - 2
Permit No. 1119287

Be It Ordained by the City Council of the City of Chicago:

SECTION 1. Permission and authority are hereby given and granted to SPACE AND VIEWS, upon the terms and subject to the conditions of this ordinance to maintain and use, as now constructed, one (1) Awning(s) projecting over the public right-of-way adjacent to its premises known as 2310 N. Lincoln Ave..

Said Awning(s) at N. Lincoln measure(s):
One (1) at nineteen point seven five (19.75) feet in length, and two point one six (2.16) feet in width for a total of forty-two point six six (42.66) square feet.

The location of said privilege shall be as shown on prints kept on file with the Department of Business Affairs and Consumer Protection and the Office of the City Clerk.

Said privilege shall be constructed in accordance with plans and specifications approved by the Zoning Department - Signs.

This grant of privilege in the public way shall be subject to the provisions of Section 10-28-015 and all other required provisions of the Municipal Code of Chicago.

The grantee shall pay to the City of Chicago as compensation for the privilege #1119287 herein granted the sum of fifty ($50.00) per annum in advance.

A 25% penalty will be added for payments received after due date.


The permit holder agrees to hold the City of Chicago harmless for any damage, relocation or replacement costs associated with damage, relocation or removal of private property caused by the City performing work in the public way.

Authority herein given and granted for a period of five (5) years from and after 01/13/2014.

Alderman _____

Michele Smith 43rd Ward

CANOPY DIMENSIONS
2310 N. LINCOLN AVENUE

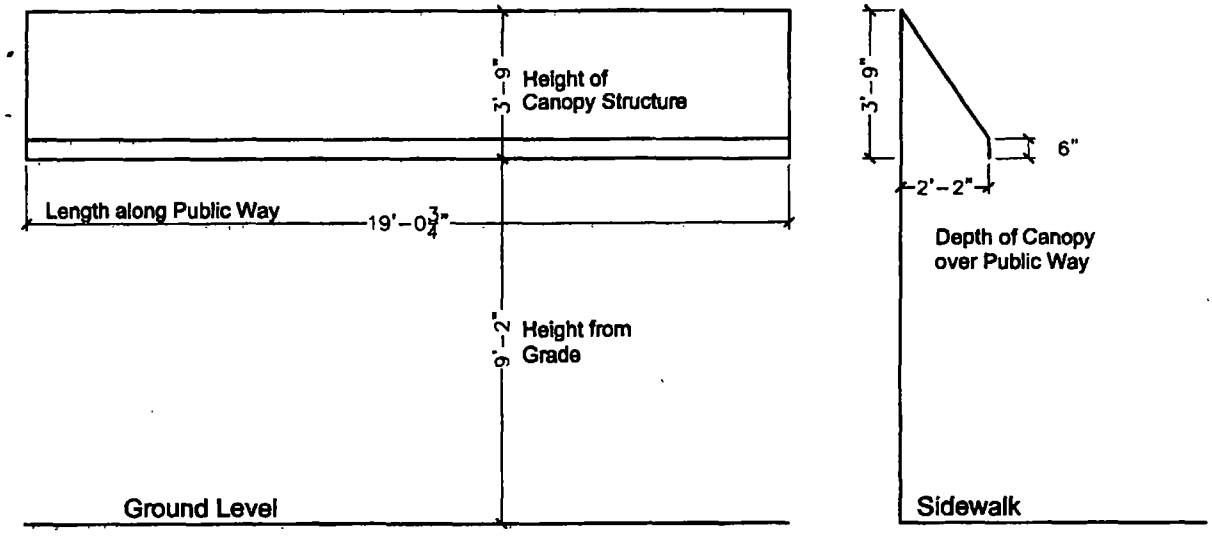

(Page 2 of 4)

City of Chicago

O2015-5813

Office of the City Clerk

Document Tracking Sheet

Meeting Date:	7/29/2015
Sponsor(s):	Smith (43)
Type:	Ordinance
Title:	Awning(s) for Twisted Lizard
Committee(s) Assignment:	Committee on Transportation and Public Way

ORDINANCE
TWISTED LIZARD
Acct. No. 14216 - 1
Permit No. 1117004

Be It Ordained by the City Council of the City of Chicago:

SECTION 1. Permission and authority are hereby given and granted to TWISTED LIZARD, upon the terms and subject to the conditions of this ordinance to maintain and use, as now constructed, two (2) Awning(s) projecting over the public right-of-way adjacent to its premises known as 1964 N. Sheffield Ave..

Said Awning(s) at N Sheffield Ave measure(s):
Two (2) at twelve (12) feet in length, and seven point five (7.5) feet in width for a total of one hundred eighty (180) square feet.

The location of said privilege shall be as shown on prints kept on file with the Department of Business Affairs and Consumer Protection and the Office of the City Clerk.

Said privilege shall be constructed in accordance with plans and specifications approved by the Zoning Department - Signs.

This grant of privilege in the public way shall be subject to the provisions of Section 10-28-015 and all other required provisions of the Municipal Code of Chicago.

The grantee shall pay to the City of Chicago as compensation for the privilege #1117004 herein granted the sum of fifty ($50.00) per annum in advance.

A 25% penalty will be added for payments received after due date.

The permit holder agrees to hold the City of Chicago harmless for any damage, relocation or replacement costs associated with damage, relocation or removal of private property caused by the City performing work in the public way.

Authority herein given and granted for a period of five (5) years from and after Date of Passage.

Alderman _____

Michele Smith 43rd Ward


APPLICATION TO USE THE PUBLIC RIGHT OF WAY

EXAMPLE OF CANOPY/AWNING DRAWING

CANOPY DRAWINGS

PROPERTY LOCATION: 1964 N. SHEFFIELD

ORGANIZATION'S NAME: THE TWISTED LIZARD

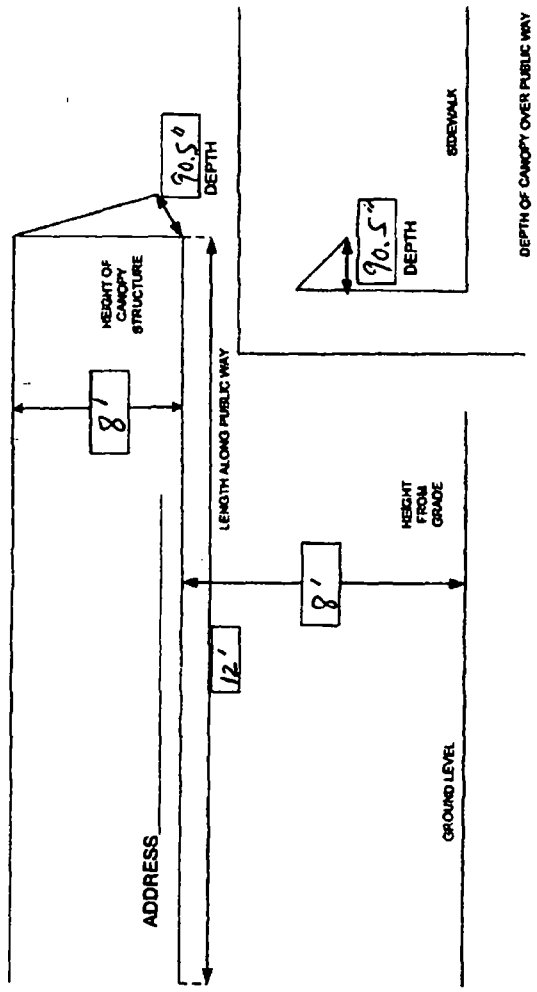

City of Chicago

O2015-5817

Office of the City Clerk

Document Tracking Sheet

Meeting Date:	7/29/2015
Sponsor(s):	Tunney (44)
Type:	Ordinance
Title:	Awning(s) for Fuga LLC
Committee(s) Assignment:	Committee on Transportation and Public Way

ORDINANCE
FUGA LLC
Acct. No. 272475 - 1
Permit No. 1119603

Be It Ordained by the City Council of the City of Chicago:

SECTION 1. Permission and authority are hereby given and granted to FUGA LLC, upon the terms and subject to the conditions of this ordinance to maintain and use, as now constructed, one (1) Awning(s) projecting over the public right-of-way adjacent to its premises known as 3853 N. Southport Ave..

Said Awning(s) at N. Southport Avenue measure(s):
One (1) at twenty-three (23) feet in length, and two (2) feet in width for a total of forty-six (46) square feet.

The location of said privilege shall be as shown on prints kept on file with the Department of Business Affairs and Consumer Protection and the Office of the City Clerk.

Said privilege shall be constructed in accordance with plans and specifications approved by the Zoning Department - Signs.

This grant of privilege in the public way shall be subject to the provisions of Section 10-28-015 and all other required provisions of the Municipal Code of Chicago.

The grantee shall pay to the City of Chicago as compensation for the privilege #1119603 herein granted the sum of fifty ($50.00) per annum in advance.


A 25% penalty will be added for payments received after due date.

The permit holder agrees to hold the City of Chicago harmless for any damage, relocation or replacement costs associated with damage, relocation or removal of private property caused by the City performing work in the public way.

Authority herein given and granted for a period of five (5) years from and after 05/09/2015.

Alderman Thomas Tunney

Thomas Tunney 44th Ward

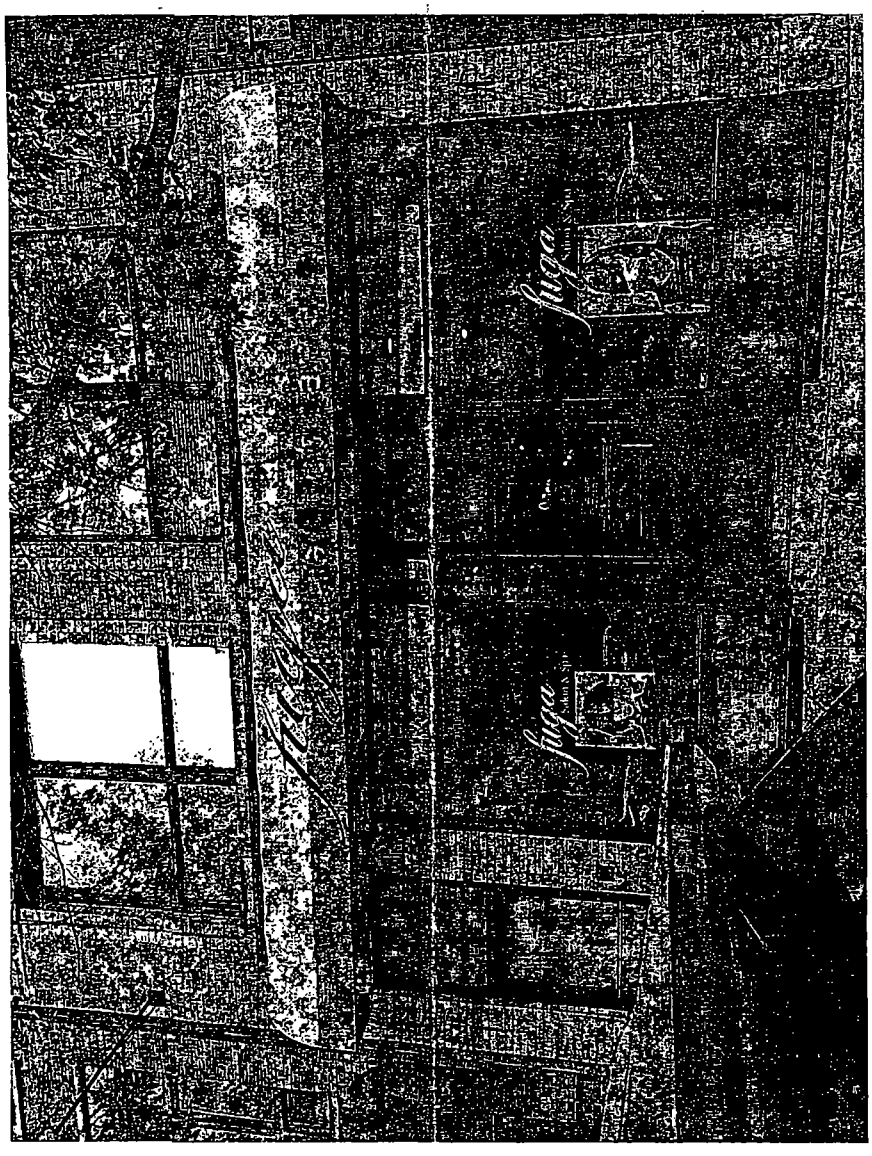
fuga
fuga

City of Chicago

O2015-5818

Office of the City Clerk

Document Tracking Sheet

Meeting Date:	7/29/2015
Sponsor(s):	Tunney (44)
Type:	Ordinance
Title:	Awning(s) for Jack's on Halsted
Committee(s) Assignment:	Committee on Transportation and Public Way

ORDINANCE
JACK'S ON HALSTED
Acct. No. 17868 - 1
Permit No. 1111412

Be It Ordained by the City Council of the City of Chicago:

SECTION 1. Permission and authority are hereby given and granted to JACK'S ON HALSTED, upon the terms and subject to the conditions of this ordinance to maintain and use, as now constructed, six (6) Awning(s) projecting over the public right-of-way adjacent to its premises known as 3201 N. Halsted St..

Said Awning(s) at W. BELMONT AVE & N. HALSTRED STREET measure(s):
One (1) at six (6) feet in length, and two point five (2.5) feet in width for a total of fifteen (15) square feet.

Said Awning(s) at W. BELMONT AVE measure(s):
One (1) at seven point six seven (7.67) feet in length, and two point five (2.5) feet in width for a total of nineteen point one eight (19.18) square feet.

Said Awning(s) at W. BELMONT AVE measure(s):
One (1) at three (3) feet in length, and two point five (2.5) feet in width for a total of seven point five (7.5) square feet.

Said Awning(s) at N. HALSTED STREET measure(s):
One (1) at twelve point one seven (12.17) feet in length, and two point six seven (2.67) feet in width for a total of thirty-two point four nine (32.49) square feet.

Said Awning(s) at N. HALSTED STREET measure(s):
One (1) at six (6) feet in length, and two point six seven (2.67) feet in width for a total of sixteen point zero two (16.02) square feet.

Said Awning(s) at N HALSTED STREET measure(s):
One (1) at fifteen point eight three (15.83) feet in length, and two point six seven (2.67) feet in width for a total of forty-two point two seven (42.27) square feet.

The location of said privilege shall be as shown on prints kept on file with the Department of Business Affairs and Consumer Protection and the Office of the City Clerk.

Said privilege shall be constructed in accordance with plans and specifications approved by the Zoning Department - Signs.

This grant of privilege in the public way shall be subject to the provisions of Section 10-28-015 and all other required provisions of the Municipal Code of Chicago.


The grantee shall pay to the City of Chicago as compensation for the privilege #1111412 herein granted the sum of eighty ($80.00) per annum in advance.

A 25% penalty will be added for payments received after due date.

The permit holder agrees to hold the City of Chicago harmless for any damage, relocation or replacement costs associated with damage, relocation or removal of private property caused by the City performing work in the public way.

Authority herein given and granted for a period of five (5) years from and after 03/18/2014.

Alderman Thomas Tunney
Thomas Tunney 44th Ward

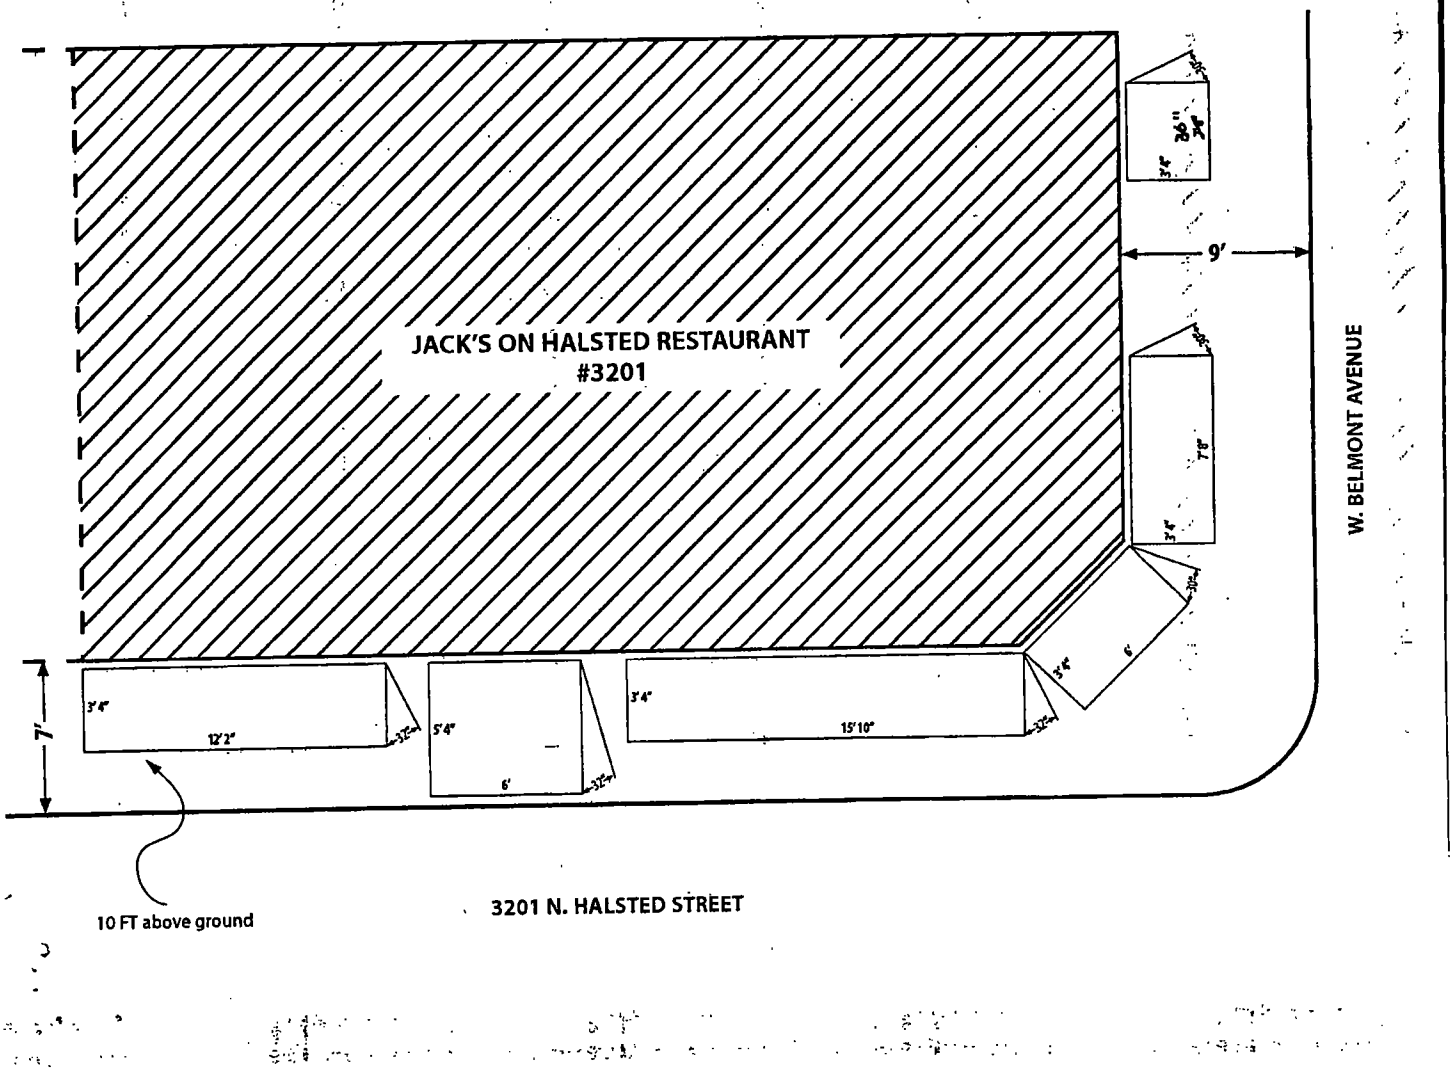
JACK'S ON HALSTED RESTAURANT
#3201
W. BELMONT AVENUE
9'
7'
3'4"
12'2"
5'4"
6'
3'4"
15'10"
3'4"
6'
10 FT above ground
3201 N. HALSTED STREET

City of Chicago

O2015-5820

Office of the City Clerk

Document Tracking Sheet

Meeting Date:	7/29/2015
Sponsor(s):	Tunney (44)
Type:	Ordinance
Title:	Awning(s) for Lake View Funeral Home
Committee(s) Assignment:	Committee on Transportation and Public Way

ORDINANCE
LAKE VIEW FUNERAL HOME
Acct. No. 24556 - 1
Permit No. 1093957

Be It Ordained by the City Council of the City of Chicago:

SECTION 1. Permission and authority are hereby given and granted to LAKE VIEW FUNERAL HOME, upon the terms and subject to the conditions of this ordinance to maintain and use, as now constructed, one (1) Awning(s) projecting over the public right-of-way adjacent to its premises known as 1458 W. Belmont Ave..

Said Awning(s) at w. belmont measure(s):
One (1) at seven point eight (7.8) feet in length, and two (2) feet in width for a total of fifteen point six (15.6) square feet.

The location of said privilege shall be as shown on prints kept on file with the Department of Business Affairs and Consumer Protection and the Office of the City Clerk.

Said privilege shall be constructed in accordance with plans and specifications approved by the Zoning Department - Signs.

This grant of privilege in the public way shall be subject to the provisions of Section 10-28-015 and all other required provisions of the Municipal Code of Chicago.

The grantee shall pay to the City of Chicago as compensation for the privilege #1093957 herein granted the sum of fifty ($50.00) per annum **to commence (1) one year after passage**.

A 25% penalty will be added for payments received after due date.


The permit holder agrees to hold the City of Chicago harmless for any damage, relocation or replacement costs associated with damage, relocation or removal of private property caused by the City performing work in the public way.


Authority herein given and granted for a period of five (5) years from and after Date of Passage.

Alderman Thomas Tunney

Thomas Tunney 44th Ward

Lakeview Funeral Home
1458 N. Belmont Ave

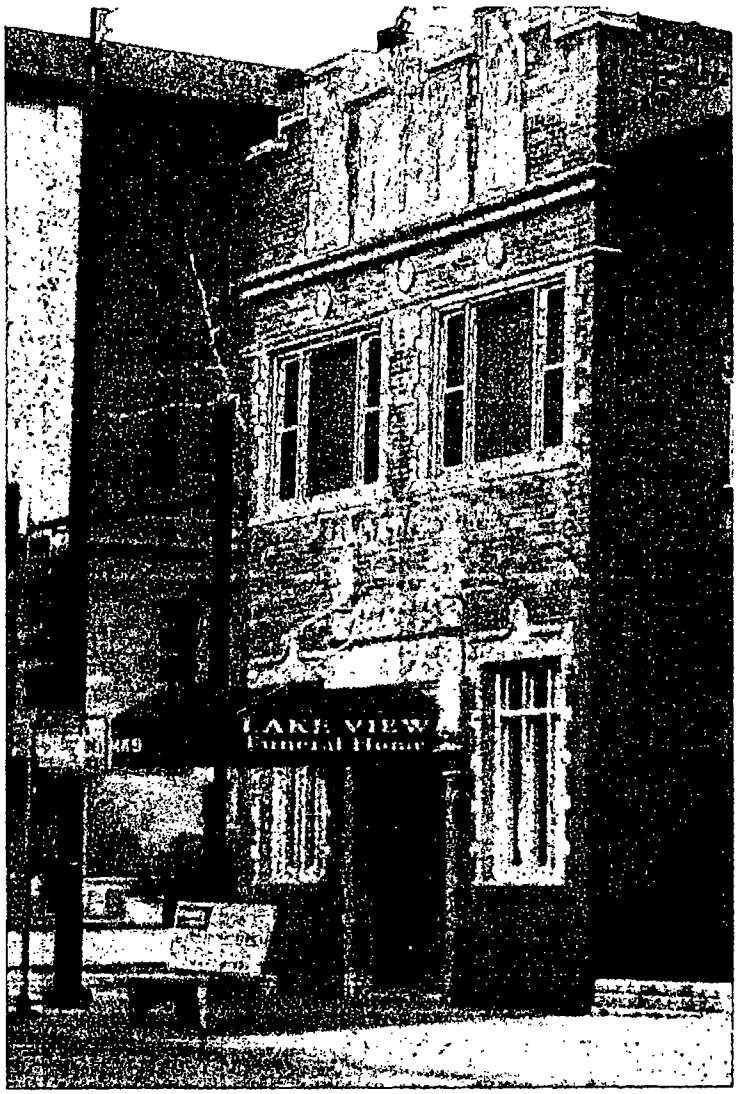

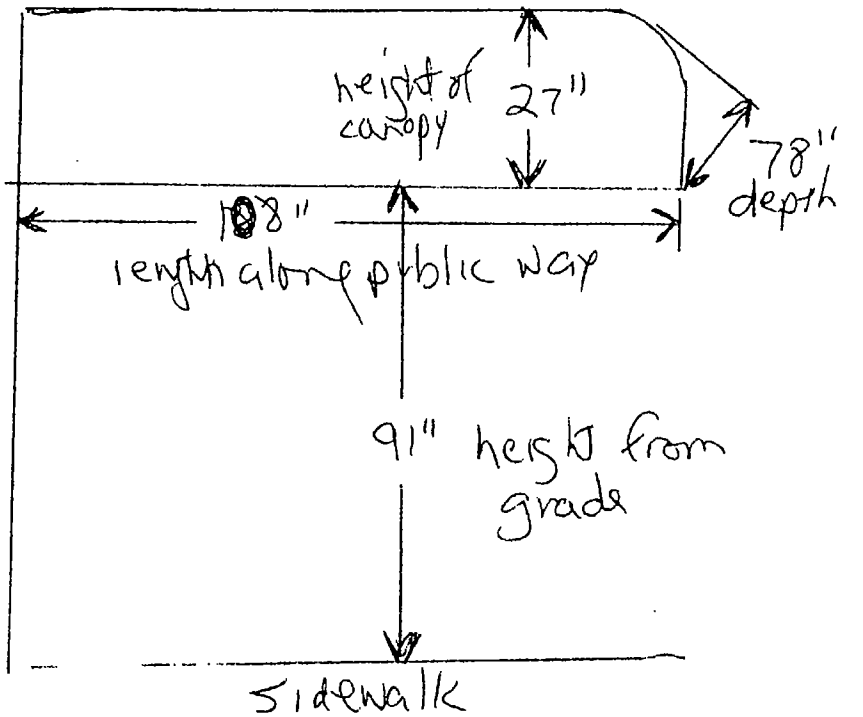

City of Chicago

O2015-5823

Office of the City Clerk

Document Tracking Sheet

Meeting Date:	7/29/2015
Sponsor(s):	Tunney (44)
Type:	Ordinance
Title:	Awning(s) for Thaiday Chicago, Inc.
Committee(s) Assignment:	Committee on Transportation and Public Way

ORDINANCE
THAIDAY CHICAGO, INC.
Acct. No. 388708 - 1
Permit No. 1119102

Be It Ordained by the City Council of the City of Chicago:

SECTION 1. Permission and authority are hereby given and granted to THAIDAY CHICAGO, INC., upon the terms and subject to the conditions of this ordinance to construct, install, maintain and use one (1) Awning(s) projecting over the public right-of-way adjacent to its premises known as 3113 N. Halsted St..

Said Awning(s) at North Halsted Street measure(s):
One (1) at fourteen (14) feet in length, and two (2) feet in width for a total of twenty-eight (28) square feet.

The location of said privilege shall be as shown on prints kept on file with the Department of Business Affairs and Consumer Protection and the Office of the City Clerk.

Said privilege shall be constructed in accordance with plans and specifications approved by the Zoning Department - Signs.

This grant of privilege in the public way shall be subject to the provisions of Section 10-28-015 and all other required provisions of the Municipal Code of Chicago.

The grantee shall pay to the City of Chicago as compensation for the privilege #1119102 herein granted the sum of fifty ($50.00) per annum in advance.


A 25% penalty will be added for payments received after due date.


The permit holder agrees to hold the City of Chicago harmless for any damage, relocation or replacement costs associated with damage, relocation or removal of private property caused by the City performing work in the public way.

Authority herein given and granted for a period of five (5) years from and after Date of Passage.

Alderman Thomas Tunney

Thomas Tunney 44th Ward

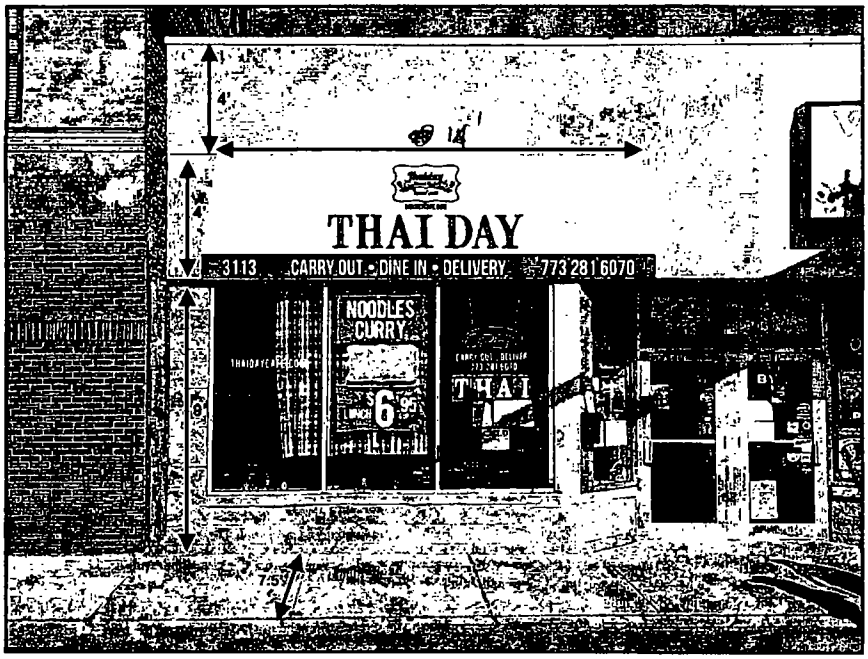

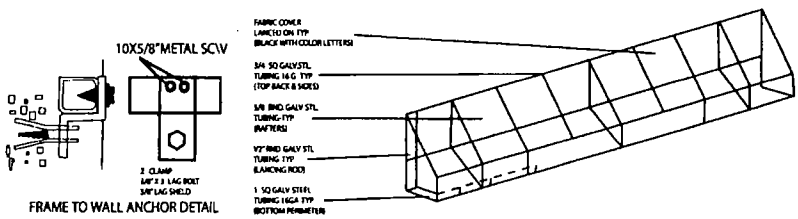

Customer Approval:_____ Date:_____

Client: Thaiday Restaurant		Drawing #. 1	All sign and concepts shown here are confidential and are the property of Magic Sign Co They are not to be distributed, copied or otherwise used without our written permission
Address. 3113 N. Halsted St. Chicago IL - 60657		Date. 05/19/2015	COMPUTER GENERATED COLORS ARE NOT A TRUE MATCH TO ANY PMS. VINYL OR PAINT.
Scale:	Drawn By.	Rev Date:	

City of Chicago

O2015-5826

Office of the City Clerk

Document Tracking Sheet

Meeting Date:	7/29/2015
Sponsor(s):	Tunney (44)
Type:	Ordinance
Title:	Awning(s) for Toppers Pizza
Committee(s) Assignment:	Committee on Transportation and Public Way

ORDINANCE
Toppers Pizza
Acct. No. 396024 - 1
Permit No. 1118716

Be It Ordained by the City Council of the City of Chicago:

SECTION 1. Permission and authority are hereby given and granted to Toppers Pizza, upon the terms and subject to the conditions of this ordinance to construct, install, maintain and use one (1) Awning(s) projecting over the public right-of-way adjacent to its premises known as 3404 N. Sheffield Ave..

Said Awning(s) at N. Sheffield Avenue measure(s):
One (1) at eleven point one seven (11.17) feet in length, and one (1) foot in width for a total of eleven point one seven (11.17) square feet.

The location of said privilege shall be as shown on prints kept on file with the Department of Business Affairs and Consumer Protection and the Office of the City Clerk.

Said privilege shall be constructed in accordance with plans and specifications approved by the Zoning Department - Signs.

This grant of privilege in the public way shall be subject to the provisions of Section 10-28-015 and all other required provisions of the Municipal Code of Chicago.

The grantee shall pay to the City of Chicago as compensation for the privilege #1118716 herein granted the sum of fifty ($50.00) per annum in advance.

A 25% penalty will be added for payments received after due date.


The permit holder agrees to hold the City of Chicago harmless for any damage, relocation or replacement costs associated with damage, relocation or removal of private property caused by the City performing work in the public way.


Authority herein given and granted for a period of five (5) years from and after Date of Passage.

Alderman Thomas Tunney

Thomas Tunney 44th Ward

EXTERIOR AWNING SPECIFICATIONS :

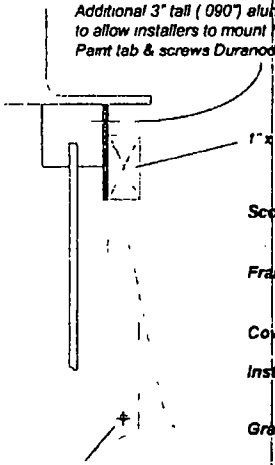

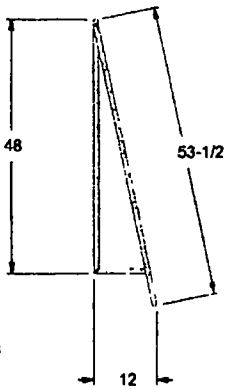


Scope of Work Manufacture and install (3) exterior awnings as shown

Frame Fabricated 1" square aluminum tube, welded construction, mill finish, open ends

Covering Fabric, Sunbrella "Logo Red"


Installation Awning to have fixed ends and adjustable center mounting legs to mount to window mullions

Graphics Center awning to have opaque white logo applied (46" tall x 59-3/8 wide) centered on awning face

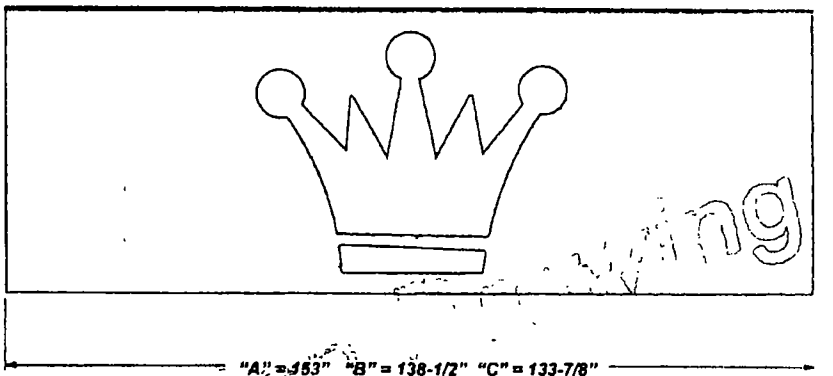


Approved Production

PRODUCTION APPROVAL		
Please Initial	PRODUCTION	SALES

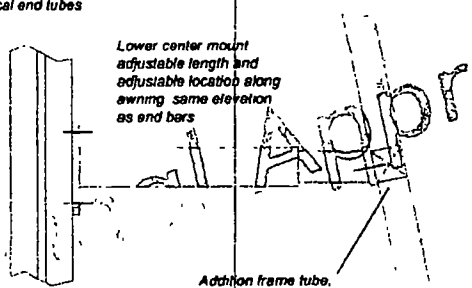



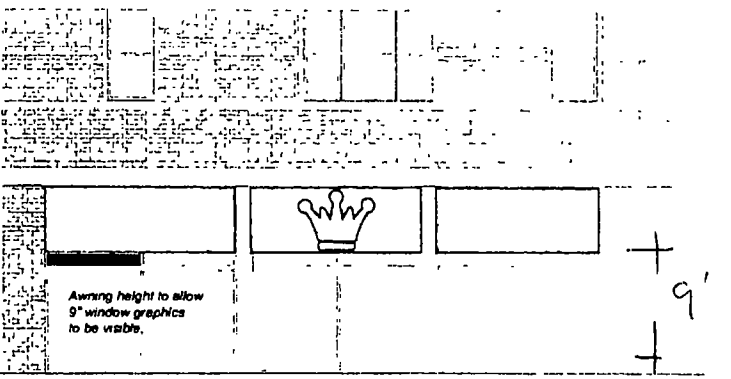

JNB Signs
JNB SIGNS INCORPORATED 1221 Venture Drive, Suite 1, Janesville, WI 53546 Phone: 1-800-242-7997 Fax: 1-608-754-7899

Listed
© Copyright

CLIENT	Toppers Pizza	SALESMAN	Rick Brunton	CUSTOMERS SIGNATURE	X _____ DATE
JOB SITE	Sheffield Ave, Chicago, IL	ARTIST	Rick	DATE 02-13-15	DRAWING 05412-16PD

City of Chicago

O2015-5833

Office of the City Clerk

Document Tracking Sheet

Meeting Date:	7/29/2015
Sponsor(s):	Arena (45)
Type:	Ordinance
Title:	Awning(s) for Argus Financial Services Ltd.
Committee(s) Assignment:	Committee on Transportation and Public Way

ORDINANCE
ARGUS FINANCIAL SERVICES , LTD.
Acct. No. 260928 - 2
Permit No. 1119265

Be It Ordained by the City Council of the City of Chicago:

SECTION 1. Permission and authority are hereby given and granted to ARGUS FINANCIAL SERVICES , LTD., upon the terms and subject to the conditions of this ordinance to maintain and use, as now constructed, one (1) Awning(s) projecting over the public right-of-way adjacent to its premises known as 6556 W. Higgins Ave..

Said Awning(s) at W.HIGGINS measure(s):
One (1) at eleven point five (11.5) feet in length, and one point three (1.3) foot in width for a total of fourteen point nine five (14.95) square feet.

The location of said privilege shall be as shown on prints kept on file with the Department of Business Affairs and Consumer Protection and the Office of the City Clerk.

Said privilege shall be constructed in accordance with plans and specifications approved by the Zoning Department - Signs.

This grant of privilege in the public way shall be subject to the provisions of Section 10-28-015 and all other required provisions of the Municipal Code of Chicago.

The grantee shall pay to the City of Chicago as compensation for the privilege #1119265 herein granted the sum of fifty ($50.00) per annum in advance.

A 25% penalty will be added for payments received after due date.

The permit holder agrees to hold the City of Chicago harmless for any damage, relocation or replacement costs associated with damage, relocation or removal of private property caused by the City performing work in the public way.


Authority herein given and granted for a period of five (5) years from and after 05/09/2015.

Alderman _____

John Arena 45th Ward

Chesterfield Awning Co.

File Name:
Job Name:
Job Number:

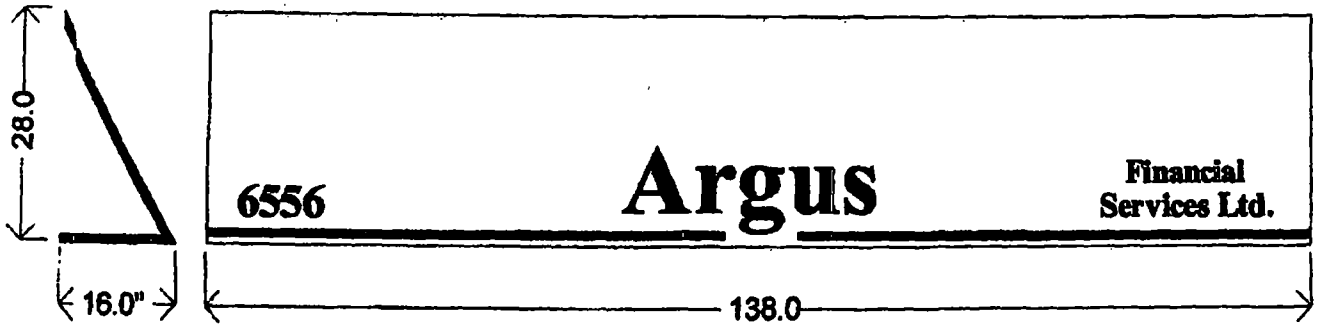

This is an original drawing, created by Chesterfield Awning Company, Inc. It is being submitted for your personal use in connection with a project being planned for you by Chesterfield Awning Company, Inc. It is not to be used, reproduced, copied or exhibited in any fashion. In the event any of the above occurs, Chesterfield Awning Company, Inc. expects to be reimbursed $250.00 in compensation for the time and effort entailed in creating this drawing.

Colors are onscreen simulations only - for true colors, please see samples.

Size/Style:
Color/Method:
Location:
Misc. Notes:

Customer Approval

Sales Approval

Department of Business Affairs and Consumer Protection
Small Business Center - Public Way Use Unit
City Hall - 121 N. LaSalle Street, Room 800 • Chicago, IL 60602
312-74-GOBIZ / 312-744-6249 • (312) 744-1944 (TTY)
http://www.cityofchicago.org/bacp

07/29/2015

Alderman **John Arena**
Ward # **45**
City of Chicago
City Hall, Room **300**
121 North LaSalle Street
Chicago, Illinois 60602

Re: An ordinance to use and maintain a portion of the public right-of-way for **one (1) awning(s)** for **ARGUS FINANCIAL SERVICES , LTD.**, adjacent to the premises known as **6556 W. Higgins Ave.**.

Dear Alderman **John Arena**:

The applicant referenced above has requested the use of the public right-of-way for a **awning(s)**. An ordinance has been prepared by the Department of Business Affairs and Consumer Protection – Small Business Center - Public Way Use Unit for presentation to the City Council. Because this request was made for properties located in your ward, as approved by you as per the attached, I respectfully request that you introduce the attached ordinance at the next City Council meeting.

If you have any questions regarding this ordinance, please contact Anthony Bertuca at (312) 744-5506.

Department of Business Affairs and Consumer Protection

City of Chicago

O2015-5835

Office of the City Clerk

Document Tracking Sheet

Meeting Date:	7/29/2015
Sponsor(s):	Arena (45)
Type:	Ordinance
Title:	Awning(s) for First American Title Insurance
Committee(s) Assignment:	Committee on Transportation and Public Way

ORDINANCE
FIRST AMERICAN TITLE INS.
Acct. No. 1991 - 2
Permit No. 1118071

Be It Ordained by the City Council of the City of Chicago:

SECTION 1. Permission and authority are hereby given and granted to FIRST AMERICAN TITLE INS., upon the terms and subject to the conditions of this ordinance to construct, install, maintain and use one (1) Awning(s) projecting over the public right-of-way adjacent to its premises known as 4230 W. Irving Park Rd..

Said Awning(s) at West Irving Park Road measure(s):
One (1) at nineteen (19) feet in length, and two point five (2.5) feet in width for a total of forty-seven point five (47.5) square feet.

The location of said privilege shall be as shown on prints kept on file with the Department of Business Affairs and Consumer Protection and the Office of the City Clerk.

Said privilege shall be constructed in accordance with plans and specifications approved by the Zoning Department - Signs.

This grant of privilege in the public way shall be subject to the provisions of Section 10-28-015 and all other required provisions of the Municipal Code of Chicago.

The grantee shall pay to the City of Chicago as compensation for the privilege #1118071 herein granted the sum of fifty ($50.00) per annum in advance.

A 25% penalty will be added for payments received after due date.

The permit holder agrees to hold the City of Chicago harmless for any damage, relocation or replacement costs associated with damage, relocation or removal of private property caused by the City performing work in the public way.

Authority herein given and granted for a period of five (5) years from and after Date of Passage.

Alderman _____
John Arena 45th Ward


VERSION 2

Please carefully review and sign below if this layout meets your approval. Note that upon signing this graphics sheet you are approving this design for production.
You will have approximately One (1) week from the date below to approve, before delaying production of your project.

This is an original drawing, created by Chesterfield Awning Company, Inc. It is being submitted for your personal use in connection with a project being planned for you by Chesterfield Awning Company, Inc. It is not to be used, reproduced, copied or exhibited in any fashion, in the event any of the above occure, Chesterfield Awning Company, Inc. expects to be reimbursed $250.00 in compensation for the time and effort entailed in creating this drawing.

Chesterfield Awning Co.
16999 Van Dam Rd.
South Holland, IL 60473
(708) 596-4434
www.chesterfieldawning.com

APPROXIMATE SIZE OF AWNING ROOF FABRIC LAID FLAT

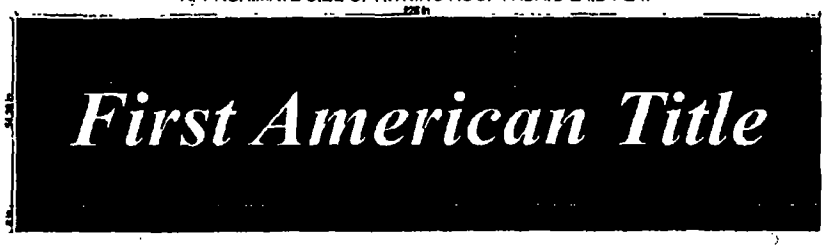

SIDE VIEW



FRONT VIEW





File Name	First American Title
Job Number	Hiraoka Reflex Blue
Font Style	White PS Vinyl
Size/Style, Color/Method	Times New Roman / Helvetica
Salesman	Ed Ritzema
Date	01-08-2015

QUESTIONS PLEASE CONTACT YOUR SALESPERSON

PLEASE READ

Please carefully check for grammatical errors, missing fonts, placement, sizing, colors, etc.

Please note this proof is not a true representation of color.

Sizes are approximate, changes can/will be made after field measuring prior to fabrication.

PLEASE CAREFULLY REVIEW THIS DRAWING, IF YOU SIGN AND APPROVE IT WITH INCORRECT INFORMATION.
IT WILL BE AT YOUR EXPENSE TO CORRECT

Customer Approval _____ Date _____

Sales Approval _____ Date _____

Department of Business Affairs and Consumer Protection
Small Business Center - Public Way Use Unit
City Hall - 121 N. LaSalle Street, Room 800 • Chicago, IL 60602
312-74-GOBIZ / 312-744-6249 • (312) 744-1944 (TTY)
http://www.cityofchicago.org/bacp

07/29/2015

Alderman **John Arena**
Ward # **45**
City of Chicago
City Hall, Room **300**
121 North LaSalle Street
Chicago, Illinois 60602

Re: An ordinance to use and maintain a portion of the public right-of-way for **one (1) awning(s)** for **FIRST AMERICAN TITLE INS.**, adjacent to the premises known as **4230 W. Irving Park Rd.**.

Dear Alderman **John Arena**:

The applicant referenced above has requested the use of the public right-of-way for a **awning(s)**. An ordinance has been prepared by the Department of Business Affairs and Consumer Protection – Small Business Center - Public Way Use Unit for presentation to the City Council. Because this request was made for properties located in your ward, as approved by you as per the attached, I respectfully request that you introduce the attached ordinance at the next City Council meeting.

If you have any questions regarding this ordinance, please contact Anthony Bertuca at (312) 744-5506.

Department of Business Affairs and Consumer Protection

City of Chicago

O2015-5841

Office of the City Clerk

Document Tracking Sheet

Meeting Date:	7/29/2015
Sponsor(s):	Cappleman (46)
Type:	Ordinance
Title:	Awning(s) for Viet Bowl-Hing Wang
Committee(s) Assignment:	Committee on Transportation and Public Way

ORDINANCE
VIET BOWL-HING WANG
Acct. No. 299898 - 2
Permit No. 1114181

Be It Ordained by the City Council of the City of Chicago:

SECTION 1. Permission and authority are hereby given and granted to VIET BOWL-HING WANG, upon the terms and subject to the conditions of this ordinance to maintain and use, as now constructed, one (1) Awning(s) projecting over the public right-of-way adjacent to its premises known as 1122 W. Wilson Ave..

Said Awning(s) at W. Wilson Street measure(s):
One (1) at thirty-three (33) feet in length, and two (2) feet in width for a total of sixty-six (66) square feet.

The location of said privilege shall be as shown on prints kept on file with the Department of Business Affairs and Consumer Protection and the Office of the City Clerk.

Said privilege shall be constructed in accordance with plans and specifications approved by the Zoning Department - Signs.

This grant of privilege in the public way shall be subject to the provisions of Section 10-28-015 and all other required provisions of the Municipal Code of Chicago.

The grantee shall pay to the City of Chicago as compensation for the privilege #1114181 herein granted the sum of fifty-eight ($58.00) per annum in advance.


A 25% penalty will be added for payments received after due date.


The permit holder agrees to hold the City of Chicago harmless for any damage, relocation or replacement costs associated with damage, relocation or removal of private property caused by the City performing work in the public way.


Authority herein given and granted for a period of five (5) years from and after Date of Passage.

Alderman James Cappleman
James Cappleman 46th Ward

Awning (Wall mount installation)

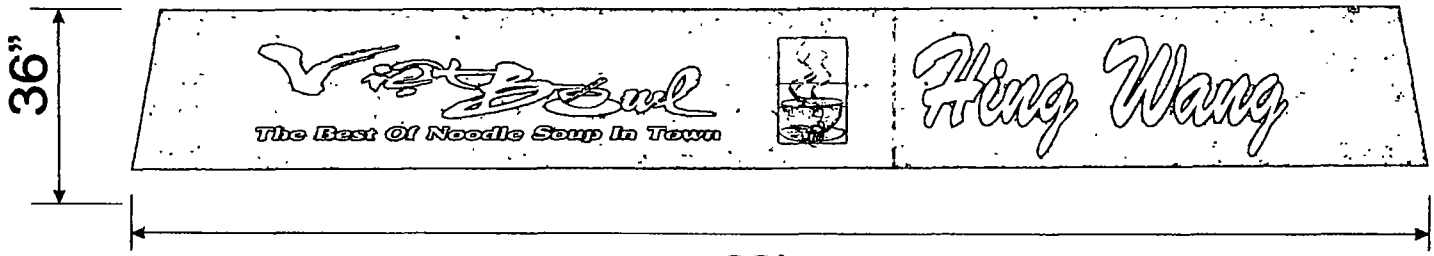

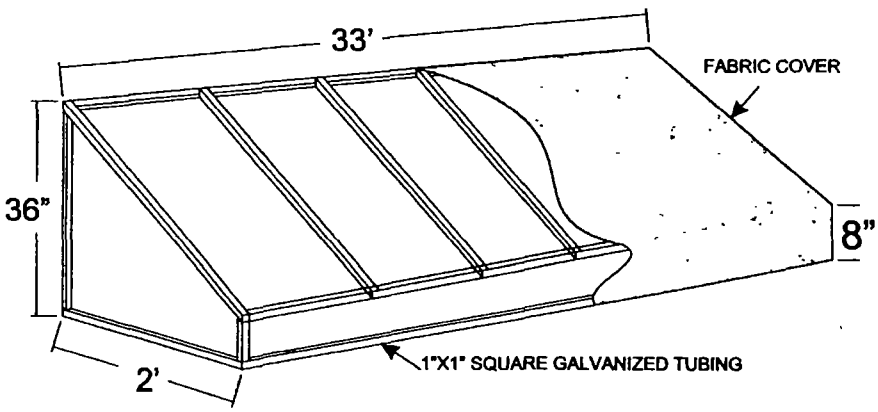

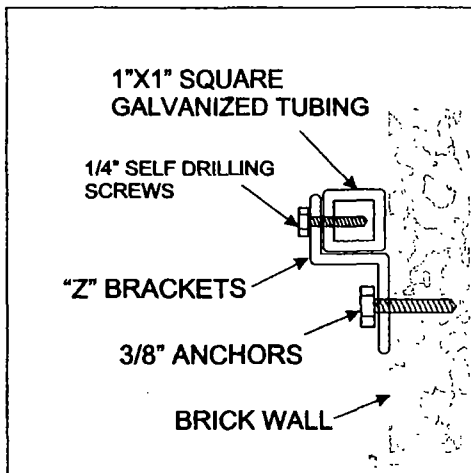

Section @ Awning
wall mount installation Scale: N.T.S.

Proposed Square Footage of this sign	153.33sq.ft.
Lineal feet of store front	50'-0"

tfasigns
5500 N. Kedzie Ave Chicago, IL 60625
773-267-6007 | sales@tfasigns.com

Client: Viet Bowl
Address: 1120-1122 W Wilson Ave
Chicago, il.
Tel: 773-271-2272
Email:

Landlord:
Address:
Tel:
Email:

Start Date: 00/00/0000
Last Revision: 00/00/0000
Job#: 00000
Drawing#: 00000a v1 s1 / e1
Page: 1 of 2

Client Approval

Landlord Approval

Sales Rep: Seung Park
Designer:

E322358

©TFA Signs • THIS RENDERING IS THE PROPERTY OF TFA SIGNS, INC AND THE PARTY WHICH REQUESTED THE RENDERING. IT IS AN UNPUBLISHED ORIGINAL DRAWING NOT TO BE REPRODUCED OR EXHIBITED WITHOUT THE CONSENT OF TFA SIGNS

Department of Business Affairs and Consumer Protection
Small Business Center - Public Way Use Unit
City Hall - 121 N. LaSalle Street, Room 800 • Chicago, IL 60602
312-74-GOBIZ / 312-744-6249 • (312) 744-1944 (TTY)
http://www.cityofchicago.org/bacp

07/29/2015

Alderman **James Cappleman**
Ward # **46**
City of Chicago
City Hall, Room **200**
121 North LaSalle Street
Chicago, Illinois 60602

Re: An ordinance to use and maintain a portion of the public right-of-way for **one (1) awning(s)** for **VIET BOWL-HING WANG**, adjacent to the premises known as **1122 W. Wilson Ave.**.

Dear Alderman **James Cappleman**:

The applicant referenced above has requested the use of the public right-of-way for a **awning(s)**. An ordinance has been prepared by the Department of Business Affairs and Consumer Protection – Small Business Center - Public Way Use Unit for presentation to the City Council. Because this request was made for properties located in your ward, as approved by you as per the attached, I respectfully request that you introduce the attached ordinance at the next City Council meeting.

If you have any questions regarding this ordinance, please contact Anthony Bertuca at (312) 744-5506.

Department of Business Affairs and Consumer Protection

City of Chicago

O2015-5845

Office of the City Clerk

Document Tracking Sheet

Meeting Date:	7/29/2015
Sponsor(s):	Pawar (47)
Type:	Ordinance
Title:	Awning(s) for Amy's Candy Bar
Committee(s) Assignment:	Committee on Transportation and Public Way

ORDINANCE
Amy's Candy Bar
Acct. No. 360952 - 1
Permit No. 1118858

Be It Ordained by the City Council of the City of Chicago:

SECTION 1. Permission and authority are hereby given and granted to Amy's Candy Bar, upon the terms and subject to the conditions of this ordinance to construct, install, maintain and use one (1) Awning(s) projecting over the public right-of-way adjacent to its premises known as 4704 N. Damen Ave..

Said Awning(s) at N DAMEN AVE measure(s):
One (1) at fourteen (14) feet in length, and two (2) feet in width for a total of twenty-eight (28) square feet.

The location of said privilege shall be as shown on prints kept on file with the Department of Business Affairs and Consumer Protection and the Office of the City Clerk.

Said privilege shall be constructed in accordance with plans and specifications approved by the Zoning Department - Signs.

This grant of privilege in the public way shall be subject to the provisions of Section 10-28-015 and all other required provisions of the Municipal Code of Chicago.

The grantee shall pay to the City of Chicago as compensation for the privilege #1118858 herein granted the sum of fifty ($50.00) per annum in advance.

A 25% penalty will be added for payments received after due date.

The permit holder agrees to hold the City of Chicago harmless for any damage, relocation or replacement costs associated with damage, relocation or removal of private property caused by the City performing work in the public way.

Authority herein given and granted for a period of five (5) years from and after Date of Passage.

Alderman _____

Ameya Pawar 47th Ward

VERSION 5

Please carefully review and sign below if this layout meets your approval. Note that upon signing this graphics sheet you are approving this design for production.
You will have approximately One (1) week from the date below to approve, before delaying production of your project.


This is an original drawing, created by Chesterfield Awning Company, Inc. It is being submitted for your personal use in connection with a project being planned for you by Chesterfield Awning Company, Inc. It is not to be used, reproduced, copied or exhibited in any fashion. In the event any of the above occurs, Chesterfield Awning Company, Inc. expects to be reimbursed $269.00 in compensation for the time and effort entailed in creating this drawing.

Chesterfield Awning Co.
16999 Van Dam Rd
South Holland, IL 60473
(708) 596-4434
www.chesterfieldawning.com

100 36 in
9.25 in
amy's candy bar

The font is sf grandezza


SIDE VIEW

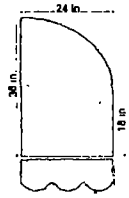

FRONT VIEW



GRAPHICS GROUPING
22" x 161" = 3542 / 144 = 25 sq ft

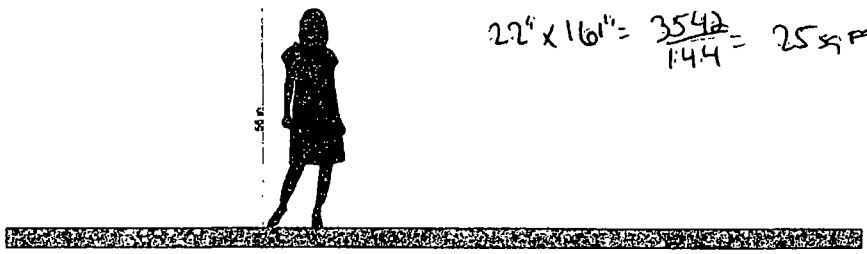

File Name	Amys Candy Bar
Job Number	Sunbrella Hot Pink 4693
Font Style	White PX 75 Paint
Size/Stock	Font Eurostar
Color/Method	Ed Ritzema
Salesman	03-17-2015
Date	

QUESTIONS PLEASE CONTACT graphics@chesterfieldawning.com

PLEASE READ

Please carefully check for grammatical errors, missing fonts, placement, sizing, colors, etc

Please note this proof is not a true representation of color

Sizes are approximate, changes can/will be made after field measuring prior to installation.

PLEASE CAREFULLY REVIEW THIS DRAWING. IF YOU SIGN AND APPROVE IT WITH INCORRECT INFORMATION
IT WILL BE AT YOUR EXPENSE TO CORRECT

Customer Approval Date

Sales Approval Date

Department of Business Affairs and Consumer Protection
Small Business Center - Public Way Use Unit
City Hall - 121 N LaSalle Street, Room 800 • Chicago, IL 60602
312-74-GOBIZ / 312-744-6249 • (312) 744-1944 (TTY)
http://www.cityofchicago.org/bacp

07/29/2015

Alderman **Ameya Pawar**
Ward # **47**
City of Chicago
City Hall, Room **200**
121 North LaSalle Street
Chicago, Illinois 60602

Re: An ordinance to use and maintain a portion of the public right-of-way for **one (1) awning(s)** for **Amy's Candy Bar**, adjacent to the premises known as **4704 N. Damen Ave.**.

Dear Alderman **Ameya Pawar**:

The applicant referenced above has requested the use of the public right-of-way for a **awning(s)**. An ordinance has been prepared by the Department of Business Affairs and Consumer Protection – Small Business Center - Public Way Use Unit for presentation to the City Council. Because this request was made for properties located in your ward, as approved by you as per the attached, I respectfully request that you introduce the attached ordinance at the next City Council meeting.

If you have any questions regarding this ordinance, please contact Anthony Bertuca at (312) 744-5506.

Department of Business Affairs and Consumer Protection

City of Chicago

O2015-5847

Office of the City Clerk

Document Tracking Sheet

Meeting Date:	7/29/2015
Sponsor(s):	Pawar (47)
Type:	Ordinance
Title:	Awning(s) for Cathay Bank
Committee(s) Assignment:	Committee on Transportation and Public Way

ORDINANCE
Cathay Bank
Acct. No. 399741 - 1
Permit No. 1119516

Be It Ordained by the City Council of the City of Chicago:

SECTION 1. Permission and authority are hereby given and granted to Cathay Bank, upon the terms and subject to the conditions of this ordinance to construct, install, maintain and use two (2) Awning(s) projecting over the public right-of-way adjacent to its premises known as 5000 N. Broadway .

Said Awning(s) at Broadway measure(s):
Two (2) at fourteen (14) feet in length, and three (3) feet in width for a total of eighty-four (84) square feet.

The location of said privilege shall be as shown on prints kept on file with the Department of Business Affairs and Consumer Protection and the Office of the City Clerk.

Said privilege shall be constructed in accordance with plans and specifications approved by the Zoning Department - Signs.

This grant of privilege in the public way shall be subject to the provisions of Section 10-28-015 and all other required provisions of the Municipal Code of Chicago.

The grantee shall pay to the City of Chicago as compensation for the privilege #1119516 herein granted the sum of one hundred ($100.00) per annum in advance.

A 25% penalty will be added for payments received after due date.


The permit holder agrees to hold the City of Chicago harmless for any damage, relocation or replacement costs associated with damage, relocation or removal of private property caused by the City performing work in the public way.

Authority herein given and granted for a period of five (5) years from and after Date of Passage.


Alderman _____

Ameya Pawar 47th Ward

Page 9-A

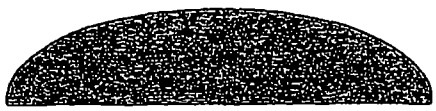

2'-11"x 12'-11" AWNING FOR BROADWAY ELEVATION

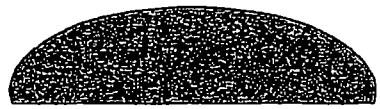


2'-11"x 11'-1" AWNING FOR ARGYLE ELEVATION


TWO SLANT, TENT STYLE STYLE AWNINGS MOUNTED TO THE CONCAVE SURFACE OF THE STONE ARCH

APPROVED


X _____

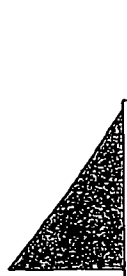

SIDE VIEW SHOWING 4' PROJECTION

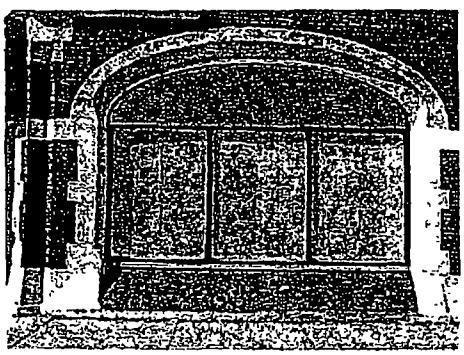

BROADWAY ELEVATION

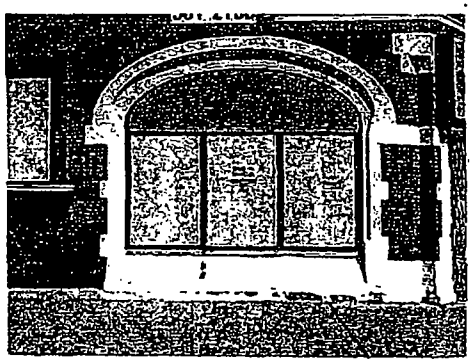

ARGYLE ELEVATION

By signing the approval box on this sketch, I understand that I am accepting all aspects of this drawing. This includes artwork, specifications, dimensions, spelling and any other representations herein. I also understand that color representations on this sketch are approximate, and may not match manufactured product exactly.

Best Neon Sign	
SCALE 1/4"=1'0"	JOB NO. CATWAY2
CUSTOMER CATWAY BANK	
JOB ADDRESS 5000 N. BROADWAY	
CITY CHICAGO	STATE IL
ARTIST SALES APPROVED	DATE 6/1/16
CUSTOMER APPROVAL:	DATE

Department of Business Affairs and Consumer Protection
Small Business Center - Public Way Use Unit
City Hall - 121 N LaSalle Street, Room 800 • Chicago, IL 60602
312-74-GOBIZ / 312-744-6249 • (312) 744-1944 (TTY)
http://www.cityofchicago.org/bacp

07/29/2015

Alderman **Ameya Pawar**
Ward # **47**
City of Chicago
City Hall, Room **200**
121 North LaSalle Street
Chicago, Illinois 60602

Re: An ordinance to use and maintain a portion of the public right-of-way for **two (2) awning(s)** for **Cathay Bank**, adjacent to the premises known as **5000 N. Broadway** .

Dear Alderman **Ameya Pawar**:

The applicant referenced above has requested the use of the public right-of-way for a **awning(s)**. An ordinance has been prepared by the Department of Business Affairs and Consumer Protection – Small Business Center - Public Way Use Unit for presentation to the City Council. Because this request was made for properties located in your ward, as approved by you as per the attached, I respectfully request that you introduce the attached ordinance at the next City Council meeting.

If you have any questions regarding this ordinance, please contact Anthony Bertuca at (312) 744-5506.

Department of Business Affairs and Consumer Protection

City of Chicago

O2015-5850

Office of the City Clerk

Document Tracking Sheet

Meeting Date:	7/29/2015
Sponsor(s):	Pawar (47)
Type:	Ordinance
Title:	Awning(s) for Children's Creative Center, Inc.
Committee(s) Assignment:	Committee on Transportation and Public Way

ORDINANCE
CHILDREN'S CREATIVE CENTER, INC.
Acct. No. 47783 - 1
Permit No. 1118940

Be It Ordained by the City Council of the City of Chicago:

SECTION 1. Permission and authority are hereby given and granted to CHILDREN'S CREATIVE CENTER, INC., upon the terms and subject to the conditions of this ordinance to construct, install, maintain and use one (1) Awning(s) projecting over the public right-of-way adjacent to its premises known as 1911 W. Irving Park Rd..

Said Awning(s) at Irving Park Road measure(s):
One (1) at twelve (12) feet in length, and three (3) feet in width for a total of thirty-six (36) square feet.

The location of said privilege shall be as shown on prints kept on file with the Department of Business Affairs and Consumer Protection and the Office of the City Clerk.

Said privilege shall be constructed in accordance with plans and specifications approved by the Zoning Department - Signs.

This grant of privilege in the public way shall be subject to the provisions of Section 10-28-015 and all other required provisions of the Municipal Code of Chicago.

The grantee shall pay to the City of Chicago as compensation for the privilege #1118940 herein granted the sum of fifty ($50.00) per annum in advance.

A 25% penalty will be added for payments received after due date.

The permit holder agrees to hold the City of Chicago harmless for any damage, relocation or replacement costs associated with damage, relocation or removal of private property caused by the City performing work in the public way.


Authority herein given and granted for a period of five (5) years from and after Date of Passage.

Alderman _____

Ameya Pawar 47th Ward



AWNING

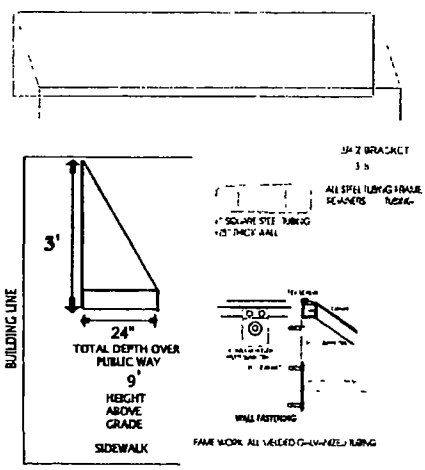

CHILDREN'S CREATIVE CENTER
1911 W. IRVING PARK RD
CHICAGO, IL 60640

NON ILLUMINATED CANVAS AWNING
MOUNTED IN A 1" X 1" ALUMINUM WELDED
36" H X 2' DEEP/ LENGTH 12'

THE AWNING WILL READ:

CHILDREN'S CREATIVE CENTER
EARLY CHILDHOOD EDUCATION
773-281-0980
www.childrenscreativechicago.com

MOUNTED TO THE BUILDING USING
3/8" X 4" EXPANSION BOLTS

THE BUILDING IS MADE OF BRICK

INDEPENDENT SIGNS & GRAPHICS INC.
1810 W IRVING PARK
CHICAGO, IL 60640
773-248-1969

Department of Business Affairs and Consumer Protection
Small Business Center - Public Way Use Unit
City Hall - 121 N. LaSalle Street, Room 800 • Chicago, IL 60602
312-74-GOBIZ / 312-744-6249 • (312) 744-1944 (TTY)
http://www.cityofchicago.org/bacp

07/29/2015

Alderman **Ameya Pawar**
Ward # **47**
City of Chicago
City Hall, Room **200**
121 North LaSalle Street
Chicago, Illinois 60602

Re: An ordinance to use and maintain a portion of the public right-of-way for **one (1) awning(s)** for **CHILDREN'S CREATIVE CENTER, INC.**, adjacent to the premises known as **1911 W. Irving Park Rd.**.

Dear Alderman **Ameya Pawar**:

The applicant referenced above has requested the use of the public right-of-way for a **awning(s)**. An ordinance has been prepared by the Department of Business Affairs and Consumer Protection – Small Business Center - Public Way Use Unit for presentation to the City Council. Because this request was made for properties located in your ward, as approved by you as per the attached, I respectfully request that you introduce the attached ordinance at the next City Council meeting.

If you have any questions regarding this ordinance, please contact Anthony Bertuca at (312) 744-5506.

Department of Business Affairs and Consumer Protection

City of Chicago

O2015-5854

Office of the City Clerk

Document Tracking Sheet

Meeting Date:	7/29/2015
Sponsor(s):	Osterman (48)
Type:	Ordinance
Title:	Awning(s) for Bryn Mawr Care, Inc.
Committee(s) Assignment:	Committee on Transportation and Public Way

ORDINANCE
BRYN MAWR CARE, INC.
Acct. No. 9034 - 1
Permit No. 1119494

Be It Ordained by the City Council of the City of Chicago:

SECTION 1. Permission and authority are hereby given and granted to BRYN MAWR CARE, INC., upon the terms and subject to the conditions of this ordinance to maintain and use, as now constructed, one (1) Awning(s) projecting over the public right-of-way adjacent to its premises known as 5547 N. Kenmore Ave..

Said Awning(s) at N. Kenmore measure(s):
One (1) at five point six six (5.66) feet in length, and three point three three (3.33) feet in width for a total of eighteen point eight five (18.85) square feet.

The location of said privilege shall be as shown on prints kept on file with the Department of Business Affairs and Consumer Protection and the Office of the City Clerk.

Said privilege shall be constructed in accordance with plans and specifications approved by the Zoning Department - Signs.

This grant of privilege in the public way shall be subject to the provisions of Section 10-28-015 and all other required provisions of the Municipal Code of Chicago.

The grantee shall pay to the City of Chicago as compensation for the privilege #1119494 herein granted the sum of fifty ($50.00) per annum in advance.


A 25% penalty will be added for payments received after due date.

The permit holder agrees to hold the City of Chicago harmless for any damage, relocation or replacement costs associated with damage, relocation or removal of private property caused by the City performing work in the public way.

Authority herein given and granted for a period of five (5) years from and after 09/09/2014.

Alderman _____

Harry Osterman 48th Ward

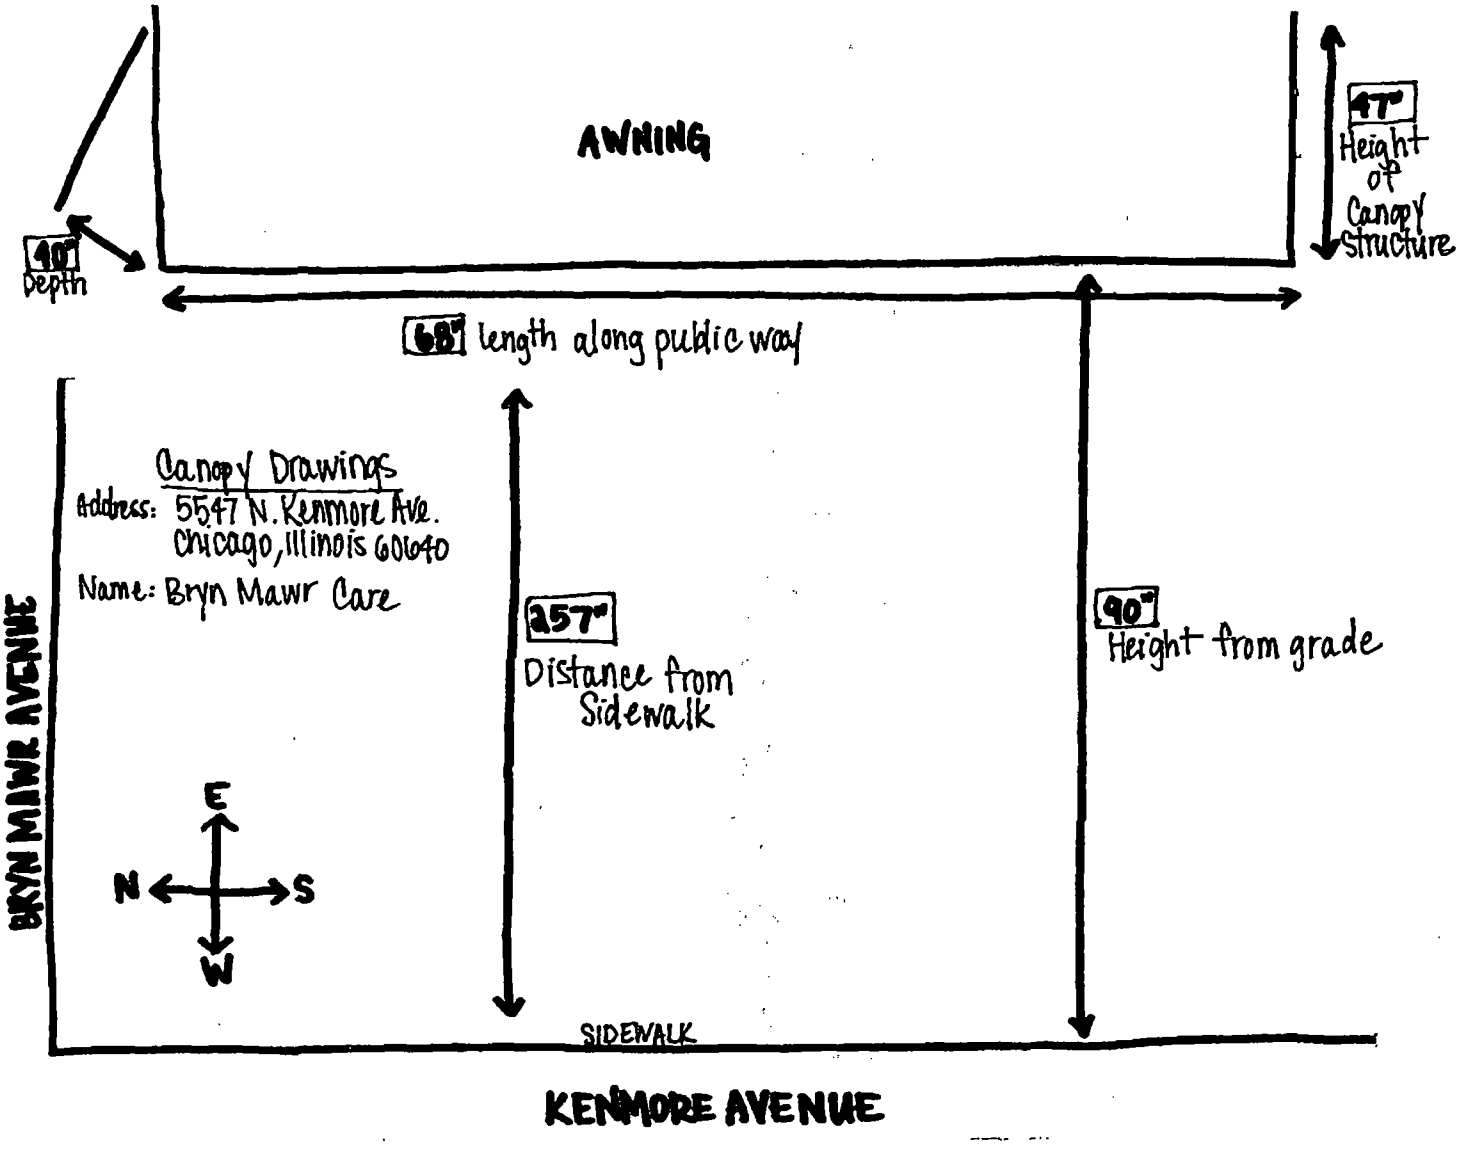
AWNING
47"
Height of Canopy Structure
40"
Depth
68" length along public way
Canopy Drawings
Address: 5547 N. Kenmore Ave.
Chicago, Illinois 60640
Name: Bryn Mawr Care
257"
Distance from Sidewalk
90"
Height from grade
E
N
S
W
BRYN MAWR AVENUE
SIDEWALK
KENMORE AVENUE

Department of Business Affairs and Consumer Protection
Small Business Center - Public Way Use Unit
City Hall - 121 N. LaSalle Street, Room 800 • Chicago, IL 60602
312-74-GOBIZ / 312-744-6249 • (312) 744-1944 (TTY)
http://www.cityofchicago.org/bacp

07/29/2015

Alderman **Harry Osterman**
Ward # **48**
City of Chicago
City Hall, Room **300**
121 North LaSalle Street
Chicago, Illinois 60602

Re: An ordinance to use and maintain a portion of the public right-of-way for **one (1) awning(s)** for **BRYN MAWR CARE, INC.**, adjacent to the premises known as **5547 N. Kenmore Ave.**.

Dear Alderman **Harry Osterman**:

The applicant referenced above has requested the use of the public right-of-way for a **awning(s)**. An ordinance has been prepared by the Department of Business Affairs and Consumer Protection – Small Business Center - Public Way Use Unit for presentation to the City Council. Because this request was made for properties located in your ward, as approved by you as per the attached, I respectfully request that you introduce the attached ordinance at the next City Council meeting.

If you have any questions regarding this ordinance, please contact Anthony Bertuca at (312) 744-5506.

Department of Business Affairs and Consumer Protection

City of Chicago

O2015-5855

Office of the City Clerk

Document Tracking Sheet

Meeting Date:	7/29/2015
Sponsor(s):	Osterman (48)
Type:	Ordinance
Title:	Awning(s) for Nail Palette, Inc.
Committee(s) Assignment:	Committee on Transportation and Public Way

ORDINANCE
NAIL PALETTE, INC.
Acct. No. 346644 - 1
Permit No. 1119327

Be It Ordained by the City Council of the City of Chicago:

SECTION 1. Permission and authority are hereby given and granted to NAIL PALETTE, INC., upon the terms and subject to the conditions of this ordinance to construct, install, maintain and use one (1) Awning(s) projecting over the public right-of-way adjacent to its premises known as 5205 N. Clark St..

Said Awning(s) at N CLARK ST measure(s):
One (1) at ten (10) feet in length, and two point five (2.5) feet in width for a total of twenty-five (25) square feet.

The location of said privilege shall be as shown on prints kept on file with the Department of Business Affairs and Consumer Protection and the Office of the City Clerk.

Said privilege shall be constructed in accordance with plans and specifications approved by the Zoning Department - Signs.


This grant of privilege in the public way shall be subject to the provisions of Section 10-28-015 and all other required provisions of the Municipal Code of Chicago.

The grantee shall pay to the City of Chicago as compensation for the privilege #1119327 herein granted the sum of fifty ($50.00) per annum in advance.

A 25% penalty will be added for payments received after due date.


The permit holder agrees to hold the City of Chicago harmless for any damage, relocation or replacement costs associated with damage, relocation or removal of private property caused by the City performing work in the public way.


Authority herein given and granted for a period of five (5) years from and after Date of Passage.

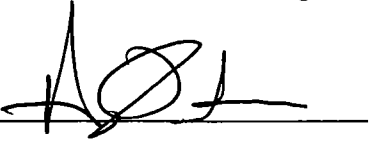
Alderman 


Harry Osterman 48th Ward

tfasigns

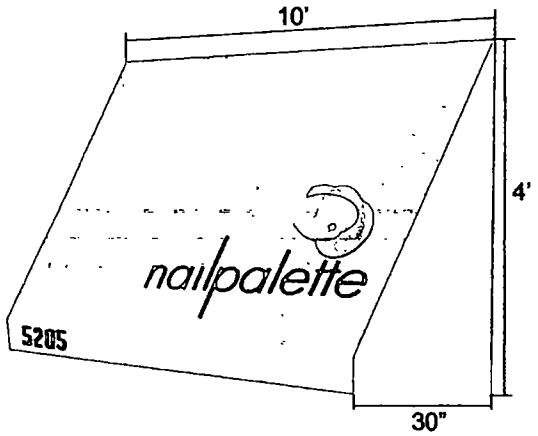

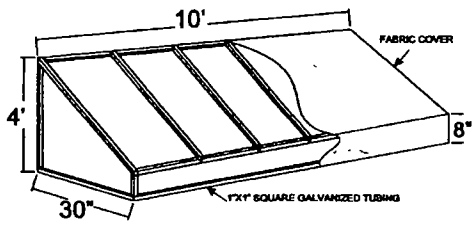

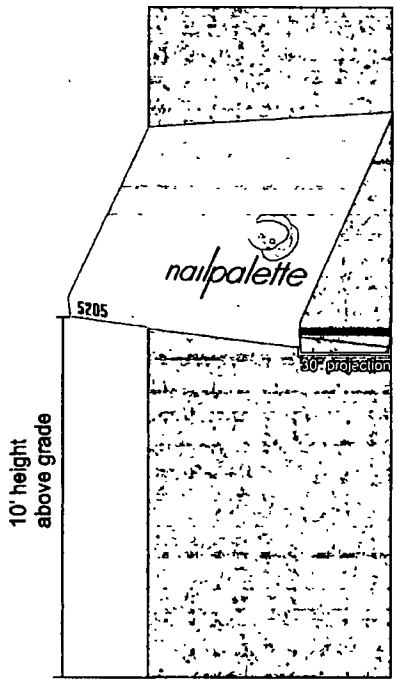

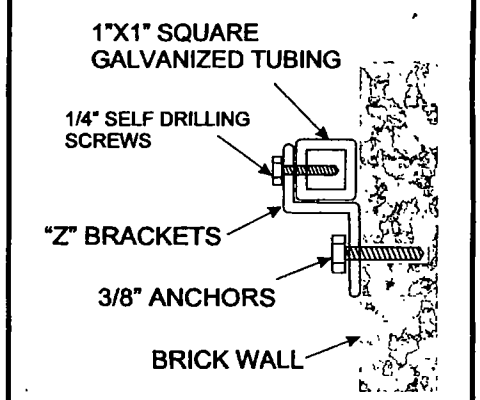

Materials-
PVC for Lettering
Digital Printed Logo
Awning Material
Recacril- r-158
R-161 Grey

tfasigns	**Store Name:** Nail Palette **Location:** 5205 N. Clark Chicago, IL	**Client Name:** **Phone:** **Landlord:** **Address:**	• Client Approval (signature) Date • Landlord Approval (signature) Date	**Sales Rep:** SEAN PARK **Designer:** SEAN PARK

Department of Business Affairs and Consumer Protection
Small Business Center - Public Way Use Unit
City Hall - 121 N LaSalle Street, Room 800 • Chicago, IL 60602
312-74-GOBIZ / 312-744-6249 • (312) 744-1944 (TTY)
http://www.cityofchicago.org/baep

07/29/2015

Alderman **Harry Osterman**
Ward # **48**
City of Chicago
City Hall, Room **300**
121 North LaSalle Street
Chicago, Illinois 60602

Re: An ordinance to use and maintain a portion of the public right-of-way for **one (1) awning(s)** for **NAIL PALETTE, INC.**, adjacent to the premises known as **5205 N. Clark St.**.

Dear Alderman **Harry Osterman**:

The applicant referenced above has requested the use of the public right-of-way for a **awning(s)**. An ordinance has been prepared by the Department of Business Affairs and Consumer Protection – Small Business Center - Public Way Use Unit for presentation to the City Council. Because this request was made for properties located in your ward, as approved by you as per the attached, I respectfully request that you introduce the attached ordinance at the next City Council meeting.

If you have any questions regarding this ordinance, please contact Anthony Bertuca at (312) 744-5506.

Department of Business Affairs and Consumer Protection

City of Chicago

O2015-5858

Office of the City Clerk

Document Tracking Sheet

Meeting Date:	7/29/2015
Sponsor(s):	Osterman (48)
Type:	Ordinance
Title:	Awning(s) for State Farm Insurance David J. Frederickson
Committee(s) Assignment:	Committee on Transportation and Public Way

ORDINANCE
STATE FARM INSURANCE DAVID J FREDERICKSON
Acct. No. 207289 - 3
Permit No. 1119611

Be It Ordained by the City Council of the City of Chicago:

SECTION 1. Permission and authority are hereby given and granted to STATE FARM INSURANCE DAVID J FREDERICKSON, upon the terms and subject to the conditions of this ordinance to maintain and use, as now constructed, two (2) Awning(s) projecting over the public right-of-way adjacent to its premises known as 6261-63 N. Clark St..

Said Awning(s) at N. Clark Street measure(s):
One (1) at thirteen (13) feet in length, and two (2) feet in width for a total of twenty-six (26) square feet.

Said Awning(s) at W. Rosemont Avenue measure(s):
One (1) at six (6) feet in length, and two (2) feet in width for a total of twelve (12) square feet.

The location of said privilege shall be as shown on prints kept on file with the Department of Business Affairs and Consumer Protection and the Office of the City Clerk.

Said privilege shall be constructed in accordance with plans and specifications approved by the Zoning Department - Signs.

This grant of privilege in the public way shall be subject to the provisions of Section 10-28-015 and all other required provisions of the Municipal Code of Chicago.

The grantee shall pay to the City of Chicago as compensation for the privilege #1119611 herein granted the sum of one hundred ($100.00) per annum in advance.

A 25% penalty will be added for payments received after due date.

The permit holder agrees to hold the City of Chicago harmless for any damage, relocation or replacement costs associated with damage, relocation or removal of private property caused by the City performing work in the public way.

Authority herein given and granted for a period of five (5) years from and after 05/23/2015.

Alderman _____

Harry Osterman 48th Ward


StateFarm
Custom
90° View of Slope
2'
6'
2'
StateFarm
davidfred.com
Side View
Side View

Department of Business Affairs and Consumer Protection
Small Business Center - Public Way Use Unit
City Hall - 121 N. LaSalle Street, Room 800 • Chicago, IL 60602
312-74-GOBIZ / 312-744-6249 • (312) 744-1944 (TTY)
http://www.cityofchicago.org/bacp

07/29/2015

Alderman **Harry Osterman**
Ward # **48**
City of Chicago
City Hall, Room **300**
121 North LaSalle Street
Chicago, Illinois 60602

Re: An ordinance to use and maintain a portion of the public right-of-way for **two (2) awning(s)** for **STATE FARM INSURANCE DAVID J FREDERICKSON**, adjacent to the premises known as **6261-63 N. Clark St.**.

Dear Alderman **Harry Osterman**:

The applicant referenced above has requested the use of the public right-of-way for a **awning(s)**. An ordinance has been prepared by the Department of Business Affairs and Consumer Protection – Small Business Center - Public Way Use Unit for presentation to the City Council. Because this request was made for properties located in your ward, as approved by you as per the attached, I respectfully request that you introduce the attached ordinance at the next City Council meeting.

If you have any questions regarding this ordinance, please contact Anthony Bertuca at (312) 744-5506.

Department of Business Affairs and Consumer Protection

City of Chicago

O2015-5859

Office of the City Clerk

Document Tracking Sheet

Meeting Date:	7/29/2015
Sponsor(s):	Osterman (48)
Type:	Ordinance
Title:	Awning(s) for Walgreens
Committee(s) Assignment:	Committee on Transportation and Public Way

ORDINANCE
WALGREENS
Acct. No. 7551 - 54
Permit No. 1119730

Be It Ordained by the City Council of the City of Chicago:

SECTION 1. Permission and authority are hereby given and granted to WALGREENS, upon the terms and subject to the conditions of this ordinance to maintain and use, as now constructed, six (6) Awning(s) projecting over the public right-of-way adjacent to its premises known as 5625 N. Ridge Ave..

Said Awning(s) at N.RIDGE measure(s):
Six (6) at fifteen (15) feet in length, and two point two five (2.25) feet in width for a total of two hundred two point five (202.5) square feet.

The location of said privilege shall be as shown on prints kept on file with the Department of Business Affairs and Consumer Protection and the Office of the City Clerk.

Said privilege shall be constructed in accordance with plans and specifications approved by the Zoning Department - Signs.

This grant of privilege in the public way shall be subject to the provisions of Section 10-28-015 and all other required provisions of the Municipal Code of Chicago.

The grantee shall pay to the City of Chicago as compensation for the privilege #1119730 herein granted the sum of one hundred seventy-five ($175.00) per annum in advance.


A 25% penalty will be added for payments received after due date.

The permit holder agrees to hold the City of Chicago harmless for any damage, relocation or replacement costs associated with damage, relocation or removal of private property caused by the City performing work in the public way.

Authority herein given and granted for a period of five (5) years from and after 09/05/2012.

Alderman _____

Harry Osterman 48th Ward

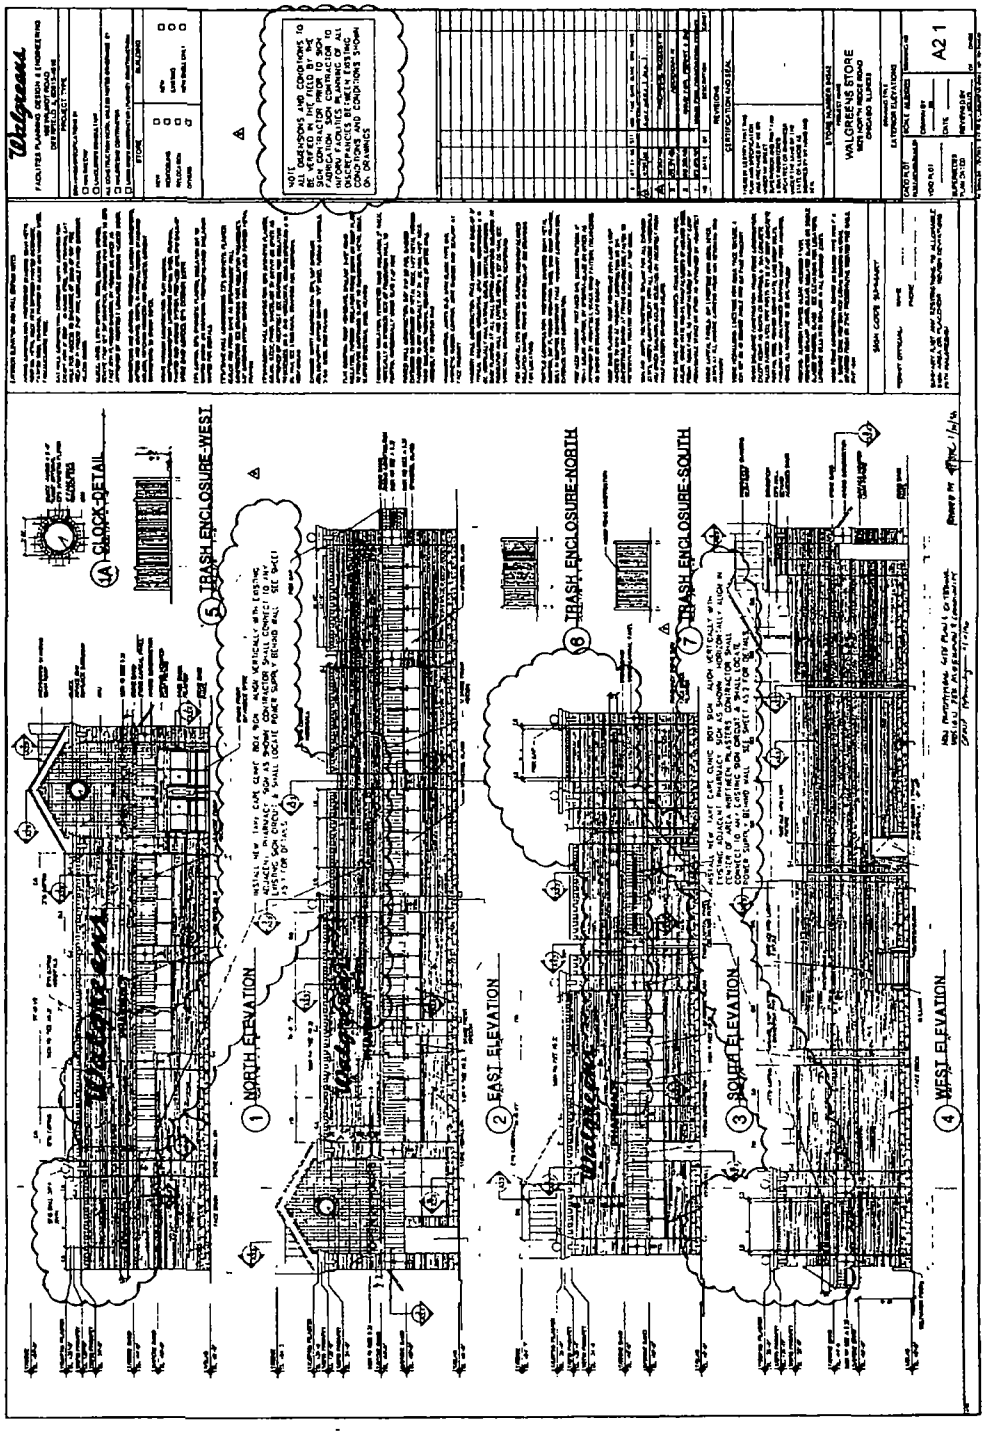
Walgreens
FACILITIES PLANNING DESIGN & ENGINEERING
WALGREENS #XXXXX
CITY, STATE
PROJECTS
NEW STORE
RELOCATION
CONSTRUCTION
REMODEL
STORE
NEW
REMODEL
RELOCATE
SIGNS
BUILDING
NEW
ADDITION
REMODEL
NOTE
DIMENSIONS AND CONDITIONS TO BE VERIFIED IN THE FIELD BY THE SIGN CONTRACTOR PRIOR TO SIGN CONSTRUCTION. CONTACT FACILITIES PLANNING IF ALL DISCREPANCIES BETWEEN EXISTING CONDITIONS AND CONDITIONS SHOWN ON DRAWINGS
REVISIONS
CERTIFICATION NOTES:
STORE NUMBER XXXX
WALGREENS STORE
WEST ADDISON STREET
CHICAGO, ILLINOIS
SIGN CODE SUMMARY
EXTERIOR ELEVATIONS
A2.1
1 NORTH ELEVATION
2 EAST ELEVATION
3 SOUTH ELEVATION
4 WEST ELEVATION
4A CLOCK DETAIL
5 TRASH ENCLOSURE-WEST
6 TRASH ENCLOSURE-NORTH
7 TRASH ENCLOSURE-SOUTH

Department of Business Affairs and Consumer Protection
Small Business Center - Public Way Use Unit
City Hall - 121 N LaSalle Street, Room 800 • Chicago, IL 60602
312-74-GOBIZ / 312-744-6249 • (312) 744-1944 (TTY)
http://www.cityofchicago.org/bacp

07/29/2015

Alderman **Harry Osterman**
Ward # **48**
City of Chicago
City Hall, Room **300**
121 North LaSalle Street
Chicago, Illinois 60602

Re: An ordinance to use and maintain a portion of the public right-of-way for **six (6) awning(s)** for **WALGREENS**, adjacent to the premises known as **5625 N. Ridge Ave.**.

Dear Alderman **Harry Osterman**:

The applicant referenced above has requested the use of the public right-of-way for a **awning(s)**. An ordinance has been prepared by the Department of Business Affairs and Consumer Protection – Small Business Center - Public Way Use Unit for presentation to the City Council. Because this request was made for properties located in your ward, as approved by you as per the attached, I respectfully request that you introduce the attached ordinance at the next City Council meeting.

If you have any questions regarding this ordinance, please contact Anthony Bertuca at (312) 744-5506.

Department of Business Affairs and Consumer Protection

City of Chicago

O2015-5861

Office of the City Clerk

Document Tracking Sheet

Meeting Date:	7/29/2015
Sponsor(s):	Moore (49)
Type:	Ordinance
Title:	Awning(s) for Loyola University of Chicago
Committee(s) Assignment:	Committee on Transportation and Public Way

ORDINANCE
LOYOLA UNIVERSITY OF CHICAGO
Acct. No. 33471 - 45
Permit No. 1119506

Be It Ordained by the City Council of the City of Chicago:

SECTION 1. Permission and authority are hereby given and granted to LOYOLA UNIVERSITY OF CHICAGO, upon the terms and subject to the conditions of this ordinance to construct, install, maintain and use eight (8) Awning(s) projecting over the public right-of-way adjacent to its premises known as 1209 W. Albion Ave..

Said Awning(s) at N. Sheridan Road measure(s):
Five (5) at nineteen point one seven (19.17) feet in length, and three point five eight (3.58) feet in width for a total of three hundred forty-three point one four (343.14) square feet.
One (1) at twenty-five point eight three (25.83) feet in length, and three point five eight (3.58) feet in width for a total of ninety-two point four seven (92.47) square feet.

Said Awning(s) at W. Albion Avenue measure(s):
One (1) at twenty-six point eight three (26.83) feet in length, and three point five eight (3.58) feet in width for a total of ninety-six point zero five (96.05) square feet.
One (1) at thirteen point one seven (13.17) feet in length, and three point five eight (3.58) feet in width for a total of forty-seven point one five (47.15) square feet.

The location of said privilege shall be as shown on prints kept on file with the Department of Business Affairs and Consumer Protection and the Office of the City Clerk.

Said privilege shall be constructed in accordance with plans and specifications approved by the Zoning Department - Signs.

This grant of privilege in the public way shall be subject to the provisions of Section 10-28-015 and all other required provisions of the Municipal Code of Chicago.

The grantee shall pay to the City of Chicago as compensation for the privilege #1119506 herein granted the sum of one hundred seventy-five ($175.00) per annum in advance.

A 25% penalty will be added for payments received after due date.


The permit holder agrees to hold the City of Chicago harmless for any damage, relocation or replacement costs associated with damage, relocation or removal of private property caused by the City performing work in the public way.

Authority herein given and granted for a period of five (5) years from and after Date of Passage.


Alderman _____

Joe Moore 49th Ward


Business Name: Loyola University of Chicago
Address: 820 N. Michigan Avenue, Chicago, IL 60611

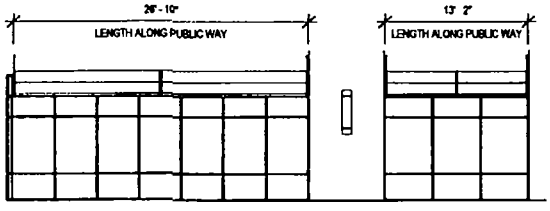


① ALBION CANOPY ELEVATION
1/8" = 1'-0"

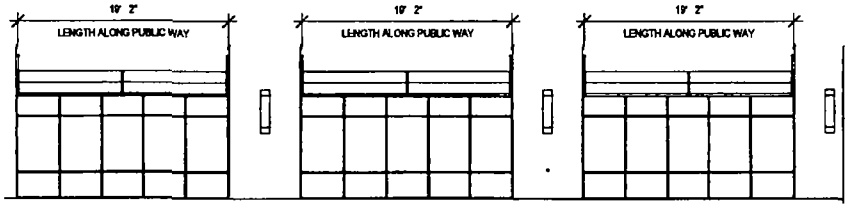

② SHERIDAN CANOPY ELEVATION
1/8" = 1'-0"

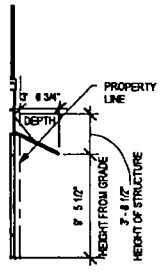

④ RETAIL CANOPY TYPICAL SECTION
1/8" = 1'-0"

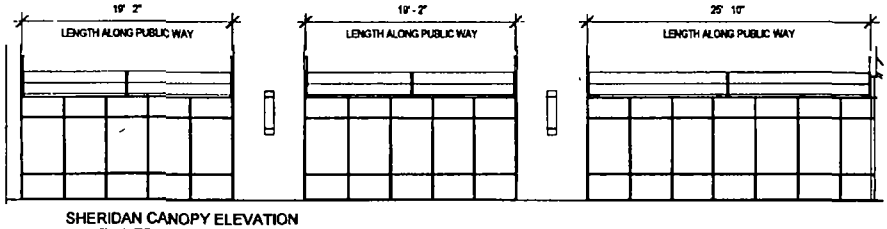

SHERIDAN CANOPY ELEVATION CONTINUED
③ 1/8" = 1'-0"

RETAIL STOREFRONT CANOPIES

Department of Business Affairs and Consumer Protection
Small Business Center - Public Way Use Unit
City Hall - 121 N. LaSalle Street, Room 800 • Chicago, IL 60602
312-74-GOBIZ / 312-744-6249 • (312) 744-1944 (TTY)
http://www.cityofchicago.org/bacp

07/29/2015

Alderman **Joe Moore**
Ward # **49**
City of Chicago
City Hall, Room **200**
121 North LaSalle Street
Chicago, Illinois 60602

Re: An ordinance to use and maintain a portion of the public right-of-way for **eight (8) awning(s)** for **LOYOLA UNIVERSITY OF CHICAGO**, adjacent to the premises known as **1209 W. Albion Ave.**.

Dear Alderman **Joe Moore**:

The applicant referenced above has requested the use of the public right-of-way for a **awning(s)**. An ordinance has been prepared by the Department of Business Affairs and Consumer Protection – Small Business Center - Public Way Use Unit for presentation to the City Council. Because this request was made for properties located in your ward, as approved by you as per the attached, I respectfully request that you introduce the attached ordinance at the next City Council meeting.

If you have any questions regarding this ordinance, please contact Anthony Bertuca at (312) 744-5506.

Department of Business Affairs and Consumer Protection

City of Chicago

O2015-5864

Office of the City Clerk

Document Tracking Sheet

Meeting Date:	7/29/2015
Sponsor(s):	Silverstein (50)
Type:	Ordinance
Title:	Awning(s) for Pockets
Committee(s) Assignment:	Committee on Transportation and Public Way

ORDINANCE
Pockets
Acct. No. 397667 - 1
Permit No. 1118486

Be It Ordained by the City Council of the City of Chicago:

SECTION 1. Permission and authority are hereby given and granted to Pockets, upon the terms and subject to the conditions of this ordinance to construct, install, maintain and use two (2) Awning(s) projecting over the public right-of-way adjacent to its premises known as 2101 W. Touhy Ave..

Said Awning(s) at Touhy measure(s):
One (1) at thirty-four (34) feet in length, and five (5) feet in width for a total of one hundred seventy (170) square feet.

Said Awning(s) at Ridge measure(s):
One (1) at thirty-one point six seven (31.67) feet in length, and five (5) feet in width for a total of one hundred fifty-eight point three five (158.35) square feet.

The location of said privilege shall be as shown on prints kept on file with the Department of Business Affairs and Consumer Protection and the Office of the City Clerk.

Said privilege shall be constructed in accordance with plans and specifications approved by the Zoning Department - Signs.

This grant of privilege in the public way shall be subject to the provisions of Section 10-28-015 and all other required provisions of the Municipal Code of Chicago.


The grantee shall pay to the City of Chicago as compensation for the privilege #1118486 herein granted the sum of one hundred fifteen dollars and sixty-seven cents ($115.67) per annum in advance.

A 25% penalty will be added for payments received after due date.


The permit holder agrees to hold the City of Chicago harmless for any damage, relocation or replacement costs associated with damage, relocation or removal of private property caused by the City performing work in the public way.

Authority herein given and granted for a period of five (5) years from and after Date of Passage.

Alderman _____
Debra L. Silverstein 50th Ward

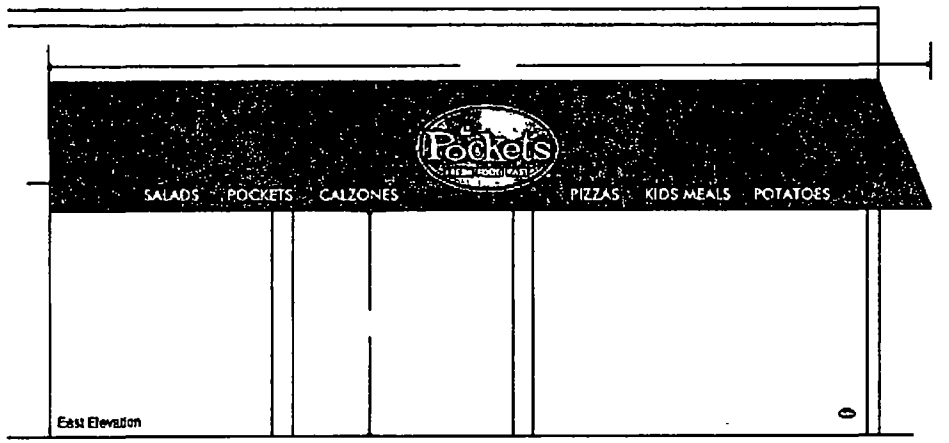

East Elevation

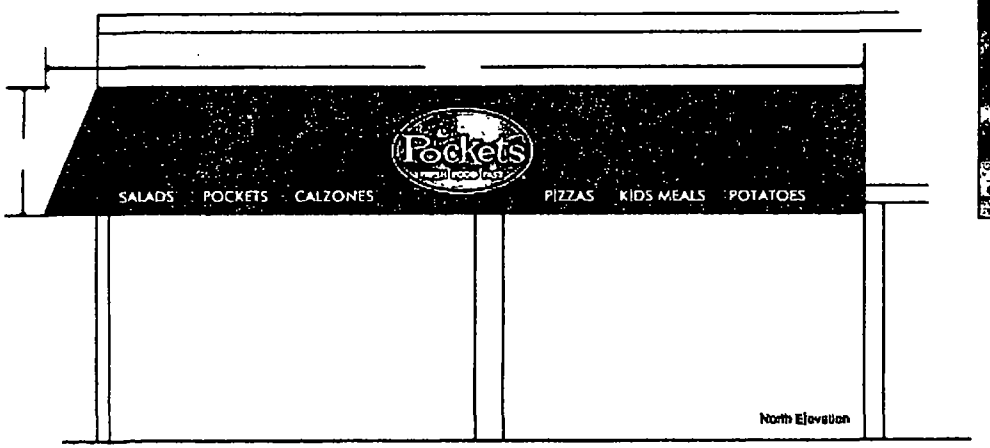

North Elevation



FLASHTRIC INC.
INCORPORATED
Division OF TURK ELECTRIC
DESIGN * ENGINEERING * MANUFACTURING * INSTALLATION * SERVICE * MAINTENANCE
3434 N CICERO AVENUE
CHICAGO, IL 60641
773-736-9300
www.flashtric.com

© COPYRIGHT BY FLASHTRIC, INC.
These plans are the exclusive property of Flashtric Inc and are the result of the original work of its employees. They are submitted to your company for the sole purpose of your consideration of whether to purchase these plans or to purchase from Flashtric Inc a sign manufactured according to these plans. Distribution or exhibition of these plans to anyone other than employees of your company or use of these plans to construct sign similar to the one embodied herein is expressly forbidden. In the event that such exhibition occurs, Flashtric Inc expects to be reimbursed $500 in compensation for time and effort entailed in creating these plans.
EXCEPTIONS INCLUDE:

REV#	REVISIONS	DATE	BY

ACCEPTANCE / AUTHORIZATION

CUSTOMER APPROVAL DATE

SALES REPRESENTATIVE DATE

ELECTRICAL SERVICE AND CONNECTION OF SIGN TO ELECTRICAL SERVICE ARE THE RESPONSIBILITY OF THE CUSTOMER

Department of Business Affairs and Consumer Protection
Small Business Center - Public Way Use Unit
City Hall - 121 N. LaSalle Street, Room 800 • Chicago, IL 60602
312-74-GOBIZ / 312-744-6249 • (312) 744-1944 (TTY)
http://www.cityofchicago.org/bacp

07/29/2015

Alderman **Debra L. Silverstein**
Ward # **50**
City of Chicago
City Hall, Room **300**
121 North LaSalle Street
Chicago, Illinois 60602

Re: An ordinance to use and maintain a portion of the public right-of-way for **two (2) awning(s)** for **Pockets**, adjacent to the premises known as **2101 W. Touhy Ave.**.

Dear Alderman **Debra L. Silverstein**:

The applicant referenced above has requested the use of the public right-of-way for a **awning(s)**. An ordinance has been prepared by the Department of Business Affairs and Consumer Protection – Small Business Center - Public Way Use Unit for presentation to the City Council. Because this request was made for properties located in your ward, as approved by you as per the attached, I respectfully request that you introduce the attached ordinance at the next City Council meeting.

If you have any questions regarding this ordinance, please contact Anthony Bertuca at (312) 744-5506.

Department of Business Affairs and Consumer Protection

City of Chicago

O2015-5865

Office of the City Clerk

Document Tracking Sheet

Meeting Date:	7/29/2015
Sponsor(s):	Silverstein (50)
Type:	Ordinance
Title:	Awning(s) for West Rogers LLC
Committee(s) Assignment:	Committee on Transportation and Public Way

ORDINANCE
WEST ROGERS, L.L.C.
Acct. No. 352875 - 1
Permit No. 1119378

Be It Ordained by the City Council of the City of Chicago:

SECTION 1. Permission and authority are hereby given and granted to WEST ROGERS, L.L.C., upon the terms and subject to the conditions of this ordinance to maintain and use, as now constructed, eight (8) Awning(s) projecting over the public right-of-way adjacent to its premises known as 7002-7006 N. Western Ave..

Said Awning(s) at N. WESTERN AVENUE measure(s):
One (1) at fifteen point two five (15.25) feet in length, and three point two five (3.25) feet in width for a total of forty-nine point five six (49.56) square feet.
One (1) at seventeen point two five (17.25) feet in length, and three point two five (3.25) feet in width for a total of fifty-six point zero six (56.06) square feet.
One (1) at fifteen point six six (15.66) feet in length, and three point two five (3.25) feet in width for a total of fifty point nine (50.9) square feet.

Said Awning(s) at W. LUNT AVENUE measure(s):
One (1) at six (6) feet in length, and three point two five (3.25) feet in width for a total of nineteen point five (19.5) square feet.
One (1) at eleven (11) feet in length, and three point two five (3.25) feet in width for a total of thirty-five point seven five (35.75) square feet.
Two (2) at thirteen point seven five (13.75) feet in length, and three point two five (3.25) feet in width for a total of eighty-nine point three eight (89.38) square feet.
One (1) at twelve point eight three (12.83) feet in length, and three point two five (3.25) feet in width for a total of forty-one point seven (41.7) square feet.

The location of said privilege shall be as shown on prints kept on file with the Department of Business Affairs and Consumer Protection and the Office of the City Clerk.

Said privilege shall be constructed in accordance with plans and specifications approved by the Zoning Department - Signs.

This grant of privilege in the public way shall be subject to the provisions of Section 10-28-015 and all other required provisions of the Municipal Code of Chicago.

The grantee shall pay to the City of Chicago as compensation for the privilege #1119378 herein granted the sum of one hundred seventy-five ($175.00) per annum in advance.

A 25% penalty will be added for payments received after due date.

The permit holder agrees to hold the City of Chicago harmless for any damage, relocation or replacement costs associated with damage, relocation or removal of private property caused by the City performing work in the public way.


Authority herein given and granted for a period of five (5) years from and after 06/09/2015.

Alderman _____


Debra L. Silverstein 50th Ward

AWNING DRAWING

Location: 700Z-06 North Western/2402-10 W. Lunt
Applicant: West Rogers, LLC

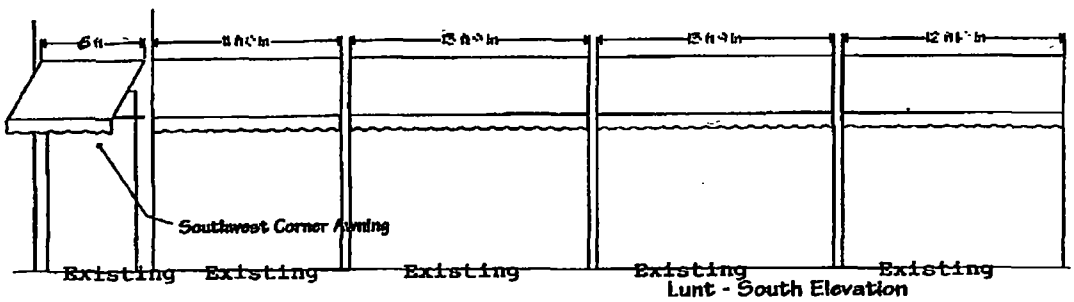

Lunt - South Elevation

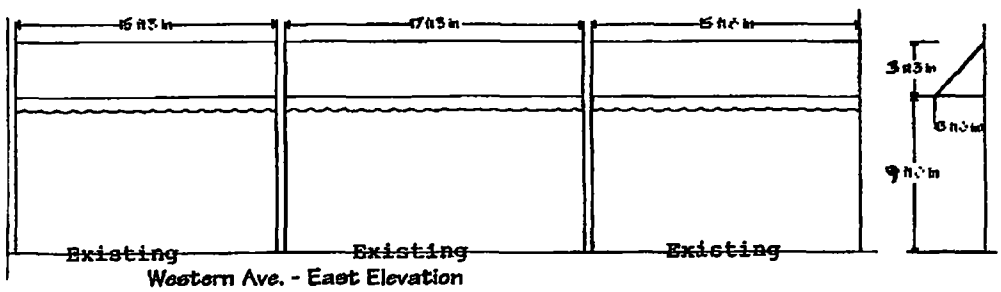

Western Ave. - East Elevation

Department of Business Affairs and Consumer Protection
Small Business Center - Public Way Use Unit
City Hall - 121 N. LaSalle Street, Room 800 • Chicago, IL 60602
312-74-GOBIZ / 312-744-6249 • (312) 744-1944 (TTY)
http://www.cityofchicago.org/bacp

07/29/2015

Alderman **Debra L. Silverstein**
Ward # **50**
City of Chicago
City Hall, Room **300**
121 North LaSalle Street
Chicago, Illinois 60602

Re: An ordinance to use and maintain a portion of the public right-of-way for **eight (8) awning(s)** for **WEST ROGERS, L.L.C.**, adjacent to the premises known as **7002-7006 N. Western Ave.**.

Dear Alderman **Debra L. Silverstein**:

The applicant referenced above has requested the use of the public right-of-way for a **awning(s)**. An ordinance has been prepared by the Department of Business Affairs and Consumer Protection – Small Business Center - Public Way Use Unit for presentation to the City Council. Because this request was made for properties located in your ward, as approved by you as per the attached, I respectfully request that you introduce the attached ordinance at the next City Council meeting.

If you have any questions regarding this ordinance, please contact Anthony Bertuca at (312) 744-5506.

Department of Business Affairs and Consumer Protection

City of Chicago

O2015-5439

Office of the City Clerk

Document Tracking Sheet

Meeting Date:	7/29/2015
Sponsor(s):	Moreno (1)
Type:	Ordinance
Title:	Canopy(s) for 1650 - 1654 W. Division LLC
Committee(s) Assignment:	Committee on Transportation and Public Way

ORDINANCE
1650-1654 W. DIVISION, LLC
Acct. No. 399944 - 1
Permit No. 1119689

Be It Ordained by the City Council of the City of Chicago:

SECTION 1. Permission and authority are hereby given and granted to 1650-1654 W. DIVISION, LLC, upon the terms and subject to the conditions of this ordinance to construct, install, maintain and use one (1) Canopy(s) projecting over the public right-of-way adjacent to its premises known as 1664 W. Division St..

Said Canopy(s) at W. Division Street measure(s):
One (1) at six point five (6.5) feet in length, and three (3) feet in width for a total of nineteen point five (19.5) square feet.

The location of said privilege shall be as shown on prints kept on file with the Department of Business Affairs and Consumer Protection and the Office of the City Clerk.

Said privilege shall be constructed in accordance with plans and specifications approved by the Zoning Department - Signs.

This grant of privilege in the public way shall be subject to the provisions of Section 10-28-015 and all other required provisions of the Municipal Code of Chicago.

The grantee shall pay to the City of Chicago as compensation for the privilege #1119689 herein granted the sum of fifty ($50.00) per annum in advance.


A 25% penalty will be added for payments received after due date.

The permit holder agrees to hold the City of Chicago harmless for any damage, relocation or replacement costs associated with damage, relocation or removal of private property caused by the City performing work in the public way.

Authority herein given and granted for a period of five (5) years from and after Date of Passage.

Alderman _____

Proco Joe Moreno 1st Ward

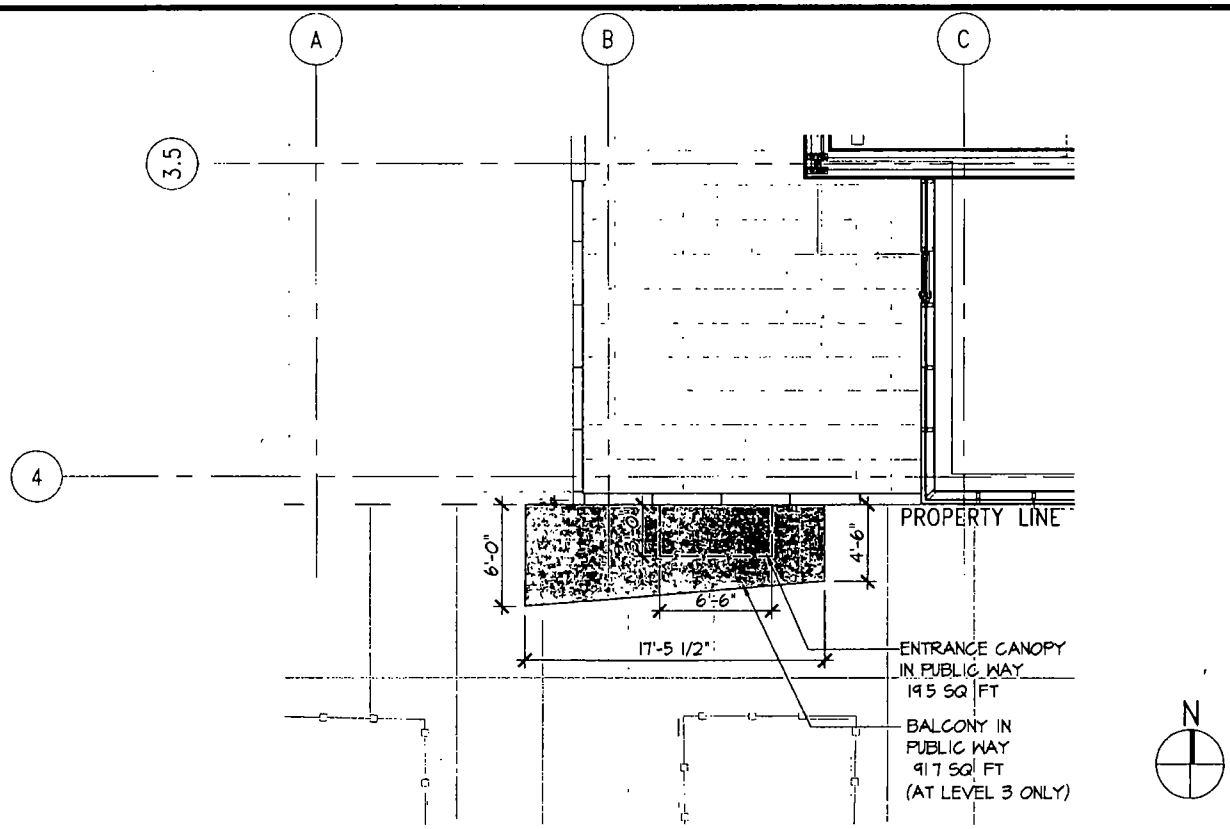

HIRSCH ASSOCIATES
ARCHITECTURE AND PLANNING
225 WEST HUBBARD STREET FIFTH FLOOR
CHICAGO, ILLINOIS 60654-4918
312 836 0011 FAX 312 836 0599

PROJECT NAME: 1664 W DIVISION STREET

DESCRIPTION:
PUBLIC RIGHT OF WAY USE EXHIBIT
ENLARGED BALCONY/ CANOPY
ALONG W. DIVISION ST.

PROJECT NUMBER	DRAWING SCALE	SHEET REFERENCE
15007	1/8"=1'-0"	1/ A1.00
DATE: 2015-06-15	DRAWN BY: YH	SKETCH NUMBER: ASK-10

NO	DATE	DESCRIPTION
2	2015-07-10	P.R.O.W SUBMITTAL - REVISED
1	2015-06-15	P.R.O.W SUBMITTAL

P:\Multi-use\15007 1660 W Division\ADMINISTRATION\Documents\ROW Exhibit\A-EP-3.dwg

Department of Business Affairs and Consumer Protection
Small Business Center - Public Way Use Unit
City Hall - 121 N. LaSalle Street, Room 800 • Chicago, IL 60602
312-74-GOBIZ / 312-744-6249 • (312) 744-1944 (TTY)
http://www.cityofchicago.org/bacp

07/29/2015

Alderman **Proco Joe Moreno**
Ward # **01**
City of Chicago
City Hall, Room **300**
121 North LaSalle Street
Chicago, Illinois 60602

Re: An ordinance to use and maintain a portion of the public right-of-way for **one (1) canopy(ies)** for **1650-1654 W. DIVISION, LLC**, adjacent to the premises known as **1664 W. Division St.**.

Dear Alderman **Proco Joe Moreno**:

The applicant referenced above has requested the use of the public right-of-way for a **canopy(ies)**. An ordinance has been prepared by the Department of Business Affairs and Consumer Protection – Small Business Center - Public Way Use Unit for presentation to the City Council. Because this request was made for properties located in your ward, as approved by you as per the attached, I respectfully request that you introduce the attached ordinance at the next City Council meeting.

If you have any questions regarding this ordinance, please contact Anthony Bertuca at (312) 744-5506.

Department of Business Affairs and Consumer Protection

City of Chicago

O2015-5440

Office of the City Clerk

Document Tracking Sheet

Meeting Date:	7/29/2015
Sponsor(s):	Moreno (1)
Type:	Ordinance
Title:	Canopy(s) for 2501 Armitage LLC
Committee(s) Assignment:	Committee on Transportation and Public Way

ORDINANCE
2501 ARMITAGE, LLC
Acct. No. 399888 - 1
Permit No. 1119642

Be It Ordained by the City Council of the City of Chicago:

SECTION 1. Permission and authority are hereby given and granted to 2501 ARMITAGE, LLC, upon the terms and subject to the conditions of this ordinance to construct, install, maintain and use three (3) Canopy(s) projecting over the public right-of-way adjacent to its premises known as 2510 W. Armitage Ave..

Said Canopy(s) at N.Campbell Avenue measure(s):
One (1) at forty-four point nine two (44.92) feet in length, and three point four two (3.42) feet in width for a total of one hundred fifty-three point six three (153.63) square feet.

Said Canopy(s) at N. Campbell Avenue & W.Armitage Avenue measure(s):
One (1) at thirty-one point eight three (31.83) feet in length, and four (4) feet in width for a total of one hundred twenty-seven point three two (127.32) square feet.

Said Canopy(s) at W. Armitage Avenue measure(s):
One (1) at twelve point five (12.5) feet in length, and three (3) feet in width for a total of thirty-seven point five (37.5) square feet.

The location of said privilege shall be as shown on prints kept on file with the Department of Business Affairs and Consumer Protection and the Office of the City Clerk.

Said privilege shall be constructed in accordance with plans and specifications approved by the Zoning Department - Signs.

This grant of privilege in the public way shall be subject to the provisions of Section 10-28-015 and all other required provisions of the Municipal Code of Chicago.

The grantee shall pay to the City of Chicago as compensation for the privilege #1119642 herein granted the sum of one hundred seventy-five ($175.00) per annum in advance.

A 25% penalty will be added for payments received after due date.

The permit holder agrees to hold the City of Chicago harmless for any damage, relocation or replacement costs associated with damage, relocation or removal of private property caused by the City performing work in the public way.


Authority herein given and granted for a period of five (5) years from and after Date of Passage.

Alderman _____

Proco Joe Moreno 1st Ward



2 VIEW OF EXISTING WAREHOUSE TO BE DEMOLISHED AT NORTH EXTENT OF PROPERTY

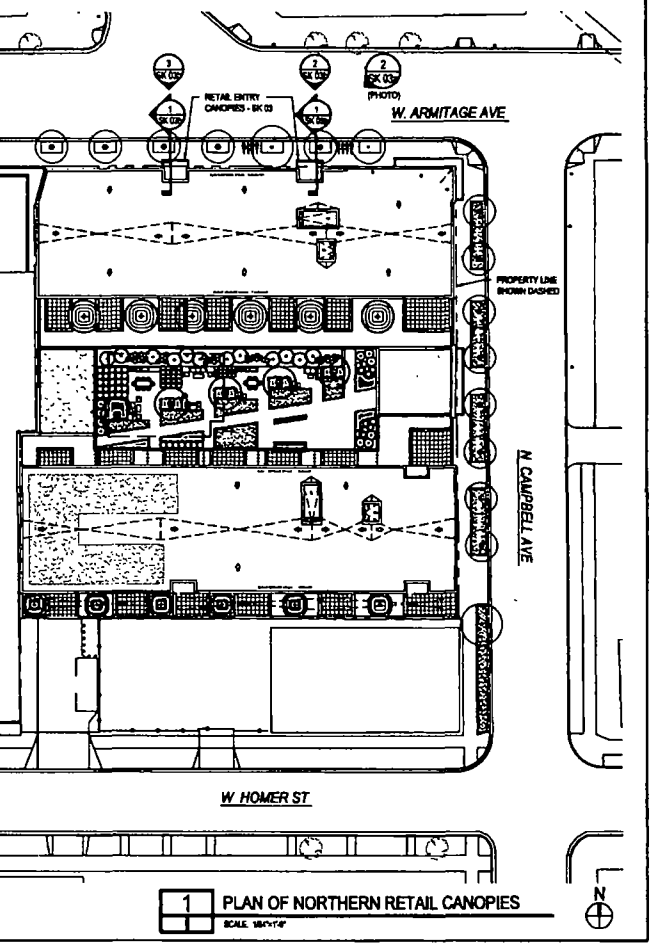

1 PLAN OF NORTHERN RETAIL CANOPIES

2501 W. ARMITAGE

RETAIL ENTRY CANOPIES (2) ALONG *ARMITAGE AVE.*

2501 WEST ARMITAGE AVENUE, CHICAGO, IL 60647

SK 03a - 07/2/2015

2501 ARMITAGE LLC. - Owner - 1725 N. Burling St, Chicago, IL 60614 **ANTUNOVICH ASSOCIATES** - Architects - 224 W. Huron St, Chicago, IL 60654

Department of Business Affairs and Consumer Protection
Small Business Center - Public Way Use Unit
City Hall - 121 N. LaSalle Street, Room 800 • Chicago, IL 60602
312-74-GOBIZ / 312-744-6249 • (312) 744-1944 (TTY)
http //www.cityofchicago.org/bacp

07/29/2015

Alderman **Proco Joe Moreno**
Ward # **01**
City of Chicago
City Hall, Room **300**
121 North LaSalle Street
Chicago, Illinois 60602

Re: An ordinance to use and maintain a portion of the public right-of-way for **three (3) canopy(ies)** for **2501 ARMITAGE, LLC**, adjacent to the premises known as **2510 W. Armitage Ave.**.

Dear Alderman **Proco Joe Moreno**:

The applicant referenced above has requested the use of the public right-of-way for a **canopy(ies)**. An ordinance has been prepared by the Department of Business Affairs and Consumer Protection – Small Business Center - Public Way Use Unit for presentation to the City Council. Because this request was made for properties located in your ward, as approved by you as per the attached, I respectfully request that you introduce the attached ordinance at the next City Council meeting.

If you have any questions regarding this ordinance, please contact Anthony Bertuca at (312) 744-5506.

Department of Business Affairs and Consumer Protection

City of Chicago

O2015-5441

Office of the City Clerk

Document Tracking Sheet

Meeting Date:	7/29/2015
Sponsor(s):	Hopkins (2)
Type:	Ordinance
Title:	Canopy(s) for Chicago Title Land Trust as Successor Trustee Under Trust No. 34369
Committee(s) Assignment:	Committee on Transportation and Public Way

ORDINANCE
CHICAGO TILE LAND TRUST AS SUCCESSOR TRUSTEE UNDER TRUST NO 34369
Acct. No. 395862 - 1
Permit No. 1116529

Be It Ordained by the City Council of the City of Chicago:

SECTION 1. Permission and authority are hereby given and granted to CHICAGO TILE LAND TRUST AS SUCCESSOR TRUSTEE UNDER TRUST NO 34369, upon the terms and subject to the conditions of this ordinance to construct, install, maintain and use one (1) Canopy(s) projecting over the public right-of-way adjacent to its premises known as 1200 N. State Pkwy..

Said Canopy(s) at W DIVISION ST measure(s):
One (1) at twenty-four (24) feet in length, and four (4) feet in width for a total of ninety-six (96) square feet.

The location of said privilege shall be as shown on prints kept on file with the Department of Business Affairs and Consumer Protection and the Office of the City Clerk.

Said privilege shall be constructed in accordance with plans and specifications approved by the Zoning Department - Signs.

This grant of privilege in the public way shall be subject to the provisions of Section 10-28-015 and all other required provisions of the Municipal Code of Chicago.

The grantee shall pay to the City of Chicago as compensation for the privilege #1116529 herein granted the sum of fifty ($50.00) per annum in advance.

A 25% penalty will be added for payments received after due date.

The permit holder agrees to hold the City of Chicago harmless for any damage, relocation or replacement costs associated with damage, relocation or removal of private property caused by the City performing work in the public way.

Authority herein given and granted for a period of five (5) years from and after Date of Passage.

Alderman _____

Brian Hopkins 2nd Ward


APPLICATION TO USE THE PUBLIC RIGHT OF WAY

EXAMPLE OF CANOPY/AWNING DRAWING

CANOPY DRAWINGS

PROPERTY LOCATION 8 W. Division / 1200 N. State

ORGANIZATION'S NAME George Mavrides

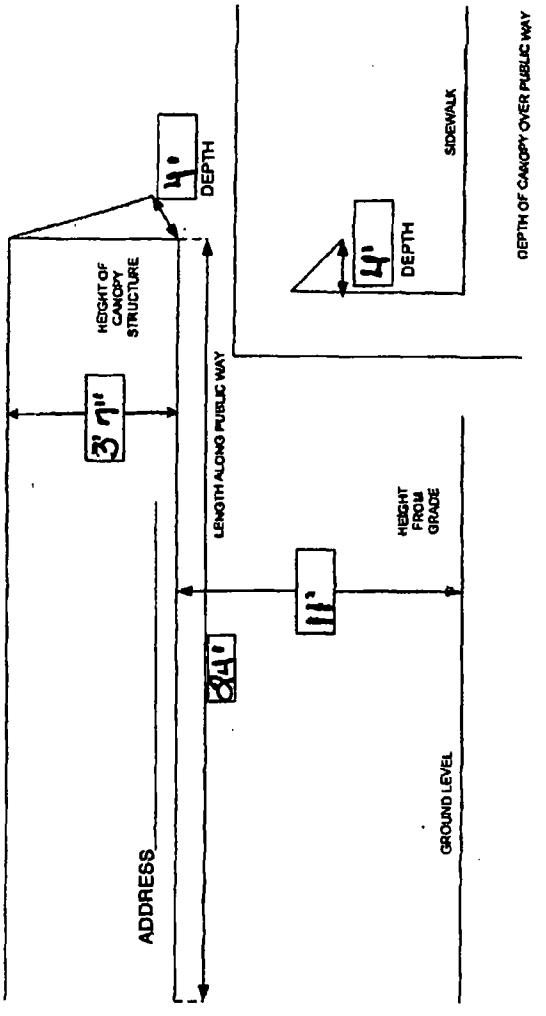

Department of Business Affairs and Consumer Protection
Small Business Center - Public Way Use Unit
City Hall - 121 N. LaSalle Street, Room 800 • Chicago, IL 60602
312-74-GOBIZ / 312-744-6249 • (312) 744-1944 (TTY)
http://www.cityofchicago.org/bacp

07/29/2015

Alderman **Brian Hopkins**
Ward # **02**
City of Chicago
City Hall, Room **200**
121 North LaSalle Street
Chicago, Illinois 60602

Re: An ordinance to use and maintain a portion of the public right-of-way for **one (1) canopy(ies)** for **CHICAGO TILE LAND TRUST AS SUCCESSOR TRUSTEE UNDER TRUST NO 34369**, adjacent to the premises known as **1200 N. State Pkwy.**.

Dear Alderman **Brian Hopkins**:

The applicant referenced above has requested the use of the public right-of-way for a **canopy(ies)**. An ordinance has been prepared by the Department of Business Affairs and Consumer Protection – Small Business Center - Public Way Use Unit for presentation to the City Council. Because this request was made for properties located in your ward, as approved by you as per the attached, I respectfully request that you introduce the attached ordinance at the next City Council meeting.

If you have any questions regarding this ordinance, please contact Anthony Bertuca at (312) 744-5506.

Department of Business Affairs and Consumer Protection

City of Chicago

O2015-5442

Office of the City Clerk

Document Tracking Sheet

Meeting Date:	7/29/2015
Sponsor(s):	Hopkins (2)
Type:	Ordinance
Title:	Canopy(s) for Plaza on Dewitt
Committee(s) Assignment:	Committee on Transportation and Public Way

ORDINANCE
PLAZA ON DEWITT
Acct. No. 2015 - 2
Permit No. 1119569

Be It Ordained by the City Council of the City of Chicago:

SECTION 1. Permission and authority are hereby given and granted to PLAZA ON DEWITT, upon the terms and subject to the conditions of this ordinance to maintain and use, as now constructed, one (1) Canopy(s) projecting over the public right-of-way adjacent to its premises known as 260 E. Chestnut St..

Said Canopy(s) at E. Chestnut Street measure(s):
One (1) at thirty-two (32) feet in length, and twenty-two (22) feet in width for a total of seven hundred four (704) square feet.

The location of said privilege shall be as shown on prints kept on file with the Department of Business Affairs and Consumer Protection and the Office of the City Clerk.

Said privilege shall be constructed in accordance with plans and specifications approved by the Zoning Department - Signs.


This grant of privilege in the public way shall be subject to the provisions of Section 10-28-015 and all other required provisions of the Municipal Code of Chicago.

The grantee shall pay to the City of Chicago as compensation for the privilege #1119569 herein granted the sum of fifty-seven ($57.00) per annum in advance.


A 25% penalty will be added for payments received after due date.

The permit holder agrees to hold the City of Chicago harmless for any damage, relocation or replacement costs associated with damage, relocation or removal of private property caused by the City performing work in the public way.

Authority herein given and granted for a period of five (5) years from and after 07/10/2015.

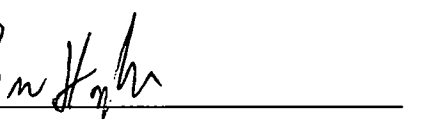Alderman 

Brian Hopkins 2nd Ward

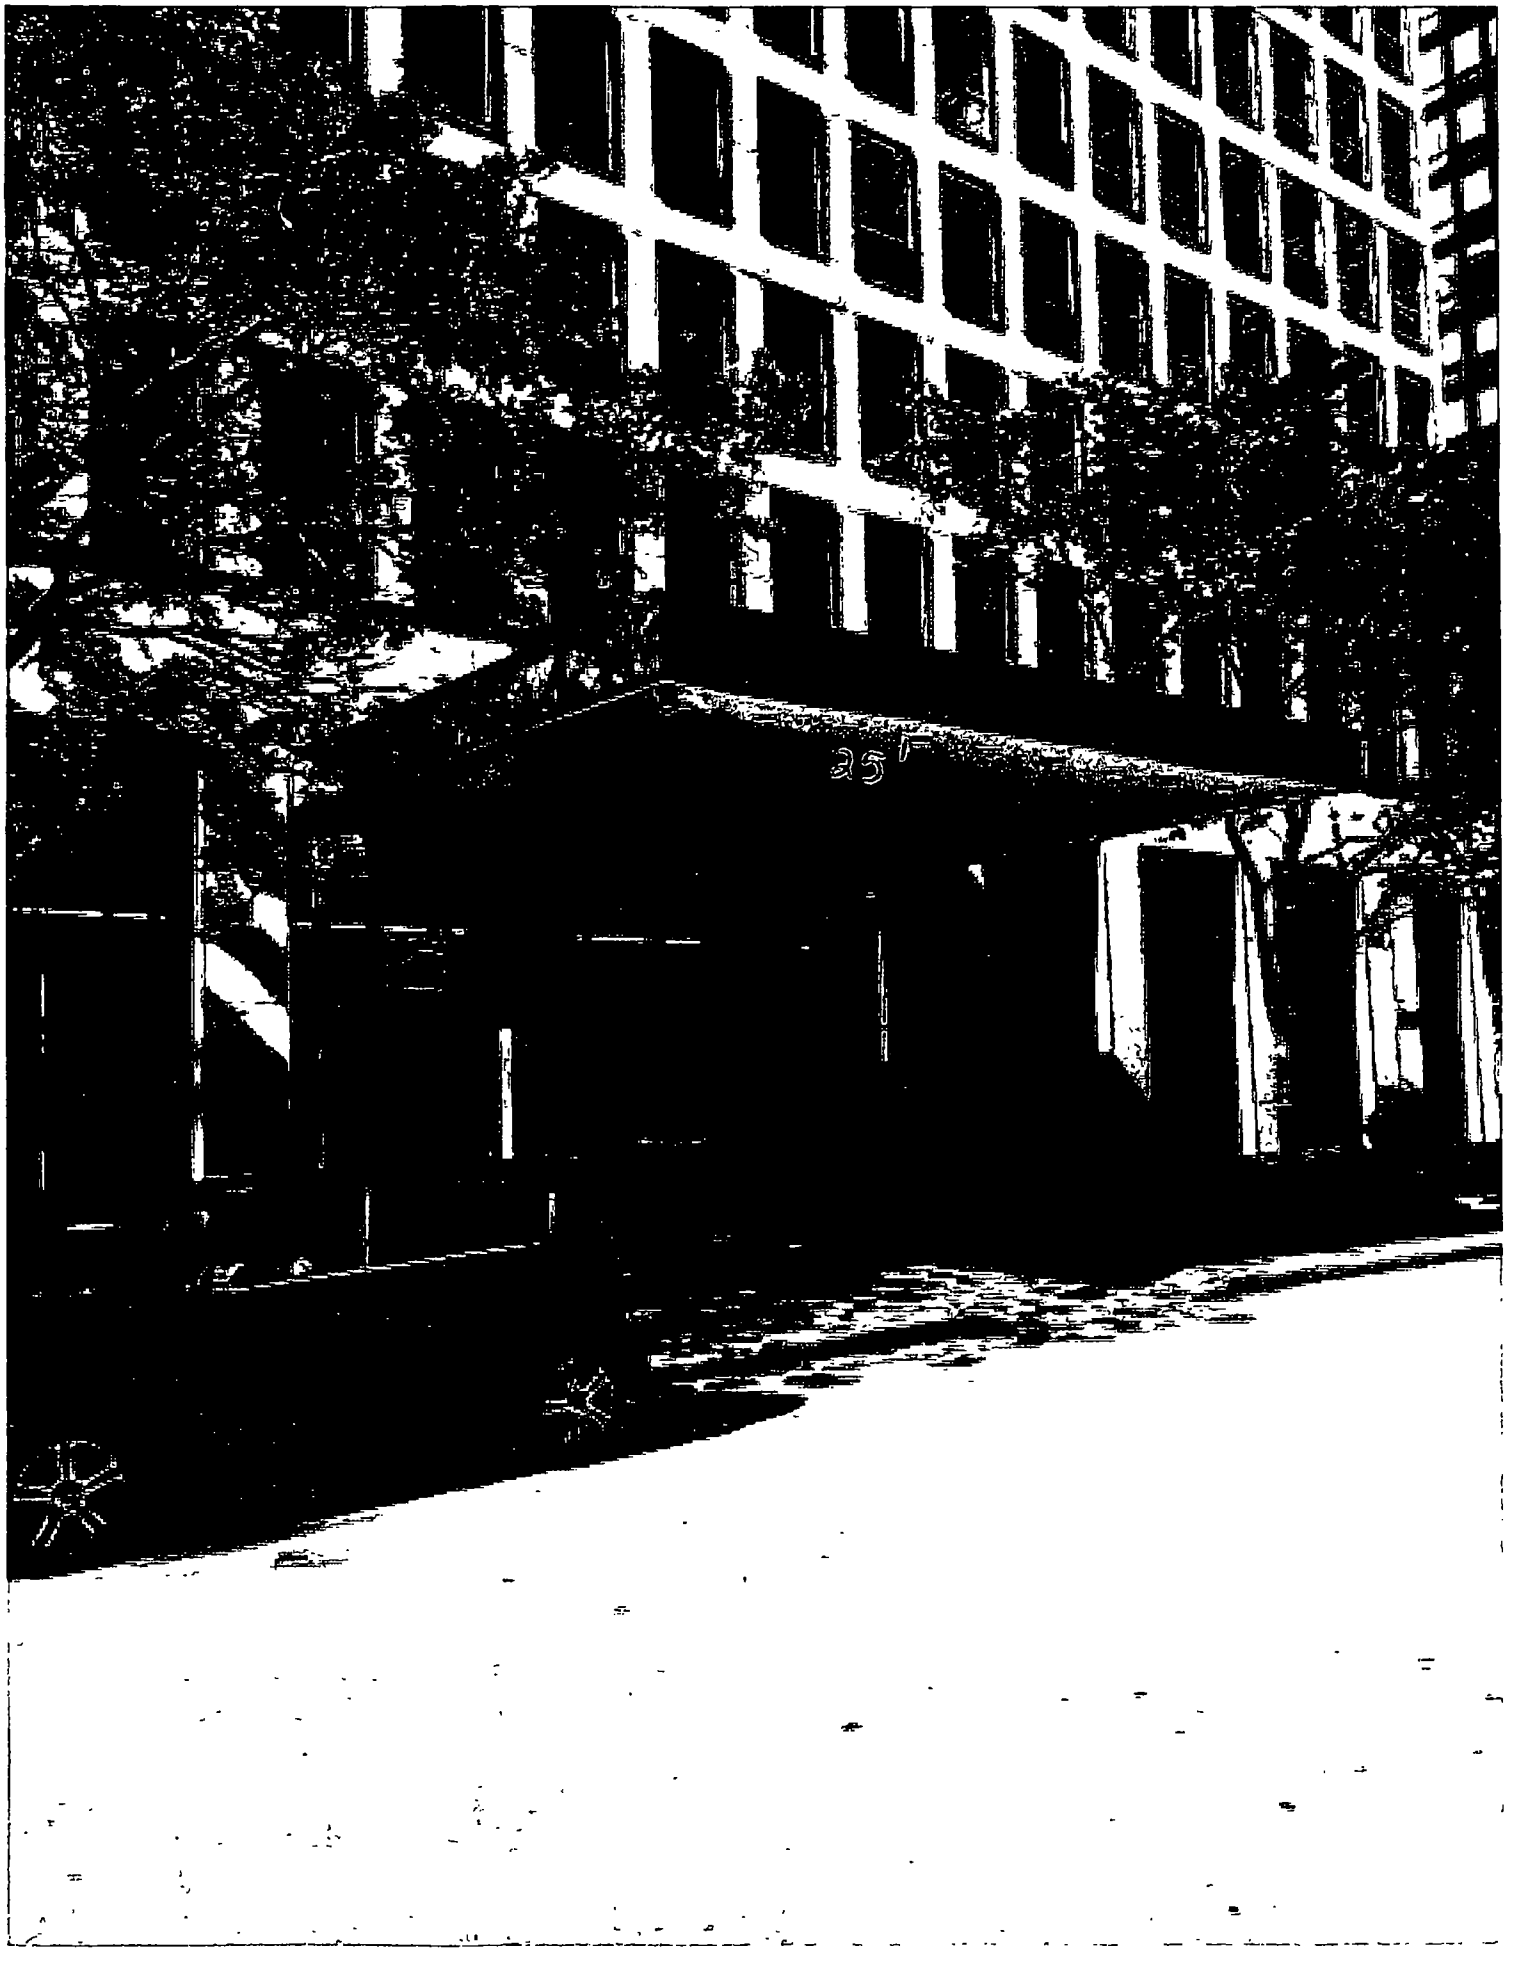
25'

Department of Business Affairs and Consumer Protection
Small Business Center - Public Way Use Unit
City Hall - 121 N LaSalle Street, Room 800 • Chicago, IL 60602
312-74-GOBIZ / 312-744-6249 • (312) 744-1944 (TTY)
http://www.cityofchicago.org/bacp

07/29/2015

Alderman **Brian Hopkins**
Ward # **02**
City of Chicago
City Hall, Room **200**
121 North LaSalle Street
Chicago, Illinois 60602

Re: An ordinance to use and maintain a portion of the public right-of-way for **one (1) canopy(ies)** for **PLAZA ON DEWITT**, adjacent to the premises known as **260 E. Chestnut St.**.

Dear Alderman **Brian Hopkins**:

The applicant referenced above has requested the use of the public right-of-way for a **canopy(ies)**. An ordinance has been prepared by the Department of Business Affairs and Consumer Protection – Small Business Center - Public Way Use Unit for presentation to the City Council. Because this request was made for properties located in your ward, as approved by you as per the attached, I respectfully request that you introduce the attached ordinance at the next City Council meeting.

If you have any questions regarding this ordinance, please contact Anthony Bertuca at (312) 744-5506.

Department of Business Affairs and Consumer Protection

City of Chicago

O2015-5443

Office of the City Clerk

Document Tracking Sheet

Meeting Date:	7/29/2015
Sponsor(s):	Hopkins (2)
Type:	Ordinance
Title:	Canopy(s) for Chestnut Row Homes LLC
Committee(s) Assignment:	Committee on Transportation and Public Way

ORDINANCE
CHESTNUT ROW HOMES LLC
Acct. No. 399942 - 1
Permit No. 1119688

Be It Ordained by the City Council of the City of Chicago:

SECTION 1. Permission and authority are hereby given and granted to CHESTNUT ROW HOMES LLC, upon the terms and subject to the conditions of this ordinance to construct, install, maintain and use one (1) Canopy(s) projecting over the public right-of-way adjacent to its premises known as 111 W. Chestnut St..

Said Canopy(s) at W. Chestnut Street measure(s):
One (1) at seven point four two (7.42) feet in length, and three point zero eight (3.08) feet in width for a total of twenty-two point eight five (22.85) square feet. Said canopy shall be approximately fifteen (15) feet above grade level.

The location of said privilege shall be as shown on prints kept on file with the Department of Business Affairs and Consumer Protection and the Office of the City Clerk.

Said privilege shall be constructed in accordance with plans and specifications approved by the Zoning Department - Signs.

This grant of privilege in the public way shall be subject to the provisions of Section 10-28-015 and all other required provisions of the Municipal Code of Chicago.

The grantee shall pay to the City of Chicago as compensation for the privilege #1119688 herein granted the sum of fifty ($50.00) per annum in advance.

A 25% penalty will be added for payments received after due date.

The permit holder agrees to hold the City of Chicago harmless for any damage, relocation or replacement costs associated with damage, relocation or removal of private property caused by the City performing work in the public way.

Authority herein given and granted for a period of five (5) years from and after Date of Passage.

Alderman _____

Brian Hopkins 2nd Ward


07/02/2015

EAST ELEVATION

CHESTNUT ROWHOMES

ROW-4

(Page 5

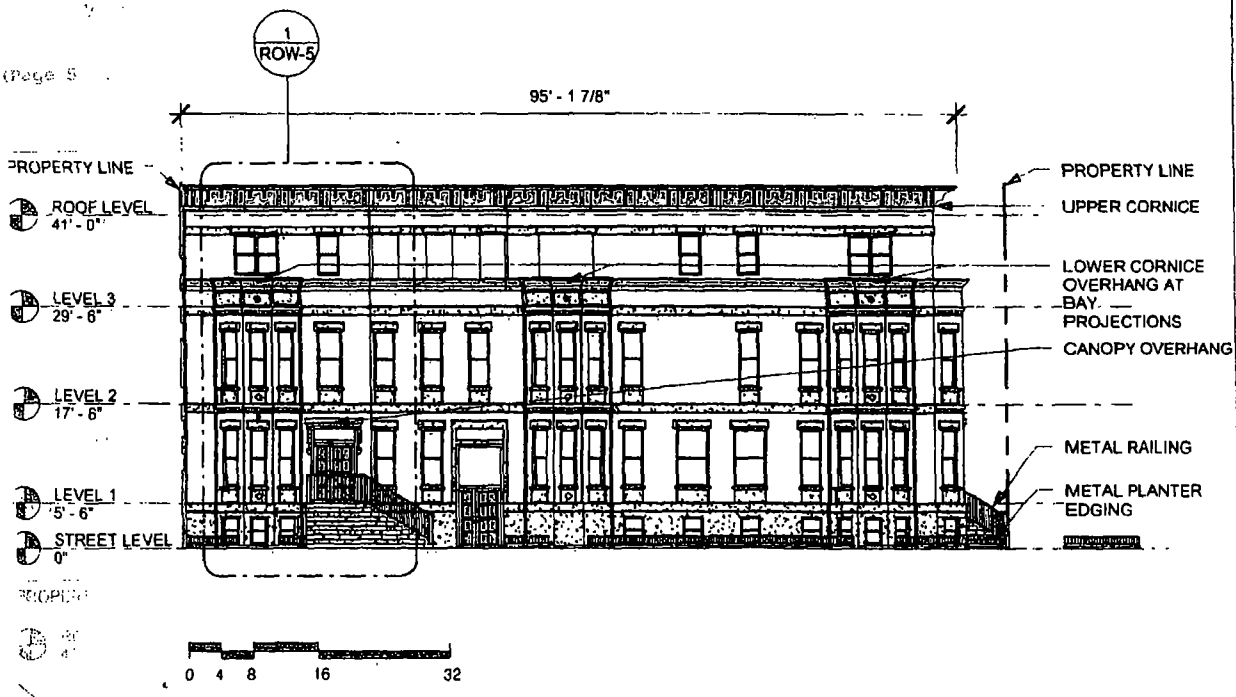

Department of Business Affairs and Consumer Protection
Small Business Center- Public Way Use Unit
City Hall - 121 N LaSalle Street Room 800 • Chicago, IL 60602
312-74-GOBIZ / 312-744-6249 • (312) 744-1944 (TTY)
http://www.cityofchicago.org/bacp

07/29/2015

Alderman **Brian Hopkins**
Ward # **02**
City of Chicago
City Hall, Room **200**
121 North LaSalle Street
Chicago, Illinois 60602

Re: An ordinance to use and maintain a portion of the public right-of-way for **one (1) canopy(ies)** for **CHESTNUT ROW HOMES LLC**, adjacent to the premises known as **111 W. Chestnut St.**.

Dear Alderman **Brian Hopkins**:

The applicant referenced above has requested the use of the public right-of-way for a **canopy(ies)**. An ordinance has been prepared by the Department of Business Affairs and Consumer Protection – Small Business Center - Public Way Use Unit for presentation to the City Council. Because this request was made for properties located in your ward, as approved by you as per the attached, I respectfully request that you introduce the attached ordinance at the next City Council meeting.

If you have any questions regarding this ordinance, please contact Anthony Bertuca at (312) 744-5506.

Department of Business Affairs and Consumer Protection

City of Chicago

O2015-5446

Office of the City Clerk

Document Tracking Sheet

Meeting Date:	7/29/2015
Sponsor(s):	Burns (4)
Type:	Ordinance
Title:	Canopy(s) for Walgreens No. 07179
Committee(s) Assignment:	Committee on Transportation and Public Way

ORDINANCE
WALGREENS # 07179
Acct. No. 147 - 86
Permit No. 1119063

Be It Ordained by the City Council of the City of Chicago:

SECTION 1. Permission and authority are hereby given and granted to WALGREENS # 07179, upon the terms and subject to the conditions of this ordinance to maintain and use, as now constructed, nine (9) Canopy(s) projecting over the public right-of-way adjacent to its premises known as 2 E. Roosevelt Rd..

Said Canopy(s) at ROOSEVELT measure(s):
Seven (7) at eighteen (18) feet in length, and three (3) feet in width for a total of three hundred seventy-eight (378) square feet.

Said Canopy(s) at ROOSEVELT measure(s):
One (1) at six (6) feet in length, and three (3) feet in width for a total of eighteen (18) square feet.

Said Canopy(s) at STATE ST measure(s):
One (1) at eighteen (18) feet in length, and three (3) feet in width for a total of fifty-four (54) square feet.

The location of said privilege shall be as shown on prints kept on file with the Department of Business Affairs and Consumer Protection and the Office of the City Clerk.

Said privilege shall be constructed in accordance with plans and specifications approved by the Zoning Department - Signs.

This grant of privilege in the public way shall be subject to the provisions of Section 10-28-015 and all other required provisions of the Municipal Code of Chicago.

The grantee shall pay to the City of Chicago as compensation for the privilege #1119063 herein granted the sum of one hundred seventy-five ($175.00) per annum in advance.


A 25% penalty will be added for payments received after due date.

The permit holder agrees to hold the City of Chicago harmless for any damage, relocation or replacement costs associated with damage, relocation or removal of private property caused by the City performing work in the public way.

Authority herein given and granted for a period of five (5) years from and after 05/13/2014.

Alderman _____

William D. Burns 4th Ward

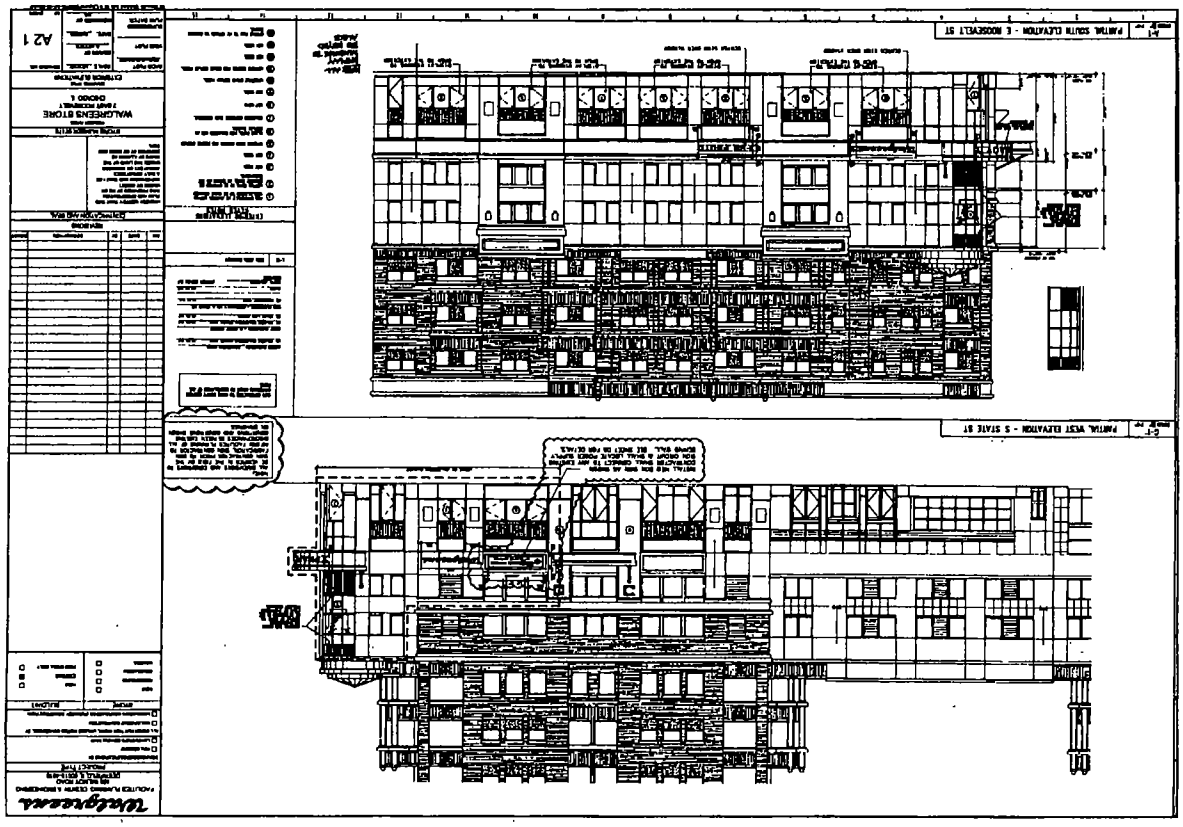

Department of Business Affairs and Consumer Protection
Small Business Center - Public Way Use Unit
City Hall - 121 N. LaSalle Street, Room 800 • Chicago, IL 60602
312-74-GOBIZ / 312-744-6249 • (312) 744-1944 (TTY)
http://www.cityofchicago.org/bacp

2nd ATTEMPT AT INTRODUCTION

07/29/2015

Alderman **William D. Burns**
Ward # **04**
City of Chicago
City Hall, Room **305**
121 North LaSalle Street
Chicago, Illinois 60602

Re: An ordinance to use and maintain a portion of the public right-of-way for **nine (9) canopy(ies)** for **WALGREENS # 07179**, adjacent to the premises known as **2 E. Roosevelt Rd.**.

Dear Alderman **William D. Burns**:

The applicant referenced above has requested the use of the public right-of-way for a **canopy(ies)**. An ordinance has been prepared by the Department of Business Affairs and Consumer Protection – Small Business Center - Public Way Use Unit for presentation to the City Council. Because this request was made for properties located in your ward, as approved by you as per the attached, I respectfully request that you introduce the attached ordinance at the next City Council meeting.

If you have any questions regarding this ordinance, please contact Anthony Bertuca at (312) 744-5506.

Department of Business Affairs and Consumer Protection

City of Chicago

O2015-5448

Office of the City Clerk

Document Tracking Sheet

Meeting Date:	7/29/2015
Sponsor(s):	Hairston (5)
Type:	Ordinance
Title:	Canopy(s) for Walgreens No. 10350
Committee(s) Assignment:	Committee on Transportation and Public Way

ORDINANCE
WALGREENS #10350
Acct. No. 147 - 102
Permit No. 1119500

Be It Ordained by the City Council of the City of Chicago:

SECTION 1. Permission and authority are hereby given and granted to WALGREENS #10350, upon the terms and subject to the conditions of this ordinance to maintain and use, as now constructed, four (4) Canopy(s) projecting over the public right-of-way adjacent to its premises known as 7109 S. Jeffery Blvd..

Said Canopy(s) at S. JEFFERY measure(s):
Four (4) at fifteen (15) feet in length, and three (3) feet in width for a total of one hundred eighty (180) square feet.

The location of said privilege shall be as shown on prints kept on file with the Department of Business Affairs and Consumer Protection and the Office of the City Clerk.

Said privilege shall be constructed in accordance with plans and specifications approved by the Zoning Department - Signs.

This grant of privilege in the public way shall be subject to the provisions of Section 10-28-015 and all other required provisions of the Municipal Code of Chicago.

The grantee shall pay to the City of Chicago as compensation for the privilege #1119500 herein granted the sum of one hundred seventy-five ($175.00) per annum in advance.


A 25% penalty will be added for payments received after due date.

The permit holder agrees to hold the City of Chicago harmless for any damage, relocation or replacement costs associated with damage, relocation or removal of private property caused by the City performing work in the public way.

Authority herein given and granted for a period of five (5) years from and after 03/18/2014.

Alderman Leslie A. Hairston (5)

Leslie Hairston 5th Ward

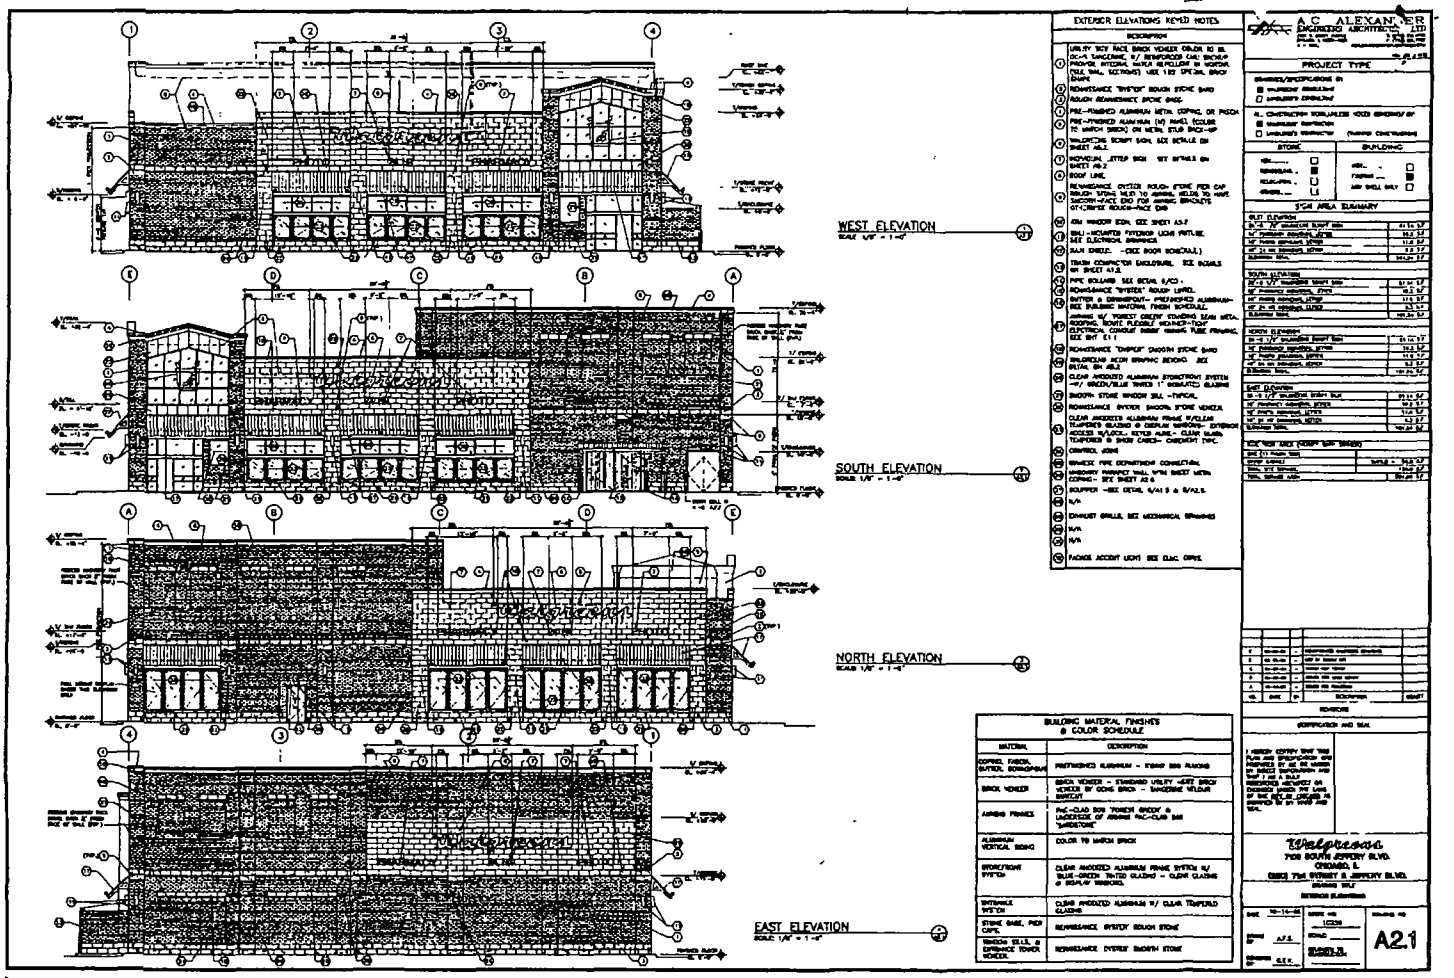
WEST ELEVATION
SOUTH ELEVATION
NORTH ELEVATION
EAST ELEVATION
EXTERIOR ELEVATIONS KEYED NOTES
BUILDING MATERIAL FINISHES & COLOR SCHEDULE
AC ALEXANDER ENGINEERING ARCHITECTS, LTD
PROJECT TYPE
SQ. FT. AREA SUMMARY
Walgreens
7128 SOUTH JEFFERY BLVD.
CHICAGO, IL
CROSS 71st STREET & JEFFERY BLVD.
A2.1

Department of Business Affairs and Consumer Protection
Small Business Center - Public Way Use Unit
City Hall - 121 N. LaSalle Street, Room 800 • Chicago, IL 60602
312-74-GOBIZ / 312-744-6249 • (312) 744-1944 (TTY)
http://www.cityofchicago.org/bacp

07/29/2015

Alderman **Leslie Hairston**
Ward # **05**
City of Chicago
City Hall, Room **300**
121 North LaSalle Street
Chicago, Illinois 60602

Re: An ordinance to use and maintain a portion of the public right-of-way for **four (4) canopy(ies)** for **WALGREENS #10350**, adjacent to the premises known as **7109 S. Jeffery Blvd.**.

Dear Alderman **Leslie Hairston**:

The applicant referenced above has requested the use of the public right-of-way for a **canopy(ies)**. An ordinance has been prepared by the Department of Business Affairs and Consumer Protection – Small Business Center - Public Way Use Unit for presentation to the City Council. Because this request was made for properties located in your ward, as approved by you as per the attached, I respectfully request that you introduce the attached ordinance at the next City Council meeting.

If you have any questions regarding this ordinance, please contact Anthony Bertuca at (312) 744-5506.

Department of Business Affairs and Consumer Protection

City of Chicago

O2015-5451

Office of the City Clerk

Document Tracking Sheet

Meeting Date:	7/29/2015
Sponsor(s):	Hairston (5)
Type:	Ordinance
Title:	Canopy(s) for Walgreens No. 01101
Committee(s) Assignment:	Committee on Transportation and Public Way

ORDINANCE
WALGREENS # 01101
Acct. No. 147 - 95
Permit No. 1119496

Be It Ordained by the City Council of the City of Chicago:

SECTION 1. Permission and authority are hereby given and granted to WALGREENS # 01101, upon the terms and subject to the conditions of this ordinance to maintain and use, as now constructed, five (5) Canopy(s) projecting over the public right-of-way adjacent to its premises known as 1533 E. Marquette Rd..

Said Canopy(s) at E. 67th St measure(s):
Five (5) at sixteen (16) feet in length, and three (3) feet in width for a total of two hundred forty (240) square feet.

The location of said privilege shall be as shown on prints kept on file with the Department of Business Affairs and Consumer Protection and the Office of the City Clerk.

Said privilege shall be constructed in accordance with plans and specifications approved by the Zoning Department - Signs.

This grant of privilege in the public way shall be subject to the provisions of Section 10-28-015 and all other required provisions of the Municipal Code of Chicago.

The grantee shall pay to the City of Chicago as compensation for the privilege #1119496 herein granted the sum of one hundred seventy-five ($175.00) per annum in advance.


A 25% penalty will be added for payments received after due date.

The permit holder agrees to hold the City of Chicago harmless for any damage, relocation or replacement costs associated with damage, relocation or removal of private property caused by the City performing work in the public way.

Authority herein given and granted for a period of five (5) years from and after 11/05/2013.

Alderman Leslie A. Hairston (5)

Leslie Hairston 5th Ward

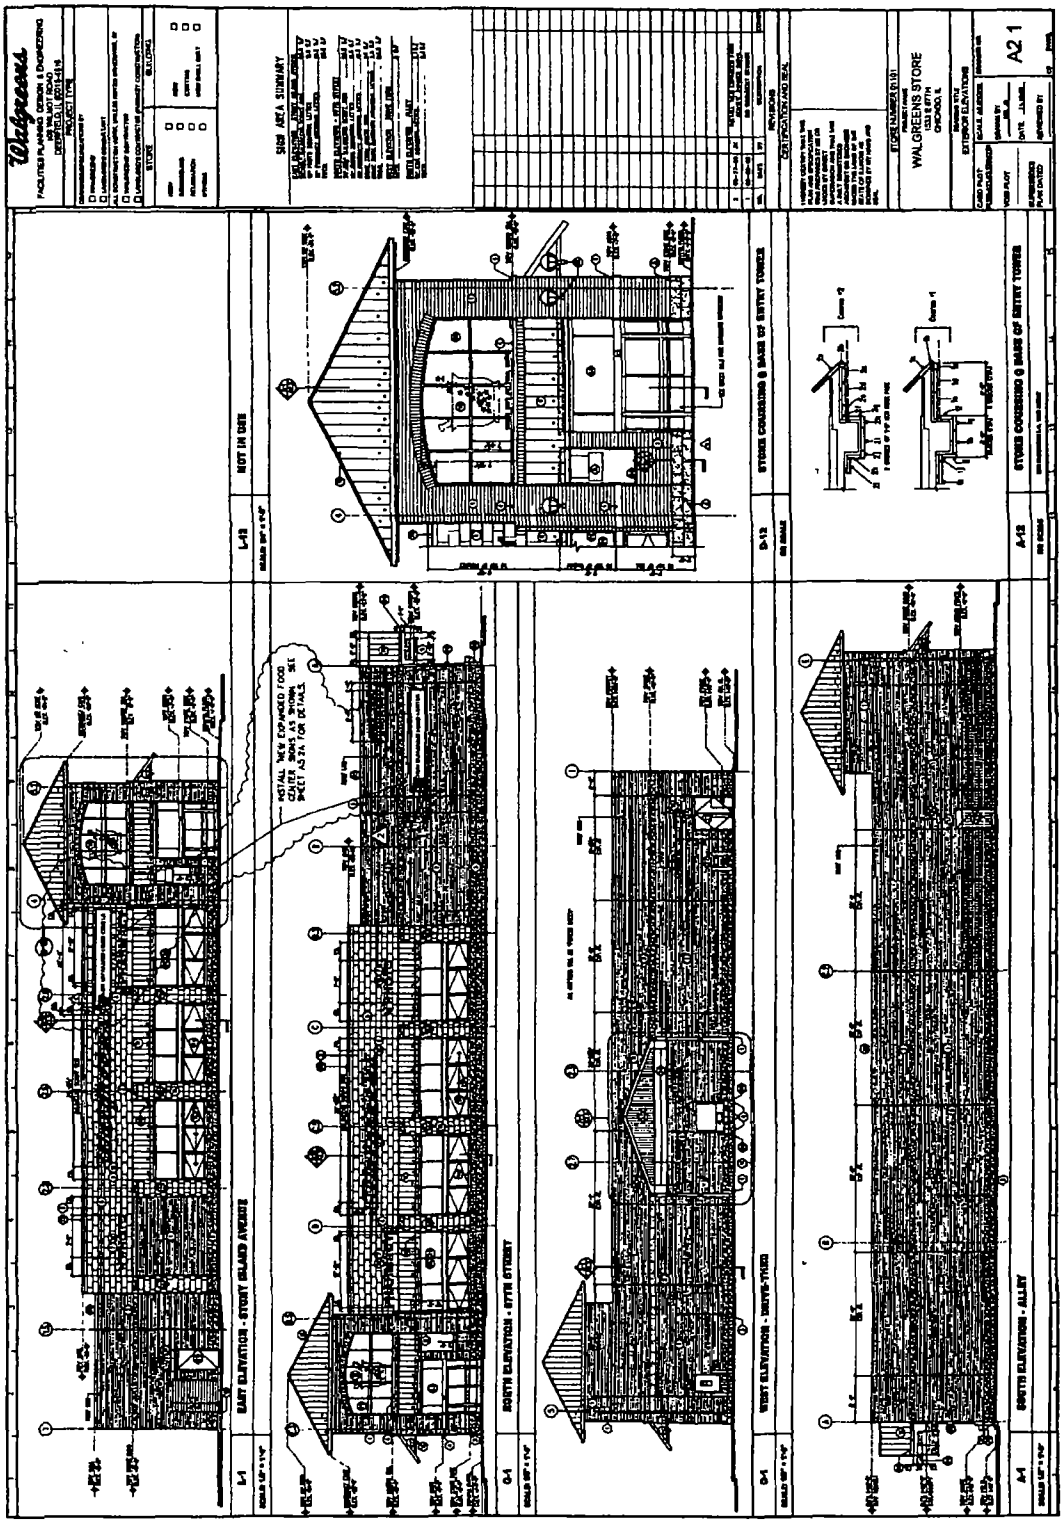
Walgreens
WALGREENS STORE
A2.1
EAST ELEVATION - STONY ISLAND AVENUE
SOUTH ELEVATION - 87TH STREET
WEST ELEVATION - DRIVE-THRU
SOUTH ELEVATION - ALLEY
STORE CORNER @ BASE OF ENTRY TOWER
NOT IN USE

Department of Business Affairs and Consumer Protection
Small Business Center - Public Way Use Unit
City Hall - 121 N LaSalle Street, Room 800 • Chicago, IL 60602
312-74-GOBIZ / 312-744-6249 • (312) 744-1944 (TTY)
http://www.cityofchicago.org/bacp

07/29/2015

Alderman **Leslie Hairston**
Ward # **05**
City of Chicago
City Hall, Room **300**
121 North LaSalle Street
Chicago, Illinois 60602

Re: An ordinance to use and maintain a portion of the public right-of-way for **five (5) canopy(ies)** for **WALGREENS # 01101**, adjacent to the premises known as **1533 E. Marquette Rd.**.

Dear Alderman **Leslie Hairston**:

The applicant referenced above has requested the use of the public right-of-way for a **canopy(ies)**. An ordinance has been prepared by the Department of Business Affairs and Consumer Protection – Small Business Center - Public Way Use Unit for presentation to the City Council. Because this request was made for properties located in your ward, as approved by you as per the attached, I respectfully request that you introduce the attached ordinance at the next City Council meeting.

If you have any questions regarding this ordinance, please contact Anthony Bertuca at (312) 744-5506.

Department of Business Affairs and Consumer Protection

City of Chicago

O2015-5456

Office of the City Clerk

Document Tracking Sheet

Meeting Date:	7/29/2015
Sponsor(s):	Beale (9)
Type:	Ordinance
Title:	Canopy(s) for Walgreens No. 07055
Committee(s) Assignment:	Committee on Transportation and Public Way

ORDINANCE
WALGREEN'S #07055
Acct. No. 147 - 103
Permit No. 1119503

Be It Ordained by the City Council of the City of Chicago:

SECTION 1. Permission and authority are hereby given and granted to WALGREEN'S #07055, upon the terms and subject to the conditions of this ordinance to maintain and use, as now constructed, four (4) Canopy(s) projecting over the public right-of-way adjacent to its premises known as 347 E. 95th St..

Said Canopy(s) at E. 95TH ST measure(s):
One (1) at sixteen (16) feet in length, and one point eight (1.8) foot in width for a total of twenty-eight point eight (28.8) square feet.

Said Canopy(s) at E. 95TH ST measure(s):
Three (3) at fourteen (14) feet in length, and one point eight (1.8) foot in width for a total of seventy-five point six (75.6) square feet.

The location of said privilege shall be as shown on prints kept on file with the Department of Business Affairs and Consumer Protection and the Office of the City Clerk.

Said privilege shall be constructed in accordance with plans and specifications approved by the Zoning Department - Signs.

This grant of privilege in the public way shall be subject to the provisions of Section 10-28-015 and all other required provisions of the Municipal Code of Chicago.

The grantee shall pay to the City of Chicago as compensation for the privilege #1119503 herein granted the sum of one hundred seventy-five ($175.00) per annum in advance.


A 25% penalty will be added for payments received after due date.

The permit holder agrees to hold the City of Chicago harmless for any damage, relocation or replacement costs associated with damage, relocation or removal of private property caused by the City performing work in the public way.

Authority herein given and granted for a period of five (5) years from and after 03/14/2015.

Alderman

Anthony Beale 9th Ward

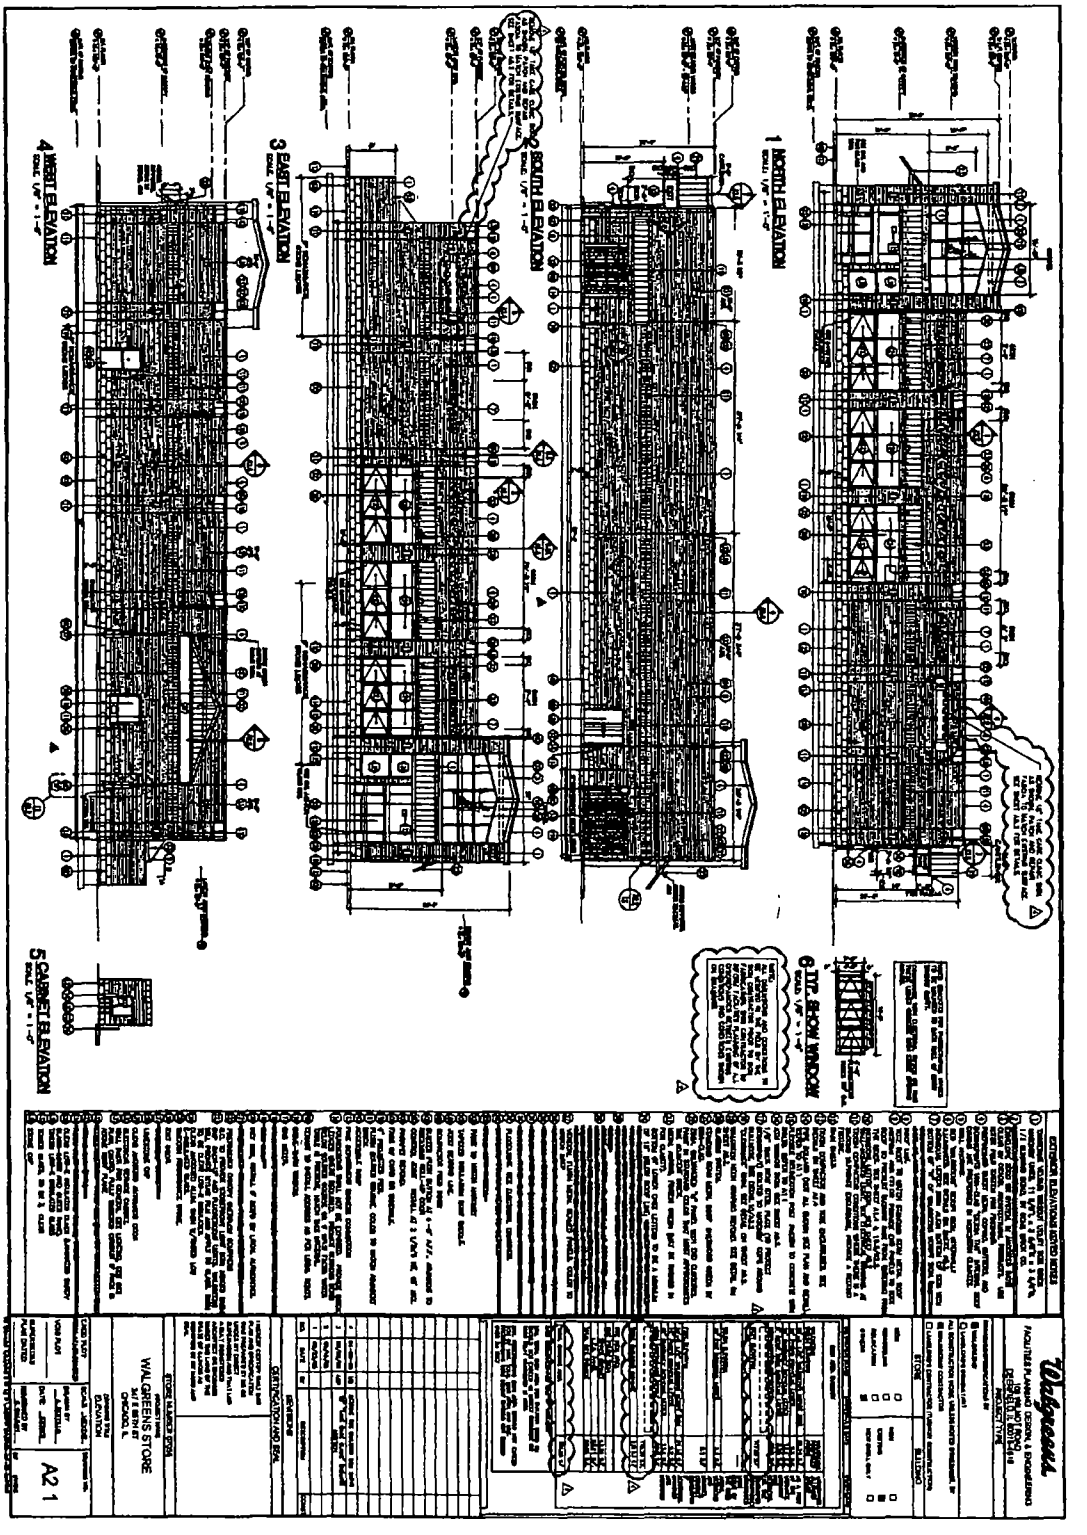
1 NORTH ELEVATION
2 SOUTH ELEVATION
3 EAST ELEVATION
4 WEST ELEVATION
5 CANOPY ELEVATION
6 DTC SHOW WINDOW
Walgreens
WALGREENS STORE
A2.1

Department of Business Affairs and Consumer Protection
Small Business Center - Public Way Use Unit
City Hall - 121 N LaSalle Street, Room 800 • Chicago, IL 60602
312-74-GOBIZ / 312-744-6249 • (312) 744-1944 (TTY)
http://www.cityofchicago.org/bacp

07/29/2015

Alderman **Anthony Beale**
Ward # **09**
City of Chicago
City Hall, Room **200**
121 North LaSalle Street
Chicago, Illinois 60602

Re: An ordinance to use and maintain a portion of the public right-of-way for **four (4) canopy(ies)** for **WALGREEN'S #07055**, adjacent to the premises known as **347 E. 95th St.**.

Dear Alderman **Anthony Beale**:

The applicant referenced above has requested the use of the public right-of-way for a **canopy(ies)**. An ordinance has been prepared by the Department of Business Affairs and Consumer Protection – Small Business Center - Public Way Use Unit for presentation to the City Council. Because this request was made for properties located in your ward, as approved by you as per the attached, I respectfully request that you introduce the attached ordinance at the next City Council meeting.

If you have any questions regarding this ordinance, please contact Anthony Bertuca at (312) 744-5506.

Department of Business Affairs and Consumer Protection

City of Chicago

O2015-5460

Office of the City Clerk

Document Tracking Sheet

Meeting Date:	7/29/2015
Sponsor(s):	Cardenas (12)
Type:	Ordinance
Title:	Canopy(s) for A&R Food, Inc.
Committee(s) Assignment:	Committee on Transportation and Public Way

ORDINANCE
A & R FOOD INC.
Acct. No. 351551 - 1
Permit No. 1119622

Be It Ordained by the City Council of the City of Chicago:

SECTION 1. Permission and authority are hereby given and granted to A & R FOOD INC., upon the terms and subject to the conditions of this ordinance to maintain and use, as now constructed, one (1) Canopy(s) projecting over the public right-of-way adjacent to its premises known as 1657 W. 35th St..

Said Canopy(s) at W. 35th Street measure(s):
One (1) at nineteen point six (19.6) feet in length, and two (2) feet in width for a total of thirty-nine point two (39.2) square feet.

The location of said privilege shall be as shown on prints kept on file with the Department of Business Affairs and Consumer Protection and the Office of the City Clerk.

Said privilege shall be constructed in accordance with plans and specifications approved by the Zoning Department - Signs.

This grant of privilege in the public way shall be subject to the provisions of Section 10-28-015 and all other required provisions of the Municipal Code of Chicago.

The grantee shall pay to the City of Chicago as compensation for the privilege #1119622 herein granted the sum of fifty ($50.00) per annum in advance.

A 25% penalty will be added for payments received after due date.


The permit holder agrees to hold the City of Chicago harmless for any damage, relocation or replacement costs associated with damage, relocation or removal of private property caused by the City performing work in the public way.

Authority herein given and granted for a period of five (5) years from and after 06/09/2015.

Alderman _____

George Cardenas 12th Ward

A & R Food MART.

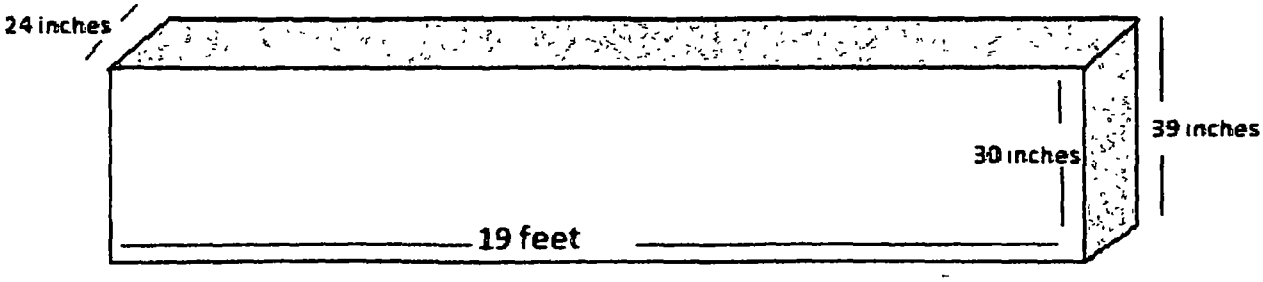

Department of Business Affairs and Consumer Protection
Small Business Center - Public Way Use Unit
City Hall - 121 N LaSalle Street, Room 800 • Chicago, IL 60602
312-74-GOBIZ / 312-744-6249 • (312) 744-1944 (TTY)
http //www.cityofchicago.org/bacp

07/29/2015

Alderman **George Cardenas**
Ward # **12**
City of Chicago
City Hall, Room **300**
121 North LaSalle Street
Chicago, Illinois 60602

Re: An ordinance to use and maintain a portion of the public right-of-way for **one (1) canopy(ies)** for **A & R FOOD INC.**, adjacent to the premises known as **1657 W. 35th St.**.

Dear Alderman **George Cardenas**:

The applicant referenced above has requested the use of the public right-of-way for a **canopy(ies)**. An ordinance has been prepared by the Department of Business Affairs and Consumer Protection – Small Business Center - Public Way Use Unit for presentation to the City Council. Because this request was made for properties located in your ward, as approved by you as per the attached, I respectfully request that you introduce the attached ordinance at the next City Council meeting.

If you have any questions regarding this ordinance, please contact Anthony Bertuca at (312) 744-5506.

Department of Business Affairs and Consumer Protection

City of Chicago

O2015-5463

Office of the City Clerk

Document Tracking Sheet

Meeting Date:	7/29/2015
Sponsor(s):	Quinn (13)
Type:	Ordinance
Title:	Canopy(s) for Walgreens No. 5724
Committee(s) Assignment:	Committee on Transportation and Public Way

ORDINANCE
WALGREENS #5724
Acct. No. 147 - 72
Permit No. 1119479

Be It Ordained by the City Council of the City of Chicago:

SECTION 1. Permission and authority are hereby given and granted to WALGREENS #5724, upon the terms and subject to the conditions of this ordinance to maintain and use, as now constructed, five (5) Canopy(s) projecting over the public right-of-way adjacent to its premises known as 7045 S. Pulaski Rd..

Said Canopy(s) at S. PULASKI measure(s):
Four (4) at seventeen point two (17.2) feet in length, and three (3) feet in width for a total of two hundred six point four (206.4) square feet.

Said Canopy(s) at PULASKI measure(s):
One (1) at seventeen point one seven (17.17) feet in length, and three (3) feet in width for a total of fifty-one point five one (51.51) square feet.

The location of said privilege shall be as shown on prints kept on file with the Department of Business Affairs and Consumer Protection and the Office of the City Clerk.

Said privilege shall be constructed in accordance with plans and specifications approved by the Zoning Department - Signs.

This grant of privilege in the public way shall be subject to the provisions of Section 10-28-015 and all other required provisions of the Municipal Code of Chicago.

The grantee shall pay to the City of Chicago as compensation for the privilege #1119479 herein granted the sum of one hundred seventy-five ($175.00) per annum in advance.


A 25% penalty will be added for payments received after due date.

The permit holder agrees to hold the City of Chicago harmless for any damage, relocation or replacement costs associated with damage, relocation or removal of private property caused by the City performing work in the public way.

Authority herein given and granted for a period of five (5) years from and after 03/05/2014.

Alderman _____

Marty Quinn 13th Ward

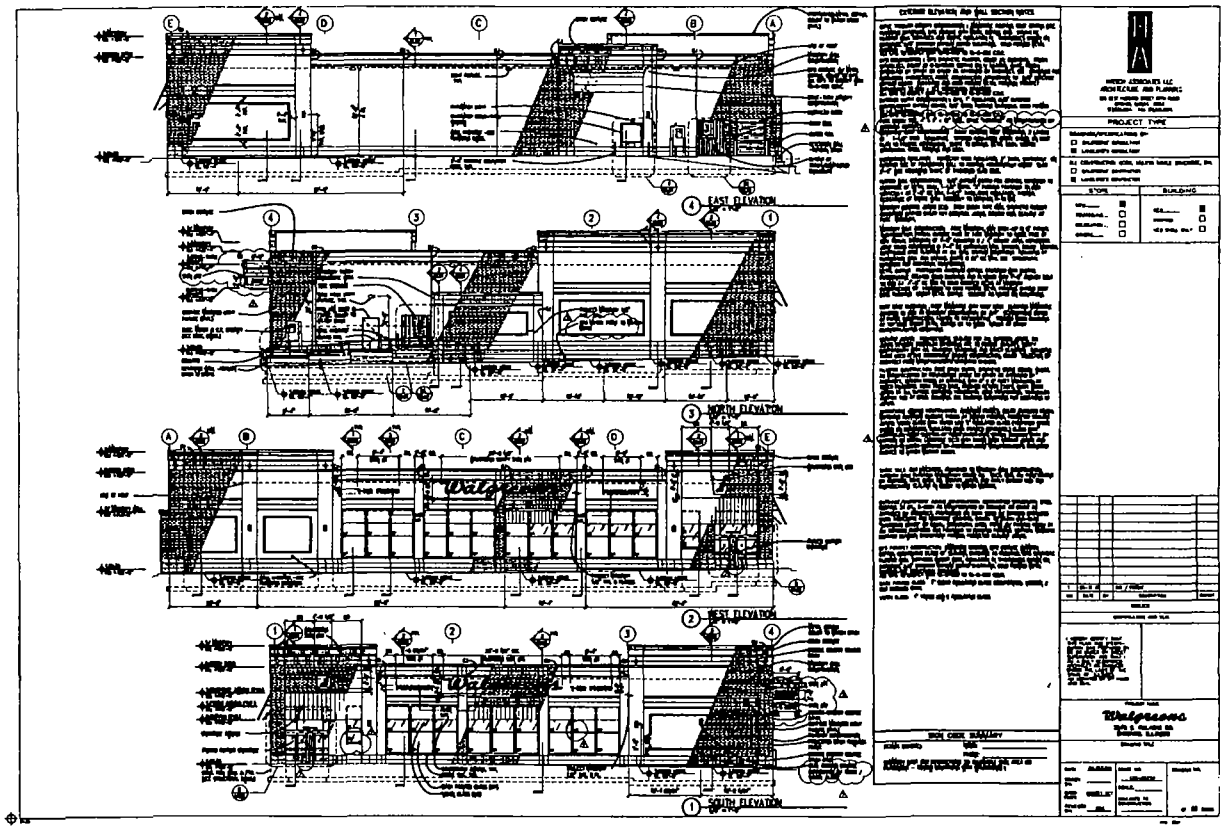
EAST ELEVATION
NORTH ELEVATION
WEST ELEVATION
SOUTH ELEVATION
Walgreens

Department of Business Affairs and Consumer Protection
Small Business Center - Public Way Use Unit
City Hall - 121 N. LaSalle Street, Room 800 • Chicago, IL 60602
312-74-GOBIZ / 312-744-6249 • (312) 744-1944 (TTY)
http://www.cityofchicago.org/bacp

07/29/2015

Alderman **Marty Quinn**
Ward # **13**
City of Chicago
City Hall, Room **300**
121 North LaSalle Street
Chicago, Illinois 60602

Re: An ordinance to use and maintain a portion of the public right-of-way for **five (5) canopy(ies)** for **WALGREENS #5724**, adjacent to the premises known as **7045 S. Pulaski Rd.**.

Dear Alderman **Marty Quinn**:

The applicant referenced above has requested the use of the public right-of-way for a **canopy(ies)**. An ordinance has been prepared by the Department of Business Affairs and Consumer Protection – Small Business Center - Public Way Use Unit for presentation to the City Council. Because this request was made for properties located in your ward, as approved by you as per the attached, I respectfully request that you introduce the attached ordinance at the next City Council meeting.

If you have any questions regarding this ordinance, please contact Anthony Bertuca at (312) 744-5506.

Department of Business Affairs and Consumer Protection

City of Chicago

O2015-5465

Office of the City Clerk

Document Tracking Sheet

Meeting Date:	7/29/2015
Sponsor(s):	Burke (14)
Type:	Ordinance
Title:	Canopy(s) for Walgreens No. 03321
Committee(s) Assignment:	Committee on Transportation and Public Way

ORDINANCE
Walgreens # 03321
Acct. No. 147 - 80
Permit No. 1119709

Be It Ordained by the City Council of the City of Chicago:

SECTION 1. Permission and authority are hereby given and granted to Walgreens # 03321, upon the terms and subject to the conditions of this ordinance to maintain and use, as now constructed, four (4) Canopy(s) projecting over the public right-of-way adjacent to its premises known as 5874 S. Archer Ave..

Said Canopy(s) at S. Acher measure(s):
Four (4) at twelve point five (12.5) feet in length, and three point five (3.5) feet in width for a total of one hundred seventy-five (175) square feet.

The location of said privilege shall be as shown on prints kept on file with the Department of Business Affairs and Consumer Protection and the Office of the City Clerk.

Said privilege shall be constructed in accordance with plans and specifications approved by the Zoning Department - Signs.

This grant of privilege in the public way shall be subject to the provisions of Section 10-28-015 and all other required provisions of the Municipal Code of Chicago.

The grantee shall pay to the City of Chicago as compensation for the privilege #1119709 herein granted the sum of one hundred seventy-five ($175.00) per annum in advance.


A 25% penalty will be added for payments received after due date.

The permit holder agrees to hold the City of Chicago harmless for any damage, relocation or replacement costs associated with damage, relocation or removal of private property caused by the City performing work in the public way.

Authority herein given and granted for a period of five (5) years from and after 11/05/2013.

Alderman _____

Edward M. Burke 14th Ward

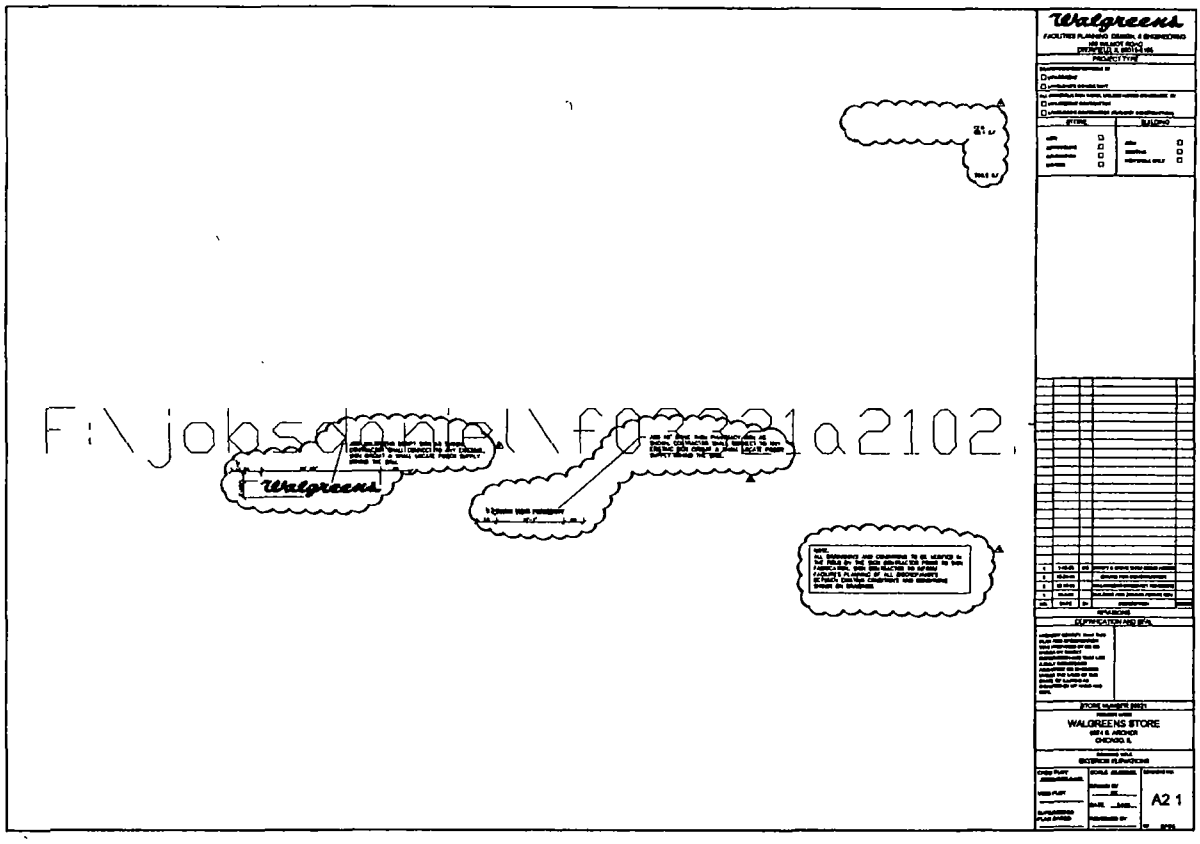
Walgreens
F:\jobs\...\...a2102.
WALGREENS STORE
A2 1

Department of Business Affairs and Consumer Protection
Small Business Center - Public Way Use Unit
City Hall - 121 N. LaSalle Street, Room 800 • Chicago, IL 60602
312-74-GOBIZ / 312-744-6249 • (312) 744-1944 (TTY)
http://www.cityofchicago.org/bacp

07/29/2015

Alderman **Edward M. Burke**
Ward # **14**
City of Chicago
City Hall, Room **302**
121 North LaSalle Street
Chicago, Illinois 60602

Re: An ordinance to use and maintain a portion of the public right-of-way for **four (4) canopy(ies)** for **Walgreens # 03321**, adjacent to the premises known as **5874 S. Archer Ave.**.

Dear Alderman **Edward M. Burke**:

The applicant referenced above has requested the use of the public right-of-way for a **canopy(ies)**. An ordinance has been prepared by the Department of Business Affairs and Consumer Protection – Small Business Center - Public Way Use Unit for presentation to the City Council. Because this request was made for properties located in your ward, as approved by you as per the attached, I respectfully request that you introduce the attached ordinance at the next City Council meeting.

If you have any questions regarding this ordinance, please contact Anthony Bertuca at (312) 744-5506.

Department of Business Affairs and Consumer Protection

City of Chicago

O2015-5466

Office of the City Clerk

Document Tracking Sheet

Meeting Date:	7/29/2015
Sponsor(s):	Burke (14)
Type:	Ordinance
Title:	Canopy(s) for Lugano's Pizza
Committee(s) Assignment:	Committee on Transportation and Public Way

ORDINANCE
LUGANO'S PIZZA
Acct. No. 6607 - 2
Permit No. 1119629

Be It Ordained by the City Council of the City of Chicago:

SECTION 1. Permission and authority are hereby given and granted to LUGANO'S PIZZA, upon the terms and subject to the conditions of this ordinance to maintain and use, as now constructed, two (2) Canopy(s) projecting over the public right-of-way adjacent to its premises known as 4460 S. Kedzie Ave..

Said Canopy(s) at S. KEDZIE AVE measure(s):
One (1) at twelve point seven five (12.75) feet in length, and five (5) feet in width for a total of sixty-three point seven five (63.75) square feet.

Said Canopy(s) at W. 45TH ST measure(s):
One (1) at eight point eight three (8.83) feet in length, and five (5) feet in width for a total of forty-four point one five (44.15) square feet.

The location of said privilege shall be as shown on prints kept on file with the Department of Business Affairs and Consumer Protection and the Office of the City Clerk.

Said privilege shall be constructed in accordance with plans and specifications approved by the Zoning Department - Signs.

This grant of privilege in the public way shall be subject to the provisions of Section 10-28-015 and all other required provisions of the Municipal Code of Chicago.

The grantee shall pay to the City of Chicago as compensation for the privilege #1119629 herein granted the sum of one hundred ($100.00) per annum in advance.


A 25% penalty will be added for payments received after due date.

The permit holder agrees to hold the City of Chicago harmless for any damage, relocation or replacement costs associated with damage, relocation or removal of private property caused by the City performing work in the public way.

Authority herein given and granted for a period of five (5) years from and after 10/08/2013.

Alderman _____

Edward M. Burke 14th Ward

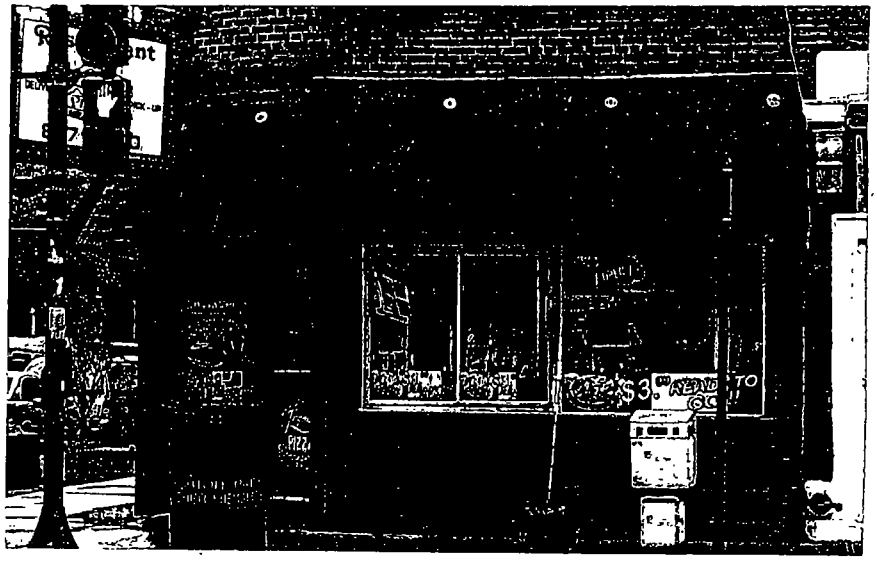



Department of Business Affairs and Consumer Protection
Small Business Center - Public Way Use Unit
City Hall - 121 N. LaSalle Street, Room 800 • Chicago, IL 60602
312-74-GOBIZ / 312-744-6249 • (312) 744-1944 (TTY)
http://www.cityofchicago.org/bacp

07/29/2015

Alderman **Edward M. Burke**
Ward # **14**
City of Chicago
City Hall, Room **302**
121 North LaSalle Street
Chicago, Illinois 60602

Re: An ordinance to use and maintain a portion of the public right-of-way for **two (2) canopy(ies)** for **LUGANO'S PIZZA**, adjacent to the premises known as **4460 S. Kedzie Ave.**.

Dear Alderman **Edward M. Burke**:

The applicant referenced above has requested the use of the public right-of-way for a **canopy(ies)**. An ordinance has been prepared by the Department of Business Affairs and Consumer Protection – Small Business Center - Public Way Use Unit for presentation to the City Council. Because this request was made for properties located in your ward, as approved by you as per the attached, I respectfully request that you introduce the attached ordinance at the next City Council meeting.

If you have any questions regarding this ordinance, please contact Anthony Bertuca at (312) 744-5506.

Department of Business Affairs and Consumer Protection

City of Chicago

O2015-5469

Office of the City Clerk

Document Tracking Sheet

Meeting Date:	7/29/2015
Sponsor(s):	Foulkes (16)
Type:	Ordinance
Title:	Canopy(s) for Walgreens No. 07267
Committee(s) Assignment:	Committee on Transportation and Public Way

ORDINANCE
WALGREEN S # 07267
Acct. No. 147 - 97
Permit No. 1119498

Be It Ordained by the City Council of the City of Chicago:

SECTION 1. Permission and authority are hereby given and granted to WALGREEN S # 07267, upon the terms and subject to the conditions of this ordinance to maintain and use, as now constructed, five (5) Canopy(s) projecting over the public right-of-way adjacent to its premises known as 650 W. 63rd St..

Said Canopy(s) at W. 63RD ST. measure(s):
Five (5) at fourteen (14) feet in length, and two (2) feet in width for a total of one hundred forty (140) square feet.

The location of said privilege shall be as shown on prints kept on file with the Department of Business Affairs and Consumer Protection and the Office of the City Clerk.

Said privilege shall be constructed in accordance with plans and specifications approved by the Zoning Department - Signs.

This grant of privilege in the public way shall be subject to the provisions of Section 10-28-015 and all other required provisions of the Municipal Code of Chicago.

The grantee shall pay to the City of Chicago as compensation for the privilege #1119498 herein granted the sum of one hundred seventy-five ($175.00) per annum in advance.

A 25% penalty will be added for payments received after due date.

The permit holder agrees to hold the City of Chicago harmless for any damage, relocation or replacement costs associated with damage, relocation or removal of private property caused by the City performing work in the public way.

Authority herein given and granted for a period of five (5) years from and after 03/18/2014.

Alderman

Toni L. Foulkes 16th Ward

#727



City of Chicago

O2015-5470

Office of the City Clerk

Document Tracking Sheet

Meeting Date:	7/29/2015
Sponsor(s):	Cochran (20)
Type:	Ordinance
Title:	Canopy(s) for Walgreens No. 2923
Committee(s) Assignment:	Committee on Transportation and Public Way

ORDINANCE
WALGREENS #2923
Acct. No. 147 - 48
Permit No. 1119471

Be It Ordained by the City Council of the City of Chicago:

SECTION 1. Permission and authority are hereby given and granted to WALGREENS #2923, upon the terms and subject to the conditions of this ordinance to maintain and use, as now constructed, one (1) Canopy(s) projecting over the public right-of-way adjacent to its premises known as 6330 S. Dr Martin Luther King Jr Dr..

Said Canopy(s) at S. KING DR. measure(s):
One (1) at seventy-two (72) feet in length, and three (3) feet in width for a total of two hundred sixteen (216) square feet.

The location of said privilege shall be as shown on prints kept on file with the Department of Business Affairs and Consumer Protection and the Office of the City Clerk.

Said privilege shall be constructed in accordance with plans and specifications approved by the Zoning Department - Signs.

This grant of privilege in the public way shall be subject to the provisions of Section 10-28-015 and all other required provisions of the Municipal Code of Chicago.

The grantee shall pay to the City of Chicago as compensation for the privilege #1119471 herein granted the sum of ninety-seven ($97.00) per annum in advance.


A 25% penalty will be added for payments received after due date.

The permit holder agrees to hold the City of Chicago harmless for any damage, relocation or replacement costs associated with damage, relocation or removal of private property caused by the City performing work in the public way.


Authority herein given and granted for a period of five (5) years from and after 03/18/2014.

Alderman Willie Cochran (20)

Willie Cochran 20th Ward

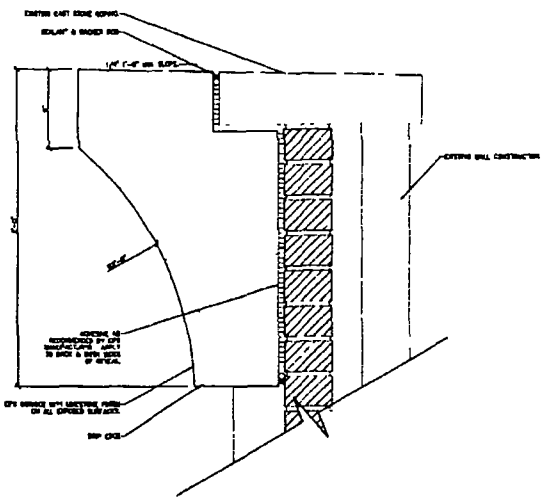

4 EIFS CORNICE DETAIL @ VERTICAL REVEAL

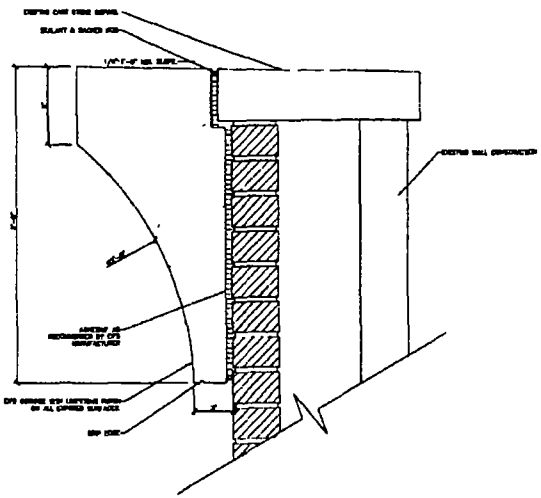

3 EIFS CORNICE DETAIL

GENERAL NOTES.

A. SIGNAGE TO BE PROVIDED BY WALGREENS AND SIGN MANUFACTURER UNDER A SEPARATE COVER AS REQUIRED BY AUTHORITIES HAVING JURISDICTION AT A FUTURE DATE TO BE DETERMINED.

B. PATCH/REPAIR DAMAGED MATERIAL AS REQUIRED & CLEAN SURFACES TO RECEIVE NEW FINISH.

C. AT SURFACES TO BE PAINTED PRIOR TO APPLICATION OF PAINT REMOVE BUILDING MOUNTED ITEMS AND PROTECT ALL SURFACES THAT ARE ADJACENT TO OR IN CLOSE PROXIMITY REINSTALL REMOVED ITEMS UPON COMPLETION OF PAINTING.

D. TUCKPOINT EXISTING MASONRY MORTAR JOINTS AND REPLACE DAMAGED MASONRY CONSTRUCTION AS REQUIRED.

E. REFER TO THE PROJECT MANUAL FOR ADDITIONAL FINISH INFORMATION


F. PROVIDE A "V" JOINT IN STUCCO OR EIFS SURFACES WHERE PAINT CHANGES COLORS.

G. POWER WASH ALL EXTERIOR BUILDING FACADES.


H. ALL NEW EXTERIOR FINISHES SHALL BE ANTI-GRAFFITI COATED.

KEYNOTES

1. REMOVE EXISTING TILE & REPLACE WITH THIN BRICK SYSTEM.
2. REMOVE EXISTING METAL BAND & REPLACE WITH EIFS SYSTEM PAINTED TO MATCH PT BASIC (STUCCO® METALLIC COATING – ETS #413-0027).
3. REMOVE EXISTING METAL BAND & REPLACE WITH EIFS SYSTEM PAINTED TO MATCH EXISTING BAND.
4. REMOVE SIGNAGE AND PREP SURFACE FOR NEW SIGNAGE UNDER SEPARATE COVER AND PERMIT
5. CLEAN EXISTING STOREFRONT AND REMOVE & REPLACE OPAQUE PANELS WITH GLASS.
6. CLEAN EXISTING STOREFRONT THROUGHOUT AND REMOVE & REPLACE OPAQUE PANELS WITH SPANDREL GLASS.
7. CLEAN ALTROMA™D ENTRY DOORS.
8. NEW SIGNAGE. REFER TO SIGNAGE DRAWINGS UNDER SEPARATE COVER
9. NEW CORNICE. REFER TO DETAILS 3 & 4/A-210.

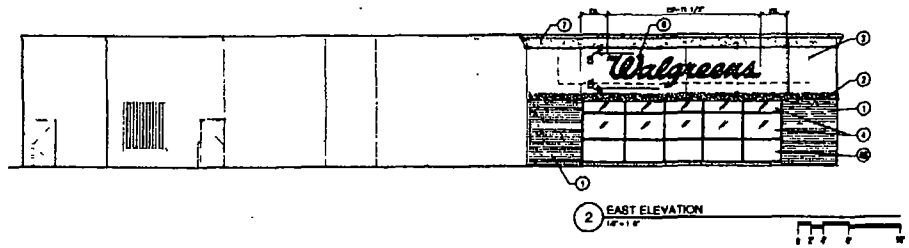

2 EAST ELEVATION

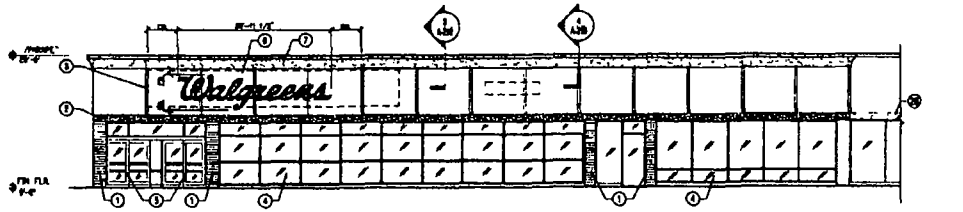

1 NORTH ELEVATION

EXTERIOR ELEVATIONS

STORE# 00208

WALGREENS
4008 W 26TH ST/RT-FT
CHICAGO ILLINOIS

Gensler

A-210

COPYRIGHT © 2013 GENSLER

Department of Business Affairs and Consumer Protection
Small Business Center - Public Way Use Unit
City Hall - 121 N. LaSalle Street, Room 800 • Chicago, IL 60602
312-74-GOBIZ / 312-744-6249 • (312) 744-1944 (TTY)
http://www.cityofchicago.org/bacp

07/29/2015

Alderman **Willie Cochran**
Ward # **20**
City of Chicago
City Hall, Room **300**
121 North LaSalle Street
Chicago, Illinois 60602

Re: An ordinance to use and maintain a portion of the public right-of-way for **one (1) canopy(ies)** for **WALGREENS #2923**, adjacent to the premises known as **6330 S. Dr Martin Luther King Jr Dr.**.

Dear Alderman **Willie Cochran**:

The applicant referenced above has requested the use of the public right-of-way for a **canopy(ies)**. An ordinance has been prepared by the Department of Business Affairs and Consumer Protection – Small Business Center - Public Way Use Unit for presentation to the City Council. Because this request was made for properties located in your ward, as approved by you as per the attached, I respectfully request that you introduce the attached ordinance at the next City Council meeting.

If you have any questions regarding this ordinance, please contact Anthony Bertuca at (312) 744-5506.

Department of Business Affairs and Consumer Protection

City of Chicago

O2015-5472

Office of the City Clerk

Document Tracking Sheet

Meeting Date:	7/29/2015
Sponsor(s):	Brookins (21)
Type:	Ordinance
Title:	Canopy(s) for Walgreens No. 06376
Committee(s) Assignment:	Committee on Transportation and Public Way

ORDINANCE
Walgreens # 06376
Acct. No. 147 - 77
Permit No. 1119474

Be It Ordained by the City Council of the City of Chicago:

SECTION 1. Permission and authority are hereby given and granted to Walgreens # 06376, upon the terms and subject to the conditions of this ordinance to maintain and use, as now constructed, six (6) Canopy(s) projecting over the public right-of-way adjacent to its premises known as 8636 S. Ashland Ave..

Said Canopy(s) at S. ASHLAND measure(s):
Five (5) at fifteen (15) feet in length, and three (3) feet in width for a total of two hundred twenty-five (225) square feet.

Said Canopy(s) at S. ASHLAND measure(s):
One (1) at seventeen (17) feet in length, and three (3) feet in width for a total of fifty-one (51) square feet.

The location of said privilege shall be as shown on prints kept on file with the Department of Business Affairs and Consumer Protection and the Office of the City Clerk.

Said privilege shall be constructed in accordance with plans and specifications approved by the Zoning Department - Signs.

This grant of privilege in the public way shall be subject to the provisions of Section 10-28-015 and all other required provisions of the Municipal Code of Chicago.

The grantee shall pay to the City of Chicago as compensation for the privilege #1119474 herein granted the sum of forty-three dollars and seventy-five cents ($43.75) per annum in advance.

A 25% penalty will be added for payments received after due date.

The permit holder agrees to hold the City of Chicago harmless for any damage, relocation or replacement costs associated with damage, relocation or removal of private property caused by the City performing work in the public way.

Authority herein given and granted for a period of five (5) years from and after 04/22/2014.

Alderman

Howard Brookins, Jr. 21st Ward


5634 N Ashland Ave
Chicago, IL 60626 - approximate address
NEW - Street View Oct 2012
Image capture Oct 2012 © 2014 Google

Department of Business Affairs and Consumer Protection
Small Business Center - Public Way Use Unit
City Hall - 121 N LaSalle Street, Room 800 • Chicago, IL 60602
312-74-GOBIZ / 312-744-6249 • (312) 744-1944 (TTY)
http //www.cityofchicago.org/bacp

07/29/2015

Alderman **Howard Brookins, Jr.**
Ward # **21**
City of Chicago
City Hall, Room **300**
121 North LaSalle Street
Chicago, Illinois 60602

Re: An ordinance to use and maintain a portion of the public right-of-way for **six (6) canopy(ies)** for **Walgreens # 06376**, adjacent to the premises known as **8636 S. Ashland Ave.**.

Dear Alderman **Howard Brookins, Jr.**:

The applicant referenced above has requested the use of the public right-of-way for a **canopy(ies)**. An ordinance has been prepared by the Department of Business Affairs and Consumer Protection – Small Business Center - Public Way Use Unit for presentation to the City Council. Because this request was made for properties located in your ward, as approved by you as per the attached, I respectfully request that you introduce the attached ordinance at the next City Council meeting.

If you have any questions regarding this ordinance, please contact Anthony Bertuca at (312) 744-5506.

Department of Business Affairs and Consumer Protection

City of Chicago

O2015-5477

Office of the City Clerk

Document Tracking Sheet

Meeting Date:	7/29/2015
Sponsor(s):	Burnett (27)
Type:	Ordinance
Title:	Canopy(s) for Steve Grubman Photography, Inc.
Committee(s) Assignment:	Committee on Transportation and Public Way

ORDINANCE
STEVE GRUBMAN PHOTOGRAPHY INC.
Acct. No. 37737 - 1
Permit No. 1119486

Be It Ordained by the City Council of the City of Chicago:

SECTION 1. Permission and authority are hereby given and granted to STEVE GRUBMAN PHOTOGRAPHY INC., upon the terms and subject to the conditions of this ordinance to maintain and use, as now constructed, two (2) Canopy(s) projecting over the public right-of-way adjacent to its premises known as 456 N. Morgan St..

Said Canopy(s) at NORTH MORGAN measure(s):
Two (2) at twelve point three three (12.33) feet in length, and four point four one (4.41) feet in width for a total of one hundred eight point seven five (108.75) square feet.

The location of said privilege shall be as shown on prints kept on file with the Department of Business Affairs and Consumer Protection and the Office of the City Clerk.

Said privilege shall be constructed in accordance with plans and specifications approved by the Zoning Department - Signs.

This grant of privilege in the public way shall be subject to the provisions of Section 10-28-015 and all other required provisions of the Municipal Code of Chicago.

The grantee shall pay to the City of Chicago as compensation for the privilege #1119486 herein granted the sum of one hundred ($100.00) per annum in advance.

A 25% penalty will be added for payments received after due date.

The permit holder agrees to hold the City of Chicago harmless for any damage, relocation or replacement costs associated with damage, relocation or removal of private property caused by the City performing work in the public way.

Authority herein given and granted for a period of five (5) years from and after 05/23/2015.

Alderman

Walter Burnett Jr. 27th Ward



City of Chicago

O2015-5480

Office of the City Clerk

Document Tracking Sheet

Meeting Date:	7/29/2015
Sponsor(s):	Taliaferro (29)
Type:	Ordinance
Title:	Canopy(s) for Sylvia & Mike's Family Hair Care
Committee(s) Assignment:	Committee on Transportation and Public Way

ORDINANCE
SYLVIA & MIKE'S FAMILY HAIR CARE
Acct. No. 222700 - 1
Permit No. 1119414

Be It Ordained by the City Council of the City of Chicago:

SECTION 1. Permission and authority are hereby given and granted to SYLVIA & MIKE'S FAMILY HAIR CARE, upon the terms and subject to the conditions of this ordinance to maintain and use, as now constructed, one (1) Canopy(s) projecting over the public right-of-way adjacent to its premises known as 2621 N. Harlem Ave..

Said Canopy(s) at N. HARLEM AVE measure(s):
One (1) at twenty-five (25) feet in length, and three (3) feet in width for a total of seventy-five (75) square feet.

The location of said privilege shall be as shown on prints kept on file with the Department of Business Affairs and Consumer Protection and the Office of the City Clerk.

Said privilege shall be constructed in accordance with plans and specifications approved by the Zoning Department - Signs.

This grant of privilege in the public way shall be subject to the provisions of Section 10-28-015 and all other required provisions of the Municipal Code of Chicago.

The grantee shall pay to the City of Chicago as compensation for the privilege #1119414 herein granted the sum of fifty ($50.00) per annum in advance.

A 25% penalty will be added for payments received after due date.

The permit holder agrees to hold the City of Chicago harmless for any damage, relocation or replacement costs associated with damage, relocation or removal of private property caused by the City performing work in the public way.

Authority herein given and granted for a period of five (5) years from and after 10/08/2013.

Alderman _____

Chris Taliaferro 29th Ward



Best Regards,

Tim Mehmeti

Department of Business Affairs and Consumer Protection
Small Business Center - Public Way Use Unit
City Hall - 121 N LaSalle Street, Room 800 • Chicago, IL 60602
312-74-GOBIZ / 312-744-6249 • (312) 744-1944 (TTY)
http://www.cityofchicago.org/bacp

07/29/2015

Alderman **Chris Taliaferro**
Ward # **29**
City of Chicago
City Hall, Room **300**
121 North LaSalle Street
Chicago, Illinois 60602

Re: An ordinance to use and maintain a portion of the public right-of-way for **one (1) canopy(ies)** for **SYLVIA & MIKE'S FAMILY HAIR CARE**, adjacent to the premises known as **2621 N. Harlem Ave.**.

Dear Alderman **Chris Taliaferro**:

The applicant referenced above has requested the use of the public right-of-way for a **canopy(ies)**. An ordinance has been prepared by the Department of Business Affairs and Consumer Protection – Small Business Center - Public Way Use Unit for presentation to the City Council. Because this request was made for properties located in your ward, as approved by you as per the attached, I respectfully request that you introduce the attached ordinance at the next City Council meeting.

If you have any questions regarding this ordinance, please contact Anthony Bertuca at (312) 744-5506.

Department of Business Affairs and Consumer Protection

City of Chicago

O2015-5483

Office of the City Clerk

Document Tracking Sheet

Meeting Date:	7/29/2015
Sponsor(s):	Reboyras (30)
Type:	Ordinance
Title:	Canopy(s) for Walgreens No. 10424
Committee(s) Assignment:	Committee on Transportation and Public Way

ORDINANCE
WALGREENS #10424
Acct. No. 147 - 107
Permit No. 1119551

Be It Ordained by the City Council of the City of Chicago:

SECTION 1. Permission and authority are hereby given and granted to WALGREENS #10424, upon the terms and subject to the conditions of this ordinance to maintain and use, as now constructed, four (4) Canopy(s) projecting over the public right-of-way adjacent to its premises known as 3934 W. Diversey Ave..

Said Canopy(s) at W. Diversey Ave. measure(s):
Three (3) at fifteen (15) feet in length, and two point two five (2.25) feet in width for a total of one hundred one point two five (101.25) square feet.

Said Canopy(s) at W. Diversey Ave. measure(s):
One (1) at sixteen (16) feet in length, and two point two five (2.25) feet in width for a total of thirty-six (36) square feet.

The location of said privilege shall be as shown on prints kept on file with the Department of Business Affairs and Consumer Protection and the Office of the City Clerk.

Said privilege shall be constructed in accordance with plans and specifications approved by the Zoning Department - Signs.

This grant of privilege in the public way shall be subject to the provisions of Section 10-28-015 and all other required provisions of the Municipal Code of Chicago.

The grantee shall pay to the City of Chicago as compensation for the privilege #1119551 herein granted the sum of one hundred seventy-five ($175.00) per annum in advance.


A 25% penalty will be added for payments received after due date.

The permit holder agrees to hold the City of Chicago harmless for any damage, relocation or replacement costs associated with damage, relocation or removal of private property caused by the City performing work in the public way.

Authority herein given and granted for a period of five (5) years from and after ~~03/12/2013~~.

Alderman _____

Ariel Reboyras 30th Ward

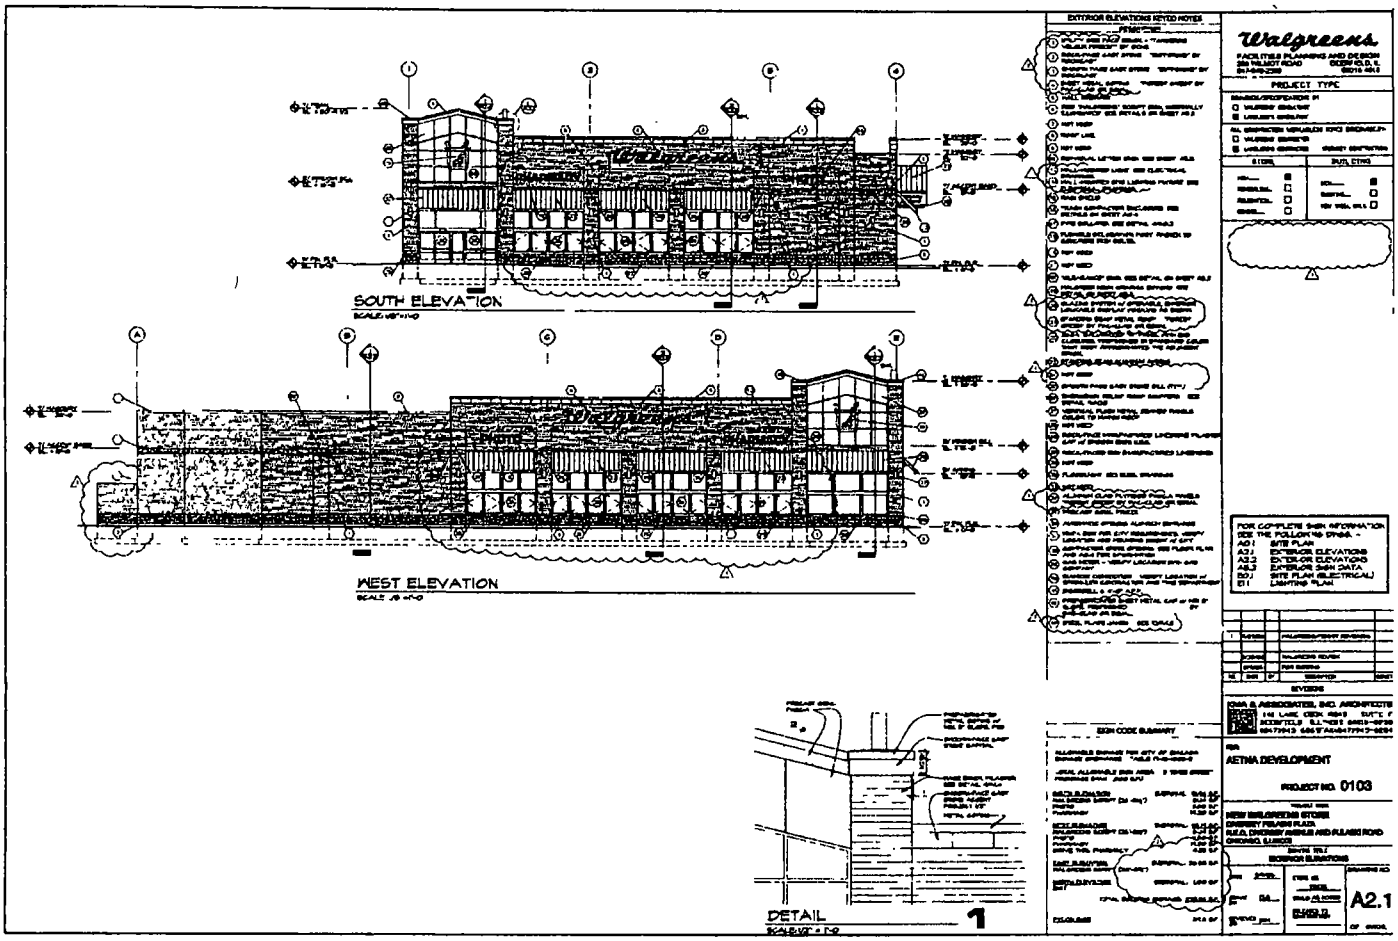
SOUTH ELEVATION
WEST ELEVATION
DETAIL
1
Walgreens
AETNA DEVELOPMENT
PROJECT NO. 0103
A2.1

Department of Business Affairs and Consumer Protection
Small Business Center - Public Way Use Unit
City Hall - 121 N. LaSalle Street, Room 800 • Chicago, IL 60602
312-74-GOBIZ / 312-744-6249 • (312) 744-1944 (TTY)
http //www.cityofchicago.org/bacp

07/29/2015

Alderman **Ariel Reboyras**
Ward # **30**
City of Chicago
City Hall, Room **300**
121 North LaSalle Street
Chicago, Illinois 60602

Re: An ordinance to use and maintain a portion of the public right-of-way for **four (4) canopy(ies)** for **WALGREENS #10424**, adjacent to the premises known as **3934 W. Diversey Ave.**.

Dear Alderman **Ariel Reboyras**:

The applicant referenced above has requested the use of the public right-of-way for a **canopy(ies)**. An ordinance has been prepared by the Department of Business Affairs and Consumer Protection – Small Business Center - Public Way Use Unit for presentation to the City Council. Because this request was made for properties located in your ward, as approved by you as per the attached, I respectfully request that you introduce the attached ordinance at the next City Council meeting.

If you have any questions regarding this ordinance, please contact Anthony Bertuca at (312) 744-5506.

Department of Business Affairs and Consumer Protection

City of Chicago

O2015-5485

Office of the City Clerk

Document Tracking Sheet

Meeting Date:	7/29/2015
Sponsor(s):	Reboyras (30)
Type:	Ordinance
Title:	Canopy(s) for Walgreens No. 07359
Committee(s) Assignment:	Committee on Transportation and Public Way

ORDINANCE
Walgreens # 07359
Acct. No. 147 - 76
Permit No. 1119544

Be It Ordained by the City Council of the City of Chicago:

SECTION 1. Permission and authority are hereby given and granted to Walgreens # 07359, upon the terms and subject to the conditions of this ordinance to maintain and use, as now constructed, five (5) Canopy(s) projecting over the public right-of-way adjacent to its premises known as 3222 N. Milwaukee Ave..

Said Canopy(s) at N. MILWAUKEE measure(s):
Five (5) at fourteen (14) feet in length, and three (3) feet in width for a total of two hundred ten (210) square feet.

The location of said privilege shall be as shown on prints kept on file with the Department of Business Affairs and Consumer Protection and the Office of the City Clerk.

Said privilege shall be constructed in accordance with plans and specifications approved by the Zoning Department - Signs.

This grant of privilege in the public way shall be subject to the provisions of Section 10-28-015 and all other required provisions of the Municipal Code of Chicago.

The grantee shall pay to the City of Chicago as compensation for the privilege #1119544 herein granted the sum of one hundred seventy-five ($175.00) per annum in advance.


A 25% penalty will be added for payments received after due date.

The permit holder agrees to hold the City of Chicago harmless for any damage, relocation or replacement costs associated with damage, relocation or removal of private property caused by the City performing work in the public way.

Authority herein given and granted for a period of five (5) years from and after ~~03/18/2014~~

Alderman _____

Ariel Reboyras 30th Ward

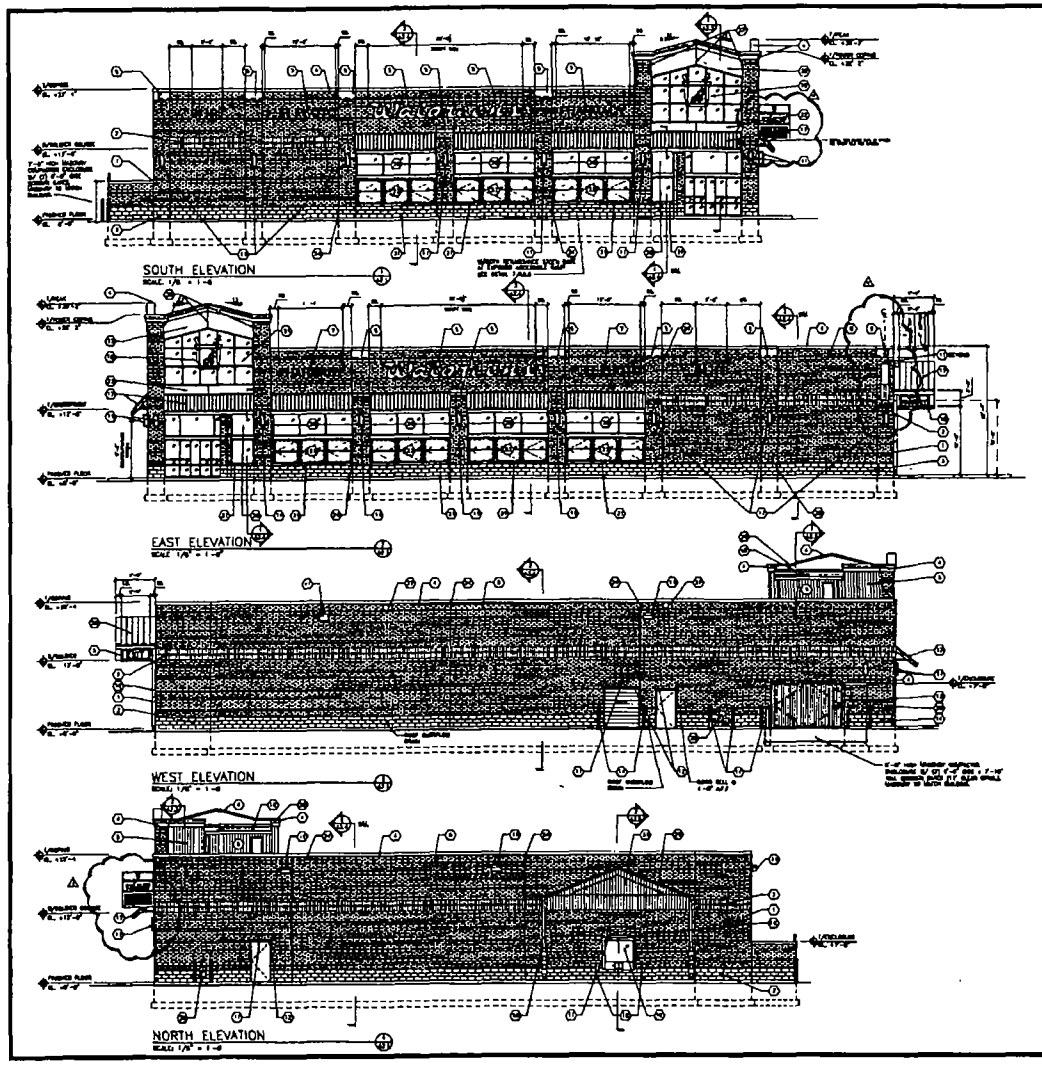

EXTERIOR ELEVATIONS KEYED NOTES

	DESCRIPTION
1	UTILITY SIZE FACE BRICK VENEER COLOR TO BE CAROLINA CERAMICS HERITAGE W/ REINFORCED EAU BACKUP - PROVIDE INTERNAL GUTTER REPELLENT IN VERTICAL JOINT WALL SECTIONS.
2	DOUBLE SOLDIER COURSE BAND.
3	SMOOTH RENAISSANCE STONE BASE
4	PRE-FINISHED ALUMINUM METAL COPING OR FASCIA
5	PRE-FINISHED ALUMINUM (W) PANEL (FOREST GREEN) ON METAL STUD BACK-UP
6	WALGREENS SCRIPT SIGN, SEE DETAILS ON SHEET A5.3
7	MONUMENT LETTER SIGN, ALIGN BOTTOM OF SIGN WITH BOTTOM OF "W" OF WALGREENS SCRIPT SIGN, SEE DETAILS ON SHEET A5.3.
8	ROOF LINE
9	RENAISSANCE WHITE SMOOTH STONE PIER CAP
10	DRIVE-UP WINDOW - SEE SHEET A4.1
11	WALL-MOUNTED EXTERIOR LIGHT FIXTURE, SEE ELECTRICAL DRAWINGS
12	MAN SHIELD. -(SEE DOOR SCHEDULE)
13	TRASH COMPACTOR ENCLOSURE, SEE DETAILS ON SHEET C4.3
14	PIPE BOLLARD SEE DETAIL 12/C0.0
15	FLEXIBLE DELINEATOR POST
16	GUTTER & DOWNSPOUT - PREFINISHED ALUMINUM - SEE BUILDING MATERIAL FINISH SCHEDULE.
17	AWNING W/ FOREST GREEN STANDING SEAM METAL ROOFING W/ICE STOPPER TABS.
18	CLEARANCE BAR, SEE DETAIL ON SHEET A5.3
19	WALGREENS NEON GRAPHIC BEYOND, SEE DETAIL ON A5.3
20	CLEAR ANODIZED ALUMINUM STOREFRONT SYSTEM W/ GREEN/BLUE TINTED 1" INSULATED GLAZING.
21	SMOOTH STONE WINDOW SILL -TYPICAL
22	RENAISSANCE WHITE SMOOTH STONE VENEER.
23	CLEAR ANODIZED ALUMINUM FRAME W/CLEAR TEMPERED GLAZING & DISPLAY WINDOW - EXTERIOR ACCESS W/LOCKS KEYED ALIKE - CLEAR GLASS TEMPERED W SHOW CASES - CASEWORK TYPE
24	CONTROL JOINT
25	SHARKEE FIRE DEPARTMENT CONNECTION.
26	MASONRY PARAPET WALL WITH SHEET METAL COPING - SEE SHEETS A1.3 & A2.4.
27	CANOPY/SOFFIT EQUIPMENT - SEE DETAIL 2/A1.3 & 6/A1.4
28	GAS METER / REGULATOR.
29	DRIVE-THRU CANOPY W/ STANDING SEAM METAL ROOF AND 6IN ICE STOPPER TABS
30	ELECTRICAL METER W/ BOLLARDS.
31	PRE-FINISHED VERTICAL ALUMINUM FLUSH PANELS AS PER SPEC'S. COLOR TO BE FOREST GREEN.
32	SEALANT & BOND BREAKING BACKER ROD.

BUILDING MATERIAL FINISHES & COLOR SCHEDULE

MATERIAL	DESCRIPTION
CORNICE, FASCIA, GUTTER, DOWNSPOUT & TOWER BOND	PREFINISHED ALUMINUM - KYNAR 500 MATCH "SIERRA TAN"
BRICK VENEER	BRICK VENEER - STANDARD UTILITY - SLIM BRICK VENEER BY CAROLINA CERAMICS - HERITAGE
AWNING FRAMES	PAC-CLAD 5000 "FOREST GREEN" & UNDERSIDE OF AWNING PAC-CLAD 5000 "SANDSTONE"
PRE-FINISHED ALUMINUM SIDING	MANUFACTURED BY BERRIDGE, COLOR TO BE FOREST GREEN
STANDING SEAM METAL ROOF	"FOREST GREEN" BY ATAS BERRIDGE PAC-CLAD OR SHERWOOD GREEN BY COPPER SALES
STOREFRONT SYSTEM	CLEAR ANODIZED ALUMINUM FRAME SYSTEM W/ "BLUE-GREEN" TINTED GLAZING - CLEAR GLAZING @ DISPLAY WINDOWS.
ENTRANCE SYSTEM	CLEAR ANODIZED ALUMINUM W/ CLEAR TEMPERED GLAZING.
STONE BASE, PIER CAPS, WINDOW SILLS, & ENTRANCE TOWER VENEER.	RENAISSANCE "WHITE" SMOOTH STONE

Walgreens

FACILITIES PLANNING DESIGN & ENGINEERING
108 WILMOT ROAD
DEERFIELD, IL 60015-4105

PROJECT DATA

TYPE	DEVELOPMENT	FOOD SALES
NEW LOCATION	ALLIANCE	MEDICAL DELIVERY
RELOCATION	LEASED	NON DELIVERY
REMODEL	1 HOUR PHOTO	24 HOUR STORE

R.E. MANAGER

REGIONAL V.P.

SQUARE FOOTAGE AREA SUMMARY

DEPARTMENT	SALES	STOCK	SERVICE	TOTAL
GENERAL SALES				
BEAUTY/HBA ROOM				
FOOD MART				
LIBRARY				
HBC				
BASEMENT				
SECOND FLOOR				
1-HR PHOTO				
TOTAL				

TOTAL MAIN FLOOR
TOTAL OTHER LEVELS
GROSS AREA (ALL DEPTS. AND LEVELS)

SIGN AREA SUMMARY

SOUTH ELEVATION
EAST ELEVATION
NORTH ELEVATION
TOTAL SIGN AREA

REVISIONS

CERTIFICATION AND SEAL

I HEREBY CERTIFY THAT THIS PLAN AND SPECIFICATION WAS PREPARED BY ME OR UNDER MY DIRECT SUPERVISION AND THAT I AM A DULY REGISTERED ARCHITECT IN GOOD STANDING UNDER THE LAWS OF THE STATE OF ILLINOIS AND THAT I HAVE COMPLIED WITH ALL RULES AND REGULATIONS OF MY BOARD AND STATE.

STORE NUMBER 07369

PROJECT NAME
WALGREENS STORE
3223 N. MILWAUKEE AVE.
CHICAGO IL

DRAWING TITLE
EXTERIOR ELEVATIONS

CADD PLOT
VOID PLOT
SUPERSEDES PLAN DATED

SCALE: 1/8"=1'-0"
DRAWN BY
DATE
REVIEWED BY

DRAWING NO
A2.1

Department of Business Affairs and Consumer Protection
Small Business Center - Public Way Use Unit
City Hall - 121 N. LaSalle Street, Room 800 • Chicago, IL 60602
312-74-GOBIZ / 312-744-6249 • (312) 744-1944 (TTY)
http://www.cityofchicago.org/bacp

07/29/2015

Alderman **Ariel Reboyras**
Ward # **30**
City of Chicago
City Hall, Room **300**
121 North LaSalle Street
Chicago, Illinois 60602

Re: An ordinance to use and maintain a portion of the public right-of-way for **five (5) canopy(ies)** for **Walgreens # 07359**, adjacent to the premises known as **3222 N. Milwaukee Ave.**.

Dear Alderman **Ariel Reboyras**:

The applicant referenced above has requested the use of the public right-of-way for a **canopy(ies)**. An ordinance has been prepared by the Department of Business Affairs and Consumer Protection – Small Business Center - Public Way Use Unit for presentation to the City Council. Because this request was made for properties located in your ward, as approved by you as per the attached, I respectfully request that you introduce the attached ordinance at the next City Council meeting.

If you have any questions regarding this ordinance, please contact Anthony Bertuca at (312) 744-5506.

Department of Business Affairs and Consumer Protection

City of Chicago

O2015-5490

Office of the City Clerk

Document Tracking Sheet

Meeting Date:	7/29/2015
Sponsor(s):	Santiago (31)
Type:	Ordinance
Title:	Canopy(s) for Walgreens No. 09470
Committee(s) Assignment:	Committee on Transportation and Public Way

ORDINANCE
WALGREENS # 09470
Acct. No. 147 - 94
Permit No. 1119701

Be It Ordained by the City Council of the City of Chicago:

SECTION 1. Permission and authority are hereby given and granted to WALGREENS # 09470, upon the terms and subject to the conditions of this ordinance to maintain and use, as now constructed, five (5) Canopy(s) projecting over the public right-of-way adjacent to its premises known as 4817 W. Fullerton Ave..

Said Canopy(s) at W. Fullerton Ave. measure(s):
Five (5) at fifteen (15) feet in length, and three (3) feet in width for a total of two hundred twenty-five (225) square feet.

The location of said privilege shall be as shown on prints kept on file with the Department of Business Affairs and Consumer Protection and the Office of the City Clerk.

Said privilege shall be constructed in accordance with plans and specifications approved by the Zoning Department - Signs.

This grant of privilege in the public way shall be subject to the provisions of Section 10-28-015 and all other required provisions of the Municipal Code of Chicago.


The grantee shall pay to the City of Chicago as compensation for the privilege #1119701 herein granted the sum of one hundred seventy-five ($175.00) per annum in advance.

A 25% penalty will be added for payments received after due date.

The permit holder agrees to hold the City of Chicago harmless for any damage, relocation or replacement costs associated with damage, relocation or removal of private property caused by the City performing work in the public way.

Authority herein given and granted for a period of five (5) years from and after 07/26/2014.

Alderman _____
Milagros "Milly" Santiago 31st Ward

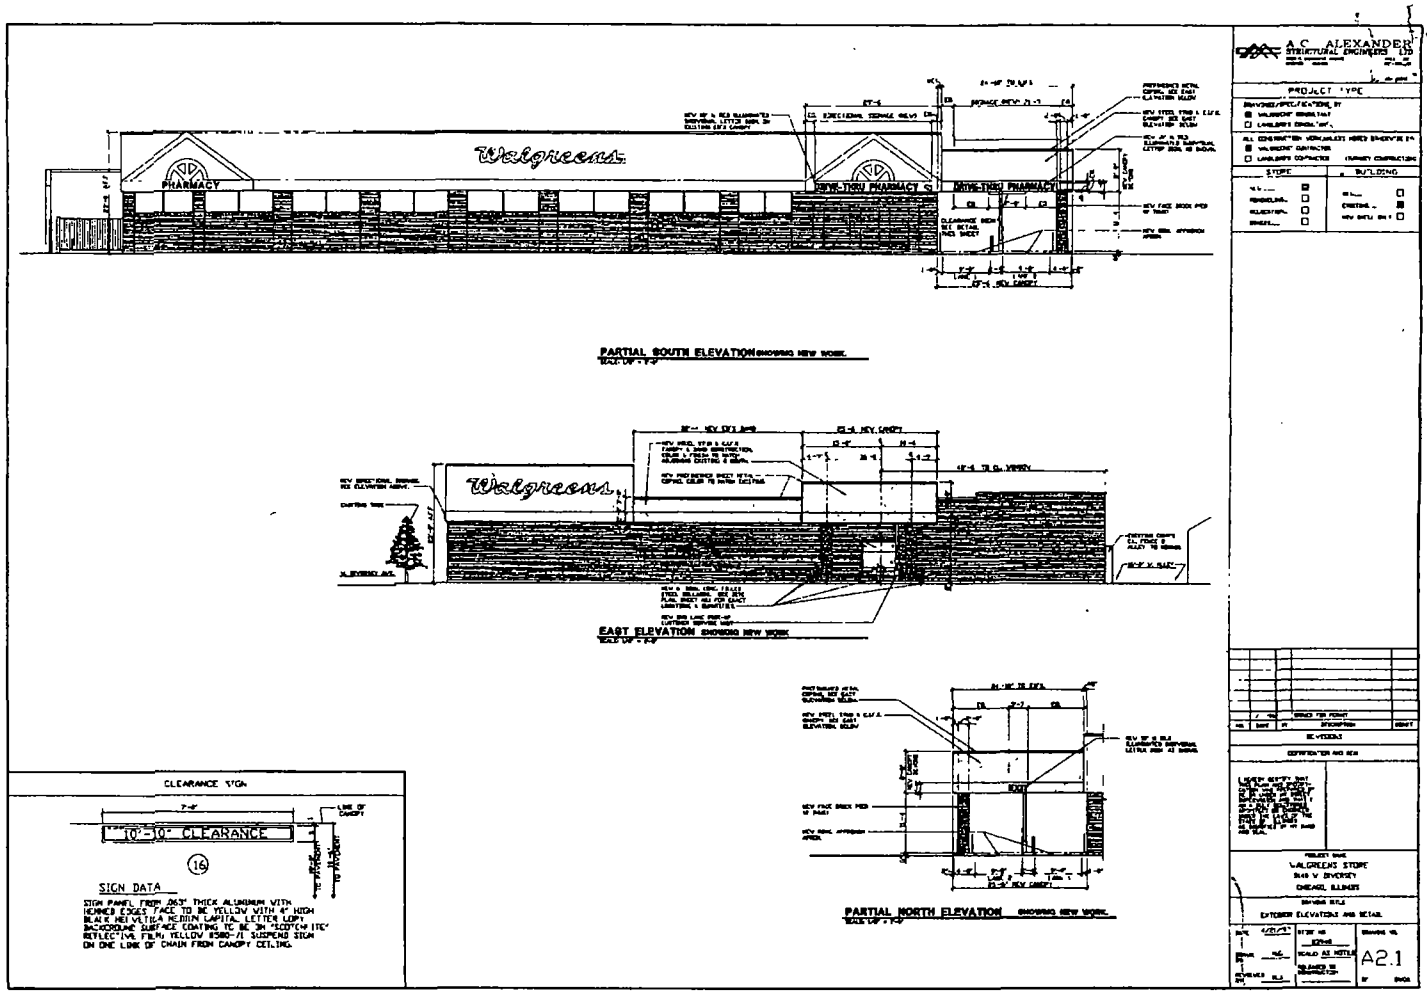
Walgreens
PHARMACY
DRIVE-THRU PHARMACY
PARTIAL SOUTH ELEVATION SHOWING NEW WORK
EAST ELEVATION SHOWING NEW WORK
PARTIAL NORTH ELEVATION SHOWING NEW WORK
CLEARANCE SIGN
10'-10" CLEARANCE
SIGN DATA
A C ALEXANDER STRUCTURAL ENGINEERS LTD
PROJECT TYPE
WALGREENS STORE
5148 W DIVERSEY
CHICAGO, ILLINOIS
EXTERIOR ELEVATIONS AND DETAIL
A2.1

Department of Business Affairs and Consumer Protection
Small Business Center - Public Way Use Unit
City Hall - 121 N. LaSalle Street, Room 800 • Chicago, IL 60602
312-74-GOBIZ / 312-744-6249 • (312) 744-1944 (TTY)
http://www.cityofchicago.org/bacp

07/29/2015

Alderman **Milagros "Milly" Santiago**
Ward # **31**
City of Chicago
City Hall, Room **300**
121 North LaSalle Street
Chicago, Illinois 60602

Re: An ordinance to use and maintain a portion of the public right-of-way for **five (5) canopy(ies)** for **WALGREENS # 09470**, adjacent to the premises known as **4817 W. Fullerton Ave.**.

Dear Alderman **Milagros "Milly" Santiago**:

The applicant referenced above has requested the use of the public right-of-way for a **canopy(ies)**. An ordinance has been prepared by the Department of Business Affairs and Consumer Protection – Small Business Center - Public Way Use Unit for presentation to the City Council. Because this request was made for properties located in your ward, as approved by you as per the attached, I respectfully request that you introduce the attached ordinance at the next City Council meeting.

If you have any questions regarding this ordinance, please contact Anthony Bertuca at (312) 744-5506.

Department of Business Affairs and Consumer Protection

City of Chicago

O2015-5492

Office of the City Clerk

Document Tracking Sheet

Meeting Date:	7/29/2015
Sponsor(s):	Waguespack (32)
Type:	Ordinance
Title:	Canopy(s) for Walgreens No. 04494
Committee(s) Assignment:	Committee on Transportation and Public Way

ORDINANCE
WALGREENS #04494
Acct. No. 7551 - 50
Permit No. 1119729

Be It Ordained by the City Council of the City of Chicago:

SECTION 1. Permission and authority are hereby given and granted to WALGREENS #04494, upon the terms and subject to the conditions of this ordinance to maintain and use, as now constructed, three (3) Canopy(s) projecting over the public right-of-way adjacent to its premises known as 1649 W. Belmont Ave..

Said Canopy(s) at W. Belmont Avenue measure(s):
Three (3) at twelve (12) feet in length, and three (3) feet in width for a total of one hundred eight (108) square feet.

The location of said privilege shall be as shown on prints kept on file with the Department of Business Affairs and Consumer Protection and the Office of the City Clerk.

Said privilege shall be constructed in accordance with plans and specifications approved by the Zoning Department - Signs.

This grant of privilege in the public way shall be subject to the provisions of Section 10-28-015 and all other required provisions of the Municipal Code of Chicago.

The grantee shall pay to the City of Chicago as compensation for the privilege #1119729 herein granted the sum of one hundred fifty ($150.00) per annum in advance.


A 25% penalty will be added for payments received after due date.

The permit holder agrees to hold the City of Chicago harmless for any damage, relocation or replacement costs associated with damage, relocation or removal of private property caused by the City performing work in the public way.

Authority herein given and granted for a period of five (5) years from and after 03/18/2014.

Alderman Scott Waguespack

Scott Waguespack 32nd Ward

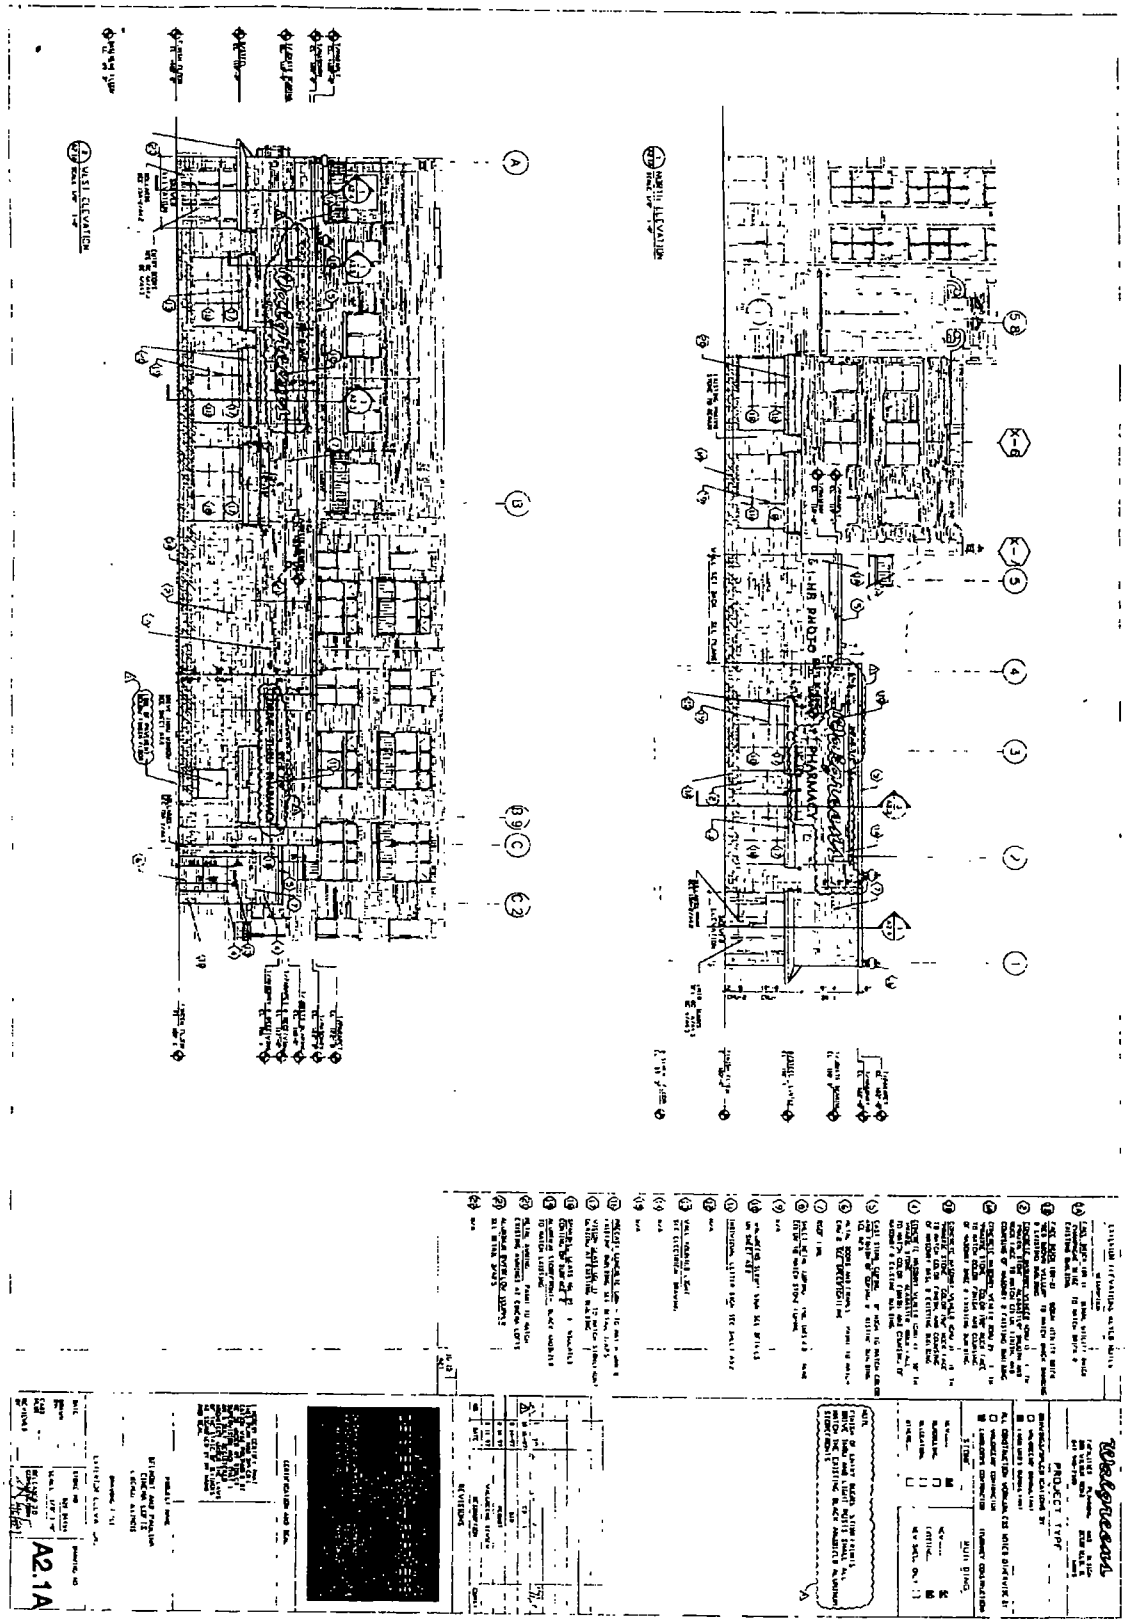

Department of Business Affairs and Consumer Protection
Small Business Center - Public Way Use Unit
City Hall - 121 N. LaSalle Street, Room 800 • Chicago, IL 60602
312-74-GOBIZ / 312-744-6249 • (312) 744-1944 (TTY)
http://www.cityofchicago.org/bacp

07/29/2015

Alderman **Scott Waguespack**
Ward # **32**
City of Chicago
City Hall, Room **300**
121 North LaSalle Street
Chicago, Illinois 60602

Re: An ordinance to use and maintain a portion of the public right-of-way for **three (3) canopy(ies)** for **WALGREENS #04494**, adjacent to the premises known as **1649 W. Belmont Ave.**.

Dear Alderman **Scott Waguespack**:

The applicant referenced above has requested the use of the public right-of-way for a **canopy(ies)**. An ordinance has been prepared by the Department of Business Affairs and Consumer Protection – Small Business Center - Public Way Use Unit for presentation to the City Council. Because this request was made for properties located in your ward, as approved by you as per the attached, I respectfully request that you introduce the attached ordinance at the next City Council meeting.

If you have any questions regarding this ordinance, please contact Anthony Bertuca at (312) 744-5506.

Department of Business Affairs and Consumer Protection

City of Chicago

O2015-5495

Office of the City Clerk

Document Tracking Sheet

Meeting Date:	7/29/2015
Sponsor(s):	Mell (33)
Type:	Ordinance
Title:	Canopy(s) for National Pawnshop LLC
Committee(s) Assignment:	Committee on Transportation and Public Way

ORDINANCE
NATIONAL PAWNSHOP, LLC
Acct. No. 364263 - 2
Permit No. 1119406

Be It Ordained by the City Council of the City of Chicago:

SECTION 1. Permission and authority are hereby given and granted to NATIONAL PAWNSHOP, LLC, upon the terms and subject to the conditions of this ordinance to construct, install, maintain and use one (1) Canopy(s) projecting over the public right-of-way adjacent to its premises known as 3148 W. Irving Park Rd..

Said Canopy(s) at Irving Park Road measure(s):
One (1) at forty-nine (49) feet in length, and four point four two (4.42) feet in width for a total of two hundred sixteen point five eight (216.58) square feet.

The location of said privilege shall be as shown on prints kept on file with the Department of Business Affairs and Consumer Protection and the Office of the City Clerk.

Said privilege shall be constructed in accordance with plans and specifications approved by the Zoning Department - Signs.

This grant of privilege in the public way shall be subject to the provisions of Section 10-28-015 and all other required provisions of the Municipal Code of Chicago.

The grantee shall pay to the City of Chicago as compensation for the privilege #1119406 herein granted the sum of seventy-four ($74.00) per annum in advance.

A 25% penalty will be added for payments received after due date.

The permit holder agrees to hold the City of Chicago harmless for any damage, relocation or replacement costs associated with damage, relocation or removal of private property caused by the City performing work in the public way.


Authority herein given and granted for a period of five (5) years from and after Date of Passage.

Alderman Deborah Mell

Deborah Mell 33rd Ward

APPLICATION TO USE THE PUBLIC RIGHT OF WAY

EXAMPLE OF CANOPY/AWNING DRAWING

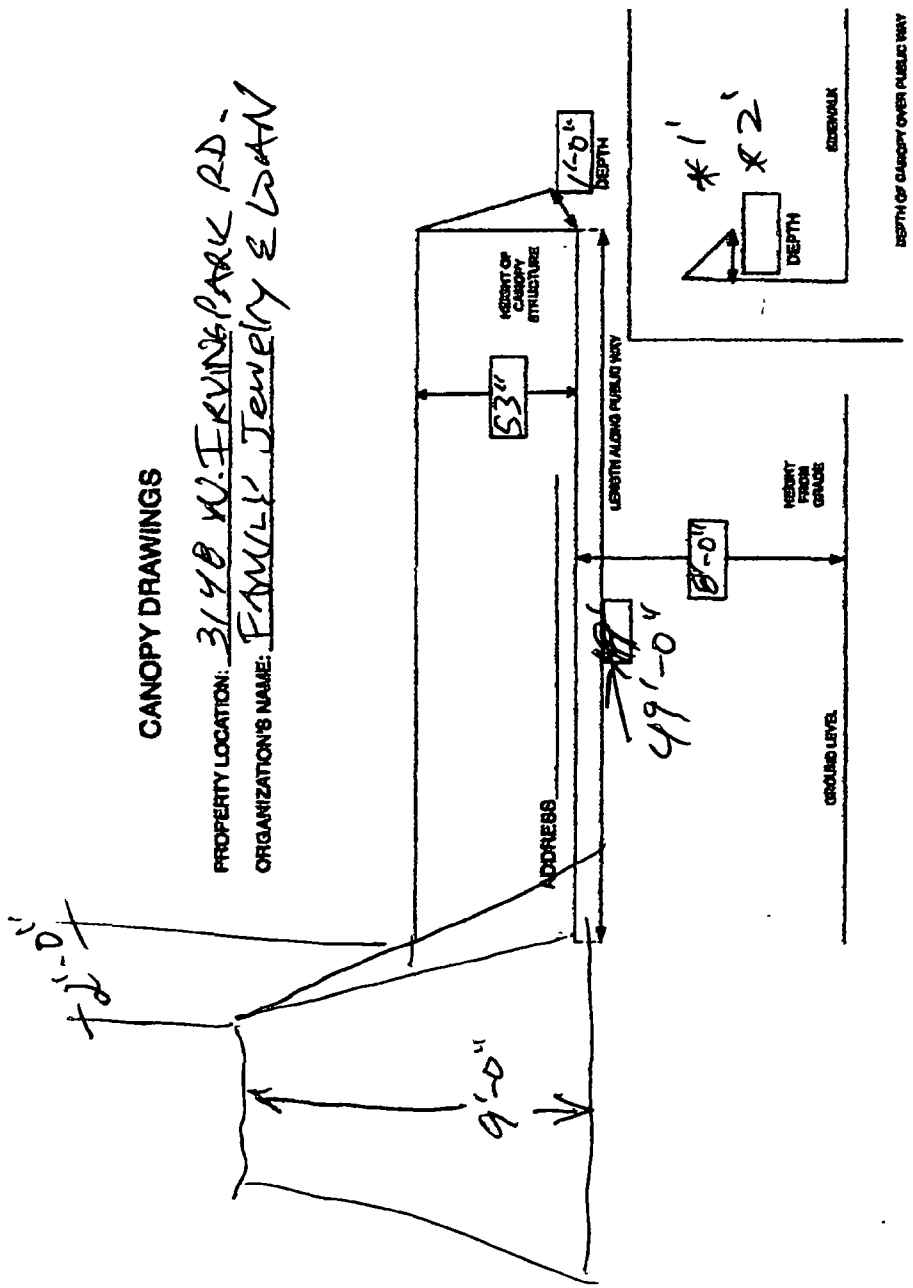

Department of Business Affairs and Consumer Protection
Small Business Center - Public Way Use Unit
City Hall - 121 N. LaSalle Street, Room 800 • Chicago, IL 60602
312-74-GOBIZ / 312-744-6249 • (312) 744-1944 (TTY)
http://www.cityofchicago.org/bacp

07/29/2015

Alderman **Deborah Mell**
Ward # **33**
City of Chicago
City Hall, Room **200**
121 North LaSalle Street
Chicago, Illinois 60602

Re: An ordinance to use and maintain a portion of the public right-of-way for **one (1) canopy(ies)** for **NATIONAL PAWNSHOP, LLC**, adjacent to the premises known as **3148 W. Irving Park Rd.**.

Dear Alderman **Deborah Mell**:

The applicant referenced above has requested the use of the public right-of-way for a **canopy(ies)**. An ordinance has been prepared by the Department of Business Affairs and Consumer Protection – Small Business Center - Public Way Use Unit for presentation to the City Council. Because this request was made for properties located in your ward, as approved by you as per the attached, I respectfully request that you introduce the attached ordinance at the next City Council meeting.

If you have any questions regarding this ordinance, please contact Anthony Bertuca at (312) 744-5506.

Department of Business Affairs and Consumer Protection

City of Chicago

O2015-5496

Office of the City Clerk

Document Tracking Sheet

Meeting Date:	7/29/2015
Sponsor(s):	Sposato (38)
Type:	Ordinance
Title:	Canopy(s) for Polynesian Village
Committee(s) Assignment:	Committee on Transportation and Public Way

ORDINANCE
POLYNESIAN VILLAGE
Acct. No. 6746 - 1
Permit No. 1119647

Be It Ordained by the City Council of the City of Chicago:

SECTION 1. Permission and authority are hereby given and granted to POLYNESIAN VILLAGE, upon the terms and subject to the conditions of this ordinance to maintain and use, as now constructed, one (1) Canopy(s) projecting over the public right-of-way adjacent to its premises known as 6845 W. Addison St..

Said Canopy(s) at W. Addison St. measure(s):
One (1) at fifty (50) feet in length, and six (6) feet in width for a total of three hundred (300) square feet.

The location of said privilege shall be as shown on prints kept on file with the Department of Business Affairs and Consumer Protection and the Office of the City Clerk.

Said privilege shall be constructed in accordance with plans and specifications approved by the Zoning Department - Signs.

This grant of privilege in the public way shall be subject to the provisions of Section 10-28-015 and all other required provisions of the Municipal Code of Chicago.

The grantee shall pay to the City of Chicago as compensation for the privilege #1119647 herein granted the sum of seventy-five ($75.00) per annum in advance.


A 25% penalty will be added for payments received after due date.

The permit holder agrees to hold the City of Chicago harmless for any damage, relocation or replacement costs associated with damage, relocation or removal of private property caused by the City performing work in the public way.

Authority herein given and granted for a period of five (5) years from and after 07/13/2015.

Alderman Nicholas Sposato

Nicholas Sposato 38th Ward

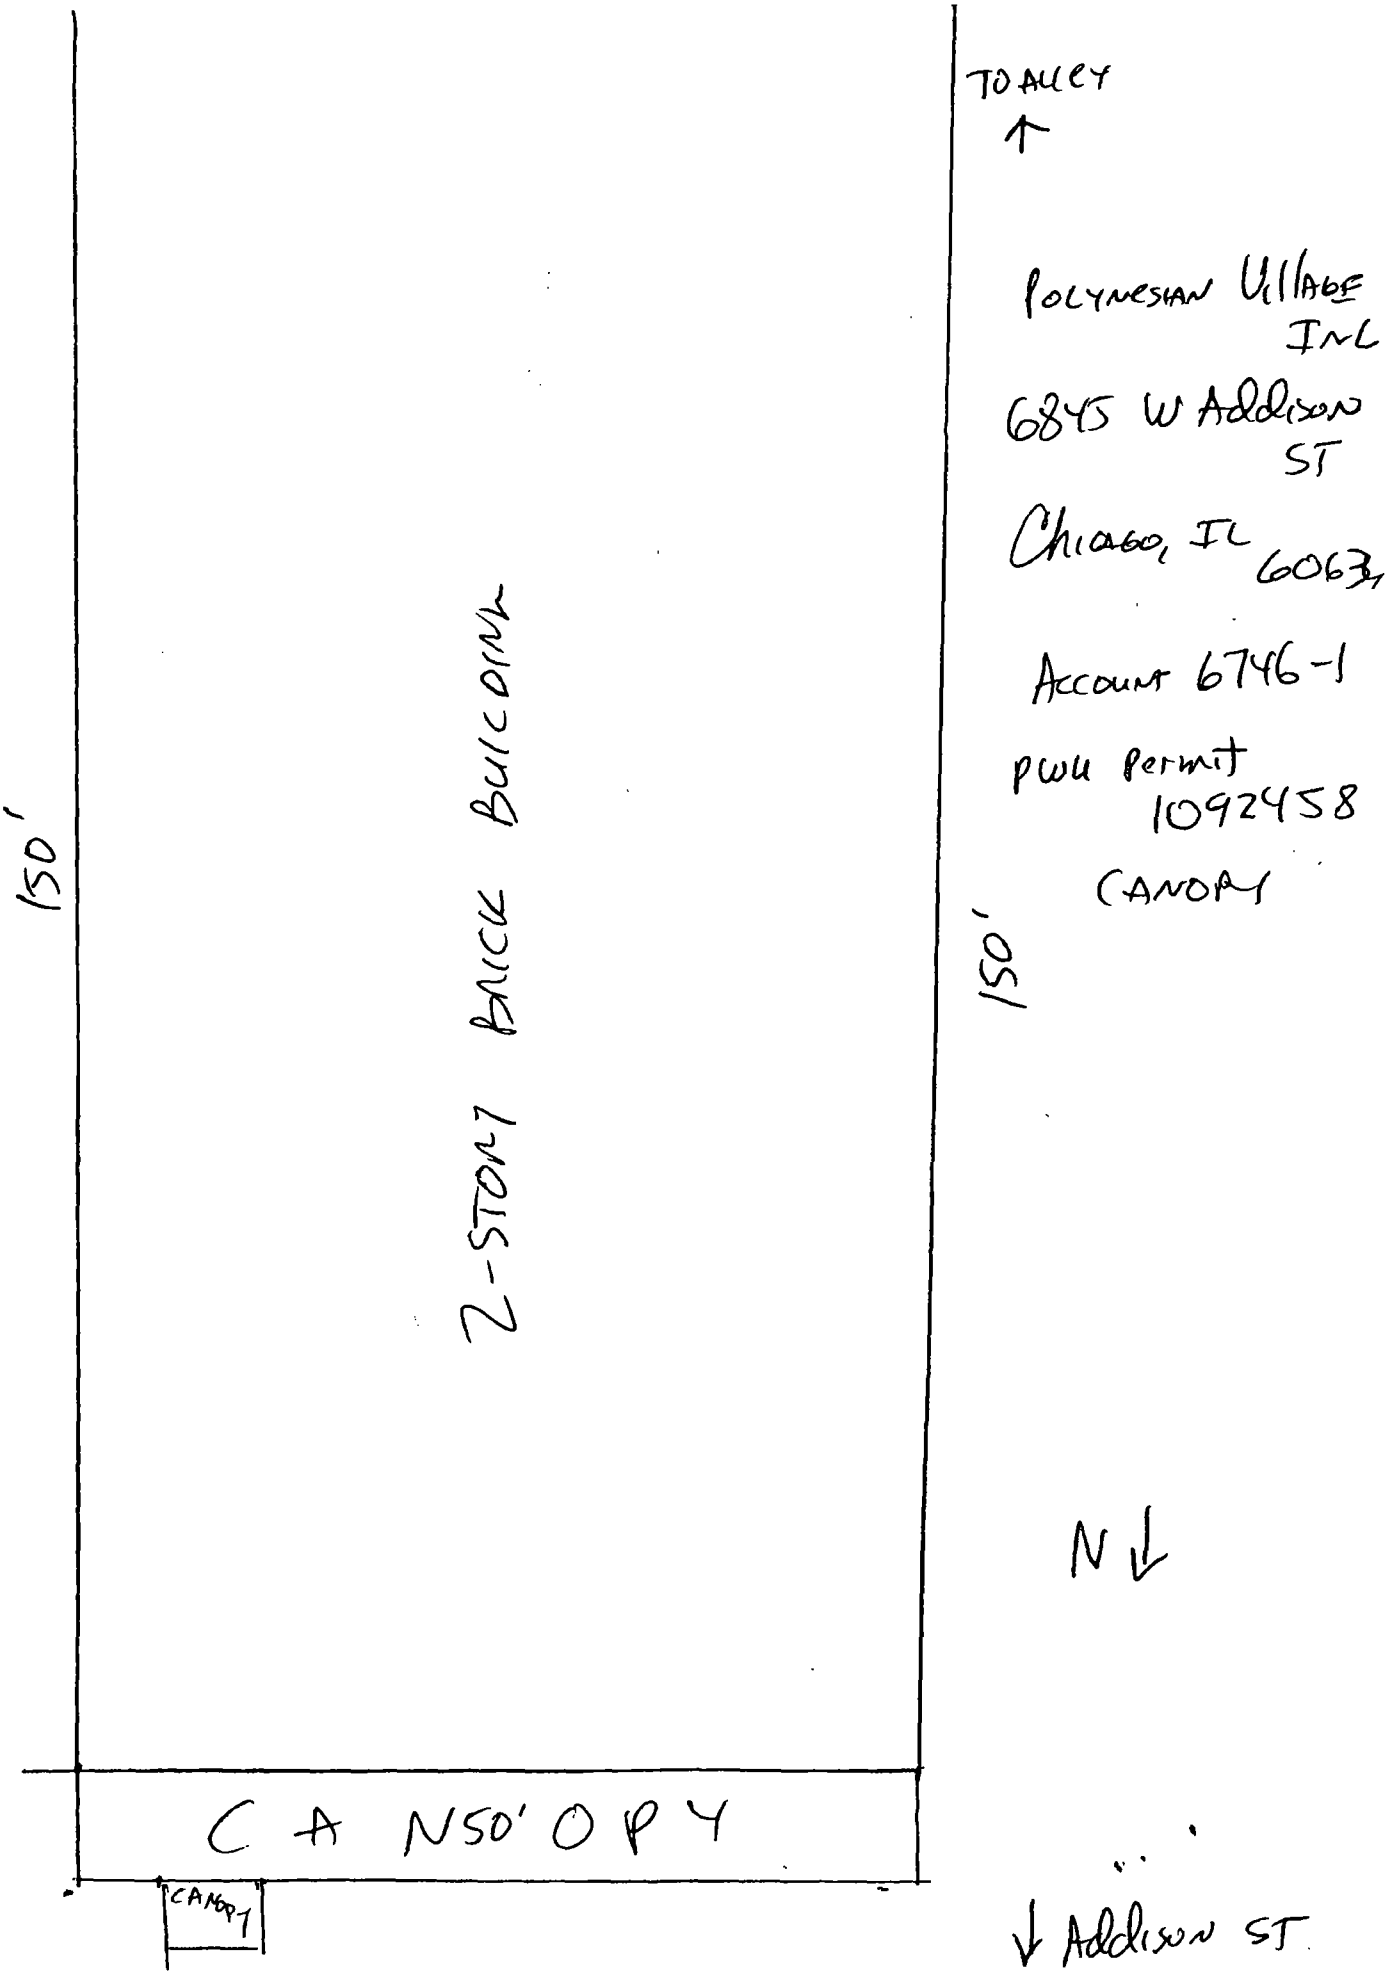
TO ALLEY
POLYNESIAN VILLAGE INC
6845 W Addison ST
Chicago, IL 60634
Account 6746-1
pwu permit 1092458
CANOPY
150'
150'
2-STORY BRICK BUILDING
CANOPY
CANOPY
N
Addison ST

Department of Business Affairs and Consumer Protection
Small Business Center - Public Way Use Unit
City Hall - 121 N LaSalle Street, Room 800 • Chicago, IL 60602
312-74-GOBIZ / 312-744-6249 • (312) 744-1944 (TTY)
http //www.cityofchicago.org/bacp

07/29/2015

Alderman **Nicholas Sposato**
Ward # **38**
City of Chicago
City Hall, Room **200**
121 North LaSalle Street
Chicago, Illinois 60602

Re: An ordinance to use and maintain a portion of the public right-of-way for **one (1) canopy(ies)** for **POLYNESIAN VILLAGE**, adjacent to the premises known as **6845 W. Addison St.**.

Dear Alderman **Nicholas Sposato**:

The applicant referenced above has requested the use of the public right-of-way for a **canopy(ies)**. An ordinance has been prepared by the Department of Business Affairs and Consumer Protection – Small Business Center - Public Way Use Unit for presentation to the City Council. Because this request was made for properties located in your ward, as approved by you as per the attached, I respectfully request that you introduce the attached ordinance at the next City Council meeting.

If you have any questions regarding this ordinance, please contact Anthony Bertuca at (312) 744-5506.

Department of Business Affairs and Consumer Protection

City of Chicago

O2015-5499

Office of the City Clerk

Document Tracking Sheet

Meeting Date:	7/29/2015
Sponsor(s):	Laurino (39)
Type:	Ordinance
Title:	Canopy(s) for Walgreens No. 09709
Committee(s) Assignment:	Committee on Transportation and Public Way

ORDINANCE
WALGREENS #09709
Acct. No. 147 - 104
Permit No. 1119721

Be It Ordained by the City Council of the City of Chicago:

SECTION 1. Permission and authority are hereby given and granted to WALGREENS #09709, upon the terms and subject to the conditions of this ordinance to maintain and use, as now constructed, three (3) Canopy(s) projecting over the public right-of-way adjacent to its premises known as 4010 W. Lawrence Ave..

Said Canopy(s) at LAWRENCE AVE measure(s):
Three (3) at fifteen (15) feet in length, and three (3) feet in width for a total of one hundred thirty-five (135) square feet.

The location of said privilege shall be as shown on prints kept on file with the Department of Business Affairs and Consumer Protection and the Office of the City Clerk.

Said privilege shall be constructed in accordance with plans and specifications approved by the Zoning Department - Signs.

This grant of privilege in the public way shall be subject to the provisions of Section 10-28-015 and all other required provisions of the Municipal Code of Chicago.

The grantee shall pay to the City of Chicago as compensation for the privilege #1119721 herein granted the sum of one hundred fifty ($150.00) per annum in advance.


A 25% penalty will be added for payments received after due date.

The permit holder agrees to hold the City of Chicago harmless for any damage, relocation or replacement costs associated with damage, relocation or removal of private property caused by the City performing work in the public way.

Authority herein given and granted for a period of five (5) years from and after 05/13/2014.

Alderman _____

Margaret Laurino 39th Ward

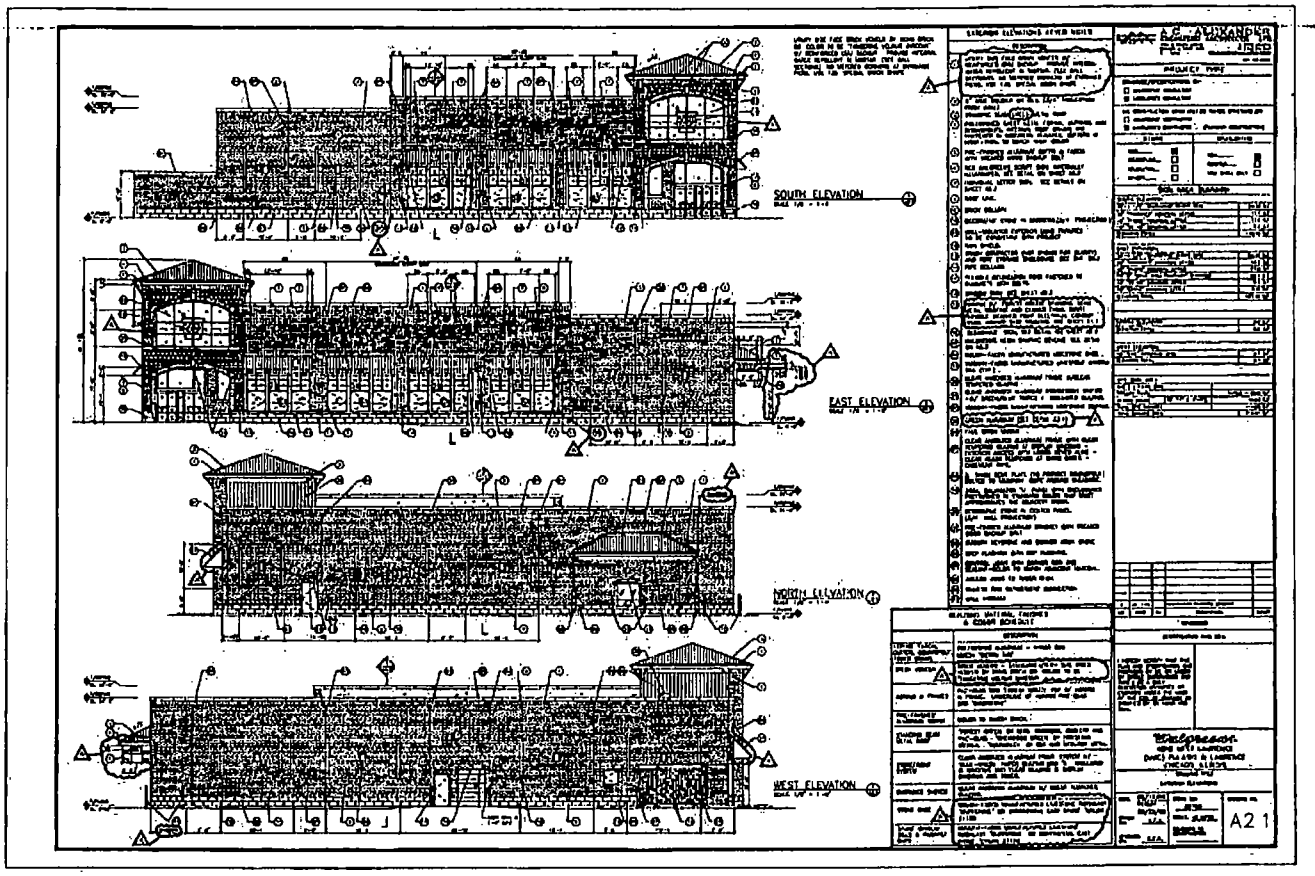
SOUTH ELEVATION
EAST ELEVATION
NORTH ELEVATION
WEST ELEVATION
A2.1

City of Chicago

O2015-5505

Office of the City Clerk

Document Tracking Sheet

Meeting Date:	7/29/2015
Sponsor(s):	O'Connor (40)
Type:	Ordinance
Title:	Canopy(s) for Walgreens No. 06980
Committee(s) Assignment:	Committee on Transportation and Public Way

ORDINANCE
WALGREENS # 06980
Acct. No. 147 - 90
Permit No. 1119540

Be It Ordained by the City Council of the City of Chicago:

SECTION 1. Permission and authority are hereby given and granted to WALGREENS # 06980, upon the terms and subject to the conditions of this ordinance to maintain and use, as now constructed, five (5) Canopy(s) projecting over the public right-of-way adjacent to its premises known as 3019 W. Peterson Ave..

Said Canopy(s) at W. PETERSON measure(s):
Five (5) at fifteen (15) feet in length, and three (3) feet in width for a total of two hundred twenty-five (225) square feet.

The location of said privilege shall be as shown on prints kept on file with the Department of Business Affairs and Consumer Protection and the Office of the City Clerk.

Said privilege shall be constructed in accordance with plans and specifications approved by the Zoning Department - Signs.

This grant of privilege in the public way shall be subject to the provisions of Section 10-28-015 and all other required provisions of the Municipal Code of Chicago.

The grantee shall pay to the City of Chicago as compensation for the privilege #1119540 herein granted the sum of one hundred seventy-five ($175.00) per annum in advance.


A 25% penalty will be added for payments received after due date.

The permit holder agrees to hold the City of Chicago harmless for any damage, relocation or replacement costs associated with damage, relocation or removal of private property caused by the City performing work in the public way.

Authority herein given and granted for a period of five (5) years from and after 03/18/2014.

Alderman _____

Patrick O'Connor 40th Ward

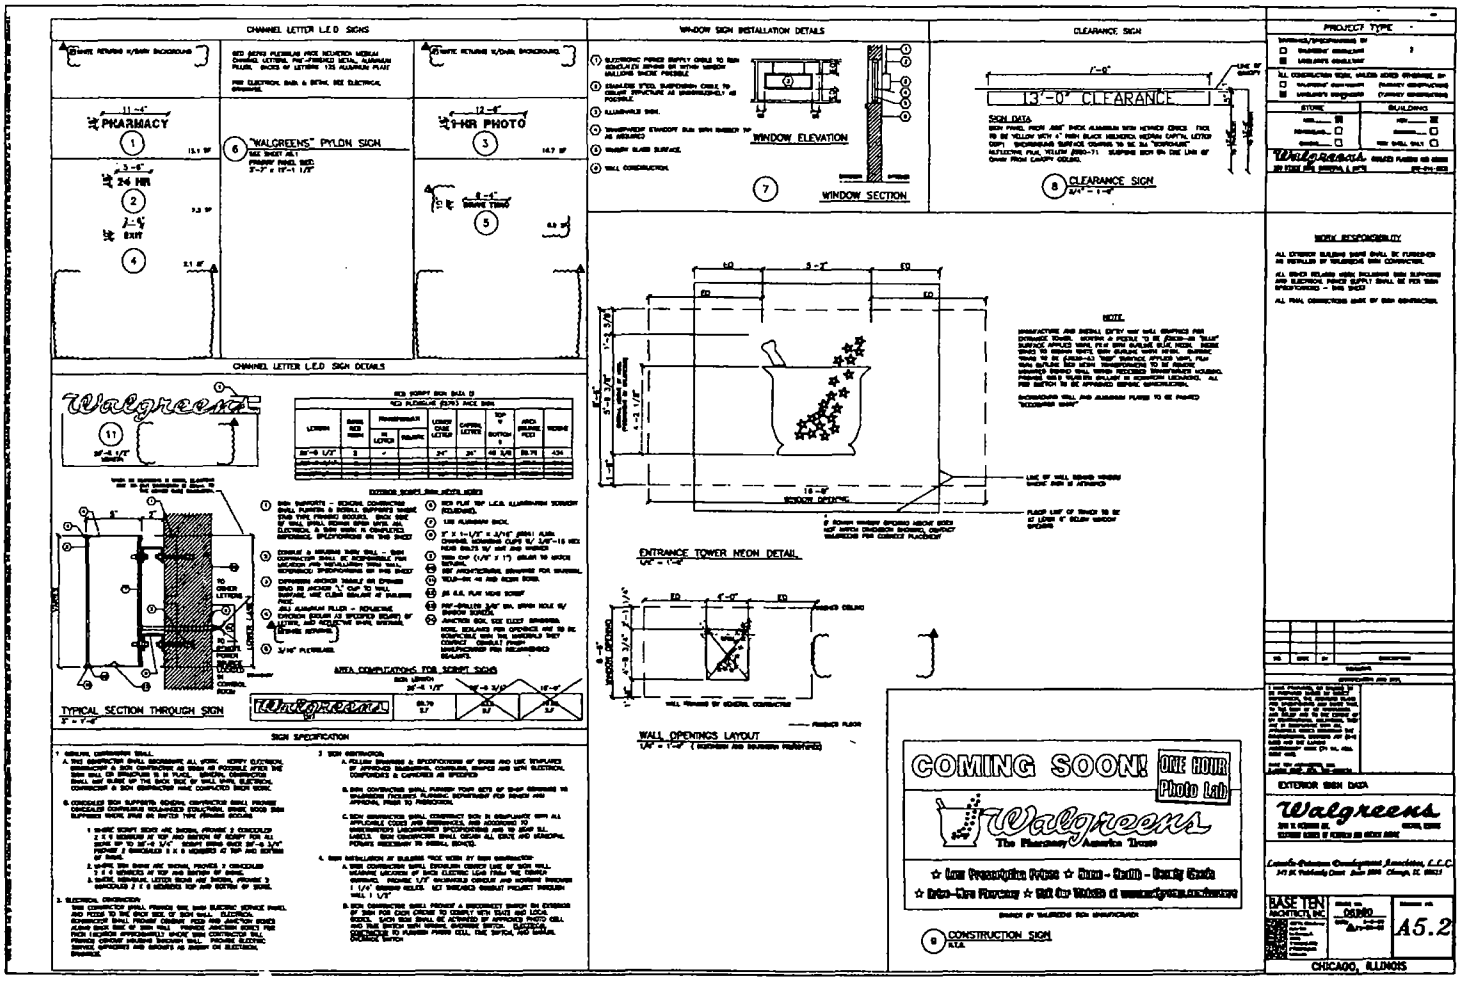
CHANNEL LETTER L.E.D SIGNS
PHARMACY
"WALGREENS" PYLON SIGN
PHR PHOTO
24 HR
DRIVE THRU
EXIT
CHANNEL LETTER L.E.D SIGN DETAILS
TYPICAL SECTION THROUGH SIGN
SIGN SPECIFICATION
WINDOW SIGN INSTALLATION DETAILS
WINDOW ELEVATION
WINDOW SECTION
CLEARANCE SIGN
13'-0" CLEARANCE
ENTRANCE TOWER NEON DETAIL
WALL OPENINGS LAYOUT
COMING SOON! ONE HOUR Photo Lab
Walgreens
The Pharmacy America Trusts
CONSTRUCTION SIGN
PROJECT TYPE
WORK RESPONSIBILITY
EXTERIOR SIGN DATA
BASE TEN ARCHITECTS, INC.
A5.2
CHICAGO, ILLINOIS

City of Chicago

O2015-5511

Office of the City Clerk

Document Tracking Sheet

Meeting Date:	7/29/2015
Sponsor(s):	Reilly (42)
Type:	Ordinance
Title:	Canopy(s) for 50 East Chestnut Condo Assn.
Committee(s) Assignment:	Committee on Transportation and Public Way

ORDINANCE
50 EAST CHESTNUT CONDOMINIUM ASSOCIATION
Acct. No. 357904 - 1
Permit No. 1119623

Be It Ordained by the City Council of the City of Chicago:

SECTION 1. Permission and authority are hereby given and granted to 50 EAST CHESTNUT CONDOMINIUM ASSOCIATION, upon the terms and subject to the conditions of this ordinance to maintain and use, as now constructed, one (1) Canopy(s) projecting over the public right-of-way adjacent to its premises known as 50 E. Chestnut St..

Said Canopy(s) at E. Chestnut Street measure(s):
One (1) at fifteen (15) feet in length, and eleven (11) feet in width for a total of one hundred sixty-five (165) square feet.

The location of said privilege shall be as shown on prints kept on file with the Department of Business Affairs and Consumer Protection and the Office of the City Clerk.

Said privilege shall be constructed in accordance with plans and specifications approved by the Zoning Department - Signs.

This grant of privilege in the public way shall be subject to the provisions of Section 10-28-015 and all other required provisions of the Municipal Code of Chicago.

The grantee shall pay to the City of Chicago as compensation for the privilege #1119623 herein granted the sum of fifty ($50.00) per annum in advance.


A 25% penalty will be added for payments received after due date.

The permit holder agrees to hold the City of Chicago harmless for any damage, relocation or replacement costs associated with damage, relocation or removal of private property caused by the City performing work in the public way.

Authority herein given and granted for a period of five (5) years from and after 06/08/2015.

Alderman _____

Brendan Reilly 42nd Ward

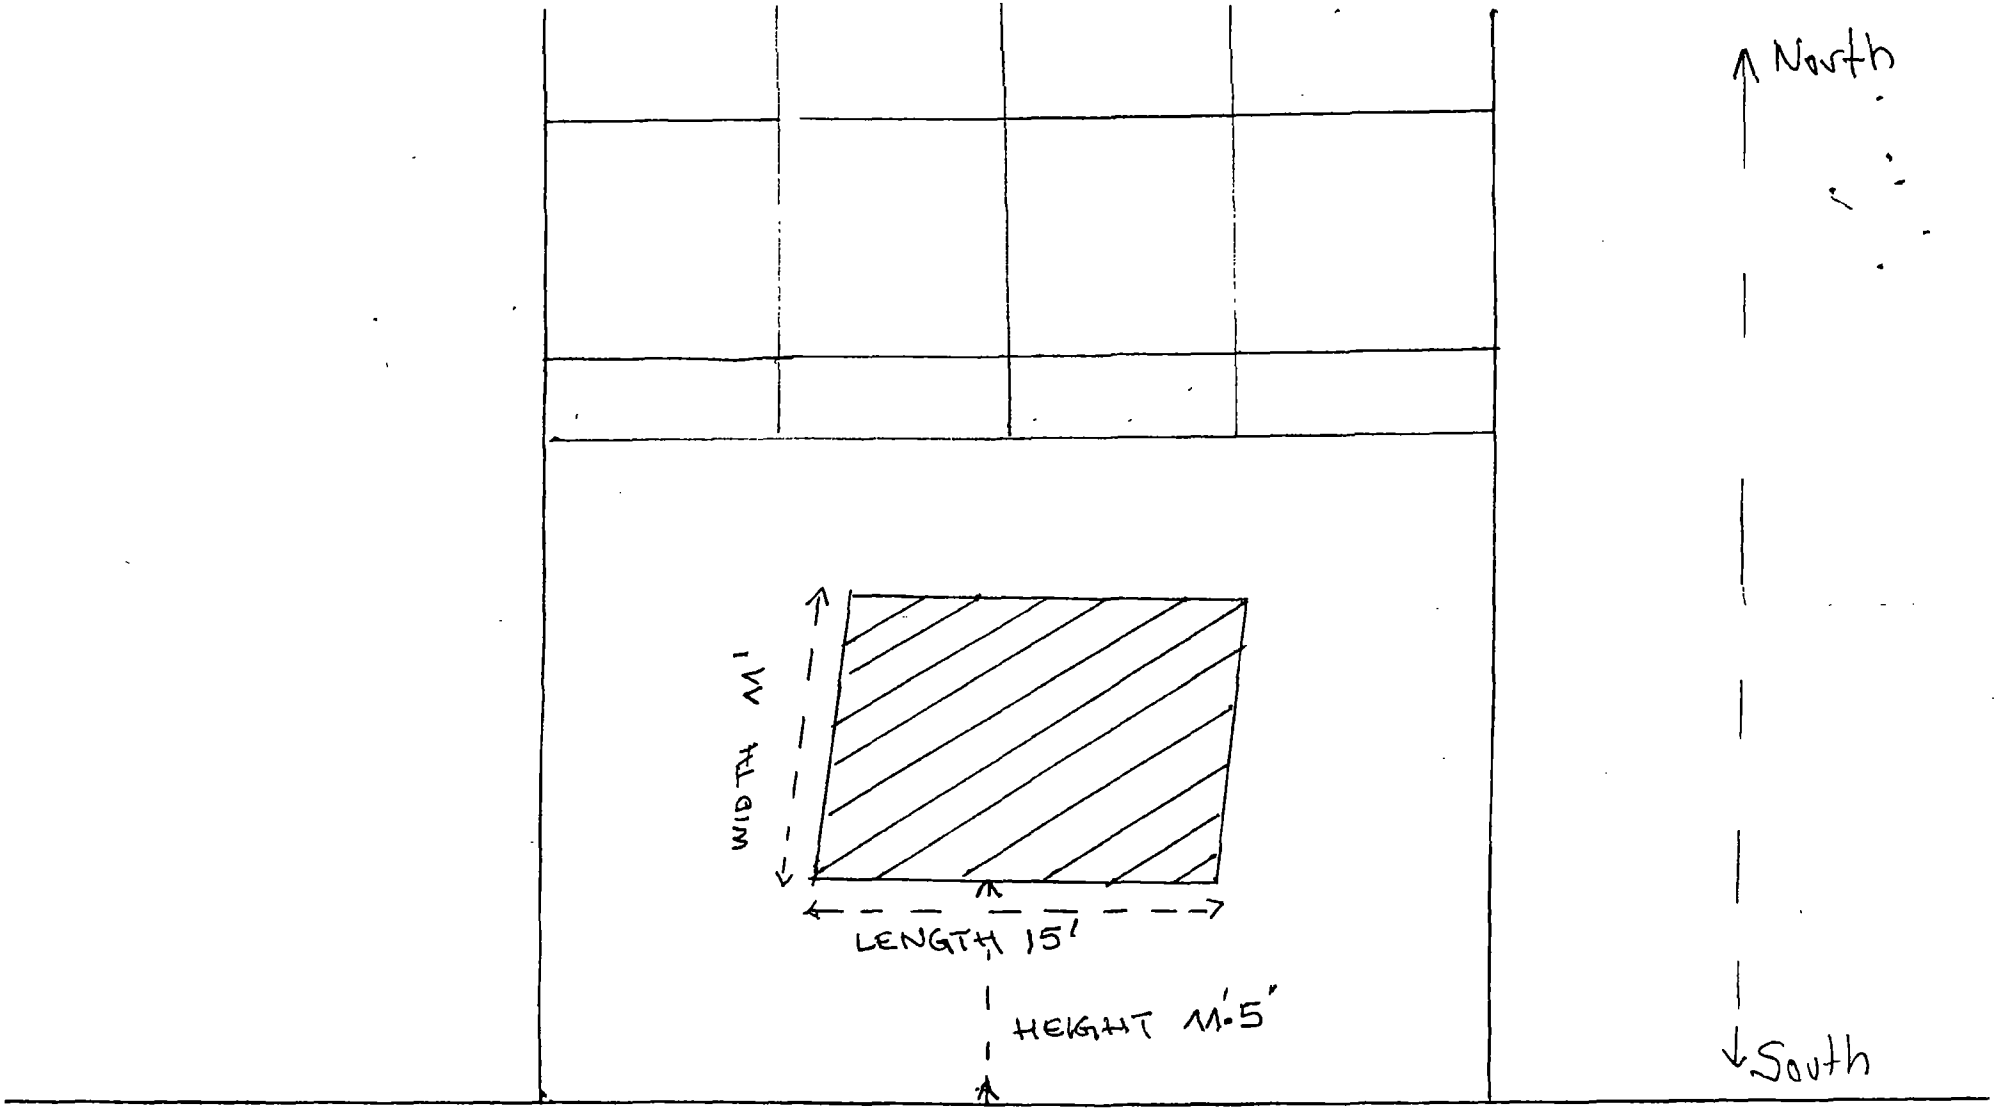

side walk

50 East Chestnut Street

W ←

→ E

City of Chicago

O2015-5516

Office of the City Clerk

Document Tracking Sheet

Meeting Date:	7/29/2015
Sponsor(s):	Reilly (42)
Type:	Ordinance
Title:	Canopy(s) for Huron Sedgwick Development LLC
Committee(s) Assignment:	Committee on Transportation and Public Way

ORDINANCE
HURON SEDGWICK DEVELOPMENT, LLC
Acct. No. 399739 - 1
Permit No. 1119514

Be It Ordained by the City Council of the City of Chicago:

SECTION 1. Permission and authority are hereby given and granted to HURON SEDGWICK DEVELOPMENT, LLC, upon the terms and subject to the conditions of this ordinance to construct, install, maintain and use one (1) Canopy(s) projecting over the public right-of-way adjacent to its premises known as 400 W. Huron St..

Said Canopy(s) at W.Huron Street measure(s):
One (1) at one hundred point two five (100.25) feet in length, and six point six seven (6.67) feet in width for a total of six hundred sixty-eight point six seven (668.67) square feet.

The location of said privilege shall be as shown on prints kept on file with the Department of Business Affairs and Consumer Protection and the Office of the City Clerk.

Said privilege shall be constructed in accordance with plans and specifications approved by the Zoning Department - Signs.

This grant of privilege in the public way shall be subject to the provisions of Section 10-28-015 and all other required provisions of the Municipal Code of Chicago.

The grantee shall pay to the City of Chicago as compensation for the privilege #1119514 herein granted the sum of one hundred twenty-five dollars and twenty-five cents ($125.25) per annum in advance.


A 25% penalty will be added for payments received after due date.


The permit holder agrees to hold the City of Chicago harmless for any damage, relocation or replacement costs associated with damage, relocation or removal of private property caused by the City performing work in the public way.

Authority herein given and granted for a period of five (5) years from and after Date of Passage.

Alderman _____

Brendan Reilly 42nd Ward

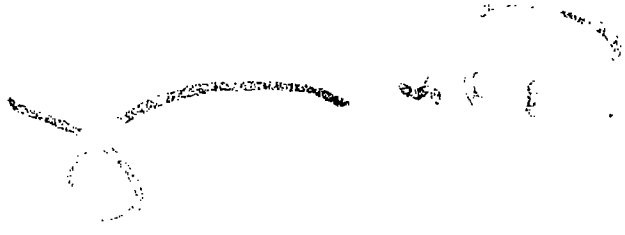

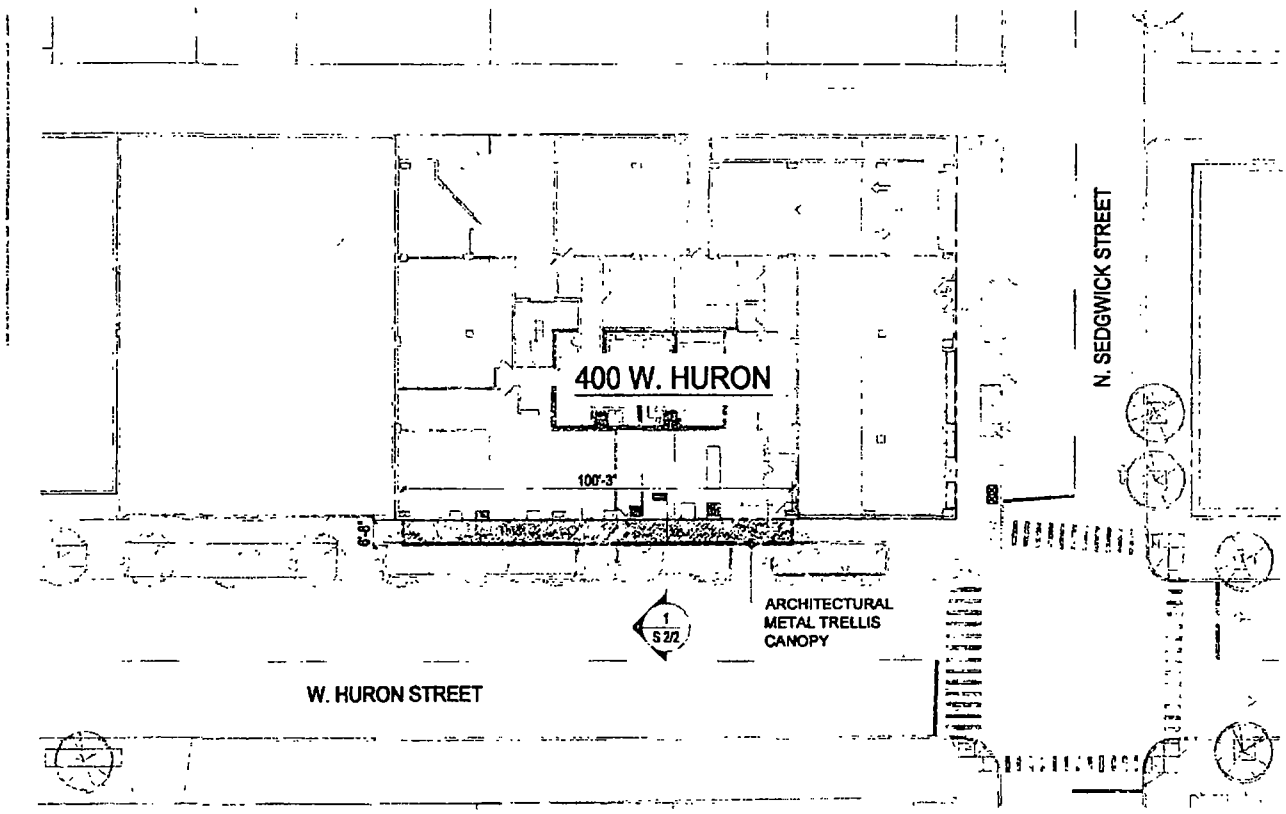

1 ARCHITECTURAL METAL TRELLIS (1)

400 W. HURON

Chicago, Illinois

SKETCH 1/2

06.22.15

Antoniech Associates - Architect | 224 West Huron Street, Chicago, IL 60654 | Phone: 312-266-1126 Fax: 312-266-7123
Huron Sedgwick Development LLC - Owner | 400 West Huron Street, Chicago, IL 60654 | Phone: 312-266-8800 Fax: 312-266-8530

City of Chicago

O2015-5521

Office of the City Clerk

Document Tracking Sheet

Meeting Date:	7/29/2015
Sponsor(s):	Reilly (42)
Type:	Ordinance
Title:	Canopy(s) for Hampton Inn Chicago Downtown
Committee(s) Assignment:	Committee on Transportation and Public Way

ORDINANCE
HAMPTON INN CHICAGO DOWNTOWN
Acct. No. 393024 - 1
Permit No. 1119134

Be It Ordained by the City Council of the City of Chicago:

SECTION 1. Permission and authority are hereby given and granted to HAMPTON INN CHICAGO DOWNTOWN, upon the terms and subject to the conditions of this ordinance to construct, install, maintain and use one (1) Canopy(s) projecting over the public right-of-way adjacent to its premises known as 68 E. Wacker Dr..

Said Canopy(s) at E. Wacker measure(s):
One (1) at twenty (20) feet in length, and seven point four two (7.42) feet in width for a total of one hundred forty-eight point four (148.4) square feet.

The location of said privilege shall be as shown on prints kept on file with the Department of Business Affairs and Consumer Protection and the Office of the City Clerk.

Said privilege shall be constructed in accordance with plans and specifications approved by the Zoning Department - Signs.

This grant of privilege in the public way shall be subject to the provisions of Section 10-28-015 and all other required provisions of the Municipal Code of Chicago.

The grantee shall pay to the City of Chicago as compensation for the privilege #1119134 herein granted the sum of fifty ($50.00) per annum in advance.

A 25% penalty will be added for payments received after due date.

The permit holder agrees to hold the City of Chicago harmless for any damage, relocation or replacement costs associated with damage, relocation or removal of private property caused by the City performing work in the public way.

Authority herein given and granted for a period of five (5) years from and after Date of Passage.

Alderman _____

Brendan Reilly 42nd Ward



12" Internally Illuminated Remote L.E.D. Letter Set
(3) REQ.



CUSTOM LINEAR BUILDING LETTERS 1"=1'-0"

3" DEEP CHANNEL LETTERS with REMOTE POWER SUPPLIES


040" THK. ALUM. RETURNS with 063" THK ALUM. CAD CUT BACKS RETURNS PAINTED 313 DK BRONZE

177" THK CYRO SG 3RK32 RED FACES


1" DK. BRONZE JEWELITE RETAINER

GELCORE GERDMXS6 TETRA MAX RED L E D. (3MOD/FT)

LETTERS TO MOUNT FLUSH TO CANOPY FACE

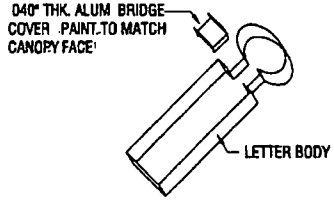

TYPICAL BRIDGE DETAIL NTS

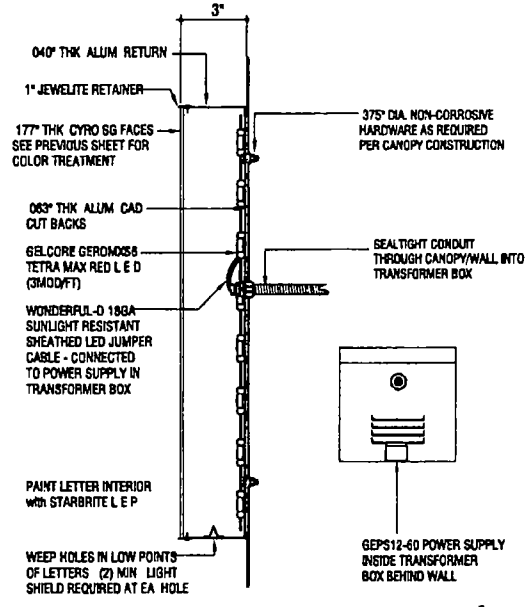

LETTER SECTION-REMOTE POWER SUPPLY

SOUTH WATER SIGNS
934 N Church
Elmhurst, IL 60126
tel 630 333 4900
fax 630 333 4915

CLIENT: Hartshorne Plunkard Architecture	PROJECT NAME: Hampton Inn - Exterior ID Signs 68 E Wacker Place - Chicago IL	DATE: 04 03 15	REVISIONS REV1 04 14 15 04 30 15
CUSTOMER APPROVAL:	TRACKER NUMBER: 7011661	DRAWN BY: rm	

THIS DRAWING IS THE PROPERTY OF SOUTH WATER SIGNS, LLC. ALL RIGHTS OF REPRODUCTION ARE RESERVED BY SOUTH WATER SIGNS, INC.

City of Chicago

O2015-5530

Office of the City Clerk

Document Tracking Sheet

Meeting Date:	7/29/2015
Sponsor(s):	Reilly (42)
Type:	Ordinance
Title:	Canopy(s) for Enwave Chicago
Committee(s) Assignment:	Committee on Transportation and Public Way

ORDINANCE
ENWAVE CHICAGO
Acct. No. 86201 - 4
Permit No. 1119318

Be It Ordained by the City Council of the City of Chicago:

SECTION 1. Permission and authority are hereby given and granted to ENWAVE CHICAGO, upon the terms and subject to the conditions of this ordinance to maintain and use, as now constructed, one (1) Canopy(s) projecting over the public right-of-way adjacent to its premises known as 137 S. State St..

Said Canopy(s) at S. State Street & E. Adams Street measure(s):
One (1) at two hundred twelve point five (212.5) feet in length, and two point zero eight (2.08) feet in width for a total of four hundred forty-two (442) square feet.

The location of said privilege shall be as shown on prints kept on file with the Department of Business Affairs and Consumer Protection and the Office of the City Clerk.

Said privilege shall be constructed in accordance with plans and specifications approved by the Zoning Department - Signs.

This grant of privilege in the public way shall be subject to the provisions of Section 10-28-015 and all other required provisions of the Municipal Code of Chicago.

The grantee shall pay to the City of Chicago as compensation for the privilege #1119318 herein granted the sum of one hundred seventy-five ($175.00) per annum in advance.


A 25% penalty will be added for payments received after due date.

The permit holder agrees to hold the City of Chicago harmless for any damage, relocation or replacement costs associated with damage, relocation or removal of private property caused by the City performing work in the public way.

Authority herein given and granted for a period of five (5) years from and after Date of Passage.

Alderman _____

Brendan Reilly 42nd Ward

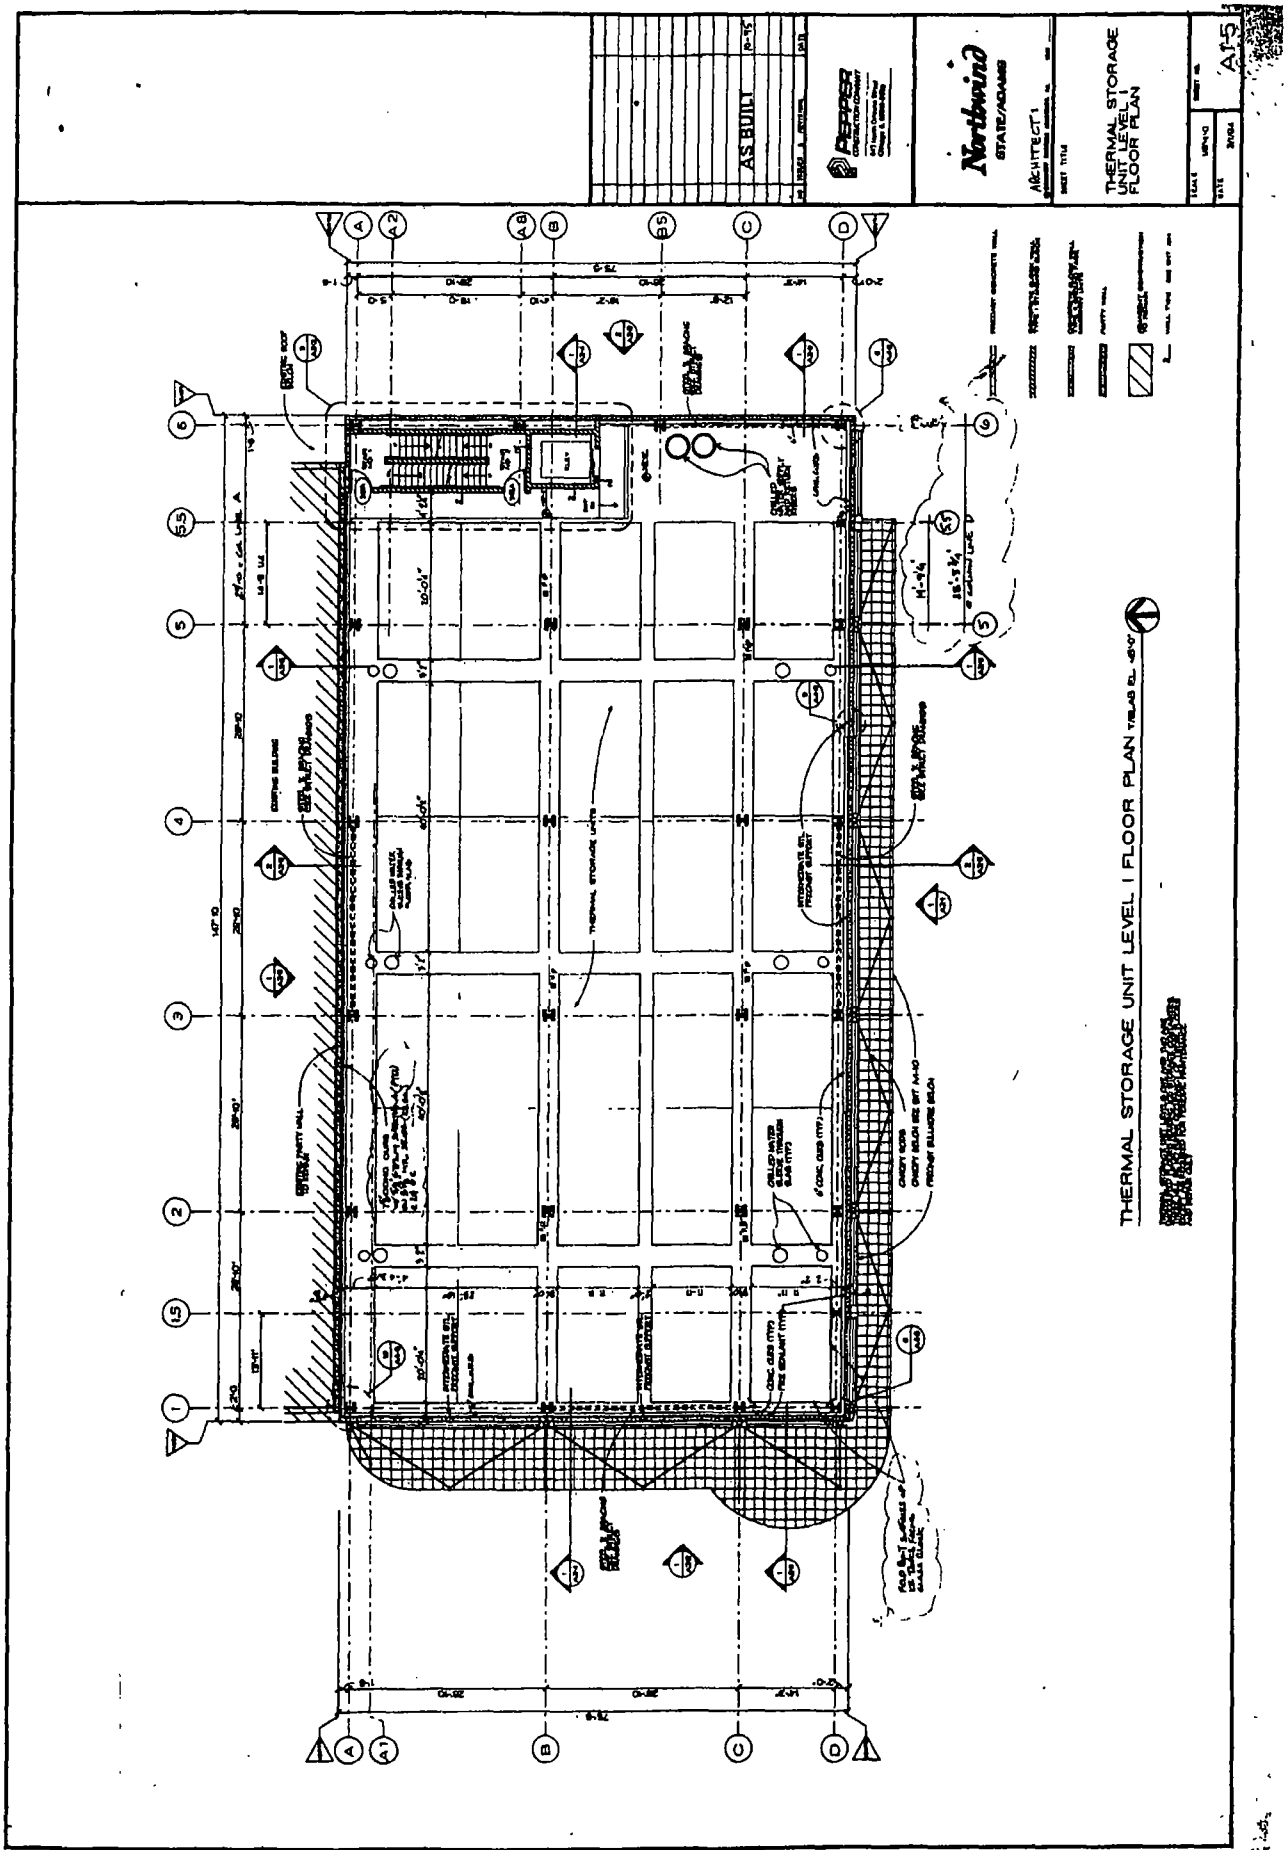
AS BUILT
PEPPER CONSTRUCTION COMPANY
Northwind
STATE/ADAMS
ARCHITECT
THERMAL STORAGE UNIT LEVEL I FLOOR PLAN
A1.5
THERMAL STORAGE UNIT LEVEL I FLOOR PLAN

City of Chicago

O2015-5531

Office of the City Clerk

Document Tracking Sheet

Meeting Date:	7/29/2015
Sponsor(s):	Reilly (42)
Type:	Ordinance
Title:	Canopy(s) for Macy's
Committee(s) Assignment:	Committee on Transportation and Public Way

ORDINANCE
MACY'S
Acct. No. 32101 - 1
Permit No. 1119297

Be It Ordained by the City Council of the City of Chicago:

SECTION 1. Permission and authority are hereby given and granted to MACY'S, upon the terms and subject to the conditions of this ordinance to maintain and use, as now constructed, four (4) Canopy(s) projecting over the public right-of-way adjacent to its premises known as 111 N. State St..

Said Canopy(s) at E. Washington measure(s):
One (1) at sixty-four (64) feet in length, and sixteen (16) feet in width for a total of one thousand twenty-four (1024) square feet.

Said Canopy(s) at E. Washington measure(s):
One (1) at twenty-five (25) feet in length, and sixteen (16) feet in width for a total of four hundred (400) square feet.

Said Canopy(s) at E. Randolph measure(s):
One (1) at sixty-four (64) feet in length, and nineteen (19) feet in width for a total of one thousand two hundred sixteen (1216) square feet.

Said Canopy(s) at E. Randolph measure(s):
One (1) at sixty-two (62) feet in length, and sixteen (16) feet in width for a total of nine hundred ninety-two (992) square feet.

The location of said privilege shall be as shown on prints kept on file with the Department of Business Affairs and Consumer Protection and the Office of the City Clerk.

Said privilege shall be constructed in accordance with plans and specifications approved by the Zoning Department - Signs.

This grant of privilege in the public way shall be subject to the provisions of Section 10-28-015 and all other required provisions of the Municipal Code of Chicago.

The grantee shall pay to the City of Chicago as compensation for the privilege #1119297 herein granted the sum of one hundred seventy-five ($175.00) per annum in advance.

A 25% penalty will be added for payments received after due date.

The permit holder agrees to hold the City of Chicago harmless for any damage, relocation or replacement costs associated with damage, relocation or removal of private property caused by the City performing work in the public way.

Authority herein given and granted for a period of five (5) years from and after 10/07/2014.


Alderman _____

Brendan Reilly 42nd Ward

Federated
DEPARTMENT STORES, INC.

PLOT PLAN

Site Recommendations: State Street ID #: _____
Address: 111 North State Street, Chicago, IL

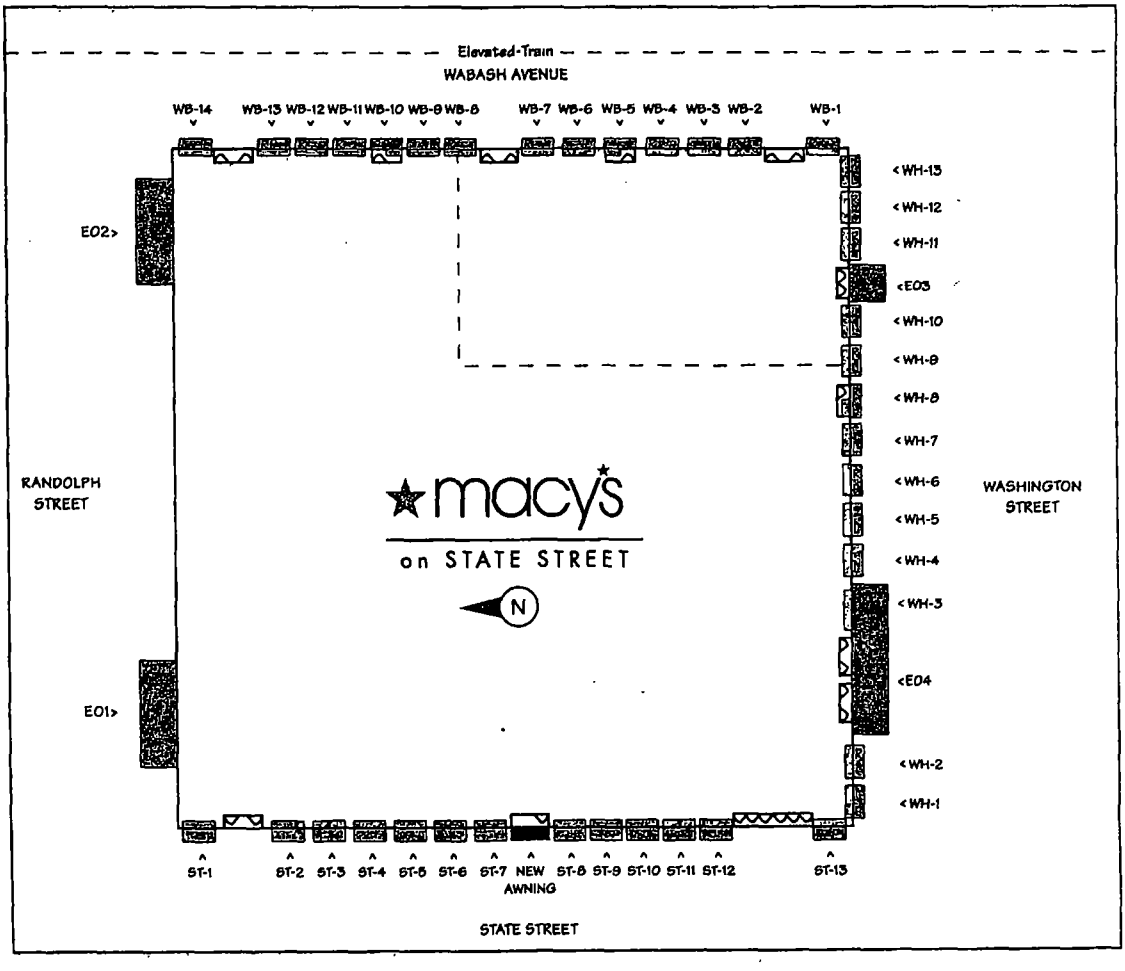

KEY
- WINDOW
- AWNING
- NEW AWNING
- CANOPY

City of Chicago

O2015-5534

Office of the City Clerk

Document Tracking Sheet

Meeting Date:	7/29/2015
Sponsor(s):	Tunney (44)
Type:	Ordinance
Title:	Canopy(s) for Walgreens No. 6270
Committee(s) Assignment:	Committee on Transportation and Public Way

ORDINANCE
WALGREENS #6270
Acct. No. 147 - 65
Permit No. 1119708

Be It Ordained by the City Council of the City of Chicago:

SECTION 1. Permission and authority are hereby given and granted to WALGREENS #6270, upon the terms and subject to the conditions of this ordinance to maintain and use, as now constructed, ten (10) Canopy(s) projecting over the public right-of-way adjacent to its premises known as 1001 W. Belmont Ave..

Said Canopy(s) at W. Belmont Avenue measure(s):
Three (3) at sixteen (16) feet in length, and two (2) feet in width for a total of ninety-six (96) square feet.
Three (3) at four (4) feet in length, and two (2) feet in width for a total of twenty-four (24) square feet.

Said Canopy(s) at N. Sheffield Avenue measure(s):
Three (3) at seventeen (17) feet in length, and two (2) feet in width for a total of one hundred two (102) square feet.
One (1) at three (3) feet in length, and two (2) feet in width for a total of six (6) square feet.

The location of said privilege shall be as shown on prints kept on file with the Department of Business Affairs and Consumer Protection and the Office of the City Clerk.

Said privilege shall be constructed in accordance with plans and specifications approved by the Zoning Department - Signs.

This grant of privilege in the public way shall be subject to the provisions of Section 10-28-015 and all other required provisions of the Municipal Code of Chicago.

The grantee shall pay to the City of Chicago as compensation for the privilege #1119708 herein granted the sum of one hundred seventy-five ($175.00) per annum in advance.


A 25% penalty will be added for payments received after due date.

The permit holder agrees to hold the City of Chicago harmless for any damage, relocation or replacement costs associated with damage, relocation or removal of private property caused by the City performing work in the public way.

Authority herein given and granted for a period of five (5) years from and after 07/27/2013.

Alderman Thomas Tunney

Thomas Tunney 44th Ward

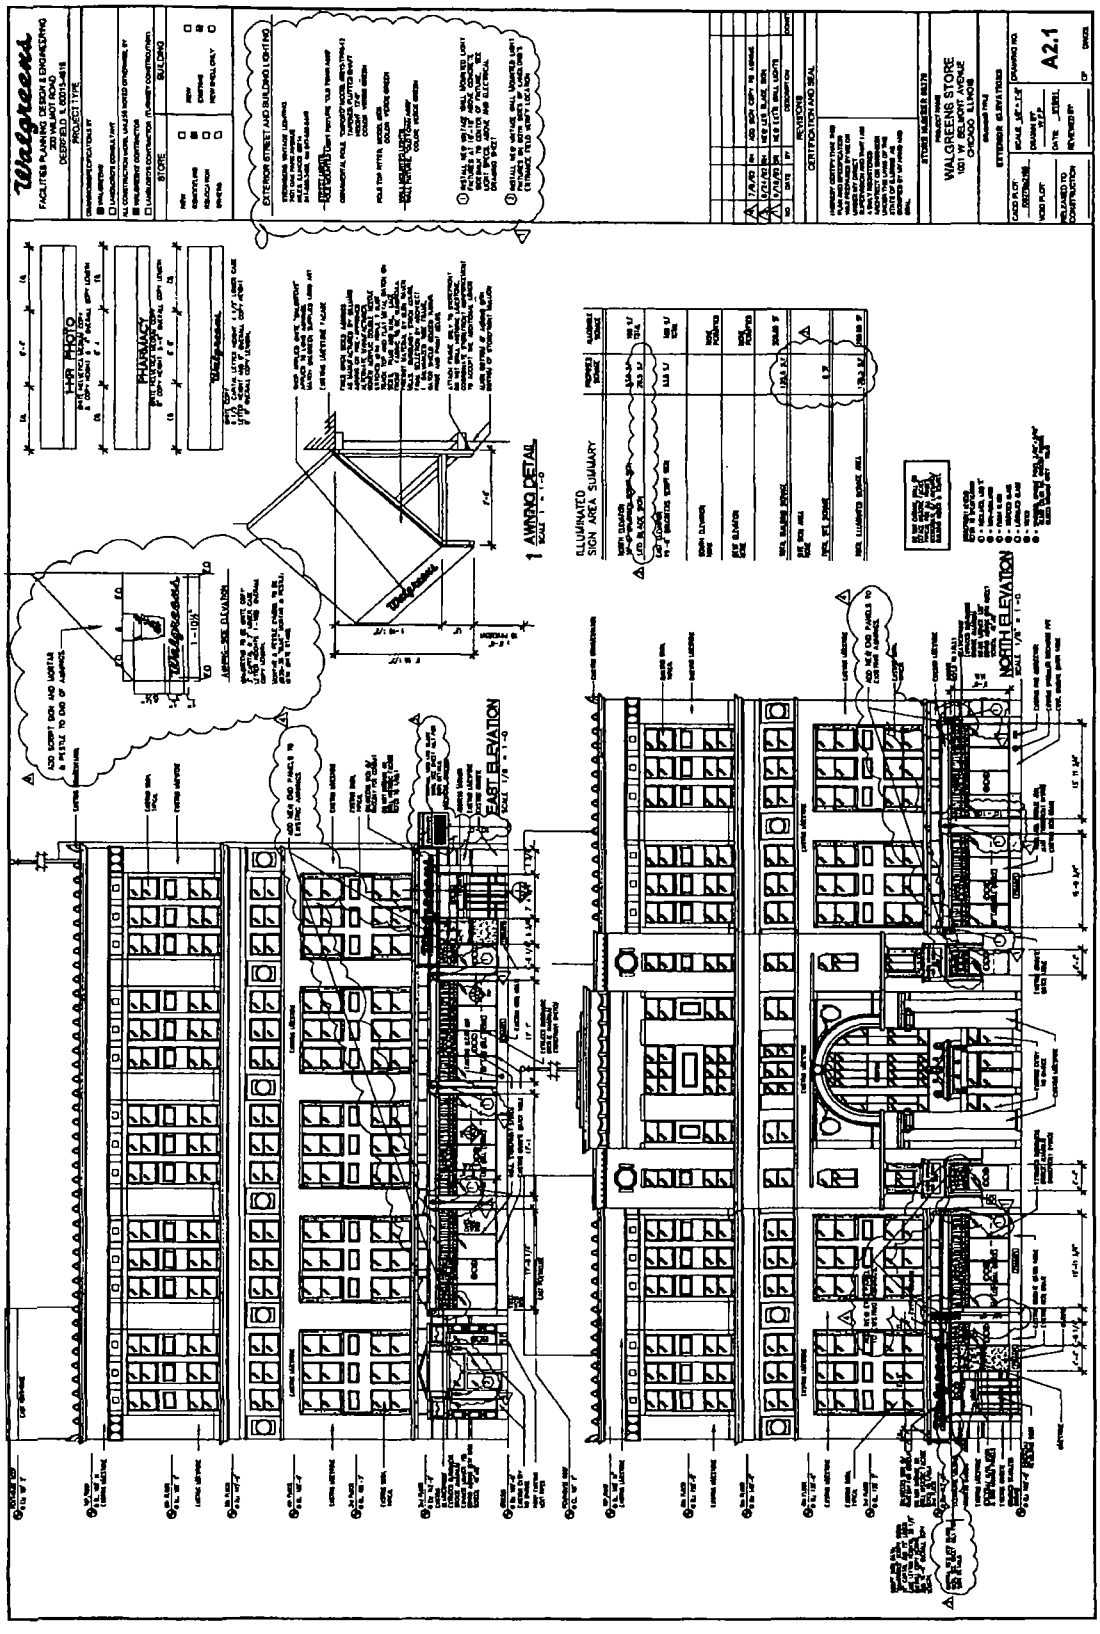
Walgreens
FACILITIES PLANNING DESIGN & ENGINEERING
200 WILMOT ROAD
DEERFIELD, IL 60015-4816
WALGREENS STORE
1001 W. BELMONT AVENUE
CHICAGO, ILLINOIS
EXTERIOR ELEVATIONS
A2.1
1 AWNING DETAIL
SCALE 1" = 1'-0"
EAST ELEVATION
SCALE 1/8" = 1'-0"
NORTH ELEVATION
SCALE 1/8" = 1'-0"
ILLUMINATED SIGN AREA SUMMARY
CERTIFICATION AND SEAL
REVISIONS
EXTERIOR STREET AND BUILDING LIGHTING

City of Chicago

O2015-5540

Office of the City Clerk

Document Tracking Sheet

Meeting Date:	7/29/2015
Sponsor(s):	Arena (45)
Type:	Ordinance
Title:	Canopy(s) for Walgreens No. 04936
Committee(s) Assignment:	Committee on Transportation and Public Way

ORDINANCE
WALGREENS # 04936
Acct. No. 7551 - 62
Permit No. 1119723

Be It Ordained by the City Council of the City of Chicago:

SECTION 1. Permission and authority are hereby given and granted to WALGREENS # 04936, upon the terms and subject to the conditions of this ordinance to maintain and use, as now constructed, four (4) Canopy(s) projecting over the public right-of-way adjacent to its premises known as 4040 N. Cicero Ave..

Said Canopy(s) at N. Cicero measure(s):
Four (4) at sixteen (16) feet in length, and one point five (1.5) foot in width for a total of ninety-six (96) square feet.

The location of said privilege shall be as shown on prints kept on file with the Department of Business Affairs and Consumer Protection and the Office of the City Clerk.

Said privilege shall be constructed in accordance with plans and specifications approved by the Zoning Department - Signs.

This grant of privilege in the public way shall be subject to the provisions of Section 10-28-015 and all other required provisions of the Municipal Code of Chicago.

The grantee shall pay to the City of Chicago as compensation for the privilege #1119723 herein granted the sum of one hundred seventy-five ($175.00) per annum in advance.


A 25% penalty will be added for payments received after due date.

The permit holder agrees to hold the City of Chicago harmless for any damage, relocation or replacement costs associated with damage, relocation or removal of private property caused by the City performing work in the public way.

Authority herein given and granted for a period of five (5) years from and after 03/18/2014.

Alderman _____

John Arena 45th Ward

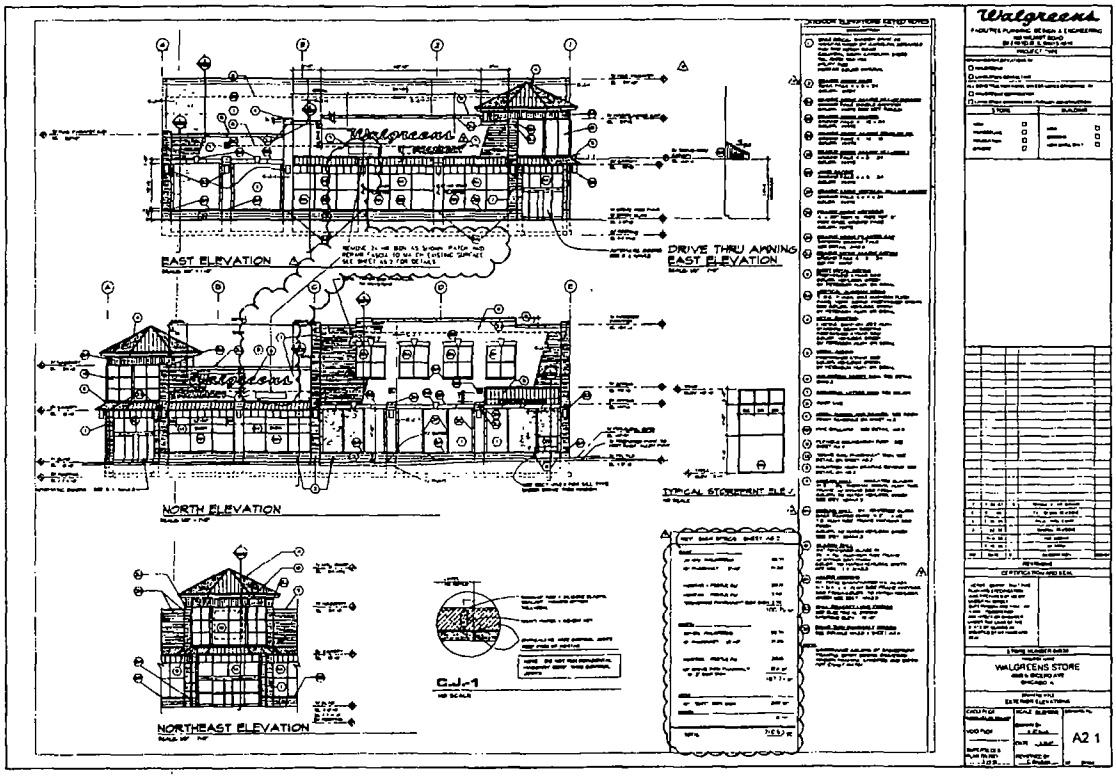
EAST ELEVATION
DRIVE THRU AWNING EAST ELEVATION
NORTH ELEVATION
TYPICAL STOREFRONT ELEV.
NORTHEAST ELEVATION
Walgreens
WALGREENS STORE
A2 1

Department of Business Affairs and Consumer Protection
Small Business Center - Public Way Use Unit
City Hall - 121 N LaSalle Street, Room 800 • Chicago, IL 60602
312-74-GOBIZ / 312-744-6249 • (312) 744-1944 (TTY)
http://www.cityofchicago.org/bacp

07/29/2015

Alderman **John Arena**
Ward # **45**
City of Chicago
City Hall, Room **300**
121 North LaSalle Street
Chicago, Illinois 60602

Re: An ordinance to use and maintain a portion of the public right-of-way for **four (4) canopy(ies)** for **WALGREENS # 04936**, adjacent to the premises known as **4040 N. Cicero Ave.**.

Dear Alderman **John Arena**:

The applicant referenced above has requested the use of the public right-of-way for a **canopy(ies)**. An ordinance has been prepared by the Department of Business Affairs and Consumer Protection – Small Business Center - Public Way Use Unit for presentation to the City Council. Because this request was made for properties located in your ward, as approved by you as per the attached, I respectfully request that you introduce the attached ordinance at the next City Council meeting.

If you have any questions regarding this ordinance, please contact Anthony Bertuca at (312) 744-5506.

Department of Business Affairs and Consumer Protection

City of Chicago

O2015-5544

Office of the City Clerk

Document Tracking Sheet

Meeting Date:	7/29/2015
Sponsor(s):	Arena (45)
Type:	Ordinance
Title:	Canopy(s) for Walgreens No. 09038
Committee(s) Assignment:	Committee on Transportation and Public Way

ORDINANCE
WALGREENS #09038
Acct. No. 147 - 100
Permit No. 1119712

Be It Ordained by the City Council of the City of Chicago:

SECTION 1. Permission and authority are hereby given and granted to WALGREENS #09038, upon the terms and subject to the conditions of this ordinance to maintain and use, as now constructed, four (4) Canopy(s) projecting over the public right-of-way adjacent to its premises known as 4001 W. Irving Park Rd..

Said Canopy(s) at W. IRVING PARK measure(s):
Four (4) at fifteen (15) feet in length, and three (3) feet in width for a total of one hundred eighty (180) square feet.

The location of said privilege shall be as shown on prints kept on file with the Department of Business Affairs and Consumer Protection and the Office of the City Clerk.

Said privilege shall be constructed in accordance with plans and specifications approved by the Zoning Department - Signs.

This grant of privilege in the public way shall be subject to the provisions of Section 10-28-015 and all other required provisions of the Municipal Code of Chicago.

The grantee shall pay to the City of Chicago as compensation for the privilege #1119712 herein granted the sum of one hundred seventy-five ($175.00) per annum in advance.


A 25% penalty will be added for payments received after due date.

The permit holder agrees to hold the City of Chicago harmless for any damage, relocation or replacement costs associated with damage, relocation or removal of private property caused by the City performing work in the public way.

Authority herein given and granted for a period of five (5) years from and after 03/18/2014.

Alderman _____

John Arena 45th Ward

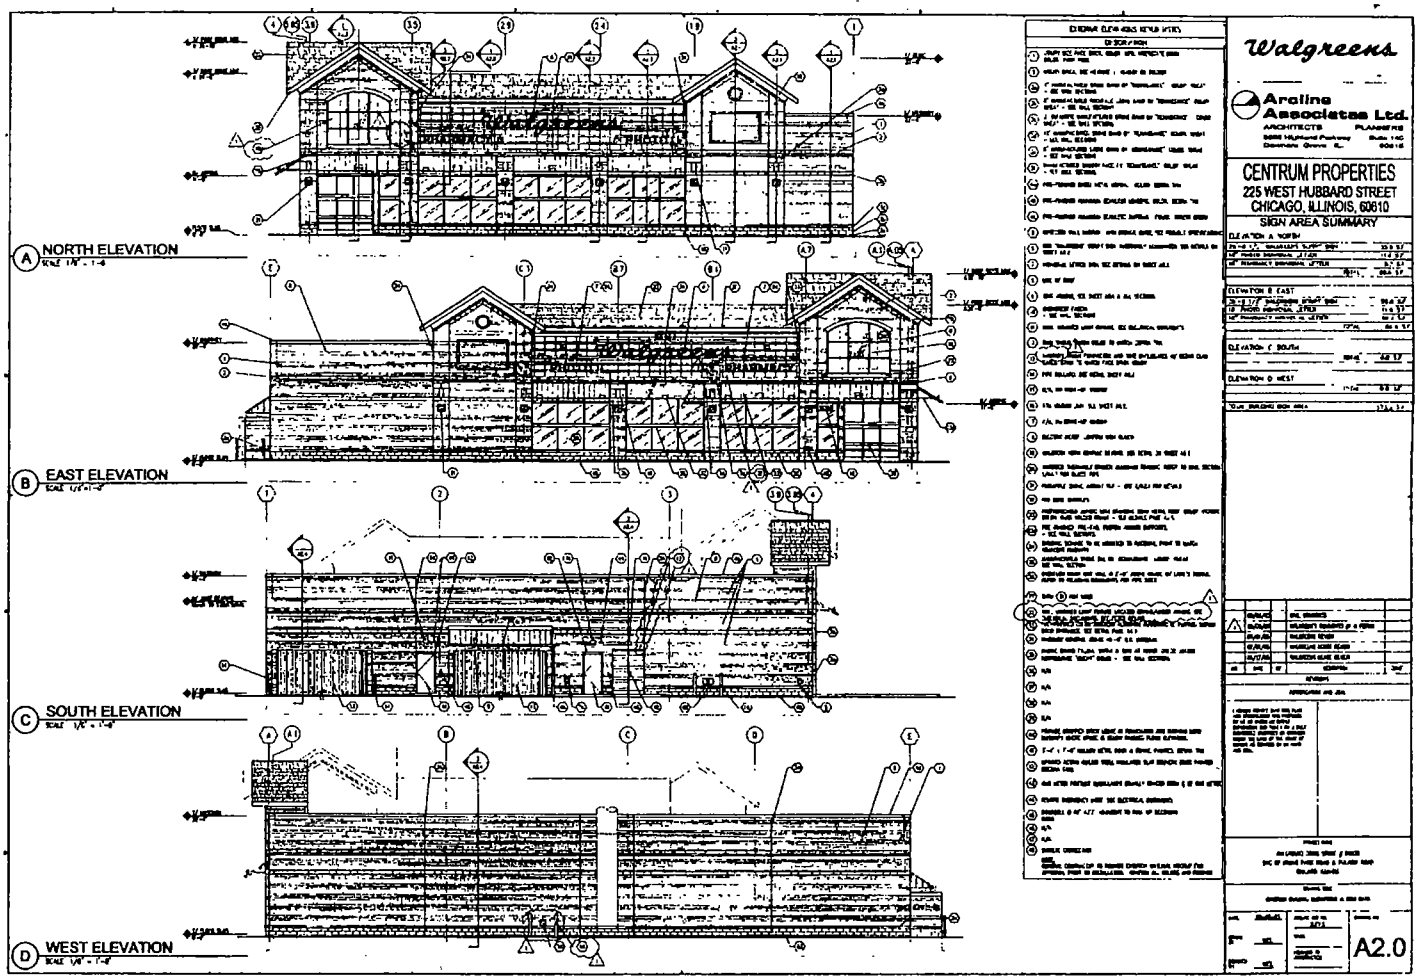
A NORTH ELEVATION
B EAST ELEVATION
C SOUTH ELEVATION
D WEST ELEVATION
Walgreens
Aroline Associates Ltd.
ARCHITECTS PLANNERS
CENTRUM PROPERTIES
225 WEST HUBBARD STREET
CHICAGO, ILLINOIS, 60610
SIGN AREA SUMMARY
A2.0

-Department of Business Affairs and Consumer Protection
Small Business Center - Public Way Use Unit
City Hall - 121 N LaSalle Street, Room 800 • Chicago, IL 60602
312-74-GOBIZ / 312-744-6249 • (312) 744-1944 (TTY)
http://www.cityofchicago.org/bacp

07/29/2015

Alderman **John Arena**
Ward # **45**
City of Chicago
City Hall, Room **300**
121 North LaSalle Street
Chicago, Illinois 60602

Re: An ordinance to use and maintain a portion of the public right-of-way for **four (4) canopy(ies)** for **WALGREENS #09038**, adjacent to the premises known as **4001 W. Irving Park Rd.**.

Dear Alderman **John Arena**:

The applicant referenced above has requested the use of the public right-of-way for a **canopy(ies)**. An ordinance has been prepared by the Department of Business Affairs and Consumer Protection – Small Business Center - Public Way Use Unit for presentation to the City Council. Because this request was made for properties located in your ward, as approved by you as per the attached, I respectfully request that you introduce the attached ordinance at the next City Council meeting.

If you have any questions regarding this ordinance, please contact Anthony Bertuca at (312) 744-5506.

Department of Business Affairs and Consumer Protection

City of Chicago

O2015-5551

Office of the City Clerk

Document Tracking Sheet

Meeting Date:	7/29/2015
Sponsor(s):	Pawar (47)
Type:	Ordinance
Title:	Canopy(s) for Costello's Sandwiches
Committee(s) Assignment:	Committee on Transportation and Public Way

ORDINANCE
COSTELLO'S SANDWICHES
Acct. No. 346222 - 1
Permit No. 1119690

Be It Ordained by the City Council of the City of Chicago:

SECTION 1. Permission and authority are hereby given and granted to COSTELLO'S SANDWICHES, upon the terms and subject to the conditions of this ordinance to maintain and use, as now constructed, one (1) Canopy(s) projecting over the public right-of-way adjacent to its premises known as 4647 N. Lincoln Ave..

Said Canopy(s) at N. Lincoln measure(s):
One (1) at forty-seven (47) feet in length, and five point four one (5.41) feet in width for a total of two hundred fifty-four point two seven (254.27) square feet.

The location of said privilege shall be as shown on prints kept on file with the Department of Business Affairs and Consumer Protection and the Office of the City Clerk.

Said privilege shall be constructed in accordance with plans and specifications approved by the Zoning Department - Signs.

This grant of privilege in the public way shall be subject to the provisions of Section 10-28-015 and all other required provisions of the Municipal Code of Chicago.

The grantee shall pay to the City of Chicago as compensation for the privilege #1119690 herein granted the sum of seventy-two ($72.00) per annum in advance.


A 25% penalty will be added for payments received after due date.

The permit holder agrees to hold the City of Chicago harmless for any damage, relocation or replacement costs associated with damage, relocation or removal of private property caused by the City performing work in the public way.

Authority herein given and granted for a period of five (5) years from and after 03/10/2015.

Alderman _____

Ameya Pawar 47th Ward

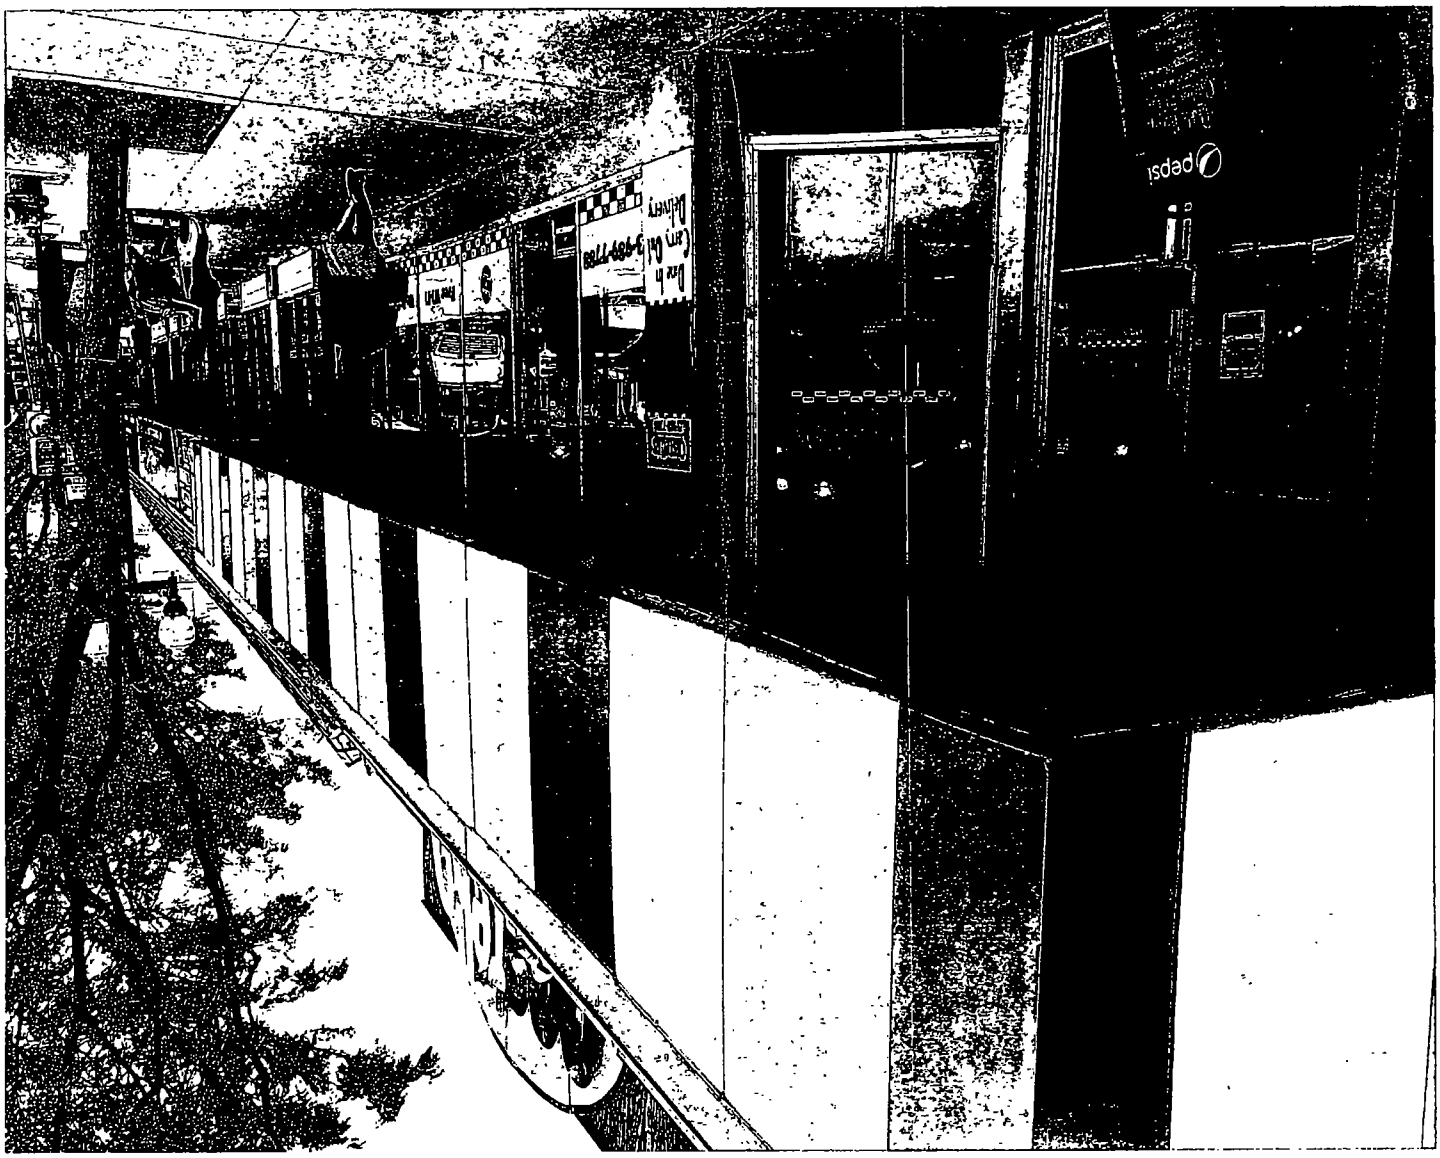
pepsi

Department of Business Affairs and Consumer Protection
Small Business Center - Public Way Use Unit
City Hall - 121 N LaSalle Street, Room 800 • Chicago, IL 60602
312-74-GOBIZ / 312-744-6249 • (312) 744-1944 (TTY)
http://www.cityofchicago.org/bacp

07/29/2015

Alderman **Ameya Pawar**
Ward # **47**
City of Chicago
City Hall, Room **200**
121 North LaSalle Street
Chicago, Illinois 60602

Re: An ordinance to use and maintain a portion of the public right-of-way for **one (1) canopy(ies)** for **COSTELLO'S SANDWICHES**, adjacent to the premises known as **4647 N. Lincoln Ave.**.

Dear Alderman **Ameya Pawar**:

The applicant referenced above has requested the use of the public right-of-way for a **canopy(ies)**. An ordinance has been prepared by the Department of Business Affairs and Consumer Protection – Small Business Center - Public Way Use Unit for presentation to the City Council. Because this request was made for properties located in your ward, as approved by you as per the attached, I respectfully request that you introduce the attached ordinance at the next City Council meeting.

If you have any questions regarding this ordinance, please contact Anthony Bertuca at (312) 744-5506.

Department of Business Affairs and Consumer Protection

City of Chicago

R2015-570

Office of the City Clerk

Document Tracking Sheet

Meeting Date:	7/29/2015
Sponsor(s):	Villegas (36)
Type:	Resolution
Title:	Support of Class 6(b) tax incentive for property located at 1800-1856 N Kostner Ave and 4419 West Cortland St
Committee(s) Assignment:	Committee on Economic, Capital and Technology Development

Committee on Technical, Capital and Economic Development

RESOLUTION
CLASS 6(B) REAL ESTATE TAX INCENTIVE
FOR THE BENEFIT OF
4GP, LLC, AN ILLINOIS LIMITED LIABILITY COMPANY, AND
REAL ESTATE LOCATED GENERALLY AT
1800-1856 NORTH KOSTNER AVENUE AND 4419 WEST CORTLAND STREET
IN CHICAGO, ILLINOIS
PURSUANT TO COOK COUNTY, ILLINOIS
REAL PROPERTY ASSESSMENT CLASSIFICATION ORDINANCE

WHEREAS, the Cook County Board of Commissioners has enacted the Cook County Real Property Assessment Classification Ordinance, as amended from time to time (the "Ordinance"), which provides for, among other things, real estate tax incentives to property owners who build, rehabilitate, enhance and occupy property which is located within Cook County and which is used primarily for industrial purposes; and

WHEREAS, the City of Chicago (the "City"), consistent with the Ordinance, wishes to induce industry to locate and expand in the City by supporting financial incentives in the form of property tax relief; and

WHEREAS, 4GP, LLC, an Illinois limited liability company(the "Applicant"), owns certain real estate located generally at 1800-1856 North Kostner Avenue and 4419 West Cortland Street, Chicago, Illinois 60639, as further described on Exhibit A hereto (the "Subject Property"); and

WHEREAS, the Applicant intends to occupy an approximately 151,500 square foot industrial facility located on the Subject Property; and

WHEREAS, the Applicant has filed with the Office of the Assessor of Cook County (the "Assessor") an eligibility application for a Class 6(b) tax incentive under the Ordinance; and

WHEREAS, the Subject Property is located within the Northwest Industrial Corridor Redevelopment Project Area (created pursuant to the Illinois Tax Increment Allocation Redevelopment Act, 65 ILCS 5/11-74.4-1 et. seq., as amended, and pursuant to an ordinance enacted by the City Council of the City), and the purpose of Redevelopment Project Areas is also to provide certain incentives in order to stimulate economic activity and to revitalize depressed areas; and

WHEREAS, it is the responsibility of the Assessor to determine that an application for a Class 6(b) classification or renewal of a Class 6(b) classification is eligible pursuant to the Ordinance; and

WHEREAS, the Ordinance requires that, in connection with the filing of a Class 6(b) eligibility application with the Assessor, the applicant must obtain from the municipality in which such real estate that is proposed for Class 6(b) designation is located a resolution

expressly stating that the municipality has determined that the incentive provided by Class 6(b) is necessary for development to occur on such real estate and that the municipality supports and consents to the Class 6(b) classification by the Assessor; and

WHEREAS, the intended use of the Subject Property will provide significant present and future employment; and

WHEREAS, notwithstanding the Class 6(b) status of the Subject Property, the redevelopment and utilization thereof will generate significant new revenues to the City in the form of additional real estate taxes and other tax revenues; now therefore,

BE IT RESOLVED BY THE CITY COUNCIL OF THE CITY OF CHICAGO:

SECTION 1: That the City determines that the incentive provided by Class 6(b) is necessary for the development to occur on the Subject Property.

SECTION 2: That the City supports and consents to the Class 6(b) classification by the Assessor with respect to the Subject Property.

SECTION 3: That the Clerk of the City of Chicago is authorized to and shall send a certified copy of this resolution to the Office of the Cook County Assessor, Room 312, County Building, Chicago, Illinois 60602 and a certified copy of this resolution may be included with the Class 6(b) eligibility application filed with the Assessor by the Applicant, as applicant, in accordance with the Ordinance.

SECTION 4: That this resolution shall be effective immediately upon its passage and approval.

Honorable Gilbert Villegas
Alderman, 36th Ward

EXHIBIT A

Legal Description of Subject Property:

PARCEL 1:

THAT PART OF BLOCK 1 IN HAMILTON'S SUBDIVISION OF THE SOUTH 60 ACRES OF THE EAST 1/2 OF THE SOUTHWEST 1/4 SECTION 34, TOWNSHIP 40 NORTH, RANGE 13, EAST OF THE THIRD PRINCIPAL MERIDIAN, DESCRIBED AS FOLLOWS:

COMMENCING AT A POINT IN THE EAST LINE OF SAID BLOCK 1, SAID EAST LINE BEING IDENTICAL WITH THE WEST LINE OF KOSTNER AVENUE, WHICH IS 74.74 FEET SOUTH OF THE NORTHEAST CORNER OF SAID BLOCK 1; THENCE RUNNING WEST ON A STRAIGHT LINE, WHICH EXTENDED INTERSECTS A LINE, WHICH IS 389.80 FEET WEST OF THE WEST LINE OF KOSTNER AVENUE AT A POINT, WHICH IS 77.87 FEET SOUTH OF THE SOUTH LINE OF CORTLAND STREET, A DISTANCE OF 350.20 FEET TO A POINT; THENCE SOUTH ON A LINE, WHICH IS 350.20 FEET WEST OF AND PARALLEL TO THE WEST LINE OF KOSTNER AVENUE, A DISTANCE OF 50.38 FEET TO A POINT, WHICH IS 127.93 FEET SOUTH OF THE SOUTH LINE OF CORTLAND STREET; THENCE RUNNING EAST IN A STRAIGHT LINE, A DISTANCE OF 68.56 FEET TO A POINT OF INTERSECTION WITH A LINE, WHICH FORMS A SOUTHWEST ANGLE OF 90 DEGREES, 35 MINUTES, 00 SECOND WITH THE SOUTH LINE OF CORTLAND STREET, SAID POINT OF INTERSECTION BEING 127.64 FEET SOUTH OF THE SOUTH LINE OF CORTLAND STREET, MEASURED ALONG SAID LAST DESCRIBED LINE; THENCE SOUTH ON SAID LAST DESCRIBED LINE, A DISTANCE OF 156.18 FEET TO A POINT OF A CURVE; THENCE SOUTHERLY ON A CURVED LINE CONVEX TO THE SOUTHEAST AND HAVING A RADIUS OF 233.49 FEET, A DISTANCE OF 97.86 FEET TO THE POINT OF INTERSECTION OF SAID CURVED LINE WITH A LINE, WHICH FORMS A RIGHT ANGLE WITH THE WEST LINE OF KOSTNER AVENUE AT A POINT WHICH IS 376.91 FEET SOUTH OF THE NORTHEAST CORNER OF SAID BLOCK; THENCE EAST ON SAID RIGHT ANGLE LINE, A DISTANCE OF 301.16 FEET TO THE WEST LINE OF KOSTNER AVENUE; THENCE NORTH ALONG THE WEST LINE OF KOSTNER AVENUE, 302.17 FEET TO THE POINT OF BEGINNING, IN COOK COUNTY, ILLINOIS.

PARCEL 2:

THAT PART OF BLOCK 1 IN HAMILTON'S SUBDIVISION OF THE SOUTH 60 ACRES OF THE EAST 1/2 OF THE SOUTHWEST 1/4 OF SECTION 34, TOWNSHIP 40 NORTH, RANGE 13, EAST OF THE THIRD PRINCIPAL MERIDIAN, DESCRIBED AS FOLLOWS:

COMMENCING AT A POINT IN THE EAST LINE OF SAID BLOCK 1 SAID EAST LINE, BEING IDENTICAL WITH THE WEST LINE OF KOSTNER AVENUE, WHICH IS 376.91 FEET SOUTH OF THE NORTHEAST CORNER OF SAID BLOCK 1 SAID NORTHEAST CORNER OF BLOCK 1, BEING IDENTICAL WITH THE SOUTHWEST CORNER OF CORTLAND STREET; THENCE WEST AT RIGHT ANGLES TO SAID WEST LINE OF KOSTNER AVENUE, A DISTANCE OF 301.16 FEET TO A POINT IN A CURVED LINE; THENCE SOUTHERLY ALONG SAID CURVED LINE, WHICH IS CONVEX TO THE SOUTHEAST AND HAS A RADIUS OF 233.49 FEET, A DISTANCE OF 87.05 FEET TO A POINT IN A LINE, WHICH IS 350.20 FEET WEST OF AND PARALLEL TO THE WEST LINE OF KOSTNER AVENUE, SAID POINT IS 450.71 FEET SOUTH OF THE SOUTH LINE OF CORTLAND STREET; THENCE CONTINUING SOUTHWESTERLY ALONG SAID CURVED LINE, A DISTANCE OF 140.57 FEET TO A POINT IN A LINE, WHICH IS 472.95 FEET WEST OF AND PARALLEL TO THE WEST LINE OF KOSTNER AVENUE, SAID POINT BEING 515.64 FEET SOUTH OF THE SOUTH LINE OF CORTLAND STREET; THENCE WESTERLY ALONG A CURVED LINE CONVEX TO THE SOUTH AND HAVING A RADIUS OF 981.50 FEET FOR A DISTANCE OF 129.05 FEET TO A POINT IN THE NORTHERLY RIGHT OF WAY LINE OF THE CHICAGO, MILWAUKEE AND ST. PAUL RAILROAD COMPANY, WHICH IS 31.85 FEET EASTERLY OF THE WEST LINE OF THE EAST 1/2 OF THE EAST 1/2 OF THE SOUTHWEST 1/4 OF SAID SECTION 34, (MEASURED ALONG SAID RIGHT OF WAY LINE); THENCE EAST ON A CURVED LINE CONVEX TO THE SOUTH AND HAVING A RADIUS OF 2814.93 FEET, A DISTANCE OF 379.64 FEET TO T APPOINT OF TANGENCY IN SAID RIGHT OF WAY LINE; THENCE CONTINUING EAST ON SAID RIGHT OF WAY LINE AND TANGENT TO SAID LAST DESCRIBED CURVED LINE, A DISTANCE OF 222.68 FEET TO THE POINT OF INTERSECTION OF SAID RIGHT OF WAY LINE WITH THE WEST LINE OF KOSTNER AVENUE; THENCE NORTH ON THE WEST LINE OF KOSTNER AVENUE A DISTANCE OF 179.81 FEET TO THE POINT OF BEGINNING, IN COOK COUNTY, ILLINOIS.

PARCEL 3:

THAT PART OF BLOCK 1 IN HAMILTON'S SUBDIVISION OF THE SOUTH 60 ACRES OF THE EAST 1/2 OF THE SOUTHWEST 1/4 OF SECTION 34, TOWNSHIP 40 NORTH, RANGE 13, EAST OF THE THIRD PRINCIPAL MERIDIAN, DESCRIBED AS FOLLOWS:

COMMENCING AT A POINT IN A LINE, WHICH IS 350.20 FEET WEST OF AND PARALLEL TO THE EAST LINE OF SAID BLOCK 1, SAID EAST LINE BEING IDENTICAL WITH THE WEST LINE OF KOSTNER AVENUE AND 127.93 FEET SOUTH OF THE SOUTH LINE OF CORTLAND STREET; THENCE RUNNING EAST IN A STRAIGHT LINE, A DISTANCE OF 68.56 FEET TO A POINT OF INTERSECTION WITH A LINE, WHICH FORMS A SOUTHWEST ANGLE OF 90 DEGREE, 35 MINUTES, 00 SECOND WITH THE SOUTH LINE OF CORTLAND STREET SAID PINT OF INTERSECTION, BEING 127.64 FEET SOUTH OF THE SOUTH LINE OF CORTLAND STREET MEASURED ALONG SAID LAST DESCRIBED LINE; THENCE SOUTH ON

SAID LAST DESCRIBED LINE, A DISTANCE OF 156.18 FEET TO A POINT OF CURVE; THENCE SOUTHWESTERLY ON A CURVED LINE CONVEX TO THE SOUTHEAST AND HAVING A RADIUS OF 233.49 FEET, A DISTANCE OF 184.91 FEET TO A POINT IN A LINE, WHICH IS 350.20 FEET WEST OF THE WEST LINE OF KOSTNER AVENUE; THENCE NORTH ON SAID LINE, A DISTANCE OF 322.78 FEET TO THE POINT OF BEGINNING, IN COOK COUNTY, ILLINOIS.

PARCEL 4:

THAT PART OF BLOCK 1 IN HAMILTON'S SUBDIVISION OF THE SOUTH 60 ACRES OF THE EAST 1/2 OF THE SOUTHWEST 1/4 OF SECTION 34, TOWNSHIP 40 NORTH, RANGE 13, EAST OF THE THIRD PRINCIPAL MERIDIAN, DESCRIBED AS FOLLOWS:

COMMENCING AT THE NORTHEAST CORNER OF SAID BLOCK 1, SAID POINT BEING IDENTICAL WITH THE SOUTHWEST CORNER OF KOSTNER AVENUE AND CORTLAND STREET AND RUNNING THENCE WEST ON THE NORTH LINE OF SAID BLOCK, A DISTANCE OF 389.80 FEET TO A POINT SAID POINT BEING 66 FEET SOUTH OF THE NORTH LINE OF CORTLAND STREET; THENCE SOUTH ON A LINE, WHICH IS PARALLEL TO THE WEST LINE OF KOSTNER AVENUE, A DISTANCE OF 77.87 FEET TO A POINT; THENCE EAST IN A STRAIGHT LINE, A DISTANCE OF 389.80 FEET TO A POINT IN THE EAST LINE OF SAID BLOCK 1, WHICH IS 74.74 FEET SOUTH OF THE NORTHEAST CORNER OF SAID BLOCK; THENCE NORTH ALONG THE EAST LINE OF SAID BLOCK, A DISTANCE OF 74.74 FEET TO THE POINT OF BEGINNING, IN COOK COUNTY, ILLINOIS.

Permanent Real Estate Tax Index Numbers (PINS) for the Subject Property:

13-34-307-003-0000
13-34-307-009-0000
13-34-307-010-0000
13-34-307-011-0000

CITY OF CHICAGO
ECONOMIC DISCLOSURE STATEMENT
AND AFFIDAVIT

SECTION I -- GENERAL INFORMATION

A. Legal name of the Disclosing Party submitting this EDS. Include d/b/a/ if applicable:

46P, LLC

Check ONE of the following three boxes:

Indicate whether the Disclosing Party submitting this EDS is:

1. [✓] the Applicant
   OR
2. [ ] a legal entity holding a direct or indirect interest in the Applicant. State the legal name of the Applicant in which the Disclosing Party holds an interest: _____
   OR
3. [ ] a legal entity with a right of control (see Section II.B.1.) State the legal name of the entity in which the Disclosing Party holds a right of control: _____

B. Business address of the Disclosing Party: 4111 W. Parker Ave
Chicago, IL. 60639

C. Telephone: 773-276-9522 Fax: 773-276-7411 Email: MVP@primrosecandy.com

D. Name of contact person: Mark Puch

E. Federal Employer Identification No. (if you have one): _____

F. Brief description of contract, transaction or other undertaking (referred to below as the "Matter") to which this EDS pertains. (Include project number and location of property, if applicable):

Class 6b Property Tax Incentive 1800-1856 N. HOSTNER AND 4419 W. CORTLAND

G. Which City agency or department is requesting this EDS? Dept. of Planning and Development

If the Matter is a contract being handled by the City's Department of Procurement Services, please complete the following:

Specification # _____ and Contract # _____

SECTION II -- DISCLOSURE OF OWNERSHIP INTERESTS

A. NATURE OF THE DISCLOSING PARTY

1. Indicate the nature of the Disclosing Party:

[ ] Person
[ ] Publicly registered business corporation
[ ] Privately held business corporation
[ ] Sole proprietorship
[ ] General partnership
[ ] Limited partnership
[ ] Trust
[✓] Limited liability company
[ ] Limited liability partnership
[ ] Joint venture
[ ] Not-for-profit corporation
(Is the not-for-profit corporation also a 501(c)(3))?
[ ] Yes [ ] No
[ ] Other (please specify)

2. For legal entities, the state (or foreign country) of incorporation or organization, if applicable:

Illinois

3. For legal entities not organized in the State of Illinois: Has the organization registered to do business in the State of Illinois as a foreign entity?

[ ] Yes [ ] No [✓] N/A

B. IF THE DISCLOSING PARTY IS A LEGAL ENTITY:

1. List below the full names and titles of all executive officers and all directors of the entity. **NOTE:** For not-for-profit corporations, also list below all members, if any, which are legal entities. If there are no such members, write "no members." For trusts, estates or other similar entities, list below the legal titleholder(s).

If the entity is a general partnership, limited partnership, limited liability company, limited liability partnership or joint venture, list below the name and title of each general partner, managing member, manager or any other person or entity that controls the day-to-day management of the Disclosing Party. **NOTE:** Each legal entity listed below must submit an EDS on its own behalf.

Name	Title
Mark Puch	President
Michelle Puch	CFO

2. Please provide the following information concerning each person or entity having a direct or indirect beneficial interest (including ownership) in excess of 7.5% of the Disclosing Party. Examples of such an interest include shares in a corporation, partnership interest in a partnership or joint venture,

interest of a member or manager in a limited liability company, or interest of a beneficiary of a trust, estate or other similar entity. If none, state "None." NOTE: Pursuant to Section 2-154-030 of the Municipal Code of Chicago ("Municipal Code"), the City may require any such additional information from any applicant which is reasonably intended to achieve full disclosure.

Name	Business Address	Percentage Interest in the Disclosing Party
Michelle Puch	4111 W. Parker Chgo	16%
Nicole Puch	4111 W. Parker Chgo	16%
Kimberly Puch	4111 W. Parker Chgo.	16%
Gia Puch	4111 W. Parker Chgo	16%
Mark Puch Jr.	4111 W. Parker Chgo	16%
Dina M. Puch	4111 W. Parker Chgo	16%

SECTION III -- BUSINESS RELATIONSHIPS WITH CITY ELECTED OFFICIALS

Has the Disclosing Party had a "business relationship," as defined in Chapter 2-156 of the Municipal Code, with any City elected official in the 12 months before the date this EDS is signed?

[ ] Yes [✓] No

If yes, please identify below the name(s) of such City elected official(s) and describe such relationship(s):

SECTION IV -- DISCLOSURE OF SUBCONTRACTORS AND OTHER RETAINED PARTIES

The Disclosing Party must disclose the name and business address of each subcontractor, attorney, lobbyist, accountant, consultant and any other person or entity whom the Disclosing Party has retained or expects to retain in connection with the Matter, as well as the nature of the relationship, and the total amount of the fees paid or estimated to be paid. The Disclosing Party is not required to disclose employees who are paid solely through the Disclosing Party's regular payroll.

"Lobbyist" means any person or entity who undertakes to influence any legislative or administrative action on behalf of any person or entity other than: (1) a not-for-profit entity, on an unpaid basis, or (2) himself. "Lobbyist" also means any person or entity any part of whose duties as an employee of another includes undertaking to influence any legislative or administrative action.

If the Disclosing Party is uncertain whether a disclosure is required under this Section, the Disclosing Party must either ask the City whether disclosure is required or make the disclosure.

Name (indicate whether retained or anticipated to be retained)	Business Address	Relationship to Disclosing Party (subcontractor, attorney, lobbyist, etc.)	Fees (indicate whether paid or estimated.) NOTE: "hourly rate" or "t.b.d." is not an acceptable response.
Carl Pharr	3350 N. Arlington Hts. Rd Arlington Hts., IL	Consultant	$10,000 ESTIMATED

(Add sheets if necessary)

[ ] Check here if the Disclosing Party has not retained, nor expects to retain, any such persons or entities.

SECTION V -- CERTIFICATIONS

A. COURT-ORDERED CHILD SUPPORT COMPLIANCE

Under Municipal Code Section 2-92-415, substantial owners of business entities that contract with the City must remain in compliance with their child support obligations throughout the contract's term.

Has any person who directly or indirectly owns 10% or more of the Disclosing Party been declared in arrearage on any child support obligations by any Illinois court of competent jurisdiction?

[ ] Yes [✓] No [ ] No person directly or indirectly owns 10% or more of the Disclosing Party.

If "Yes," has the person entered into a court-approved agreement for payment of all support owed and is the person in compliance with that agreement?

[ ] Yes [ ] No

B. FURTHER CERTIFICATIONS

1. Pursuant to Municipal Code Chapter 1-23, Article I ("Article I")(which the Applicant should consult for defined terms (e.g., "doing business") and legal requirements), if the Disclosing Party submitting this EDS is the Applicant and is doing business with the City, then the Disclosing Party certifies as follows: (i) neither the Applicant nor any controlling person is currently indicted or charged with, or has admitted guilt of, or has ever been convicted of, or placed under supervision for, any criminal offense involving actual, attempted, or conspiracy to commit bribery, theft, fraud, forgery, perjury, dishonesty or deceit against an officer or employee of the City or any sister agency; and (ii) the Applicant understands and acknowledges that compliance with Article I is a continuing requirement for doing business with the City. NOTE: If Article I applies to the Applicant, the permanent compliance timeframe in Article I supersedes some five-year compliance timeframes in certifications 2 and 3 below.

2. The Disclosing Party and, if the Disclosing Party is a legal entity, all of those persons or entities identified in Section II.B.1. of this EDS:

a. are not presently debarred, suspended, proposed for debarment, declared ineligible or voluntarily excluded from any transactions by any federal, state or local unit of government;

b. have not, within a five-year period preceding the date of this EDS, been convicted of a criminal offense, adjudged guilty, or had a civil judgment rendered against them in connection with: obtaining, attempting to obtain, or performing a public (federal, state or local) transaction or contract under a public transaction; a violation of federal or state antitrust statutes; fraud; embezzlement; theft; forgery; bribery; falsification or destruction of records; making false statements; or receiving stolen property;

c. are not presently indicted for, or criminally or civilly charged by, a governmental entity (federal, state or local) with committing any of the offenses set forth in clause B.2.b. of this Section V;

d. have not, within a five-year period preceding the date of this EDS, had one or more public transactions (federal, state or local) terminated for cause or default; and

e. have not, within a five-year period preceding the date of this EDS, been convicted, adjudged guilty, or found liable in a civil proceeding, or in any criminal or civil action, including actions concerning environmental violations, instituted by the City or by the federal government, any state, or any other unit of local government.

3. The certifications in subparts 3, 4 and 5 concern:

• the Disclosing Party;
• any "Contractor" (meaning any contractor or subcontractor used by the Disclosing Party in connection with the Matter, including but not limited to all persons or legal entities disclosed under Section IV, "Disclosure of Subcontractors and Other Retained Parties");
• any "Affiliated Entity" (meaning a person or entity that, directly or indirectly: controls the Disclosing Party, is controlled by the Disclosing Party, or is, with the Disclosing Party, under common control of another person or entity. Indicia of control include, without limitation: interlocking management or ownership; identity of interests among family members, shared facilities and equipment; common use of employees; or organization of a business entity following the ineligibility of a business entity to do business with federal or state or local government, including the City, using substantially the same management, ownership, or principals as the ineligible entity); with respect to Contractors, the term Affiliated Entity means a person or entity that directly or indirectly controls the Contractor, is controlled by it, or, with the Contractor, is under common control of another person or entity;
• any responsible official of the Disclosing Party, any Contractor or any Affiliated Entity or any other official, agent or employee of the Disclosing Party, any Contractor or any Affiliated Entity, acting pursuant to the direction or authorization of a responsible official of the Disclosing Party, any Contractor or any Affiliated Entity (collectively "Agents").

Neither the Disclosing Party, nor any Contractor, nor any Affiliated Entity of either the Disclosing Party or any Contractor nor any Agents have, during the five years before the date this EDS is signed, or, with respect to a Contractor, an Affiliated Entity, or an Affiliated Entity of a Contractor during the five years before the date of such Contractor's or Affiliated Entity's contract or engagement in connection with the Matter:

a. bribed or attempted to bribe, or been convicted or adjudged guilty of bribery or attempting to bribe, a public officer or employee of the City, the State of Illinois, or any agency of the federal government or of any state or local government in the United States of America, in that officer's or employee's official capacity;

b. agreed or colluded with other bidders or prospective bidders, or been a party to any such agreement, or been convicted or adjudged guilty of agreement or collusion among bidders or prospective bidders, in restraint of freedom of competition by agreement to bid a fixed price or otherwise; or

c. made an admission of such conduct described in a. or b. above that is a matter of record, but have not been prosecuted for such conduct; or

d. violated the provisions of Municipal Code Section 2-92-610 (Living Wage Ordinance).

4. Neither the Disclosing Party, Affiliated Entity or Contractor, or any of their employees, officials, agents or partners, is barred from contracting with any unit of state or local government as a result of engaging in or being convicted of (1) bid-rigging in violation of 720 ILCS 5/33E-3; (2) bid-rotating in violation of 720 ILCS 5/33E-4; or (3) any similar offense of any state or of the United States of America that contains the same elements as the offense of bid-rigging or bid-rotating.

5. Neither the Disclosing Party nor any Affiliated Entity is listed on any of the following lists maintained by the Office of Foreign Assets Control of the U.S. Department of the Treasury or the Bureau of Industry and Security of the U.S. Department of Commerce or their successors: the Specially Designated Nationals List, the Denied Persons List, the Unverified List, the Entity List and the Debarred List.

6. The Disclosing Party understands and shall comply with the applicable requirements of Chapters 2-55 (Legislative Inspector General), 2-56 (Inspector General) and 2-156 (Governmental Ethics) of the Municipal Code.

7. If the Disclosing Party is unable to certify to any of the above statements in this Part B (Further Certifications), the Disclosing Party must explain below:

_____

_____

_____

_____

If the letters "NA," the word "None," or no response appears on the lines above, it will be conclusively presumed that the Disclosing Party certified to the above statements.

8. To the best of the Disclosing Party's knowledge after reasonable inquiry, the following is a complete list of all current employees of the Disclosing Party who were, at any time during the 12-month period preceding the execution date of this EDS, an employee, or elected or appointed official, of the City of Chicago (if none, indicate with "N/A" or "none").

NONE

9. To the best of the Disclosing Party's knowledge after reasonable inquiry, the following is a complete list of all gifts that the Disclosing Party has given or caused to be given, at any time during the 12-month period preceding the execution date of this EDS, to an employee, or elected or appointed official, of the City of Chicago. For purposes of this statement, a "gift" does not include: (i) anything made generally available to City employees or to the general public, or (ii) food or drink provided in the course of official City business and having a retail value of less than $20 per recipient (if none, indicate with "N/A" or "none"). As to any gift listed below, please also list the name of the City recipient.

NONE

C. CERTIFICATION OF STATUS AS FINANCIAL INSTITUTION

1. The Disclosing Party certifies that the Disclosing Party (check one)

[ ] is [✓] is not

a "financial institution" as defined in Section 2-32-455(b) of the Municipal Code.

2. If the Disclosing Party IS a financial institution, then the Disclosing Party pledges:

"We are not and will not become a predatory lender as defined in Chapter 2-32 of the Municipal Code. We further pledge that none of our affiliates is, and none of them will become, a predatory lender as defined in Chapter 2-32 of the Municipal Code. We understand that becoming a predatory lender or becoming an affiliate of a predatory lender may result in the loss of the privilege of doing business with the City."

If the Disclosing Party is unable to make this pledge because it or any of its affiliates (as defined in Section 2-32-455(b) of the Municipal Code) is a predatory lender within the meaning of Chapter 2-32 of the Municipal Code, explain here (attach additional pages if necessary):

If the letters "NA," the word "None," or no response appears on the lines above, it will be conclusively presumed that the Disclosing Party certified to the above statements.

D. CERTIFICATION REGARDING INTEREST IN CITY BUSINESS

Any words or terms that are defined in Chapter 2-156 of the Municipal Code have the same meanings when used in this Part D.

1. In accordance with Section 2-156-110 of the Municipal Code: Does any official or employee of the City have a financial interest in his or her own name or in the name of any other person or entity in the Matter?

[ ] Yes [✓] No

NOTE: If you checked "Yes" to Item D.1., proceed to Items D.2. and D.3. If you checked "No" to Item D.1., proceed to Part E.

2. Unless sold pursuant to a process of competitive bidding, or otherwise permitted, no City elected official or employee shall have a financial interest in his or her own name or in the name of any other person or entity in the purchase of any property that (i) belongs to the City, or (ii) is sold for taxes or assessments, or (iii) is sold by virtue of legal process at the suit of the City (collectively, "City Property Sale"). Compensation for property taken pursuant to the City's eminent domain power does not constitute a financial interest within the meaning of this Part D.

Does the Matter involve a City Property Sale?

[ ] Yes [✓] No

3. If you checked "Yes" to Item D.1., provide the names and business addresses of the City officials or employees having such interest and identify the nature of such interest:

Name	Business Address	Nature of Interest

4. The Disclosing Party further certifies that no prohibited financial interest in the Matter will be acquired by any City official or employee.

E. CERTIFICATION REGARDING SLAVERY ERA BUSINESS

Please check either 1. or 2. below. If the Disclosing Party checks 2., the Disclosing Party must disclose below or in an attachment to this EDS all information required by paragraph 2. Failure to

comply with these disclosure requirements may make any contract entered into with the City in connection with the Matter voidable by the City.

✓ 1. The Disclosing Party verifies that the Disclosing Party has searched any and all records of the Disclosing Party and any and all predecessor entities regarding records of investments or profits from slavery or slaveholder insurance policies during the slavery era (including insurance policies issued to slaveholders that provided coverage for damage to or injury or death of their slaves), and the Disclosing Party has found no such records.

___ 2. The Disclosing Party verifies that, as a result of conducting the search in step 1 above, the Disclosing Party has found records of investments or profits from slavery or slaveholder insurance policies. The Disclosing Party verifies that the following constitutes full disclosure of all such records, including the names of any and all slaves or slaveholders described in those records:

NONE

SECTION VI – CERTIFICATIONS FOR FEDERALLY FUNDED MATTERS

NOTE: If the Matter is federally funded, complete this Section VI. If the Matter is not federally funded, proceed to Section VII. For purposes of this Section VI, tax credits allocated by the City and proceeds of debt obligations of the City are not federal funding. Not Federally Funded

A. CERTIFICATION REGARDING LOBBYING

1. List below the names of all persons or entities registered under the federal Lobbying Disclosure Act of 1995 who have made lobbying contacts on behalf of the Disclosing Party with respect to the Matter: (Add sheets if necessary):

(If no explanation appears or begins on the lines above, or if the letters "NA" or if the word "None" appear, it will be conclusively presumed that the Disclosing Party means that NO persons or entities registered under the Lobbying Disclosure Act of 1995 have made lobbying contacts on behalf of the Disclosing Party with respect to the Matter.)

2. The Disclosing Party has not spent and will not expend any federally appropriated funds to pay any person or entity listed in Paragraph A.1. above for his or her lobbying activities or to pay any person or entity to influence or attempt to influence an officer or employee of any agency, as defined by applicable federal law, a member of Congress, an officer or employee of Congress, or an employee of a member of Congress, in connection with the award of any federally funded contract, making any federally funded grant or loan, entering into any cooperative agreement, or to extend, continue, renew, amend, or modify any federally funded contract, grant, loan, or cooperative agreement.

3. The Disclosing Party will submit an updated certification at the end of each calendar quarter in which there occurs any event that materially affects the accuracy of the statements and information set forth in paragraphs A.1. and A.2. above.

4. The Disclosing Party certifies that either: (i) it is not an organization described in section 501(c)(4) of the Internal Revenue Code of 1986; or (ii) it is an organization described in section 501(c)(4) of the Internal Revenue Code of 1986 but has not engaged and will not engage in "Lobbying Activities".

5. If the Disclosing Party is the Applicant, the Disclosing Party must obtain certifications equal in form and substance to paragraphs A.1. through A.4. above from all subcontractors before it awards any subcontract and the Disclosing Party must maintain all such subcontractors' certifications for the duration of the Matter and must make such certifications promptly available to the City upon request.

B. CERTIFICATION REGARDING EQUAL EMPLOYMENT OPPORTUNITY

If the Matter is federally funded, federal regulations require the Applicant and all proposed subcontractors to submit the following information with their bids or in writing at the outset of negotiations. Not Federally Funded

Is the Disclosing Party the Applicant?

[ ] Yes [ ] No

If "Yes," answer the three questions below:

1. Have you developed and do you have on file affirmative action programs pursuant to applicable federal regulations? (See 41 CFR Part 60-2.)
[ ] Yes [ ] No

2. Have you filed with the Joint Reporting Committee, the Director of the Office of Federal Contract Compliance Programs, or the Equal Employment Opportunity Commission all reports due under the applicable filing requirements?
[ ] Yes [ ] No

3. Have you participated in any previous contracts or subcontracts subject to the equal opportunity clause?
[ ] Yes [ ] No

If you checked "No" to question 1. or 2. above, please provide an explanation:

_____

_____

SECTION VII -- ACKNOWLEDGMENTS, CONTRACT INCORPORATION, COMPLIANCE, PENALTIES, DISCLOSURE

The Disclosing Party understands and agrees that:

A. The certifications, disclosures, and acknowledgments contained in this EDS will become part of any contract or other agreement between the Applicant and the City in connection with the Matter, whether procurement, City assistance, or other City action, and are material inducements to the City's execution of any contract or taking other action with respect to the Matter. The Disclosing Party understands that it must comply with all statutes, ordinances, and regulations on which this EDS is based.

B. The City's Governmental Ethics and Campaign Financing Ordinances, Chapters 2-156 and 2-164 of the Municipal Code, impose certain duties and obligations on persons or entities seeking City contracts, work, business, or transactions. The full text of these ordinances and a training program is available on line at www.cityofchicago.org/Ethics, and may also be obtained from the City's Board of Ethics, 740 N.

Sedgwick St., Suite 500, Chicago, IL 60610, (312) 744-9660. The Disclosing Party must comply fully with the applicable ordinances.

C. If the City determines that any information provided in this EDS is false, incomplete or inaccurate, any contract or other agreement in connection with which it is submitted may be rescinded or be void or voidable, and the City may pursue any remedies under the contract or agreement (if not rescinded or void), at law, or in equity, including terminating the Disclosing Party's participation in the Matter and/or declining to allow the Disclosing Party to participate in other transactions with the City. Remedies at law for a false statement of material fact may include incarceration and an award to the City of treble damages.

D. It is the City's policy to make this document available to the public on its Internet site and/or upon request. Some or all of the information provided on this EDS and any attachments to this EDS may be made available to the public on the Internet, in response to a Freedom of Information Act request, or otherwise. By completing and signing this EDS, the Disclosing Party waives and releases any possible rights or claims which it may have against the City in connection with the public release of information contained in this EDS and also authorizes the City to verify the accuracy of any information submitted in this EDS.

E. The information provided in this EDS must be kept current. In the event of changes, the Disclosing Party must supplement this EDS up to the time the City takes action on the Matter. If the Matter is a contract being handled by the City's Department of Procurement Services, the Disclosing Party must update this EDS as the contract requires. **NOTE:** With respect to Matters subject to Article I of Chapter 1-23 of the Municipal Code (imposing **PERMANENT INELIGIBILITY** for certain specified offenses), the information provided herein regarding eligibility must be kept current for a longer period, as required by Chapter 1-23 and Section 2-154-020 of the Municipal Code.

The Disclosing Party represents and warrants that:

F.1. The Disclosing Party is not delinquent in the payment of any tax administered by the Illinois Department of Revenue, nor are the Disclosing Party or its Affiliated Entities delinquent in paying any fine, fee, tax or other charge owed to the City. This includes, but is not limited to, all water charges, sewer charges, license fees, parking tickets, property taxes or sales taxes.

F.2 If the Disclosing Party is the Applicant, the Disclosing Party and its Affiliated Entities will not use, nor permit their subcontractors to use, any facility listed by the U.S. E.P.A. on the federal Excluded Parties List System ("EPLS") maintained by the U. S. General Services Administration.

F.3 If the Disclosing Party is the Applicant, the Disclosing Party will obtain from any contractors/subcontractors hired or to be hired in connection with the Matter certifications equal in form and substance to those in F.1. and F.2. above and will not, without the prior written consent of the City, use any such contractor/subcontractor that does not provide such certifications or that the Disclosing Party has reason to believe has not provided or cannot provide truthful certifications.

NOTE: If the Disclosing Party cannot certify as to any of the items in F.1., F.2. or F.3. above, an explanatory statement must be attached to this EDS.

CERTIFICATION

Under penalty of perjury, the person signing below: (1) warrants that he/she is authorized to execute this EDS and Appendix A (if applicable) on behalf of the Disclosing Party, and (2) warrants that all certifications and statements contained in this EDS and Appendix A (if applicable) are true, accurate and complete as of the date furnished to the City.

4SP LLC
(Print or type name of Disclosing Party)

By: Mark Puck
(Sign here)

Mark Puck
(Print or type name of person signing)

President
(Print or type title of person signing)

Signed and sworn to before me on (date) 1/16/2015
at Cook County, Illinois (state).

Alouise M Gredell Notary Public.

OFFICIAL SEAL
ALOUISE M GREDELL
NOTARY PUBLIC - STATE OF ILLINOIS
MY COMMISSION EXPIRES:06/19/18

Commission expires: 6/19/18.

CITY OF CHICAGO
ECONOMIC DISCLOSURE STATEMENT AND AFFIDAVIT
APPENDIX A

FAMILIAL RELATIONSHIPS WITH ELECTED CITY OFFICIALS AND DEPARTMENT HEADS

This Appendix is to be completed only by (a) the Applicant, and (b) any legal entity which has a direct ownership interest in the Applicant exceeding 7.5 percent. It is not to be completed by any legal entity which has only an indirect ownership interest in the Applicant.

Under Municipal Code Section 2-154-015, the Disclosing Party must disclose whether such Disclosing Party or any "Applicable Party" or any Spouse or Domestic Partner thereof currently has a "familial relationship" with any elected city official or department head. A "familial relationship" exists if, as of the date this EDS is signed, the Disclosing Party or any "Applicable Party" or any Spouse or Domestic Partner thereof is related to the mayor, any alderman, the city clerk, the city treasurer or any city department head as spouse or domestic partner or as any of the following, whether by blood or adoption: parent, child, brother or sister, aunt or uncle, niece or nephew, grandparent, grandchild, father-in-law, mother-in-law, son-in-law, daughter-in-law, stepfather or stepmother, stepson or stepdaughter, stepbrother or stepsister or half-brother or half-sister.

"Applicable Party" means (1) all executive officers of the Disclosing Party listed in Section II.B.1.a., if the Disclosing Party is a corporation; all partners of the Disclosing Party, if the Disclosing Party is a general partnership; all general partners and limited partners of the Disclosing Party, if the Disclosing Party is a limited partnership; all managers, managing members and members of the Disclosing Party, if the Disclosing Party is a limited liability company; (2) all principal officers of the Disclosing Party; and (3) any person having more than a 7.5 percent ownership interest in the Disclosing Party. "Principal officers" means the president, chief operating officer, executive director, chief financial officer, treasurer or secretary of a legal entity or any person exercising similar authority.

Does the Disclosing Party or any "Applicable Party" or any Spouse or Domestic Partner thereof currently have a "familial relationship" with an elected city official or department head?

[ ] Yes [✓] No

If yes, please identify below (1) the name and title of such person, (2) the name of the legal entity to which such person is connected; (3) the name and title of the elected city official or department head to whom such person has a familial relationship, and (4) the precise nature of such familial relationship.

CITY OF CHICAGO
ECONOMIC DISCLOSURE STATEMENT AND AFFIDAVIT
APPENDIX B

BUILDING CODE SCOFFLAW/PROBLEM LANDLORD CERTIFICATION

This Appendix is to be completed only by (a) the Applicant, and (b) any legal entity which has a direct ownership interest in the Applicant exceeding 7.5 percent (an "Owner"). It is not to be completed by any legal entity which has only an indirect ownership interest in the Applicant.

1. Pursuant to Municipal Code Section 2-154-010, is the Applicant or any Owner identified as a building code scofflaw or problem landlord pursuant to Section 2-92-416 of the Municipal Code?

   [ ] Yes [✓] No

2. If the Applicant is a legal entity publicly traded on any exchange, is any officer or director of the Applicant identified as a building code scofflaw or problem landlord pursuant to Section 2-92-416 of the Municipal Code?

   [ ] Yes [ ] No [✓] Not Applicable

3. If yes to (1) or (2) above, please identify below the name of the person or legal entity identified as a building code scofflaw or problem landlord and the address of the building or buildings to which the pertinent code violations apply.

FILLING OUT THIS APPENDIX B CONSTITUTES ACKNOWLEDGMENT AND AGREEMENT THAT THIS APPENDIX B IS INCORPORATED BY REFERENCE INTO, AND MADE A PART OF, THE ASSOCIATED EDS, AND THAT THE REPRESENTATIONS MADE IN THIS APPENDIX B ARE SUBJECT TO THE CERTIFICATION MADE UNDER PENALTY OF PERJURY ON PAGE 12 OF THE ASSOCIATED EDS.

(DO NOT SUBMIT THIS PAGE WITH YOUR EDS. The purpose of this page is for you to recertify your EDS prior to submission to City Council or on the date of closing. If unable to recertify truthfully, the Disclosing Party must complete a new EDS with correct or corrected information)

RECERTIFICATION

Generally, for use with City Council matters. Not for City procurements unless requested.

This recertification is being submitted in connection with CLASS 6b PROPERTY TAX INCENTIVE [identify the Matter]. Under penalty of perjury, the person signing below: (1) warrants that he/she is authorized to execute this EDS recertification on behalf of the Disclosing Party, (2) warrants that all certifications and statements contained in the Disclosing Party's original EDS are true, accurate and complete as of the date furnished to the City and continue to be true, accurate and complete as of the date of this recertification, and (3) reaffirms its acknowledgments.

46P, LLC
(Print or type legal name of Disclosing Party)

Date: June 24, 2015

By: Mark Puck
(sign here)

Print or type name of signatory:
Mark Puck

Title of signatory:
President

Signed and sworn to before me on [date] June 24, 2015, by Mark Puck, at Cook County, Ill [state].

Alouise McGredell Notary Public.

Commission expires: 6/19/18.

OFFICIAL SEAL
ALOUISE M GREDELL
NOTARY PUBLIC - STATE OF ILLINOIS
MY COMMISSION EXPIRES:06/19/18

Ver. 11-01-05

City of Chicago

R2015-572

Office of the City Clerk

Document Tracking Sheet

Meeting Date:	7/29/2015
Sponsor(s):	Burke (14)
Type:	Resolution
Title:	Committee on Finance urged to create a suitable memorial honoring the service of Mayor Martin H. Kennelly and Eugene "Gene" Sawyer
Committee(s) Assignment:	Committee on Finance

RESOLUTION

WHEREAS, Martin H. Kennelly, the 47th Mayor of the City of Chicago, served from April 15, 1947 to April 20, 1955; and

WHEREAS, Born in the Bridgeport neighborhood, the youngest of five, Martin H. Kennelly served in the Army during World War I; and

WHEREAS, After the war, Martin H. Kennelly became the founder and first president of Allied Van Lines; and

WHEREAS, During World War II, Martin H. Kennelly served as the head of the Chicago chapter of the American Red Cross; and

WHEREAS, Martin H. Kennelly succeeded Mayor Edward J. Kelly and served two terms; and

WHEREAS, Among Martin H. Kennelly's many accomplishments as Mayor were the restoration of the City Civil Service Commission, the planning of the Chicago Skyway, acquiring land for O'Hare International Airport and the establishment of the north side filtration plant; and

WHEREAS, Eugene "Gene" Sawyer, the 53rd Mayor of the City of Chicago, served from December 2, 1987 to April 24, 1989; and

WHEREAS, Born in Greensboro, Alabama, Eugene "Gene" Sawyer studied at Alabama State University and taught chemistry and mathematics before moving to Chicago to work in a laboratory; and

WHEREAS, Eugene "Gene" Sawyer worked in the Chicago Department of Water from 1959 until 1971; and

WHEREAS, Eugene "Gene" Sawyer was first elected Alderman of Chicago's 6th Ward in 1971, and served with honor and distinction in that office under four different mayors; and


WHEREAS, As Alderman, Eugene "Gene" Sawyer became President Pro Tempore of the City Council and Chairman of the City Council Committee on Committees, Rules and Ethics under Mayor Harold Washington; and

WHEREAS, In December of 1987, following the death of Mayor Washington, Eugene "Gene" Sawyer was elected by his colleagues to serve as the Mayor of the City of Chicago; and

WHEREAS, Among Eugene "Gene" Sawyer's many accomplishments as Mayor were the passage of the City's Human Rights Ordinance and the Clean Indoor Air Ordinance; and

WHEREAS, At present, there are no memorials to honor the dedication and service of Mayors Kennelly and Sawyer; NOW THEREFORE

BE IT RESOLVED, That a subcommittee of the Committee on Finance is hereby created to commemorate and develop a suitable memorial honoring the service of Mayor Martin H. Kennelly and Eugene "Gene" Sawyer.

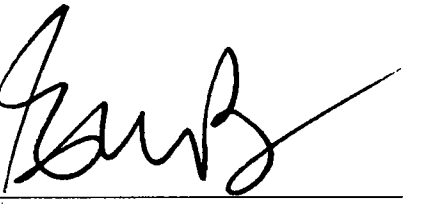

Edward M. Burke
Alderman, 14th Ward

City of Chicago

R2015-579

Office of the City Clerk

Document Tracking Sheet

Meeting Date:	7/29/2015
Sponsor(s):	Moreno (1)
Type:	Resolution
Title:	Call for hearing(s) on improving community relations as it relates to neighborhood demographics
Committee(s) Assignment:	Committee on Human Relations

Human Relations

RESOLUTION

WHEREAS, the harmonious relations between people within communities in the city of Chicago is of the utmost importance for Chicago's residents; and

WHEREAS, our city has seen countless neighborhoods change, and as of late, the discussion of preservation of neighborhood identity has centered around rising rent and property values, as well as a change in neighborhood culture and demographics; and

WHEREAS, Chicago neighborhoods face rising tensions among communities with changing demographics, in the forms of vandalism, contentious community interactions, and in extreme cases, violence; and

WHEREAS, it is the responsibility of the City Council of the City of Chicago to foster better intra-community communication and protect the basic civil and human rights of diverse populations across Chicago; and

WHEREAS, while government and public policy has always played a role in the regulation of changing communities, it should also be used as an agent to facilitate communication and understanding between diverse residential groups by harnessing community input on solutions for mounting tensions; now, therefore

BE IT RESOLVED, that the city council through its Committee on Human Relations shall conduct one or more hearings and shall invite community representatives and stakeholders of affected areas to provide policy ideas, community based solutions, educational programs, and other recommendations on the subject of improving community relations as it relates to changing neighborhood demographics.

Proco "Joe" Moreno
Alderman, 1st Ward

City of Chicago

R2015-567

Office of the City Clerk

Document Tracking Sheet

Meeting Date:	7/29/2015
Sponsor(s):	Dowell (3) Sawyer (6) Lopez (15)
Type:	Resolution
Title:	Call for hearing(s) on Norfolk Southern Railroad boxcar thefts strategies and prevention operations
Committee(s) Assignment:	Committee on Public Safety

Public Safety

Call for hearing(s) on Norfolk Southern Corporation Railroad Boxcars Thefts and the Norfolk Southern Railroad Police Division Strategies & Operations

WHEREAS, the Norfolk Southern Railway is classified as a Class 1 railroad in the United States and is owned by the Norfolk Southern Corporation; and

WHEREAS, the Norfolk Southern Railway is responsible for carrying commodities across 22 states along its 22,000 route miles; and

WHEREAS, the State of Illinois is one (1) of eleven (11) Regional Divisions for Norfolk Southern Railway with trains operating along its City of Chicago corridor, which expands about 150 miles and is a passageway connecting the Norfolk Southern Railroad from Chicago directly to neighboring Midwestern States; and

WHEREAS, the Norfolk Southern Railway could carry any cargo that ships by rail to destinations and retailers across the nation, including the shipment of firearms, which could be transported through the City of Chicago to reach licensed Firearm retailers in other states; and

WHEREAS, on May 24th 2015, the Chicago Police Department released a bulletin stating Norfolk Southern Railroad Police reported to Chicago Police 004th District personnel a theft of one-hundred and eleven (111) firearms taken from one of its railroad boxcars located on a train in the South Chicago neighborhood on April 12th 2015; and

WHEREAS, the weapons stolen from the railroad boxcar included .44 caliber revolvers, .357 caliber revolvers and .22 caliber pistol grip long rifles of which, according to the May 24th bulletin, four of the .22 caliber pistol grip long rifles were recovered in the 007th (Englewood) and 0019th (Town Hall) Districts as of May 24th, 2015; and

WHEREAS, in addition to the theft on April 24th 2015, previously, in May of 2014, the Bureau of Alcohol, Tobacco, Firearms and Explosives (ATF) in conjunction with the Chicago Police Department investigated the theft of thirteen (13) Smith & Wesson M&P Sport Rifles from a Norfolk Southern railroad boxcar parked in a Chicago rail yard in the Englewood Community; and

WHEREAS, the members of the Norfolk Southern Railroad Police Division are tasked with securing the railroad boxcars and due to the presence of firearms carried on the freights, Norfolk South Railroad Police Division is also responsible for protecting the well-being of Chicagoans by ensuring that the commodities—more specifically, firearms—are transported without being placed in the wrong hands; and

WHEREAS, there are uninformed citizens and communities of Chicago who may be affected by the transfer of these guns into their areas due to a lack of information regarding the investigation by Norfolk Southern Police Division; and

WHEREAS, the City of Chicago and communities across the nation have been plagued by gun violence and the loss of innocent lives; and

WHEREAS, there is a rising concern across the nation of high-powered firearms entering into urban communities without a trace, thus owners of loss, stolen, undocumented and illegal guns are unaccountable for the use of said firearm; and

WHEREAS, the Chicago Tribune reported that more than four thousand eighty two (4,082) people have been victims of gun violence in the City of Chicago from January 1st, 2014 to July 22nd, 2015; and

WHEREAS, the Chicago Police Department reported seizing over 6,000 illegal guns in 2013 and 2014 year—with 2015 numbers seeming to reach the same tally; and

WHEREAS, this high number of seizures emphasizes the need for elected officials, corporations and constituents of the City of Chicago to monitor, report and police loss, stolen, undocumented and illegal guns; now

THEREFORE, BE IT RESOLVED, That we, the Mayor and the City Council of the City of Chicago hereby assembled on this the 29th day of July, 2015, do hereby direct the Committee on Public Safety to call to hold a hearing(s) on the matter described herein with Norfolk Southern Corporation and the Norfolk Southern Railroad Police Division with a view toward understanding the policy and procedural plans established to prevent and address the theft of weapons from its freights and encourage Norfolk Southern Police Division to accurately and promptly alert citizens of the City of Chicago when a theft of a weapon has occurred.

Pat Dowell
Alderman, 3rd Ward

Roderick Sawyer
Alderman, 6th Ward

RAYMOND LOPEZ
ALDERMAN - 15TH WARD

City of Chicago

R2015-578

Office of the City Clerk

Document Tracking Sheet

Meeting Date: 7/29/2015

Sponsor(s): Sawyer (6)
Harris (8)
Mitchell (7)
Beale (9)
Sadlowski Garza (10)
Thompson (11)
Lopez (15)
Cardenas (12)
Foulkes (16)
Moore (17)
Curtis (18)
O'Shea (19)
Zalewski (23)
Solis (25)
Ervin (28)
Burnett (27)
Taliaferro (29)
Reboyras (30)
Hopkins (2)
Moreno (1)
Dowell (3)
Burns (4)
Maldonado (26)
Ramirez-Rosa (35)
Villegas (36)
Mell (33)
Santiago (31)
Mitts (37)
Sposato (38)
O'Connor (40)
Laurino (39)
Napolitano (41)
Smith (43)
Pawar (47)
Tunney (44)
Cappleman (46)
Mendoza (Clerk)

Type: Resolution

Title: Call for Governor Rauner to release all necessary funds to keep Roseland Community Hospital fully funded

Committee(s) Assignment: Committee on Budget and Government Operations

Budget

RESOLUTION URGING GOVERNOR RAUNER TO SUPPORT ROSELAND COMMUNITY HOSPITAL BY IMMEDIATELY RELEASING FULL FUNDING—AND SUPPORTING CONTINUED FULL FUNDING IN THE STATE BUDGET—TO ALLOW THE INSTITUTION TO CONTINUE PROVIDING VITAL AND LIFE-SAVING SERVICES FOR THE COMMUNITY

WHEREAS, Roseland Community Hospital has been a life-saving anchor for 90 years, serving a community that is over 98% African-American and that suffers a poverty rate that is nearly 1.8 times that of the Illinois state average—and an extreme poverty rate more than double the state average.

WHEREAS, Roseland Community Hospital is located in a healthcare desert and the U.S. Department of Health and Human Services has designated it as serving a medically underserved area/population, and as a primary care, mental health and dental health professional shortage area.

WHEREAS, should Roseland Community Hospital be forced to close due to the current funding crisis, residents would have to travel five miles to the next closest hospital, Advocate Trinity, and nearly eight miles to the nearest trauma center, Advocate Christ, putting residents with life-threatening conditions at a greatly increased risk of death or negative health outcome.

WHEREAS, past funding shortfalls and the current state budget crisis have already decimated vital support programs in the Roseland community, leaving Roseland Community Hospital as the only institution still standing from which residents can receive life saving care and support.

WHEREAS, the Rauner administration has chosen to stop payments to Roseland Community Hospital, including both State and Federal Medicaid funding, despite public appeals by the community and community advocates that the administration continue these life-saving payments.

WHEREAS, without such payments, Roseland Community Hospital is at immediate risk of layoffs, service shutdowns and institutional closure.


WHEREAS, despite the intervention of a Federal judge ordering the continued flow of Federal Medicaid funding the the institution, Roseland Community Hospital continues to face the risk of closure, and its residents an increased risk of death and devastating health outcomes, due to the lack of current state funding and the threat of funding cuts in the state budget currently being negotiated.

WHEREAS, the refusal of the Rauner administration and the state legislature to seek out progressive revenue solutions greatly increases the risk that Roseland Community Hospital will face continued funding shortages in the future.

BE IT RESOLVED, that the City Council of the City of Chicago calls upon Governor Bruce Rauner to release all necessary funds to keep Roseland Community Hospital fully funded for the present—and for the Governor and the state legislature to fully fund the hospital in the upcoming budget through progressive revenue—so that the hospital is able to continue to provide vital services to the community.

BE IT FURTHER RESOLVED, that a copy of this resolution be presented to the Secretary of State of the State of Illinois, the Clerk of the House of the Illinois House of Representatives, and the Secretary of the Senate of the Illinois Senate.

Susana A. Mendoza
City Clerk

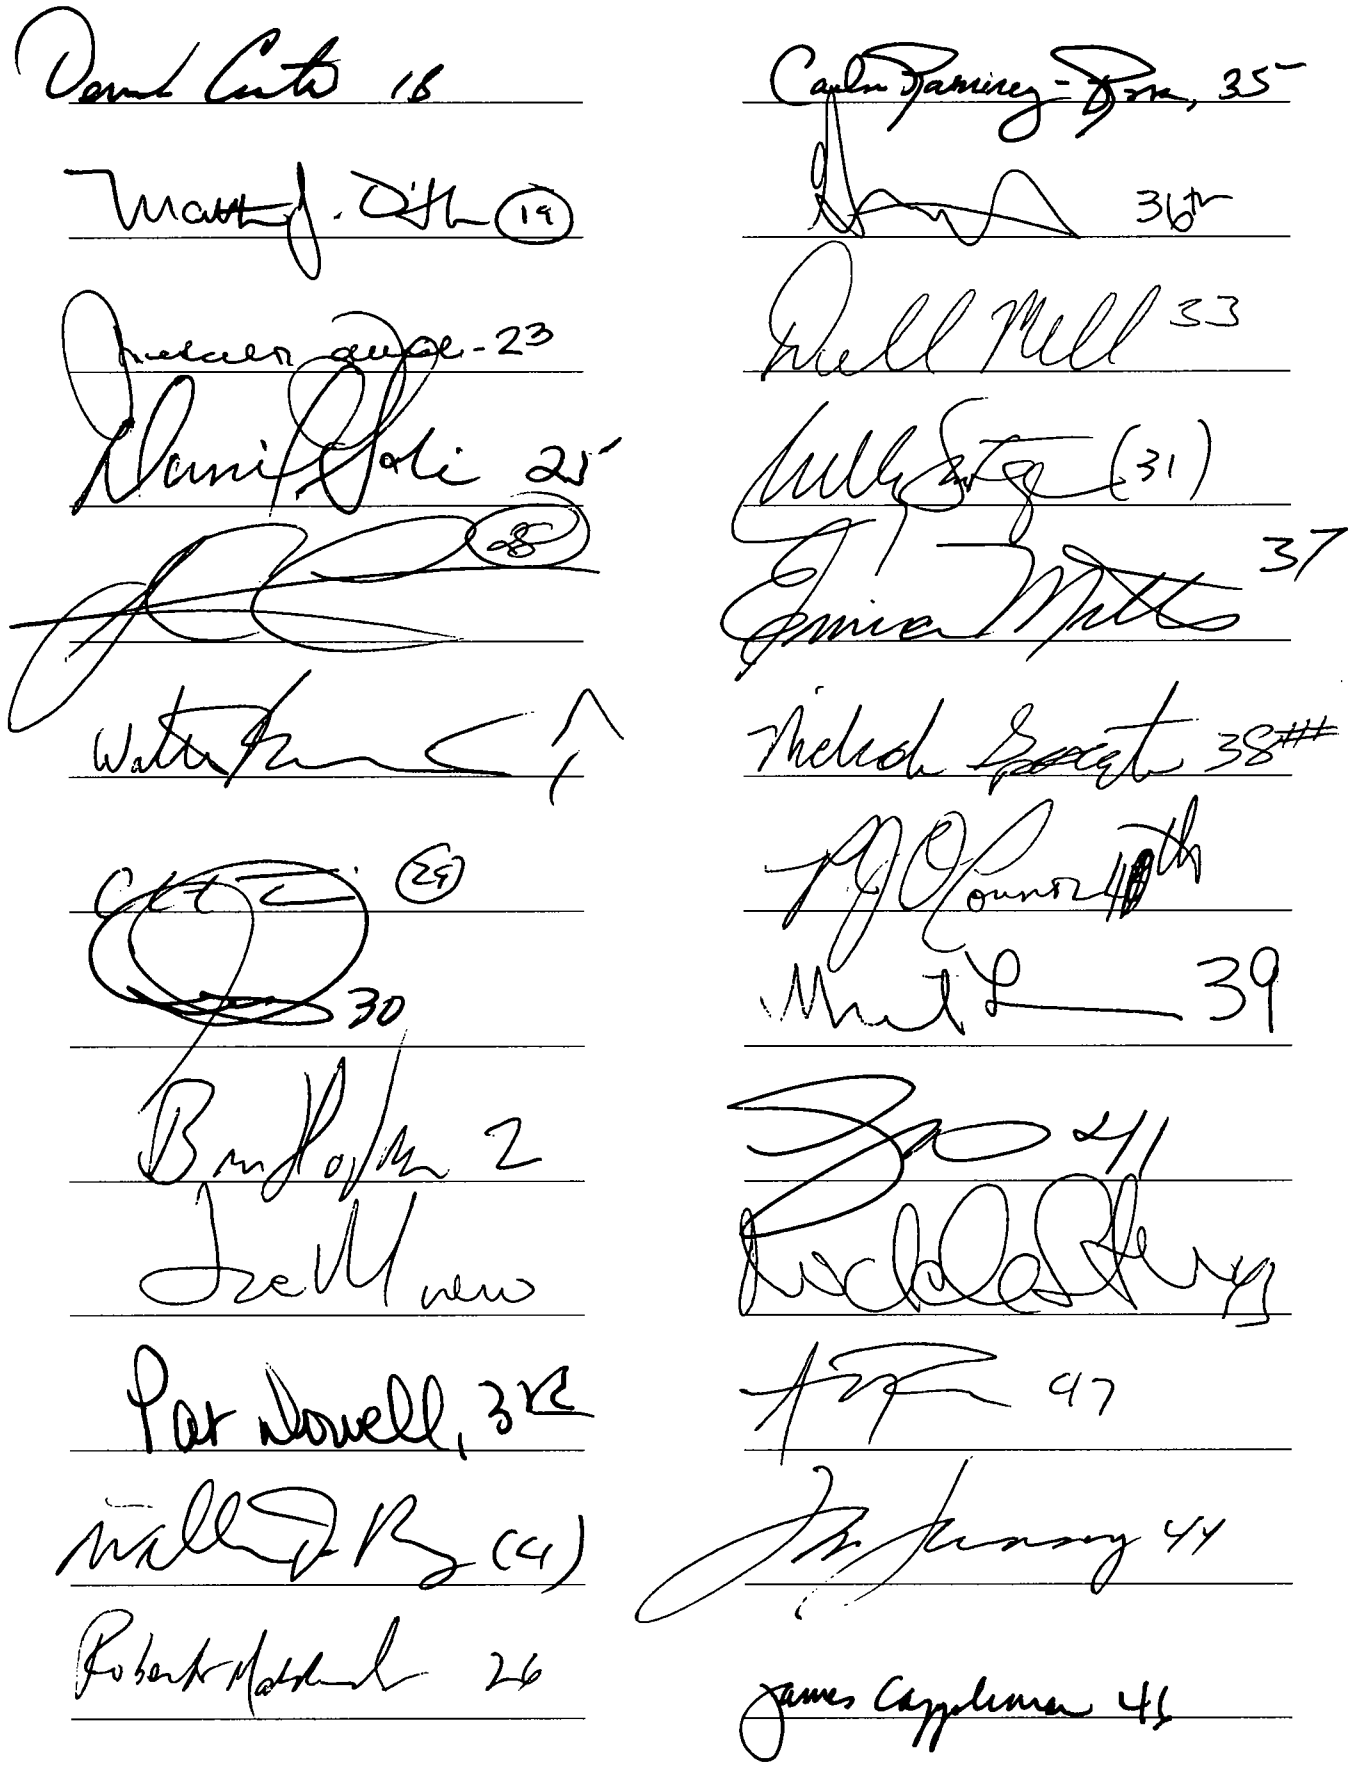

City of Chicago

R2015-574

Office of the City Clerk

Document Tracking Sheet

Meeting Date:	7/29/2015
Sponsor(s):	Cardenas (12) Munoz (22) Solis (25) Reboyras (30) Villegas (36) Santiago (31) Ramirez-Rosa (35) Maldonado (26)
Type:	Resolution
Title:	Call for hearing(s) on lack of ELL program compliance in charter schools
Committee(s) Assignment:	Committee on Education and Child Development

EDUCATION

WHEREAS, the Chicago Public Schools is the third largest school district in the country; and

WHEREAS, the Chicago Public Schools serve over 400,000 children in over 600 schools; and

WHEREAS, students within CPS attend over 100 charter schools; and

WHEREAS, the population of Latino students within CPS makes up nearly 47%; and

WHEREAS, 17% of Chicago Public School students require English language assistance and nearly 60,000 of these students are Spanish speakers; and

WHEREAS, Chicago Public Schools receive $14 million in Title III federal funding, which is used to help student learn English; and

WHEREAS; the City of Chicago has the highest enrollment rate of ELL students in the state; and

WHEREAS, nearly 12% of those students who did not leave ELL classes by third grade were more likely to fall behind and they are more likely to be enrolled in special education; and

WHEREAS, nearly one-third of all students who attend one of the 16 UNO schools require ELL classes; and

WHEREAS, CPS determined that UNO employed only 11 teachers with proper credentials to teach ELL classes but needed over 100; and

WHEREAS, CPS has called for an audit of all schools including charters to ensure that schools are properly spending federal resources;

BE IT RESOLVED that the City Council, through its Committee on Education, conduct one or more public hearings on the lack of ELL program compliance in charter schools.

Alderman George Cardenas
12th Ward

30

31

35

26

City of Chicago

R2015-580

Office of the City Clerk

Document Tracking Sheet

Meeting Date:	7/29/2015
Sponsor(s):	Cardenas (12)
Type:	Resolution
Title:	Call for Attorney General Lisa Madigan to conclude investigation of Herbalife and seek relief for victims that have been negatively affected
Committee(s) Assignment:	Committee on Health and Environmental Protection

HEALTH

WHEREAS According to the Federal Trade Commission, Latinos are statistically more vulnerable than any other ethnic group to fall victim to financial fraud and pyramid schemes; and

WHEREAS Latinos face a number of cultural and language barriers or legal status concerns preventing them from coming forward and seeking assistances on financial fraud scams; and

WHEREAS Between 300,000 and 400,000 Latinos cycle through Herbalife, Inc., every year, meaning that 3 to 4 million people will be exploited by Herbalife over the next decade; and

WHEREAS In Illinois there are 17,127 distributors of which 15,072 receive $0 from Herbalife, and over 15,414 drop out in year one alone; and

WHEREAS Due to numerous Illinois consumer complaints alleging the company is a pyramid scheme that targets minorities, Illinois Attorney General Lisa Madigan joined state and federal regulators by launching an investigation into the company's business practices on April 17th, 2014; and

WHEREAS Herbalife distributors use Nutrition Clubs to recruit thousands of poor and unsophisticated persons, tricking them into buying into Herbalife's business with the hopes of making big fortunes and instead lose their life savings; and

WHEREAS Herbalife's Nutrition Clubs do not contribute to the economic vitality of commercial strips where clubs are located; but benefit from the enhancements and improvement costs borne by other legitimate retailers; and

WHEREAS Herbalife's Nutrition Clubs violate numerous laws and regulations promulgated by the Illinois Department of Health and the Chicago Department of Health, as well as other federal, state, and local laws; now therefore,

BE IT RESOLVED That we, the Mayor and members of the City Council gathered together this July 29th, 2015 do hereby urge Attorney General Lisa Madigan to conclude her investigation of Herbalife and seek relief for the victims that have been negatively affected.

BE IT FURTHER RESOLVED That a suitable copy of this resolution be prepared and presented to Illinois Attorney General Madigan.

Alderman George Cardenas, 12th Ward

City of Chicago

R2015-577

Office of the City Clerk

Document Tracking Sheet

Meeting Date:	7/29/2015
Sponsor(s):	Burke (14) Reboyras (30)
Type:	Resolution
Title:	Call on Congress and State of Illinois to include military service members as a protected class under hate crime legislation
Committee(s) Assignment:	Joint Committee: Finance; Public Safety

Jt. Finance and Public Safety

RESOLUTION

WHEREAS, Acts of discrimination, profiling and harassment against marginalized communities have regularly occurred across the country; and

WHEREAS, The City of Chicago supports and protects all its residents and seeks to create a welcoming community which promotes tolerance and acceptance; and

WHEREAS, Hate crimes are a threat not only to the victims but to the community as a whole; and

WHEREAS, Perpetrators of hate crimes seek to dehumanize their victims and to strike fear and terror on specific groups of people in our society; and

WHEREAS, Military personnel are highly visible, both in dress and demeanor; and

WHEREAS, United States Military personnel, both active and veteran, shoulder a heavy load in the protection of this country; and

WHEREAS, As of the 2010 census, active duty military personnel make up less than 1% of the population of the United States, while veterans comprise approximately 7%; and

WHEREAS, There have been numerous reported crimes against military service members dating back as far as the 1960's; and

WHEREAS, Between 1965 and 1970, there were 101 attacks on military service members and military installations; and

WHEREAS, Our Nation has seen numerous attacks on military service members and military installations, including bombings, fires and Molotov cocktail attacks; and

WHEREAS, Most recently, a single gunman attacked both an Armed Forces Career Center and a Naval Reserve Center on July 16, 2015, in two separate Chattanooga strip malls, killing four Marines and a Navy sailor while wounding two others; and

WHEREAS, Additional attacks have occurred at Fort Bliss, Texas in 2015, Fort Hood, Texas in 2014, Naval Station Norfolk in 2014, the Washington Naval Yard in 2013, Washington, D.C. in 2010, Arkansas in 2009, Fort Hood, Texas in 2009 and the high profile attack of the Times Square recruiting center in New York in 2008; and

WHEREAS, Since 2008 there have been at least 35 servicemen and women killed and countless others injured simply for their association with the United States military; and

WHEREAS, The City desires to update its hate crime legislation to include military personnel; **NOW THEREFORE,**

BE IT RESOLVED, That we, the Mayor and members of the Chicago City Council hereby denounce violence against our nation's military service members and urge the United States Congress and the State of Illinois to include military service members as a protected class under hate crime legislation; and

BE IT FURTHER RESOLVED, That a copy of this Resolution be provided to the Speaker of the United States House of Representatives, the Honorable John Boehner, the Senate Majority Leader, the Honorable Mitch McConnell, the Illinois Congressional Delegation, the Governor of Illinois, the Honorable Bruce Rauner, the Speaker of the Illinois House of Representatives, the Honorable Michael Madigan, and the President of the Illinois Senate, the Honorable John Cullerton.

Edward M. Burke
Alderman, 14th Ward

Ariel Reboyras
Alderman, 30th Ward

City of Chicago

R2015-565

Office of the City Clerk

Document Tracking Sheet

Meeting Date:	7/29/2015
Sponsor(s):	Maldonado (26)
Type:	Resolution
Title:	Call for reestablishment of Task Force on Employment and Economic Opportunity for People with Disabilities
Committee(s) Assignment:	Committee on Workforce Development and Audit

Committee on Workforce Development

RESOLUTION

WHEREAS, historically, the City of Chicago, with the cooperation of other governmental units, has committed to increase the employment of people with disabilities to a rate that is as close as possible to the employment rate of the general adult population; and,

WHEREAS, it is estimated that twenty percent of Chicago residents have at least one disability; and

WHEREAS, the unemployment rate for persons with disabilities far exceeds the unemployment rate for persons without disabilities; and,

WHEREAS, it is estimated that seventy percent of all people with disabilities are unemployed;

WHEREAS, there are many qualified persons with disabilities who are unable to obtain competitive employment; and,

WHEREAS, millions of federal and City dollars are invested each year in education, training, supported employment, vocational training and other services related to the employment and training of persons with disabilities in Chicago without any significant gains in the rate of competitive employment for persons with disabilities; and,

WHEREAS, there has been a history of barriers to equal employment opportunity for persons with disabilities in Chicago and those barriers continue to exist in the public and the private sectors;

WHEREAS, in 2002, a City-wide Task Force on Employment of People With Disabilities was established by Executive Order 2002-3 to formulate and recommend to the Mayor, policies and programs designed to improve and increase employment opportunities for people with disabilities in both the public and private sectors; and

WHEREAS, it is in the best social and economic interests of the City of Chicago to expand competitive employment and economic opportunity for persons with disabilities; now, therefore

BE IT RESOLVED, that the Chicago City Council shall hereby re-establish the Task Force on Employment and Economic Opportunity for People with Disabilities with the purpose of: (a) developing community and economic development efforts to increase full community integration and economic inclusion of persons with disabilities; (b) promoting partnership between the public and private sectors to increase employment and other economic opportunities for persons with disabilities; and (c) providing to the Mayor and the City Council policy and program recommendations designed to increase employment and economic opportunities for people with disabilities throughout the City, and within city government.

Roberto Maldonado
Alderman, 26th Ward

City of Chicago

R2015-566

Office of the City Clerk

Document Tracking Sheet

Meeting Date:	7/29/2015
Sponsor(s):	Maldonado (26)
Type:	Resolution
Title:	Call for hearing(s) outlining proposed changes to bell schedules of 77 Chicago Public Schools during 2015-2016 academic year
Committee(s) Assignment:	Committee on Education and Child Development

Committee on Education

RESOLUTION

WHEREAS, The Chicago Public Schools has announced that it will change the bell schedules of 77 CPS schools during the 2015-2016 academic year; and

WHEREAS, 60 high schools and 17 elementary schools will be affected by the changes which are being implemented to cut costs in the school system; and

WHEREAS, According to published reports, the changes may affect bell schedules in some schools by up to 45 minutes to an hour; and

WHEREAS, Implementation of the controversial change will impact the schedules of students who are now involved in after-school activities as well as the schedules of parents, especially in single-parent households; and

WHEREAS, It is estimated that by changing the start times in 77 schools that CPS would save $9.2 million by reducing the number of bus shifts, cutting 160 buses and 75 aides; and

WHEREAS, Amundsen High School in Lincoln Square will reportedly change its school hours to 9 a.m. to 4:15 p.m., a major departure from its previous start time of 8 a.m.; and

WHEREAS, Andrew Jackson Language Academy on the Near West Side will reportedly change its school hours from 7:45 a.m. until 2:45 p.m. when it previously began classes at 8:30 a.m.; and

WHEREAS, Parents across the City of Chicago and their children involved in after-school activities may see their lives and schedules seriously disrupted by these sweeping changes; and

WHEREAS, 80% of high school students take public transportation to and from school and the bell schedule change may cause dangerous safety risks for students who are forced to travel through challenging neighborhoods; now, therefore

BE IT RESOLVED, That the Chicago City Council Committee on Education is urged to immediately convene hearings and invite representatives from the Chicago Public Schools to testify before its members to outline the proposed changes and address how this cost-cutting initiative will impact the lives and activities of CPS students and their parents; and

BE IT FURTHER RESOLVED, That the Committee on Education provide ample opportunity for students and parents to testify at these hearings in regard to the proposed changes in bell schedules in order to examine the negative impact that the controversial changes may have on students and parents.

Roberto Maldonado, Alderman – 26th Ward

City of Chicago

R2015-576

Office of the City Clerk

Document Tracking Sheet

Meeting Date:	7/29/2015
Sponsor(s):	Laurino (39)
Type:	Resolution
Title:	Call for support of Chicago Public School's changed start schedules improving health and academic performance
Committee(s) Assignment:	Committee on Education and Child Development

Education

RESOLUTION

WHEREAS, in August of 2014, the American Academy of Pediatrics released a technical report advocating for a later school start time, recommending that adolescents get eight and a half or nine and a half hours of sleep a night, and urging schools to start no earlier than 8:30 am; and

WHEREAS, on November 13, 2014, the Committee on Health and Environmental Protection held hearings to address research into sleep health in adolescents, to investigate the subject of sleep deprivation and explore the possibility of a later start time for schools; and

WHEREAS, experts in the field of pediatrics testified before the Committee on Health and Environmental Protection regarding the science of "drift in sleep phase" for adolescents, shifts in circadian rhythm, and a correlation between sleep deprivation in teenagers, health risks and a decline in school performance; and

WHEREAS, these findings were presented to the Chicago Public Schools with several recommendations on how to accommodate high school students who may not be receiving enough sleep at night; and

WHEREAS, thousands of students in every ward across the City of Chicago commute to high school for start times at 8:00 am or earlier, and a later school start time for adolescents would beneficial for the health and wellbeing of Chicago's teenagers; and

WHEREAS, Chicago Public Schools would save $9 million by reducing the number of bus shifts, allowing the districts to consolidate the bus stop plan and reuse elementary school buses for high schools; and

WHEREAS, the change in bus schedules would align the Chicago Public Schools with the majority of school districts throughout the country; now therefore,

BE IT RESOLVED, that the City Council expresses support of the Chicago Public Schools' changed start schedules as a measure towards improving the health and academic performance of students and saving significant funds.

Margaret Laurino
Alderman, 39th Ward

City of Chicago

R2015-575

Office of the City Clerk

Document Tracking Sheet

Meeting Date: 7/29/2015

Sponsor(s): Reilly (42)
Mitchell (7)
Smith (43)
Silverstein (50)
Mitts (37)
Napolitano (41)
Tunney (44)
Ramirez-Rosa (35)
Villegas (36)
Burnett (27)
Ervin (28)
Taliaferro (29)
Reboyras (30)
Hopkins (2)
Cappleman (46)
Waguespack (32)
Pawar (47)
Arena (45)
O'Connor (40)
Sawyer (6)
Sposato (38)
Dowell (3)
Santiago (31)
Solis (25)
Scott, Jr. (24)
Zalewski (23)
Brookins (21)
Curtis (18)
O'Shea (19)
Lopez (15)
Foulkes (16)
Quinn (13)
Moore (49)
Osterman (48)
Hairston (5)
Mell (33)
Moore (17)
Sadlowski Garza (10)
Thompson (11)
Munoz (22)

Type: Resolution

Title:	Call for hearing(s) on People's Gas plans to fix problems with Pipe Replacement Program
Committee(s) Assignment:	Committee on Finance

FINANCE COMMITTEE

RESOLUTION

WHEREAS, Crain's Chicago Business recently reported the Peoples Gas Pipe Replacement Program is now estimated to cost over $8 billion, nearly four times the original cost - an exorbitant and unaffordable amount that could quadruple base gas rates in Chicago; and

WHEREAS, $190 million in costly rate hikes have been imposed on Peoples Gas customers in less than five years to bankroll the wasteful Pipe Replacement Program; and

WHEREAS, a state audit found that, far from fixing Chicago's aging gas main system, Peoples Gas has reported a higher number of leaking pipes than when it initially embarked on the Pipe Replacement Program; and

WHEREAS, the Illinois Attorney General's Office has described the Peoples Gas Pipe Replacement Program as "a complete disaster"; and

WHEREAS, anonymous whistleblowers from within Peoples Gas have alleged that the Pipe Replacement Program has been plagued by cronyism, with Peoples Gas accused of padding the wallets of certain contractors overseeing the project; and

WHEREAS, since 2011, the City of Chicago has cited Peoples Gas for city ordinance violations 67 percent more times than the next three worst violators combined; and


WHEREAS, a state audit determined Peoples Gas has the highest rate of contractor-caused damage to gas infrastructure in the United States; and

WHEREAS, the City of Chicago has a direct interest in the proper and safe maintenance of utility infrastructure and an important role in protecting People's Gas customers in Chicago from astronomically higher gas rates on their monthly utility bills, and

WHEREAS, WEC Energy Group, the Wisconsin-based company that recently acquired Peoples Gas, has yet to put forth any transition plan whatsoever that documents how the many aforementioned problems will be addressed and rectified:

NOW, THEREFORE, BE IT RESOLVED, that the Chicago City Council conduct a public hearing at the Committee on Finance to hear testimony from the CEO, President, General Counsel and any other People's Gas executives with knowledge or oversight of the Pipe Replacement Program to answer questions and outline the Company's plans to fix the many problems with the Program; and invite representatives from the Illinois Attorney General's office, the Illinois Commerce Commission, the Citizens Utility Board and AARP to provide testimony at the Hearing.

Brendan Reilly
Alderman, 42nd Ward

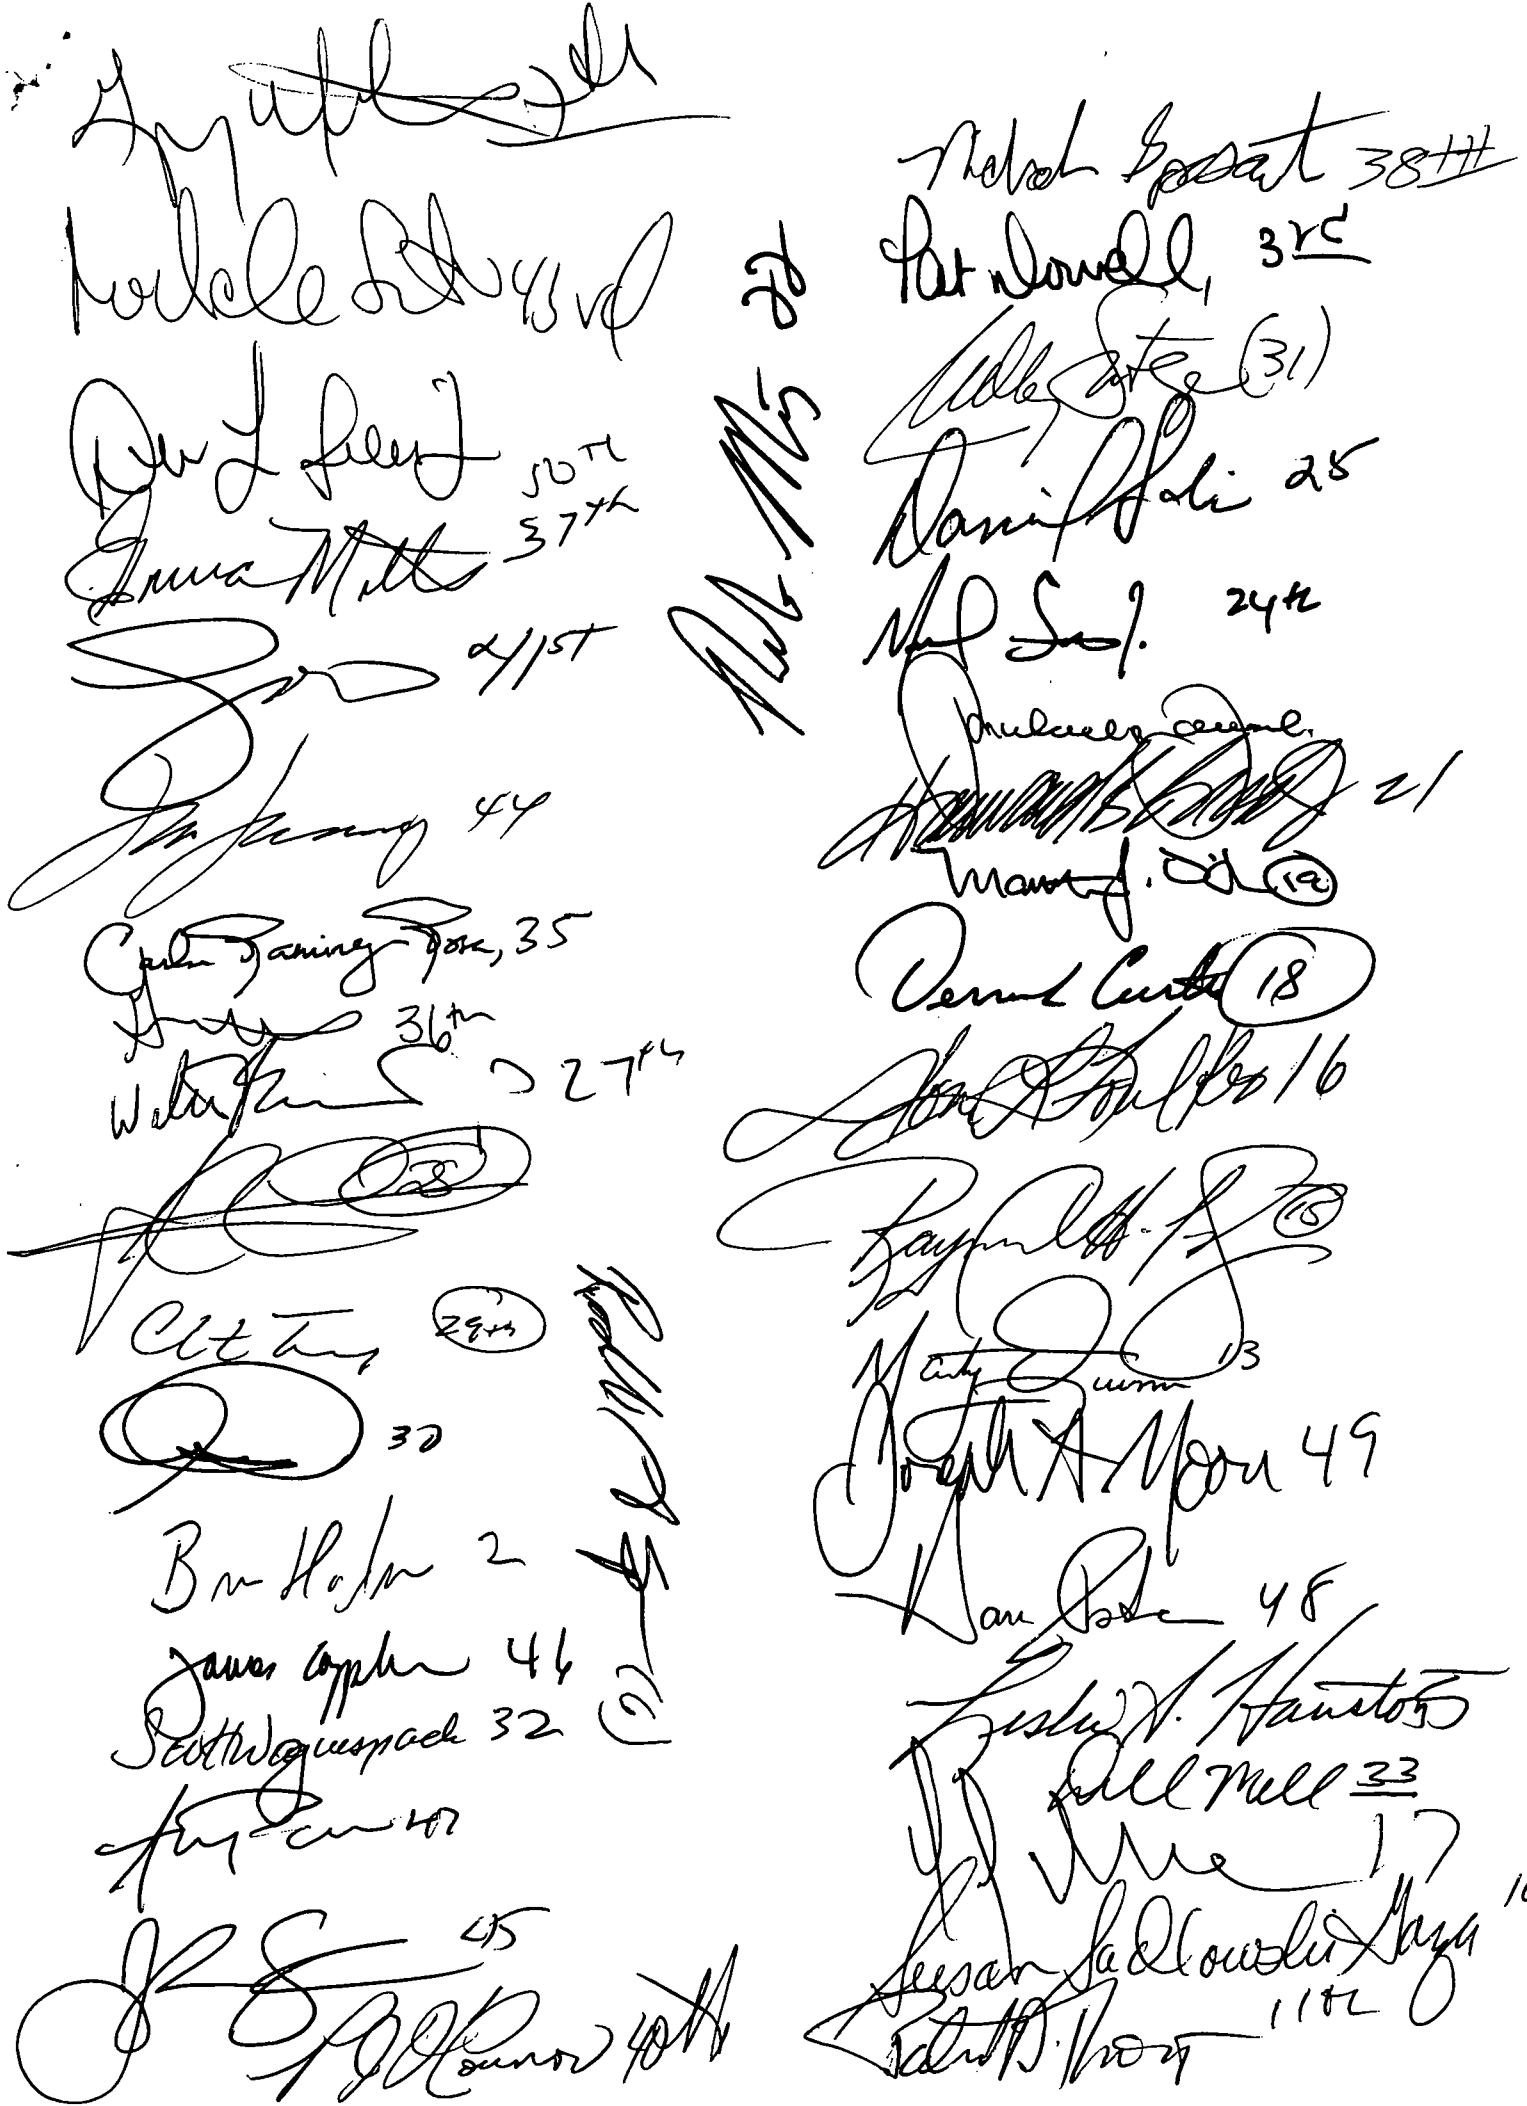

City of Chicago

R2015-569

Office of the City Clerk

Document Tracking Sheet

Meeting Date: 7/29/2015

Sponsor(s): Smith (43)
Silverstein (50)
Tunney (44)
Reilly (42)
Pawar (47)
Moore (49)
Reboyras (30)
Arena (45)
Taliaferro (29)
O'Connor (40)
Burnett (27)
Laurino (39)
Solis (25)
Sposato (38)
Scott, Jr. (24)
Maldonado (26)
Zalewski (23)
Burns (4)
Hairston (5)
Hopkins (2)
Sawyer (6)
Burke (14)
Moreno (1)
Villegas (36)
Waguespack (32)
Mitchell (7)
Cappleman (46)
Harris (8)
O'Shea (19)
Quinn (13)
Osterman (48)
Lopez (15)
Mendoza (Clerk)

Type: Resolution

Title: Call for Municipal Employees' Annuity and Benefit Fund of Chicago to conduct independent audit of its investments to identify companies engaged in economic boycott of Israel and to fully divest from such foreign companies

Committee(s) Assignment: Committee on Human Relations

Human Relations

RESOLUTION

Urging the Municipal Employees' Annuity and Benefit Fund of Chicago to Divest from Foreign Companies seeking to Economically Boycott Israel

WHEREAS, amidst growing anti-Semitism around the world, particularly in Europe, foreign companies are being pressured to boycott or otherwise inflict economic harm on the State of Israel and Israeli-based companies.

WHEREAS, the Boycott, Divestment, Sanctions (BDS) movement, which is behind the divestment in Israel campaign, main objective is to delegitimize Israel as a Jewish state.

WHEREAS, in the 1970s, the United States Government made it illegal for American companies to boycott Israel and that remains a law today.

WHEREAS, the United States is a long time strategic partner and ally of Israel.

WHEREAS, the City of Chicago has strong economic, scientific, educational and cultural ties with Israel, which brings jobs and other benefits to the residents of this city.

WHEREAS, the Illinois General Assembly passed and Governor Rauner signed the first Anti-BDS bill with zero "no" votes on record prohibiting state pension dollars from invested in foreign companies that choose to boycott Israel, through Public Act 102-000-000.

WHEREAS, the Municipal Employees' Annuity and Benefit Fund of Chicago may have investments in foreign companies linked to the economic boycott and isolation Israel.

NOW, THEREFORE, BE IT RESOLVED, that the City Council of the City of Chicago, do hereby calls upon the Municipal Employees' Annuity and Benefit Fund of Chicago to conduct an independent audit of its investments to identify any companies engaged in the economic boycott of Israel and to fully divest from such foreign companies.


Michele Smith, 43rd Ward

Debra Silverstein, 50th Ward 50

42

James Appleman 46

Susana A. Mendoza
City Clerk

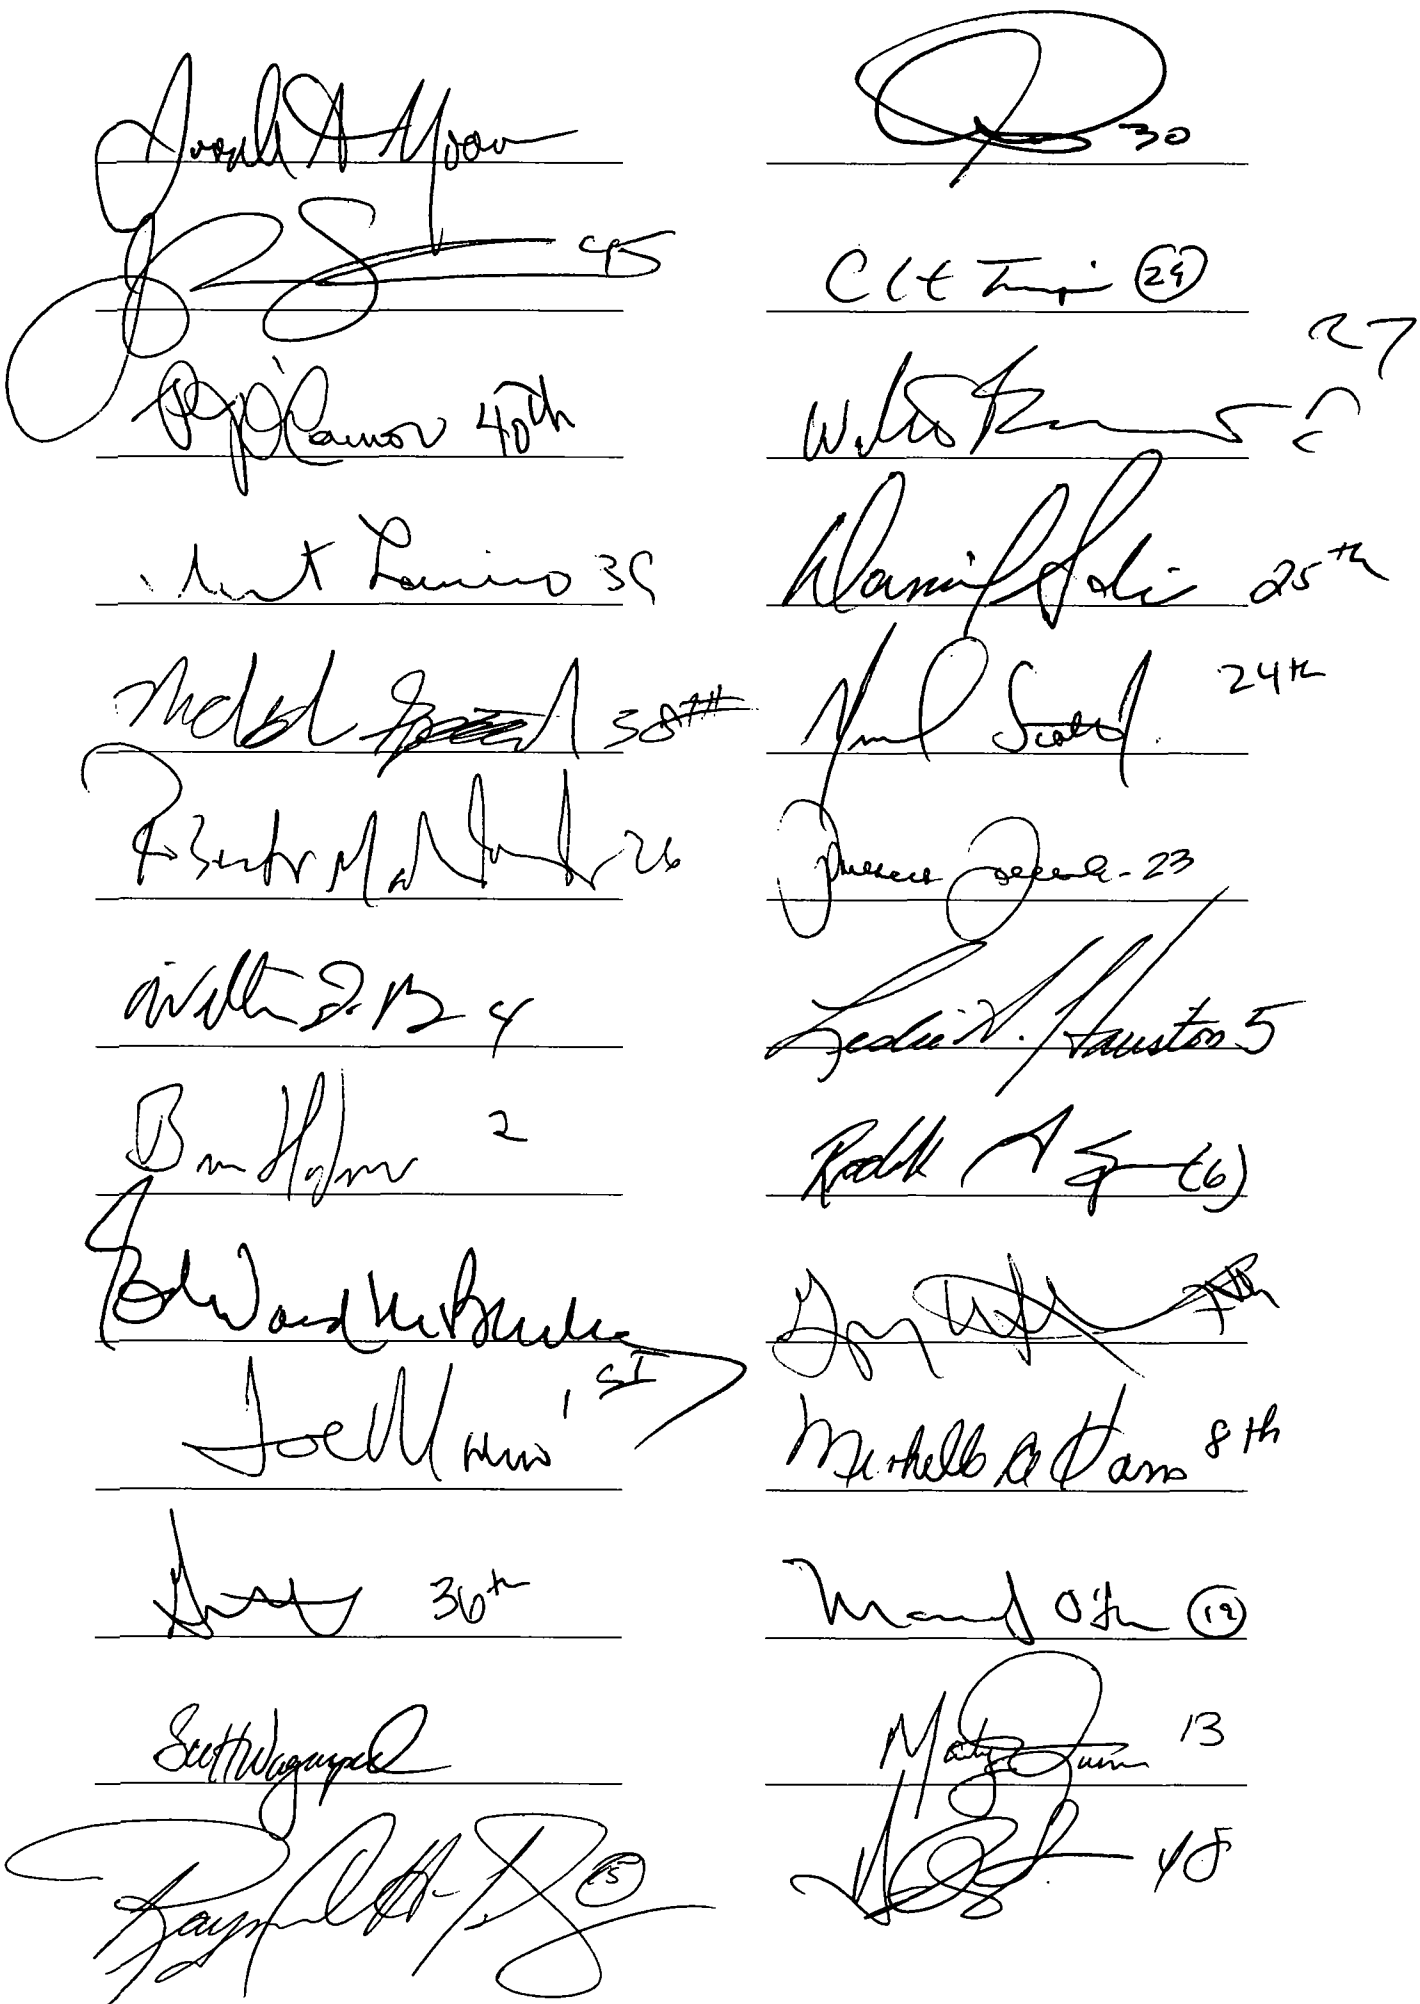

City of Chicago

SO2015-5401

Office of the City Clerk

Document Tracking Sheet

Meeting Date:	7/29/2015
Sponsor(s):	Moreno (1)
Type:	Ordinance
Title:	Amendment of donation of City Vehicle(s) to Red Cross of Mexico or Cruz Roja Mexicana in City of Sahagun, Hiladgo, Mexico
Committee(s) Assignment:	Committee on Pedestrian and Traffic Safety

Pedestrian

SUBSTITUTE ORDINANCE

AN ORDINANCE PROVIDING HUMANITARIAN AID TO MUNICIPALITY OF CHARCAS, SAN LUIS POTOSI, ~~CIUDAD SAHAGUN, HIDALGO,~~ MEXICO

WHEREAS, From time to time, emergency vehicles and equipment used by the city of Chicago became outdated and obsolete and are replaced; and

WHEREAS, Such material may nonetheless have useful service life left in it and could be of great use to another entity; and

WHEREAS, The City of Chicago, Department of Fleet and Facility Management, from time to time, has in its possession ambulances that, while no longer of use to the City, could be of substantial use elsewhere; and

WHEREAS, ~~Ciudad Sahagun, Hidalgo, Mexico~~ The town of Charcas, San Luis Potosi, Mexico is in need of humanitarian aid;

NOW, THEREFORE, BE IT ORDAINED BY THE CITY COUNCIL OF THE CITY OF CHICAGO;

Section 1. The Commissioner of Fleet and Facility Management is hereby authorized to donate one (1) obsolete ambulance no longer useful to the City of Chicago; as such ambulance may become available, to the town of Charcas, San Luis Potosi, Mexico~~Red Cross of Mexico or "Cruz Roja Mexicana" in the City of Sahagun, Hiladgo, Mexico~~, free and clear of any liens or encumbrances. The City shall convey said ambulance in "as is" condition without any warranties either expressed or implied and expressly excludes any warranty of merchantability and fitness for a particular purpose.

Section 2. The Commissioner of Fleet and Facility Management is hereby authorized to enter into and execute such other documents, as may be necessary and proper to implement this donation.

Section 3. This ordinance shall be in full force and effect from and after its passage and publication.

Proco Joe Moreno
Alderman, 1st Ward

Summary of changes made in substitute ordinance

1. Changes the recipient of the ambulance from the Red Cross of Mexico or "Cruz Roja Mexicana" in the City of Sahagun, Hiladgo, Mexico to the town of Charcas, San Luis Potosi, Mexico

City of Chicago

O2015-5476

Office of the City Clerk

Document Tracking Sheet

Meeting Date:	7/29/2015
Sponsor(s):	Moreno (1)
Type:	Ordinance
Title:	Grant(s) of privilege in public way for BCL-1947 Chicago LLC
Committee(s) Assignment:	Committee on Transportation and Public Way

ORDINANCE
BCL-1947 CHICAGO LLC
Acct. No. 398410 - 1
Permit No. 1118815

Be It Ordained by the City Council of the City of Chicago:

SECTION 1. Permission and authority are hereby given and granted to BCL-1947 CHICAGO LLC, upon the terms and subject to the conditions of this ordinance to maintain and use, as now constructed, one (1) Bay Window(s) projecting over the public right-of-way adjacent to its premises known as 1947 W. Chicago Ave..

Said Bay Window(s) at W Chicago Ave measure(s):
One (1) at three point five (3.5) feet in length, and fourteen (14) feet in width for a total of forty-nine (49) square feet.

The location of said privilege shall be as shown on prints kept on file with the Department of Business Affairs and Consumer Protection and the Office of the City Clerk.

Said privilege shall be constructed in accordance with plans and specifications approved by the Department of Transportation (Division of Project Development).

This grant of privilege in the public way shall be subject to the provisions of Section 10-28-015 and all other required provisions of the Municipal Code of Chicago.

The grantee shall pay to the City of Chicago as compensation for the privilege #1118815 herein granted the sum of seventy-five ($75.00) per annum in advance.


A 25% penalty will be added for payments received after due date.

The permit holder agrees to hold the City of Chicago harmless for any damage, relocation or replacement costs associated with damage, relocation or removal of private property caused by the City performing work in the public way.

Authority herein given and granted for a period of five (5) years from and after Date of Passage.

Alderman _____

Proco Joe Moreno 1st Ward

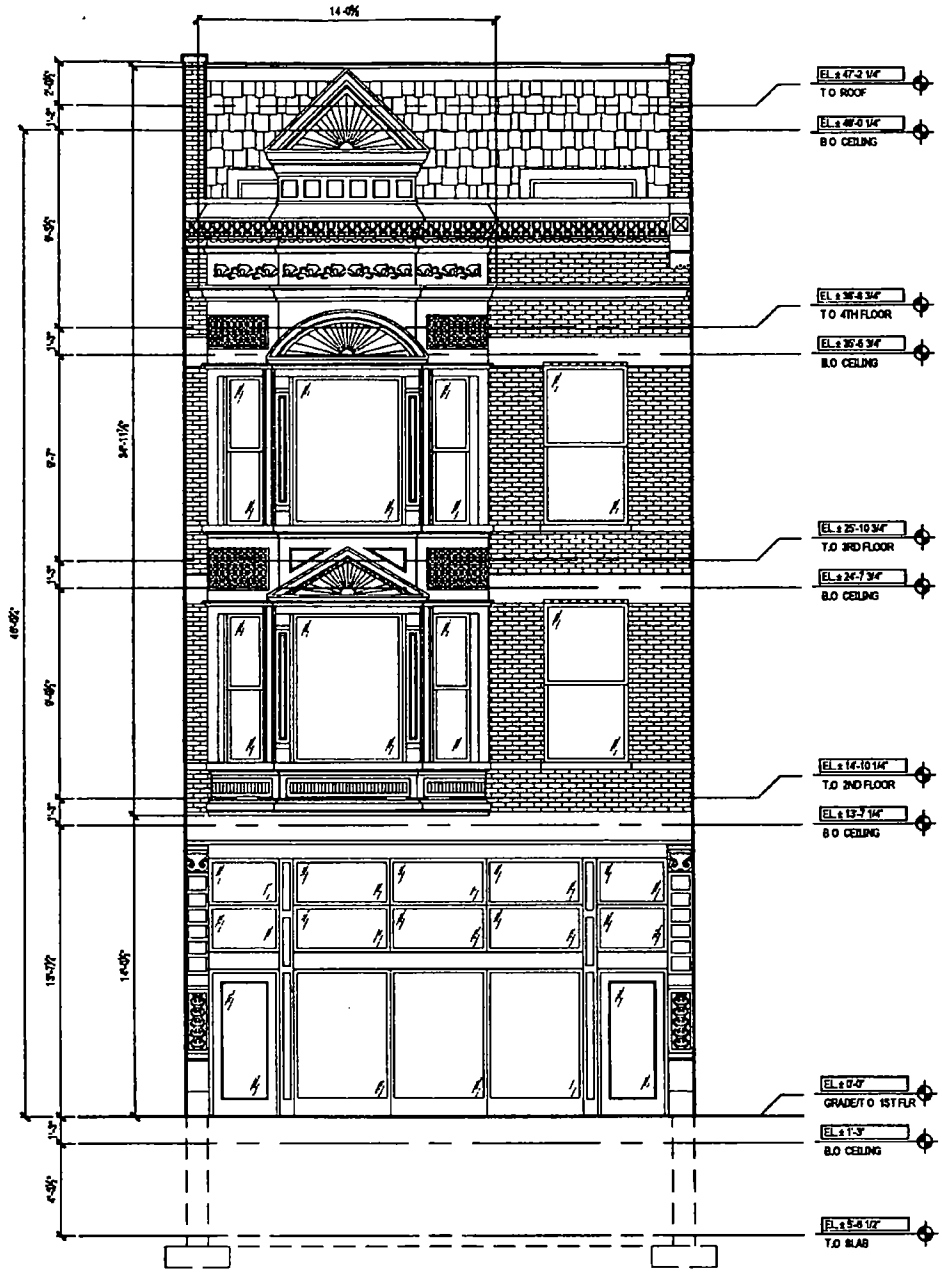

1 NORTH ELEVATION
SCALE: 1/8"=1'-0"

SCALE 1/8" = 1'-0"
0'-0" 4'-0" 8'-0" 16'-0"

MG A architects
DESIGN · PLANNING · CONSULTING

209 W OHIO ST SUITE 300
CHICAGO, ILLINOIS 60654
P 312-661-7090
F 312-267-0597
www.mga-a.com

ISSUED SETS

FOR PUBLIC WAY PERMIT 04.29.2015
TITLE DATE
DRAWN BY M.S.
CHECKED BY W.J.M.

THESE DRAWINGS MAY HAVE BEEN REPRODUCED AT A STATE DIFFERENT THAN ORIGINALLY DRAWN. OWNER AND ARCHITECT ASSUME NO RESPONSIBILITY FOR USE OF INCORRECT SCALE.

CONTRACTOR SHALL VERIFY ALL EXISTING CONDITIONS PRIOR TO PROCEEDING WITH CONSTRUCTION AND NOTIFY ARCHITECT IMMEDIATELY OF ANY DISCREPANCIES OR CONFLICTS

PROJECT #14019.0

1947 W CHICAGO AVE

DESCRIPTION
RENOVATION TO EXISTING MULTI-USE BUILDING

ADDRESS
1947 W CHICAGO AVE
CHICAGO IL 60622

CLIENT
BARNETT CAPITAL, LTD

PAGE XX OF XX

ELEVATIONS

A5.1

© MG+A Architects, LLC 2015

Department of Business Affairs and Consumer Protection
Small Business Center - Public Way Use Unit
City Hall - 121 N. LaSalle Street, Room 800 • Chicago, IL 60602
312-74-GOBIZ / 312-744-6249 • (312) 744-1944 (TTY)
http://www.cityofchicago.org/bacp

07/29/2015

Alderman **Proco Joe Moreno**
Ward # **01**
City of Chicago
City Hall, Room **300**
121 North LaSalle Street
Chicago, Illinois 60602

Re: An ordinance to use and maintain a portion of the public right-of-way for **one (1) bay window(s)** for **BCL-1947 CHICAGO LLC**, adjacent to the premises known as **1947 W. Chicago Ave.**.

Dear Alderman **Proco Joe Moreno**:

The applicant referenced above has requested the use of the public right-of-way for a **bay window(s)**. An ordinance has been prepared by the Department of Business Affairs and Consumer Protection – Small Business Center - Public Way Use Unit for presentation to the City Council. Because this request was made for properties located in your ward, as approved by you as per the attached, I respectfully request that you introduce the attached ordinance at the next City Council meeting.

If you have any questions regarding this ordinance, please contact Anthony Bertuca at (312) 744-5506.

Department of Business Affairs and Consumer Protection

City of Chicago

O2015-5484

Office of the City Clerk

Document Tracking Sheet

Meeting Date:	7/29/2015
Sponsor(s):	Moreno (1)
Type:	Ordinance
Title:	Grant(s) of privilege in public way for Chicago Avenue Pain and Rehabilitation Center
Committee(s) Assignment:	Committee on Transportation and Public Way

ORDINANCE
Chicago Avenue Pain and Rehabilitation Center
Acct. No. 399080 - 1
Permit No. 1119186

Be It Ordained by the City Council of the City of Chicago:

SECTION 1. Permission and authority are hereby given and granted to Chicago Avenue Pain and Rehabilitation Center, upon the terms and subject to the conditions of this ordinance to maintain and use one (1) sign(s) projecting over the public right-of-way attached to its premises known as 2229 W. Chicago Ave..

Said sign structure(s) measures as follows; along Chicago:
One (1) at thirteen (13) feet in length, three point three three (3.33) feet in height and ten (10) feet above grade level.

The location of said privilege shall be as shown on prints kept on file with the Department of Business Affairs and Consumer Protection and the Office of the City Clerk.

Said privilege shall be constructed in accordance with plans and specifications approved by the Department of Transportation (Division of Project Development) and Zoning Department - Signs.


This grant of privilege in the public way shall be subject to the provisions of Section 10-28-015 and all other required provisions of the Municipal Code of Chicago.

The grantee shall pay to the City of Chicago as compensation for the privilege #1119186 herein granted the sum of three hundred ($300.00) per annum in advance.

A 25% penalty will be added for payments received after due date.


The permit holder agrees to hold the City of Chicago harmless for any damage, relocation or replacement costs associated with damage, relocation or removal of private property caused by the City performing work in the public way.

Authority herein given and granted for a period of five (5) years from and after Date of Passage.

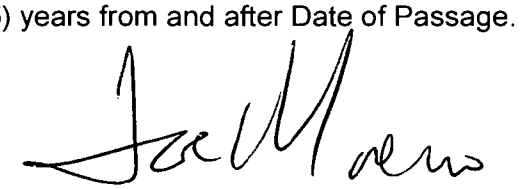Alderman 

Proco Joe Moreno 1st Ward

Flat Sign: Canvas with frame

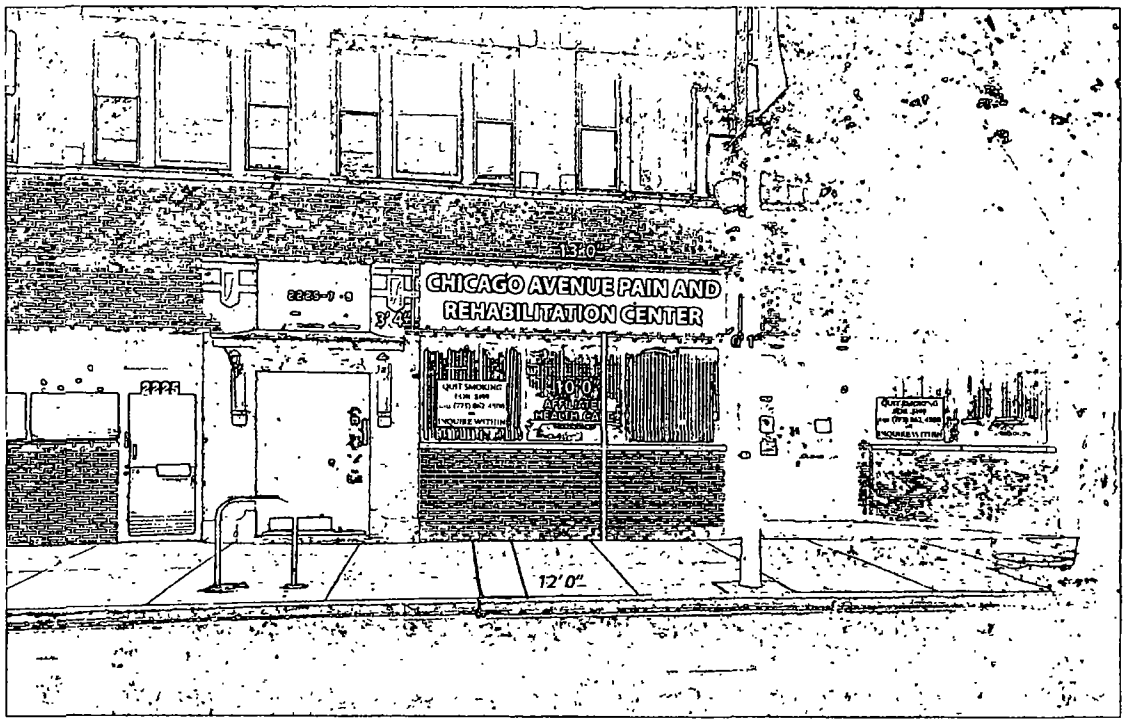

NOTE: Photo for representational purposes only. Signs are not to scale and may appear larger or smaller than shown.

Sign Erector:	Location	Description
PRO IMAGE 2006 W. Chicago, Ave. Chicago, IL 60622 Tel. 773 292 1111 Fax. 773 645 4169	North Elevation Addresse 2229 W. Chicago Ave. Chicago, IL. 60622	13 ft Canvas Flat Sign - ROYAL BLUE CANVAS - WHITE PAINTED LETTERING - 1 INCH GALVANIZED TUBING
	Date: 5-27-2015	Client Chicago Ave. Pain & Rehabilitation Center

Department of Business Affairs and Consumer Protection
Small Business Center - Public Way Use Unit
City Hall - 121 N. LaSalle Street, Room 800 • Chicago, IL 60602
312-74-GOBIZ / 312-744-6249 • (312) 744-1944 (TTY)
http://www.cityofchicago.org/bacp

07/29/2015

Alderman **Proco Joe Moreno**
Ward # **01**
City of Chicago
City Hall, Room **300**
121 North LaSalle Street
Chicago, Illinois 60602

Re: An ordinance to use and maintain a portion of the public right-of-way for **one (1) sign(s)** for **Chicago Avenue Pain and Rehabilitation Center**, adjacent to the premises known as **2229 W. Chicago Ave.**.

Dear Alderman **Proco Joe Moreno**:

The applicant referenced above has requested the use of the public right-of-way for a **sign(s)**. An ordinance has been prepared by the Department of Business Affairs and Consumer Protection – Small Business Center - Public Way Use Unit for presentation to the City Council. Because this request was made for properties located in your ward, as approved by you as per the attached, I respectfully request that you introduce the attached ordinance at the next City Council meeting.

If you have any questions regarding this ordinance, please contact Anthony Bertuca at (312) 744-5506.

Department of Business Affairs and Consumer Protection

City of Chicago

O2015-5491

Office of the City Clerk

Document Tracking Sheet

Meeting Date:	7/29/2015
Sponsor(s):	Moreno (1)
Type:	Ordinance
Title:	Grant(s) of privilege in public way for Cricket Wireless
Committee(s) Assignment:	Committee on Transportation and Public Way

ORDINANCE
CRICKET WIRELESS
Acct. No. 373467 - 3
Permit No. 1118318

Be It Ordained by the City Council of the City of Chicago:

SECTION 1. Permission and authority are hereby given and granted to CRICKET WIRELESS, upon the terms and subject to the conditions of this ordinance to maintain and use two (2) sign(s) projecting over the public right-of-way attached to its premises known as 2792 W. Armitage Ave..

Said sign structure(s) measures as follows; along W Armitage Avenue:
One (1) at nineteen (19) feet in length, five (5) feet in height and twenty point five eight (20.58) feet above grade level.

Said sign structure(s) measures as follows; along N California Avenue:
One (1) at sixteen point five (16.5) feet in length, four point five (4.5) feet in height and twenty point zero eight (20.08) feet above grade level.

The location of said privilege shall be as shown on prints kept on file with the Department of Business Affairs and Consumer Protection and the Office of the City Clerk.

Said privilege shall be constructed in accordance with plans and specifications approved by the Department of Transportation (Division of Project Development) and Zoning Department - Signs.

This grant of privilege in the public way shall be subject to the provisions of Section 10-28-015 and all other required provisions of the Municipal Code of Chicago.

The grantee shall pay to the City of Chicago as compensation for the privilege #1118318 herein granted the sum of six hundred ($600.00) per annum in advance.

A 25% penalty will be added for payments received after due date.

The permit holder agrees to hold the City of Chicago harmless for any damage, relocation or replacement costs associated with damage, relocation or removal of private property caused by the City performing work in the public way.

Authority herein given and granted for a period of five (5) years from and after Date of Passage.

Alderman Joe Moreno

Proco Joe Moreno 1st Ward

Exterior Site Plan | CR-FL-48B


West Elevation

SOUTH WATER SIGNS

E-03



Product Code	A	B	C	SF
CR-FL-48B	4'-0"	17'-8 3/4"	2'-11 11/16"	70.92

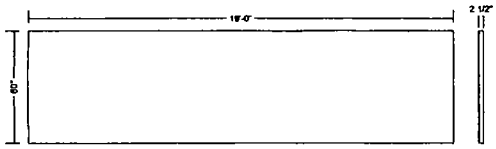

60" x 19', 2 1/2" deep white sheeted aluminum seemed as necessary

Proposed



Sign Band Height: 93" | Sign Band Width: 45'-0"

Existing



"Box" Height 60" | Box Width 19'-0"

ALL DESIGNS PRESENTED ARE THE SOLE PROPERTY OF SOUTH WATER SIGNS, LLC. AND MAY NOT BE REPRODUCED IN PART OR WHOLE WITHOUT WRITTEN PERMISSION FROM SOUTH WATER SIGNS, LLC

934 N Church Road
Elmhurst, IL 60126
P 630 333 4900 F 630 333 4915

Revision notes

cricket

		Drawn by	FK
Client	Cricket	Checked by	-
SWS Job#	7009927	Scale	NTS
Title	Secondary ID	Revision	-
Date	12/24/14	Page	5

Department of Business Affairs and Consumer Protection
Small Business Center - Public Way Use Unit
City Hall - 121 N. LaSalle Street, Room 800 • Chicago, IL 60602
312-74-GOBIZ / 312-744-6249 • (312) 744-1944 (TTY)
http://www.cityofchicago.org/bacp

07/29/2015

Alderman **Proco Joe Moreno**
Ward # **01**
City of Chicago
City Hall, Room **300**
121 North LaSalle Street
Chicago, Illinois 60602

Re: An ordinance to use and maintain a portion of the public right-of-way for **two (2) sign(s)** for **CRICKET WIRELESS**, adjacent to the premises known as **2792 W. Armitage Ave.**.

Dear Alderman **Proco Joe Moreno**:

The applicant referenced above has requested the use of the public right-of-way for a **sign(s)**. An ordinance has been prepared by the Department of Business Affairs and Consumer Protection – Small Business Center - Public Way Use Unit for presentation to the City Council. Because this request was made for properties located in your ward, as approved by you as per the attached, I respectfully request that you introduce the attached ordinance at the next City Council meeting.

If you have any questions regarding this ordinance, please contact Anthony Bertuca at (312) 744-5506.

Department of Business Affairs and Consumer Protection

City of Chicago

O2015-5494

Office of the City Clerk

Document Tracking Sheet

Meeting Date:	7/29/2015
Sponsor(s):	Moreno (1)
Type:	Ordinance
Title:	Grant(s) of privilege in public way for Cumin Restaurant
Committee(s) Assignment:	Committee on Transportation and Public Way

ORDINANCE
CUMIN RESTAURANT
Acct. No. 347467 - 1
Permit No. 1119354

Be It Ordained by the City Council of the City of Chicago:

SECTION 1. Permission and authority are hereby given and granted to CUMIN RESTAURANT, upon the terms and subject to the conditions of this ordinance to maintain and use one (1) sign(s) projecting over the public right-of-way attached to its premises known as 1414 N. Milwaukee Ave..

Said sign structure(s) measures as follows; along N. Milwaukee Avenue:
One (1) at sixteen point five (16.5) feet in length, three point five four (3.54) feet in height and eight (8) feet above grade level.

The location of said privilege shall be as shown on prints kept on file with the Department of Business Affairs and Consumer Protection and the Office of the City Clerk.

Said privilege shall be constructed in accordance with plans and specifications approved by the Department of Transportation (Division of Project Development) and Zoning Department - Signs.

This grant of privilege in the public way shall be subject to the provisions of Section 10-28-015 and all other required provisions of the Municipal Code of Chicago.

The grantee shall pay to the City of Chicago as compensation for the privilege #1119354 herein granted the sum of three hundred ($300.00) per annum in advance.


A 25% penalty will be added for payments received after due date.

The permit holder agrees to hold the City of Chicago harmless for any damage, relocation or replacement costs associated with damage, relocation or removal of private property caused by the City performing work in the public way.

Authority herein given and granted for a period of five (5) years from and after 05/12/2015.

Alderman _____

Proco Joe Moreno 1st Ward

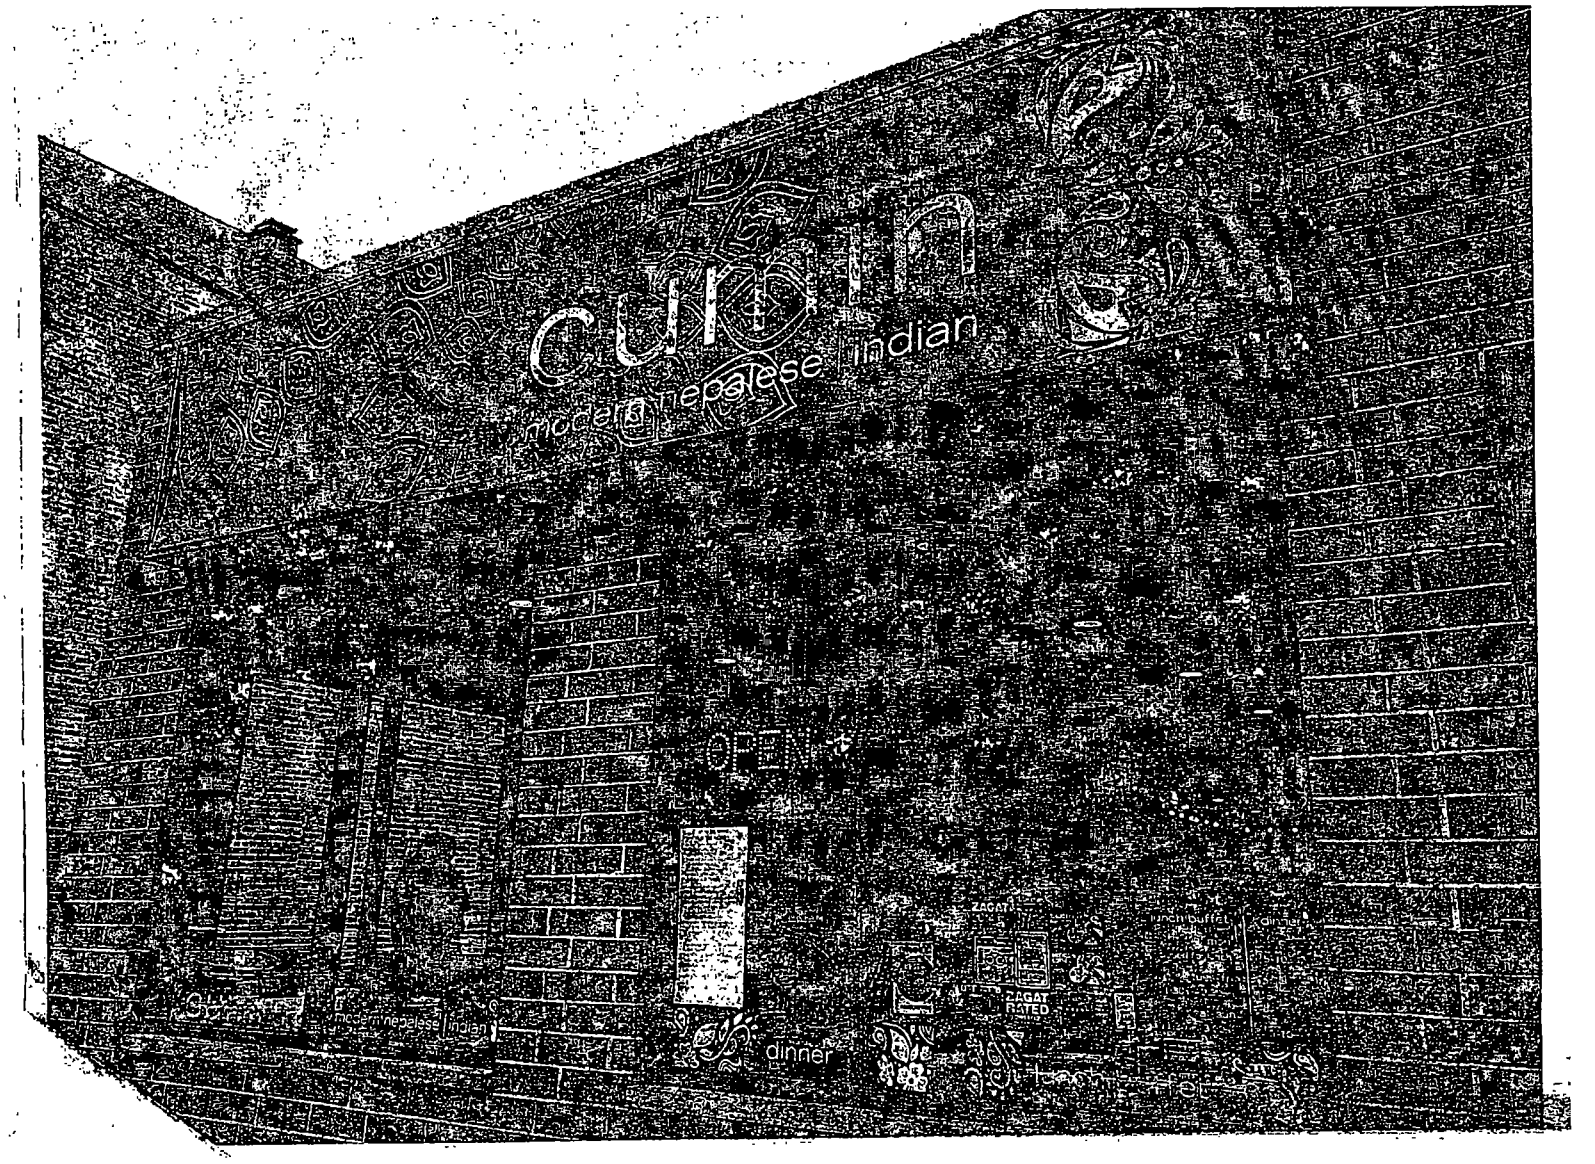
cuisine
modern nepalese indian
OPEN
ZAGAT
ZAGAT RATED
dinner

Department of Business Affairs and Consumer Protection
Small Business Center - Public Way Use Unit
City Hall - 121 N. LaSalle Street, Room 800 • Chicago, IL 60602
312-74-GOBIZ / 312-744-6249 • (312) 744-1944 (TTY)
http://www.cityofchicago.org/bacp

07/29/2015

Alderman **Proco Joe Moreno**
Ward # **01**
City of Chicago
City Hall, Room **300**
121 North LaSalle Street
Chicago, Illinois 60602

Re: An ordinance to use and maintain a portion of the public right-of-way for **one (1) sign(s)** for **CUMIN RESTAURANT**, adjacent to the premises known as **1414 N. Milwaukee Ave.**.

Dear Alderman **Proco Joe Moreno**:

The applicant referenced above has requested the use of the public right-of-way for a **sign(s)**. An ordinance has been prepared by the Department of Business Affairs and Consumer Protection – Small Business Center - Public Way Use Unit for presentation to the City Council. Because this request was made for properties located in your ward, as approved by you as per the attached, I respectfully request that you introduce the attached ordinance at the next City Council meeting.

If you have any questions regarding this ordinance, please contact Anthony Bertuca at (312) 744-5506.

Department of Business Affairs and Consumer Protection

City of Chicago

O2015-5497

Office of the City Clerk

Document Tracking Sheet

Meeting Date:	7/29/2015
Sponsor(s):	Moreno (1)
Type:	Ordinance
Title:	Grant(s) of privilege in public way for James Dee - bay windows
Committee(s) Assignment:	Committee on Transportation and Public Way

ORDINANCE
JAMES DEE
Acct. No. 352964 - 1
Permit No. 1119536

Be It Ordained by the City Council of the City of Chicago:

SECTION 1. Permission and authority are hereby given and granted to JAMES DEE, upon the terms and subject to the conditions of this ordinance to maintain and use, as now constructed, two (2) Bay Window(s) projecting over the public right-of-way adjacent to its premises known as 2325 W. North Ave..

Said Bay Window(s) at N. Claremont measure(s):
Two (2) at ten point seven five (10.75) feet in length, and three (3) feet in width for a total of sixty-four point five (64.5) square feet.

The location of said privilege shall be as shown on prints kept on file with the Department of Business Affairs and Consumer Protection and the Office of the City Clerk.

Said privilege shall be constructed in accordance with plans and specifications approved by the Department of Transportation (Division of Project Development).

This grant of privilege in the public way shall be subject to the provisions of Section 10-28-015 and all other required provisions of the Municipal Code of Chicago.

The grantee shall pay to the City of Chicago as compensation for the privilege #1119536 herein granted the sum of one hundred fifty ($150.00) per annum in advance.

A 25% penalty will be added for payments received after due date.

The permit holder agrees to hold the City of Chicago harmless for any damage, relocation or replacement costs associated with damage, relocation or removal of private property caused by the City performing work in the public way.

Authority herein given and granted for a period of five (5) years from and after 06/30/2015.

Alderman _____


Proco Joe Moreno 1st Ward

2325 W. NORTH AVE — 5.9.2015
Address — Date

FIRE ESCAPE — Page — of
Project

EAST VIEW, CLAREMONT SIDE — Jim Dep $47.4360210
Reviewer

1091554

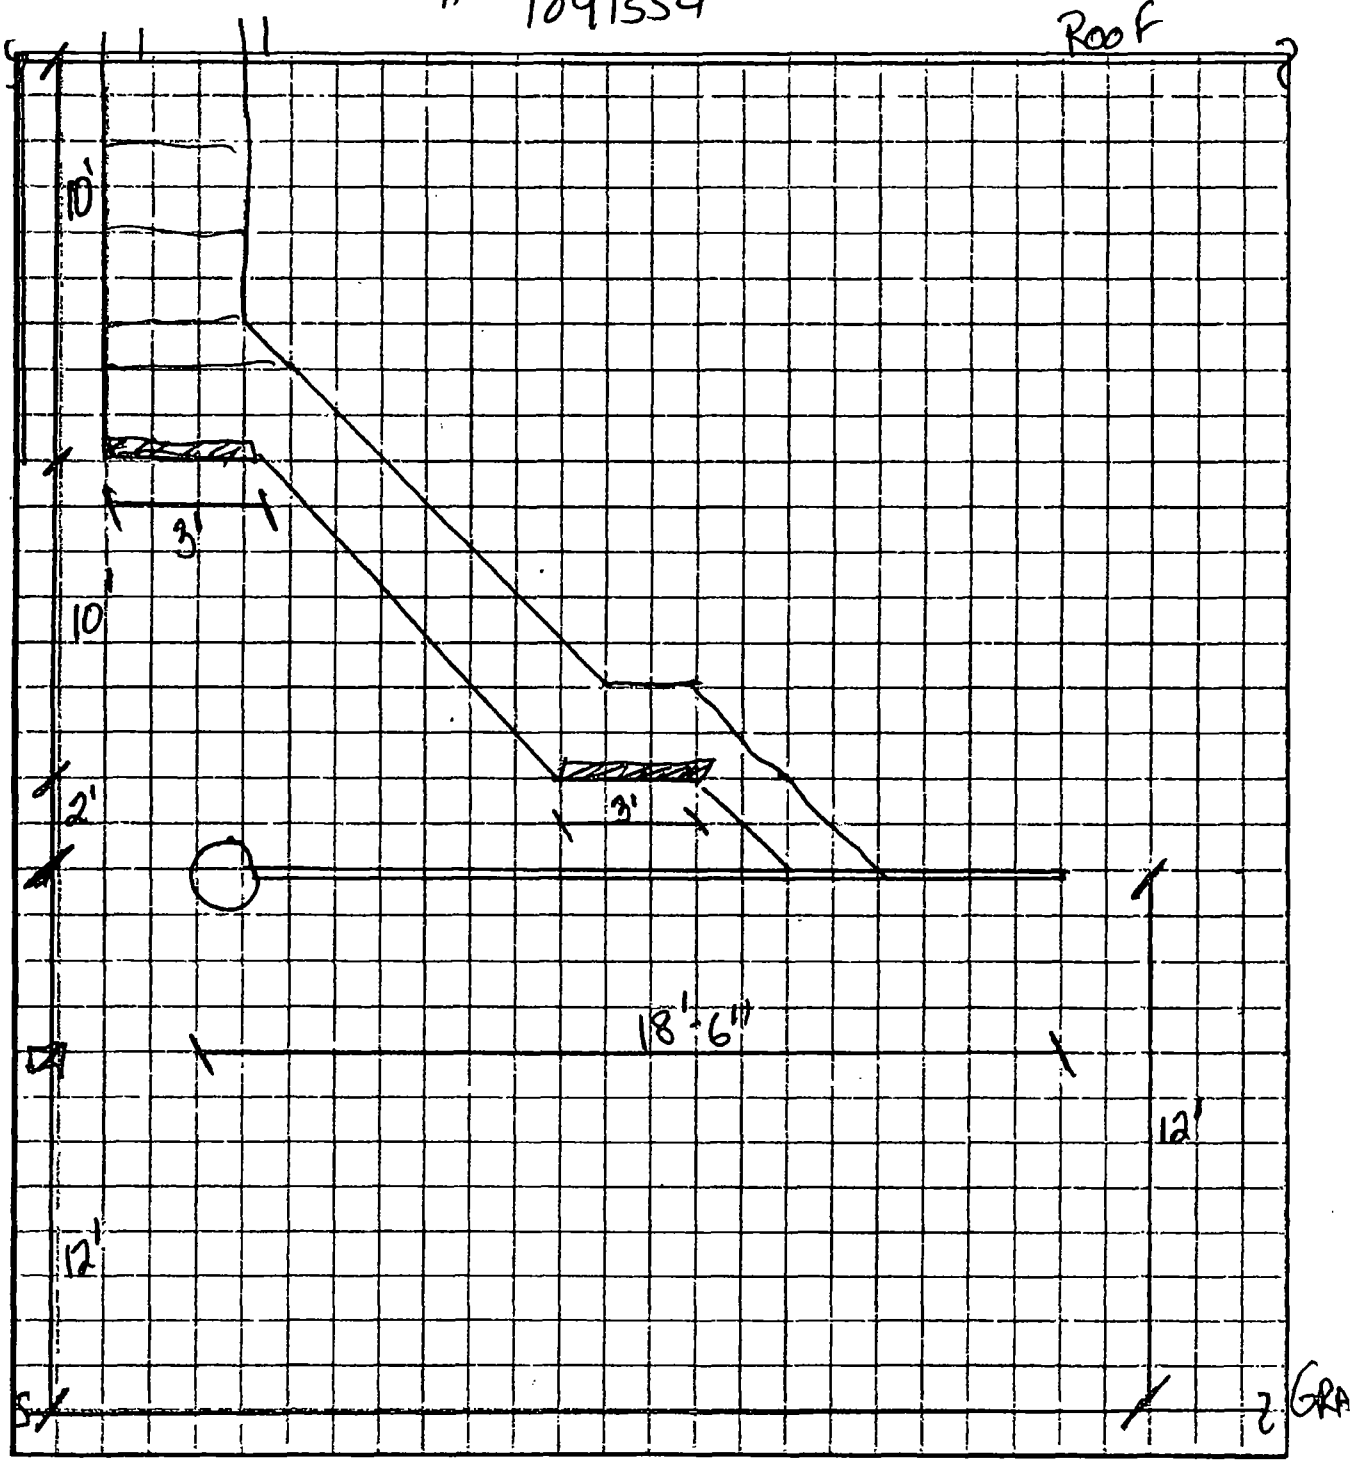

Department of Business Affairs and Consumer Protection
Small Business Center - Public Way Use Unit
City Hall - 121 N. LaSalle Street, Room 800 • Chicago, IL 60602
312-74-GOBIZ / 312-744-6249 • (312) 744-1944 (TTY)
http //www cityofchicago org/bacp

07/29/2015

Alderman **Proco Joe Moreno**
Ward # **01**
City of Chicago
City Hall, Room **300**
121 North LaSalle Street
Chicago, Illinois 60602

Re: An ordinance to use and maintain a portion of the public right-of-way for **two (2) bay window(s)** for **JAMES DEE**, adjacent to the premises known as **2325 W. North Ave.**.

Dear Alderman **Proco Joe Moreno**:

The applicant referenced above has requested the use of the public right-of-way for a **bay window(s)**. An ordinance has been prepared by the Department of Business Affairs and Consumer Protection – Small Business Center - Public Way Use Unit for presentation to the City Council. Because this request was made for properties located in your ward, as approved by you as per the attached, I respectfully request that you introduce the attached ordinance at the next City Council meeting.

If you have any questions regarding this ordinance, please contact Anthony Bertuca at (312) 744-5506.

Department of Business Affairs and Consumer Protection

City of Chicago

O2015-5502

Office of the City Clerk

Document Tracking Sheet

Meeting Date:	7/29/2015
Sponsor(s):	Moreno (1)
Type:	Ordinance
Title:	Grant(s) of privilege in public way for James Dee - fire escape
Committee(s) Assignment:	Committee on Transportation and Public Way

ORDINANCE
JAMES DEE
Acct. No. 352964 - 1
Permit No. 1119535

Be It Ordained by the City Council of the City of Chicago:

SECTION 1. Permission and authority are hereby given and granted to JAMES DEE, upon the terms and subject to the conditions of this ordinance to maintain and use, as now constructed, one (1) Fire Escape(s) projecting over the public right-of-way adjacent to its premises known as 2315 W. North Ave..

Said Fire Escape(s) at N. Claremont measure(s):
One (1) at thirty-seven point one six (37.16) feet in length, and three (3) feet in width for a total of one hundred eleven point four eight (111.48) square feet.

The location of said privilege shall be as shown on prints kept on file with the Department of Business Affairs and Consumer Protection and the Office of the City Clerk.

Said privilege shall be constructed in accordance with plans and specifications approved by the Department of Transportation (Division of Project Development).

This grant of privilege in the public way shall be subject to the provisions of Section 10-28-015 and all other required provisions of the Municipal Code of Chicago.

The grantee shall pay to the City of Chicago as compensation for the privilege #1119535 herein granted the sum of four hundred ($400.00) per annum in advance.

A 25% penalty will be added for payments received after due date.

The permit holder agrees to hold the City of Chicago harmless for any damage, relocation or replacement costs associated with damage, relocation or removal of private property caused by the City performing work in the public way.

Authority herein given and granted for a period of five (5) years from and after 06/30/2015.

Alderman _____


Proco Joe Moreno 1st Ward

2325 W. NORTH AVE — 5-9-2015
Address — Date

FIRE ESCAPE — Page — of
Project

EAST VIEW, CLAREMONT SIDE — Jim Dep $47-4360210
Reviewer

1091554

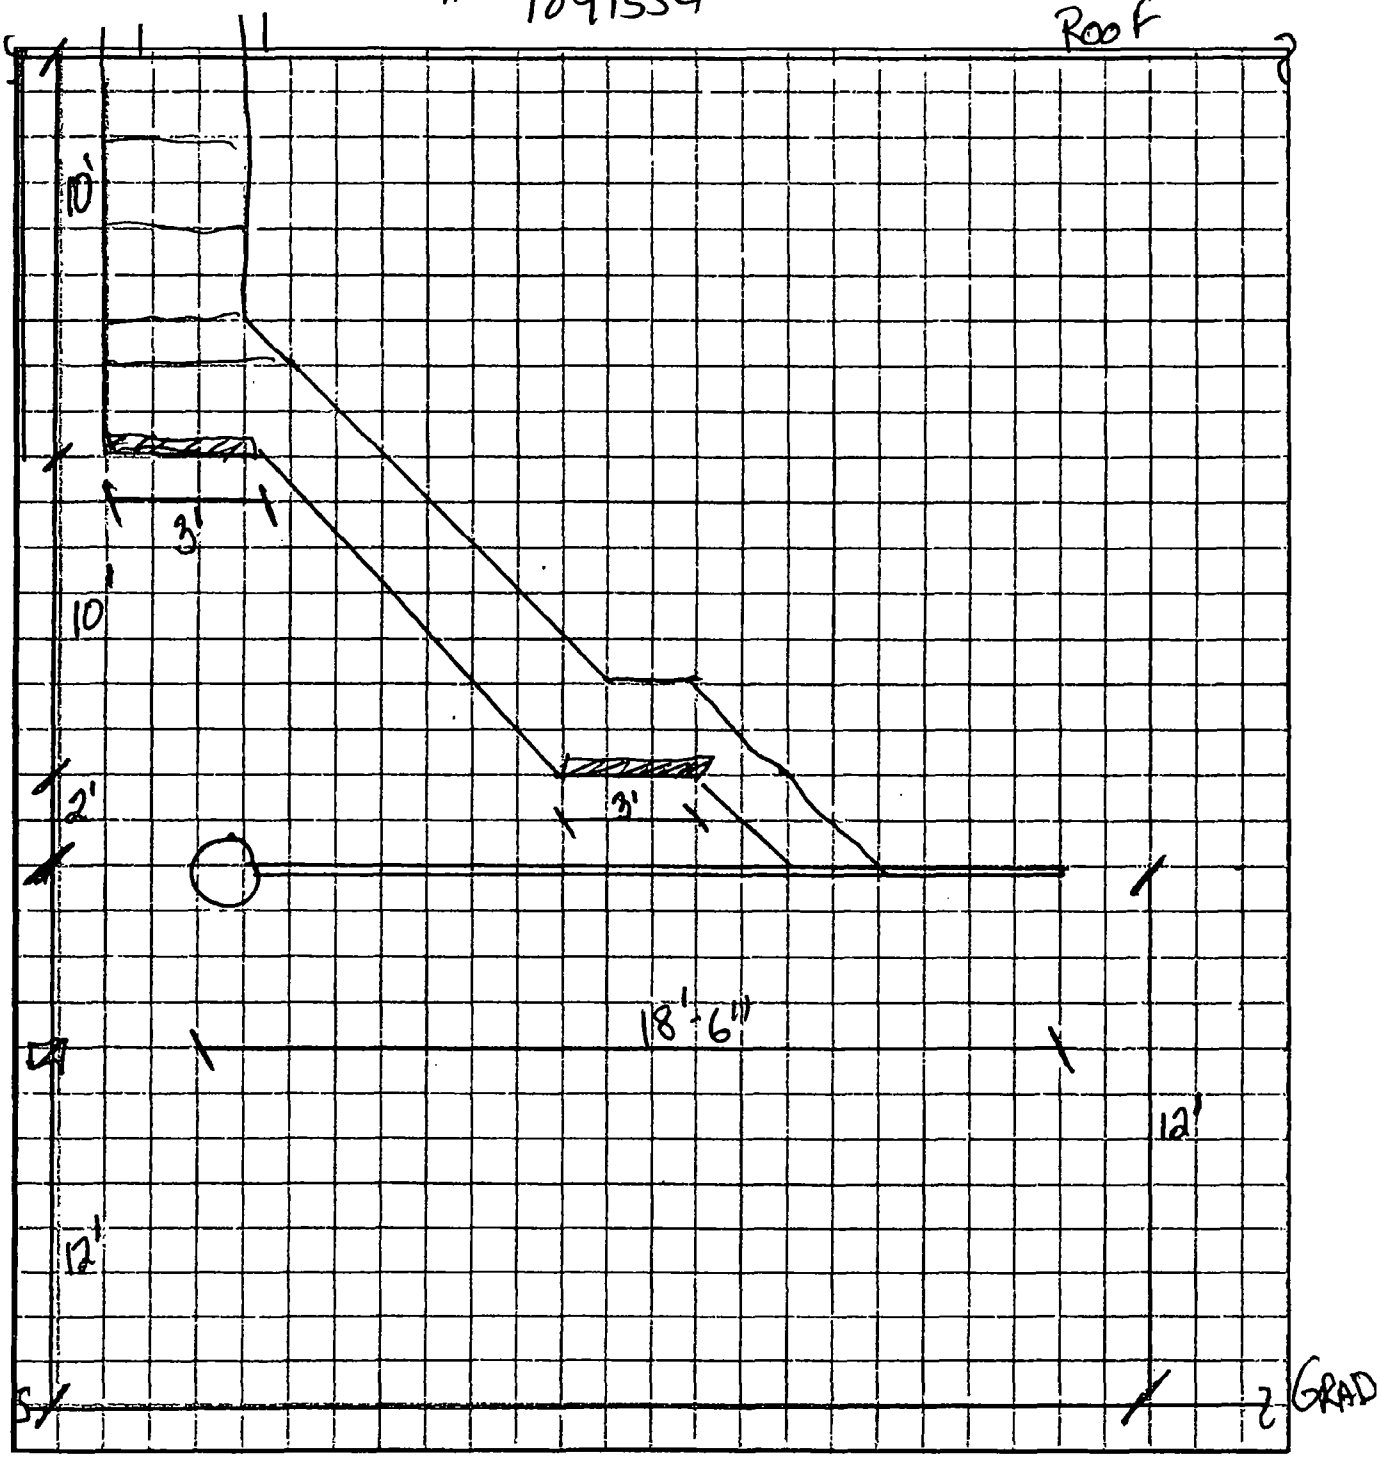

Department of Business Affairs and Consumer Protection
Small Business Center - Public Way Use Unit
City Hall - 121 N. LaSalle Street, Room 800 • Chicago, IL 60602
312-74-GOBIZ / 312-744-6249 • (312) 744-1944 (TTY)
http://www.cityofchicago.org/bacp

07/29/2015

Alderman **Proco Joe Moreno**
Ward # **01**
City of Chicago
City Hall, Room **300**
121 North LaSalle Street
Chicago, Illinois 60602

Re: An ordinance to use and maintain a portion of the public right-of-way for **one (1) fire escape(s)** for **JAMES DEE**, adjacent to the premises known as **2315 W. North Ave.**.

Dear Alderman **Proco Joe Moreno**:

The applicant referenced above has requested the use of the public right-of-way for a **fire escape(s)**. An ordinance has been prepared by the Department of Business Affairs and Consumer Protection – Small Business Center - Public Way Use Unit for presentation to the City Council. Because this request was made for properties located in your ward, as approved by you as per the attached, I respectfully request that you introduce the attached ordinance at the next City Council meeting.

If you have any questions regarding this ordinance, please contact Anthony Bertuca at (312) 744-5506.

Department of Business Affairs and Consumer Protection

City of Chicago

O2015-5509

Office of the City Clerk

Document Tracking Sheet

Meeting Date:	7/29/2015
Sponsor(s):	Moreno (1)
Type:	Ordinance
Title:	Grant(s) of privilege in public way for James Dee - turrets
Committee(s) Assignment:	Committee on Transportation and Public Way

ORDINANCE
JAMES DEE
Acct. No. 352964 - 1
Permit No. 1119534

Be It Ordained by the City Council of the City of Chicago:

SECTION 1. Permission and authority are hereby given and granted to JAMES DEE, upon the terms and subject to the conditions of this ordinance to maintain and use, as now constructed, two (2) Turret(s) projecting over the public right-of-way adjacent to its premises known as 2325 W. North Ave..

Said Turret(s) at N. Claremont Avenue measure(s):
Two (2) at six point five (6.5) feet in length, and one point seven five (1.75) foot in width for a total of twenty-two point seven five (22.75) square feet. Existing turrets are approximately fourteen (14) feet above grade level.

The location of said privilege shall be as shown on prints kept on file with the Department of Business Affairs and Consumer Protection and the Office of the City Clerk.

Said privilege shall be constructed in accordance with plans and specifications approved by the Department of Planning and Development and Department of Transportation (Division of Project Development).

This grant of privilege in the public way shall be subject to the provisions of Section 10-28-015 and all other required provisions of the Municipal Code of Chicago.

The grantee shall pay to the City of Chicago as compensation for the privilege #1119534 herein granted the sum of one hundred fifty ($150.00) per annum in advance.

A 25% penalty will be added for payments received after due date.

The permit holder agrees to hold the City of Chicago harmless for any damage, relocation or replacement costs associated with damage, relocation or removal of private property caused by the City performing work in the public way.

Authority herein given and granted for a period of five (5) years from and after 06/09/2015.

Alderman _____

Proco Joe Moreno 1st Ward


turret

Department of Business Affairs and Consumer Protection
Small Business Center- Public Way Use Unit
City Hall - 121 N. LaSalle Street Room 800 • Chicago, IL 60602
312-74-GOBIZ / 312-744-6249 • (312) 744-1944 (TTY)
http://www.cityofchicago.org/bacp

07/29/2015

Alderman **Proco Joe Moreno**
Ward # **01**
City of Chicago
City Hall, Room **300**
121 North LaSalle Street
Chicago, Illinois 60602

Re: An ordinance to use and maintain a portion of the public right-of-way for **two (2) turret(s)** for **JAMES DEE**, adjacent to the premises known as **2325 W. North Ave.**.

Dear Alderman **Proco Joe Moreno**:

The applicant referenced above has requested the use of the public right-of-way for **turret(s)**. An ordinance has been prepared by the Department of Business Affairs and Consumer Protection – Small Business Center - Public Way Use Unit for presentation to the City Council. Because this request was made for properties located in your ward, as approved by you as per the attached, I respectfully request that you introduce the attached ordinance at the next City Council meeting.

If you have any questions regarding this ordinance, please contact Anthony Bertuca at (312) 744-5506.

Department of Business Affairs and Consumer Protection

City of Chicago

O2015-5514

Office of the City Clerk

Document Tracking Sheet

Meeting Date:	7/29/2015
Sponsor(s):	Moreno (1)
Type:	Ordinance
Title:	Grant(s) of privilege in public way for Sultan's Market
Committee(s) Assignment:	Committee on Transportation and Public Way

ORDINANCE
SULTAN'S MARKET
Acct. No. 352740 - 1
Permit No. 1105292

Be It Ordained by the City Council of the City of Chicago:

SECTION 1. Permission and authority are hereby given and granted to SULTAN'S MARKET, upon the terms and subject to the conditions of this ordinance to maintain and use, as now constructed, one (1) Ornament sculpture projecting over the public right-of-way adjacent to its premises known as 2057 W. North Ave..

Said Ornament sculpture at W. North Avenue measure(s):
One (1) at two (2) feet in length, and four (4) feet in width for a total of eight (8) square feet. Existing ornament sculpture is approximately ten (10) feet six (6) inches above grade level.

The location of said privilege shall be as shown on prints kept on file with the Department of Business Affairs and Consumer Protection and the Office of the City Clerk.

Said privilege shall be constructed in accordance with plans and specifications approved by the Department of Transportation (Division of Project Development).

This grant of privilege in the public way shall be subject to the provisions of Section 10-28-015 and all other required provisions of the Municipal Code of Chicago.

The grantee shall pay to the City of Chicago as compensation for the privilege #1105292 herein granted the sum of four hundred ($400.00) per annum in advance.


A 25% penalty will be added for payments received after due date.

The permit holder agrees to hold the City of Chicago harmless for any damage, relocation or replacement costs associated with damage, relocation or removal of private property caused by the City performing work in the public way.

Authority herein given and granted for a period of five (5) years from and after 05/09/2012.

Alderman _____

Proco Joe Moreno 1st Ward

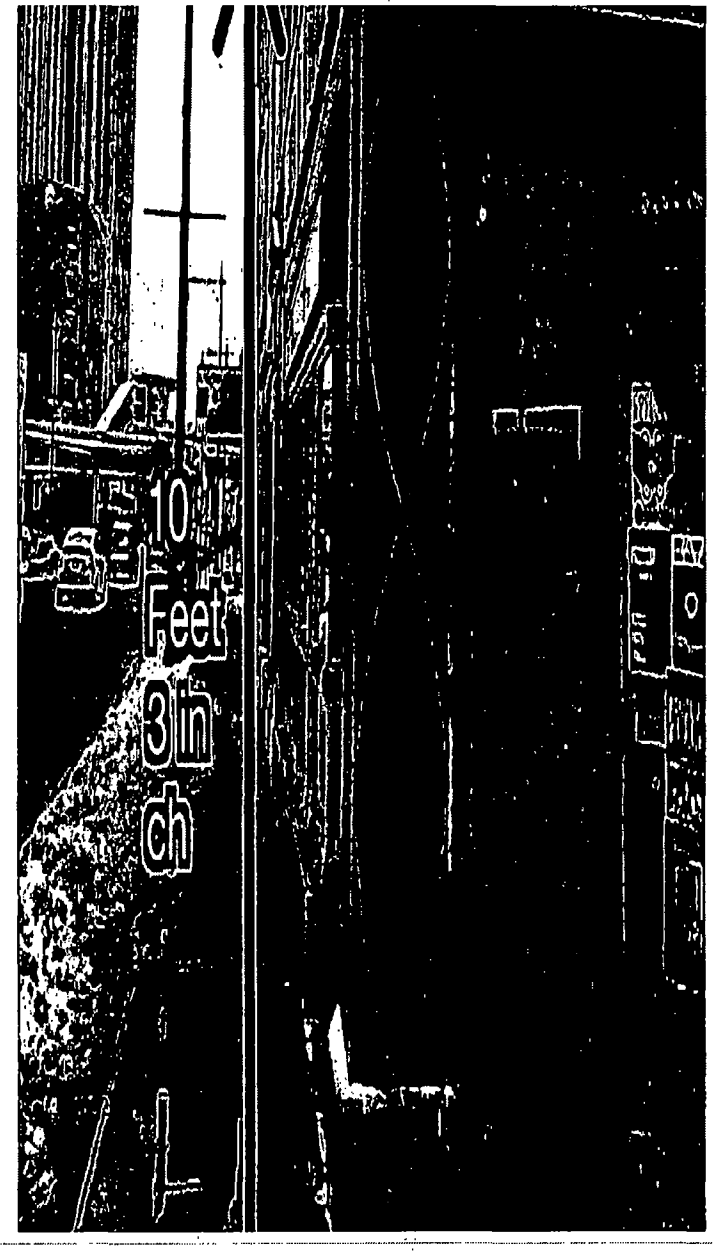
10
Feet
3 in
ch

Department of Business Affairs and Consumer Protection
Small Business Center- Public Way Use Unit
City Hall - 121 N. LaSalle Street Room 800 • Chicago, IL 60602
312-74-GOBIZ / 312-744-6249 • (312) 744-1944 (TTY)
http://www.cityofchicago.org/bacp

07/29/2015

Alderman **Proco Joe Moreno**
Ward # **01**
City of Chicago
City Hall, Room **300**
121 North LaSalle Street
Chicago, Illinois 60602

Re: An ordinance to use and maintain a portion of the public right-of-way for **one (1) ornament(s)** for **SULTAN'S MARKET**, adjacent to the premises known as **2057 W. North Ave.**.

Dear Alderman **Proco Joe Moreno**:

The applicant referenced above has requested the use of the public right-of-way for a **ornament(s)**. An ordinance has been prepared by the Department of Business Affairs and Consumer Protection – Small Business Center - Public Way Use Unit for presentation to the City Council. Because this request was made for properties located in your ward, as approved by you as per the attached, I respectfully request that you introduce the attached ordinance at the next City Council meeting.

If you have any questions regarding this ordinance, please contact Anthony Bertuca at (312) 744-5506.

Department of Business Affairs and Consumer Protection

City of Chicago

O2015-5574

Office of the City Clerk

Document Tracking Sheet

Meeting Date:	7/29/2015
Sponsor(s):	Moreno (1)
Type:	Ordinance
Title:	Grant(s) of privilege in public way for 1650-1654 W Division LLC - caissons
Committee(s) Assignment:	Committee on Transportation and Public Way

ORDINANCE
1650-1654 W. DIVISION, LLC
Acct. No. 399944 - 1
Permit No. 1119685

Be It Ordained by the City Council of the City of Chicago:

SECTION 1. Permission and authority are hereby given and granted to 1650-1654 W. DIVISION, LLC, upon the terms and subject to the conditions of this ordinance to construct, install, maintain and use twenty-three (23) Caisson(s) under the public right-of-way adjacent to its premises known as 1664 W. Division St..

Said Caisson(s) at W. Division Street shall be approximately forty-three (43) feet below grade level and measure(s):

One (1) at three point zero two (3.02) feet in length, and two point four two (2.42) feet in width for a total of seven point three one (7.31) square feet.
One (1) at three point seven five (3.75) feet in length, and two point four two (2.42) feet in width for a total of nine point zero eight (9.08) square feet.
One (1) at three point zero eight (3.08) feet in length, and two point four two (2.42) feet in width for a total of seven point four five (7.45) square feet.
One (1) at five (5) feet in length, and one point three three (1.33) foot in width for a total of six point six five (6.65) square feet.
Two (2) at four point four two (4.42) feet in length, and one point zero eight (1.08) foot in width for a total of nine point five five (9.55) square feet.
One (1) at three point seven five (3.75) feet in length, and point eight three (.83) feet in width for a total of three point one one (3.11) square feet.
One (1) at four point four two (4.42) feet in length, and one point zero eight (1.08) foot in width for a total of four point seven seven (4.77) square feet.
One (1) at one point zero eight (1.08) foot in length, and point zero eight (.08) feet in width for a total of point zero nine (.09) square feet.
One (1) at three (3) feet in length, and point five (.5) feet in width for a total of one point five (1.5) square feet.
Three (3) at three (3) feet in length, and point five (.5) feet in width for a total of four point five (4.5) square feet.
One (1) at two point seven five (2.75) feet in length, and point two five (.25) feet in width for a total of point six nine (.69) square feet.
One (1) at three point one seven (3.17) feet in length, and point seven five (.75) feet in width for a total of two point three eight (2.38) square feet.
One (1) at three point seven five (3.75) feet in length, and one (1) foot in width for a total of three point seven five (3.75) square feet.
One (1) at three point one seven (3.17) feet in length, and point seven five (.75) feet in width for a total of two point three eight (2.38) square feet.
One (1) at four point five (4.5) feet in length, and one point one six (1.16) foot in width for a total of five point two two (5.22) square feet.
One (1) at four point five (4.5) feet in length, and one point one six (1.16) foot in width for a total of five point two two (5.22) square feet.
One (1) at three point one six (3.16) feet in length, and point seven five (.75) feet in width for a total of two point three seven (2.37) square feet.
One (1) at three point seven five (3.75) feet in length, and one (1) foot in width for a total of three point seven five (3.75) square feet.
One (1) at three point seven five (3.75) feet in length, and one (1) foot in width for a total of three point seven five (3.75) square feet.
One (1) at four point three three (4.33) feet in length, and one point two five (1.25) foot in width for a total of five point four one (5.41) square feet.

The location of said privilege shall be as shown on prints kept on file with the Department of Business Affairs and Consumer Protection and the Office of the City Clerk.

Said privilege shall be constructed in accordance with plans and specifications approved by the Department of

Planning and Development and Department of Transportation (Office of Underground Coordination).

This grant of privilege in the public way shall be subject to the provisions of Section 10-28-015 and all other required provisions of the Municipal Code of Chicago.

The grantee shall pay to the City of Chicago as compensation for the privilege #1119685 herein granted the sum of four hundred ($400.00) per annum in advance.


A 25% penalty will be added for payments received after due date.

The permit holder agrees to hold the City of Chicago harmless for any damage, relocation or replacement costs associated with damage, relocation or removal of private property caused by the City performing work in the public way.

Authority herein given and granted for a period of five (5) years from and after Date of Passage.

Alderman _____

Proco Joe Moreno 1st Ward

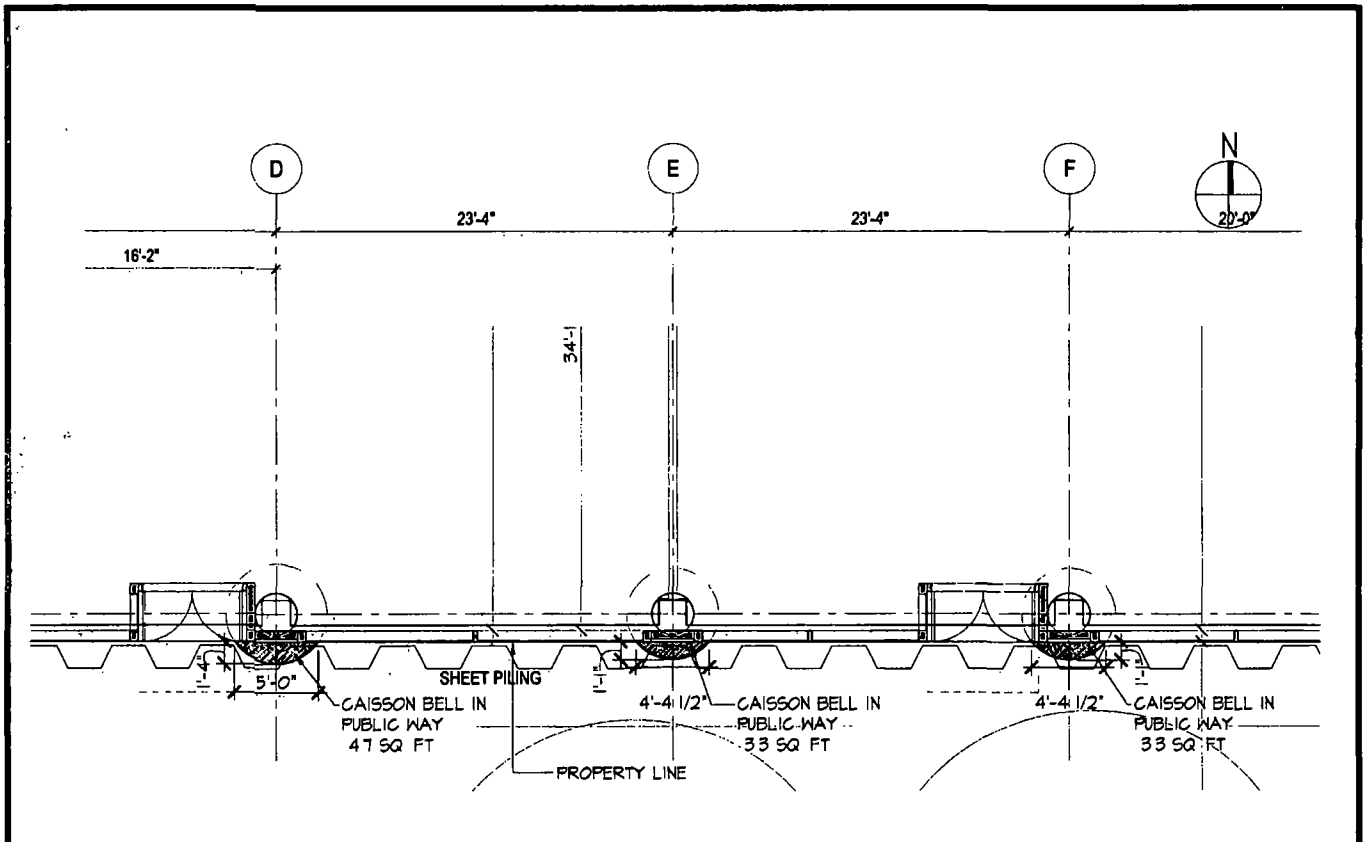

HIRSCH ASSOCIATES
ARCHITECTURE AND PLANNING
225 WEST HUBBARD STREET FIFTH FLOOR
CHICAGO, ILLINOIS 60654-4916
312 836 0011 FAX 312 836 0599

PROJECT NAME: 1684 W DIVISION STREET

DESCRIPTION:
PUBLIC RIGHT OF WAY USE EXHIBIT
ENLARGED CAISSON PLAN
ALONG W. DIVISION ST.

PROJECT NUMBER	DRAWING SCALE	SHEET REFERENCE
15007	1/8"=1'-0"	1/A2.01
DATE: 2015-08-15	DRAWN BY: YH	SKETCH NUMBER: ASK-02

NO	DATE	DESCRIPTION
2	2016-07-10	P.R.O.W. SUBMITTAL - REVISED
1	2016-06-15	P.R.O.W. SUBMITTAL

(Page 5 of 9)
(Page 6 of 9)
(Page 7 of 9)
(Page 8 of 9)
(Page 9 of 9)
I:\Projects\15007 1660 W Division\ADMINISTRATION\Documents\ROW Exhibit\A-FP-A.dwg

Department of Business Affairs and Consumer Protection
Small Business Center- Public Way Use Unit
City Hall- 121 N. LaSalle Street Room 800 • Chicago, IL 60602
312-74-GOBIZ / 312-744-6249 • (312) 744-1944 (TTY)
http://www.cityofchicago.org/bacp

07/29/2015

Alderman **Proco Joe Moreno**
Ward # **01**
City of Chicago
City Hall, Room **300**
121 North LaSalle Street
Chicago, Illinois 60602

Re: An ordinance to use and maintain a portion of the public right-of-way for **twenty-three (23) caisson(s)** for **1650-1654 W. DIVISION, LLC**, adjacent to the premises known as **1664 W. Division St.**.

Dear Alderman **Proco Joe Moreno**:

The applicant referenced above has requested the use of the public right-of-way for **caisson(s)**. An ordinance has been prepared by the Department of Business Affairs and Consumer Protection – Small Business Center - Public Way Use Unit for presentation to the City Council. Because this request was made for properties located in your ward, as approved by you as per the attached, I respectfully request that you introduce the attached ordinance at the next City Council meeting.

If you have any questions regarding this ordinance, please contact Anthony Bertuca at (312) 744-5506.

Department of Business Affairs and Consumer Protection

City of Chicago

O2015-5578

Office of the City Clerk

Document Tracking Sheet

Meeting Date:	7/29/2015
Sponsor(s):	Moreno (1)
Type:	Ordinance
Title:	Grant(s) of privilege in public way for1650-1654 W Division LLC - sheetings
Committee(s) Assignment:	Committee on Transportation and Public Way

ORDINANCE
1650-1654 W. DIVISION, LLC
Acct. No. 399944 - 1
Permit No. 1119686

Be It Ordained by the City Council of the City of Chicago:

SECTION 1. Permission and authority are hereby given and granted to 1650-1654 W. DIVISION, LLC, upon the terms and subject to the conditions of this ordinance to construct, install, maintain and use two (2) Sheeting(s) under the public right-of-way adjacent to its premises known as 1664 W. Division St..

Said Sheeting(s) at W. Division Street measure(s):
One (1) at one hundred eighty-four point three three (184.33) feet in length, and one point five (1.5) foot in width for a total of two hundred seventy-six point five (276.5) square feet. Said sheeting shall be approximately fifty (50) feet below grade level.

Said Sheeting(s) at Public Alley measure(s):
One (1) at one hundred seventy-seven point eight three (177.83) feet in length, and one point five (1.5) foot in width for a total of two hundred sixty-six point seven five (266.75) square feet. Said sheeting shall be approximately fifty (50) feet below grade level.

The location of said privilege shall be as shown on prints kept on file with the Department of Business Affairs and Consumer Protection and the Office of the City Clerk.

Said privilege shall be constructed in accordance with plans and specifications approved by the Department of Planning and Development and Department of Transportation (Office of Underground Coordination).

This grant of privilege in the public way shall be subject to the provisions of Section 10-28-015 and all other required provisions of the Municipal Code of Chicago.

The grantee shall pay to the City of Chicago as compensation for the privilege #1119686 herein granted the sum of eight hundred ($800.00) per annum in advance.


A 25% penalty will be added for payments received after due date.

The permit holder agrees to hold the City of Chicago harmless for any damage, relocation or replacement costs associated with damage, relocation or removal of private property caused by the City performing work in the public way.

Authority herein given and granted for a period of five (5) years from and after Date of Passage.

Alderman _____

Proco Joe Moreno 1st Ward

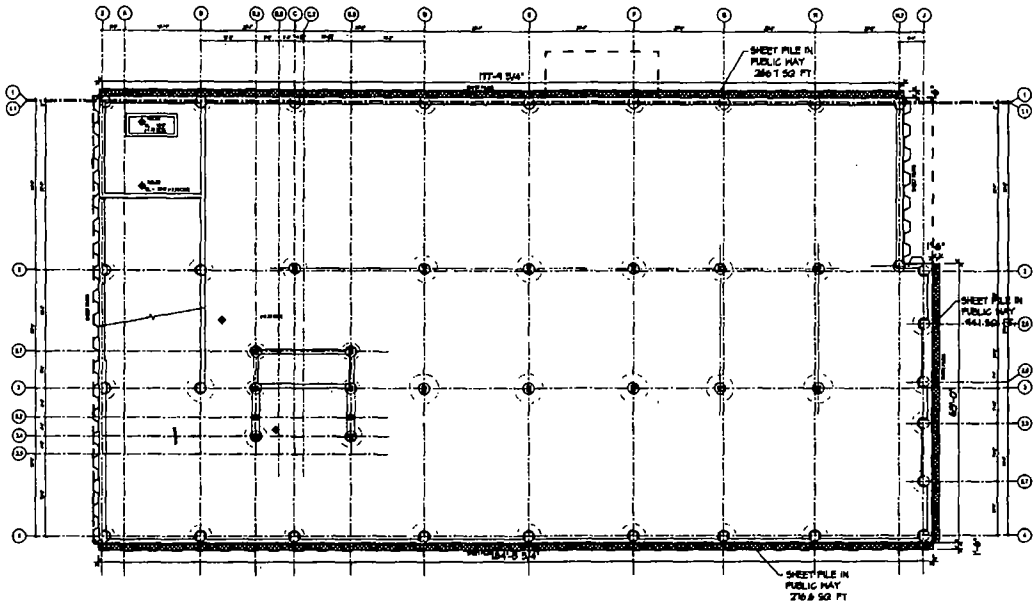

HIRSCH ASSOCIATES
ARCHITECTURE AND PLANNING
225 WEST HUBBARD STREET FIFTH FLOOR
CHICAGO, ILLINOIS 60654-4918
312.836.0011 FAX 312.836.0599

PROJECT NAME
1684 W DIVISION STREET

DESCRIPTION
PUBLIC RIGHT OF WAY USE EXHIBIT
SHEET PILE PLAN

PROJECT NUMBER	DRAWING SCALE	SHEET REFERENCE
15007	1"=30'-0"	1/A1.01
DATE	DRAWN BY	SKETCH NUMBER
2015-06-15	YH	ASK-08

NO	DATE	DESCRIPTION
2	2015-07-10	P.R.O.W SUBMITTAL - REVISED
1	2015-06-15	P.R.O.W SUBMITTAL

Department of Business Affairs and Consumer Protection
Small Business Center- Public Way Use Unit
City Hall- 121 N LaSalle Street Room 800 • Chicago, IL 60602
312-74-GOBIZ / 312-744-6249 • (312) 744-1944 (TTY)
http://www.cityofchicago.org/bacp

07/29/2015

Alderman **Proco Joe Moreno**
Ward # **01**
City of Chicago
City Hall, Room **300**
121 North LaSalle Street
Chicago, Illinois 60602

Re: An ordinance to use and maintain a portion of the public right-of-way for **two (2) sheeting(s)** for **1650-1654 W. DIVISION, LLC**, adjacent to the premises known as **1664 W. Division St.**.

Dear Alderman **Proco Joe Moreno**:

The applicant referenced above has requested the use of the public right-of-way for **sheeting(s)**. An ordinance has been prepared by the Department of Business Affairs and Consumer Protection – Small Business Center - Public Way Use Unit for presentation to the City Council. Because this request was made for properties located in your ward, as approved by you as per the attached, I respectfully request that you introduce the attached ordinance at the next City Council meeting.

If you have any questions regarding this ordinance, please contact Anthony Bertuca at (312) 744-5506.

Department of Business Affairs and Consumer Protection

City of Chicago

O2015-5581

Office of the City Clerk

Document Tracking Sheet

Meeting Date:	7/29/2015
Sponsor(s):	Moreno (1)
Type:	Ordinance
Title:	Grant(s) of privilege in public way for 2501 Armitage LLC
Committee(s) Assignment:	Committee on Transportation and Public Way

ORDINANCE
2501 ARMITAGE, LLC
Acct. No. 399888 - 1
Permit No. 1119643

Be It Ordained by the City Council of the City of Chicago:

SECTION 1. Permission and authority are hereby given and granted to 2501 ARMITAGE, LLC, upon the terms and subject to the conditions of this ordinance to construct, install, maintain and use one (1) Manhole(s) under the public right-of-way adjacent to its premises known as 2501 W. Armitage Ave..

Said Manhole(s) at W. Armitage Avenue measure(s):

One (1) at two point five (2.5) feet in diameter..

The location of said privilege shall be as shown on prints kept on file with the Department of Business Affairs and Consumer Protection and the Office of the City Clerk.

Said privilege shall be constructed in accordance with plans and specifications approved by the Department of Transportation (Office of Underground Coordination) and Department of Water Management.

This grant of privilege in the public way shall be subject to the provisions of Section 10-28-015 and all other required provisions of the Municipal Code of Chicago.

The grantee shall pay to the City of Chicago as compensation for the privilege #1119643 herein granted the sum of four hundred ($400.00) per annum in advance.

A 25% penalty will be added for payments received after due date.

The permit holder agrees to hold the City of Chicago harmless for any damage, relocation or replacement costs associated with damage, relocation or removal of private property caused by the City performing work in the public way.

Authority herein given and granted for a period of five (5) years from and after Date of Passage.


Alderman _____

Proco Joe Moreno 1st Ward




3 VIEW OF EXISTING WAREHOUSE TO BE DEMOLISHED AT NORTH EXTENT OF PROPERTY

SCALE: NTS

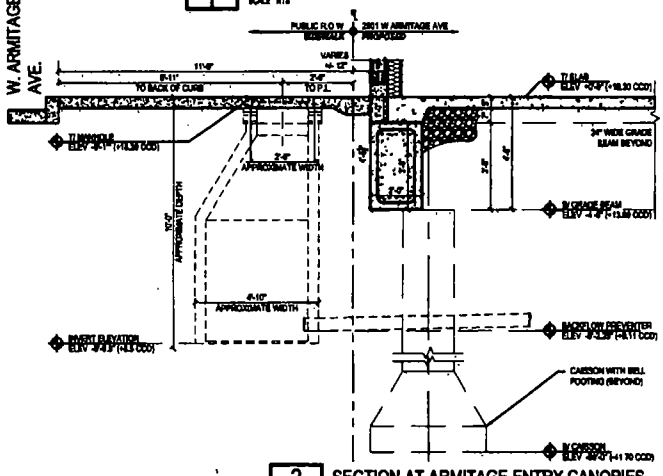

2 SECTION AT ARMITAGE ENTRY CANOPIES

SCALE: 3/32"=1'-0"

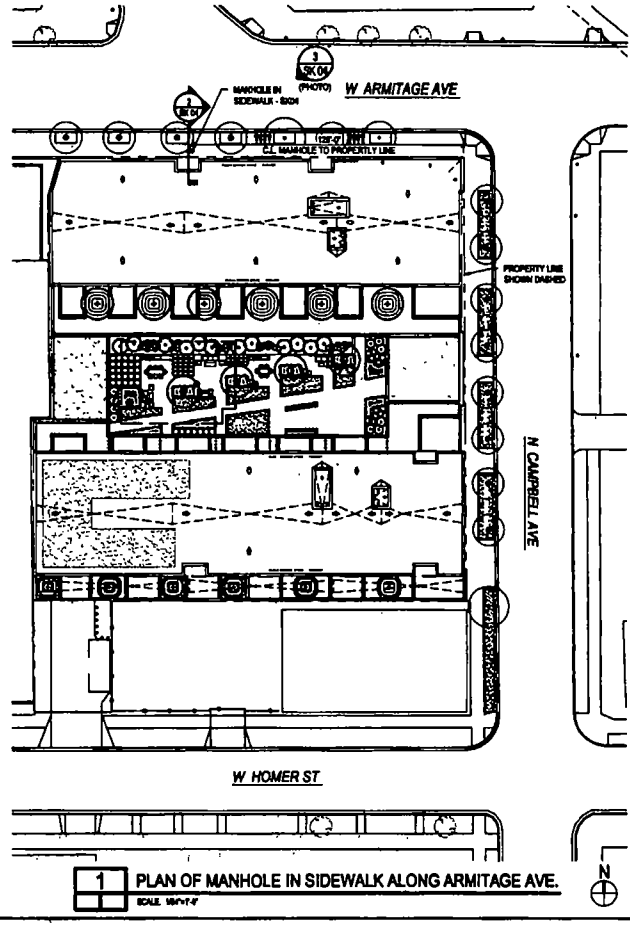

1 PLAN OF MANHOLE IN SIDEWALK ALONG ARMITAGE AVE.

SCALE: 1/8"=1'-0"

2501 W. ARMITAGE

MANHOLE LOCATED WITHIN SIDEWALK ALONG *ARMITAGE AVE.*

2501 WEST ARMITAGE AVENUE, CHICAGO, IL 60647

SK 04 - 07/2/2015

2501 ARMITAGE LLC. - Owner - 1725 N. Burling St, Chicago, IL 60614 **ANTUNOVICH ASSOCIATES** - Architects - 224 W. Huron St, Chicago, IL 60654

Department of Business Affairs and Consumer Protection
Small Business Center- Public Way Use Unit
City Hall - 121 N. LaSalle Street Room 800 • Chicago, IL 60602
312-74-GOBIZ / 312-744-6249 • (312) 744-1944 (TTY)
http://www.cityofchicago.org/bacp

07/29/2015

Alderman **Proco Joe Moreno**
Ward # **01**
City of Chicago
City Hall, Room **300**
121 North LaSalle Street
Chicago, Illinois 60602

Re: An ordinance to use and maintain a portion of the public right-of-way for **one (1) manhole(s)** for **2501 ARMITAGE, LLC**, adjacent to the premises known as **2501 W. Armitage Ave.**.

Dear Alderman **Proco Joe Moreno**:

The applicant referenced above has requested the use of the public right-of-way for a **manhole(s)**. An ordinance has been prepared by the Department of Business Affairs and Consumer Protection – Small Business Center - Public Way Use Unit for presentation to the City Council. Because this request was made for properties located in your ward, as approved by you as per the attached, I respectfully request that you introduce the attached ordinance at the next City Council meeting.

If you have any questions regarding this ordinance, please contact Anthony Bertuca at (312) 744-5506.

Department of Business Affairs and Consumer Protection

City of Chicago

O2015-5585

Office of the City Clerk

Document Tracking Sheet

Meeting Date:	7/29/2015
Sponsor(s):	Hopkins (2)
Type:	Ordinance
Title:	Grant(s) of privilege in public way for Apple, Inc. - conduit
Committee(s) Assignment:	Committee on Transportation and Public Way

ORDINANCE
APPLE, INC
Acct. No. 56526 - 4
Permit No. 1119532

Be It Ordained by the City Council of the City of Chicago:

SECTION 1. Permission and authority are hereby given and granted to APPLE, INC, upon the terms and subject to the conditions of this ordinance to maintain and use, as now constructed, one (1) Conduit(s) under the public right-of-way adjacent to its premises known as 801 W. North Ave..

Said Conduit(s) at N. Halsted Street measure(s):
One (1) at one hundred eighty-five (185) feet in length, and one (1) foot in width for a total of one hundred eighty-five (185) square feet.

The location of said privilege shall be as shown on prints kept on file with the Department of Business Affairs and Consumer Protection and the Office of the City Clerk.

Said privilege shall be constructed in accordance with plans and specifications approved by the Department of Transportation (Division of Project Development) and Department of Transportation (Office of Underground Coordination).

This grant of privilege in the public way shall be subject to the provisions of Section 10-28-015 and all other required provisions of the Municipal Code of Chicago.

The grantee shall pay to the City of Chicago as compensation for the privilege #1119532 herein granted the sum of one thousand one hundred ten ($1,110.00) per annum in advance.


A 25% penalty will be added for payments received after due date.

The permit holder agrees to hold the City of Chicago harmless for any damage, relocation or replacement costs associated with damage, relocation or removal of private property caused by the City performing work in the public way.

Authority herein given and granted for a period of five (5) years from and after 07/28/2015.

Alderman _____

Brian Hopkins 2nd Ward

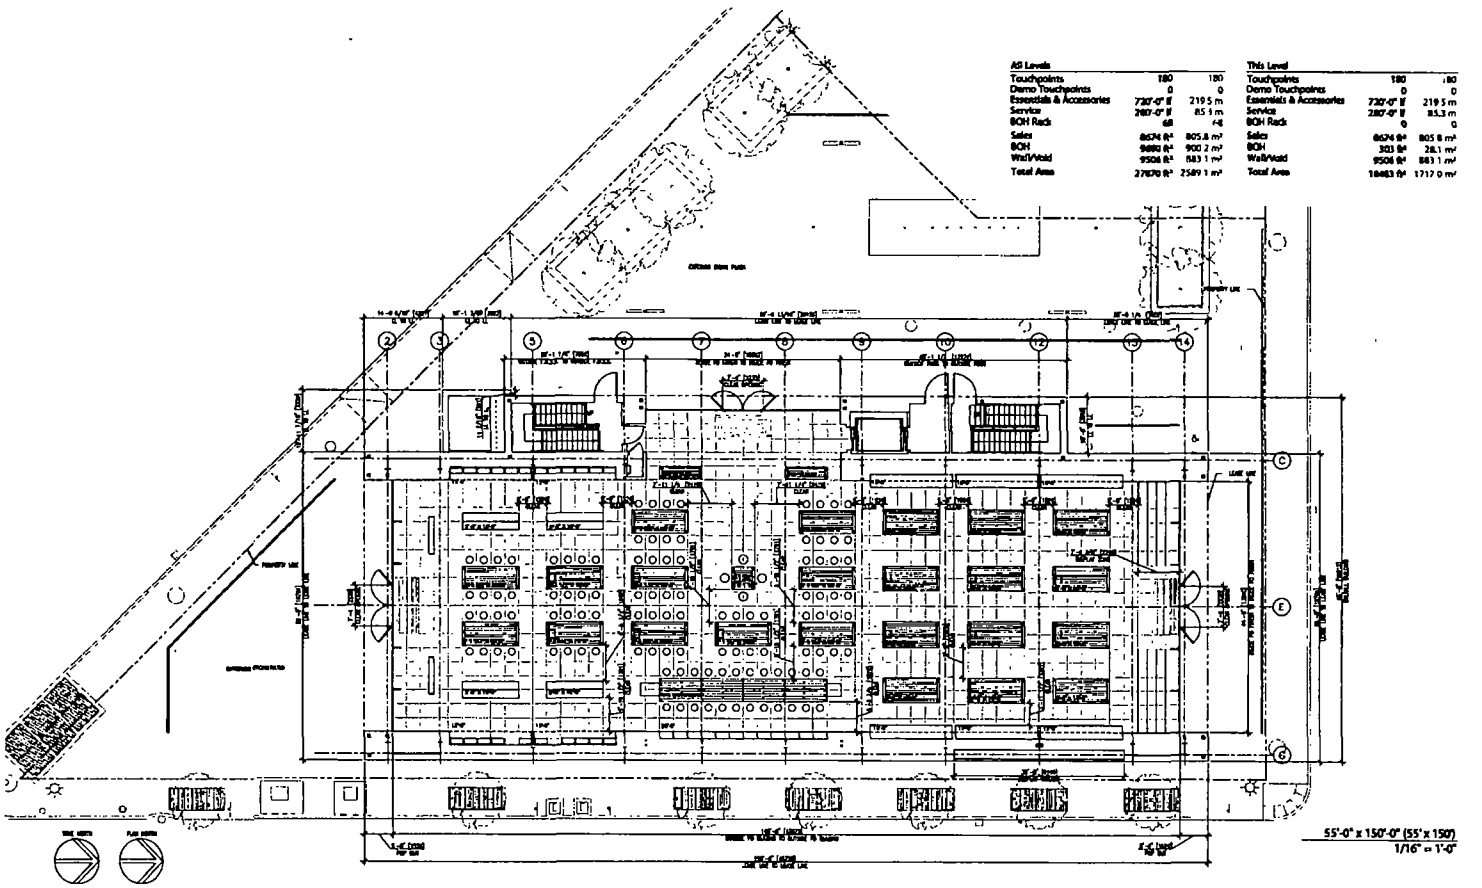

Lincoln Park - R284

Summary Dimensions - Record Set

July 3, 2013

Not For Construction. Apple Internal Use Only.

First Level

Department of Business Affairs and Consumer Protection
Small Business Center - Public Way Use Unit
City Hall - 121 N. LaSalle Street, Room 800 • Chicago, IL 60602
312-74-GOBIZ / 312-744-6249 • (312) 744-1944 (TTY)
http://www.cityofchicago.org/bacp

07/29/2015

Alderman **Brian Hopkins**
Ward # **02**
City of Chicago
City Hall, Room **200**
121 North LaSalle Street
Chicago, Illinois 60602

Re: An ordinance to use and maintain a portion of the public right-of-way for **one (1) conduit(s)** for **APPLE, INC**, adjacent to the premises known as **801 W. North Ave.**.

Dear Alderman **Brian Hopkins**:

The applicant referenced above has requested the use of the public right-of-way for a **conduit(s)**. An ordinance has been prepared by the Department of Business Affairs and Consumer Protection – Small Business Center - Public Way Use Unit for presentation to the City Council. Because this request was made for properties located in your ward, as approved by you as per the attached, I respectfully request that you introduce the attached ordinance at the next City Council meeting.

If you have any questions regarding this ordinance, please contact Anthony Bertuca at (312) 744-5506.

Department of Business Affairs and Consumer Protection

City of Chicago

O2015-5588

Office of the City Clerk

Document Tracking Sheet

Meeting Date:	7/29/2015
Sponsor(s):	Hopkins (2)
Type:	Ordinance
Title:	Grant(s) of privilege in public way for Apple, Inc. - irrigation system
Committee(s) Assignment:	Committee on Transportation and Public Way

ORDINANCE
APPLE, INC
Acct. No. 56526 - 4
Permit No. 1119533

Be It Ordained by the City Council of the City of Chicago:

SECTION 1. Permission and authority are hereby given and granted to APPLE, INC, upon the terms and subject to the conditions of this ordinance to maintain and use, as now constructed, one (1) Irrigation System(s) under the public right-of-way adjacent to its premises known as 801 W. North Ave.

Said Irrigation System(s) at N. Halsted Street measure(s):
One (1) at one hundred eighty-five (185) feet in length, and one (1) foot in width for a total of one hundred eighty-five (185) square feet. Existing irrigation system is approximately one (1) foot below grade level.

The location of said privilege shall be as shown on prints kept on file with the Department of Business Affairs and Consumer Protection and the Office of the City Clerk.

Said privilege shall be constructed in accordance with plans and specifications approved by the Department of Transportation (Office of Underground Coordination) and Department of Water Management.

This grant of privilege in the public way shall be subject to the provisions of Section 10-28-015 and all other required provisions of the Municipal Code of Chicago.

The grantee shall pay to the City of Chicago as compensation for the privilege #1119533 herein granted the sum of four hundred ($400.00) per annum in advance.


A 25% penalty will be added for payments received after due date.

The permit holder agrees to hold the City of Chicago harmless for any damage, relocation or replacement costs associated with damage, relocation or removal of private property caused by the City performing work in the public way.

Authority herein given and granted for a period of five (5) years from and after 06/30/2015.

Alderman _____

Brian Hopkins 2nd Ward

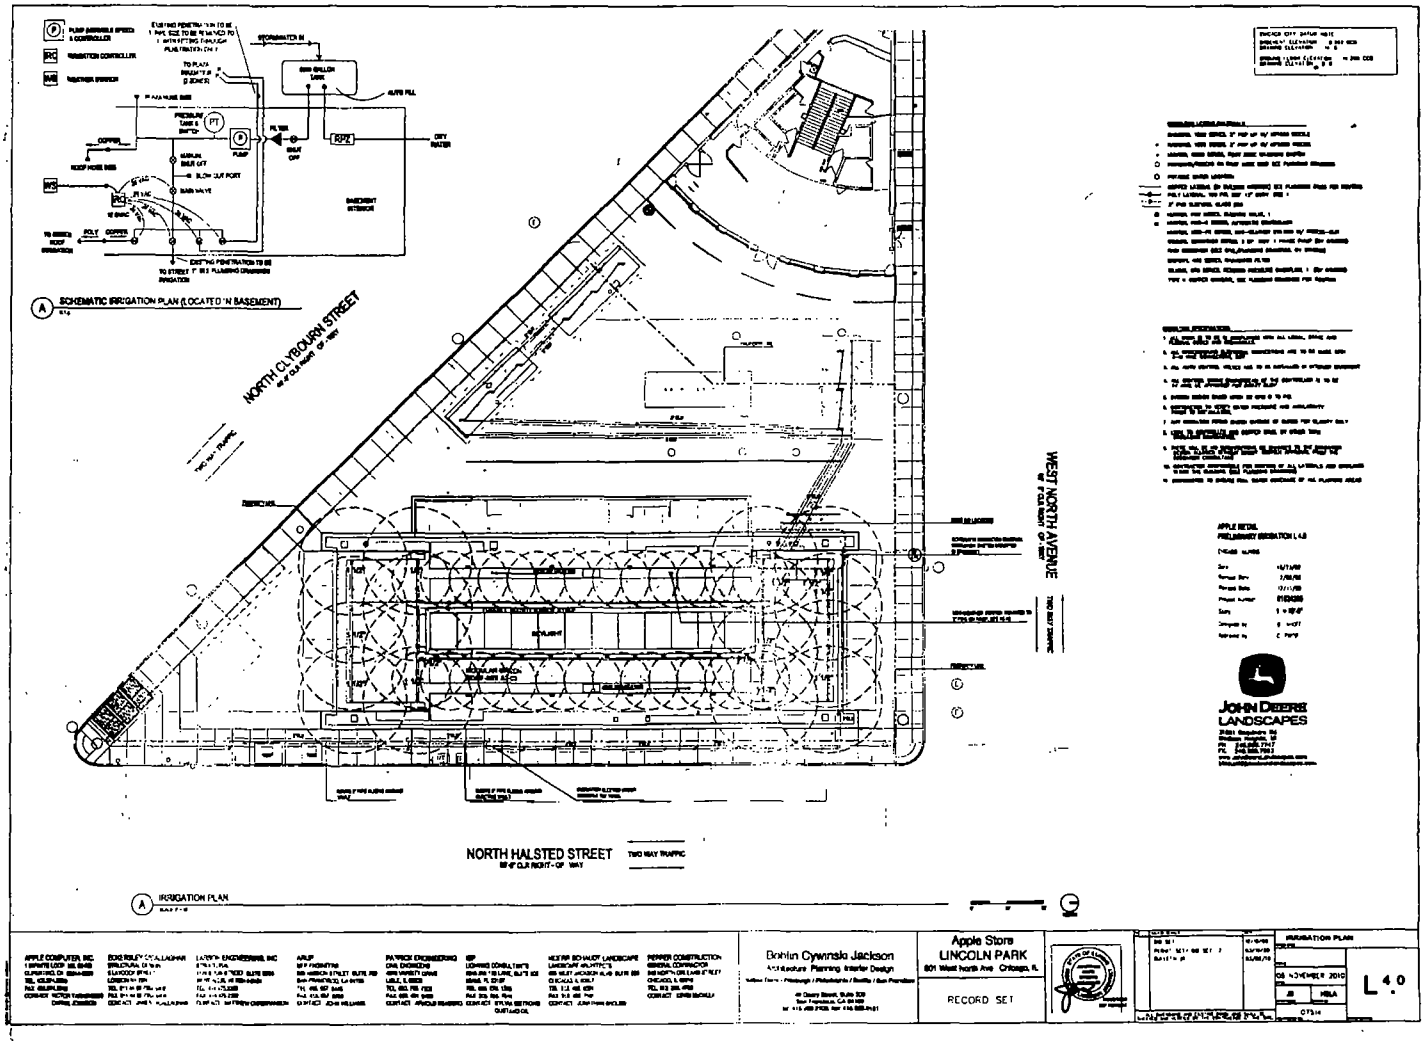
SCHEMATIC IRRIGATION PLAN (LOCATED IN BASEMENT)
NORTH CLYBOURN STREET
WEST NORTH AVENUE
NORTH HALSTED STREET
IRRIGATION PLAN
JOHN DEERE LANDSCAPES
Apple Store
LINCOLN PARK
601 West North Ave Chicago, IL
RECORD SET
Bohlin Cywinski Jackson
IRRIGATION PLAN
L4.0

Department of Business Affairs and Consumer Protection
Small Business Center- Public Way Use Unit
City Hall - 121 N LaSalle Street Room 800 • Chicago, IL 60602
312-74-GOBIZ / 312-744-6249 • (312) 744-1944 (TTY)
http://www.cityofchicago.org/bacp

07/29/2015

Alderman **Brian Hopkins**
Ward # **02**
City of Chicago
City Hall, Room **200**
121 North LaSalle Street
Chicago, Illinois 60602

Re: An ordinance to use and maintain a portion of the public right-of-way for **one (1) irrigation system(s)** for **APPLE, INC**, adjacent to the premises known as **801 W. North Ave.**.

Dear Alderman **Brian Hopkins**:

The applicant referenced above has requested the use of the public right-of-way for a **irrigation system(s)**. An ordinance has been prepared by the Department of Business Affairs and Consumer Protection – Small Business Center - Public Way Use Unit for presentation to the City Council. Because this request was made for properties located in your ward, as approved by you as per the attached, I respectfully request that you introduce the attached ordinance at the next City Council meeting.

If you have any questions regarding this ordinance, please contact Anthony Bertuca at (312) 744-5506.

Department of Business Affairs and Consumer Protection

City of Chicago

O2015-5590

Office of the City Clerk

Document Tracking Sheet

Meeting Date:	7/29/2015
Sponsor(s):	Hopkins (2)
Type:	Ordinance
Title:	Grant(s) of privilege in public way for Apple, Inc. - tree grates
Committee(s) Assignment:	Committee on Transportation and Public Way

ORDINANCE
APPLE, INC
Acct. No. 56526 - 4
Permit No. 1119537

Be It Ordained by the City Council of the City of Chicago:

SECTION 1. Permission and authority are hereby given and granted to APPLE, INC, upon the terms and subject to the conditions of this ordinance to maintain and use, as now constructed, seven (7) Tree Grates(s) on the public right-of-way adjacent to its premises known as 801 W. North Ave..

Said Tree Grates(s) at N. Halsted measure(s):
Seven (7) at ten (10) feet in length, and four (4) feet in width for a total of two hundred eighty (280) square feet.

The location of said privilege shall be as shown on prints kept on file with the Department of Business Affairs and Consumer Protection and the Office of the City Clerk.

Said privilege shall be constructed in accordance with plans and specifications approved by the Department of Planning and Development and Department of Transportation (Division of Project Development).

This grant of privilege in the public way shall be subject to the provisions of Section 10-28-015 and all other required provisions of the Municipal Code of Chicago.

The grantee shall pay to the City of Chicago as compensation for the privilege #1119537 herein granted the sum of zero ($.00) per annum in advance.


A 25% penalty will be added for payments received after due date.

The permit holder agrees to hold the City of Chicago harmless for any damage, relocation or replacement costs associated with damage, relocation or removal of private property caused by the City performing work in the public way.

Authority herein given and granted for a period of five (5) years from and after 06/30/2015.

Alderman _____

Brian Hopkins 2nd Ward

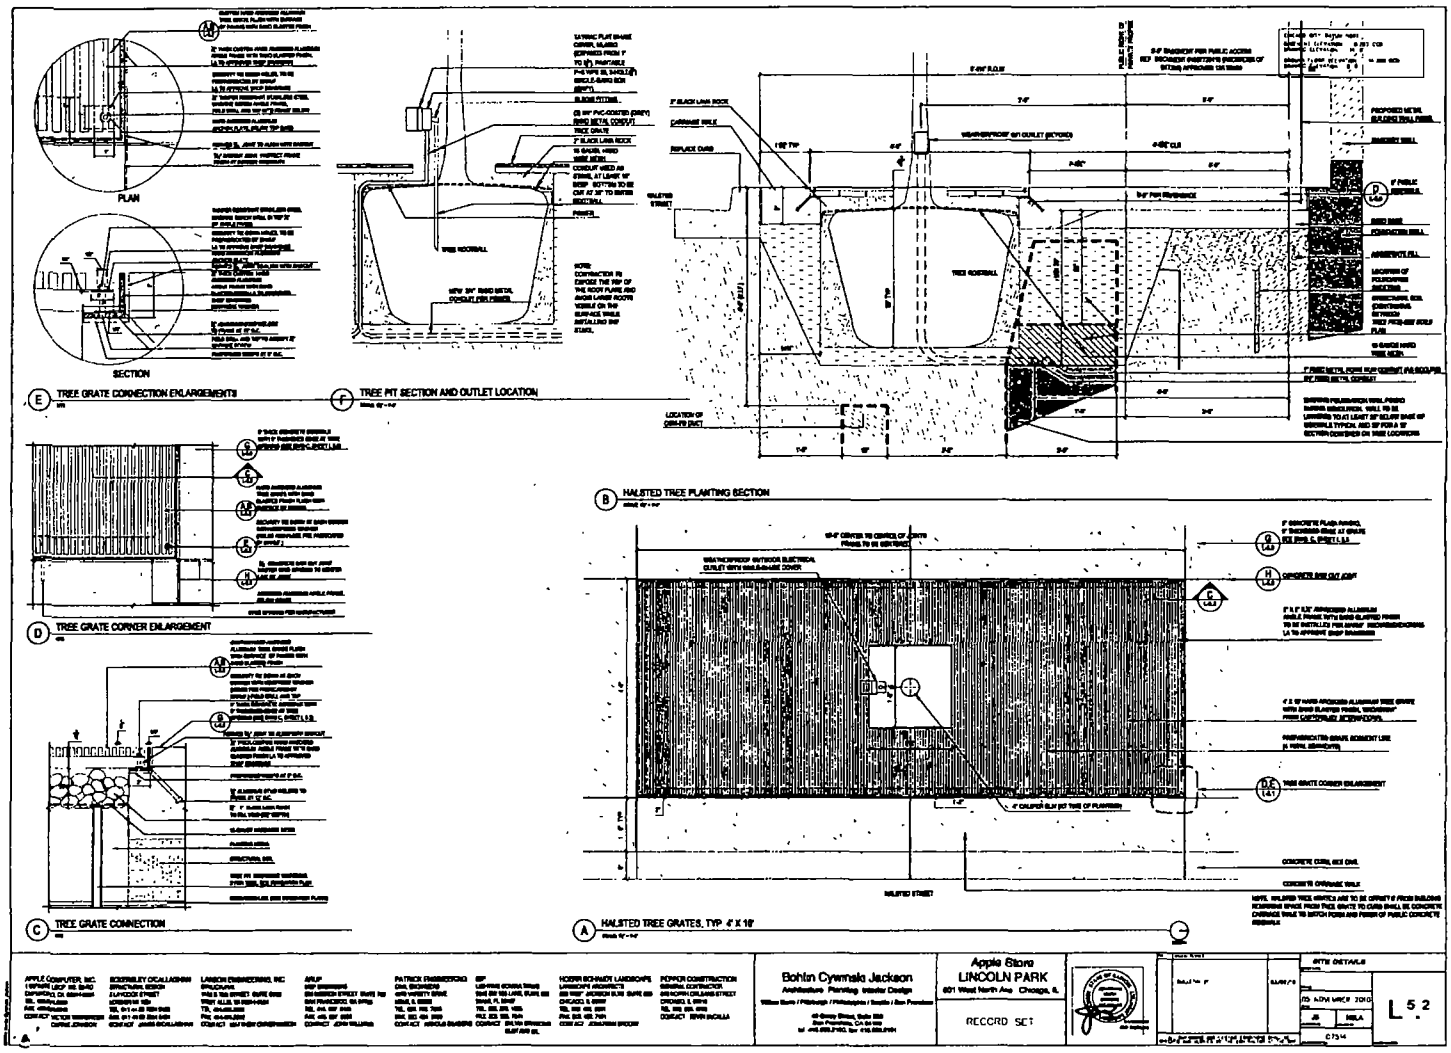
PLAN
SECTION
E TREE GRATE CONNECTION ENLARGEMENTS
F TREE PIT SECTION AND OUTLET LOCATION
D TREE GRATE CORNER ENLARGEMENT
B HALSTED TREE PLANTING SECTION
C TREE GRATE CONNECTION
A HALSTED TREE GRATES, TYP. 4' X 16'
Bohlin Cywinski Jackson
Apple Store
LINCOLN PARK
601 West North Ave Chicago, IL
RECORD SET
SITE DETAILS
L5.2

Department of Business Affairs and Consumer Protection
Small Business Center - Public Way Use Unit
City Hall - 121 N LaSalle Street, Room 800 • Chicago, IL 60602
312-74-GOBIZ / 312-744-6249 • (312) 744-1944 (TTY)
http://www.cityofchicago.org/bacp

07/29/2015

Alderman **Brian Hopkins**
Ward # **02**
City of Chicago
City Hall, Room **200**
121 North LaSalle Street
Chicago, Illinois 60602

Re: An ordinance to use and maintain a portion of the public right-of-way for **seven (7) tree grates(s)** for **APPLE, INC**, adjacent to the premises known as **801 W. North Ave.**.

Dear Alderman **Brian Hopkins**:

The applicant referenced above has requested the use of the public right-of-way for a **tree grates(s)**. An ordinance has been prepared by the Department of Business Affairs and Consumer Protection – Small Business Center - Public Way Use Unit for presentation to the City Council. Because this request was made for properties located in your ward, as approved by you as per the attached, I respectfully request that you introduce the attached ordinance at the next City Council meeting.

If you have any questions regarding this ordinance, please contact Anthony Bertuca at (312) 744-5506.

Department of Business Affairs and Consumer Protection

City of Chicago

O2015-5596

Office of the City Clerk

Document Tracking Sheet

Meeting Date:	7/29/2015
Sponsor(s):	Hopkins (2)
Type:	Ordinance
Title:	Grant(s) of privilege in public way for Bucktown Holdings LLC c/o Jenel Management Corp
Committee(s) Assignment:	Committee on Transportation and Public Way

ORDINANCE
BUCKTOWN HOLDING LLC C/o JENEL MANAGEMENT CORP
Acct. No. 384331 - 2
Permit No. 1119648

Be It Ordained by the City Council of the City of Chicago:

SECTION 1. Permission and authority are hereby given and granted to BUCKTOWN HOLDING LLC C/o JENEL MANAGEMENT CORP, upon the terms and subject to the conditions of this ordinance to maintain and use, as now constructed, three (3) Light Fixture(s) projecting over the public right-of-way adjacent to its premises known as 1659 N. Damen Ave..

Said Light Fixture(s) at N. Damen Avenue measure(s):
Three (3) at two (2) feet in length, two point two five (2.25) feet in width and twelve point three three (12.33) feet above grade level.

The location of said privilege shall be as shown on prints kept on file with the Department of Business Affairs and Consumer Protection and the Office of the City Clerk.

Said privilege shall be constructed in accordance with plans and specifications approved by the Department of Transportation (Division of Project Development).

This grant of privilege in the public way shall be subject to the provisions of Section 10-28-015 and all other required provisions of the Municipal Code of Chicago.

The grantee shall pay to the City of Chicago as compensation for the privilege #1119648 herein granted the sum of eighty-five ($85.00) per annum in advance.

A 25% penalty will be added for payments received after due date.

The permit holder agrees to hold the City of Chicago harmless for any damage, relocation or replacement costs associated with damage, relocation or removal of private property caused by the City performing work in the public way.

Authority herein given and granted for a period of five (5) years from and after Date of Passage.

Alderman Brian Hopkins

Brian Hopkins 2nd Ward



Department of Business Affairs and Consumer Protection
Small Business Center - Public Way Use Unit
City Hall - 121 N LaSalle Street, Room 800 • Chicago, IL 60602
312-74-GOBIZ / 312-744-6249 • (312) 744-1944 (TTY)
http://www.cityofchicago.org/bacp

07/29/2015

Alderman **Brian Hopkins**
Ward # **02**
City of Chicago
City Hall, Room **200**
121 North LaSalle Street
Chicago, Illinois 60602

Re: An ordinance to use and maintain a portion of the public right-of-way for **three (3) light fixture(s)** for **BUCKTOWN HOLDING LLC C/o JENEL MANAGEMENT CORP**, adjacent to the premises known as **1659 N. Damen Ave.**.

Dear Alderman **Brian Hopkins**:

The applicant referenced above has requested the use of the public right-of-way for a **light fixture(s)**. An ordinance has been prepared by the Department of Business Affairs and Consumer Protection – Small Business Center - Public Way Use Unit for presentation to the City Council. Because this request was made for properties located in your ward, as approved by you as per the attached, I respectfully request that you introduce the attached ordinance at the next City Council meeting.

If you have any questions regarding this ordinance, please contact Anthony Bertuca at (312) 744-5506.

Department of Business Affairs and Consumer Protection

City of Chicago

O2015-5599

Office of the City Clerk

Document Tracking Sheet

Meeting Date:	7/29/2015
Sponsor(s):	Hopkins (2)
Type:	Ordinance
Title:	Grant(s) of privilege in public way for Chestnut Row Homes LLC - cornices
Committee(s) Assignment:	Committee on Transportation and Public Way

ORDINANCE
CHESTNUT ROW HOMES LLC
Acct. No. 399942 - 1
Permit No. 1119682

Be It Ordained by the City Council of the City of Chicago:

SECTION 1. Permission and authority are hereby given and granted to CHESTNUT ROW HOMES LLC, upon the terms and subject to the conditions of this ordinance to construct, install, maintain and use five (5) Cornice(s) projecting over the public right-of-way adjacent to its premises known as 111 W. Chestnut St..

Said Cornice(s) at Public Alley measure(s):
Two (2) at thirty-seven point five eight (37.58) feet in length, and two point eight three (2.83) feet in width for a total of two hundred twelve point seven (212.7) square feet. Said cornices shall be approximately forty-one (41) feet six (6) inches above grade level.

Said Cornice(s) at N. Clark Street measure(s):
Three (3) at five point five (5.5) feet in length, and point five eight (.58) feet in width for a total of nine point five seven (9.57) square feet. Said cornice shall be approximately thirty-two (32) feet six (6) inches above grade level.

The location of said privilege shall be as shown on prints kept on file with the Department of Business Affairs and Consumer Protection and the Office of the City Clerk.

Said privilege shall be constructed in accordance with plans and specifications approved by the Department of Transportation (Division of Project Development).

This grant of privilege in the public way shall be subject to the provisions of Section 10-28-015 and all other required provisions of the Municipal Code of Chicago.

The grantee shall pay to the City of Chicago as compensation for the privilege #1119682 herein granted the sum of two thousand ($2,000.00) per annum in advance.

A 25% penalty will be added for payments received after due date.

The permit holder agrees to hold the City of Chicago harmless for any damage, relocation or replacement costs associated with damage, relocation or removal of private property caused by the City performing work in the public way.

Authority herein given and granted for a period of five (5) years from and after Date of Passage.

Alderman _____


Brian Hopkins 2nd Ward

07/02/2015

EAST ELEVATION

CHESTNUT ROWHOMES

ROW-4

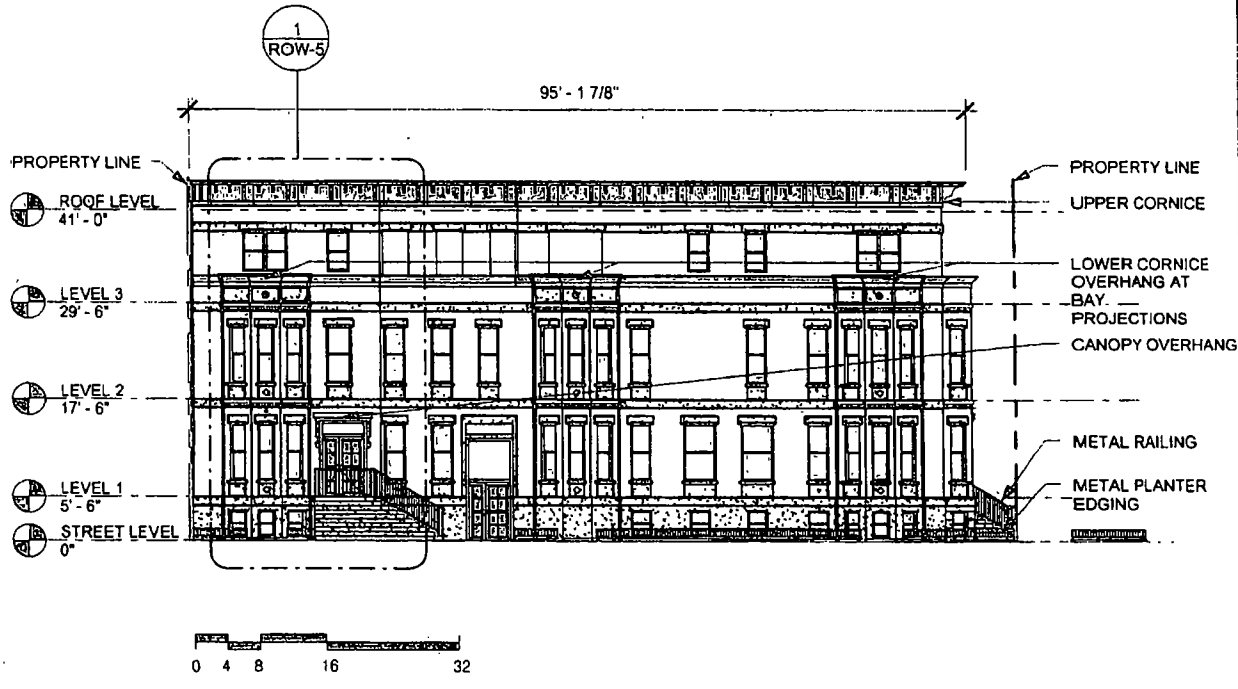

Department of Business Affairs and Consumer Protection
Small Business Center- Public Way Use Unit
City Hall- 121 N. LaSalle Street Room 800 • Chicago, IL 60602
312-74-GOBIZ / 312-744-6249 • (312) 744-1944 (TTY)
http //www.cityofchicago.org/bacp

07/29/2015

Alderman **Brian Hopkins**
Ward # **02**
City of Chicago
City Hall, Room **200**
121 North LaSalle Street
Chicago, Illinois 60602

Re: An ordinance to use and maintain a portion of the public right-of-way for **five (5) cornice(s)** for **CHESTNUT ROW HOMES LLC**, adjacent to the premises known as **111 W. Chestnut St.**.

Dear Alderman **Brian Hopkins**:

The applicant referenced above has requested the use of the public right-of-way for **cornice(s)**. An ordinance has been prepared by the Department of Business Affairs and Consumer Protection – Small Business Center - Public Way Use Unit for presentation to the City Council. Because this request was made for properties located in your ward, as approved by you as per the attached, I respectfully request that you introduce the attached ordinance at the next City Council meeting.

If you have any questions regarding this ordinance, please contact Anthony Bertuca at (312) 744-5506.

Department of Business Affairs and Consumer Protection

City of Chicago

O2015-5603

Office of the City Clerk

Document Tracking Sheet

Meeting Date:	7/29/2015
Sponsor(s):	Hopkins (2)
Type:	Ordinance
Title:	Grant(s) of privilege in public way for Chestnut Row Homes LLC - sheetings
Committee(s) Assignment:	Committee on Transportation and Public Way

ORDINANCE
CHESTNUT ROW HOMES LLC
Acct. No. 399942 - 1
Permit No. 1119684

Be It Ordained by the City Council of the City of Chicago:

SECTION 1. Permission and authority are hereby given and granted to CHESTNUT ROW HOMES LLC, upon the terms and subject to the conditions of this ordinance to construct, install, maintain and use two (2) Sheeting(s) under the public right-of-way adjacent to its premises known as 111 W. Chestnut St..

Said Sheeting(s) at W. Chestnut Street measure(s):
One (1) at one hundred seventeen point five (117.5) feet in length, and one point five eight (1.58) foot in width for a total of one hundred eighty-five point six five (185.65) square feet. Said sheeting shall be approximately twenty-three (23) feet below grade level.

Said Sheeting(s) at Public Alley measure(s):
One (1) at one hundred eleven point one two (111.12) feet in length, and one point five eight (1.58) foot in width for a total of one hundred seventy-five point five seven (175.57) square feet. Said sheeting shall be approximately twenty-three (23) feet below grade level.

The location of said privilege shall be as shown on prints kept on file with the Department of Business Affairs and Consumer Protection and the Office of the City Clerk.

Said privilege shall be constructed in accordance with plans and specifications approved by the Department of Planning and Development and Department of Transportation (Office of Underground Coordination).

This grant of privilege in the public way shall be subject to the provisions of Section 10-28-015 and all other required provisions of the Municipal Code of Chicago.

The grantee shall pay to the City of Chicago as compensation for the privilege #1119684 herein granted the sum of eight hundred ($800.00) per annum in advance.


A 25% penalty will be added for payments received after due date.

The permit holder agrees to hold the City of Chicago harmless for any damage, relocation or replacement costs associated with damage, relocation or removal of private property caused by the City performing work in the public way.

Authority herein given and granted for a period of five (5) years from and after Date of Passage.

Alderman Brian Hopkins

Brian Hopkins 2nd Ward

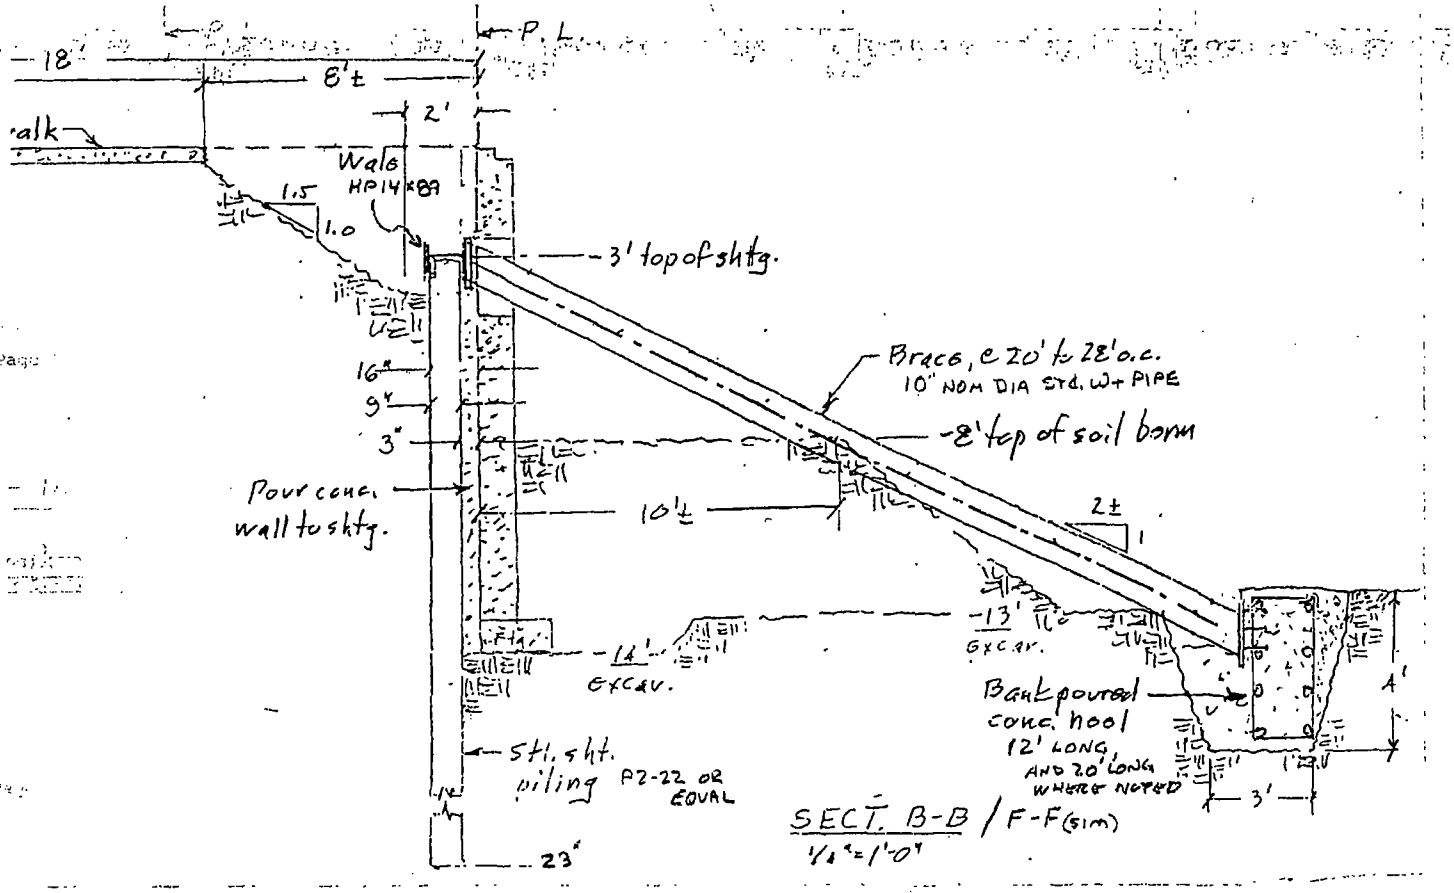

SECT. B-B / F-F (SIM)
1/4"=1'-0"

Department of Business Affairs and Consumer Protection
Small Business Center- Public Way Use Unit
City Hall - 121 N. LaSalle Street Room 800 • Chicago, IL 60602
312-74-GOBIZ / 312-744-6249 • (312) 744-1944 (TTY)
http://www.cityofchicago.org/bacp

07/29/2015

Alderman **Brian Hopkins**
Ward # **02**
City of Chicago
City Hall, Room **200**
121 North LaSalle Street
Chicago, Illinois 60602

Re: An ordinance to use and maintain a portion of the public right-of-way for **two (2) sheeting(s)** for **CHESTNUT ROW HOMES LLC**, adjacent to the premises known as **111 W. Chestnut St.**.

Dear Alderman **Brian Hopkins**:

The applicant referenced above has requested the use of the public right-of-way for **sheeting(s)**. An ordinance has been prepared by the Department of Business Affairs and Consumer Protection – Small Business Center - Public Way Use Unit for presentation to the City Council. Because this request was made for properties located in your ward, as approved by you as per the attached, I respectfully request that you introduce the attached ordinance at the next City Council meeting.

If you have any questions regarding this ordinance, please contact Anthony Bertuca at (312) 744-5506.

Department of Business Affairs and Consumer Protection

City of Chicago

O2015-5604

Office of the City Clerk

Document Tracking Sheet

Meeting Date:	7/29/2015
Sponsor(s):	Hopkins (2)
Type:	Ordinance
Title:	Grant(s) of privilege in public way for Cocoa & Co.
Committee(s) Assignment:	Committee on Transportation and Public Way

ORDINANCE
COCOA & CO.
Acct. No. 395833 - 1
Permit No. 1118560

Be It Ordained by the City Council of the City of Chicago:

SECTION 1. Permission and authority are hereby given and granted to COCOA & CO., upon the terms and subject to the conditions of this ordinance to construct, install, maintain and use five (5) Light Fixture(s) projecting over the public right-of-way adjacent to its premises known as 1651 N. Wells St..

Said Light Fixture(s) at N. Wells measure(s):
Five (5) at one point two five (1.25) foot in length, two (2) feet in width and fourteen point seven five (14.75) feet above grade level.

The location of said privilege shall be as shown on prints kept on file with the Department of Business Affairs and Consumer Protection and the Office of the City Clerk.

Said privilege shall be constructed in accordance with plans and specifications approved by the Department of Transportation (Division of Project Development).

This grant of privilege in the public way shall be subject to the provisions of Section 10-28-015 and all other required provisions of the Municipal Code of Chicago.

The grantee shall pay to the City of Chicago as compensation for the privilege #1118560 herein granted the sum of ninety-five ($95.00) per annum in advance.

A 25% penalty will be added for payments received after due date.


The permit holder agrees to hold the City of Chicago harmless for any damage, relocation or replacement costs associated with damage, relocation or removal of private property caused by the City performing work in the public way.

Authority herein given and granted for a period of five (5) years from and after Date of Passage.


Alderman _____

~~Michele Smith 43rd Ward~~

Brian Hopkins 2nd Ward

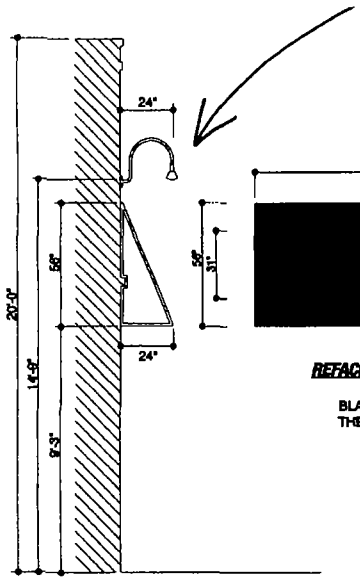


SIDE VIEW 1/4" = 1'-0"

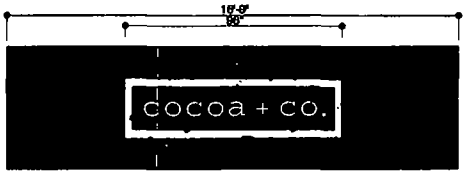

REFACE EXISTING AWNING DISPLAY 1/4" = 1'-0"

BLACK SUNBRELLA COVERING W/ #121 SILVER THERMAL APPLIED GRAPHICS.

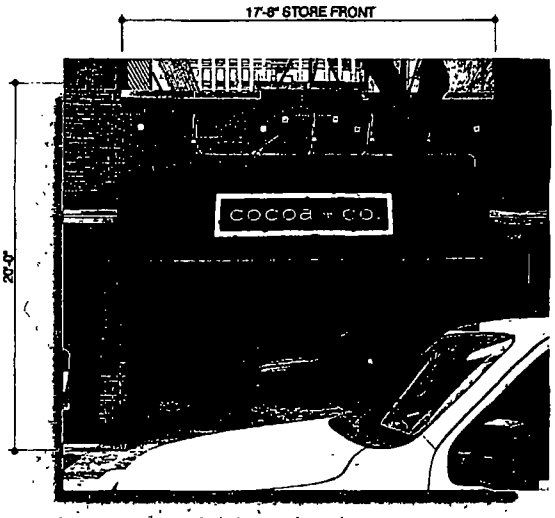

OLYMPIC SIGNS
9310 N Gaylord
Rosemont, IL 60018
Ph: 630.424.6100 Fax: 630.424.6120 WWW.OLYSIGNS.COM

account representative: L GOTFRIED / client: cocoa + co. 1651 N WELLS CHICAGO, IL / drawn by: JOHN W

job#: 15-6960
2-25-15
rev # 4-9-15

Customer's Signature: _____ Date _____

Comments:

EXISTING PROPOSED

THIS IS AN ORIGINAL, UNPUBLISHED DESIGN(S) CONCEPTED BY OLYMPIC SIGNS & PLANNED FOR YOU. THIS IS NOT TO BE REPRODUCED, EXHIBITED OR COPIED TO ANYONE OUTSIDE OF YOUR ORGANIZATION WITHOUT THE WRITTEN PERMISSION OF OLYMPIC SIGNS, INC. ARTWORK IS EXCLUSIVE PROPERTY OF OLYMPIC SIGNS INC.

Department of Business Affairs and Consumer Protection
Small Business Center - Public Way Use Unit
City Hall - 121 N LaSalle Street, Room 800 • Chicago, IL 60602
312-74-GOBIZ / 312-744-6249 • (312) 744-1944 (TTY)
http://www.cityofchicago.org/bacp

2nd Attempt at Introduction

07/29/2015

Alderman **Brian Hopkins**
Ward # **02**
City of Chicago
City Hall, Room **200**
121 North LaSalle Street
Chicago, Illinois 60602

Re: An ordinance to use and maintain a portion of the public right-of-way for **five (5) light fixture(s)** for **COCOA & CO.**, adjacent to the premises known as **1651 N. Wells St.**.

Dear Alderman **Brian Hopkins**:

The applicant referenced above has requested the use of the public right-of-way for a **light fixture(s)**. An ordinance has been prepared by the Department of Business Affairs and Consumer Protection – Small Business Center - Public Way Use Unit for presentation to the City Council. Because this request was made for properties located in your ward, as approved by you as per the attached, I respectfully request that you introduce the attached ordinance at the next City Council meeting.

If you have any questions regarding this ordinance, please contact Anthony Bertuca at (312) 744-5506.

Department of Business Affairs and Consumer Protection

City of Chicago

O2015-5605

Office of the City Clerk

Document Tracking Sheet

Meeting Date:	7/29/2015
Sponsor(s):	Hopkins (2)
Type:	Ordinance
Title:	Grant(s) of privilege in public way for C2 Education
Committee(s) Assignment:	Committee on Transportation and Public Way

ORDINANCE
C2 EDUCATION
Acct. No. 398915 - 1
Permit No. 1119118

Be It Ordained by the City Council of the City of Chicago:

SECTION 1. Permission and authority are hereby given and granted to C2 EDUCATION, upon the terms and subject to the conditions of this ordinance to maintain and use one (1) sign(s) projecting over the public right-of-way attached to its premises known as 2121 N. Clybourn Ave..

Said sign structure(s) measures as follows; along N CLYBOURN AVE:
One (1) at thirteen point five (13.5) feet in length, two point three three (2.33) feet in height and twelve point one seven (12.17) feet above grade level.

The location of said privilege shall be as shown on prints kept on file with the Department of Business Affairs and Consumer Protection and the Office of the City Clerk.

Said privilege shall be constructed in accordance with plans and specifications approved by the Department of Transportation (Division of Project Development) and Zoning Department - Signs.

This grant of privilege in the public way shall be subject to the provisions of Section 10-28-015 and all other required provisions of the Municipal Code of Chicago.

The grantee shall pay to the City of Chicago as compensation for the privilege #1119118 herein granted the sum of three hundred ($300.00) per annum in advance.

A 25% penalty will be added for payments received after due date.

The permit holder agrees to hold the City of Chicago harmless for any damage, relocation or replacement costs associated with damage, relocation or removal of private property caused by the City performing work in the public way.

Authority herein given and granted for a period of five (5) years from and after Date of Passage.

Alderman _____

Brian Hopkins 2nd Ward

https://mail.google.com/_/scs/mail-static/_/js/k=gmail.main.en.deBUbm7F_JE.O/m=m_i,t/am=P1Mo4UTG_UGMNWeXvkDZv_d-9knxkr-r-gBTQLbAP5v9vBAf...

Image (10).JPG


4/24/2015

Current View



Sign Area - 31.4 sq. ft.

Total Length Allowed by Landlord (75% Length of Leasehold Width)

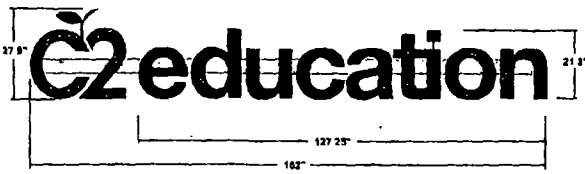

Project

Wall Sign
Internally illuminated lit channel letters mounted to raceway


C2 Education
2121 N Clybourn
Suite A8
Chicago IL 60614

Channel Letter Specifications


5" deep letters fabricated out of 3/16" acrylic faces with 1" trim cap retainer. 040" aluminum returns and .050" aluminum backs. Trim cap and returns painted the same color as faces. Letters to be internally illuminated with SLELED. All hardware concealed and non-corrosive.

- AVERY Reel Blue (UC 900-692 T)
- AVERY Pantone 186C (UC-900-468-T)
- AVERY Pantone 322C (UC 900 722 T)

Proposed Sign

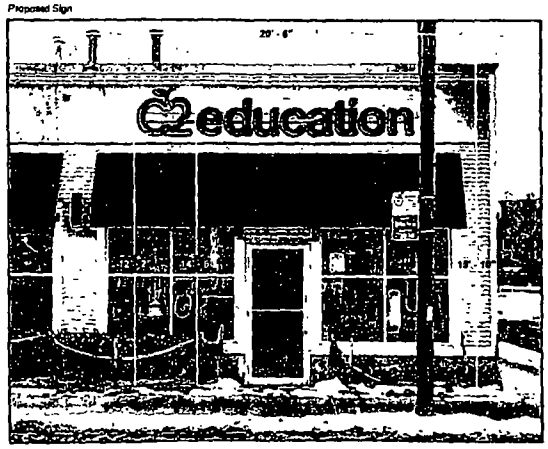

Channel Letters Mounted to Raceway

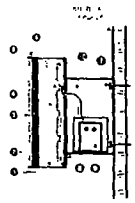

1) .050 Aluminum Backs
2) .040" Aluminum Returns - To match faces
3) 3/16 Acrylic Letter Faces 7328 White decorated with AVERY Reel blue (UC 900-692-T) AVERY Pantone 186C (UC 900-468 T) AVERY Pantone 322C (UC 900-722 T)
4) LED - SLS White LED (UL)
5) 1" Trim Cap Retainer - To match faces
6) 18 Gauge Type CL2 (UL)
7) 3" Galvanized Tapp Bolt
8) .063 Aluminum Raceway Painted SW 6258 Pure White to Match Fascia
9) SLS LED Transformer (UL) Class 2 Output 12V/60W
10) 3/8" Steel Flex Conduit (UL)

Note: Sign to be installed using existing electric pulled on the exterior facade. All bonds are concealed and non-corrosive

Josh Sacchetti
Josh Sacchetti
01/16/2015
1 20 Scale
1A

FASTSIGNS
More than fast. More than signs.
3083 Dundee Road Northbrook, IL 60062
(847) 291 7446 fax (847) 291 7458
Email 1380@fastsigns.com

Department of Business Affairs and Consumer Protection
Small Business Center - Public Way Use Unit
City Hall - 121 N LaSalle Street, Room 800 • Chicago, IL 60602
312-74-GOBIZ / 312-744-6249 • (312) 744-1944 (TTY)
http://www.cityofchicago.org/bacp

07/29/2015

Alderman **Brian Hopkins**
Ward # **02**
City of Chicago
City Hall, Room **200**
121 North LaSalle Street
Chicago, Illinois 60602

Re: An ordinance to use and maintain a portion of the public right-of-way for **one (1) sign(s)** for **C2 EDUCATION**, adjacent to the premises known as **2121 N. Clybourn Ave.**.

Dear Alderman **Brian Hopkins**:

The applicant referenced above has requested the use of the public right-of-way for a **sign(s)**. An ordinance has been prepared by the Department of Business Affairs and Consumer Protection – Small Business Center - Public Way Use Unit for presentation to the City Council. Because this request was made for properties located in your ward, as approved by you as per the attached, I respectfully request that you introduce the attached ordinance at the next City Council meeting.

If you have any questions regarding this ordinance, please contact Anthony Bertuca at (312) 744-5506.

Department of Business Affairs and Consumer Protection

City of Chicago

O2015-5606

Office of the City Clerk

Document Tracking Sheet

Meeting Date:	7/29/2015
Sponsor(s):	Hopkins (2)
Type:	Ordinance
Title:	Grant(s) of privilege in public way for Dave & Buster's
Committee(s) Assignment:	Committee on Transportation and Public Way

ORDINANCE
DAVE & BUSTER'S
Acct. No. 16137 - 2
Permit No. 1118167

Be It Ordained by the City Council of the City of Chicago:

SECTION 1. Permission and authority are hereby given and granted to DAVE & BUSTER'S, upon the terms and subject to the conditions of this ordinance to construct, install, maintain and use one (1) Security Camera(s) projecting over the public right-of-way for security purposes adjacent to its premises known as 1030 N. Clark St..

Said Security Camera(s) at N. Clark measure(s):
One (1) at point eight (.8) feet in length, point four (.4) feet in width and fourteen point five (14.5) feet above grade level.

The location of said privilege shall be as shown on prints kept on file with the Department of Business Affairs and Consumer Protection and the Office of the City Clerk.

Said privilege shall be constructed in accordance with plans and specifications approved by the Department of Planning and Development and Department of Transportation (Division of Project Development).

This grant of privilege in the public way shall be subject to the provisions of Section 10-28-015 and all other required provisions of the Municipal Code of Chicago.

The grantee shall pay to the City of Chicago as compensation for the privilege #1118167 herein granted the sum of zero ($.00) per annum in advance.

A 25% penalty will be added for payments received after due date.

The permit holder agrees to hold the City of Chicago harmless for any damage, relocation or replacement costs associated with damage, relocation or removal of private property caused by the City performing work in the public way.

Authority herein given and granted for a period of five (5) years from and after Date of Passage.

Alderman _____

~~Brendan Reilly 42nd Ward~~
Brian Hopkins 2nd Ward

James Brussow to: Nicole Goodwin 04/01/2015 10:43 AM



Sent from my iPhone

Department of Business Affairs and Consumer Protection
Small Business Center - Public Way Use Unit
City Hall - 121 N LaSalle Street, Room 800 • Chicago, IL 60602
312-74-GOBIZ / 312-744-6249 • (312) 744-1944 (TTY)
http://www.cityofchicago.org/bacp

2nd ATTEMPT AT INTRODUCTION

07/29/2015

Alderman **Brian Hopkins**
Ward # **02**
City of Chicago
City Hall, Room **200**
121 North LaSalle Street
Chicago, Illinois 60602

Re: An ordinance to use and maintain a portion of the public right-of-way for **one (1) security camera(s)** for **DAVE & BUSTER'S**, adjacent to the premises known as **1030 N. Clark St.**.

Dear Alderman **Brian Hopkins**:

The applicant referenced above has requested the use of the public right-of-way for a **security camera(s)**. An ordinance has been prepared by the Department of Business Affairs and Consumer Protection – Small Business Center - Public Way Use Unit for presentation to the City Council. Because this request was made for properties located in your ward, as approved by you as per the attached, I respectfully request that you introduce the attached ordinance at the next City Council meeting.

If you have any questions regarding this ordinance, please contact Anthony Bertuca at (312) 744-5506.

Department of Business Affairs and Consumer Protection

City of Chicago

O2015-5607

Office of the City Clerk

Document Tracking Sheet

Meeting Date:	7/29/2015
Sponsor(s):	Hopkins (2)
Type:	Ordinance
Title:	Grant(s) of privilege in public way for Flippo's
Committee(s) Assignment:	Committee on Transportation and Public Way

ORDINANCE
FILIPPO'S
Acct. No. 14663 - 1
Permit No. 1119683

Be It Ordained by the City Council of the City of Chicago:

SECTION 1. Permission and authority are hereby given and granted to FILIPPO'S, upon the terms and subject to the conditions of this ordinance to maintain and use, as now constructed, seven (7) Light Fixture(s) projecting over the public right-of-way adjacent to its premises known as 2211 N. Clybourn Ave..

Said Light Fixture(s) at N Clybourn Ave measure(s):
Seven (7) at point two five (.25) feet in length, point four two (.42) feet in width and twelve point five (12.5) feet above grade level.

The location of said privilege shall be as shown on prints kept on file with the Department of Business Affairs and Consumer Protection and the Office of the City Clerk.

Said privilege shall be constructed in accordance with plans and specifications approved by the Department of Transportation (Division of Project Development).

This grant of privilege in the public way shall be subject to the provisions of Section 10-28-015 and all other required provisions of the Municipal Code of Chicago.

The grantee shall pay to the City of Chicago as compensation for the privilege #1119683 herein granted the sum of one hundred five ($105.00) per annum in advance.

A 25% penalty will be added for payments received after due date.

The permit holder agrees to hold the City of Chicago harmless for any damage, relocation or replacement costs associated with damage, relocation or removal of private property caused by the City performing work in the public way.

Authority herein given and granted for a period of five (5) years from and after 12/17/2013.

Alderman _____

Brian Hopkins 2nd Ward


.528.2211

Department of Business Affairs and Consumer Protection
Small Business Center - Public Way Use Unit
City Hall - 121 N. LaSalle Street, Room 800 • Chicago, IL 60602
312-74-GOBIZ / 312-744-6249 • (312) 744-1944 (TTY)
http //www cityofchicago.org/bacp

07/29/2015

Alderman **Brian Hopkins**
Ward # **02**
City of Chicago
City Hall, Room **200**
121 North LaSalle Street
Chicago, Illinois 60602

Re: An ordinance to use and maintain a portion of the public right-of-way for **seven (7) light fixture(s)** for **FILIPPO'S**, adjacent to the premises known as **2211 N. Clybourn Ave.**.

Dear Alderman **Brian Hopkins**:

The applicant referenced above has requested the use of the public right-of-way for a **light fixture(s)**. An ordinance has been prepared by the Department of Business Affairs and Consumer Protection – Small Business Center - Public Way Use Unit for presentation to the City Council. Because this request was made for properties located in your ward, as approved by you as per the attached, I respectfully request that you introduce the attached ordinance at the next City Council meeting.

If you have any questions regarding this ordinance, please contact Anthony Bertuca at (312) 744-5506.

Department of Business Affairs and Consumer Protection

City of Chicago

O2015-5608

Office of the City Clerk

Document Tracking Sheet

Meeting Date:	7/29/2015
Sponsor(s):	Hopkins (2)
Type:	Ordinance
Title:	Grant(s) of privilege in public way for Flywheel Sports LLC - banners
Committee(s) Assignment:	Committee on Transportation and Public Way

ORDINANCE
Flywheel Sports, LLC
Acct. No. 363873 - 3
Permit No. 1118752

Be It Ordained by the City Council of the City of Chicago:

SECTION 1. Permission and authority are hereby given and granted to Flywheel Sports, LLC, upon the terms and subject to the conditions of this ordinance to construct, install, maintain and use two (2) Banner(s) projecting over the public right-of-way adjacent to its premises known as 1653 N. Wells St..

Said Banner(s) at N Wells St measure(s):
Two (2) at three (3) feet in length, and four (4) feet in width for a total of twenty-four (24) square feet.

The location of said privilege shall be as shown on prints kept on file with the Department of Business Affairs and Consumer Protection and the Office of the City Clerk.

Said privilege shall be constructed in accordance with plans and specifications approved by the Zoning Department - Signs.


This grant of privilege in the public way shall be subject to the provisions of Section 10-28-015 and all other required provisions of the Municipal Code of Chicago.

The grantee shall pay to the City of Chicago as compensation for the privilege #1118752 herein granted the sum of one hundred fifty ($150.00) per annum in advance.

A 25% penalty will be added for payments received after due date.

The permit holder agrees to hold the City of Chicago harmless for any damage, relocation or replacement costs associated with damage, relocation or removal of private property caused by the City performing work in the public way.


Authority herein given and granted for a period of five (5) years from and after Date of Passage.

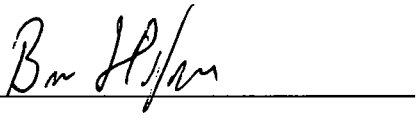Alderman 

Brian Hopkins 2nd Ward

ELEVATION VIEW - STOREFRONT & REAR

STOREFRONT

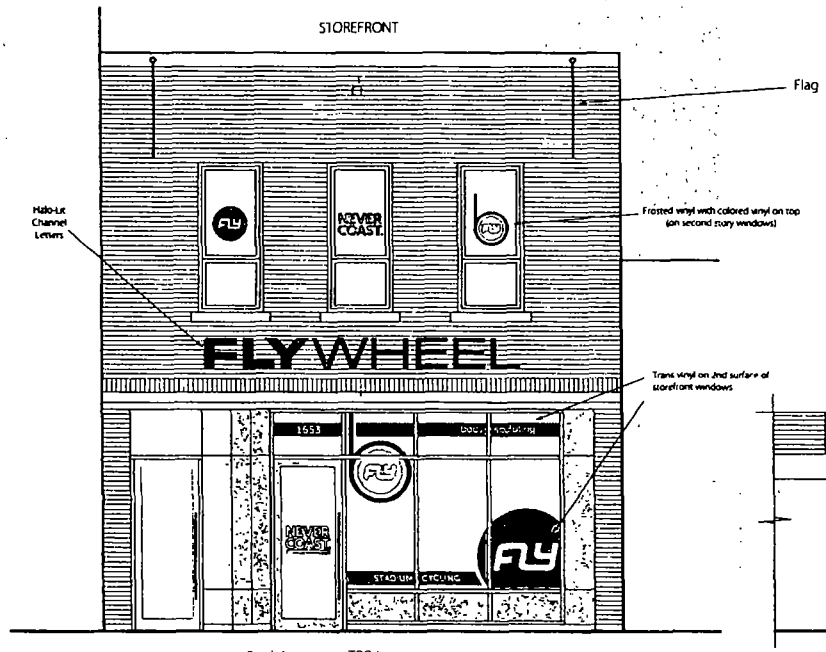


Final dimensions TBD based on survey


Double-sided x1



Double-sided x1

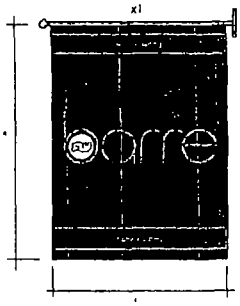

REAR

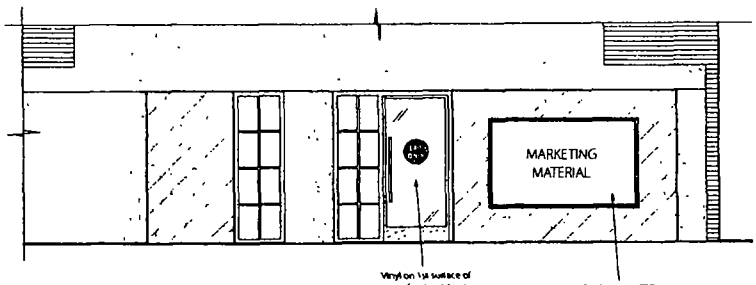

SIGNINNOVATION

514 German Street
Harmony, PA 16037

Tel 724 452 8699
Fax 724 452 8629

www.signinnovation.com

Ray Roccon, President
Ray@SignInnovation.com

Kristi Lucas, Project Manager
Kristi@SignInnovation.com

1 Cover Page
2 Site Map
3 Elevation View - Storefront
4 Storefront Sign

FLYWHEEL

1653 N Well St
Chicago, IL 60614

Department of Business Affairs and Consumer Protection
Small Business Center - Public Way Use Unit
City Hall - 121 N. LaSalle Street, Room 800 • Chicago, IL 60602
312-74-GOBIZ / 312-744-6249 • (312) 744-1944 (TTY)
http://www.cityofchicago.org/bacp

07/29/2015

Alderman **Brian Hopkins**
Ward # **02**
City of Chicago
City Hall, Room **200**
121 North LaSalle Street
Chicago, Illinois 60602

Re: An ordinance to use and maintain a portion of the public right-of-way for **two (2) banner(s)** for **Flywheel Sports, LLC**, adjacent to the premises known as **1653 N. Wells St.**.

Dear Alderman **Brian Hopkins**:

The applicant referenced above has requested the use of the public right-of-way for a **banner(s)**. An ordinance has been prepared by the Department of Business Affairs and Consumer Protection – Small Business Center - Public Way Use Unit for presentation to the City Council. Because this request was made for properties located in your ward, as approved by you as per the attached, I respectfully request that you introduce the attached ordinance at the next City Council meeting.

If you have any questions regarding this ordinance, please contact Anthony Bertuca at (312) 744-5506.

Department of Business Affairs and Consumer Protection

City of Chicago

O2015-5609

Office of the City Clerk

Document Tracking Sheet

Meeting Date:	7/29/2015
Sponsor(s):	Hopkins (2)
Type:	Ordinance
Title:	Grant(s) of privilege in public way for Flywheel Sports LLC - sign
Committee(s) Assignment:	Committee on Transportation and Public Way

ORDINANCE
Flywheel Sports, LLC
Acct. No. 363873 - 3
Permit No. 1118751

Be It Ordained by the City Council of the City of Chicago:

SECTION 1. Permission and authority are hereby given and granted to Flywheel Sports, LLC, upon the terms and subject to the conditions of this ordinance to maintain and use one (1) sign(s) projecting over the public right-of-way attached to its premises known as 1653 N. Wells St..

Said sign structure(s) measures as follows; along N Wells St:
One (1) at fifteen point two five (15.25) feet in length, one point five (1.5) feet in height and thirteen (13) feet above grade level.

The location of said privilege shall be as shown on prints kept on file with the Department of Business Affairs and Consumer Protection and the Office of the City Clerk.

Said privilege shall be constructed in accordance with plans and specifications approved by the Department of Transportation (Division of Project Development) and Zoning Department - Signs.

This grant of privilege in the public way shall be subject to the provisions of Section 10-28-015 and all other required provisions of the Municipal Code of Chicago.

The grantee shall pay to the City of Chicago as compensation for the privilege #1118751 herein granted the sum of one hundred ($100.00) per annum in advance.


A 25% penalty will be added for payments received after due date.

The permit holder agrees to hold the City of Chicago harmless for any damage, relocation or replacement costs associated with damage, relocation or removal of private property caused by the City performing work in the public way.

Authority herein given and granted for a period of five (5) years from and after Date of Passage.

Alderman _____

Brian Hopkins 2nd Ward

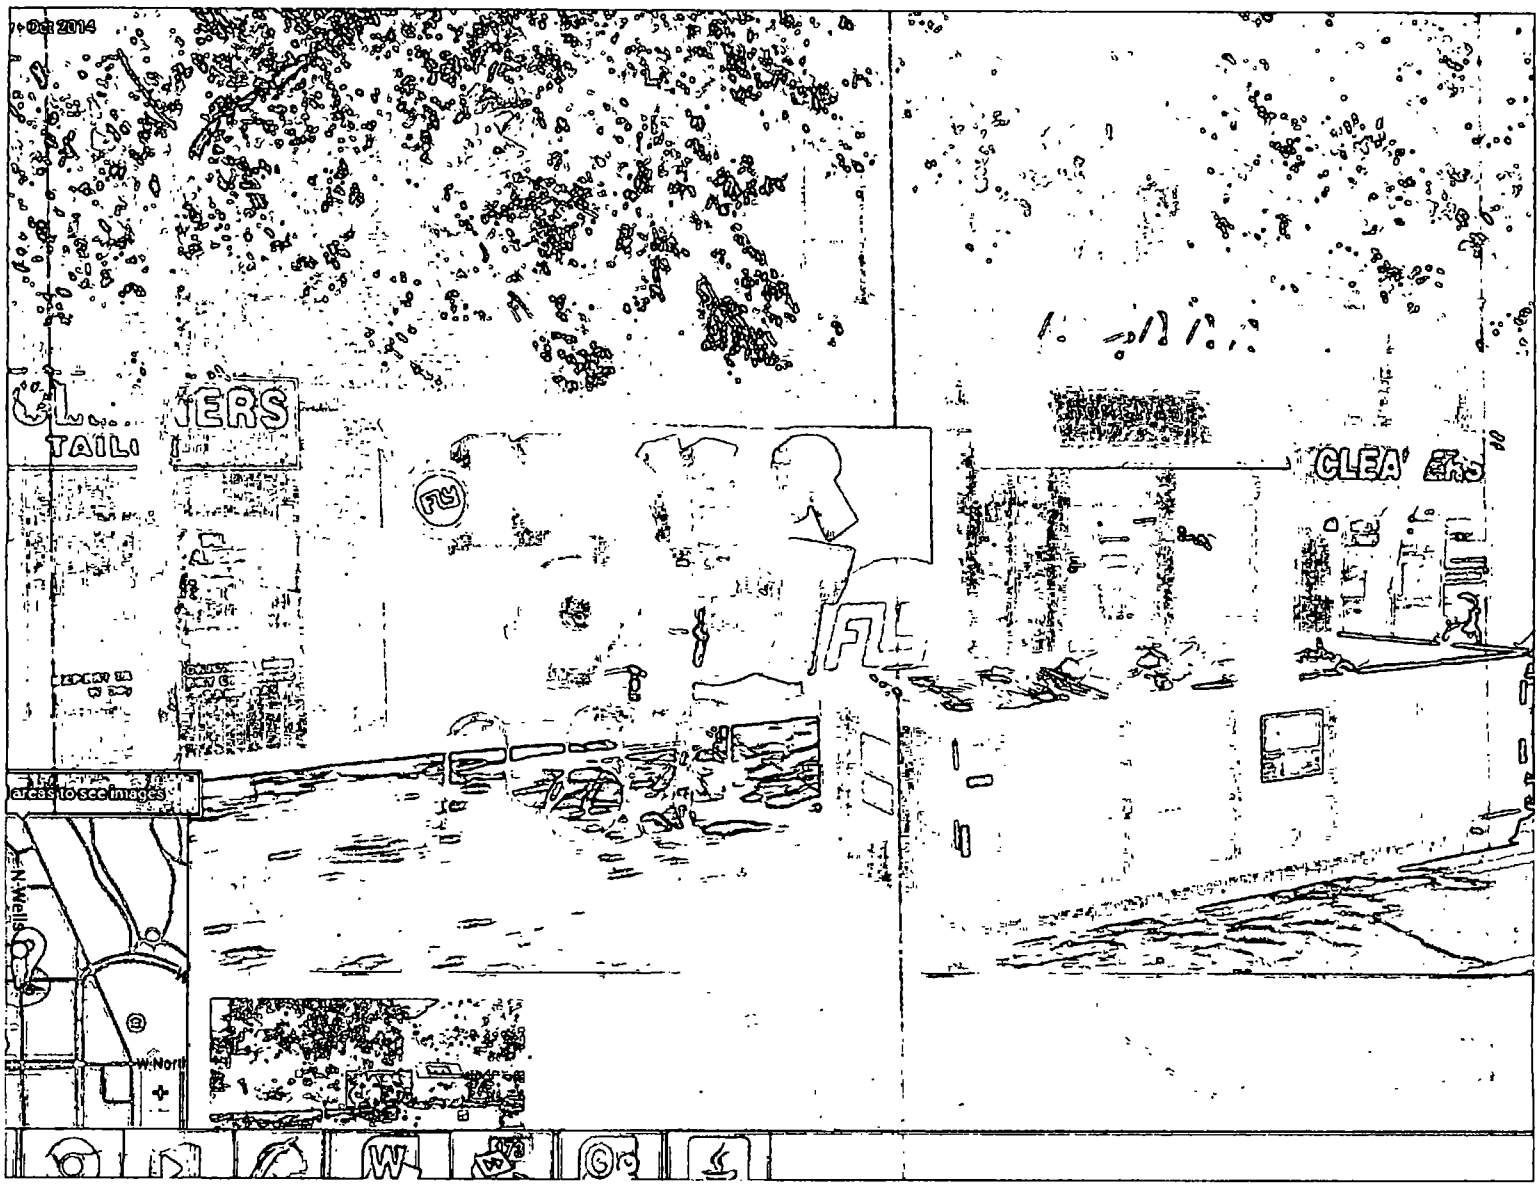
Oct 2014
TAILI
JERS
CLEA'
areas to see images
N Wells
W North

Department of Business Affairs and Consumer Protection
Small Business Center - Public Way Use Unit
City Hall - 121 N. LaSalle Street, Room 800 • Chicago, IL 60602
312-74-GOBIZ / 312-744-6249 • (312) 744-1944 (TTY)
http://www.cityofchicago.org/bacp

07/29/2015

Alderman **Brian Hopkins**
Ward # **02**
City of Chicago
City Hall, Room **200**
121 North LaSalle Street
Chicago, Illinois 60602

Re: An ordinance to use and maintain a portion of the public right-of-way for **one (1) sign(s)** for **Flywheel Sports, LLC**, adjacent to the premises known as **1653 N. Wells St.**.

Dear Alderman **Brian Hopkins**:

The applicant referenced above has requested the use of the public right-of-way for a **sign(s)**. An ordinance has been prepared by the Department of Business Affairs and Consumer Protection – Small Business Center - Public Way Use Unit for presentation to the City Council. Because this request was made for properties located in your ward, as approved by you as per the attached, I respectfully request that you introduce the attached ordinance at the next City Council meeting.

If you have any questions regarding this ordinance, please contact Anthony Bertuca at (312) 744-5506.

Department of Business Affairs and Consumer Protection

City of Chicago

O2015-5610

Office of the City Clerk

Document Tracking Sheet

Meeting Date:	7/29/2015
Sponsor(s):	Hopkins (2)
Type:	Ordinance
Title:	Grant(s) of privilege in public way for House of Glunz, The
Committee(s) Assignment:	Committee on Transportation and Public Way

ORDINANCE
THE HOUSE OF GLUNZ
Acct. No. 51850 - 2
Permit No. 1118428

Be It Ordained by the City Council of the City of Chicago:

SECTION 1. Permission and authority are hereby given and granted to THE HOUSE OF GLUNZ, upon the terms and subject to the conditions of this ordinance to maintain and use, as now constructed, eight (8) Light Fixture(s) projecting over the public right-of-way adjacent to its premises known as 1206 N. Wells St..

Said Light Fixture(s) at N. WELLS measure(s):
Eight (8) at point eight three (.83) feet in length, point eight three (.83) feet in width and twenty point five (20.5) feet above grade level.

The location of said privilege shall be as shown on prints kept on file with the Department of Business Affairs and Consumer Protection and the Office of the City Clerk.

Said privilege shall be constructed in accordance with plans and specifications approved by the Department of Transportation (Division of Project Development).

This grant of privilege in the public way shall be subject to the provisions of Section 10-28-015 and all other required provisions of the Municipal Code of Chicago.

The grantee shall pay to the City of Chicago as compensation for the privilege #1118428 herein granted the sum of one hundred ten ($110.00) per annum in advance.


A 25% penalty will be added for payments received after due date.

The permit holder agrees to hold the City of Chicago harmless for any damage, relocation or replacement costs associated with damage, relocation or removal of private property caused by the City performing work in the public way.

Authority herein given and granted for a period of five (5) years from and after 11/19/2013.

Alderman _____

~~Michele Smith 43rd Ward~~
Brian Hopkins 2nd Ward

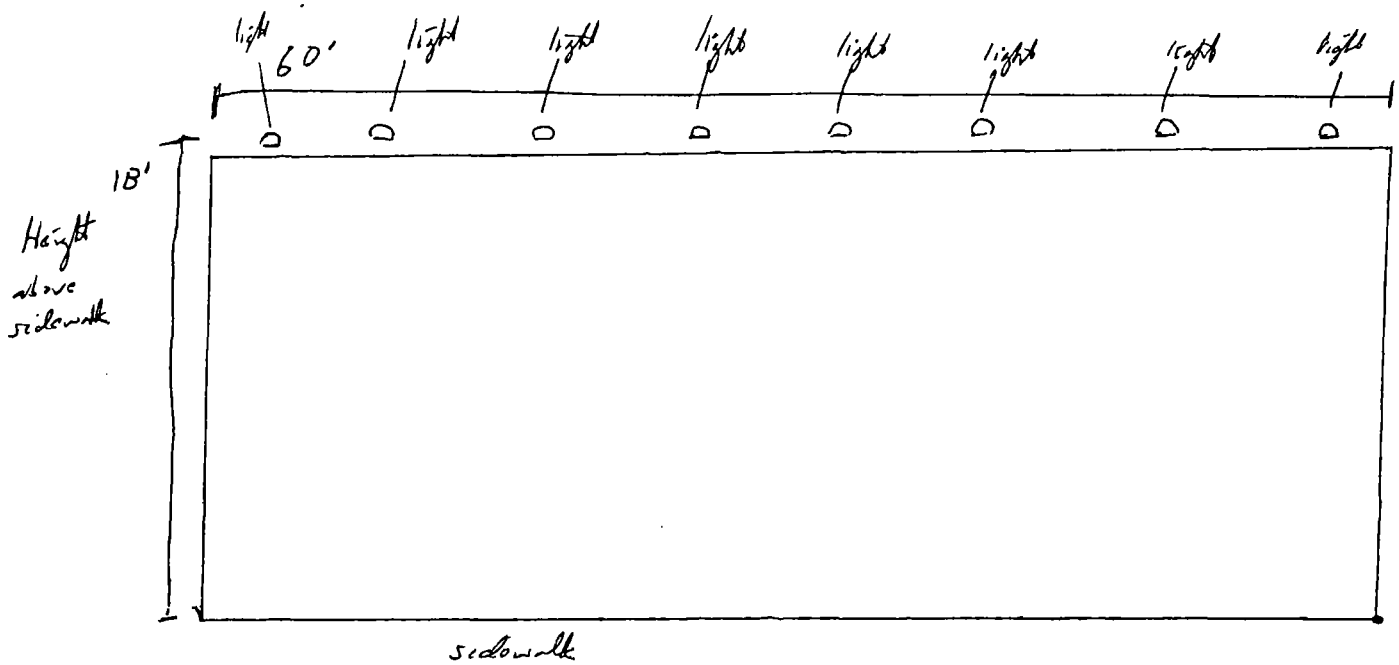
light
60'
light
light
light
light
light
light
light
18'
Height above sidewalk
sidewalk

Department of Business Affairs and Consumer Protection
Small Business Center - Public Way Use Unit
City Hall - 121 N LaSalle Street, Room 800 • Chicago, IL 60602
312-74-GOBIZ / 312-744-6249 • (312) 744-1944 (TTY)
http://www.cityofchicago.org/bacp

2nd ATTEMPT AT INTRODUCTION

07/29/2015

Alderman **Brian Hopkins**
Ward # **02**
City of Chicago
City Hall, Room **200**
121 North LaSalle Street
Chicago, Illinois 60602

Re: An ordinance to use and maintain a portion of the public right-of-way for **eight (8) light fixture(s)** for **THE HOUSE OF GLUNZ**, adjacent to the premises known as **1206 N. Wells St.**.

Dear Alderman **Brian Hopkins**:

The applicant referenced above has requested the use of the public right-of-way for a **light fixture(s)**. An ordinance has been prepared by the Department of Business Affairs and Consumer Protection – Small Business Center - Public Way Use Unit for presentation to the City Council. Because this request was made for properties located in your ward, as approved by you as per the attached, I respectfully request that you introduce the attached ordinance at the next City Council meeting.

If you have any questions regarding this ordinance, please contact Anthony Bertuca at (312) 744-5506.

Department of Business Affairs and Consumer Protection

City of Chicago

O2015-5612

Office of the City Clerk

Document Tracking Sheet

Meeting Date:	7/29/2015
Sponsor(s):	Hopkins (2)
Type:	Ordinance
Title:	Grant(s) of privilege in public way for Moody Bible Institute of Chicago, The
Committee(s) Assignment:	Committee on Transportation and Public Way

ORDINANCE
THE MOODY BIBLE INSTITUTE OF CHICAGO
Acct. No. 7691 - 13
Permit No. 1118606

Be It Ordained by the City Council of the City of Chicago:

SECTION 1. Permission and authority are hereby given and granted to THE MOODY BIBLE INSTITUTE OF CHICAGO, upon the terms and subject to the conditions of this ordinance to maintain and use, as now constructed, one (1) Vault(s) under the public right-of-way adjacent to its premises known as 153 W. Chicago Ave..

Said Vault(s) at W. CHIGAGO AVENUE measure(s):
One (1) at eighteen point four (18.4) feet in length, and thirteen point eight (13.8) feet in width for a total of two hundred fifty-three point nine two (253.92) square feet. Existing vault is used for a Bookstore Customer Service Area.

\The location of said privilege shall be as shown on prints kept on file with the Department of Business Affairs and Consumer Protection and the Office of the City Clerk.

Said privilege shall be constructed in accordance with plans and specifications approved by the Department of Transportation (Office of Underground Coordination).

This grant of privilege in the public way shall be subject to the provisions of Section 10-28-015 and all other required provisions of the Municipal Code of Chicago.

The grantee shall pay to the City of Chicago as compensation for the privilege #1118606 herein granted the sum of four hundred ($400.00) per annum in advance.


A 25% penalty will be added for payments received after due date.

The permit holder agrees to hold the City of Chicago harmless for any damage, relocation or replacement costs associated with damage, relocation or removal of private property caused by the City performing work in the public way.

Authority herein given and granted for a period of five (5) years from and after 05/17/2015.

Alderman _____

Brian Hopkins 2nd Ward

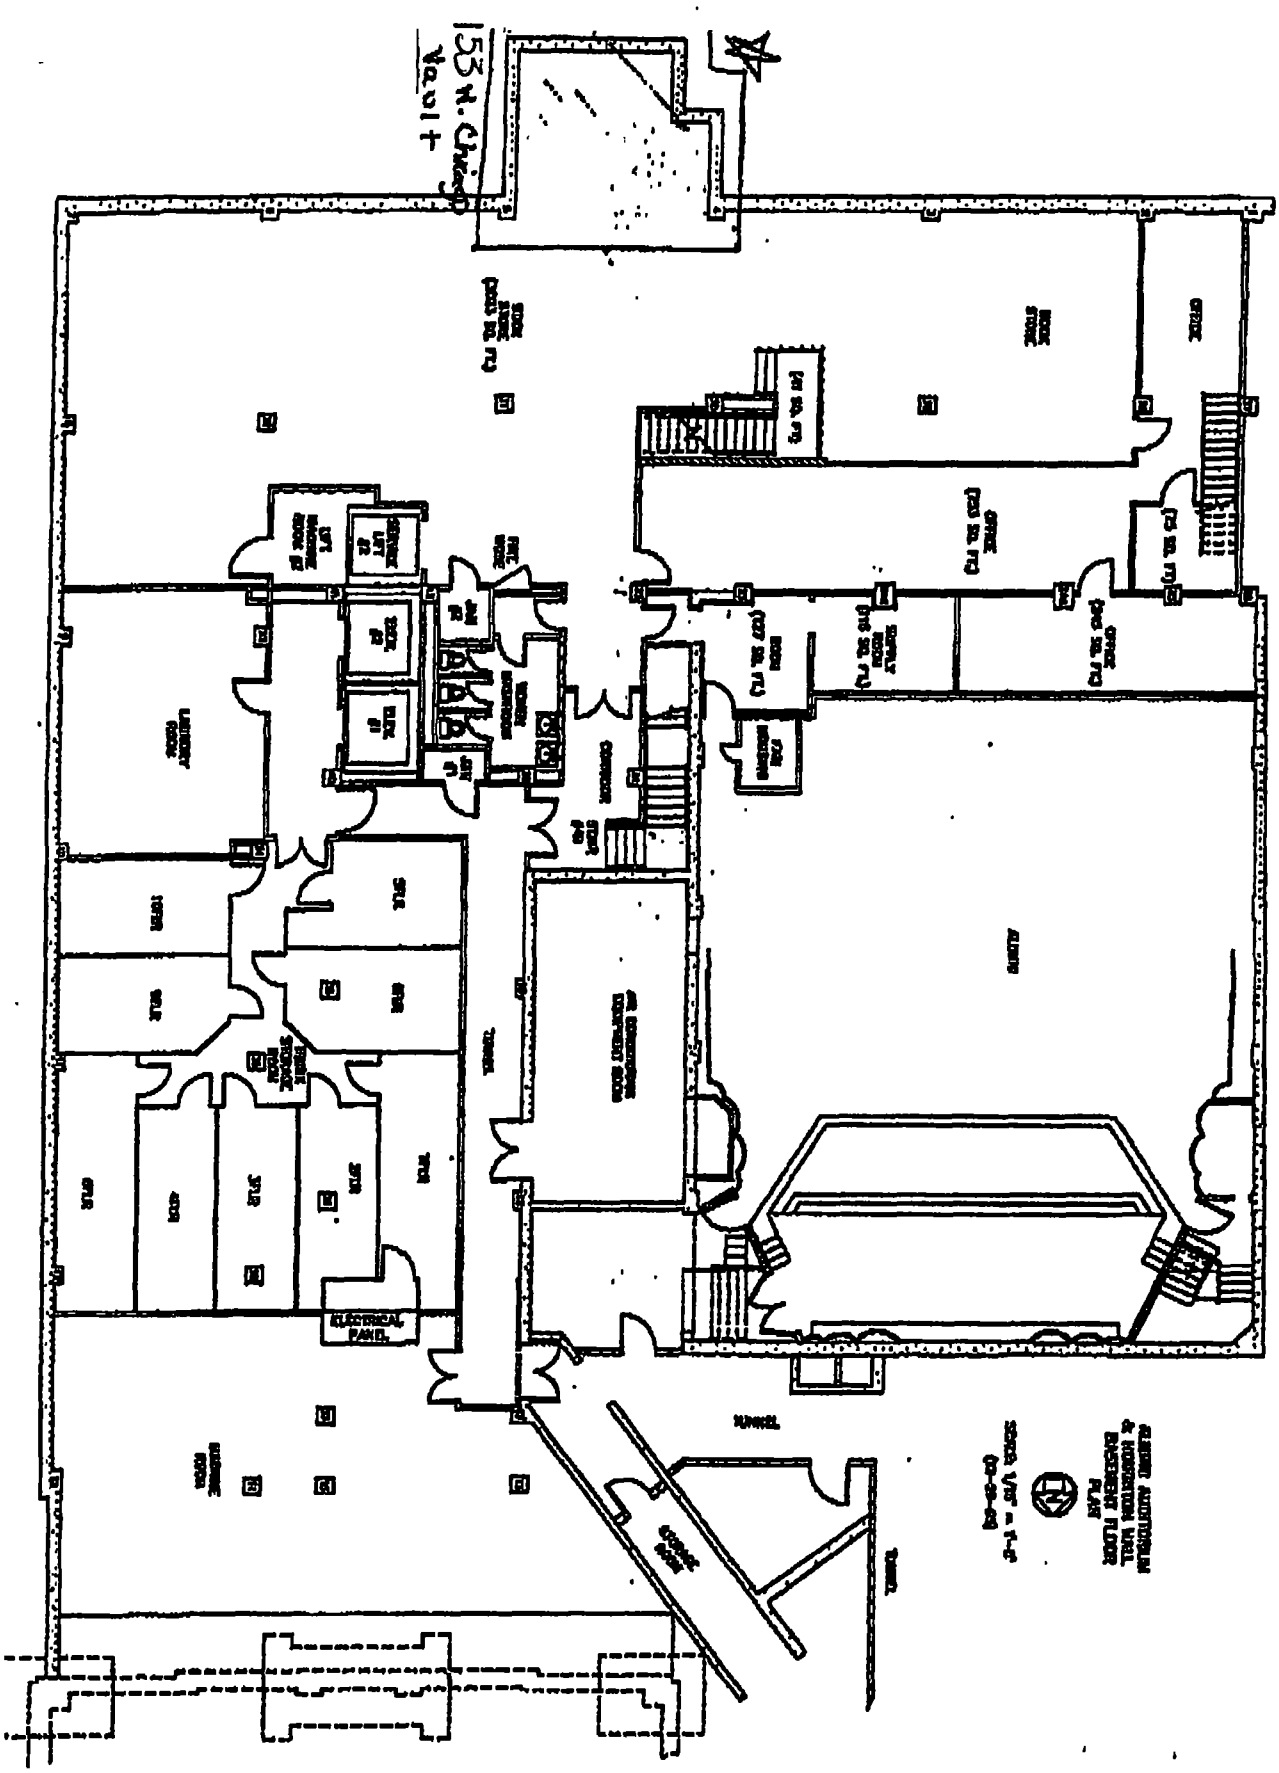
153 N. Chicago
Vault
ELECTRICAL PANEL

Department of Business Affairs and Consumer Protection
Small Business Center - Public Way Use Unit
City Hall - 121 N. LaSalle Street, Room 800 • Chicago, IL 60602
312-74-GOBIZ / 312-744-6249 • (312) 744-1944 (TTY)
http://www.cityofchicago.org/bacp

2nd ATTEMPT AT INTRODUCTION

07/29/2015

Alderman **Brian Hopkins**
Ward # **02**
City of Chicago
City Hall, Room **200**
121 North LaSalle Street
Chicago, Illinois 60602

Re: An ordinance to use and maintain a portion of the public right-of-way for **one (1) vault(s)** for **THE MOODY BIBLE INSTITUTE OF CHICAGO**, adjacent to the premises known as **153 W. Chicago Ave.**.

Dear Alderman **Brian Hopkins**:

The applicant referenced above has requested the use of the public right-of-way for a **vault(s)**. An ordinance has been prepared by the Department of Business Affairs and Consumer Protection – Small Business Center - Public Way Use Unit for presentation to the City Council. Because this request was made for properties located in your ward, as approved by you as per the attached, I respectfully request that you introduce the attached ordinance at the next City Council meeting.

If you have any questions regarding this ordinance, please contact Anthony Bertuca at (312) 744-5506.

Department of Business Affairs and Consumer Protection

City of Chicago

O2015-5616

Office of the City Clerk

Document Tracking Sheet

Meeting Date:	7/29/2015
Sponsor(s):	Hopkins (2)
Type:	Ordinance
Title:	Grant(s) of privilege in public way for Moody Bible Institute of Chicago, The - privilege No. 1118604
Committee(s) Assignment:	Committee on Transportation and Public Way

ORDINANCE
THE MOODY BIBLE INSTITUTE OF CHICAGO
Acct. No. 7691 - 10
Permit No. 1118604

Be It Ordained by the City Council of the City of Chicago:

SECTION 1. Permission and authority are hereby given and granted to THE MOODY BIBLE INSTITUTE OF CHICAGO, upon the terms and subject to the conditions of this ordinance to maintain and use, as now constructed, one (1) Vault(s) under the public right-of-way adjacent to its premises known as 820 N. La Salle Dr..

Said Vault(s) at N. LaSalle Street measure(s):
One (1) at seventy (70) feet in length, and nine (9) feet in width for a total of six hundred thirty (630) square feet.
Existing vault space is used for cafeteria seating, food service storage and office space.

The location of said privilege shall be as shown on prints kept on file with the Department of Business Affairs and Consumer Protection and the Office of the City Clerk.

Said privilege shall be constructed in accordance with plans and specifications approved by the Department of Transportation (Office of Underground Coordination).

This grant of privilege in the public way shall be subject to the provisions of Section 10-28-015 and all other required provisions of the Municipal Code of Chicago.

The grantee shall pay to the City of Chicago as compensation for the privilege #1118604 herein granted the sum of five hundred seventy-nine ($579.00) per annum in advance.


A 25% penalty will be added for payments received after due date.

The permit holder agrees to hold the City of Chicago harmless for any damage, relocation or replacement costs associated with damage, relocation or removal of private property caused by the City performing work in the public way

Authority herein given and granted for a period of five (5) years from and after 05/17/2015.

Alderman _____

Brian Hopkins 2nd Ward

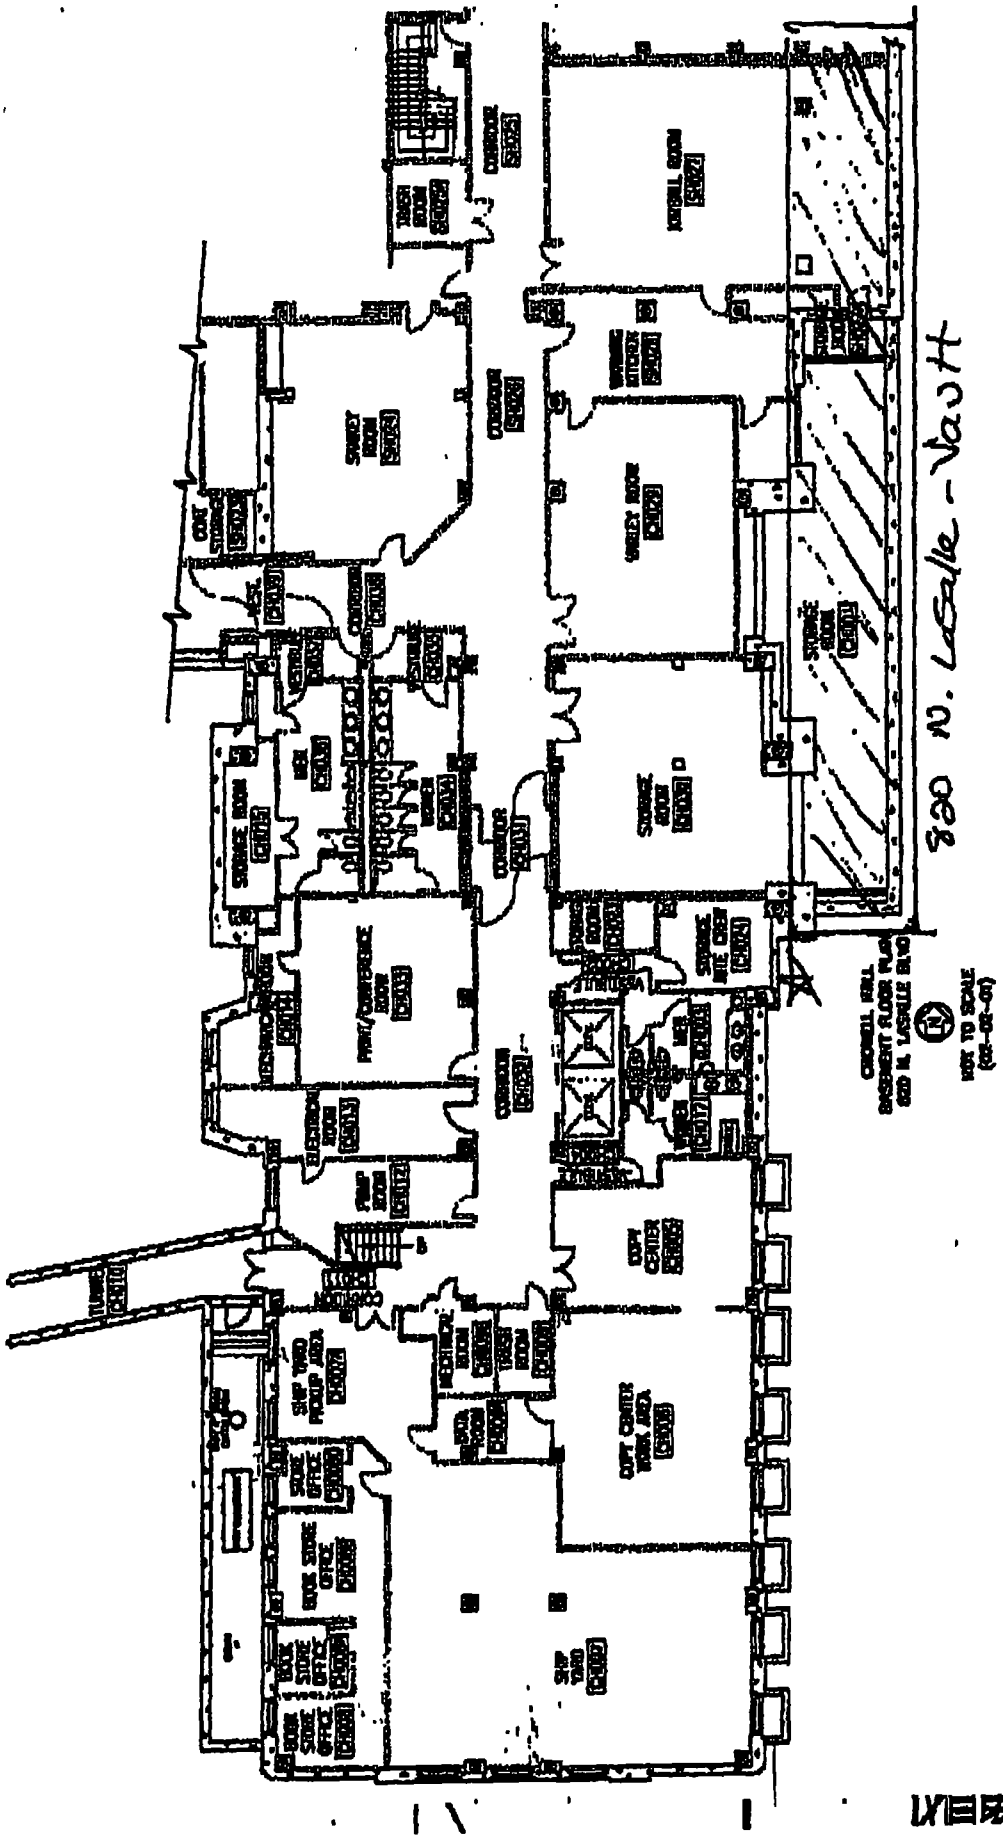
320 N. LaSalle - Vault

Department of Business Affairs and Consumer Protection
Small Business Center - Public Way Use Unit
City Hall - 121 N LaSalle Street, Room 800 • Chicago, IL 60602
312-74-GOBIZ / 312-744-6249 • (312) 744-1944 (TTY)
http://www.cityofchicago.org/bacp

2nd ATTEMPT AT INTRODUCTION

07/29/2015

Alderman **Brian Hopkins**
Ward # **02**
City of Chicago
City Hall, Room **200**
121 North LaSalle Street
Chicago, Illinois 60602

Re: An ordinance to use and maintain a portion of the public right-of-way for **one (1) vault(s)** for **THE MOODY BIBLE INSTITUTE OF CHICAGO**, adjacent to the premises known as **820 N. La Salle Dr.**.

Dear Alderman **Brian Hopkins**:

The applicant referenced above has requested the use of the public right-of-way for a **vault(s)**. An ordinance has been prepared by the Department of Business Affairs and Consumer Protection – Small Business Center - Public Way Use Unit for presentation to the City Council. Because this request was made for properties located in your ward, as approved by you as per the attached, I respectfully request that you introduce the attached ordinance at the next City Council meeting.

If you have any questions regarding this ordinance, please contact Anthony Bertuca at (312) 744-5506.

Department of Business Affairs and Consumer Protection

City of Chicago

O2015-5619

Office of the City Clerk

Document Tracking Sheet

Meeting Date:	7/29/2015
Sponsor(s):	Hopkins (2)
Type:	Ordinance
Title:	Grant(s) of privilege in public way for Moody Bible Institute of Chicago, The - privilege No. 1118605
Committee(s) Assignment:	Committee on Transportation and Public Way

ORDINANCE
THE MOODY BIBLE INSTITUTE OF CHICAGO
Acct. No. 7691 - 11
Permit No. 1118605

Be It Ordained by the City Council of the City of Chicago:

SECTION 1. Permission and authority are hereby given and granted to THE MOODY BIBLE INSTITUTE OF CHICAGO, upon the terms and subject to the conditions of this ordinance to maintain and use, as now constructed, two (2) Vault(s) under the public right-of-way adjacent to its premises known as 830 N. La Salle Dr..

Said Vault(s) at N. LaSalle Street measure(s):
One (1) at ninety (90) feet in length, and nine (9) feet in width for a total of eight hundred ten (810) square feet.

Said Vault(s) at N. LaSalle Street measure(s):
One (1) at thirteen (13) feet in length, and six (6) feet in width for a total of seventy-eight (78) square feet. Existing vault space is used for dining room, washrooms, storage and pump room.

The location of said privilege shall be as shown on prints kept on file with the Department of Business Affairs and Consumer Protection and the Office of the City Clerk.

Said privilege shall be constructed in accordance with plans and specifications approved by the Department of Transportation (Office of Underground Coordination).

This grant of privilege in the public way shall be subject to the provisions of Section 10-28-015 and all other required provisions of the Municipal Code of Chicago.

The grantee shall pay to the City of Chicago as compensation for the privilege #1118605 herein granted the sum of eight hundred sixteen ($816.00) per annum in advance.


A 25% penalty will be added for payments received after due date.

The permit holder agrees to hold the City of Chicago harmless for any damage, relocation or replacement costs associated with damage, relocation or removal of private property caused by the City performing work in the public way.

Authority herein given and granted for a period of five (5) years from and after 05/17/2015.

Alderman _____

Brian Hopkins 2nd Ward

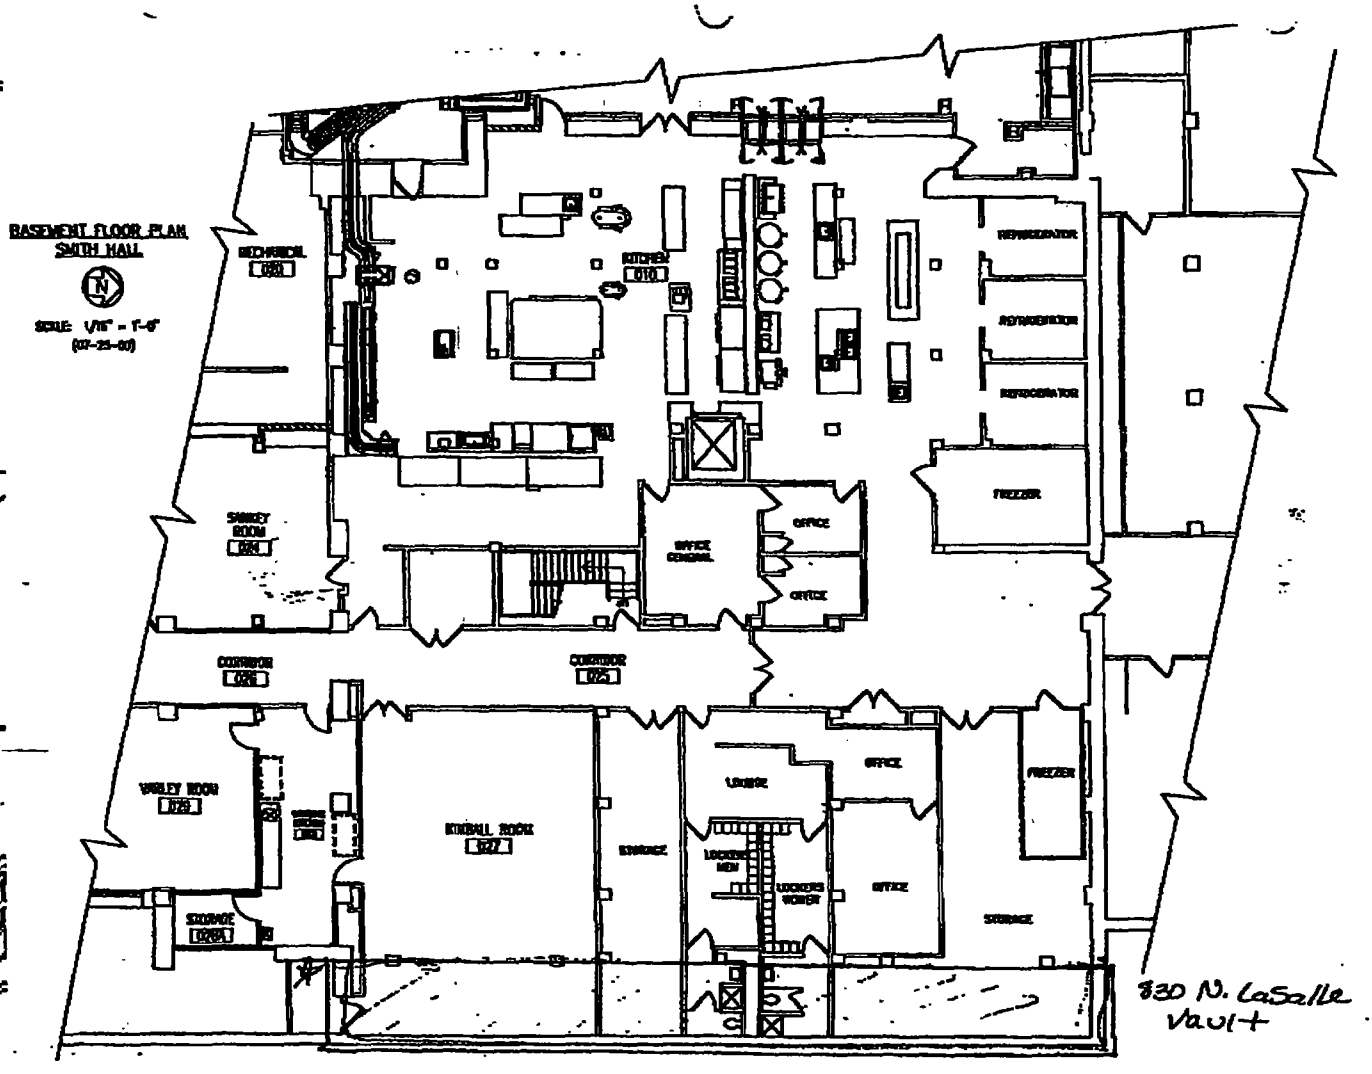
BASEMENT FLOOR PLAN
SMITH HALL
SCALE: 1/16" = 1'-0"
(07-25-00)
MECHANICAL
KITCHEN
REFRIGERATOR
REFRIGERATOR
REFRIGERATOR
FREEZER
SURVEY ROOM
OFFICE CENTRAL
OFFICE
OFFICE
CORRIDOR
CORRIDOR
VALLEY ROOM
KIMBALL ROOM
ENTRANCE
LOUNGE
LOCKERS MEN
LOCKERS WOMEN
OFFICE
OFFICE
FREEZER
STORAGE
STORAGE
830 N. LaSalle
Vault

Department of Business Affairs and Consumer Protection
Small Business Center - Public Way Use Unit
City Hall - 121 N LaSalle Street, Room 800 • Chicago, IL 60602
312-74-GOBIZ / 312-744-6249 • (312) 744-1944 (TTY)
http://www.cityofchicago.org/bacp

2nd ATTEMPT AT INTRODUCTION

07/29/2015

Alderman **Brian Hopkins**
Ward # **02**
City of Chicago
City Hall, Room **200**
121 North LaSalle Street
Chicago, Illinois 60602

Re: An ordinance to use and maintain a portion of the public right-of-way for **two (2) vault(s)** for **THE MOODY BIBLE INSTITUTE OF CHICAGO**, adjacent to the premises known as **830 N. La Salle Dr.**.

Dear Alderman **Brian Hopkins**:

The applicant referenced above has requested the use of the public right-of-way for a **vault(s)**. An ordinance has been prepared by the Department of Business Affairs and Consumer Protection – Small Business Center - Public Way Use Unit for presentation to the City Council. Because this request was made for properties located in your ward, as approved by you as per the attached, I respectfully request that you introduce the attached ordinance at the next City Council meeting.

If you have any questions regarding this ordinance, please contact Anthony Bertuca at (312) 744-5506.

Department of Business Affairs and Consumer Protection

City of Chicago

O2015-5621

Office of the City Clerk

Document Tracking Sheet

Meeting Date:	7/29/2015
Sponsor(s):	Hopkins (2)
Type:	Ordinance
Title:	Grant(s) of privilege in public way for Old Town Social
Committee(s) Assignment:	Committee on Transportation and Public Way

ORDINANCE
OLD TOWN SOCIAL
Acct. No. 338752 - 1
Permit No. 1116880

Be It Ordained by the City Council of the City of Chicago:

SECTION 1. Permission and authority are hereby given and granted to OLD TOWN SOCIAL, upon the terms and subject to the conditions of this ordinance to maintain and use, as now constructed, eleven (11) Light Fixture(s) projecting over the public right-of-way adjacent to its premises known as 455 W. North Ave..

Said Light Fixture(s) at N. Cleveland Avenue measure(s):
Nine (9) at one (1) foot in length, point nine two (.92) feet in width and twelve (12) feet above grade level.

Said Light Fixture(s) at W. North Avenue measure(s):
Two (2) at one (1) foot in length, point nine two (.92) feet in width and twelve (12) feet above grade level.

The location of said privilege shall be as shown on prints kept on file with the Department of Business Affairs and Consumer Protection and the Office of the City Clerk.

Said privilege shall be constructed in accordance with plans and specifications approved by the Department of Transportation (Division of Project Development).

This grant of privilege in the public way shall be subject to the provisions of Section 10-28-015 and all other required provisions of the Municipal Code of Chicago.

The grantee shall pay to the City of Chicago as compensation for the privilege #1116880 herein granted the sum of one hundred twenty-five ($125.00) per annum in advance.


A 25% penalty will be added for payments received after due date.

The permit holder agrees to hold the City of Chicago harmless for any damage, relocation or replacement costs associated with damage, relocation or removal of private property caused by the City performing work in the public way.

Authority herein given and granted for a period of five (5) years from and after Date of Passage.

Alderman _____

~~Michele Smith 43rd Ward~~
Brian Hopkins 2nd Ward

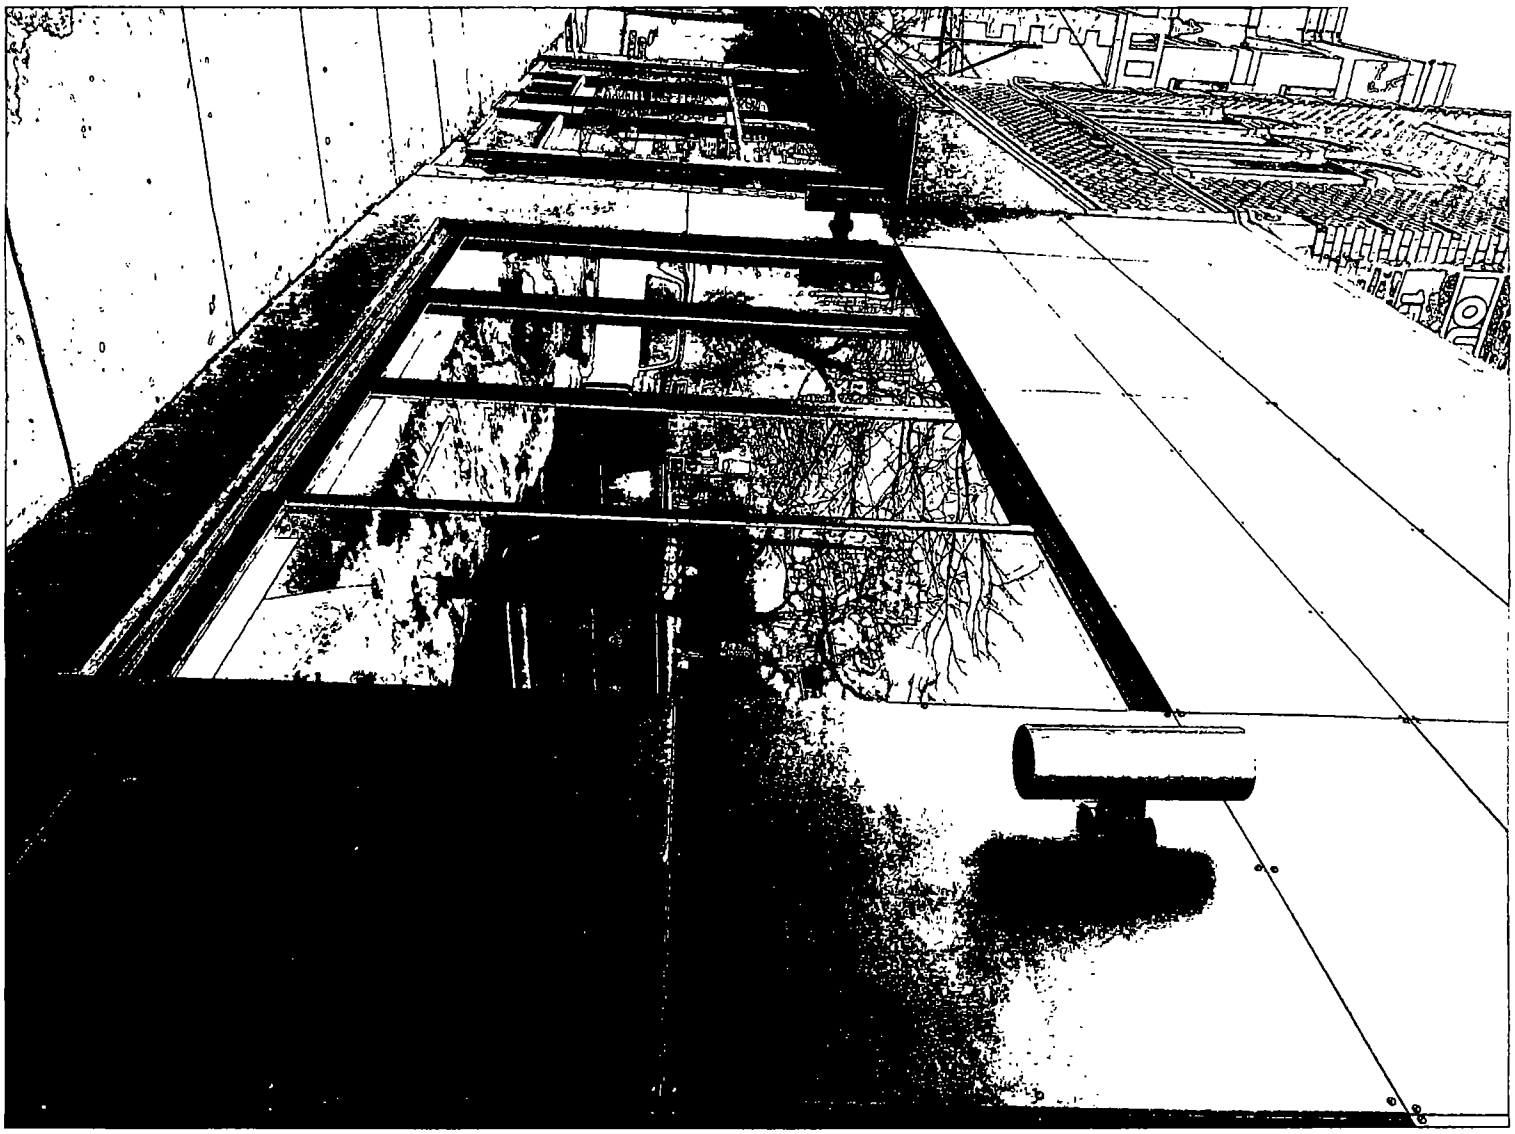

Department of Business Affairs and Consumer Protection
Small Business Center - Public Way Use Unit
City Hall - 121 N LaSalle Street, Room 800 • Chicago, IL 60602
312-74-GOBIZ / 312-744-6249 • (312) 744-1944 (TTY)
http://www.cityofchicago.org/bacp

2nd ATTEMPT AT INTRODUCTION

07/29/2015

Alderman **Brian Hopkins**
Ward # **02**
City of Chicago
City Hall, Room **200**
121 North LaSalle Street
Chicago, Illinois 60602

Re: An ordinance to use and maintain a portion of the public right-of-way for **eleven (11) light fixture(s)** for **OLD TOWN SOCIAL**, adjacent to the premises known as **455 W. North Ave.**.

Dear Alderman **Brian Hopkins**:

The applicant referenced above has requested the use of the public right-of-way for a **light fixture(s)**. An ordinance has been prepared by the Department of Business Affairs and Consumer Protection – Small Business Center - Public Way Use Unit for presentation to the City Council. Because this request was made for properties located in your ward, as approved by you as per the attached, I respectfully request that you introduce the attached ordinance at the next City Council meeting.

If you have any questions regarding this ordinance, please contact Anthony Bertuca at (312) 744-5506.

Department of Business Affairs and Consumer Protection

City of Chicago

O2015-5624

Office of the City Clerk

Document Tracking Sheet

Meeting Date:	7/29/2015
Sponsor(s):	Hopkins (2)
Type:	Ordinance
Title:	Grant(s) of privilege in public way for Restoration Hardware
Committee(s) Assignment:	Committee on Transportation and Public Way

ORDINANCE
RESTORATION HARDWARE
Acct. No. 396326 - 1
Permit No. 1119675

Be It Ordained by the City Council of the City of Chicago:

SECTION 1. Permission and authority are hereby given and granted to RESTORATION HARDWARE, upon the terms and subject to the conditions of this ordinance to construct, install, maintain and use eight (8) Light Fixture(s) projecting over the public right-of-way adjacent to its premises known as 1306 N. Dearborn St..

Said Light Fixture(s) at W. Goethe Street measure(s):
Eight (8) at point three three (.33) feet in length, point six six (.66) feet in width and nine hundred ninety-nine thousand nine hundred ninety-nine (0) feet above grade level.

The location of said privilege shall be as shown on prints kept on file with the Department of Business Affairs and Consumer Protection and the Office of the City Clerk.

Said privilege shall be constructed in accordance with plans and specifications approved by the Department of Transportation (Division of Project Development).

This grant of privilege in the public way shall be subject to the provisions of Section 10-28-015 and all other required provisions of the Municipal Code of Chicago.

The grantee shall pay to the City of Chicago as compensation for the privilege #1119675 herein granted the sum of one hundred ten ($110.00) per annum in advance.

A 25% penalty will be added for payments received after due date.

The permit holder agrees to hold the City of Chicago harmless for any damage, relocation or replacement costs associated with damage, relocation or removal of private property caused by the City performing work in the public way.

Authority herein given and granted for a period of five (5) years from and after Date of Passage.

Alderman Brian Hopkins

Brian Hopkins 2nd Ward

March 20, 2015

SPECIFICATIONS

DESCRIPTION
LED well light with internally adjustable beam angle Suitable for wet location installations

MATERIAL
Standard overall material is 6061 aluminum
C02183 - Machined Aluminum with stainless steel trim

FINISH
AA - Anodized Satin Aluminum
AP - Powder Coat Aluminum
BK - Powder Coat Black
BZ - Powder Coat Bronze
WT - Powder Coat White


LED OPTIONS
Integral 15W LED 3000K CCT
Optics - Four beam angles available
NF - 20° Narrow Flood
FL - 40° Flood
WFL - 60° Wide Flood


VOLTAGE
12 - 12 VAC output transformer required not included


MOUNTING
Fixture is equipped with a pour housing for mounting in concrete


RATING
Wet/damp dry location

MADE IN THE USA

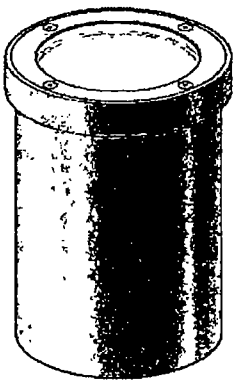

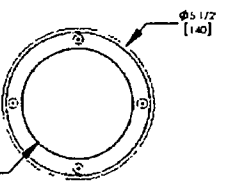

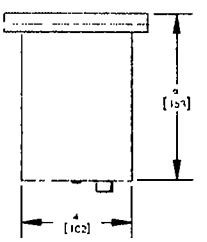

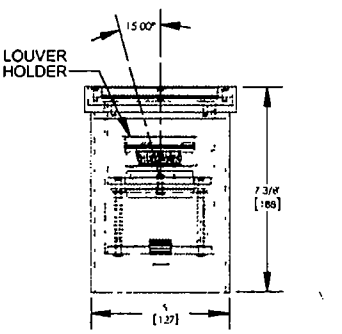

PROJECT	**HEVI LITE, INC.** 9714 Vanel Ave, Chatsworth, CA 91311 Tel (818) 341-8091 - Fax (818) 998-1986 Web Site http://www.hevilite.com
APPROVED	
NOTE	CUSTOM NUMBER **C02183**
TYPE	

THE INFORMATION CONTAINED IN THIS DRAWING IS THE SOLE PROPERTY OF HEVI LITE, INC. ANY REPRODUCTION IN PART OR WHOLE WITHOUT THE WRITTEN PERMISSION OF HEVI LITE, INC. IS PROHIBITED

No substitutions will be considered to the specifications of this project unless signed and approved by Sean O'Connor Lighting
Sean O'Connor Lighting is not responsible for any changes made to the specifications that are not approved by Sean O'Connor Lighting

Department of Business Affairs and Consumer Protection
Small Business Center - Public Way Use Unit
City Hall - 121 N. LaSalle Street, Room 800 • Chicago, IL 60602
312-74-GOBIZ / 312-744-6249 • (312) 744-1944 (TTY)
http://www.cityofchicago.org/bacp

07/29/2015

Alderman **Brian Hopkins**
Ward # **02**
City of Chicago
City Hall, Room **200**
121 North LaSalle Street
Chicago, Illinois 60602

Re: An ordinance to use and maintain a portion of the public right-of-way for **eight (8) light fixture(s)** for **RESTORATION HARDWARE**, adjacent to the premises known as **1306 N. Dearborn St.**.

Dear Alderman **Brian Hopkins**:

The applicant referenced above has requested the use of the public right-of-way for a **light fixture(s)**. An ordinance has been prepared by the Department of Business Affairs and Consumer Protection – Small Business Center - Public Way Use Unit for presentation to the City Council. Because this request was made for properties located in your ward, as approved by you as per the attached, I respectfully request that you introduce the attached ordinance at the next City Council meeting.

If you have any questions regarding this ordinance, please contact Anthony Bertuca at (312) 744-5506.

Department of Business Affairs and Consumer Protection

City of Chicago

O2015-5626

Office of the City Clerk

Document Tracking Sheet

Meeting Date:	7/29/2015
Sponsor(s):	Hopkins (2)
Type:	Ordinance
Title:	Grant(s) of privilege in public way for Rosin Eyecare
Committee(s) Assignment:	Committee on Transportation and Public Way

ORDINANCE
ROSIN EYECARE
Acct. No. 356509 - 4
Permit No. 1116086

Be It Ordained by the City Council of the City of Chicago:

SECTION 1. Permission and authority are hereby given and granted to ROSIN EYECARE, upon the terms and subject to the conditions of this ordinance to maintain and use one (1) sign(s) projecting over the public right-of-way attached to its premises known as 2152 N. Clybourn Ave..

Said sign structure(s) measures as follows; along N CLYBOURN AVE:
One (1) at seven point nine two (7.92) feet in length, three point one seven (3.17) feet in height and ten (10) feet above grade level.

The location of said privilege shall be as shown on prints kept on file with the Department of Business Affairs and Consumer Protection and the Office of the City Clerk.

Said privilege shall be constructed in accordance with plans and specifications approved by the Department of Transportation (Division of Project Development) and Zoning Department - Signs.

This grant of privilege in the public way shall be subject to the provisions of Section 10-28-015 and all other required provisions of the Municipal Code of Chicago.

The grantee shall pay to the City of Chicago as compensation for the privilege #1116086 herein granted the sum of three hundred ($300.00) per annum in advance.


A 25% penalty will be added for payments received after due date.

The permit holder agrees to hold the City of Chicago harmless for any damage, relocation or replacement costs associated with damage, relocation or removal of private property caused by the City performing work in the public way.


Authority herein given and granted for a period of five (5) years from and after Date of Passage.


Alderman Brian Hopkins

~~Michele Smith 43rd Ward~~
Brian Hopkins 2nd Ward

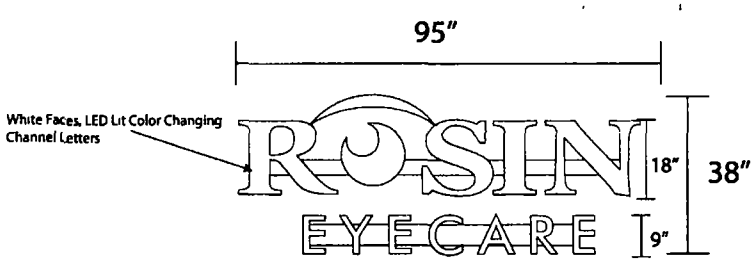

SPECIFICATIONS
38" x 95" - LED (309 Modules) Lit Color Changing
Channel Letters on two Raceways (6" ht and 4" deep)
Single Power Suppley (150 Watts Total) (100 VOLT Input)
Raceways to be painted to match building
White Light Diffusing Acrylic Faces w/Black Trim Cap and
Anodized Aluminum Returns (Black)

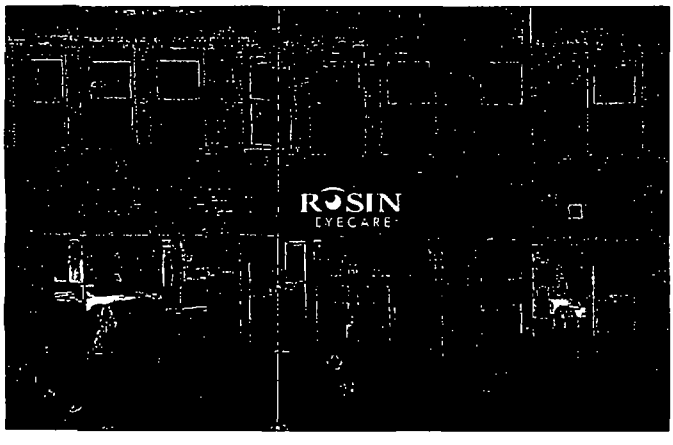

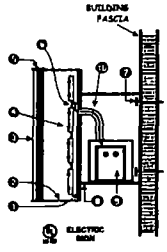

Project 75569

Color Changing Wall Sign
Internally illuminated channel letters mounted to raceway

Channel Letter Specifications

1) .050" Aluminum Backs (Black)
2) .040" Aluminum Returns 4" Deep (Black)
3) 3/16" Acrylic Letter Faces - Translucent Wht
4) LED - White LED
5) 1" Trim Cap Retainer - Black
6) 18 Gauge Type CL2 (UL)
7) 3" Galvanized Tagar Bolt
8) .063 Aluminum Raceway Box
9) SLS LED Transformer (UL)
110 V/ 150 Watts
10) 3/8" Steel Flex Conduit (UL)

Note All hardware concealed and non-corrosive

Approx Weight 125 LBS

Tenant Approval

Landlord Approval

Phoebe Peterson
Representative

Phoebe Peterson
Drawn By

8/21/2014
Date

1 10
Scale

1A
Drawing No

FASTSIGNS
More than fast. More than signs®
3065 Dundee Road Northbrook, IL 60062
(847) 291-7446 fax (847) 291-7450
Email 138@fastsigns.com

Department of Business Affairs and Consumer Protection
Small Business Center - Public Way Use Unit
City Hall - 121 N LaSalle Street, Room 800 • Chicago, IL 60602
312-74-GOBIZ / 312-744-6249 • (312) 744-1944 (TTY)
http://www.cityofchicago.org/bacp

2nd ATTEMPT AT INTRODUCTION

07/29/2015

Alderman **Brian Hopkins**
Ward # **02**
City of Chicago
City Hall, Room **200**
121 North LaSalle Street
Chicago, Illinois 60602

Re: An ordinance to use and maintain a portion of the public right-of-way for **one (1) sign(s)** for **ROSIN EYECARE**, adjacent to the premises known as **2152 N. Clybourn Ave.**.

Dear Alderman **Brian Hopkins**:

The applicant referenced above has requested the use of the public right-of-way for a **sign(s)**. An ordinance has been prepared by the Department of Business Affairs and Consumer Protection – Small Business Center - Public Way Use Unit for presentation to the City Council. Because this request was made for properties located in your ward, as approved by you as per the attached, I respectfully request that you introduce the attached ordinance at the next City Council meeting.

If you have any questions regarding this ordinance, please contact Anthony Bertuca at (312) 744-5506.

Department of Business Affairs and Consumer Protection

City of Chicago

O2015-5628

Office of the City Clerk

Document Tracking Sheet

Meeting Date:	7/29/2015
Sponsor(s):	Hopkins (2)
Type:	Ordinance
Title:	Grant(s) of privilege in public way for Snippets Mini Cuts
Committee(s) Assignment:	Committee on Transportation and Public Way

ORDINANCE
SNIPPETS MINI CUTS
Acct. No. 44904 - 1
Permit No. 1118114

Be It Ordained by the City Council of the City of Chicago:

SECTION 1. Permission and authority are hereby given and granted to SNIPPETS MINI CUTS, upon the terms and subject to the conditions of this ordinance to maintain and use one (1) sign(s) projecting over the public right-of-way attached to its premises known as 2154 N. Clybourn Ave..

Said sign structure(s) measures as follows; along N. Clybourn:
One (1) at eleven point nine two (11.92) feet in length, four point zero eight (4.08) feet in height and ten (10) feet above grade level.

The location of said privilege shall be as shown on prints kept on file with the Department of Business Affairs and Consumer Protection and the Office of the City Clerk.

Said privilege shall be constructed in accordance with plans and specifications approved by the Department of Transportation (Division of Project Development) and Zoning Department- Signs.

This grant of privilege in the public way shall be subject to the provisions of Section 10-28-015 and all other required provisions of the Municipal Code of Chicago.

The grantee shall pay to the City of Chicago as compensation for the privilege #1118114 herein granted the sum of three hundred ($300.00) per annum in advance.

A 25% penalty will be added for payments received after due date


The permit holder agrees to hold the City of Chicago harmless for any damage, relocation or replacement costs associated with damage, relocation or removal of private property caused by the City performing work in the public way.

Authority herein given and granted for a period offive (5) years from and after Date of Passage.

Alderman _____

Brian Hopkins 2nd Ward

APPLICATION TO USE THE PUBLIC RIGHT OF WAY

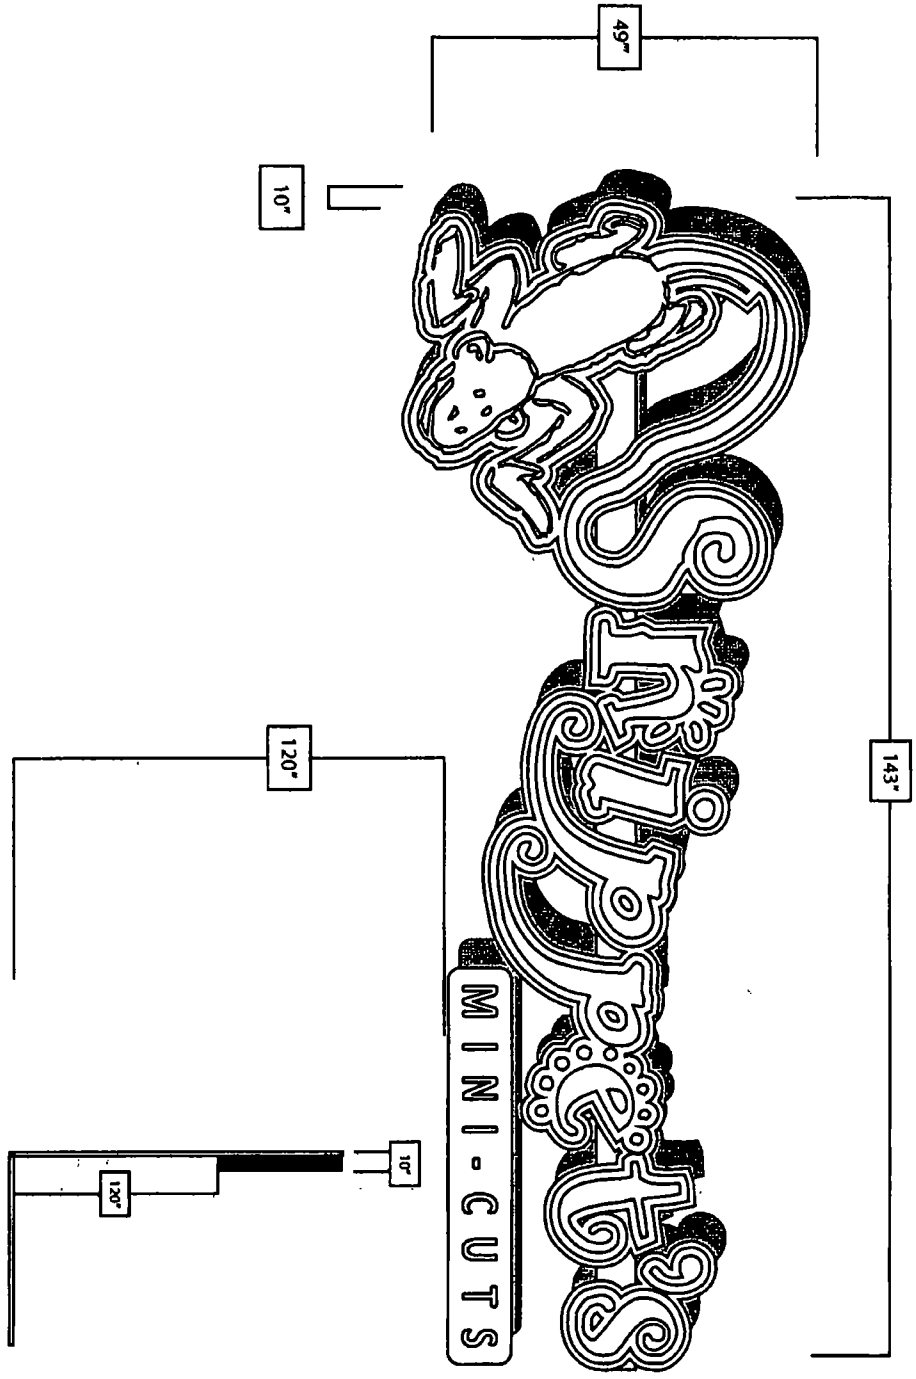

2154 N Clybourn Ave
Chicago, IL 60614

Department of Business Affairs and Consumer Protection
Small Business Center- Public Way Use Unit
City Hall- 121 N. LaSalle Street Room 800 • Chicago, IL 60602
312-74-GOBIZ / 312-744-6249 • (312) 744-1944 (TTY)
http://www.cityofchicago.org/bacp

07/29/2015

Alderman **Brian Hopkins**
Ward # **02**
City of Chicago
City Hall, Room **200**
121 North LaSalle Street
Chicago, Illinois 60602

Re: An ordinance to use and maintain a portion of the public right-of-way for **one (1) sign(s)** for **SNIPPETS MINI CUTS**, adjacent to the premises known as **2154 N. Clybourn Ave.**.

Dear Alderman **Brian Hopkins**:

The applicant referenced above has requested the use of the public right-of-way for a **sign(s)**. An ordinance has been prepared by the Department of Business Affairs and Consumer Protection – Small Business Center - Public Way Use Unit for presentation to the City Council. Because this request was made for properties located in your ward, as approved by you as per the attached, I respectfully request that you introduce the attached ordinance at the next City Council meeting.

If you have any questions regarding this ordinance, please contact Anthony Bertuca at (312) 744-5506.

Department of Business Affairs and Consumer Protection

City of Chicago

O2015-5631

Office of the City Clerk

Document Tracking Sheet

Meeting Date:	7/29/2015
Sponsor(s):	Hopkins (2)
Type:	Ordinance
Title:	Grant(s) of privilege in public way for US Chestnut Place LLC
Committee(s) Assignment:	Committee on Transportation and Public Way

ORDINANCE
US CHESTNUT PLACE, LLC
Acct. No. 397968 - 1
Permit No. 1118542

Be It Ordained by the City Council of the City of Chicago:

SECTION 1. Permission and authority are hereby given and granted to US CHESTNUT PLACE, LLC, upon the terms and subject to the conditions of this ordinance to maintain and use one (1) sign(s) projecting over the public right-of-way attached to its premises known as 850 N. State St..

Said sign structure(s) measures as follows; along N. State Street:
One (1) at seven (7) feet in length, eight (8) feet in height and fourteen (14) feet above grade level.

The location of said privilege shall be as shown on prints kept on file with the Department of Business Affairs and Consumer Protection and the Office of the City Clerk.

Said privilege shall be constructed in accordance with plans and specifications approved by the Department of Transportation (Division of Project Development) and Zoning Department - Signs.

This grant of privilege in the public way shall be subject to the provisions of Section 10-28-015 and all other required provisions of the Municipal Code of Chicago.

The grantee shall pay to the City of Chicago as compensation for the privilege #1118542 herein granted the sum of three hundred ($300.00) per annum in advance.

A 25% penalty will be added for payments received after due date.

The permit holder agrees to hold the City of Chicago harmless for any damage, relocation or replacement costs associated with damage, relocation or removal of private property caused by the City performing work in the public way.

Authority herein given and granted for a period of five (5) years from and after Date of Passage.

Alderman _____

Brian Hopkins 2nd Ward


850 N. STATE STREET


(1) 8' x 6' D/F BLADE SIGN

SIGN TYPE 1 / 10-02-14


GOLUB & COMPANY

GOLUB

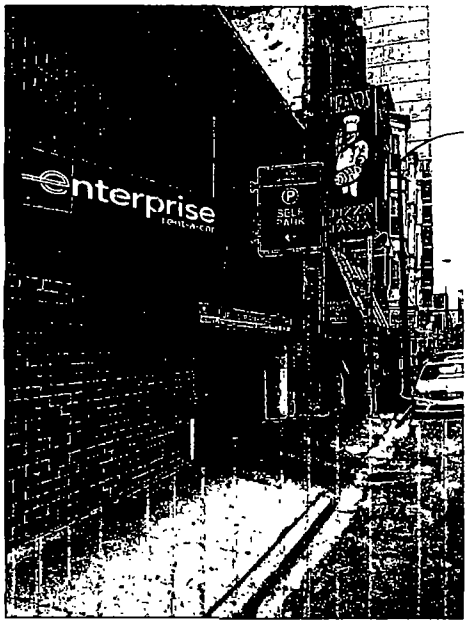

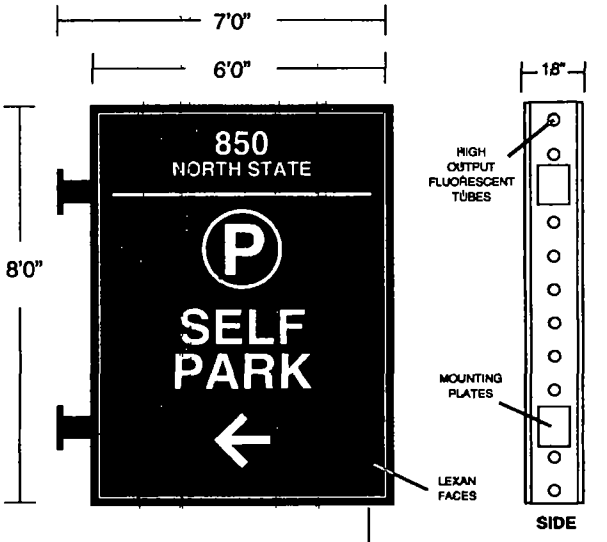



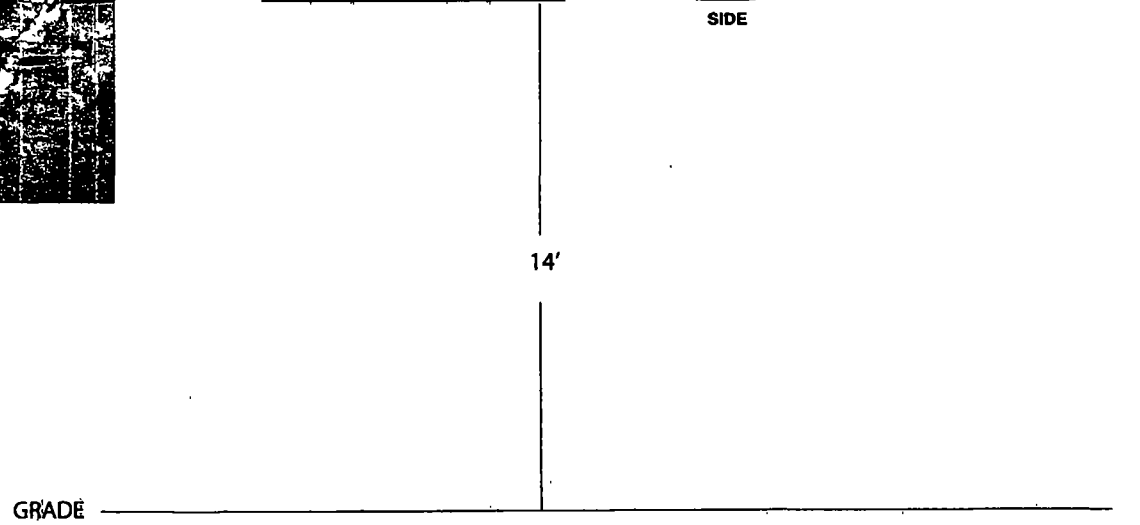

Department of Business Affairs and Consumer Protection
Small Business Center - Public Way Use Unit
City Hall - 121 N. LaSalle Street, Room 800 • Chicago, IL 60602
312-74-GOBIZ / 312-744-6249 • (312) 744-1944 (TTY)
http://www.cityofchicago.org/bacp

07/29/2015

Alderman **Brian Hopkins**
Ward # **02**
City of Chicago
City Hall, Room **200**
121 North LaSalle Street
Chicago, Illinois 60602

Re: An ordinance to use and maintain a portion of the public right-of-way for **one (1) sign(s)** for **US CHESTNUT PLACE, LLC**, adjacent to the premises known as **850 N. State St.**.

Dear Alderman **Brian Hopkins**:

The applicant referenced above has requested the use of the public right-of-way for a **sign(s)**. An ordinance has been prepared by the Department of Business Affairs and Consumer Protection – Small Business Center - Public Way Use Unit for presentation to the City Council. Because this request was made for properties located in your ward, as approved by you as per the attached, I respectfully request that you introduce the attached ordinance at the next City Council meeting.

If you have any questions regarding this ordinance, please contact Anthony Bertuca at (312) 744-5506.

Department of Business Affairs and Consumer Protection

City of Chicago

O2015-5634

Office of the City Clerk

Document Tracking Sheet

Meeting Date:	7/29/2015
Sponsor(s):	Hopkins (2)
Type:	Ordinance
Title:	Grant(s) of privilege in public way for Vision Boutique
Committee(s) Assignment:	Committee on Transportation and Public Way

ORDINANCE
VISION BOUTIQUE
Acct. No. 353126 - 4
Permit No. 1117976

Be It Ordained by the City Council of the City of Chicago:

SECTION 1. Permission and authority are hereby given and granted to VISION BOUTIQUE, upon the terms and subject to the conditions of this ordinance to maintain and use one (1) sign(s) projecting over the public right-of-way attached to its premises known as 1224 N. Wells St..

Said sign structure(s) measures as follows; along N Wells St:
One (1) at eight point five eight (8.58) feet in length, three point three three (3.33) feet in height and ten (10) feet above grade level.

The location of said privilege shall be as shown on prints kept on file with the Department of Business Affairs and Consumer Protection and the Office of the City Clerk.

Said privilege shall be constructed in accordance with plans and specifications approved by the Department of Transportation (Division of Project Development) and Zoning Department - Signs.

This grant of privilege in the public way shall be subject to the provisions of Section 10-28-015 and all other required provisions of the Municipal Code of Chicago.

The grantee shall pay to the City of Chicago as compensation for the privilege #1117976 herein granted the sum of three hundred ($300.00) per annum in advance.

A 25% penalty will be added for payments received after due date.


The permit holder agrees to hold the City of Chicago harmless for any damage, relocation or replacement costs associated with damage, relocation or removal of private property caused by the City performing work in the public way.

Authority herein given and granted for a period of five (5) years from and after Date of Passage.

Alderman Brian Hopkins

~~Michele Smith 43rd Ward~~
Brian Hopkins 2nd Ward

□□□ot a□□□rate lo□ation□□hown on □□assage □n□y□s storefront
□□erify □easurements □efore fa□ri□ation

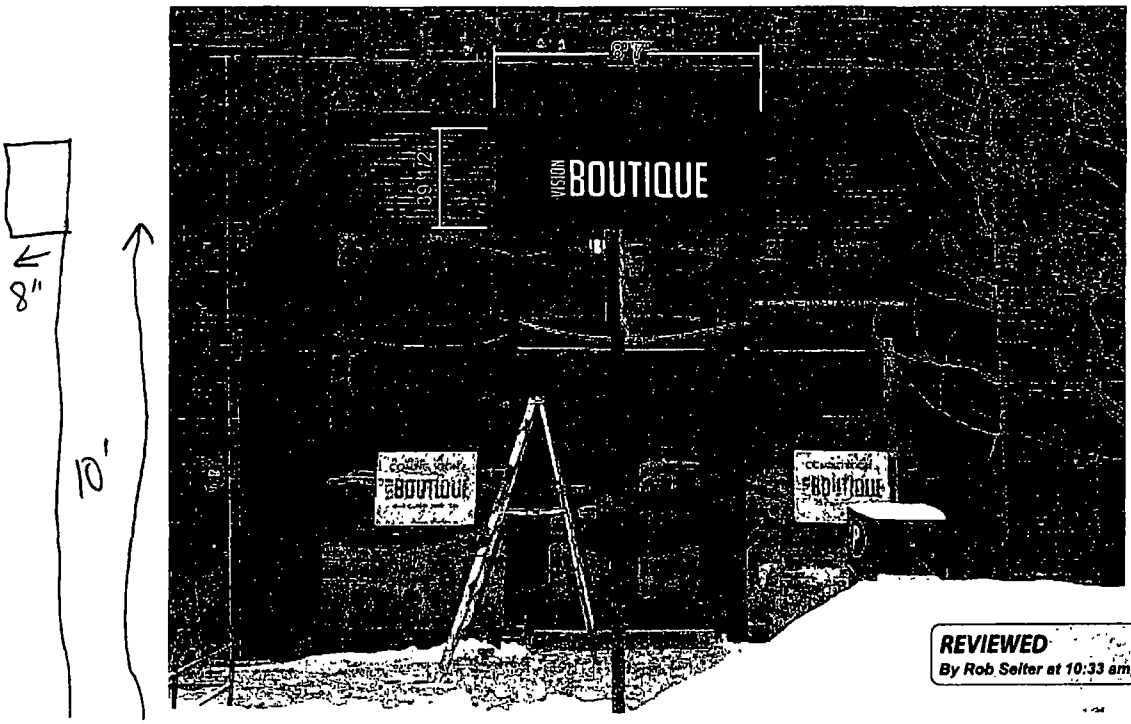

REVIEWED
By Rob Selter at 10:33 am, Feb 12, 2015

SOUTH WATER
SIGNS
934 N Church
Elmhurst, IL 60126
tel 630 333 4900
fax 630 333 4915

CLIENT	PROJECT NAME	DATE	REVISIONS
Vision Boutique	1224 N Wells Chicago, IL	10 17 14	REV! 01 21 15 02 10 15
CUSTOMER APPROVAL	TRACKER NUMBER	DRAWN BY	
	7010444	BY	

THIS DRAWING IS THE PROPERTY OF SOUTH WATER SIGNS, LLC. ALL RIGHTS OF REPRODUCTION ARE RESERVED BY SOUTH WATER SIGNS, LLC.

Department of Business Affairs and Consumer Protection
Small Business Center - Public Way Use Unit
City Hall - 121 N. LaSalle Street, Room 800 • Chicago, IL 60602
312-74-GOBIZ / 312-744-6249 • (312) 744-1944 (TTY)
http://www.cityofchicago.org/bacp

2nd Attempt at Introduction

07/29/2015

Alderman **Brian Hopkins**
Ward # **02**
City of Chicago
City Hall, Room **200**
121 North LaSalle Street
Chicago, Illinois 60602

Re: An ordinance to use and maintain a portion of the public right-of-way for **one (1) sign(s)** for **VISION BOUTIQUE**, adjacent to the premises known as **1224 N. Wells St.**.

Dear Alderman **Brian Hopkins**:

The applicant referenced above has requested the use of the public right-of-way for a **sign(s)**. An ordinance has been prepared by the Department of Business Affairs and Consumer Protection – Small Business Center - Public Way Use Unit for presentation to the City Council. Because this request was made for properties located in your ward, as approved by you as per the attached, I respectfully request that you introduce the attached ordinance at the next City Council meeting.

If you have any questions regarding this ordinance, please contact Anthony Bertuca at (312) 744-5506.

Department of Business Affairs and Consumer Protection

City of Chicago

O2015-5641

Office of the City Clerk

Document Tracking Sheet

Meeting Date:	7/29/2015
Sponsor(s):	Hopkins (2)
Type:	Ordinance
Title:	Grant(s) of privilege in public way for Wicker Park & Bucktown Chamber of Commerce, The - privilege No. 1119641
Committee(s) Assignment:	Committee on Transportation and Public Way

ORDINANCE
The Wicker Park & Bucktown Chamber of Commerce
Acct. No. 219573 - 40
Permit No. 1119641

Be It Ordained by the City Council of the City of Chicago:

SECTION 1. Permission and authority are hereby given and granted to The Wicker Park & Bucktown Chamber of Commerce, upon the terms and subject to the conditions of this ordinance to construct, install, maintain and use one (1) Park bench(s) on the public right-of-way adjacent to its premises known as 1335 N. Ashland Ave..

Said Park bench(s) at N. Ashland measure(s):
One (1) at five (5) feet in length, and one point eight three (1.83) foot in width for a total of nine point one five (9.15) square feet.

The location of said privilege shall be as shown on prints kept on file with the Department of Business Affairs and Consumer Protection and the Office of the City Clerk.

Said privilege shall be constructed in accordance with plans and specifications approved by the Department of Transportation (Division of Project Development).

This grant of privilege in the public way shall be subject to the provisions of Section 10-28-015 and all other required provisions of the Municipal Code of Chicago.

The grantee shall pay to the City of Chicago as compensation for the privilege #1119641 herein granted the sum of seventy-five ($75.00) per annum in advance.

A 25% penalty will be added for payments received after due date.

The permit holder agrees to hold the City of Chicago harmless for any damage, relocation or replacement costs associated with damage, relocation or removal of private property caused by the City performing work in the public way.

Authority herein given and granted for a period of five (5) years from and after Date of Passage.


Alderman _____

Brian Hopkins 2nd Ward


MARIAN WILLIAMS DESIGN

PARK BENCH END CAPS

Marian Williams Design	Project: Park Bench	Dimensions: 21" x 5"
4 Hall Park, Chicago, IL 60611	Client: WPB Customer	Material: Metal
Office: 312.870.1191	Contact: Jessica Wannebo	Powder: Pantone Process Blue C
Mobile: 773.480.0614	Date: Jan 1, 2014	Quantity: 180
mariannwilliamsdesign.com	Round: First Review	

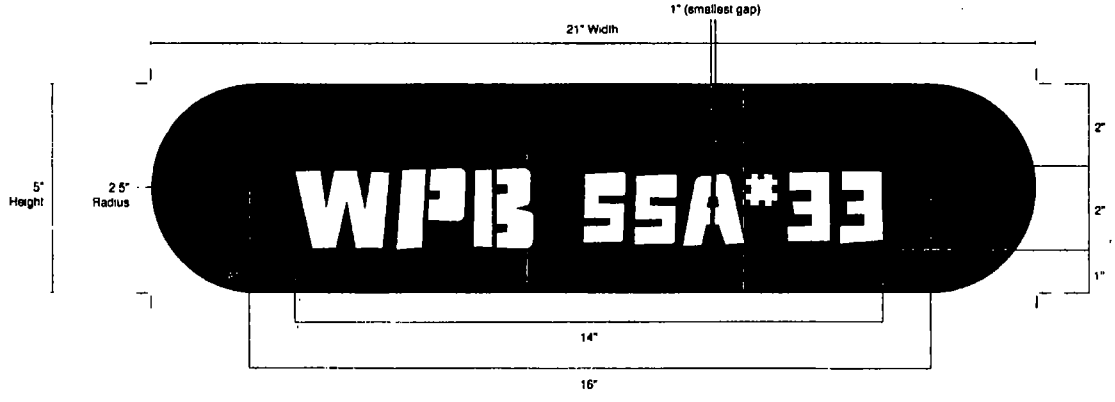

Wicker Park & Bucktown Chamber of Commerce, 1414 N. Ashland Ave., Chicago, IL 60622, 773.384.2672
Requested permit location: 1335 N Ashland

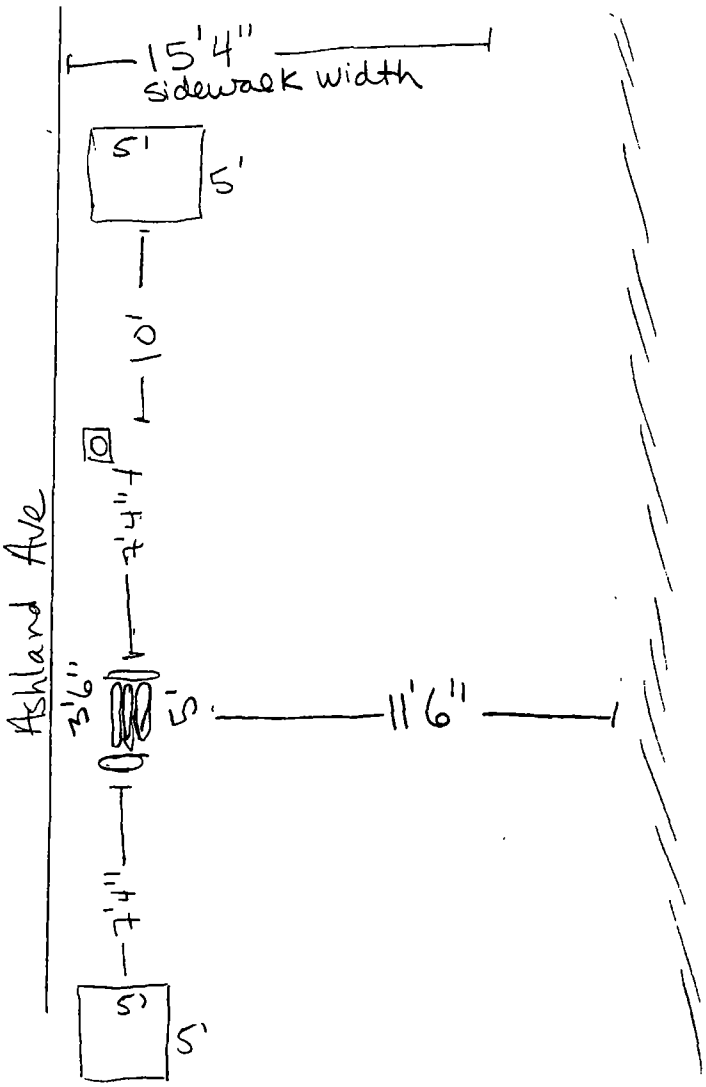

N

KEY
- treepit
- street lamp
- bench

Department of Business Affairs and Consumer Protection
Small Business Center - Public Way Use Unit
City Hall - 121 N. LaSalle Street, Room 800 • Chicago, IL 60602
312-74-GOBIZ / 312-744-6249 • (312) 744-1944 (TTY)
http://www.cityofchicago.org/bacp

07/29/2015

Alderman **Brian Hopkins**
Ward # **02**
City of Chicago
City Hall, Room **200**
121 North LaSalle Street
Chicago, Illinois 60602

Re: An ordinance to use and maintain a portion of the public right-of-way for **one (1) park bench(s)** for **The Wicker Park & Bucktown Chamber of Commerce**, adjacent to the premises known as **1335 N. Ashland Ave.**.

Dear Alderman **Brian Hopkins**:

The applicant referenced above has requested the use of the public right-of-way for a **park bench(s)**. An ordinance has been prepared by the Department of Business Affairs and Consumer Protection – Small Business Center - Public Way Use Unit for presentation to the City Council. Because this request was made for properties located in your ward, as approved by you as per the attached, I respectfully request that you introduce the attached ordinance at the next City Council meeting.

If you have any questions regarding this ordinance, please contact Anthony Bertuca at (312) 744-5506.

Department of Business Affairs and Consumer Protection

City of Chicago

O2015-5646

Office of the City Clerk

Document Tracking Sheet

Meeting Date:	7/29/2015
Sponsor(s):	Hopkins (2)
Type:	Ordinance
Title:	Grant(s) of privilege in public way for Wicker Park & Bucktown Chamber of Commerce, The - privilege No. 1119639
Committee(s) Assignment:	Committee on Transportation and Public Way

ORDINANCE
The Wicker Park & Bucktown Chamber of Commerce
Acct. No. 219573 - 38
Permit No. 1119639

Be It Ordained by the City Council of the City of Chicago:

SECTION 1. Permission and authority are hereby given and granted to The Wicker Park & Bucktown Chamber of Commerce, upon the terms and subject to the conditions of this ordinance to construct, install, maintain and use one (1) Park bench(s) on the public right-of-way adjacent to its premises known as 1425 N. Ashland Ave..

Said Park bench(s) at N. Ashland measure(s):
One (1) at five (5) feet in length, and one point eight three (1.83) foot in width for a total of nine point one five (9.15) square feet.

The location of said privilege shall be as shown on prints kept on file with the Department of Business Affairs and Consumer Protection and the Office of the City Clerk.

Said privilege shall be constructed in accordance with plans and specifications approved by the Department of Transportation (Division of Project Development).

This grant of privilege in the public way shall be subject to the provisions of Section 10-28-015 and all other required provisions of the Municipal Code of Chicago.

The grantee shall pay to the City of Chicago as compensation for the privilege #1119639 herein granted the sum of seventy-five ($75.00) per annum in advance.

A 25% penalty will be added for payments received after due date.

The permit holder agrees to hold the City of Chicago harmless for any damage, relocation or replacement costs associated with damage, relocation or removal of private property caused by the City performing work in the public way.


Authority herein given and granted for a period of five (5) years from and after Date of Passage.

Alderman _____


Brian Hopkins 2nd Ward

MARIAN
WILLIAMS
DESIGN

PARK BENCH END CAPS

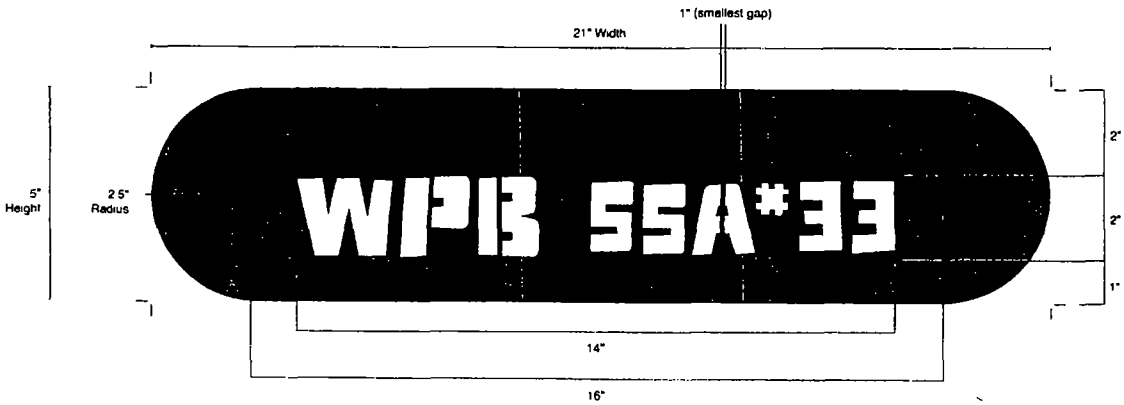

Wicker Park & Bucktown Chamber of Commerce, 1414 N. Ashland Ave., Chicago, IL 60622, 773.384.2672
Requested permit location: 1425 N. Ashland Ave.

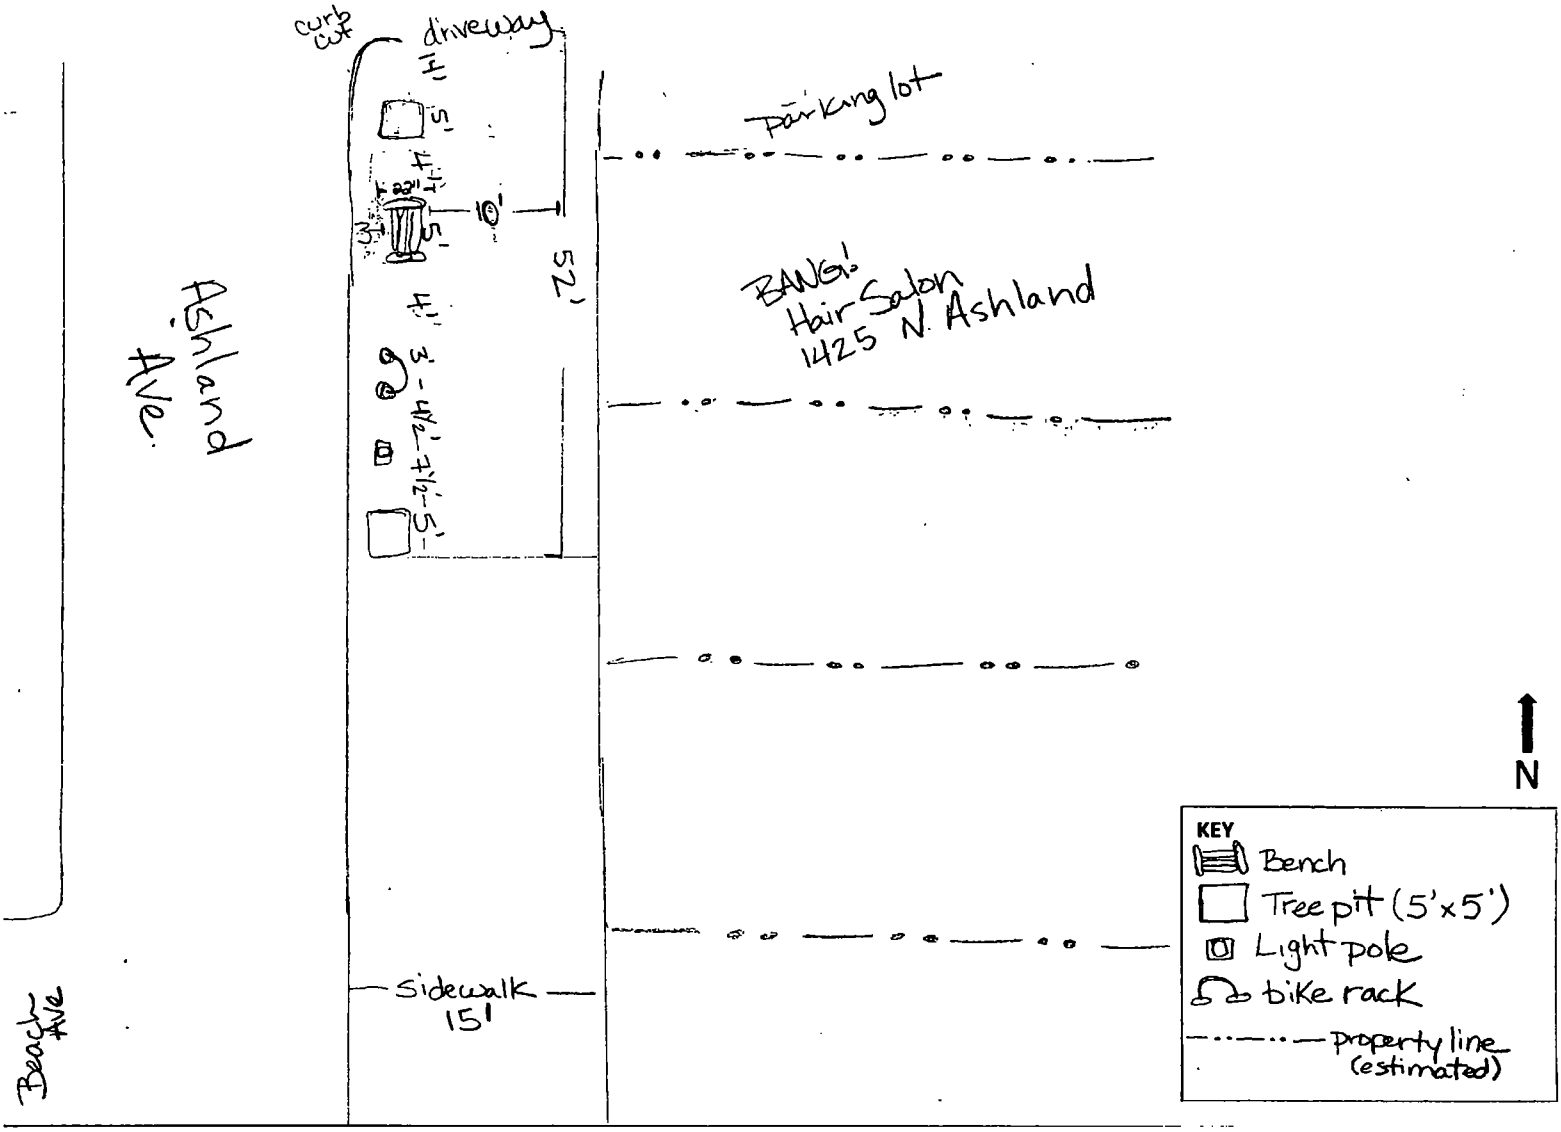

Department of Business Affairs and Consumer Protection
Small Business Center - Public Way Use Unit
City Hall - 121 N. LaSalle Street, Room 800 • Chicago, IL 60602
312-74-GOBIZ / 312-744-6249 • (312) 744-1944 (TTY)
http://www.cityofchicago.org/bacp

07/29/2015

Alderman **Brian Hopkins**
Ward # **02**
City of Chicago
City Hall, Room **200**
121 North LaSalle Street
Chicago, Illinois 60602

Re: An ordinance to use and maintain a portion of the public right-of-way for **one (1) park bench(s)** for **The Wicker Park & Bucktown Chamber of Commerce**, adjacent to the premises known as **1425 N. Ashland Ave.**.

Dear Alderman **Brian Hopkins**:

The applicant referenced above has requested the use of the public right-of-way for a **park bench(s)**. An ordinance has been prepared by the Department of Business Affairs and Consumer Protection – Small Business Center - Public Way Use Unit for presentation to the City Council. Because this request was made for properties located in your ward, as approved by you as per the attached, I respectfully request that you introduce the attached ordinance at the next City Council meeting.

If you have any questions regarding this ordinance, please contact Anthony Bertuca at (312) 744-5506.

Department of Business Affairs and Consumer Protection

City of Chicago

O2015-5651

Office of the City Clerk

Document Tracking Sheet

Meeting Date:	7/29/2015
Sponsor(s):	Hopkins (2)
Type:	Ordinance
Title:	Grant(s) of privilege in public way for Wicker Park & Bucktown Chamber of Commerce, The - privilege No. 1119640
Committee(s) Assignment:	Committee on Transportation and Public Way

ORDINANCE
The Wicker Park & Bucktown Chamber of Commerce
Acct. No. 219573 - 39
Permit No. 1119640

Be It Ordained by the City Council of the City of Chicago:

SECTION 1. Permission and authority are hereby given and granted to The Wicker Park & Bucktown Chamber of Commerce, upon the terms and subject to the conditions of this ordinance to construct, install, maintain and use one (1) Park bench(s) on the public right-of-way adjacent to its premises known as 1436 N. Ashland Ave..

Said Park bench(s) at N. Ashland measure(s):
One (1) at five (5) feet in length, and one point eight three (1.83) foot in width for a total of nine point one five (9.15) square feet.

The location of said privilege shall be as shown on prints kept on file with the Department of Business Affairs and Consumer Protection and the Office of the City Clerk.

Said privilege shall be constructed in accordance with plans and specifications approved by the Department of Transportation (Division of Project Development).

This grant of privilege in the public way shall be subject to the provisions of Section 10-28-015 and all other required provisions of the Municipal Code of Chicago.

The grantee shall pay to the City of Chicago as compensation for the privilege #1119640 herein granted the sum of seventy-five ($75.00) per annum in advance.

A 25% penalty will be added for payments received after due date.

The permit holder agrees to hold the City of Chicago harmless for any damage, relocation or replacement costs associated with damage, relocation or removal of private property caused by the City performing work in the public way.


Authority herein given and granted for a period of five (5) years from and after Date of Passage.

Alderman _____


Brian Hopkins 2nd Ward

MARIAN WILLIAMS DESIGN

PARK BENCH END CAPS

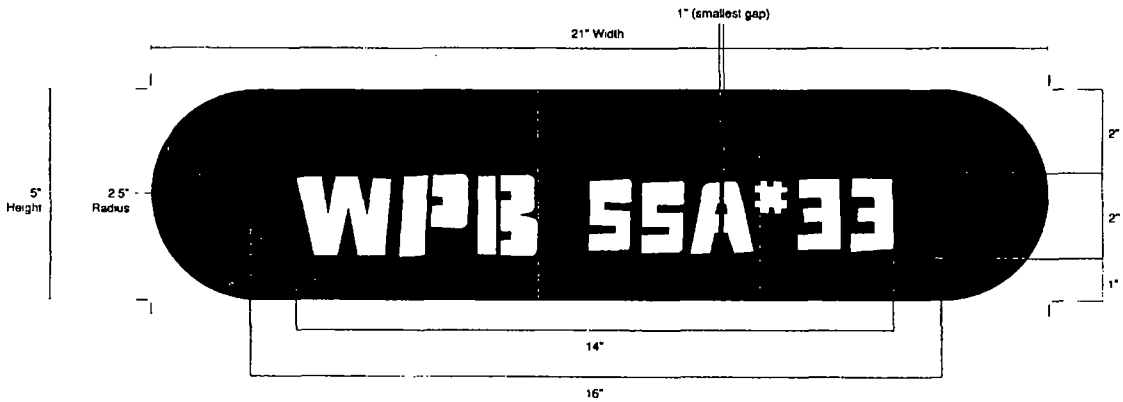

Wicker Park & Bucktown Chamber of Commerce, 1414 N. Ashland Ave., Chicago, IL 60622, 773.384.2672
Requested permit location: 1436 N. Ashland

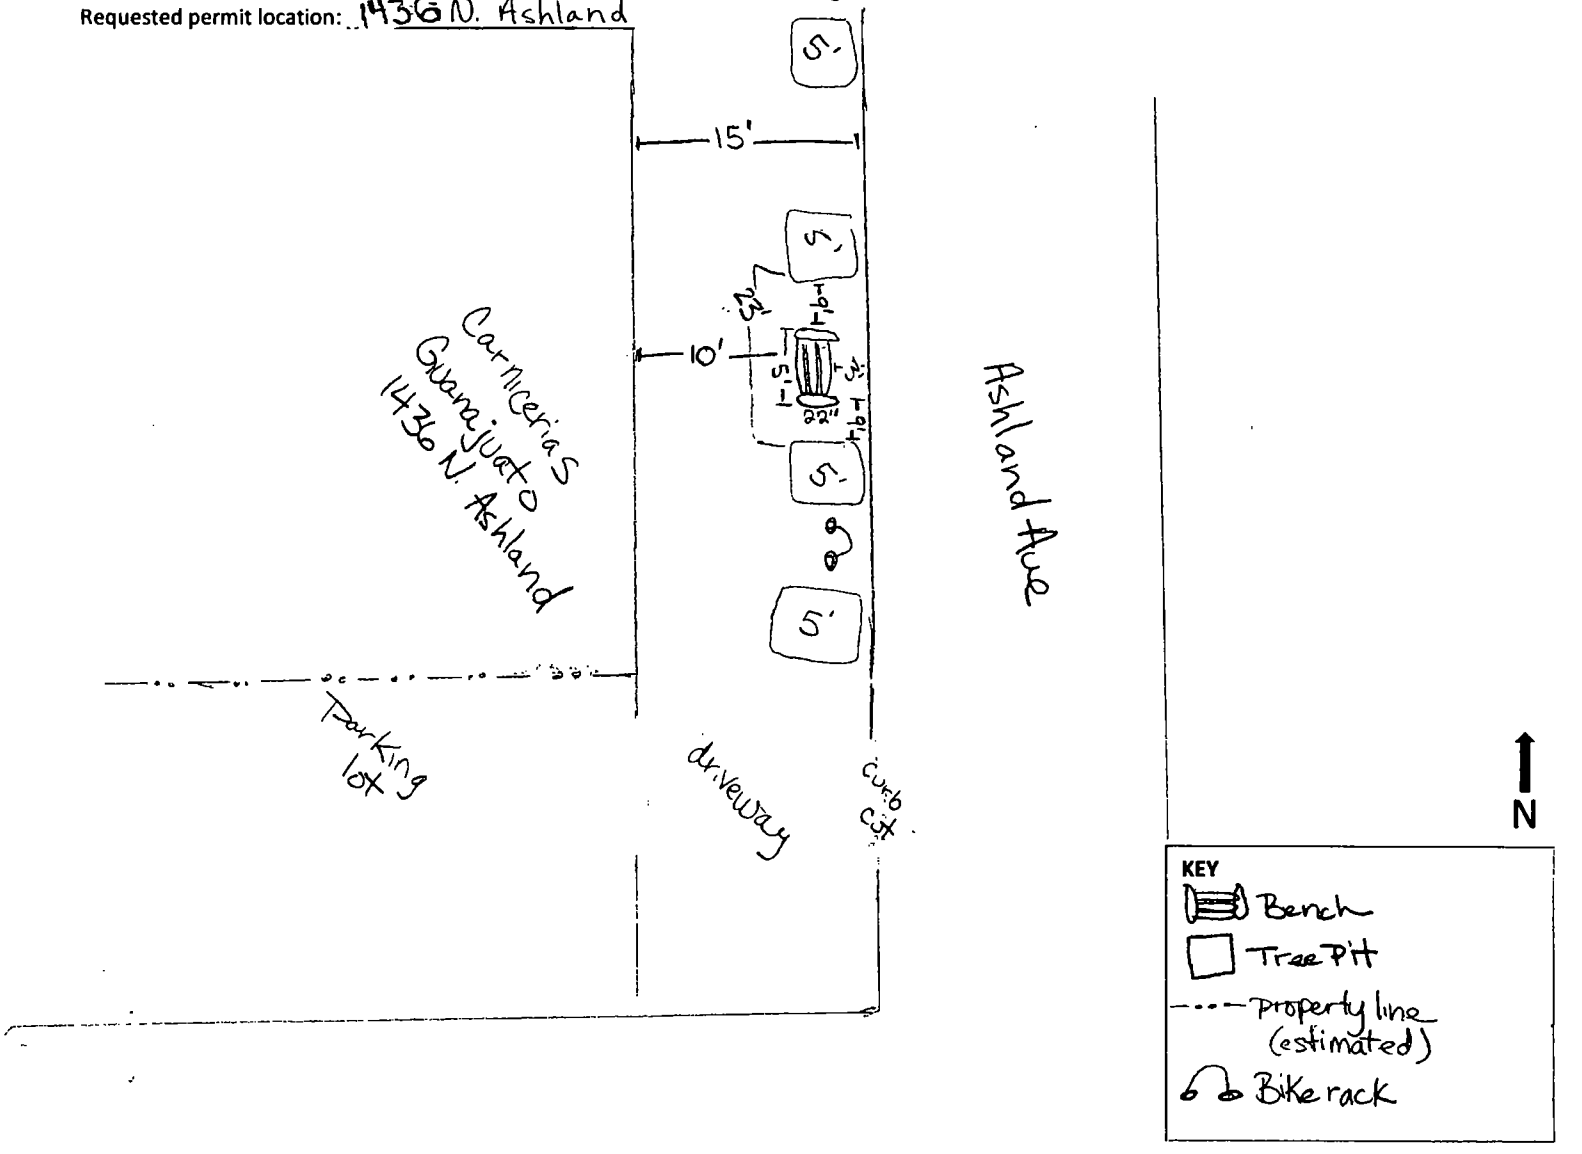

Department of Business Affairs and Consumer Protection
Small Business Center - Public Way Use Unit
City Hall - 121 N. LaSalle Street, Room 800 • Chicago, IL 60602
312-74-GOBIZ / 312-744-6249 • (312) 744-1944 (TTY)
http://www.cityofchicago.org/bacp

07/29/2015

Alderman **Brian Hopkins**
Ward # **02**
City of Chicago
City Hall, Room **200**
121 North LaSalle Street
Chicago, Illinois 60602

Re: An ordinance to use and maintain a portion of the public right-of-way for **one (1) park bench(s)** for **The Wicker Park & Bucktown Chamber of Commerce**, adjacent to the premises known as **1436 N. Ashland Ave.**.

Dear Alderman **Brian Hopkins**:

The applicant referenced above has requested the use of the public right-of-way for a **park bench(s)**. An ordinance has been prepared by the Department of Business Affairs and Consumer Protection – Small Business Center - Public Way Use Unit for presentation to the City Council. Because this request was made for properties located in your ward, as approved by you as per the attached, I respectfully request that you introduce the attached ordinance at the next City Council meeting.

If you have any questions regarding this ordinance, please contact Anthony Bertuca at (312) 744-5506.

Department of Business Affairs and Consumer Protection

City of Chicago

O2015-5655

Office of the City Clerk

Document Tracking Sheet

Meeting Date:	7/29/2015
Sponsor(s):	Hopkins (2)
Type:	Ordinance
Title:	Grant(s) of privilege in public way for Wicker Park & Bucktown Chamber of Commerce, The - privilege No. 1119638
Committee(s) Assignment:	Committee on Transportation and Public Way

ORDINANCE
The Wicker Park & Bucktown Chamber of Commerce
Acct. No. 219573 - 37
Permit No. 1119638

Be It Ordained by the City Council of the City of Chicago:

SECTION 1. Permission and authority are hereby given and granted to The Wicker Park & Bucktown Chamber of Commerce, upon the terms and subject to the conditions of this ordinance to construct, install, maintain and use one (1) Park bench(s) on the public right-of-way adjacent to its premises known as 1458 N. Ashland Ave..

Said Park bench(s) at N. Ashland measure(s):
One (1) at five (5) feet in length, and one point eight three (1.83) foot in width for a total of nine point one five (9.15) square feet.

The location of said privilege shall be as shown on prints kept on file with the Department of Business Affairs and Consumer Protection and the Office of the City Clerk.

Said privilege shall be constructed in accordance with plans and specifications approved by the Department of Transportation (Division of Project Development).

This grant of privilege in the public way shall be subject to the provisions of Section 10-28-015 and all other required provisions of the Municipal Code of Chicago.

The grantee shall pay to the City of Chicago as compensation for the privilege #1119638 herein granted the sum of seventy-five ($75.00) per annum in advance.

A 25% penalty will be added for payments received after due date.

The permit holder agrees to hold the City of Chicago harmless for any damage, relocation or replacement costs associated with damage, relocation or removal of private property caused by the City performing work in the public way.


Authority herein given and granted for a period of five (5) years from and after Date of Passage.

Alderman _____


Brian Hopkins 2nd Ward


MARIAN WILLIAMS DESIGN

PARK BENCH END CAPS

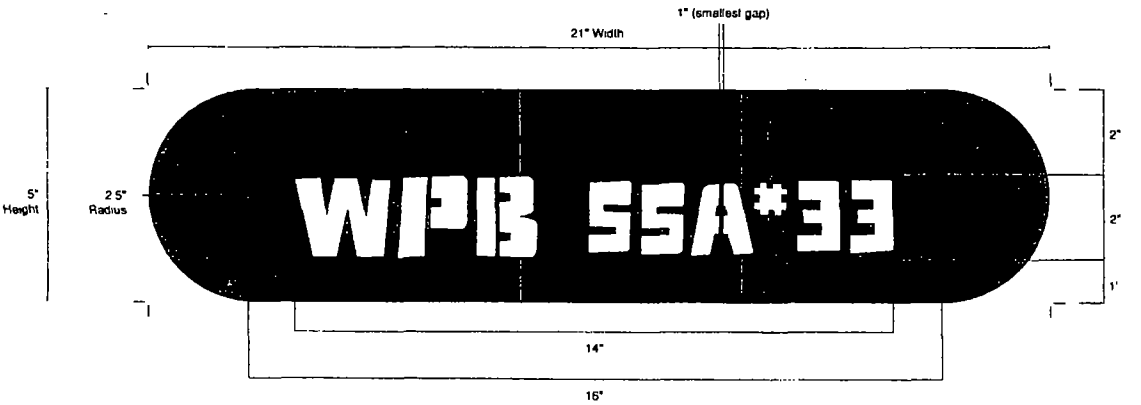

Wicker Park & Bucktown Chamber of Commerce, 1414 N. Ashland Ave., Chicago, IL 60622, 773.384.2672
Requested permit location: 1458 N Ashland Ave

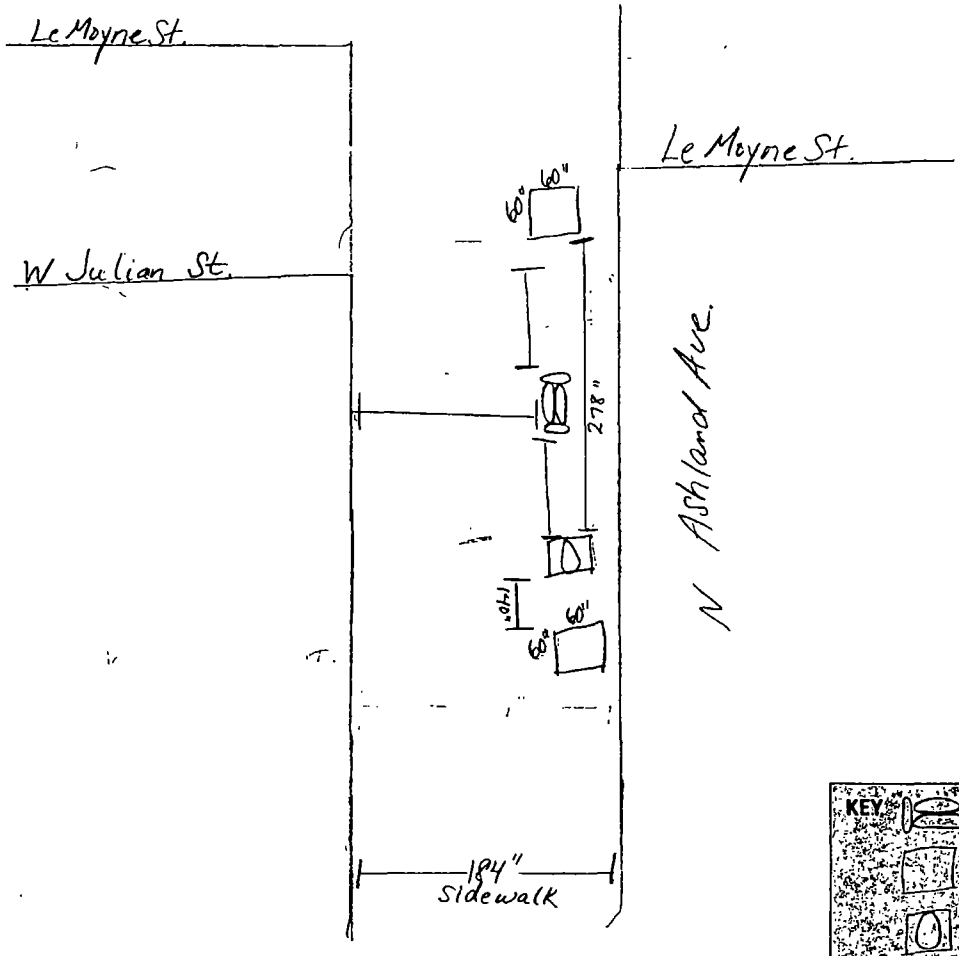

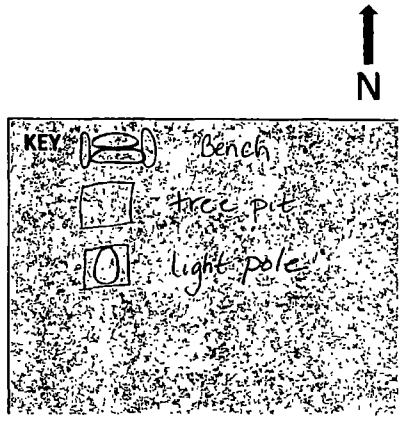

Department of Business Affairs and Consumer Protection
Small Business Center - Public Way Use Unit
City Hall - 121 N LaSalle Street, Room 800 • Chicago, IL 60602
312-74-GOBIZ / 312-744-6249 • (312) 744-1944 (TTY)
http://www.cityofchicago.org/bacp

07/29/2015

Alderman **Brian Hopkins**
Ward # **02**
City of Chicago
City Hall, Room **200**
121 North LaSalle Street
Chicago, Illinois 60602

Re: An ordinance to use and maintain a portion of the public right-of-way for **one (1) park bench(s)** for **The Wicker Park & Bucktown Chamber of Commerce**, adjacent to the premises known as **1458 N. Ashland Ave.**.

Dear Alderman **Brian Hopkins**:

The applicant referenced above has requested the use of the public right-of-way for a **park bench(s)**. An ordinance has been prepared by the Department of Business Affairs and Consumer Protection – Small Business Center - Public Way Use Unit for presentation to the City Council. Because this request was made for properties located in your ward, as approved by you as per the attached, I respectfully request that you introduce the attached ordinance at the next City Council meeting.

If you have any questions regarding this ordinance, please contact Anthony Bertuca at (312) 744-5506.

Department of Business Affairs and Consumer Protection

City of Chicago

O2015-5658

Office of the City Clerk

Document Tracking Sheet

Meeting Date:	7/29/2015
Sponsor(s):	Hopkins (2)
Type:	Ordinance
Title:	Grant(s) of privilege in public way for Yoga Six
Committee(s) Assignment:	Committee on Transportation and Public Way

ORDINANCE
YOGA SIX
Acct. No. 390867 - 1
Permit No. 1118656

Be It Ordained by the City Council of the City of Chicago:

SECTION 1. Permission and authority are hereby given and granted to YOGA SIX, upon the terms and subject to the conditions of this ordinance to maintain and use one (1) sign(s) projecting over the public right-of-way attached to its premises known as 1150 N. State St..

Said sign structure(s) measures as follows; along N State St:
One (1) at five (5) feet in length, three (3) feet in height and eleven point six seven (11.67) feet above grade level.

The location of said privilege shall be as shown on prints kept on file with the Department of Business Affairs and Consumer Protection and the Office of the City Clerk.

Said privilege shall be constructed in accordance with plans and specifications approved by the Department of Transportation (Division of Project Development) and Zoning Department - Signs.

This grant of privilege in the public way shall be subject to the provisions of Section 10-28-015 and all other required provisions of the Municipal Code of Chicago.

The grantee shall pay to the City of Chicago as compensation for the privilege #1118656 herein granted the sum of one hundred ($100.00) per annum in advance.


A 25% penalty will be added for payments received after due date.


The permit holder agrees to hold the City of Chicago harmless for any damage, relocation or replacement costs associated with damage, relocation or removal of private property caused by the City performing work in the public way.

Authority herein given and granted for a period of five (5) years from and after Date of Passage.

Alderman _____

Brian Hopkins 2nd Ward

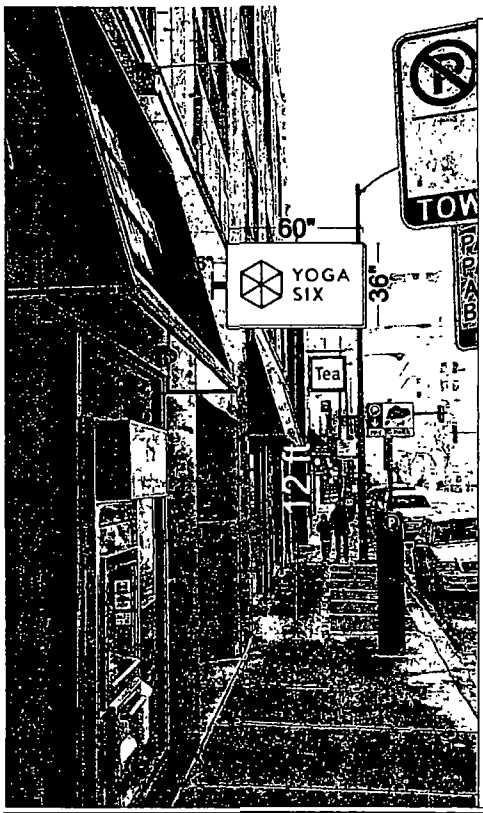

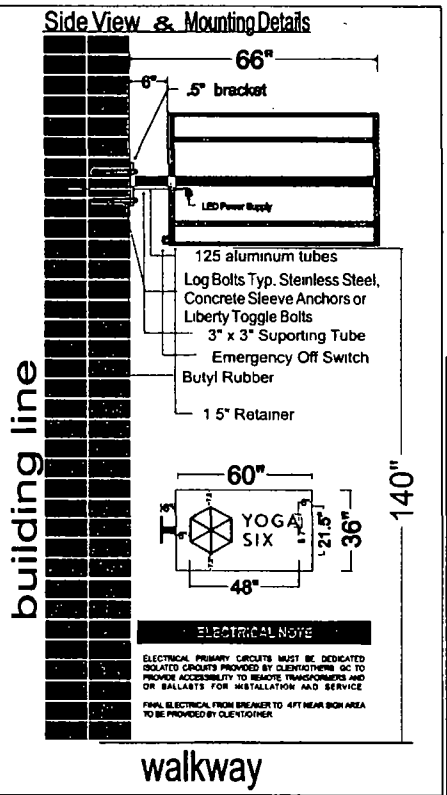


Blade Sign Specifications

Sign Type	Reverse Ch Letters on a Blade Sign
Cabinet Depth	6"
Cabinet Color	White
Retainer Gage	0.090 Aluminum
Sign Style	Rectangle
Face Color	See Design
Face Material	.063 Aluminum
Vinyl Graphics	See Design
Internal Illum.	White Flood LED
Mounting	3/4"x 6" Lag screws w/ anchor

Sign will be fastened directly to facade no exposed wiring
Total square footage of this sign is 15 sq. ft.

SIDE VIEW- Reverse Channel Letter on a Blade Sign

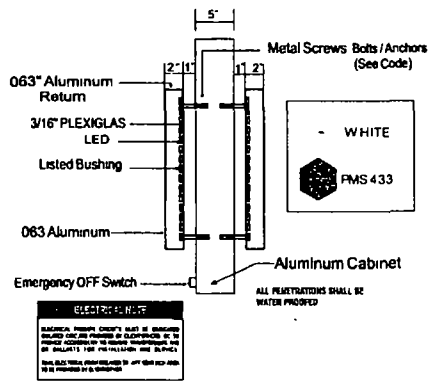

TRIANGLE SIGN & AWNING
1-888-263-6639
www.trianglesignandawning.com
sales@trianglesignandawning.com
1079 Entry Dr Bensenville, IL 60106

CUSTOMER Yoga Six

LOCATION 1150 N State St
Chicago, IL

Design by Aleona S
Date 04/21/2015

Customer approval signature _____ / /2015
Date

© by Triangle Sign & Awning
Proprietary and Confidential

This design is the original and unpublished work of Triangle Sign & Awning Inc. and may not be reproduced, copied or exhibited at any fashion without the expressed written consent from an authorized personnel of the company. The rights to this design may be purchased

Special Note

Landlord approval signature _____ / /2015
Date

Department of Business Affairs and Consumer Protection
Small Business Center - Public Way Use Unit
City Hall - 121 N. LaSalle Street, Room 800 • Chicago, IL 60602
312-74-GOBIZ / 312-744-6249 • (312) 744-1944 (TTY)
http://www.cityofchicago.org/bacp

07/29/2015

Alderman **Brian Hopkins**
Ward # **02**
City of Chicago
City Hall, Room **200**
121 North LaSalle Street
Chicago, Illinois 60602

Re: An ordinance to use and maintain a portion of the public right-of-way for **one (1) sign(s)** for **YOGA SIX**, adjacent to the premises known as **1150 N. State St.**.

Dear Alderman **Brian Hopkins**:

The applicant referenced above has requested the use of the public right-of-way for a **sign(s)**. An ordinance has been prepared by the Department of Business Affairs and Consumer Protection – Small Business Center - Public Way Use Unit for presentation to the City Council. Because this request was made for properties located in your ward, as approved by you as per the attached, I respectfully request that you introduce the attached ordinance at the next City Council meeting.

If you have any questions regarding this ordinance, please contact Anthony Bertuca at (312) 744-5506.

Department of Business Affairs and Consumer Protection

City of Chicago

O2015-5660

Office of the City Clerk

Document Tracking Sheet

Meeting Date:	7/29/2015
Sponsor(s):	Hopkins (2)
Type:	Ordinance
Title:	Grant(s) of privilege in public way for 851 N LaSalle LLC
Committee(s) Assignment:	Committee on Transportation and Public Way

ORDINANCE
851 N LASALLE LLC
Acct. No. 351894 - 1
Permit No. 1118843

Be It Ordained by the City Council of the City of Chicago:

SECTION 1. Permission and authority are hereby given and granted to 851 N LASALLE LLC, upon the terms and subject to the conditions of this ordinance to maintain and use, as now constructed, one (1) Bay Window(s) projecting over the public right-of-way adjacent to its premises known as 851 N. La Salle Dr..

Said Bay Window(s) at N. LA SALLE DR. measure(s):
One (1) at thirty-five (35) feet in length, and two (2) feet in width for a total of seventy (70) square feet.

The location of said privilege shall be as shown on prints kept on file with the Department of Business Affairs and Consumer Protection and the Office of the City Clerk.

Said privilege shall be constructed in accordance with plans and specifications approved by the Department of Transportation (Division of Project Development).


This grant of privilege in the public way shall be subject to the provisions of Section 10-28-015 and all other required provisions of the Municipal Code of Chicago.

The grantee shall pay to the City of Chicago as compensation for the privilege #1118843 herein granted the sum of seventy-five ($75.00) per annum in advance.

A 25% penalty will be added for payments received after due date.

The permit holder agrees to hold the City of Chicago harmless for any damage, relocation or replacement costs associated with damage, relocation or removal of private property caused by the City performing work in the public way

Authority herein given and granted for a period of five (5) years from and after 05/12/2015.

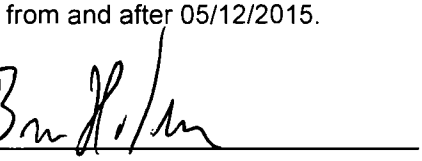Alderman 

Brian Hopkins 2nd Ward



WEST ELEVATION (LA SALLE DR.), 1/8" = 1'-0"

SOUTH ELEVATION (CHESTNUT ST.) 1/8" = 1-0

Department of Business Affairs and Consumer Protection
Small Business Center - Public Way Use Unit
City Hall - 121 N LaSalle Street, Room 800 • Chicago, IL 60602
312-74-GOBIZ / 312-744-6249 • (312) 744-1944 (TTY)
http://www.cityofchicago.org/bacp

2nd Attempt at Introduction

07/29/2015

Alderman **Brian Hopkins**
Ward # **02**
City of Chicago
City Hall, Room **200**
121 North LaSalle Street
Chicago, Illinois 60602

Re: An ordinance to use and maintain a portion of the public right-of-way for **one (1) bay window(s)** for **851 N LASALLE LLC**, adjacent to the premises known as **851 N. La Salle Dr.**.

Dear Alderman **Brian Hopkins**:

The applicant referenced above has requested the use of the public right-of-way for a **bay window(s)**. An ordinance has been prepared by the Department of Business Affairs and Consumer Protection – Small Business Center - Public Way Use Unit for presentation to the City Council. Because this request was made for properties located in your ward, as approved by you as per the attached, I respectfully request that you introduce the attached ordinance at the next City Council meeting.

If you have any questions regarding this ordinance, please contact Anthony Bertuca at (312) 744-5506.

Department of Business Affairs and Consumer Protection

City of Chicago

O2015-5292

Office of the City Clerk

Document Tracking Sheet

Meeting Date:	7/29/2015
Sponsor(s):	Dowell (3)
Type:	Ordinance
Title:	Grant(s) of privilege in public way for Aurelio's Pizza - sign
Committee(s) Assignment:	Committee on Transportation and Public Way

ORDINANCE
AURELIO'S PIZZA
Acct. No. 386076 - 1
Permit No. 1118119

Be It Ordained by the City Council of the City of Chicago:

SECTION 1. Permission and authority are hereby given and granted to AURELIO'S PIZZA, upon the terms and subject to the conditions of this ordinance to maintain and use five (5) sign(s) projecting over the public right-of-way attached to its premises known as 1212 S. Michigan Ave..

Said sign structure(s) measures as follows; along E. Roosevelt Road:
One (1) at eighteen point one seven (18.17) feet in length, two point five (2.5) feet in height and nineteen (19) feet above grade level.
One (1) at nineteen point one seven (19.17) feet in length, three point four one (3.41) feet in height and twelve (12) feet above grade level.
One (1) at eight point one seven (8.17) feet in length, two point four two (2.42) feet in height and nine (9) feet above grade level.
Two (2) at four point three three (4.33)feet in length, three point four two (3.42) feet in height and eleven point one seven (11.17) feet above grade level.

The location of said privilege shall be as shown on prints kept on file with the Department of Business Affairs and Consumer Protection and the Office of the City Clerk

Said privilege shall be constructed in accordance with plans and specifications approved by the Department of Transportation (Division of Project Development) and Zoning Department- Signs.

This grant of privilege in the public way shall be subject to the provisions of Section 10-28-015 and all other required provisions of the Municipal Code of Chicago.

The grantee shall pay to the City of Chicago as compensation for the privilege #1118119 herein granted the sum of seven hundred seventy-five ($775.00) per annum in advance.

A 25% penalty will be added for payments received after due date.

The permit holder agrees to hold the City of Chicago harmless for any damage, relocation or replacement costs associated with damage, relocation or removal of private property caused by the City performing work in the public way.


Authority herein given and granted for a period of five (5) years from and after Date of Passage.

Alderman Pat Dowell

Pat Dowell 3rd Ward

(SIGN 1 OF 2)

Note: Quantity of (2) Blade Signs on Roosevelt Road

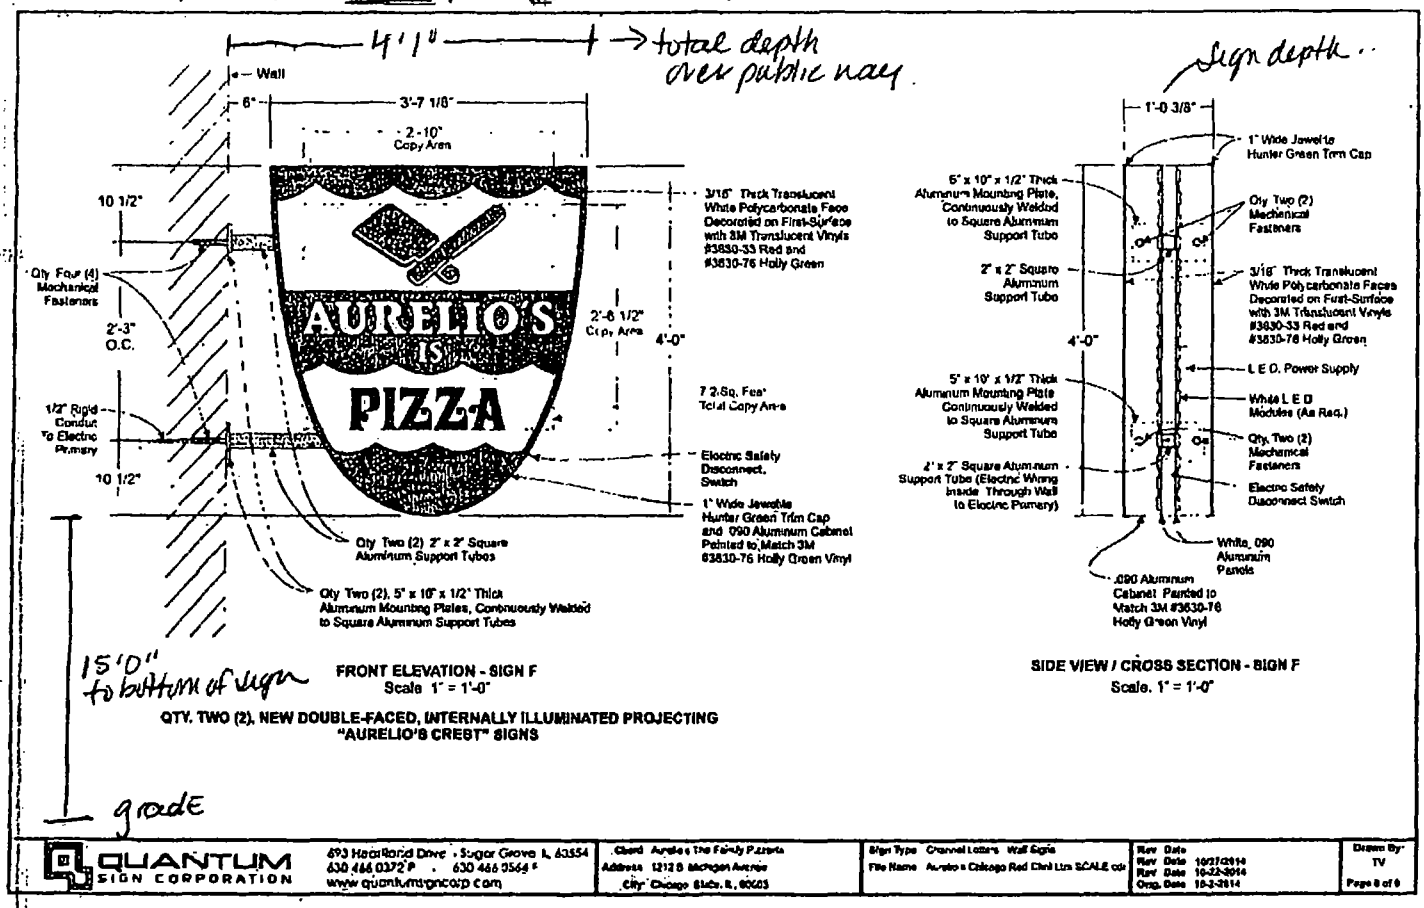


FRONT ELEVATION - SIGN F
Scale 1" = 1'-0"

SIDE VIEW / CROSS SECTION - SIGN F
Scale. 1" = 1'-0"

QTY. TWO (2), NEW DOUBLE-FACED, INTERNALLY ILLUMINATED PROJECTING "AURELIO'S CREST" SIGNS


QUANTUM SIGN CORPORATION	693 Heartland Drive • Sugar Grove IL 60554 630 466 0372 P • 630 466 0568 F www.quantumsigncorp.com	Client: Aurelio's The Family Pizzeria Address: 1212 S. Michigan Avenue City: Chicago State: IL 60605	Sign Type: Channel Letters Wall Signs File Name: Aurelio's Chicago Red Clad Ltrs SCALE.cdr	Rev Date Rev Date 10/27/2014 Rev Date 10-22-2014 Orig. Date 10-2-2014	Drawn By: TV Page 8 of 9

"Sign D"

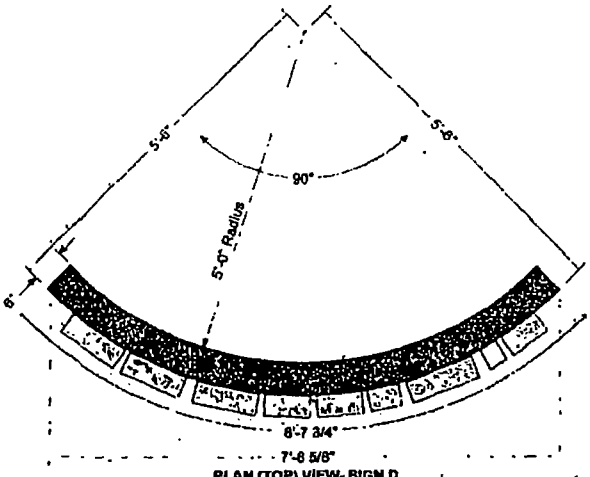


PLAN (TOP) VIEW- SIGN D
Scale: 3/4" = 1'-0"

4'4" length of structure along public way

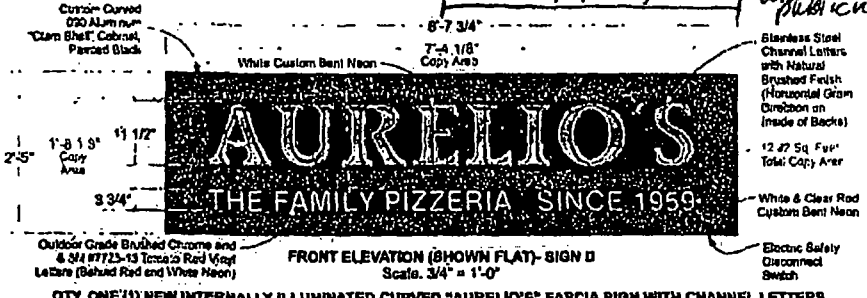

FRONT ELEVATION (SHOWN FLAT)- SIGN D
Scale: 3/4" = 1'-0"

depth of structure

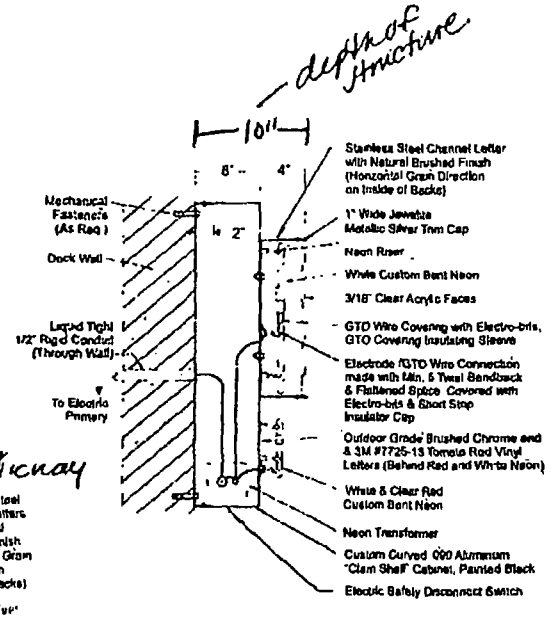

SIDE VIEW / CROSS-SECTION - SIGN D
N.T.S


to bottom of sign 8'-9"

grade

QTY. ONE (1) NEW INTERNALLY ILLUMINATED CURVED "AURELIO'S" FASCIA SIGN WITH CHANNEL LETTERS

QUANTUM SIGN CORPORATION	693 Heartland Drive - Sugar Grove IL 60554 630.466.0372 P . 630.466.0364 F www.quantumsigncorp.com	Client: Aurelio's The Family Pizzeria Address: 1212 S. Michigan Avenue City: Chicago State: IL, 60605	Sign Type: Channel Letters Wall Signs File Name: Aurelios Chicago Radius & EMC SCALE.cdr	Rev. Date Rev. Date Rev. Date: 10/27/2014 Orig. Date: 10/2/2014	Drawn By: TV Page 3 of 9


"SIGN E"

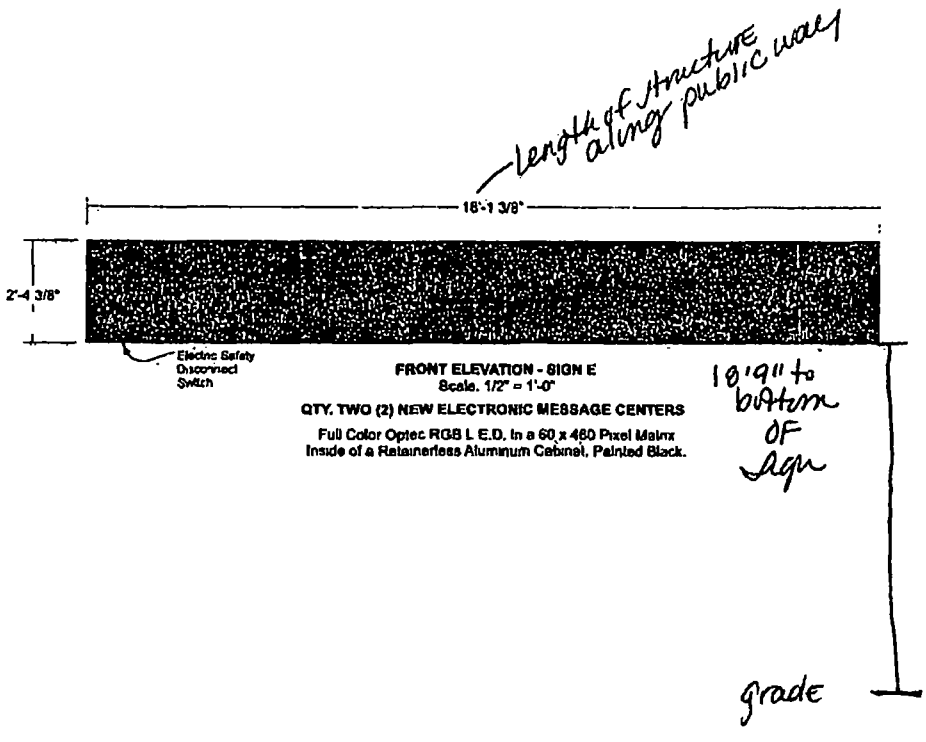

FRONT ELEVATION - SIGN E
Scale: 1/2" = 1'-0"

QTY. TWO (2) NEW ELECTRONIC MESSAGE CENTERS


Full Color Optec RGB L.E.D. In a 60 x 480 Pixel Matrix
Inside of a Retainerless Aluminum Cabinet, Painted Black.

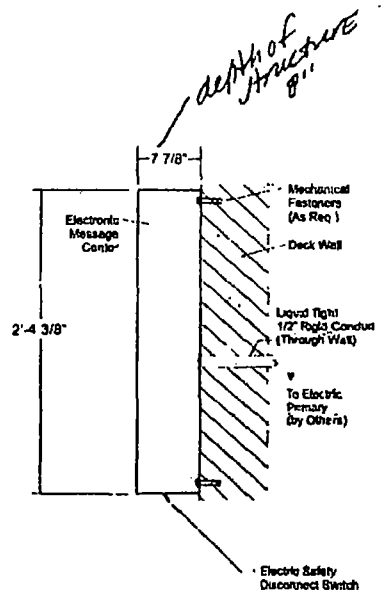


SIDE VIEW / CROSS-SECTION - SIGN E
N.T.S

QUANTUM SIGN CORPORATION	693 Heartland Drive · Sugar Grove, IL 60554 630.466.0372 P · 630.466.0564 F www.quantumsigncorp.com	Client: Aurelio's Thin Crust Pizzeria Address: 1212 S. Michigan Avenue City: Chicago State: IL 60605	Sign Type: Channel Letters - Wall Signs File Name: Aurelios Chicago Rod Ln & EMC SCALE.cdr	Rev. Date Rev. Date Rev. Date: 10/27/2014 Orig. Date: 10/22/2014	Drawn By: TV Page 6 of 9

"Sign G"

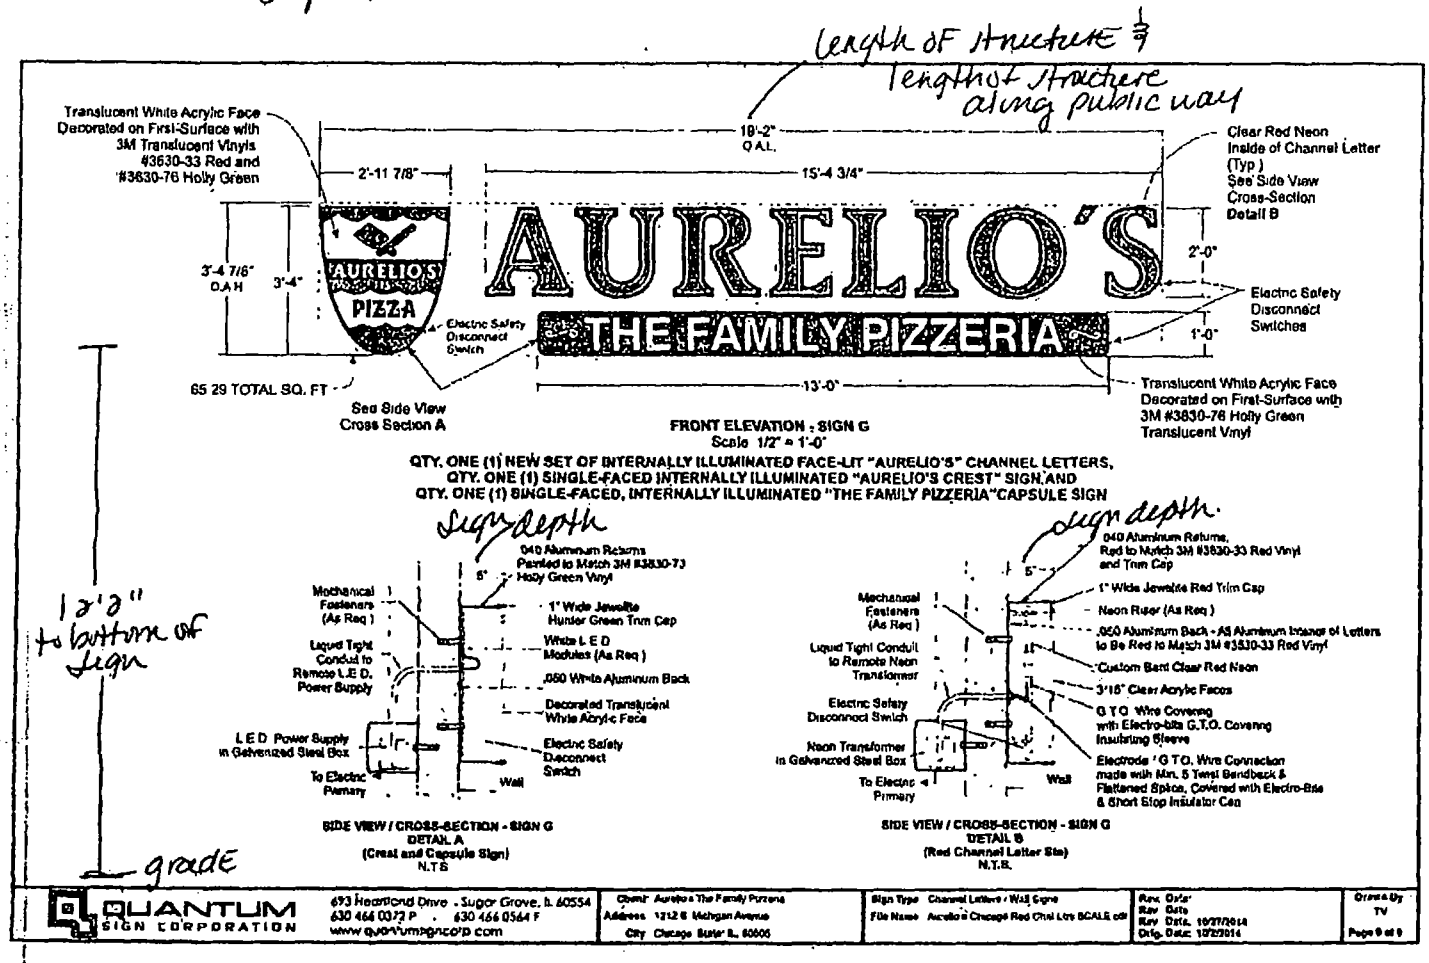
length of structure
length of structure along public way
Translucent White Acrylic Face Decorated on First-Surface with 3M Translucent Vinyls #3630-33 Red and #3630-76 Holly Green
19'-2" O.A.L.
2'-11 7/8"
15'-4 3/4"
Clear Red Neon Inside of Channel Letter (Typ.) See Side View Cross-Section Detail B
AURELIO'S
PIZZA
3'-4 7/8" O.A.H.
3'-4"
2'-0"
Electric Safety Disconnect Switches
Electric Safety Disconnect Switch
THE FAMILY PIZZERIA
1'-0"
65 29 TOTAL SQ. FT.
13'-0"
Translucent White Acrylic Face Decorated on First-Surface with 3M #3630-76 Holly Green Translucent Vinyl
See Side View Cross Section A
FRONT ELEVATION : SIGN G
Scale 1/2" = 1'-0"
QTY. ONE (1) NEW SET OF INTERNALLY ILLUMINATED FACE-LIT "AURELIO'S" CHANNEL LETTERS,
QTY. ONE (1) SINGLE-FACED INTERNALLY ILLUMINATED "AURELIO'S CREST" SIGN AND
QTY. ONE (1) SINGLE-FACED, INTERNALLY ILLUMINATED "THE FAMILY PIZZERIA" CAPSULE SIGN
sign depth
12'2" to bottom of sign
grade
.040 Aluminum Returns Painted to Match 3M #3630-73 Holly Green Vinyl
5"
Mechanical Fasteners (As Req.)
Liquid Tight Conduit to Remote L.E.D. Power Supply
1" Wide Jewelite Hunter Green Trim Cap
White L.E.D. Modules (As Req.)
.050 White Aluminum Back
Decorated Translucent White Acrylic Face
L.E.D. Power Supply in Galvanized Steel Box
Electric Safety Disconnect Switch
To Electric Primary
Wall
SIDE VIEW / CROSS-SECTION - SIGN G
DETAIL A
(Crest and Capsule Sign)
N.T.S
sign depth
.040 Aluminum Returns, Red to Match 3M #3630-33 Red Vinyl and Trim Cap
5"
1" Wide Jewelite Red Trim Cap
Neon Riser (As Req.)
Mechanical Fasteners (As Req.)
Liquid Tight Conduit to Remote Neon Transformer
.050 Aluminum Back - All Aluminum Interior of Letters to Be Red to Match 3M #3630-33 Red Vinyl
Custom Bent Clear Red Neon
3/16" Clear Acrylic Faces
G.T.O. Wire Covering with Electro-Bits G.T.O. Covering Insulating Sleeve
Electric Safety Disconnect Switch
Neon Transformer in Galvanized Steel Box
To Electric Primary
Wall
Electrode / G.T.O. Wire Connection made with Min. 5 Twist Sandback & Flattened Splice, Covered with Electro-Bits & Short Stop Insulator Cap
SIDE VIEW / CROSS-SECTION - SIGN G
DETAIL B
(Red Channel Letter Site)
N.T.S.
QUANTUM SIGN CORPORATION
693 Heartland Drive . Sugar Grove, IL 60554
630 466 0072 P . 630 466 0564 F
www.quantumsignco'p.com
Owner: Aurelio's The Family Pizzeria
Address: 1212 S. Michigan Avenue
City: Chicago State: IL. 60605
Sign Type: Channel Letters / Wall Signs
File Name: Aurelio's Chicago Red Chnl Ltrs SCALE.cdr
Rev. Date:
Rev. Date:
Rev. Date: 10/27/2014
Orig. Date: 12/2/2014
Drawn By: TV
Page 9 of 9

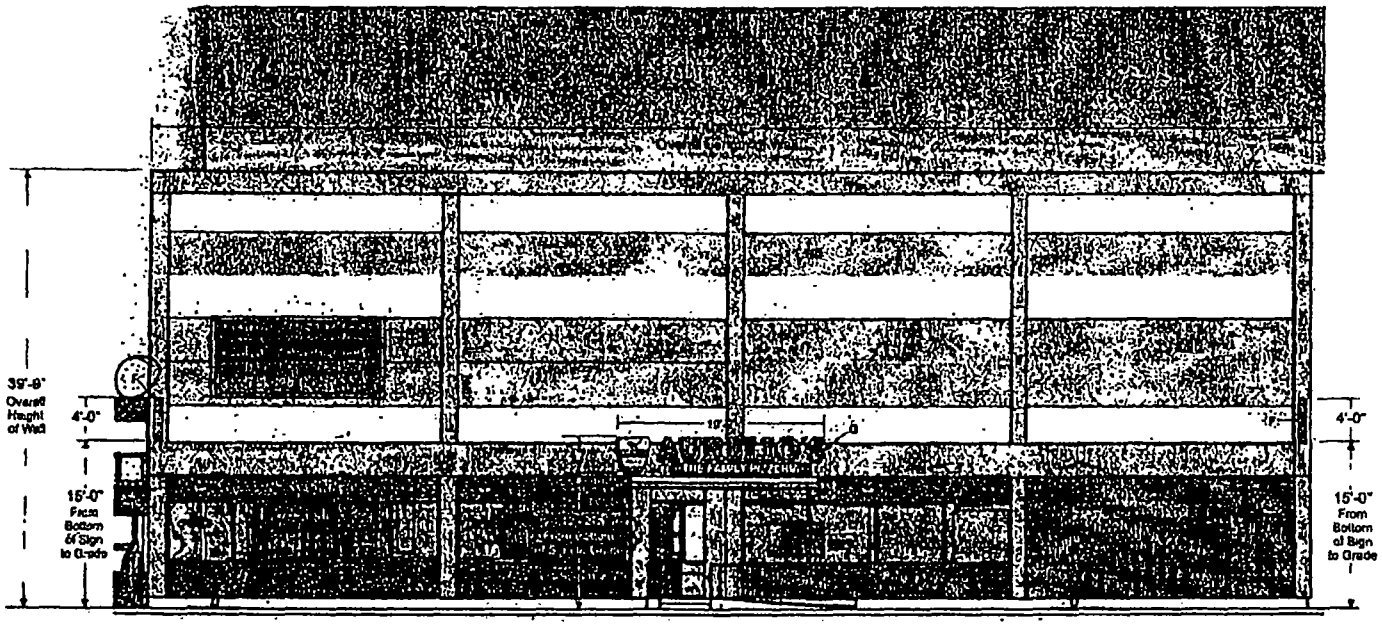

NORTH ELEVATION - ROOSEVELT RD.
Scale 1/8" = 1'-0"

F - QTY. TWO (2) NEW INTERNALLY ILLUMINATED PROJECTING "AURELIO'S CREST" SIGNS

G - QTY. ONE (1) NEW SET OF INTERNALLY ILLUMINATED FACE-LIT CHANNEL LETTERS, CREST AND CAPSULE SIGN

QUANTUM SIGN CORPORATION	693 Heartford Drive . Sugar Grove IL 60554 630 466 0372 P . 630 466 0564 F www.quantumsigncorp.com	Client: Aurelio's The Family Pizzeria Address: 1212 E. Michigan Avenue City, State, Zip: Chicago, Illinois IL, 60605	Sign Type: Channel Letters Wall Signs File Name: Aurelio's Chicago Rad Crest Lite SCALE.cdr	Rev. Date: Rev. Date: Rev. Date: 12/2/2014 Orig. Date: 10/2/2014	Drawn By: TV Page 7 of 9

City of Chicago

O2015-5689

Office of the City Clerk

Document Tracking Sheet

Meeting Date:	7/29/2015
Sponsor(s):	Dowell (3)
Type:	Ordinance
Title:	Grant(s) of privilege in public way for Bridgestone USA, Inc. - privilege No. 1119267
Committee(s) Assignment:	Committee on Transportation and Public Way

ORDINANCE
BRIDGESTONE USA, INC
Acct. No. 7654 - 18
Permit No. 1119267

Be It Ordained by the City Council of the City of Chicago:

SECTION 1. Permission and authority are hereby given and granted to BRIDGESTONE USA, INC, upon the terms and subject to the conditions of this ordinance to maintain and use, as now constructed, three (3) Planter(s) on the public right-of-way for beautification purposes adjacent to its premises known as 1558 S. Wabash Ave..

Said Planter(s) at S. Wabash Avenue measure(s):
Two (2) at twenty-three point eight (23.8) feet in length, and five (5) feet in width for a total of two hundred thirty-eight (238) square feet.
One (1) at twenty-nine point five (29.5) feet in length, and five (5) feet in width for a total of one hundred forty-seven point five (147.5) square feet.

Grantee must allow the required clear and unobstructed space for pedestrian passage at all times per rules and regulations approved by the Department of Transportation.

The location of said privilege shall be as shown on prints kept on file with the Department of Business Affairs and Consumer Protection and the Office of the City Clerk.

Said privilege shall be constructed in accordance with plans and specifications approved by the Department of Planning and Development and Department of Transportation (Division of Project Development).

This grant of privilege in the public way shall be subject to the provisions of Section 10-28-015 and all other required provisions of the Municipal Code of Chicago.

The grantee shall pay to the City of Chicago as compensation for the privilege #1119267 herein granted the sum of zero ($.00) per annum in advance.


A 25% penalty will be added for payments received after due date.

The permit holder agrees to hold the City of Chicago harmless for any damage, relocation or replacement costs associated with damage, relocation or removal of private property caused by the City performing work in the public way.

Authority herein given and granted for a period of five (5) years from and after 04/14/2015.

Alderman Pat Dowell

Pat Dowell 3rd Ward

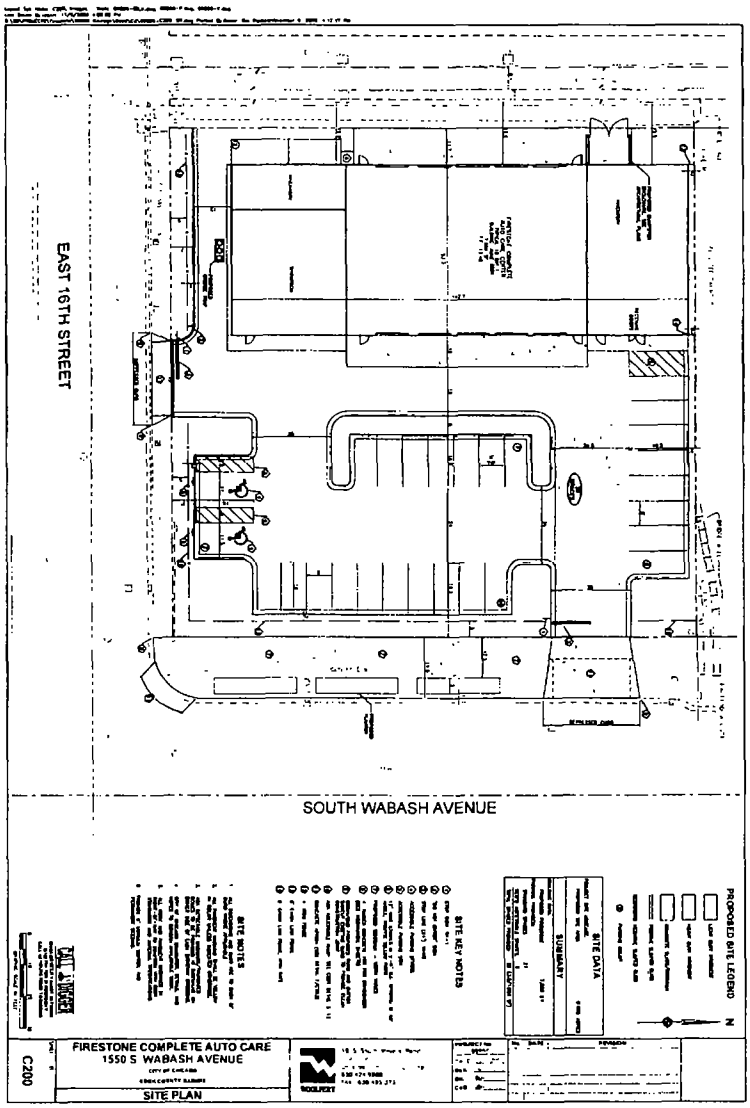
EAST 16TH STREET
SOUTH WABASH AVENUE
SITE NOTES
SITE KEY NOTES
SITE DATA
SUMMARY
PROPOSED SITE LEGEND
N
C200
FIRESTONE COMPLETE AUTO CARE
1550 S WABASH AVENUE
SITE PLAN

Department of Business Affairs and Consumer Protection
Small Business Center - Public Way Use Unit
City Hall - 121 N. LaSalle Street, Room 800 • Chicago, IL 60602
312-74-GOBIZ / 312-744-6249 • (312) 744-1944 (TTY)
http://www.cityofchicago.org/bacp

07/29/2015

Alderman **Pat Dowell**
Ward # **03**
City of Chicago
City Hall, Room **200**
121 North LaSalle Street
Chicago, Illinois 60602

Re: An ordinance to use and maintain a portion of the public right-of-way for **three (3) planter(s)** for **BRIDGESTONE USA, INC**, adjacent to the premises known as **1558 S. Wabash Ave.**.

Dear Alderman **Pat Dowell**:

The applicant referenced above has requested the use of the public right-of-way for a **planter(s)**. An ordinance has been prepared by the Department of Business Affairs and Consumer Protection – Small Business Center - Public Way Use Unit for presentation to the City Council. Because this request was made for properties located in your ward, as approved by you as per the attached, I respectfully request that you introduce the attached ordinance at the next City Council meeting.

If you have any questions regarding this ordinance, please contact Anthony Bertuca at (312) 744-5506.

Department of Business Affairs and Consumer Protection

City of Chicago

O2015-5692

Office of the City Clerk

Document Tracking Sheet

Meeting Date:	7/29/2015
Sponsor(s):	Dowell (3)
Type:	Ordinance
Title:	Grant(s) of privilege in public way for Bridgestone USA, Inc. - privilege No. 1119268
Committee(s) Assignment:	Committee on Transportation and Public Way

ORDINANCE
BRIDGESTONE USA, INC
Acct. No. 7654 - 18
Permit No. 1119268

Be It Ordained by the City Council of the City of Chicago:

SECTION 1. Permission and authority are hereby given and granted to BRIDGESTONE USA, INC, upon the terms and subject to the conditions of this ordinance to maintain and use, as now constructed, three (3) Planter Railling(s) on the public right-of-way for beautification purposes adjacent to its premises known as 1558 S. Wabash Ave..

Said Planter Railling(s) at S. Wabash Avenue measure(s):
Two (2) at sixty-nine (69) feet in length, and one (1) foot in width for a total of one hundred thirty-eight (138) square feet.
One (1) at fifty-seven point six (57.6) feet in length, and one (1) foot in width for a total of fifty-seven point six (57.6) square feet.

Grantee must allow the required clear and unobstructed space for pedestrian passage at all times per rules and regulations approved by the Department of Transportation.

The location of said privilege shall be as shown on prints kept on file with the Department of Business Affairs and Consumer Protection and the Office of the City Clerk.

Said privilege shall be constructed in accordance with plans and specifications approved by the Department of Planning and Development and Department of Transportation (Division of Project Development).

This grant of privilege in the public way shall be subject to the provisions of Section 10-28-015 and all other required provisions of the Municipal Code of Chicago.

The grantee shall pay to the City of Chicago as compensation for the privilege #1119268 herein granted the sum of zero ($.00) per annum in advance.


A 25% penalty will be added for payments received after due date.

The permit holder agrees to hold the City of Chicago harmless for any damage, relocation or replacement costs associated with damage, relocation or removal of private property caused by the City performing work in the public way.

Authority herein given and granted for a period of five (5) years from and after 04/14/2015.

Alderman Pat Dowell

Pat Dowell 3rd Ward

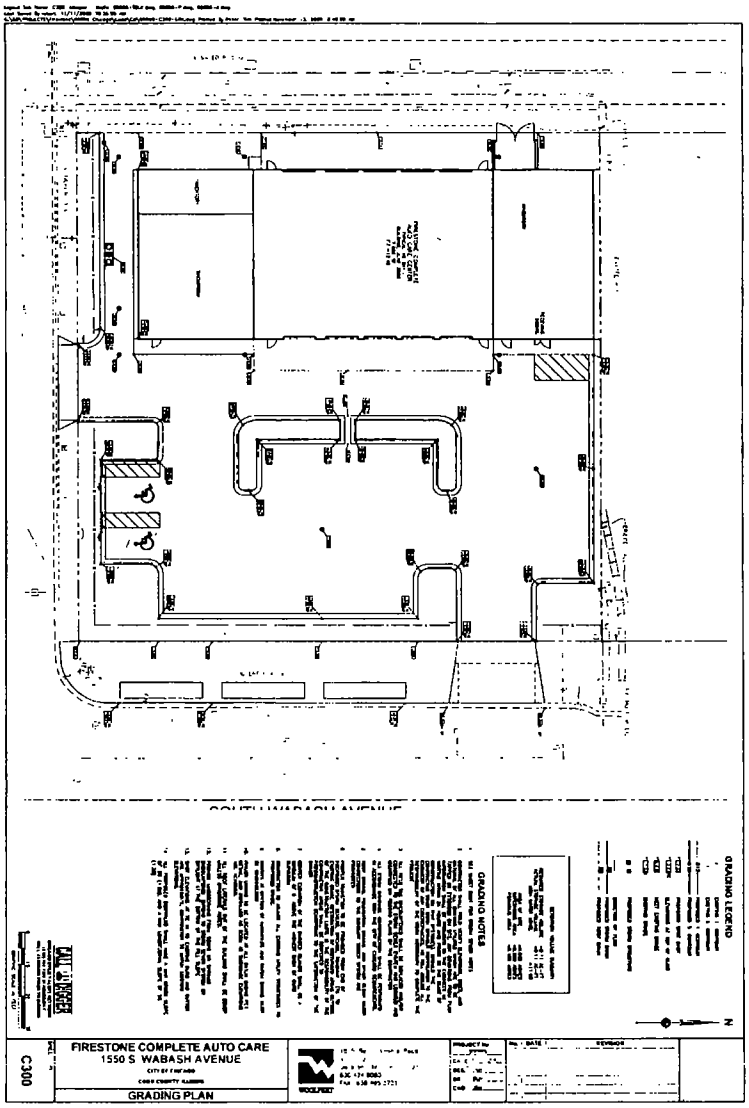
SOUTH WABASH AVENUE
GRADING NOTES
GRADING LEGEND
FIRESTONE COMPLETE AUTO CARE
1550 S WABASH AVENUE
GRADING PLAN
C300

Department of Business Affairs and Consumer Protection
Small Business Center - Public Way Use Unit
City Hall - 121 N LaSalle Street, Room 800 • Chicago, IL 60602
312-74-GOBIZ / 312-744-6249 • (312) 744-1944 (TTY)
http://www.cityofchicago.org/bacp

07/29/2015

Alderman **Pat Dowell**
Ward # **03**
City of Chicago
City Hall, Room **200**
121 North LaSalle Street
Chicago, Illinois 60602

Re: An ordinance to use and maintain a portion of the public right-of-way for **three (3) planter railling(s)** for **BRIDGESTONE USA, INC**, adjacent to the premises known as **1558 S. Wabash Ave.**.

Dear Alderman **Pat Dowell**:

The applicant referenced above has requested the use of the public right-of-way for a **planter railling(s)**. An ordinance has been prepared by the Department of Business Affairs and Consumer Protection – Small Business Center - Public Way Use Unit for presentation to the City Council. Because this request was made for properties located in your ward, as approved by you as per the attached, I respectfully request that you introduce the attached ordinance at the next City Council meeting.

If you have any questions regarding this ordinance, please contact Anthony Bertuca at (312) 744-5506.

Department of Business Affairs and Consumer Protection

City of Chicago

O2015-5697

Office of the City Clerk

Document Tracking Sheet

Meeting Date:	7/29/2015
Sponsor(s):	Dowell (3)
Type:	Ordinance
Title:	Grant(s) of privilege in public way for Boulevard North Condominium Association
Committee(s) Assignment:	Committee on Transportation and Public Way

ORDINANCE
BOULEVARD NORTH CONDOMINIUM ASSOCIATION
Acct. No. 398572 - 1
Permit No. 1119368

Be It Ordained by the City Council of the City of Chicago:

SECTION 1. Permission and authority are hereby given and granted to BOULEVARD NORTH CONDOMINIUM ASSOCIATION, upon the terms and subject to the conditions of this ordinance to maintain and use, as now constructed, two (2) Planter(s) on the public right-of-way for beautification purposes adjacent to its premises known as 3506 S. State St..

Said Planter(s) at W. 35TH ST measure(s):
One (1) at forty-seven (47) feet in length, and seven point five (7.5) feet in width for a total of three hundred fifty-two point five (352.5) square feet.

Said Planter(s) at W. 35TH ST measure(s):
One (1) at thirty-five point four (35.4) feet in length, and seven point five (7.5) feet in width for a total of two hundred sixty-five point five (265.5) square feet.

Grantee must allow the required clear and unobstructed space for pedestrian passage at all times per rules and regulations approved by the Department of Transportation.

The location of said privilege shall be as shown on prints kept on file with the Department of Business Affairs and Consumer Protection and the Office of the City Clerk.

Said privilege shall be constructed in accordance with plans and specifications approved by the Department of Planning and Development and Department of Transportation (Division of Project Development).

This grant of privilege in the public way shall be subject to the provisions of Section 10-28-015 and all other required provisions of the Municipal Code of Chicago.

The grantee shall pay to the City of Chicago as compensation for the privilege #1119368 herein granted the sum of zero ($.00) per annum in advance.

A 25% penalty will be added for payments received after due date.


The permit holder agrees to hold the City of Chicago harmless for any damage, relocation or replacement costs associated with damage, relocation or removal of private property caused by the City performing work in the public way.

Authority herein given and granted for a period of five (5) years from and after 06/29/2015.

Alderman Pat Dowell

Pat Dowell 3rd Ward

(Page 2 of 2)

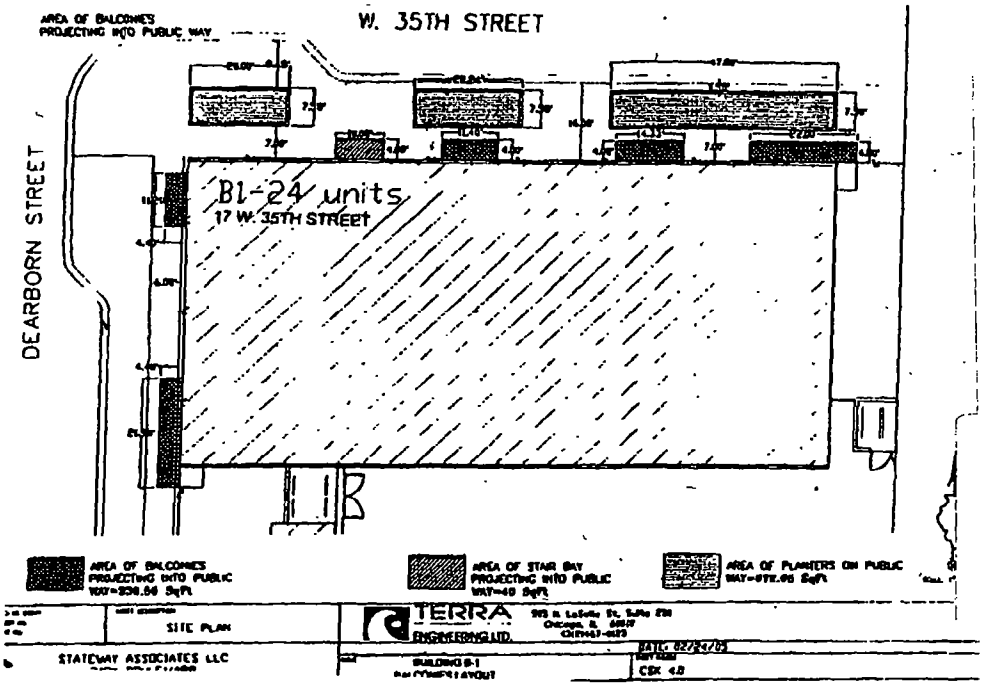

1101976 Planter

Department of Business Affairs and Consumer Protection
Small Business Center - Public Way Use Unit
City Hall - 121 N. LaSalle Street, Room 800 • Chicago, IL 60602
312-74-GOBIZ / 312-744-6249 • (312) 744-1944 (TTY)
http //www.cityofchicago.org/bacp

07/29/2015

Alderman **Pat Dowell**
Ward # **03**
City of Chicago
City Hall, Room **200**
121 North LaSalle Street
Chicago, Illinois 60602

Re: An ordinance to use and maintain a portion of the public right-of-way for **two (2) planter(s)** for **BOULEVARD NORTH CONDOMINIUM ASSOCIATION**, adjacent to the premises known as **3506 S. State St.**.

Dear Alderman **Pat Dowell**:

The applicant referenced above has requested the use of the public right-of-way for a **planter(s)**. An ordinance has been prepared by the Department of Business Affairs and Consumer Protection – Small Business Center - Public Way Use Unit for presentation to the City Council. Because this request was made for properties located in your ward, as approved by you as per the attached, I respectfully request that you introduce the attached ordinance at the next City Council meeting.

If you have any questions regarding this ordinance, please contact Anthony Bertuca at (312) 744-5506.

Department of Business Affairs and Consumer Protection

City of Chicago

O2015-5698

Office of the City Clerk

Document Tracking Sheet

Meeting Date:	7/29/2015
Sponsor(s):	Dowell (3)
Type:	Ordinance
Title:	Grant(s) of privilege in public way for Bronzeville Lighthouse Charter School
Committee(s) Assignment:	Committee on Transportation and Public Way

ORDINANCE
BRONZEVILLE LIGHTHOUSE CHARTER SCHOOL
Acct. No. 302602 - 9
Permit No. 1119238

Be It Ordained by the City Council of the City of Chicago:

SECTION 1. Permission and authority are hereby given and granted to BRONZEVILLE LIGHTHOUSE CHARTER SCHOOL, upon the terms and subject to the conditions of this ordinance to maintain and use, as now constructed, two (2) Fence(s) on the public right-of-way adjacent to its premises known as 8 W. Root St..

Said Fence(s) at W. Root Street measure(s):
One (1) at one hundred seventy-seven point five (177.5) feet in length, and point two five (.25) feet in width for a total of forty-four point three eight (44.38) square feet. Existing fence is approximately three (3) feet above grade level.

Said Fence(s) at S. State Street measure(s):
One (1) at three hundred sixty-one (361) feet in length, and point four one (.41) feet in width for a total of one hundred forty-eight point zero one (148.01) square feet. Existing fence is approximately three (3) feet above grade level.

The location of said privilege shall be as shown on prints kept on file with the Department of Business Affairs and Consumer Protection and the Office of the City Clerk.

Said privilege shall be constructed in accordance with plans and specifications approved by the Department of Transportation (Division of Project Development).

This grant of privilege in the public way shall be subject to the provisions of Section 10-28-015 and all other required provisions of the Municipal Code of Chicago.

The grantee shall pay to the City of Chicago as compensation for the privilege #1119238 herein granted the sum of zero ($.00) per annum in advance.


A 25% penalty will be added for payments received after due date.

The permit holder agrees to hold the City of Chicago harmless for any damage, relocation or replacement costs associated with damage, relocation or removal of private property caused by the City performing work in the public way.

Authority herein given and granted for a period of five (5) years from and after 03/18/2014.

Alderman Pat Dowell

Pat Dowell 3rd Ward

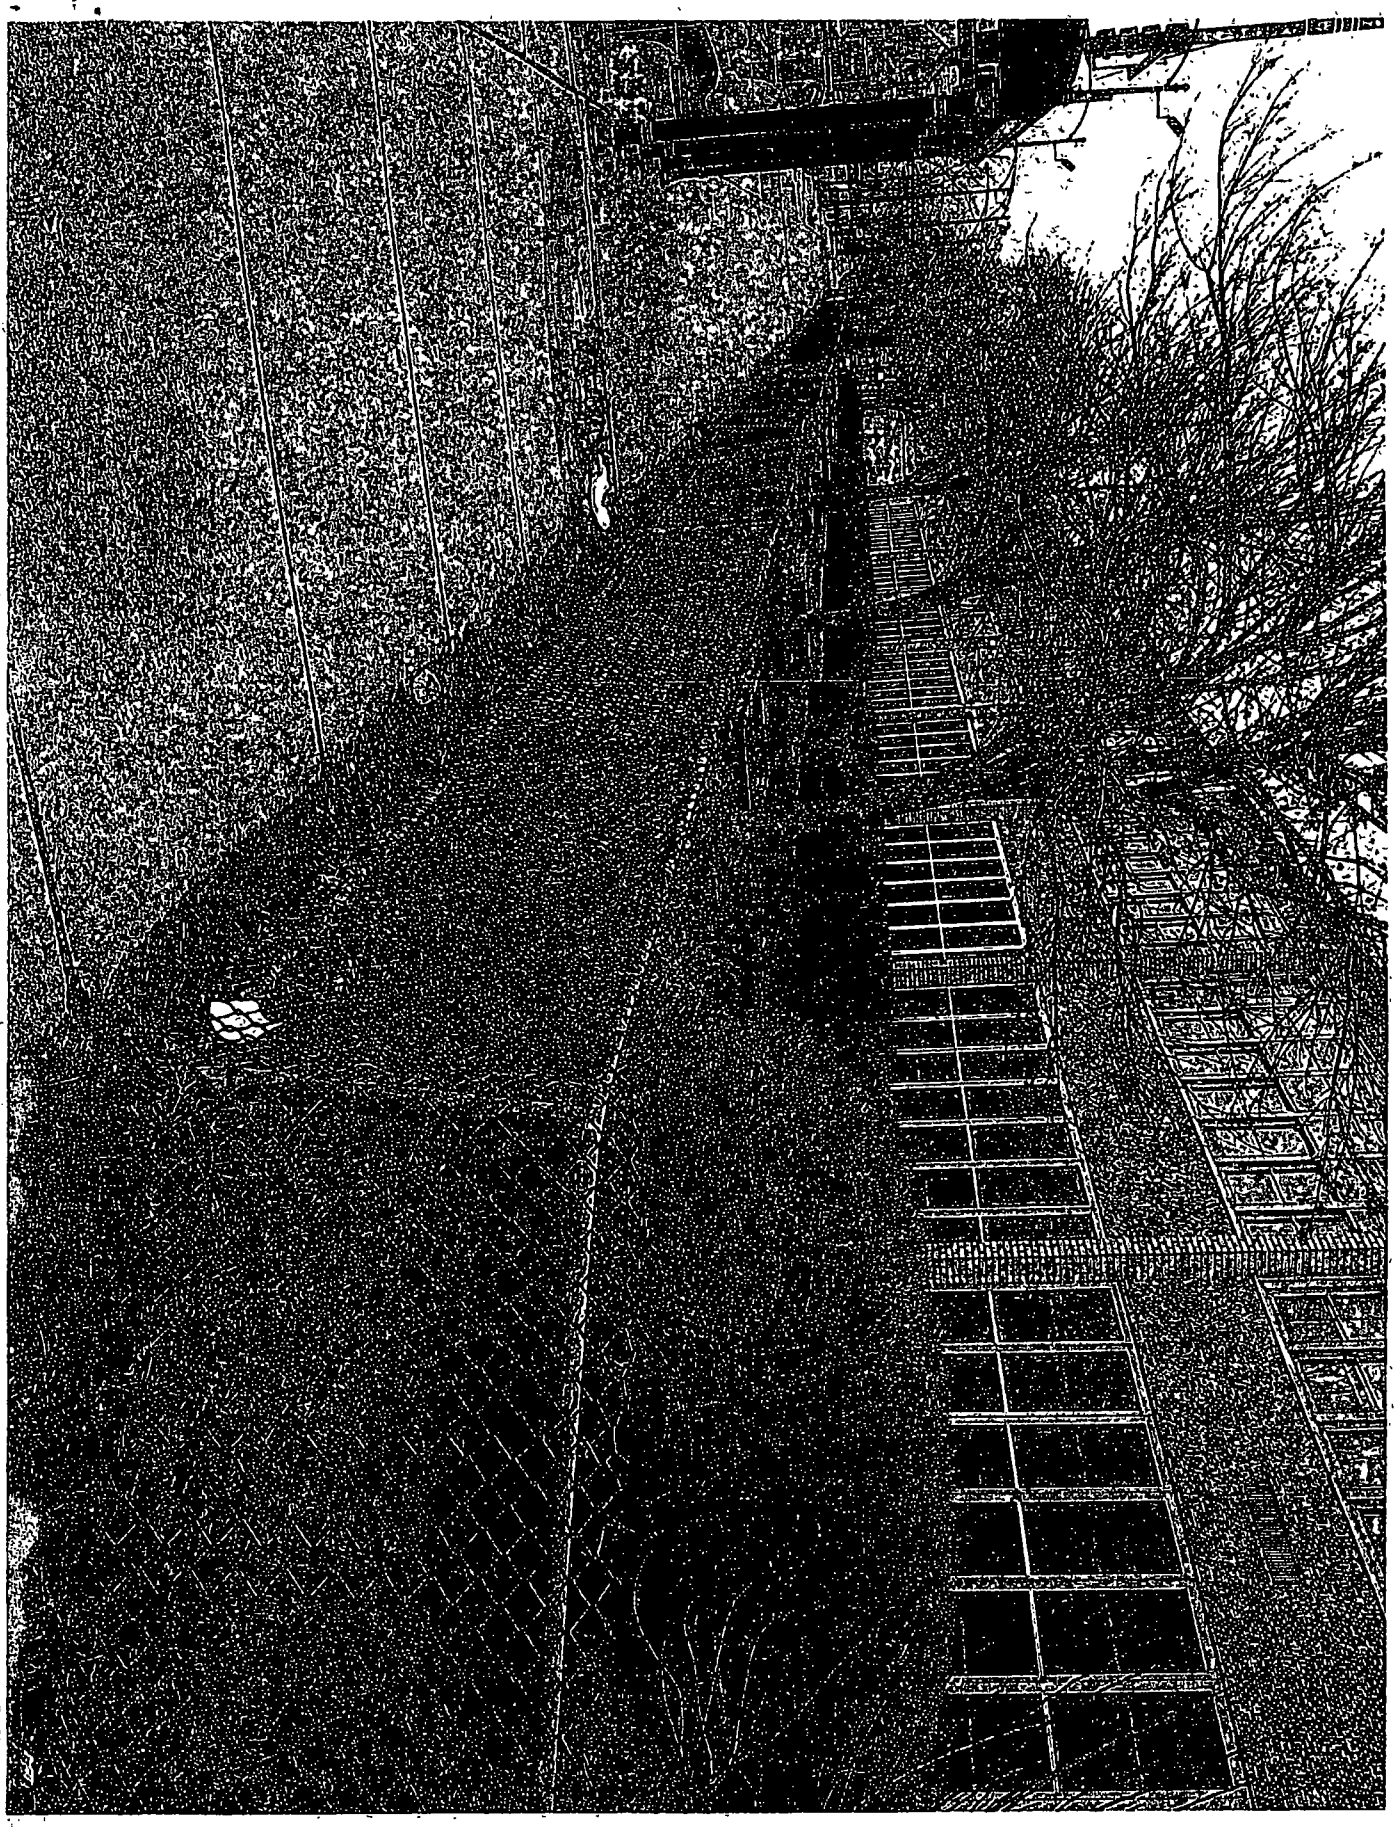

Department of Business Affairs and Consumer Protection
Small Business Center- Public Way Use Unit
City Hall- 121 N. LaSalle Street Room 800 • Chicago, IL 60602
312-74-GOBIZ / 312-744-6249 • (312) 744-1944 (TTY)
http://www.cityofchicago.org/bacp

07/29/2015

Alderman **Pat Dowell**
Ward # **03**
City of Chicago
City Hall, Room **200**
121 North LaSalle Street
Chicago, Illinois 60602

Re: An ordinance to use and maintain a portion of the public right-of-way for **two (2) fence(s)** for **BRONZEVILLE LIGHTHOUSE CHARTER SCHOOL**, adjacent to the premises known as **8 W. Root St.**.

Dear Alderman **Pat Dowell**:

The applicant referenced above has requested the use of the public right-of-way for **fence(s)**. An ordinance has been prepared by the Department of Business Affairs and Consumer Protection – Small Business Center - Public Way Use Unit for presentation to the City Council. Because this request was made for properties located in your ward, as approved by you as per the attached, I respectfully request that you introduce the attached ordinance at the next City Council meeting.

If you have any questions regarding this ordinance, please contact Anthony Bertuca at (312) 744-5506.

Department of Business Affairs and Consumer Protection

City of Chicago

O2015-5700

Office of the City Clerk

Document Tracking Sheet

Meeting Date:	7/29/2015
Sponsor(s):	Dowell (3)
Type:	Ordinance
Title:	Grant(s) of privilege in public way for Chicago Public School
Committee(s) Assignment:	Committee on Transportation and Public Way

ORDINANCE
CHICAGO PUBLIC SCHOOL
Acct. No. 302602 - 15
Permit No. 1119493

Be It Ordained by the City Council of the City of Chicago:

SECTION 1. Permission and authority are hereby given and granted to CHICAGO PUBLIC SCHOOL, upon the terms and subject to the conditions of this ordinance to maintain and use, as now constructed, two (2) Fence(s) on the public right-of-way adjacent to its premises known as 4415 S. Dr Martin Luther King Jr Dr..

Said Fence(s) at E. 44th Street measure(s):
One (1) at one hundred thirty-five (135) feet in length, and one (1) foot in width for a total of one hundred thirty-five (135) square feet. Existing fence is approximately two (2) feet six (6) inches in height.

One (1) at forty (40) feet in length, and one (1) foot in width for a total of forty (40) square feet. Existing fence is approximately five (5) feet in height.

The location of said privilege shall be as shown on prints kept on file with the Department of Business Affairs and Consumer Protection and the Office of the City Clerk.

Said privilege shall be constructed in accordance with plans and specifications approved by the Department of Transportation (Division of Project Development).

This grant of privilege in the public way shall be subject to the provisions of Section 10-28-015 and all other required provisions of the Municipal Code of Chicago.

The grantee shall pay to the City of Chicago as compensation for the privilege #1119493 herein granted the sum of zero ($.00) per annum in advance.

A 25% penalty will be added for payments received after due date.

The permit holder agrees to hold the City of Chicago harmless for any damage, relocation or replacement costs associated with damage, relocation or removal of private property caused by the City performing work in the public way.

Authority herein given and granted for a period of five (5) years from and after 12/16/2014.

Alderman Pat Dowell

Pat Dowell 3rd Ward



Department of Business Affairs and Consumer Protection
Small Business Center- Public Way Use Unit
City Hall- 121 N. LaSalle Street Room 800 • Chicago, IL 60602
312-74-GOBIZ / 312-744-6249 • (312) 744-1944 (TTY)
http://www.cityofchicago.org/bacp

07/29/2015

Alderman **Pat Dowell**
Ward # **03**
City of Chicago
City Hall, Room **200**
121 North LaSalle Street
Chicago, Illinois 60602

Re: An ordinance to use and maintain a portion of the public right-of-way for **two (2) fence(s)** for **CHICAGO PUBLIC SCHOOL**, adjacent to the premises known as **4415 S. Dr Martin Luther King Jr Dr.**.

Dear Alderman **Pat Dowell**:

The applicant referenced above has requested the use of the public right-of-way for **fence(s)**. An ordinance has been prepared by the Department of Business Affairs and Consumer Protection – Small Business Center - Public Way Use Unit for presentation to the City Council. Because this request was made for properties located in your ward, as approved by you as per the attached, I respectfully request that you introduce the attached ordinance at the next City Council meeting.

If you have any questions regarding this ordinance, please contact Anthony Bertuca at (312) 744-5506.

Department of Business Affairs and Consumer Protection

City of Chicago

O2015-5703

Office of the City Clerk

Document Tracking Sheet

Meeting Date:	7/29/2015
Sponsor(s):	Dowell (3)
Type:	Ordinance
Title:	Grant(s) of privilege in public way for Norfolk Southern Railway Company
Committee(s) Assignment:	Committee on Transportation and Public Way

ORDINANCE
Norfolk Southern Railway Company
Acct. No. 25288 - 4
Permit No. 1117887

Be It Ordained by the City Council of the City of Chicago:

SECTION 1. Permission and authority are hereby given and granted to Norfolk Southern Railway Company, upon the terms and subject to the conditions of this ordinance to construct, install, maintain and use five (5) Drain(s) under the public right-of-way adjacent to its premises known as 401-445 W. 51st St..

Said Drainage structures at W. 51st Street measure(s):
Two (2) at four (4) feet in length, and four (4) feet in width for a total of thirty-two (32) square feet. Said drainage structures shall be located on grade level.

Said sewer pipes at 51st Street measure(s):
One (1) at twelve (12) feet in length, and one (1) foot in width for a total of twelve (12) square feet. Said sewer pipe shall be approximately three (3) below grade level.

One (1) at twelve (12) feet in length, and point six seven (.67) feet in width for a total of eight point zero four (8.04) square feet. Said sewer pipe shall be approximately three (3) feet below grade level.

One (1) at sixteen (16) feet in length, and one (1) foot in width for a total of sixteen (16) square feet. Said sewer pipe shall be approximately three (3) feet below grade level.

The location of said privilege shall be as shown on prints kept on file with the Department of Business Affairs and Consumer Protection and the Office of the City Clerk.

Said privilege shall be constructed in accordance with plans and specifications approved by the Department of Transportation (Office of Underground Coordination) and Department of Water Management.

This grant of privilege in the public way shall be subject to the provisions of Section 10-28-015 and all other required provisions of the Municipal Code of Chicago.

The grantee shall pay to the City of Chicago as compensation for the privilege #1117887 herein granted the sum of two thousand ($2,000.00) per annum in advance.


A 25% penalty will be added for payments received after due date.

The permit holder agrees to hold the City of Chicago harmless for any damage, relocation or replacement costs associated with damage, relocation or removal of private property caused by the City performing work in the public way.

Authority herein given and granted for a period of five (5) years from and after Date of Passage.

Alderman Pat Dowell

Pat Dowell 3rd Ward

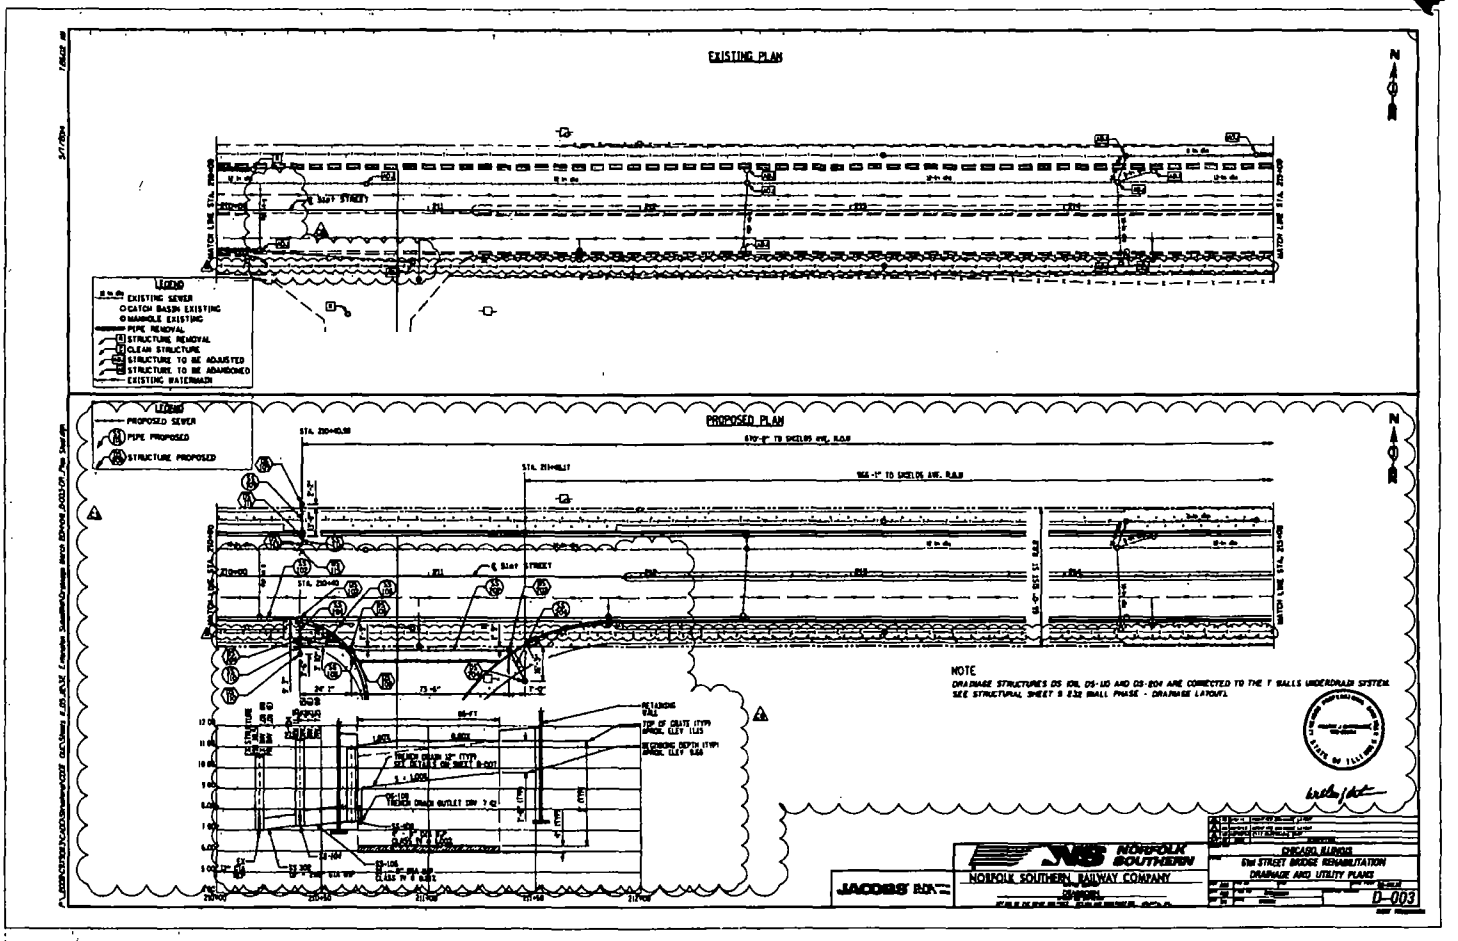
EXISTING PLAN
PROPOSED PLAN
Legend
EXISTING SEWER
CATCH BASIN EXISTING
MANHOLE EXISTING
PIPE REMOVAL
STRUCTURE REMOVAL
CLEAN STRUCTURE
STRUCTURE TO BE ADJUSTED
STRUCTURE TO BE ABANDONED
EXISTING WATERMAIN
PROPOSED SEWER
PIPE PROPOSED
STRUCTURE PROPOSED
NOTE
DRAINAGE STRUCTURES DS-101, DS-110 AND DS-204 ARE CONNECTED TO THE T WALLS UNDERDRAIN SYSTEM.
SEE STRUCTURAL SHEET S-232 SMALL PHASE - DRAINAGE LAYOUT.
NORFOLK SOUTHERN
NORFOLK SOUTHERN RAILWAY COMPANY
JACOBS
CHICAGO, ILLINOIS
51st STREET BRIDGE REHABILITATION
DRAINAGE AND UTILITY PLANS
D-003

Department of Business Affairs and Consumer Protection
Small Business Center- Public Way Use Unit
City Hall- 121 N. LaSalle Street Room 800 • Chicago, IL 60602
312-74-GOBIZ / 312-744-6249 • (312) 744-1944 (TTY)
http://www.cityofchicago.org/bacp

07/29/2015

Alderman **Pat Dowell**
Ward # **03**
City of Chicago
City Hall, Room **200**
121 North LaSalle Street
Chicago, Illinois 60602

Re: An ordinance to use and maintain a portion of the public right-of-way for **five (5) drain(s)** for **Norfolk Southern Railway Company**, adjacent to the premises known as **401-445 W. 51st St.**.

Dear Alderman **Pat Dowell**:

The applicant referenced above has requested the use of the public right-of-way for **drain(s)**. An ordinance has been prepared by the Department of Business Affairs and Consumer Protection – Small Business Center - Public Way Use Unit for presentation to the City Council. Because this request was made for properties located in your ward, as approved by you as per the attached, I respectfully request that you introduce the attached ordinance at the next City Council meeting.

If you have any questions regarding this ordinance, please contact Anthony Bertuca at (312) 744-5506.

Department of Business Affairs and Consumer Protection

City of Chicago

O2015-5707

Office of the City Clerk

Document Tracking Sheet

Meeting Date:	7/29/2015
Sponsor(s):	Dowell (3)
Type:	Ordinance
Title:	Grant(s) of privilege in public way for South East Chicago Commission
Committee(s) Assignment:	Committee on Transportation and Public Way

ORDINANCE
SOUTH EAST CHICAGO COMMISSION
Acct. No. 366688 - 31
Permit No. 1118779

Be It Ordained by the City Council of the City of Chicago:

SECTION 1. Permission and authority are hereby given and granted to SOUTH EAST CHICAGO COMMISSION, upon the terms and subject to the conditions of this ordinance to construct, install, maintain and use one (1) Trash container(s) on the public right-of-way adjacent to its premises known as 5100 S. Michigan Ave..

Said Trash container(s) at S. Michigan Avenue measure(s):
One (1) at one (1) foot in length, and two point four one (2.41) feet in width for a total of two point four one (2.41) square feet.

The location of said privilege shall be as shown on prints kept on file with the Department of Business Affairs and Consumer Protection and the Office of the City Clerk.

Said privilege shall be constructed in accordance with plans and specifications approved by the Department of Transportation (Division of Project Development).

This grant of privilege in the public way shall be subject to the provisions of Section 10-28-015 and all other required provisions of the Municipal Code of Chicago.

The grantee shall pay to the City of Chicago as compensation for the privilege #1118779 herein granted the sum of seventy-five ($75.00) per annum in advance.

A 25% penalty will be added for payments received after due date.


The permit holder agrees to hold the City of Chicago harmless for any damage, relocation or replacement costs associated with damage, relocation or removal of private property caused by the City performing work in the public way.

Authority herein given and granted for a period of five (5) years from and after Date of Passage.

Alderman Pat Dowell

Pat Dowell 3rd Ward

Product Information TF1185

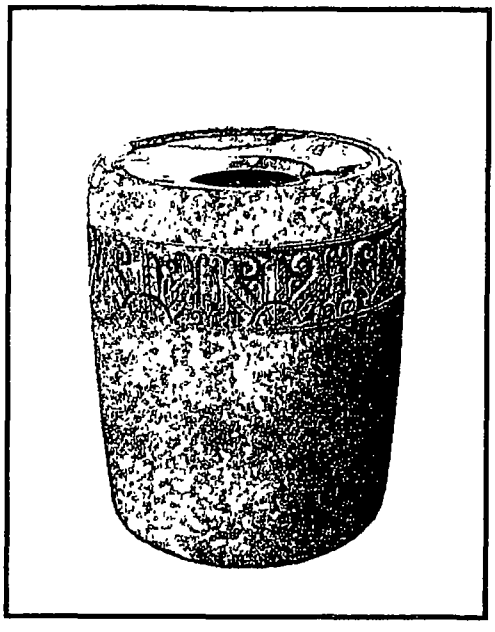

Size:	29" Dia. x 34" H
Weight:	720 Lbs.
Capacity:	43 Gallons
Material:	Reinforced concrete Aluminum
Reinforcing:	1/4" Dia. steel rebar
Parts:	1 Aluminum lid (TF1515) 1 Concrete base (TF1866) 1 Security cable assembly (TF1998) 1 Polyethylene liner (750152)
Feature:	Select from 9 standard bands

Finish Options

Standard
-Weatherstone(B)

Premium
-Weatherstone Glass(C)

Department of Business Affairs and Consumer Protection
Small Business Center - Public Way Use Unit
City Hall - 121 N LaSalle Street, Room 800 • Chicago, IL 60602
312-74-GOBIZ / 312-744-6249 • (312) 744-1944 (TTY)
http://www.cityofchicago.org/bacp

2nd Attempt at Introduction

07/29/2015

Alderman **Pat Dowell**
Ward # **03**
City of Chicago
City Hall, Room **200**
121 North LaSalle Street
Chicago, Illinois 60602

Re: An ordinance to use and maintain a portion of the public right-of-way for **one (1) trash container(s)** for **SOUTH EAST CHICAGO COMMISSION**, adjacent to the premises known as **5100 S. Michigan Ave.**.

Dear Alderman **Pat Dowell**:

The applicant referenced above has requested the use of the public right-of-way for a **trash container(s)**. An ordinance has been prepared by the Department of Business Affairs and Consumer Protection – Small Business Center - Public Way Use Unit for presentation to the City Council. Because this request was made for properties located in your ward, as approved by you as per the attached, I respectfully request that you introduce the attached ordinance at the next City Council meeting.

If you have any questions regarding this ordinance, please contact Anthony Bertuca at (312) 744-5506.

Department of Business Affairs and Consumer Protection

City of Chicago

O2015-5711

Office of the City Clerk

Document Tracking Sheet

Meeting Date:	7/29/2015
Sponsor(s):	Dowell (3)
Type:	Ordinance
Title:	Grant(s) of privilege in public way for 19 East - fence and gate
Committee(s) Assignment:	Committee on Transportation and Public Way

ORDINANCE
19 EAST
Acct. No. 394666 - 1
Permit No. 1119469

Be It Ordained by the City Council of the City of Chicago:

SECTION 1. Permission and authority are hereby given and granted to 19 EAST, upon the terms and subject to the conditions of this ordinance to maintain and use, as now constructed, Fence and Gate on the public right-of-way adjacent to its premises known as 19 E. 21st St..

Said Fence at Public Alley South of Bldg (Fence) measure(s):
One (1) at seventy-seven (77) feet in length, and one (1) foot in width for a total of seventy-seven (77) square feet. Existing fence is approximately nine (9) feet eleven (11) inches in height.

Said Gate at Public Alley East of Bldg (Gate) measure(s):
One (1) at twelve (12) feet in length, and one (1) foot in width for a total of twelve (12) square feet. Existing gate is approximately nine (9) feet in height.

The location of said privilege shall be as shown on prints kept on file with the Department of Business Affairs and Consumer Protection and the Office of the City Clerk.

Said privilege shall be constructed in accordance with plans and specifications approved by the Department of Transportation (Division of Project Development).

This grant of privilege in the public way shall be subject to the provisions of Section 10-28-015 and all other required provisions of the Municipal Code of Chicago.

The grantee shall pay to the City of Chicago as compensation for the privilege #1119469 herein granted the sum of eight hundred ($800.00) per annum in advance.


A 25% penalty will be added for payments received after due date.

The permit holder agrees to hold the City of Chicago harmless for any damage, relocation or replacement costs associated with damage, relocation or removal of private property caused by the City performing work in the public way.

Authority herein given and granted for a period of five (5) years from and after Date of Passage.

Alderman Pat Dowell

Pat Dowell 3rd Ward

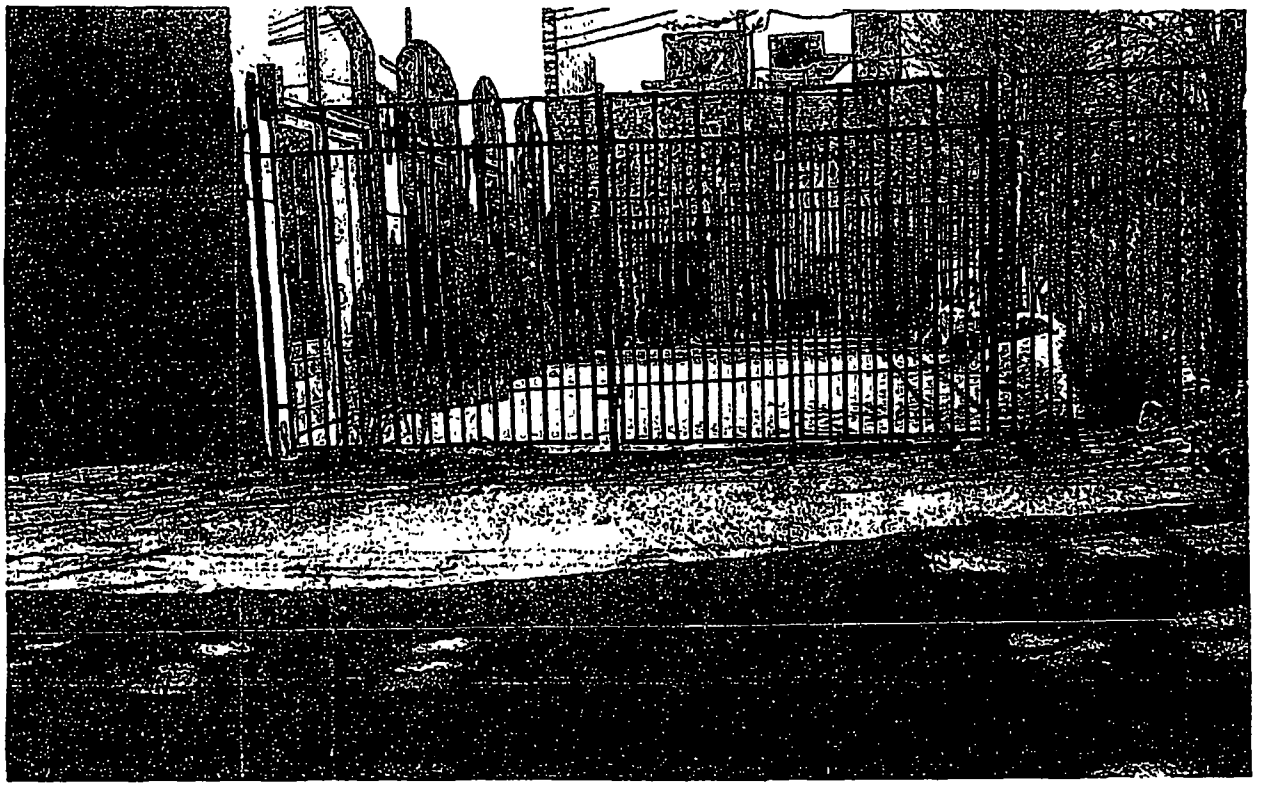

19 East 21st Street Alley /Patio at rear of building

B

Department of Business Affairs and Consumer Protection
Small Business Center- Public Way Use Unit
City Hall- 121 N. LaSalle Street Room 800 • Chicago, IL 60602
312-74-GOBIZ / 312-744-6249 • (312) 744-1944 (TTY)
http://www.cityofchicago.org/bacp

07/29/2015

Alderman **Pat Dowell**
Ward # **03**
City of Chicago
City Hall, Room **200**
121 North LaSalle Street
Chicago, Illinois 60602

Re: An ordinance to use and maintain a portion of the public right-of-way for **a fence and Gate** for **19 EAST**, adjacent to the premises known as **19 E. 21st St.**.

Dear Alderman **Pat Dowell**:

The applicant referenced above has requested the use of the public right-of-way for a **fence and Gate**. An ordinance has been prepared by the Department of Business Affairs and Consumer Protection – Small Business Center - Public Way Use Unit for presentation to the City Council. Because this request was made for properties located in your ward, as approved by you as per the attached, I respectfully request that you introduce the attached ordinance at the next City Council meeting.

If you have any questions regarding this ordinance, please contact Anthony Bertuca at (312) 744-5506.

Department of Business Affairs and Consumer Protection

City of Chicago

O2015-5713

Office of the City Clerk

Document Tracking Sheet

Meeting Date:	7/29/2015
Sponsor(s):	Dowell (3)
Type:	Ordinance
Title:	Grant(s) of privilege in public way for 19 East - occupation of spaces
Committee(s) Assignment:	Committee on Transportation and Public Way

ORDINANCE
19 EAST
Acct. No. 394666 - 1
Permit No. 1119421

Be It Ordained by the City Council of the City of Chicago:

SECTION 1. Permission and authority are hereby given and granted to 19 EAST, upon the terms and subject to the conditions of this ordinance to maintain and use, as now constructed, two (2) Occupation of Space(s) on the public right-of-way adjacent to its premises known as 19 E. 21st St..

Said Occupation of Space(s) at Public Alley South of Bldg measure(s):
One (1) at one hundred ninety-five point three three (195.33) feet in length, and twelve (12) feet in width for a total of two thousand three hundred forty-three point nine six (2343.96) square feet.

Said Occupation of Space(s) at Public Alley East of Bldg measure(s):
One (1) at forty-three point zero eight (43.08) feet in length, and twenty-five (25) feet in width for a total of one thousand seventy-seven (1077) square feet.

The location of said privilege shall be as shown on prints kept on file with the Department of Business Affairs and Consumer Protection and the Office of the City Clerk.

Said privilege shall be constructed in accordance with plans and specifications approved by the Department of Planning and Development, Department of Transportation (Division of Project Development), and Department of Transportation (Office of Underground Coordination).

This grant of privilege in the public way shall be subject to the provisions of Section 10-28-015 and all other required provisions of the Municipal Code of Chicago.

The grantee shall pay to the City of Chicago as compensation for the privilege #1119421 herein granted the sum of four thousand two hundred ninety-one ($4,291.00) per annum in advance.

A 25% penalty will be added for payments received after due date.


The permit holder agrees to hold the City of Chicago harmless for any damage, relocation or replacement costs associated with damage, relocation or removal of private property caused by the City performing work in the public way.

Authority herein given and granted for a period of five (5) years from and after Date of Passage.

Alderman Pat Dowell

Pat Dowell 3rd Ward

(Page 2 of 2)

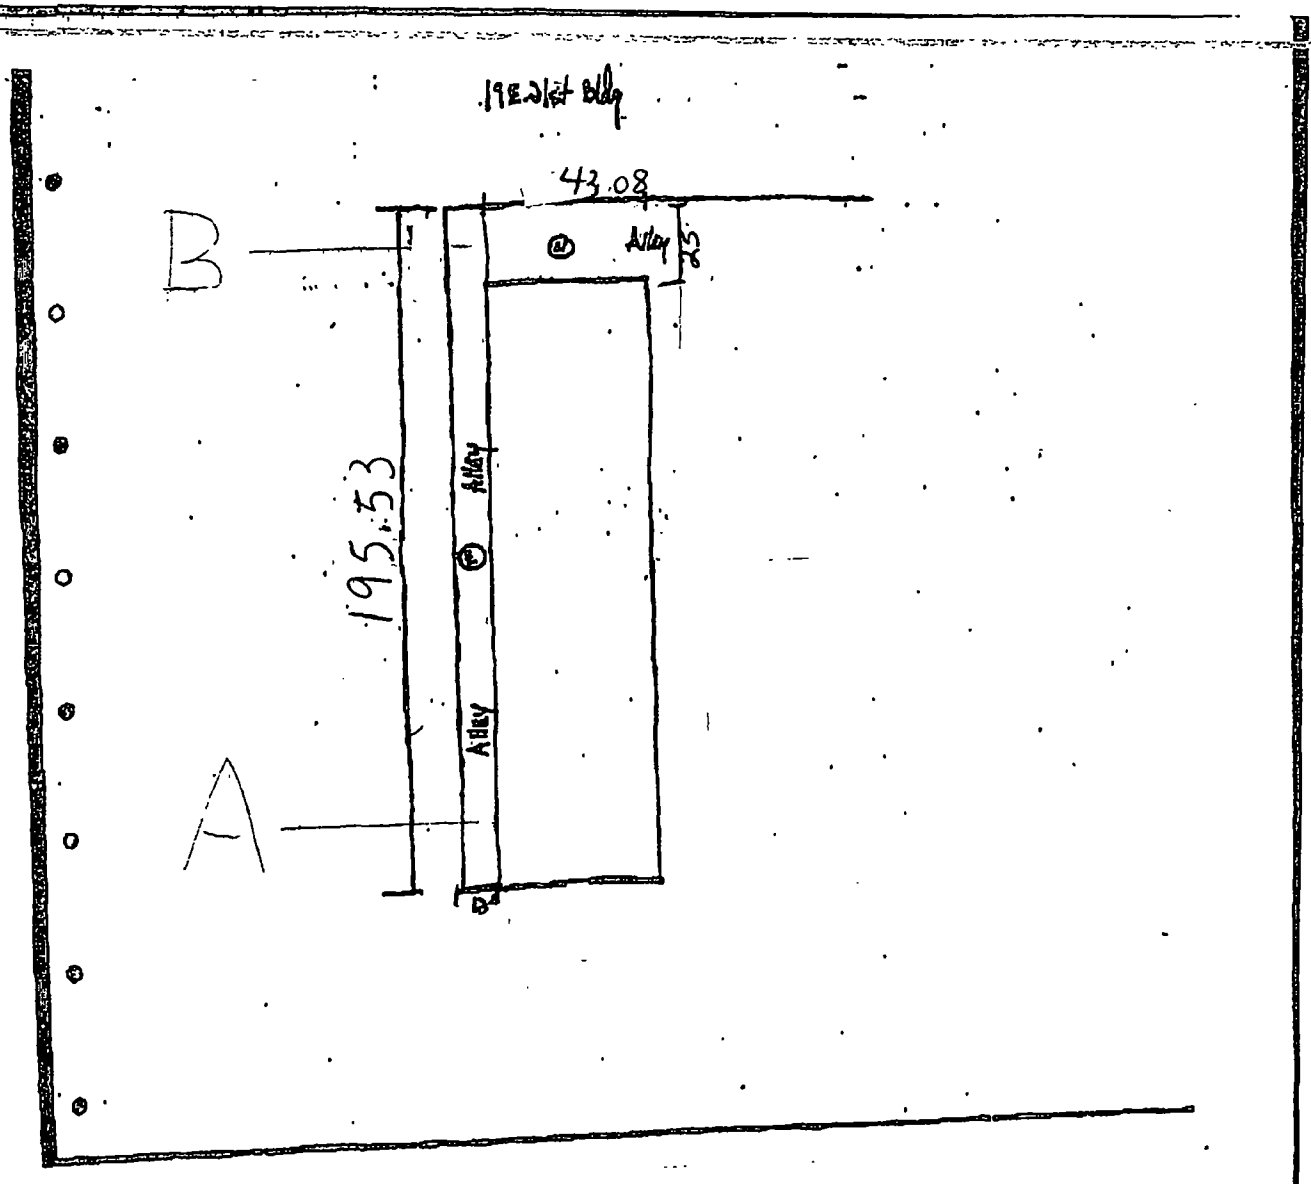

RE: 19 E 21st Street

FFT @ CIC LLC

Department of Business Affairs and Consumer Protection
Small Business Center- Public Way Use Unit
City Hall - 121 N. LaSalle Street Room 800 • Chicago, IL 60602
312-74-GOBIZ / 312-744-6249 • (312) 744-1944 (TTY)
http://www.cityofchicago.org/bacp

07/29/2015

Alderman **Pat Dowell**
Ward # **03**
City of Chicago
City Hall, Room **200**
121 North LaSalle Street
Chicago, Illinois 60602

Re: An ordinance to use and maintain a portion of the public right-of-way for **two (2) occupation of space(s)** for **19 EAST**, adjacent to the premises known as **19 E. 21st St.**.

Dear Alderman **Pat Dowell**:

The applicant referenced above has requested the use of the public right-of-way for **occupation of space(s)**. An ordinance has been prepared by the Department of Business Affairs and Consumer Protection – Small Business Center - Public Way Use Unit for presentation to the City Council. Because this request was made for properties located in your ward, as approved by you as per the attached, I respectfully request that you introduce the attached ordinance at the next City Council meeting.

If you have any questions regarding this ordinance, please contact Anthony Bertuca at (312) 744-5506.

Department of Business Affairs and Consumer Protection

City of Chicago

O2015-5715

Office of the City Clerk

Document Tracking Sheet

Meeting Date:	7/29/2015
Sponsor(s):	Burns (4)
Type:	Ordinance
Title:	Grant(s) of privilege in public way for Anvan Midwest Realty Management Co.
Committee(s) Assignment:	Committee on Transportation and Public Way

ORDINANCE
ANVAN MIDWEST REALTY MGMNT CO
Acct. No. 69774 - 1
Permit No. 1119142

Be It Ordained by the City Council of the City of Chicago:

SECTION 1. Permission and authority are hereby given and granted to ANVAN MIDWEST REALTY MGMNT CO, upon the terms and subject to the conditions of this ordinance to maintain and use, as now constructed, two (2) Vault(s) under the public right-of-way adjacent to its premises known as 401 S. State St..

Said Vault(s) at Public Alley measure(s):

One (1) at three hundred sixty-seven (367) feet in length, and ten (10) feet in width for a total of three thousand six hundred seventy (3670) square feet.

One (1) at fifty (50) feet in length, and ten (10) feet in width for a total of five hundred (500) square feet.

The location of said privilege shall be as shown on prints kept on file with the Department of Business Affairs and Consumer Protection and the Office of the City Clerk.

Said privilege shall be constructed in accordance with plans and specifications approved by the Department of Transportation (Office of Underground Coordination).


This grant of privilege in the public way shall be subject to the provisions of Section 10-28-015 and all other required provisions of the Municipal Code of Chicago.

The grantee shall pay to the City of Chicago as compensation for the privilege #1119142 herein granted the sum of eight thousand two hundred seven ($8,207.00) per annum in advance.


A 25% penalty will be added for payments received after due date.

The permit holder agrees to hold the City of Chicago harmless for any damage, relocation or replacement costs associated with damage, relocation or removal of private property caused by the City performing work in the public way.

Authority herein given and granted for a period of five (5) years from and after 06/27/2015.

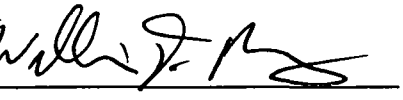Alderman 

William D. Burns 4th Ward

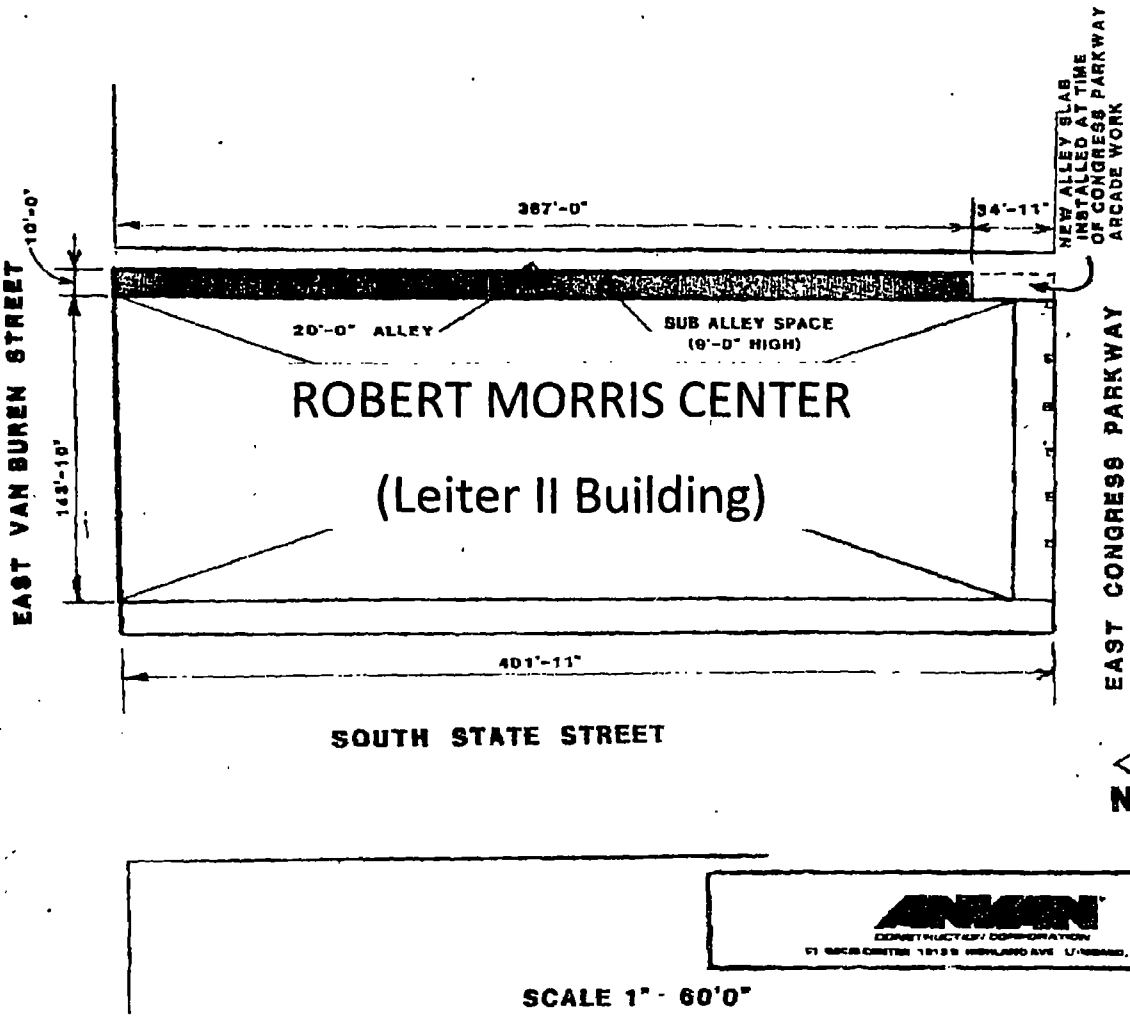

SCALE 1" - 60'0"

NOV-07-00(TUE) 12:27 P.003

Department of Business Affairs and Consumer Protection
Small Business Center- Public Way Use Unit
City Hall - 121 N LaSalle Street Room 800 • Chicago, IL 60602
312-74-GOBIZ / 312-744-6249 • (312) 744-1944 (TTY)
http://www.cityofchicago.org/bacp

07/29/2015

Alderman **William D. Burns**
Ward # **04**
City of Chicago
City Hall, Room **305**
121 North LaSalle Street
Chicago, Illinois 60602

Re: An ordinance to use and maintain a portion of the public right-of-way for **two (2) vault(s)** for **ANVAN MIDWEST REALTY MGMNT CO**, adjacent to the premises known as **401 S. State St.**.

Dear Alderman **William D. Burns**:

The applicant referenced above has requested the use of the public right-of-way for **vault(s)**. An ordinance has been prepared by the Department of Business Affairs and Consumer Protection – Small Business Center - Public Way Use Unit for presentation to the City Council. Because this request was made for properties located in your ward, as approved by you as per the attached, I respectfully request that you introduce the attached ordinance at the next City Council meeting.

If you have any questions regarding this ordinance, please contact Anthony Bertuca at (312) 744-5506.

Department of Business Affairs and Consumer Protection

City of Chicago

O2015-5716

Office of the City Clerk

Document Tracking Sheet

Meeting Date:	7/29/2015
Sponsor(s):	Burns (4)
Type:	Ordinance
Title:	Grant(s) of privilege in public way for Carter's
Committee(s) Assignment:	Committee on Transportation and Public Way

ORDINANCE
Carter's
Acct. No. 311112 - 3
Permit No. 1118286

Be It Ordained by the City Council of the City of Chicago:

SECTION 1. Permission and authority are hereby given and granted to Carter's, upon the terms and subject to the conditions of this ordinance to maintain and use one (1) sign(s) projecting over the public right-of-way attached to its premises known as 1143 S. Delano Ct..

Said sign structure(s) measures as follows; along S. Delano Court East:
One (1) at three point five (3.5) feet in length, one point five (1.5) feet in height and eleven (11) feet above grade level.

The location of said privilege shall be as shown on prints kept on file with the Department of Business Affairs and Consumer Protection and the Office of the City Clerk.

Said privilege shall be constructed in accordance with plans and specifications approved by the Department of Transportation (Division of Project Development) and Zoning Department - Signs.

This grant of privilege in the public way shall be subject to the provisions of Section 10-28-015 and all other required provisions of the Municipal Code of Chicago.

The grantee shall pay to the City of Chicago as compensation for the privilege #1118286 herein granted the sum of one hundred ($100.00) per annum in advance.

A 25% penalty will be added for payments received after due date.


The permit holder agrees to hold the City of Chicago harmless for any damage, relocation or replacement costs associated with damage, relocation or removal of private property caused by the City performing work in the public way.


Authority herein given and granted for a period of five (5) years from and after Date of Passage.

Alderman _____

William D. Burns 4th Ward

LETTER SQ. FT. - 2.30

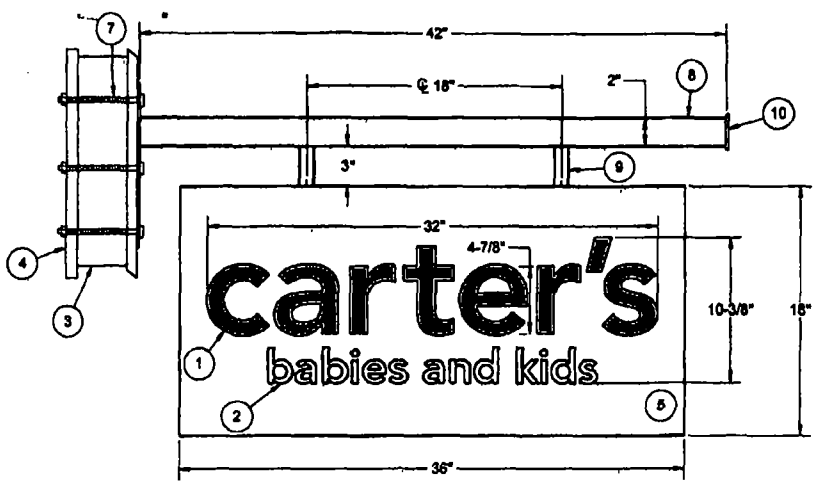

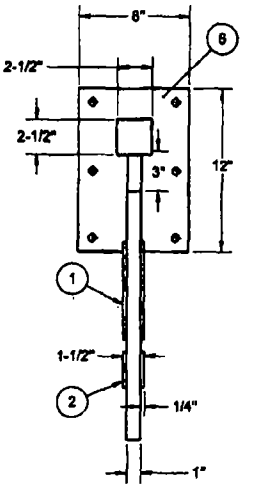

1. "CARTERS" LOGO 1/4" SINTRA PAINTED TO MATCH PMS #2995 BLUE, SATIN FINISH
2. "BABIES AND KIDS" LOGO 1/4" SINTRA PAINTED TO MATCH PMS #376 GREEN, SATIN FINISH
3. EXISTING FASCIA
4. BLOCKING BY OTHERS
5. .080 ALUM CORE W/FACES AND RETURNS PAINTED WHITE, SATIN FINISH
6. 12" X 8" X 3/16" MOUNTING PLATE, PAINTED WHITE, SATIN FINISH
7. 3/8" THRU BOLTS, PAINTED WHITE, SATIN FINISH
8. 2" X 2" X 1/4" MOUNTING TUBE, FINISHED SATIN WHITE
9. 1" X 1" X 1/8" MOUNTING TUBE, FINISHED SATIN WHITE
10. 2-1/2" X 2-1/2" X 1/8" END CAP, FINISHED SATIN WHITE

ICS IMAGE CONSULTING SERVICES, INC.
PROJECT MGR JOE
CELL 440 840 0879
OFFICE 440 951 9919
EMAIL JOE@ICSWW.COM

carter's babies and kids

ORIGINAL DRAWN BY DD
ORIG DATE 09 05 14
REVISION F 3
REV BY DD
REV DATE 02 04
ITEM # N/A

CHICAGO, IL EXT SIGN PACKAGE
CENTER THE COLLECTION AT ROOSEVELT
STORE# TBD
CITY,STATE,ZIP CHICAGO, IL 60605

THIS DOCUMENT IS THE EXCLUSIVE PROPERTY OF IMAGE CONSULTING SERVICES, INC. IT MUST BE RETURNED, DESTROYED OR DELETED ON REQUEST ALONG WITH ANY DOCUMENTS CONTAINING INFORMATION OBTAINED FROM THIS DOCUMENT. NEITHER THIS DOCUMENT NOR ANY PART OF IT OR ANY INFORMATION CONCERNING IT, INCLUDING DESIGN INTENT, MAY BE COPIED, DISCLOSED TO OTHERS OR USED FOR ANY PURPOSE EXCEPT IN FURTHERANCE OF YOUR BUSINESS WITH IMAGE CONSULTING SERVICES, INC. THE DESIGN AND/OR PARTS REFERRED TO ON THIS DOCUMENT MAY BE THE SUBJECT OF PATENTS AND/OR PENDING APPLICATIONS AND MAY NOT BE MANUFACTURED WITHOUT PERMISSION FROM IMAGE CONSULTING SERVICES, INC.

Department of Business Affairs and Consumer Protection
Small Business Center - Public Way Use Unit
City Hall - 121 N. LaSalle Street, Room 800 • Chicago, IL 60602
312-74-GOBIZ / 312-744-6249 • (312) 744-1944 (TTY)
http://www.cityofchicago.org/bacp

07/29/2015

Alderman **William D. Burns**
Ward # **04**
City of Chicago
City Hall, Room **305**
121 North LaSalle Street
Chicago, Illinois 60602

Re: An ordinance to use and maintain a portion of the public right-of-way for **one (1) sign(s)** for **Carter's**, adjacent to the premises known as **1143 S. Delano Ct.**.

Dear Alderman **William D. Burns**:

The applicant referenced above has requested the use of the public right-of-way for a **sign(s)**. An ordinance has been prepared by the Department of Business Affairs and Consumer Protection – Small Business Center - Public Way Use Unit for presentation to the City Council. Because this request was made for properties located in your ward, as approved by you as per the attached, I respectfully request that you introduce the attached ordinance at the next City Council meeting.

If you have any questions regarding this ordinance, please contact Anthony Bertuca at (312) 744-5506.

Department of Business Affairs and Consumer Protection

City of Chicago

O2015-5717

Office of the City Clerk

Document Tracking Sheet

Meeting Date:	7/29/2015
Sponsor(s):	Burns (4)
Type:	Ordinance
Title:	Grant(s) of privilege in public way for Columbia College Chicago
Committee(s) Assignment:	Committee on Transportation and Public Way

ORDINANCE
COLUMBIA COLLEGE CHICAGO
Acct. No. 85612 - 10
Permit No. 1109321

Be It Ordained by the City Council of the City of Chicago:

SECTION 1. Permission and authority are hereby given and granted to COLUMBIA COLLEGE CHICAGO, upon the terms and subject to the conditions of this ordinance to maintain and use, as now constructed, one (1) Vault(s) under the public right-of-way adjacent to its premises known as 72 E. 11th St..

Said Vault(s) at E. 11TH Street measure(s):
One (1) at one hundred one point five (101.5) feet in length, and twelve point three three (12.33) feet in width for a total of one thousand two hundred fifty-one point five (1251.5) square feet.

The location of said privilege shall be as shown on prints kept on file with the Department of Business Affairs and Consumer Protection and the Office of the City Clerk.

Said privilege shall be constructed in accordance with plans and specifications approved by the Department of Transportation (Office of Underground Coordination).

This grant of privilege in the public way shall be subject to the provisions of Section 10-28-015 and all other required provisions of the Municipal Code of Chicago.

The grantee shall pay to the City of Chicago as compensation for the privilege #1109321 herein granted the sum of one thousand ninety-three ($1,093.00) per annum in advance.


A 25% penalty will be added for payments received after due date.

The permit holder agrees to hold the City of Chicago harmless for any damage, relocation or replacement costs associated with damage, relocation or removal of private property caused by the City performing work in the public way.

Authority herein given and granted for a period of five (5) years from and after 11/19/2013.

Alderman _____

William D. Burns 4th Ward

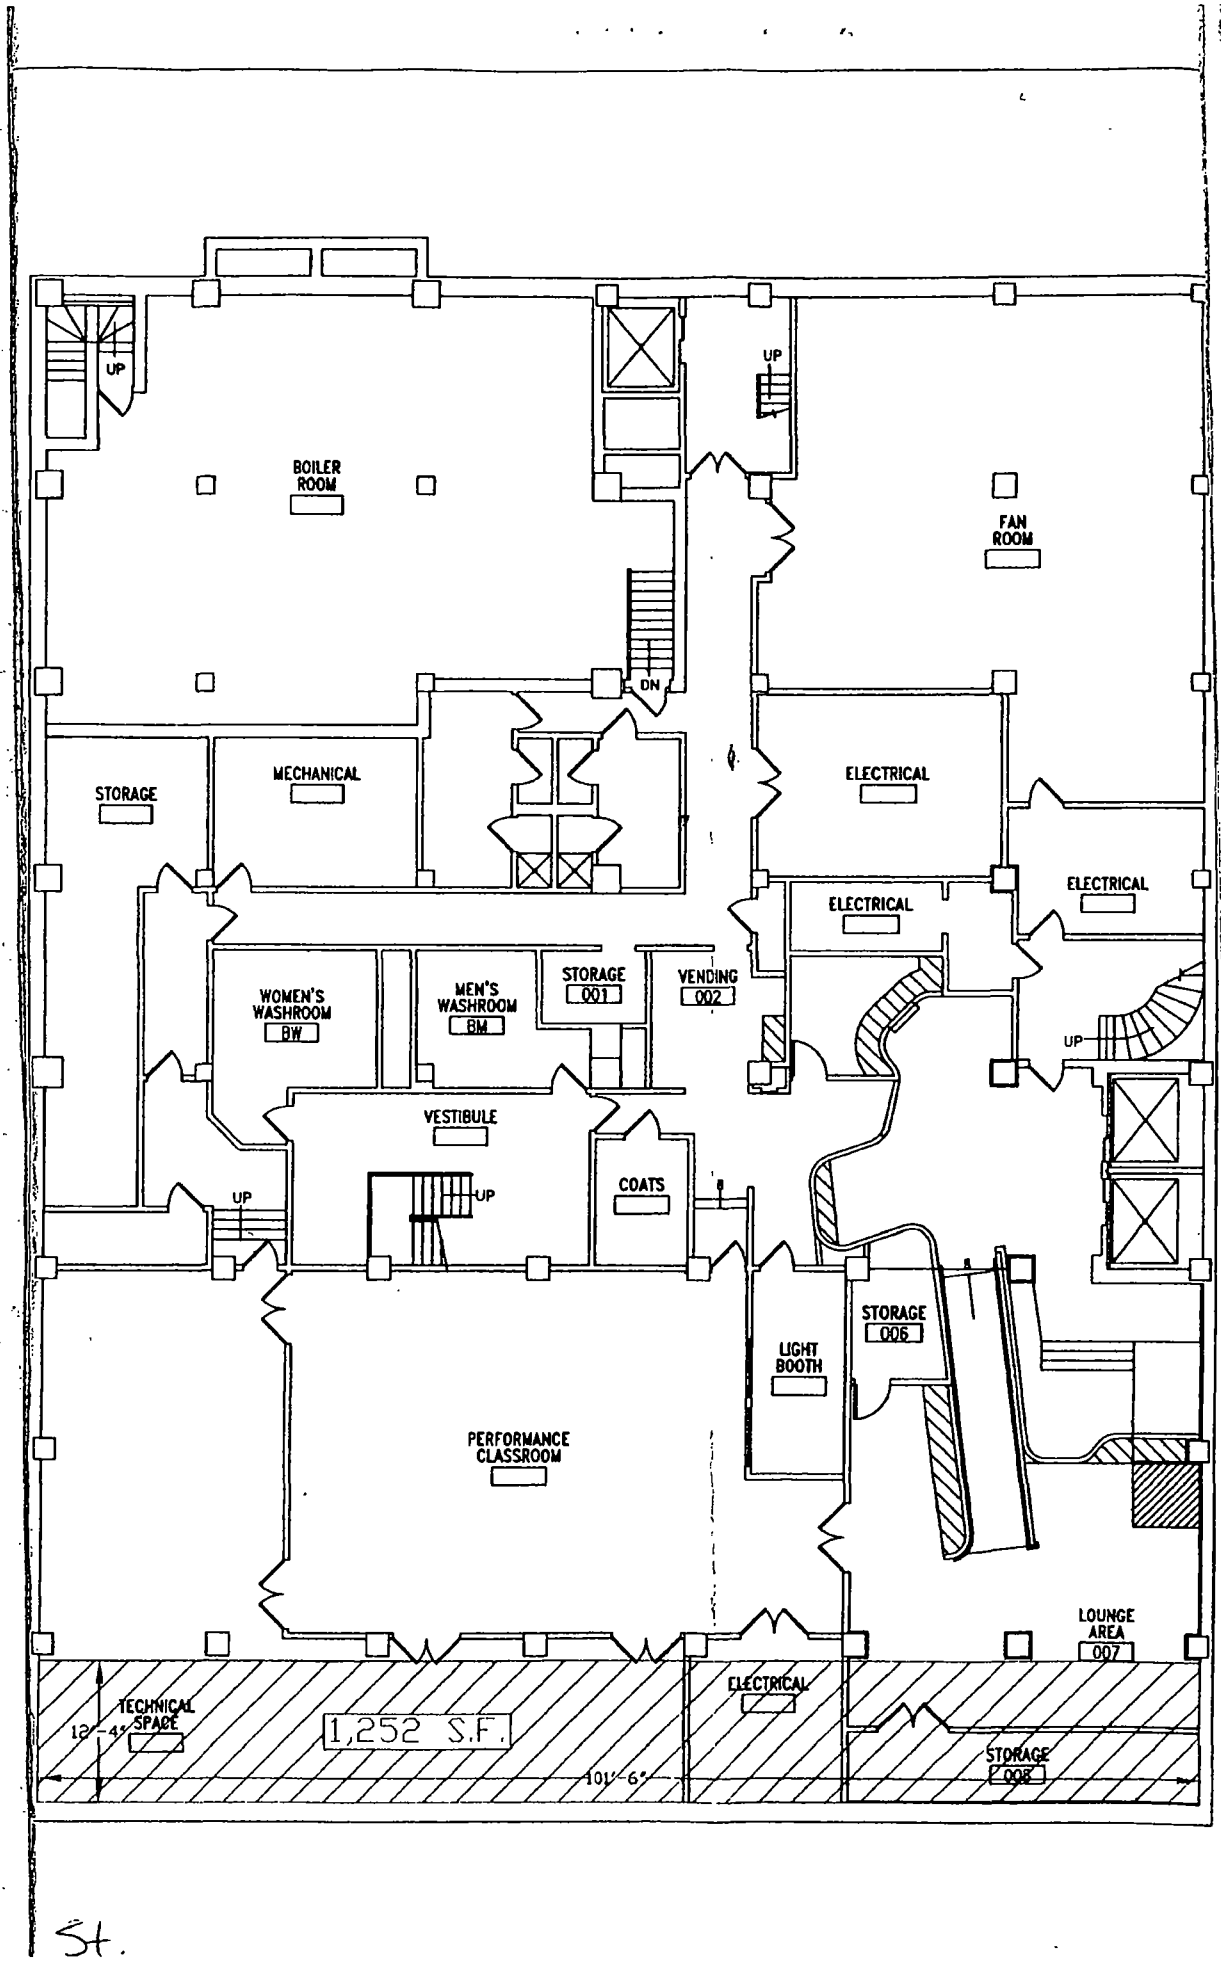
UP
BOILER ROOM
UP
FAN ROOM
DN
STORAGE
MECHANICAL
ELECTRICAL
ELECTRICAL
ELECTRICAL
WOMEN'S WASHROOM
BW
MEN'S WASHROOM
BM
STORAGE
001
VENDING
002
UP
VESTIBULE
UP
UP
COATS
STORAGE
006
LIGHT BOOTH
PERFORMANCE CLASSROOM
LOUNGE AREA
007
TECHNICAL SPACE
12'-4"
1,252 S.F.
ELECTRICAL
101'-6"
STORAGE
008

St.

Department of Business Affairs and Consumer Protection
Small Business Center - Public Way Use Unit
City Hall - 121 N. LaSalle Street, Room 800 • Chicago, IL 60602
312-74-GOBIZ / 312-744-6249 • (312) 744-1944 (TTY)
http //www.cityofchicago.org/bacp

07/29/2015

Alderman **William D. Burns**
Ward # **04**
City of Chicago
City Hall, Room **305**
121 North LaSalle Street
Chicago, Illinois 60602

Re: An ordinance to use and maintain a portion of the public right-of-way for **one (1) vault(s)** for **COLUMBIA COLLEGE CHICAGO**, adjacent to the premises known as **72 E. 11th St.**.

Dear Alderman **William D. Burns**:

The applicant referenced above has requested the use of the public right-of-way for a **vault(s)**. An ordinance has been prepared by the Department of Business Affairs and Consumer Protection – Small Business Center - Public Way Use Unit for presentation to the City Council. Because this request was made for properties located in your ward, as approved by you as per the attached, I respectfully request that you introduce the attached ordinance at the next City Council meeting.

If you have any questions regarding this ordinance, please contact Anthony Bertuca at (312) 744-5506.

Department of Business Affairs and Consumer Protection

City of Chicago

O2015-5720

Office of the City Clerk

Document Tracking Sheet

Meeting Date:	7/29/2015
Sponsor(s):	Burns (4)
Type:	Ordinance
Title:	Grant(s) of privilege in public way for Hunter Parking, Incorporated
Committee(s) Assignment:	Committee on Transportation and Public Way

ORDINANCE
HUNTER PARKING, INCORPORATED
Acct. No. 10219 - 15
Permit No. 1119387

Be It Ordained by the City Council of the City of Chicago:

SECTION 1. Permission and authority are hereby given and granted to HUNTER PARKING, INCORPORATED, upon the terms and subject to the conditions of this ordinance to maintain and use two (2) sign(s) projecting over the public right-of-way attached to its premises known as 636 S. Wabash Ave..

Said sign structure(s) measures as follows; along S WABASH ST:
One (1) at seven point zero eight (7.08) feet in length, twelve (12) feet in height and twelve (12) feet above grade level.

Said sign structure(s) measures as follows; along E BALBO AVE:
One (1) at seven point zero eight (7.08) feet in length, twelve (12) feet in height and twelve (12) feet above grade level.

The location of said privilege shall be as shown on prints kept on file with the Department of Business Affairs and Consumer Protection and the Office of the City Clerk.

Said privilege shall be constructed in accordance with plans and specifications approved by the Department of Transportation (Division of Project Development) and Zoning Department - Signs.

This grant of privilege in the public way shall be subject to the provisions of Section 10-28-015 and all other required provisions of the Municipal Code of Chicago.

The grantee shall pay to the City of Chicago as compensation for the privilege #1119387 herein granted the sum of six hundred ($600.00) per annum in advance.


A 25% penalty will be added for payments received after due date.

The permit holder agrees to hold the City of Chicago harmless for any damage, relocation or replacement costs associated with damage, relocation or removal of private property caused by the City performing work in the public way.

Authority herein given and granted for a period of five (5) years from and after 06/11/2013.

Alderman _____

William D. Burns 4th Ward

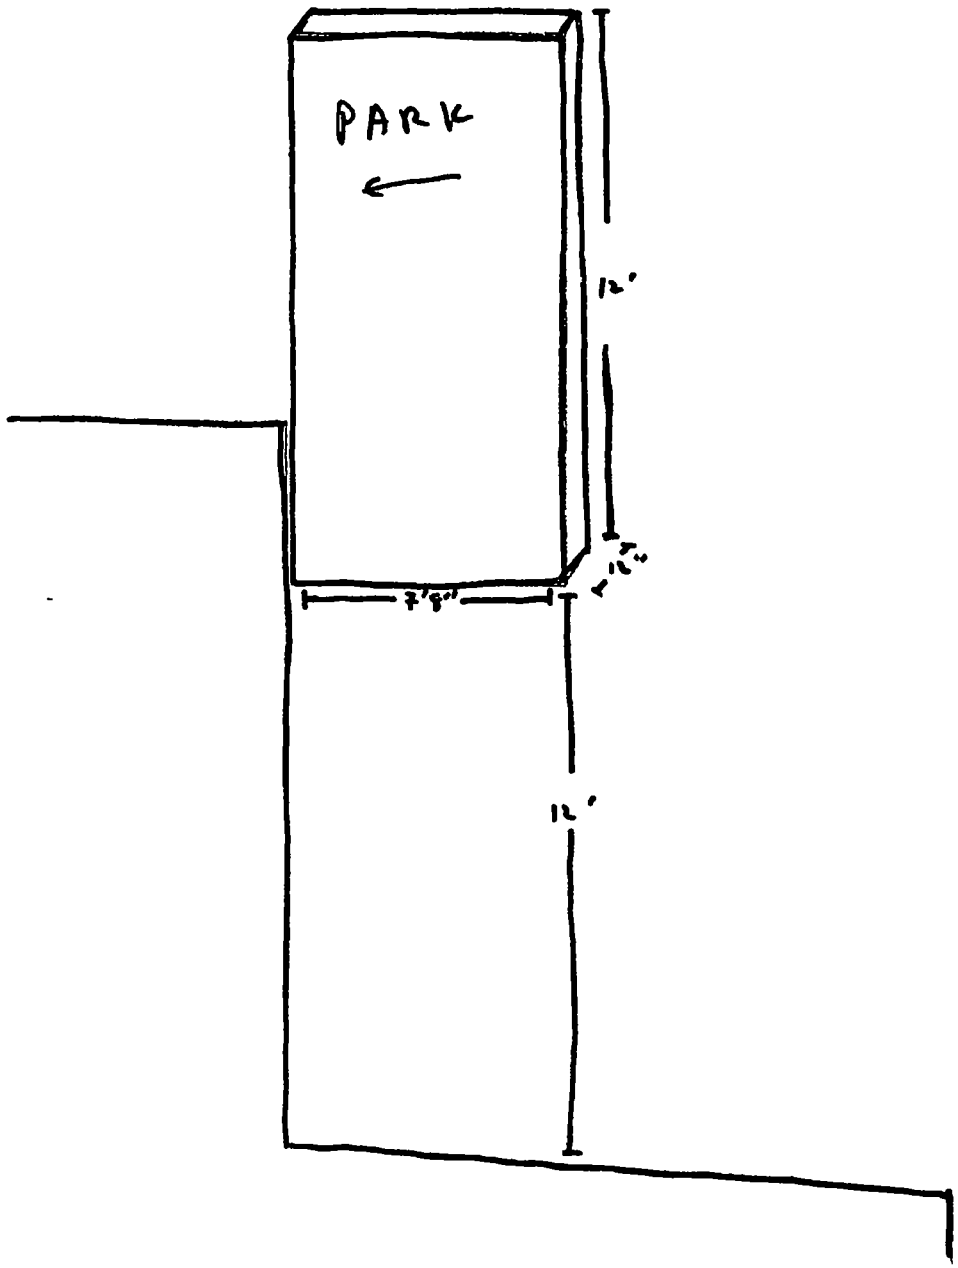

South Wabash Avenue

Department of Business Affairs and Consumer Protection
Small Business Center - Public Way Use Unit
City Hall - 121 N. LaSalle Street, Room 800 • Chicago, IL 60602
312-74-GOBIZ / 312-744-6249 • (312) 744-1944 (TTY)
http://www.cityofchicago.org/bacp

07/29/2015

Alderman **William D. Burns**
Ward # **04**
City of Chicago
City Hall, Room **305**
121 North LaSalle Street
Chicago, Illinois 60602

Re: An ordinance to use and maintain a portion of the public right-of-way for **two (2) sign(s)** for **HUNTER PARKING, INCORPORATED**, adjacent to the premises known as **636 S. Wabash Ave.**.

Dear Alderman **William D. Burns**:

The applicant referenced above has requested the use of the public right-of-way for a **sign(s)**. An ordinance has been prepared by the Department of Business Affairs and Consumer Protection – Small Business Center - Public Way Use Unit for presentation to the City Council. Because this request was made for properties located in your ward, as approved by you as per the attached, I respectfully request that you introduce the attached ordinance at the next City Council meeting.

If you have any questions regarding this ordinance, please contact Anthony Bertuca at (312) 744-5506.

Department of Business Affairs and Consumer Protection

City of Chicago

O2015-5722

Office of the City Clerk

Document Tracking Sheet

Meeting Date:	7/29/2015
Sponsor(s):	Burns (4)
Type:	Ordinance
Title:	Grant(s) of privilege in public way for Kenwood Academy High School
Committee(s) Assignment:	Committee on Transportation and Public Way

ORDINANCE
KENWOOD ACADEMY HIGH SCHOOL
Acct. No. 302602 - 7
Permit No. 1119543

Be It Ordained by the City Council of the City of Chicago

SECTION 1. Permission and authority are hereby given and granted to KENWOOD ACADEMY HIGH SCHOOL, upon the terms and subject to the conditions of this ordinance to maintain and use, as now constructed, one (1) Fence(s) on the public right-of-way adjacent to its premises known as 5015 S. Blackstone Ave..

Said Fence(s) at E. 49th Street measure(s):
One (1) at one hundred ninety-one point five eight (191.58) feet in length, and point nine one (.91) feet in width for a total of one hundred seventy-four point three four (174.34) square feet. Existing fence is approximately six (6) feet in height.

The location of said privilege shall be as shown on prints kept on file with the Department of Business Affairs and Consumer Protection and the Office of the City Clerk.

Said privilege shall be constructed in accordance with plans and specifications approved by the Department of Transportation (Division of Project Development)

This grant of privilege in the public way shall be subject to the provisions of Section 10-28-015 and all other required provisions of the Municipal Code of Chicago.

The grantee shall pay to the City of Chicago as compensation for the privilege #1119543 herein granted the sum of zero ($.00) per annum in advance.


A 25% penalty will be added for payments received after due date.

The permit holder agrees to hold the City of Chicago harmless for any damage, relocation or replacement costs associated with damage, relocation or removal of private property caused by the City performing work in the public way.

Authority herein given and granted for a period of five (5) years from and after 03/18/2014.

Alderman _____

William D. Burns 4th Ward

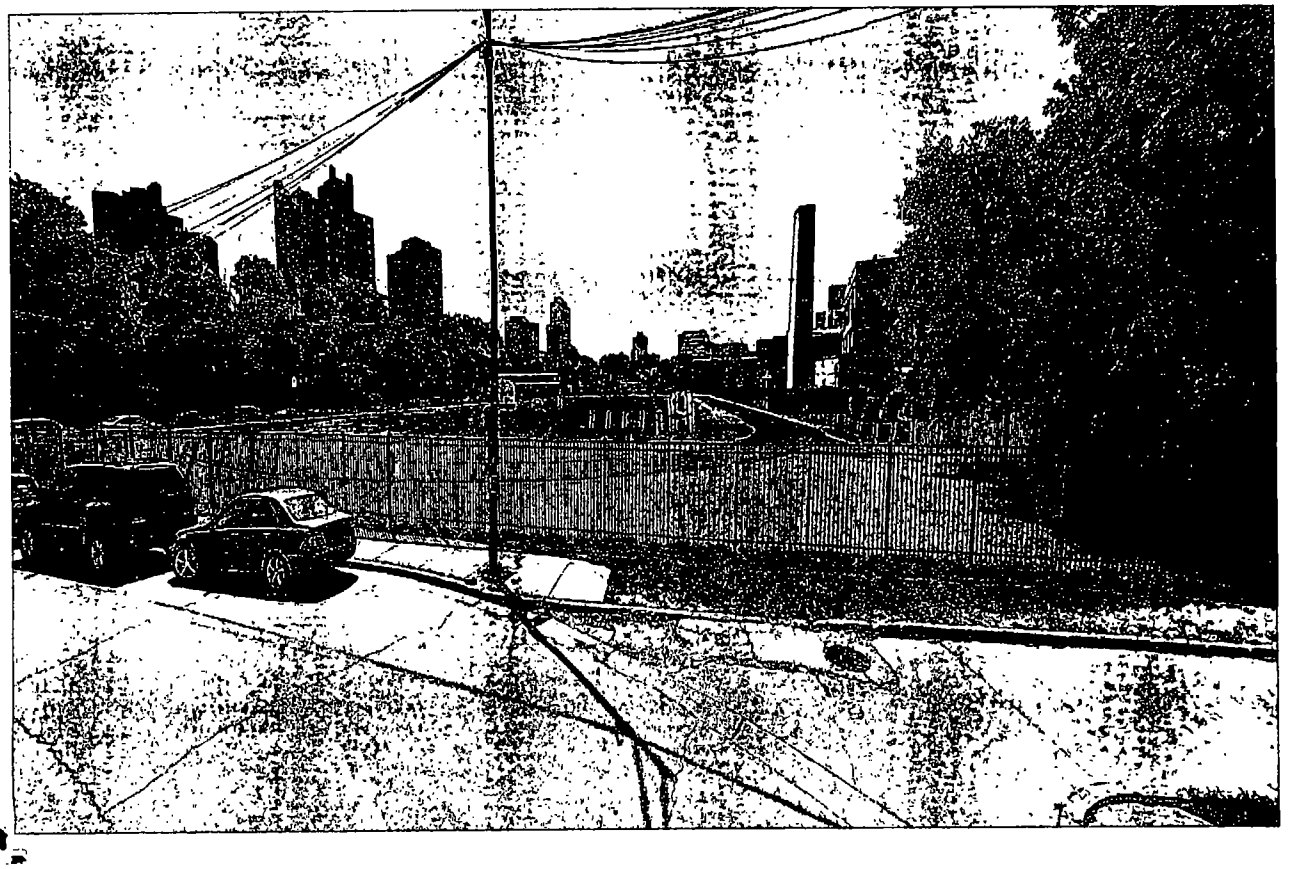

- **Department of Business Affairs and Consumer Protection**
Small Business Center- Public Way Use Unit
City Hall- 121 N. LaSalle Street Room 800 • Chicago, IL 60602
312-74-GOBIZ / 312-744-6249 • (312) 744-1944 (TTY)
http://www.cityofchicago.org/bacp

07/29/2015

Alderman **William D. Burns**
Ward # **04**
City of Chicago
City Hall, Room **305**
121 North LaSalle Street
Chicago, Illinois 60602

Re: An ordinance to use and maintain a portion of the public right-of-way for **one (1) fence(s)** for **KENWOOD ACADEMY HIGH SCHOOL**, adjacent to the premises known as **5015 S. Blackstone Ave.**.

Dear Alderman **William D. Burns**:

The applicant referenced above has requested the use of the public right-of-way for a **fence(s)**. An ordinance has been prepared by the Department of Business Affairs and Consumer Protection – Small Business Center - Public Way Use Unit for presentation to the City Council. Because this request was made for properties located in your ward, as approved by you as per the attached, I respectfully request that you introduce the attached ordinance at the next City Council meeting.

If you have any questions regarding this ordinance, please contact Anthony Bertuca at (312) 744-5506.

Department of Business Affairs and Consumer Protection

City of Chicago

O2015-5724

Office of the City Clerk

Document Tracking Sheet

Meeting Date:	7/29/2015
Sponsor(s):	Burns (4)
Type:	Ordinance
Title:	Grant(s) of privilege in public way for Lake Park Associates, Inc.
Committee(s) Assignment:	Committee on Transportation and Public Way

ORDINANCE
LAKE PARK ASSOCIATES, INC
Acct. No. 379530 - 9
Permit No. 1111315

Be It Ordained by the City Council of the City of Chicago:

SECTION 1. Permission and authority are hereby given and granted to LAKE PARK ASSOCIATES, INC, upon the terms and subject to the conditions of this ordinance to maintain and use one (1) sign(s) projecting over the public right-of-way attached to its premises known as 1301-03 E. 53rd St..

Said sign structure(s) measures as follows; along E. 53rd Street:
One (1) at eight point four two (8.42) feet in length, one point three three (1.33) feet in height and nine (9) feet above grade level.

The location of said privilege shall be as shown on prints kept on file with the Department of Business Affairs and Consumer Protection and the Office of the City Clerk.

Said privilege shall be constructed in accordance with plans and specifications approved by the Department of Transportation (Division of Project Development) and Zoning Department - Signs.


This grant of privilege in the public way shall be subject to the provisions of Section 10-28-015 and all other required provisions of the Municipal Code of Chicago.

The grantee shall pay to the City of Chicago as compensation for the privilege #1111315 herein granted the sum of one hundred ($100.00) per annum in advance.


A 25% penalty will be added for payments received after due date.


The permit holder agrees to hold the City of Chicago harmless for any damage, relocation or replacement costs associated with damage, relocation or removal of private property caused by the City performing work in the public way.


Authority herein given and granted for a period of five (5) years from and after Date of Passage.

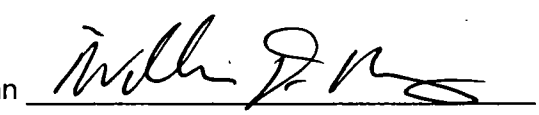Alderman 

William D. Burns 4th Ward

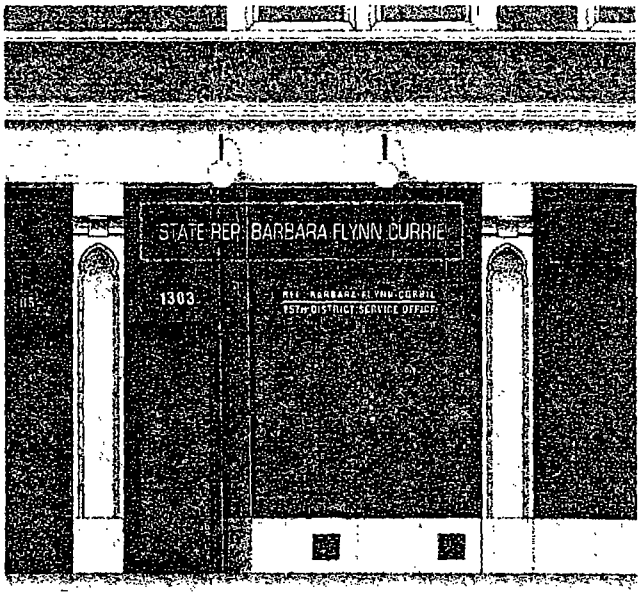

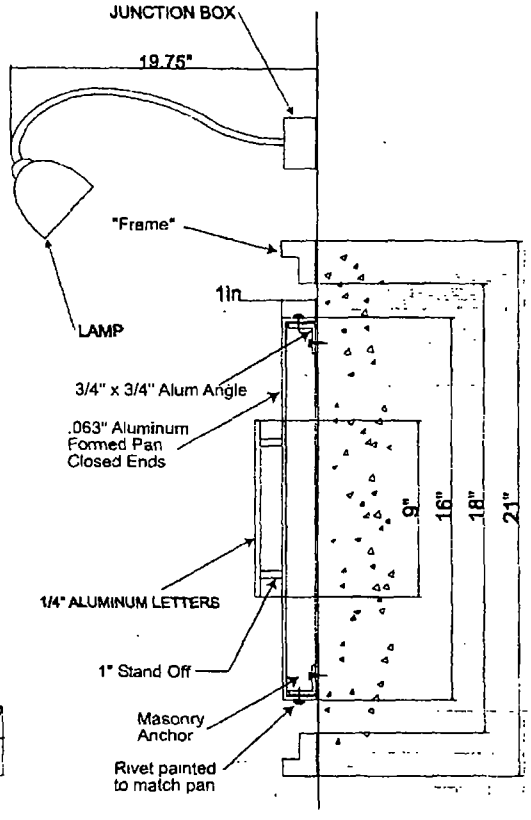

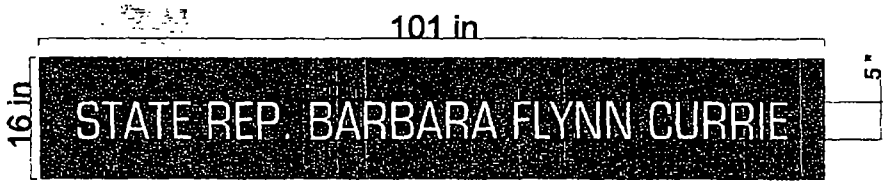

These drawings are the exclusive property of Integrity Sign Company. Any use other than that intended is not allowed without the express written authorization of Integrity Sign Company. Ideas contained herein are considered intellectual property and are protected under law. © Integrity Sign Company The prices, specifications and conditions as described are satisfactory and hereby accepted. Integrity Sign Company is authorized to do the work as specified

Directory Name: \\DESIGN\JobFiles (D)\UNIVERSITY OF CHICAGO	
Customer:	Address:
Current Date: 2/4/2014	File Name: 53RD STREET SIGN PACKAGE.fs
Drawn By: JS	Salesperson:
Approved By:	Date:

INTEGRITY SIGN COMPANY
12621 S. 81st Ave.
Palos Park, IL 60487
708-552-5036
708-552-5059

Department of Business Affairs and Consumer Protection
Small Business Center - Public Way Use Unit
City Hall - 121 N. LaSalle Street, Room 800 • Chicago, IL 60602
312-74-GOBIZ / 312-744-6249 • (312) 744-1944 (TTY)
http://www.cityofchicago.org/bacp

07/29/2015

Alderman **William D. Burns**
Ward # **04**
City of Chicago
City Hall, Room **305**
121 North LaSalle Street
Chicago, Illinois 60602

Re: An ordinance to use and maintain a portion of the public right-of-way for **one (1) sign(s)** for **LAKE PARK ASSOCIATES, INC**, adjacent to the premises known as **1301-03 E. 53rd St.**.

Dear Alderman **William D. Burns**:

The applicant referenced above has requested the use of the public right-of-way for a **sign(s)**. An ordinance has been prepared by the Department of Business Affairs and Consumer Protection – Small Business Center - Public Way Use Unit for presentation to the City Council. Because this request was made for properties located in your ward, as approved by you as per the attached, I respectfully request that you introduce the attached ordinance at the next City Council meeting.

If you have any questions regarding this ordinance, please contact Anthony Bertuca at (312) 744-5506.

Department of Business Affairs and Consumer Protection

City of Chicago

O2015-5727

Office of the City Clerk

Document Tracking Sheet

Meeting Date:	7/29/2015
Sponsor(s):	Burns (4)
Type:	Ordinance
Title:	Grant(s) of privilege in public way for Neighborspace
Committee(s) Assignment:	Committee on Transportation and Public Way

ORDINANCE
NEIGHBORSPACE
Acct. No. 265855 - 4
Permit No. 1118804

Be It Ordained by the City Council of the City of Chicago:

SECTION 1. Permission and authority are hereby given and granted to NEIGHBORSPACE, upon the terms and subject to the conditions of this ordinance to maintain and use, as now constructed, one (1) Landscaping(s) on the public right-of-way for beautification purposes adjacent to its premises known as 61 W. Polk St..

Said Landscaping(s) at W. Polk Street measure(s):
One (1) at one hundred twenty-nine (129) feet in length, and forty (40) feet in width for a total of five thousand one hundred sixty (5160) square feet.

The location of said privilege shall be as shown on prints kept on file with the Department of Business Affairs and Consumer Protection and the Office of the City Clerk.

Said privilege shall be constructed in accordance with plans and specifications approved by the Department of Planning and Development and Department of Transportation (Division of Project Development).


This grant of privilege in the public way shall be subject to the provisions of Section 10-28-015 and all other required provisions of the Municipal Code of Chicago.

The grantee shall pay to the City of Chicago as compensation for the privilege #1118804 herein granted the sum of zero ($.00) per annum in advance.


A 25% penalty will be added for payments received after due date.

The permit holder agrees to hold the City of Chicago harmless for any damage, relocation or replacement costs associated with damage, relocation or removal of private property caused by the City performing work in the public way.

Authority herein given and granted for a period of five (5) years from and after 05/12/2015.

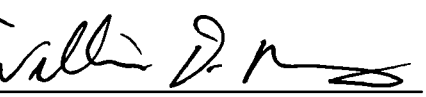
Alderman 

William D. Burns 4th Ward

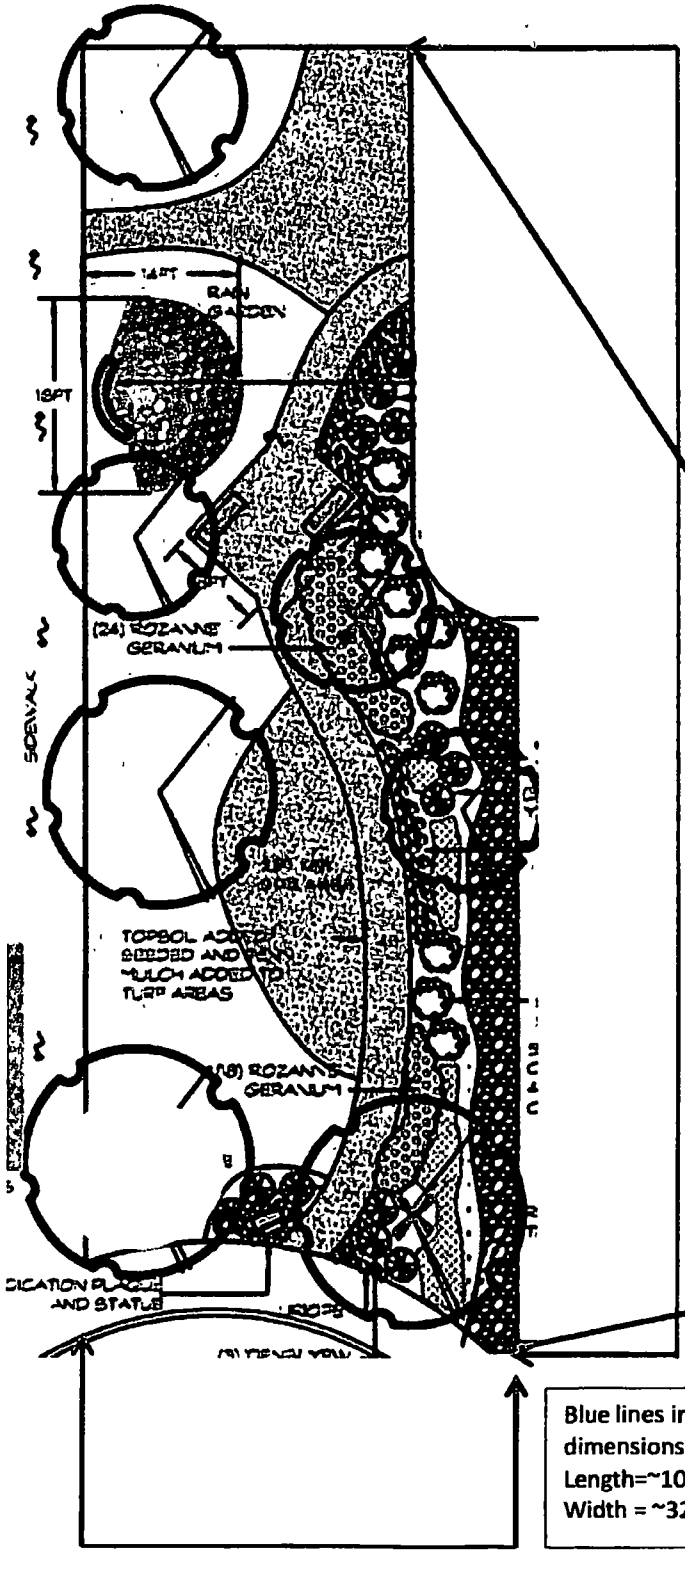

This screen shot below from Google Earth has the garden covered in shadow. But it shows the streets.

The red arrows indicate corners that correspond in the drawing to those in the screen shot.

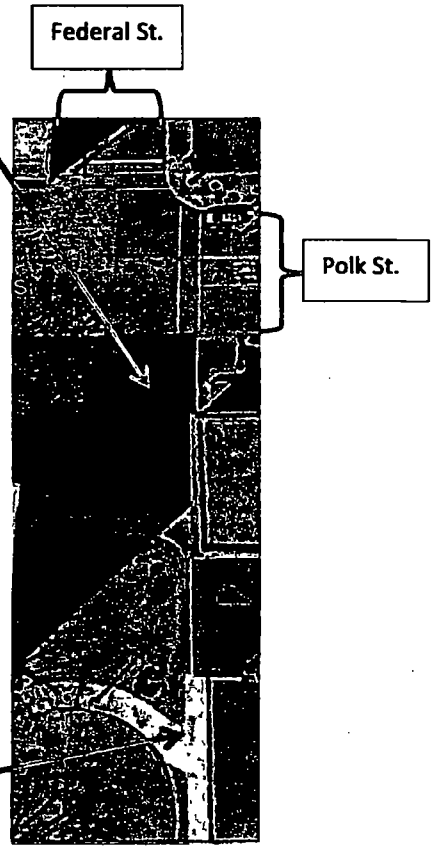

Blue lines indicate outer dimensions:
Length=~100'
Width = ~32'

Department of Business Affairs and Consumer Protection
Small Business Center - Public Way Use Unit
City Hall - 121 N LaSalle Street, Room 800 • Chicago, IL 60602
312-74-GOBIZ / 312-744-6249 • (312) 744-1944 (TTY)
http://www.cityofchicago.org/bacp

2nd ATTEMPT AT INTRODUCTION

07/29/2015

Alderman **William D. Burns**
Ward # **04**
City of Chicago
City Hall, Room **305**
121 North LaSalle Street
Chicago, Illinois 60602

Re: An ordinance to use and maintain a portion of the public right-of-way for **one (1) landscaping(s)** for **NEIGHBORSPACE**, adjacent to the premises known as **61 W. Polk St.**.

Dear Alderman **William D. Burns**:

The applicant referenced above has requested the use of the public right-of-way for a **landscaping(s)**. An ordinance has been prepared by the Department of Business Affairs and Consumer Protection – Small Business Center - Public Way Use Unit for presentation to the City Council. Because this request was made for properties located in your ward, as approved by you as per the attached, I respectfully request that you introduce the attached ordinance at the next City Council meeting.

If you have any questions regarding this ordinance, please contact Anthony Bertuca at (312) 744-5506.

Department of Business Affairs and Consumer Protection

City of Chicago

O2015-5732

Office of the City Clerk

Document Tracking Sheet

Meeting Date:	7/29/2015
Sponsor(s):	Burns (4)
Type:	Ordinance
Title:	Grant(s) of privilege in public way for State Place Condominium Association - grease basin
Committee(s) Assignment:	Committee on Transportation and Public Way

ORDINANCE
State Place Condominium Association
Acct. No. 329314 - 1
Permit No. 1119068

Be It Ordained by the City Council of the City of Chicago:

SECTION 1. Permission and authority are hereby given and granted to State Place Condominium Association, upon the terms and subject to the conditions of this ordinance to maintain and use, as now constructed, one (1) Grease Basin(s) under the public right-of-way adjacent to its premises known as 1101 S. State St..

Said Grease Basin(s) at S. State Street measure(s):
One (1) at ten (10) feet in length, and five (5) feet in width for a total of fifty (50) square feet.

The location of said privilege shall be as shown on prints kept on file with the Department of Business Affairs and Consumer Protection and the Office of the City Clerk.

Said privilege shall be constructed in accordance with plans and specifications approved by the Department of Transportation (Office of Underground Coordination) and Department of Water Management.


This grant of privilege in the public way shall be subject to the provisions of Section 10-28-015 and all other required provisions of the Municipal Code of Chicago.

The grantee shall pay to the City of Chicago as compensation for the privilege #1119068 herein granted the sum of four hundred ($400.00) per annum in advance.


A 25% penalty will be added for payments received after due date.

The permit holder agrees to hold the City of Chicago harmless for any damage, relocation or replacement costs associated with damage, relocation or removal of private property caused by the City performing work in the public way.

Authority herein given and granted for a period of five (5) years from and after 05/12/2015.

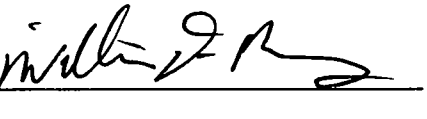Alderman 

William D. Burns 4th Ward

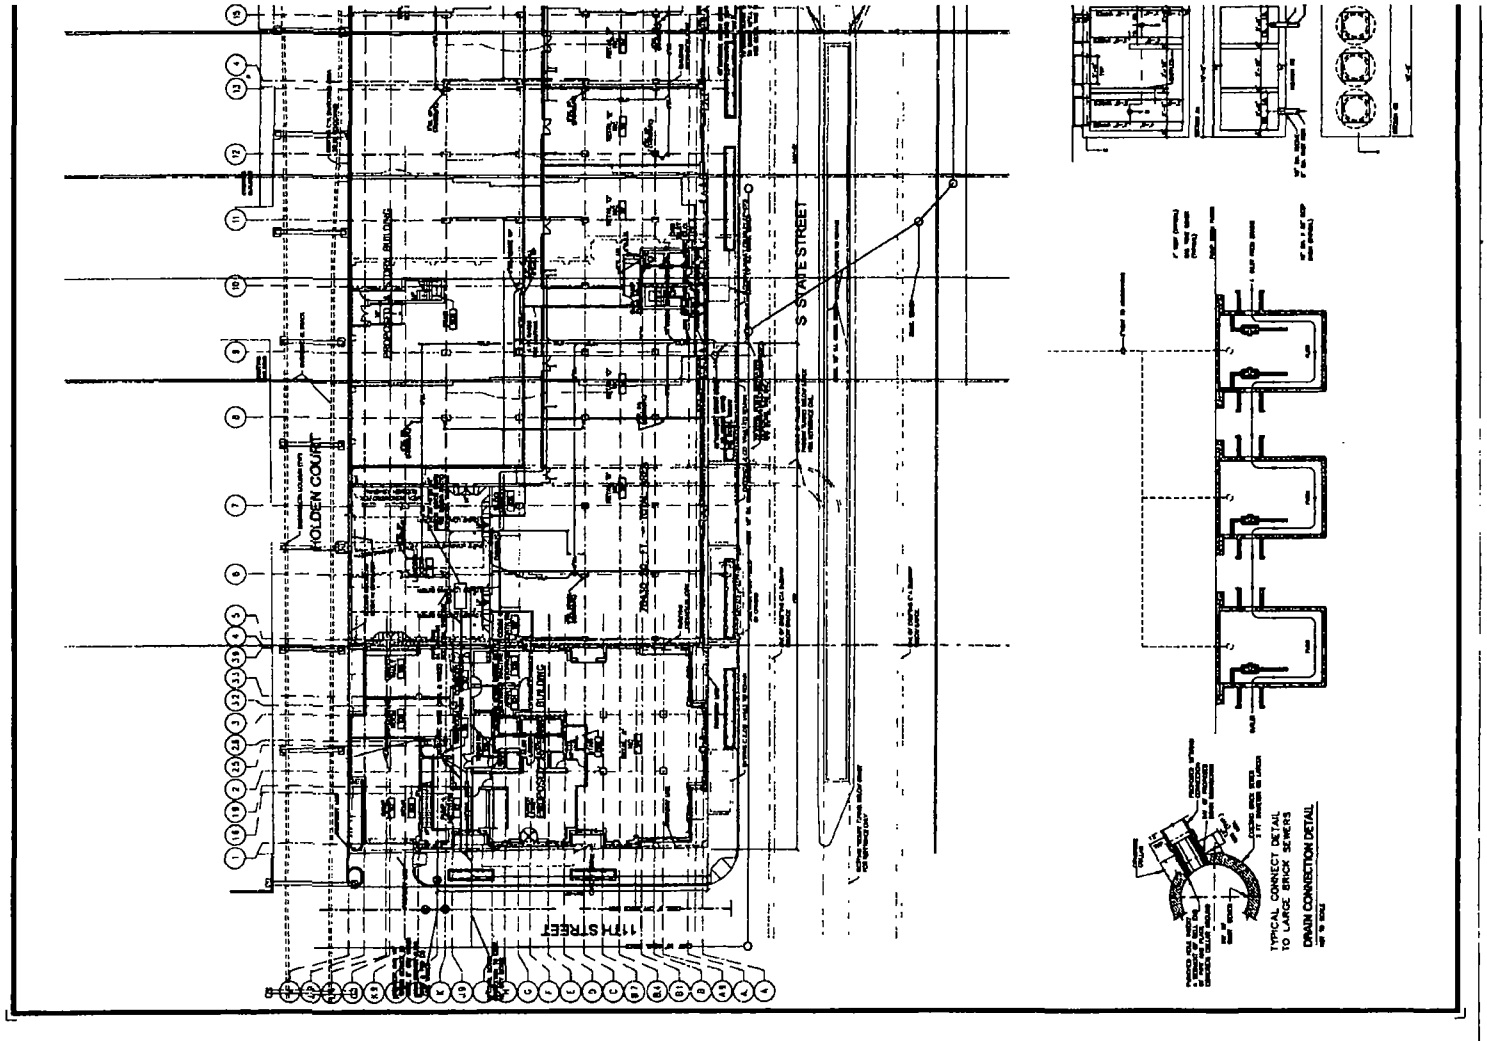
HOLDEN COURT
S STATE STREET
11TH STREET
TYPICAL CONNECT DETAIL
TO LARGE BRICK SEWERS
DRAIN CONNECTION DETAIL

Department of Business Affairs and Consumer Protection
Small Business Center - Public Way Use Unit
City Hall - 121 N LaSalle Street, Room 800 • Chicago, IL 60602
312-74-GOBIZ / 312-744-6249 • (312) 744-1944 (TTY)
http://www.cityofchicago.org/bacp

2nd ATTEMPT AT INTRODUCTION

07/29/2015

Alderman **William D. Burns**
Ward # **04**
City of Chicago
City Hall, Room **305**
121 North LaSalle Street
Chicago, Illinois 60602

Re: An ordinance to use and maintain a portion of the public right-of-way for **one (1) grease basin(s)** for **State Place Condominium Association**, adjacent to the premises known as **1101 S. State St.**.

Dear Alderman **William D. Burns**:

The applicant referenced above has requested the use of the public right-of-way for a **grease basin(s)**. An ordinance has been prepared by the Department of Business Affairs and Consumer Protection – Small Business Center - Public Way Use Unit for presentation to the City Council. Because this request was made for properties located in your ward, as approved by you as per the attached, I respectfully request that you introduce the attached ordinance at the next City Council meeting.

If you have any questions regarding this ordinance, please contact Anthony Bertuca at (312) 744-5506.

Department of Business Affairs and Consumer Protection

City of Chicago

O2015-5736

Office of the City Clerk

Document Tracking Sheet

Meeting Date:	7/29/2015
Sponsor(s):	Burns (4)
Type:	Ordinance
Title:	Grant(s) of privilege in public way for State Place Condominium Association - planters
Committee(s) Assignment:	Committee on Transportation and Public Way

ORDINANCE
State Place Condominium Association
Acct. No. 329314 - 1
Permit No. 1119069

Be It Ordained by the City Council of the City of Chicago:

SECTION 1. Permission and authority are hereby given and granted to State Place Condominium Association, upon the terms and subject to the conditions of this ordinance to maintain and use, as now constructed, twelve (12) Planter(s) on the public right-of-way for beautification purposes adjacent to its premises known as 1101 S. State St..

Said Planter(s) at 11th Street measure(s):
Three (3) at fifteen (15) feet in length, and five (5) feet in width for a total of two hundred twenty-five (225) square feet.

Said Planter(s) at S. State Street measure(s):
Two (2) at thirty (30) feet in length, and five (5) feet in width for a total of three hundred (300) square feet.
One (1) at eleven (11) feet in length, and five (5) feet in width for a total of fifty-five (55) square feet.
Two (2) at fifteen (15) feet in length, and five (5) feet in width for a total of one hundred fifty (150) square feet.
One (1) at thirteen (13) feet in length, and five (5) feet in width for a total of sixty-five (65) square feet.
One (1) at twenty-five (25) feet in length, and five (5) feet in width for a total of one hundred twenty-five (125) square feet.
One (1) at ten (10) feet in length, and five (5) feet in width for a total of fifty (50) square feet.
One (1) at thirty-five (35) feet in length, and five (5) feet in width for a total of one hundred seventy-five (175) square feet.

Grantee must allow the required clear and unobstructed space for pedestrian passage at all times per rules and regulations approved by the Department of Transportation.

The location of said privilege shall be as shown on prints kept on file with the Department of Business Affairs and Consumer Protection and the Office of the City Clerk.

Said privilege shall be constructed in accordance with plans and specifications approved by the Department of Planning and Development and Department of Transportation (Division of Project Development).

This grant of privilege in the public way shall be subject to the provisions of Section 10-28-015 and all other required provisions of the Municipal Code of Chicago.

The grantee shall pay to the City of Chicago as compensation for the privilege #1119069 herein granted the sum of zero ($.00) per annum in advance.


A 25% penalty will be added for payments received after due date.

The permit holder agrees to hold the City of Chicago harmless for any damage, relocation or replacement costs associated with damage, relocation or removal of private property caused by the City performing work in the public way.

Authority herein given and granted for a period of five (5) years from and after 06/30/2015.

Alderman _____

William D. Burns 4th Ward

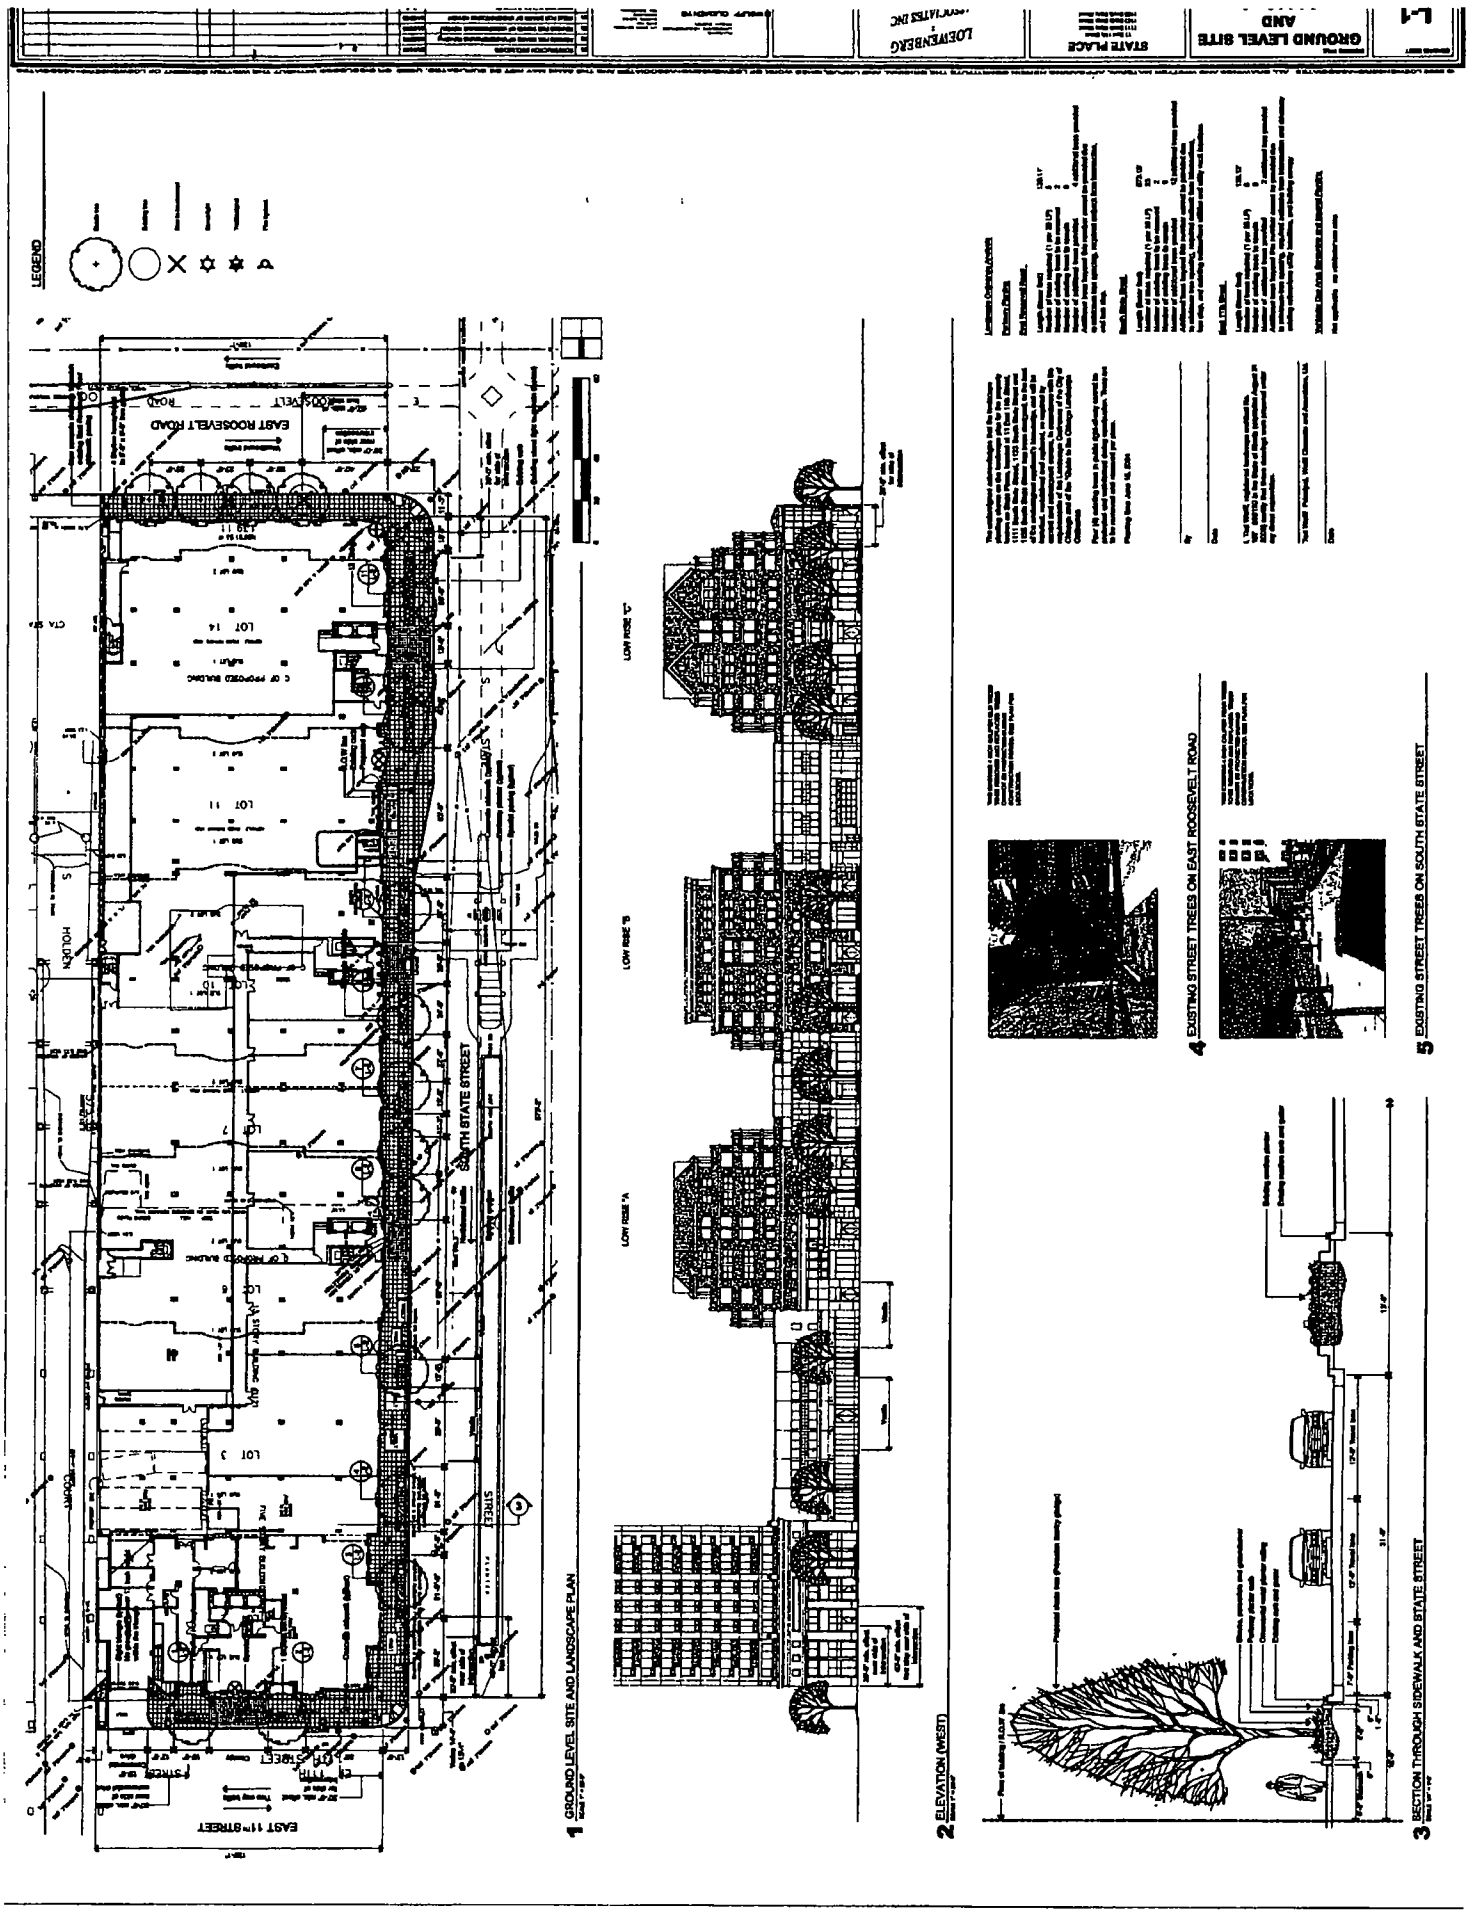
GROUND LEVEL SITE AND
L-1
STATE PLACE
LOEWENBERG
LEGEND
EAST ROOSEVELT ROAD
SOUTH STATE STREET
EAST 11TH STREET
LOT 14
LOT 11
LOT 7
LOT 3
LOW RISE "C"
LOW RISE "B"
LOW RISE "A"
1 GROUND LEVEL SITE AND LANDSCAPE PLAN
2 ELEVATION (WEST)
3 SECTION THROUGH SIDEWALK AND STATE STREET
4 EXISTING STREET TREES ON EAST ROOSEVELT ROAD
5 EXISTING STREET TREES ON SOUTH STATE STREET

Department of Business Affairs and Consumer Protection
Small Business Center - Public Way Use Unit
City Hall - 121 N. LaSalle Street, Room 800 • Chicago, IL 60602
312-74-GOBIZ / 312-744-6249 • (312) 744-1944 (TTY)
http://www.cityofchicago.org/bacp

2nd ATTEMPT AT INTRODUCTION

07/29/2015

Alderman **William D. Burns**
Ward # **04**
City of Chicago
City Hall, Room **305**
121 North LaSalle Street
Chicago, Illinois 60602

Re: An ordinance to use and maintain a portion of the public right-of-way for **twelve (12) planter(s)** for **State Place Condominium Association**, adjacent to the premises known as **1101 S. State St.**.

Dear Alderman **William D. Burns**:

The applicant referenced above has requested the use of the public right-of-way for a **planter(s)**. An ordinance has been prepared by the Department of Business Affairs and Consumer Protection – Small Business Center - Public Way Use Unit for presentation to the City Council. Because this request was made for properties located in your ward, as approved by you as per the attached, I respectfully request that you introduce the attached ordinance at the next City Council meeting.

If you have any questions regarding this ordinance, please contact Anthony Bertuca at (312) 744-5506.

Department of Business Affairs and Consumer Protection

City of Chicago

O2015-5739

Office of the City Clerk

Document Tracking Sheet

Meeting Date:	7/29/2015
Sponsor(s):	Burns (4)
Type:	Ordinance
Title:	Grant(s) of privilege in public way for Walgreens No. 2211
Committee(s) Assignment:	Committee on Transportation and Public Way

ORDINANCE
WALGREENS #2211
Acct. No. 7551 - 27
Permit No. 1119461

Be It Ordained by the City Council of the City of Chicago:

SECTION 1. Permission and authority are hereby given and granted to WALGREENS #2211, upon the terms and subject to the conditions of this ordinance to maintain and use two (2) sign(s) projecting over the public right-of-way attached to its premises known as 5036 S. Cottage Grove Ave..

Said sign structure(s) measures as follows; along S. Cottage Grove:
One (1) at eight (8) feet in length, three point five (3.5) feet in height and twenty-three (23) feet above grade level.

Said sign structure(s) measures as follows; along S. cottage Grove:
One (1) at seven (7) feet in length, two point five (2.5) feet in height and eighteen (18) feet above grade level.

The location of said privilege shall be as shown on prints kept on file with the Department of Business Affairs and Consumer Protection and the Office of the City Clerk.

Said privilege shall be constructed in accordance with plans and specifications approved by the Department of Transportation (Division of Project Development) and Zoning Department - Signs.

This grant of privilege in the public way shall be subject to the provisions of Section 10-28-015 and all other required provisions of the Municipal Code of Chicago.

The grantee shall pay to the City of Chicago as compensation for the privilege #1119461 herein granted the sum of four hundred ($400.00) per annum in advance.


A 25% penalty will be added for payments received after due date.

The permit holder agrees to hold the City of Chicago harmless for any damage, relocation or replacement costs associated with damage, relocation or removal of private property caused by the City performing work in the public way.

Authority herein given and granted for a period of five (5) years from and after 01/13/2014.

Alderman _____

William D. Burns 4th Ward

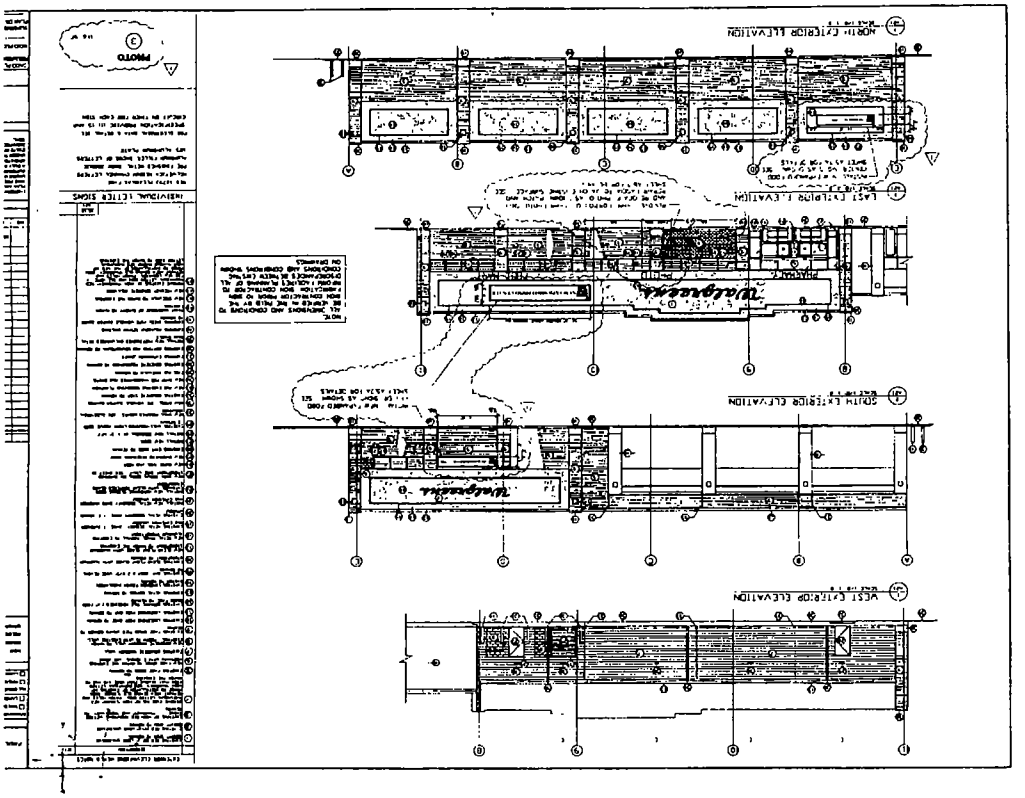

Department of Business Affairs and Consumer Protection
Small Business Center - Public Way Use Unit
City Hall - 121 N. LaSalle Street, Room 800 • Chicago, IL 60602
312-74-GOBIZ / 312-744-6249 • (312) 744-1944 (TTY)
http://www.cityofchicago.org/bacp

07/29/2015

Alderman **William D. Burns**
Ward # **04**
City of Chicago
City Hall, Room **305**
121 North LaSalle Street
Chicago, Illinois 60602

Re: An ordinance to use and maintain a portion of the public right-of-way for **two (2) sign(s)** for **WALGREENS #2211**, adjacent to the premises known as **5036 S. Cottage Grove Ave.**.

Dear Alderman **William D. Burns**:

The applicant referenced above has requested the use of the public right-of-way for a **sign(s)**. An ordinance has been prepared by the Department of Business Affairs and Consumer Protection – Small Business Center - Public Way Use Unit for presentation to the City Council. Because this request was made for properties located in your ward, as approved by you as per the attached, I respectfully request that you introduce the attached ordinance at the next City Council meeting.

If you have any questions regarding this ordinance, please contact Anthony Bertuca at (312) 744-5506.

Department of Business Affairs and Consumer Protection

City of Chicago

O2015-5743

Office of the City Clerk

Document Tracking Sheet

Meeting Date:	7/29/2015
Sponsor(s):	Hairston (5)
Type:	Ordinance
Title:	Grant(s) of privilege in public way for Salonica Restaurant
Committee(s) Assignment:	Committee on Transportation and Public Way

ORDINANCE
SALONICA RESTAURANT
Acct. No. 7921 - 1
Permit No. 1119527

Be It Ordained by the City Council of the City of Chicago:

SECTION 1. Permission and authority are hereby given and granted to SALONICA RESTAURANT, upon the terms and subject to the conditions of this ordinance to maintain and use, as now constructed, six (6) Light Fixture(s) projecting over the public right-of-way adjacent to its premises known as 1438-40 E. 57th St..

Said Light Fixture(s) at E. 57th St measure(s):
Six (6) at four (4) feet in length, point five (.5) feet in width and fourteen (14) feet above grade level.

The location of said privilege shall be as shown on prints kept on file with the Department of Business Affairs and Consumer Protection and the Office of the City Clerk.

Said privilege shall be constructed in accordance with plans and specifications approved by the Department of Transportation (Division of Project Development).

This grant of privilege in the public way shall be subject to the provisions of Section 10-28-015 and all other required provisions of the Municipal Code of Chicago.

The grantee shall pay to the City of Chicago as compensation for the privilege #1119527 herein granted the sum of one hundred ($100.00) per annum in advance.

A 25% penalty will be added for payments received after due date.

The permit holder agrees to hold the City of Chicago harmless for any damage, relocation or replacement costs associated with damage, relocation or removal of private property caused by the City performing work in the public way.

Authority herein given and granted for a period of five (5) years from and after 06/30/2014.

Alderman Leslie A. Hairston (5)
Leslie Hairston 5th Ward



Department of Business Affairs and Consumer Protection
Small Business Center - Public Way Use Unit
City Hall - 121 N LaSalle Street, Room 800 • Chicago, IL 60602
312-74-GOBIZ / 312-744-6249 • (312) 744-1944 (TTY)
http://www.cityofchicago.org/bacp

07/29/2015

Alderman **Leslie Hairston**
Ward # **05**
City of Chicago
City Hall, Room **300**
121 North LaSalle Street
Chicago, Illinois 60602

Re: An ordinance to use and maintain a portion of the public right-of-way for **six (6) light fixture(s)** for **SALONICA RESTAURANT**, adjacent to the premises known as **1438-40 E. 57th St.**.

Dear Alderman **Leslie Hairston**:

The applicant referenced above has requested the use of the public right-of-way for a **light fixture(s)**. An ordinance has been prepared by the Department of Business Affairs and Consumer Protection – Small Business Center - Public Way Use Unit for presentation to the City Council. Because this request was made for properties located in your ward, as approved by you as per the attached, I respectfully request that you introduce the attached ordinance at the next City Council meeting.

If you have any questions regarding this ordinance, please contact Anthony Bertuca at (312) 744-5506.

Department of Business Affairs and Consumer Protection

City of Chicago

O2015-5754

Office of the City Clerk

Document Tracking Sheet

Meeting Date:	7/29/2015
Sponsor(s):	Hairston (5)
Type:	Ordinance
Title:	Grant(s) of privilege in public way for University of Chicago, The - vault
Committee(s) Assignment:	Committee on Transportation and Public Way

ORDINANCE
The University of Chicago
Acct. No. 43697 - 126
Permit No. 1119759

Be It Ordained by the City Council of the City of Chicago:

SECTION 1. Permission and authority are hereby given and granted to The University of Chicago, upon the terms and subject to the conditions of this ordinance to maintain and use, as now constructed, one (1) Vault(s) under the public right-of-way adjacent to its premises known as 1101 E. 56th St..

Said Vault(s) at E. 56th Street measure(s):
One (1) at twenty-two (22) feet in length, and six (6) feet in width for a total of one hundred thirty-two (132) square feet.

The location of said privilege shall be as shown on prints kept on file with the Department of Business Affairs and Consumer Protection and the Office of the City Clerk.

Said privilege shall be constructed in accordance with plans and specifications approved by the Department of Transportation (Office of Underground Coordination).

This grant of privilege in the public way shall be subject to the provisions of Section 10-28-015 and all other required provisions of the Municipal Code of Chicago.

The grantee shall pay to the City of Chicago as compensation for the privilege #1119759 herein granted the sum of four hundred ($400.00) per annum in advance.

A 25% penalty will be added for payments received after due date.

The permit holder agrees to hold the City of Chicago harmless for any damage, relocation or replacement costs associated with damage, relocation or removal of private property caused by the City performing work in the public way.


Authority herein given and granted for a period of five (5) years from and after 05/17/2015.

Alderman Leslie A. Hairston (5)

Leslie Hairston 5th Ward

(Page 2 of 2)

(Page 2 of 7)

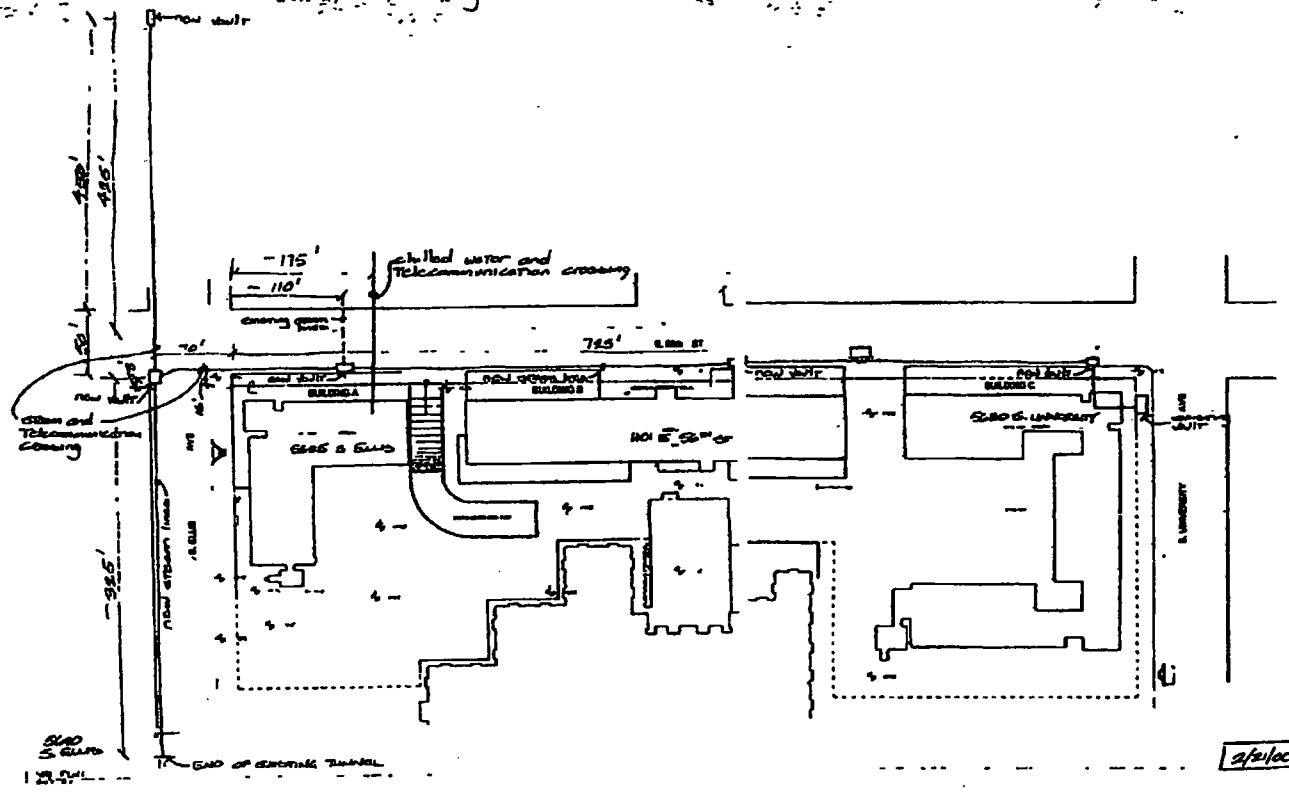



Department of Business Affairs and Consumer Protection
Small Business Center- Public Way Use Unit
City Hall- 121 N. LaSalle Street Room 800 • Chicago, IL 60602
312-74-GOBIZ / 312-744-6249 • (312) 744-1944 (TTY)
http://www.cityofchicago.org/bacp

07/29/2015

Alderman **Leslie Hairston**
Ward # **05**
City of Chicago
City Hall, Room **300**
121 North LaSalle Street
Chicago, Illinois 60602

Re: An ordinance to use and maintain a portion of the public right-of-way for **one (1) vault(s)** for **The University of Chicago**, adjacent to the premises known as **1101 E. 56th St.**.

Dear Alderman **Leslie Hairston**:

The applicant referenced above has requested the use of the public right-of-way for a **vault(s)**. An ordinance has been prepared by the Department of Business Affairs and Consumer Protection – Small Business Center - Public Way Use Unit for presentation to the City Council. Because this request was made for properties located in your ward, as approved by you as per the attached, I respectfully request that you introduce the attached ordinance at the next City Council meeting.

If you have any questions regarding this ordinance, please contact Anthony Bertuca at (312) 744-5506.

Department of Business Affairs and Consumer Protection

City of Chicago

O2015-5758

Office of the City Clerk

Document Tracking Sheet

Meeting Date:	7/29/2015
Sponsor(s):	Hairston (5)
Type:	Ordinance
Title:	Grant(s) of privilege in public way for University of Chicago, The - sign
Committee(s) Assignment:	Committee on Transportation and Public Way

ORDINANCE
THE UNIVERSITY OF CHICAGO
Acct. No. 43697 - 90
Permit No. 1111282

Be It Ordained by the City Council of the City of Chicago:

SECTION 1. Permission and authority are hereby given and granted to THE UNIVERSITY OF CHICAGO, upon the terms and subject to the conditions of this ordinance to maintain and use one (1) sign(s) projecting over the public right-of-way attached to its premises known as 1414 E. 59th St..

Said sign structure(s) measures as follows; along E. 59th Street:
One (1) at fifteen point five eight (15.58) feet in length, six point eight three (6.83) feet in height and three (3) feet above grade level.

The location of said privilege shall be as shown on prints kept on file with the Department of Business Affairs and Consumer Protection and the Office of the City Clerk.

Said privilege shall be constructed in accordance with plans and specifications approved by the Department of Transportation (Division of Project Development) and Zoning Department - Signs.

This grant of privilege in the public way shall be subject to the provisions of Section 10-28-015 and all other required provisions of the Municipal Code of Chicago.

The grantee shall pay to the City of Chicago as compensation for the privilege #1111282 herein granted the sum of three hundred ($300.00) per annum in advance.

A 25% penalty will be added for payments received after due date.

The permit holder agrees to hold the City of Chicago harmless for any damage, relocation or replacement costs associated with damage, relocation or removal of private property caused by the City performing work in the public way.

Authority herein given and granted for a period of five (5) years from and after Date of Passage.

Alderman Leslie A. Hairston (5)

Leslie Hairston 5th Ward

MONUMENT See drawing 52109, sheet ST_01a for engineering details

THE UNIVERSITY OF CHICAGO

Exterior Signage and Wayfinding

QUANTITY
☐1 ☐2 ☐3 ☐4 ☐5 .

SURVEY
☐N/A ☐Required ☐Completed


DECORATION
■S/F ☐D/F ☐3sided ☐4sided

VOLTAGE
■120v ☐277v ☐Other


LIGHTING
☐Non-Lit
■LED (Lumenfacade)

FACE
Starfire untempered glass
☐ Aluminum ☐ Lexan
☐ Acrylic ■ Glass


BASE
Granite
☐ Aluminum ☐ Concrete
■ Granite

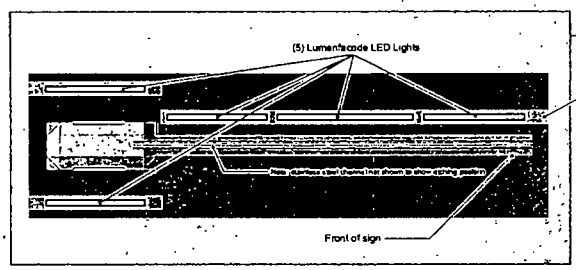

Top View

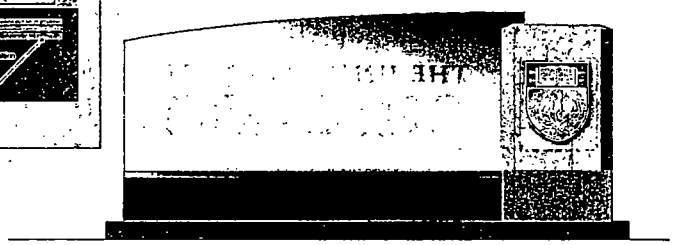

Back of sign

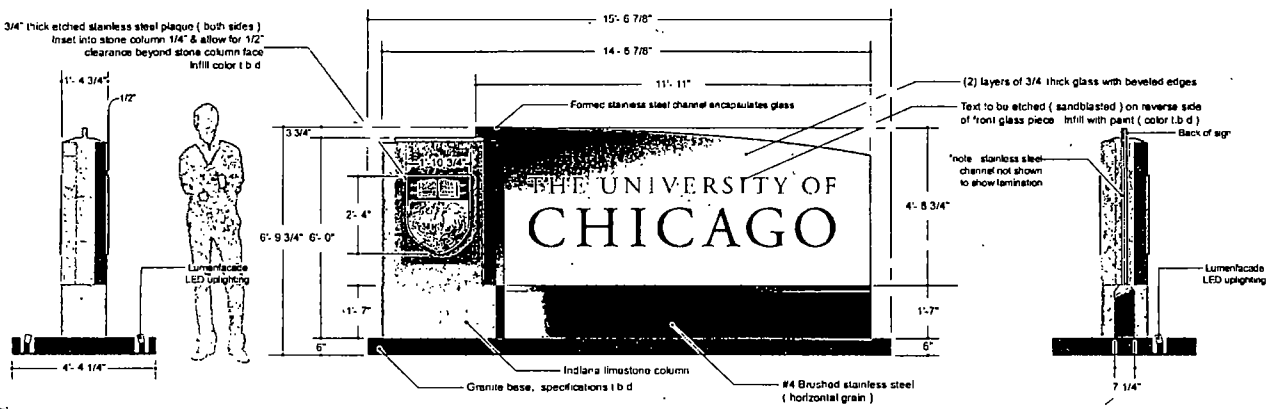

STos – Gateway

Date	Page
02.03.12	3.2

© 2012 Cloud Gehshan Associates

Department of Business Affairs and Consumer Protection
Small Business Center - Public Way Use Unit
City Hall - 121 N LaSalle Street, Room 800 • Chicago, IL 60602
312-74-GOBIZ / 312-744-6249 • (312) 744-1944 (TTY)
http //www.cityofchicago.org/bacp

07/29/2015

Alderman **Leslie Hairston**
Ward # **05**
City of Chicago
City Hall, Room **300**
121 North LaSalle Street
Chicago, Illinois 60602

Re: An ordinance to use and maintain a portion of the public right-of-way for **one (1) sign(s)** for **THE UNIVERSITY OF CHICAGO**, adjacent to the premises known as **1414 E. 59th St.**.

Dear Alderman **Leslie Hairston**:

The applicant referenced above has requested the use of the public right-of-way for a **sign(s)**. An ordinance has been prepared by the Department of Business Affairs and Consumer Protection – Small Business Center - Public Way Use Unit for presentation to the City Council. Because this request was made for properties located in your ward, as approved by you as per the attached, I respectfully request that you introduce the attached ordinance at the next City Council meeting.

If you have any questions regarding this ordinance, please contact Anthony Bertuca at (312) 744-5506.

Department of Business Affairs and Consumer Protection

City of Chicago

O2015-5763

Office of the City Clerk

Document Tracking Sheet

Meeting Date:	7/29/2015
Sponsor(s):	Hairston (5)
Type:	Ordinance
Title:	Grant(s) of privilege in public way for University of Chicago, The - privilege No. 1119760
Committee(s) Assignment:	Committee on Transportation and Public Way

ORDINANCE
The University of Chicago
Acct. No. 43697 - 127
Permit No. 1119760

Be It Ordained by the City Council of the City of Chicago:

SECTION 1. Permission and authority are hereby given and granted to The University of Chicago, upon the terms and subject to the conditions of this ordinance to maintain and use, as now constructed, one (1) Vault(s) under the public right-of-way adjacent to its premises known as 5530 S. Ellis Ave..

Said Vault(s) at S. Ellis Avenue measure(s):
One (1) at fifteen (15) feet in length, and twenty-two (22) feet in width for a total of three hundred thirty (330) square feet.

The location of said privilege shall be as shown on prints kept on file with the Department of Business Affairs and Consumer Protection and the Office of the City Clerk.

Said privilege shall be constructed in accordance with plans and specifications approved by the Department of Transportation (Office of Underground Coordination).

This grant of privilege in the public way shall be subject to the provisions of Section 10-28-015 and all other required provisions of the Municipal Code of Chicago.


The grantee shall pay to the City of Chicago as compensation for the privilege #1119760 herein granted the sum of four hundred ($400.00) per annum in advance.

A 25% penalty will be added for payments received after due date.

The permit holder agrees to hold the City of Chicago harmless for any damage, relocation or replacement costs associated with damage, relocation or removal of private property caused by the City performing work in the public way.

Authority herein given and granted for a period of five (5) years from and after 05/17/2015.

Alderman Leslie H. Hairston
Leslie Hairston 5th Ward

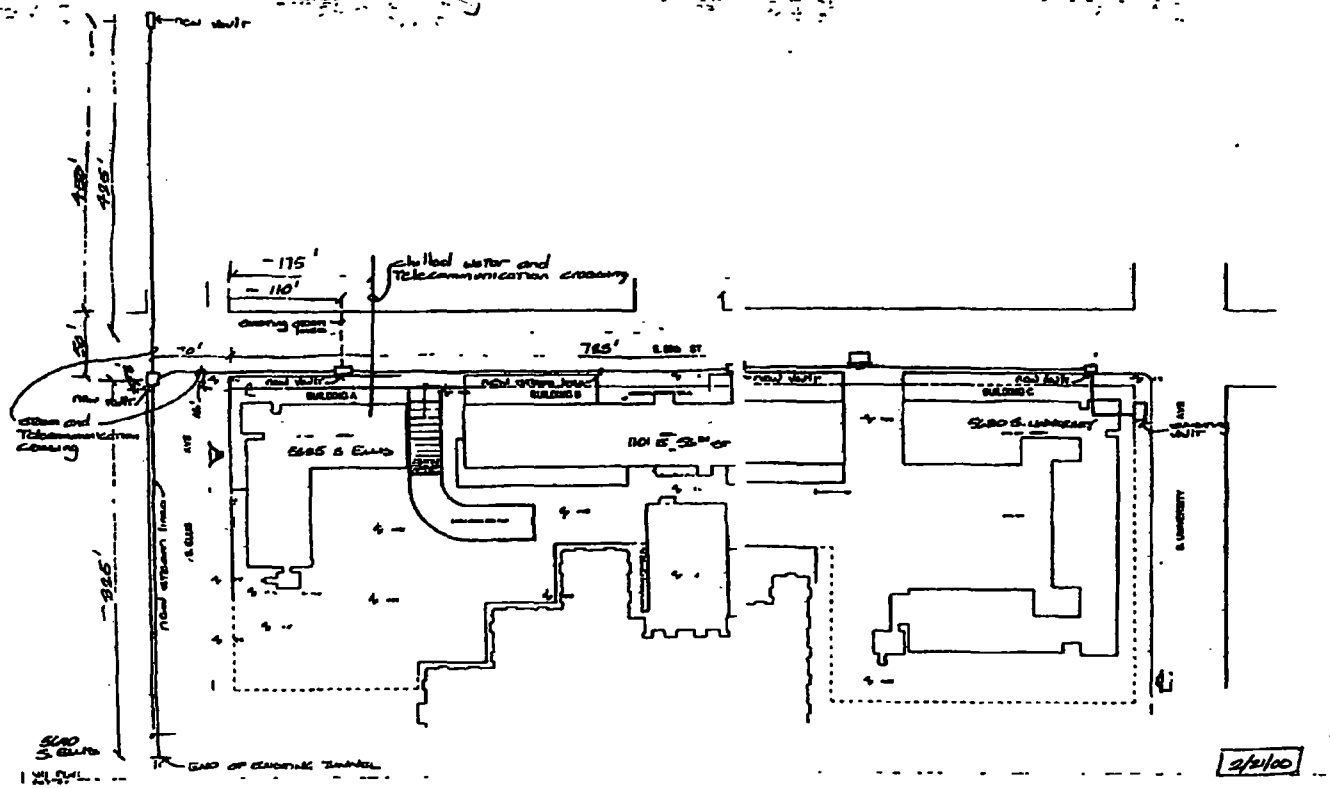

UNIVERSITY OF CHICAGO RESIDENCE HALLS

(Page 2 of 2)

Department of Business Affairs and Consumer Protection
Small Business Center- Public Way Use Unit
City Hall- 121 N. LaSalle Street, Room 800 • Chicago, IL 60602
312-74-GOBIZ / 312-744-6249 • (312) 744-1944 (TTY)
http://www.cityofchicago.org/bacp

07/29/2015

Alderman **Leslie Hairston**
Ward # **05**
City of Chicago
City Hall, Room **300**
121 North LaSalle Street
Chicago, Illinois 60602

Re: An ordinance to use and maintain a portion of the public right-of-way for **one (1) vault(s)** for **The University of Chicago**, adjacent to the premises known as **5530 S. Ellis Ave.**.

Dear Alderman **Leslie Hairston**:

The applicant referenced above has requested the use of the public right-of-way for a **vault(s)**. An ordinance has been prepared by the Department of Business Affairs and Consumer Protection – Small Business Center - Public Way Use Unit for presentation to the City Council. Because this request was made for properties located in your ward, as approved by you as per the attached, I respectfully request that you introduce the attached ordinance at the next City Council meeting.

If you have any questions regarding this ordinance, please contact Anthony Bertuca at (312) 744-5506.

Department of Business Affairs and Consumer Protection

City of Chicago

O2015-5765

Office of the City Clerk

Document Tracking Sheet

Meeting Date:	7/29/2015
Sponsor(s):	Hairston (5)
Type:	Ordinance
Title:	Grant(s) of privilege in public way for University of Chicago, The - privilege No. 1119758
Committee(s) Assignment:	Committee on Transportation and Public Way

ORDINANCE
The University of Chicago
Acct. No. 43697 - 125
Permit No. 1119758

Be It Ordained by the City Council of the City of Chicago:

SECTION 1. Permission and authority are hereby given and granted to The University of Chicago, upon the terms and subject to the conditions of this ordinance to maintain and use, as now constructed, one (1) Vault(s) under the public right-of-way adjacent to its premises known as 5625 S. Ellis Ave..

Said Vault(s) at S. Ellis Avenue measure(s):
One (1) at twenty-two (22) feet in length, and six (6) feet in width for a total of one hundred thirty-two (132) square feet.

The location of said privilege shall be as shown on prints kept on file with the Department of Business Affairs and Consumer Protection and the Office of the City Clerk.

Said privilege shall be constructed in accordance with plans and specifications approved by the Department of Transportation (Office of Underground Coordination).

This grant of privilege in the public way shall be subject to the provisions of Section 10-28-015 and all other required provisions of the Municipal Code of Chicago.

The grantee shall pay to the City of Chicago as compensation for the privilege #1119758 herein granted the sum of four hundred ($400.00) per annum in advance.


A 25% penalty will be added for payments received after due date.

The permit holder agrees to hold the City of Chicago harmless for any damage, relocation or replacement costs associated with damage, relocation or removal of private property caused by the City performing work in the public way.

Authority herein given and granted for a period of five (5) years from and after 05/17/2015.

Alderman Leslie A. Hairston
Leslie Hairston 5th Ward

(Page 2 of 2)

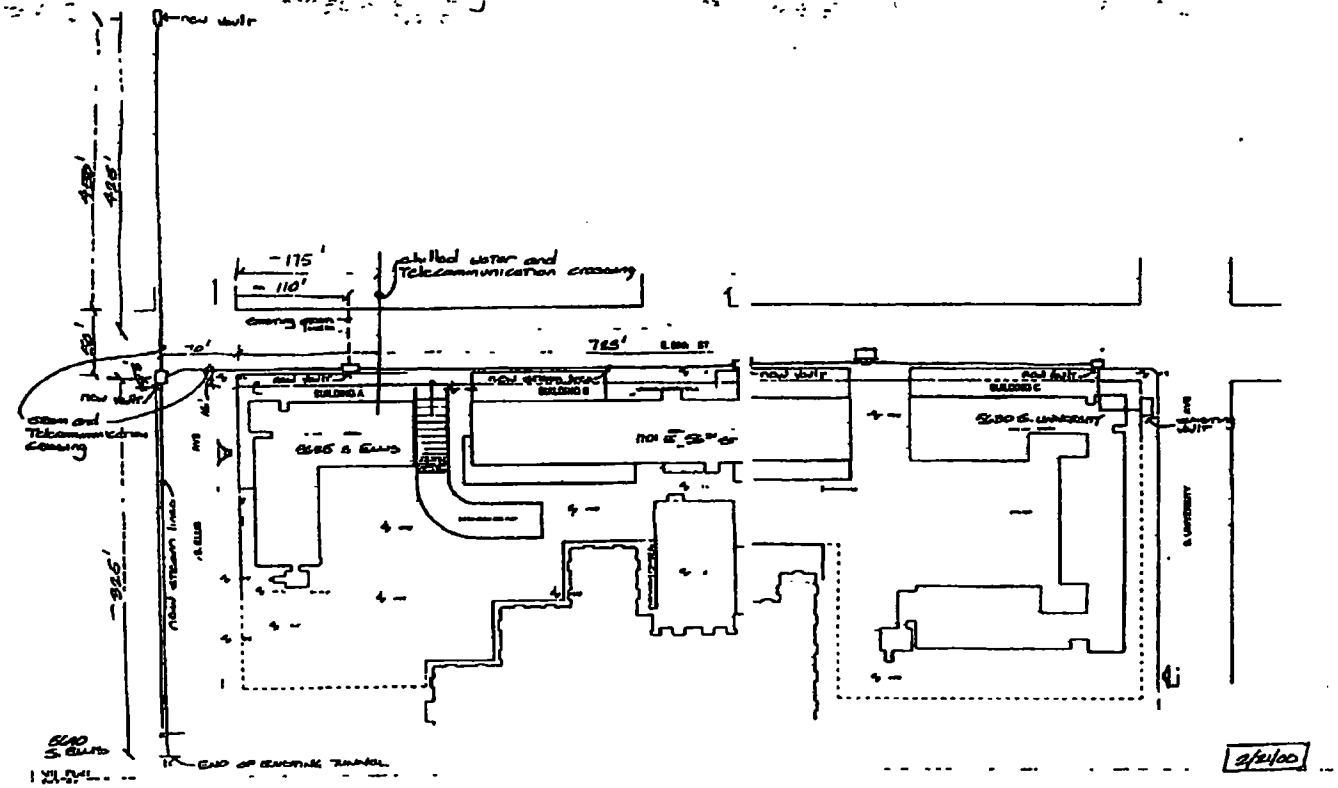

(Page 2 of 2)

Department of Business Affairs and Consumer Protection
Small Business Center- Public Way Use Unit
City Hall - 121 N LaSalle Street Room 800 • Chicago, IL 60602
312-74-GOBIZ / 312-744-6249 • (312) 744-1944 (TTY)
http://www.cityofchicago.org/bacp

07/29/2015

Alderman **Leslie Hairston**
Ward # **05**
City of Chicago
City Hall, Room **300**
121 North LaSalle Street
Chicago, Illinois 60602

Re: An ordinance to use and maintain a portion of the public right-of-way for **one (1) vault(s)** for **The University of Chicago**, adjacent to the premises known as **5625 S. Ellis Ave.**.

Dear Alderman **Leslie Hairston**:

The applicant referenced above has requested the use of the public right-of-way for a **vault(s)**. An ordinance has been prepared by the Department of Business Affairs and Consumer Protection – Small Business Center - Public Way Use Unit for presentation to the City Council. Because this request was made for properties located in your ward, as approved by you as per the attached, I respectfully request that you introduce the attached ordinance at the next City Council meeting.

If you have any questions regarding this ordinance, please contact Anthony Bertuca at (312) 744-5506.

Department of Business Affairs and Consumer Protection

City of Chicago

O2015-5767

Office of the City Clerk

Document Tracking Sheet

Meeting Date:	7/29/2015
Sponsor(s):	Hairston (5)
Type:	Ordinance
Title:	Grant(s) of privilege in public way for University of Chicago, The (file No. 19)
Committee(s) Assignment:	Committee on Transportation and Public Way

ORDINANCE
THE UNIVERSITY OF CHICAGO (File #19)
Acct. No. 43697 - 1
Permit No. 1115365

Be It Ordained by the City Council of the City of Chicago:

SECTION 1. Permission and authority are hereby given and granted to THE UNIVERSITY OF CHICAGO (File #19), upon the terms and subject to the conditions of this ordinance to maintain and use, as now constructed, Vault(s) under the public right-of-way adjacent to its premises known as 5640 S. Ellis Ave.. Existing steam line running a distance of approximately seventy-one (71) feet southeasterly under and across South Ellis Avenue approximately two hundred forty-four (244) feet south of the south property line of East 56th Street., to a steam vault approximately two hundred eighty (280) feet south of the south line of East 56th Street. Existing steam line conduit runs north from said steam vault under the sidewalk on the east side of South Ellis Avenue, a distance of approximately twenty-four point five (24.5) feet, thence east four (4) feet onto private property, thence from private under and across East 56th Street at a point one hundred ten (110) feet east of the east line of South Ellis Avenue.

The location of said privilege shall be as shown on prints kept on file with the Department of Business Affairs and Consumer Protection and the Office of the City Clerk.

Said privilege shall be constructed in accordance with plans and specifications approved by the Department of Transportation (Office of Underground Coordination).

This grant of privilege in the public way shall be subject to the provisions of Section 10-28-015 and all other required provisions of the Municipal Code of Chicago.

The grantee shall pay to the City of Chicago as compensation for the privilege #1115365 herein granted the sum of one thousand two hundred ($1,200.00) per annum in advance.


A 25% penalty will be added for payments received after due date.

The permit holder agrees to hold the City of Chicago harmless for any damage, relocation or replacement costs associated with damage, relocation or removal of private property caused by the City performing work in the public way.

Authority herein given and granted for a period of five (5) years from and after 08/04/2014.

Alderman Leslie A. Hairston

Leslie Hairston 5th Ward

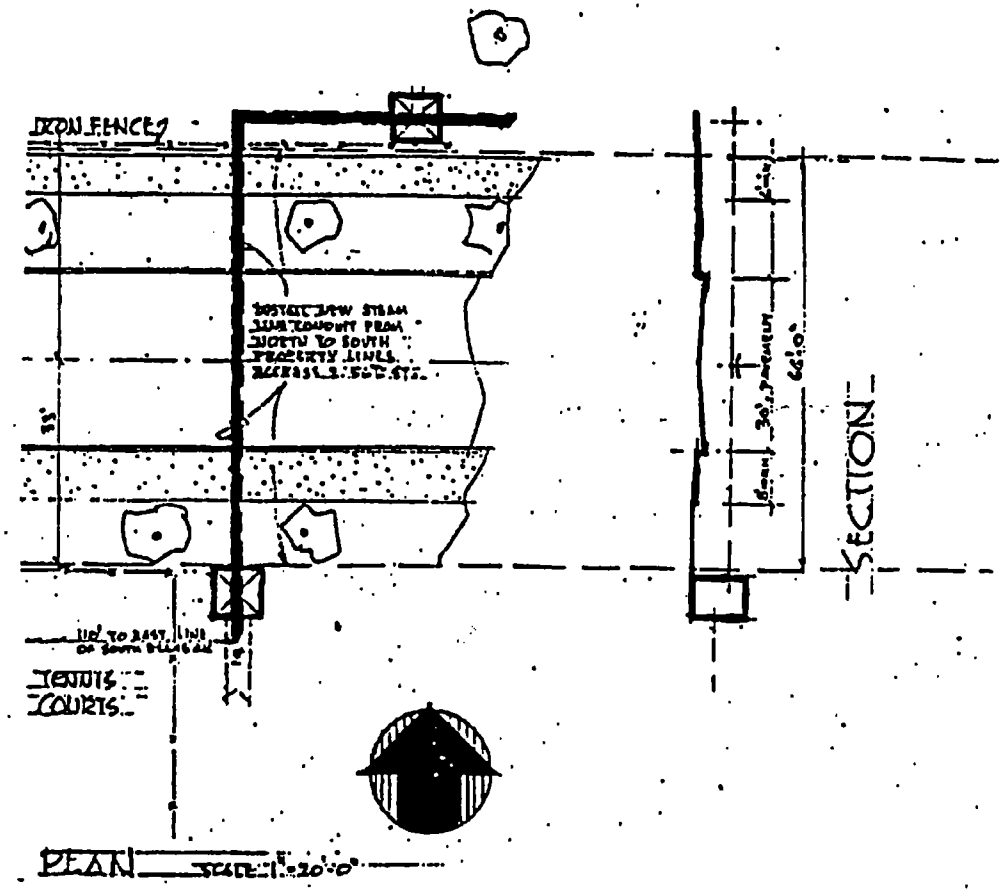

COCHRANE-WOODS ART CENTER & STEAM LINES
PROPOSED CROSSING of 56TH STREET S/B

THE UNIVERSITY OF CHICAGO
Office of Physical Planning and Construction

Department of Business Affairs and Consumer Protection
Small Business Center- Public Way Use Unit
City Hall- 121 N. LaSalle Street Room 800 • Chicago, IL 60602
312-74-GOBIZ / 312-744-6249 • (312) 744-1944 (TTY)
http://www.cityofchicago.org/bacp

07/29/2015

Alderman **Leslie Hairston**
Ward # **05**
City of Chicago
City Hall, Room **300**
121 North LaSalle Street
Chicago, Illinois 60602

Re: An ordinance to use and maintain a portion of the public right-of-way for **vault(s)** for **THE UNIVERSITY OF CHICAGO (File #19)**, adjacent to the premises known as **5640 S. Ellis Ave.**.

Dear Alderman **Leslie Hairston**:

The applicant referenced above has requested the use of the public right-of-way for **vault(s)**. An ordinance has been prepared by the Department of Business Affairs and Consumer Protection – Small Business Center - Public Way Use Unit for presentation to the City Council. Because this request was made for properties located in your ward, as approved by you as per the attached, I respectfully request that you introduce the attached ordinance at the next City Council meeting.

If you have any questions regarding this ordinance, please contact Anthony Bertuca at (312) 744-5506.

Department of Business Affairs and Consumer Protection

City of Chicago

O2015-5770

Office of the City Clerk

Document Tracking Sheet

Meeting Date:	7/29/2015
Sponsor(s):	Hairston (5)
Type:	Ordinance
Title:	Grant(s) of privilege in public way for University of Chicago, The (file No. 56) - privilege No. 1119735
Committee(s) Assignment:	Committee on Transportation and Public Way

ORDINANCE
THE UNIVERSITY OF CHICAGO (FILE #56)
Acct. No. 43697 - 75
Permit No. 1119735

Be It Ordained by the City Council of the City of Chicago:

SECTION 1. Permission and authority are hereby given and granted to THE UNIVERSITY OF CHICAGO (FILE #56), upon the terms and subject to the conditions of this ordinance to maintain and use, as now constructed, three (3) Conduit(s) under the public right-of-way adjacent to its premises known as 5640 S. Ellis Ave..

Said Conduit(s) at S. Ellis Avenue measure(s):
One (1) at seventy (70) feet in length, and one (1) foot in width for a total of seventy (70) square feet.

Said Conduit(s) at SW corner of East 56th St. and S. Ellis Avenue measure(s):
One (1) at four hundred fifty (450) feet in length, and one (1) foot in width for a total of four hundred fifty (450) square feet.

Said Conduit(s) at 5625 S. Ellis Avenue measure(s):
One (1) at seventy-five (75) feet in length, and one (1) foot in width for a total of seventy-five (75) square feet.

The location of said privilege shall be as shown on prints kept on file with the Department of Business Affairs and Consumer Protection and the Office of the City Clerk.

Said privilege shall be constructed in accordance with plans and specifications approved by the Department of Transportation (Division of Project Development) and Department of Transportation (Office of Underground Coordination).

This grant of privilege in the public way shall be subject to the provisions of Section 10-28-015 and all other required provisions of the Municipal Code of Chicago.


The grantee shall pay to the City of Chicago as compensation for the privilege #1119735 herein granted the sum of three thousand five hundred seventy ($3,570.00) per annum in advance.

A 25% penalty will be added for payments received after due date.

The permit holder agrees to hold the City of Chicago harmless for any damage, relocation or replacement costs associated with damage, relocation or removal of private property caused by the City performing work in the public way.

Authority herein given and granted for a period of five (5) years from and after 05/17/2010.

Alderman Leslie N. Hairston
Leslie Hairston 5th Ward

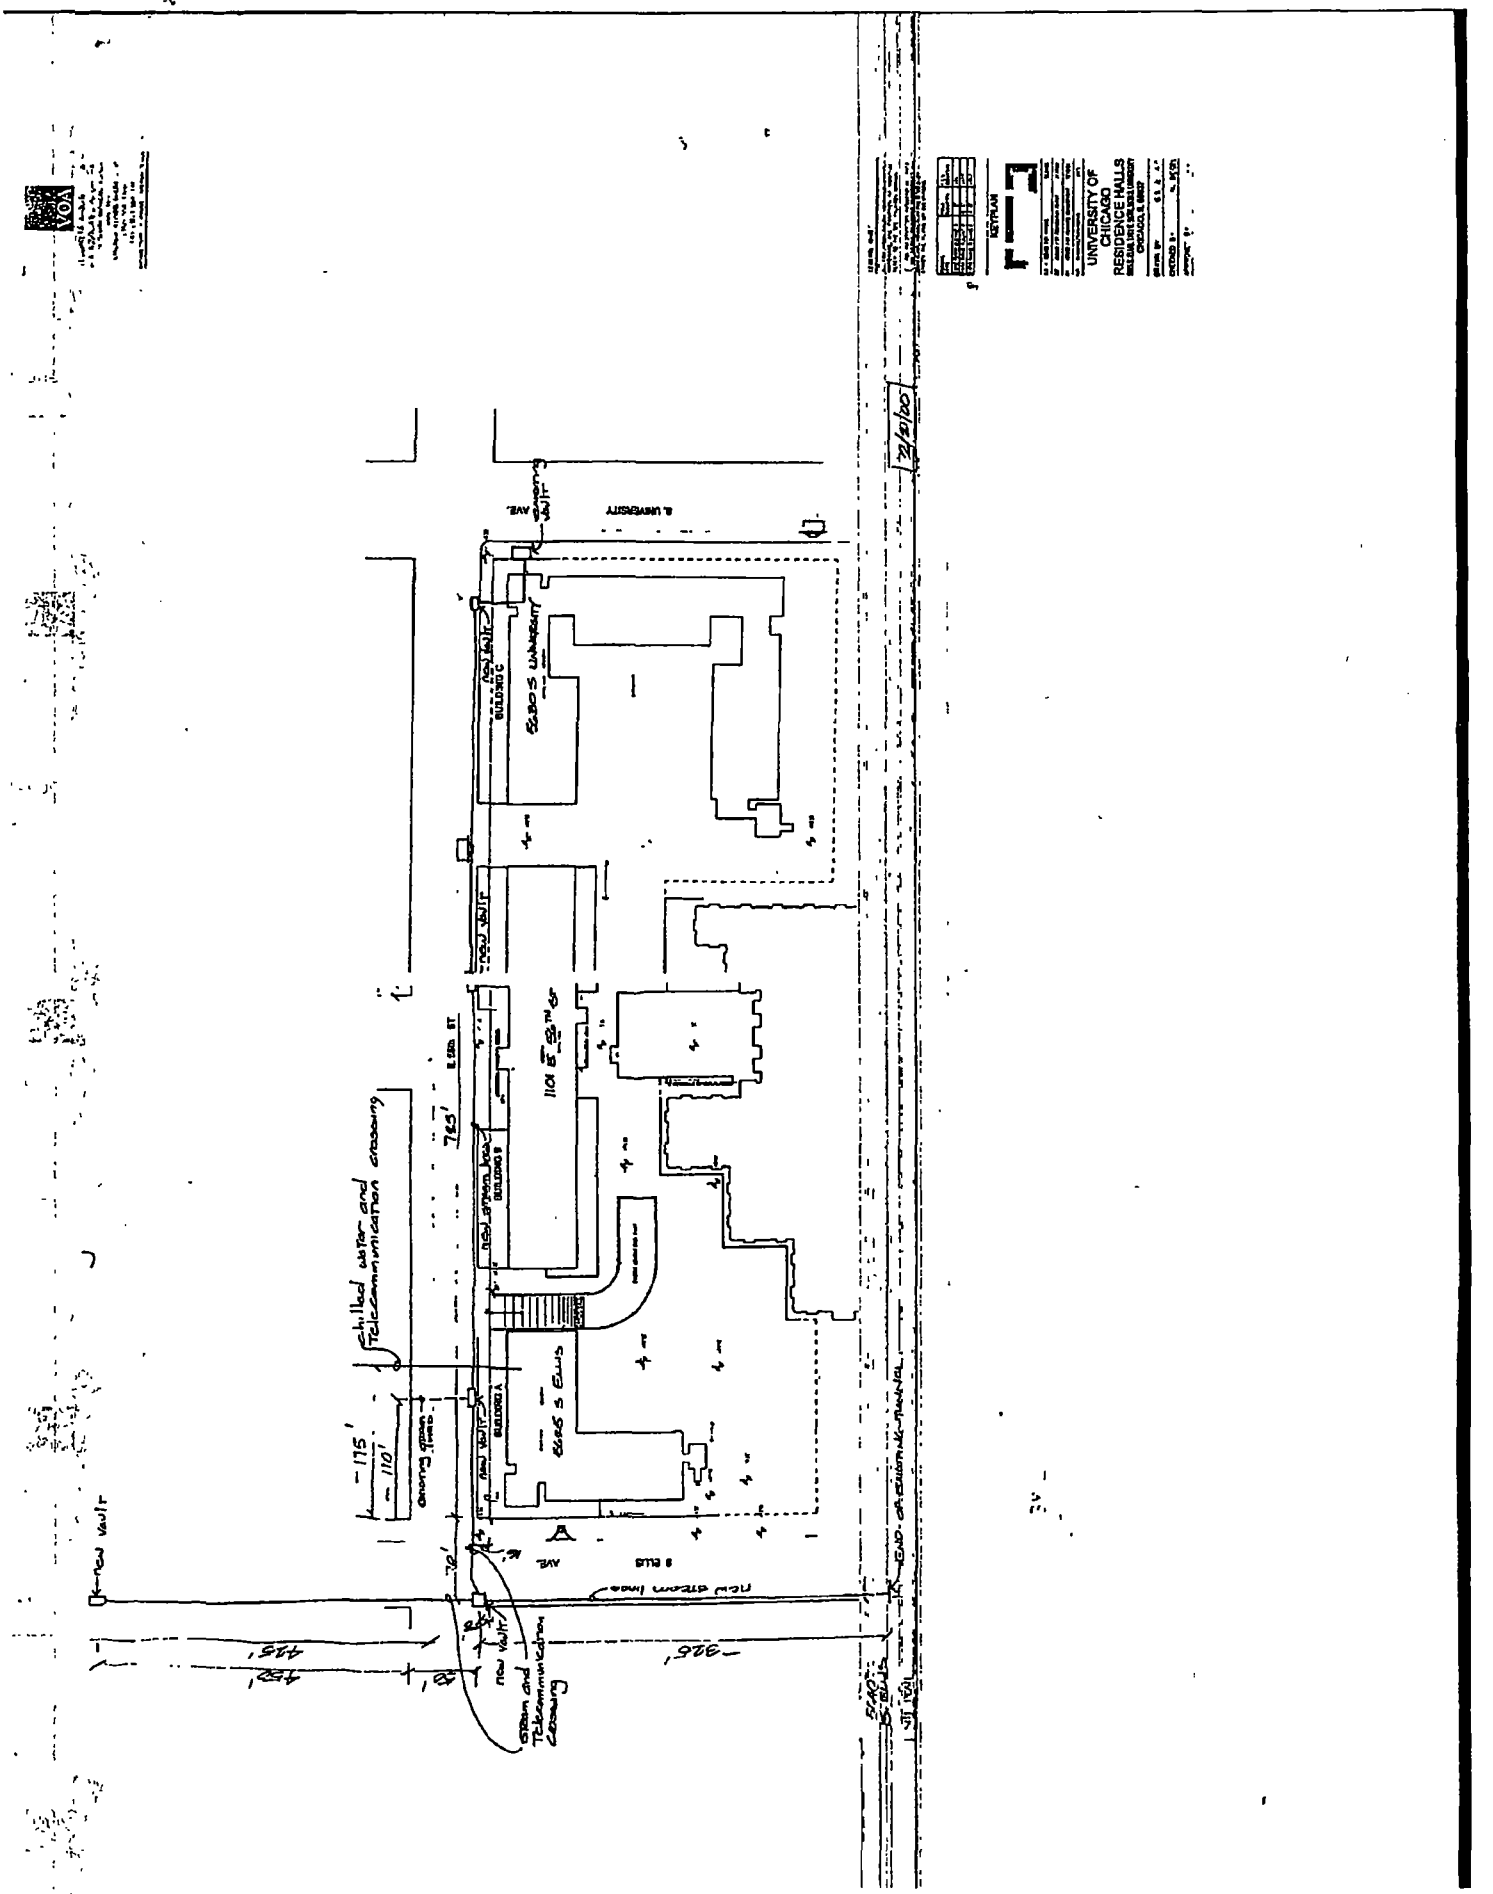
UNIVERSITY OF CHICAGO
RESIDENCE HALLS
New vault
Chilled water and Telecommunication crossing
New vault
Steam and Telecommunication crossing
New vault
New steam line
End of existing manhole
E. 59th ST.
S. ELLIS AVE.
E. UNIVERSITY AVE.
5660 S. UNIVERSITY
5655 S. ELLIS
1101 E. 58th ST
725'
175'
110'
425'
325'

Department of Business Affairs and Consumer Protection
Small Business Center - Public Way Use Unit
City Hall - 121 N. LaSalle Street, Room 800 • Chicago, IL 60602
312-74-GOBIZ / 312-744-6249 • (312) 744-1944 (TTY)
http://www.cityofchicago.org/bacp

07/29/2015

Alderman **Leslie Hairston**
Ward # **05**
City of Chicago
City Hall, Room **300**
121 North LaSalle Street
Chicago, Illinois 60602

Re: An ordinance to use and maintain a portion of the public right-of-way for **three (3) conduit(s)** for **THE UNIVERSITY OF CHICAGO (FILE #56)**, adjacent to the premises known as **5640 S. Ellis Ave.**.

Dear Alderman **Leslie Hairston**:

The applicant referenced above has requested the use of the public right-of-way for a **conduit(s)**. An ordinance has been prepared by the Department of Business Affairs and Consumer Protection – Small Business Center - Public Way Use Unit for presentation to the City Council. Because this request was made for properties located in your ward, as approved by you as per the attached, I respectfully request that you introduce the attached ordinance at the next City Council meeting.

If you have any questions regarding this ordinance, please contact Anthony Bertuca at (312) 744-5506.

Department of Business Affairs and Consumer Protection

City of Chicago

O2015-5772

Office of the City Clerk

Document Tracking Sheet

Meeting Date:	7/29/2015
Sponsor(s):	Hairston (5)
Type:	Ordinance
Title:	Grant(s) of privilege in public way for University of Chicago, The (file No. 56) - privilege No. 1119728
Committee(s) Assignment:	Committee on Transportation and Public Way

ORDINANCE
THE UNIVERSITY OF CHICAGO (FILE #56)
Acct. No. 43697 - 75
Permit No. 1119728

Be It Ordained by the City Council of the City of Chicago:

SECTION 1. Permission and authority are hereby given and granted to THE UNIVERSITY OF CHICAGO (FILE #56), upon the terms and subject to the conditions of this ordinance to maintain and use, as now constructed, two (2) Vault(s) under the public right-of-way adjacent to its premises known as 5630-40 S. Ellis Ave..

Said Vault(s) at Corner of 56th Street and S. Ellis Avenue (Southwest Corner) measure(s):
One (1) at fifteen (15) feet in length, and twenty-two (22) feet in width for a total of three hundred thirty (330) square feet.

Said Vault(s) at 5630 S. University Avenue measure(s):
One (1) at twenty-two (22) feet in length, and six (6) feet in width for a total of one hundred thirty-two (132) square feet.

The location of said privilege shall be as shown on prints kept on file with the Department of Business Affairs and Consumer Protection and the Office of the City Clerk.

Said privilege shall be constructed in accordance with plans and specifications approved by the Department of Transportation (Office of Underground Coordination).

This grant of privilege in the public way shall be subject to the provisions of Section 10-28-015 and all other required provisions of the Municipal Code of Chicago.

The grantee shall pay to the City of Chicago as compensation for the privilege #1119728 herein granted the sum of eight hundred ($800..00) per annum in advance.


A 25% penalty will be added for payments received after due date.

The permit holder agrees to hold the City of Chicago harmless for any damage, relocation or replacement costs associated with damage, relocation or removal of private property caused by the City performing work in the public way.

Authority herein given and granted for a period of five (5) years from and after 05/17/2015.

Alderman Leslie A. Hairston (5)

Leslie Hairston 5th Ward

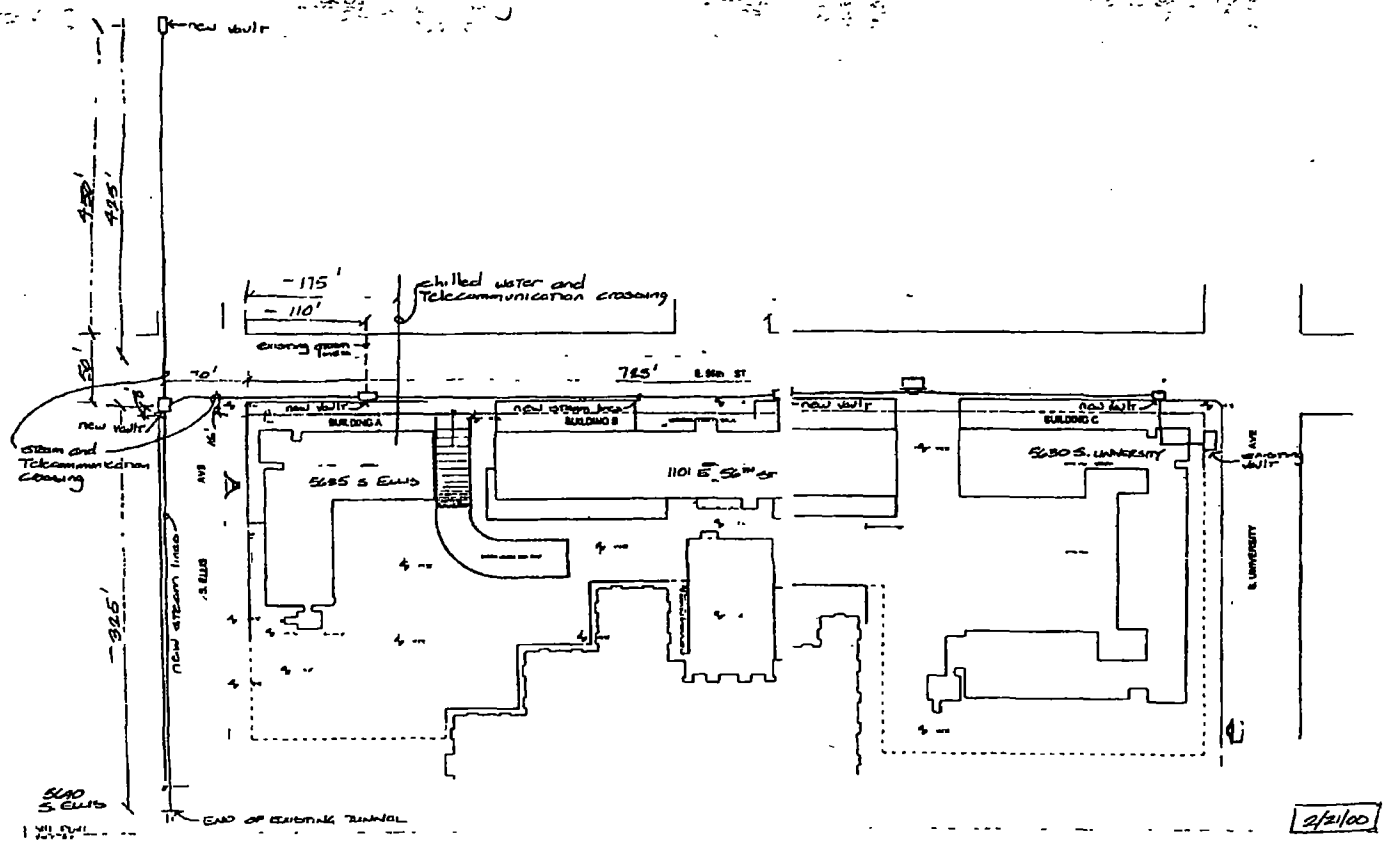
new vault
175'
110'
chilled water and Telecommunication crossing
existing steam line
70'
765' E 55th ST
new vault
new steam line
new chilled water
new vault
BUILDING A
BUILDING B
BUILDING C
5585 S Ellis
1101 E 56th St
5580 S. University
existing vault
S. UNIVERSITY AVE
S. ELLIS AVE
steam and Telecommunication crossing
new vault
new steam line
925'
5480 S Ellis
END OF EXISTING TUNNEL
2/21/00


KEYPLAN
UNIVERSITY OF CHICAGO
RESIDENCE HALLS

(Page 2 of 7)

Department of Business Affairs and Consumer Protection
Small Business Center- Public Way Use Unit
City Hall- 121 N. LaSalle Street Room 800 • Chicago, IL 60602
312-74-GOBIZ / 312-744-6249 • (312) 744-1944 (TTY)
http://www.cityofchicago.org/bacp

07/29/2015

Alderman **Leslie Hairston**
Ward # **05**
City of Chicago
City Hall, Room **300**
121 North LaSalle Street
Chicago, Illinois 60602

Re: An ordinance to use and maintain a portion of the public right-of-way for **two (2) vault(s)** for **THE UNIVERSITY OF CHICAGO (FILE #56)**, adjacent to the premises known as **5640 S. Ellis Ave.**.

Dear Alderman **Leslie Hairston**:

The applicant referenced above has requested the use of the public right-of-way for **vault(s)**. An ordinance has been prepared by the Department of Business Affairs and Consumer Protection – Small Business Center - Public Way Use Unit for presentation to the City Council. Because this request was made for properties located in your ward, as approved by you as per the attached, I respectfully request that you introduce the attached ordinance at the next City Council meeting.

If you have any questions regarding this ordinance, please contact Anthony Bertuca at (312) 744-5506.

Department of Business Affairs and Consumer Protection

City of Chicago

O2015-5775

Office of the City Clerk

Document Tracking Sheet

Meeting Date:	7/29/2015
Sponsor(s):	Hairston (5)
Type:	Ordinance
Title:	Grant(s) of privilege in public way for University of Chicago, The (file No. 56) - privilege No. 1119734
Committee(s) Assignment:	Committee on Transportation and Public Way

ORDINANCE
THE UNIVERSITY OF CHICAGO (FILE #56)
Acct. No. 43697 - 75
Permit No. 1119734

Be It Ordained by the City Council of the City of Chicago:

SECTION 1. Permission and authority are hereby given and granted to THE UNIVERSITY OF CHICAGO (FILE #56), upon the terms and subject to the conditions of this ordinance to maintain and use, as now constructed, two (2) Water Line(s) under the public right-of-way adjacent to its premises known as 5640 S. Ellis Ave..

Said Water Line(s) at S. Ellis Avenue measure(s):
Two (2) at sixty-five (65) feet in length, and five point six (5.6) feet in width for a total of seven hundred twenty-eight (728) square feet. Water lines are approximately five (5)feet below grade level.

The location of said privilege shall be as shown on prints kept on file with the Department of Business Affairs and Consumer Protection and the Office of the City Clerk.

Said privilege shall be constructed in accordance with plans and specifications approved by the Department of Transportation (Office of Underground Coordination) and Department of Water Manag ement.

This grant of privilege in the public way shall be subject to the provisions of Section 10-28-015 and all other required provisions of the Municipal Code of Chicago.


The grantee shall pay to the City of Chicago as compensation for the privilege #1119734 herein granted the sum of eight hundred ($800.00) per annum in advance.

A 25% penalty will be added for payments received after due date.

The permit holder agrees to hold the City of Chicago harmless for any damage, relocation or replacement costs associated with damage, relocation or removal of private property caused by the City performing work in the public way.

Authority herein given and granted for a period of five (5) years from and after 05/17/2015.

Alderman Leslie A. Hairston (5)
Leslie Hairston 5th Ward

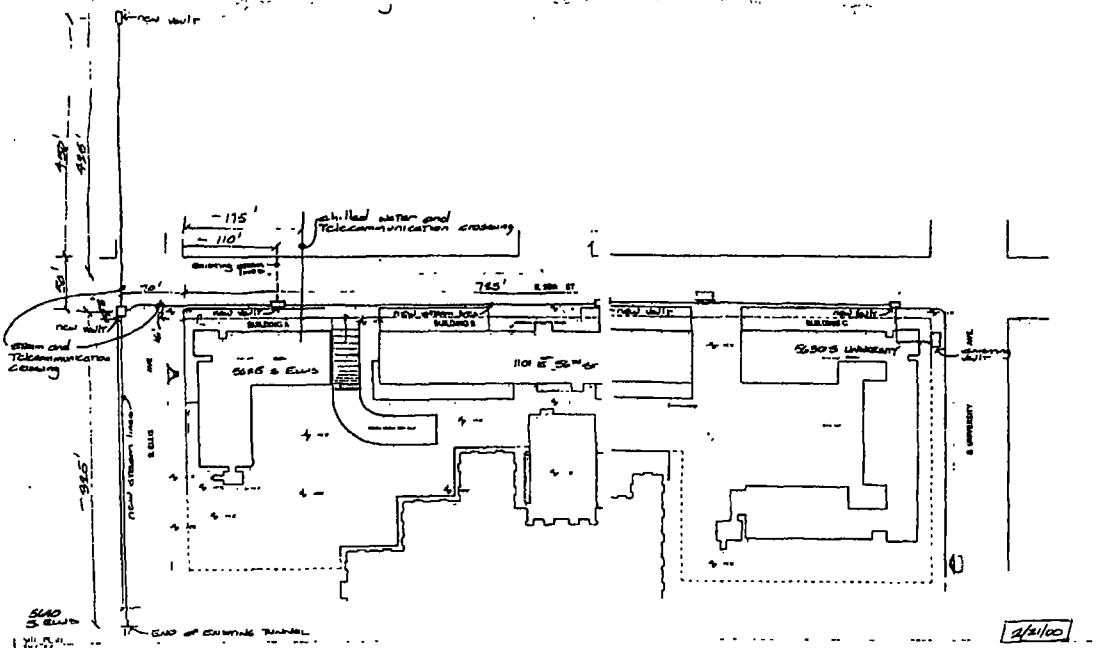
New vault
~115'
~110'
Chilled water and Telecommunication crossing
765'
New vault
Chilled water and Telecommunication crossing
New duct lines
5540 S. Ellis
End of existing tunnel
4/21/00

(Page 2 of 3)

Department of Business Affairs and Consumer Protection
Small Business Center- Public Way Use Unit
City Hall - 121 N. LaSalle Street Room 800 • Chicago, IL 60602
312-74-GOBIZ / 312-744-6249 • (312) 744-1944 (TTY)
http://www.cityofchicago.org/bacp

07/29/2015

Alderman **Leslie Hairston**
Ward # **05**
City of Chicago
City Hall, Room **300**
121 North LaSalle Street
Chicago, Illinois 60602

Re: An ordinance to use and maintain a portion of the public right-of-way for **two (2) water line(s)** for **THE UNIVERSITY OF CHICAGO (FILE #56)**, adjacent to the premises known as **5640 S. Ellis Ave.**.

Dear Alderman **Leslie Hairston**:

The applicant referenced above has requested the use of the public right-of-way for a **water line(s)**. An ordinance has been prepared by the Department of Business Affairs and Consumer Protection – Small Business Center - Public Way Use Unit for presentation to the City Council. Because this request was made for properties located in your ward, as approved by you as per the attached, I respectfully request that you introduce the attached ordinance at the next City Council meeting.

If you have any questions regarding this ordinance, please contact Anthony Bertuca at (312) 744-5506.

Department of Business Affairs and Consumer Protection

City of Chicago

O2015-5777

Office of the City Clerk

Document Tracking Sheet

Meeting Date:	7/29/2015
Sponsor(s):	Hairston (5)
Type:	Ordinance
Title:	Grant(s) of privilege in public way for University of Chicago Medical Center
Committee(s) Assignment:	Committee on Transportation and Public Way

ORDINANCE
University of Chicago Medical center
Acct. No. 6533 - 15
Permit No. 1118904

Be It Ordained by the City Council of the City of Chicago:

SECTION 1. Permission and authority are hereby given and granted to University of Chicago Medical center, upon the terms and subject to the conditions of this ordinance to maintain and use, as now constructed, thirty-two (32) Tieback System(s) under the public right-of-way adjacent to its premises known as 5758 S. Maryland Ave..

Said Tieback System(s) at E.58th measure(s):
Four (4) at nine point one seven (9.17) feet in length, and point five (.5) feet in width for a total of eighteen point three four (18.34) square feet.

Said Tieback System(s) at E.58th measure(s):
Four (4) at one point five eight (1.58) foot in length, and point five (.5) feet in width for a total of three point one six (3.16) square feet.

Said Tieback System(s) at S. Cottage Grove measure(s):
Nine (9) at thirty-three point six (33.6) feet in length, and point five (.5) feet in width for a total of one hundred fifty-one point two (151.2) square feet.

Said Tieback System(s) at S. Cottage Grove measure(s):
Five (5) at thirty point five (30.5) feet in length, and point five (.5) feet in width for a total of seventy-six point two five (76.25) square feet.

Said Tieback System(s) at S. Cottage Grove measure(s):
Ten (10) at thirty-two point nine two (32.92) feet in length, and point five (.5) feet in width for a total of one hundred sixty-four point six (164.6) square feet.

The location of said privilege shall be as shown on prints kept on file with the Department of Business Affairs and Consumer Protection and the Office of the City Clerk.

Said privilege shall be constructed in accordance with plans and specifications approved by the Department of Transportation (Office of Underground Coordination).

This grant of privilege in the public way shall be subject to the provisions of Section 10-28-015 and all other required provisions of the Municipal Code of Chicago.

The grantee shall pay to the City of Chicago as compensation for the privilege #1118904 herein granted the sum of four hundred ($400.00) per annum in advance.


A 25% penalty will be added for payments received after due date.

The permit holder agrees to hold the City of Chicago harmless for any damage, relocation or replacement costs associated with damage, relocation or removal of private property caused by the City performing work in the public way.

Authority herein given and granted for a period of five (5) years from and after 04/14/2015.

Alderman Leslie A. Hairston

Leslie Hairston 5th Ward

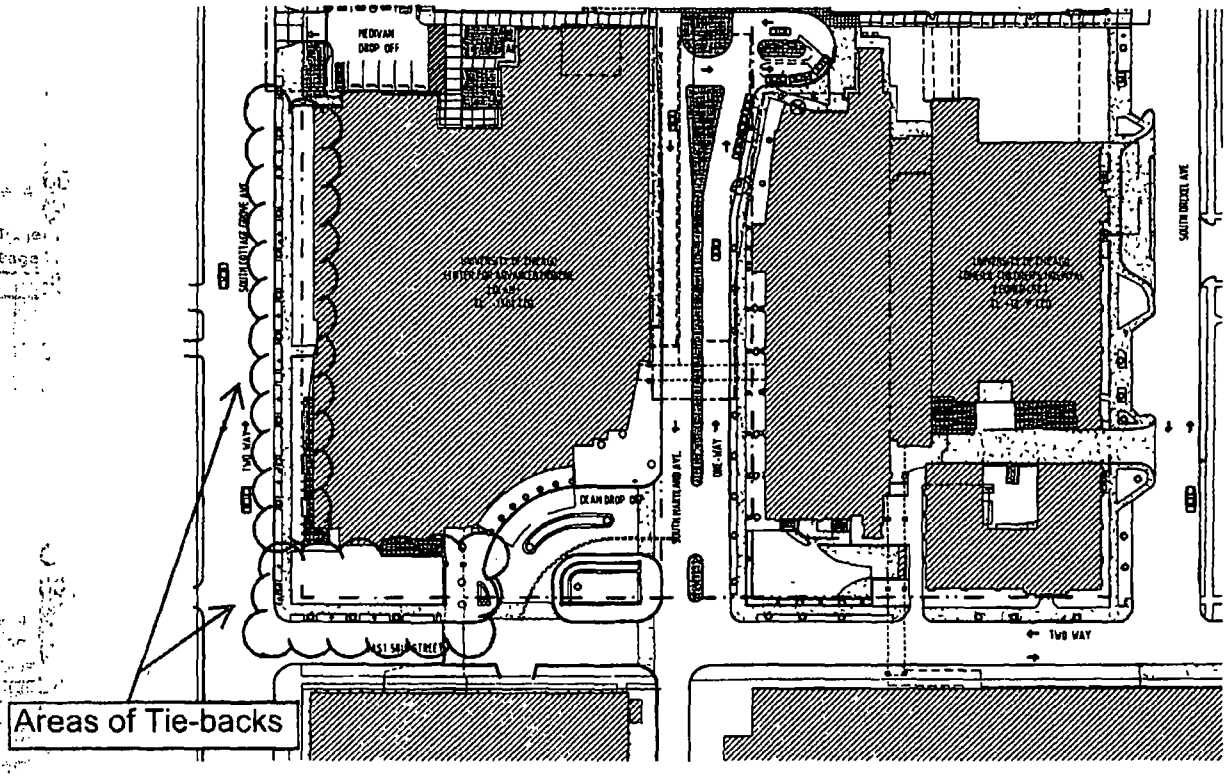

UNIVERSITY OF CHICAGO MEDICAL CENTER

Tie-Back Site Plan

Department of Business Affairs and Consumer Protection
Small Business Center- Public Way Use Unit
City Hall - 121 N. LaSalle Street Room 800 • Chicago, IL 60602
312-74-GOBIZ / 312-744-6249 • (312) 744-1944 (TTY)
http://www.cityofchicago.org/bacp

07/29/2015

Alderman **Leslie Hairston**
Ward # **05**
City of Chicago
City Hall, Room **300**
121 North LaSalle Street
Chicago, Illinois 60602

Re: An ordinance to use and maintain a portion of the public right-of-way for **thirty-two (32) tieback system(s)** for **University of Chicago Medical center**, adjacent to the premises known as **5758 S. Maryland Ave.**.

Dear Alderman **Leslie Hairston**:

The applicant referenced above has requested the use of the public right-of-way for **tieback system(s)**. An ordinance has been prepared by the Department of Business Affairs and Consumer Protection – Small Business Center - Public Way Use Unit for presentation to the City Council. Because this request was made for properties located in your ward, as approved by you as per the attached, I respectfully request that you introduce the attached ordinance at the next City Council meeting.

If you have any questions regarding this ordinance, please contact Anthony Bertuca at (312) 744-5506.

Department of Business Affairs and Consumer Protection

City of Chicago

O2015-5780

Office of the City Clerk

Document Tracking Sheet

Meeting Date:	7/29/2015
Sponsor(s):	Hairston (5)
Type:	Ordinance
Title:	Grant(s) of privilege in public way for Walgreens No. 01101
Committee(s) Assignment:	Committee on Transportation and Public Way

ORDINANCE
WALGREENS # 01101
Acct. No. 147 - 95
Permit No. 1119497

Be It Ordained by the City Council of the City of Chicago:

SECTION 1. Permission and authority are hereby given and granted to WALGREENS # 01101, upon the terms and subject to the conditions of this ordinance to maintain and use, as now constructed, eight (8) Light Fixture(s) projecting over the public right-of-way adjacent to its premises known as 1533 E. 67th St..

Said Light Fixture(s) at E 67th St. measure(s):
Five (5) at point six seven (.67) feet in length, point four two (.42) feet in width and ten point five (10.5) feet above grade level.
Two (2) at point six seven (.67) feet in length, point four two (.42) feet in width and thirteen (13) feet above grade level.

Said Light Fixture(s) at S Blackstone measure(s):
One (1) at point six seven (.67) feet in length, point four two (.42) feet in width and thirteen (13) feet above grade level.

The location of said privilege shall be as shown on prints kept on file with the Department of Business Affairs and Consumer Protection and the Office of the City Clerk.

Said privilege shall be constructed in accordance with plans and specifications approved by the Department of Transportation (Division of Project Development).

This grant of privilege in the public way shall be subject to the provisions of Section 10-28-015 and all other required provisions of the Municipal Code of Chicago.


The grantee shall pay to the City of Chicago as compensation for the privilege #1119497 herein granted the sum of one hundred ten ($110.00) per annum in advance.

A 25% penalty will be added for payments received after due date.

The permit holder agrees to hold the City of Chicago harmless for any damage, relocation or replacement costs associated with damage, relocation or removal of private property caused by the City performing work in the public way.

Authority herein given and granted for a period of five (5) years from and after 11/19/2013.

Alderman Leslie A. Hairston (5)
Leslie Hairston 5th Ward

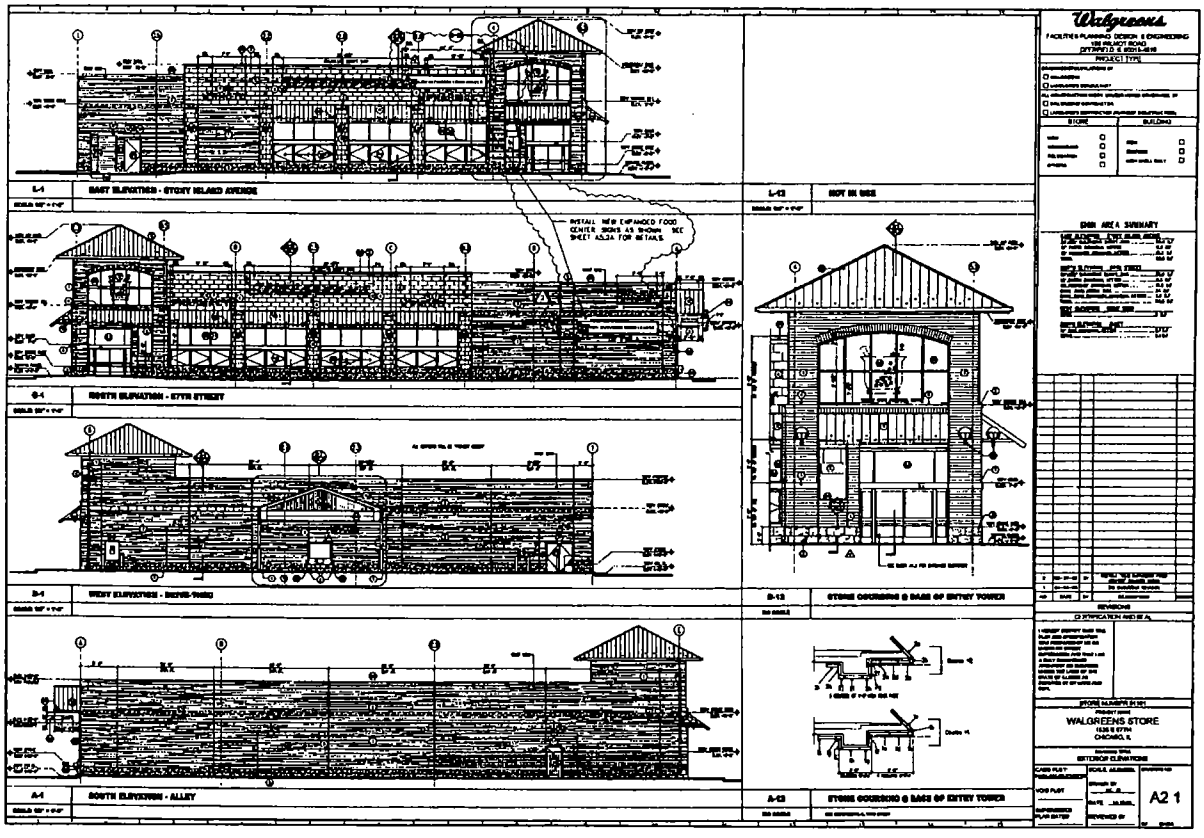
Walgreens
WALGREENS STORE
A2 1

Department of Business Affairs and Consumer Protection
Small Business Center - Public Way Use Unit
City Hall - 121 N LaSalle Street, Room 800 • Chicago, IL 60602
312-74-GOBIZ / 312-744-6249 • (312) 744-1944 (TTY)
http://www.cityofchicago.org/bacp

07/29/2015

Alderman **Leslie Hairston**
Ward # **05**
City of Chicago
City Hall, Room **300**
121 North LaSalle Street
Chicago, Illinois 60602

Re: An ordinance to use and maintain a portion of the public right-of-way for **eight (8) light fixture(s)** for **WALGREENS # 01101**, adjacent to the premises known as **1533 E. 67th St.**.

Dear Alderman **Leslie Hairston**:

The applicant referenced above has requested the use of the public right-of-way for a **light fixture(s)**. An ordinance has been prepared by the Department of Business Affairs and Consumer Protection – Small Business Center - Public Way Use Unit for presentation to the City Council. Because this request was made for properties located in your ward, as approved by you as per the attached, I respectfully request that you introduce the attached ordinance at the next City Council meeting.

If you have any questions regarding this ordinance, please contact Anthony Bertuca at (312) 744-5506.

Department of Business Affairs and Consumer Protection

City of Chicago

O2015-5783

Office of the City Clerk

Document Tracking Sheet

Meeting Date:	7/29/2015
Sponsor(s):	Hairston (5)
Type:	Ordinance
Title:	Grant(s) of privilege in public way for Walgreens No. 10350
Committee(s) Assignment:	Committee on Transportation and Public Way

ORDINANCE
WALGREENS #10350
Acct. No. 147 - 102
Permit No. 1119501

Be It Ordained by the City Council of the City of Chicago:

SECTION 1. Permission and authority are hereby given and granted to WALGREENS #10350, upon the terms and subject to the conditions of this ordinance to maintain and use, as now constructed, six (6) Light Fixture(s) projecting over the public right-of-way adjacent to its premises known as 7109 S. Jeffery Blvd..

Said Light Fixture(s) at S. JEFFERY measure(s):
Six (6) at one point five (1.5) foot in length, one (1) foot in width and ten (10) feet above grade level.

The location of said privilege shall be as shown on prints kept on file with the Department of Business Affairs and Consumer Protection and the Office of the City Clerk.

Said privilege shall be constructed in accordance with plans and specifications approved by the Department of Transportation (Division of Project Development).

This grant of privilege in the public way shall be subject to the provisions of Section 10-28-015 and all other required provisions of the Municipal Code of Chicago.


The grantee shall pay to the City of Chicago as compensation for the privilege #1119501 herein granted the sum of one hundred ($100.00) per annum in advance.

A 25% penalty will be added for payments received after due date.

The permit holder agrees to hold the City of Chicago harmless for any damage, relocation or replacement costs associated with damage, relocation or removal of private property caused by the City performing work in the public way.

Authority herein given and granted for a period of five (5) years from and after 06/03/2014.

Alderman Leslie N. Hairston (5)
Leslie Hairston 5th Ward

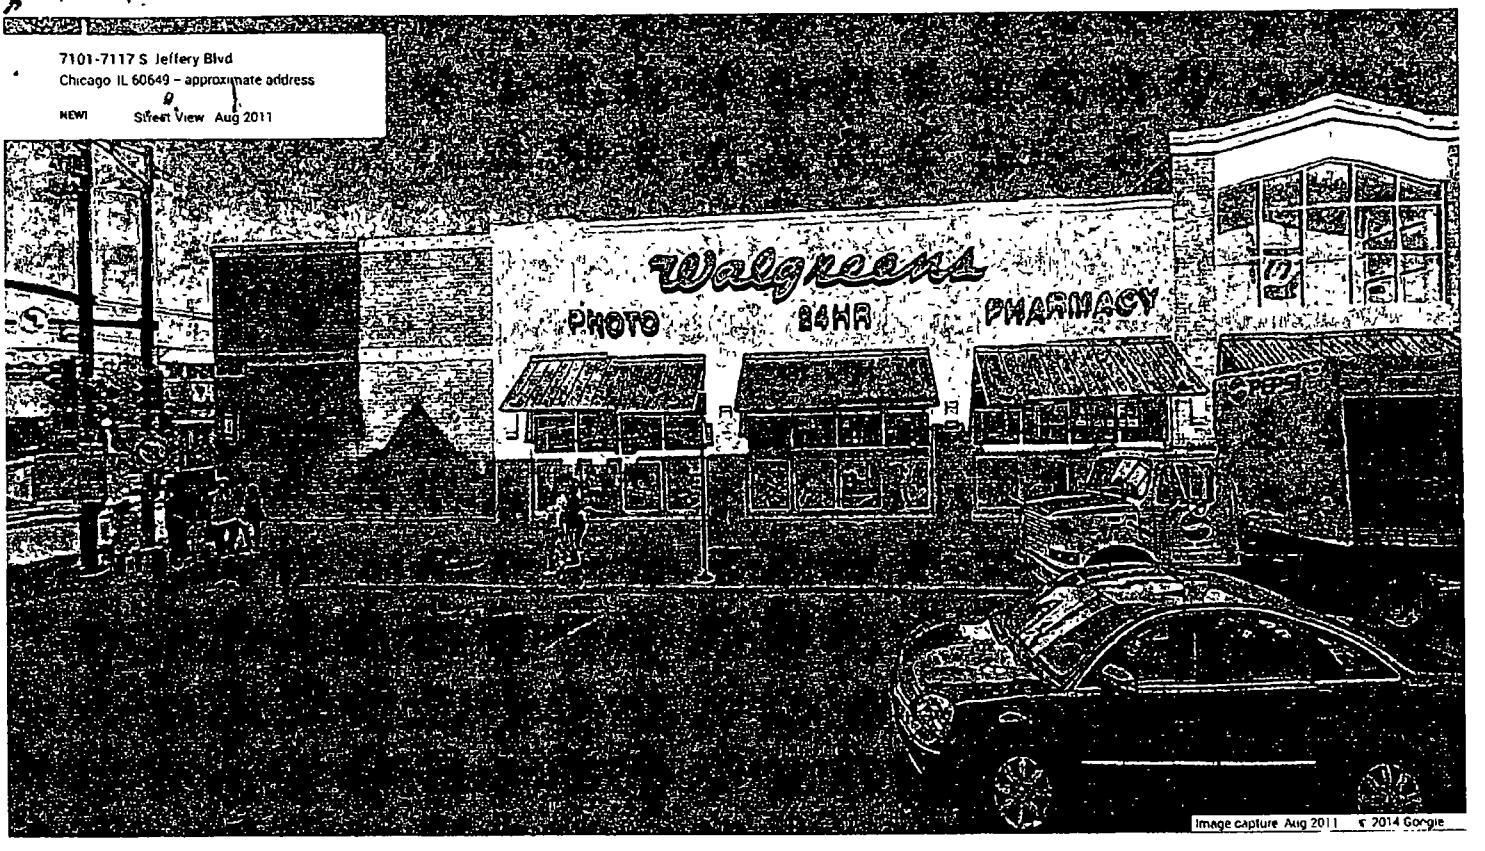
7101-7117 S Jeffery Blvd
Chicago IL 60649 – approximate address
NEW! Street View Aug 2011
Walgreens
PHOTO
24HR
PHARMACY
Image capture Aug 2011 © 2014 Google

Department of Business Affairs and Consumer Protection
Small Business Center - Public Way Use Unit
City Hall - 121 N LaSalle Street, Room 800 • Chicago, IL 60602
312-74-GOBIZ / 312-744-6249 • (312) 744-1944 (TTY)
http://www.cityofchicago.org/bacp

07/29/2015

Alderman **Leslie Hairston**
Ward # **05**
City of Chicago
City Hall, Room **300**
121 North LaSalle Street
Chicago, Illinois 60602

Re: An ordinance to use and maintain a portion of the public right-of-way for **six (6) light fixture(s)** for **WALGREENS #10350**, adjacent to the premises known as **7109 S. Jeffery Blvd.**.

Dear Alderman **Leslie Hairston**:

The applicant referenced above has requested the use of the public right-of-way for a **light fixture(s)**. An ordinance has been prepared by the Department of Business Affairs and Consumer Protection – Small Business Center - Public Way Use Unit for presentation to the City Council. Because this request was made for properties located in your ward, as approved by you as per the attached, I respectfully request that you introduce the attached ordinance at the next City Council meeting.

If you have any questions regarding this ordinance, please contact Anthony Bertuca at (312) 744-5506.

Department of Business Affairs and Consumer Protection

City of Chicago

O2015-5788

Office of the City Clerk

Document Tracking Sheet

Meeting Date:	7/29/2015
Sponsor(s):	Sawyer (6)
Type:	Ordinance
Title:	Grant(s) of privilege in public way for Benjamin Mays Academy
Committee(s) Assignment:	Committee on Transportation and Public Way

ORDINANCE
BENJAMIN MAYS ACADEMY
Acct. No. 302602 - 16
Permit No. 1119502

Be It Ordained by the City Council of the City of Chicago:

SECTION 1. Permission and authority are hereby given and granted to BENJAMIN MAYS ACADEMY, upon the terms and subject to the conditions of this ordinance to maintain and use, as now constructed, one (1) Fence(s) on the public right-of-way adjacent to its premises known as 838 W. Marquette Rd..

Said Fence(s) at S. Green Street measure(s):
One (1) at two hundred seventy-five (275) feet in length, and one (1) foot in width for a total of two hundred seventy-five (275) square feet. Existing fence is approximately six (6) feet in height.

The location of said privilege shall be as shown on prints kept on file with the Department of Business Affairs and Consumer Protection and the Office of the City Clerk.

Said privilege shall be constructed in accordance with plans and specifications approved by the Department of Transportation (Division of Project Development).

This grant of privilege in the public way shall be subject to the provisions of Section 10-28-015 and all other required provisions of the Municipal Code of Chicago.

The grantee shall pay to the City of Chicago as compensation for the privilege #1119502 herein granted the sum of zero ($.00) per annum in advance.


A 25% penalty will be added for payments received after due date.

The permit holder agrees to hold the City of Chicago harmless for any damage, relocation or replacement costs associated with damage, relocation or removal of private property caused by the City performing work in the public way.

Authority herein given and granted for a period of five (5) years from and after 01/13/2015.

Alderman _____

Roderick T. Sawyer 6th Ward

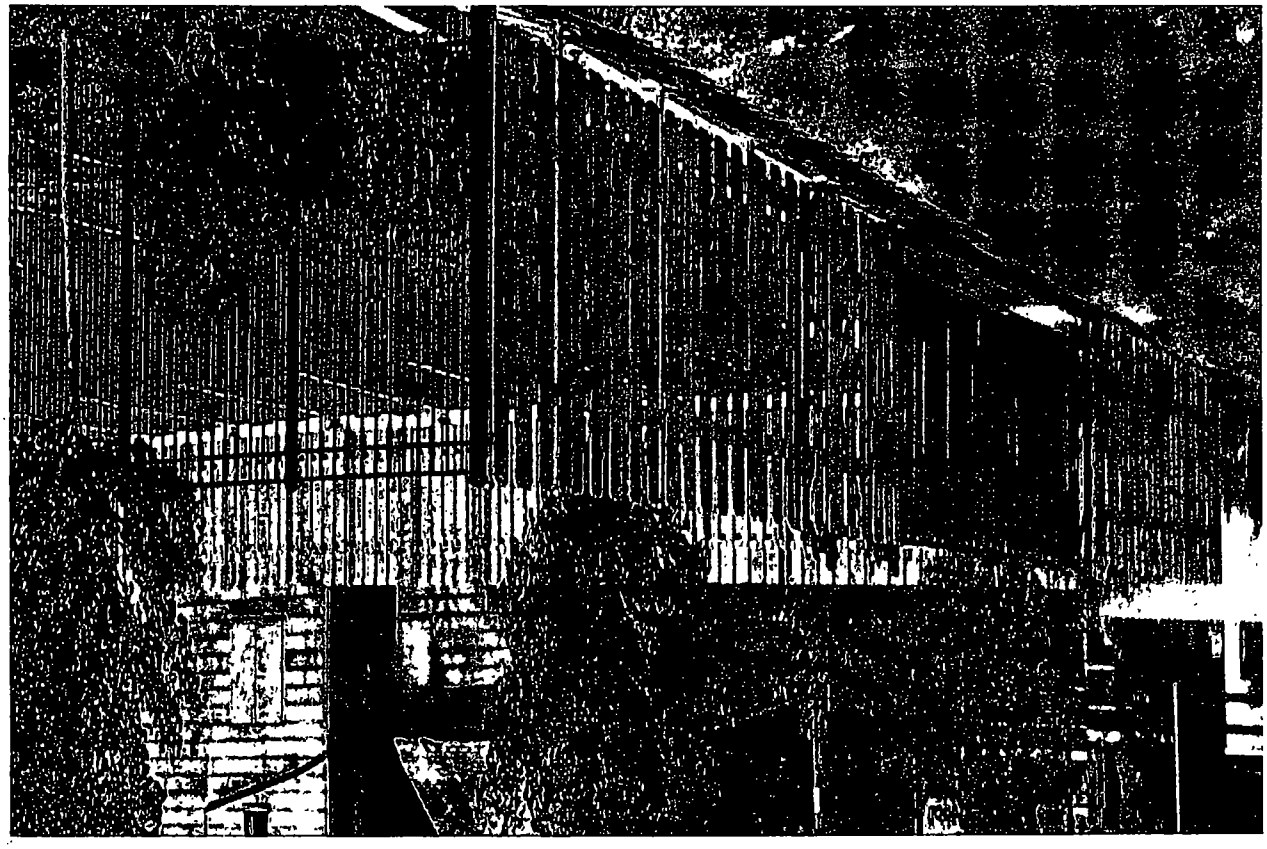

Department of Business Affairs and Consumer Protection
Small Business Center- Public Way Use Unit
City Hall- 121 N. LaSalle Street Room 800 • Chicago, IL 60602
312-74-GOBIZ / 312-744-6249 • (312) 744-1944 (TTY)
http://www.cityofchicago.org/bacp

07/29/2015

Alderman **Roderick T. Sawyer**
Ward # **06**
City of Chicago
City Hall, Room **200**
121 North LaSalle Street
Chicago, Illinois 60602

Re: An ordinance to use and maintain a portion of the public right-of-way for **one (1) fence(s)** for **BENJAMIN MAYS ACADEMY**, adjacent to the premises known as **838 W. Marquette Rd.**.

Dear Alderman **Roderick T. Sawyer**:

The applicant referenced above has requested the use of the public right-of-way for a **fence(s)**. An ordinance has been prepared by the Department of Business Affairs and Consumer Protection – Small Business Center - Public Way Use Unit for presentation to the City Council. Because this request was made for properties located in your ward, as approved by you as per the attached, I respectfully request that you introduce the attached ordinance at the next City Council meeting.

If you have any questions regarding this ordinance, please contact Anthony Bertuca at (312) 744-5506.

Department of Business Affairs and Consumer Protection

City of Chicago

O2015-5791

Office of the City Clerk

Document Tracking Sheet

Meeting Date:	7/29/2015
Sponsor(s):	Sawyer (6)
Type:	Ordinance
Title:	Grant(s) of privilege in public way for Country Financial
Committee(s) Assignment:	Committee on Transportation and Public Way

ORDINANCE
COUNTRY FINANCIAL
Acct. No. 324411 - 4
Permit No. 1119270

Be It Ordained by the City Council of the City of Chicago:

SECTION 1. Permission and authority are hereby given and granted to COUNTRY FINANCIAL, upon the terms and subject to the conditions of this ordinance to maintain and use one (1) sign(s) projecting over the public right-of-way attached to its premises known as 738 E. 87th St..

Said sign structure(s) measures as follows; along E. 87th Street:
One (1) at ten (10) feet in length, three (3) feet in height and ten (10) feet above grade level.

The location of said privilege shall be as shown on prints kept on file with the Department of Business Affairs and Consumer Protection and the Office of the City Clerk.

Said privilege shall be constructed in accordance with plans and specifications approved by the Department of Transportation (Division of Project Development) and Zoning Department - Signs.

This grant of privilege in the public way shall be subject to the provisions of Section 10-28-015 and all other required provisions of the Municipal Code of Chicago.

The grantee shall pay to the City of Chicago as compensation for the privilege #1119270 herein granted the sum of three hundred ($300.00) per annum in advance.


A 25% penalty will be added for payments received after due date.


The permit holder agrees to hold the City of Chicago harmless for any damage, relocation or replacement costs associated with damage, relocation or removal of private property caused by the City performing work in the public way.

Authority herein given and granted for a period of five (5) years from and after Date of Passage.

Alderman _____

Roderick T. Sawyer 6th Ward

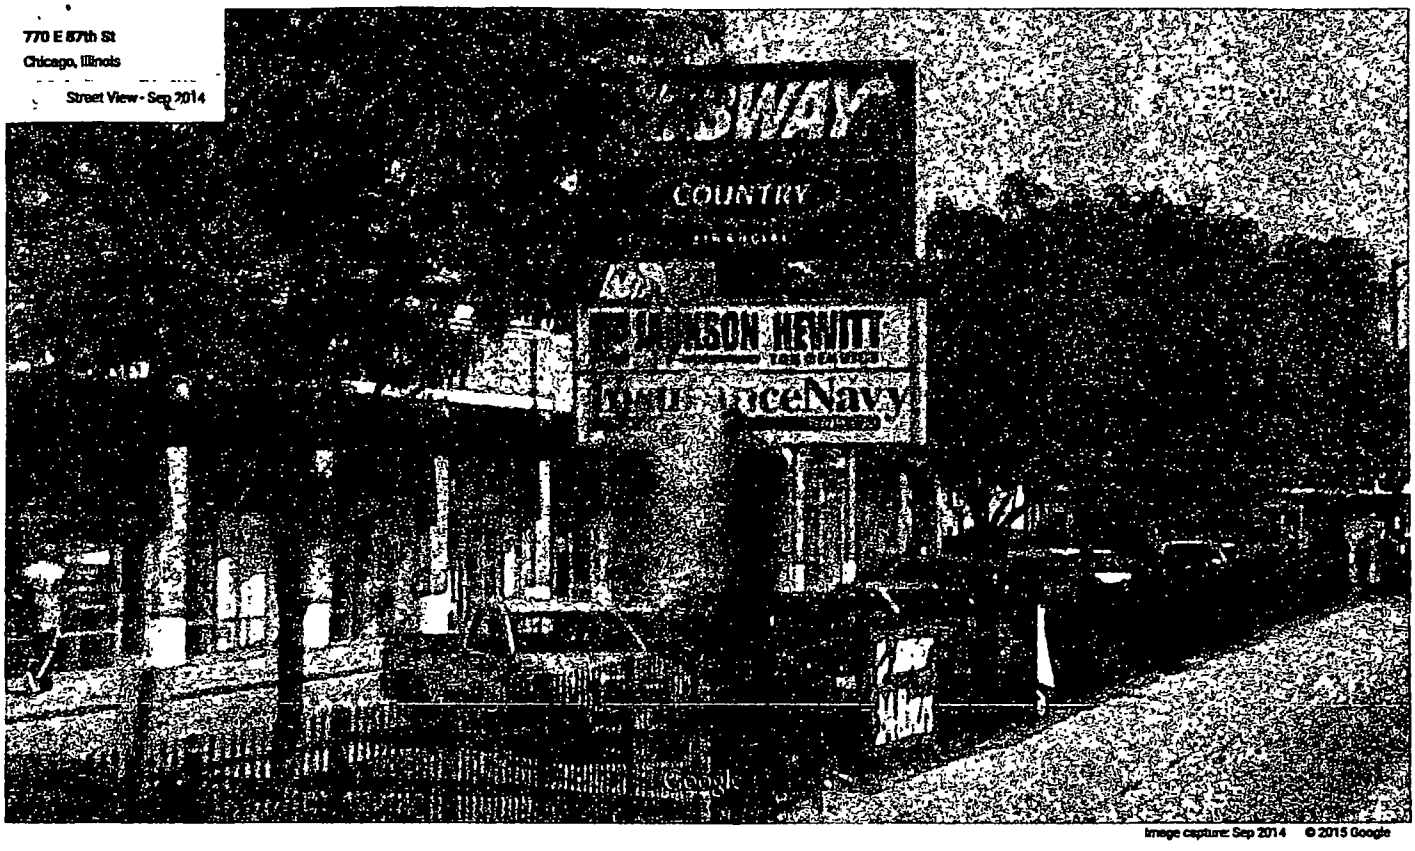
770 E 87th St
Chicago, Illinois
Street View - Sep 2014
COUNTRY
Image capture: Sep 2014 © 2015 Google

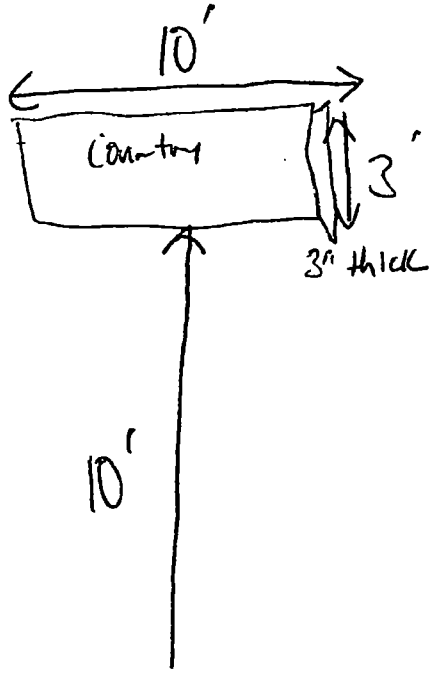
10'
country
3'
3" thick
10'

Department of Business Affairs and Consumer Protection
Small Business Center - Public Way Use Unit
City Hall - 121 N. LaSalle Street, Room 800 • Chicago, IL 60602
312-74-GOBIZ / 312-744-6249 • (312) 744-1944 (TTY)
http://www.cityofchicago.org/bacp

07/29/2015

Alderman **Roderick T. Sawyer**
Ward # **06**
City of Chicago
City Hall, Room **200**
121 North LaSalle Street
Chicago, Illinois 60602

Re: An ordinance to use and maintain a portion of the public right-of-way for **one (1) sign(s)** for **COUNTRY FINANCIAL**, adjacent to the premises known as **738 E. 87th St.**.

Dear Alderman **Roderick T. Sawyer**:

The applicant referenced above has requested the use of the public right-of-way for a **sign(s)**. An ordinance has been prepared by the Department of Business Affairs and Consumer Protection – Small Business Center - Public Way Use Unit for presentation to the City Council. Because this request was made for properties located in your ward, as approved by you as per the attached, I respectfully request that you introduce the attached ordinance at the next City Council meeting.

If you have any questions regarding this ordinance, please contact Anthony Bertuca at (312) 744-5506.

Department of Business Affairs and Consumer Protection

City of Chicago

O2015-5793

Office of the City Clerk

Document Tracking Sheet

Meeting Date:	7/29/2015
Sponsor(s):	Harris (8)
Type:	Ordinance
Title:	Grant(s) of privilege in public way for Club Escape - light fixtures
Committee(s) Assignment:	Committee on Transportation and Public Way

ORDINANCE
CLUB ESCAPE
Acct. No. 245185 - 1
Permit No. 1119276

Be It Ordained by the City Council of the City of Chicago:

SECTION 1. Permission and authority are hereby given and granted to CLUB ESCAPE, upon the terms and subject to the conditions of this ordinance to maintain and use, as now constructed, three (3) Light Fixture(s) projecting over the public right-of-way adjacent to its premises known as 1530 E. 75th St..

Said Light Fixture(s) at E. 75th St measure(s):
Three (3) at eight (8) feet in length, point three three (.33) feet in width and eleven (11) feet above grade level.

The location of said privilege shall be as shown on prints kept on file with the Department of Business Affairs and Consumer Protection and the Office of the City Clerk.

Said privilege shall be constructed in accordance with plans and specifications approved by the Department of Transportation (Division of Project Development).

This grant of privilege in the public way shall be subject to the provisions of Section 10-28-015 and all other required provisions of the Municipal Code of Chicago.

The grantee shall pay to the City of Chicago as compensation for the privilege #1119276 herein granted the sum of eighty-five ($85.00) per annum in advance.

A 25% penalty will be added for payments received after due date.


The permit holder agrees to hold the City of Chicago harmless for any damage, relocation or replacement costs associated with damage, relocation or removal of private property caused by the City performing work in the public way.

Authority herein given and granted for a period of five (5) years from and after 06/03/2014.

Alderman Michelle A Harris

Michelle A. Harris 8th Ward

LIGHT fixtures 1530 E. 75th ST.

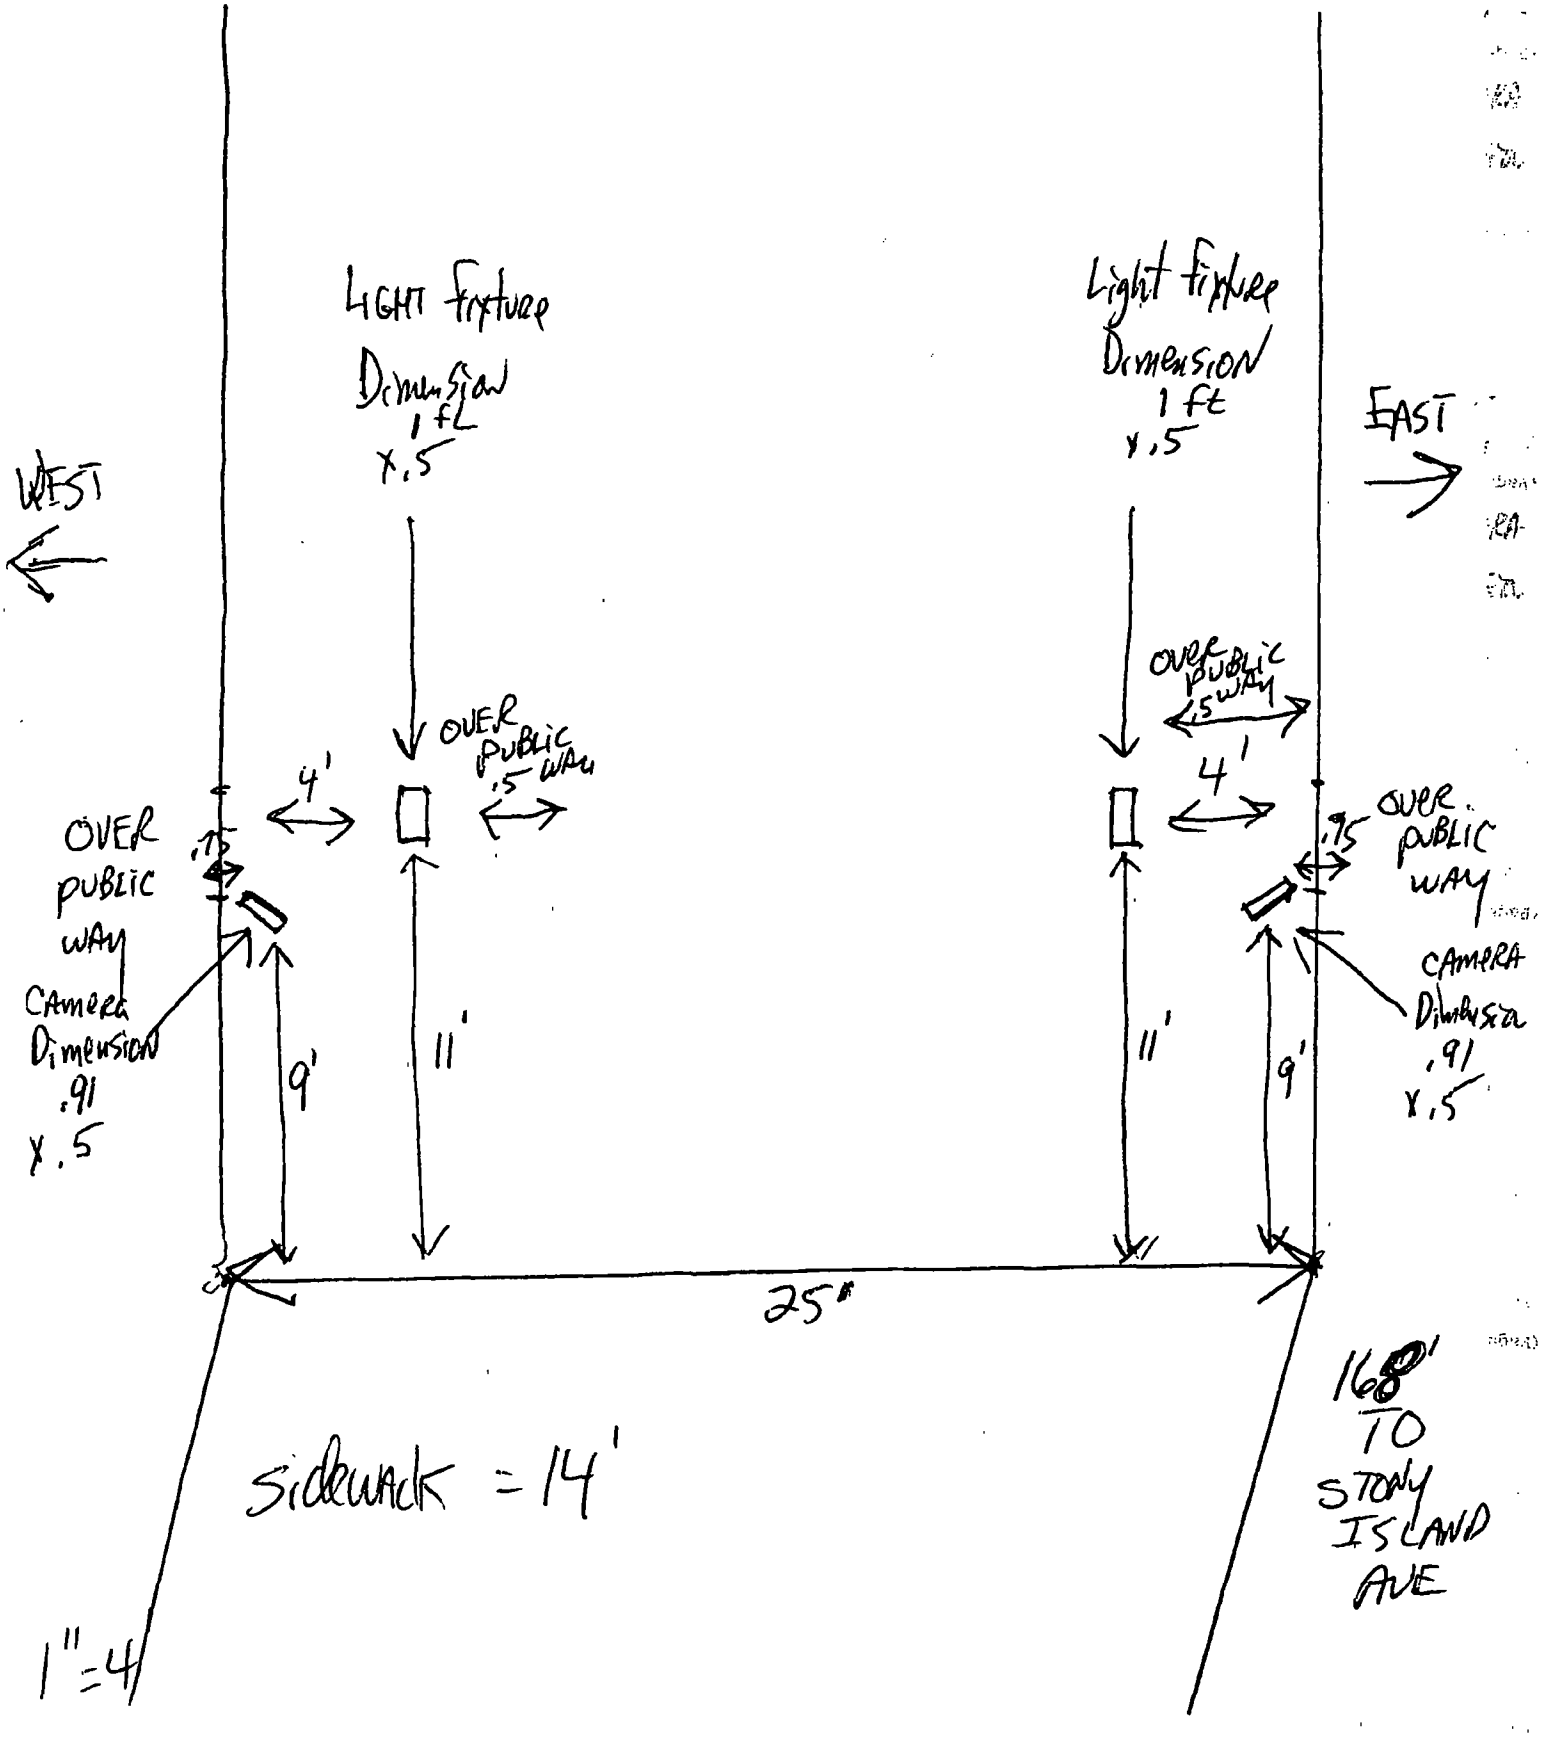

Department of Business Affairs and Consumer Protection
Small Business Center - Public Way Use Unit
City Hall - 121 N LaSalle Street, Room 800 • Chicago, IL 60602
312-74-GOBIZ / 312-744-6249 • (312) 744-1944 (TTY)
http //www.cityofchicago org/bacp

07/29/2015

Alderman **Michelle A. Harris**
Ward # **08**
City of Chicago
City Hall, Room **200**
121 North LaSalle Street
Chicago, Illinois 60602

Re: An ordinance to use and maintain a portion of the public right-of-way for **three (3) light fixture(s)** for **CLUB ESCAPE**, adjacent to the premises known as **1530 E. 75th St.**.

Dear Alderman **Michelle A. Harris**:

The applicant referenced above has requested the use of the public right-of-way for a **light fixture(s)**. An ordinance has been prepared by the Department of Business Affairs and Consumer Protection – Small Business Center - Public Way Use Unit for presentation to the City Council. Because this request was made for properties located in your ward, as approved by you as per the attached, I respectfully request that you introduce the attached ordinance at the next City Council meeting.

If you have any questions regarding this ordinance, please contact Anthony Bertuca at (312) 744-5506.

Department of Business Affairs and Consumer Protection

City of Chicago

O2015-5796

Office of the City Clerk

Document Tracking Sheet

Meeting Date:	7/29/2015
Sponsor(s):	Harris (8)
Type:	Ordinance
Title:	Grant(s) of privilege in public way for Club Escape - security escapes
Committee(s) Assignment:	Committee on Transportation and Public Way

ORDINANCE
CLUB ESCAPE
Acct. No. 245185 - 1
Permit No. 1119284

Be It Ordained by the City Council of the City of Chicago:

SECTION 1. Permission and authority are hereby given and granted to CLUB ESCAPE, upon the terms and subject to the conditions of this ordinance to maintain and use, as now constructed, two (2) Security Camera(s) projecting over the public right-of-way for security purposes adjacent to its premises known as 1530 E. 75th St..

Said Security Camera(s) at E. 75th St measure(s):
Two (2) at point nine one (.91) feet in length, point five (.5) feet in width and nine (9) feet above grade level.

The location of said privilege shall be as shown on prints kept on file with the Department of Business Affairs and Consumer Protection and the Office of the City Clerk.

Said privilege shall be constructed in accordance with plans and specifications approved by the Department of Planning and Development and Department of Transportation (Division of Project Development).

This grant of privilege in the public way shall be subject to the provisions of Section 10-28-015 and all other required provisions of the Municipal Code of Chicago.

The grantee shall pay to the City of Chicago as compensation for the privilege #1119284 herein granted the sum of zero ($.00) per annum in advance.

A 25% penalty will be added for payments received after due date.


The permit holder agrees to hold the City of Chicago harmless for any damage, relocation or replacement costs associated with damage, relocation or removal of private property caused by the City performing work in the public way.

Authority herein given and granted for a period of five (5) years from and after 06/30/2014.

Alderman Michelle A Harris

Michelle A. Harris 8th Ward

fixtures 1530 E. 75th ST.

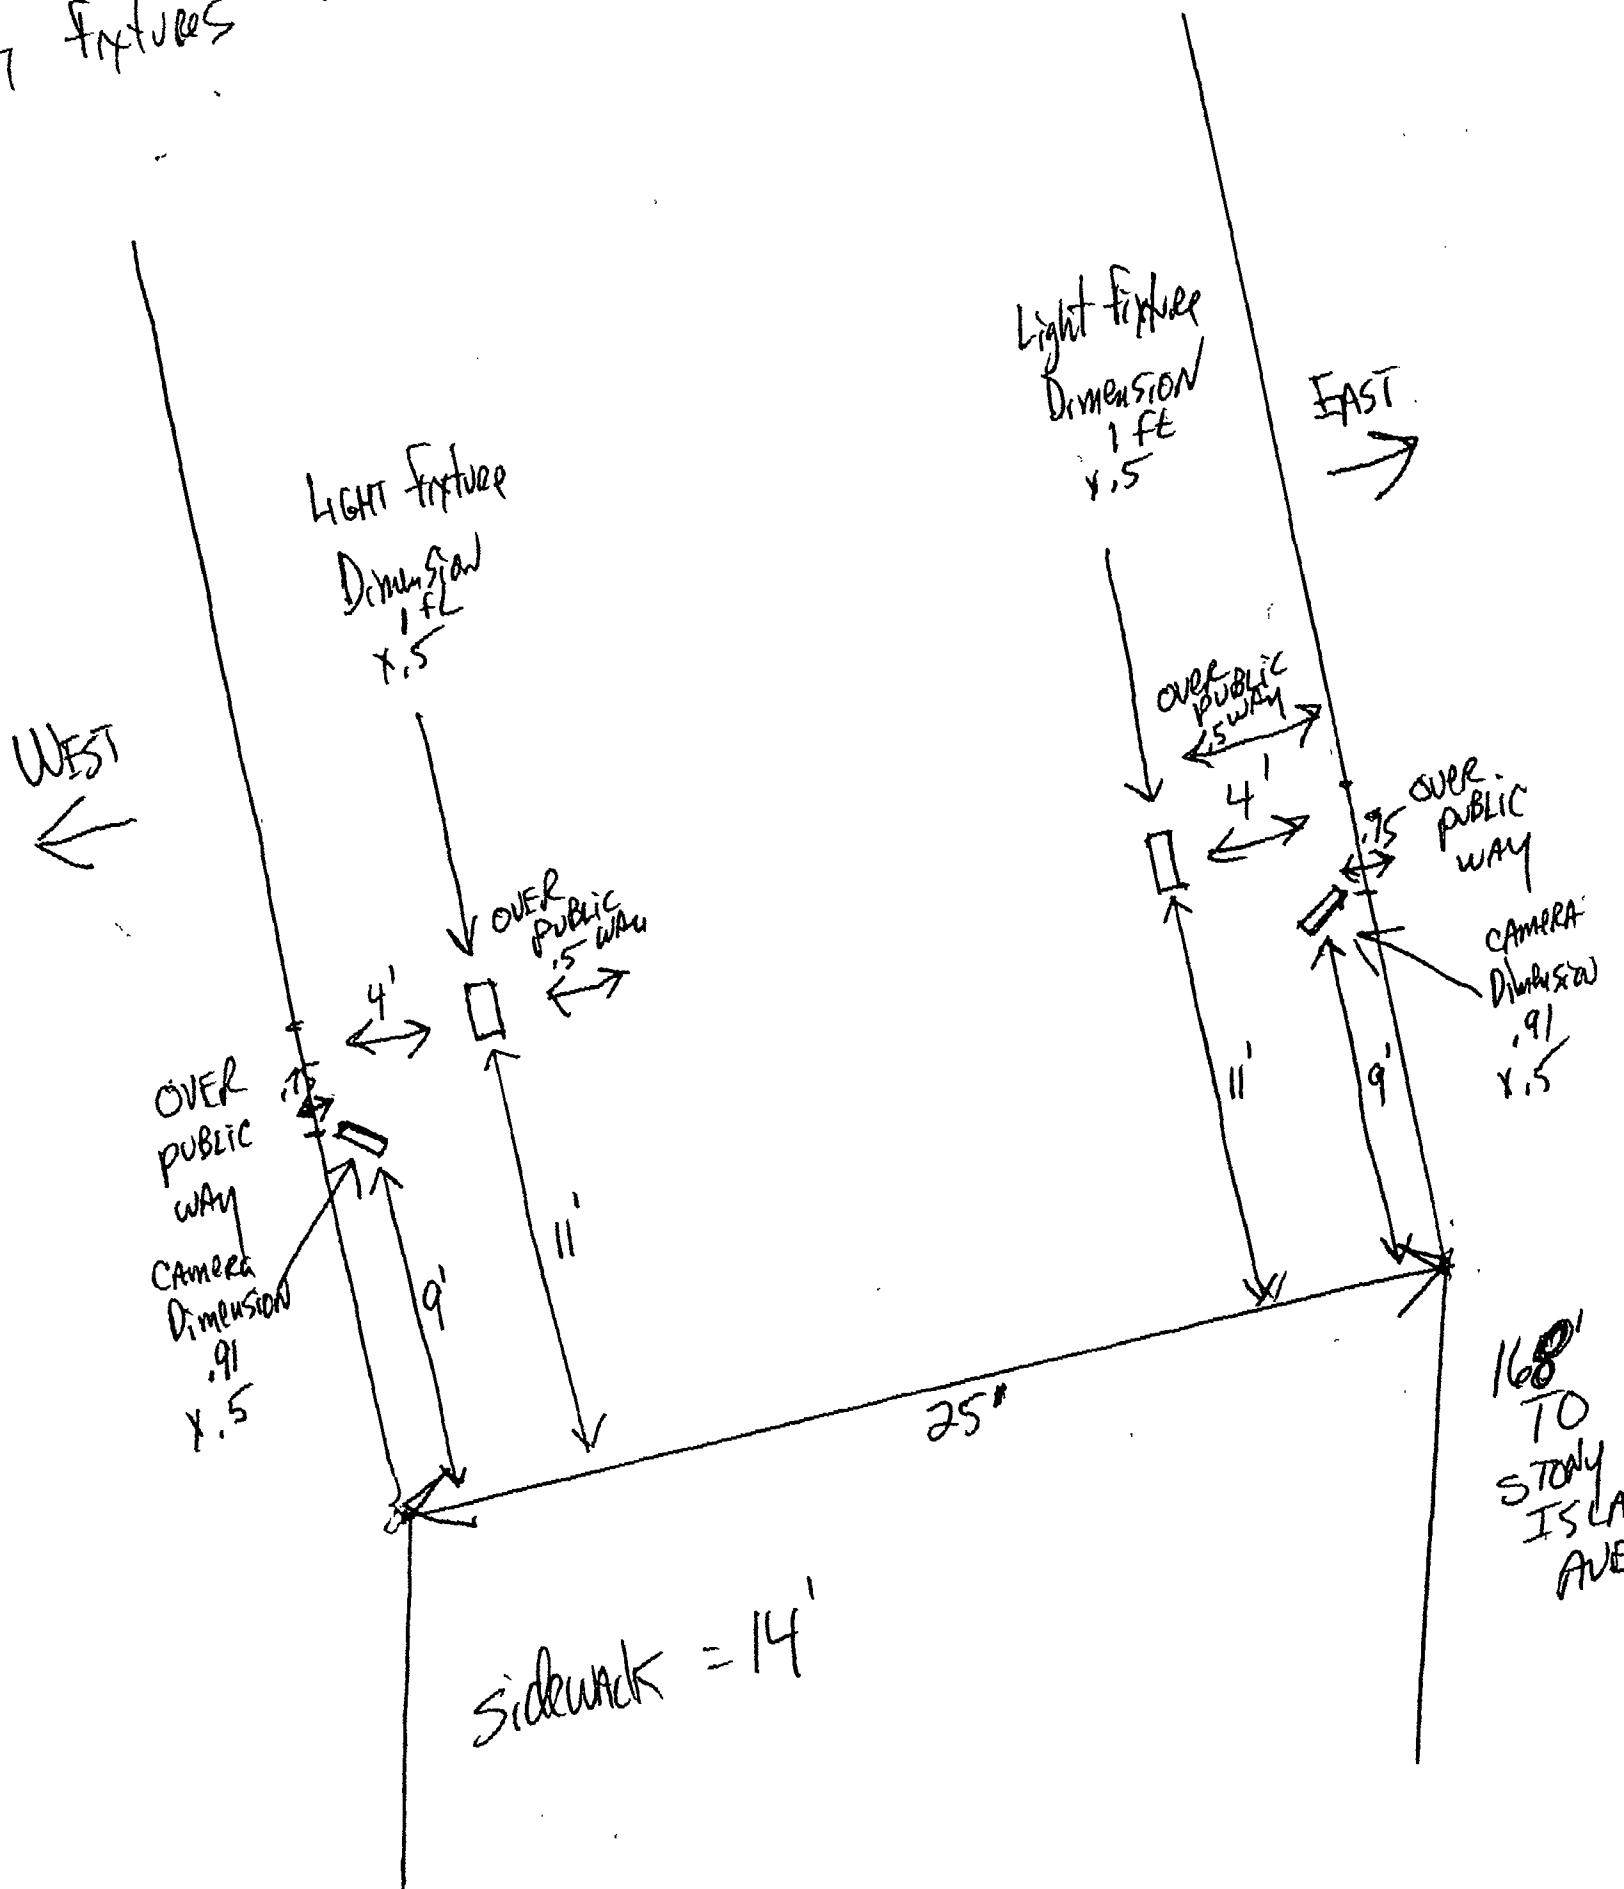

Department of Business Affairs and Consumer Protection
Small Business Center - Public Way Use Unit
City Hall - 121 N. LaSalle Street, Room 800 • Chicago, IL 60602
312-74-GOBIZ / 312-744-6249 • (312) 744-1944 (TTY)
http://www.cityofchicago.org/bacp

07/29/2015

Alderman **Michelle A. Harris**
Ward # **08**
City of Chicago
City Hall, Room **200**
121 North LaSalle Street
Chicago, Illinois 60602

Re: An ordinance to use and maintain a portion of the public right-of-way for **two (2) security camera(s)** for **CLUB ESCAPE**, adjacent to the premises known as **1530 E. 75th St.**.

Dear Alderman **Michelle A. Harris**:

The applicant referenced above has requested the use of the public right-of-way for a **security camera(s)**. An ordinance has been prepared by the Department of Business Affairs and Consumer Protection – Small Business Center - Public Way Use Unit for presentation to the City Council. Because this request was made for properties located in your ward, as approved by you as per the attached, I respectfully request that you introduce the attached ordinance at the next City Council meeting.

If you have any questions regarding this ordinance, please contact Anthony Bertuca at (312) 744-5506.

Department of Business Affairs and Consumer Protection

City of Chicago

O2015-5800

Office of the City Clerk

Document Tracking Sheet

Meeting Date:	7/29/2015
Sponsor(s):	Harris (8)
Type:	Ordinance
Title:	Grant(s) of privilege in public way for MetroPCS
Committee(s) Assignment:	Committee on Transportation and Public Way

ORDINANCE
METRO PCS
Acct. No. 395176 - 3
Permit No. 1118916

Be It Ordained by the City Council of the City of Chicago:

SECTION 1. Permission and authority are hereby given and granted to METRO PCS, upon the terms and subject to the conditions of this ordinance to maintain and use one (1) sign(s) projecting over the public right-of-way attached to its premises known as 1916 E. 79th St..

Said sign structure(s) measures as follows; along E. 79th Street:
One (1) at eleven point two five (11.25) feet in length, three (3) feet in height and nine (9) feet above grade level.

The location of said privilege shall be as shown on prints kept on file with the Department of Business Affairs and Consumer Protection and the Office of the City Clerk.

Said privilege shall be constructed in accordance with plans and specifications approved by the Department of Transportation (Division of Project Development) and Zoning Department - Signs.

This grant of privilege in the public way shall be subject to the provisions of Section 10-28-015 and all other required provisions of the Municipal Code of Chicago.

The grantee shall pay to the City of Chicago as compensation for the privilege #1118916 herein granted the sum of three hundred ($300.00) per annum in advance.

A 25% penalty will be added for payments received after due date.

The permit holder agrees to hold the City of Chicago harmless for any damage, relocation or replacement costs associated with damage, relocation or removal of private property caused by the City performing work in the public way.


Authority herein given and granted for a period of five (5) years from and after Date of Passage.


Alderman Michelle A Harris


Michelle A. Harris 8th Ward

© Aurora Sign Co ,Inc 2015

AURORA SIGN CO

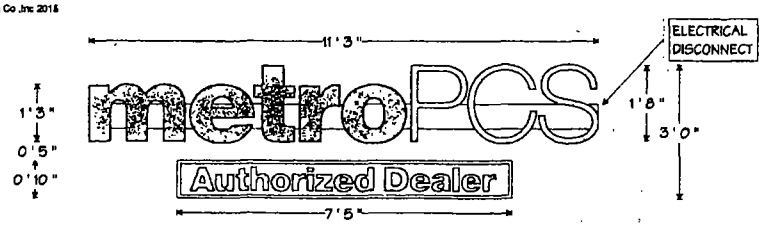

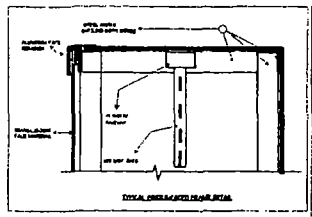

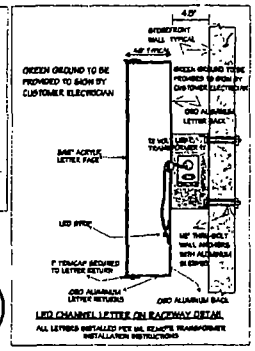

INDIVIDUAL ILLUMINATED LETTERS ON RACEWAY

FABRICATE AND INSTALL LETTERS OF ALUMINUM AND ACRYLIC.
"METRO" FACES TO BE WHITE ACRYLIC WITH ARLON 5590-3412 PURPLE PERF APPLIED FIRST SURFACE.
"PCS" AND OTHER FACES TO BE WHITE ACRYLIC WITH ARLON 5590-3411 ORANGE PERF APPLIED FIRST SURFACE.
TRIMCAP TO BE WHITE. RETURNS TO BE WHITE.
RACEWAY TO BE PAINTED TO MATCH WALL.
EXPOSED METAL SURFACES TO BE COATED WITH ACRYLIC POLYURETHANE.
INTERNAL ILLUMINATION TO BE WHITE LEDS.
SCALE - 1/2" = 1'


NOTE: THIS LOCATION WILL REQUIRE FABRICATION OF A 2" ANGLE FRAME TO SUPPORT THE RACEWAYS.

SIGN TO BE UL LISTED

ILLUMINATED TAGLINE MODULE ON RACEWAY

FABRICATE AND INSTALL MODULE OF ALUMINUM AND ACRYLIC.
FACE TO BE WHITE ACRYLIC WITH ARLON 2500-3411 ORANGE VINYL APPLIED FIRST SURFACE.
RETAINERS AND RETURNS TO BE WHITE.
RACEWAY TO BE PAINTED TO MATCH WALL.
EXPOSED METAL SURFACES TO BE COATED WITH ACRYLIC POLYURETHANE.
INTERNAL ILLUMINATION TO BE WHITE LEDS.
SCALE - 1/2" = 1'

PAINT ANGLE FRAME DARK BRONZE

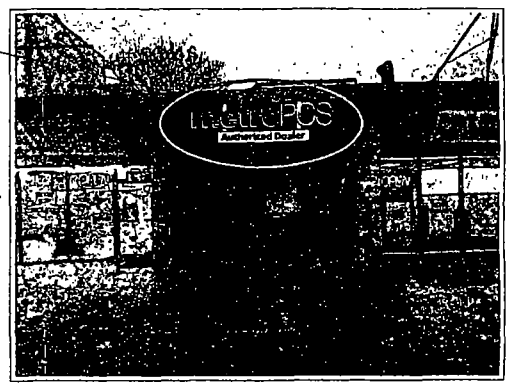



INSTALLATION INSTRUCTIONS

REMOVE EXISTING RACEWAYS AND DISPOSE.
CENTER ON LEASED SPACE
CONNECT TO ELECTRICAL SERVICE
TO BE PORVIDED BY OTHERS
PRIOR TO INSTALL

1100 Route 34
Aurora, Illinois 60504
630 898 5900 office
630 898 6091 fax

Prepared For:	METRO PCS	Address:	1916 E 79TH ST	Drwg: 215104	Sheet: 1	Design Date: 2/17/15	Rev 3 / Salesman
Location Name:	CHOICE WIRELESS	City/State:	CHICAGO, IL	Rev 1			Rev 4 / Colors
				Rev 2			Rev 5 / Notes

NOTE THIS DRAWING IS THE PROPERTY OF AURORA SIGN CO IT IS NOT TO BE REPRODUCED, COPIED OR EXHIBITED IN ANY FASHION WITHOUT WRITTEN CONSENT FROM AURORA SIGN CO CHARGES OF UP TO $2500 US WILL BE ASSESSED FOR ANY MIS-USE OF THESE DRAWINGS

Department of Business Affairs and Consumer Protection
Small Business Center - Public Way Use Unit
City Hall - 121 N. LaSalle Street, Room 800 • Chicago, IL 60602
312-74-GOBIZ / 312-744-6249 • (312) 744-1944 (TTY)
http://www.cityofchicago.org/bacp

07/29/2015

Alderman **Michelle A. Harris**
Ward # **08**
City of Chicago
City Hall, Room **200**
121 North LaSalle Street
Chicago, Illinois 60602

Re: An ordinance to use and maintain a portion of the public right-of-way for **one (1) sign(s)** for **METRO PCS**, adjacent to the premises known as **1916 E. 79th St.**.

Dear Alderman **Michelle A. Harris**:

The applicant referenced above has requested the use of the public right-of-way for a **sign(s)**. An ordinance has been prepared by the Department of Business Affairs and Consumer Protection – Small Business Center - Public Way Use Unit for presentation to the City Council. Because this request was made for properties located in your ward, as approved by you as per the attached, I respectfully request that you introduce the attached ordinance at the next City Council meeting.

If you have any questions regarding this ordinance, please contact Anthony Bertuca at (312) 744-5506.

Department of Business Affairs and Consumer Protection

City of Chicago

O2015-5803

Office of the City Clerk

Document Tracking Sheet

Meeting Date:	7/29/2015
Sponsor(s):	Beale (9)
Type:	Ordinance
Title:	Grant(s) of privilege in public way for Walgreen's No. 07055
Committee(s) Assignment:	Committee on Transportation and Public Way

ORDINANCE
WALGREEN'S #07055
Acct. No. 147 - 103
Permit No. 1119504

Be It Ordained by the City Council of the City of Chicago:

SECTION 1. Permission and authority are hereby given and granted to WALGREEN'S #07055, upon the terms and subject to the conditions of this ordinance to maintain and use, as now constructed, five (5) Light Fixture(s) projecting over the public right-of-way adjacent to its premises known as 347 E. 95th St..

Said Light Fixture(s) at E. 95TH ST. measure(s):
Five (5) at point two nine (.29) feet in length, point three three (.33) feet in width and ten point seven five (10.75) feet above grade level.

The location of said privilege shall be as shown on prints kept on file with the Department of Business Affairs and Consumer Protection and the Office of the City Clerk.

Said privilege shall be constructed in accordance with plans and specifications approved by the Department of Transportation (Division of Project Development).

This grant of privilege in the public way shall be subject to the provisions of Section 10-28-015 and all other required provisions of the Municipal Code of Chicago.

The grantee shall pay to the City of Chicago as compensation for the privilege #1119504 herein granted the sum of ninety-five ($95.00) per annum in advance.


A 25% penalty will be added for payments received after due date.

The permit holder agrees to hold the City of Chicago harmless for any damage, relocation or replacement costs associated with damage, relocation or removal of private property caused by the City performing work in the public way.

Authority herein given and granted for a period of five (5) years from and after 12/17/2013.

Alderman

Anthony Beale 9th Ward

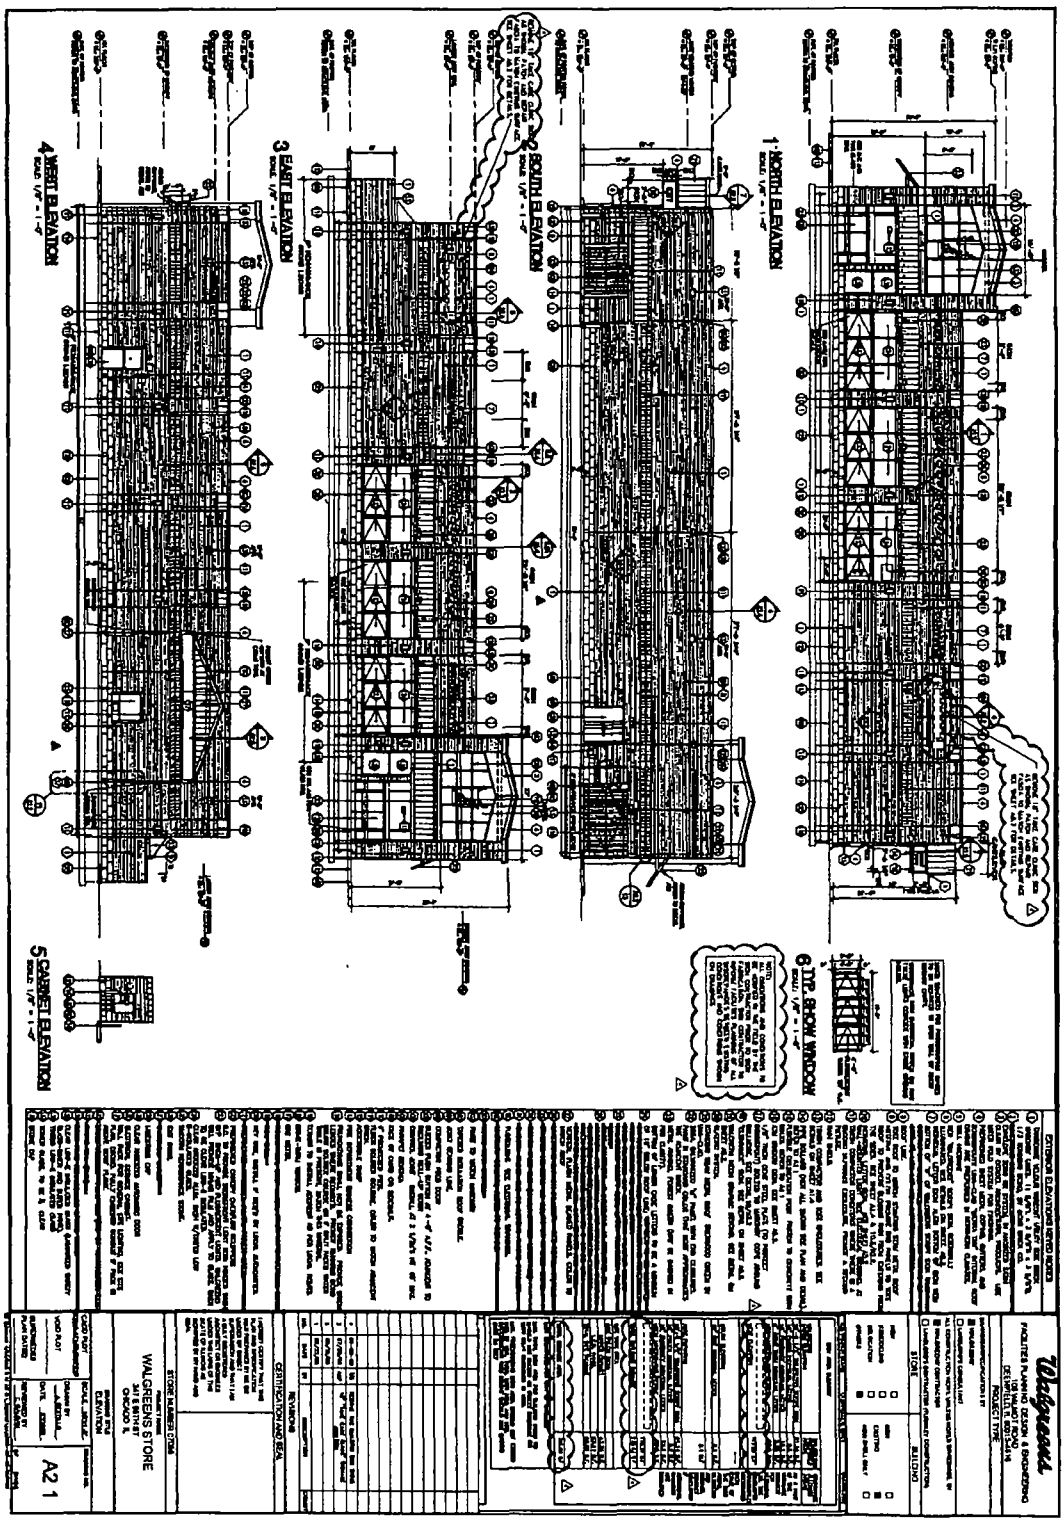
1 NORTH ELEVATION
2 SOUTH ELEVATION
3 EAST ELEVATION
4 WEST ELEVATION
5 CANOPY ELEVATION
6 TYP. SHOW WINDOW
Walgreens
WALGREENS STORE
3415 S 61ST ST
CHICAGO IL
EXTERIOR ELEVATIONS
A2.1

Department of Business Affairs and Consumer Protection
Small Business Center - Public Way Use Unit
City Hall - 121 N. LaSalle Street, Room 800 • Chicago, IL 60602
312-74-GOBIZ / 312-744-6249 • (312) 744-1944 (TTY)
http://www.cityofchicago.org/bacp

07/29/2015

Alderman **Anthony Beale**
Ward # **09**
City of Chicago
City Hall, Room **200**
121 North LaSalle Street
Chicago, Illinois 60602

Re: An ordinance to use and maintain a portion of the public right-of-way for **five (5) light fixture(s)** for **WALGREEN'S #07055**, adjacent to the premises known as **347 E. 95th St.**.

Dear Alderman **Anthony Beale**:

The applicant referenced above has requested the use of the public right-of-way for a **light fixture(s)**. An ordinance has been prepared by the Department of Business Affairs and Consumer Protection – Small Business Center - Public Way Use Unit for presentation to the City Council. Because this request was made for properties located in your ward, as approved by you as per the attached, I respectfully request that you introduce the attached ordinance at the next City Council meeting.

If you have any questions regarding this ordinance, please contact Anthony Bertuca at (312) 744-5506.

Department of Business Affairs and Consumer Protection

City of Chicago

O2015-5811

Office of the City Clerk

Document Tracking Sheet

Meeting Date:	7/29/2015
Sponsor(s):	Sadlowski Garza (10)
Type:	Ordinance
Title:	Grant(s) of privilege in public way for Centro De Traba/Jadores Unidos: Immigrant Workers; Project
Committee(s) Assignment:	Committee on Transportation and Public Way

ORDINANCE
CENTRO DE TRABAJADORES UNIDOS: IMMIGRANT WORKERS' PROJECT
Acct. No. 399534 - 2
Permit No. 1119448

Be It Ordained by the City Council of the City of Chicago:

SECTION 1. Permission and authority are hereby given and granted to CENTRO DE TRABAJADORES UNIDOS: IMMIGRANT WORKERS' PROJECT, upon the terms and subject to the conditions of this ordinance to construct, install, maintain and use one (1) Bay Window(s) projecting over the public right-of-way adjacent to its premises known as 9805 S. Ewing Ave..

Said Bay Window(s) at S. Ewing measure(s):
One (1) at sixteen point four two (16.42) feet in length, and nineteen point five (19.5) feet in width for a total of three hundred twenty point one nine (320.19) square feet.

The location of said privilege shall be as shown on prints kept on file with the Department of Business Affairs and Consumer Protection and the Office of the City Clerk.

Said privilege shall be constructed in accordance with plans and specifications approved by the Department of Transportation (Division of Project Development).

This grant of privilege in the public way shall be subject to the provisions of Section 10-28-015 and all other required provisions of the Municipal Code of Chicago.

The grantee shall pay to the City of Chicago as compensation for the privilege #1119448 herein granted the sum of seventy-five ($75.00) per annum in advance.


A 25% penalty will be added for payments received after due date.

The permit holder agrees to hold the City of Chicago harmless for any damage, relocation or replacement costs associated with damage, relocation or removal of private property caused by the City performing work in the public way.

Authority herein given and granted for a period of five (5) years from and after Date of Passage.

Alderman Susan Sadlowski Garza

Susan Sadlowski Garza 10th Ward

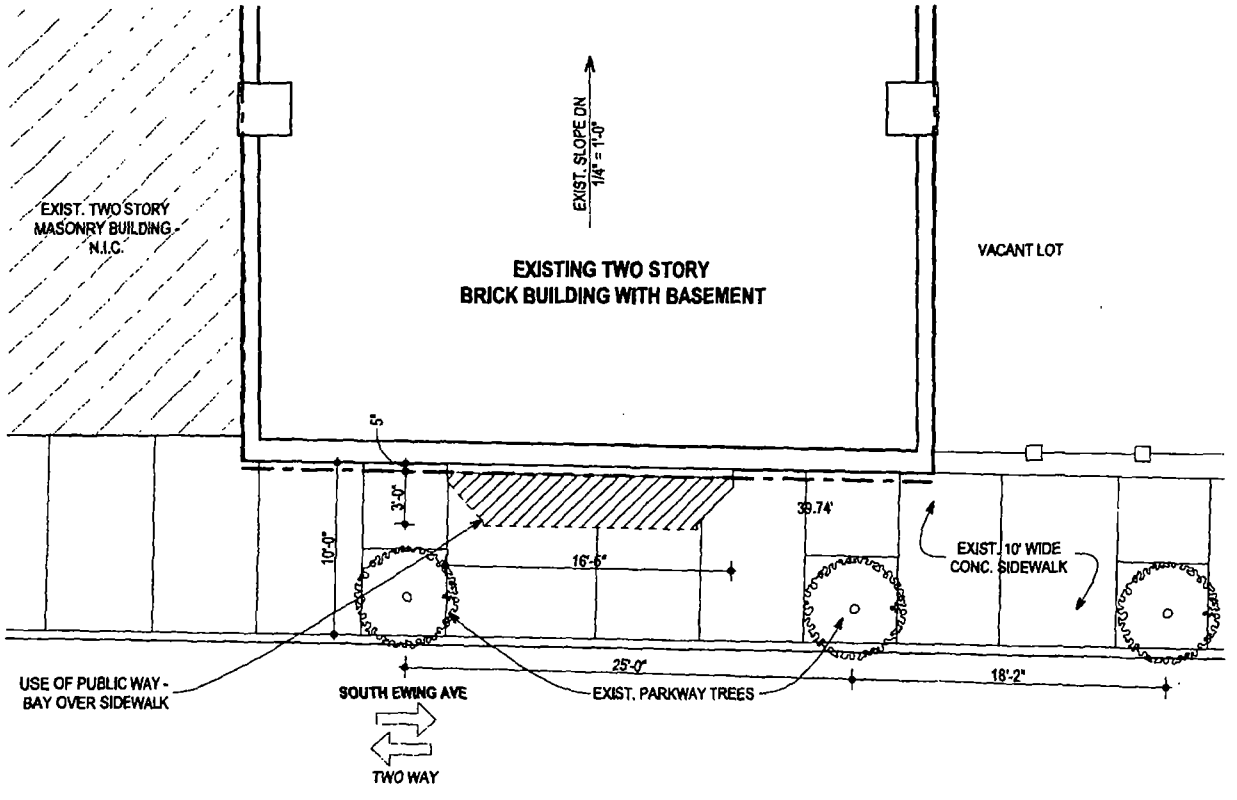

1 Site Plan

SCALE: 1/8" = 1'-0"

0 4' 8' 16'

N

02

1505 CTU Immigrant's Center

Bay Over Public Way

Date. 6/9/2015

LANDON BONE BAKER ARCHITECTS
734 N Milwaukee Avenue Chicago IL 60642
p 312-888-9100 f 312-829-3302
www.landonbonebaker.com

© 2015 Landon Bone Baker Architects, Ltd

Department of Business Affairs and Consumer Protection
Small Business Center - Public Way Use Unit
City Hall - 121 N LaSalle Street, Room 800 • Chicago, IL 60602
312-74-GOBIZ / 312-744-6249 • (312) 744-1944 (TTY)
http://www.cityofchicago.org/bacp

07/29/2015

Alderman **Susan Sadlowski Garza**
Ward # **10**
City of Chicago
City Hall, Room **200**
121 North LaSalle Street
Chicago, Illinois 60602

Re: An ordinance to use and maintain a portion of the public right-of-way for **one (1) bay window(s)** for **CENTRO DE TRABAJADORES UNIDOS: IMMIGRANT WORKERS' PROJECT**, adjacent to the premises known as **9805 S. Ewing Ave.**.

Dear Alderman **Susan Sadlowski Garza**:

The applicant referenced above has requested the use of the public right-of-way for a **bay window(s)**. An ordinance has been prepared by the Department of Business Affairs and Consumer Protection – Small Business Center - Public Way Use Unit for presentation to the City Council. Because this request was made for properties located in your ward, as approved by you as per the attached, I respectfully request that you introduce the attached ordinance at the next City Council meeting.

If you have any questions regarding this ordinance, please contact Anthony Bertuca at (312) 744-5506.

Department of Business Affairs and Consumer Protection

City of Chicago

O2015-5814

Office of the City Clerk

Document Tracking Sheet

Meeting Date:	7/29/2015
Sponsor(s):	Sadlowski Garza (10)
Type:	Ordinance
Title:	Grant(s) of privilege in public way for M. Johnson Insurance Agency, Inc.
Committee(s) Assignment:	Committee on Transportation and Public Way

ORDINANCE
M. Johnson Insurance Agency Inc.
Acct. No. 398884 - 1
Permit No. 1119106

Be It Ordained by the City Council of the City of Chicago:

SECTION 1. Permission and authority are hereby given and granted to M. Johnson Insurance Agency Inc., upon the terms and subject to the conditions of this ordinance to maintain and use one (1) sign(s) projecting over the public right-of-way attached to its premises known as 3659 E. 106th St..

Said sign structure(s) measures as follows; along 106th:
One (1) at eight point zero eight (8.08) feet in length, three point zero four (3.04) feet in height and seventeen point five eight (17.58) feet above grade level.

The location of said privilege shall be as shown on prints kept on file with the Department of Business Affairs and Consumer Protection and the Office of the City Clerk.

Said privilege shall be constructed in accordance with plans and specifications approved by the Department of Transportation (Division of Project Development) and Zoning Department - Signs.

This grant of privilege in the public way shall be subject to the provisions of Section 10-28-015 and all other required provisions of the Municipal Code of Chicago.

The grantee shall pay to the City of Chicago as compensation for the privilege #1119106 herein granted the sum of one hundred ($100.00) per annum in advance.

A 25% penalty will be added for payments received after due date.

The permit holder agrees to hold the City of Chicago harmless for any damage, relocation or replacement costs associated with damage, relocation or removal of private property caused by the City performing work in the public way.

Authority herein given and granted for a period of five (5) years from and after Date of Passage.

Alderman Susan Sadlowski Garza


Susan Sadlowski Garza 10th Ward




CUSTOM FORMED REPLACEMENT FACE - 2" PAN

SIGN 4
QTY 2
NOTE ORDER STANDARD
EST. WEIGHT OF SIGN =288 LBS.
ILLUMINATION = (3) 96" T12 FLOURESCENT LAMP
HEIGHT TO GRADE = 17'-7"
HEIGHT TO TOP OF SIGN = 17'-7"
OVERALL SIGN DIMENSIONS = 36 1/2"H X 97 3/4"W X 6"D
PROJECTION OF SIGN OVER SIDEWALK= 9'-9"

SCALE 1/2"=1'-0"

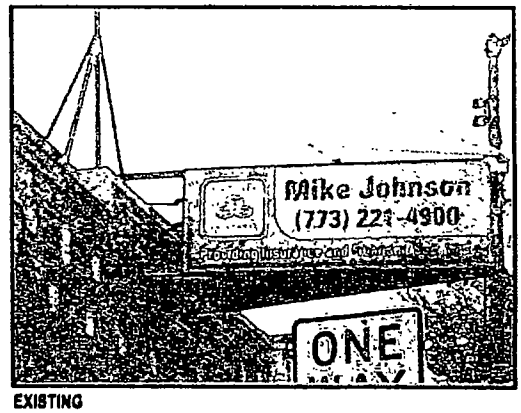


EXISTING

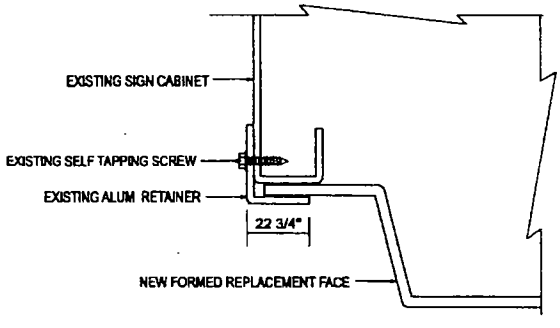

REPLACEMENT FACE ATTACHMENT DETAIL

SCALE: HALF

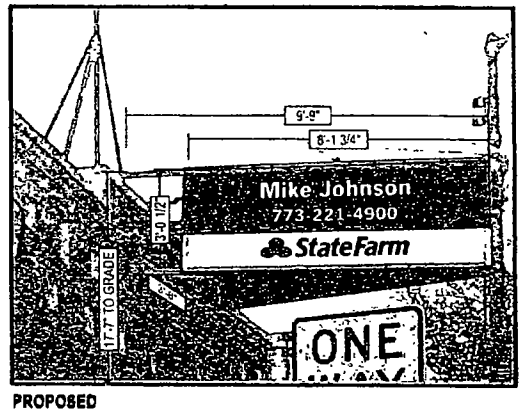

PROPOSED

Drawing prepared by: ICON

RECOMMENDATION

Location: 3659 E 106th St, Chicago, IL 60617
Proj #: 4123
Loc #: 139012
File Path: Active\ACCOUNTS\S\State Farm\Project 4123\Locations\4123_139012_Chicago_IL

Drawing prepared for: StateFarm

Rev #	Req#	Date	Req. By	Drawn By	Revision Description
Original	210134	05/11/15	XXX	XXX	
Rev 1	210494	05/12/15	JP	JS	Added sq ft boxes around all text on example. Added dimensions guide to bottom of the example.
Rev 2	211154	05/22/15	JP	JS	Removed the (**) from the artwork
Rev 3	211410	05/20/15	JP	JS	Revised per request
Rev 4	000000	00/00/00	XXX	XXX	
Rev 5	000000	00/00/00	XXX	XXX	
Rev 6	000000	00/00/00	XXX	XXX	

Drawing is the exclusive property of ICON. Any unauthorized use or duplication is not permitted.

Department of Business Affairs and Consumer Protection
Small Business Center - Public Way Use Unit
City Hall - 121 N. LaSalle Street, Room 800 • Chicago, IL 60602
312-74-GOBIZ / 312-744-6249 • (312) 744-1944 (TTY)
http://www.cityofchicago.org/bacp

07/29/2015

Alderman **Susan Sadlowski Garza**
Ward # **10**
City of Chicago
City Hall, Room **200**
121 North LaSalle Street
Chicago, Illinois 60602

Re: An ordinance to use and maintain a portion of the public right-of-way for **one (1) sign(s)** for **M. Johnson Insurance Agency Inc.**, adjacent to the premises known as **3659 E. 106th St.**.

Dear Alderman **Susan Sadlowski Garza**:

The applicant referenced above has requested the use of the public right-of-way for a **sign(s)**. An ordinance has been prepared by the Department of Business Affairs and Consumer Protection – Small Business Center - Public Way Use Unit for presentation to the City Council. Because this request was made for properties located in your ward, as approved by you as per the attached, I respectfully request that you introduce the attached ordinance at the next City Council meeting.

If you have any questions regarding this ordinance, please contact Anthony Bertuca at (312) 744-5506.

Department of Business Affairs and Consumer Protection

City of Chicago

O2015-5815

Office of the City Clerk

Document Tracking Sheet

Meeting Date:	7/29/2015
Sponsor(s):	Sadlowski Garza (10)
Type:	Ordinance
Title:	Grant(s) of privilege in public way for Small World Inn
Committee(s) Assignment:	Committee on Transportation and Public Way

ORDINANCE
SMALL WORLD INN
Acct. No. 349786 - 1
Permit No. 1119558

Be It Ordained by the City Council of the City of Chicago:

SECTION 1. Permission and authority are hereby given and granted to SMALL WORLD INN, upon the terms and subject to the conditions of this ordinance to maintain and use one (1) sign(s) projecting over the public right-of-way attached to its premises known as 3325 E. 106th St..

Said sign structure(s) measures as follows; along E 106th St:
One (1) at four (4) feet in length, six (6) feet in height and nine (9) feet above grade level.

The location of said privilege shall be as shown on prints kept on file with the Department of Business Affairs and Consumer Protection and the Office of the City Clerk.

Said privilege shall be constructed in accordance with plans and specifications approved by the Department of Transportation (Division of Project Development) and Zoning Department - Signs.

This grant of privilege in the public way shall be subject to the provisions of Section 10-28-015 and all other required provisions of the Municipal Code of Chicago.

The grantee shall pay to the City of Chicago as compensation for the privilege #1119558 herein granted the sum of one hundred ($100.00) per annum in advance.

A 25% penalty will be added for payments received after due date.

The permit holder agrees to hold the City of Chicago harmless for any damage, relocation or replacement costs associated with damage, relocation or removal of private property caused by the City performing work in the public way.


Authority herein given and granted for a period of five (5) years from and after 11/19/2013.

Alderman Susan Sadlowski Garza 10th Ward

Susan Sadlowski Garza 10th Ward

(Page 2 of 4)

NAME: Small World Inn, Inc.
ADDRESS: 3325 E. 106th St., Chicago, Il. 60617
TEL.: 312-719-4347

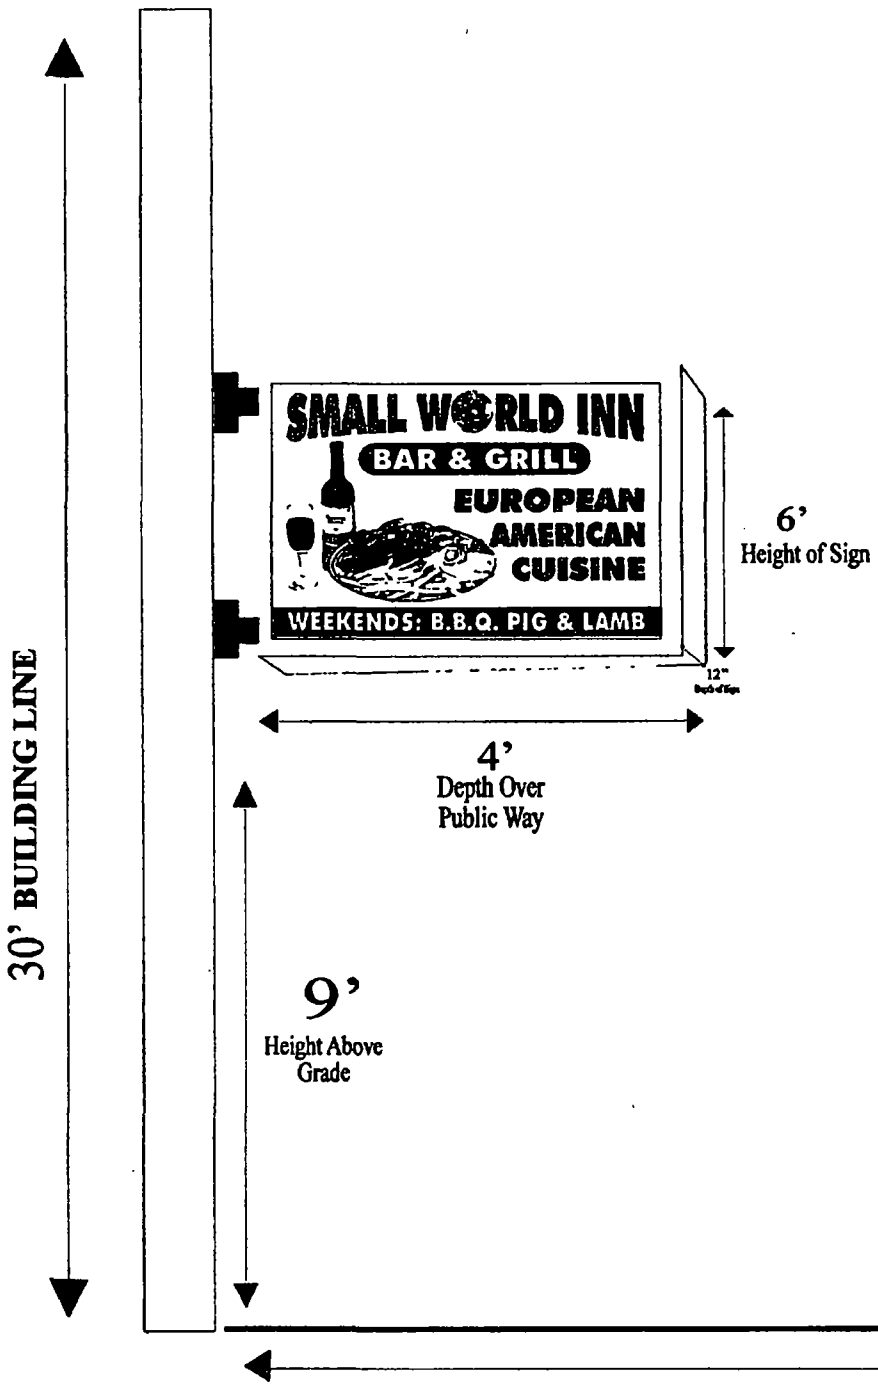

Department of Business Affairs and Consumer Protection
Small Business Center - Public Way Use Unit
City Hall - 121 N LaSalle Street, Room 800 • Chicago, IL 60602
312-74-GOBIZ / 312-744-6249 • (312) 744-1944 (TTY)
http://www.cityofchicago.org/bacp

07/29/2015

Alderman **Susan Sadlowski Garza**
Ward # **10**
City of Chicago
City Hall, Room **200**
121 North LaSalle Street
Chicago, Illinois 60602

Re: An ordinance to use and maintain a portion of the public right-of-way for **one (1) sign(s)** for **SMALL WORLD INN**, adjacent to the premises known as **3325 E. 106th St.**.

Dear Alderman **Susan Sadlowski Garza**:

The applicant referenced above has requested the use of the public right-of-way for a **sign(s)**. An ordinance has been prepared by the Department of Business Affairs and Consumer Protection – Small Business Center - Public Way Use Unit for presentation to the City Council. Because this request was made for properties located in your ward, as approved by you as per the attached, I respectfully request that you introduce the attached ordinance at the next City Council meeting.

If you have any questions regarding this ordinance, please contact Anthony Bertuca at (312) 744-5506.

Department of Business Affairs and Consumer Protection

City of Chicago

O2015-5816

Office of the City Clerk

Document Tracking Sheet

Meeting Date:	7/29/2015
Sponsor(s):	Thompson (11)
Type:	Ordinance
Title:	Grant(s) of privilege in public way for National Furniture Liquidators, Inc.
Committee(s) Assignment:	Committee on Transportation and Public Way

ORDINANCE
NATIONAL FURNITURE LIQUIDATORS, INC.
Acct. No. 393195 - 1
Permit No. 1118972

Be It Ordained by the City Council of the City of Chicago:

SECTION 1. Permission and authority are hereby given and granted to NATIONAL FURNITURE LIQUIDATORS, INC., upon the terms and subject to the conditions of this ordinance to maintain and use one (1) sign(s) projecting over the public right-of-way attached to its premises known as 4343 S. Ashland Ave..

Said sign structure(s) measures as follows; along S Ashland Ave:
One (1) at sixteen (16) feet in length, five point eight four (5.84) feet in height and twelve (12) feet above grade level.

The location of said privilege shall be as shown on prints kept on file with the Department of Business Affairs and Consumer Protection and the Office of the City Clerk.

Said privilege shall be constructed in accordance with plans and specifications approved by the Department of Transportation (Division of Project Development) and Zoning Department - Signs.

This grant of privilege in the public way shall be subject to the provisions of Section 10-28-015 and all other required provisions of the Municipal Code of Chicago.

The grantee shall pay to the City of Chicago as compensation for the privilege #1118972 herein granted the sum of three hundred ($300.00) per annum in advance.

A 25% penalty will be added for payments received after due date.


The permit holder agrees to hold the City of Chicago harmless for any damage, relocation or replacement costs associated with damage, relocation or removal of private property caused by the City performing work in the public way.


Authority herein given and granted for a period of five (5) years from and after Date of Passage.


Alderman _____

Patrick Daley Thompson 11th Ward

Internally Illuminated Raceway Mounted Channel Letters

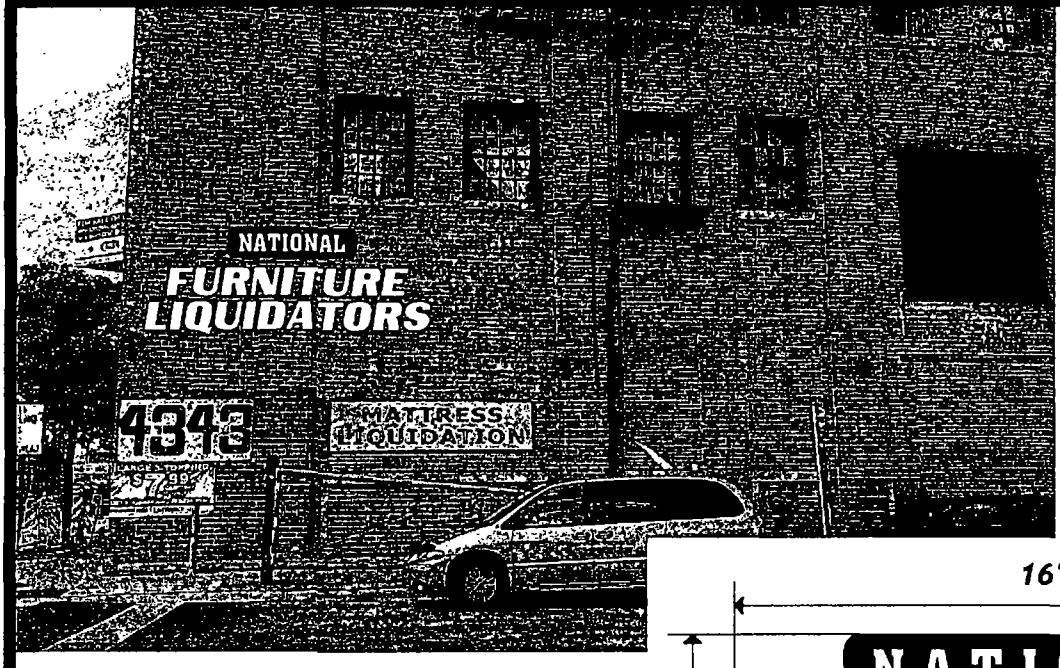

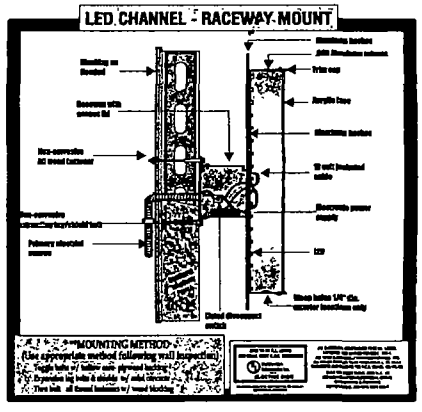

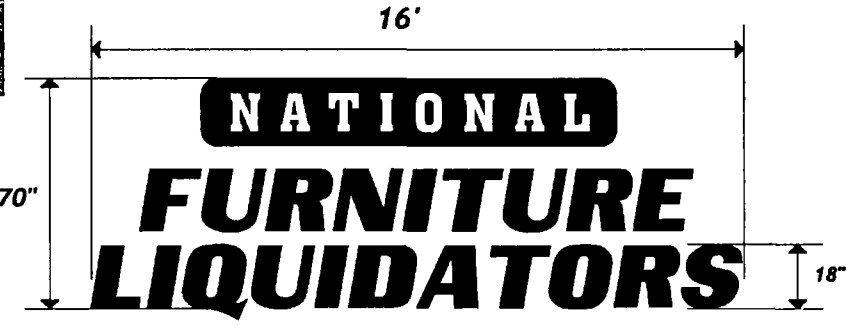

STRICTLY NEON, INC.
4608 W. 137TH ST.
CRESTWOOD, IL 60445
(708)597-1616
(708)597-8638 FAX

LOCATION
4300 S. ASHLAND
CHICAGO, IL

CLIENT
NATIONAL LIQIDATORS

INDIVIDUALLY INTERNALLY ILLUMINATED CHANNEL LETTERS
* RACEWAY MOUNTED
* FACES 3/16" RED
* RETURNS 5" DEEP, BLACK
* TRIM CAP 1" BLACK
* G E TCRA MAX WHITE LED
* LOW VOLTAGE POWER SUPPLIES

Department of Business Affairs and Consumer Protection
Small Business Center - Public Way Use Unit
City Hall - 121 N LaSalle Street, Room 800 • Chicago, IL 60602
312-74-GOBIZ / 312-744-6249 • (312) 744-1944 (TTY)
http://www.cityofchicago.org/bacp

07/29/2015

Alderman **Patrick Daley Thompson**
Ward # **11**
City of Chicago
City Hall, Room **300**
121 North LaSalle Street
Chicago, Illinois 60602

Re: An ordinance to use and maintain a portion of the public right-of-way for **one (1) sign(s)** for **NATIONAL FURNITURE LIQUIDATORS, INC.**, adjacent to the premises known as **4343 S. Ashland Ave.**.

Dear Alderman **Patrick Daley Thompson**:

The applicant referenced above has requested the use of the public right-of-way for a **sign(s)**. An ordinance has been prepared by the Department of Business Affairs and Consumer Protection – Small Business Center - Public Way Use Unit for presentation to the City Council. Because this request was made for properties located in your ward, as approved by you as per the attached, I respectfully request that you introduce the attached ordinance at the next City Council meeting.

If you have any questions regarding this ordinance, please contact Anthony Bertuca at (312) 744-5506.

Department of Business Affairs and Consumer Protection

City of Chicago

O2015-5819

Office of the City Clerk

Document Tracking Sheet

Meeting Date:	7/29/2015
Sponsor(s):	Cardenas (12)
Type:	Ordinance
Title:	Grant(s) of privilege in public way for Edward Everett School
Committee(s) Assignment:	Committee on Transportation and Public Way

ORDINANCE
EDWARD EVERETT SCHOOL
Acct. No. 302602 - 12
Permit No. 1119495

Be It Ordained by the City Council of the City of Chicago:

SECTION 1. Permission and authority are hereby given and granted to EDWARD EVERETT SCHOOL, upon the terms and subject to the conditions of this ordinance to maintain and use, as now constructed, eleven (11) Trees(s) on the public right-of-way for beautification purposes adjacent to its premises known as 3419 S. Bell Ave..

Said Trees(s) at S. Bell Street measure(s):
Eleven (11) at ten (10) feet in length, and one (1) foot in width for a total of one hundred ten (110) square feet.

The location of said privilege shall be as shown on prints kept on file with the Department of Business Affairs and Consumer Protection and the Office of the City Clerk.

Said privilege shall be constructed in accordance with plans and specifications approved by the Department of Planning and Development and Department of Transportation (Division of Project Development).

This grant of privilege in the public way shall be subject to the provisions of Section 10-28-015 and all other required provisions of the Municipal Code of Chicago.

The grantee shall pay to the City of Chicago as compensation for the privilege #1119495 herein granted the sum of zero ($.00) per annum in advance.


A 25% penalty will be added for payments received after due date.

The permit holder agrees to hold the City of Chicago harmless for any damage, relocation or replacement costs associated with damage, relocation or removal of private property caused by the City performing work in the public way.

Authority herein given and granted for a period of five (5) years from and after 07/29/2014.

Alderman _____

George Cardenas 12th Ward

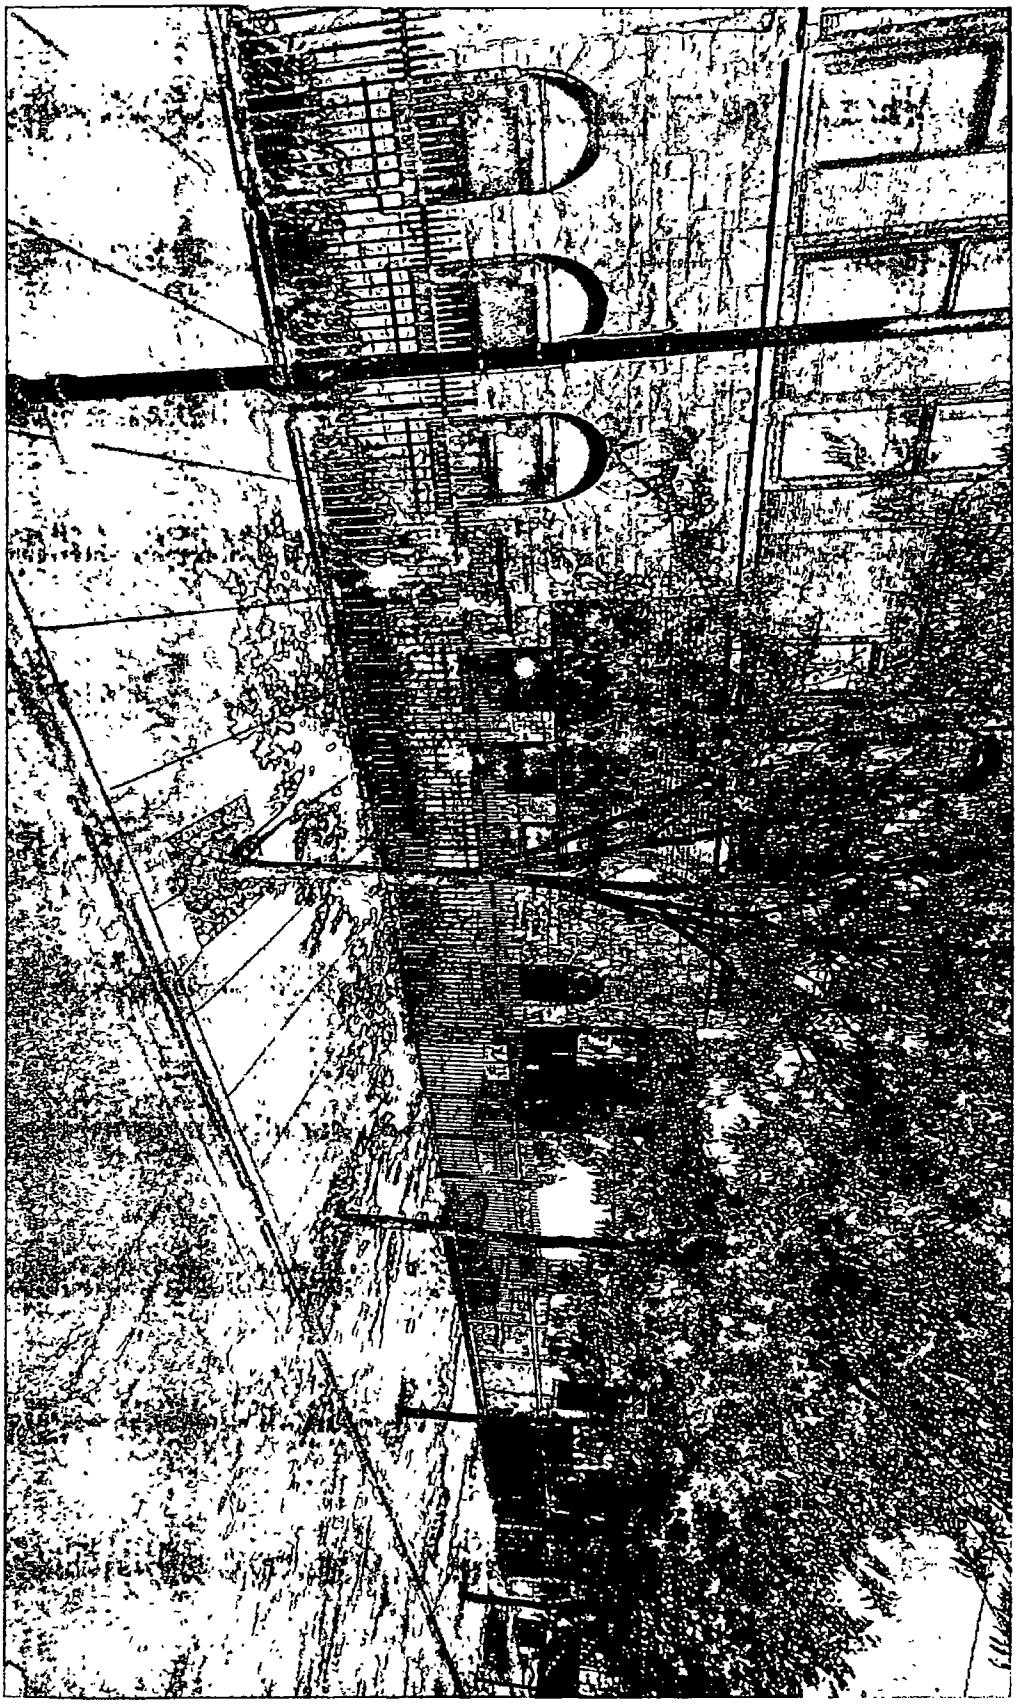

Department of Business Affairs and Consumer Protection
Small Business Center - Public Way Use Unit
City Hall - 121 N. LaSalle Street, Room 800 • Chicago, IL 60602
312-74-GOBIZ / 312-744-6249 • (312) 744-1944 (TTY)
http://www.cityofchicago.org/bacp

07/29/2015

Alderman **George Cardenas**
Ward # **12**
City of Chicago
City Hall, Room **300**
121 North LaSalle Street
Chicago, Illinois 60602

Re: An ordinance to use and maintain a portion of the public right-of-way for **eleven (11) trees(s)** for **EDWARD EVERETT SCHOOL**, adjacent to the premises known as **3419 S. Bell Ave.**.

Dear Alderman **George Cardenas**:

The applicant referenced above has requested the use of the public right-of-way for a **trees(s)**. An ordinance has been prepared by the Department of Business Affairs and Consumer Protection – Small Business Center - Public Way Use Unit for presentation to the City Council. Because this request was made for properties located in your ward, as approved by you as per the attached, I respectfully request that you introduce the attached ordinance at the next City Council meeting.

If you have any questions regarding this ordinance, please contact Anthony Bertuca at (312) 744-5506.

Department of Business Affairs and Consumer Protection

City of Chicago

O2015-5821

Office of the City Clerk

Document Tracking Sheet

Meeting Date:	7/29/2015
Sponsor(s):	Cardenas (12)
Type:	Ordinance
Title:	Grant(s) of privilege in public way for Walgreens No. 215
Committee(s) Assignment:	Committee on Transportation and Public Way

ORDINANCE
WALGREENS #215
Acct. No. 147 - 14
Permit No. 1119480

Be It Ordained by the City Council of the City of Chicago:

SECTION 1. Permission and authority are hereby given and granted to WALGREENS #215, upon the terms and subject to the conditions of this ordinance to maintain and use one (1) sign(s) projecting over the public right-of-way attached to its premises known as 3045 W. 26th St..

Said sign structure(s) measures as follows; along W 26TH ST:
One (1) at twenty (20) feet in length, four (4) feet in height and thirty (30) feet above grade level.

The location of said privilege shall be as shown on prints kept on file with the Department of Business Affairs and Consumer Protection and the Office of the City Clerk.

Said privilege shall be constructed in accordance with plans and specifications approved by the Department of Transportation (Division of Project Development) and Zoning Department - Signs.

This grant of privilege in the public way shall be subject to the provisions of Section 10-28-015 and all other required provisions of the Municipal Code of Chicago.

The grantee shall pay to the City of Chicago as compensation for the privilege #1119480 herein granted the sum of three hundred ($300.00) per annum in advance.


A 25% penalty will be added for payments received after due date.

The permit holder agrees to hold the City of Chicago harmless for any damage, relocation or replacement costs associated with damage, relocation or removal of private property caused by the City performing work in the public way.

Authority herein given and granted for a period of five (5) years from and after 11/05/2013.

Alderman _____

George Cardenas 12th Ward

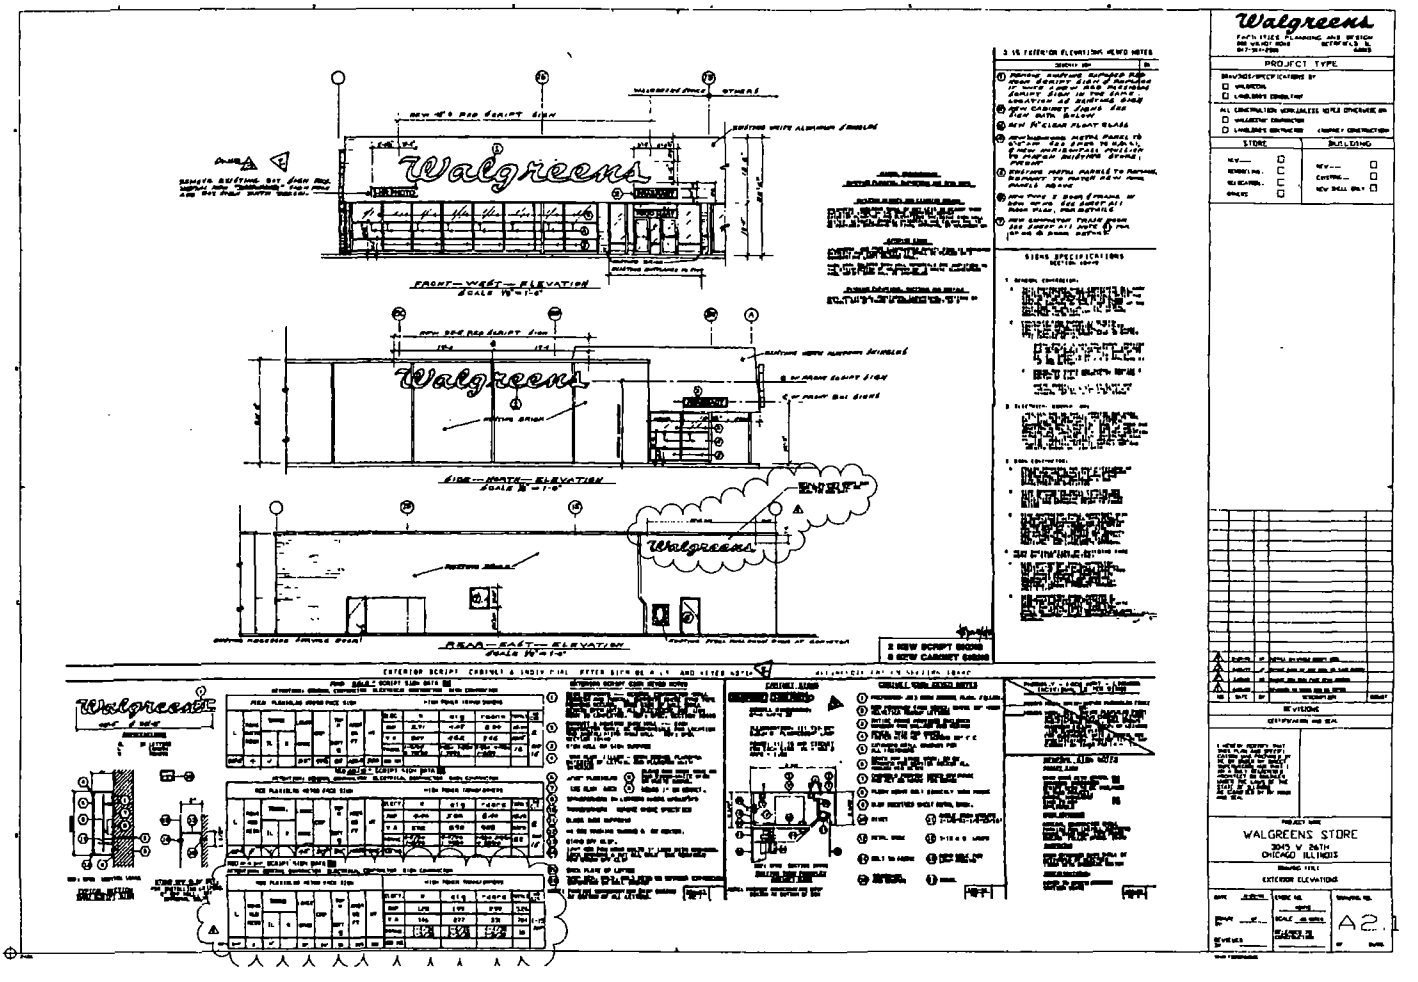
Walgreens
FRONT — WEST — ELEVATION
SIDE — NORTH — ELEVATION
REAR — EAST — ELEVATION
PROJECT TYPE
STORE
BUILDING
WALGREENS STORE
3045 W 26TH
CHICAGO ILLINOIS
EXTERIOR ELEVATIONS
A2.1

Department of Business Affairs and Consumer Protection
Small Business Center - Public Way Use Unit
City Hall - 121 N LaSalle Street, Room 800 • Chicago, IL 60602
312-74-GOBIZ / 312-744-6249 • (312) 744-1944 (TTY)
http://www.cityofchicago.org/bacp

07/29/2015

Alderman **George Cardenas**
Ward # **12**
City of Chicago
City Hall, Room **300**
121 North LaSalle Street
Chicago, Illinois 60602

Re: An ordinance to use and maintain a portion of the public right-of-way for **one (1) sign(s)** for **WALGREENS #215**, adjacent to the premises known as **3045 W. 26th St.**.

Dear Alderman **George Cardenas**:

The applicant referenced above has requested the use of the public right-of-way for a **sign(s)**. An ordinance has been prepared by the Department of Business Affairs and Consumer Protection – Small Business Center - Public Way Use Unit for presentation to the City Council. Because this request was made for properties located in your ward, as approved by you as per the attached, I respectfully request that you introduce the attached ordinance at the next City Council meeting.

If you have any questions regarding this ordinance, please contact Anthony Bertuca at (312) 744-5506.

Department of Business Affairs and Consumer Protection

City of Chicago

O2015-5822

Office of the City Clerk

Document Tracking Sheet

Meeting Date:	7/29/2015
Sponsor(s):	Cardenas (12)
Type:	Ordinance
Title:	Grant(s) of privilege in public way for Wheatland Tube Company
Committee(s) Assignment:	Committee on Transportation and Public Way

ORDINANCE
WHEATLAND TUBE COMPANY
Acct. No. 8061 - 3
Permit No. 1119144

Be It Ordained by the City Council of the City of Chicago:

SECTION 1. Permission and authority are hereby given and granted to WHEATLAND TUBE COMPANY, upon the terms and subject to the conditions of this ordinance to maintain and use, as now constructed, one (1) Manhole(s) under the public right-of-way adjacent to its premises known as 4435 S. Western Blvd..

Said Manhole(s) at S. Western Avenue measure(s):
One (1) at one (1) foot in length, and three (3) feet in width for a total of three (3) square feet.

The location of said privilege shall be as shown on prints kept on file with the Department of Business Affairs and Consumer Protection and the Office of the City Clerk.

Said privilege shall be constructed in accordance with plans and specifications approved by the Department of Transportation (Office of Underground Coordination) and Department of Water Management.

This grant of privilege in the public way shall be subject to the provisions of Section 10-28-015 and all other required provisions of the Municipal Code of Chicago.

The grantee shall pay to the City of Chicago as compensation for the privilege #1119144 herein granted the sum of four hundred ($400.00) per annum in advance.


A 25% penalty will be added for payments received after due date.

The permit holder agrees to hold the City of Chicago harmless for any damage, relocation or replacement costs associated with damage, relocation or removal of private property caused by the City performing work in the public way.

Authority herein given and granted for a period of five (5) years from and after 05/12/2015.

Alderman _____

George Cardenas 12th Ward

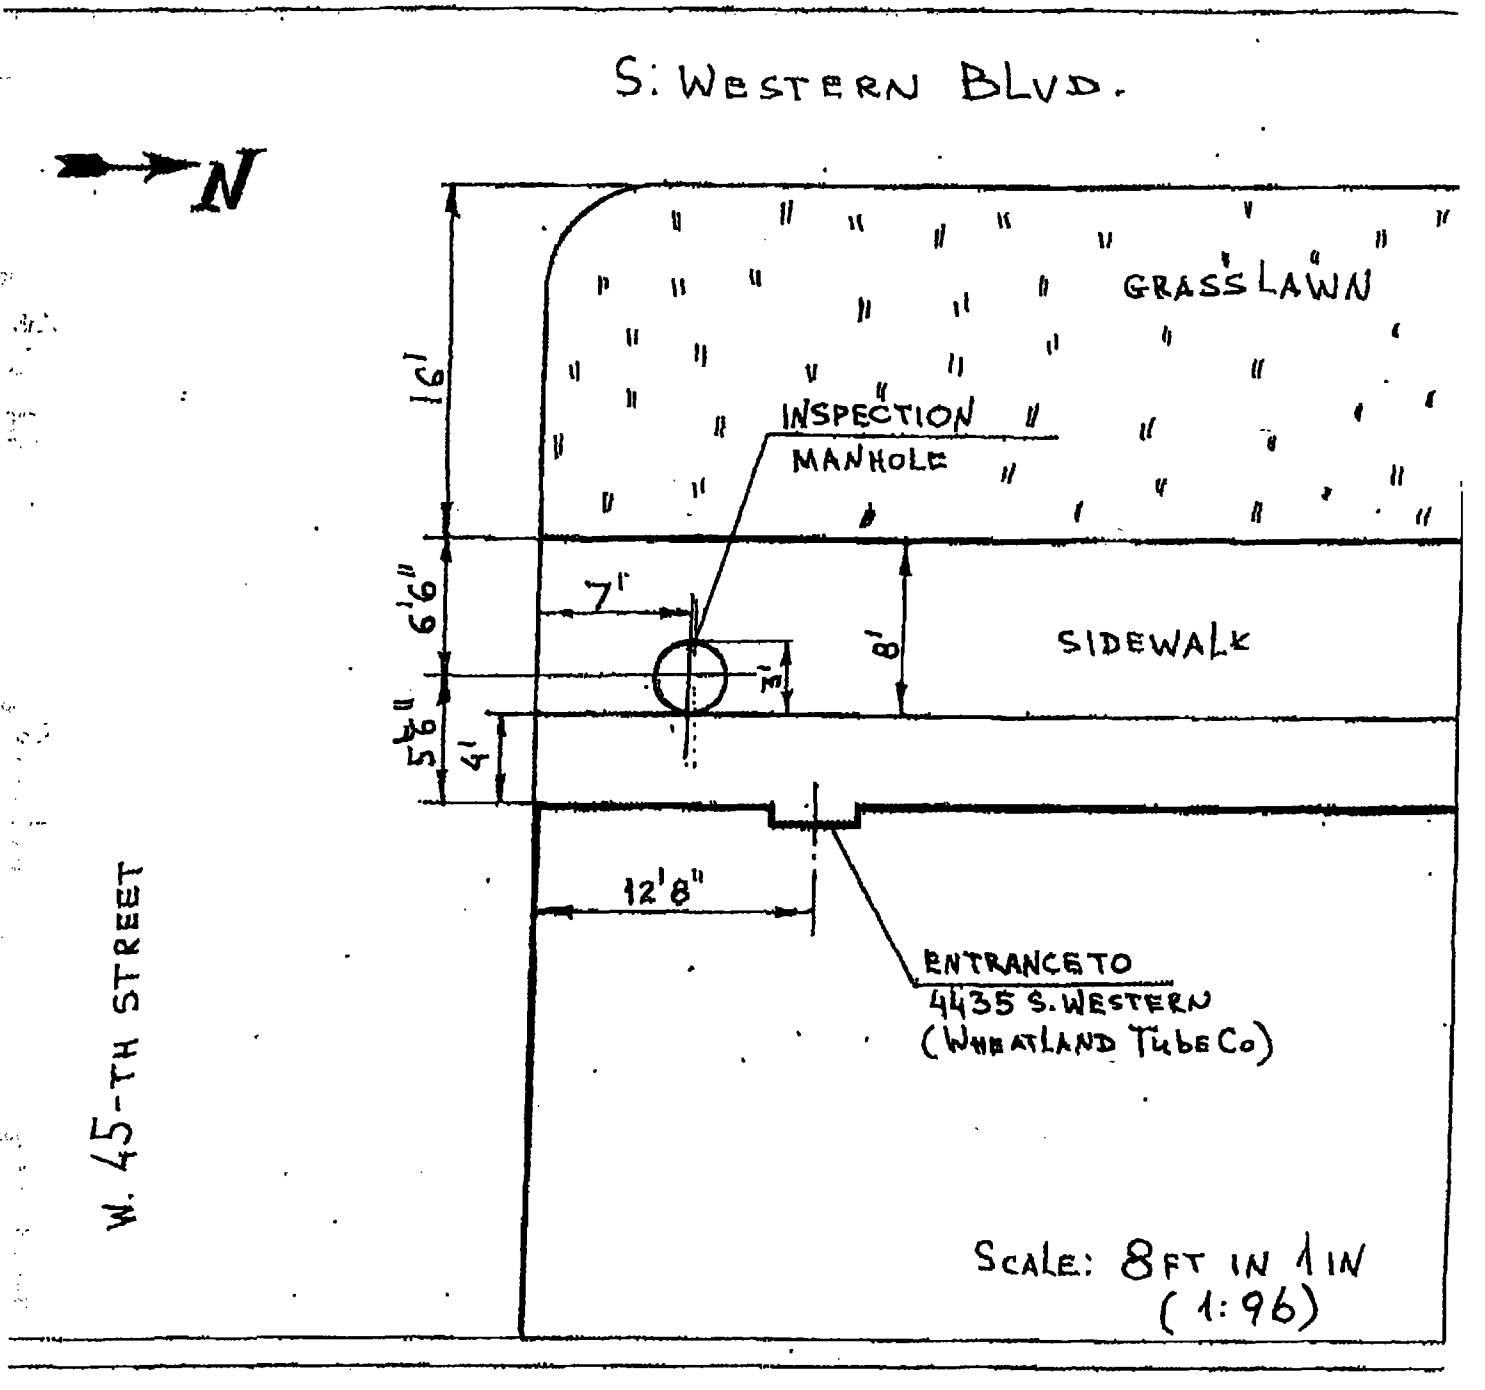
S. WESTERN BLVD.
N
GRASS LAWN
INSPECTION MANHOLE
16'
6'6"
7'
8'
SIDEWALK
5'4"
4'
12'8"
ENTRANCE TO 4435 S. WESTERN (WHEATLAND TUBE CO)
W. 45-TH STREET
SCALE: 8FT IN 1IN (1:96)

Department of Business Affairs and Consumer Protection
Small Business Center - Public Way Use Unit
City Hall - 121 N. LaSalle Street, Room 800 • Chicago, IL 60602
312-74-GOBIZ / 312-744-6249 • (312) 744-1944 (TTY)
http://www.cityofchicago.org/bacp

07/29/2015

Alderman **George Cardenas**
Ward # **12**
City of Chicago
City Hall, Room **300**
121 North LaSalle Street
Chicago, Illinois 60602

Re: An ordinance to use and maintain a portion of the public right-of-way for **one (1) manhole(s)** for **WHEATLAND TUBE COMPANY**, adjacent to the premises known as **4435 S. Western Blvd.**.

Dear Alderman **George Cardenas**:

The applicant referenced above has requested the use of the public right-of-way for a **manhole(s)**. An ordinance has been prepared by the Department of Business Affairs and Consumer Protection – Small Business Center - Public Way Use Unit for presentation to the City Council. Because this request was made for properties located in your ward, as approved by you as per the attached, I respectfully request that you introduce the attached ordinance at the next City Council meeting.

If you have any questions regarding this ordinance, please contact Anthony Bertuca at (312) 744-5506.

Department of Business Affairs and Consumer Protection

City of Chicago

O2015-5824

Office of the City Clerk

Document Tracking Sheet

Meeting Date:	7/29/2015
Sponsor(s):	Cardenas (12)
Type:	Ordinance
Title:	Grant(s) of privilege in public way for Vieyra Plumbing, Inc.
Committee(s) Assignment:	Committee on Transportation and Public Way

ORDINANCE
VIEYRA PLUMBING , INC.
Acct. No. 255007 - 1
Permit No. 1119672

Be It Ordained by the City Council of the City of Chicago:

SECTION 1. Permission and authority are hereby given and granted to VIEYRA PLUMBING , INC., upon the terms and subject to the conditions of this ordinance to maintain and use one (1) sign(s) projecting over the public right-of-way attached to its premises known as 4017 S. Kedzie Ave..

Said sign structure(s) measures as follows; along S. KEDZIE AVE:
One (1) at six (6) feet in length, three (3) feet in height and eleven point six seven (11.67) feet above grade level.

The location of said privilege shall be as shown on prints kept on file with the Department of Business Affairs and Consumer Protection and the Office of the City Clerk.

Said privilege shall be constructed in accordance with plans and specifications approved by the Department of Transportation (Division of Project Development) and Zoning Department - Signs.

This grant of privilege in the public way shall be subject to the provisions of Section 10-28-015 and all other required provisions of the Municipal Code of Chicago.

The grantee shall pay to the City of Chicago as compensation for the privilege #1119672 herein granted the sum of one hundred ($100.00) per annum in advance.


A 25% penalty will be added for payments received after due date.


The permit holder agrees to hold the City of Chicago harmless for any damage, relocation or replacement costs associated with damage, relocation or removal of private property caused by the City performing work in the public way.


Authority herein given and granted for a period of five (5) years from and after 04/22/2014.

Alderman _____

George Cardenas 12th Ward

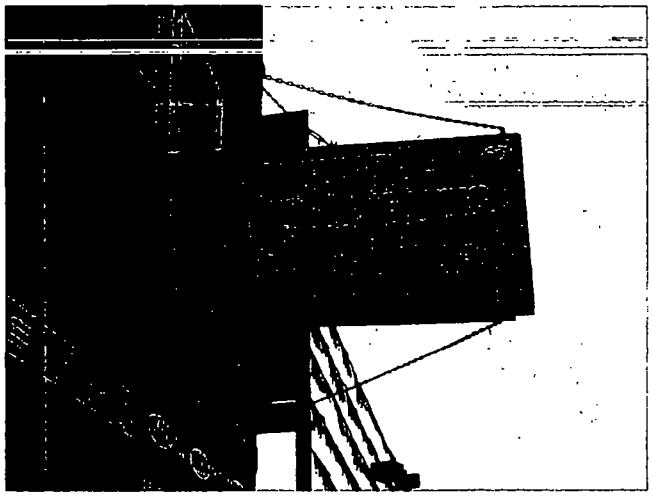

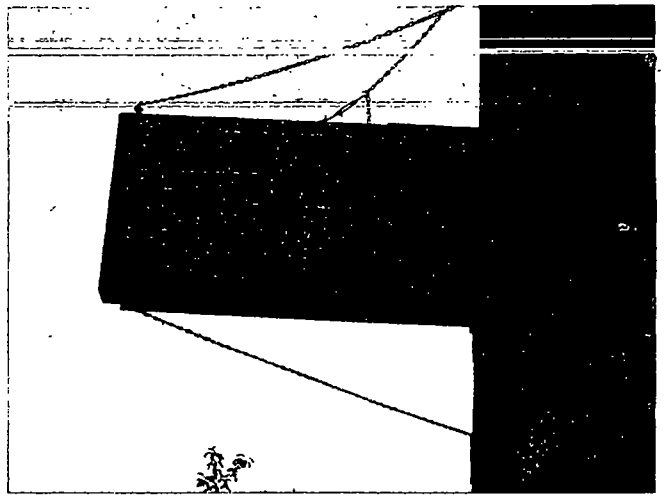

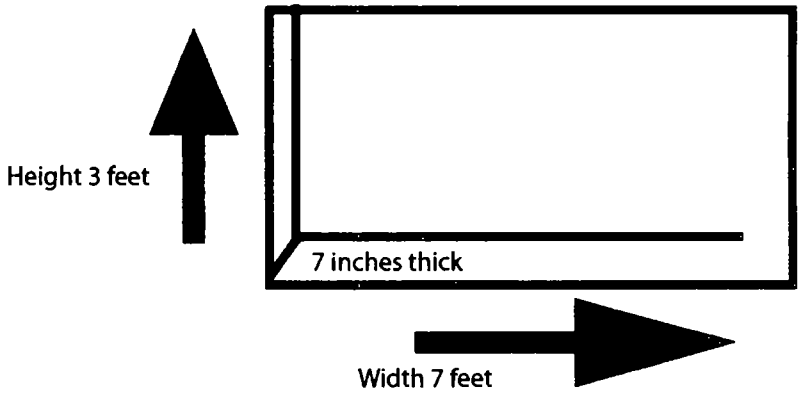
Height 3 feet
7 inches thick
Width 7 feet

Department of Business Affairs and Consumer Protection
Small Business Center - Public Way Use Unit
City Hall - 121 N. LaSalle Street, Room 800 • Chicago, IL 60602
312-74-GOBIZ / 312-744-6249 • (312) 744-1944 (TTY)
http://www.cityofchicago.org/bacp

07/29/2015

Alderman **George Cardenas**
Ward # **12**
City of Chicago
City Hall, Room **300**
121 North LaSalle Street
Chicago, Illinois 60602

Re: An ordinance to use and maintain a portion of the public right-of-way for **one (1) sign(s)** for **VIEYRA PLUMBING , INC.**, adjacent to the premises known as **4017 S. Kedzie Ave.**.

Dear Alderman **George Cardenas**:

The applicant referenced above has requested the use of the public right-of-way for a **sign(s)**. An ordinance has been prepared by the Department of Business Affairs and Consumer Protection – Small Business Center - Public Way Use Unit for presentation to the City Council. Because this request was made for properties located in your ward, as approved by you as per the attached, I respectfully request that you introduce the attached ordinance at the next City Council meeting.

If you have any questions regarding this ordinance, please contact Anthony Bertuca at (312) 744-5506.

Department of Business Affairs and Consumer Protection

City of Chicago

O2015-5827

Office of the City Clerk

Document Tracking Sheet

Meeting Date:	7/29/2015
Sponsor(s):	Burke (14)
Type:	Ordinance
Title:	Grant(s) of privilege in public way for A-Z Wireless/Cricket
Committee(s) Assignment:	Committee on Transportation and Public Way

ORDINANCE
A - Z WIRELESS / CRICKET
Acct. No. 340086 - 8
Permit No. 1117960

Be It Ordained by the City Council of the City of Chicago:

SECTION 1. Permission and authority are hereby given and granted to A - Z WIRELESS / CRICKET, upon the terms and subject to the conditions of this ordinance to maintain and use two (2) sign(s) projecting over the public right-of-way attached to its premises known as 3158 W. 47th St..

Said sign structure(s) measures as follows; along W. 47th Street:
One (1) at eleven point zero eight (11.08) feet in length, two point five (2.5) feet in height and nine (9) feet above grade level.

Said sign structure(s) measures as follows; along S. Kedzie Avenue:
One (1) at fifteen point five (15.5) feet in length, three point five (3.5) feet in height and nine (9) feet above grade level.

The location of said privilege shall be as shown on prints kept on file with the Department of Business Affairs and Consumer Protection and the Office of the City Clerk.

Said privilege shall be constructed in accordance with plans and specifications approved by the Department of Transportation (Division of Project Development) and Zoning Department - Signs.

This grant of privilege in the public way shall be subject to the provisions of Section 10-28-015 and all other required provisions of the Municipal Code of Chicago.

The grantee shall pay to the City of Chicago as compensation for the privilege #1117960 herein granted the sum of six hundred ($600.00) per annum in advance.

A 25% penalty will be added for payments received after due date.

The permit holder agrees to hold the City of Chicago harmless for any damage, relocation or replacement costs associated with damage, relocation or removal of private property caused by the City performing work in the public way.

Authority herein given and granted for a period of five (5) years from and after Date of Passage.


Alderman _____

Edward M. Burke 14th Ward

Exterior Site Plan | CR-FL-42B-R

SOUTH WATER SIGNS


E-03

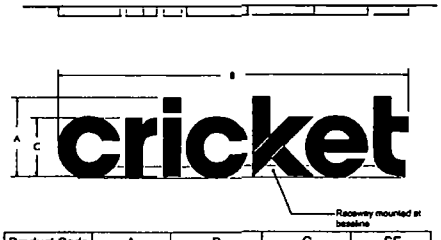

Product Code	A	B	C	SF
CR-FL-42B-R	3'-6"	15'-6 3/16"	2'-7 1/4"	54.30

All raceways to be painted to match corresponding fascia colors

Proposed

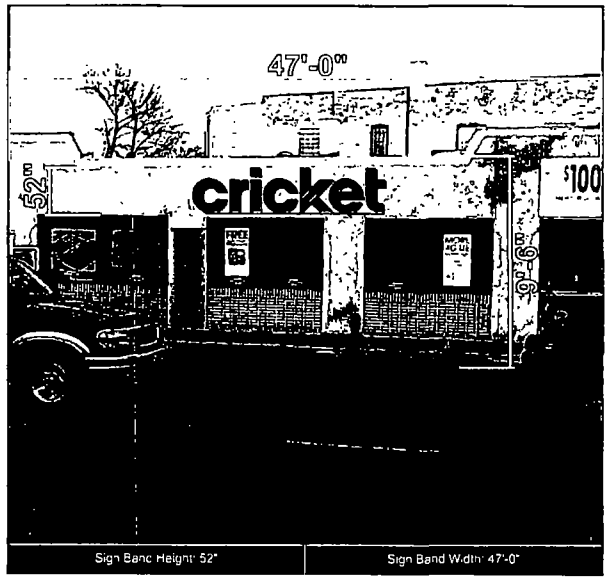

Existing



ALL DESIGNS PRESENTED ARE THE SOLE PROPERTY OF SOUTH WATER SIGNS, LLC AND MAY NOT BE REPRODUCED IN PART OR WHOLE WITHOUT WRITTEN PERMISSION FROM SOUTH WATER SIGNS, LLC

934 N. Church Road
Elmhurst, IL 60126
P 630 333 4900 F 630 333 4915

Revision notes

cricket

Client	Cricket	Drawn by	FK
SWS Job#	7009905	Checked by	-
Title	Main ID	Scale	NTS
Date	12/17/14	Revision	-
		Page	6

Department of Business Affairs and Consumer Protection
Small Business Center - Public Way Use Unit
City Hall - 121 N. LaSalle Street, Room 800 • Chicago, IL 60602
312-74-GOBIZ / 312-744-6249 • (312) 744-1944 (TTY)
http://www.cityofchicago.org/bacp

07/29/2015

Alderman **Edward M. Burke**
Ward # **14**
City of Chicago
City Hall, Room **302**
121 North LaSalle Street
Chicago, Illinois 60602

Re: An ordinance to use and maintain a portion of the public right-of-way for **two (2) sign(s)** for **A - Z WIRELESS / CRICKET**, adjacent to the premises known as **3158 W. 47th St.**.

Dear Alderman **Edward M. Burke**:

The applicant referenced above has requested the use of the public right-of-way for a **sign(s)**. An ordinance has been prepared by the Department of Business Affairs and Consumer Protection – Small Business Center - Public Way Use Unit for presentation to the City Council. Because this request was made for properties located in your ward, as approved by you as per the attached, I respectfully request that you introduce the attached ordinance at the next City Council meeting.

If you have any questions regarding this ordinance, please contact Anthony Bertuca at (312) 744-5506.

Department of Business Affairs and Consumer Protection

City of Chicago

O2015-5828

Office of the City Clerk

Document Tracking Sheet

Meeting Date:	7/29/2015
Sponsor(s):	Burke (14)
Type:	Ordinance
Title:	Grant(s) of privilege in public way for Cricket Wireless, Authorized Agency
Committee(s) Assignment:	Committee on Transportation and Public Way

ORDINANCE
CRICKET WIRELESS, AUTHORIZED AGENT
Acct. No. 363149 - 3
Permit No. 1117963

Be It Ordained by the City Council of the City of Chicago:

SECTION 1. Permission and authority are hereby given and granted to CRICKET WIRELESS, AUTHORIZED AGENT, upon the terms and subject to the conditions of this ordinance to maintain and use two (2) sign(s) projecting over the public right-of-way attached to its premises known as 5133 S. Cicero Ave..

Said sign structure(s) measures as follows; along S. Cicero Avenue:
Two (2) at thirteen point two five (13.25) feet in length, three (3) feet in height and twelve (12) feet above grade level.

The location of said privilege shall be as shown on prints kept on file with the Department of Business Affairs and Consumer Protection and the Office of the City Clerk.

Said privilege shall be constructed in accordance with plans and specifications approved by the Department of Transportation (Division of Project Development) and Zoning Department - Signs.

This grant of privilege in the public way shall be subject to the provisions of Section 10-28-015 and all other required provisions of the Municipal Code of Chicago.

The grantee shall pay to the City of Chicago as compensation for the privilege #1117963 herein granted the sum of six hundred ($600.00) per annum in advance.

A 25% penalty will be added for payments received after due date.

The permit holder agrees to hold the City of Chicago harmless for any damage, relocation or replacement costs associated with damage, relocation or removal of private property caused by the City performing work in the public way.

Authority herein given and granted for a period of five (5) years from and after Date of Passage.


Alderman _____

Edward M. Burke 14th Ward

Exterior Site Plan | CR-FL-36B-BP-R

SOUTH WATER SIGNS


E-03

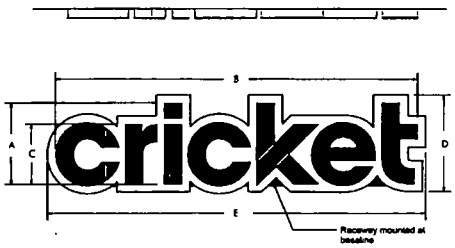

Product Code	A	B	C	D	E	SF
CR-FL-36B-BP-R	3'-0"	13'-6 9/16"	3'-2 3/4"	3'-7"	13'-10 9/16"	80.73


All raceways to be painted to match corresponding fascia colors

Proposed

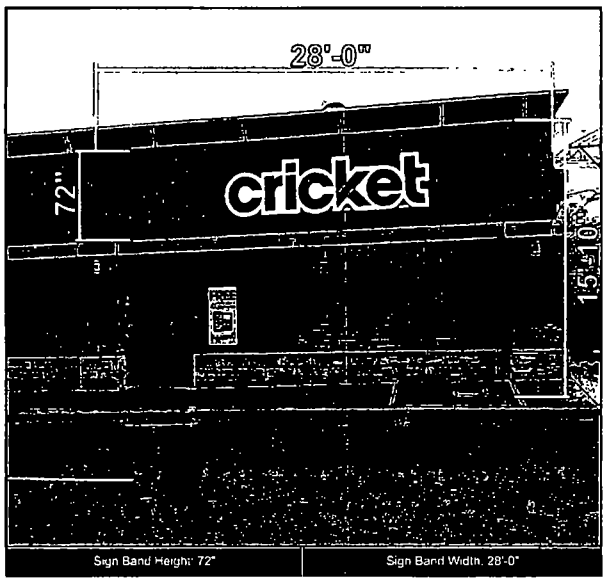

Sign Band Heigh: 72" | Sign Band Width: 28'-0"

Existing

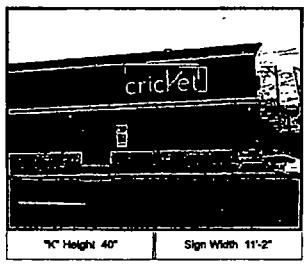

"K" Height: 40" | Sign Width: 11'-2"

934 N Church Road
Elmhurst, IL 60126
P 630 333 4900 F 630.333.4915

Revision notes:

cricket

		Drawn by	FK
Client	Cricket	Checked by	-
SWS Job#	7010013	Scale	NTS
Title	Main ID	Revision	-
Date	12/10/14	Page	5

Department of Business Affairs and Consumer Protection
Small Business Center - Public Way Use Unit
City Hall - 121 N LaSalle Street, Room 800 • Chicago, IL 60602
312-74-GOBIZ / 312-744-6249 • (312) 744-1944 (TTY)
http://www.cityofchicago.org/bacp

07/29/2015

Alderman **Edward M. Burke**
Ward # **14**
City of Chicago
City Hall, Room **302**
121 North LaSalle Street
Chicago, Illinois 60602

Re: An ordinance to use and maintain a portion of the public right-of-way for **two (2) sign(s)** for **CRICKET WIRELESS, AUTHORIZED AGENT**, adjacent to the premises known as **5133 S. Cicero Ave.**.

Dear Alderman **Edward M. Burke**:

The applicant referenced above has requested the use of the public right-of-way for a **sign(s)**. An ordinance has been prepared by the Department of Business Affairs and Consumer Protection – Small Business Center - Public Way Use Unit for presentation to the City Council. Because this request was made for properties located in your ward, as approved by you as per the attached, I respectfully request that you introduce the attached ordinance at the next City Council meeting.

If you have any questions regarding this ordinance, please contact Anthony Bertuca at (312) 744-5506.

Department of Business Affairs and Consumer Protection

City of Chicago

O2015-5829

Office of the City Clerk

Document Tracking Sheet

Meeting Date:	7/29/2015
Sponsor(s):	Burke (14)
Type:	Ordinance
Title:	Grant(s) of privilege in public way for Ducky's
Committee(s) Assignment:	Committee on Transportation and Public Way

ORDINANCE
DUCKY'S
Acct. No. 393128 - 2
Permit No. 1114921

Be It Ordained by the City Council of the City of Chicago:

SECTION 1. Permission and authority are hereby given and granted to DUCKY'S, upon the terms and subject to the conditions of this ordinance to maintain and use one (1) sign(s) projecting over the public right-of-way attached to its premises known as 5244 S. Archer Ave..

Said sign structure(s) measures as follows; along S. Archer Avenue:
One (1) at eleven point five (11.5) feet in length, eight point one seven (8.17) feet in height and sixteen (16) feet above grade level.

The location of said privilege shall be as shown on prints kept on file with the Department of Business Affairs and Consumer Protection and the Office of the City Clerk.

Said privilege shall be constructed in accordance with plans and specifications approved by the Department of Transportation (Division of Project Development) and Zoning Department - Signs.

This grant of privilege in the public way shall be subject to the provisions of Section 10-28-015 and all other required provisions of the Municipal Code of Chicago.

The grantee shall pay to the City of Chicago as compensation for the privilege #1114921 herein granted the sum of three hundred ($300.00) per annum in advance.


A 25% penalty will be added for payments received after due date.

The permit holder agrees to hold the City of Chicago harmless for any damage, relocation or replacement costs associated with damage, relocation or removal of private property caused by the City performing work in the public way.

Authority herein given and granted for a period of five (5) years from and after Date of Passage.

Alderman _____

Edward M. Burke 14th Ward

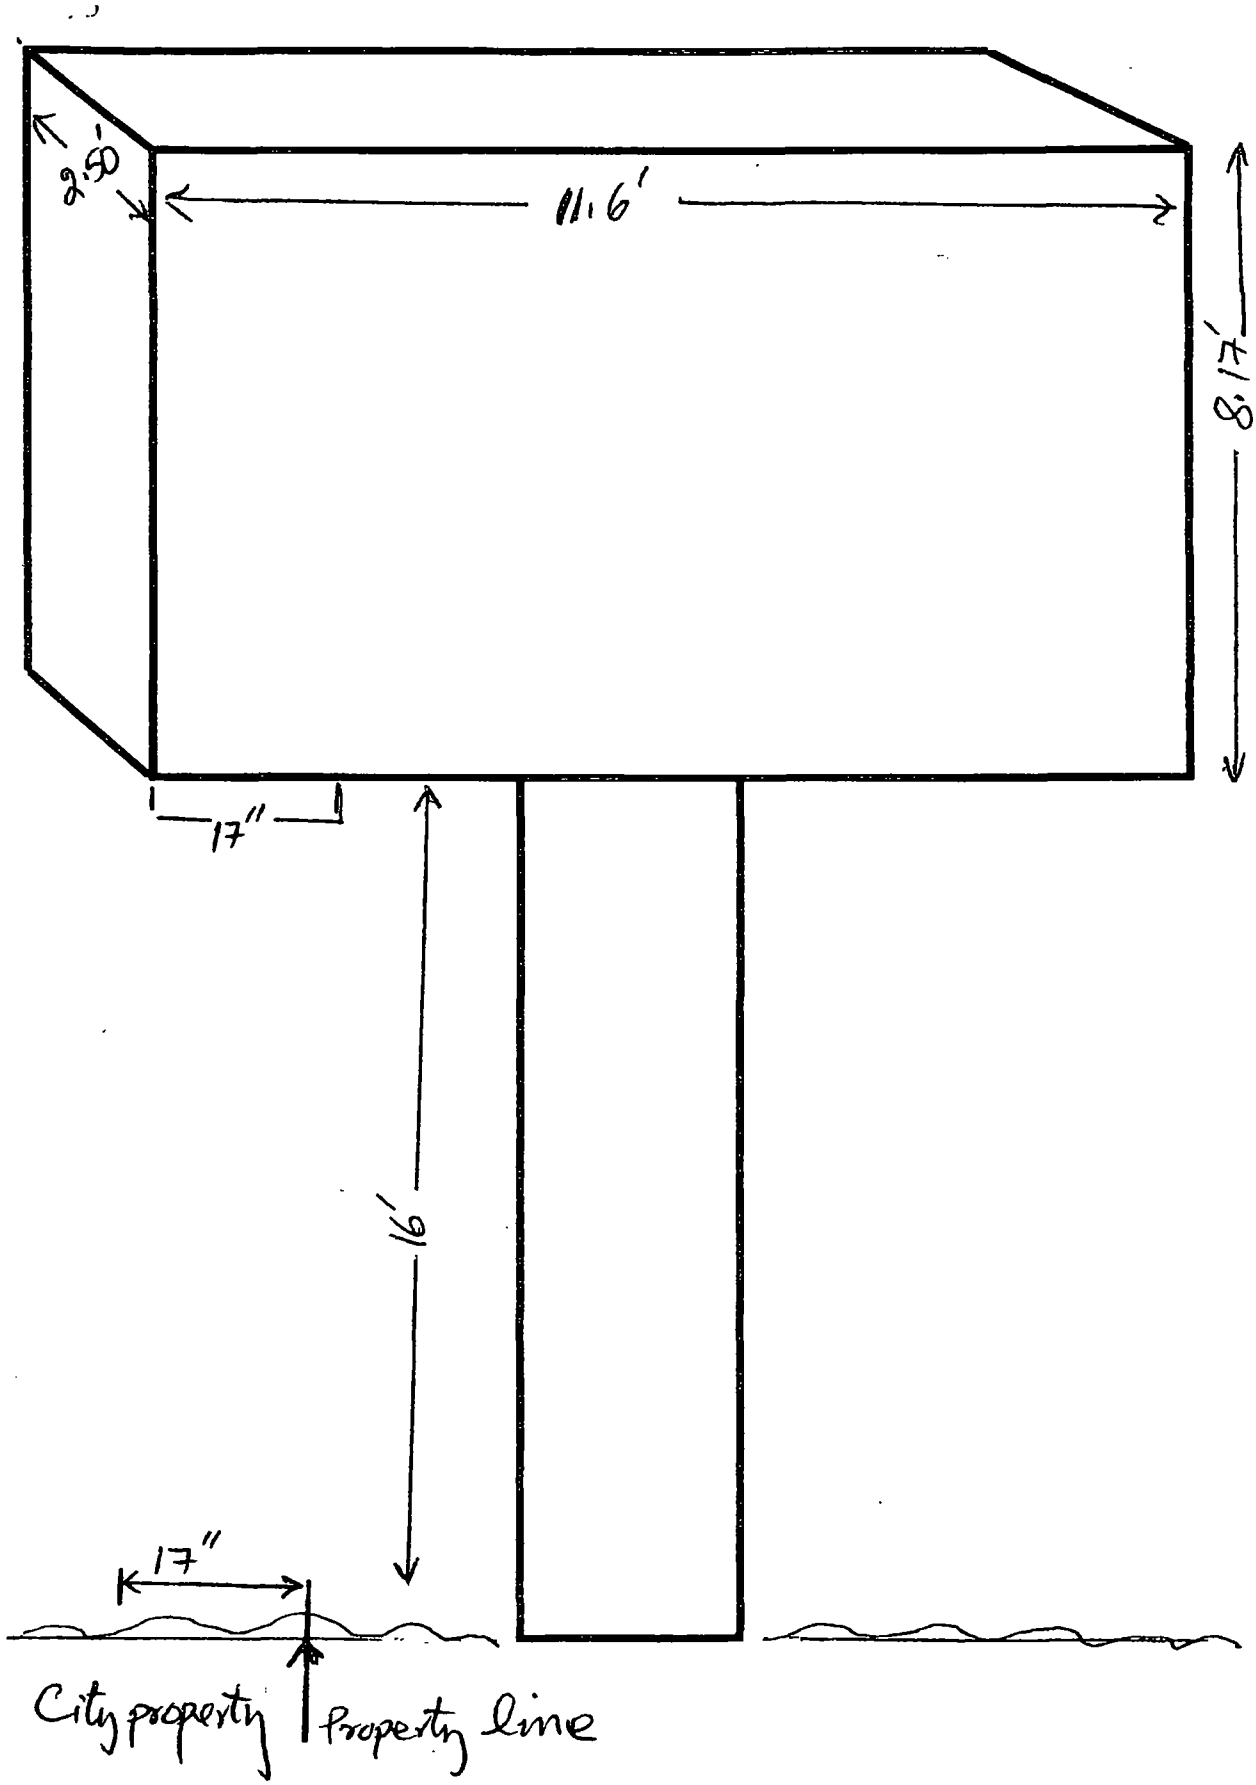
2.50'
11.6'
8.17'
17"
16'
17"
City property
Property line

Department of Business Affairs and Consumer Protection
Small Business Center - Public Way Use Unit
City Hall - 121 N. LaSalle Street, Room 800 • Chicago, IL 60602
312-74-GOBIZ / 312-744-6249 • (312) 744-1944 (TTY)
http://www.cityofchicago.org/bacp

07/29/2015

Alderman **Edward M. Burke**
Ward # **14**
City of Chicago
City Hall, Room **302**
121 North LaSalle Street
Chicago, Illinois 60602

Re: An ordinance to use and maintain a portion of the public right-of-way for **one (1) sign(s)** for **DUCKY'S**, adjacent to the premises known as **5244 S. Archer Ave.**.

Dear Alderman **Edward M. Burke**:

The applicant referenced above has requested the use of the public right-of-way for a **sign(s)**. An ordinance has been prepared by the Department of Business Affairs and Consumer Protection – Small Business Center - Public Way Use Unit for presentation to the City Council. Because this request was made for properties located in your ward, as approved by you as per the attached, I respectfully request that you introduce the attached ordinance at the next City Council meeting.

If you have any questions regarding this ordinance, please contact Anthony Bertuca at (312) 744-5506.

Department of Business Affairs and Consumer Protection

City of Chicago

O2015-5830

Office of the City Clerk

Document Tracking Sheet

Meeting Date:	7/29/2015
Sponsor(s):	Burke (14)
Type:	Ordinance
Title:	Grant(s) of privilege in public way for El Muelle
Committee(s) Assignment:	Committee on Transportation and Public Way

ORDINANCE
EL MUELLE
Acct. No. 274687 - 1
Permit No. 1119329

Be It Ordained by the City Council of the City of Chicago:

SECTION 1. Permission and authority are hereby given and granted to EL MUELLE, upon the terms and subject to the conditions of this ordinance to maintain and use one (1) sign(s) projecting over the public right-of-way attached to its premises known as 4253 W. 47th St..

Said sign structure(s) measures as follows; along W. 47TH:
One (1) at nine (9) feet in length, twenty-five (25) feet in height and eight point seven five (8.75) feet above grade level.

The location of said privilege shall be as shown on prints kept on file with the Department of Business Affairs and Consumer Protection and the Office of the City Clerk.

Said privilege shall be constructed in accordance with plans and specifications approved by the Department of Transportation (Division of Project Development) and Zoning Department - Signs.

This grant of privilege in the public way shall be subject to the provisions of Section 10-28-015 and all other required provisions of the Municipal Code of Chicago.

The grantee shall pay to the City of Chicago as compensation for the privilege #1119329 herein granted the sum of three hundred ($300.00) per annum in advance.

A 25% penalty will be added for payments received after due date.

The permit holder agrees to hold the City of Chicago harmless for any damage, relocation or replacement costs associated with damage, relocation or removal of private property caused by the City performing work in the public way.

Authority herein given and granted for a period of five (5) years from and after 07/09/2013.

Alderman _____

Edward M. Burke 14th Ward


MUELLE
Restaurant
MARISCOS ESTILO JALISCO
100%
MARISCOS
773 247-9811
bus
stop
47 47th

Department of Business Affairs and Consumer Protection
Small Business Center - Public Way Use Unit
City Hall - 121 N. LaSalle Street, Room 800 • Chicago, IL 60602
312-74-GOBIZ / 312-744-6249 • (312) 744-1944 (TTY)
http://www.cityofchicago.org/bacp

07/29/2015

Alderman **Edward M. Burke**
Ward # **14**
City of Chicago
City Hall, Room **302**
121 North LaSalle Street
Chicago, Illinois 60602

Re: An ordinance to use and maintain a portion of the public right-of-way for **one (1) sign(s)** for **EL MUELLE**, adjacent to the premises known as **4253 W. 47th St.**.

Dear Alderman **Edward M. Burke**:

The applicant referenced above has requested the use of the public right-of-way for a **sign(s)**. An ordinance has been prepared by the Department of Business Affairs and Consumer Protection – Small Business Center - Public Way Use Unit for presentation to the City Council. Because this request was made for properties located in your ward, as approved by you as per the attached, I respectfully request that you introduce the attached ordinance at the next City Council meeting.

If you have any questions regarding this ordinance, please contact Anthony Bertuca at (312) 744-5506.

Department of Business Affairs and Consumer Protection

City of Chicago

O2015-5831

Office of the City Clerk

Document Tracking Sheet

Meeting Date:	7/29/2015
Sponsor(s):	Burke (14)
Type:	Ordinance
Title:	Grant(s) of privilege in public way for KG Hall
Committee(s) Assignment:	Committee on Transportation and Public Way

ORDINANCE
K G HALL
Acct. No. 326652 - 1
Permit No. 1119345

Be It Ordained by the City Council of the City of Chicago:

SECTION 1. Permission and authority are hereby given and granted to K G HALL, upon the terms and subject to the conditions of this ordinance to maintain and use one (1) sign(s) projecting over the public right-of-way attached to its premises known as 4235 W. 47th St..

Said sign structure(s) measures as follows; along W. 47th Street:
One (1) at four (4) feet in length, three (3) feet in height and eight point eight three (8.83) feet above grade level.

The location of said privilege shall be as shown on prints kept on file with the Department of Business Affairs and Consumer Protection and the Office of the City Clerk.

Said privilege shall be constructed in accordance with plans and specifications approved by the Department of Transportation (Division of Project Development) and Zoning Department - Signs.

This grant of privilege in the public way shall be subject to the provisions of Section 10-28-015 and all other required provisions of the Municipal Code of Chicago.

The grantee shall pay to the City of Chicago as compensation for the privilege #1119345 herein granted the sum of one hundred ($100.00) per annum in advance.


A 25% penalty will be added for payments received after due date.

The permit holder agrees to hold the City of Chicago harmless for any damage, relocation or replacement costs associated with damage, relocation or removal of private property caused by the City performing work in the public way.

Authority herein given and granted for a period of five (5) years from and after 11/19/2013.

Alderman _____

Edward M. Burke 14th Ward

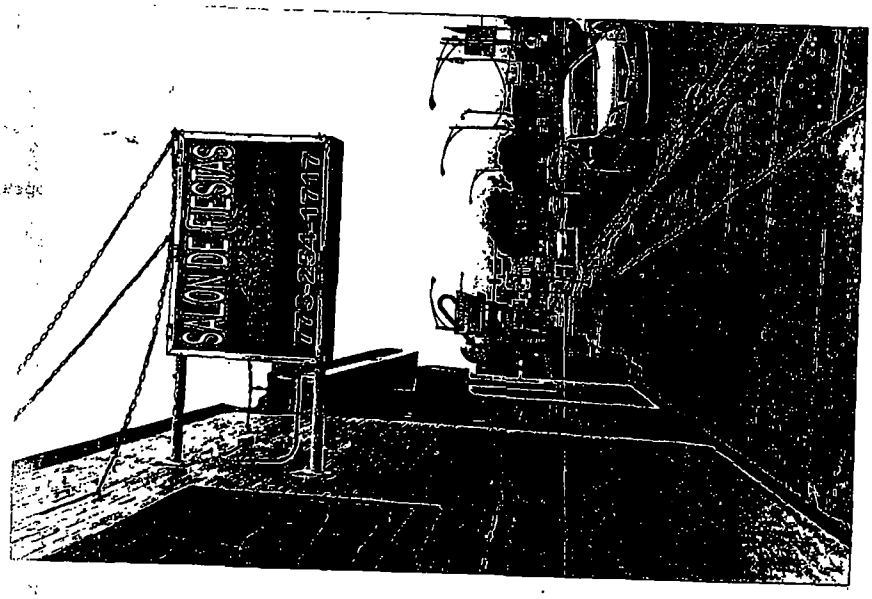
SALON DE JUEGOS
1-22-1-22-1-22

Department of Business Affairs and Consumer Protection
Small Business Center - Public Way Use Unit
City Hall - 121 N. LaSalle Street, Room 800 • Chicago, IL 60602
312-74-GOBIZ / 312-744-6249 • (312) 744-1944 (TTY)
http://www.cityofchicago.org/bacp

07/29/2015

Alderman **Edward M. Burke**
Ward # **14**
City of Chicago
City Hall, Room **302**
121 North LaSalle Street
Chicago, Illinois 60602

Re: An ordinance to use and maintain a portion of the public right-of-way for **one (1) sign(s)** for **K G HALL**, adjacent to the premises known as **4235 W. 47th St.**.

Dear Alderman **Edward M. Burke**:

The applicant referenced above has requested the use of the public right-of-way for a **sign(s)**. An ordinance has been prepared by the Department of Business Affairs and Consumer Protection – Small Business Center - Public Way Use Unit for presentation to the City Council. Because this request was made for properties located in your ward, as approved by you as per the attached, I respectfully request that you introduce the attached ordinance at the next City Council meeting.

If you have any questions regarding this ordinance, please contact Anthony Bertuca at (312) 744-5506.

Department of Business Affairs and Consumer Protection

City of Chicago

O2015-5832

Office of the City Clerk

Document Tracking Sheet

Meeting Date:	7/29/2015
Sponsor(s):	Burke (14)
Type:	Ordinance
Title:	Grant(s) of privilege in public way for Lugiano's Pizza - fire escape
Committee(s) Assignment:	Committee on Transportation and Public Way

ORDINANCE
LUGANO'S PIZZA
Acct. No. 6607 - 2
Permit No. 1119631

Be It Ordained by the City Council of the City of Chicago:

SECTION 1. Permission and authority are hereby given and granted to LUGANO'S PIZZA, upon the terms and subject to the conditions of this ordinance to maintain and use, as now constructed, one (1) Fire Escape(s) projecting over the public right-of-way adjacent to its premises known as 4460 S. Kedzie Ave..

Said Fire Escape(s) at S. KEDZIE measure(s):
One (1) at forty-five (45) feet in length, and three point three three (3.33) feet in width for a total of one hundred forty-nine point eight five (149.85) square feet.

The location of said privilege shall be as shown on prints kept on file with the Department of Business Affairs and Consumer Protection and the Office of the City Clerk.

Said privilege shall be constructed in accordance with plans and specifications approved by the Department of Transportation (Division of Project Development).

This grant of privilege in the public way shall be subject to the provisions of Section 10-28-015 and all other required provisions of the Municipal Code of Chicago.

The grantee shall pay to the City of Chicago as compensation for the privilege #1119631 herein granted the sum of four hundred ($400.00) per annum in advance.


A 25% penalty will be added for payments received after due date.

The permit holder agrees to hold the City of Chicago harmless for any damage, relocation or replacement costs associated with damage, relocation or removal of private property caused by the City performing work in the public way.

Authority herein given and granted for a period of five (5) years from and after 10/08/2013.

Alderman _____

Edward M. Burke 14th Ward

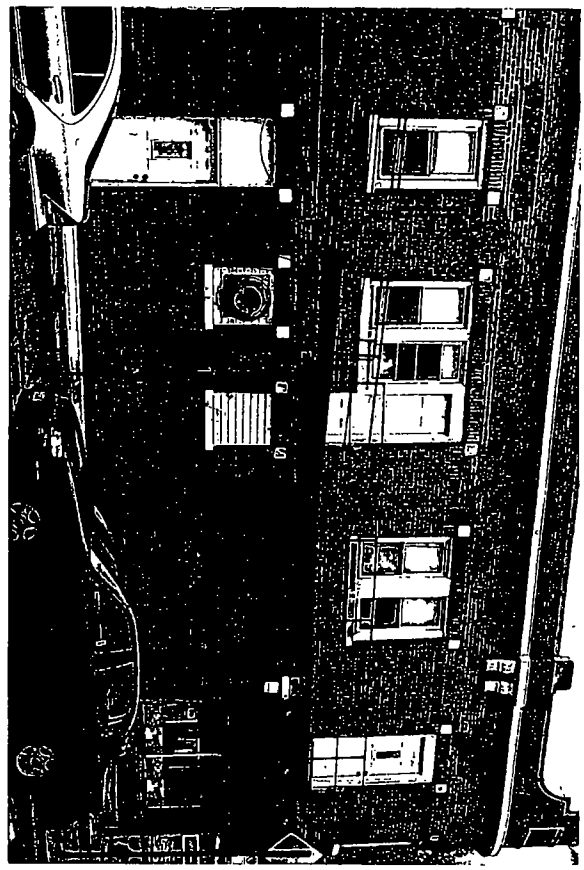

Department of Business Affairs and Consumer Protection
Small Business Center - Public Way Use Unit
City Hall - 121 N. LaSalle Street, Room 800 • Chicago, IL 60602
312-74-GOBIZ / 312-744-6249 • (312) 744-1944 (TTY)
http://www.cityofchicago.org/bacp

07/29/2015

Alderman **Edward M. Burke**
Ward # **14**
City of Chicago
City Hall, Room **302**
121 North LaSalle Street
Chicago, Illinois 60602

Re: An ordinance to use and maintain a portion of the public right-of-way for **one (1) fire escape(s)** for **LUGANO'S PIZZA**, adjacent to the premises known as **4460 S. Kedzie Ave.**.

Dear Alderman **Edward M. Burke**:

The applicant referenced above has requested the use of the public right-of-way for a **fire escape(s)**. An ordinance has been prepared by the Department of Business Affairs and Consumer Protection – Small Business Center - Public Way Use Unit for presentation to the City Council. Because this request was made for properties located in your ward, as approved by you as per the attached, I respectfully request that you introduce the attached ordinance at the next City Council meeting.

If you have any questions regarding this ordinance, please contact Anthony Bertuca at (312) 744-5506.

Department of Business Affairs and Consumer Protection

City of Chicago

O2015-5836

Office of the City Clerk

Document Tracking Sheet

Meeting Date:	7/29/2015
Sponsor(s):	Burke (14)
Type:	Ordinance
Title:	Grant(s) of privilege in public way for Lugiano's Pizza - sign
Committee(s) Assignment:	Committee on Transportation and Public Way

ORDINANCE
LUGANO'S PIZZA
Acct. No. 6607 - 2
Permit No. 1119632

Be It Ordained by the City Council of the City of Chicago:

SECTION 1. Permission and authority are hereby given and granted to LUGANO'S PIZZA, upon the terms and subject to the conditions of this ordinance to maintain and use one (1) sign(s) projecting over the public right-of-way attached to its premises known as 4460 S. Kedzie Ave..

Said sign structure(s) measures as follows; along CORNER OF KEDZIE & 45TH ST:
One (1) at six (6) feet in length, four (4) feet in height and nine point four two (9.42) feet above grade level.

The location of said privilege shall be as shown on prints kept on file with the Department of Business Affairs and Consumer Protection and the Office of the City Clerk.

Said privilege shall be constructed in accordance with plans and specifications approved by the Department of Transportation (Division of Project Development) and Zoning Department - Signs.

This grant of privilege in the public way shall be subject to the provisions of Section 10-28-015 and all other required provisions of the Municipal Code of Chicago.

The grantee shall pay to the City of Chicago as compensation for the privilege #1119632 herein granted the sum of one hundred ($100.00) per annum in advance.

A 25% penalty will be added for payments received after due date.

The permit holder agrees to hold the City of Chicago harmless for any damage, relocation or replacement costs associated with damage, relocation or removal of private property caused by the City performing work in the public way.

Authority herein given and granted for a period of five (5) years from and after 10/08/2013.

Alderman _____

Edward M. Burke 14th Ward


Restaurant
Lugano's
DELIVERY
PICK - UP
PIZZA
847 - 7170

Department of Business Affairs and Consumer Protection
Small Business Center - Public Way Use Unit
City Hall - 121 N. LaSalle Street, Room 800 • Chicago, IL 60602
312-74-GOBIZ / 312-744-6249 • (312) 744-1944 (TTY)
http //www.cityofchicago.org/bacp

07/29/2015

Alderman **Edward M. Burke**
Ward # **14**
City of Chicago
City Hall, Room **302**
121 North LaSalle Street
Chicago, Illinois 60602

Re: An ordinance to use and maintain a portion of the public right-of-way for **one (1) sign(s)** for **LUGANO'S PIZZA**, adjacent to the premises known as **4460 S. Kedzie Ave.**.

Dear Alderman **Edward M. Burke**:

The applicant referenced above has requested the use of the public right-of-way for a **sign(s)**. An ordinance has been prepared by the Department of Business Affairs and Consumer Protection – Small Business Center - Public Way Use Unit for presentation to the City Council. Because this request was made for properties located in your ward, as approved by you as per the attached, I respectfully request that you introduce the attached ordinance at the next City Council meeting.

If you have any questions regarding this ordinance, please contact Anthony Bertuca at (312) 744-5506.

Department of Business Affairs and Consumer Protection

City of Chicago

O2015-5837

Office of the City Clerk

Document Tracking Sheet

Meeting Date:	7/29/2015
Sponsor(s):	Burke (14)
Type:	Ordinance
Title:	Grant(s) of privilege in public way for Walgreen No. 03321 - light fixtures
Committee(s) Assignment:	Committee on Transportation and Public Way

ORDINANCE
Walgreens # 03321
Acct. No. 147 - 80
Permit No. 1119711

Be It Ordained by the City Council of the City of Chicago:

SECTION 1. Permission and authority are hereby given and granted to Walgreens # 03321, upon the terms and subject to the conditions of this ordinance to maintain and use, as now constructed, thirteen (13) Light Fixture(s) projecting over the public right-of-way adjacent to its premises known as 5874 S. Archer Ave..

Said Light Fixture(s) at S. ARCHER measure(s):
Thirteen (13) at one (1) foot in length, point three three (.33) feet in width and ten point seven five (10.75) feet above grade level.

The location of said privilege shall be as shown on prints kept on file with the Department of Business Affairs and Consumer Protection and the Office of the City Clerk.

Said privilege shall be constructed in accordance with plans and specifications approved by the Department of Transportation (Division of Project Development).

This grant of privilege in the public way shall be subject to the provisions of Section 10-28-015 and all other required provisions of the Municipal Code of Chicago.

The grantee shall pay to the City of Chicago as compensation for the privilege #1119711 herein granted the sum of one hundred thirty-five ($135.00) per annum in advance.


A 25% penalty will be added for payments received after due date.

The permit holder agrees to hold the City of Chicago harmless for any damage, relocation or replacement costs associated with damage, relocation or removal of private property caused by the City performing work in the public way.

Authority herein given and granted for a period of five (5) years from and after 11/19/2013.

Alderman _____

Edward M. Burke 14th Ward

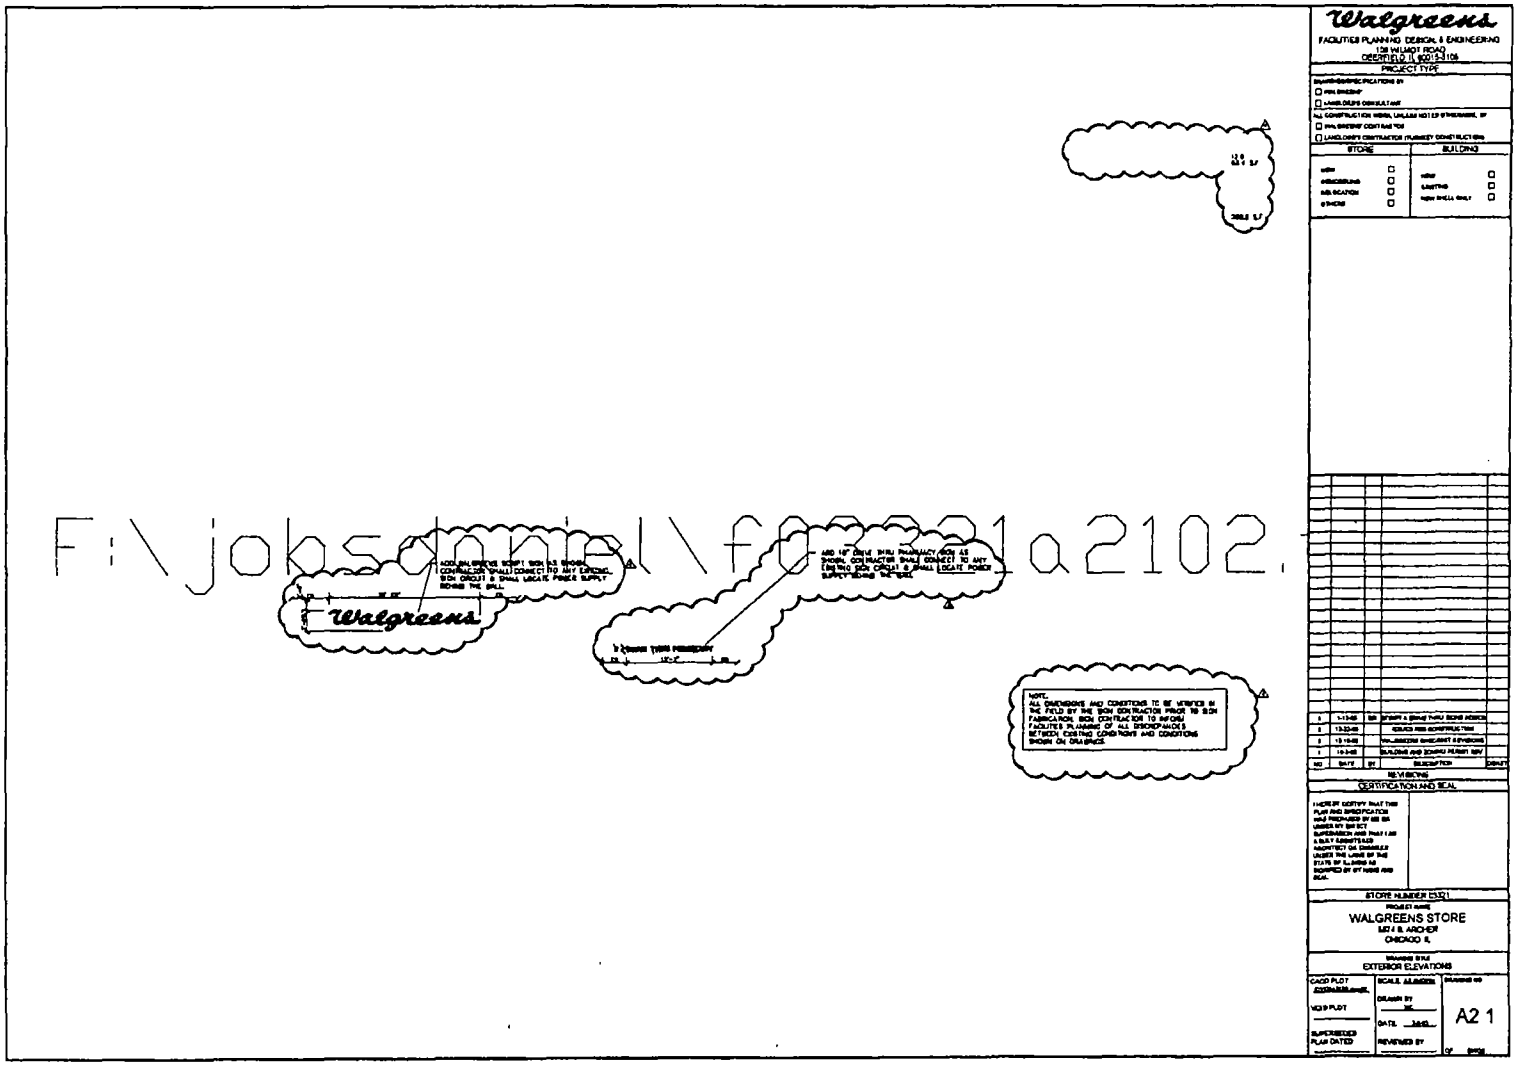
Walgreens
F:\jobs\...\...a2102.
Walgreens
NOTE:
ALL DIMENSIONS AND CONDITIONS TO BE VERIFIED IN THE FIELD BY THE SIGN CONTRACTOR PRIOR TO SIGN FABRICATION. SIGN CONTRACTOR TO INFORM ARCHITECT/PLANNER OF ALL DISCREPANCIES BETWEEN EXISTING CONDITIONS AND CONDITIONS SHOWN ON DRAWINGS.
Walgreens
FACILITIES PLANNING DESIGN & ENGINEERING
PROJECT TYPE
STORE
BUILDING
REVISIONS
CERTIFICATION AND SEAL
STORE NUMBER (1321)
PROJECT NAME
WALGREENS STORE
6621 S. ARCHER
CHICAGO, IL
DRAWING TITLE
EXTERIOR ELEVATIONS
CADD PLOT
VOID PLOT
SUPERSEDED PLAN DATED
SCALE: AS SHOWN
DRAWN BY
DATE
REVIEWED BY
A2.1

Department of Business Affairs and Consumer Protection
Small Business Center - Public Way Use Unit
City Hall - 121 N. LaSalle Street, Room 800 • Chicago, IL 60602
312-74-GOBIZ / 312-744-6249 • (312) 744-1944 (TTY)
http://www.cityofchicago.org/bacp

07/29/2015

Alderman **Edward M. Burke**
Ward # **14**
City of Chicago
City Hall, Room **302**
121 North LaSalle Street
Chicago, Illinois 60602

Re: An ordinance to use and maintain a portion of the public right-of-way for **thirteen (13) light fixture(s)** for **Walgreens # 03321**, adjacent to the premises known as **5874 S. Archer Ave.**.

Dear Alderman **Edward M. Burke**:

The applicant referenced above has requested the use of the public right-of-way for a **light fixture(s)**. An ordinance has been prepared by the Department of Business Affairs and Consumer Protection – Small Business Center - Public Way Use Unit for presentation to the City Council. Because this request was made for properties located in your ward, as approved by you as per the attached, I respectfully request that you introduce the attached ordinance at the next City Council meeting.

If you have any questions regarding this ordinance, please contact Anthony Bertuca at (312) 744-5506.

Department of Business Affairs and Consumer Protection

City of Chicago

O2015-5838

Office of the City Clerk

Document Tracking Sheet

Meeting Date:	7/29/2015
Sponsor(s):	Burke (14)
Type:	Ordinance
Title:	Grant(s) of privilege in public way for Walgreens No. 03321 - signs
Committee(s) Assignment:	Committee on Transportation and Public Way

ORDINANCE
Walgreens # 03321
Acct. No. 147 - 80
Permit No. 1119710

Be It Ordained by the City Council of the City of Chicago:

SECTION 1. Permission and authority are hereby given and granted to Walgreens # 03321, upon the terms and subject to the conditions of this ordinance to maintain and use two (2) sign(s) projecting over the public right-of-way attached to its premises known as 5874 S. Archer Ave..

Said sign structure(s) measures as follows; along S. Archer:
Two (2) at twenty-five (25) feet in length, three (3) feet in height and twenty (20) feet above grade level.

The location of said privilege shall be as shown on prints kept on file with the Department of Business Affairs and Consumer Protection and the Office of the City Clerk.

Said privilege shall be constructed in accordance with plans and specifications approved by the Department of Transportation (Division of Project Development) and Zoning Department - Signs.

This grant of privilege in the public way shall be subject to the provisions of Section 10-28-015 and all other required provisions of the Municipal Code of Chicago.

The grantee shall pay to the City of Chicago as compensation for the privilege #1119710 herein granted the sum of six hundred ($600.00) per annum in advance.


A 25% penalty will be added for payments received after due date.

The permit holder agrees to hold the City of Chicago harmless for any damage, relocation or replacement costs associated with damage, relocation or removal of private property caused by the City performing work in the public way.

Authority herein given and granted for a period of five (5) years from and after 11/19/2013.

Alderman _____

Edward M. Burke 14th Ward

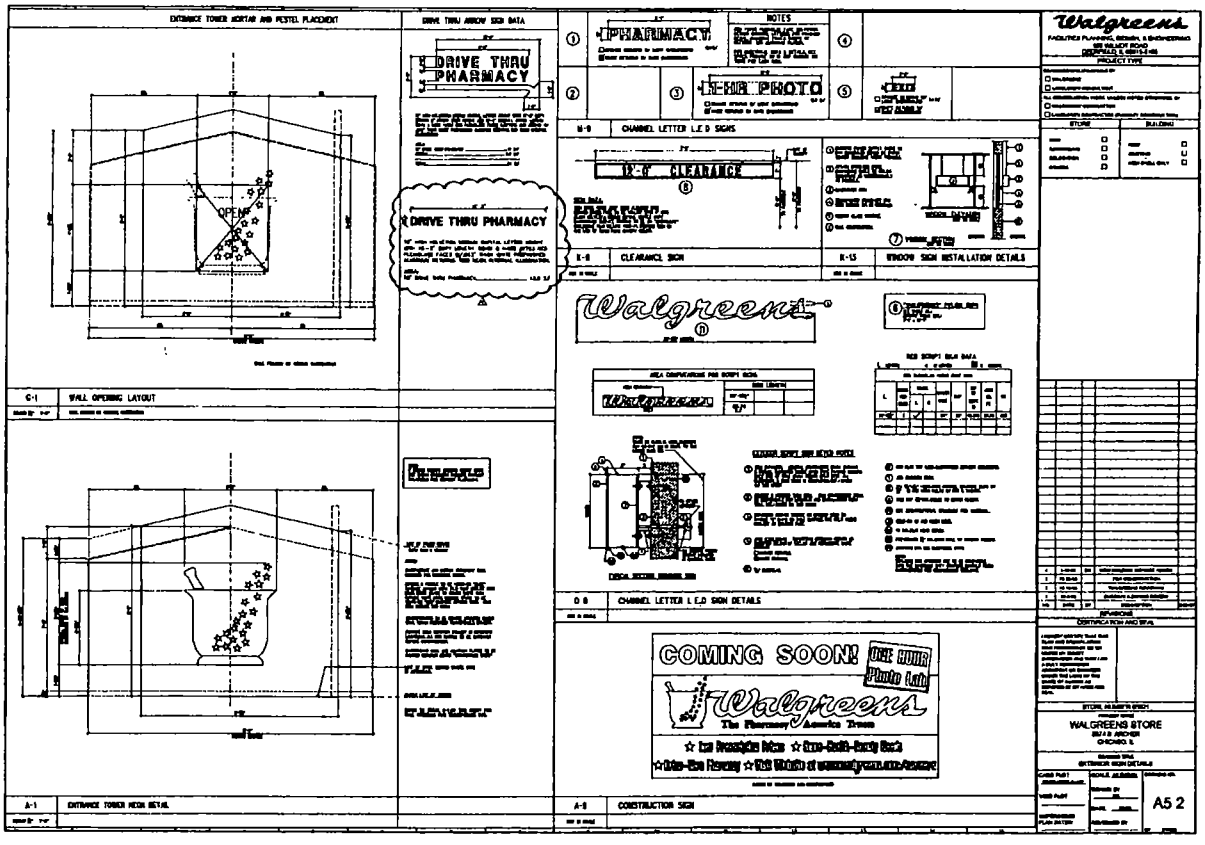
ENTRANCE TOWER MORTAR AND PESTEL PLACEMENT
DRIVE THRU ARROW SIGN DATA
DRIVE THRU PHARMACY
DRIVE THRU PHARMACY
OPEN
C-1 WALL OPENING LAYOUT
A-1 ENTRANCE TOWER NEON DETAIL
NOTES
PHARMACY
1-HR PHOTO
M-8 CHANNEL LETTER L.E.D SIGNS
12'-0" CLEARANCE
R-8 CLEARANCE SIGN
R-15 WINDOW SIGN INSTALLATION DETAILS
D-8 CHANNEL LETTER L.E.D SIGN DETAILS
COMING SOON!
ONE HOUR Photo Lab
The Pharmacy America Trusts
A-8 CONSTRUCTION SIGN
Walgreens
WALGREENS STORE
A5.2

Department of Business Affairs and Consumer Protection
Small Business Center - Public Way Use Unit
City Hall - 121 N. LaSalle Street, Room 800 • Chicago, IL 60602
312-74-GOBIZ / 312-744-6249 • (312) 744-1944 (TTY)
http://www.cityofchicago.org/bacp

07/29/2015

Alderman **Edward M. Burke**
Ward # **14**
City of Chicago
City Hall, Room **302**
121 North LaSalle Street
Chicago, Illinois 60602

Re: An ordinance to use and maintain a portion of the public right-of-way for **two (2) sign(s)** for **Walgreens # 03321**, adjacent to the premises known as **5874 S. Archer Ave.**.

Dear Alderman **Edward M. Burke**:

The applicant referenced above has requested the use of the public right-of-way for a **sign(s)**. An ordinance has been prepared by the Department of Business Affairs and Consumer Protection – Small Business Center - Public Way Use Unit for presentation to the City Council. Because this request was made for properties located in your ward, as approved by you as per the attached, I respectfully request that you introduce the attached ordinance at the next City Council meeting.

If you have any questions regarding this ordinance, please contact Anthony Bertuca at (312) 744-5506.

Department of Business Affairs and Consumer Protection

City of Chicago

O2015-5840

Office of the City Clerk

Document Tracking Sheet

Meeting Date:	7/29/2015
Sponsor(s):	Moore (17)
Type:	Ordinance
Title:	Grant(s) of privilege in public way for Richard Oglesby School
Committee(s) Assignment:	Committee on Transportation and Public Way

ORDINANCE
RICHARD OGLESBY SCHOOL
Acct. No. 302602 - 8
Permit No. 1119492

Be It Ordained by the City Council of the City of Chicago:

SECTION 1. Permission and authority are hereby given and granted to RICHARD OGLESBY SCHOOL, upon the terms and subject to the conditions of this ordinance to maintain and use, as now constructed, two (2) Fence(s) on the public right-of-way adjacent to its premises known as 7646 S. Green St..

Said Fence(s) at W.77th Street measure(s):
One (1) at two hundred seventy (270) feet in length, and point five (.5) feet in width for a total of one hundred thirty-five (135) square feet. Existing fence is approximately four (4) feet in height.

Said Fence(s) at S. Peoria Street measure(s):
One (1) at two hundred thirty (230) feet in length, and one (1) foot in width for a total of two hundred thirty (230) square feet. Existing fence is approximately four (4) feet in height.

The location of said privilege shall be as shown on prints kept on file with the Department of Business Affairs and Consumer Protection and the Office of the City Clerk.

Said privilege shall be constructed in accordance with plans and specifications approved by the Department of Transportation (Division of Project Development).

This grant of privilege in the public way shall be subject to the provisions of Section 10-28-015 and all other required provisions of the Municipal Code of Chicago.

The grantee shall pay to the City of Chicago as compensation for the privilege #1119492 herein granted the sum of zero ($.00) per annum in advance.


A 25% penalty will be added for payments received after due date.


The permit holder agrees to hold the City of Chicago harmless for any damage, relocation or replacement costs associated with damage, relocation or removal of private property caused by the City performing work in the public way.

Authority herein given and granted for a period of five (5) years from and after 03/18/2014.

Alderman _____

David H. Moore 17th Ward

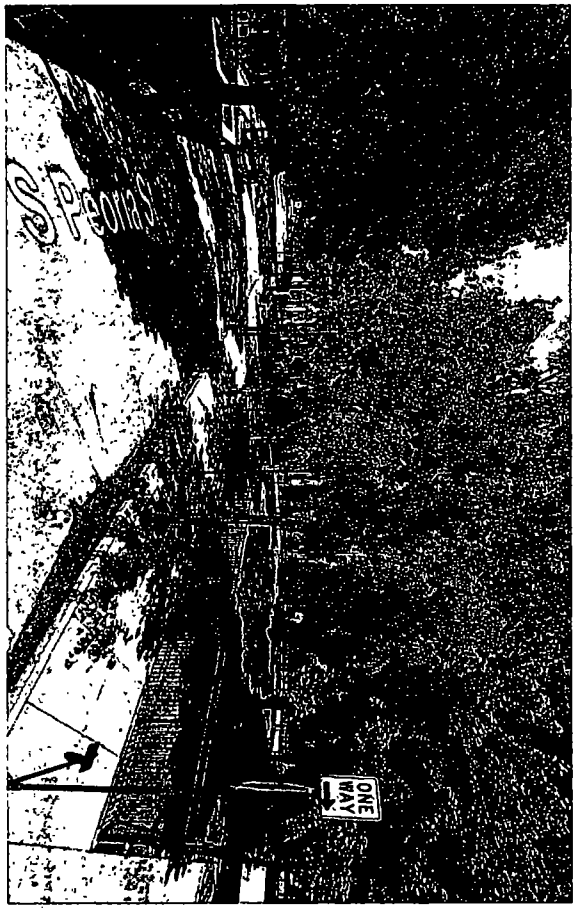
ONE WAY

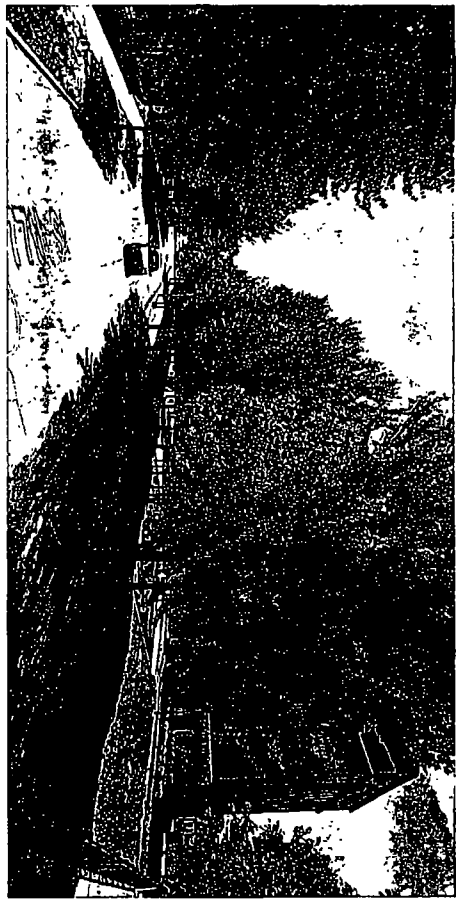

City of Chicago

O2015-5842

Office of the City Clerk

Document Tracking Sheet

Meeting Date:	7/29/2015
Sponsor(s):	Curtis (18)
Type:	Ordinance
Title:	Grant(s) of privilege in public way for Acceptance Insurance
Committee(s) Assignment:	Committee on Transportation and Public Way

ORDINANCE
ACCEPTANCE INSURANCE
Acct. No. 398912 - 3
Permit No. 1119115

Be It Ordained by the City Council of the City of Chicago:

SECTION 1. Permission and authority are hereby given and granted to ACCEPTANCE INSURANCE, upon the terms and subject to the conditions of this ordinance to maintain and use two (2) sign(s) projecting over the public right-of-way attached to its premises known as 2001 W. 79th St..

Said sign structure(s) measures as follows; along W 79TH ST:
Two (2) at twenty-two point five (22.5) feet in length, four point two five (4.25) feet in height and ten (10) feet above grade level.

The location of said privilege shall be as shown on prints kept on file with the Department of Business Affairs and Consumer Protection and the Office of the City Clerk.

Said privilege shall be constructed in accordance with plans and specifications approved by the Department of Transportation (Division of Project Development) and Zoning Department - Signs.

This grant of privilege in the public way shall be subject to the provisions of Section 10-28-015 and all other required provisions of the Municipal Code of Chicago.

The grantee shall pay to the City of Chicago as compensation for the privilege #1119115 herein granted the sum of six hundred ($600.00) per annum in advance.

A 25% penalty will be added for payments received after due date.

The permit holder agrees to hold the City of Chicago harmless for any damage, relocation or replacement costs associated with damage, relocation or removal of private property caused by the City performing work in the public way.


Authority herein given and granted for a period of five (5) years from and after Date of Passage.

Alderman

Derrick G. Curtis 18th Ward

acceptance auto insurance

51.125" Internally Illuminated Remote Channel Letter Set

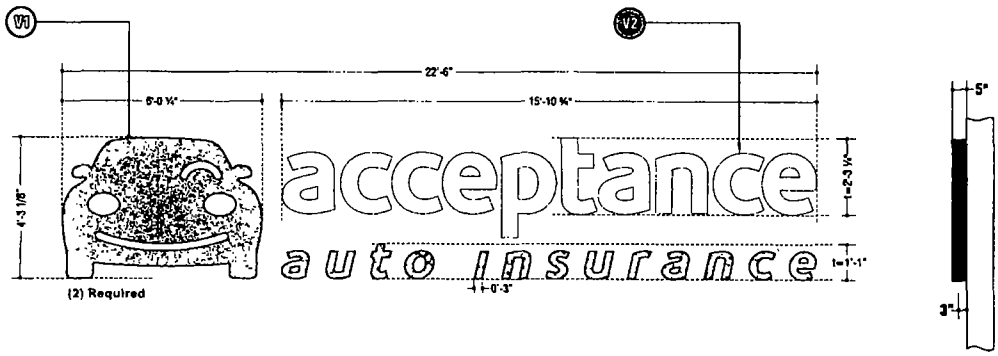

General Description

Car Logo will be a Free Form Can Sign, fabricated like a large single channel letter with aluminum returns and back, trim cap, white acrylic faces decorated with 3M Vinyl graphics 1st surface illumination to be white L E D 's Taglines to be a typical LED Letterset

Color Schedule

3M Vinyl Specifications


V1 PMS #362c - Green
3M 3630-156 Vivid Green

Color Schedule


Paint Specifications

Painted Black (Returns)

"LOGO & ACCEPTANCE" LED Face Lit Letter Flush Mounted (Remote)

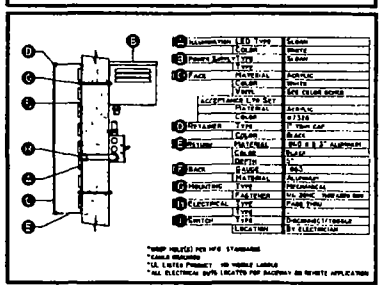

"AUTO INSURANCE" LED Face Lit Letter Flush Mounted (Remote)

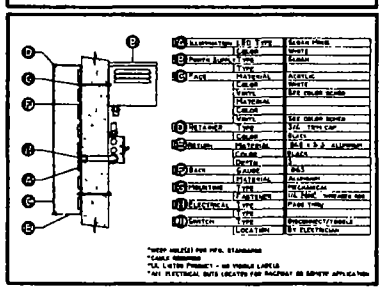

SQUARE FEET 95 85

SCALE: 3/8" = 1'-0"

Kieffer & CO. INC

©2018 KIEFFER & CO., INC

CUSTOMER: Acceptance Insurance
LOCATION: Store #432 - Chicago, IL
SALESMAN: EN DESIGNER: JRS
DATE: 02/03/15

c UL us LISTED

COMPUTER FILES

PRODUCTION PROCESSING

Job #
-001
-002
002
004

INITIALS: JRS DATE: 2/5/15

REVISIONS: Rev to (2)two required

B68216C

Department of Business Affairs and Consumer Protection
Small Business Center - Public Way Use Unit
City Hall - 121 N LaSalle Street, Room 800 • Chicago, IL 60602
312-74-GOBIZ / 312-744-6249 • (312) 744-1944 (TTY)
http //www.cityofchicago.org/bacp

07/29/2015

Alderman **Derrick G. Curtis**
Ward # **18**
City of Chicago
City Hall, Room **300**
121 North LaSalle Street
Chicago, Illinois 60602

Re: An ordinance to use and maintain a portion of the public right-of-way for **two (2) sign(s)** for **ACCEPTANCE INSURANCE**, adjacent to the premises known as **2001 W. 79th St.**.

Dear Alderman **Derrick G. Curtis**:

The applicant referenced above has requested the use of the public right-of-way for a **sign(s)**. An ordinance has been prepared by the Department of Business Affairs and Consumer Protection – Small Business Center - Public Way Use Unit for presentation to the City Council. Because this request was made for properties located in your ward, as approved by you as per the attached, I respectfully request that you introduce the attached ordinance at the next City Council meeting.

If you have any questions regarding this ordinance, please contact Anthony Bertuca at (312) 744-5506.

Department of Business Affairs and Consumer Protection

City of Chicago

Office of the City Clerk

Document Tracking Sheet

O2015-5844

Meeting Date:	7/29/2015
Sponsor(s):	O'Shea (19)
Type:	Ordinance
Title:	Grant(s) of privilege in public way for Dingers
Committee(s) Assignment:	Committee on Transportation and Public Way

ORDINANCE
DINGERS
Acct. No. 29392 - 1
Permit No. 1119628

Be It Ordained by the City Council of the City of Chicago:

SECTION 1. Permission and authority are hereby given and granted to DINGERS, upon the terms and subject to the conditions of this ordinance to maintain and use one (1) sign(s) projecting over the public right-of-way attached to its premises known as 10638 S. Western Ave..

Said sign structure(s) measures as follows; along S. Western Avenue:
One (1) at eight (8) feet in length, five (5) feet in height and nine point four two (9.42) feet above grade level.

The location of said privilege shall be as shown on prints kept on file with the Department of Business Affairs and Consumer Protection and the Office of the City Clerk.

Said privilege shall be constructed in accordance with plans and specifications approved by the Department of Transportation (Division of Project Development) and Zoning Department - Signs.

This grant of privilege in the public way shall be subject to the provisions of Section 10-28-015 and all other required provisions of the Municipal Code of Chicago.

The grantee shall pay to the City of Chicago as compensation for the privilege #1119628 herein granted the sum of three hundred ($300.00) per annum in advance.


A 25% penalty will be added for payments received after due date.

The permit holder agrees to hold the City of Chicago harmless for any damage, relocation or replacement costs associated with damage, relocation or removal of private property caused by the City performing work in the public way.

Authority herein given and granted for a period of five (5) years from and after 11/19/2013.

Alderman _____

Matthew J. O'Shea 19th Ward

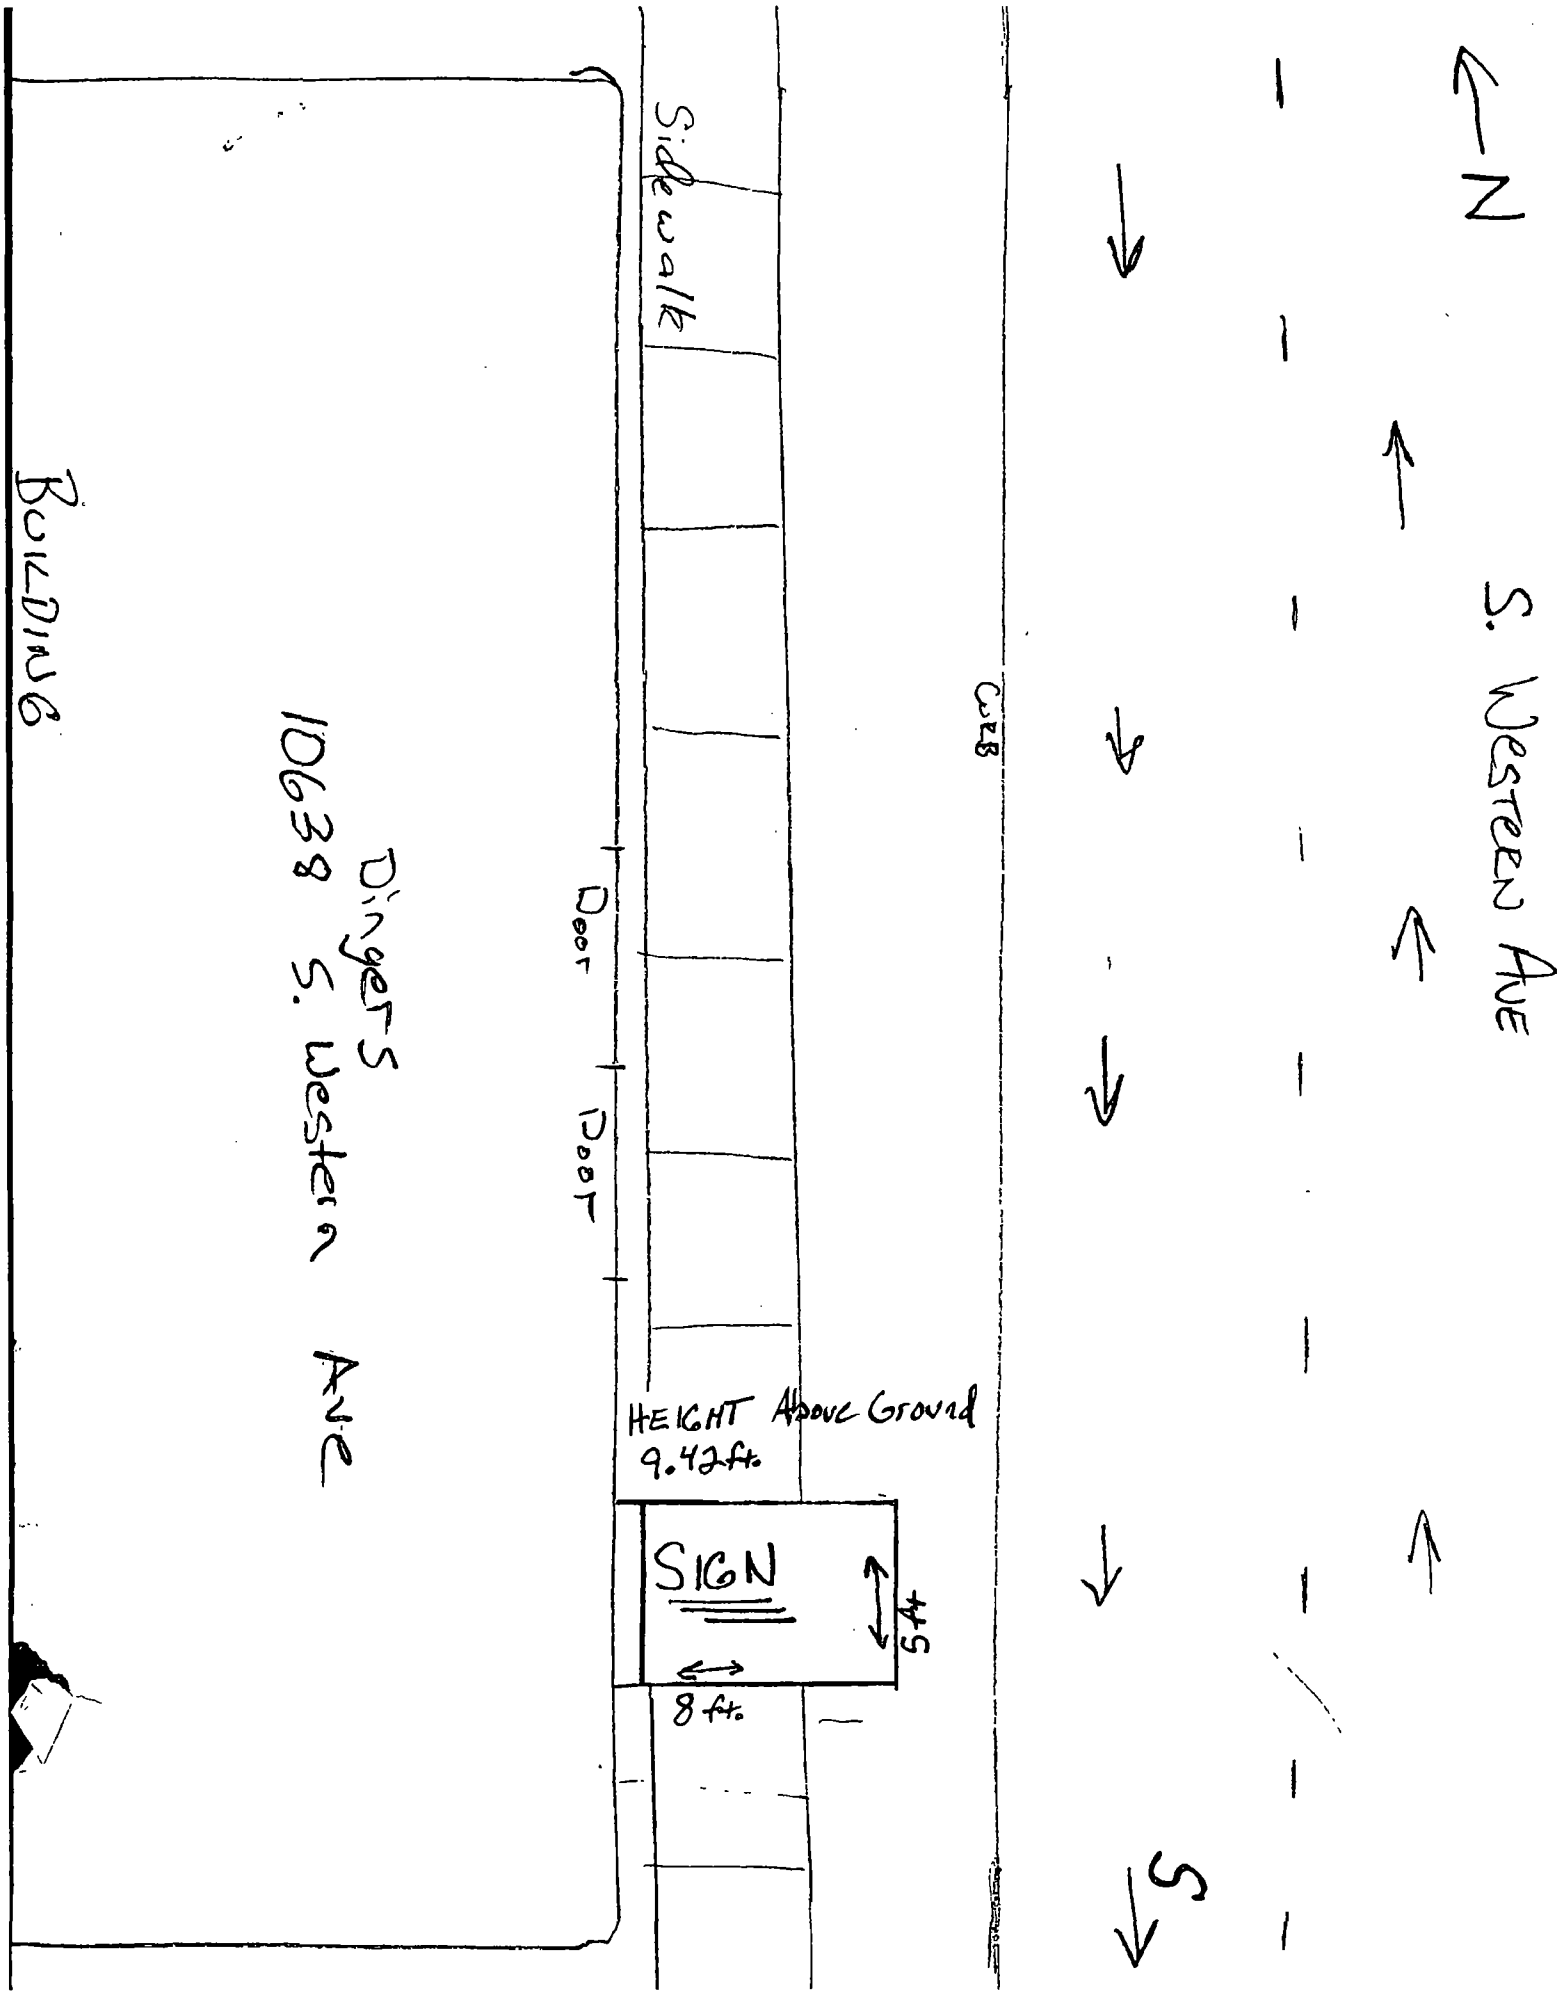
N
S. Western Ave
S
Sidewalk
Curb
Door
Door
Building
Diggers
10638 S. Western Ave
HEIGHT Above Ground
9.42ft.
SIGN
4ft
8 ft.

Department of Business Affairs and Consumer Protection
Small Business Center - Public Way Use Unit
City Hall - 121 N LaSalle Street, Room 800 • Chicago, IL 60602
312-74-GOBIZ / 312-744-6249 • (312) 744-1944 (TTY)
http://www.cityofchicago.org/bacp

07/29/2015

Alderman **Matthew J. O'Shea**
Ward # **19**
City of Chicago
City Hall, Room **200**
121 North LaSalle Street
Chicago, Illinois 60602

Re: An ordinance to use and maintain a portion of the public right-of-way for **one (1) sign(s)** for **DINGERS**, adjacent to the premises known as **10638 S. Western Ave.**.

Dear Alderman **Matthew J. O'Shea**:

The applicant referenced above has requested the use of the public right-of-way for a **sign(s)**. An ordinance has been prepared by the Department of Business Affairs and Consumer Protection – Small Business Center - Public Way Use Unit for presentation to the City Council. Because this request was made for properties located in your ward, as approved by you as per the attached, I respectfully request that you introduce the attached ordinance at the next City Council meeting.

If you have any questions regarding this ordinance, please contact Anthony Bertuca at (312) 744-5506.

Department of Business Affairs and Consumer Protection

City of Chicago

O2015-5846

Office of the City Clerk

Document Tracking Sheet

Meeting Date:	7/29/2015
Sponsor(s):	O'Shea (19)
Type:	Ordinance
Title:	Grant(s) of privilege in public way for Family Dollar No. 2431
Committee(s) Assignment:	Committee on Transportation and Public Way

ORDINANCE
FAMILY DOLLAR #2431
Acct. No. 11071 - 11
Permit No. 1119696

Be It Ordained by the City Council of the City of Chicago:

SECTION 1. Permission and authority are hereby given and granted to FAMILY DOLLAR #2431, upon the terms and subject to the conditions of this ordinance to maintain and use, as now constructed, three (3) Light Fixture(s) projecting over the public right-of-way adjacent to its premises known as 11041 S. Kedzie Ave..

Said Light Fixture(s) at S. Kedzie measure(s):
Three (3) at one point four one (1.41) foot in length, one point one six (1.16) foot in width and seventeen point four one (17.41) feet above grade level.

The location of said privilege shall be as shown on prints kept on file with the Department of Business Affairs and Consumer Protection and the Office of the City Clerk.

Said privilege shall be constructed in accordance with plans and specifications approved by the Department of Transportation (Division of Project Development).

This grant of privilege in the public way shall be subject to the provisions of Section 10-28-015 and all other required provisions of the Municipal Code of Chicago.

The grantee shall pay to the City of Chicago as compensation for the privilege #1119696 herein granted the sum of eighty-five ($85.00) per annum in advance.


A 25% penalty will be added for payments received after due date.

The permit holder agrees to hold the City of Chicago harmless for any damage, relocation or replacement costs associated with damage, relocation or removal of private property caused by the City performing work in the public way.

Authority herein given and granted for a period of five (5) years from and after 11/18/2014.

Alderman _____

Matthew J. O'Shea 19th Ward

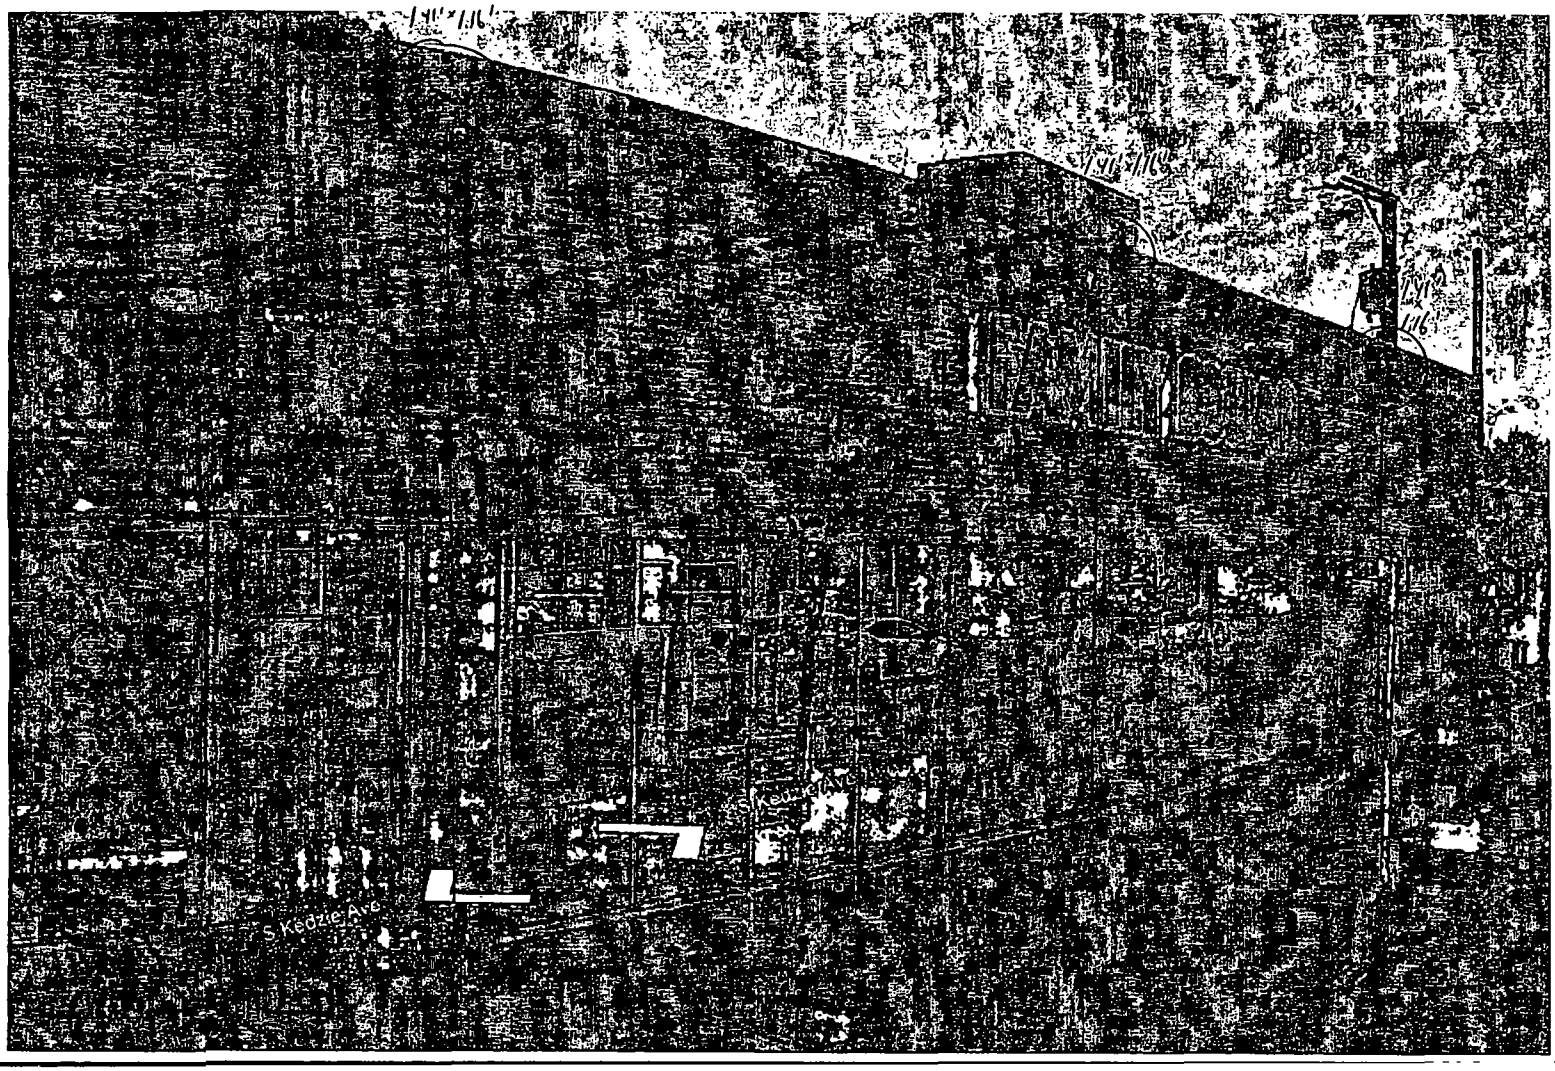
S Keeler Ave
S Keeler Ave

Department of Business Affairs and Consumer Protection
Small Business Center - Public Way Use Unit
City Hall - 121 N. LaSalle Street, Room 800 • Chicago, IL 60602
312-74-GOBIZ / 312-744-6249 • (312) 744-1944 (TTY)
http://www.cityofchicago.org/bacp

07/29/2015

Alderman **Matthew J. O'Shea**
Ward # **19**
City of Chicago
City Hall, Room **200**
121 North LaSalle Street
Chicago, Illinois 60602

Re: An ordinance to use and maintain a portion of the public right-of-way for **three (3) light fixture(s)** for **FAMILY DOLLAR #2431**, adjacent to the premises known as **11041 S. Kedzie Ave.**.

Dear Alderman **Matthew J. O'Shea**:

The applicant referenced above has requested the use of the public right-of-way for a **light fixture(s)**. An ordinance has been prepared by the Department of Business Affairs and Consumer Protection – Small Business Center - Public Way Use Unit for presentation to the City Council. Because this request was made for properties located in your ward, as approved by you as per the attached, I respectfully request that you introduce the attached ordinance at the next City Council meeting.

If you have any questions regarding this ordinance, please contact Anthony Bertuca at (312) 744-5506.

Department of Business Affairs and Consumer Protection

City of Chicago

O2015-5849

Office of the City Clerk

Document Tracking Sheet

Meeting Date:	7/29/2015
Sponsor(s):	O'Shea (19)
Type:	Ordinance
Title:	Grant(s) of privilege in public way for Patton Motor Service
Committee(s) Assignment:	Committee on Transportation and Public Way

ORDINANCE
PATTON MOTOR SERVICE
Acct. No. 36847 - 2
Permit No. 1119605

Be It Ordained by the City Council of the City of Chicago:

SECTION 1. Permission and authority are hereby given and granted to PATTON MOTOR SERVICE, upon the terms and subject to the conditions of this ordinance to maintain and use one (1) sign(s) projecting over the public right-of-way attached to its premises known as 10209 S. Western Ave..

Said sign structure(s) measures as follows; along S. WESTERN:
One (1) at eight (8) feet in length, five (5) feet in height and ten (10) feet above grade level.

The location of said privilege shall be as shown on prints kept on file with the Department of Business Affairs and Consumer Protection and the Office of the City Clerk.

Said privilege shall be constructed in accordance with plans and specifications approved by the Department of Transportation (Division of Project Development) and Zoning Department - Signs.

This grant of privilege in the public way shall be subject to the provisions of Section 10-28-015 and all other required provisions of the Municipal Code of Chicago.

The grantee shall pay to the City of Chicago as compensation for the privilege #1119605 herein granted the sum of three hundred ($300.00) per annum in advance.


A 25% penalty will be added for payments received after due date.

The permit holder agrees to hold the City of Chicago harmless for any damage, relocation or replacement costs associated with damage, relocation or removal of private property caused by the City performing work in the public way.

Authority herein given and granted for a period of five (5) years from and after 10/08/2013.

Alderman _____

Matthew J. O'Shea 19th Ward

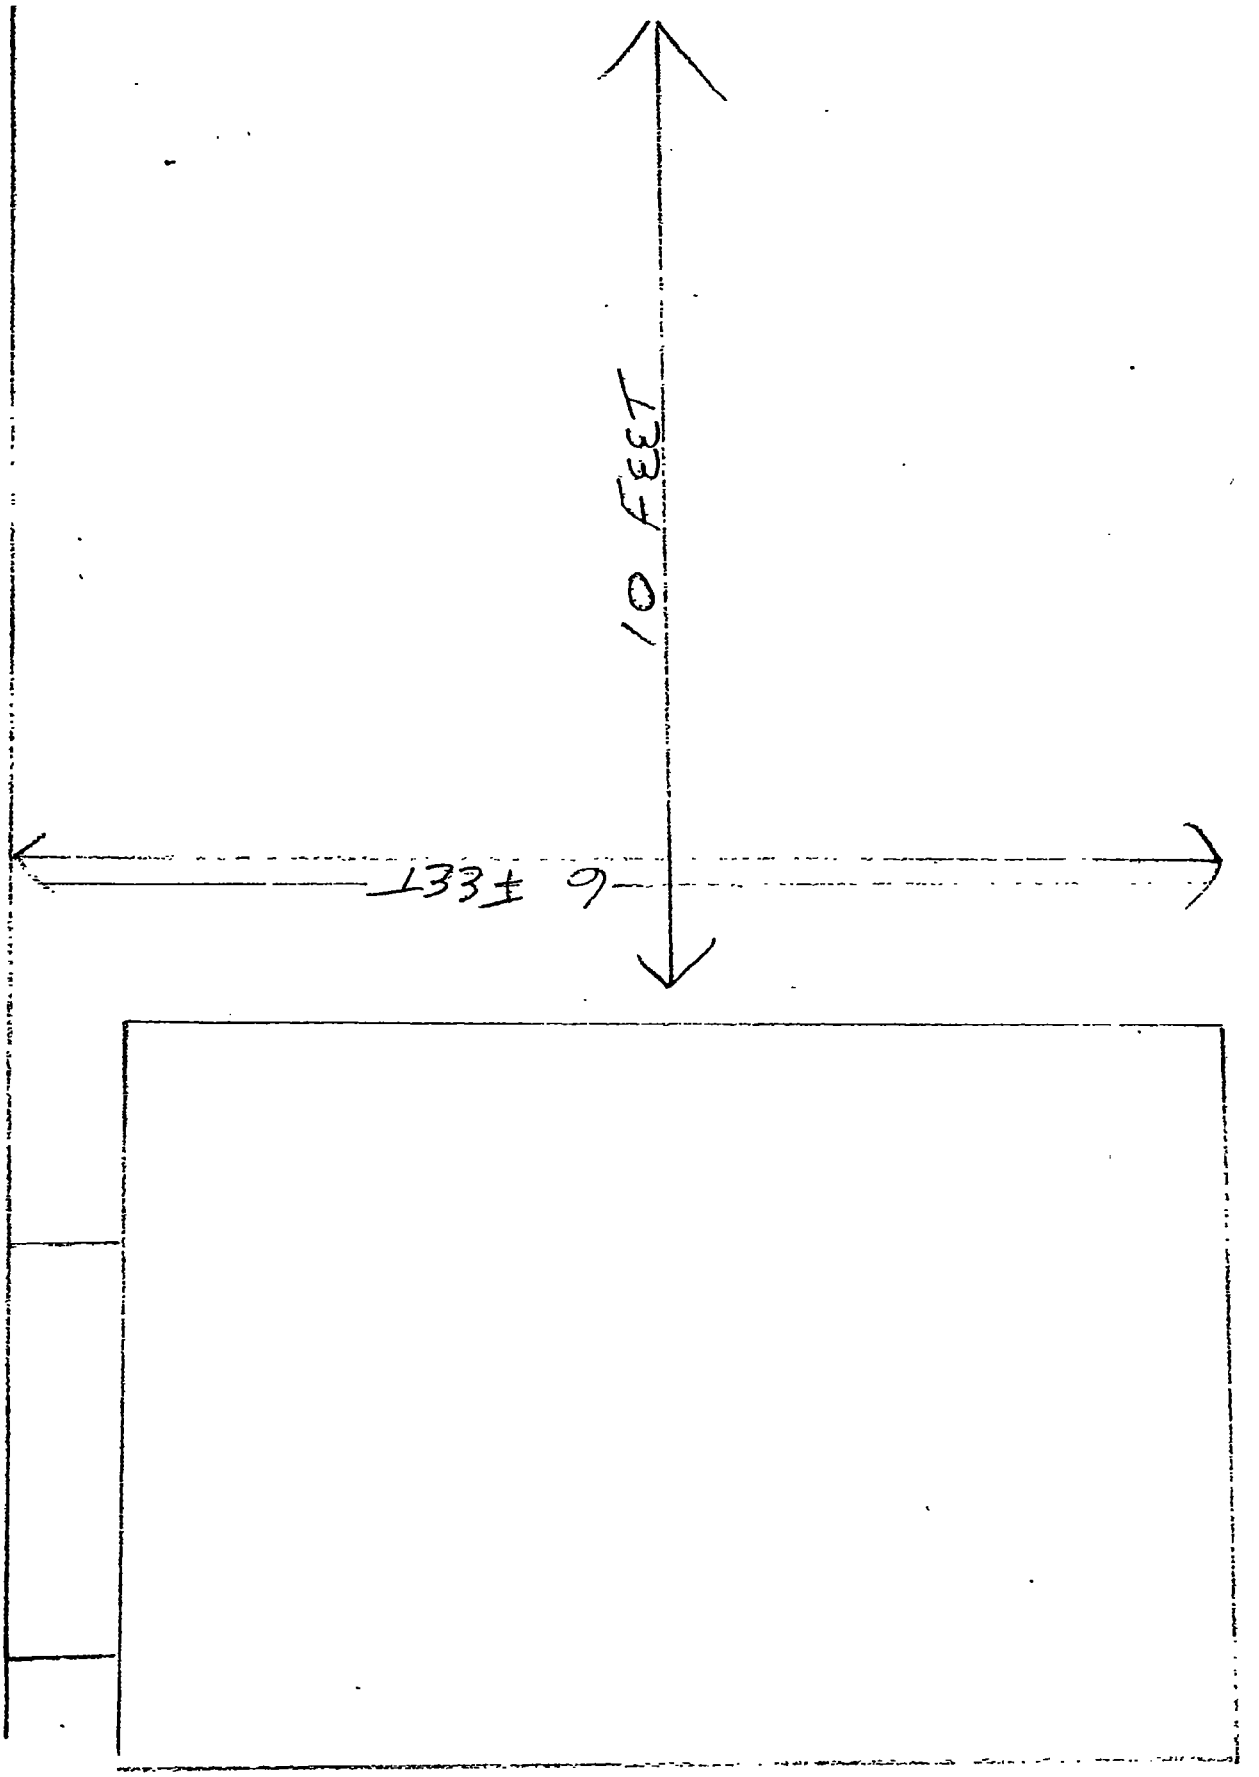
10 Feet
133± 9

Department of Business Affairs and Consumer Protection
Small Business Center - Public Way Use Unit
City Hall - 121 N LaSalle Street, Room 800 • Chicago, IL 60602
312-74-GOBIZ / 312-744-6249 • (312) 744-1944 (TTY)
http://www.cityofchicago.org/bacp

07/29/2015

Alderman **Matthew J. O'Shea**
Ward # **19**
City of Chicago
City Hall, Room **200**
121 North LaSalle Street
Chicago, Illinois 60602

Re: An ordinance to use and maintain a portion of the public right-of-way for **one (1) sign(s)** for **PATTON MOTOR SERVICE**, adjacent to the premises known as **10209 S. Western Ave.**.

Dear Alderman **Matthew J. O'Shea**:

The applicant referenced above has requested the use of the public right-of-way for a **sign(s)**. An ordinance has been prepared by the Department of Business Affairs and Consumer Protection – Small Business Center - Public Way Use Unit for presentation to the City Council. Because this request was made for properties located in your ward, as approved by you as per the attached, I respectfully request that you introduce the attached ordinance at the next City Council meeting.

If you have any questions regarding this ordinance, please contact Anthony Bertuca at (312) 744-5506.

Department of Business Affairs and Consumer Protection

City of Chicago

O2015-5851

Office of the City Clerk

Document Tracking Sheet

Meeting Date:	7/29/2015
Sponsor(s):	O'Shea (19)
Type:	Ordinance
Title:	Grant(s) of privilege in public way for Quilters Trunk LLC, The
Committee(s) Assignment:	Committee on Transportation and Public Way

ORDINANCE
THE QUILTER'S TRUNK LLC
Acct. No. 396136 - 1
Permit No. 1116806

Be It Ordained by the City Council of the City of Chicago:

SECTION 1. Permission and authority are hereby given and granted to THE QUILTER'S TRUNK LLC, upon the terms and subject to the conditions of this ordinance to maintain and use one (1) sign(s) projecting over the public right-of-way attached to its premises known as 10352 S. Western Ave..

Said sign structure(s) measures as follows; along S. Western Avenue:
One (1) at twelve (12) feet in length, eight (8) feet in height and fourteen (14) feet above grade level.

The location of said privilege shall be as shown on prints kept on file with the Department of Business Affairs and Consumer Protection and the Office of the City Clerk.

Said privilege shall be constructed in accordance with plans and specifications approved by the Department of Transportation (Division of Project Development) and Zoning Department - Signs.

This grant of privilege in the public way shall be subject to the provisions of Section 10-28-015 and all other required provisions of the Municipal Code of Chicago.

The grantee shall pay to the City of Chicago as compensation for the privilege #1116806 herein granted the sum of three hundred ($300.00) per annum in advance.

A 25% penalty will be added for payments received after due date.

The permit holder agrees to hold the City of Chicago harmless for any damage, relocation or replacement costs associated with damage, relocation or removal of private property caused by the City performing work in the public way.

Authority herein given and granted for a period of five (5) years from and after Date of Passage.

Alderman _____


Matthew J. O'Shea 19th Ward

By signing the Customer Acceptance on this print, I understand that I am accepting all aspects of this drawing. This includes Artwork, Specifications, Dimensions, Spelling, and all other representations herein. I also understand that color representations on this print are approximate, and may not match manufacturers samples exactly.

X _____ CUSTOMER APPROVAL SIGNATURE _____ DATE

IF REQUIRED: LANDLORD APPROVAL SIGNATURE _____ DATE

SIGN INSTALL _____ DATE

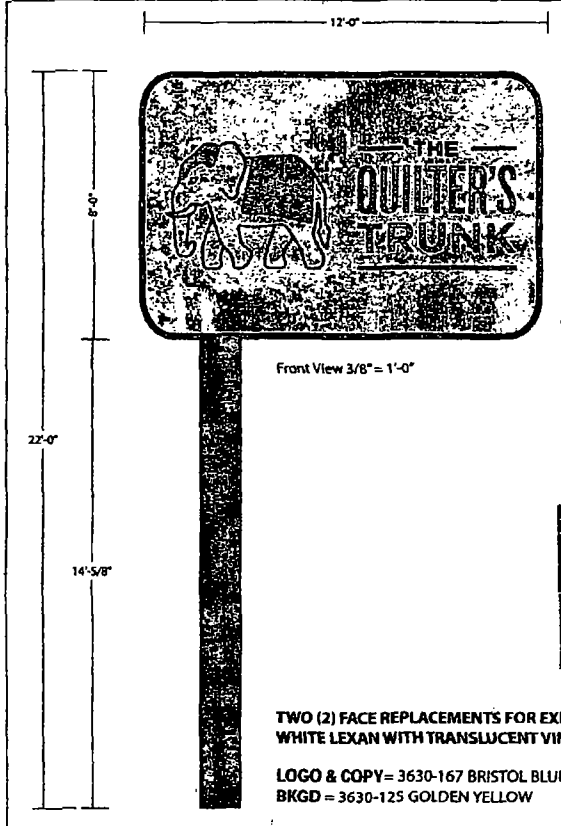

Front View 3/8" = 1'-0"



Existing



Proposed

TWO (2) FACE REPLACEMENTS FOR EXISTING DOUBLE FACE SIGN/ WHITE LEXAN WITH TRANSLUCENT VINYL ON FACES

LOGO & COPY = 3630-167 BRISTOL BLUE
BKGD = 3630-125 GOLDEN YELLOW

Landmark Sign Group
7424 Industrial Avenue
Chesterton, IN 46304
phone 219.762.9577
fax 219.762.6259

PRINT #: SO-22218-2

SHAUN O'BRIEN
LSG SALES REPRESENTATIVE

04.15.15
DATE

QUILTERS TRUNK
CLIENT NAME

10352 S WESTERN AVE.
CHICAGO, IL
JOB LOCATION

J. 3/8" = 1'-0"
DRAWN BY SCALE

REVISIONS

THIS DRAWING IS THE PROPERTY OF LANDMARK SIGN GROUP, INC. ...

Department of Business Affairs and Consumer Protection
Small Business Center - Public Way Use Unit
City Hall - 121 N. LaSalle Street, Room 800 • Chicago, IL 60602
312-74-GOBIZ / 312-744-6249 • (312) 744-1944 (TTY)
http://www.cityofchicago.org/bacp

07/29/2015

Alderman **Matthew J. O'Shea**
Ward # **19**
City of Chicago
City Hall, Room **200**
121 North LaSalle Street
Chicago, Illinois 60602

Re: An ordinance to use and maintain a portion of the public right-of-way for **one (1) sign(s)** for **THE QUILTER'S TRUNK LLC**, adjacent to the premises known as **10352 S. Western Ave.**.

Dear Alderman **Matthew J. O'Shea**:

The applicant referenced above has requested the use of the public right-of-way for a **sign(s)**. An ordinance has been prepared by the Department of Business Affairs and Consumer Protection – Small Business Center - Public Way Use Unit for presentation to the City Council. Because this request was made for properties located in your ward, as approved by you as per the attached, I respectfully request that you introduce the attached ordinance at the next City Council meeting.

If you have any questions regarding this ordinance, please contact Anthony Bertuca at (312) 744-5506.

Department of Business Affairs and Consumer Protection

City of Chicago

O2015-5852

Office of the City Clerk

Document Tracking Sheet

Meeting Date:	7/29/2015
Sponsor(s):	O'Shea (19)
Type:	Ordinance
Title:	Grant(s) of privilege in public way for Walgreens No. 07250
Committee(s) Assignment:	Committee on Transportation and Public Way

ORDINANCE
Walgreens # 07250
Acct. No. 147 - 78
Permit No. 1119476

Be It Ordained by the City Council of the City of Chicago:

SECTION 1. Permission and authority are hereby given and granted to Walgreens # 07250, upon the terms and subject to the conditions of this ordinance to maintain and use, as now constructed, eight (8) Light Fixture(s) projecting over the public right-of-way adjacent to its premises known as 2345 W. 103rd St..

Said Light Fixture(s) at Western & 103rd measure(s):
Eight (8) at point five (.5) feet in length, point five (.5) feet in width and eleven (11) feet above grade level.

The location of said privilege shall be as shown on prints kept on file with the Department of Business Affairs and Consumer Protection and the Office of the City Clerk.

Said privilege shall be constructed in accordance with plans and specifications approved by the Department of Transportation (Division of Project Development).

This grant of privilege in the public way shall be subject to the provisions of Section 10-28-015 and all other required provisions of the Municipal Code of Chicago.

The grantee shall pay to the City of Chicago as compensation for the privilege #1119476 herein granted the sum of eighty-seven dollars and fifty cents ($87.50) per annum in advance.


A 25% penalty will be added for payments received after due date.

The permit holder agrees to hold the City of Chicago harmless for any damage, relocation or replacement costs associated with damage, relocation or removal of private property caused by the City performing work in the public way.

Authority herein given and granted for a period of five (5) years from and after 06/11/2013.

Alderman _____

Matthew J. O'Shea 19th Ward

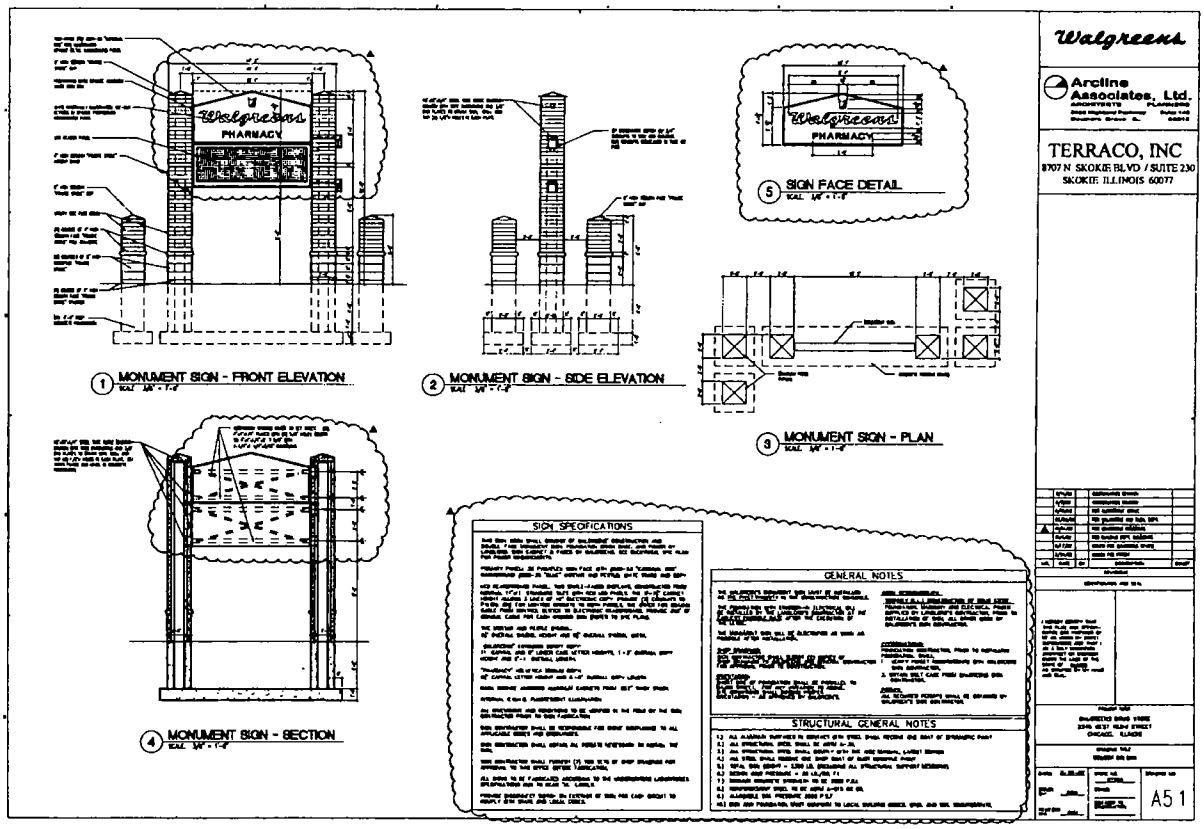
Walgreens
PHARMACY
1 MONUMENT SIGN - FRONT ELEVATION
2 MONUMENT SIGN - SIDE ELEVATION
5 SIGN FACE DETAIL
3 MONUMENT SIGN - PLAN
4 MONUMENT SIGN - SECTION
SIGN SPECIFICATIONS
GENERAL NOTES
STRUCTURAL GENERAL NOTES
Walgreens
Arcline Associates, Ltd.
TERRACO, INC
8707 N. SKOKIE BLVD / SUITE 230
SKOKIE ILLINOIS 60077
A51

Department of Business Affairs and Consumer Protection
Small Business Center - Public Way Use Unit
City Hall - 121 N. LaSalle Street, Room 800 • Chicago, IL 60602
312-74-GOBIZ / 312-744-6249 • (312) 744-1944 (TTY)
http://www.cityofchicago.org/bacp

07/29/2015

Alderman **Matthew J. O'Shea**
Ward # **19**
City of Chicago
City Hall, Room **200**
121 North LaSalle Street
Chicago, Illinois 60602

Re: An ordinance to use and maintain a portion of the public right-of-way for **eight (8) light fixture(s)** for **Walgreens # 07250**, adjacent to the premises known as **2345 W. 103rd St.**.

Dear Alderman **Matthew J. O'Shea**:

The applicant referenced above has requested the use of the public right-of-way for a **light fixture(s)**. An ordinance has been prepared by the Department of Business Affairs and Consumer Protection – Small Business Center - Public Way Use Unit for presentation to the City Council. Because this request was made for properties located in your ward, as approved by you as per the attached, I respectfully request that you introduce the attached ordinance at the next City Council meeting.

If you have any questions regarding this ordinance, please contact Anthony Bertuca at (312) 744-5506.

Department of Business Affairs and Consumer Protection

City of Chicago

O2015-5860

Office of the City Clerk

Document Tracking Sheet

Meeting Date:	7/29/2015
Sponsor(s):	Cochran (20)
Type:	Ordinance
Title:	Grant(s) of privilege in public way for Acceptance Insurance
Committee(s) Assignment:	Committee on Transportation and Public Way

ORDINANCE
ACCEPTANCE INSURANCE
Acct. No. 398912 - 4
Permit No. 1119116

Be It Ordained by the City Council of the City of Chicago:

SECTION 1. Permission and authority are hereby given and granted to ACCEPTANCE INSURANCE, upon the terms and subject to the conditions of this ordinance to maintain and use one (1) sign(s) projecting over the public right-of-way attached to its premises known as 4812 S. Ashland Ave..

Said sign structure(s) measures as follows; along S ASHLAND AVE:
One (1) at fifteen point eight three (15.83) feet in length, three (3) feet in height and twelve (12) feet above grade level.

The location of said privilege shall be as shown on prints kept on file with the Department of Business Affairs and Consumer Protection and the Office of the City Clerk.

Said privilege shall be constructed in accordance with plans and specifications approved by the Department of Transportation (Division of Project Development) and Zoning Department - Signs.

This grant of privilege in the public way shall be subject to the provisions of Section 10-28-015 and all other required provisions of the Municipal Code of Chicago.

The grantee shall pay to the City of Chicago as compensation for the privilege #1119116 herein granted the sum of three hundred ($300.00) per annum in advance.

A 25% penalty will be added for payments received after due date.


The permit holder agrees to hold the City of Chicago harmless for any damage, relocation or replacement costs associated with damage, relocation or removal of private property caused by the City performing work in the public way.

Authority herein given and granted for a period of five (5) years from and after Date of Passage.

Alderman Willie Cochran (20)

Willie Cochran 20th Ward

acceptance auto insurance — *36" Internally Illuminated Raceway Mounted Channel Letter Set*

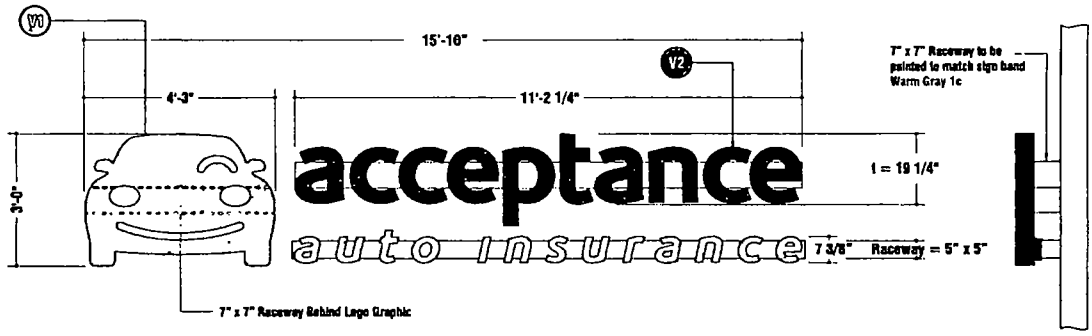

General Description

Car Logo will be a Free Form Can Sign, fabricated like a large single channel letter with aluminum returns and back, trim cap, white acrylic faces decorated with 3M Vinyl graphics 1st surface
Illumination to be white L E D 's Taglines to be a typical LED Letterset all on Raceways

Color Schedule

3M Vinyl Specifications

V1 PMS #362c - Green
3M 3630-156 Vivid Green

V2 PMS #2745c - Purple
3M 3630-87 Royal Blue


Color Schedule

Paint Specifications


Painted Black (Returns)

PMS Warm Gray 1c - Mounted Raceway

"ACCEPTANCE" LED Face Lit Letter Mounted on (Raceway)

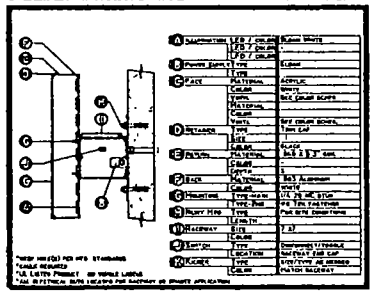

"AUTO INSURANCE" LED Face Lit Letter Mounted on (Raceway)

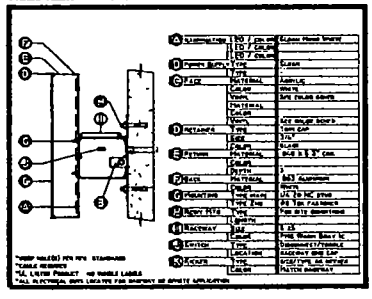

SQUARE FEET 47 50

SCALE: 1/2" = 1'-0"

Kieffer & Co., Inc.

Kieffer & Co., Inc.
555 Bond Street - Lincolnshire, IL 60069
PHONE: (847) 634-1333 FAX: (847) 634-1343
www.kiefferSigns.com

CUSTOMER: Acceptance Insurance
LOCATION: Store #441 - Chicago, IL
SALESMAN: SN DESIGNER: JRS
DATE: 02/03/15

c UL us LISTED

COMPARATOR FILES

PRODUCTION PROCESSING

Job #
-001
-002
003
004

INITIALS: DATE:

REVISION:

B68222C

Department of Business Affairs and Consumer Protection
Small Business Center - Public Way Use Unit
City Hall - 121 N LaSalle Street, Room 800 • Chicago, IL 60602
312-74-GOBIZ / 312-744-6249 • (312) 744-1944 (TTY)
http://www.cityofchicago.org/bacp

07/29/2015

Alderman **Willie Cochran**
Ward # **20**
City of Chicago
City Hall, Room **300**
121 North LaSalle Street
Chicago, Illinois 60602

Re: An ordinance to use and maintain a portion of the public right-of-way for **one (1) sign(s)** for **ACCEPTANCE INSURANCE**, adjacent to the premises known as **4812 S. Ashland Ave.**.

Dear Alderman **Willie Cochran**:

The applicant referenced above has requested the use of the public right-of-way for a **sign(s)**. An ordinance has been prepared by the Department of Business Affairs and Consumer Protection – Small Business Center - Public Way Use Unit for presentation to the City Council. Because this request was made for properties located in your ward, as approved by you as per the attached, I respectfully request that you introduce the attached ordinance at the next City Council meeting.

If you have any questions regarding this ordinance, please contact Anthony Bertuca at (312) 744-5506.

Department of Business Affairs and Consumer Protection

City of Chicago

O2015-5863

Office of the City Clerk

Document Tracking Sheet

Meeting Date:	7/29/2015
Sponsor(s):	Cochran (20)
Type:	Ordinance
Title:	Grant(s) of privilege in public way for University of Chicago, The - earth retentions
Committee(s) Assignment:	Committee on Transportation and Public Way

ORDINANCE
UNIVERSITY OF CHICAGO
Acct. No. 43697 - 78
Permit No. 1118920

Be It Ordained by the City Council of the City of Chicago:

SECTION 1. Permission and authority are hereby given and granted to UNIVERSITY OF CHICAGO, upon the terms and subject to the conditions of this ordinance to maintain and use, as now constructed; thirty-seven (37) Earth Retention System(s) under the public right-of-way adjacent to its premises known as 915 E. 60th St..

Said Earth Retention System(s) at E.60th Street measure(s):
Nine (9) at fifty-three point one six (53.16) feet in length, and one (1) foot in width for a total of four hundred seventy-eight point four four (478.44) square feet.
One (1) at fifty-one point two five (51.25) feet in length, and one (1) foot in width for a total of fifty-one point two five (51.25) square feet.
One (1) at forty-nine point two five (49.25) feet in length, and one (1) foot in width for a total of forty-nine point two five (49.25) square feet.
One (1) at forty-seven point two five (47.25) feet in length, and one (1) foot in width for a total of forty-seven point two five (47.25) square feet.
One (1) at forty-five point two five (45.25) feet in length, and one (1) foot in width for a total of forty-five point two five (45.25) square feet.
One (1) at forty-three point two five (43.25) feet in length, and one (1) foot in width for a total of forty-three point two five (43.25) square feet.
One (1) at forty-one point two five (41.25) feet in length, and one (1) foot in width for a total of forty-one point two five (41.25) square feet.

Said Earth Retention System(s) at S. Drexel Avenue measure(s):
One (1) at forty-one point nine two (41.92) feet in length, and one (1) foot in width for a total of forty-one point nine two (41.92) square feet.
Three (3) at forty-two (42) feet in length, and one (1) foot in width for a total of one hundred twenty-six (126) square feet.
Three (3) at forty-two point zero eight (42.08) feet in length, and one (1) foot in width for a total of one hundred twenty-six point two four (126.24) square feet.
Three (3) at forty-two point two five (42.25) feet in length, and one (1) foot in width for a total of one hundred twenty-six point seven five (126.75) square feet.
One (1) at forty-two point three three (42.33) feet in length, and one (1) foot in width for a total of forty-two point three three (42.33) square feet.
One (1) at forty-one point three three (41.33) feet in length, and one (1) foot in width for a total of forty-one point three three (41.33) square feet.
One (1) at forty-five point one six (45.16) feet in length, and one (1) foot in width for a total of forty-five point one six (45.16) square feet.
One (1) at forty-eight point nine two (48.92) feet in length, and one (1) foot in width for a total of forty-eight point nine two (48.92) square feet.
One (1) at fifty-two point two five (52.25) feet in length, and one (1) foot in width for a total of fifty-two point two five (52.25) square feet.
One (1) at fifty-seven (57) feet in length, and one (1) foot in width for a total of fifty-seven (57) square feet.
Three (3) at fifty-seven point zero eight (57.08) feet in length, and one (1) foot in width for a total of one hundred seventy-one point two four (171.24) square feet.
Three (3) at forty-two point one six (42.16) feet in length, and one (1) foot in width for a total of one hundred twenty-six point four eight (126.48) square feet.

The location of said privilege shall be as shown on prints kept on file with the Department of Business Affairs and Consumer Protection and the Office of the City Clerk.

Said privilege shall be constructed in accordance with plans and specifications approved by the Department of

Transportation (Office of Underground Coordination).

This grant of privilege in the public way shall be subject to the provisions of Section 10-28-015 and all other required provisions of the Municipal Code of Chicago.

The grantee shall pay to the City of Chicago as compensation for the privilege #1118920 herein granted the sum of four hundred ($400.00) per annum in advance.


A 25% penalty will be added for payments received after due date.

The permit holder agrees to hold the City of Chicago harmless for any damage, relocation or replacement costs associated with damage, relocation or removal of private property caused by the City performing work in the public way.

Authority herein given and granted for a period of five (5) years from and after 04/14/2015.

Alderman Willie Cochran (20)

Willie Cochran 20th Ward

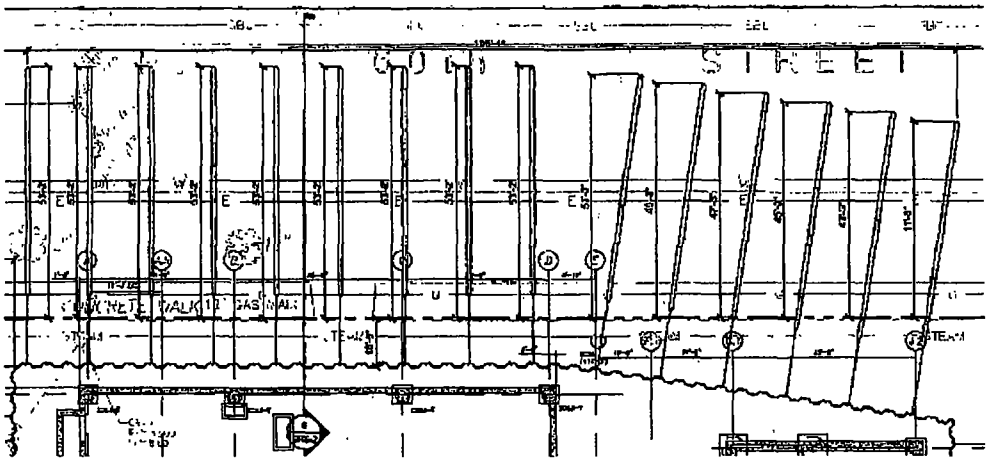

PLAN - E. 60TH Street Between INGLESIDE and DREXEL Avenues

Department of Business Affairs and Consumer Protection
Small Business Center- Public Way Use Unit
City Hall - 121 N. LaSalle Street Room 800 • Chicago, IL 60602
312-74-GOBIZ / 312-744-6249 • (312) 744-1944 (TTY)
http://www.cityofchicago.org/bacp

07/29/2015

Alderman **Willie Cochran**
Ward # **20**
City of Chicago
City Hall, Room **300**
121 North LaSalle Street
Chicago, Illinois 60602

Re: An ordinance to use and maintain a portion of the public right-of-way for **thirty-seven (37) earth retention system(s)** for **UNIVERSITY OF CHICAGO**, adjacent to the premises known as **915 E. 60th St.**.

Dear Alderman **Willie Cochran**:

The applicant referenced above has requested the use of the public right-of-way for a **earth retention system(s)**. An ordinance has been prepared by the Department of Business Affairs and Consumer Protection – Small Business Center - Public Way Use Unit for presentation to the City Council. Because this request was made for properties located in your ward, as approved by you as per the attached, I respectfully request that you introduce the attached ordinance at the next City Council meeting.

If you have any questions regarding this ordinance, please contact Anthony Bertuca at (312) 744-5506.

Department of Business Affairs and Consumer Protection

City of Chicago

O2015-5866

Office of the City Clerk

Document Tracking Sheet

Meeting Date:	7/29/2015
Sponsor(s):	Cochran (20)
Type:	Ordinance
Title:	Grant(s) of privilege in public way for University of Chicago, The - sign
Committee(s) Assignment:	Committee on Transportation and Public Way

ORDINANCE
THE UNIVERSITY OF CHICAGO
Acct. No. 43697 - 119
Permit No. 1111305

Be It Ordained by the City Council of the City of Chicago:

SECTION 1. Permission and authority are hereby given and granted to THE UNIVERSITY OF CHICAGO, upon the terms and subject to the conditions of this ordinance to maintain and use one (1) sign(s) projecting over the public right-of-way attached to its premises known as 6001 S. Cottage Grove Ave..

Said sign structure(s) measures as follows; along S. Cottage Grove Avenue:
One (1) at fifteen point five eight (15.58) feet in length, six point eight three (6.83) feet in height and three (3) feet above grade level.

The location of said privilege shall be as shown on prints kept on file with the Department of Business Affairs and Consumer Protection and the Office of the City Clerk.

Said privilege shall be constructed in accordance with plans and specifications approved by the Department of Transportation (Division of Project Development) and Zoning Department - Signs.

This grant of privilege in the public way shall be subject to the provisions of Section 10-28-015 and all other required provisions of the Municipal Code of Chicago.

The grantee shall pay to the City of Chicago as compensation for the privilege #1111305 herein granted the sum of three hundred ($300.00) per annum in advance.

A 25% penalty will be added for payments received after due date.


The permit holder agrees to hold the City of Chicago harmless for any damage, relocation or replacement costs associated with damage, relocation or removal of private property caused by the City performing work in the public way.

Authority herein given and granted for a period of five (5) years from and after Date of Passage.

Alderman Willie Cochran (20)

Willie Cochran 20th Ward

The University of Chicago
CAMPUS MAP LOCATION
Site B

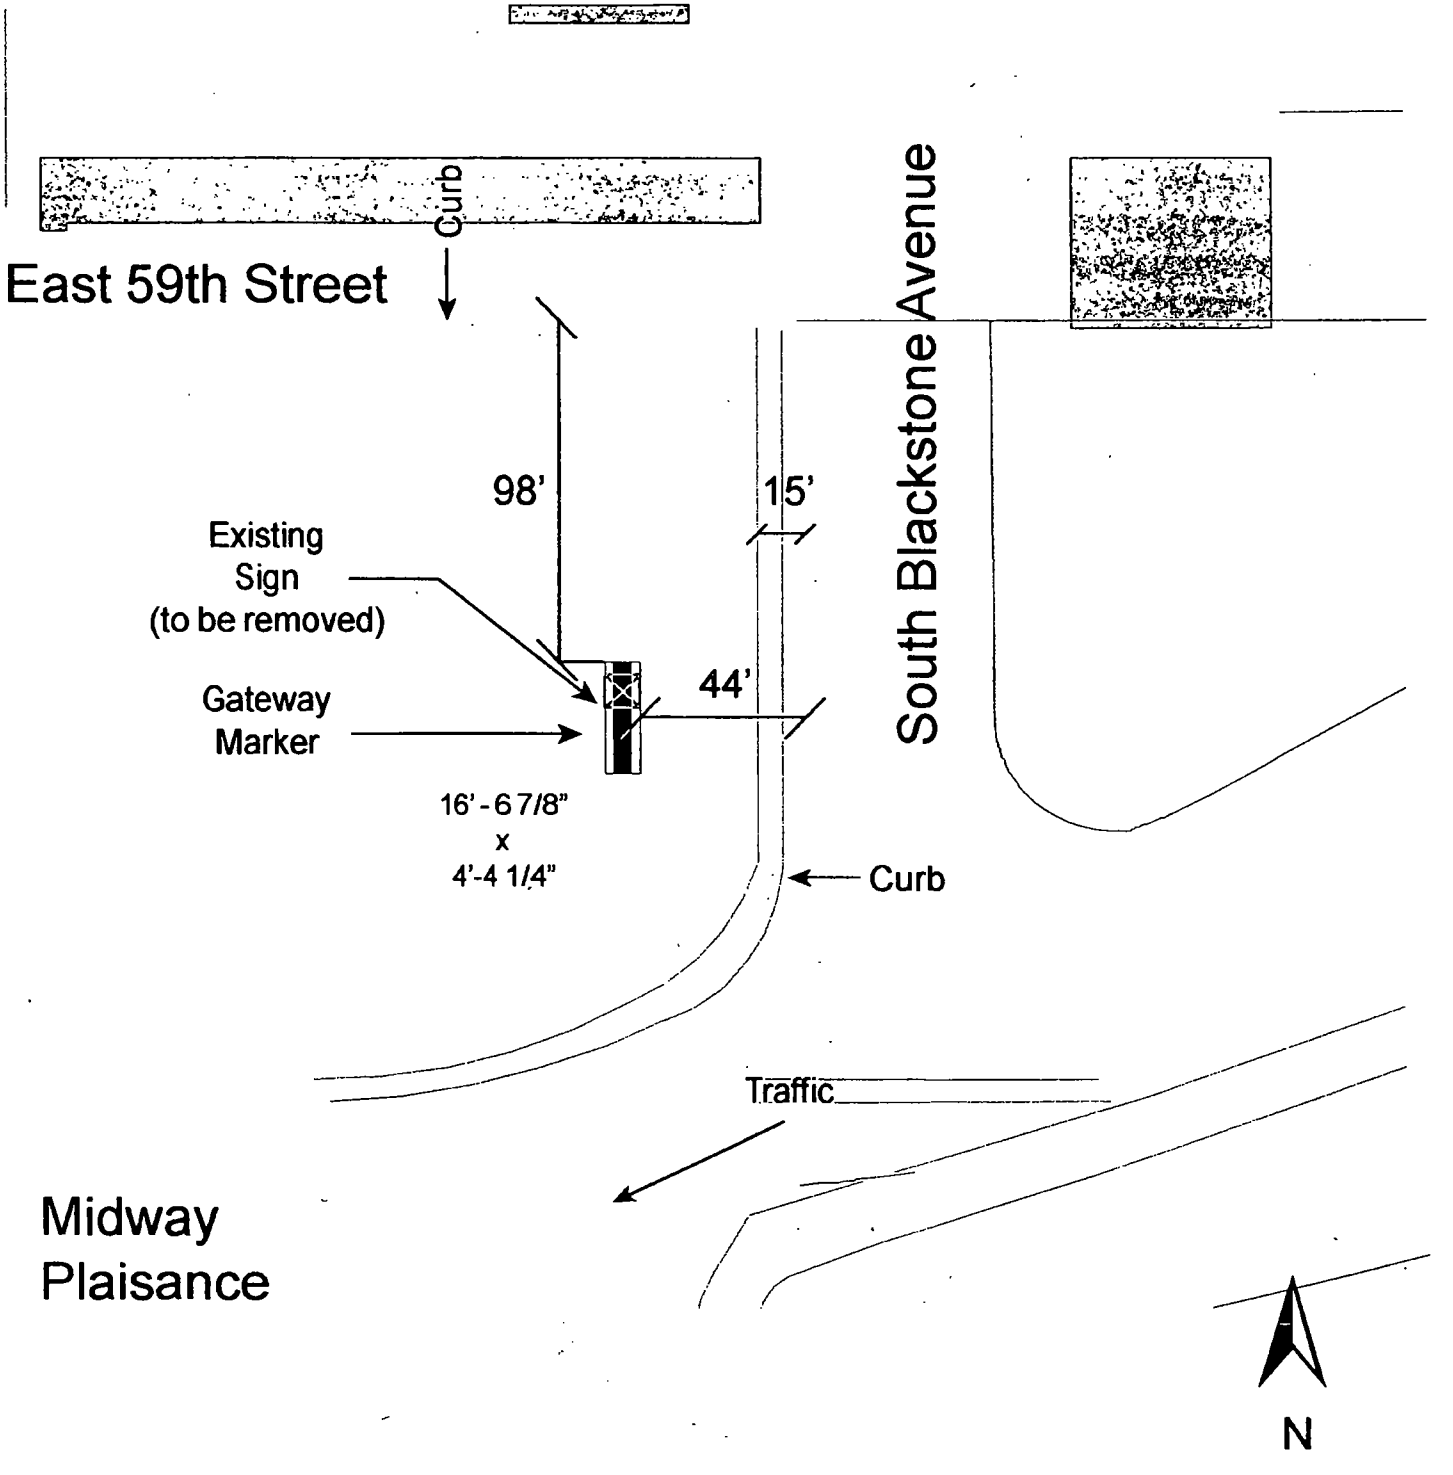

Department of Business Affairs and Consumer Protection
Small Business Center - Public Way Use Unit
City Hall - 121 N LaSalle Street, Room 800 • Chicago, IL 60602
312-74-GOBIZ / 312-744-6249 • (312) 744-1944 (TTY)
http://www.cityofchicago.org/bacp

07/29/2015

Alderman **Willie Cochran**
Ward # **20**
City of Chicago
City Hall, Room **300**
121 North LaSalle Street
Chicago, Illinois 60602

Re: An ordinance to use and maintain a portion of the public right-of-way for **one (1) sign(s)** for **THE UNIVERSITY OF CHICAGO**, adjacent to the premises known as **6001 S. Cottage Grove Ave.**.

Dear Alderman **Willie Cochran**:

The applicant referenced above has requested the use of the public right-of-way for a **sign(s)**. An ordinance has been prepared by the Department of Business Affairs and Consumer Protection – Small Business Center - Public Way Use Unit for presentation to the City Council. Because this request was made for properties located in your ward, as approved by you as per the attached, I respectfully request that you introduce the attached ordinance at the next City Council meeting.

If you have any questions regarding this ordinance, please contact Anthony Bertuca at (312) 744-5506.

Department of Business Affairs and Consumer Protection

City of Chicago

O2015-5867

Office of the City Clerk

Document Tracking Sheet

Meeting Date:	7/29/2015
Sponsor(s):	Cochran (20)
Type:	Ordinance
Title:	Grant(s) of privilege in public way for Walgreens No. 2923
Committee(s) Assignment:	Committee on Transportation and Public Way

ORDINANCE
WALGREENS #2923
Acct. No. 147 - 48
Permit No. 1119470

Be It Ordained by the City Council of the City of Chicago:

SECTION 1. Permission and authority are hereby given and granted to WALGREENS #2923, upon the terms and subject to the conditions of this ordinance to maintain and use three (3) sign(s) projecting over the public right-of-way attached to its premises known as 6330 S. Dr Martin Luther King Jr Dr..

Said sign structure(s) measures as follows; along S. KING DR.:
One (1) at twenty-six point six seven (26.67) feet in length, two point eight three (2.83) feet in height and seventeen (17) feet above grade level.

Said sign structure(s) measures as follows; along S. KING DR.:
One (1) at twelve point eight three (12.83) feet in length, one point five (1.5) feet in height and seventeen (17) feet above grade level.

Said sign structure(s) measures as follows; along S. KING DR.:
One (1) at thirteen (13) feet in length, one point five (1.5) feet in height and seventeen (17) feet above grade level.

The location of said privilege shall be as shown on prints kept on file with the Department of Business Affairs and Consumer Protection and the Office of the City Clerk.

Said privilege shall be constructed in accordance with plans and specifications approved by the Department of Transportation (Division of Project Development) and Zoning Department - Signs.

This grant of privilege in the public way shall be subject to the provisions of Section 10-28-015 and all other required provisions of the Municipal Code of Chicago.


The grantee shall pay to the City of Chicago as compensation for the privilege #1119470 herein granted the sum of four hundred seventy-five ($475.00) per annum in advance.

A 25% penalty will be added for payments received after due date.


The permit holder agrees to hold the City of Chicago harmless for any damage, relocation or replacement costs associated with damage, relocation or removal of private property caused by the City performing work in the public way.

Authority herein given and granted for a period of five (5) years from and after 05/13/2014.


Alderman Willie Cochran (20)

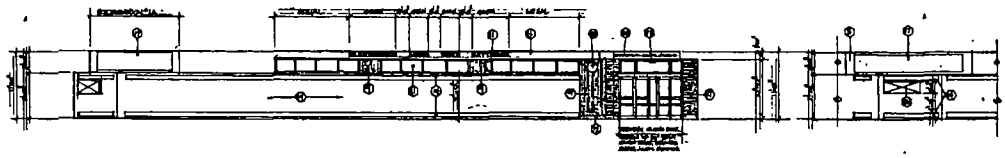


NORTH ELEVATION # 1 — ELEVATION # 1A

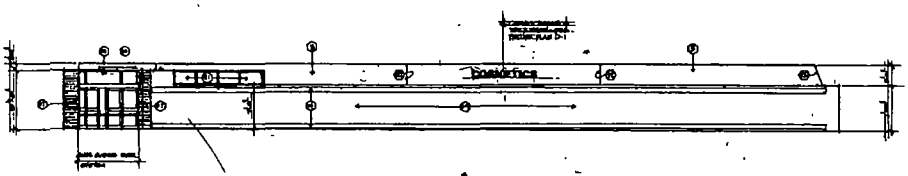

EAST ELEVATION - GENERAL SALES # 2

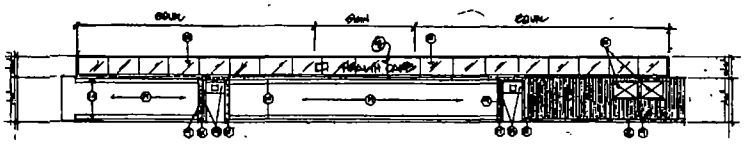

SOUTH ELEVATION # 3

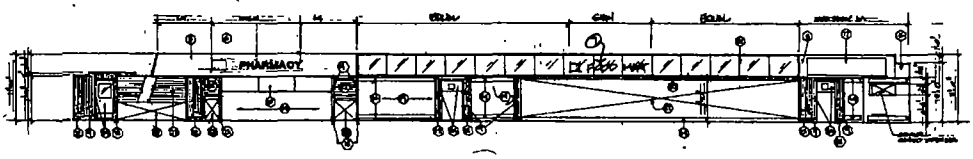

WEST ELEVATION # 4

INTERIOR ELEVATIONS KEYED NOTES

DESCRIPTION

PROJECT TYPE

6330 MARTIN LUTHER KING
CHICAGO, ILLINOIS

INTERIOR ELEVATIONS, RELATED DATA

A3

Department of Business Affairs and Consumer Protection
Small Business Center - Public Way Use Unit
City Hall - 121 N LaSalle Street, Room 800 • Chicago, IL 60602
312-74-GOBIZ / 312-744-6249 • (312) 744-1944 (TTY)
http://www.cityofchicago.org/bacp

07/29/2015

Alderman **Willie Cochran**
Ward # **20**
City of Chicago
City Hall, Room **300**
121 North LaSalle Street
Chicago, Illinois 60602

Re: An ordinance to use and maintain a portion of the public right-of-way for **three (3) sign(s)** for **WALGREENS #2923**, adjacent to the premises known as **6330 S. Dr Martin Luther King Jr Dr.**.

Dear Alderman **Willie Cochran**:

The applicant referenced above has requested the use of the public right-of-way for a **sign(s)**. An ordinance has been prepared by the Department of Business Affairs and Consumer Protection – Small Business Center - Public Way Use Unit for presentation to the City Council. Because this request was made for properties located in your ward, as approved by you as per the attached, I respectfully request that you introduce the attached ordinance at the next City Council meeting.

If you have any questions regarding this ordinance, please contact Anthony Bertuca at (312) 744-5506.

Department of Business Affairs and Consumer Protection

City of Chicago

O2015-5869

Office of the City Clerk

Document Tracking Sheet

Meeting Date:	7/29/2015
Sponsor(s):	Cochran (20)
Type:	Ordinance
Title:	Grant(s) of privilege in public way for 63rd & Cottage Currency Exchange, Inc.
Committee(s) Assignment:	Committee on Transportation and Public Way

ORDINANCE
63rd & Cottage Currency Exchange, Inc
Acct. No. 386327 - 1
Permit No. 1113387

Be It Ordained by the City Council of the City of Chicago:

SECTION 1. Permission and authority are hereby given and granted to 63rd & Cottage Currency Exchange, Inc, upon the terms and subject to the conditions of this ordinance to maintain and use one (1) sign(s) projecting over the public right-of-way attached to its premises known as 803 E. 63rd St..

Said sign structure(s) measures as follows; along East 63rd Street:
One (1) at eight (8) feet in length, six (6) feet in height and ten (10) feet above grade level.

The location of said privilege shall be as shown on prints kept on file with the Department of Business Affairs and Consumer Protection and the Office of the City Clerk.

Said privilege shall be constructed in accordance with plans and specifications approved by the Department of Transportation (Division of Project Development) and Zoning Department - Signs.

This grant of privilege in the public way shall be subject to the provisions of Section 10-28-015 and all other required provisions of the Municipal Code of Chicago.

The grantee shall pay to the City of Chicago as compensation for the privilege #1113387 herein granted the sum of three hundred ($300.00) per annum in advance.


A 25% penalty will be added for payments received after due date.

The permit holder agrees to hold the City of Chicago harmless for any damage, relocation or replacement costs associated with damage, relocation or removal of private property caused by the City performing work in the public way.

Authority herein given and granted for a period of five (5) years from and after Date of Passage.

Alderman Willie Cochran (20)

Willie Cochran 20th Ward

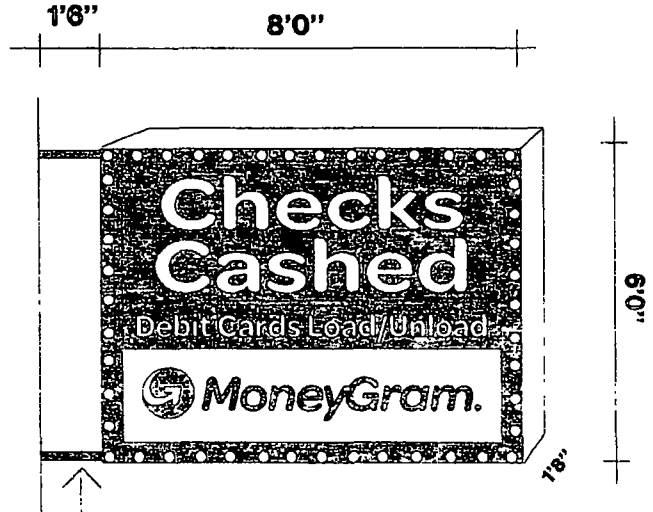



6'x8' PROJECTING SIGN
EXTENDING 9'-6" OVER
PUBLIC RIGHT OF WAY

BEST NEON SIGNS

SCALE NO SCALE	SK. NO. PUBVIO
CUSTOMER 63RD COTTAGE C.E.	
JOB ADDRESS 803 E. 63RD ST.	
CITY CHICAGO	STATE IL.
ARTIST tc	DATE
SALES APPROVED	DATE

CUSTOMER APPROVAL:

PLEASE QUOTE

By signing the approval box on this sketch, I understand that I am accepting all aspects of this drawing. This includes artwork, specifications, dimensions, spelling, and any other representations herein. I also understand that color reproductions on this sketch are approximate, and may not match manufactured product exactly.

Department of Business Affairs and Consumer Protection
Small Business Center - Public Way Use Unit
City Hall - 121 N LaSalle Street, Room 800 • Chicago, IL 60602
312-74-GOBIZ / 312-744-6249 • (312) 744-1944 (TTY)
http://www.cityofchicago.org/bacp

07/29/2015

Alderman **Willie Cochran**
Ward # **20**
City of Chicago
City Hall, Room **300**
121 North LaSalle Street
Chicago, Illinois 60602

Re: An ordinance to use and maintain a portion of the public right-of-way for **one (1) sign(s)** for **63rd & Cottage Currency Exchange, Inc**, adjacent to the premises known as **803 E. 63rd St.**.

Dear Alderman **Willie Cochran**:

The applicant referenced above has requested the use of the public right-of-way for a **sign(s)**. An ordinance has been prepared by the Department of Business Affairs and Consumer Protection – Small Business Center - Public Way Use Unit for presentation to the City Council. Because this request was made for properties located in your ward, as approved by you as per the attached, I respectfully request that you introduce the attached ordinance at the next City Council meeting.

If you have any questions regarding this ordinance, please contact Anthony Bertuca at (312) 744-5506.

Department of Business Affairs and Consumer Protection

City of Chicago

O2015-5875

Office of the City Clerk

Document Tracking Sheet

Meeting Date:	7/29/2015
Sponsor(s):	Brookins (21)
Type:	Ordinance
Title:	Grant(s) of privilege in public way for Walgreens No. 06376 - light fixtures
Committee(s) Assignment:	Committee on Transportation and Public Way

ORDINANCE
Walgreens # 06376
Acct. No. 147 - 77
Permit No. 1119472

Be It Ordained by the City Council of the City of Chicago:

SECTION 1. Permission and authority are hereby given and granted to Walgreens # 06376, upon the terms and subject to the conditions of this ordinance to maintain and use, as now constructed, five (5) Light Fixture(s) projecting over the public right-of-way adjacent to its premises known as 8636 S. Ashland Ave..

Said Light Fixture(s) at S. Ashland measure(s):
Five (5) at one point five (1.5) foot in length, point eight three (.83) feet in width and ten (10) feet above grade level.

The location of said privilege shall be as shown on prints kept on file with the Department of Business Affairs and Consumer Protection and the Office of the City Clerk.

Said privilege shall be constructed in accordance with plans and specifications approved by the Department of Transportation (Division of Project Development).

This grant of privilege in the public way shall be subject to the provisions of Section 10-28-015 and all other required provisions of the Municipal Code of Chicago.

The grantee shall pay to the City of Chicago as compensation for the privilege #1119472 herein granted the sum of forty-three dollars and seventy-five cents ($43.75) per annum in advance.

A 25% penalty will be added for payments received after due date.

The permit holder agrees to hold the City of Chicago harmless for any damage, relocation or replacement costs associated with damage, relocation or removal of private property caused by the City performing work in the public way.

Authority herein given and granted for a period of five (5) years from and after 06/03/2014.

Alderman

Howard Brookins, Jr. 21st Ward


8636 S Ashland Ave
NEW! Street View Oct 2012
Image capture Oct 2012 © 2014 Google

Department of Business Affairs and Consumer Protection
Small Business Center - Public Way Use Unit
City Hall - 121 N. LaSalle Street, Room 800 • Chicago, IL 60602
312-74-GOBIZ / 312-744-6249 • (312) 744-1944 (TTY)
http://www.cityofchicago.org/bacp

07/29/2015

Alderman **Howard Brookins, Jr.**
Ward # **21**
City of Chicago
City Hall, Room **300**
121 North LaSalle Street
Chicago, Illinois 60602

Re: An ordinance to use and maintain a portion of the public right-of-way for **five (5) light fixture(s)** for **Walgreens # 06376**, adjacent to the premises known as **8636 S. Ashland Ave.**.

Dear Alderman **Howard Brookins, Jr.**:

The applicant referenced above has requested the use of the public right-of-way for a **light fixture(s)**. An ordinance has been prepared by the Department of Business Affairs and Consumer Protection – Small Business Center - Public Way Use Unit for presentation to the City Council. Because this request was made for properties located in your ward, as approved by you as per the attached, I respectfully request that you introduce the attached ordinance at the next City Council meeting.

If you have any questions regarding this ordinance, please contact Anthony Bertuca at (312) 744-5506.

Department of Business Affairs and Consumer Protection

City of Chicago

O2015-5876

Office of the City Clerk

Document Tracking Sheet

Meeting Date:	7/29/2015
Sponsor(s):	Brookins (21)
Type:	Ordinance
Title:	Grant(s) of privilege in public way for Walgreens No. 06376 - signs
Committee(s) Assignment:	Committee on Transportation and Public Way

ORDINANCE
Walgreens # 06376
Acct. No. 147 - 77
Permit No. 1119473

Be It Ordained by the City Council of the City of Chicago:

SECTION 1. Permission and authority are hereby given and granted to Walgreens # 06376, upon the terms and subject to the conditions of this ordinance to maintain and use three (3) sign(s) projecting over the public right-of-way attached to its premises known as 8636 S. Ashland Ave..

Said sign structure(s) measures as follows; along S. ASHLAND:
One (1) at twenty-six point six seven (26.67) feet in length, two point eight three (2.83) feet in height and seventeen (17) feet above grade level.

Said sign structure(s) measures as follows; along S. ASHLAND:
One (1) at fourteen (14) feet in length, one point five (1.5) feet in height and seventeen (17) feet above grade level.

Said sign structure(s) measures as follows; along S. ASHLAND:
One (1) at twelve point eight three (12.83) feet in length, one point five (1.5) feet in height and seventeen (17) feet above grade level.

The location of said privilege shall be as shown on prints kept on file with the Department of Business Affairs and Consumer Protection and the Office of the City Clerk.

Said privilege shall be constructed in accordance with plans and specifications approved by the Department of Transportation (Division of Project Development) and Zoning Department - Signs.


This grant of privilege in the public way shall be subject to the provisions of Section 10-28-015 and all other required provisions of the Municipal Code of Chicago.


The grantee shall pay to the City of Chicago as compensation for the privilege #1119473 herein granted the sum of three hundred eighty-seven dollars and fifty cents ($387.50) per annum in advance.

A 25% penalty will be added for payments received after due date.

The permit holder agrees to hold the City of Chicago harmless for any damage, relocation or replacement costs associated with damage, relocation or removal of private property caused by the City performing work in the public way.

Authority herein given and granted for a period of five (5) years from and after 04/22/2014.

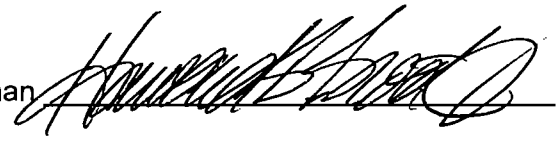Alderman 

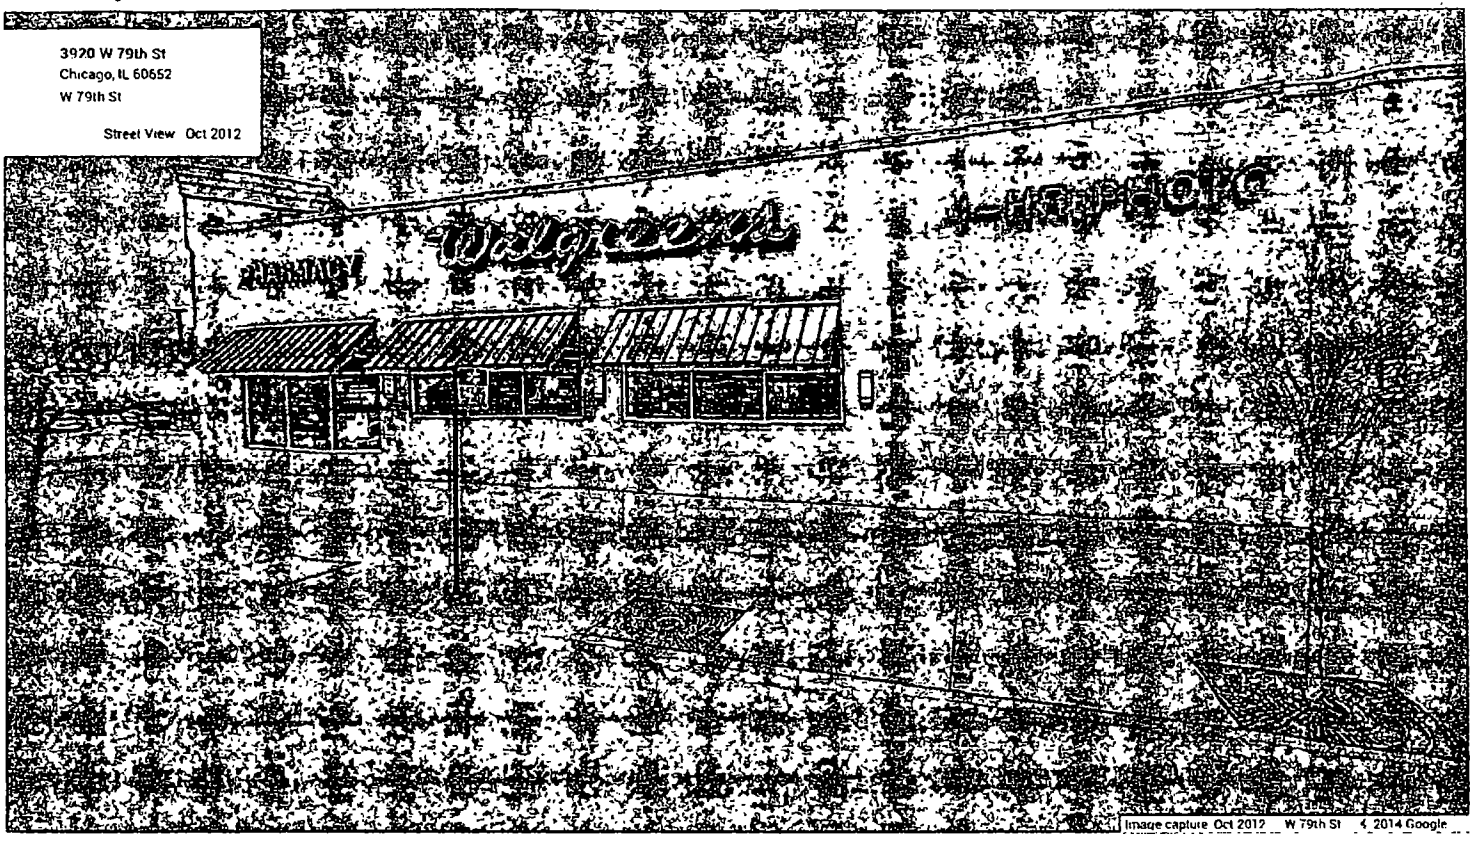
3920 W 79th St
Chicago, IL 60652
W 79th St
Street View Oct 2012
Walgreens
Image capture Oct 2012 W 79th St © 2014 Google

Department of Business Affairs and Consumer Protection
Small Business Center - Public Way Use Unit
City Hall - 121 N. LaSalle Street, Room 800 • Chicago, IL 60602
312-74-GOBIZ / 312-744-6249 • (312) 744-1944 (TTY)
http://www.cityofchicago.org/bacp

07/29/2015

Alderman **Howard Brookins, Jr.**
Ward # **21**
City of Chicago
City Hall, Room **300**
121 North LaSalle Street
Chicago, Illinois 60602

Re: An ordinance to use and maintain a portion of the public right-of-way for **three (3) sign(s)** for **Walgreens # 06376**, adjacent to the premises known as **8636 S. Ashland Ave.**.

Dear Alderman **Howard Brookins, Jr.**:

The applicant referenced above has requested the use of the public right-of-way for a **sign(s)**. An ordinance has been prepared by the Department of Business Affairs and Consumer Protection – Small Business Center - Public Way Use Unit for presentation to the City Council. Because this request was made for properties located in your ward, as approved by you as per the attached, I respectfully request that you introduce the attached ordinance at the next City Council meeting.

If you have any questions regarding this ordinance, please contact Anthony Bertuca at (312) 744-5506.

Department of Business Affairs and Consumer Protection

City of Chicago

O2015-5872

Office of the City Clerk

Document Tracking Sheet

Meeting Date:	7/29/2015
Sponsor(s):	Munoz (22)
Type:	Ordinance
Title:	Grant(s) of privilege in public way for Walgreens No. 226
Committee(s) Assignment:	Committee on Transportation and Public Way

ORDINANCE
WALGREENS #226
Acct. No. 147 - 24
Permit No. 1119545

Be It Ordained by the City Council of the City of Chicago:

SECTION 1. Permission and authority are hereby given and granted to WALGREENS #226, upon the terms and subject to the conditions of this ordinance to maintain and use three (3) sign(s) projecting over the public right-of-way attached to its premises known as 4005 W. 26th St..

Said sign structure(s) measures as follows; along S. Pulaski Rd:
One (1) at thirty-eight point six six (38.66) feet in length, four (4) feet in height and fourteen (14) feet above grade level.

Said sign structure(s) measures as follows; along W. 26th Street:
One (1) at thirty-eight point six six (38.66) feet in length, four (4) feet in height and fourteen (14) feet above grade level.

Said sign structure(s) measures as follows; along W. 26th Street:
One (1) at eight point three three (8.33) feet in length, one point five (1.5) feet in height and fourteen (14) feet above grade level.

The location of said privilege shall be as shown on prints kept on file with the Department of Business Affairs and Consumer Protection and the Office of the City Clerk.

Said privilege shall be constructed in accordance with plans and specifications approved by the Department of Transportation (Division of Project Development) and Zoning Department - Signs.

This grant of privilege in the public way shall be subject to the provisions of Section 10-28-015 and all other required provisions of the Municipal Code of Chicago.

The grantee shall pay to the City of Chicago as compensation for the privilege #1119545 herein granted the sum of seven hundred ($700.00) per annum in advance.


A 25% penalty will be added for payments received after due date.

The permit holder agrees to hold the City of Chicago harmless for any damage, relocation or replacement costs associated with damage, relocation or removal of private property caused by the City performing work in the public way.

Authority herein given and granted for a period of five (5) years from and after 05/13/2014.

Alderman _____

Ricardo Munoz 22nd Ward

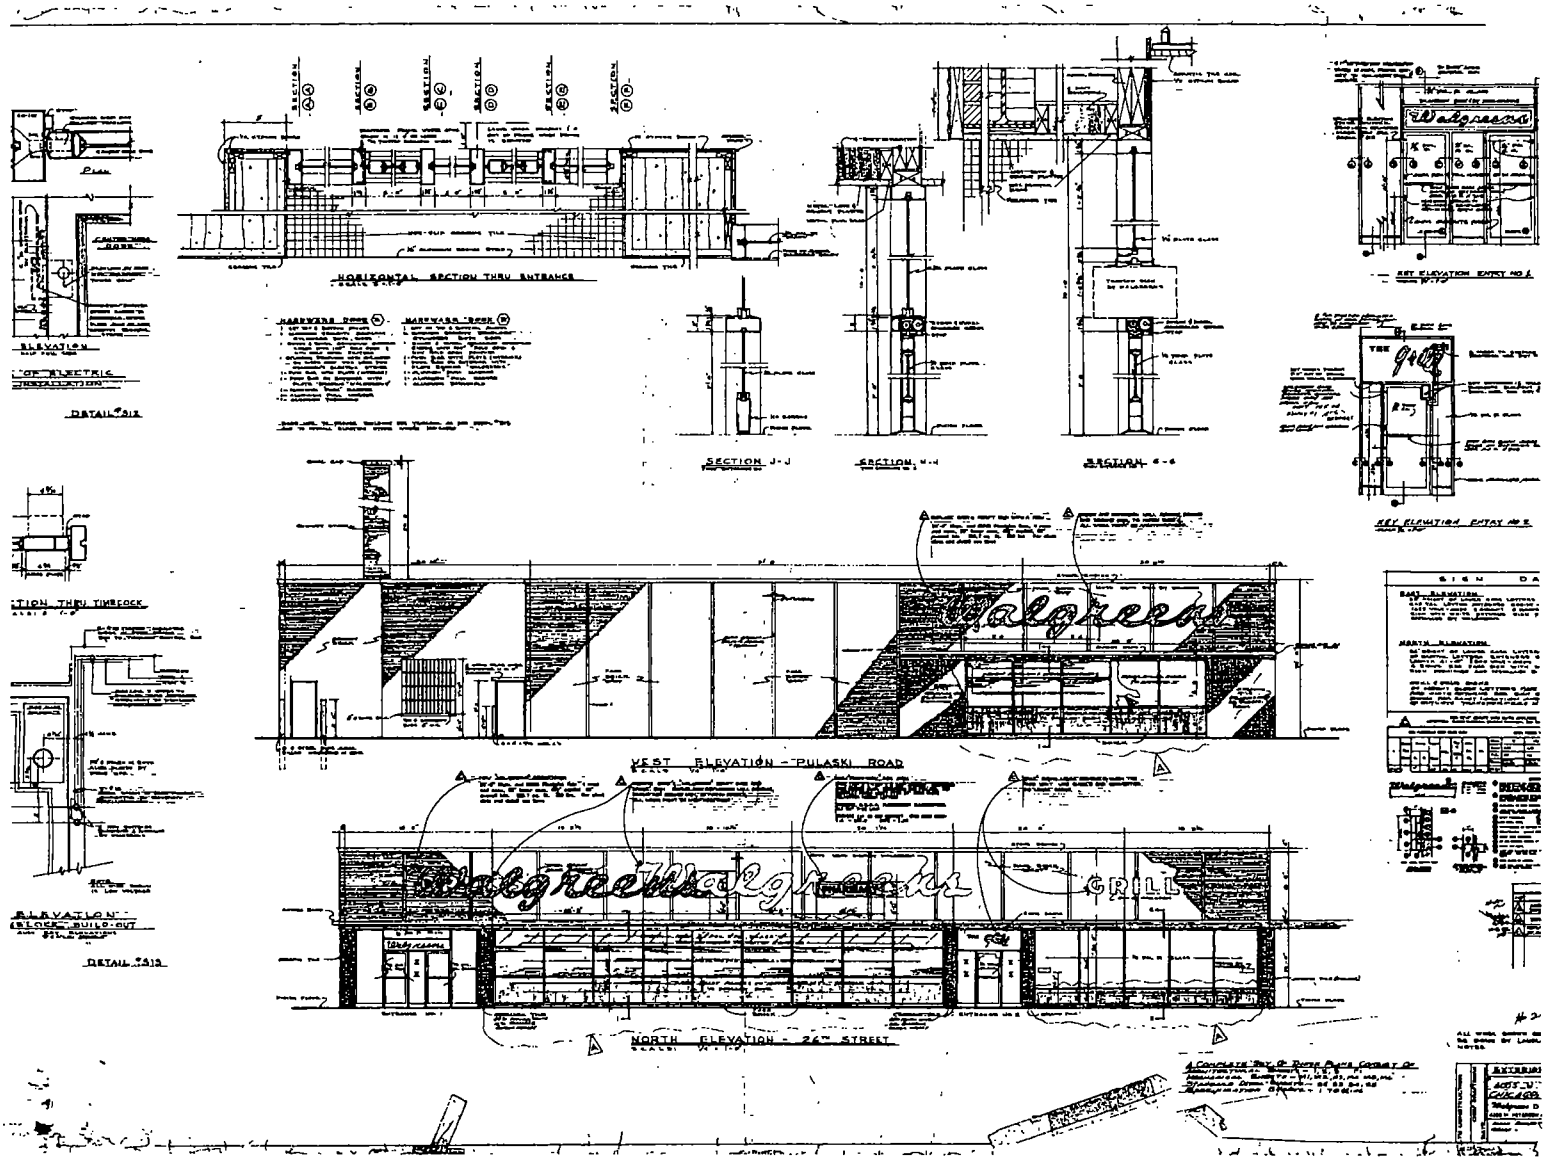
HORIZONTAL SECTION THRU ENTRANCE
SECTION J-J
SECTION K-K
SECTION L-L
KEY ELEVATION ENTRY NO 2
KEY ELEVATION ENTRY NO 3
WEST ELEVATION - PULASKI ROAD
NORTH ELEVATION - 26TH STREET
Walgreens
GRILL

City of Chicago

O2015-5883

Office of the City Clerk

Document Tracking Sheet

Meeting Date:	7/29/2015
Sponsor(s):	Scott, Jr. (24)
Type:	Ordinance
Title:	Grant(s) of privilege in public way for Cricket Wireless
Committee(s) Assignment:	Committee on Transportation and Public Way

ORDINANCE
CRICKET WIRELESS
Acct. No. 387095 - 1
Permit No. 1117959

Be It Ordained by the City Council of the City of Chicago:

SECTION 1. Permission and authority are hereby given and granted to CRICKET WIRELESS, upon the terms and subject to the conditions of this ordinance to maintain and use two (2) sign(s) projecting over the public right-of-way attached to its premises known as 3058 W. Cermak Rd..

Said sign structure(s) measures as follows; along W. Cermak Road:
One (1) at eight point eight three (8.83) feet in length, two (2) feet in height and fifteen (15) feet above grade level.

Said sign structure(s) measures as follows; along W. Cermak Road & S. Albany Avenue:
One (1) at eleven point zero eight (11.08) feet in length, two point five (2.5) feet in height and fifteen (15) feet above grade level.

The location of said privilege shall be as shown on prints kept on file with the Department of Business Affairs and Consumer Protection and the Office of the City Clerk.

Said privilege shall be constructed in accordance with plans and specifications approved by the Department of Transportation (Division of Project Development) and Zoning Department - Signs.

This grant of privilege in the public way shall be subject to the provisions of Section 10-28-015 and all other required provisions of the Municipal Code of Chicago.

The grantee shall pay to the City of Chicago as compensation for the privilege #1117959 herein granted the sum of four hundred ($400.00) per annum in advance.

A 25% penalty will be added for payments received after due date.

The permit holder agrees to hold the City of Chicago harmless for any damage, relocation or replacement costs associated with damage, relocation or removal of private property caused by the City performing work in the public way.

Authority herein given and granted for a period of five (5) years from and after Date of Passage.

Alderman _____

Michael Scott, Jr. 24th Ward

Exterior Site Plan | CR-FL-30B-R

SOUTH WATER SIGNS


E-02



Product Code	A	B	C	SF
CR-FL-30B-R	2'-6"	11'-1"	1'10 5/16"	27.71

All raceways to be painted to match corresponding fascia colors

Proposed

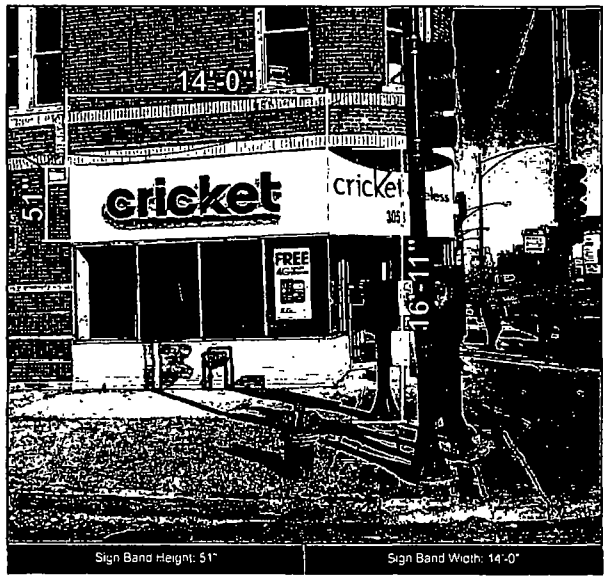

Sign Band Height: 51" | Sign Band Width: 14'-0"

Existing



"K" Height 21" | Sign Width 10'-3"

MEMBER | UL LISTED | ALL DESIGNS PRESENTED ARE THE SOLE PROPERTY OF SOUTH WATER SIGNS LLC. AND MAY NOT BE REPRODUCED IN PART OR WHOLE WITHOUT WRITTEN PERMISSION FROM SOUTH WATER SIGNS LLC.

934 N Church Road
Elmhurst, IL 60126
P 630 333 4900 F 630 333 4915

Revision notes

cricket

		Drawn by	FK
Client	Cricket	Checked by	-
SWS Job#	7009974	Scale	NTS
Title	Secondary ID	Revision	-
Date	11/28/14	Page	5

City of Chicago

O2015-5886

Office of the City Clerk

Document Tracking Sheet

Meeting Date:	7/29/2015
Sponsor(s):	Scott, Jr. (24)
Type:	Ordinance
Title:	Grant(s) of privilege in public way for Edward F. Frazier Elementary School
Committee(s) Assignment:	Committee on Transportation and Public Way

ORDINANCE
EDWARD F. FRAZIER ELEMENTARY SCHOOL
Acct. No. 302602 - 5
Permit No. 1119658

Be It Ordained by the City Council of the City of Chicago:

SECTION 1. Permission and authority are hereby given and granted to EDWARD F. FRAZIER ELEMENTARY SCHOOL, upon the terms and subject to the conditions of this ordinance to maintain and use, as now constructed, one (1) Flag Pole(s) on the public right-of-way adjacent to its premises known as 4027 W. Grenshaw St..

Said Flag Pole(s) at W. GRENSHAW measure(s):
One (1) at one (1) foot in length, and one (1) foot in width for a total of one (1) square feet.

The location of said privilege shall be as shown on prints kept on file with the Department of Business Affairs and Consumer Protection and the Office of the City Clerk.

Said privilege shall be constructed in accordance with plans and specifications approved by the Department of Transportation (Division of Project Development).

This grant of privilege in the public way shall be subject to the provisions of Section 10-28-015 and all other required provisions of the Municipal Code of Chicago.

The grantee shall pay to the City of Chicago as compensation for the privilege #1119658 herein granted the sum of seventy-five ($75.00) per annum in advance.


A 25% penalty will be added for payments received after due date.

The permit holder agrees to hold the City of Chicago harmless for any damage, relocation or replacement costs associated with damage, relocation or removal of private property caused by the City performing work in the public way.

Authority herein given and granted for a period of five (5) years from and after 11/19/2013.

Alderman _____

Michael Scott, Jr. 24th Ward

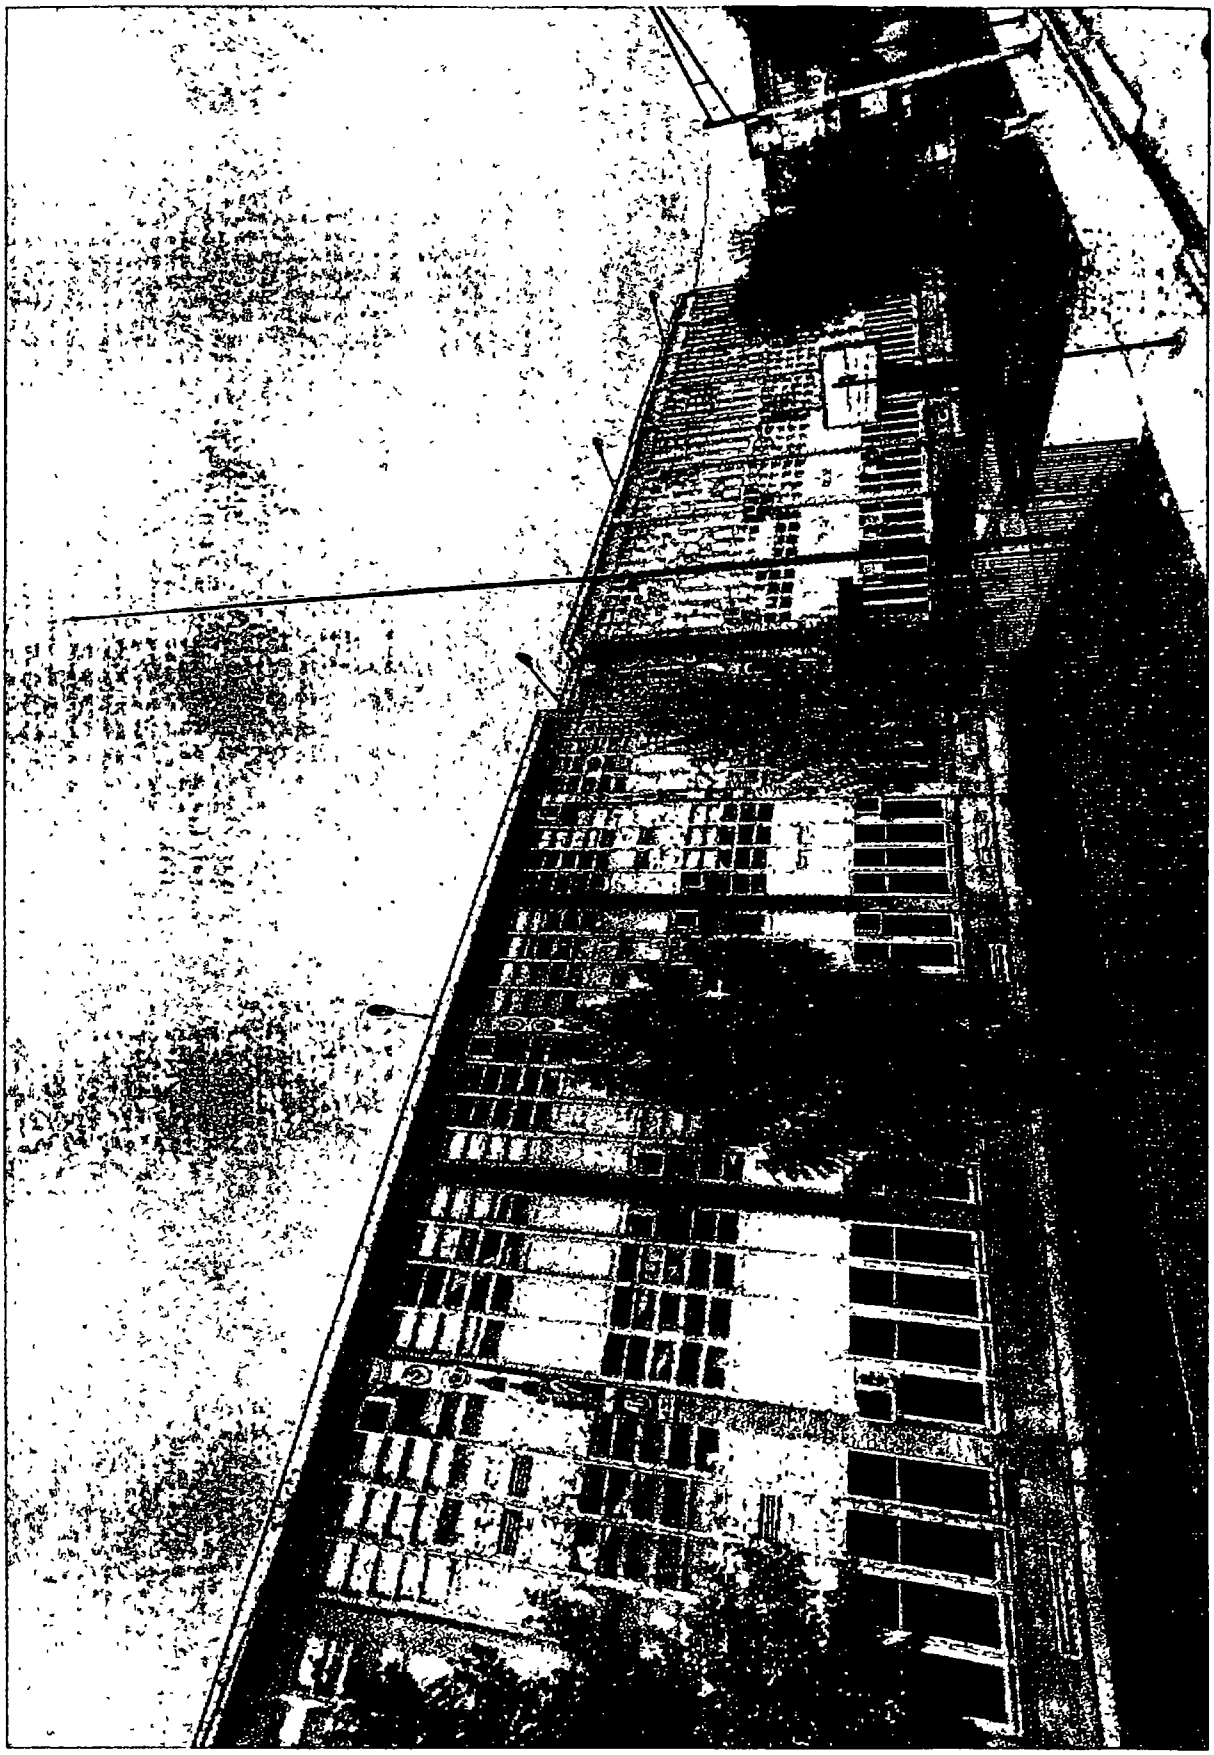

Department of Business Affairs and Consumer Protection
Small Business Center - Public Way Use Unit
City Hall - 121 N LaSalle Street, Room 800 • Chicago, IL 60602
312-74-GOBIZ / 312-744-6249 • (312) 744-1944 (TTY)
http //www cityofchicago.org/bacp

07/29/2015

Alderman **Michael Scott, Jr.**
Ward # **24**
City of Chicago
City Hall, Room **200**
121 North LaSalle Street
Chicago, Illinois 60602

Re: An ordinance to use and maintain a portion of the public right-of-way for **one (1) flag pole(s)** for **EDWARD F. FRAZIER ELEMENTARY SCHOOL**, adjacent to the premises known as **4027 W. Grenshaw St.**.

Dear Alderman **Michael Scott, Jr.**:

The applicant referenced above has requested the use of the public right-of-way for a **flag pole(s)**. An ordinance has been prepared by the Department of Business Affairs and Consumer Protection – Small Business Center - Public Way Use Unit for presentation to the City Council. Because this request was made for properties located in your ward, as approved by you as per the attached, I respectfully request that you introduce the attached ordinance at the next City Council meeting.

If you have any questions regarding this ordinance, please contact Anthony Bertuca at (312) 744-5506.

Department of Business Affairs and Consumer Protection

City of Chicago

O2015-5888

Office of the City Clerk

Document Tracking Sheet

Meeting Date:	7/29/2015
Sponsor(s):	Solis (25)
Type:	Ordinance
Title:	Grant(s) of privilege in public way for Athletico of West Loop LLC
Committee(s) Assignment:	Committee on Transportation and Public Way

ORDINANCE
ATHLETICO OF WEST LOOP, LLC
Acct. No. 69020 - 4
Permit No. 1119778

Be It Ordained by the City Council of the City of Chicago:

SECTION 1. Permission and authority are hereby given and granted to ATHLETICO OF WEST LOOP, LLC, upon the terms and subject to the conditions of this ordinance to construct, install, maintain and use one (1) Light Fixture(s) projecting over the public right-of-way adjacent to its premises known as 24 S. Morgan St..

Said Light Fixture(s) at S. Morgan Street measure(s):
One (1) at one (1) foot in length, four (4) feet in width and twenty (20) feet above grade level.

The location of said privilege shall be as shown on prints kept on file with the Department of Business Affairs and Consumer Protection and the Office of the City Clerk.

Said privilege shall be constructed in accordance with plans and specifications approved by the Department of Transportation (Division of Project Development).

This grant of privilege in the public way shall be subject to the provisions of Section 10-28-015 and all other required provisions of the Municipal Code of Chicago.

The grantee shall pay to the City of Chicago as compensation for the privilege #1119778 herein granted the sum of seventy-five ($75.00) per annum in advance.


A 25% penalty will be added for payments received after due date.

The permit holder agrees to hold the City of Chicago harmless for any damage, relocation or replacement costs associated with damage, relocation or removal of private property caused by the City performing work in the public way.

Authority herein given and granted for a period of five (5) years from and after Date of Passage.

Alderman _____

Daniel S. Solis 25th Ward

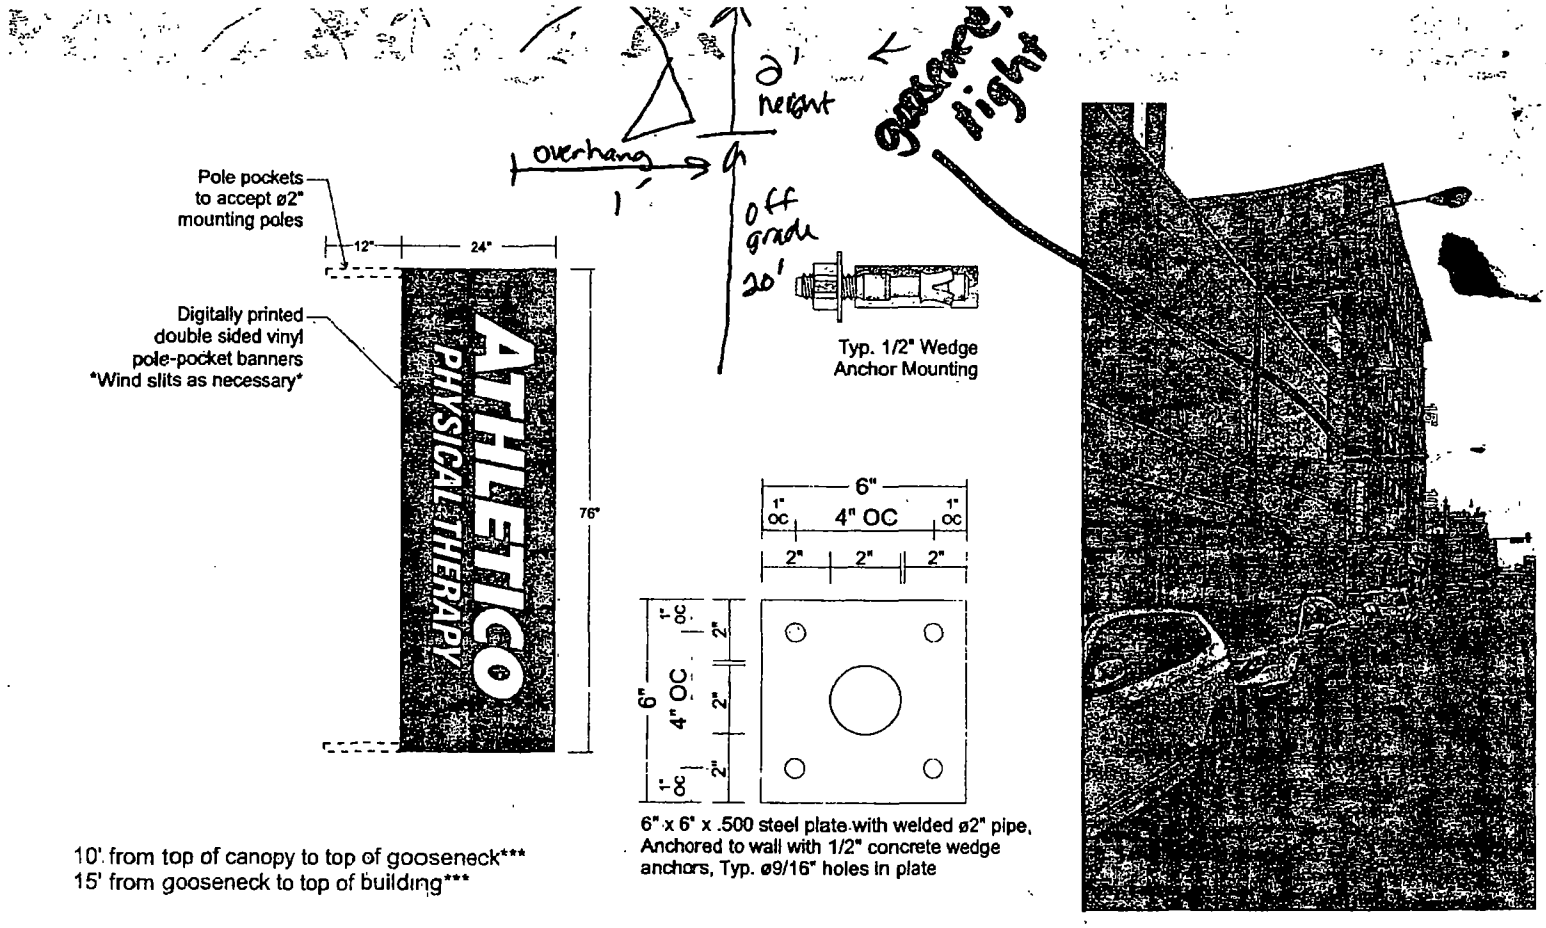

SOUTH WATER SIGNS

924 N Church
Elmhurst, IL 60126

Athletico	24 S Morgan, Chicago, IL	04.28.14	04.30.14 06.19.14 05.02.14 07.01.14 06.10.14 07.05.14 06.12.14
	7507694	VKF	

THIS DRAWING IS THE PROPERTY OF SOUTH WATER SIGNS, LLC. ALL RIGHTS OF REPRODUCTION ARE RESERVED BY SOUTH WATER SIGNS.

Department of Business Affairs and Consumer Protection
Small Business Center - Public Way Use Unit
City Hall - 121 N LaSalle Street, Room 800 • Chicago, IL 60602
312-74-GOBIZ / 312-744-6249 • (312) 744-1944 (TTY)
http://www.cityofchicago.org/bacp

07/29/2015

Alderman **Daniel S. Solis**
Ward # **25**
City of Chicago
City Hall, Room **304**
121 North LaSalle Street
Chicago, Illinois 60602

Re: An ordinance to use and maintain a portion of the public right-of-way for **one (1) light fixture(s)** for **ATHLETICO OF WEST LOOP, LLC**, adjacent to the premises known as **24 S. Morgan St.**.

Dear Alderman **Daniel S. Solis**:

The applicant referenced above has requested the use of the public right-of-way for a **light fixture(s)**. An ordinance has been prepared by the Department of Business Affairs and Consumer Protection – Small Business Center - Public Way Use Unit for presentation to the City Council. Because this request was made for properties located in your ward, as approved by you as per the attached, I respectfully request that you introduce the attached ordinance at the next City Council meeting.

If you have any questions regarding this ordinance, please contact Anthony Bertuca at (312) 744-5506.

Department of Business Affairs and Consumer Protection

City of Chicago

O2015-5889

Office of the City Clerk

Document Tracking Sheet

Meeting Date:	7/29/2015
Sponsor(s):	Solis (25)
Type:	Ordinance
Title:	Grant(s) of privilege in public way for Chinese American Museum of Chicago
Committee(s) Assignment:	Committee on Transportation and Public Way

ORDINANCE
CHINESE-AMERICAN MUSEUM OF CHICAGO
Acct. No. 293468 - 1
Permit No. 1119565

Be It Ordained by the City Council of the City of Chicago:

SECTION 1. Permission and authority are hereby given and granted to CHINESE-AMERICAN MUSEUM OF CHICAGO, upon the terms and subject to the conditions of this ordinance to maintain and use, as now constructed, one (1) Banner(s) projecting over the public right-of-way adjacent to its premises known as 238 W. 23rd St..

Said Banner(s) at W. 23rd Street measure(s):
One (1) at three (3) feet in length, and thirty-eight (38) feet in width for a total of one hundred fourteen (114) square feet.

The location of said privilege shall be as shown on prints kept on file with the Department of Business Affairs and Consumer Protection and the Office of the City Clerk.

Said privilege shall be constructed in accordance with plans and specifications approved by the Zoning Department - Signs.

This grant of privilege in the public way shall be subject to the provisions of Section 10-28-015 and all other required provisions of the Municipal Code of Chicago.

The grantee shall pay to the City of Chicago as compensation for the privilege #1119565 herein granted the sum of seventy-five ($75.00) per annum in advance.

A 25% penalty will be added for payments received after due date.

The permit holder agrees to hold the City of Chicago harmless for any damage, relocation or replacement costs associated with damage, relocation or removal of private property caused by the City performing work in the public way.


Authority herein given and granted for a period of five (5) years from and after 04/14/2015.

Alderman _____

Daniel S. Solis 25th Ward

(Page 2 of 4)

Banner Sign Drawing

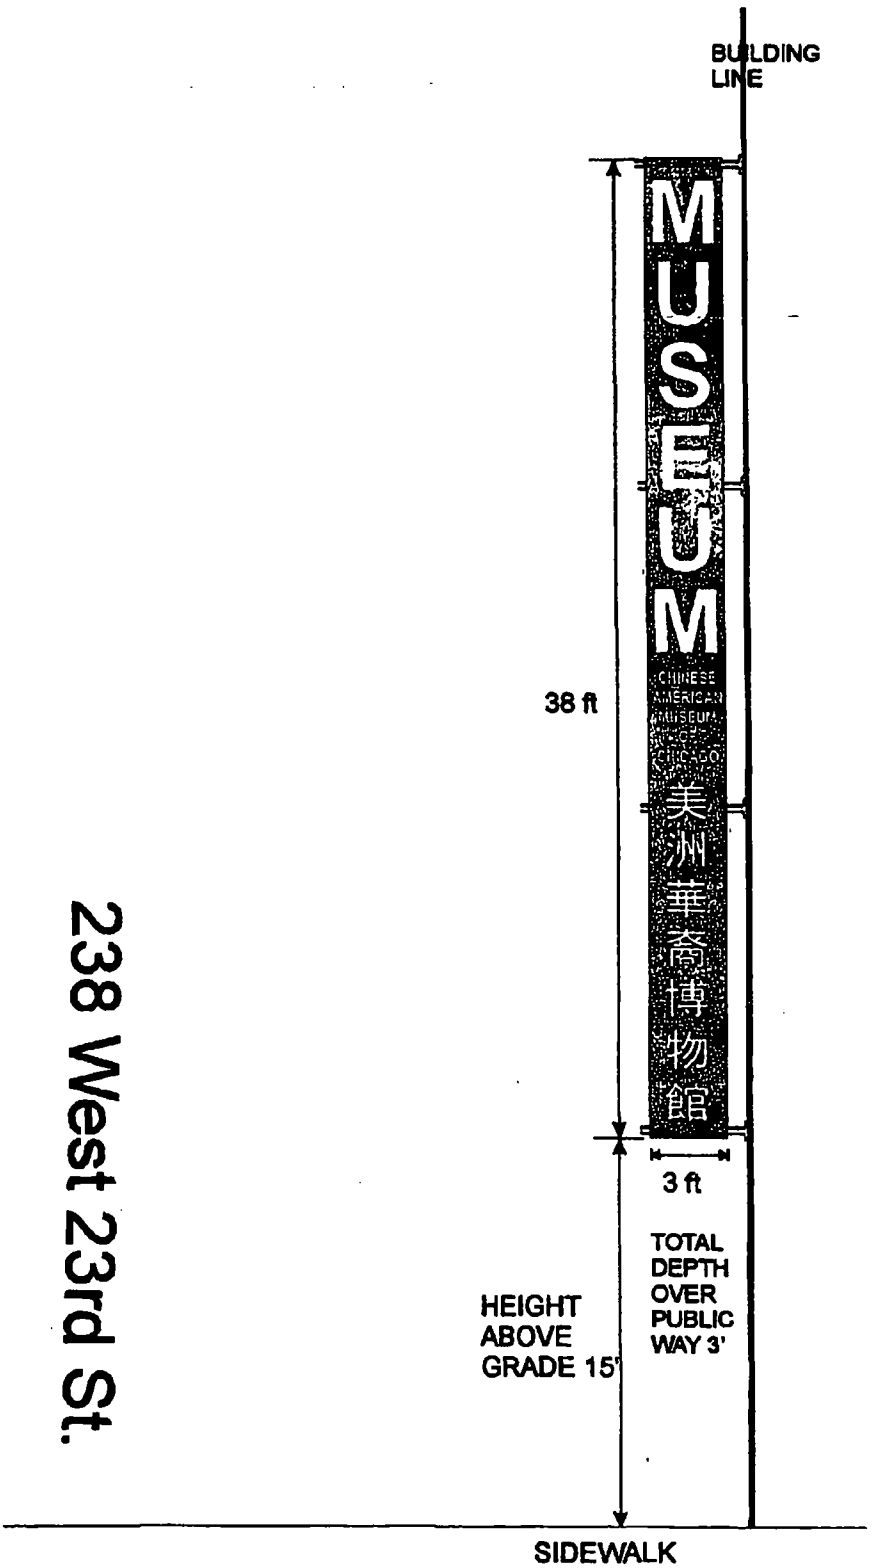

Department of Business Affairs and Consumer Protection
Small Business Center - Public Way Use Unit
City Hall - 121 N. LaSalle Street, Room 800 • Chicago, IL 60602
312-74-GOBIZ / 312-744-6249 • (312) 744-1944 (TTY)
http //www cityofchicago org/bacp

07/29/2015

Alderman **Daniel S. Solis**
Ward # **25**
City of Chicago
City Hall, Room **304**
121 North LaSalle Street
Chicago, Illinois 60602

Re: An ordinance to use and maintain a portion of the public right-of-way for **one (1) banner(s)** for **CHINESE-AMERICAN MUSEUM OF CHICAGO**, adjacent to the premises known as **238 W. 23rd St.**.

Dear Alderman **Daniel S. Solis**:

The applicant referenced above has requested the use of the public right-of-way for a **banner(s)**. An ordinance has been prepared by the Department of Business Affairs and Consumer Protection – Small Business Center - Public Way Use Unit for presentation to the City Council. Because this request was made for properties located in your ward, as approved by you as per the attached, I respectfully request that you introduce the attached ordinance at the next City Council meeting.

If you have any questions regarding this ordinance, please contact Anthony Bertuca at (312) 744-5506.

Department of Business Affairs and Consumer Protection

City of Chicago

O2015-5890

Office of the City Clerk

Document Tracking Sheet

Meeting Date:	7/29/2015
Sponsor(s):	Solis (25)
Type:	Ordinance
Title:	Grant(s) of privilege in public way for Czarnowski Display Servic
Committee(s) Assignment:	Committee on Transportation and Public Way

ORDINANCE
CZARNOWSKI DISPLAY SERVIC
Acct. No. 2866 - 1
Permit No. 1111814

Be It Ordained by the City Council of the City of Chicago:

SECTION 1. Permission and authority are hereby given and granted to CZARNOWSKI DISPLAY SERVIC, upon the terms and subject to the conditions of this ordinance to maintain and use two (2) sign(s) projecting over the public right-of-way attached to its premises known as 2287 S. Blue Island Ave..

Said sign structure(s) measures as follows; along S. Blue Island Avenue:
Two (2) at fourteen (14) feet in length, two (2) feet in height and fifteen (15) feet above grade level.

The location of said privilege shall be as shown on prints kept on file with the Department of Business Affairs and Consumer Protection and the Office of the City Clerk.

Said privilege shall be constructed in accordance with plans and specifications approved by the Department of Transportation (Division of Project Development) and Zoning Department - Signs.


This grant of privilege in the public way shall be subject to the provisions of Section 10-28-015 and all other required provisions of the Municipal Code of Chicago.

The grantee shall pay to the City of Chicago as compensation for the privilege #1111814 herein granted the sum of six hundred ($600.00) per annum in advance.


A 25% penalty will be added for payments received after due date.

The permit holder agrees to hold the City of Chicago harmless for any damage, relocation or replacement costs associated with damage, relocation or removal of private property caused by the City performing work in the public way.

Authority herein given and granted for a period of five (5) years from and after Date of Passage.

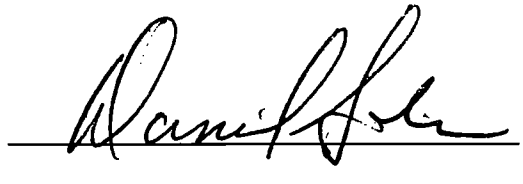Alderman 

Daniel S. Solis 25th Ward

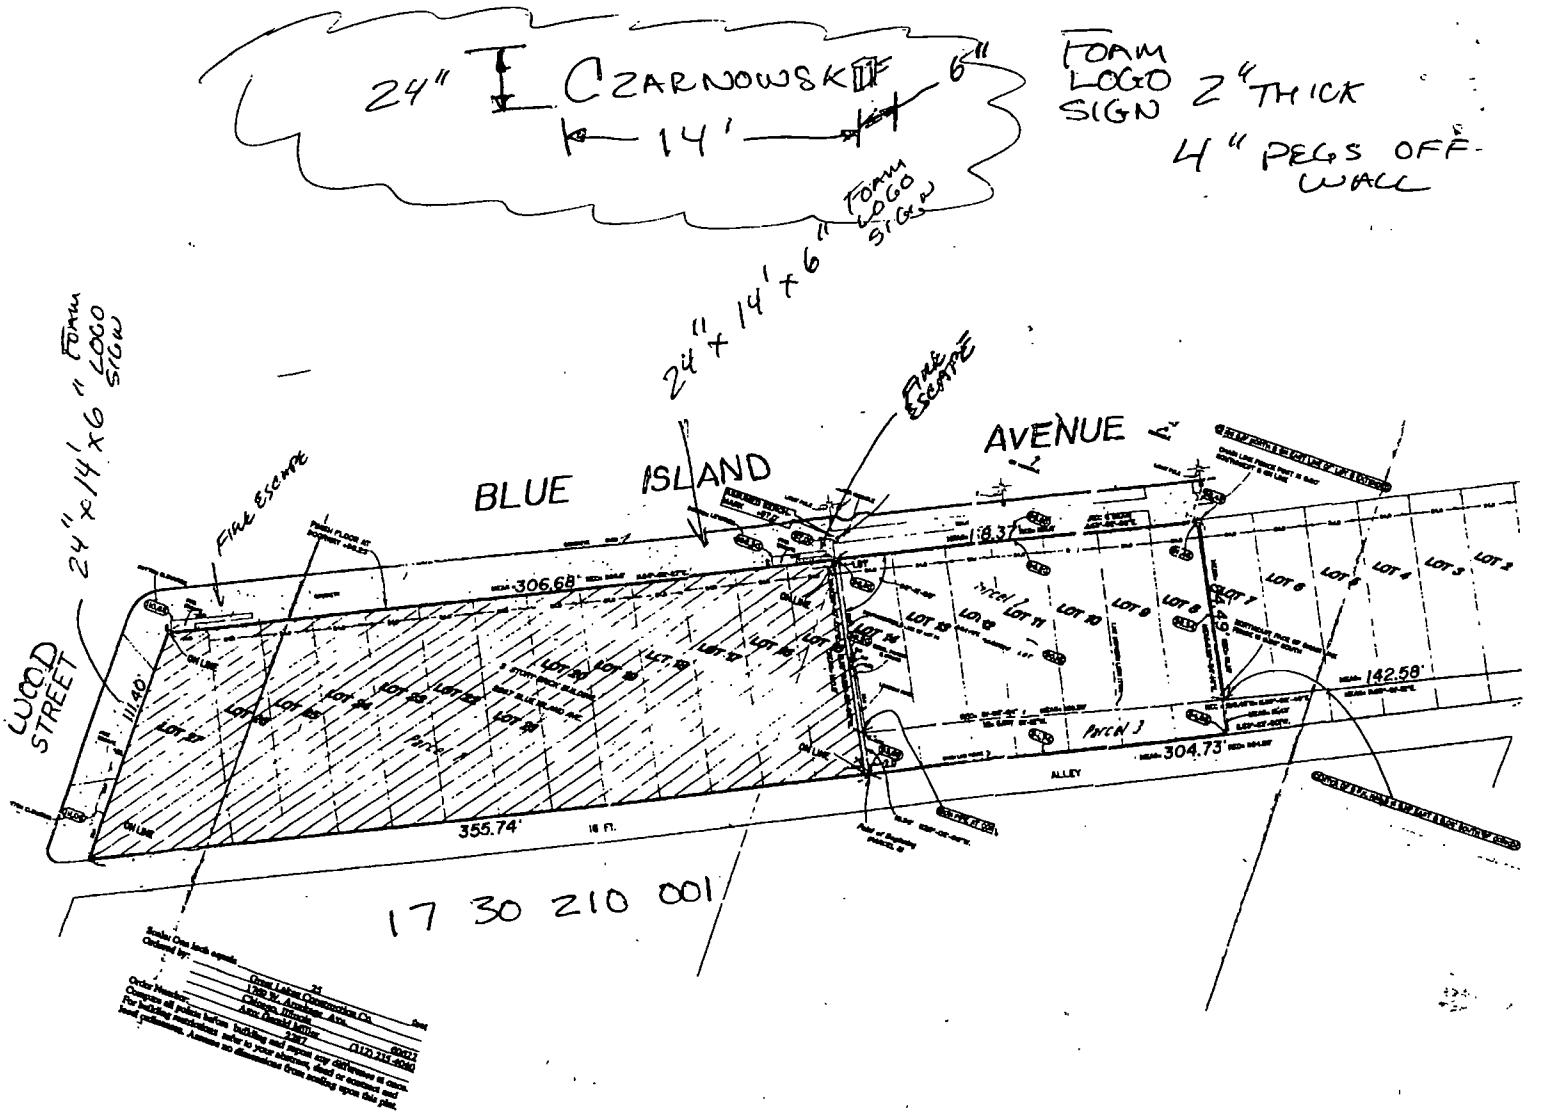
24" I CZARNOWSKI 6"
14'
FOAM LOGO SIGN 2" THICK
4" PEGS OFF WALL
24" x 14' x 6" FOAM LOGO SIGN
24" x 14' x 6"
FOAM LOGO SIGN
FIRE ESCAPE
FIRE ESCAPE
BLUE ISLAND AVENUE
WOOD STREET
306.68'
111.40'
355.74'
304.73'
142.58'
ALLEY
17 30 210 001

Department of Business Affairs and Consumer Protection
Small Business Center - Public Way Use Unit
City Hall - 121 N. LaSalle Street, Room 800 • Chicago, IL 60602
312-74-GOBIZ / 312-744-6249 • (312) 744-1944 (TTY)
http://www.cityofchicago.org/bacp

07/29/2015

Alderman **Daniel S. Solis**
Ward # **25**
City of Chicago
City Hall, Room **304**
121 North LaSalle Street
Chicago, Illinois 60602

Re: An ordinance to use and maintain a portion of the public right-of-way for **two (2) sign(s)** for **CZARNOWSKI DISPLAY SERVIC**, adjacent to the premises known as **2287 S. Blue Island Ave.**.

Dear Alderman **Daniel S. Solis**:

The applicant referenced above has requested the use of the public right-of-way for a **sign(s)**. An ordinance has been prepared by the Department of Business Affairs and Consumer Protection – Small Business Center - Public Way Use Unit for presentation to the City Council. Because this request was made for properties located in your ward, as approved by you as per the attached, I respectfully request that you introduce the attached ordinance at the next City Council meeting.

If you have any questions regarding this ordinance, please contact Anthony Bertuca at (312) 744-5506.

Department of Business Affairs and Consumer Protection

City of Chicago

O2015-5893

Office of the City Clerk

Document Tracking Sheet

Meeting Date:	7/29/2015
Sponsor(s):	Solis (25)
Type:	Ordinance
Title:	Grant(s) of privilege in public way for Don Fresco
Committee(s) Assignment:	Committee on Transportation and Public Way

ORDINANCE
DON FRESCO
Acct. No. 399234 - 1
Permit No. 1119555

Be It Ordained by the City Council of the City of Chicago:

SECTION 1. Permission and authority are hereby given and granted to DON FRESCO, upon the terms and subject to the conditions of this ordinance to construct, install, maintain and use four (4) Light Fixture(s) projecting over the public right-of-way adjacent to its premises known as 520 W. Harrison St..

Said Light Fixture(s) at W Harrison St measure(s):
Four (4) at two point three four (2.34) feet in length, two point two five (2.25) feet in width and twelve (12) feet above grade level.

The location of said privilege shall be as shown on prints kept on file with the Department of Business Affairs and Consumer Protection and the Office of the City Clerk.

Said privilege shall be constructed in accordance with plans and specifications approved by the Department of Transportation (Division of Project Development).

This grant of privilege in the public way shall be subject to the provisions of Section 10-28-015 and all other required provisions of the Municipal Code of Chicago.

The grantee shall pay to the City of Chicago as compensation for the privilege #1119555 herein granted the sum of ninety ($90.00) per annum in advance.


A 25% penalty will be added for payments received after due date.


The permit holder agrees to hold the City of Chicago harmless for any damage, relocation or replacement costs associated with damage, relocation or removal of private property caused by the City performing work in the public way.

Authority herein given and granted for a period of five (5) years from and after Date of Passage.

Alderman _____

Daniel S. Solis 25th Ward

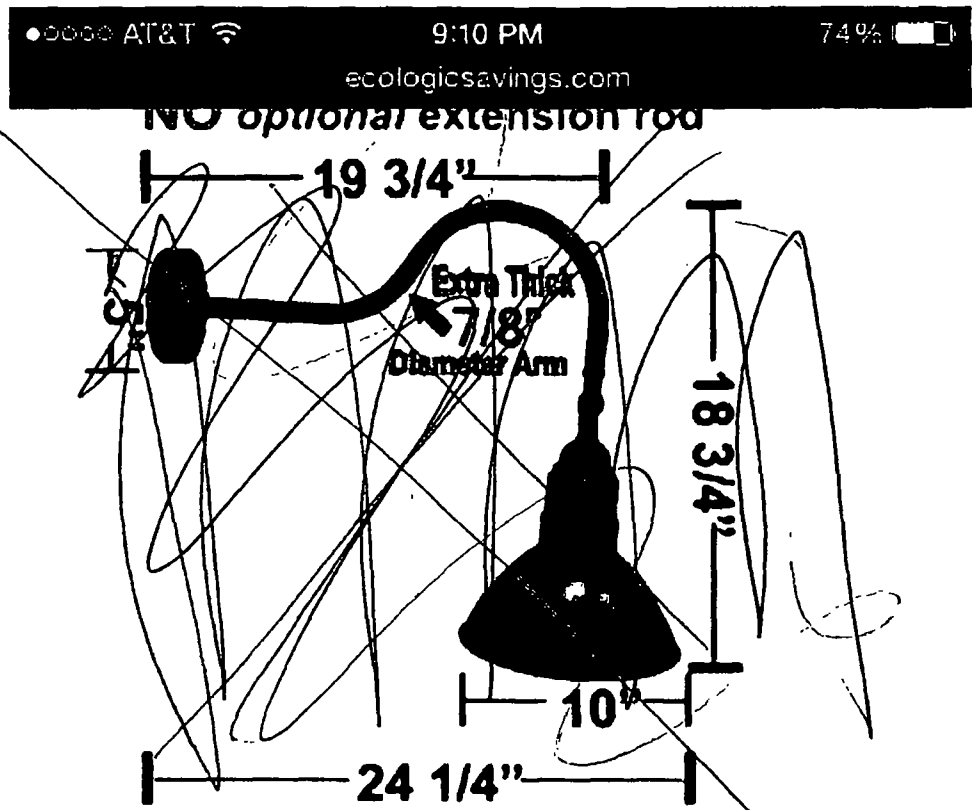
●○○○○ AT&T
9:10 PM
74%
ecologicsavings.com
NO optional extension rod
19 3/4"
Extra Thick
7/8"
Diameter Arm
18 3/4"
10"
24 1/4"

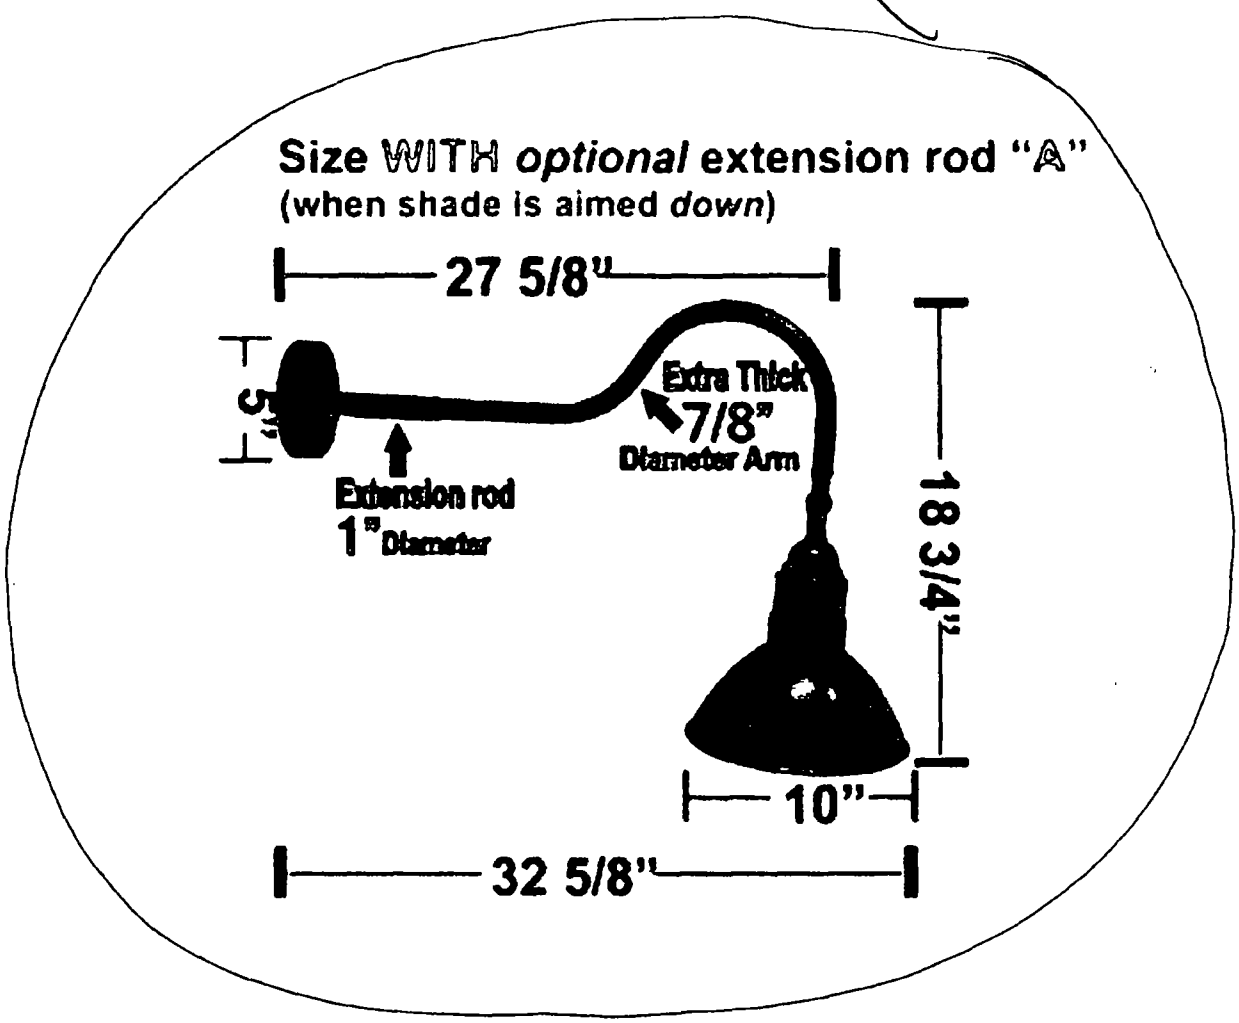
Size WITH optional extension rod "A"
(when shade is aimed down)
27 5/8"
5"
Extra Thick
7/8"
Diameter Arm
Extension rod
1" Diameter
18 3/4"
10"
32 5/8"

Department of Business Affairs and Consumer Protection
Small Business Center - Public Way Use Unit
City Hall - 121 N. LaSalle Street, Room 800 • Chicago, IL 60602
312-74-GOBIZ / 312-744-6249 • (312) 744-1944 (TTY)
http //www.cityofchicago.org/bacp

07/29/2015

Alderman **Daniel S. Solis**
Ward # **25**
City of Chicago
City Hall, Room **304**
121 North LaSalle Street
Chicago, Illinois 60602

Re: An ordinance to use and maintain a portion of the public right-of-way for **four (4) light fixture(s)** for **DON FRESCO**, adjacent to the premises known as **520 W. Harrison St.**.

Dear Alderman **Daniel S. Solis**:

The applicant referenced above has requested the use of the public right-of-way for a **light fixture(s)**. An ordinance has been prepared by the Department of Business Affairs and Consumer Protection – Small Business Center - Public Way Use Unit for presentation to the City Council. Because this request was made for properties located in your ward, as approved by you as per the attached, I respectfully request that you introduce the attached ordinance at the next City Council meeting.

If you have any questions regarding this ordinance, please contact Anthony Bertuca at (312) 744-5506.

Department of Business Affairs and Consumer Protection

City of Chicago

O2015-5896

Office of the City Clerk

Document Tracking Sheet

Meeting Date:	7/29/2015
Sponsor(s):	Solis (25)
Type:	Ordinance
Title:	Grant(s) of privilege in public way for Great American Bagel Enterprises, Inc., The
Committee(s) Assignment:	Committee on Transportation and Public Way

ORDINANCE
THE GREAT AMERICAN BAGEL ENTERPRISES INC.
Acct. No. 388601 - 1
Permit No. 1119011

Be It Ordained by the City Council of the City of Chicago:

SECTION 1. Permission and authority are hereby given and granted to THE GREAT AMERICAN BAGEL ENTERPRISES INC., upon the terms and subject to the conditions of this ordinance to maintain and use, as now constructed, six (6) Light Fixture(s) projecting over the public right-of-way adjacent to its premises known as 1154 W. Madison St..

Said Light Fixture(s) at W. Madison Street measure(s):
Three (3) at eleven (11) feet in length, two (2) feet in width and eighteen point five (18.5) feet above grade level.

Said Light Fixture(s) at N. Racine Avenue measure(s):
Three (3) at one (1) foot in length, two (2) feet in width and eighteen point five (18.5) feet above grade level.

The location of said privilege shall be as shown on prints kept on file with the Department of Business Affairs and Consumer Protection and the Office of the City Clerk.

Said privilege shall be constructed in accordance with plans and specifications approved by the Department of Transportation (Division of Project Development).

This grant of privilege in the public way shall be subject to the provisions of Section 10-28-015 and all other required provisions of the Municipal Code of Chicago.

The grantee shall pay to the City of Chicago as compensation for the privilege #1119011 herein granted the sum of one hundred ($100.00) per annum in advance.

A 25% penalty will be added for payments received after due date.

The permit holder agrees to hold the City of Chicago harmless for any damage, relocation or replacement costs associated with damage, relocation or removal of private property caused by the City performing work in the public way.

Authority herein given and granted for a period of five (5) years from and after Date of Passage.

Alderman _____

Daniel S. Solis 25th Ward


PANINIS
SALADS


BAGEL
SANDWICHES
SOUPS
CATERING
CAFE LATTE

Department of Business Affairs and Consumer Protection
Small Business Center - Public Way Use Unit
City Hall - 121 N. LaSalle Street, Room 800 • Chicago, IL 60602
312-74-GOBIZ / 312-744-6249 • (312) 744-1944 (TTY)
http://www.cityofchicago.org/bacp

07/29/2015

Alderman **Daniel S. Solis**
Ward # **25**
City of Chicago
City Hall, Room **304**
121 North LaSalle Street
Chicago, Illinois 60602

Re: An ordinance to use and maintain a portion of the public right-of-way for **six (6) light fixture(s)** for **THE GREAT AMERICAN BAGEL ENTERPRISES INC.**, adjacent to the premises known as **1154 W. Madison St.**.

Dear Alderman **Daniel S. Solis**:

The applicant referenced above has requested the use of the public right-of-way for a **light fixture(s)**. An ordinance has been prepared by the Department of Business Affairs and Consumer Protection – Small Business Center - Public Way Use Unit for presentation to the City Council. Because this request was made for properties located in your ward, as approved by you as per the attached, I respectfully request that you introduce the attached ordinance at the next City Council meeting.

If you have any questions regarding this ordinance, please contact Anthony Bertuca at (312) 744-5506.

Department of Business Affairs and Consumer Protection

City of Chicago

O2015-5899

Office of the City Clerk

Document Tracking Sheet

Meeting Date:	7/29/2015
Sponsor(s):	Solis (25)
Type:	Ordinance
Title:	Grant(s) of privilege in public way for Loop Paper Recycling, Inc.
Committee(s) Assignment:	Committee on Transportation and Public Way

ORDINANCE
LOOP PAPER RECYCLING INC
Acct. No. 27580 - 2
Permit No. 1119529

Be It Ordained by the City Council of the City of Chicago:

SECTION 1. Permission and authority are hereby given and granted to LOOP PAPER RECYCLING INC, upon the terms and subject to the conditions of this ordinance to maintain and use, as now constructed, one (1) Track Scale(s) on the public right-of-way adjacent to its premises known as 2300 S. Laflin St..

Said Track Scale(s) at S. Laflin measure(s):
One (1) at ninety (90) feet in length, and twelve (12) feet in width for a total of one thousand eighty (1080) square feet.

The location of said privilege shall be as shown on prints kept on file with the Department of Business Affairs and Consumer Protection and the Office of the City Clerk.

Said privilege shall be constructed in accordance with plans and specifications approved by the Department of Transportation (Division of Project Development).

This grant of privilege in the public way shall be subject to the provisions of Section 10-28-015 and all other required provisions of the Municipal Code of Chicago.


The grantee shall pay to the City of Chicago as compensation for the privilege #1119529 herein granted the sum of four hundred ($400.00) per annum in advance.

A 25% penalty will be added for payments received after due date.

The permit holder agrees to hold the City of Chicago harmless for any damage, relocation or replacement costs associated with damage, relocation or removal of private property caused by the City performing work in the public way.

Authority herein given and granted for a period of five (5) years from and after 06/30/2015.

Alderman _____
Daniel S. Solis 25th Ward

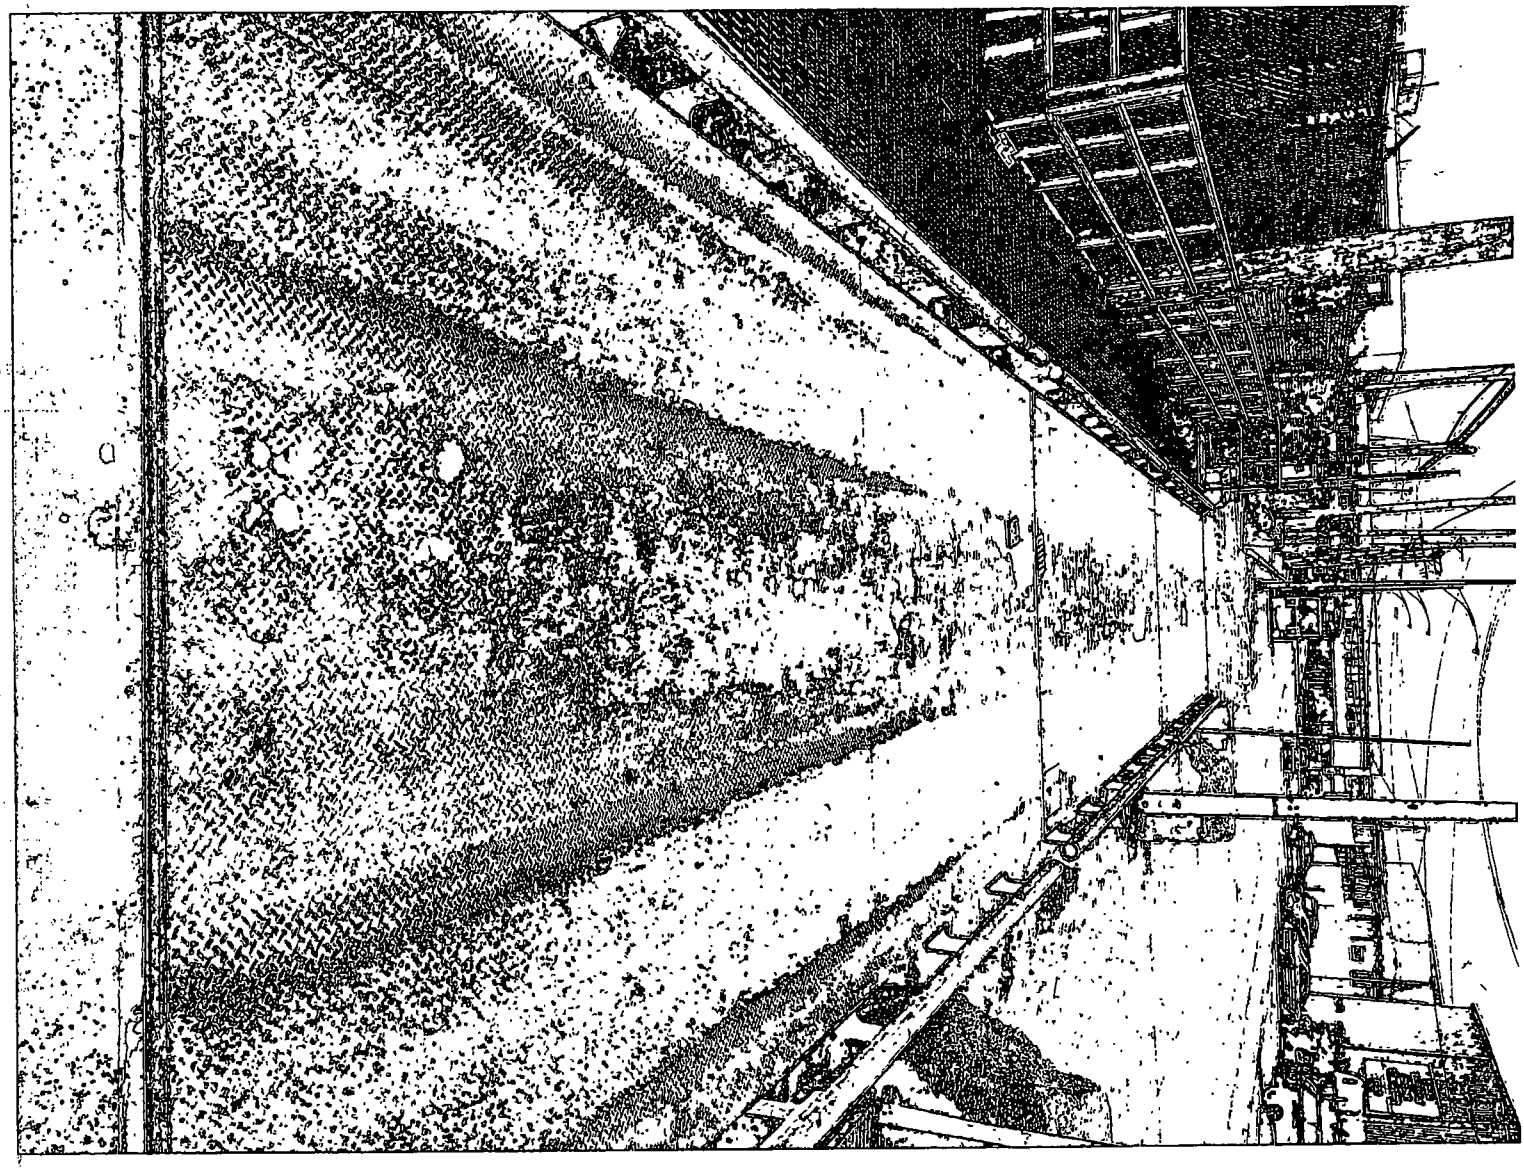

Department of Business Affairs and Consumer Protection
Small Business Center- Public Way Use Unit
City Hall- 121 N. LaSalle Street Room 800 • Chicago, IL 60602
312-74-GOBIZ / 312-744-6249 • (312) 744-1944 (TTY)
http://www.cityofchicago.org/bacp

07/29/2015

Alderman **Daniel S. Solis**
Ward # **25**
City of Chicago
City Hall, Room **304**
121 North LaSalle Street
Chicago, Illinois 60602

Re: An ordinance to use and maintain a portion of the public right-of-way for **one (1) track scale(s)** for **LOOP PAPER RECYCLING INC**, adjacent to the premises known as **2300 S. Laflin St.**.

Dear Alderman **Daniel S. Solis**:

The applicant referenced above has requested the use of the public right-of-way for a **track scale(s)**. An ordinance has been prepared by the Department of Business Affairs and Consumer Protection – Small Business Center - Public Way Use Unit for presentation to the City Council. Because this request was made for properties located in your ward, as approved by you as per the attached, I respectfully request that you introduce the attached ordinance at the next City Council meeting.

If you have any questions regarding this ordinance, please contact Anthony Bertuca at (312) 744-5506.

Department of Business Affairs and Consumer Protection

City of Chicago

O2015-5901

Office of the City Clerk

Document Tracking Sheet

Meeting Date:	7/29/2015
Sponsor(s):	Solis (25)
Type:	Ordinance
Title:	Grant(s) of privilege in public way for Triple Crown Restaurant
Committee(s) Assignment:	Committee on Transportation and Public Way

ORDINANCE
TRIPLE CROWN RESTAURANT
Acct. No. 341189 - 1
Permit No. 1119610

Be It Ordained by the City Council of the City of Chicago:

SECTION 1. Permission and authority are hereby given and granted to TRIPLE CROWN RESTAURANT, upon the terms and subject to the conditions of this ordinance to maintain and use, as now constructed, three (3) Light Fixture(s) projecting over the public right-of-way adjacent to its premises known as 2217 S. Wentworth Ave..

Said Light Fixture(s) at S. Wentworth Avenue measure(s):
Three (3) at two (2) feet in length, point five (.5) feet in width and ten (10) feet above grade level.

The location of said privilege shall be as shown on prints kept on file with the Department of Business Affairs and Consumer Protection and the Office of the City Clerk.

Said privilege shall be constructed in accordance with plans and specifications approved by the Department of Transportation (Division of Project Development).

This grant of privilege in the public way shall be subject to the provisions of Section 10-28-015 and all other required provisions of the Municipal Code of Chicago.

The grantee shall pay to the City of Chicago as compensation for the privilege #1119610 herein granted the sum of eighty-five ($85.00) per annum in advance.


A 25% penalty will be added for payments received after due date.

The permit holder agrees to hold the City of Chicago harmless for any damage, relocation or replacement costs associated with damage, relocation or removal of private property caused by the City performing work in the public way.

Authority herein given and granted for a period of five (5) years from and after 06/30/2015.

Alderman _____

Daniel S. Solis 25th Ward

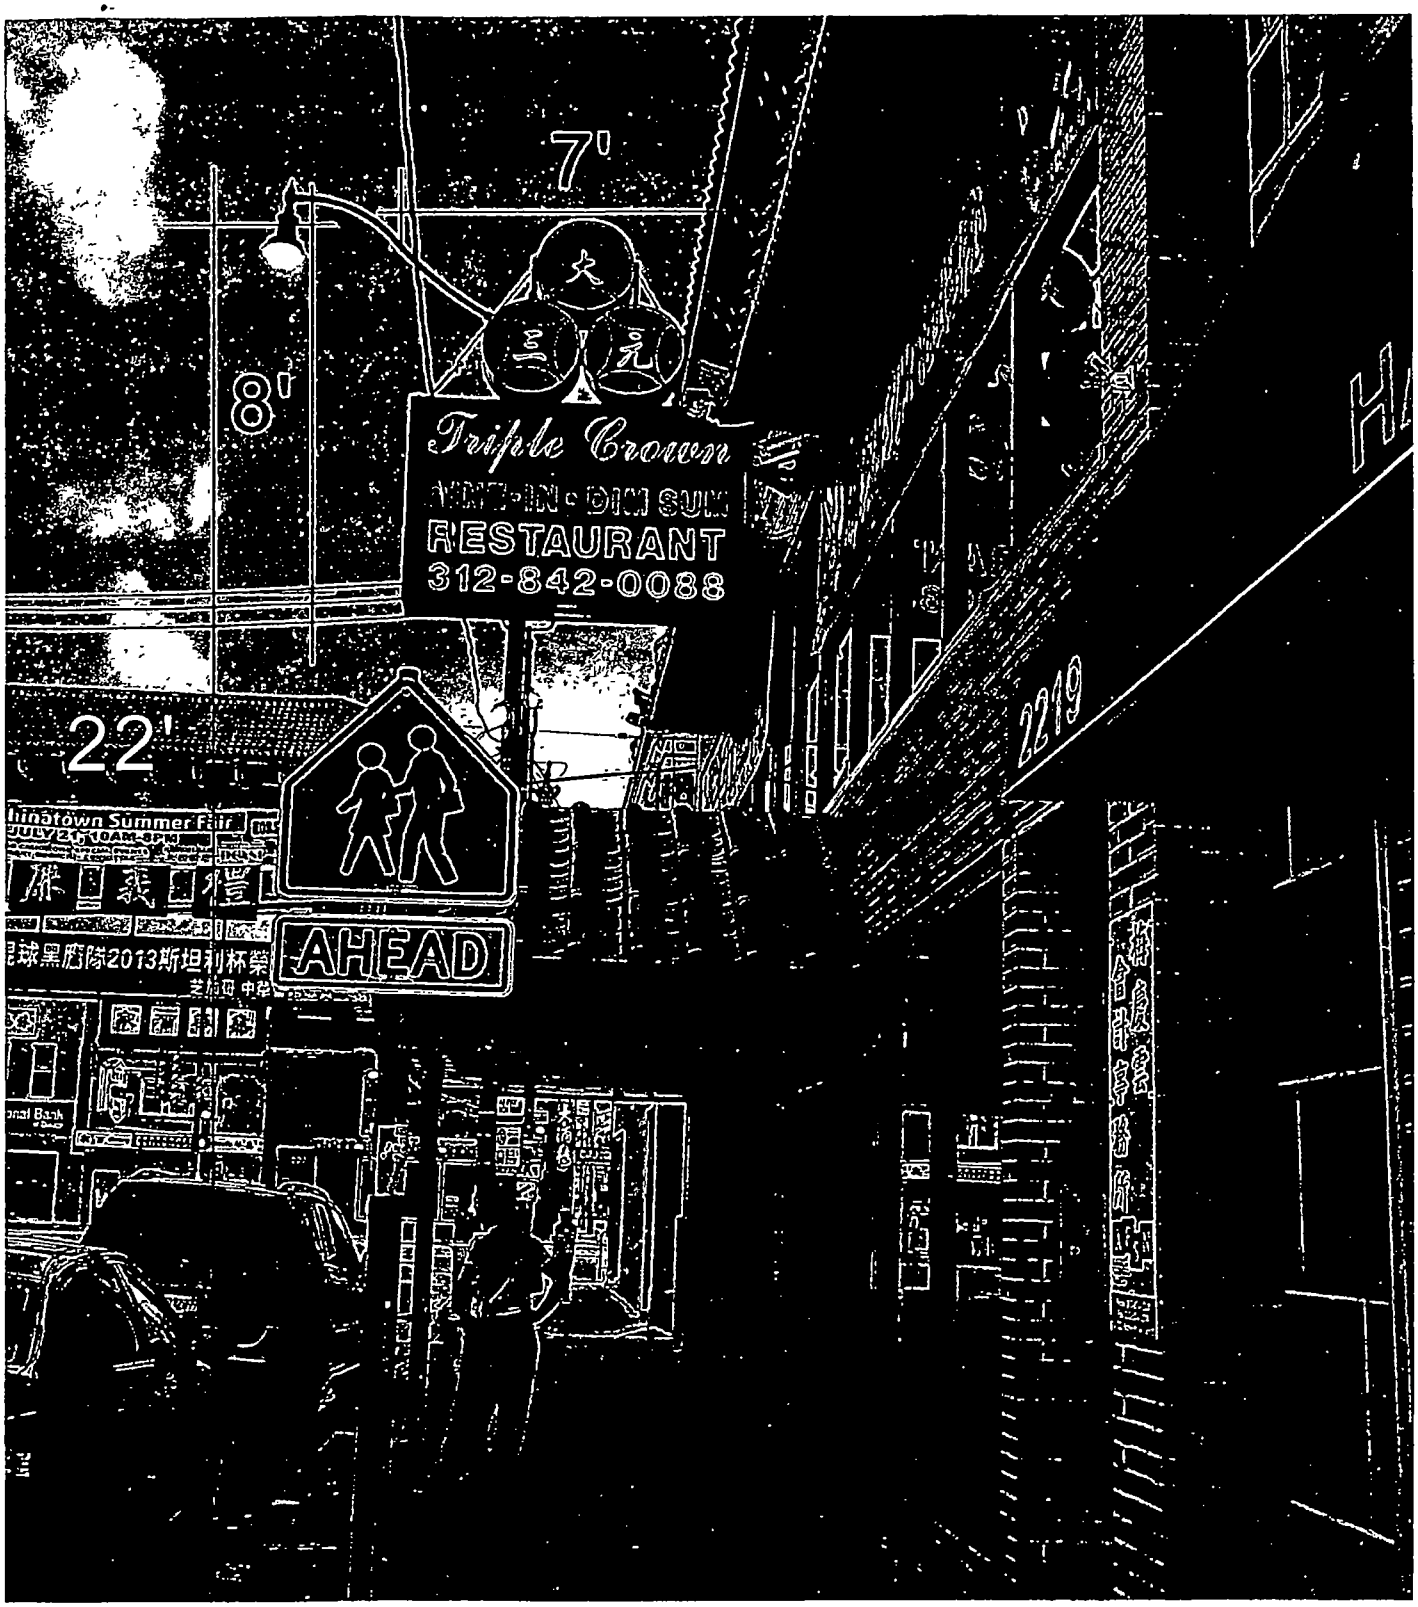
7'
8'
22'
Triple Crown
DIM SUM
RESTAURANT
312-842-0088
AHEAD
2219

Department of Business Affairs and Consumer Protection
Small Business Center - Public Way Use Unit
City Hall - 121 N. LaSalle Street, Room 800 • Chicago, IL 60602
312-74-GOBIZ / 312-744-6249 • (312) 744-1944 (TTY)
http://www.cityofchicago.org/bacp

07/29/2015

Alderman **Daniel S. Solis**
Ward # **25**
City of Chicago
City Hall, Room **304**
121 North LaSalle Street
Chicago, Illinois 60602

Re: An ordinance to use and maintain a portion of the public right-of-way for **three (3) light fixture(s)** for **TRIPLE CROWN RESTAURANT,** adjacent to the premises known as **2217 S. Wentworth Ave.**.

Dear Alderman **Daniel S. Solis**:

The applicant referenced above has requested the use of the public right-of-way for a **light fixture(s)**. An ordinance has been prepared by the Department of Business Affairs and Consumer Protection – Small Business Center - Public Way Use Unit for presentation to the City Council. Because this request was made for properties located in your ward, as approved by you as per the attached, I respectfully request that you introduce the attached ordinance at the next City Council meeting.

If you have any questions regarding this ordinance, please contact Anthony Bertuca at (312) 744-5506.

Department of Business Affairs and Consumer Protection

City of Chicago

O2015-5903

Office of the City Clerk

Document Tracking Sheet

Meeting Date:	7/29/2015
Sponsor(s):	Maldonado (26)
Type:	Ordinance
Title:	Grant(s) of privilege in public way for Barbara Sierra
Committee(s) Assignment:	Committee on Transportation and Public Way

ORDINANCE
BARBARA SIERRA
Acct. No. 399311 - 1
Permit No. 1119344

Be It Ordained by the City Council of the City of Chicago:

SECTION 1. Permission and authority are hereby given and granted to BARBARA SIERRA, upon the terms and subject to the conditions of this ordinance to maintain and use, as now constructed, one (1) Exterior mount (Gutter) projecting over the public right-of-way adjacent to its premises known as 3658 W. Armitage Ave..

Said Exterior mount (Gutter) at N. Lawndale Avenue measure(s):
One (1) at seventy (70) feet in length, and point five (.5) feet in width for a total of thirty-five (35) square feet. Existing gutter is approximately (36) feet above grade level.

The location of said privilege shall be as shown on prints kept on file with the Department of Business Affairs and Consumer Protection and the Office of the City Clerk.

Said privilege shall be constructed in accordance with plans and specifications approved by the Department of Transportation (Division of Project Development).

This grant of privilege in the public way shall be subject to the provisions of Section 10-28-015 and all other required provisions of the Municipal Code of Chicago.

The grantee shall pay to the City of Chicago as compensation for the privilege #1119344 herein granted the sum of four hundred ($400.00) per annum in advance.


A 25% penalty will be added for payments received after due date.

The permit holder agrees to hold the City of Chicago harmless for any damage, relocation or replacement costs associated with damage, relocation or removal of private property caused by the City performing work in the public way.

Authority herein given and granted for a period of five (5) years from and after Date of Passage.

Alderman _____

Roberto Maldonado 26th Ward

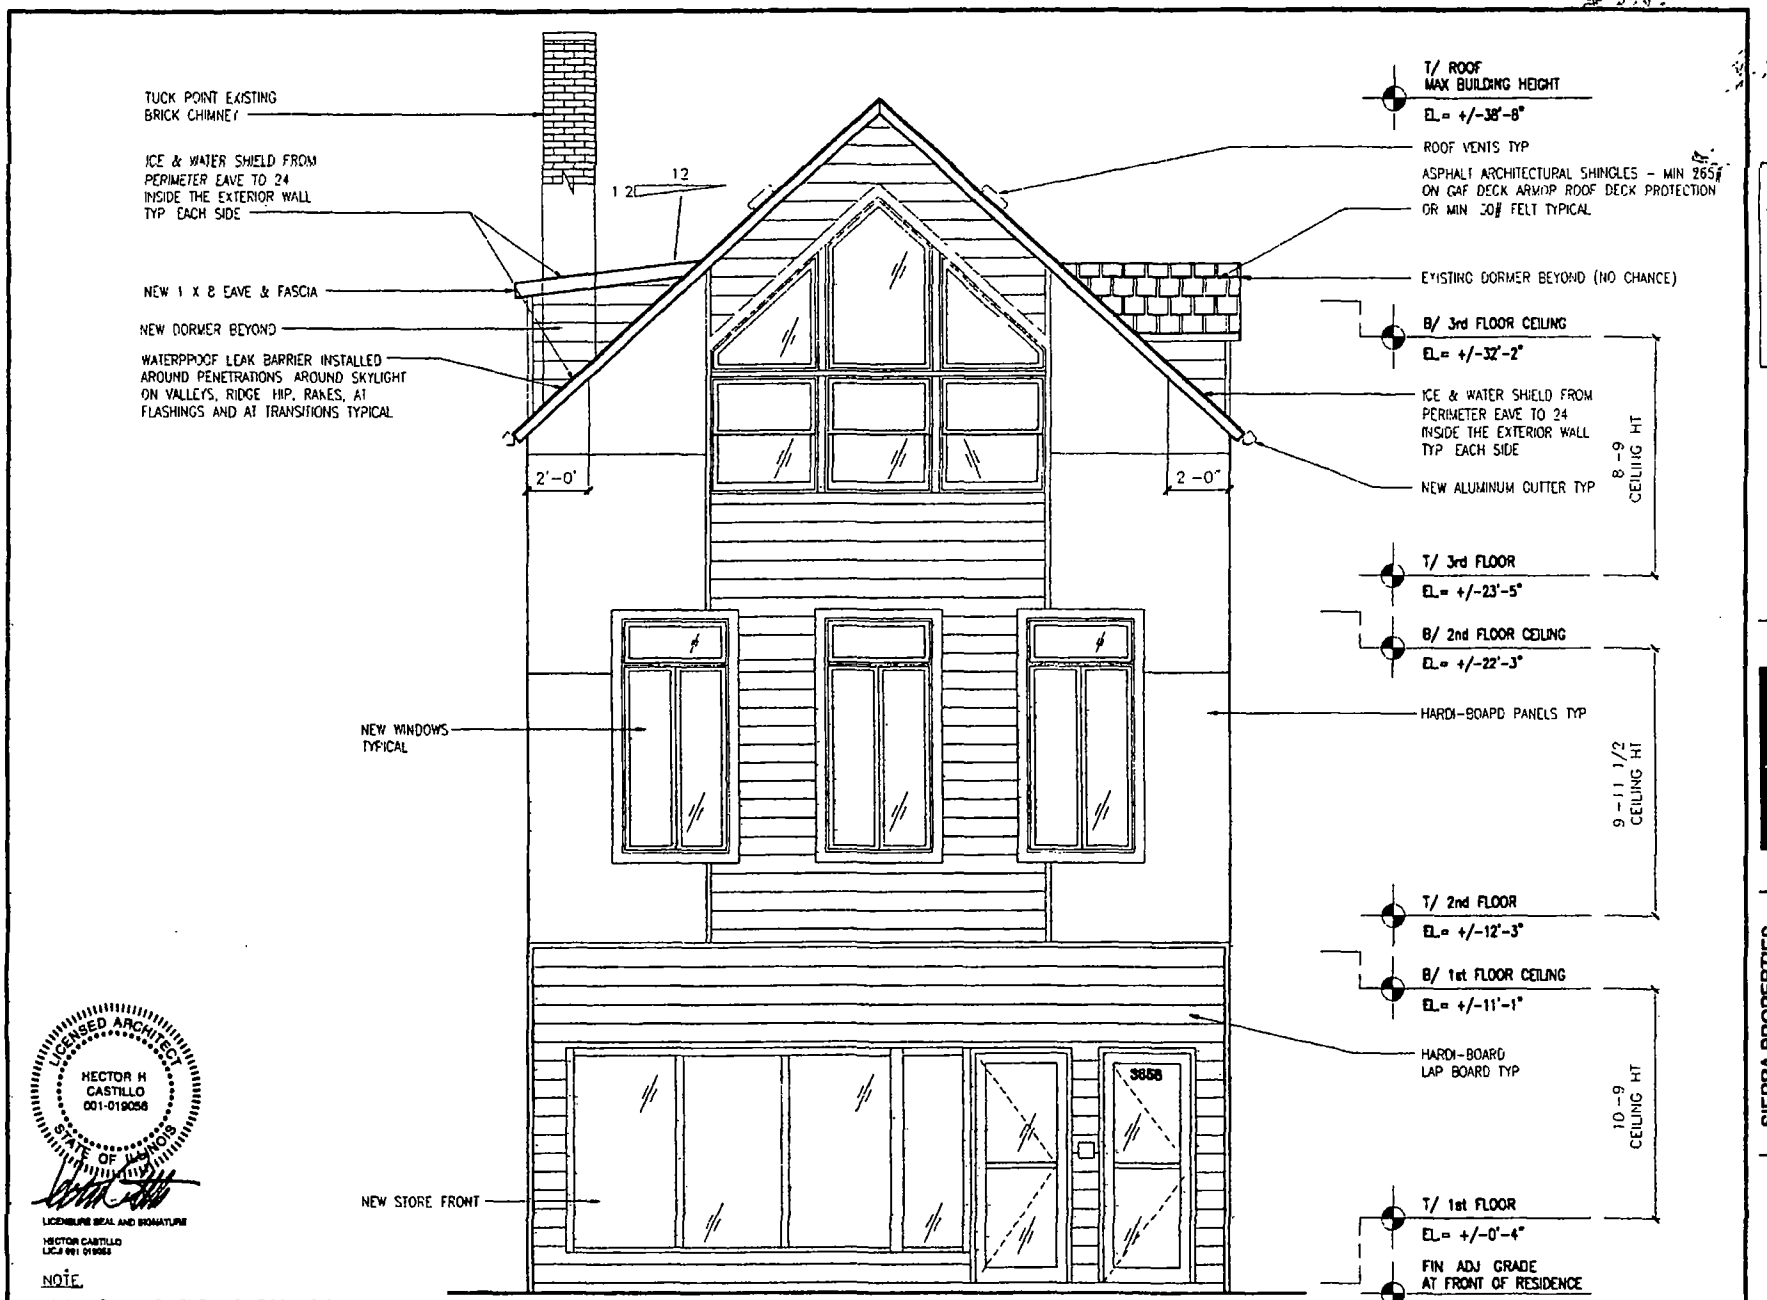

LICENSED ARCHITECT
HECTOR H CASTILLO
001-019056
STATE OF ILLINOIS

LICENSURE SEAL AND SIGNATURE

HECTOR CASTILLO
LIC.# 001-019056

NOTE.

ANY AND ALL DIMENSIONS ROOM SIZES AND AREA CALCULATIONS ARE APPROXIMATE AND BASED ON SITE MEASUREMENTS CONTRACTORS APE TO VERIFY ALL DIMENSIONS PRIOR TO PROCEEDING WITH ANY WORK

SOUTH ELEVATION

SCALE 3/8"=1'-0"

A201

DATE 08/01/2014

ISSUED FOR PERMIT

CONNECTA

SIERRA PROPERTIES
3 UNIT REHAB
3858 W. ARMITAGE
CHICAGO, ILLINOIS 60647

FRONT ELEVATION

Department of Business Affairs and Consumer Protection
Small Business Center- Public Way Use Unit
City Hall- 121 N. LaSalle Street Room 800 • Chicago, IL 60602
312-74-GOBIZ / 312-744-6249 • (312) 744-1944 (TTY)
http://www.cityofchicago.org/bacp

07/29/2015

Alderman **Roberto Maldonado**
Ward # **26**
City of Chicago
City Hall, Room **300**
121 North LaSalle Street
Chicago, Illinois 60602

Re: An ordinance to use and maintain a portion of the public right-of-way for **one (1) exterior mount(s)** for **BARBARA SIERRA**, adjacent to the premises known as **3658 W. Armitage Ave.**.

Dear Alderman **Roberto Maldonado**:

The applicant referenced above has requested the use of the public right-of-way for a **exterior mount(s)**. An ordinance has been prepared by the Department of Business Affairs and Consumer Protection – Small Business Center - Public Way Use Unit for presentation to the City Council. Because this request was made for properties located in your ward, as approved by you as per the attached, I respectfully request that you introduce the attached ordinance at the next City Council meeting.

If you have any questions regarding this ordinance, please contact Anthony Bertuca at (312) 744-5506.

Department of Business Affairs and Consumer Protection

City of Chicago

O2015-5908

Office of the City Clerk

Document Tracking Sheet

Meeting Date:	7/29/2015
Sponsor(s):	Maldonado (26)
Type:	Ordinance
Title:	Grant(s) of privilege in public way for Christy Weber Farm & Garden Center
Committee(s) Assignment:	Committee on Transportation and Public Way

ORDINANCE
Christy Webber Farm & Garden Center
Acct. No. 338803 - 1
Permit No. 1119269

Be It Ordained by the City Council of the City of Chicago:

SECTION 1. Permission and authority are hereby given and granted to Christy Webber Farm & Garden Center, upon the terms and subject to the conditions of this ordinance to maintain and use one (1) sign(s) projecting over the public right-of-way attached to its premises known as 2200 W. Grand Ave..

Said sign structure(s) measures as follows; along W. GRAND AVE.:
One (1) at eight (8) feet in length, ten (10) feet in height and nine point six seven (9.67) feet above grade level.

The location of said privilege shall be as shown on prints kept on file with the Department of Business Affairs and Consumer Protection and the Office of the City Clerk.

Said privilege shall be constructed in accordance with plans and specifications approved by the Department of Transportation (Division of Project Development) and Zoning Department - Signs.

This grant of privilege in the public way shall be subject to the provisions of Section 10-28-015 and all other required provisions of the Municipal Code of Chicago.

The grantee shall pay to the City of Chicago as compensation for the privilege #1119269 herein granted the sum of three hundred ($300.00) per annum in advance.


A 25% penalty will be added for payments received after due date.

The permit holder agrees to hold the City of Chicago harmless for any damage, relocation or replacement costs associated with damage, relocation or removal of private property caused by the City performing work in the public way.

Authority herein given and granted for a period of five (5) years from and after 05/12/2015.

Alderman _____

Roberto Maldonado 26th Ward

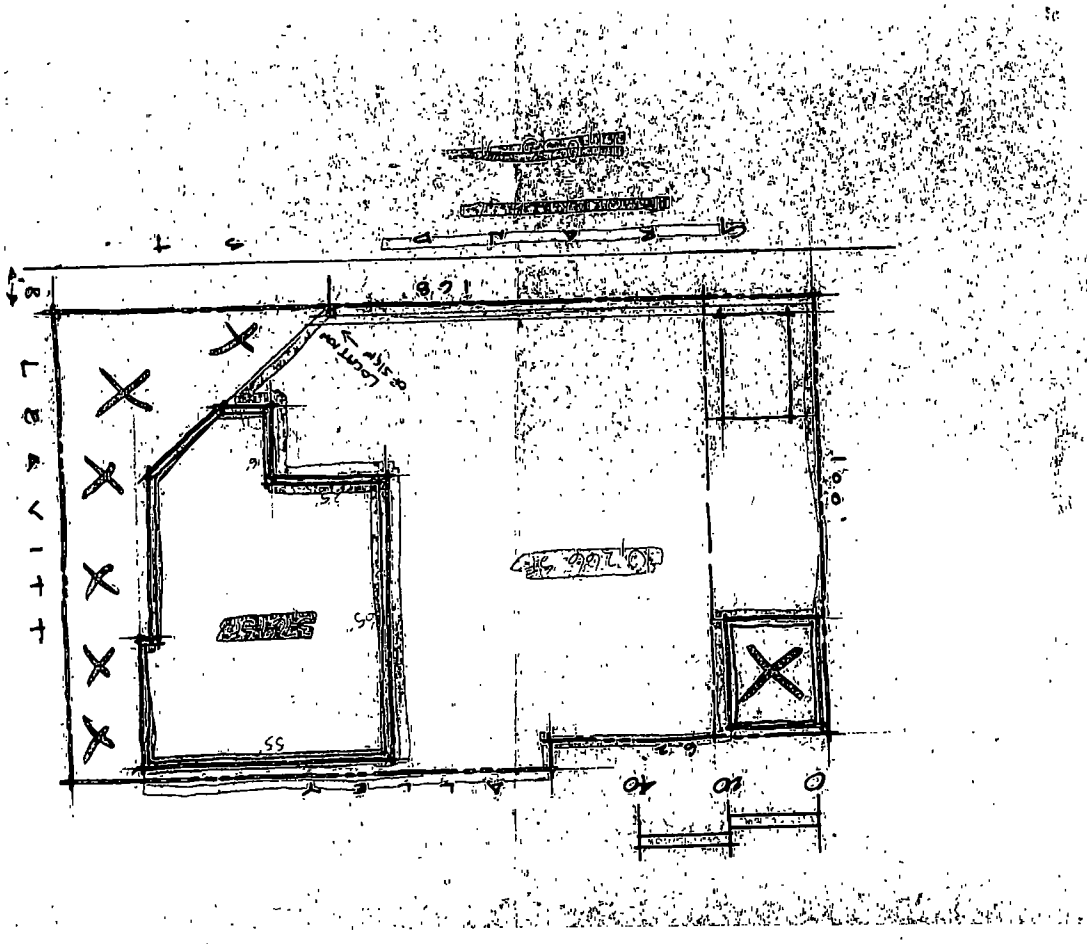

Department of Business Affairs and Consumer Protection
Small Business Center - Public Way Use Unit
City Hall - 121 N. LaSalle Street, Room 800 • Chicago, IL 60602
312-74-GOBIZ / 312-744-6249 • (312) 744-1944 (TTY)
http://www.cityofchicago.org/bacp

07/29/2015

Alderman **Roberto Maldonado**
Ward # **26**
City of Chicago
City Hall, Room **300**
121 North LaSalle Street
Chicago, Illinois 60602

Re: An ordinance to use and maintain a portion of the public right-of-way for **one (1) sign(s)** for **Christy Webber Farm & Garden Center**, adjacent to the premises known as **2200 W. Grand Ave.**.

Dear Alderman **Roberto Maldonado**:

The applicant referenced above has requested the use of the public right-of-way for a **sign(s)**. An ordinance has been prepared by the Department of Business Affairs and Consumer Protection – Small Business Center - Public Way Use Unit for presentation to the City Council. Because this request was made for properties located in your ward, as approved by you as per the attached, I respectfully request that you introduce the attached ordinance at the next City Council meeting.

If you have any questions regarding this ordinance, please contact Anthony Bertuca at (312) 744-5506.

Department of Business Affairs and Consumer Protection

City of Chicago

O2015-5914

Office of the City Clerk

Document Tracking Sheet

Meeting Date:	7/29/2015
Sponsor(s):	Maldonado (26)
Type:	Ordinance
Title:	Grant(s) of privilege in public way for Roeser's Bakery - privilege No. 1119281
Committee(s) Assignment:	Committee on Transportation and Public Way

ORDINANCE
ROESER'S BAKERY
Acct. No. 62563 - 1
Permit No. 1119281

Be It Ordained by the City Council of the City of Chicago:

SECTION 1. Permission and authority are hereby given and granted to ROESER'S BAKERY, upon the terms and subject to the conditions of this ordinance to maintain and use, as now constructed, one (1) Bay Window(s) projecting over the public right-of-way adjacent to its premises known as 3216 W. North Ave..

Said Bay Window(s) at W. North measure(s):
One (1) at fourteen (14) feet in length, and two point five (2.5) feet in width for a total of thirty-five (35) square feet.

The location of said privilege shall be as shown on prints kept on file with the Department of Business Affairs and Consumer Protection and the Office of the City Clerk.

Said privilege shall be constructed in accordance with plans and specifications approved by the Department of Transportation (Division of Project Development).

This grant of privilege in the public way shall be subject to the provisions of Section 10-28-015 and all other required provisions of the Municipal Code of Chicago.

The grantee shall pay to the City of Chicago as compensation for the privilege #1119281 herein granted the sum of zero ($.00) per annum in advance.


A 25% penalty will be added for payments received after due date.

The permit holder agrees to hold the City of Chicago harmless for any damage, relocation or replacement costs associated with damage, relocation or removal of private property caused by the City performing work in the public way.

Authority herein given and granted for a period of five (5) years from and after 06/30/2015.

Alderman _____

Roberto Maldonado 26th Ward

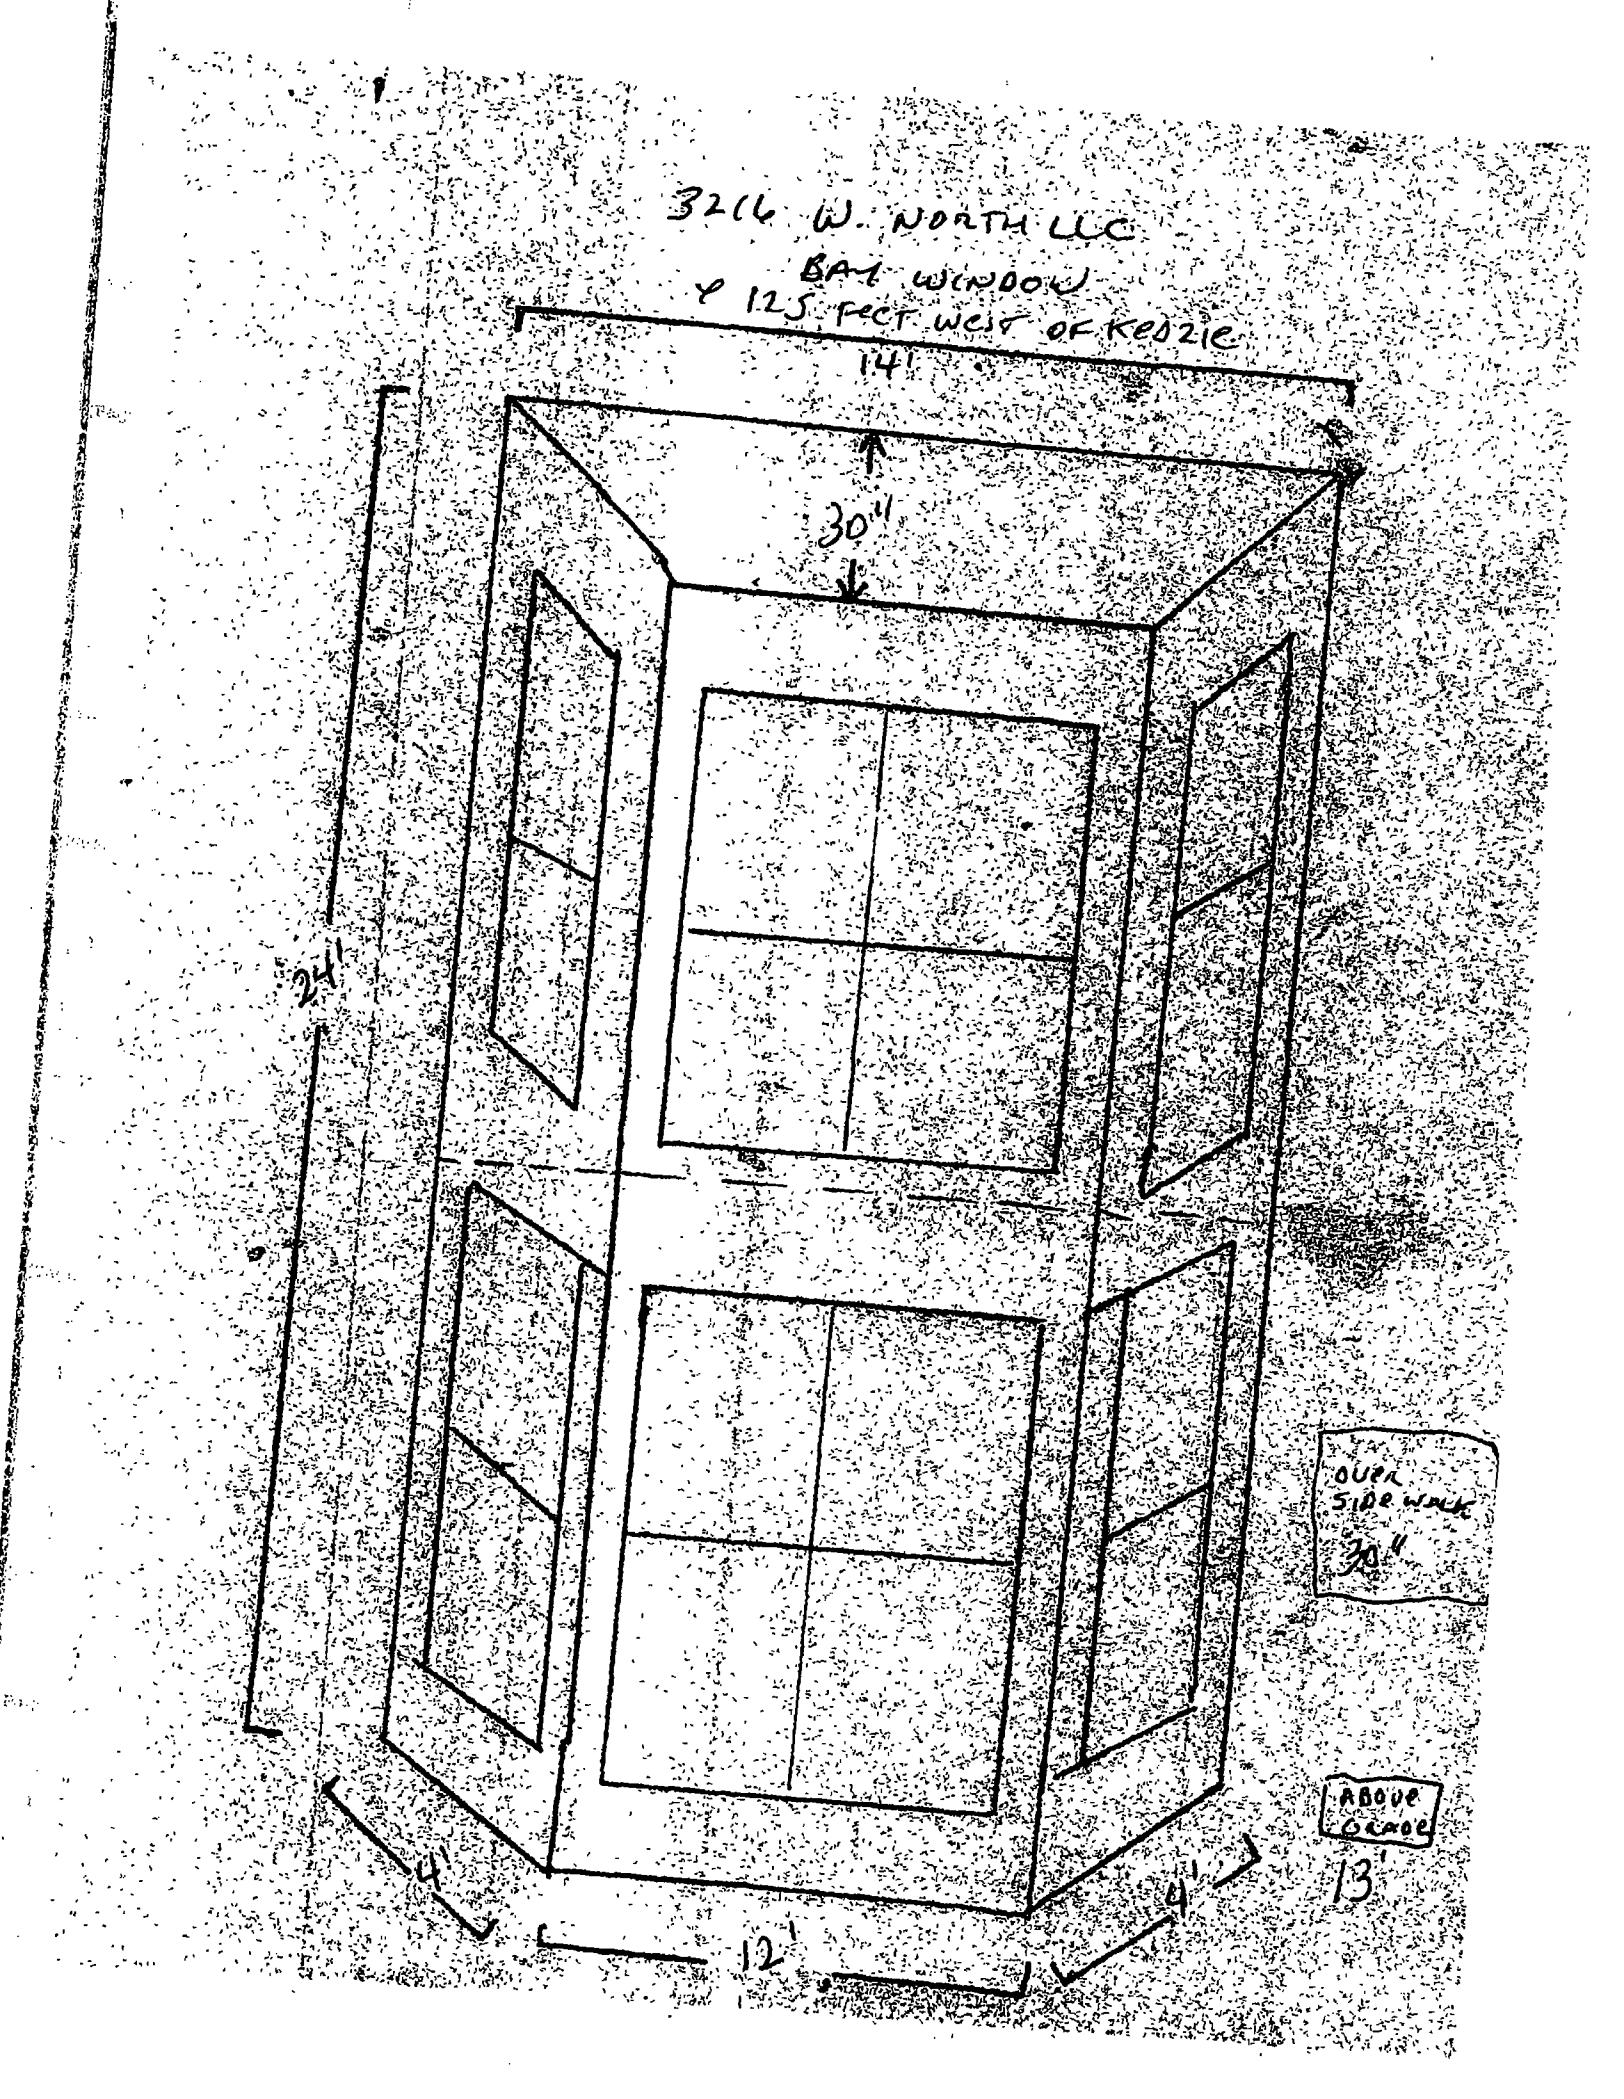
3216 W. NORTH LLC
BAY WINDOW
@ 12.5 FEET WEST OF KEDZIE
14'
30"
24'
OVER SIDE WALK
30"
ABOVE GRADE
13'
4'
12'
4'

Department of Business Affairs and Consumer Protection
Small Business Center - Public Way Use Unit
City Hall - 121 N. LaSalle Street, Room 800 • Chicago, IL 60602
312-74-GOBIZ / 312-744-6249 • (312) 744-1944 (TTY)
http //www.cityofchicago.org/bacp

07/29/2015

Alderman **Roberto Maldonado**
Ward # **26**
City of Chicago
City Hall, Room **300**
121 North LaSalle Street
Chicago, Illinois 60602

Re: An ordinance to use and maintain a portion of the public right-of-way for **one (1) bay window(s)** for **ROESER'S BAKERY**, adjacent to the premises known as **3216 W. North Ave.**.

Dear Alderman **Roberto Maldonado**:

The applicant referenced above has requested the use of the public right-of-way for a **bay window(s)**. An ordinance has been prepared by the Department of Business Affairs and Consumer Protection – Small Business Center - Public Way Use Unit for presentation to the City Council. Because this request was made for properties located in your ward, as approved by you as per the attached, I respectfully request that you introduce the attached ordinance at the next City Council meeting.

If you have any questions regarding this ordinance, please contact Anthony Bertuca at (312) 744-5506.

Department of Business Affairs and Consumer Protection

City of Chicago

O2015-5917

Office of the City Clerk

Document Tracking Sheet

Meeting Date:	7/29/2015
Sponsor(s):	Maldonado (26)
Type:	Ordinance
Title:	Grant(s) of privilege in public way for Roeser's Bakery - Privilege No. 1119282
Committee(s) Assignment:	Committee on Transportation and Public Way

ORDINANCE
ROESER'S BAKERY
Acct. No. 62563 - 1
Permit No. 1119282

Be It Ordained by the City Council of the City of Chicago:

SECTION 1. Permission and authority are hereby given and granted to ROESER'S BAKERY, upon the terms and subject to the conditions of this ordinance to maintain and use, as now constructed, one (1) Cornice(s) projecting over the public right-of-way adjacent to its premises known as 3216 W. North Ave..

Said Cornice(s) at W. North Avenue measure(s):
One (1) at twenty-four (24) feet in length, and three point five (3.5) feet in width for a total of eighty-four (84) square feet. Existing cornice is approximately thirty-eight (38) feet above grade level.

The location of said privilege shall be as shown on prints kept on file with the Department of Business Affairs and Consumer Protection and the Office of the City Clerk.

Said privilege shall be constructed in accordance with plans and specifications approved by the Department of Transportation (Division of Project Development).

This grant of privilege in the public way shall be subject to the provisions of Section 10-28-015 and all other required provisions of the Municipal Code of Chicago.

The grantee shall pay to the City of Chicago as compensation for the privilege #1119282 herein granted the sum of zero ($.00) per annum in advance.

A 25% penalty will be added for payments received after due date.


The permit holder agrees to hold the City of Chicago harmless for any damage, relocation or replacement costs associated with damage, relocation or removal of private property caused by the City performing work in the public way.


Authority herein given and granted for a period of five (5) years from and after 06/30/2015.

Alderman _____

Roberto Maldonado 26th Ward

3216 W NORTH AVE LLC
@ 125 FT FROM KEDZIE
CORNICE.

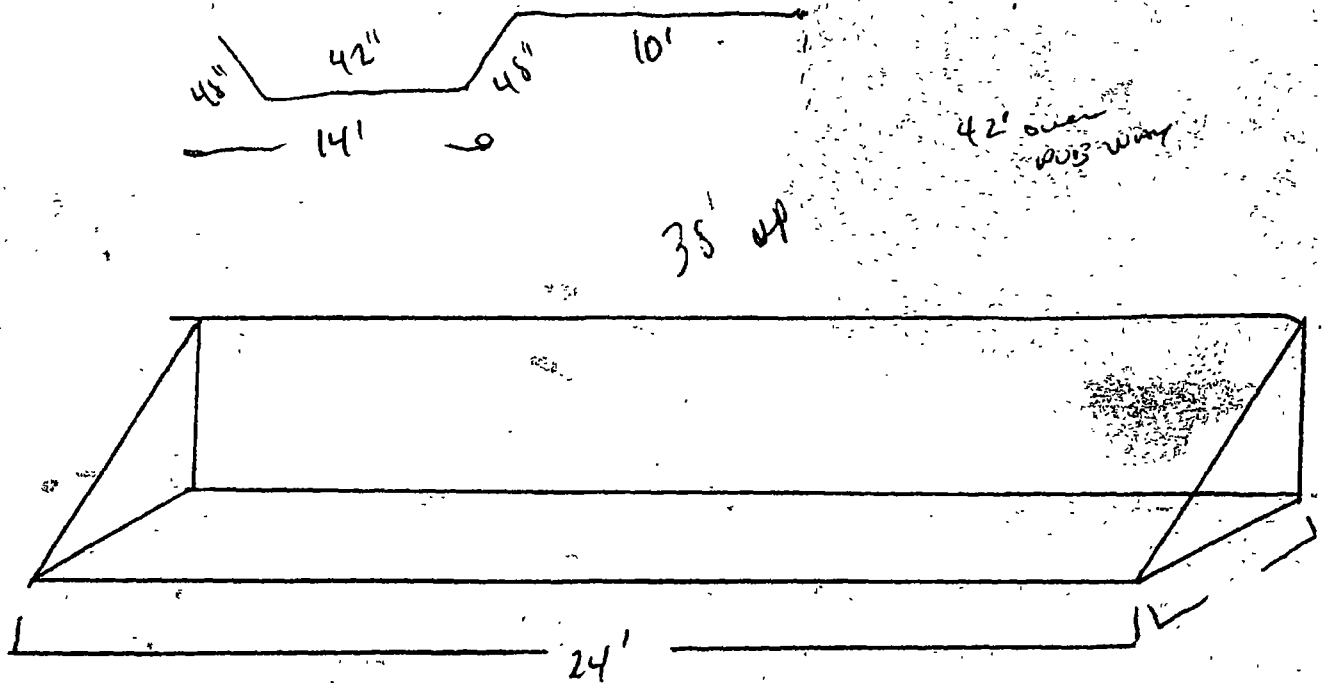

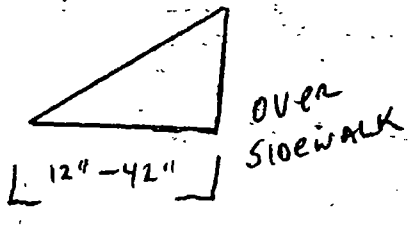

Department of Business Affairs and Consumer Protection
Small Business Center- Public Way Use Unit
City Hall - 121 N. LaSalle Street Room 800 • Chicago, IL 60602
312-74-GOBIZ / 312-744-6249 • (312) 744-1944 (TTY)
http://www.cityofchicago.org/bacp

07/29/2015

Alderman **Roberto Maldonado**
Ward # **26**
City of Chicago
City Hall, Room **300**
121 North LaSalle Street
Chicago, Illinois 60602

Re: An ordinance to use and maintain a portion of the public right-of-way for **one (1) cornice(s)** for **ROESER'S BAKERY**, adjacent to the premises known as **3216 W. North Ave.**.

Dear Alderman **Roberto Maldonado**:

The applicant referenced above has requested the use of the public right-of-way for a **cornice(s)**. An ordinance has been prepared by the Department of Business Affairs and Consumer Protection – Small Business Center - Public Way Use Unit for presentation to the City Council. Because this request was made for properties located in your ward, as approved by you as per the attached, I respectfully request that you introduce the attached ordinance at the next City Council meeting.

If you have any questions regarding this ordinance, please contact Anthony Bertuca at (312) 744-5506.

Department of Business Affairs and Consumer Protection

City of Chicago

O2015-5921

Office of the City Clerk

Document Tracking Sheet

Meeting Date:	7/29/2015
Sponsor(s):	Maldonado (26)
Type:	Ordinance
Title:	Grant(s) of privilege in public way for Roeser's Bakery - privilege No. 1119288
Committee(s) Assignment:	Committee on Transportation and Public Way

ORDINANCE
ROESER'S BAKERY
Acct. No. 62563 - 1
Permit No. 1119288

Be It Ordained by the City Council of the City of Chicago:

SECTION 1. Permission and authority are hereby given and granted to ROESER'S BAKERY, upon the terms and subject to the conditions of this ordinance to maintain and use one (1) sign(s) projecting over the public right-of-way attached to its premises known as 3216 W. North Ave..

Said sign structure(s) measures as follows; along W. North:
One (1) at eight (8) feet in length, four point six six (4.66) feet in height and thirty-three (33) feet above grade level.

The location of said privilege shall be as shown on prints kept on file with the Department of Business Affairs and Consumer Protection and the Office of the City Clerk.

Said privilege shall be constructed in accordance with plans and specifications approved by the Department of Transportation (Division of Project Development) and Zoning Department - Signs.

This grant of privilege in the public way shall be subject to the provisions of Section 10-28-015 and all other required provisions of the Municipal Code of Chicago.

The grantee shall pay to the City of Chicago as compensation for the privilege #1119288 herein granted the sum of three hundred ($300.00) per annum in advance.


A 25% penalty will be added for payments received after due date.

The permit holder agrees to hold the City of Chicago harmless for any damage, relocation or replacement costs associated with damage, relocation or removal of private property caused by the City performing work in the public way.

Authority herein given and granted for a period of five (5) years from and after 06/09/2015.

Alderman _____

Roberto Maldonado 26th Ward

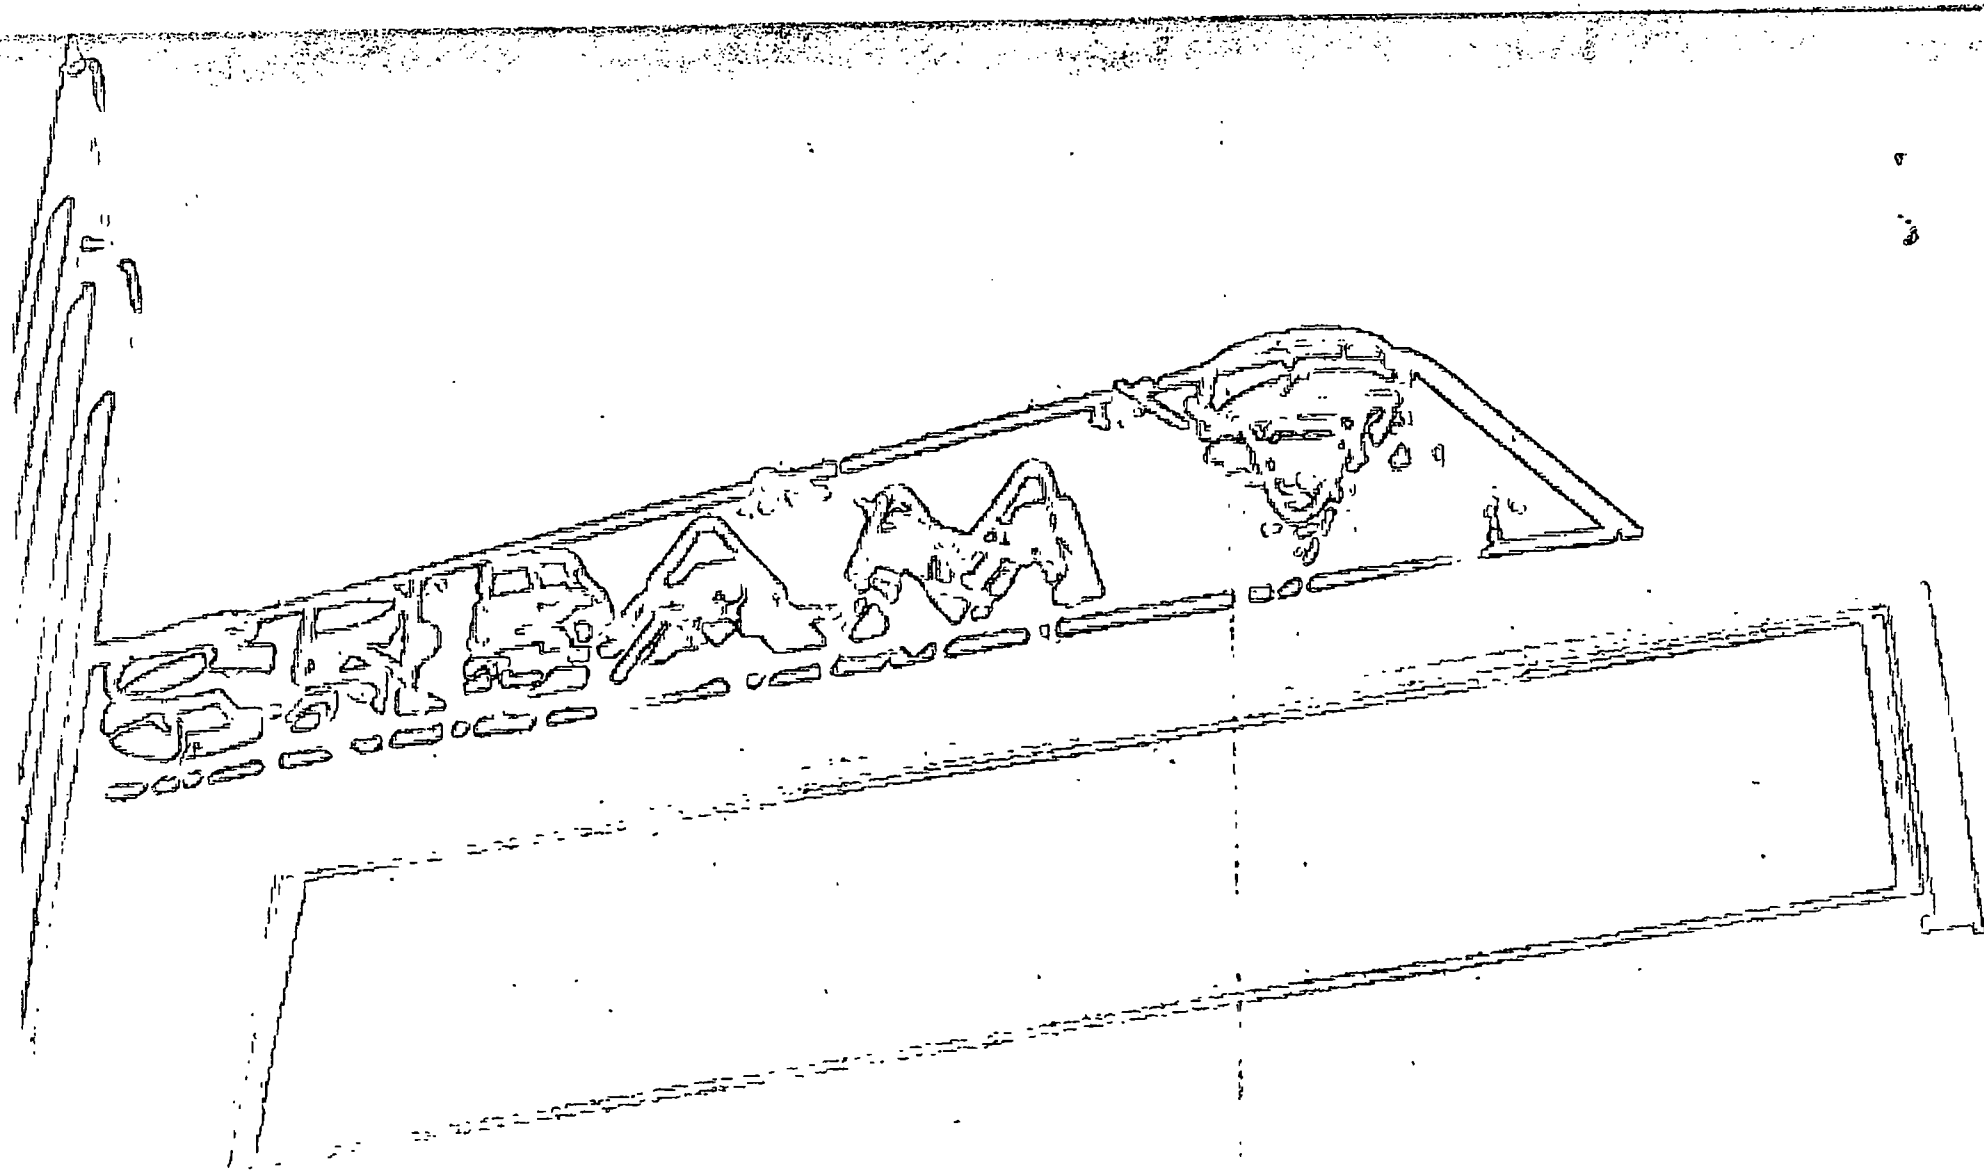

Department of Business Affairs and Consumer Protection
Small Business Center - Public Way Use Unit
City Hall - 121 N. LaSalle Street, Room 800 • Chicago, IL 60602
312-74-GOBIZ / 312-744-6249 • (312) 744-1944 (TTY)
http://www.cityofchicago.org/bacp

07/29/2015

Alderman **Roberto Maldonado**
Ward # **26**
City of Chicago
City Hall, Room **300**
121 North LaSalle Street
Chicago, Illinois 60602

Re: An ordinance to use and maintain a portion of the public right-of-way for **one (1) sign(s)** for **ROESER'S BAKERY**, adjacent to the premises known as **3216 W. North Ave.**.

Dear Alderman **Roberto Maldonado**:

The applicant referenced above has requested the use of the public right-of-way for a **sign(s)**. An ordinance has been prepared by the Department of Business Affairs and Consumer Protection – Small Business Center - Public Way Use Unit for presentation to the City Council. Because this request was made for properties located in your ward, as approved by you as per the attached, I respectfully request that you introduce the attached ordinance at the next City Council meeting.

If you have any questions regarding this ordinance, please contact Anthony Bertuca at (312) 744-5506.

Department of Business Affairs and Consumer Protection

City of Chicago

O2015-5924

Office of the City Clerk

Document Tracking Sheet

Meeting Date:	7/29/2015
Sponsor(s):	Maldonado (26)
Type:	Ordinance
Title:	Grant(s) of privilege in public way for Roeser's Bakery - privilege No. 1119285
Committee(s) Assignment:	Committee on Transportation and Public Way

ORDINANCE
ROESER'S BAKERY
Acct. No. 62563 - 1
Permit No. 1119285

Be It Ordained by the City Council of the City of Chicago:

SECTION 1. Permission and authority are hereby given and granted to ROESER'S BAKERY, upon the terms and subject to the conditions of this ordinance to maintain and use one (1) sign(s) projecting over the public right-of-way attached to its premises known as 3218 W. North Ave..

Said sign structure(s) measures as follows; along W. North:
One (1) at one point six six (1.66) feet in length, four (4) feet in height and ten (10) feet above grade level.

The location of said privilege shall be as shown on prints kept on file with the Department of Business Affairs and Consumer Protection and the Office of the City Clerk.

Said privilege shall be constructed in accordance with plans and specifications approved by the Department of Transportation (Division of Project Development) and Zoning Department - Signs.

This grant of privilege in the public way shall be subject to the provisions of Section 10-28-015 and all other required provisions of the Municipal Code of Chicago.

The grantee shall pay to the City of Chicago as compensation for the privilege #1119285 herein granted the sum of one hundred ($100.00) per annum in advance.

A 25% penalty will be added for payments received after due date.

The permit holder agrees to hold the City of Chicago harmless for any damage, relocation or replacement costs associated with damage, relocation or removal of private property caused by the City performing work in the public way.

Authority herein given and granted for a period of five (5) years from and after 06/09/2015.

Alderman _____

Roberto Maldonado 26th Ward

APPLICATION TO USE THE PUBLIC RIGHT OF WAY


EXAMPLE OF SIGN DRAWING

SIGN DRAWING

PROPERTY LOCATION: 3216-18 W. North Ave
or 175 FT From Kedzie

ORGANIZATION(S) NAME: Open Roses ABA Bakery

Parking lot

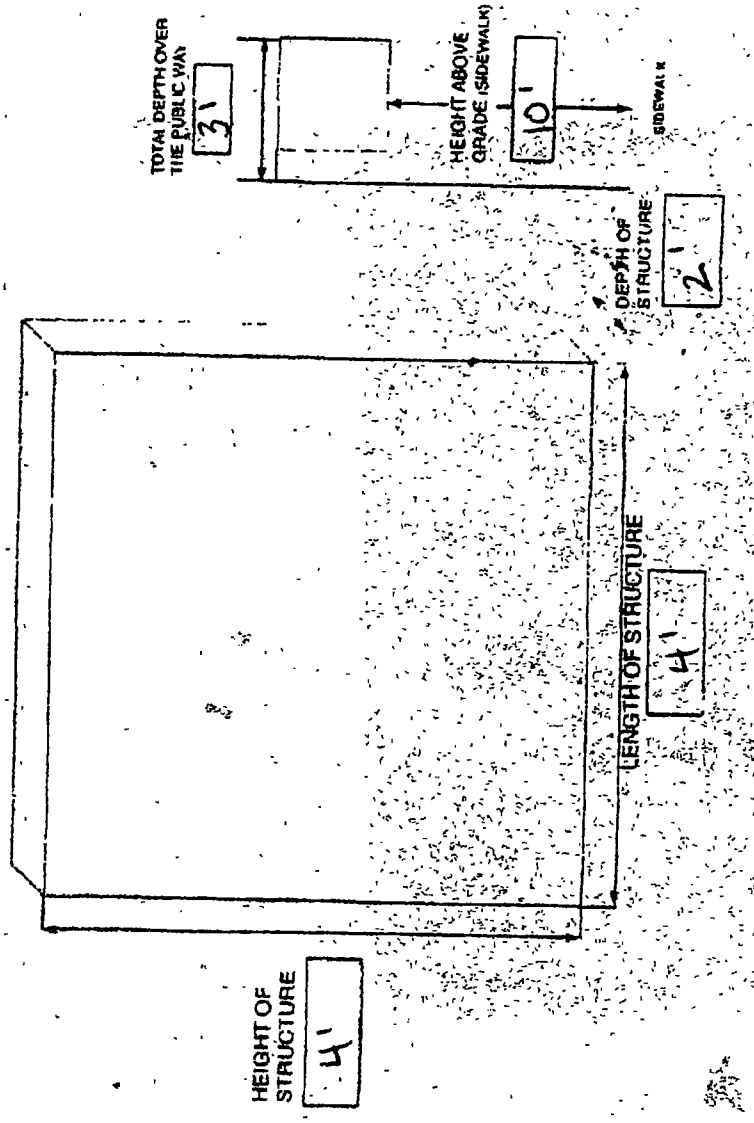

Department of Business Affairs and Consumer Protection
Small Business Center - Public Way Use Unit
City Hall - 121 N. LaSalle Street, Room 800 • Chicago, IL 60602
312-74-GOBIZ / 312-744-6249 • (312) 744-1944 (TTY)
http://www.cityofchicago.org/bacp

07/29/2015

Alderman **Roberto Maldonado**
Ward # **26**
City of Chicago
City Hall, Room **300**
121 North LaSalle Street
Chicago, Illinois 60602

Re: An ordinance to use and maintain a portion of the public right-of-way for **one (1) sign(s)** for **ROESER'S BAKERY**, adjacent to the premises known as **3218 W. North Ave.**.

Dear Alderman **Roberto Maldonado**:

The applicant referenced above has requested the use of the public right-of-way for a **sign(s)**. An ordinance has been prepared by the Department of Business Affairs and Consumer Protection – Small Business Center - Public Way Use Unit for presentation to the City Council. Because this request was made for properties located in your ward, as approved by you as per the attached, I respectfully request that you introduce the attached ordinance at the next City Council meeting.

If you have any questions regarding this ordinance, please contact Anthony Bertuca at (312) 744-5506.

Department of Business Affairs and Consumer Protection

City of Chicago

O2015-5926

Office of the City Clerk

Document Tracking Sheet

Meeting Date:	7/29/2015
Sponsor(s):	Maldonado (26)
Type:	Ordinance
Title:	Grant(s) of privilege in public way for Roeser's Bakery - privilege No. 1119286
Committee(s) Assignment:	Committee on Transportation and Public Way

ORDINANCE
ROESER'S BAKERY
Acct. No. 62563 - 1
Permit No. 1119286

Be It Ordained by the City Council of the City of Chicago:

SECTION 1. Permission and authority are hereby given and granted to ROESER'S BAKERY, upon the terms and subject to the conditions of this ordinance to maintain and use two (2) sign(s) projecting over the public right-of-way attached to its premises known as 3216 W. North Ave..

Said sign structure(s) measures as follows; along W. North:
One (1) at twenty-four (24) feet in length, two point five (2.5) feet in height and nine point three three (9.33) feet above grade level.

Said sign structure(s) measures as follows; along W. North:
One (1) at one point five (1.5) feet in length, eighteen (18) feet in height and ten point six six (10.66) feet above grade level.

The location of said privilege shall be as shown on prints kept on file with the Department of Business Affairs and Consumer Protection and the Office of the City Clerk.

Said privilege shall be constructed in accordance with plans and specifications approved by the Department of Transportation (Division of Project Development) and Zoning Department - Signs.

This grant of privilege in the public way shall be subject to the provisions of Section 10-28-015 and all other required provisions of the Municipal Code of Chicago.

The grantee shall pay to the City of Chicago as compensation for the privilege #1119286 herein granted the sum of six hundred ($600.00) per annum in advance.


A 25% penalty will be added for payments received after due date.

The permit holder agrees to hold the City of Chicago harmless for any damage, relocation or replacement costs associated with damage, relocation or removal of private property caused by the City performing work in the public way.

Authority herein given and granted for a period of five (5) years from and after 06/09/2015.

Alderman _____

Roberto Maldonado 26th Ward

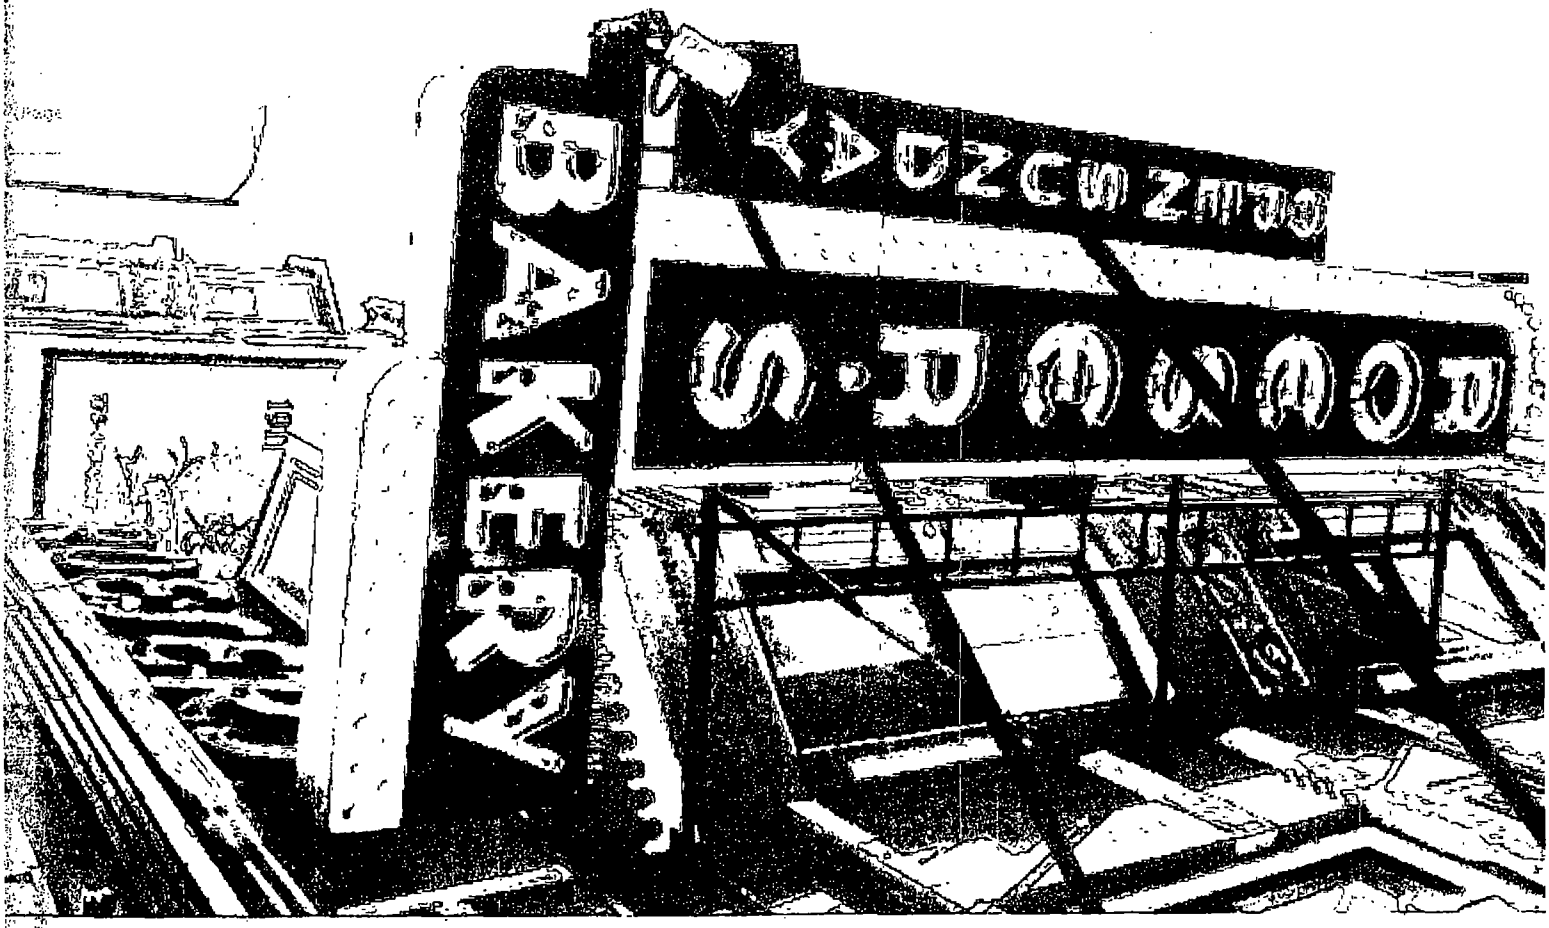
BAKERY

Department of Business Affairs and Consumer Protection
Small Business Center - Public Way Use Unit
City Hall - 121 N. LaSalle Street, Room 800 • Chicago, IL 60602
312-74-GOBIZ / 312-744-6249 • (312) 744-1944 (TTY)
http://www.cityofchicago.org/bacp

07/29/2015

Alderman **Roberto Maldonado**
Ward # **26**
City of Chicago
City Hall, Room **300**
121 North LaSalle Street
Chicago, Illinois 60602

Re: An ordinance to use and maintain a portion of the public right-of-way for **two (2) sign(s)** for **ROESER'S BAKERY**, adjacent to the premises known as **3216 W. North Ave.**.

Dear Alderman **Roberto Maldonado**:

The applicant referenced above has requested the use of the public right-of-way for a **sign(s)**. An ordinance has been prepared by the Department of Business Affairs and Consumer Protection – Small Business Center - Public Way Use Unit for presentation to the City Council. Because this request was made for properties located in your ward, as approved by you as per the attached, I respectfully request that you introduce the attached ordinance at the next City Council meeting.

If you have any questions regarding this ordinance, please contact Anthony Bertuca at (312) 744-5506.

Department of Business Affairs and Consumer Protection

City of Chicago

O2015-5928

Office of the City Clerk

Document Tracking Sheet

Meeting Date:	7/29/2015
Sponsor(s):	Maldonado (26)
Type:	Ordinance
Title:	Grant(s) of privilege in public way for Roeser's Bakery - privilege No. 1119283
Committee(s) Assignment:	Committee on Transportation and Public Way

ORDINANCE
ROESER'S BAKERY
Acct. No. 62563 - 1
Permit No. 1119283

Be It Ordained by the City Council of the City of Chicago:

SECTION 1. Permission and authority are hereby given and granted to ROESER'S BAKERY, upon the terms and subject to the conditions of this ordinance to maintain and use, as now constructed, one (1) Vault(s) under the public right-of-way adjacent to its premises known as 3216 W. North Ave..

Said Vault(s) at W. North Avenue measure(s):
One (1) at twenty-three (23) feet in length, and six (6) feet in width for a total of one hundred thirty-eight (138) square feet.

The location of said privilege shall be as shown on prints kept on file with the Department of Business Affairs and Consumer Protection and the Office of the City Clerk.

Said privilege shall be constructed in accordance with plans and specifications approved by the Department of Transportation (Office of Underground Coordination).


This grant of privilege in the public way shall be subject to the provisions of Section 10-28-015 and all other required provisions of the Municipal Code of Chicago.

The grantee shall pay to the City of Chicago as compensation for the privilege #1119283 herein granted the sum of four hundred ($400.00) per annum in advance.

A 25% penalty will be added for payments received after due date.

The permit holder agrees to hold the City of Chicago harmless for any damage, relocation or replacement costs associated with damage, relocation or removal of private property caused by the City performing work in the public way.


Authority herein given and granted for a period of five (5) years from and after 06/30/2015.

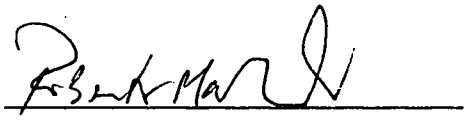Alderman 

Roberto Maldonado 26th Ward

3216 W. NORTH AVE LLC

VAULT @ 125 FT FROM KEDZIE

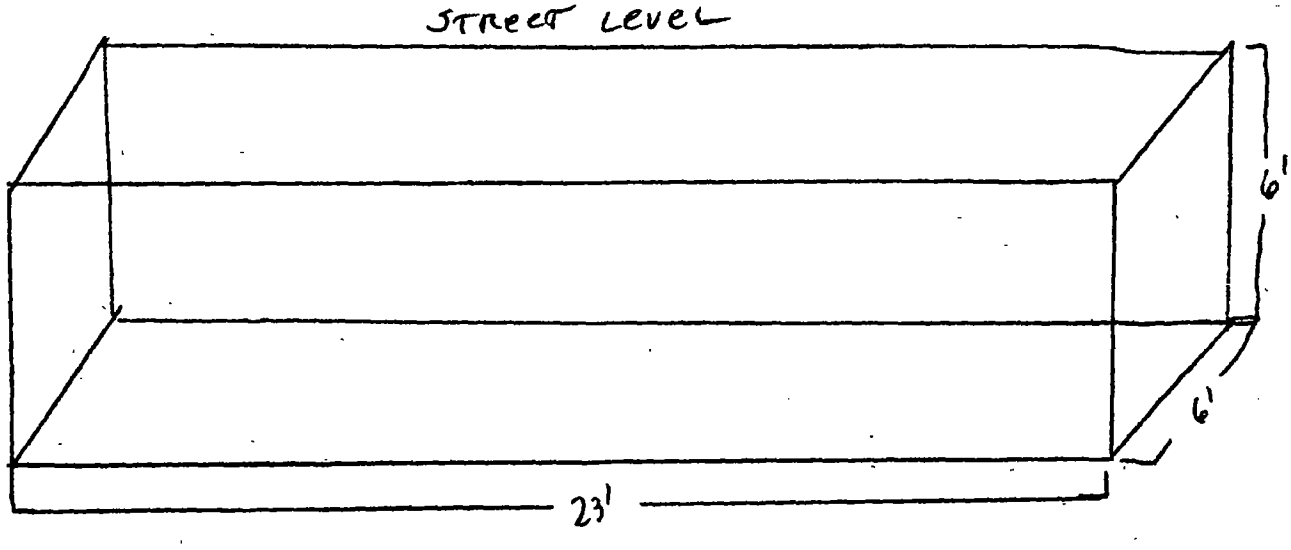

Department of Business Affairs and Consumer Protection
Small Business Center- Public Way Use Unit
City Hall - 121 N LaSalle Street Room 800 • Chicago, IL 60602
312-74-GOBIZ / 312-744-6249 • (312) 744-1944 (TTY)
http://www.cityofchicago.org/bacp

07/29/2015

Alderman **Roberto Maldonado**
Ward # **26**
City of Chicago
City Hall, Room **300**
121 North LaSalle Street
Chicago, Illinois 60602

Re: An ordinance to use and maintain a portion of the public right-of-way for **one (1) vault(s)** for **ROESER'S BAKERY**, adjacent to the premises known as **3216 W. North Ave.**.

Dear Alderman **Roberto Maldonado**:

The applicant referenced above has requested the use of the public right-of-way for a **vault(s)**. An ordinance has been prepared by the Department of Business Affairs and Consumer Protection – Small Business Center - Public Way Use Unit for presentation to the City Council. Because this request was made for properties located in your ward, as approved by you as per the attached, I respectfully request that you introduce the attached ordinance at the next City Council meeting.

If you have any questions regarding this ordinance, please contact Anthony Bertuca at (312) 744-5506.

Department of Business Affairs and Consumer Protection

City of Chicago

O2015-5931

Office of the City Clerk

Document Tracking Sheet

Meeting Date:	7/29/2015
Sponsor(s):	Maldonado (26)
Type:	Ordinance
Title:	Grant(s) of privilege in public way for Roeser's Party Palace - bay window
Committee(s) Assignment:	Committee on Transportation and Public Way

ORDINANCE
ROESER'S PARTY PALACE
Acct. No. 209533 - 1
Permit No. 1119280

Be It Ordained by the City Council of the City of Chicago:

SECTION 1. Permission and authority are hereby given and granted to ROESER'S PARTY PALACE, upon the terms and subject to the conditions of this ordinance to maintain and use, as now constructed, one (1) Bay Window(s) projecting over the public right-of-way adjacent to its premises known as 3224 W. North Ave..

Said Bay Window(s) at W. North measure(s):
One (1) at twelve (12) feet in length, and two (2) feet in width for a total of twenty-four (24) square feet.

The location of said privilege shall be as shown on prints kept on file with the Department of Business Affairs and Consumer Protection and the Office of the City Clerk.

Said privilege shall be constructed in accordance with plans and specifications approved by the Department of Transportation (Division of Project Development).

This grant of privilege in the public way shall be subject to the provisions of Section 10-28-015 and all other required provisions of the Municipal Code of Chicago.

The grantee shall pay to the City of Chicago as compensation for the privilege #1119280 herein granted the sum of zero ($.00) per annum in advance.

A 25% penalty will be added for payments received after due date.


The permit holder agrees to hold the City of Chicago harmless for any damage, relocation or replacement costs associated with damage, relocation or removal of private property caused by the City performing work in the public way.

Authority herein given and granted for a period of five (5) years from and after 06/30/2015.

Alderman _____

Roberto Maldonado 26th Ward

3224 W. NORTH ~~BAY~~ WINDOW
4 200 FT FROM KEDZIE

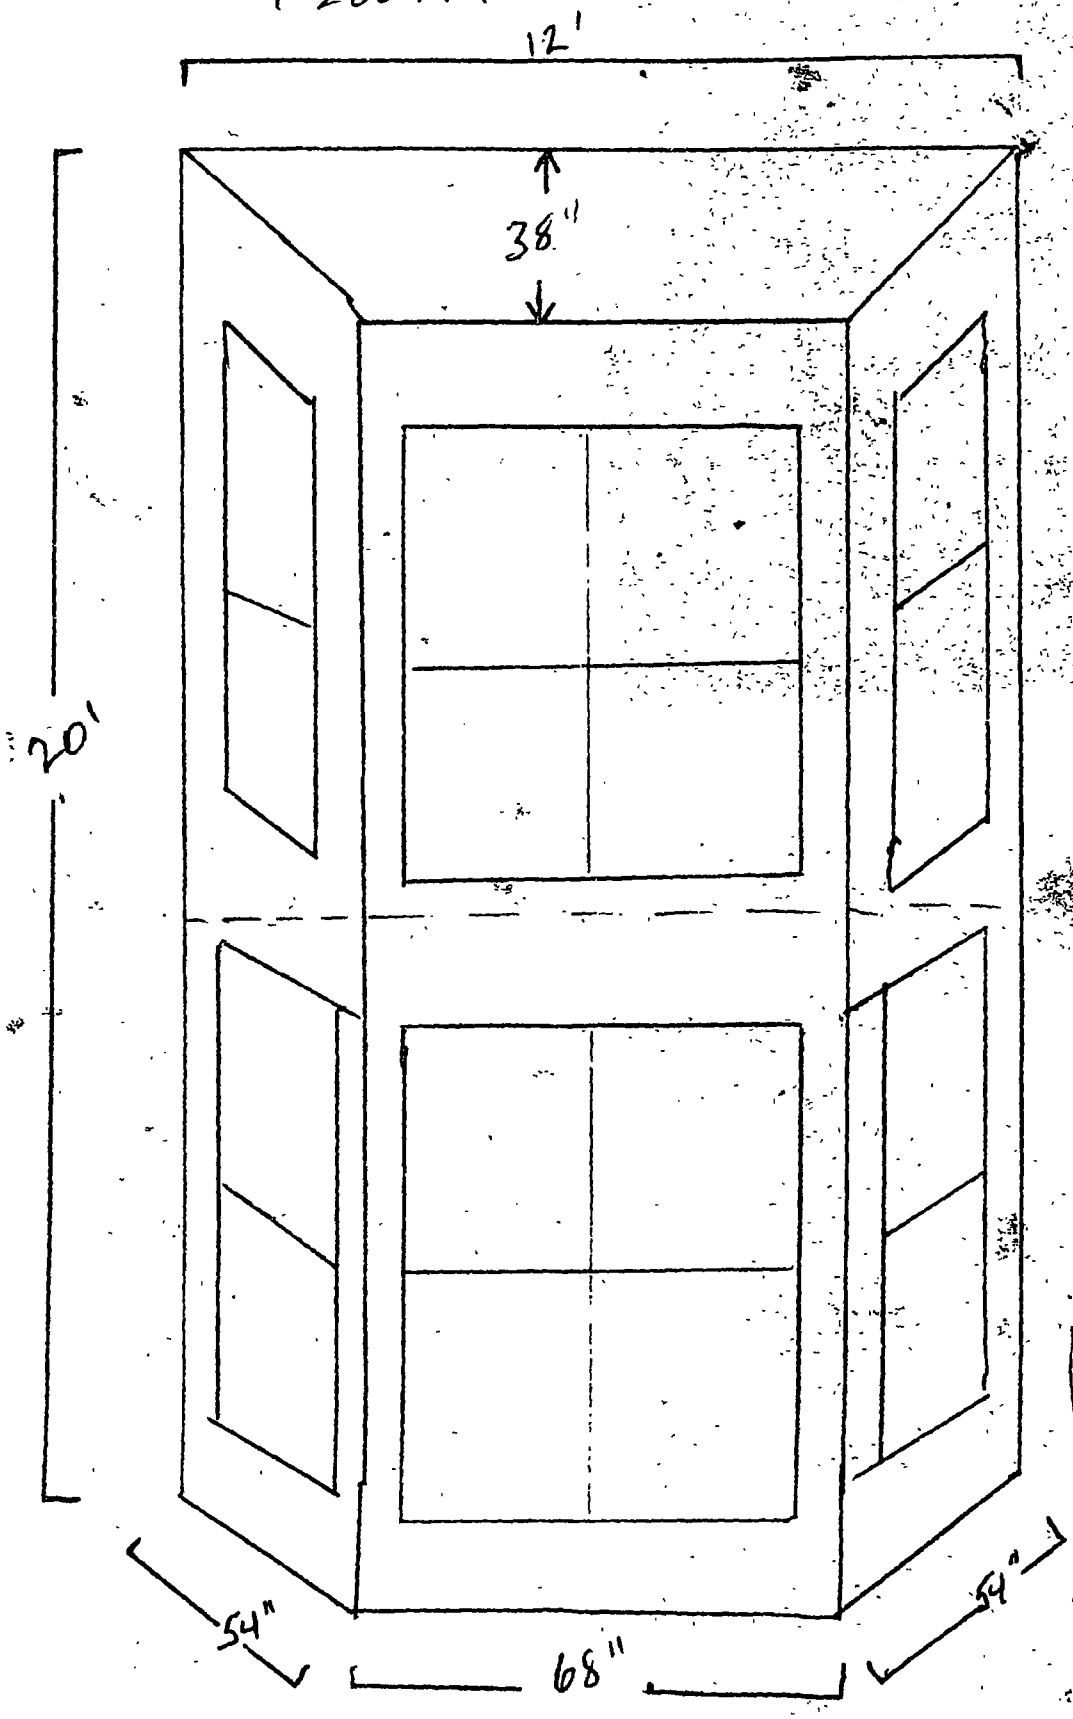

Department of Business Affairs and Consumer Protection
Small Business Center - Public Way Use Unit
City Hall - 121 N. LaSalle Street, Room 800 • Chicago, IL 60602
312-74-GOBIZ / 312-744-6249 • (312) 744-1944 (TTY)
http://www.cityofchicago.org/bacp

07/29/2015

Alderman **Roberto Maldonado**
Ward # **26**
City of Chicago
City Hall, Room **300**
121 North LaSalle Street
Chicago, Illinois 60602

Re: An ordinance to use and maintain a portion of the public right-of-way for **one (1) bay window(s)** for **ROESER'S PARTY PALACE**, adjacent to the premises known as **3224 W. North Ave.**.

Dear Alderman **Roberto Maldonado**:

The applicant referenced above has requested the use of the public right-of-way for a **bay window(s)**. An ordinance has been prepared by the Department of Business Affairs and Consumer Protection – Small Business Center - Public Way Use Unit for presentation to the City Council. Because this request was made for properties located in your ward, as approved by you as per the attached, I respectfully request that you introduce the attached ordinance at the next City Council meeting.

If you have any questions regarding this ordinance, please contact Anthony Bertuca at (312) 744-5506.

Department of Business Affairs and Consumer Protection

City of Chicago

O2015-5932

Office of the City Clerk

Document Tracking Sheet

Meeting Date:	7/29/2015
Sponsor(s):	Maldonado (26)
Type:	Ordinance
Title:	Grant(s) of privilege in public way for Roeser's Party Palcae - privilege No. 119279
Committee(s) Assignment:	Committee on Transportation and Public Way

ORDINANCE
ROESER'S PARTY PALACE
Acct. No. 209533 - 1
Permit No. 1119279

Be It Ordained by the City Council of the City of Chicago:

SECTION 1. Permission and authority are hereby given and granted to ROESER'S PARTY PALACE, upon the terms and subject to the conditions of this ordinance to maintain and use, as now constructed, one (1) Cornice(s) projecting over the public right-of-way adjacent to its premises known as 3224 W. North Ave..

Said Cornice(s) at W. North Avenue measure(s):
One (1) at twenty-two point one seven (22.17) feet in length, and two (2) feet in width for a total of forty-four point three four (44.34) square feet. Existing cornice is approximately thirty-five (35) feet above grade level.

The location of said privilege shall be as shown on prints kept on file with the Department of Business Affairs and Consumer Protection and the Office of the City Clerk.

Said privilege shall be constructed in accordance with plans and specifications approved by the Department of Transportation (Division of Project Development).

This grant of privilege in the public way shall be subject to the provisions of Section 10-28-015 and all other required provisions of the Municipal Code of Chicago.

The grantee shall pay to the City of Chicago as compensation for the privilege #1119279 herein granted the sum of zero ($.00) per annum in advance.

A 25% penalty will be added for payments received after due date.

The permit holder agrees to hold the City of Chicago harmless for any damage, relocation or replacement costs associated with damage, relocation or removal of private property caused by the City performing work in the public way.


Authority herein given and granted for a period of five (5) years from and after 06/30/2015.

Alderman _____

Roberto Maldonado 26th Ward

LOCATED AT 3224 W. NORTH AVE
APPROX 200 FT FROM KEDZIE

3224 CORNICE

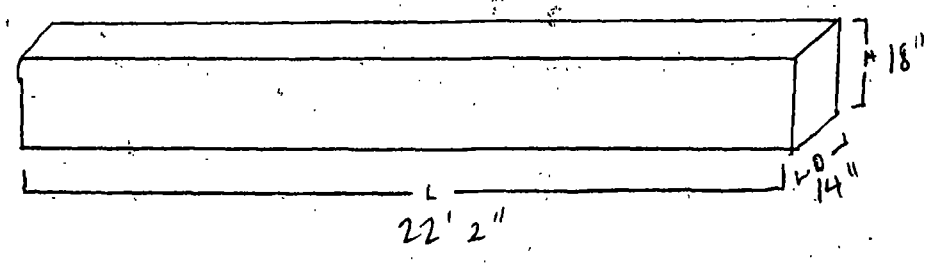

35' ABOVE GRADE

Department of Business Affairs and Consumer Protection
Small Business Center- Public Way Use Unit
City Hall- 121 N. LaSalle Street Room 800 • Chicago, IL 60602
312-74-GOBIZ / 312-744-6249 • (312) 744-1944 (TTY)
http://www.cityofchicago.org/bacp

07/29/2015

Alderman **Roberto Maldonado**
Ward # **26**
City of Chicago
City Hall, Room **300**
121 North LaSalle Street
Chicago, Illinois 60602

Re: An ordinance to use and maintain a portion of the public right-of-way for **one (1) cornice(s)** for **ROESER'S PARTY PALACE**, adjacent to the premises known as **3224 W. North Ave.**.

Dear Alderman **Roberto Maldonado**:

The applicant referenced above has requested the use of the public right-of-way for a **cornice(s)**. An ordinance has been prepared by the Department of Business Affairs and Consumer Protection – Small Business Center - Public Way Use Unit for presentation to the City Council. Because this request was made for properties located in your ward, as approved by you as per the attached, I respectfully request that you introduce the attached ordinance at the next City Council meeting.

If you have any questions regarding this ordinance, please contact Anthony Bertuca at (312) 744-5506.

Department of Business Affairs and Consumer Protection

City of Chicago

O2015-5935

Office of the City Clerk

Document Tracking Sheet

Meeting Date:	7/29/2015
Sponsor(s):	Burnett (27)
Type:	Ordinance
Title:	Grant(s) of privilege in public way for Americash Loans
Committee(s) Assignment:	Committee on Transportation and Public Way

ORDINANCE
AMERICASH LOANS
Acct. No. 86350 - 11
Permit No. 1119315

Be It Ordained by the City Council of the City of Chicago:

SECTION 1. Permission and authority are hereby given and granted to AMERICASH LOANS, upon the terms and subject to the conditions of this ordinance to maintain and use two (2) sign(s) projecting over the public right-of-way attached to its premises known as 103 W. Division St..

Said sign structure(s) measures as follows; along W. DIVISION ST.:
One (1) at five (5) feet in length, seven (7) feet in height and twelve (12) feet above grade level.

Said sign structure(s) measures as follows; along W. DIVISION ST.:
One (1) at seventeen (17) feet in length, four (4) feet in height and eleven (11) feet above grade level.

The location of said privilege shall be as shown on prints kept on file with the Department of Business Affairs and Consumer Protection and the Office of the City Clerk.

Said privilege shall be constructed in accordance with plans and specifications approved by the Department of Transportation (Division of Project Development) and Zoning Department - Signs.

This grant of privilege in the public way shall be subject to the provisions of Section 10-28-015 and all other required provisions of the Municipal Code of Chicago.

The grantee shall pay to the City of Chicago as compensation for the privilege #1119315 herein granted the sum of six hundred ($600.00) per annum in advance.

A 25% penalty will be added for payments received after due date.

The permit holder agrees to hold the City of Chicago harmless for any damage, relocation or replacement costs associated with damage, relocation or removal of private property caused by the City performing work in the public way.

Authority herein given and granted for a period of five (5) years from and after 05/13/2014.

Alderman _____

Walter Burnett Jr. 27th Ward





59.5"

84.5"

AMERICASH

LOANS

City of Chicago

O2015-5937

Office of the City Clerk

Document Tracking Sheet

Meeting Date:	7/29/2015
Sponsor(s):	Burnett (27)
Type:	Ordinance
Title:	Grant(s) of privilege in public way for AP LMC West Loop Venture LLC
Committee(s) Assignment:	Committee on Transportation and Public Way

ORDINANCE
AP LMC WEST LOOP VENTURE, LLC
Acct. No. 398086 - 1
Permit No. 1118603

Be It Ordained by the City Council of the City of Chicago:

SECTION 1. Permission and authority are hereby given and granted to AP LMC WEST LOOP VENTURE, LLC, upon the terms and subject to the conditions of this ordinance to maintain and use one (1) sign(s) projecting over the public right-of-way attached to its premises known as 11 S. Green St..

Said sign structure(s) measures as follows; along S GREEN ST:
One (1) at four (4) feet in length, four (4) feet in height and eleven point five nine (11.59) feet above grade level.

The location of said privilege shall be as shown on prints kept on file with the Department of Business Affairs and Consumer Protection and the Office of the City Clerk.

Said privilege shall be constructed in accordance with plans and specifications approved by the Department of Transportation (Division of Project Development) and Zoning Department - Signs.

This grant of privilege in the public way shall be subject to the provisions of Section 10-28-015 and all other required provisions of the Municipal Code of Chicago.

The grantee shall pay to the City of Chicago as compensation for the privilege #1118603 herein granted the sum of one hundred ($100.00) per annum in advance.

A 25% penalty will be added for payments received after due date.

The permit holder agrees to hold the City of Chicago harmless for any damage, relocation or replacement costs associated with damage, relocation or removal of private property caused by the City performing work in the public way.

Authority herein given and granted for a period of five (5) years from and after Date of Passage.

Alderman _____


Walter Burnett Jr. 27th Ward

MOUNTING PLATE
SCALE 1" = 1'- 0"

SIGN ELEVATION
SCALE 1" = 1'- 0"

CROSS SECTION
SCALE 1" = 1'- 0"

MOUNTING HEIGHT
NOT TO SCALE

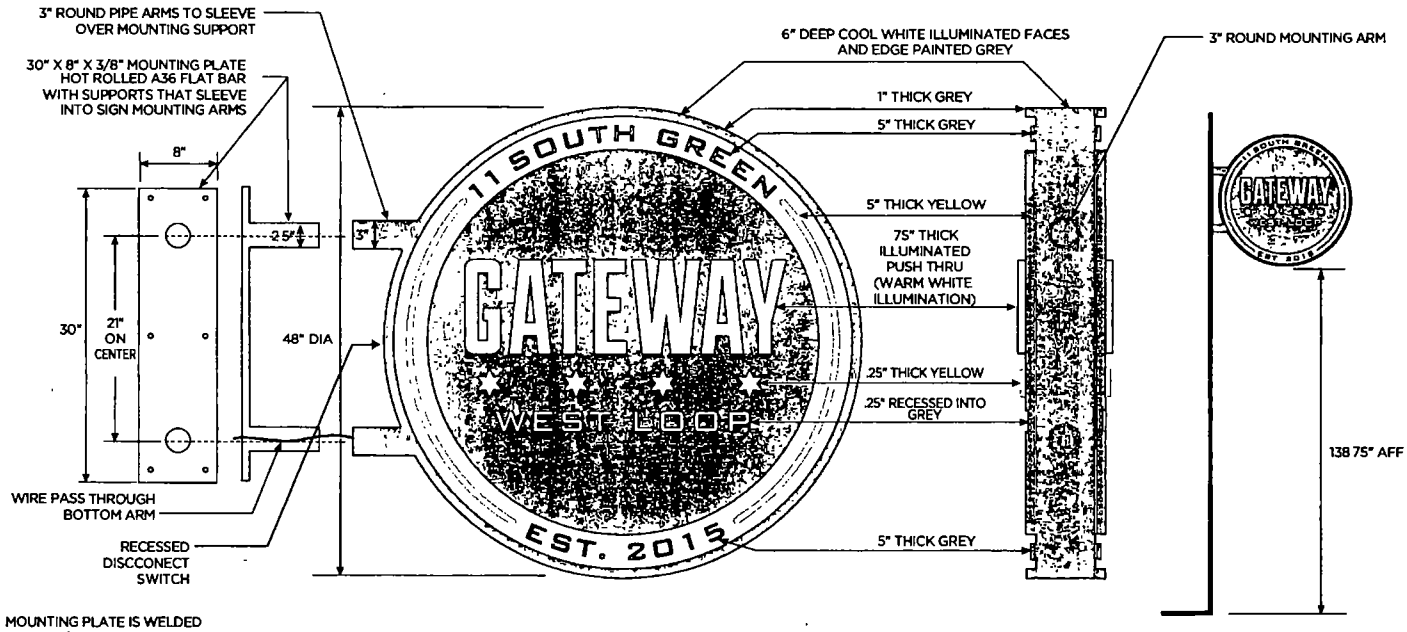

MOUNTING PLATE IS WELDED WITH A 1/4" FILET WELD TO STEEL I-BEAM AS SHOWN ON ATTACHED DETAIL

H.M. WITT & CO. Signs
FINE SIGNAGE SINCE 1884
3313 West Newport Ave. Chicago, IL 60618
office | 773 250 5000 fax | 773 250 5100
toll free | 1 888 427 0703 web | www.hmwitt.com

APPROVED AS IS ○
APPROVED W/CHANGES ○
REVISE AND RESUBMIT ○
APPROVAL
DATE

REVISIONS

CLIENT CMR GATEWAY
DATE 03 20 15
JOB # CMR15007
DRAWN BY ns/mw
SCALE as noted

THIS IS AN ORIGINAL DRAWING BY H M WITT & CO SIGNS AND IS NOT TO BE REPRODUCED WITHOUT PERMISSION OF H M WITT & CO SIGNS

City of Chicago

O2015-5938

Office of the City Clerk

Document Tracking Sheet

Meeting Date:	7/29/2015
Sponsor(s):	Burnett (27)
Type:	Ordinance
Title:	Grant(s) of privilege in public way for Bar Siena
Committee(s) Assignment:	Committee on Transportation and Public Way

ORDINANCE
BAR SIENA
Acct. No. 388050 - 1
Permit No. 1119393

Be It Ordained by the City Council of the City of Chicago:

SECTION 1. Permission and authority are hereby given and granted to BAR SIENA, upon the terms and subject to the conditions of this ordinance to construct, install, maintain and use twenty-one (21) Light Fixture(s) projecting over the public right-of-way adjacent to its premises known as 832 W. Randolph St..

Said Light Fixture(s) at W. Randolph Street measure(s):
Four (4) at point three three (.33) feet in length, one point five (1.5) foot in width and fourteen point six seven (14.67) feet above grade level.

Said Light Fixture(s) at N. Green Street measure(s):
Six (6) at point three three (.33) feet in length, one point five (1.5) foot in width and fourteen point six seven (14.67) feet above grade level.

Said Light Fixture(s) at W. Randolph Street measure(s):
Five (5) at point six six (.66) feet in length, point eight three (.83) feet in width and nine point one seven (9.17) feet above grade level.

Said Light Fixture(s) at N. Green Street measure(s):
Six (6) at one point six six (1.66) foot in length, two point three three (2.33) feet in width and nine point one seven (9.17) feet above grade level.

The location of said privilege shall be as shown on prints kept on file with the Department of Business Affairs and Consumer Protection and the Office of the City Clerk.

Said privilege shall be constructed in accordance with plans and specifications approved by the Department of Transportation (Division of Project Development).

This grant of privilege in the public way shall be subject to the provisions of Section 10-28-015 and all other required provisions of the Municipal Code of Chicago.

The grantee shall pay to the City of Chicago as compensation for the privilege #1119393 herein granted the sum of one hundred seventy-five ($175.00) per annum in advance.


A 25% penalty will be added for payments received after due date.

The permit holder agrees to hold the City of Chicago harmless for any damage, relocation or replacement costs associated with damage, relocation or removal of private property caused by the City performing work in the public way.

Authority herein given and granted for a period of five (5) years from and after Date of Passage.

Alderman _____

Walter Burnett Jr. 27th Ward

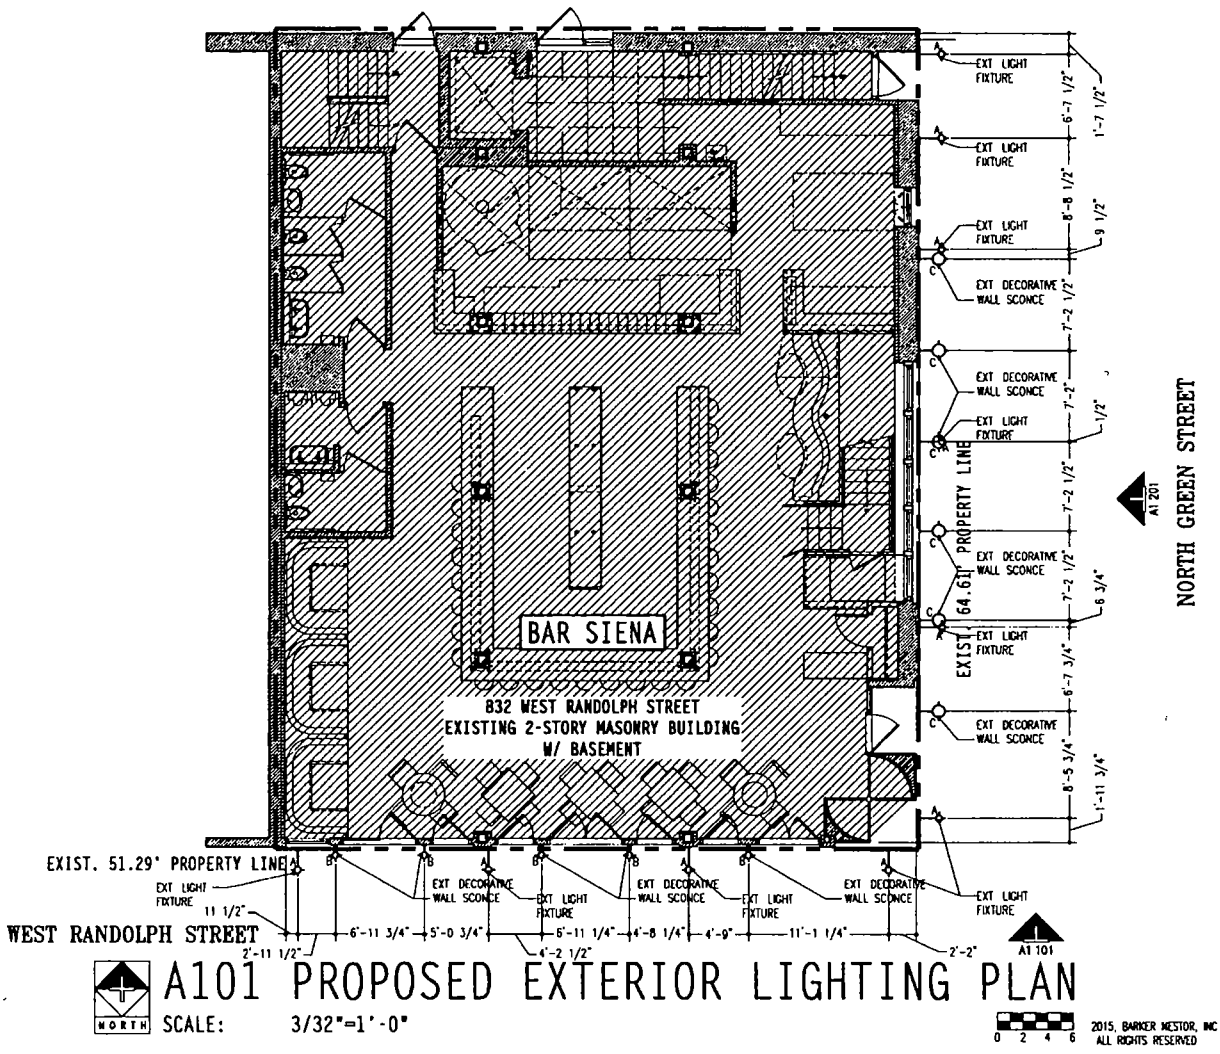

A101 PROPOSED EXTERIOR LIGHTING PLAN

NORTH

SCALE: 3/32"=1'-0"

0 2 4 6

2015, BARKER NESTOR, INC
ALL RIGHTS RESERVED

+barker/nestor+
ARCHITECTURE+DESIGN

PROJECT NUMBER 1332E
DRAWING NAME 1332E-A1.dwg
ISSUE DATE 05 JUNE 2015

PROPOSED ARCHITECTURAL SIGNAGE FOR
BAR SIENA
832 W RANDOLPH ST
CHICAGO, ILLINOIS 60607

SHEET NUMBER
A1

City of Chicago

O2015-5939

Office of the City Clerk

Document Tracking Sheet

Meeting Date:	7/29/2015
Sponsor(s):	Burnett (27)
Type:	Ordinance
Title:	Grant(s) of privilege in public way for Chicago Public Schools/Ryerson Elementary
Committee(s) Assignment:	Committee on Transportation and Public Way

ORDINANCE
CHICAGO PUBLIC SCHOOLS / RYERSON ELEMENTARY
Acct. No. 302602 - 17
Permit No. 1119499

Be It Ordained by the City Council of the City of Chicago:

SECTION 1. Permission and authority are hereby given and granted to CHICAGO PUBLIC SCHOOLS / RYERSON ELEMENTARY, upon the terms and subject to the conditions of this ordinance to maintain and use, as now constructed, one (1) Fence(s) on the public right-of-way adjacent to its premises known as 646 N. Lawndale Ave..

Said Fence(s) at N. Lawndale Avenue measure(s):
One (1) at one hundred eighty-four (184) feet in length, and three (3) feet in width for a total of five hundred fifty-two (552) square feet. Existing fence is approximately six (6) feet in height.

The location of said privilege shall be as shown on prints kept on file with the Department of Business Affairs and Consumer Protection and the Office of the City Clerk.

Said privilege shall be constructed in accordance with plans and specifications approved by the Department of Transportation (Division of Project Development).

This grant of privilege in the public way shall be subject to the provisions of Section 10-28-015 and all other required provisions of the Municipal Code of Chicago.

The grantee shall pay to the City of Chicago as compensation for the privilege #1119499 herein granted the sum of zero ($.00) per annum in advance.

A 25% penalty will be added for payments received after due date.

The permit holder agrees to hold the City of Chicago harmless for any damage, relocation or replacement costs associated with damage, relocation or removal of private property caused by the City performing work in the public way.

Authority herein given and granted for a period of five (5) years from and after 03/10/2015.


Alderman _____

Walter Burnett Jr. 27th Ward

Fence 1



Fence 2

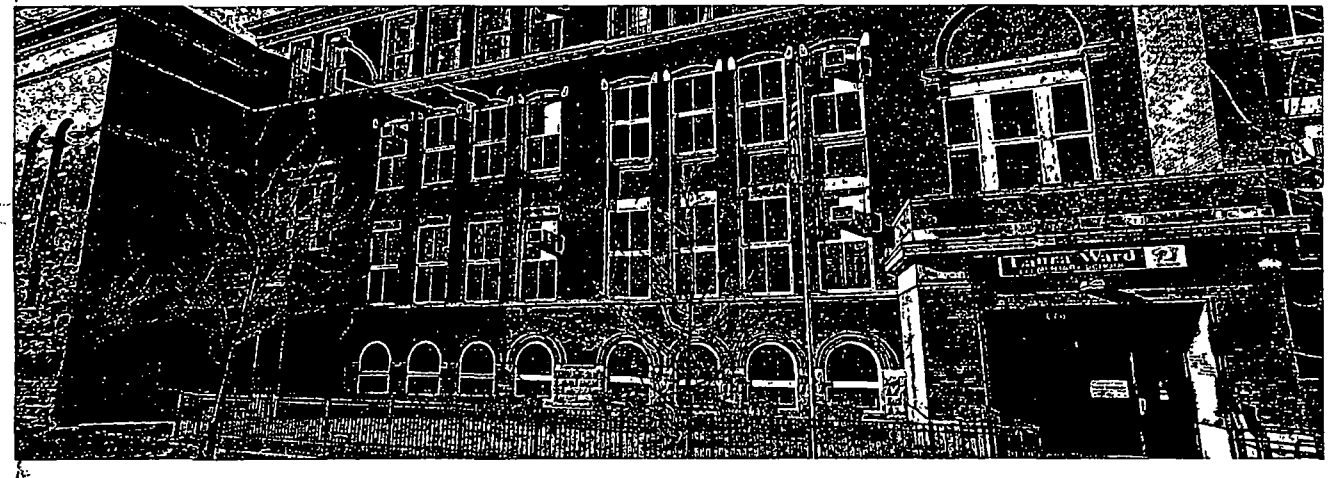

City of Chicago

O2015-5941

Office of the City Clerk

Document Tracking Sheet

Meeting Date:	7/29/2015
Sponsor(s):	Burnett (27)
Type:	Ordinance
Title:	Grant(s) of privilege in public way for Cricket (an authorized dealer)
Committee(s) Assignment:	Committee on Transportation and Public Way

ORDINANCE
CRICKET (AN AUTHORIZED DEALER)
Acct. No. 395835 - 1
Permit No. 1117802

Be It Ordained by the City Council of the City of Chicago:

SECTION 1. Permission and authority are hereby given and granted to CRICKET (AN AUTHORIZED DEALER), upon the terms and subject to the conditions of this ordinance to maintain and use one (1) sign(s) projecting over the public right-of-way attached to its premises known as 2411 W. Madison St..

Said sign structure(s) measures as follows; along W Madison St:
One (1) at thirteen point three three (13.33) feet in length, three (3) feet in height and twelve (12) feet above grade level.

The location of said privilege shall be as shown on prints kept on file with the Department of Business Affairs and Consumer Protection and the Office of the City Clerk.

Said privilege shall be constructed in accordance with plans and specifications approved by the Department of Transportation (Division of Project Development) and Zoning Department - Signs.


This grant of privilege in the public way shall be subject to the provisions of Section 10-28-015 and all other required provisions of the Municipal Code of Chicago.

The grantee shall pay to the City of Chicago as compensation for the privilege #1117802 herein granted the sum of three hundred ($300.00) per annum in advance.

A 25% penalty will be added for payments received after due date.

The permit holder agrees to hold the City of Chicago harmless for any damage, relocation or replacement costs associated with damage, relocation or removal of private property caused by the City performing work in the public way.

Authority herein given and granted for a period of five (5) years from and after Date of Passage.

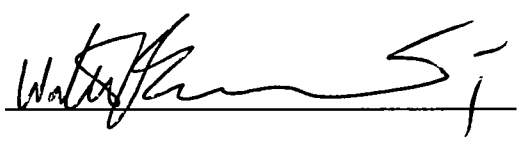
Alderman 

Walter Burnett Jr. 27th Ward

Exterior Site Plan | CR-FL-36B-R

SOUTH WATER SIGNS

E-01

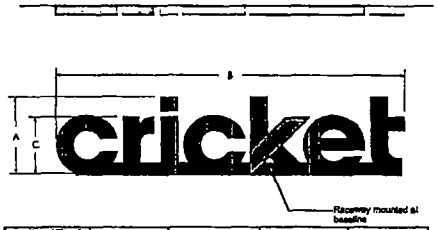


Product Code	A	B	C	SF
CR-FL-36B-R	3'-0"	13'-3 9/16"	2'-2 3/4"	39.89

All raceways to be painted to match corresponding fascia colors.

Proposed



Existing

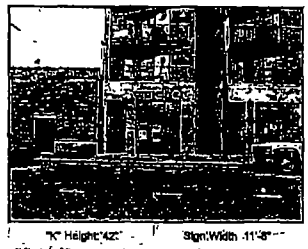

ALL DESIGNS PRESENTED ARE THE SOLE PROPERTY OF SOUTH WATER SIGNS, LLC. AND MAY NOT BE REPRODUCED IN PART OR WHOLE WITHOUT WRITTEN PERMISSION FROM SOUTH WATER SIGNS, LLC.

934 N Church Road
Elmhurst, IL 60126
P 630.333.4900 F 630.333.4915

Revision notes

cricket

Client:	Cricket	Drawn by:	FK
SWS Job#:	7009988	Checked by:	-
Title:	Main ID	Scale:	NTS
Date:	12/22/14	Revision:	-
		Page:	4

City of Chicago

O2015-5943

Office of the City Clerk

Document Tracking Sheet

Meeting Date:	7/29/2015
Sponsor(s):	Burnett (27)
Type:	Ordinance
Title:	Grant(s) of privilege in public way for Duck Duck Goat
Committee(s) Assignment:	Committee on Transportation and Public Way

ORDINANCE
DUCK DUCK GOAT
Acct. No. 398532 - 1
Permit No. 1119525

Be It Ordained by the City Council of the City of Chicago:

SECTION 1. Permission and authority are hereby given and granted to DUCK DUCK GOAT, upon the terms and subject to the conditions of this ordinance to construct, install, maintain and use one (1) Door Swing(s) on the public right-of-way adjacent to its premises known as 857 W. Fulton Market .

Said Door Swing(s) at N. Peoria Street measure(s):
One (1) at three (3) feet in length, and two point two five (2.25) feet in width for a total of six point seven five (6.75) square feet.

The location of said privilege shall be as shown on prints kept on file with the Department of Business Affairs and Consumer Protection and the Office of the City Clerk.

Said privilege shall be constructed in accordance with plans and specifications approved by the Department of Transportation (Division of Project Development).

This grant of privilege in the public way shall be subject to the provisions of Section 10-28-015 and all other required provisions of the Municipal Code of Chicago.

The grantee shall pay to the City of Chicago as compensation for the privilege #1119525 herein granted the sum of seventy-five ($75.00) per annum in advance.


A 25% penalty will be added for payments received after due date.

The permit holder agrees to hold the City of Chicago harmless for any damage, relocation or replacement costs associated with damage, relocation or removal of private property caused by the City performing work in the public way.

Authority herein given and granted for a period of five (5) years from and after Date of Passage.

Alderman _____

Walter Burnett Jr. 27th Ward

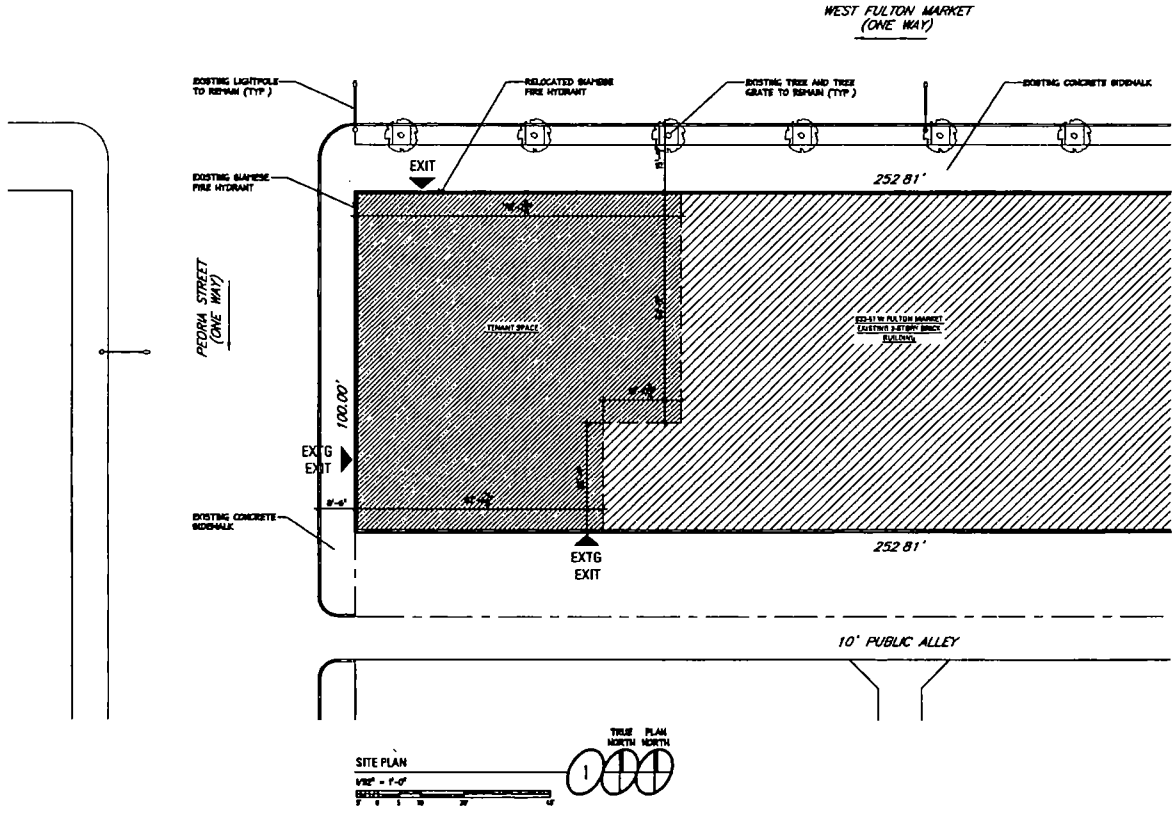

j S a
jonathan SPUTT architects ltd
4321 north ravenswood ave, suite 201
chicago illinois 60613
773 883 1811 phone 773 883 3001 fax

project no 1506
project CHINESE GOAT, LLC
RESTAURANT RENOVATION
857 W FULTON MARKET
CHICAGO, IL 60607
date 07/07/2015

City of Chicago

O2015-5946

Office of the City Clerk

Document Tracking Sheet

Meeting Date:	7/29/2015
Sponsor(s):	Burnett (27)
Type:	Ordinance
Title:	Grant(s) of privilege in public way for Earls Kitchen + Bar
Committee(s) Assignment:	Committee on Transportation and Public Way

ORDINANCE
EARLS KITCHEN + BAR
Acct. No. 395302 - 1
Permit No. 1119047

Be It Ordained by the City Council of the City of Chicago:

SECTION 1. Permission and authority are hereby given and granted to EARLS KITCHEN + BAR, upon the terms and subject to the conditions of this ordinance to maintain and use one (1) sign(s) projecting over the public right-of-way attached to its premises known as 1538 N. Clybourn Ave..

Said sign structure(s) measures as follows; along Clybourn:
One (1) at one point seven five (1.75) feet in length, three point three three (3.33) feet in height and eight point two five (8.25) feet above grade level.

The location of said privilege shall be as shown on prints kept on file with the Department of Business Affairs and Consumer Protection and the Office of the City Clerk.

Said privilege shall be constructed in accordance with plans and specifications approved by the Department of Transportation (Division of Project Development) and Zoning Department - Signs.

This grant of privilege in the public way shall be subject to the provisions of Section 10-28-015 and all other required provisions of the Municipal Code of Chicago.

The grantee shall pay to the City of Chicago as compensation for the privilege #1119047 herein granted the sum of one hundred ($100.00) per annum in advance.

A 25% penalty will be added for payments received after due date.


The permit holder agrees to hold the City of Chicago harmless for any damage, relocation or replacement costs associated with damage, relocation or removal of private property caused by the City performing work in the public way.


Authority herein given and granted for a period of five (5) years from and after Date of Passage.

Alderman _____

Walter Burnett Jr. 27th Ward

Earls Chicago

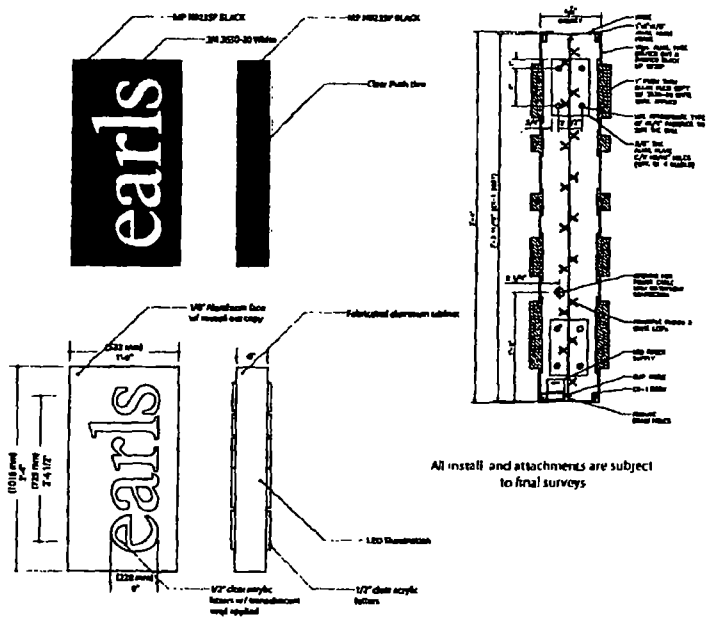

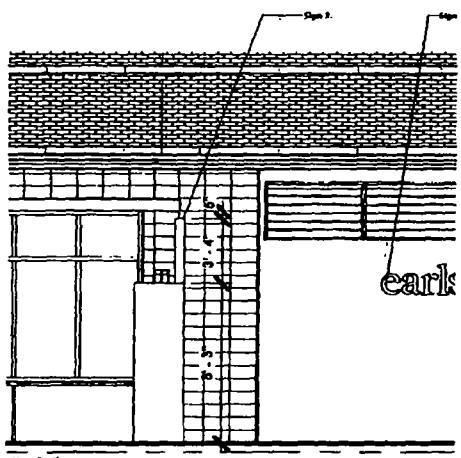

North Elevation- section

KNIGHT SIGNS

Client
Earls

Project
New City

Address
A108 - 1538 North Clybourn Avenue,Chicago

Account Manager
Dale Waschuk

Job Number

Quote Number
7085-0714-EARDG rev7

Date
July 18, 2014

Drawing Number

Scale
1/2"

Revision
-July 24/14 add square footage
-Aug 5/14 no change
-Aug 20/14 no change
-Oct. 15/14 reduce size
-April 2/15 no change

Client's Approval

PROJECT NAME	Sign Description		Quantity	Colours		Sign Type
Earls Chicago Exterior Signage	Sign 2 - Exterior illuminated double face w/ push thru copy		1			-
	Notes:	Font: Kievit and Logo	Drawn by: DG	Square Footage: 5.68	Weight: 220 lbs	Power Requirements: 1-120 volt - 15 amp circuit
						Page 3/8

City of Chicago

O2015-5947

Office of the City Clerk

Document Tracking Sheet

Meeting Date:	7/29/2015
Sponsor(s):	Burnett (27)
Type:	Ordinance
Title:	Grant(s) of privilege in public way for Formentos
Committee(s) Assignment:	Committee on Transportation and Public Way

ORDINANCE
FORMENTOS
Acct. No. 393943 - 2
Permit No. 1115766

Be It Ordained by the City Council of the City of Chicago:

SECTION 1. Permission and authority are hereby given and granted to FORMENTOS, upon the terms and subject to the conditions of this ordinance to maintain and use two (2) sign(s) projecting over the public right-of-way attached to its premises known as 917 W. Randolph St..

Said sign structure(s) measures as follows; along W. Randolph Street:
One (1) at six (6) feet in length, fourteen (14) feet in height and fifteen (15) feet above grade level.

Said sign structure(s) measures as follows; along N. Sangamon Street:
One (1) at four (4) feet in length, one (1) foot in height and ten (10) feet above grade level.

The location of said privilege shall be as shown on prints kept on file with the Department of Business Affairs and Consumer Protection and the Office of the City Clerk.

Said privilege shall be constructed in accordance with plans and specifications approved by the Department of Transportation (Division of Project Development) and Zoning Department - Signs.

This grant of privilege in the public way shall be subject to the provisions of Section 10-28-015 and all other required provisions of the Municipal Code of Chicago.

The grantee shall pay to the City of Chicago as compensation for the privilege #1115766 herein granted the sum of four hundred ($400.00) per annum in advance.

A 25% penalty will be added for payments received after due date.


The permit holder agrees to hold the City of Chicago harmless for any damage, relocation or replacement costs associated with damage, relocation or removal of private property caused by the City performing work in the public way.

Authority herein given and granted for a period of five (5) years from and after Date of Passage.

Alderman _____

Walter Burnett Jr. 27th Ward

(1)

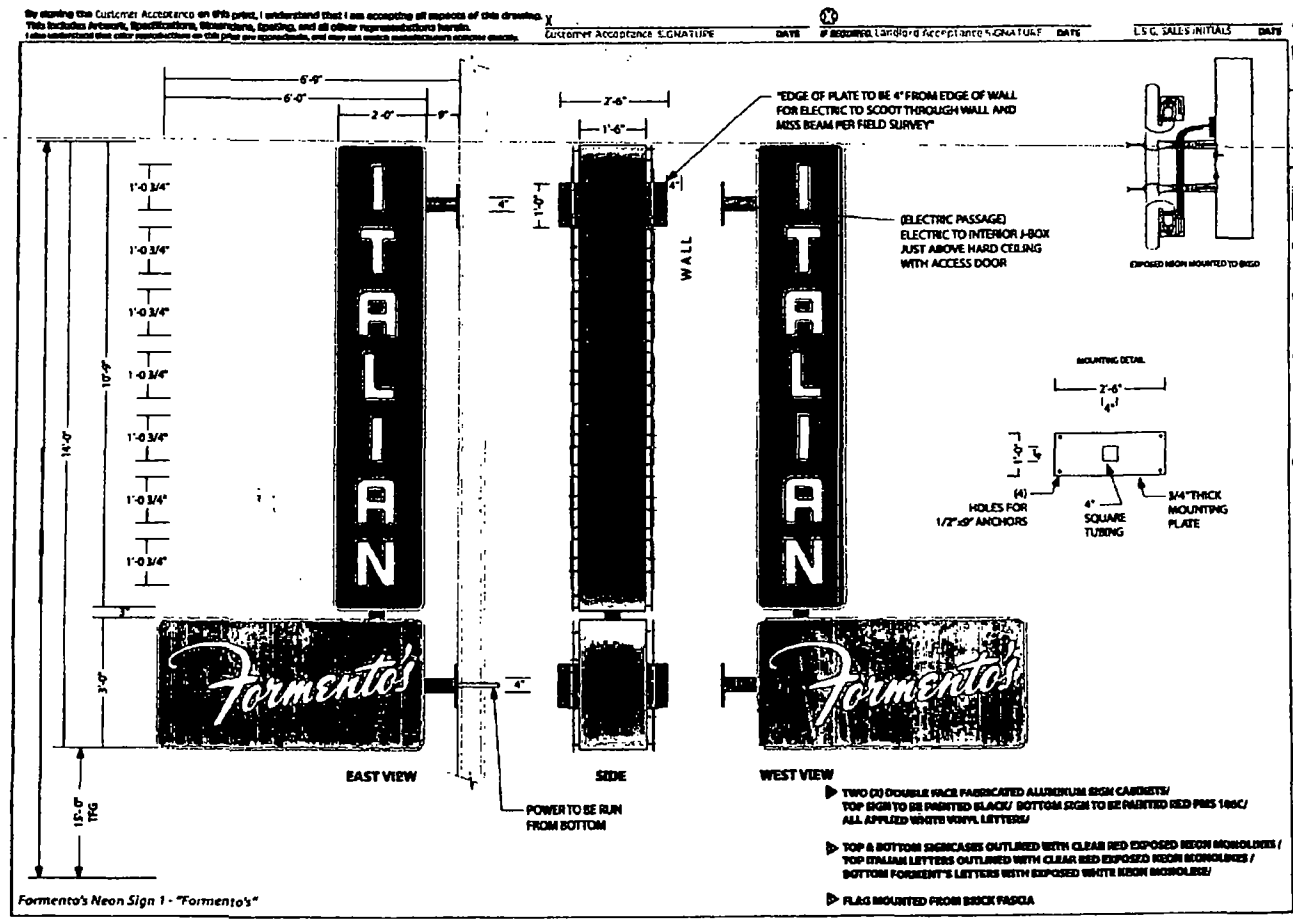

Formento's Neon Sign 1 - "Formento's"

By signing the Customer Acceptance on this print, I understand that I am accepting all aspects of this drawing. This includes Artwork, Specifications, Dimensions, Spelling, and all other representations herein. I also understand that color reproductions on this print are approximate, and may not match manufacturer's samples exactly.

X Customer Acceptance SIGNATURE DATE

OK IF REQUIRED Landlord Acceptance SIGNATURE DATE

L.S.G. SALES INITIALS DATE

Landmark Sign group
7434 Industrial Avenue
Chesterton, IN 46304
phone 219.762.9577
Fax 219.762.4359
www.landmarksign.com

PRINT # RB-21659-1

RANDY BENNETT
LSG SALES REPRESENTATIVE

08.11.14
DATE

FORMENTO'S ITALIAN
CLIENT SIGN

925 W. RANDOLPH CHICAGO, IL
JOB LOCATION

JM 1/2" = 1'-0"
DRAWN BY SCALE

REVISIONS
1 CHGD DETAILS & COLORS 08.12.14 JM
2 CHGD BOTTOM SUPPORT 08.13.14 JM
3. ADDED INSTALL NOTES PER SURVEY 10.20.14 JL

THIS DRAWING © THE PROPERTY OF LANDMARK SIGN GROUP, INC. UNAUTHORIZED USE OR REPRODUCTION OF THIS DRAWING IS PROHIBITED WITHOUT THE EXPRESSED PERMISSION OF LANDMARK SIGN GROUP, INC. ALL RIGHTS RESERVED UNDER U.S. COPYRIGHT LAW.


(2)

By signing the Customer Acceptance on this print, I understand that I am accepting all aspects of this drawing. This includes Artwork, Specifications, Dimensions, Spelling, and all other representations herein. I also understand that color representations on this print are approximations, and may not match manufacturer's samples exactly.

CUSTOMER ACCEPTANCE SIGNATURE DATE

IF ISSUED BY Landlord Accept Intent SIGNATURE DATE

E S C SALES INITIALS DATE

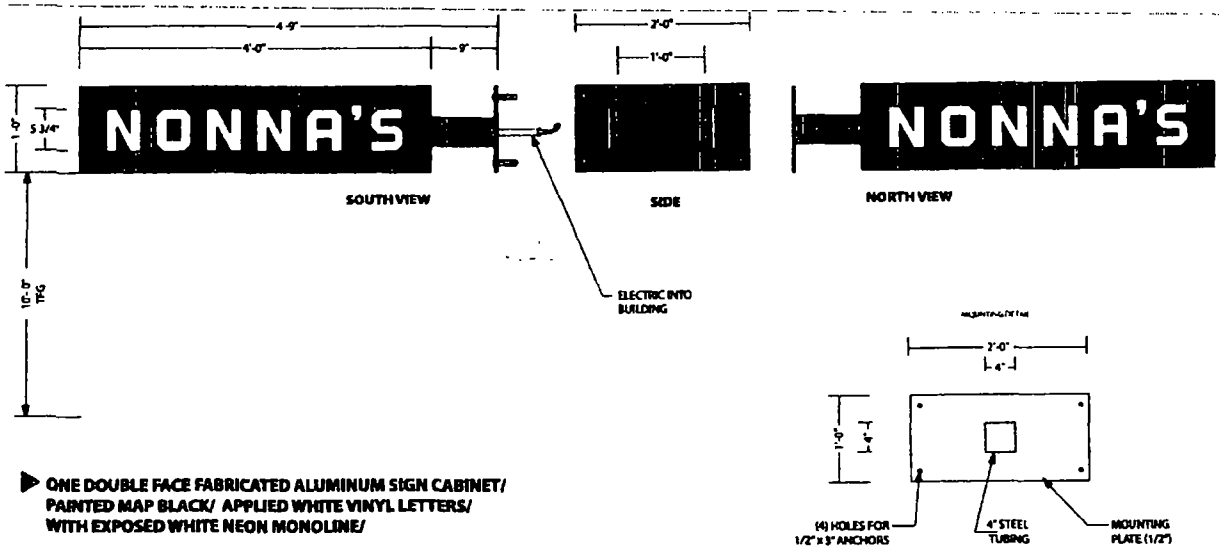

- ONE DOUBLE FACE FABRICATED ALUMINUM SIGN CABINET/ PAINTED MAP BLACK/ APPLIED WHITE VINYL LETTERS/ WITH EXPOSED WHITE NEON MONOLINE/
- FLAG MOUNTED FROM BRICK FASCIA WITH 1/2" THICK PLATE PAINTED MAP BLACK

Formento's Neon Sign 2 - "Nonna's"

Landmark Sign group
7434 Industrial Avenue
Chesterton, IN 46304
phone 219.762.0877
fax 219.762.4339
www.landmarksign.com

Sheet #
RS-21859-2

RANDY BENNETT
LSG SALES REPRESENTATIVE

09.11.14
DATE

FORMENTO'S ITALIAN
CLIENT NAME

825 W. RANDOLPH
CHICAGO, IL
JOB LOCATION

JM 1" = 1'-0"
DRAWN BY SCALE

REVISIONS
1.CHGD ALL
08.12.14 JM
2. ADD MOUNT PLATE
08.19.14 JL
3 ADD ELECTRICAL INFO
10.20 14 JL

THIS DRAWING IS THE PROPERTY OF LANDMARK SIGN GROUP, INC. ALL RIGHTS RESERVED

City of Chicago

O2015-5950

Office of the City Clerk

Document Tracking Sheet

Meeting Date:	7/29/2015
Sponsor(s):	Burnett (27)
Type:	Ordinance
Title:	Grant(s) of privilege in public way for Pittsburgh Paints
Committee(s) Assignment:	Committee on Transportation and Public Way

ORDINANCE
PITTSBURGH PAINTS
Acct. No. 251128 - 2
Permit No. 1118796

Be It Ordained by the City Council of the City of Chicago:

SECTION 1. Permission and authority are hereby given and granted to PITTSBURGH PAINTS, upon the terms and subject to the conditions of this ordinance to maintain and use one (1) sign(s) projecting over the public right-of-way attached to its premises known as 345 N. Morgan St..

Said sign structure(s) measures as follows; along North Morgan Street:
One (1) at eighteen point eight three (18.83) feet in length, five (5) feet in height and fourteen (14) feet above grade level.

The location of said privilege shall be as shown on prints kept on file with the Department of Business Affairs and Consumer Protection and the Office of the City Clerk.

Said privilege shall be constructed in accordance with plans and specifications approved by the Department of Transportation (Division of Project Development) and Zoning Department - Signs.

This grant of privilege in the public way shall be subject to the provisions of Section 10-28-015 and all other required provisions of the Municipal Code of Chicago.

The grantee shall pay to the City of Chicago as compensation for the privilege #1118796 herein granted the sum of three hundred ($300.00) per annum in advance.

A 25% penalty will be added for payments received after due date.

The permit holder agrees to hold the City of Chicago harmless for any damage, relocation or replacement costs associated with damage, relocation or removal of private property caused by the City performing work in the public way.

Authority herein given and granted for a period of five (5) years from and after Date of Passage.

Alderman _____

Walter Burnett Jr. 27th Ward

SIGN B	PPG
Type:	Single-Face Wall Sign
Illumination:	Internally Illuminated w/ LED's
Square Footage:	84.94
To Grade:	Top of sign to grade = 16'-10" Bottom of sign to grade = 14'-4"



Color Specifications:

- Pantone 151C Orange
- Pantone 1785C Red
- Pantone 2577C Purple
- Pantone 2955C Blue
- Pantone 307C Blue
- Pantone 376C Green
- Pantone 116C Yellow

Electrical:


White LEDs Agdight Pro160 5000K
(3) 60w Transformers
Total Amps 2 55
(1) 20 amp 120V Circuit Req

UL LISTED

General Notes:

This sign is to be installed in accordance with the requirements of Article 600 of the National Electrical Code


1) Grounded and bonded per NEC 600 7/NEC 250
2) Existing branch circuit in compliance with NEC 600 5, not to exceed 20 amps
3) Sign is to be UL listed per NEC 600 3
4) UL disconnect switch per NEC 600 6- required per sign component before leaving manufacturer*
*For multiple signs, a disconnect is permitted but not required for each section

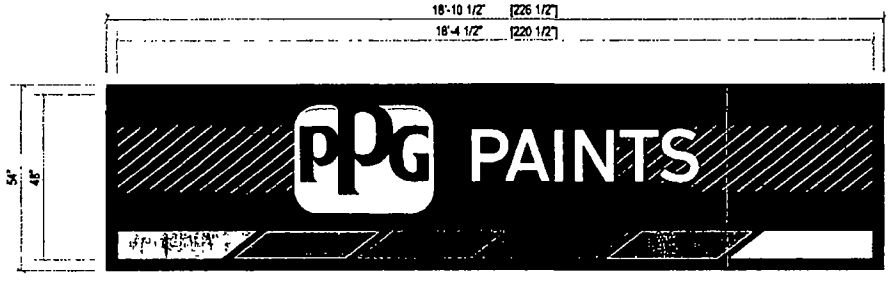

Sign Layout Detail
Scale 3/8" = 1'-0"

Specifications: Wall Sign, Flex Face

1 Existing Facade EIFS/ Plywood/ Metal studs
2 0 050" Aluminum returns painted to match PMS 307C
3 0 080" aluminum backs (interior of sign can painted white for maximum illumination)
4 3" x 3" Aluminum angle retainers painted to match PMS 307C
5 1 1/2" x 1 1/2" Internal aluminum angle bracing w/ 2" x 1" vertical back braces
6 Flexible sign face with first surface digitally printed vinyl graphics mounted to a 1" x 1" aluminum tube frame
7 Sign cabinet contains White LEDs and transformers
8 Disconnect switch UL Outdoor rated toggle type w/ neoprene boot per NEC 600-6
9 Primary electrical feed
10 Mounting hardware, #12 Sheet metal screws

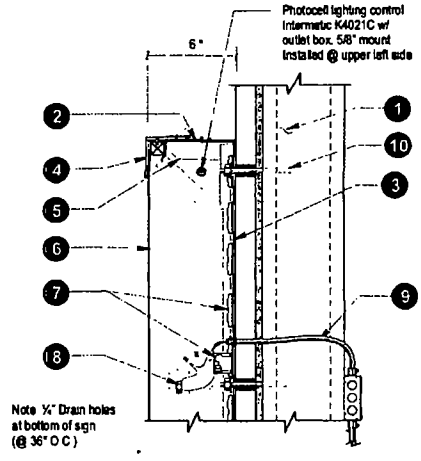

Section @ S/F Wall Sign
LED's
Scale N T S

PPG PAINTS

Client	PPG
Site #	PP-9444
Address	345 North Morgan Street Chicago, IL 60607

Revisions	1/2/2015	Original Rendering	AW

This rendering is the property of Anchor Sign Inc It is for the exclusive use of Anchor Sign Inc and the party which requested the rendering It is an unpublished original drawing not to be distributed reproduced or exhibited without the consent of Anchor Sign Inc Please contact your account manager with questions regarding this statement

AnchorSign

City of Chicago

O2015-5952

Office of the City Clerk

Document Tracking Sheet

Meeting Date:	7/29/2015
Sponsor(s):	Burnett (27)
Type:	Ordinance
Title:	Grant(s) of privilege in public way for Roister Restaurant
Committee(s) Assignment:	Committee on Transportation and Public Way

ORDINANCE
ROISTER RESTAURANT
Acct. No. 398699 - 1
Permit No. 1119753

Be It Ordained by the City Council of the City of Chicago:

SECTION 1. Permission and authority are hereby given and granted to ROISTER RESTAURANT, upon the terms and subject to the conditions of this ordinance to maintain and use, as now constructed, two (2) Door Swing(s) on the public right-of-way adjacent to its premises known as 951 W. Fulton Market .

Said Door Swing(s) at W. Fulton measure(s):
One (1) at three (3) feet in length, and two point nine two (2.92) feet in width for a total of eight point seven six (8.76) square feet.
One (1) at eighteen point one seven (18.17) feet in length, and two point nine two (2.92) feet in width for a total of fifty-three point zero six (53.06) square feet.

The location of said privilege shall be as shown on prints kept on file with the Department of Business Affairs and Consumer Protection and the Office of the City Clerk.

Said privilege shall be constructed in accordance with plans and specifications approved by the Department of Transportation (Division of Project Development).


This grant of privilege in the public way shall be subject to the provisions of Section 10-28-015 and all other required provisions of the Municipal Code of Chicago.

The grantee shall pay to the City of Chicago as compensation for the privilege #1119753 herein granted the sum of one hundred fifty ($150.00) per annum in advance.

A 25% penalty will be added for payments received after due date.

The permit holder agrees to hold the City of Chicago harmless for any damage, relocation or replacement costs associated with damage, relocation or removal of private property caused by the City performing work in the public way.

Authority herein given and granted for a period of five (5) years from and after Date of Passage.

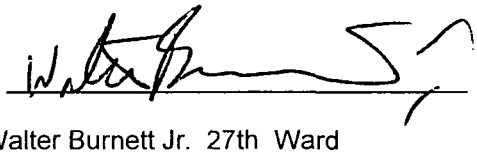Alderman 

Walter Burnett Jr. 27th Ward



951 W. FULTON MARKET - ROISTER RESTAURANT

JULY 17, 2015

RUGO RAFF Architects

Department of Business Affairs and Consumer Protection
Small Business Center - Public Way Use Unit
City Hall - 121 N. LaSalle Street, Room 800 • Chicago, IL 60602
312-74-GOBIZ / 312-744-6249 • (312) 744-1944 (TTY)
http://www.cityofchicago.org/bacp

07/29/2015

Alderman **Walter Burnett Jr.**
Ward # **27**
City of Chicago
City Hall, Room **300**
121 North LaSalle Street
Chicago, Illinois 60602

Re: An ordinance to use and maintain a portion of the public right-of-way for **two (2) door swing(s)** for **ROISTER RESTAURANT**, adjacent to the premises known as **951 W. Fulton Market** .

Dear Alderman **Walter Burnett Jr.**:

The applicant referenced above has requested the use of the public right-of-way for a **door swing(s)**. An ordinance has been prepared by the Department of Business Affairs and Consumer Protection – Small Business Center - Public Way Use Unit for presentation to the City Council. Because this request was made for properties located in your ward, as approved by you as per the attached, I respectfully request that you introduce the attached ordinance at the next City Council meeting.

If you have any questions regarding this ordinance, please contact Anthony Bertuca at (312) 744-5506.

Department of Business Affairs and Consumer Protection

City of Chicago

O2015-5953

Office of the City Clerk

Document Tracking Sheet

Meeting Date:	7/29/2015
Sponsor(s):	Burnett (27)
Type:	Ordinance
Title:	Grant(s) of privilege in public way for Walgreens No. 03961
Committee(s) Assignment:	Committee on Transportation and Public Way

ORDINANCE
Walgreens # 03961
Acct. No. 7551 - 77
Permit No. 1119655

Be It Ordained by the City Council of the City of Chicago:

SECTION 1. Permission and authority are hereby given and granted to Walgreens # 03961, upon the terms and subject to the conditions of this ordinance to maintain and use, as now constructed, four (4) Light Fixture(s) projecting over the public right-of-way adjacent to its premises known as 2340 W. Madison St..

Said Light Fixture(s) at W. Madison Street measure(s):
Four (4) at point six seven (.67) feet in length, point six seven (.67) feet in width and ten (10) feet above grade level.

The location of said privilege shall be as shown on prints kept on file with the Department of Business Affairs and Consumer Protection and the Office of the City Clerk.

Said privilege shall be constructed in accordance with plans and specifications approved by the Department of Transportation (Division of Project Development).

This grant of privilege in the public way shall be subject to the provisions of Section 10-28-015 and all other required provisions of the Municipal Code of Chicago.

The grantee shall pay to the City of Chicago as compensation for the privilege #1119655 herein granted the sum of ninety ($90.00) per annum in advance.

A 25% penalty will be added for payments received after due date.

The permit holder agrees to hold the City of Chicago harmless for any damage, relocation or replacement costs associated with damage, relocation or removal of private property caused by the City performing work in the public way.

Authority herein given and granted for a period of five (5) years from and after 03/10/2015.

Alderman _____

Walter Burnett Jr. 27th Ward









#3941

City of Chicago

O2015-5955

Office of the City Clerk

Document Tracking Sheet

Meeting Date:	7/29/2015
Sponsor(s):	Burnett (27)
Type:	Ordinance
Title:	Grant(s) of privilege in public way for 1134 W Washington LLC
Committee(s) Assignment:	Committee on Transportation and Public Way

ORDINANCE
1134 W. Washington, LLC
Acct. No. 399632 - 1
Permit No. 1119454

Be It Ordained by the City Council of the City of Chicago:

SECTION 1. Permission and authority are hereby given and granted to 1134 W. Washington, LLC, upon the terms and subject to the conditions of this ordinance to construct, install, maintain and use three (3) Door Swing(s) on the public right-of-way adjacent to its premises known as 1134 W. Washington Blvd..

Said Door Swing(s) at Washington measure(s):
One (1) at six (6) feet in length, and seven point five (7.5) feet in width for a total of forty-five (45) square feet.

Said Door Swing(s) at May measure(s):
One (1) at three point three three (3.33) feet in length, and seven point five (7.5) feet in width for a total of twenty-four point nine eight (24.98) square feet.

Said Door Swing(s) at Alley measure(s):
One (1) at six (6) feet in length, and eight (8) feet in width for a total of forty-eight (48) square feet.

The location of said privilege shall be as shown on prints kept on file with the Department of Business Affairs and Consumer Protection and the Office of the City Clerk.

Said privilege shall be constructed in accordance with plans and specifications approved by the Department of Transportation (Division of Project Development).

This grant of privilege in the public way shall be subject to the provisions of Section 10-28-015 and all other required provisions of the Municipal Code of Chicago.

The grantee shall pay to the City of Chicago as compensation for the privilege #1119454 herein granted the sum of two hundred twenty-five ($225.00) per annum in advance.


A 25% penalty will be added for payments received after due date.

The permit holder agrees to hold the City of Chicago harmless for any damage, relocation or replacement costs associated with damage, relocation or removal of private property caused by the City performing work in the public way.

Authority herein given and granted for a period of five (5) years from and after Date of Passage.

Alderman _____

Walter Burnett Jr. 27th Ward

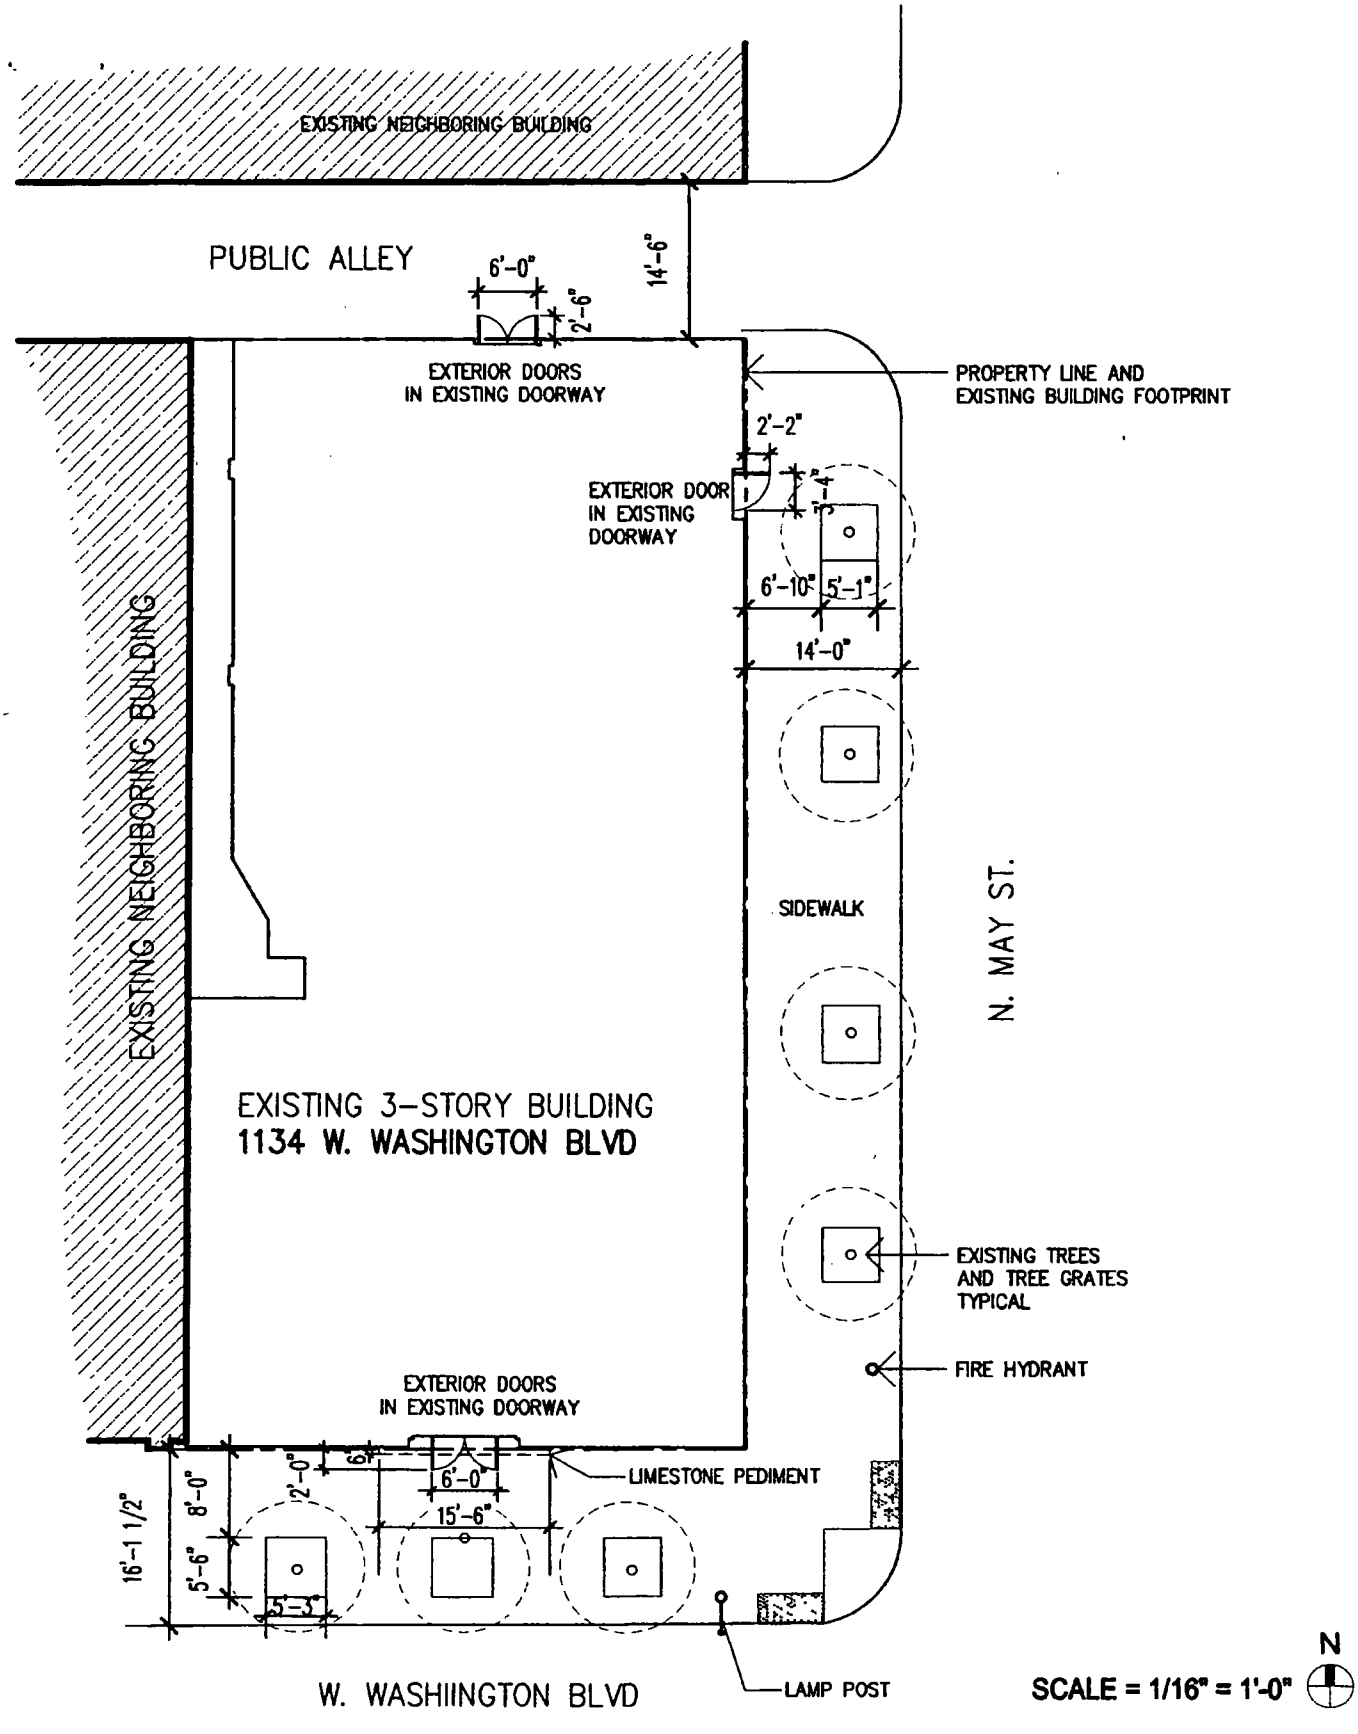

SITE PLAN OF EXISTING BUILDING TO REMAIN AT : **1134 W WASHINGTON BLVD** **CHICAGO ILLINOIS 60607**	**Owner: 1134 W Washington, LLC**

City of Chicago

O2015-5959

Office of the City Clerk

Document Tracking Sheet

Meeting Date:	7/29/2015
Sponsor(s):	Ervin (28)
Type:	Ordinance
Title:	Grant(s) of privilege in public way for Guglielmo Academy
Committee(s) Assignment:	Committee on Transportation and Public Way

ORDINANCE
GUGLIELMO ACADEMY
Acct. No. 302602 - 10
Permit No. 1119239

Be It Ordained by the City Council of the City of Chicago:

SECTION 1. Permission and authority are hereby given and granted to GUGLIELMO ACADEMY, upon the terms and subject to the conditions of this ordinance to maintain and use, as now constructed, two (2) Fence(s) on the public right-of-way adjacent to its premises known as 230 N. Kolmar Ave..

Said Fence(s) at W. West End measure(s):
One (1) at one hundred twenty-five (125) feet in length, and point five (.5) feet in width for a total of sixty-two point five (62.5) square feet. Existing fence is approximately four (4) feet in height.

Said Fence(s) at N. Kolmar measure(s):
One (1) at ninety-five (95) feet in length, and point five (.5) feet in width for a total of forty-seven point five (47.5) square feet. Existing fence is approximately four (4) feet in height.

The location of said privilege shall be as shown on prints kept on file with the Department of Business Affairs and Consumer Protection and the Office of the City Clerk.

Said privilege shall be constructed in accordance with plans and specifications approved by the Department of Transportation (Division of Project Development).

This grant of privilege in the public way shall be subject to the provisions of Section 10-28-015 and all other required provisions of the Municipal Code of Chicago.

The grantee shall pay to the City of Chicago as compensation for the privilege #1119239 herein granted the sum of zero ($.00) per annum in advance.

A 25% penalty will be added for payments received after due date.

The permit holder agrees to hold the City of Chicago harmless for any damage, relocation or replacement costs associated with damage, relocation or removal of private property caused by the City performing work in the public way.

Authority herein given and granted for a period of five (5) years from and after 01/13/2014.

Alderman

Jason Ervin 28th Ward









City of Chicago

O2015-5961

Office of the City Clerk

Document Tracking Sheet

Meeting Date:	7/29/2015
Sponsor(s):	Ervin (28)
Type:	Ordinance
Title:	Grant(s) of privilege in public way for Ogden North LLC - privilege No. 1119024
Committee(s) Assignment:	Committee on Transportation and Public Way

ORDINANCE
Ogden North LLC
Acct. No. 350716 - 1
Permit No. 1119024

Be It Ordained by the City Council of the City of Chicago:

SECTION 1. Permission and authority are hereby given and granted to Ogden North LLC, upon the terms and subject to the conditions of this ordinance to maintain and use, as now constructed, one (1) Fence(s) on the public right-of-way adjacent to its premises known as 1224 S. Washtenaw Ave..

Said Fence(s) at 1224 S. WASHTENAW AVENUE measure(s):
One (1) at thirty-four point five four (34.54) feet in length and approximately six (6) feet in height.

The location of said privilege shall be as shown on prints kept on file with the Department of Business Affairs and Consumer Protection and the Office of the City Clerk.

Said privilege shall be constructed in accordance with plans and specifications approved by the Department of Transportation (Division of Project Development).

This grant of privilege in the public way shall be subject to the provisions of Section 10-28-015 and all other required provisions of the Municipal Code of Chicago.

The grantee shall pay to the City of Chicago as compensation for the privilege #1119024 herein granted the sum of four hundred ($400.00) per annum in advance.


A 25% penalty will be added for payments received after due date.

The permit holder agrees to hold the City of Chicago harmless for any damage, relocation or replacement costs associated with damage, relocation or removal of private property caused by the City performing work in the public way.

Authority herein given and granted for a period of five (5) years from and after 05/12/2015.

Alderman

Jason Ervin 28th Ward

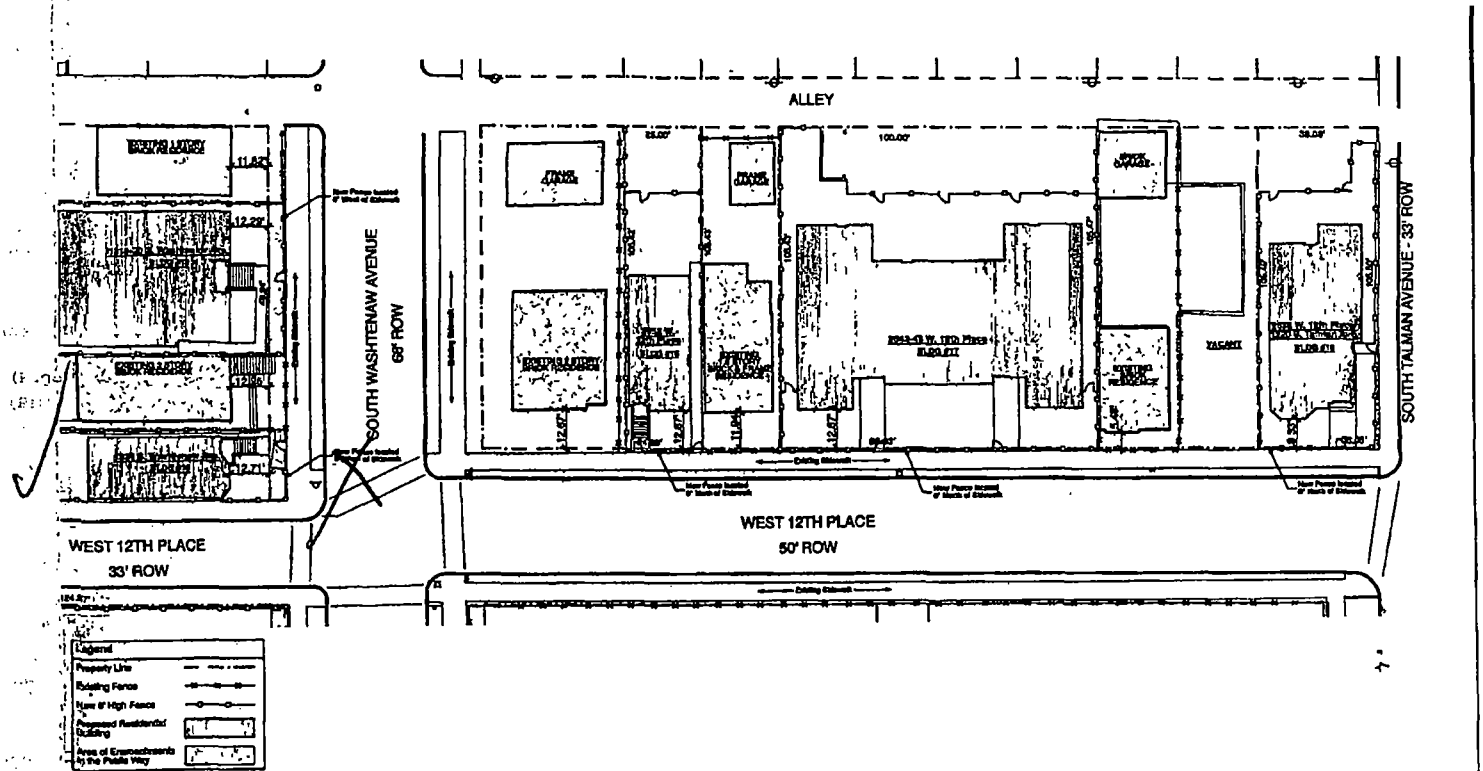

Encroachments Within the Public Way
Buildings 14, 15, 16, 17, & 18
Scale: 1"=40'

N

PRINSHORE

Ogden North
Ogden and California
Chicago, Illinois

KOO

City of Chicago

O2015-5965

Office of the City Clerk

Document Tracking Sheet

Meeting Date:	7/29/2015
Sponsor(s):	Ervin (28)
Type:	Ordinance
Title:	Grant(s) of privilege in public way for Ogden North LLC - privilege No. 1119026
Committee(s) Assignment:	Committee on Transportation and Public Way

ORDINANCE
Ogden North LLC
Acct. No. 350716 - 1
Permit No. 1119026

Be It Ordained by the City Council of the City of Chicago:

SECTION 1. Permission and authority are hereby given and granted to Ogden North LLC, upon the terms and subject to the conditions of this ordinance to maintain and use, as now constructed, one (1) Fence(s) on the public right-of-way adjacent to its premises known as 1218-1220 S. Washtenaw Ave..

Said Fence(s) at 1218-1220 S. WASHTENAW AVENUE measure(s):
One (1) at sixty point eight six (60.86) feet in length and approximately six (6) feet in height.

The location of said privilege shall be as shown on prints kept on file with the Department of Business Affairs and Consumer Protection and the Office of the City Clerk.

Said privilege shall be constructed in accordance with plans and specifications approved by the Department of Transportation (Division of Project Development).

This grant of privilege in the public way shall be subject to the provisions of Section 10-28-015 and all other required provisions of the Municipal Code of Chicago.

The grantee shall pay to the City of Chicago as compensation for the privilege #1119026 herein granted the sum of four hundred ($400.00) per annum in advance.

A 25% penalty will be added for payments received after due date.

The permit holder agrees to hold the City of Chicago harmless for any damage, relocation or replacement costs associated with damage, relocation or removal of private property caused by the City performing work in the public way.

Authority herein given and granted for a period of five (5) years from and after 05/12/2015.

Alderman

Jason Ervin 28th Ward



City of Chicago

O2015-5967

Office of the City Clerk

Document Tracking Sheet

Meeting Date:	7/29/2015
Sponsor(s):	Ervin (28)
Type:	Ordinance
Title:	Grant(s) of privilege in public way for Ogden North LLC - privilege No. 1119197
Committee(s) Assignment:	Committee on Transportation and Public Way

ORDINANCE
Ogden North LLC
Acct. No. 350716 - 1
Permit No. 1119197

Be It Ordained by the City Council of the City of Chicago:

SECTION 1. Permission and authority are hereby given and granted to Ogden North LLC, upon the terms and subject to the conditions of this ordinance to maintain and use, as now constructed, one (1) Occupation of Space(s) on the public right-of-way adjacent to its premises known as 1218-1220 S. Washtenaw Ave..

Said Occupation of Space(s) at 1218-1220 S. WASHTENAW AVENUE measure(s):
One (1) at forty-nine point nine four (49.94) feet in length, and five point four six (5.46) feet in width for a total of two hundred seventy-two point six seven (272.67) square feet.

The location of said privilege shall be as shown on prints kept on file with the Department of Business Affairs and Consumer Protection and the Office of the City Clerk.

Said privilege shall be constructed in accordance with plans and specifications approved by the Department of Planning and Development, Department of Transportation (Division of Project Development), and Department of Transportation (Office of Underground Coordination).

This grant of privilege in the public way shall be subject to the provisions of Section 10-28-015 and all other required provisions of the Municipal Code of Chicago.

The grantee shall pay to the City of Chicago as compensation for the privilege #1119197 herein granted the sum of four hundred ($400.00) per annum in advance.


A 25% penalty will be added for payments received after due date.

The permit holder agrees to hold the City of Chicago harmless for any damage, relocation or replacement costs associated with damage, relocation or removal of private property caused by the City performing work in the public way.

Authority herein given and granted for a period of five (5) years from and after 05/12/2015.

Alderman

Jason Ervin 28th Ward

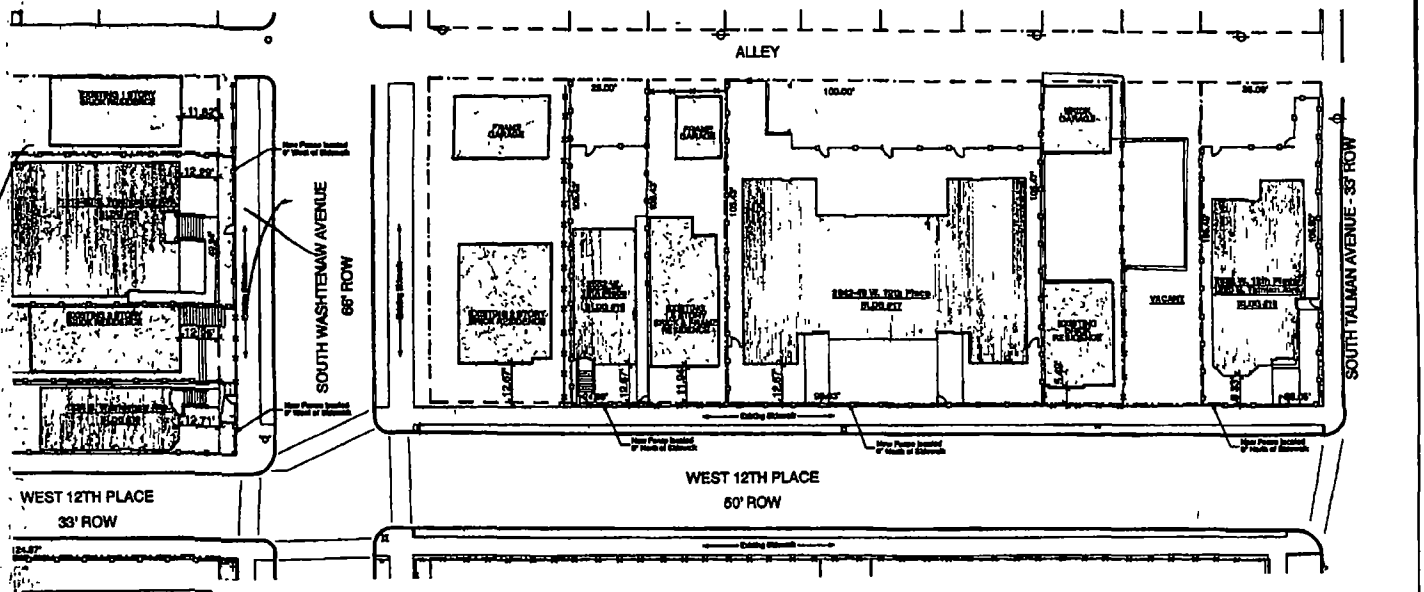

Encroachments Within the Public Way
Buildings 14, 15, 16, 17, & 18
Scale: 1"=40'

N

PRINSHORE

Ogden North
Ogden and California
Chicago, Illinois

pappageorgehaymes partners
architect

KOO
Koo and Associates Ltd.
associate architect

City of Chicago

O2015-5971

Office of the City Clerk

Document Tracking Sheet

Meeting Date:	7/29/2015
Sponsor(s):	Ervin (28)
Type:	Ordinance
Title:	Grant(s) of privilege in public way for Ogden North LLC - privilege No. 1119198
Committee(s) Assignment:	Committee on Transportation and Public Way

ORDINANCE
Ogden North LLC
Acct. No. 350716 - 1
Permit No. 1119198

Be It Ordained by the City Council of the City of Chicago:

SECTION 1. Permission and authority are hereby given and granted to Ogden North LLC, upon the terms and subject to the conditions of this ordinance to maintain and use, as now constructed, one (1) Occupation of Space(s) on the public right-of-way adjacent to its premises known as 1224 S. Washtenaw Ave..

Said Occupation of Space(s) at 1224 S. WASHTENAW measure(s):
One (1) at twenty-three point five (23.5) feet in length, and five point five two (5.52) feet in width for a total of one hundred twenty-nine point seven two (129.72) square feet.

The location of said privilege shall be as shown on prints kept on file with the Department of Business Affairs and Consumer Protection and the Office of the City Clerk.

Said privilege shall be constructed in accordance with plans and specifications approved by the Department of Planning and Development, Department of Transportation (Division of Project Development), and Department of Transportation (Office of Underground Coordination).

This grant of privilege in the public way shall be subject to the provisions of Section 10-28-015 and all other required provisions of the Municipal Code of Chicago.

The grantee shall pay to the City of Chicago as compensation for the privilege #1119198 herein granted the sum of four hundred ($400.00) per annum in advance.


A 25% penalty will be added for payments received after due date.

The permit holder agrees to hold the City of Chicago harmless for any damage, relocation or replacement costs associated with damage, relocation or removal of private property caused by the City performing work in the public way.

Authority herein given and granted for a period of five (5) years from and after 05/12/2015.

Alderman

Jason Ervin 28th Ward

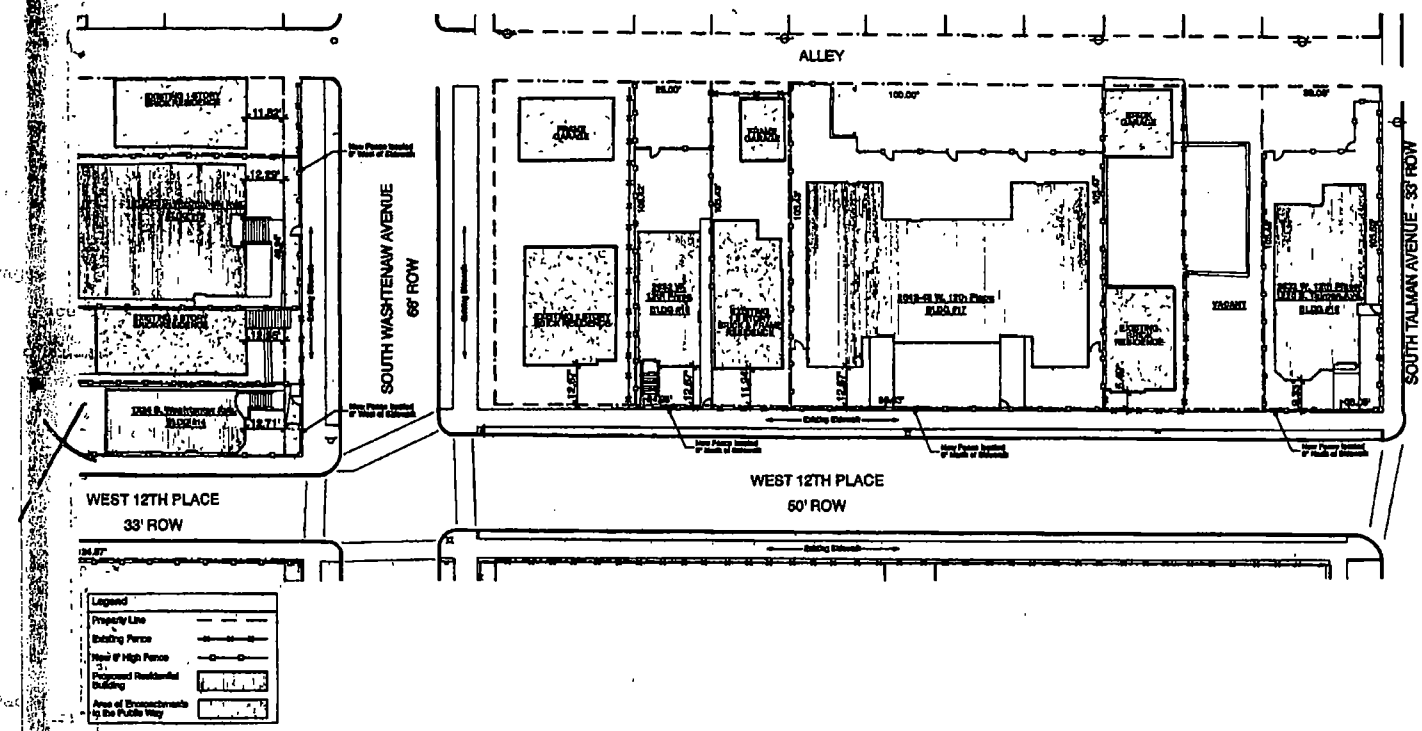

Encroachments Within the Public Way

Buildings 14, 15, 16, 17, & 18

Scale: 1"=40'

N

BRINSHORE

B-M Ogden, LLC
developer

Ogden North

Ogden and California
Chicago, Illinois

pappageorgehaymes partners
architect

KOO
Koo and Associates Ltd.
associate architect

01/21/10
PPN # 081879

City of Chicago

O2015-5973

Office of the City Clerk

Document Tracking Sheet

Meeting Date:	7/29/2015
Sponsor(s):	Taliaferro (29)
Type:	Ordinance
Title:	Grant(s) of privilege in public way for Family Dollar No. 5002 - fire shutter
Committee(s) Assignment:	Committee on Transportation and Public Way

ORDINANCE
FAMILY DOLLAR #5002
Acct. No. 11071 - 25
Permit No. 1119693

Be It Ordained by the City Council of the City of Chicago:

SECTION 1. Permission and authority are hereby given and granted to FAMILY DOLLAR #5002, upon the terms and subject to the conditions of this ordinance to maintain and use, as now constructed, one (1) Fire Shutter(s) projecting over the public right-of-way adjacent to its premises known as 100 S. Laramie Ave..

Said Fire Shutter(s) at S. Laramie Avenue measure(s):
One (1) at twenty-three point zero eight (23.08) feet in length, and point seven five (.75) feet in width for a total of seventeen point three one (17.31) square feet.

The location of said privilege shall be as shown on prints kept on file with the Department of Business Affairs and Consumer Protection and the Office of the City Clerk.

Said privilege shall be constructed in accordance with plans and specifications approved by the Department of Transportation (Division of Project Development).

This grant of privilege in the public way shall be subject to the provisions of Section 10-28-015 and all other required provisions of the Municipal Code of Chicago.

The grantee shall pay to the City of Chicago as compensation for the privilege #1119693 herein granted the sum of four hundred ($400.00) per annum in advance.


A 25% penalty will be added for payments received after due date.

The permit holder agrees to hold the City of Chicago harmless for any damage, relocation or replacement costs associated with damage, relocation or removal of private property caused by the City performing work in the public way.

Authority herein given and granted for a period of five (5) years from and after 07/29/2014.

Alderman Clt Tag

Chris Taliaferro 29th Ward

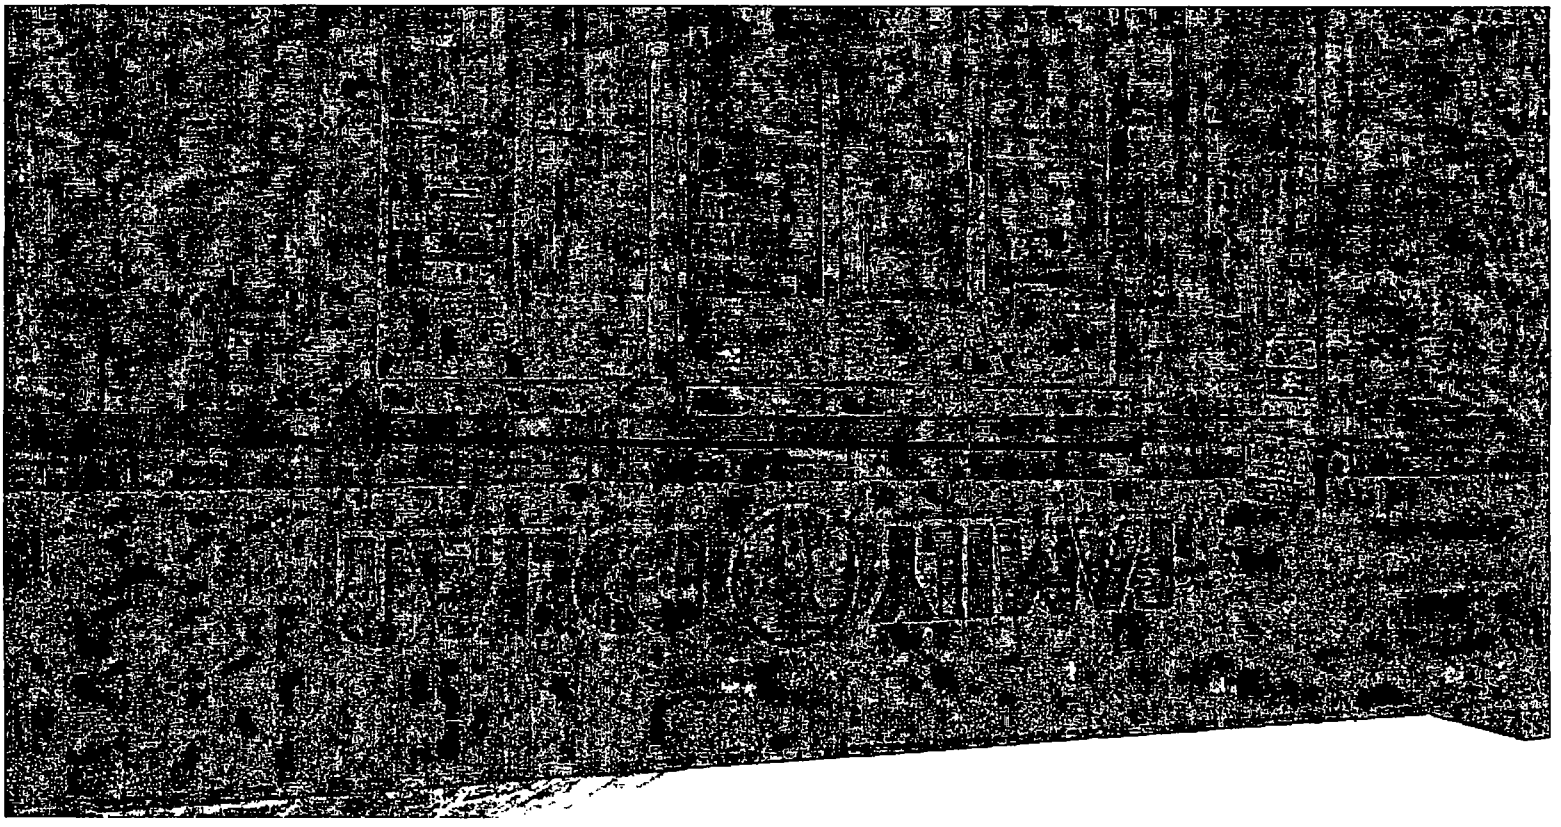

Department of Business Affairs and Consumer Protection
Small Business Center - Public Way Use Unit
City Hall - 121 N. LaSalle Street, Room 800 • Chicago, IL 60602
312-74-GOBIZ / 312-744-6249 • (312) 744-1944 (TTY)
http://www.cityofchicago.org/bacp

07/29/2015

Alderman **Chris Taliaferro**
Ward # **29**
City of Chicago
City Hall, Room **300**
121 North LaSalle Street
Chicago, Illinois 60602

Re: An ordinance to use and maintain a portion of the public right-of-way for **one (1) fire shutter(s)** for **FAMILY DOLLAR #5002**, adjacent to the premises known as **100 S. Laramie Ave.**.

Dear Alderman **Chris Taliaferro**:

The applicant referenced above has requested the use of the public right-of-way for a **fire shutter(s)**. An ordinance has been prepared by the Department of Business Affairs and Consumer Protection – Small Business Center - Public Way Use Unit for presentation to the City Council. Because this request was made for properties located in your ward, as approved by you as per the attached, I respectfully request that you introduce the attached ordinance at the next City Council meeting.

If you have any questions regarding this ordinance, please contact Anthony Bertuca at (312) 744-5506.

Department of Business Affairs and Consumer Protection

City of Chicago

O2015-5975

Office of the City Clerk

Document Tracking Sheet

Meeting Date:	7/29/2015
Sponsor(s):	Taliaferro (29)
Type:	Ordinance
Title:	Grant(s) of privilege in public way for Family Dollar No. 5002 - sign
Committee(s) Assignment:	Committee on Transportation and Public Way

ORDINANCE
FAMILY DOLLAR #5002
Acct. No. 11071 - 25
Permit No. 1119694

Be It Ordained by the City Council of the City of Chicago:

SECTION 1. Permission and authority are hereby given and granted to FAMILY DOLLAR #5002, upon the terms and subject to the conditions of this ordinance to maintain and use one (1) sign(s) projecting over the public right-of-way attached to its premises known as 100 S. Laramie Ave..

Said sign structure(s) measures as follows; along S. Laramie:
One (1) at ten (10) feet in length, eight (8) feet in height and fifteen (15) feet above grade level.

The location of said privilege shall be as shown on prints kept on file with the Department of Business Affairs and Consumer Protection and the Office of the City Clerk.

Said privilege shall be constructed in accordance with plans and specifications approved by the Department of Transportation (Division of Project Development) and Zoning Department - Signs.

This grant of privilege in the public way shall be subject to the provisions of Section 10-28-015 and all other required provisions of the Municipal Code of Chicago.

The grantee shall pay to the City of Chicago as compensation for the privilege #1119694 herein granted the sum of three hundred ($300.00) per annum in advance.

A 25% penalty will be added for payments received after due date.


The permit holder agrees to hold the City of Chicago harmless for any damage, relocation or replacement costs associated with damage, relocation or removal of private property caused by the City performing work in the public way.

Authority herein given and granted for a period of five (5) years from and after 05/13/2014.


Alderman _____

Chris Taliaferro 29th Ward

SIGN WEIGHT = 450 LBS
SIGN AREA = 96.75 SQ. FT

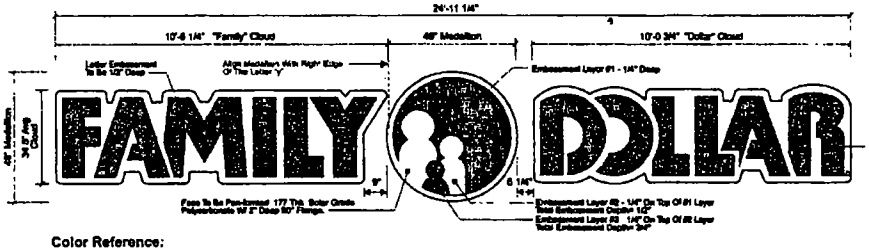

Front View - 34.5" Linear Cloud / 46" Medallion
Scale: 3/8" = 1'-0"

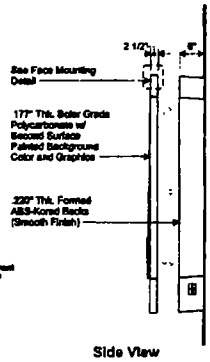


Side View
Scale: N.T.S.

Color Reference:

- Red — Akzo Nobel (Grip Flex) 8IGN0208
- Orange — Akzo Nobel (Grip Flex) 8IGN0290
- White — Akzo Nobel (Grip Flex) 8IGN10388


FACE MATERIAL BURN RATE:
UL 94 FLAM CLASS RATING- 94V-2

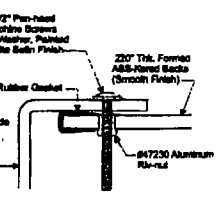

Face Mounting Detail
Scale: N.T.S.



OLD Sign No longer existing

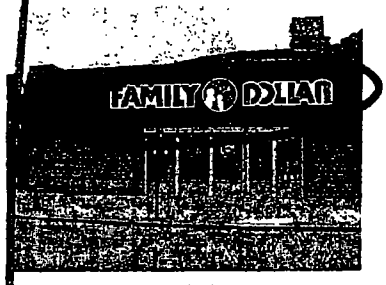

Proposed Re-Image

6 3 AMPS TOTAL

Allen Industries | ELECTRIC SIGN | THIS SIGN IS INTENDED TO BE INSTALLED IN ACCORDANCE WITH THE REQUIREMENTS OF ARTICLE 600 OF THE NATIONAL ELECTRICAL CODE AND/OR OTHER APPLICABLE LOCAL CODES. THIS INCLUDES PROPER GROUNDING AND BONDING OF THE SIGN.

Existing Sign under PW # 1103141

FAMILY DOLLAR

Project Information
Client: FASTBREAK
Location: 100 S. Laramie Avenue Chicago, IL
File: FD-C FASTBREAK-1335-8002_Chicago IL
Sales: House | Design: DJS | Project Manager: MP

Date / Description
07/19/12 Issue Date

Client Review Status
☐ Approved ☐ Approved as Noted ☐ Revise & Resubmit
Sign
Title Date

Notes

This is an original unpublished drawing created by Allen Industries, Inc. It is submitted for your personal use in connection with the project being planned for you by Allen Industries, Inc. It is not to be shown to anyone outside your organization, nor used, reproduced, copied or exhibited in any fashion whatsoever. All or part of this design (patent or registered trademarking) remain the property of Allen Industries, Inc.

Allen Industries
Corporate Identity Programs
Corporate Headquarters
5434 Burnt Poplar Road, Greensboro, NC 27409
Phone 800-967-2553 Fax 336-668-7675
Because Image Is Everything™

Department of Business Affairs and Consumer Protection
Small Business Center - Public Way Use Unit
City Hall - 121 N. LaSalle Street, Room 800 • Chicago, IL 60602
312-74-GOBIZ / 312-744-6249 • (312) 744-1944 (TTY)
http://www.cityofchicago.org/bacp

07/29/2015

Alderman **Chris Taliaferro**
Ward # **29**
City of Chicago
City Hall, Room **300**
121 North LaSalle Street
Chicago, Illinois 60602

Re: An ordinance to use and maintain a portion of the public right-of-way for **one (1) sign(s)** for **FAMILY DOLLAR #5002**, adjacent to the premises known as **100 S. Laramie Ave.**.

Dear Alderman **Chris Taliaferro**:

The applicant referenced above has requested the use of the public right-of-way for a **sign(s)**. An ordinance has been prepared by the Department of Business Affairs and Consumer Protection – Small Business Center - Public Way Use Unit for presentation to the City Council. Because this request was made for properties located in your ward, as approved by you as per the attached, I respectfully request that you introduce the attached ordinance at the next City Council meeting.

If you have any questions regarding this ordinance, please contact Anthony Bertuca at (312) 744-5506.

Department of Business Affairs and Consumer Protection

City of Chicago

O2015-5984

Office of the City Clerk

Document Tracking Sheet

Meeting Date:	7/29/2015
Sponsor(s):	Taliaferro (29)
Type:	Ordinance
Title:	Grant(s) of privilege in public way for Sylvia & Mike's Family Hair Care
Committee(s) Assignment:	Committee on Transportation and Public Way

ORDINANCE
SYLVIA & MIKE'S FAMILY HAIR CARE
Acct. No. 222700 - 1
Permit No. 1119413

Be It Ordained by the City Council of the City of Chicago:

SECTION 1. Permission and authority are hereby given and granted to SYLVIA & MIKE'S FAMILY HAIR CARE, upon the terms and subject to the conditions of this ordinance to maintain and use one (1) sign(s) projecting over the public right-of-way attached to its premises known as 2621 N. Harlem Ave..

Said sign structure(s) measures as follows; along N. HARLEM AVE:
One (1) at six (6) feet in length, four (4) feet in height and thirteen (13) feet above grade level.

The location of said privilege shall be as shown on prints kept on file with the Department of Business Affairs and Consumer Protection and the Office of the City Clerk.

Said privilege shall be constructed in accordance with plans and specifications approved by the Department of Transportation (Division of Project Development) and Zoning Department - Signs.

This grant of privilege in the public way shall be subject to the provisions of Section 10-28-015 and all other required provisions of the Municipal Code of Chicago.

The grantee shall pay to the City of Chicago as compensation for the privilege #1119413 herein granted the sum of one hundred ($100.00) per annum in advance.

A 25% penalty will be added for payments received after due date.


The permit holder agrees to hold the City of Chicago harmless for any damage, relocation or replacement costs associated with damage, relocation or removal of private property caused by the City performing work in the public way.

Authority herein given and granted for a period of five (5) years from and after 10/08/2013.

Alderman _____

Chris Taliaferro 29th Ward

From **Tim Mehmeti** tmehmeti84@hotmail.com
Subject: **Harlem photos**
Date **June 25, 2015 at 4:59 PM**
To **Fitim Mehmeti** tmehmeti@comcast.net

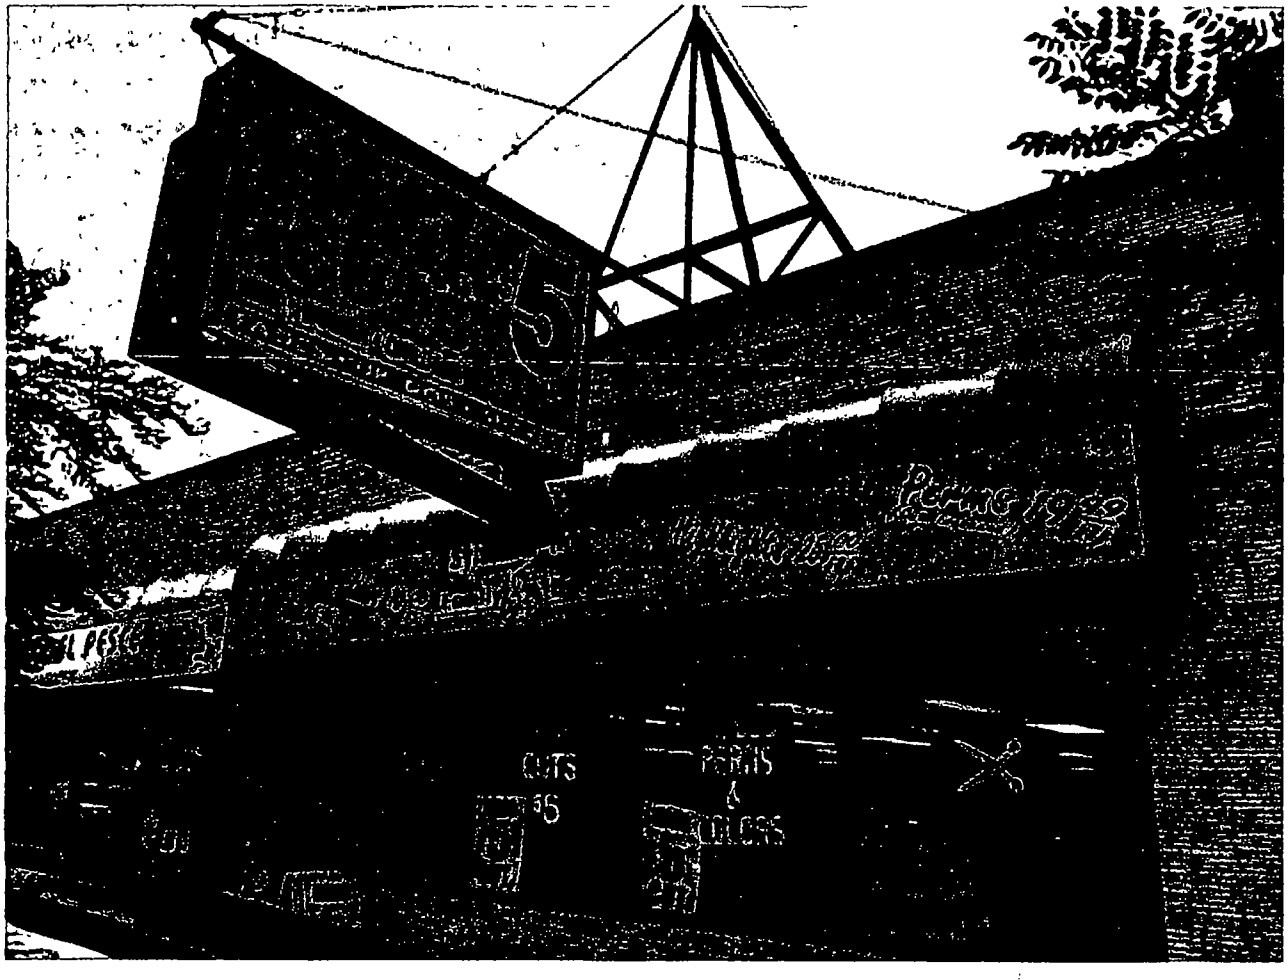

Department of Business Affairs and Consumer Protection
Small Business Center - Public Way Use Unit
City Hall - 121 N. LaSalle Street, Room 800 • Chicago, IL 60602
312-74-GOBIZ / 312-744-6249 • (312) 744-1944 (TTY)
http //www.cityofchicago.org/bacp

07/29/2015

Alderman **Chris Taliaferro**
Ward # **29**
City of Chicago
City Hall, Room **300**
121 North LaSalle Street
Chicago, Illinois 60602

Re: An ordinance to use and maintain a portion of the public right-of-way for **one (1) sign(s)** for **SYLVIA & MIKE'S FAMILY HAIR CARE**, adjacent to the premises known as **2621 N. Harlem Ave.**.

Dear Alderman **Chris Taliaferro**:

The applicant referenced above has requested the use of the public right-of-way for a **sign(s)**. An ordinance has been prepared by the Department of Business Affairs and Consumer Protection – Small Business Center - Public Way Use Unit for presentation to the City Council. Because this request was made for properties located in your ward, as approved by you as per the attached, I respectfully request that you introduce the attached ordinance at the next City Council meeting.

If you have any questions regarding this ordinance, please contact Anthony Bertuca at (312) 744-5506.

Department of Business Affairs and Consumer Protection

City of Chicago

O2015-5988

Office of the City Clerk

Document Tracking Sheet

Meeting Date:	7/29/2015
Sponsor(s):	Reboyras (30)
Type:	Ordinance
Title:	Grant(s) of privilege in public way for Cricket Wireless - privilege No. 1117205
Committee(s) Assignment:	Committee on Transportation and Public Way

ORDINANCE
CRICKET WIRELESS
Acct. No. 340129 - 3
Permit No. 1117205

Be It Ordained by the City Council of the City of Chicago:

SECTION 1. Permission and authority are hereby given and granted to CRICKET WIRELESS, upon the terms and subject to the conditions of this ordinance to maintain and use one (1) sign(s) projecting over the public right-of-way attached to its premises known as 3314 N. Milwaukee Ave..

Said sign structure(s) measures as follows; along Milwaukee:
One (1) at eleven point zero eight (11.08) feet in length, two point five (2.5) feet in height and ten point seven five (10.75) feet above grade level.

The location of said privilege shall be as shown on prints kept on file with the Department of Business Affairs and Consumer Protection and the Office of the City Clerk.

Said privilege shall be constructed in accordance with plans and specifications approved by the Department of Transportation (Division of Project Development) and Zoning Department - Signs.

This grant of privilege in the public way shall be subject to the provisions of Section 10-28-015 and all other required provisions of the Municipal Code of Chicago.

The grantee shall pay to the City of Chicago as compensation for the privilege #1117205 herein granted the sum of three hundred ($300.00) per annum in advance.

A 25% penalty will be added for payments received after due date.

The permit holder agrees to hold the City of Chicago harmless for any damage, relocation or replacement costs associated with damage, relocation or removal of private property caused by the City performing work in the public way.

Authority herein given and granted for a period of five (5) years from and after Date of Passage.


Alderman 

Ariel Reboyras 30th Ward

Exterior Site Plan | CR-FL-30B-BP-R

SOUTH WATER SIGNS


E-01

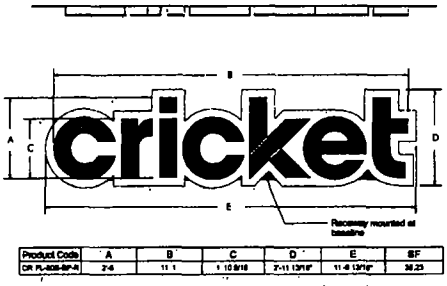


Product Code	A	B	C	D	E	SF
CR-FL-30B-BP-R	2'-6"	11'-1"	1'-10 9/16"	3'-11 13/16"	11'-6 13/16"	36.25

All raceways to be painted to match corresponding fascia colors

Proposed

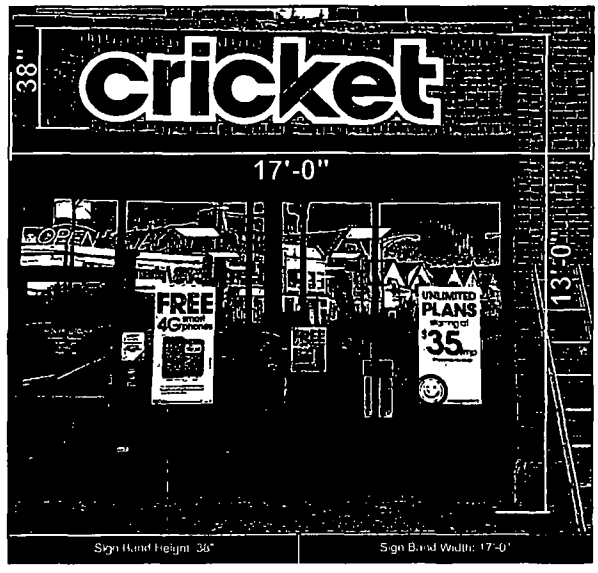

Existing

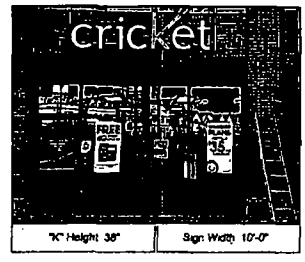

ALL DESIGNS PRODUCED ARE THE SOLE PROPERTY OF SOUTH WATER SIGNS, LLC. AND MAY NOT BE REPRODUCED IN PART OR WHOLE WITHOUT WRITTEN PERMISSION FROM SOUTHWATER SIGNS LLC.

934 N Church Road
Elmhurst, IL 60126
P 630 333 4900 F 630 333 4915

Revision notes

cricket

		Drawn by	FK
Client	Cricket	Checked by	-
SWS Job#	7008941	Scale	NTS
Title	Main ID	Revision	-
Date	11/17/14	Page	4

Department of Business Affairs and Consumer Protection
Small Business Center - Public Way Use Unit
City Hall - 121 N. LaSalle Street, Room 800 • Chicago, IL 60602
312-74-GOBIZ / 312-744-6249 • (312) 744-1944 (TTY)
http://www.cityofchicago.org/bacp

07/29/2015

Alderman **Ariel Reboyras**
Ward # **30**
City of Chicago
City Hall, Room **300**
121 North LaSalle Street
Chicago, Illinois 60602

Re: An ordinance to use and maintain a portion of the public right-of-way for **one (1) sign(s)** for **CRICKET WIRELESS**, adjacent to the premises known as **3314 N. Milwaukee Ave.**.

Dear Alderman **Ariel Reboyras**:

The applicant referenced above has requested the use of the public right-of-way for a **sign(s)**. An ordinance has been prepared by the Department of Business Affairs and Consumer Protection – Small Business Center - Public Way Use Unit for presentation to the City Council. Because this request was made for properties located in your ward, as approved by you as per the attached, I respectfully request that you introduce the attached ordinance at the next City Council meeting.

If you have any questions regarding this ordinance, please contact Anthony Bertuca at (312) 744-5506.

Department of Business Affairs and Consumer Protection

City of Chicago

O2015-5990

Office of the City Clerk

Document Tracking Sheet

Meeting Date:	7/29/2015
Sponsor(s):	Reboyras (30)
Type:	Ordinance
Title:	Grant(s) of privilege in public way for Cricket Wireless - privilege No. 1118082
Committee(s) Assignment:	Committee on Transportation and Public Way

ORDINANCE
CRICKET WIRELESS
Acct. No. 373467 - 1
Permit No. 1118082

Be It Ordained by the City Council of the City of Chicago:

SECTION 1. Permission and authority are hereby given and granted to CRICKET WIRELESS, upon the terms and subject to the conditions of this ordinance to maintain and use two (2) sign(s) projecting over the public right-of-way attached to its premises known as 5548 W. Fullerton Ave..

Said sign structure(s) measures as follows; along W. Fullerton Avenue:
One (1) at five (5) feet in length, two point five (2.5) feet in height and twelve (12) feet above grade level.
One (1) at eleven point five (11.5) feet in length, three (3) feet in height and eleven (11) feet above grade level.

The location of said privilege shall be as shown on prints kept on file with the Department of Business Affairs and Consumer Protection and the Office of the City Clerk.

Said privilege shall be constructed in accordance with plans and specifications approved by the Department of Transportation (Division of Project Development) and Zoning Department - Signs.


This grant of privilege in the public way shall be subject to the provisions of Section 10-28-015 and all other required provisions of the Municipal Code of Chicago.

The grantee shall pay to the City of Chicago as compensation for the privilege #1118082 herein granted the sum of four hundred ($400.00) per annum in advance.

A 25% penalty will be added for payments received after due date.

The permit holder agrees to hold the City of Chicago harmless for any damage, relocation or replacement costs associated with damage, relocation or removal of private property caused by the City performing work in the public way.

Authority herein given and granted for a period of five (5) years from and after Date of Passage.

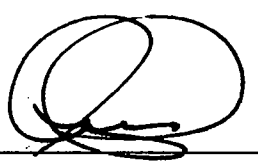
Alderman 

Ariel Reboyras 30th Ward

Exterior Site Plan | CR-FL-30B-BP-R

SOUTH WATER SIGNS


E-02

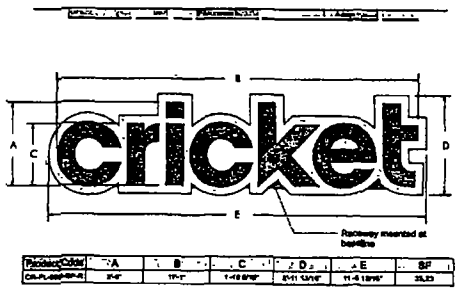


Raceway Color	A	B	C	D	E	SF
CR-FL-30B-BP-R	3'-0"	17'-1"	1'-10 5/16"	5'-11 13/16"	11'-6 13/16"	35.13

All raceways to be painted to match corresponding fascia colors.

Proposed

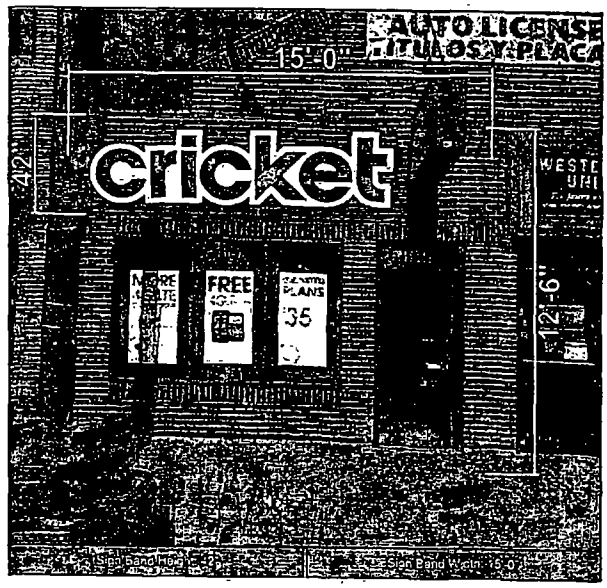

Existing

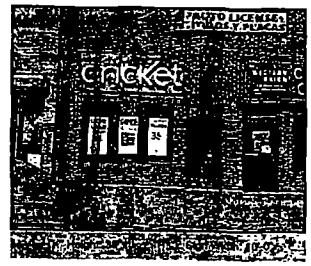

934 N. Church Road Elmhurst, IL 60126 P 630.333.4900 F 630.333.4915	Revision notes:	cricket	Client: Cricket; SWS Job#: 7009929; Title: Main ID; Date: 11/12/14. — Drawn by: FK; Checked by: -; Scale: NTS; Revision: -; Page: 5

Department of Business Affairs and Consumer Protection
Small Business Center - Public Way Use Unit
City Hall - 121 N. LaSalle Street, Room 800 • Chicago, IL 60602
312-74-GOBIZ / 312-744-6249 • (312) 744-1944 (TTY)
http://www.cityofchicago.org/bacp

07/29/2015

Alderman **Ariel Reboyras**
Ward # **30**
City of Chicago
City Hall, Room **300**
121 North LaSalle Street
Chicago, Illinois 60602

Re: An ordinance to use and maintain a portion of the public right-of-way for **two (2) sign(s)** for **CRICKET WIRELESS**, adjacent to the premises known as **5548 W. Fullerton Ave.**.

Dear Alderman **Ariel Reboyras**:

The applicant referenced above has requested the use of the public right-of-way for a **sign(s)**. An ordinance has been prepared by the Department of Business Affairs and Consumer Protection – Small Business Center - Public Way Use Unit for presentation to the City Council. Because this request was made for properties located in your ward, as approved by you as per the attached, I respectfully request that you introduce the attached ordinance at the next City Council meeting.

If you have any questions regarding this ordinance, please contact Anthony Bertuca at (312) 744-5506.

Department of Business Affairs and Consumer Protection

City of Chicago

O2015-5992

Office of the City Clerk

Document Tracking Sheet

Meeting Date:	7/29/2015
Sponsor(s):	Reboyras (30)
Type:	Ordinance
Title:	Grant(s) of privilege in public way for Hong Huah Restaurant
Committee(s) Assignment:	Committee on Transportation and Public Way

ORDINANCE
HONG HUAH RESTAURANT
Acct. No. 6658 - 1
Permit No. 1119743

Be It Ordained by the City Council of the City of Chicago:

SECTION 1. Permission and authority are hereby given and granted to HONG HUAH RESTAURANT, upon the terms and subject to the conditions of this ordinance to maintain and use one (1) sign(s) projecting over the public right-of-way attached to its premises known as 5924 W. Fullerton Ave..

Said sign structure(s) measures as follows; along W. Fullerton:
One (1) at six (6) feet in length, six (6) feet in height and eleven (11) feet above grade level.

The location of said privilege shall be as shown on prints kept on file with the Department of Business Affairs and Consumer Protection and the Office of the City Clerk.

Said privilege shall be constructed in accordance with plans and specifications approved by the Department of Transportation (Division of Project Development) and Zoning Department - Signs.

This grant of privilege in the public way shall be subject to the provisions of Section 10-28-015 and all other required provisions of the Municipal Code of Chicago.

The grantee shall pay to the City of Chicago as compensation for the privilege #1119743 herein granted the sum of three hundred ($300.00) per annum in advance.

A 25% penalty will be added for payments received after due date.

The permit holder agrees to hold the City of Chicago harmless for any damage, relocation or replacement costs associated with damage, relocation or removal of private property caused by the City performing work in the public way.


Authority herein given and granted for a period of five (5) years from and after 05/12/2015.

Alderman _____

Ariel Reboyras 30th Ward

PROPERTY: 5924 W[illegible]ULLERTON

ORGANIZATION: HONG HUA RESTAURANT INC.

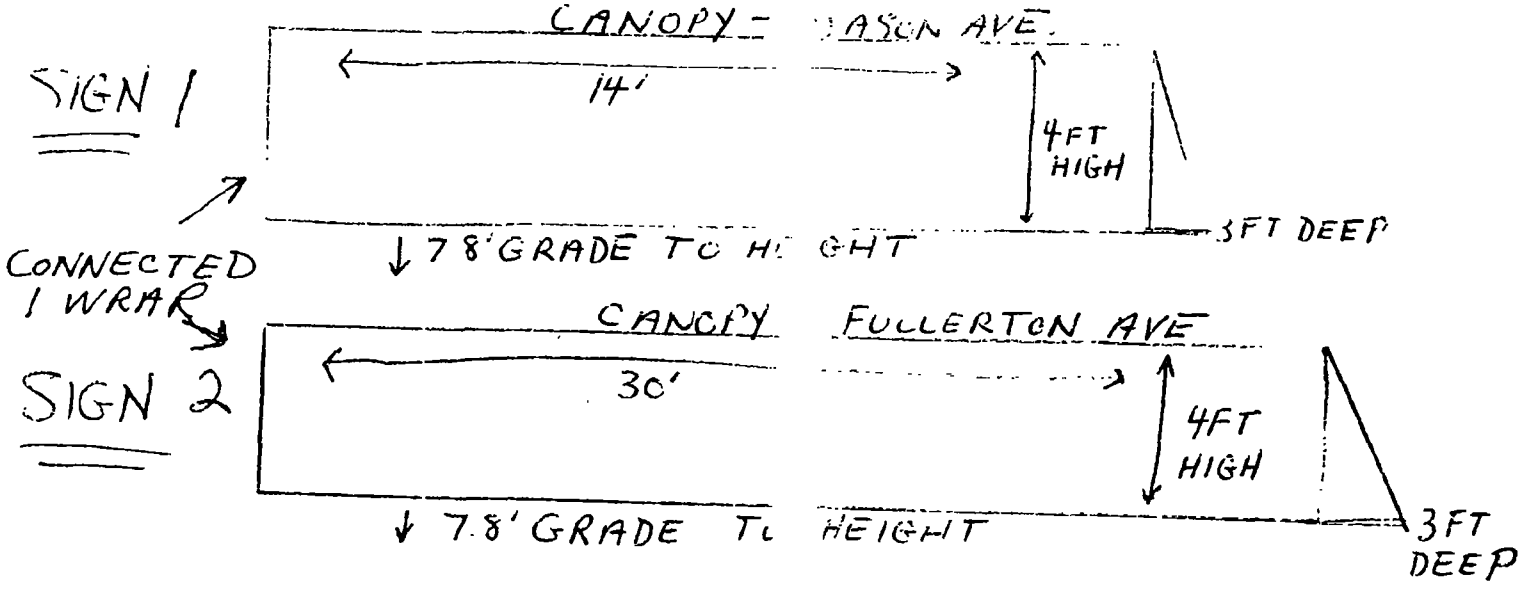

Department of Business Affairs and Consumer Protection
Small Business Center - Public Way Use Unit
City Hall - 121 N. LaSalle Street, Room 800 • Chicago, IL 60602
312-74-GOBIZ / 312-744-6249 • (312) 744-1944 (TTY)
http://www.cityofchicago.org/bacp

07/29/2015

Alderman **Ariel Reboyras**
Ward # **30**
City of Chicago
City Hall, Room **300**
121 North LaSalle Street
Chicago, Illinois 60602

Re: An ordinance to use and maintain a portion of the public right-of-way for **one (1) sign(s)** for **HONG HUAH RESTAURANT**, adjacent to the premises known as **5924 W. Fullerton Ave.**.

Dear Alderman **Ariel Reboyras**:

The applicant referenced above has requested the use of the public right-of-way for a **sign(s)**. An ordinance has been prepared by the Department of Business Affairs and Consumer Protection – Small Business Center - Public Way Use Unit for presentation to the City Council. Because this request was made for properties located in your ward, as approved by you as per the attached, I respectfully request that you introduce the attached ordinance at the next City Council meeting.

If you have any questions regarding this ordinance, please contact Anthony Bertuca at (312) 744-5506.

Department of Business Affairs and Consumer Protection

City of Chicago

O2015-5996

Office of the City Clerk

Document Tracking Sheet

Meeting Date:	7/29/2015
Sponsor(s):	Reboyras (30)
Type:	Ordinance
Title:	Grant(s) of privilege in public way for Walgreens No. 07359 - light fixtures
Committee(s) Assignment:	Committee on Transportation and Public Way

ORDINANCE
Walgreens # 07359
Acct. No. 147 - 76
Permit No. 1119546

Be It Ordained by the City Council of the City of Chicago:

SECTION 1. Permission and authority are hereby given and granted to Walgreens # 07359, upon the terms and subject to the conditions of this ordinance to maintain and use, as now constructed, seven (7) Light Fixture(s) projecting over the public right-of-way adjacent to its premises known as 3222 N. Milwaukee Ave..

Said Light Fixture(s) at N. MILWAUKEE AVE. measure(s):
Seven (7) at one point five (1.5) foot in length, point eight three (.83) feet in width and ten (10) feet above grade level.

The location of said privilege shall be as shown on prints kept on file with the Department of Business Affairs and Consumer Protection and the Office of the City Clerk.

Said privilege shall be constructed in accordance with plans and specifications approved by the Department of Transportation (Division of Project Development).

This grant of privilege in the public way shall be subject to the provisions of Section 10-28-015 and all other required provisions of the Municipal Code of Chicago.

The grantee shall pay to the City of Chicago as compensation for the privilege #1119546 herein granted the sum of one hundred five ($105.00) per annum in advance.

A 25% penalty will be added for payments received after due date.

The permit holder agrees to hold the City of Chicago harmless for any damage, relocation or replacement costs associated with damage, relocation or removal of private property caused by the City performing work in the public way.

Authority herein given and granted for a period of five (5) years from and after 06/03/2014.

Alderman _____

Ariel Reboyras 30th Ward


9222 N Milwaukee Ave
NEW!
Street View Sep 2013
Image capture Sep 2013 © 2014 Google

Department of Business Affairs and Consumer Protection
Small Business Center - Public Way Use Unit
City Hall - 121 N LaSalle Street, Room 800 • Chicago, IL 60602
312-74-GOBIZ / 312-744-6249 • (312) 744-1944 (TTY)
http //www cityofchicago.org/bacp

07/29/2015

Alderman **Ariel Reboyras**
Ward # **30**
City of Chicago
City Hall, Room **300**
121 North LaSalle Street
Chicago, Illinois 60602

Re: An ordinance to use and maintain a portion of the public right-of-way for **seven (7) light fixture(s)** for **Walgreens # 07359**, adjacent to the premises known as **3222 N. Milwaukee Ave.**.

Dear Alderman **Ariel Reboyras**:

The applicant referenced above has requested the use of the public right-of-way for a **light fixture(s)**. An ordinance has been prepared by the Department of Business Affairs and Consumer Protection – Small Business Center - Public Way Use Unit for presentation to the City Council. Because this request was made for properties located in your ward, as approved by you as per the attached, I respectfully request that you introduce the attached ordinance at the next City Council meeting.

If you have any questions regarding this ordinance, please contact Anthony Bertuca at (312) 744-5506.

Department of Business Affairs and Consumer Protection

City of Chicago

O2015-5999

Office of the City Clerk

Document Tracking Sheet

Meeting Date:	7/29/2015
Sponsor(s):	Reboyras (30)
Type:	Ordinance
Title:	Grant(s) of privilege in public way for Walgreens No. 07359 - park bench
Committee(s) Assignment:	Committee on Transportation and Public Way

ORDINANCE
Walgreens # 07359
Acct. No. 147 - 76
Permit No. 1119550

Be It Ordained by the City Council of the City of Chicago:

SECTION 1. Permission and authority are hereby given and granted to Walgreens # 07359, upon the terms and subject to the conditions of this ordinance to maintain and use, as now constructed, one (1) Park bench(s) on the public right-of-way adjacent to its premises known as 3222 N. Milwaukee Ave..

Said Park bench(s) at N. MILWAUKEE AVE. measure(s):
One (1) at five (5) feet in length, and two point five (2.5) feet in width for a total of twelve point five (12.5) square feet.

The location of said privilege shall be as shown on prints kept on file with the Department of Business Affairs and Consumer Protection and the Office of the City Clerk.

Said privilege shall be constructed in accordance with plans and specifications approved by the Department of Transportation (Division of Project Development).

This grant of privilege in the public way shall be subject to the provisions of Section 10-28-015 and all other required provisions of the Municipal Code of Chicago.

The grantee shall pay to the City of Chicago as compensation for the privilege #1119550 herein granted the sum of seventy-five ($75.00) per annum in advance.


A 25% penalty will be added for payments received after due date.

The permit holder agrees to hold the City of Chicago harmless for any damage, relocation or replacement costs associated with damage, relocation or removal of private property caused by the City performing work in the public way.

Authority herein given and granted for a period of five (5) years from and after 07/29/2014.

Alderman _____

Ariel Reboyras 30th Ward

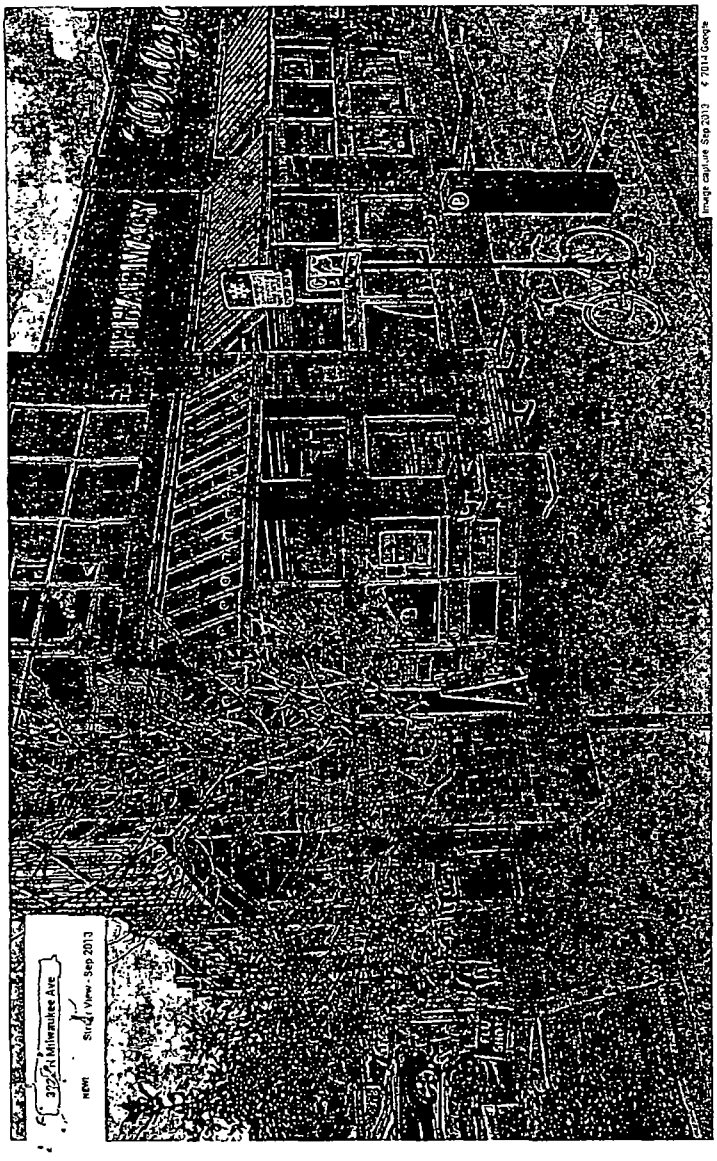
322 N Milwaukee Ave
Street View - Sep 2013
Image capture: Sep 2013 © 2014 Google

Department of Business Affairs and Consumer Protection
Small Business Center - Public Way Use Unit
City Hall - 121 N. LaSalle Street, Room 800 • Chicago, IL 60602
312-74-GOBIZ / 312-744-6249 • (312) 744-1944 (TTY)
http://www.cityofchicago.org/bacp

07/29/2015

Alderman **Ariel Reboyras**
Ward # **30**
City of Chicago
City Hall, Room **300**
121 North LaSalle Street
Chicago, Illinois 60602

Re: An ordinance to use and maintain a portion of the public right-of-way for **one (1) park bench(s)** for **Walgreens # 07359**, adjacent to the premises known as **3222 N. Milwaukee Ave.**.

Dear Alderman **Ariel Reboyras**:

The applicant referenced above has requested the use of the public right-of-way for a **park bench(s)**. An ordinance has been prepared by the Department of Business Affairs and Consumer Protection – Small Business Center - Public Way Use Unit for presentation to the City Council. Because this request was made for properties located in your ward, as approved by you as per the attached, I respectfully request that you introduce the attached ordinance at the next City Council meeting.

If you have any questions regarding this ordinance, please contact Anthony Bertuca at (312) 744-5506.

Department of Business Affairs and Consumer Protection

City of Chicago

O2015-6000

Office of the City Clerk

Document Tracking Sheet

Meeting Date:	7/29/2015
Sponsor(s):	Reboyras (30)
Type:	Ordinance
Title:	Grant(s) of privilege in public way for Walgreens No. 07359 - signs
Committee(s) Assignment:	Committee on Transportation and Public Way

ORDINANCE
Walgreens # 07359
Acct. No. 147 - 76
Permit No. 1119548

Be It Ordained by the City Council of the City of Chicago:

SECTION 1. Permission and authority are hereby given and granted to Walgreens # 07359, upon the terms and subject to the conditions of this ordinance to maintain and use five (5) sign(s) projecting over the public right-of-way attached to its premises known as 3222 N. Milwaukee Ave..

Said sign structure(s) measures as follows; along N. MILWAUKEE:
One (1) at twenty-six point six seven (26.67) feet in length, two point eight three (2.83) feet in height and eighteen (18) feet above grade level.

Said sign structure(s) measures as follows; along N. MILWAUKEE:
One (1) at twelve point eight three (12.83) feet in length, one point five (1.5) feet in height and eighteen (18) feet above grade level.

Said sign structure(s) measures as follows; along N. MILWAUKEE:
One (1) at fourteen (14) feet in length, one point five (1.5) feet in height and eighteen (18) feet above grade level.

Said sign structure(s) measures as follows; along N. MILWAUKEE:
One (1) at seven point seven five (7.75) feet in length, one point five (1.5) feet in height and eighteen (18) feet above grade level.

Said sign structure(s) measures as follows; along N. MILWAUKEE:
One (1) at five point five (5.5) feet in length, six point one seven (6.17) feet in height and sixteen (16) feet above grade level.

The location of said privilege shall be as shown on prints kept on file with the Department of Business Affairs and Consumer Protection and the Office of the City Clerk.

Said privilege shall be constructed in accordance with plans and specifications approved by the Department of Transportation (Division of Project Development) and Zoning Department - Signs.


This grant of privilege in the public way shall be subject to the provisions of Section 10-28-015 and all other required provisions of the Municipal Code of Chicago.

The grantee shall pay to the City of Chicago as compensation for the privilege #1119548 herein granted the sum of seven hundred seventy-five ($775.00) per annum in advance.


A 25% penalty will be added for payments received after due date.

The permit holder agrees to hold the City of Chicago harmless for any damage, relocation or replacement costs associated with damage, relocation or removal of private property caused by the City performing work in the public way.

Authority herein given and granted for a period of five (5) years from and after 04/22/2014.

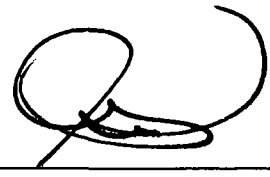Alderman 

Ariel Reboyras 30th Ward

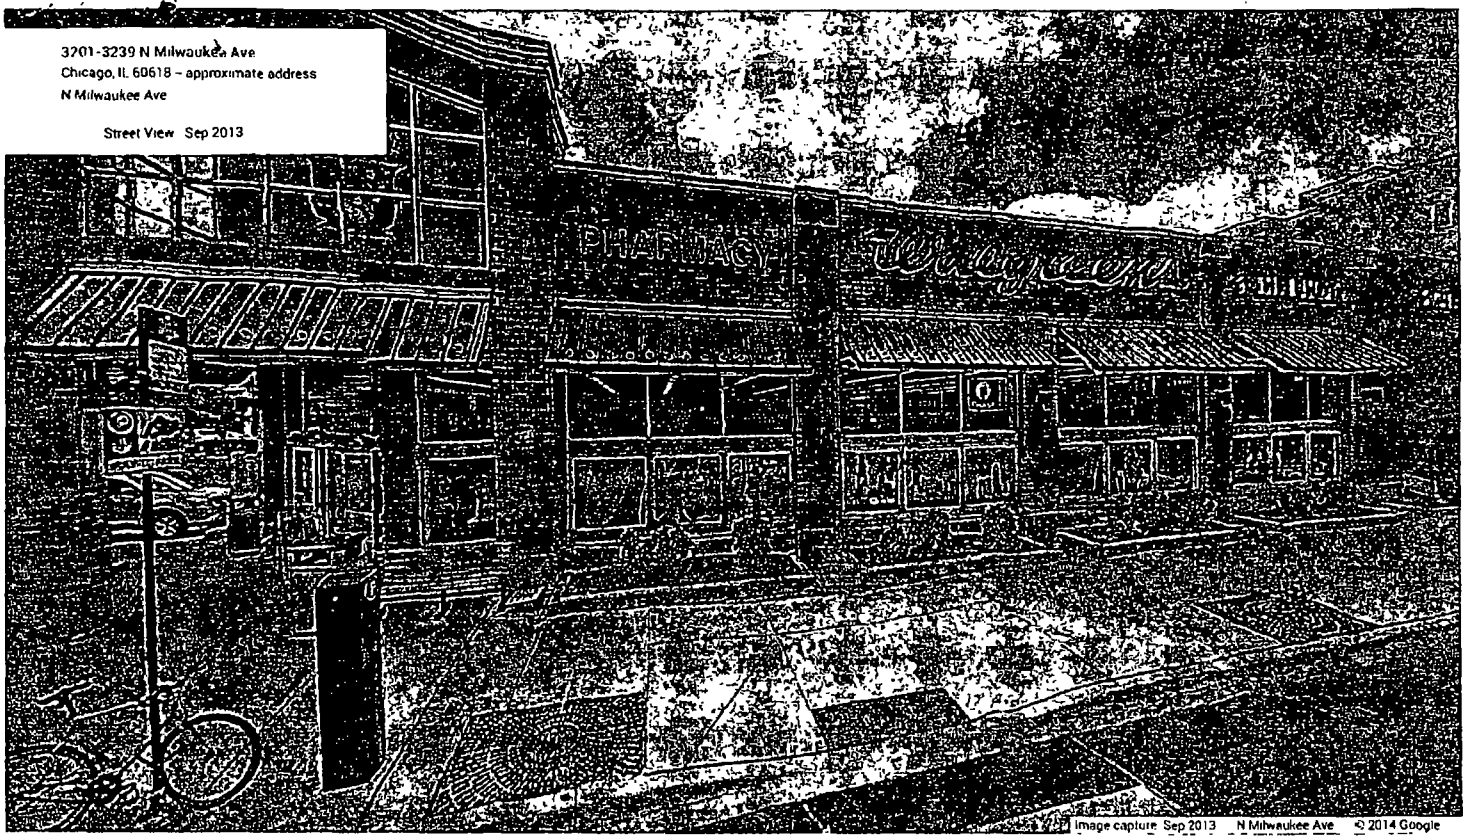
3201-3239 N Milwaukee Ave
Chicago, IL 60618 – approximate address
N Milwaukee Ave
Street View Sep 2013
PHARMACY
Walgreens
Image capture Sep 2013 N Milwaukee Ave © 2014 Google

Department of Business Affairs and Consumer Protection
Small Business Center - Public Way Use Unit
City Hall - 121 N LaSalle Street, Room 800 • Chicago, IL 60602
312-74-GOBIZ / 312-744-6249 • (312) 744-1944 (TTY)
http://www.cityofchicago.org/bacp

07/29/2015

Alderman **Ariel Reboyras**
Ward # **30**
City of Chicago
City Hall, Room **300**
121 North LaSalle Street
Chicago, Illinois 60602

Re: An ordinance to use and maintain a portion of the public right-of-way for **five (5) sign(s)** for **Walgreens # 07359**, adjacent to the premises known as **3222 N. Milwaukee Ave.**.

Dear Alderman **Ariel Reboyras**:

The applicant referenced above has requested the use of the public right-of-way for a **sign(s)**. An ordinance has been prepared by the Department of Business Affairs and Consumer Protection – Small Business Center - Public Way Use Unit for presentation to the City Council. Because this request was made for properties located in your ward, as approved by you as per the attached, I respectfully request that you introduce the attached ordinance at the next City Council meeting.

If you have any questions regarding this ordinance, please contact Anthony Bertuca at (312) 744-5506.

Department of Business Affairs and Consumer Protection

City of Chicago

O2015-6003

Office of the City Clerk

Document Tracking Sheet

Meeting Date:	7/29/2015
Sponsor(s):	Reboyras (30)
Type:	Ordinance
Title:	Grant(s) of privilege in public way for 7-Eleven
Committee(s) Assignment:	Committee on Transportation and Public Way

ORDINANCE
7-ELEVEN #16809
Acct. No. 51322 - 1
Permit No. 1118296

Be It Ordained by the City Council of the City of Chicago:

SECTION 1. Permission and authority are hereby given and granted to 7-ELEVEN #16809, upon the terms and subject to the conditions of this ordinance to maintain and use one (1) sign(s) projecting over the public right-of-way attached to its premises known as 5959 W. Belmont Ave..

Said sign structure(s) measures as follows; along Austin:
One (1) at three (3) feet in length, three (3) feet in height and twelve (12) feet above grade level.

The location of said privilege shall be as shown on prints kept on file with the Department of Business Affairs and Consumer Protection and the Office of the City Clerk.

Said privilege shall be constructed in accordance with plans and specifications approved by the Department of Transportation (Division of Project Development) and Zoning Department - Signs.

This grant of privilege in the public way shall be subject to the provisions of Section 10-28-015 and all other required provisions of the Municipal Code of Chicago.

The grantee shall pay to the City of Chicago as compensation for the privilege #1118296 herein granted the sum of one hundred ($100.00) per annum in advance.

A 25% penalty will be added for payments received after due date.

The permit holder agrees to hold the City of Chicago harmless for any damage, relocation or replacement costs associated with damage, relocation or removal of private property caused by the City performing work in the public way.


Authority herein given and granted for a period of five (5) years from and after Date of Passage.

Alderman _____


Ariel Reboyras 30th Ward

7-11 tore - 5959 W. Belmont

Existing West Elevation

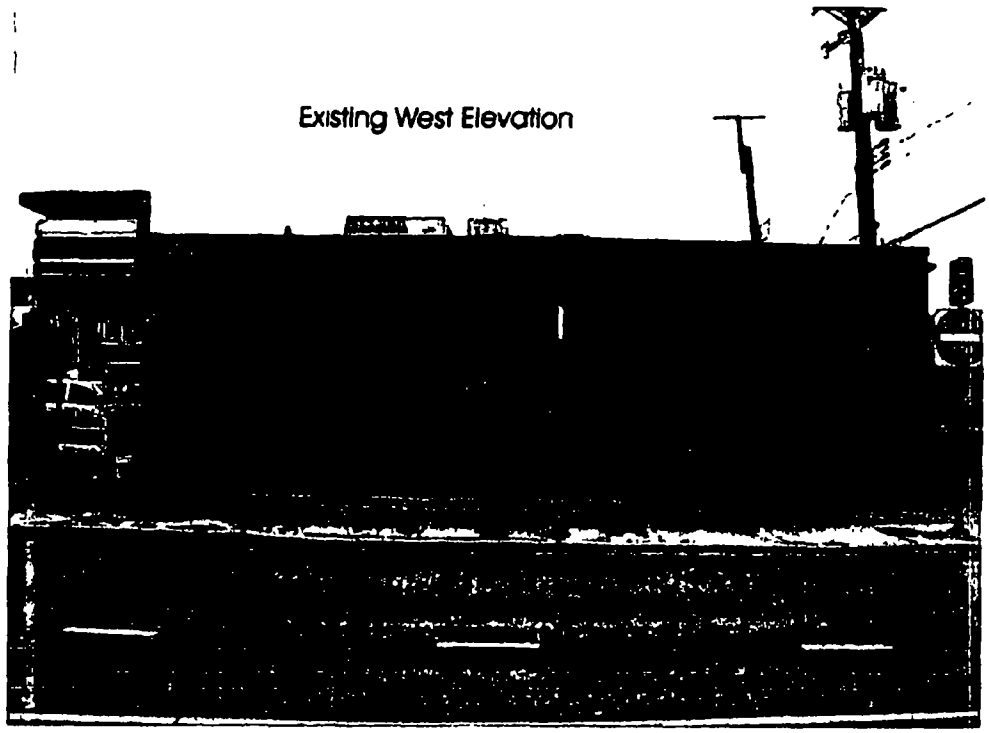

Proposed 3' x 3' Single-Faced Illuminated Sign

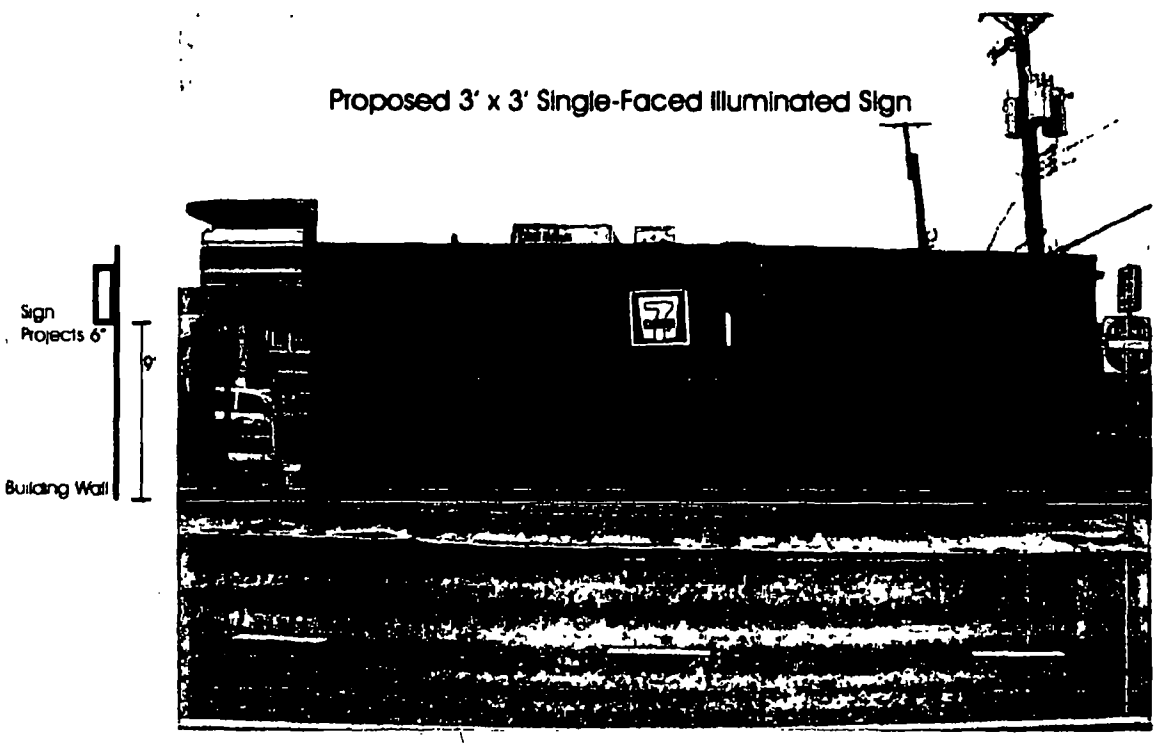

Department of Business Affairs and Consumer Protection
Small Business Center - Public Way Use Unit
City Hall - 121 N. LaSalle Street, Room 800 • Chicago, IL 60602
312-74-GOBIZ / 312-744-6249 • (312) 744-1944 (TTY)
http://www.cityofchicago.org/bacp

07/29/2015

Alderman **Ariel Reboyras**
Ward # **30**
City of Chicago
City Hall, Room **300**
121 North LaSalle Street
Chicago, Illinois 60602

Re: An ordinance to use and maintain a portion of the public right-of-way for **one (1) sign(s)** for **7-ELEVEN #16809**, adjacent to the premises known as **5959 W. Belmont Ave.**.

Dear Alderman **Ariel Reboyras**:

The applicant referenced above has requested the use of the public right-of-way for a **sign(s)**. An ordinance has been prepared by the Department of Business Affairs and Consumer Protection – Small Business Center - Public Way Use Unit for presentation to the City Council. Because this request was made for properties located in your ward, as approved by you as per the attached, I respectfully request that you introduce the attached ordinance at the next City Council meeting.

If you have any questions regarding this ordinance, please contact Anthony Bertuca at (312) 744-5506.

Department of Business Affairs and Consumer Protection

City of Chicago

O2015-6004

Office of the City Clerk

Document Tracking Sheet

Meeting Date:	7/29/2015
Sponsor(s):	Santiago (31)
Type:	Ordinance
Title:	Grant(s) of privilege in public way for Aloha Travel and Tax Services, Inc.
Committee(s) Assignment:	Committee on Transportation and Public Way

ORDINANCE
ALOHA TRAVEL AND TAX SERVICES, INC.
Acct. No. 360835 - 1
Permit No. 1119278

Be It Ordained by the City Council of the City of Chicago:

SECTION 1. Permission and authority are hereby given and granted to ALOHA TRAVEL AND TAX SERVICES, INC., upon the terms and subject to the conditions of this ordinance to maintain and use one (1) sign(s) projecting over the public right-of-way attached to its premises known as 5004 W. Diversey Ave..

Said sign structure(s) measures as follows; along W. Diversey:
One (1) at six (6) feet in length, four (4) feet in height and nine (9) feet above grade level.

The location of said privilege shall be as shown on prints kept on file with the Department of Business Affairs and Consumer Protection and the Office of the City Clerk.

Said privilege shall be constructed in accordance with plans and specifications approved by the Department of Transportation (Division of Project Development) and Zoning Department - Signs.

This grant of privilege in the public way shall be subject to the provisions of Section 10-28-015 and all other required provisions of the Municipal Code of Chicago.

The grantee shall pay to the City of Chicago as compensation for the privilege #1119278 herein granted the sum of one hundred ($100.00) per annum in advance.

A 25% penalty will be added for payments received after due date.


The permit holder agrees to hold the City of Chicago harmless for any damage, relocation or replacement costs associated with damage, relocation or removal of private property caused by the City performing work in the public way.


Authority herein given and granted for a period of five (5) years from and after 05/12/2015.

Alderman _____

Milagros "Milly" Santiago 31st Ward

5004 W DIVERSEY AVE.

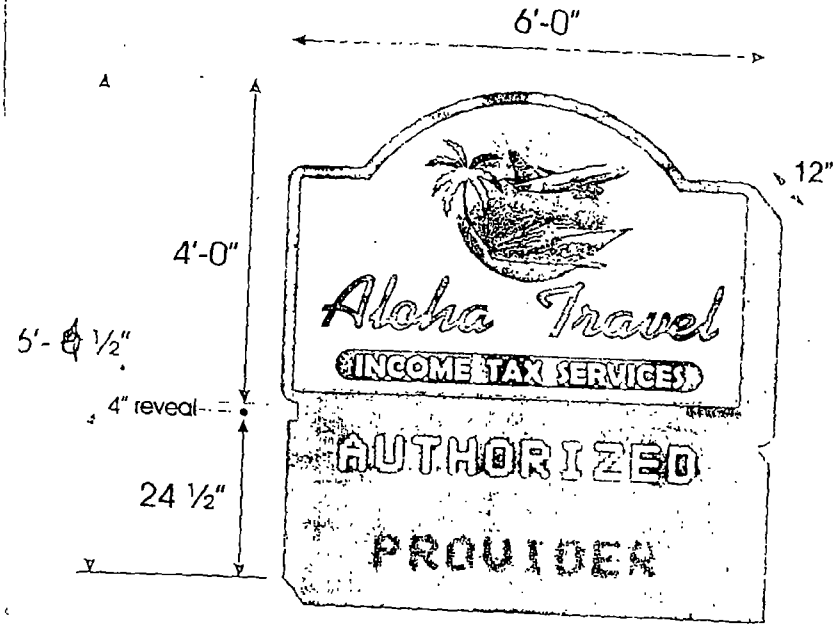

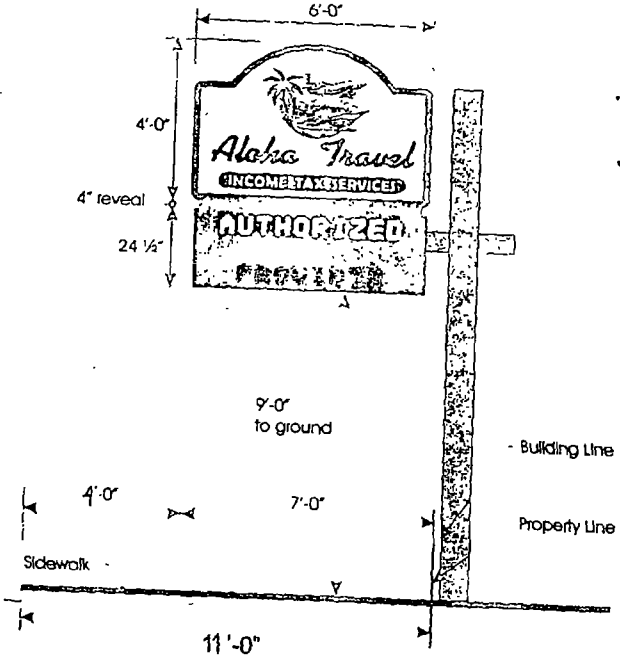

Department of Business Affairs and Consumer Protection
Small Business Center - Public Way Use Unit
City Hall - 121 N. LaSalle Street, Room 800 • Chicago, IL 60602
312-74-GOBIZ / 312-744-6249 • (312) 744-1944 (TTY)
http://www.cityofchicago.org/bacp

07/29/2015

Alderman **Milagros "Milly" Santiago**
Ward # **31**
City of Chicago
City Hall, Room **300**
121 North LaSalle Street
Chicago, Illinois 60602

Re: An ordinance to use and maintain a portion of the public right-of-way for **one (1) sign(s)** for **ALOHA TRAVEL AND TAX SERVICES, INC.**, adjacent to the premises known as **5004 W. Diversey Ave.**.

Dear Alderman **Milagros "Milly" Santiago**:

The applicant referenced above has requested the use of the public right-of-way for a **sign(s)**. An ordinance has been prepared by the Department of Business Affairs and Consumer Protection – Small Business Center - Public Way Use Unit for presentation to the City Council. Because this request was made for properties located in your ward, as approved by you as per the attached, I respectfully request that you introduce the attached ordinance at the next City Council meeting.

If you have any questions regarding this ordinance, please contact Anthony Bertuca at (312) 744-5506.

Department of Business Affairs and Consumer Protection

City of Chicago

O2015-6008

Office of the City Clerk

Document Tracking Sheet

Meeting Date:	7/29/2015
Sponsor(s):	Santiago (31)
Type:	Ordinance
Title:	Grant(s) of privilege in public way for Diversey Ignition, Inc.
Committee(s) Assignment:	Committee on Transportation and Public Way

ORDINANCE
DIVERSEY IGNITION INC
Acct. No. 25628 - 1
Permit No. 1115743

Be It Ordained by the City Council of the City of Chicago:

SECTION 1. Permission and authority are hereby given and granted to DIVERSEY IGNITION INC, upon the terms and subject to the conditions of this ordinance to maintain and use two (2) sign(s) projecting over the public right-of-way attached to its premises known as 4857 W. Diversey Ave..

Said sign structure(s) measures as follows; along Diversey:
One (1) at ten (10) feet in length, two (2) feet in height and fourteen (14) feet above grade level.

Said sign structure(s) measures as follows; along Lamon:
One (1) at ten (10) feet in length, two (2) feet in height and fourteen (14) feet above grade level.

The location of said privilege shall be as shown on prints kept on file with the Department of Business Affairs and Consumer Protection and the Office of the City Clerk.

Said privilege shall be constructed in accordance with plans and specifications approved by the Department of Transportation (Division of Project Development) and Zoning Department - Signs.

This grant of privilege in the public way shall be subject to the provisions of Section 10-28-015 and all other required provisions of the Municipal Code of Chicago.

The grantee shall pay to the City of Chicago as compensation for the privilege #1115743 herein granted the sum of one hundred seventy-five ($175.00) per annum in advance.

A 25% penalty will be added for payments received after due date.

The permit holder agrees to hold the City of Chicago harmless for any damage, relocation or replacement costs associated with damage, relocation or removal of private property caused by the City performing work in the public way.


Authority herein given and granted for a period of five (5) years from and after Date of Passage.

Alderman _____
Milagros "Milly" Santiago 31st Ward

Sign Drawing

4857 W Diversey

Diversey Ignition Inc

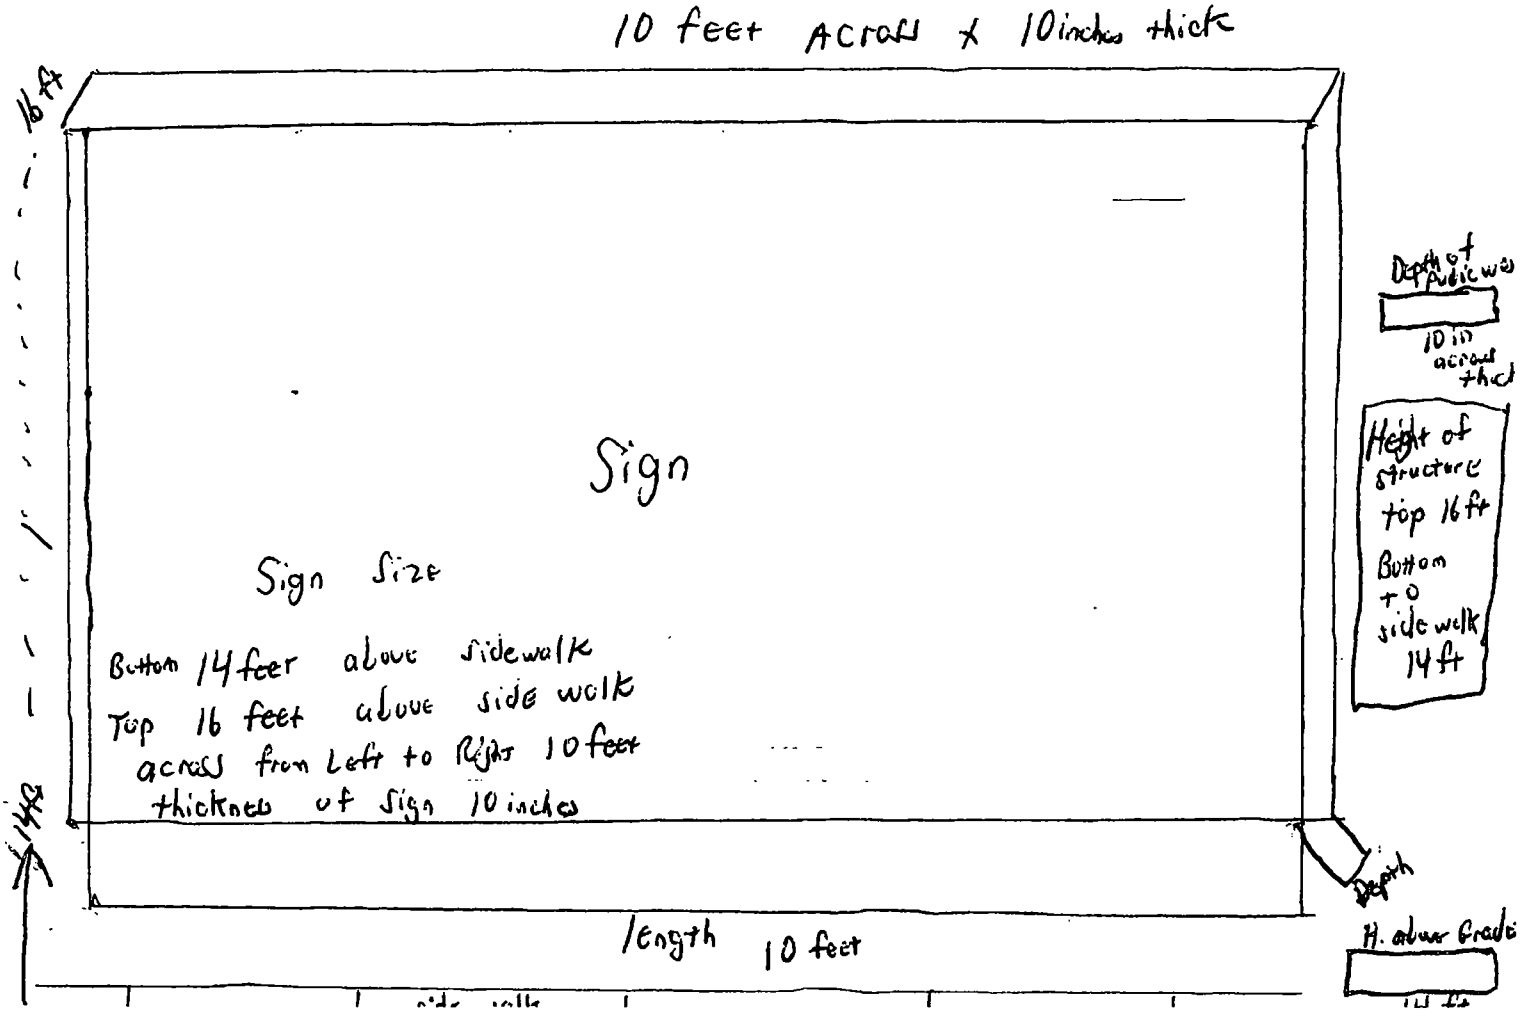

Department of Business Affairs and Consumer Protection
Small Business Center - Public Way Use Unit
City Hall - 121 N. LaSalle Street, Room 800 • Chicago, IL 60602
312-74-GOBIZ / 312-744-6249 • (312) 744-1944 (TTY)
http //www.cityofchicago.org/bacp

07/29/2015

Alderman **Milagros "Milly" Santiago**
Ward # **31**
City of Chicago
City Hall, Room **300**
121 North LaSalle Street
Chicago, Illinois 60602

Re: An ordinance to use and maintain a portion of the public right-of-way for **two (2) sign(s)** for **DIVERSEY IGNITION INC**, adjacent to the premises known as **4857 W. Diversey Ave.**.

Dear Alderman **Milagros "Milly" Santiago**:

The applicant referenced above has requested the use of the public right-of-way for a **sign(s)**. An ordinance has been prepared by the Department of Business Affairs and Consumer Protection – Small Business Center - Public Way Use Unit for presentation to the City Council. Because this request was made for properties located in your ward, as approved by you as per the attached, I respectfully request that you introduce the attached ordinance at the next City Council meeting.

If you have any questions regarding this ordinance, please contact Anthony Bertuca at (312) 744-5506.

Department of Business Affairs and Consumer Protection

City of Chicago

O2015-6010

Office of the City Clerk

Document Tracking Sheet

Meeting Date:	7/29/2015
Sponsor(s):	Santiago (31)
Type:	Ordinance
Title:	Grant(s) of privilege in public way for State Farm Insurance
Committee(s) Assignment:	Committee on Transportation and Public Way

ORDINANCE
STATE FARM INSURANCE
Acct. No. 398034 - 1
Permit No. 1118572

Be It Ordained by the City Council of the City of Chicago:

SECTION 1. Permission and authority are hereby given and granted to STATE FARM INSURANCE, upon the terms and subject to the conditions of this ordinance to maintain and use one (1) sign(s) projecting over the public right-of-way attached to its premises known as 5110 W. Fullerton Ave..

Said sign structure(s) measures as follows; along W. Fullerton Avenue:
One (1) at four point zero eight (4.08) feet in length, four point zero eight (4.08) feet in height and fifteen (15) feet above grade level.

The location of said privilege shall be as shown on prints kept on file with the Department of Business Affairs and Consumer Protection and the Office of the City Clerk.

Said privilege shall be constructed in accordance with plans and specifications approved by the Department of Transportation (Division of Project Development) and Zoning Department - Signs.


This grant of privilege in the public way shall be subject to the provisions of Section 10-28-015 and all other required provisions of the Municipal Code of Chicago.

The grantee shall pay to the City of Chicago as compensation for the privilege #1118572 herein granted the sum of one hundred ($100.00) per annum in advance.


A 25% penalty will be added for payments received after due date.

The permit holder agrees to hold the City of Chicago harmless for any damage, relocation or replacement costs associated with damage, relocation or removal of private property caused by the City performing work in the public way.

Authority herein given and granted for a period of five (5) years from and after Date of Passage.

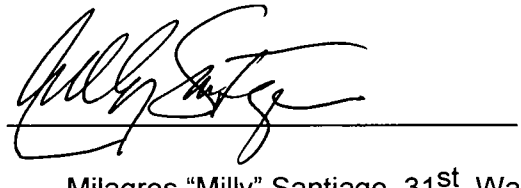Alderman 

Milagros "Milly" Santiago 31st Ward

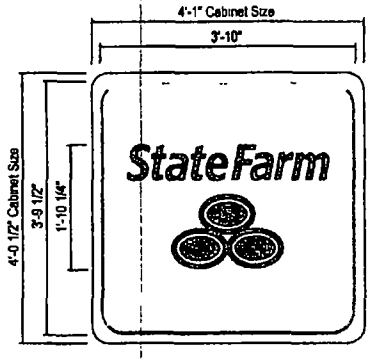


FORMED REPLACEMENT FACE - 2" PAN

SIGN 4 SCALE 1/2"=1'-0"
QTY 1
NOTE RADIUS CORNERS FOR PERIMETER TO BE CUT IN FIELD

ELECTRICAL		
BALLAST	ESB 432-14	
AMPS	2.34	
V.A	120 VOLTS	WATTS 280
CIRCUITS	1-20 AMP	


AREA/WEIGHT
ESTIMATED SIGN WEIGHT 36 Lb

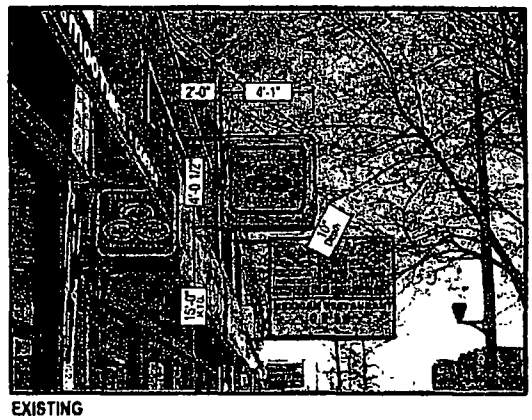

EXISTING

General Requirements

1. Wall Sign require a UL label
2. Wall Sign designed to meet 2012 INTERNATIONAL BUILDING CODE, SECTION 16 WIND LOAD. RISK CATEGORY II. EXPOSURE C. ASCE 7-10, 136 mph.
3. Wall Sign to be installed according to NEC and/or applicable local codes
4. The disconnect must be placed in direct view of the sign
5. Use white silicone to conceal light leaks

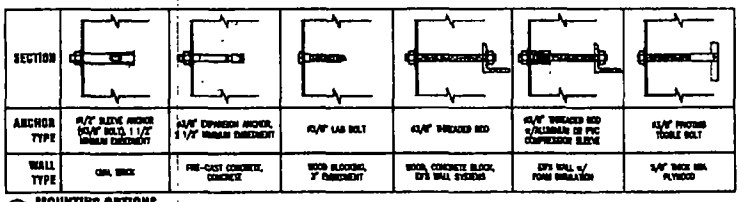

MOUNTING OPTIONS



PROPOSED

Drawing prepared by: ICON

RECOMMENDATION

Location: 5110 W Fullerton Ave, Chicago, IL 60639
Proj #: 4123
Loc #: 131176
File Path: Active\ACCOUNTS\S\State Farm\Project 4123\Locations\4123-131176 Chicago IL

Drawing prepared for: StateFarm

Rev #	Rag#	Date	Req. By	Dsgn By	Revision Description
Original	183896	08/07/14	SHI	AKG	
Rev 1	189712	09/04/14	MK	JS	
Rev 2	201610	01/12/15	JDB	JS	
Rev 3	203132	01/27/15	JDB	JS	
Rev 4	000000	00/00/00	XXX	XXX	
Rev 5	000000	00/00/00	XXX	XXX	
Rev 6	000000	00/00/00	XXX	XXX	

Department of Business Affairs and Consumer Protection
Small Business Center - Public Way Use Unit
City Hall - 121 N LaSalle Street, Room 800 • Chicago, IL 60602
312-74-GOBIZ / 312-744-6249 • (312) 744-1944 (TTY)
http://www.cityofchicago.org/bacp

07/29/2015

Alderman **Milagros "Milly" Santiago**
Ward # **31**
City of Chicago
City Hall, Room **300**
121 North LaSalle Street
Chicago, Illinois 60602

Re: An ordinance to use and maintain a portion of the public right-of-way for **one (1) sign(s)** for **STATE FARM INSURANCE**, adjacent to the premises known as **5110 W. Fullerton Ave.**.

Dear Alderman **Milagros "Milly" Santiago**:

The applicant referenced above has requested the use of the public right-of-way for a **sign(s)**. An ordinance has been prepared by the Department of Business Affairs and Consumer Protection – Small Business Center - Public Way Use Unit for presentation to the City Council. Because this request was made for properties located in your ward, as approved by you as per the attached, I respectfully request that you introduce the attached ordinance at the next City Council meeting.

If you have any questions regarding this ordinance, please contact Anthony Bertuca at (312) 744-5506.

Department of Business Affairs and Consumer Protection

City of Chicago

O2015-6011

Office of the City Clerk

Document Tracking Sheet

Meeting Date:	7/29/2015
Sponsor(s):	Santiago (31)
Type:	Ordinance
Title:	Grant(s) of privilege in public way for Walgreens No. 09470 - light fixtures
Committee(s) Assignment:	Committee on Transportation and Public Way

ORDINANCE
WALGREENS # 09470
Acct. No. 147 - 94
Permit No. 1119698

Be It Ordained by the City Council of the City of Chicago:

SECTION 1. Permission and authority are hereby given and granted to WALGREENS # 09470, upon the terms and subject to the conditions of this ordinance to maintain and use, as now constructed, eight (8) Light Fixture(s) projecting over the public right-of-way adjacent to its premises known as 4817 W. Fullerton Ave..

Said Light Fixture(s) at W. FULLERTON measure(s):
Eight (8) at one point five (1.5) foot in length, one (1) foot in width and ten (10) feet above grade level.

The location of said privilege shall be as shown on prints kept on file with the Department of Business Affairs and Consumer Protection and the Office of the City Clerk.

Said privilege shall be constructed in accordance with plans and specifications approved by the Department of Transportation (Division of Project Development).

This grant of privilege in the public way shall be subject to the provisions of Section 10-28-015 and all other required provisions of the Municipal Code of Chicago.


The grantee shall pay to the City of Chicago as compensation for the privilege #1119698 herein granted the sum of one hundred ten ($110.00) per annum in advance.

A 25% penalty will be added for payments received after due date.

The permit holder agrees to hold the City of Chicago harmless for any damage, relocation or replacement costs associated with damage, relocation or removal of private property caused by the City performing work in the public way.

Authority herein given and granted for a period of five (5) years from and after 06/03/2014.

Alderman _____
Milagros "Milly" Santiago 31st Ward

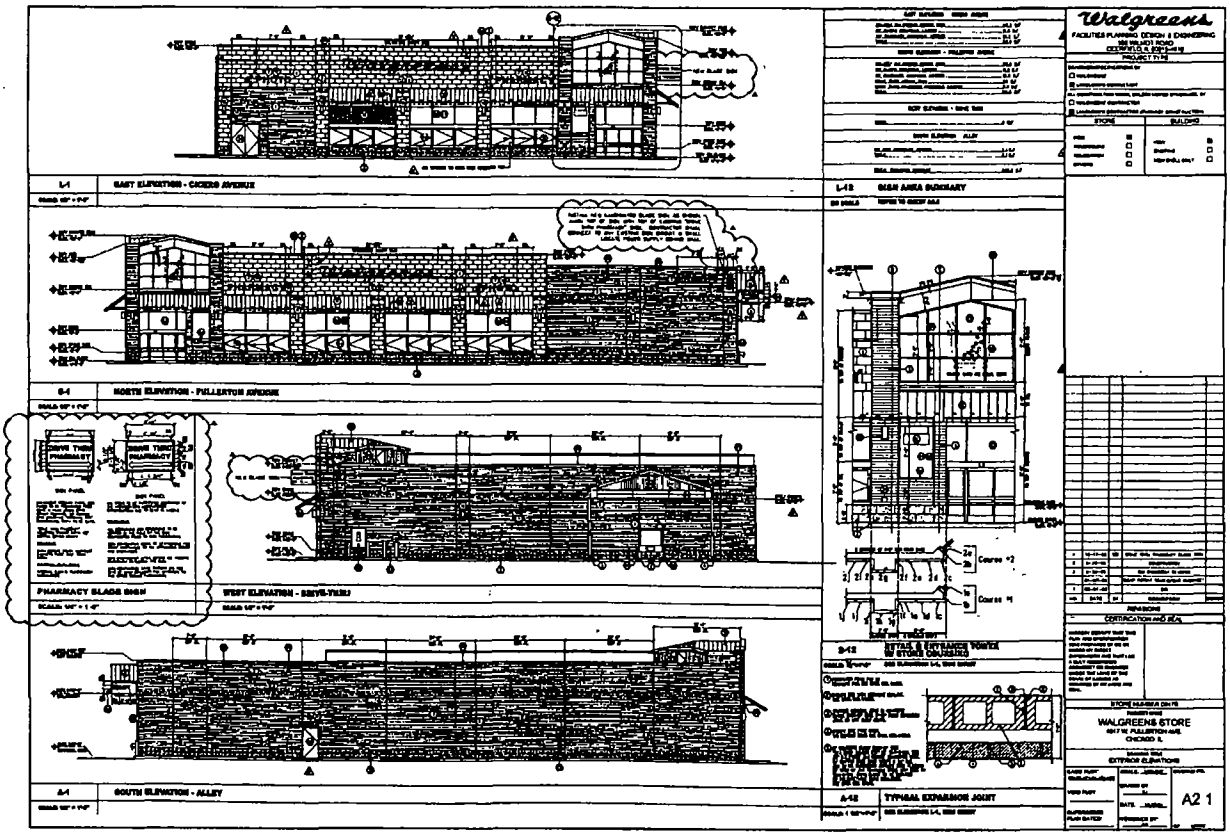
Walgreens
WALGREENS STORE
A2 1

Department of Business Affairs and Consumer Protection
Small Business Center - Public Way Use Unit
City Hall - 121 N LaSalle Street, Room 800 • Chicago, IL 60602
312-74-GOBIZ / 312-744-6249 • (312) 744-1944 (TTY)
http //www cityofchicago org/bacp

07/29/2015

Alderman **Milagros "Milly" Santiago**
Ward # **31**
City of Chicago
City Hall, Room **300**
121 North LaSalle Street
Chicago, Illinois 60602

Re: An ordinance to use and maintain a portion of the public right-of-way for **eight (8) light fixture(s)** for **WALGREENS # 09470**, adjacent to the premises known as **4817 W. Fullerton Ave.**.

Dear Alderman **Milagros "Milly" Santiago**:

The applicant referenced above has requested the use of the public right-of-way for a **light fixture(s)**. An ordinance has been prepared by the Department of Business Affairs and Consumer Protection – Small Business Center - Public Way Use Unit for presentation to the City Council. Because this request was made for properties located in your ward, as approved by you as per the attached, I respectfully request that you introduce the attached ordinance at the next City Council meeting.

If you have any questions regarding this ordinance, please contact Anthony Bertuca at (312) 744-5506.

Department of Business Affairs and Consumer Protection

City of Chicago

O2015-6013

Office of the City Clerk

Document Tracking Sheet

Meeting Date:	7/29/2015
Sponsor(s):	Santiago (31)
Type:	Ordinance
Title:	Grant(s) of privilege in public way for Walgreens No. 09470 - signs
Committee(s) Assignment:	Committee on Transportation and Public Way

ORDINANCE
WALGREENS # 09470
Acct. No. 147 - 94
Permit No. 1119699

Be It Ordained by the City Council of the City of Chicago:

SECTION 1. Permission and authority are hereby given and granted to WALGREENS # 09470, upon the terms and subject to the conditions of this ordinance to maintain and use four (4) sign(s) projecting over the public right-of-way attached to its premises known as 4817 W. Fullerton Ave..

Said sign structure(s) measures as follows; along W. FULLERTON:
One (1) at twenty-six point six seven (26.67) feet in length, two point eight three (2.83) feet in height and twenty (20) feet above grade level.

Said sign structure(s) measures as follows; along W. FULLERTON:
One (1) at twelve point eight three (12.83) feet in length, one point five (1.5) feet in height and sixteen point five (16.5) feet above grade level.

Said sign structure(s) measures as follows; along W. FULLERTON:
One (1) at seven point seven five (7.75) feet in length, one point five (1.5) feet in height and sixteen point five (16.5) feet above grade level.

Said sign structure(s) measures as follows; along W. FULLERTON:
One (1) at nine (9) feet in length, three point nine two (3.92) feet in height and nineteen (19) feet above grade level.

The location of said privilege shall be as shown on prints kept on file with the Department of Business Affairs and Consumer Protection and the Office of the City Clerk.

Said privilege shall be constructed in accordance with plans and specifications approved by the Department of Transportation (Division of Project Development) and Zoning Department - Signs.


This grant of privilege in the public way shall be subject to the provisions of Section 10-28-015 and all other required provisions of the Municipal Code of Chicago.

The grantee shall pay to the City of Chicago as compensation for the privilege #1119699 herein granted the sum of seven hundred seventy-five ($775.00) per annum in advance.


A 25% penalty will be added for payments received after due date.

The permit holder agrees to hold the City of Chicago harmless for any damage, relocation or replacement costs associated with damage, relocation or removal of private property caused by the City performing work in the public way.

Authority herein given and granted for a period of five (5) years from and after 04/22/2014.

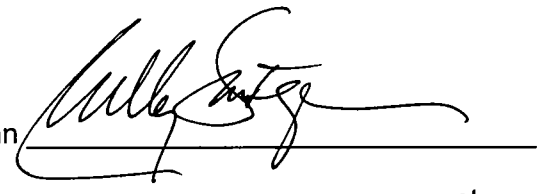Alderman 

Milagros "Milly" Santiago 31st Ward

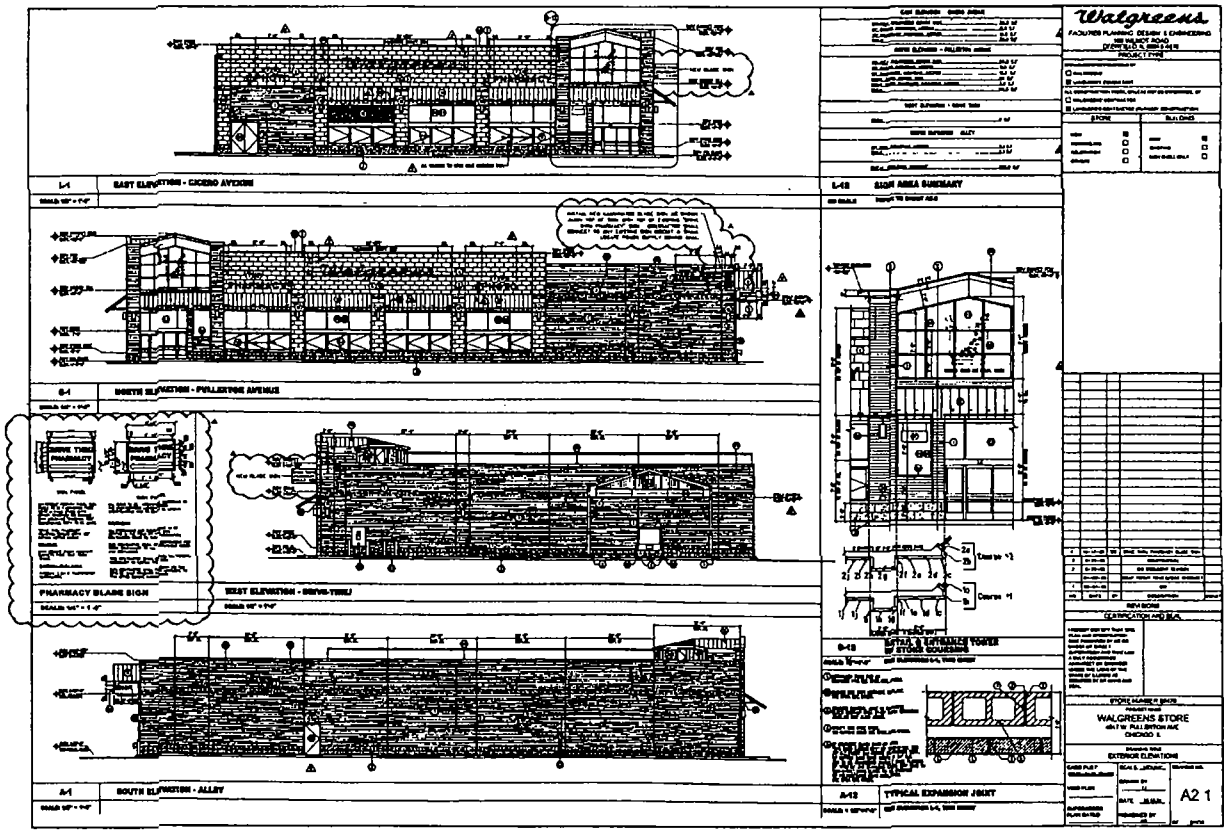
Walgreens
WALGREENS STORE
A2 1

Department of Business Affairs and Consumer Protection
Small Business Center - Public Way Use Unit
City Hall - 121 N. LaSalle Street, Room 800 • Chicago, IL 60602
312-74-GOBIZ / 312-744-6249 • (312) 744-1944 (TTY)
http://www.cityofchicago.org/bacp

07/29/2015

Alderman **Milagros "Milly" Santiago**
Ward # **31**
City of Chicago
City Hall, Room **300**
121 North LaSalle Street
Chicago, Illinois 60602

Re: An ordinance to use and maintain a portion of the public right-of-way for **four (4) sign(s)** for **WALGREENS # 09470**, adjacent to the premises known as **4817 W. Fullerton Ave.**.

Dear Alderman **Milagros "Milly" Santiago**:

The applicant referenced above has requested the use of the public right-of-way for a **sign(s)**. An ordinance has been prepared by the Department of Business Affairs and Consumer Protection – Small Business Center - Public Way Use Unit for presentation to the City Council. Because this request was made for properties located in your ward, as approved by you as per the attached, I respectfully request that you introduce the attached ordinance at the next City Council meeting.

If you have any questions regarding this ordinance, please contact Anthony Bertuca at (312) 744-5506.

Department of Business Affairs and Consumer Protection

City of Chicago

O2015-6016

Office of the City Clerk

Document Tracking Sheet

Meeting Date:	7/29/2015
Sponsor(s):	Waguespack (32)
Type:	Ordinance
Title:	Grant(s) of privilege in public way for Bulley & Andrews
Committee(s) Assignment:	Committee on Transportation and Public Way

ORDINANCE
BULLEY & ANDREWS
Acct. No. 7450 - 1
Permit No. 1119107

Be It Ordained by the City Council of the City of Chicago:

SECTION 1. Permission and authority are hereby given and granted to BULLEY & ANDREWS, upon the terms and subject to the conditions of this ordinance to construct, install, maintain and use five (5) Caisson Bells under the public right-of-way adjacent to its premises known as 1755 W. Armitage Ave..

Said Caisson Bells at N. HERMITAGE AVENUE measure(s):

One (1) at one point six seven (1.67) foot in length, and point five (.5) feet in width for a total of point eight four (.84) square feet. Said caisson bell shall be approximately thirty-two (32) feet below grade level.

One (1) at two point nine two (2.92) feet in length, and one point five eight (1.58) foot in width for a total of four point six one (4.61) square feet. Said caisson bell shall approximately thirty-two (32) feet below grade level.

One (1) at three (3) feet in length, and one point four two (1.42) foot in width for a total of four point two six (4.26) square feet. Said caisson bell shall be approximately thirty-two (32) feet below grade level.

One (1) at two point nine two (2.92) feet in length, and one point five eight (1.58) foot in width for a total of four point six one (4.61) square feet. Said caisson bell shall be approximately thirty-two (32) feet below grade level.

One (1) at two point two five (2.25) feet in length, and one point zero eight (1.08) foot in width for a total of two point four three (2.43) square feet. Said caisson bell shall be approximately thirty-two (32) feet below grade level.

The location of said privilege shall be as shown on prints kept on file with the Department of Business Affairs and Consumer Protection and the Office of the City Clerk.

Said privilege shall be constructed in accordance with plans and specifications approved by the Department of Planning and Development and Department of Transportation (Office of Underground Coordination).

This grant of privilege in the public way shall be subject to the provisions of Section 10-28-015 and all other required provisions of the Municipal Code of Chicago.

The grantee shall pay to the City of Chicago as compensation for the privilege #1119107 herein granted the sum of four hundred ($400.00) per annum in advance.


A 25% penalty will be added for payments received after due date.

The permit holder agrees to hold the City of Chicago harmless for any damage, relocation or replacement costs associated with damage, relocation or removal of private property caused by the City performing work in the public way.

Authority herein given and granted for a period of five (5) years from and after Date of Passage.

Alderman Scott Waguespack

Scott Waguespack 32nd Ward

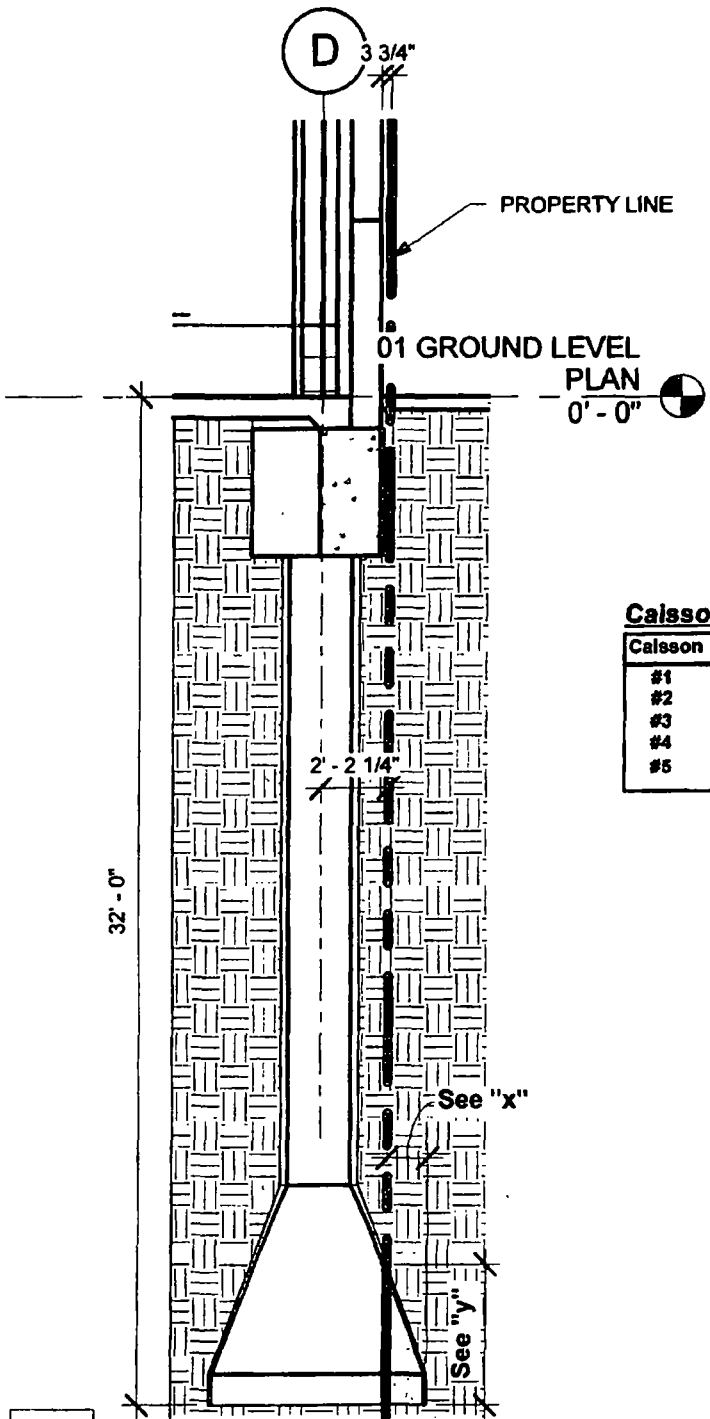

Caisson Projections

Caisson	X	Y
#1	6"	3'-1"
#2	1'-5"	4'-7"
#3	1'-7"	4'-6"
#4	1'-5"	4'-7"
#5	1'-2"	4'-2"

1 A2 09 SK-005 Section - Caisson Bell Projection
3/16" = 1'-0"

SCALE 3/16"=1'-0"
0' 2'-8" 5'-4"

Bulley & Andrews Headquarters

Caisson - Public Use | ASK-005

1755 West Armitage Avenue Chicago IL 60622

05/28/15

Antunovich Associates - Consultant
224 West Huron Street, Chicago Il 60654
Phone 312-268-1126 Fax 312-266-7123

Bulley & Andrews, LLC
1755 West Armitage Avenue
Chicago IL 60622
773.235.2433

NO.	DATE	DESCRIPTION
1		
2		
3		

Department of Business Affairs and Consumer Protection
Small Business Center- Public Way Use Unit
City Hall - 121 N. LaSalle Street Room 800 • Chicago, IL 60602
312-74-GOBIZ / 312-744-6249 • (312) 744-1944 (TTY)
http://www.cityofchicago.org/bacp

07/29/2015

Alderman **Scott Waguespack**
Ward # **32**
City of Chicago
City Hall, Room **300**
121 North LaSalle Street
Chicago, Illinois 60602

Re: An ordinance to use and maintain a portion of the public right-of-way for **five (5) caisson(s)** for **BULLEY & ANDREWS**, adjacent to the premises known as **1755 W. Armitage Ave.**.

Dear Alderman **Scott Waguespack**:

The applicant referenced above has requested the use of the public right-of-way for **caisson(s)**. An ordinance has been prepared by the Department of Business Affairs and Consumer Protection – Small Business Center - Public Way Use Unit for presentation to the City Council. Because this request was made for properties located in your ward, as approved by you as per the attached, I respectfully request that you introduce the attached ordinance at the next City Council meeting.

If you have any questions regarding this ordinance, please contact Anthony Bertuca at (312) 744-5506.

Department of Business Affairs and Consumer Protection

City of Chicago

O2015-6018

Office of the City Clerk

Document Tracking Sheet

Meeting Date:	7/29/2015
Sponsor(s):	Waguespack (32)
Type:	Ordinance
Title:	Grant(s) of privilege in public way for Cuba 312
Committee(s) Assignment:	Committee on Transportation and Public Way

ORDINANCE
CUBA 312
Acct. No. 392082 - 1
Permit No. 1118620

Be It Ordained by the City Council of the City of Chicago:

SECTION 1. Permission and authority are hereby given and granted to CUBA 312, upon the terms and subject to the conditions of this ordinance to maintain and use one (1) sign(s) projecting over the public right-of-way attached to its premises known as 2054 W. Roscoe St..

Said sign structure(s) measures as follows; along W ROSCOE ST:
One (1) at three (3) feet in length, three (3) feet in height and ten (10) feet above grade level.

The location of said privilege shall be as shown on prints kept on file with the Department of Business Affairs and Consumer Protection and the Office of the City Clerk.

Said privilege shall be constructed in accordance with plans and specifications approved by the Department of Transportation (Division of Project Development) and Zoning Department - Signs.

This grant of privilege in the public way shall be subject to the provisions of Section 10-28-015 and all other required provisions of the Municipal Code of Chicago.

The grantee shall pay to the City of Chicago as compensation for the privilege #1118620 herein granted the sum of one hundred ($100.00) per annum in advance.

A 25% penalty will be added for payments received after due date.

The permit holder agrees to hold the City of Chicago harmless for any damage, relocation or replacement costs associated with damage, relocation or removal of private property caused by the City performing work in the public way.

Authority herein given and granted for a period of five (5) years from and after Date of Passage.

Alderman _____

Scott Waguespack 32nd Ward

Custom Fabricated 3'x3' Sign



tfasigns 5500 N. Kedzie Ave.Chicago, IL 60625 773-267-6007 | sales@tfasigns.com	**Client:** **Address:** **Tel:** **Email:**	**Landlord:** **Address:** **Tel:** **Email:**	**Start Date:** 00/00/0000 **Last Revision:** 00/00/0000 **Job#:** 00000 **Drawing#:** 00000a.v1 s1 / e1 **Page:** 1 of 2	Client Approval Landlord Approval	**Sales Rep:** Seung Park **Designer:** E322358 UL LISTED

COPYRIGHT 2013, BY TFA Signs • THIS RENDERING IS THE PROPERTY OF TFA SIGNS, INC AND THE PARTY WHICH REQUESTED THE RENDERING. IT IS AN UNPUBLISHED ORIGINAL DRAWING NOT TO BE REPRODUCED OR EXHIBITED WITHOUT THE CONSENT OF TFA SIGNS, INC

Department of Business Affairs and Consumer Protection
Small Business Center - Public Way Use Unit
City Hall - 121 N. LaSalle Street, Room 800 • Chicago, IL 60602
312-74-GOBIZ / 312-744-6249 • (312) 744-1944 (TTY)
http://www.cityofchicago.org/bacp

07/29/2015

Alderman **Scott Waguespack**
Ward # **32**
City of Chicago
City Hall, Room **300**
121 North LaSalle Street
Chicago, Illinois 60602

Re: An ordinance to use and maintain a portion of the public right-of-way for **one (1) sign(s)** for **CUBA 312**, adjacent to the premises known as **2054 W. Roscoe St.**.

Dear Alderman **Scott Waguespack**:

The applicant referenced above has requested the use of the public right-of-way for a **sign(s)**. An ordinance has been prepared by the Department of Business Affairs and Consumer Protection – Small Business Center - Public Way Use Unit for presentation to the City Council. Because this request was made for properties located in your ward, as approved by you as per the attached, I respectfully request that you introduce the attached ordinance at the next City Council meeting.

If you have any questions regarding this ordinance, please contact Anthony Bertuca at (312) 744-5506.

Department of Business Affairs and Consumer Protection

City of Chicago

O2015-6020

Office of the City Clerk

Document Tracking Sheet

Meeting Date:	7/29/2015
Sponsor(s):	Waguespack (32)
Type:	Ordinance
Title:	Grant(s) of privilege in public way for Dante's Pizza, Inc.
Committee(s) Assignment:	Committee on Transportation and Public Way

ORDINANCE
DANTE'S PIZZA, INC.
Acct. No. 361481 - 1
Permit No. 1116941

Be It Ordained by the City Council of the City of Chicago:

SECTION 1. Permission and authority are hereby given and granted to DANTE'S PIZZA, INC., upon the terms and subject to the conditions of this ordinance to maintain and use one (1) sign(s) projecting over the public right-of-way attached to its premises known as 3028 W. Armitage Ave..

Said sign structure(s) measures as follows; along W. Armitage Avenue:
One (1) at three point five (3.5) feet in length, three point five (3.5) feet in height and eight point five (8.5) feet above grade level.

The location of said privilege shall be as shown on prints kept on file with the Department of Business Affairs and Consumer Protection and the Office of the City Clerk.

Said privilege shall be constructed in accordance with plans and specifications approved by the Department of Transportation (Division of Project Development) and Zoning Department - Signs.

This grant of privilege in the public way shall be subject to the provisions of Section 10-28-015 and all other required provisions of the Municipal Code of Chicago.

The grantee shall pay to the City of Chicago as compensation for the privilege #1116941 herein granted the sum of one hundred ($100.00) per annum in advance.


A 25% penalty will be added for payments received after due date.

The permit holder agrees to hold the City of Chicago harmless for any damage, relocation or replacement costs associated with damage, relocation or removal of private property caused by the City performing work in the public way.

Authority herein given and granted for a period of five (5) years from and after Date of Passage.

Alderman _____

Scott Waguespack 32nd Ward

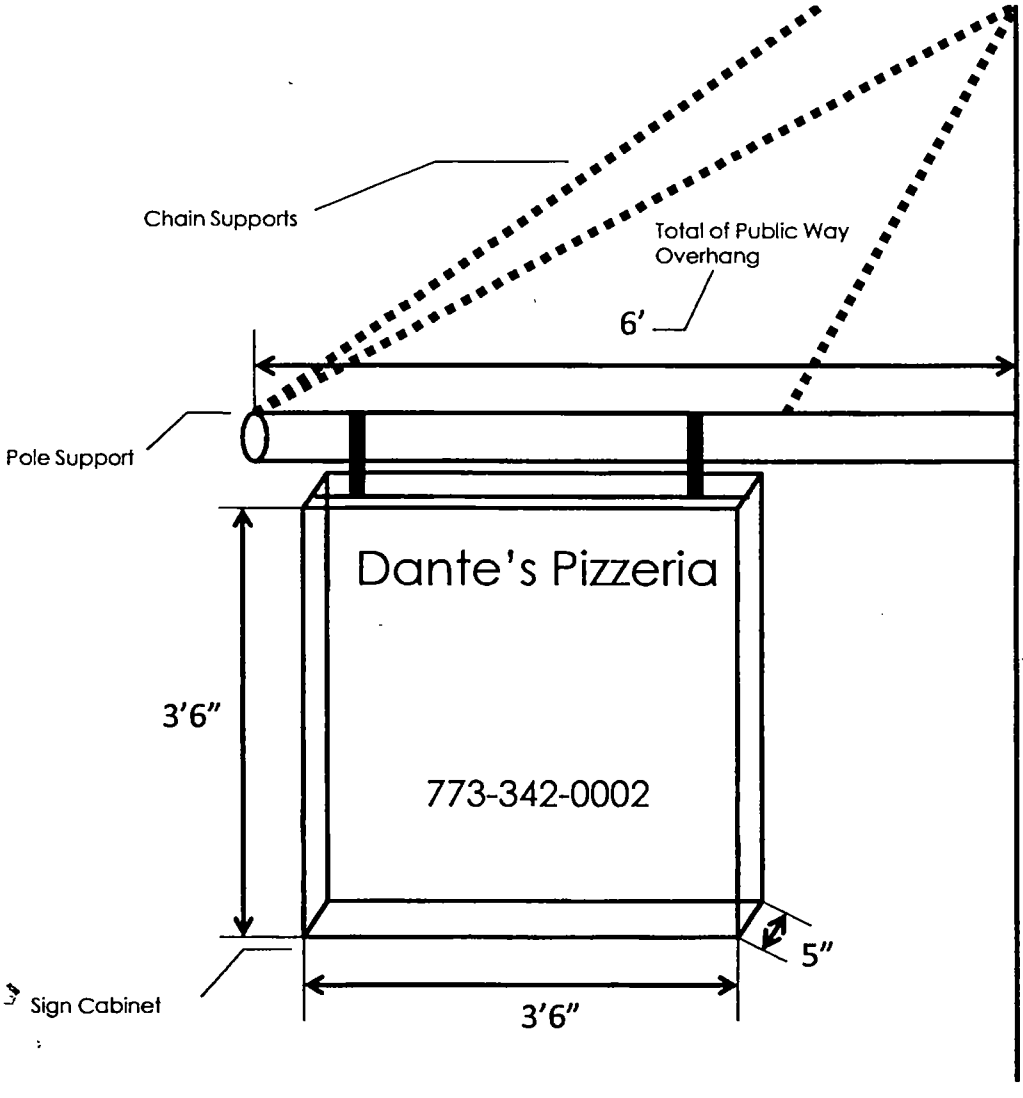

Property Address: 3028 West Armitage Avenue

Organization Name: Dante's Pizza, Inc.

Department of Business Affairs and Consumer Protection
Small Business Center - Public Way Use Unit
City Hall - 121 N. LaSalle Street, Room 800 • Chicago, IL 60602
312-74-GOBIZ / 312-744-6249 • (312) 744-1944 (TTY)
http://www.cityofchicago.org/bacp

07/29/2015

Alderman **Scott Waguespack**
Ward # **32**
City of Chicago
City Hall, Room **300**
121 North LaSalle Street
Chicago, Illinois 60602

Re: An ordinance to use and maintain a portion of the public right-of-way for **one (1) sign(s)** for **DANTE'S PIZZA, INC.**, adjacent to the premises known as **3028 W. Armitage Ave.**.

Dear Alderman **Scott Waguespack**:

The applicant referenced above has requested the use of the public right-of-way for a **sign(s)**. An ordinance has been prepared by the Department of Business Affairs and Consumer Protection – Small Business Center - Public Way Use Unit for presentation to the City Council. Because this request was made for properties located in your ward, as approved by you as per the attached, I respectfully request that you introduce the attached ordinance at the next City Council meeting.

If you have any questions regarding this ordinance, please contact Anthony Bertuca at (312) 744-5506.

Department of Business Affairs and Consumer Protection

City of Chicago

O2015-6022

Office of the City Clerk

Document Tracking Sheet

Meeting Date:	7/29/2015
Sponsor(s):	Waguespack (32)
Type:	Ordinance
Title:	Grant(s) of privilege in public way for Logan Parlor
Committee(s) Assignment:	Committee on Transportation and Public Way

ORDINANCE
LOGAN PARLOR
Acct. No. 378380 - 2
Permit No. 1119312

Be It Ordained by the City Council of the City of Chicago:

SECTION 1. Permission and authority are hereby given and granted to LOGAN PARLOR, upon the terms and subject to the conditions of this ordinance to construct, install, maintain and use four (4) Light Fixture(s) projecting over the public right-of-way adjacent to its premises known as 3251-53 W. Fullerton Ave..

Said Light Fixture(s) at W. Fullerton Avenue measure(s):
Four (4) at one point seven five (1.75) foot in length, one point seven five (1.75) foot in width and ten (10) feet above grade level.

The location of said privilege shall be as shown on prints kept on file with the Department of Business Affairs and Consumer Protection and the Office of the City Clerk.

Said privilege shall be constructed in accordance with plans and specifications approved by the Department of Transportation (Division of Project Development).

This grant of privilege in the public way shall be subject to the provisions of Section 10-28-015 and all other required provisions of the Municipal Code of Chicago.

The grantee shall pay to the City of Chicago as compensation for the privilege #1119312 herein granted the sum of ninety ($90.00) per annum in advance.


A 25% penalty will be added for payments received after due date.


The permit holder agrees to hold the City of Chicago harmless for any damage, relocation or replacement costs associated with damage, relocation or removal of private property caused by the City performing work in the public way.


Authority herein given and granted for a period of five (5) years from and after Date of Passage.

Alderman _____

Scott Waguespack 32nd Ward

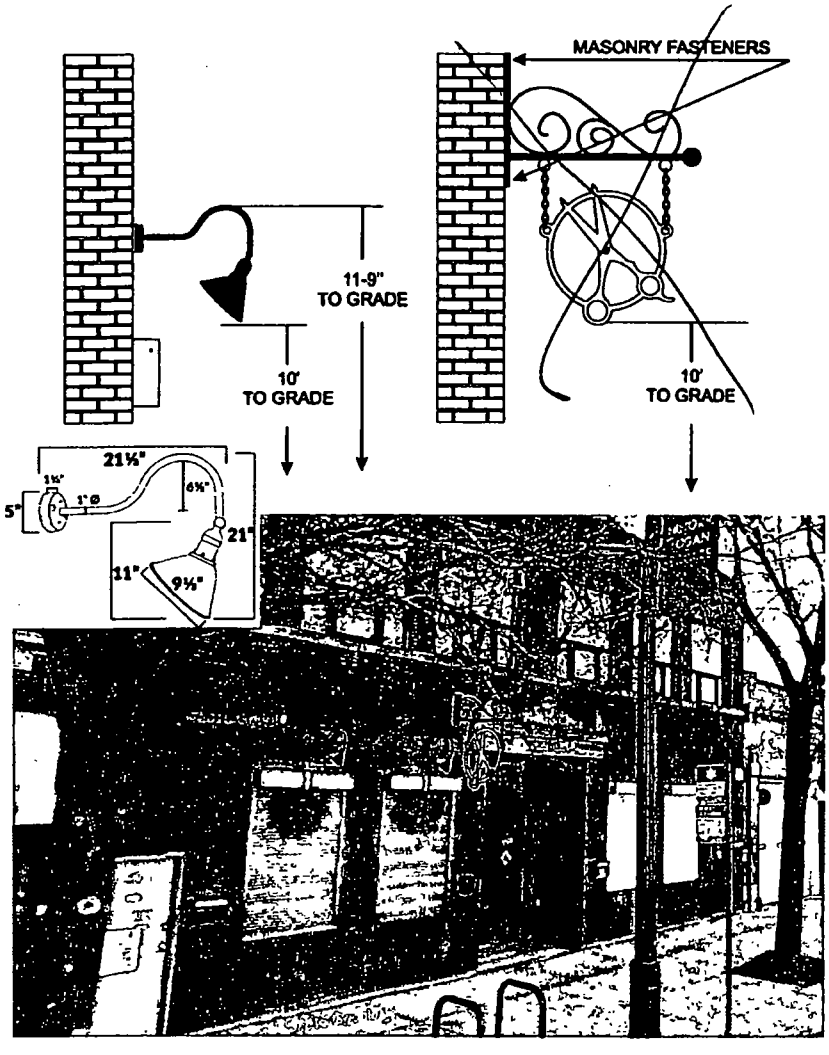

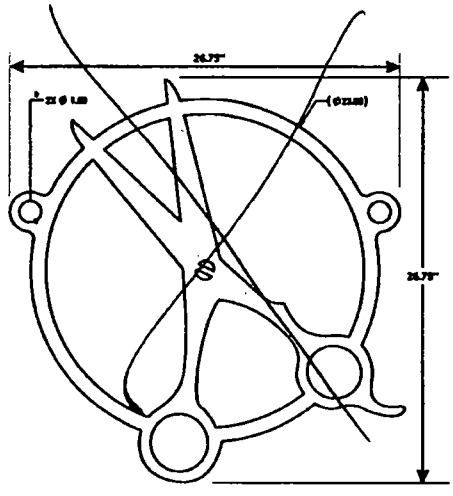

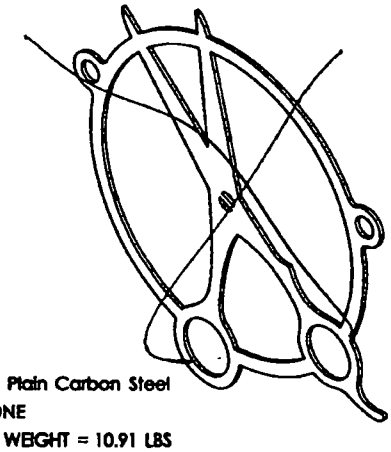

MATERIAL: Plain Carbon Steel
FINISH: NONE
ESTIMATED WEIGHT = 10.91 LBS

Department of Business Affairs and Consumer Protection
Small Business Center - Public Way Use Unit
City Hall - 121 N. LaSalle Street, Room 800 • Chicago, IL 60602
312-74-GOBIZ / 312-744-6249 • (312) 744-1944 (TTY)
http://www.cityofchicago.org/bacp

07/29/2015

Alderman **Scott Waguespack**
Ward # **32**
City of Chicago
City Hall, Room **300**
121 North LaSalle Street
Chicago, Illinois 60602

Re: An ordinance to use and maintain a portion of the public right-of-way for **four (4) light fixture(s)** for **LOGAN PARLOR**, adjacent to the premises known as **3251-53 W. Fullerton Ave.**.

Dear Alderman **Scott Waguespack**:

The applicant referenced above has requested the use of the public right-of-way for a **light fixture(s)**. An ordinance has been prepared by the Department of Business Affairs and Consumer Protection – Small Business Center - Public Way Use Unit for presentation to the City Council. Because this request was made for properties located in your ward, as approved by you as per the attached, I respectfully request that you introduce the attached ordinance at the next City Council meeting.

If you have any questions regarding this ordinance, please contact Anthony Bertuca at (312) 744-5506.

Department of Business Affairs and Consumer Protection

City of Chicago

O2015-6025

Office of the City Clerk

Document Tracking Sheet

Meeting Date:	7/29/2015
Sponsor(s):	Waguespack (32)
Type:	Ordinance
Title:	Grant(s) of privilege in public way for Raymond Reiss
Committee(s) Assignment:	Committee on Transportation and Public Way

ORDINANCE
RAYMOND REISS
Acct. No. 352922 - 1
Permit No. 1119614

Be It Ordained by the City Council of the City of Chicago:

SECTION 1. Permission and authority are hereby given and granted to RAYMOND REISS, upon the terms and subject to the conditions of this ordinance to maintain and use, as now constructed, two (2) Step(s) on the public right-of-way adjacent to its premises known as 2146 N. Leavitt St..

Said Step(s) at N. Leavitt measure(s):
One (1) at two point five (2.5) feet in length, and two (2) feet in width for a total of five (5) square feet.

Said Step(s) at N. Leavitt measure(s):
One (1) at three (3) feet in length, and point six six (.66) feet in width for a total of one point nine eight (1.98) square feet.

The location of said privilege shall be as shown on prints kept on file with the Department of Business Affairs and Consumer Protection and the Office of the City Clerk.

Said privilege shall be constructed in accordance with plans and specifications approved by the Department of Transportation (Division of Project Development).

This grant of privilege in the public way shall be subject to the provisions of Section 10-28-015 and all other required provisions of the Municipal Code of Chicago.

The grantee shall pay to the City of Chicago as compensation for the privilege #1119614 herein granted the sum of eight hundred ($800.00) per annum in advance.


A 25% penalty will be added for payments received after due date.

The permit holder agrees to hold the City of Chicago harmless for any damage, relocation or replacement costs associated with damage, relocation or removal of private property caused by the City performing work in the public way.

Authority herein given and granted for a period of five (5) years from and after 06/09/2015.

Alderman _____

Scott Waguespack 32nd Ward

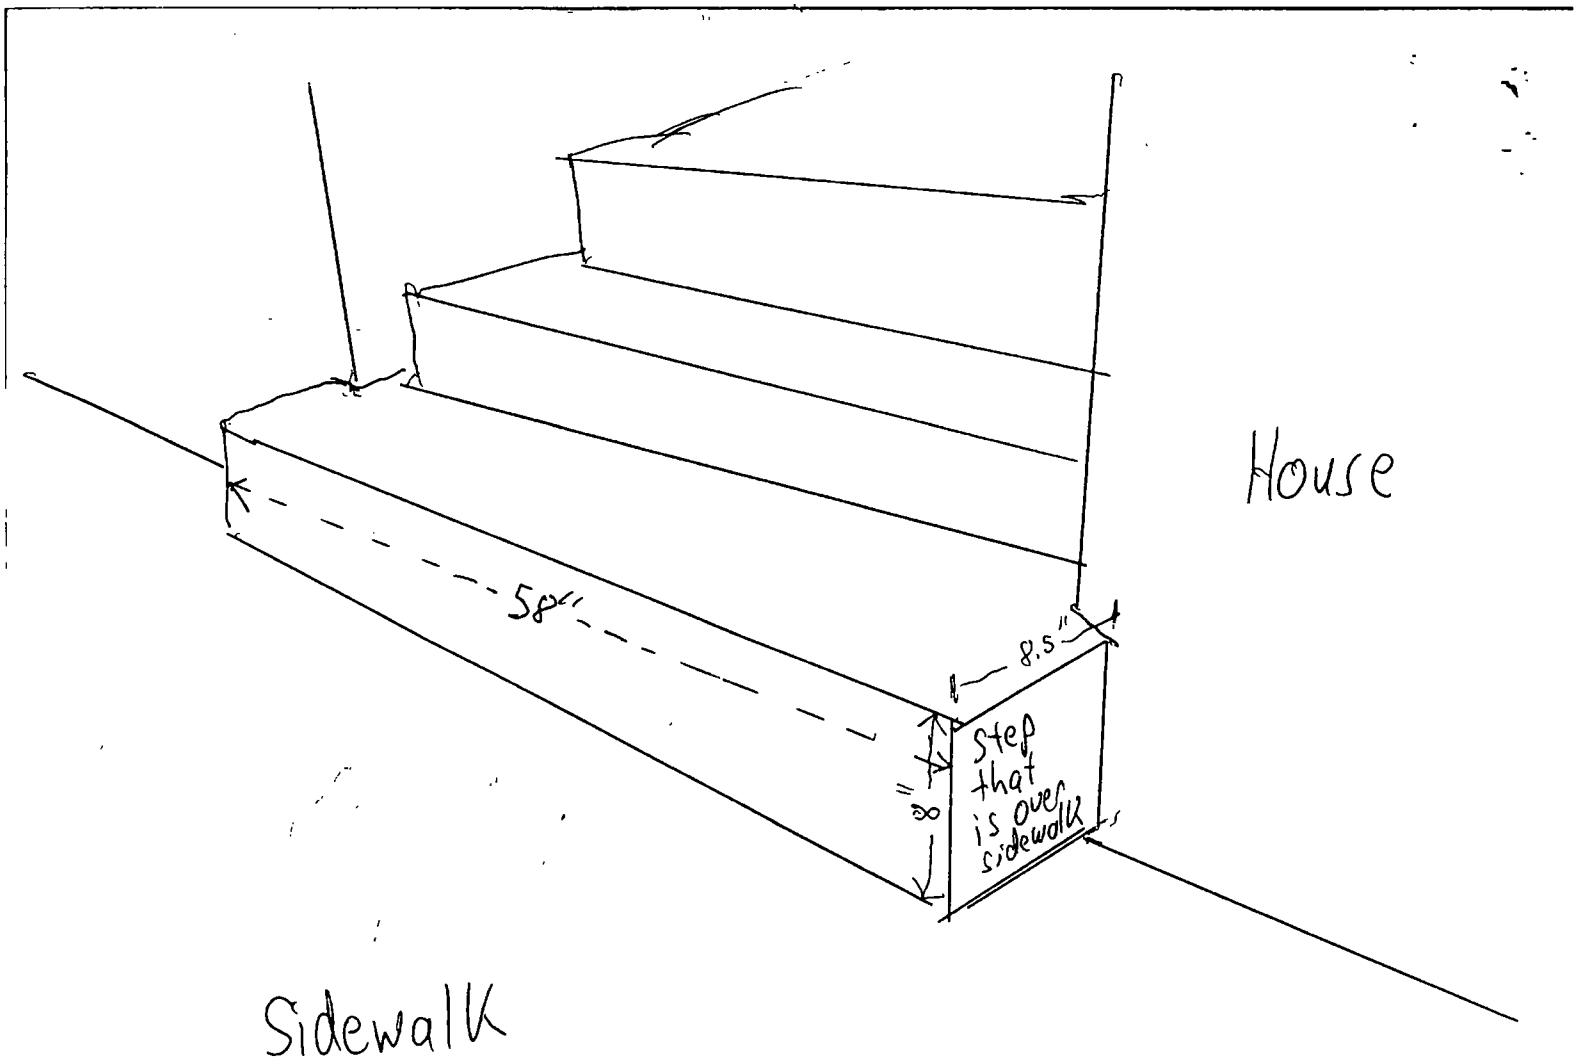
House
5ft
8.5"
8"
Step that is over sidewalk
Sidewalk

Department of Business Affairs and Consumer Protection
Small Business Center - Public Way Use Unit
City Hall - 121 N. LaSalle Street, Room 800 • Chicago, IL 60602
312-74-GOBIZ / 312-744-6249 • (312) 744-1944 (TTY)
http://www.cityofchicago.org/bacp

07/29/2015

Alderman **Scott Waguespack**
Ward # **32**
City of Chicago
City Hall, Room **300**
121 North LaSalle Street
Chicago, Illinois 60602

Re: An ordinance to use and maintain a portion of the public right-of-way for **two (2) step(s)** for **RAYMOND REISS**, adjacent to the premises known as **2146 N. Leavitt St.**.

Dear Alderman **Scott Waguespack**:

The applicant referenced above has requested the use of the public right-of-way for a **step(s)**. An ordinance has been prepared by the Department of Business Affairs and Consumer Protection – Small Business Center - Public Way Use Unit for presentation to the City Council. Because this request was made for properties located in your ward, as approved by you as per the attached, I respectfully request that you introduce the attached ordinance at the next City Council meeting.

If you have any questions regarding this ordinance, please contact Anthony Bertuca at (312) 744-5506.

Department of Business Affairs and Consumer Protection

City of Chicago

O2015-6026

Office of the City Clerk

Document Tracking Sheet

Meeting Date:	7/29/2015
Sponsor(s):	Waguespack (32)
Type:	Ordinance
Title:	Grant(s) of privilege in public way for Starbucks Coffee No. 2369
Committee(s) Assignment:	Committee on Transportation and Public Way

ORDINANCE
STARBUCKS COFFEE #2369
Acct. No. 63414 - 48
Permit No. 1119333

Be It Ordained by the City Council of the City of Chicago:

SECTION 1. Permission and authority are hereby given and granted to STARBUCKS COFFEE #2369, upon the terms and subject to the conditions of this ordinance to maintain and use, as now constructed; four (4) Bay Window(s) projecting over the public right-of-way adjacent to its premises known as 2023-25 W. Roscoe St..

Said Bay Window(s) at W. Roscoe measure(s):
One (1) at ten (10) feet in length, and three (3) feet in width for a total of thirty (30) square feet.

Said Bay Window(s) at W. Roscoe & N. Seeley measure(s):
One (1) at ten (10) feet in length, and three (3) feet in width for a total of thirty (30) square feet.

Said Bay Window(s) at N. Seeley measure(s):
Two (2) at ten (10) feet in length, and three (3) feet in width for a total of sixty (60) square feet.

The location of said privilege shall be as shown on prints kept on file with the Department of Business Affairs and Consumer Protection and the Office of the City Clerk.

Said privilege shall be constructed in accordance with plans and specifications approved by the Department of Transportation (Division of Project Development).

This grant of privilege in the public way shall be subject to the provisions of Section 10-28-015 and all other required provisions of the Municipal Code of Chicago.

The grantee shall pay to the City of Chicago as compensation for the privilege #1119333 herein granted the sum of three hundred ($300.00) per annum in advance.


A 25% penalty will be added for payments received after due date.

The permit holder agrees to hold the City of Chicago harmless for any damage, relocation or replacement costs associated with damage, relocation or removal of private property caused by the City performing work in the public way.

Authority herein given and granted for a period of five (5) years from and after 06/29/2015.

Alderman _____

Scott Waguespack 32nd Ward

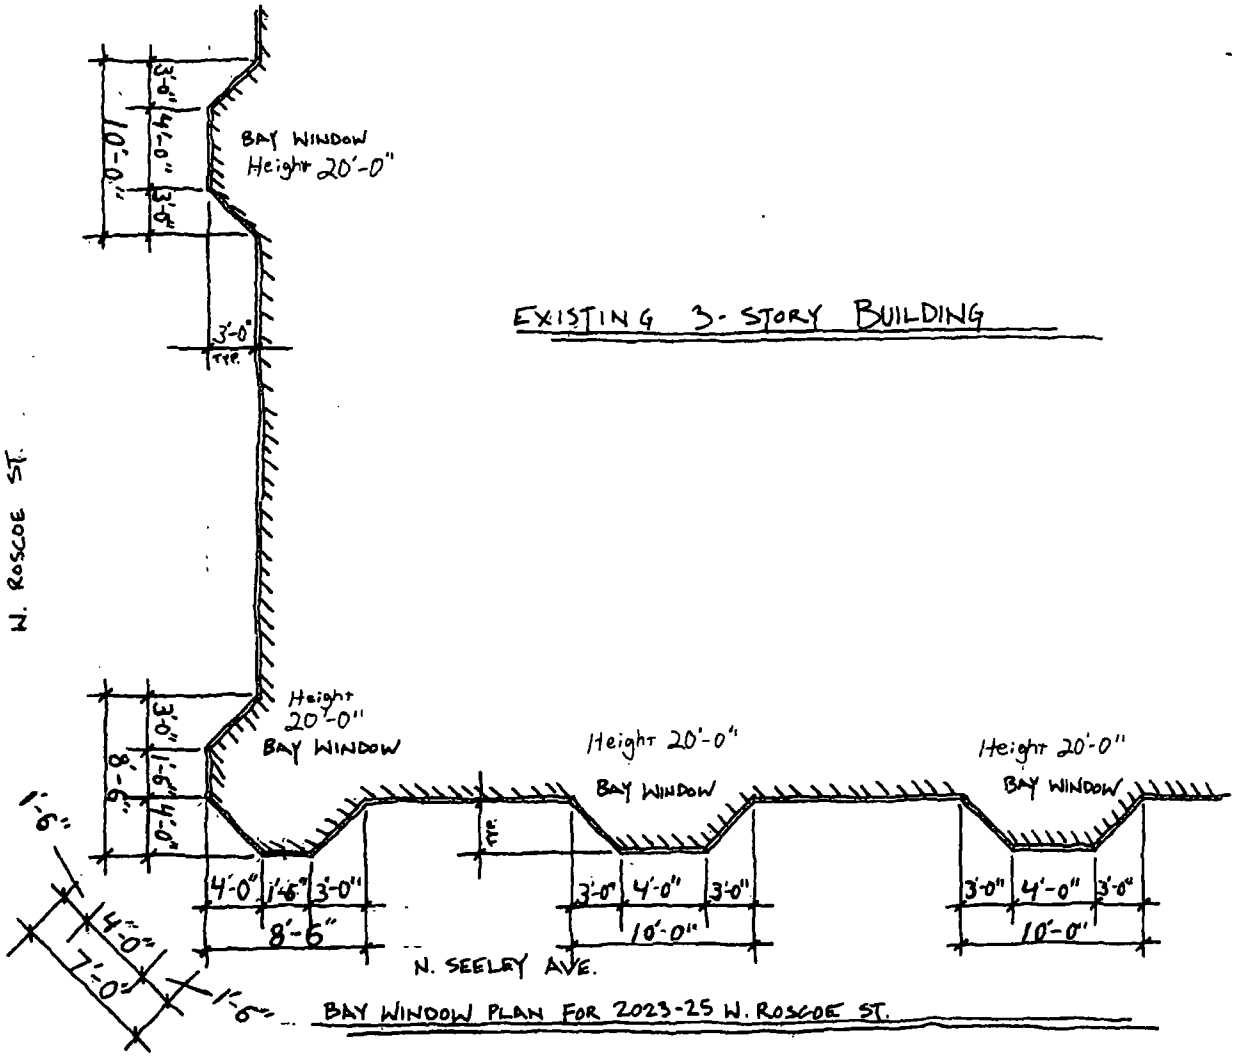

BAY WINDOW PLAN FOR 2023-25 W. ROSCOE ST.

Department of Business Affairs and Consumer Protection
Small Business Center - Public Way Use Unit
City Hall - 121 N LaSalle Street, Room 800 • Chicago, IL 60602
312-74-GOBIZ / 312-744-6249 • (312) 744-1944 (TTY)
http://www.cityofchicago.org/bacp

07/29/2015

Alderman **Scott Waguespack**
Ward # **32**
City of Chicago
City Hall, Room **300**
121 North LaSalle Street
Chicago, Illinois 60602

Re: An ordinance to use and maintain a portion of the public right-of-way for **four (4) bay window(s)** for **STARBUCKS COFFEE #2369**, adjacent to the premises known as **2023-25 W. Roscoe St.**.

Dear Alderman **Scott Waguespack**:

The applicant referenced above has requested the use of the public right-of-way for a **bay window(s)**. An ordinance has been prepared by the Department of Business Affairs and Consumer Protection – Small Business Center - Public Way Use Unit for presentation to the City Council. Because this request was made for properties located in your ward, as approved by you as per the attached, I respectfully request that you introduce the attached ordinance at the next City Council meeting.

If you have any questions regarding this ordinance, please contact Anthony Bertuca at (312) 744-5506.

Department of Business Affairs and Consumer Protection

City of Chicago

O2015-6028

Office of the City Clerk

Document Tracking Sheet

Meeting Date:	7/29/2015
Sponsor(s):	Waguespack (32)
Type:	Ordinance
Title:	Grant(s) of privilege in public way for Walgreens No. 04494
Committee(s) Assignment:	Committee on Transportation and Public Way

ORDINANCE
WALGREENS #04494
Acct. No. 7551 - 50
Permit No. 1119727

Be It Ordained by the City Council of the City of Chicago:

SECTION 1. Permission and authority are hereby given and granted to WALGREENS #04494, upon the terms and subject to the conditions of this ordinance to maintain and use three (3) sign(s) projecting over the public right-of-way attached to its premises known as 1649 W. Belmont Ave..

Said sign structure(s) measures as follows; along W. Belmont Avenue:
One (1) at twenty-six point six seven (26.67) feet in length, two point eight three (2.83) feet in height and sixteen (16) feet above grade level.
One (1) at twelve point eight three (12.83) feet in length, one point five (1.5) feet in height and thirteen point five (13.5) feet above grade level.
One (1) at fourteen (14) feet in length, one point five (1.5) feet in height and thirteen point five (13.5) feet above grade level.

The location of said privilege shall be as shown on prints kept on file with the Department of Business Affairs and Consumer Protection and the Office of the City Clerk.

Said privilege shall be constructed in accordance with plans and specifications approved by the Department of Transportation (Division of Project Development) and Zoning Department - Signs.

This grant of privilege in the public way shall be subject to the provisions of Section 10-28-015 and all other required provisions of the Municipal Code of Chicago.

The grantee shall pay to the City of Chicago as compensation for the privilege #1119727 herein granted the sum of four hundred seventy-five ($475.00) per annum in advance.


A 25% penalty will be added for payments received after due date.

The permit holder agrees to hold the City of Chicago harmless for any damage, relocation or replacement costs associated with damage, relocation or removal of private property caused by the City performing work in the public way.

Authority herein given and granted for a period of five (5) years from and after 04/22/2014.

Alderman _____

Scott Waguespack 32nd Ward

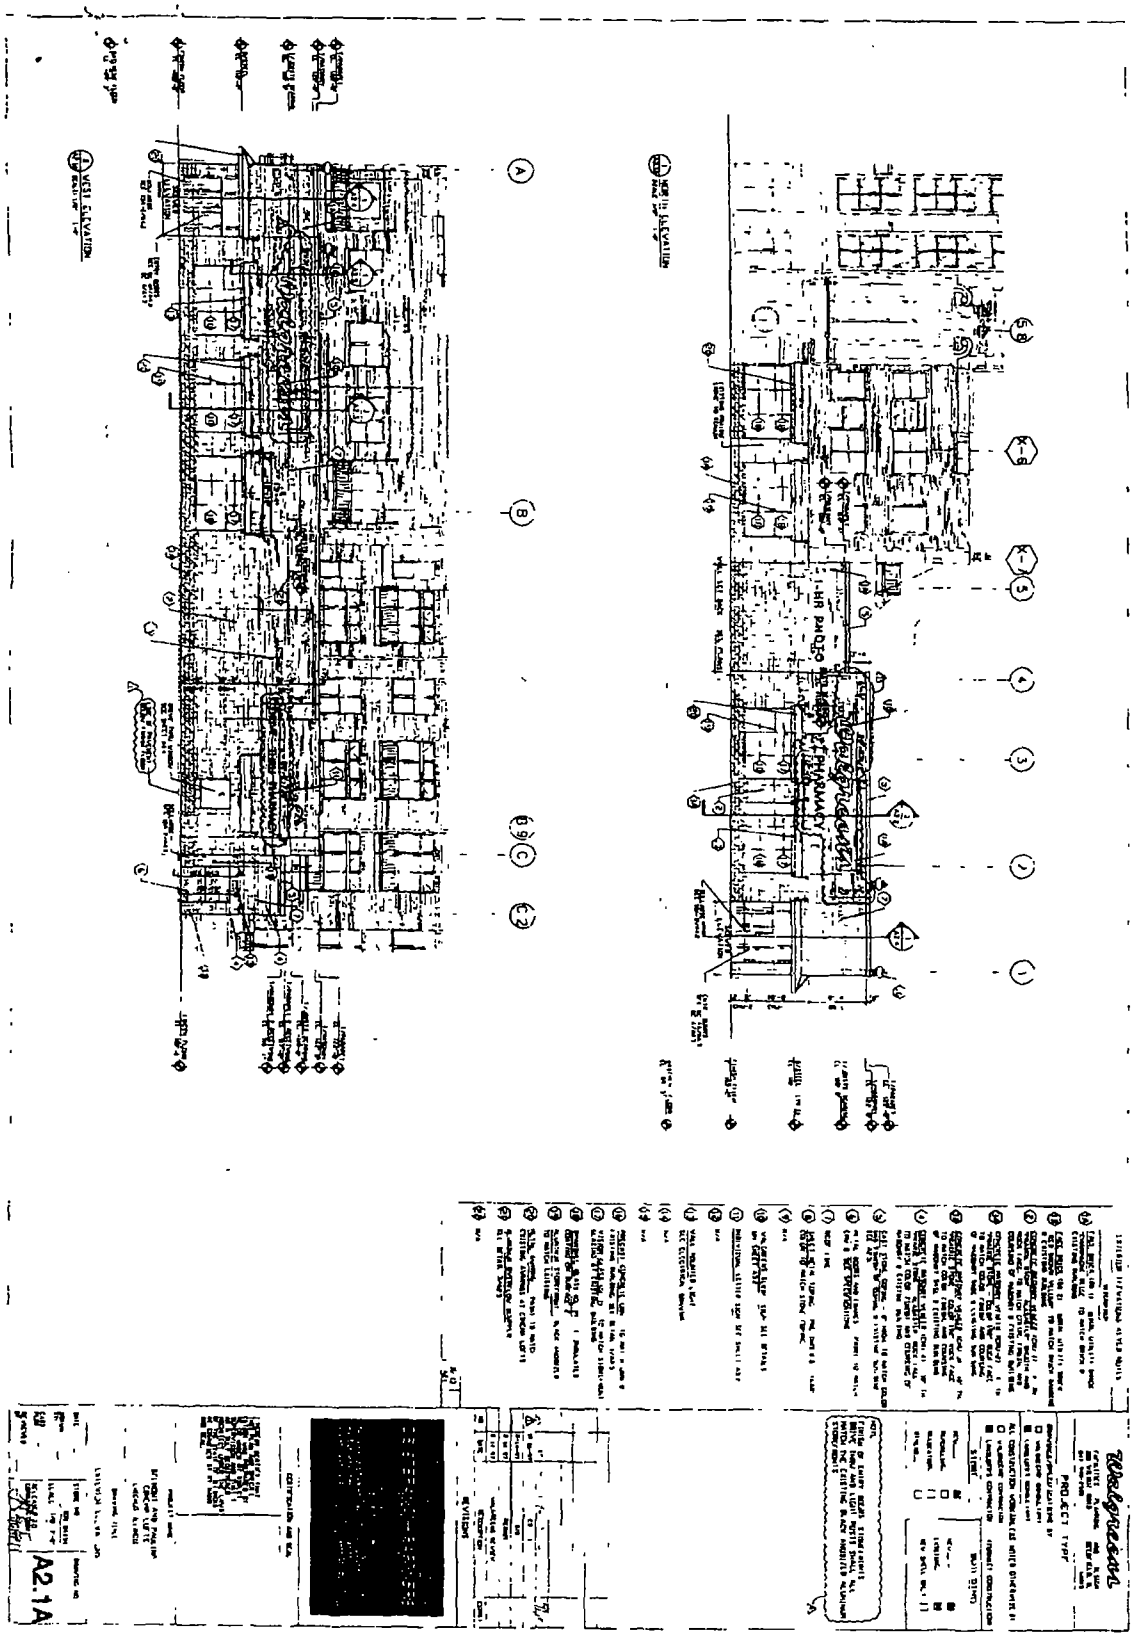

Department of Business Affairs and Consumer Protection
Small Business Center - Public Way Use Unit
City Hall - 121 N. LaSalle Street, Room 800 • Chicago, IL 60602
312-74-GOBIZ / 312-744-6249 • (312) 744-1944 (TTY)
http://www.cityofchicago.org/bacp

07/29/2015

Alderman **Scott Waguespack**
Ward # **32**
City of Chicago
City Hall, Room **300**
121 North LaSalle Street
Chicago, Illinois 60602

Re: An ordinance to use and maintain a portion of the public right-of-way for **three (3) sign(s)** for **WALGREENS #04494**, adjacent to the premises known as **1649 W. Belmont Ave.**.

Dear Alderman **Scott Waguespack**:

The applicant referenced above has requested the use of the public right-of-way for a **sign(s)**. An ordinance has been prepared by the Department of Business Affairs and Consumer Protection – Small Business Center - Public Way Use Unit for presentation to the City Council. Because this request was made for properties located in your ward, as approved by you as per the attached, I respectfully request that you introduce the attached ordinance at the next City Council meeting.

If you have any questions regarding this ordinance, please contact Anthony Bertuca at (312) 744-5506.

Department of Business Affairs and Consumer Protection

City of Chicago

O2015-6031

Office of the City Clerk

Document Tracking Sheet

Meeting Date:	7/29/2015
Sponsor(s):	Waguespack (32)
Type:	Ordinance
Title:	Grant(s) of privilege in public way for Wicker Park & Bucktown Chamber of Commerce, The - privilege No. 1119634
Committee(s) Assignment:	Committee on Transportation and Public Way

ORDINANCE
The Wicker Park & Bucktown Chamber of Commerce
Acct. No. 219573 - 34
Permit No. 1119634

Be It Ordained by the City Council of the City of Chicago:

SECTION 1. Permission and authority are hereby given and granted to The Wicker Park & Bucktown Chamber of Commerce, upon the terms and subject to the conditions of this ordinance to construct, install, maintain and use one (1) Park bench(s) on the public right-of-way adjacent to its premises known as 1751 N. Western Ave..

Said Park bench(s) at N. Western measure(s):
One (1) at five (5) feet in length, and one point eight three (1.83) foot in width for a total of nine point one five (9.15) square feet.

The location of said privilege shall be as shown on prints kept on file with the Department of Business Affairs and Consumer Protection and the Office of the City Clerk.

Said privilege shall be constructed in accordance with plans and specifications approved by the Department of Transportation (Division of Project Development).

This grant of privilege in the public way shall be subject to the provisions of Section 10-28-015 and all other required provisions of the Municipal Code of Chicago.

The grantee shall pay to the City of Chicago as compensation for the privilege #1119634 herein granted the sum of seventy-five ($75.00) per annum in advance.

A 25% penalty will be added for payments received after due date.

The permit holder agrees to hold the City of Chicago harmless for any damage, relocation or replacement costs associated with damage, relocation or removal of private property caused by the City performing work in the public way.


Authority herein given and granted for a period of five (5) years from and after Date of Passage.

Alderman _____


Scott Waguespack 32nd Ward

MARIAN WILLIAMS DESIGN

PARK BENCH END CAPS

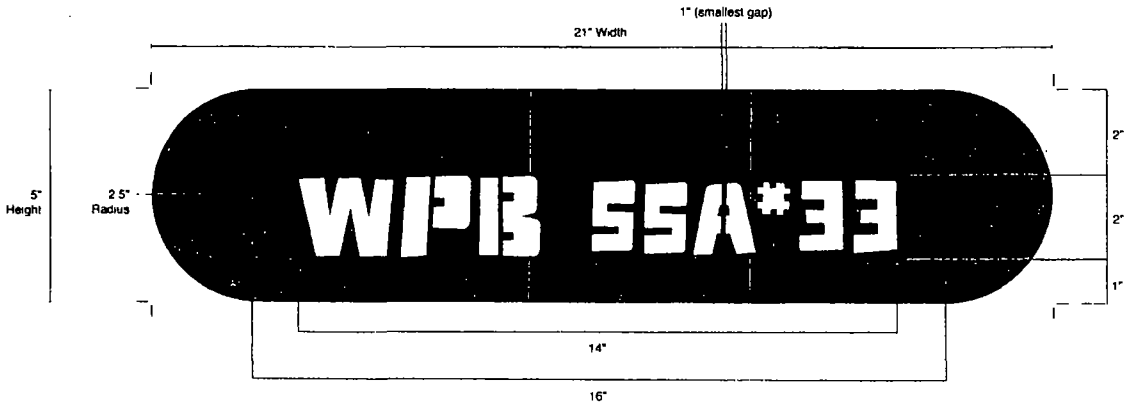

Wicker Park & Bucktown Chamber of Commerce, 1414 N. Ashland Ave., Chicago, IL 60622, 773.384.2672
Requested permit location: 1751 N. Western Ave

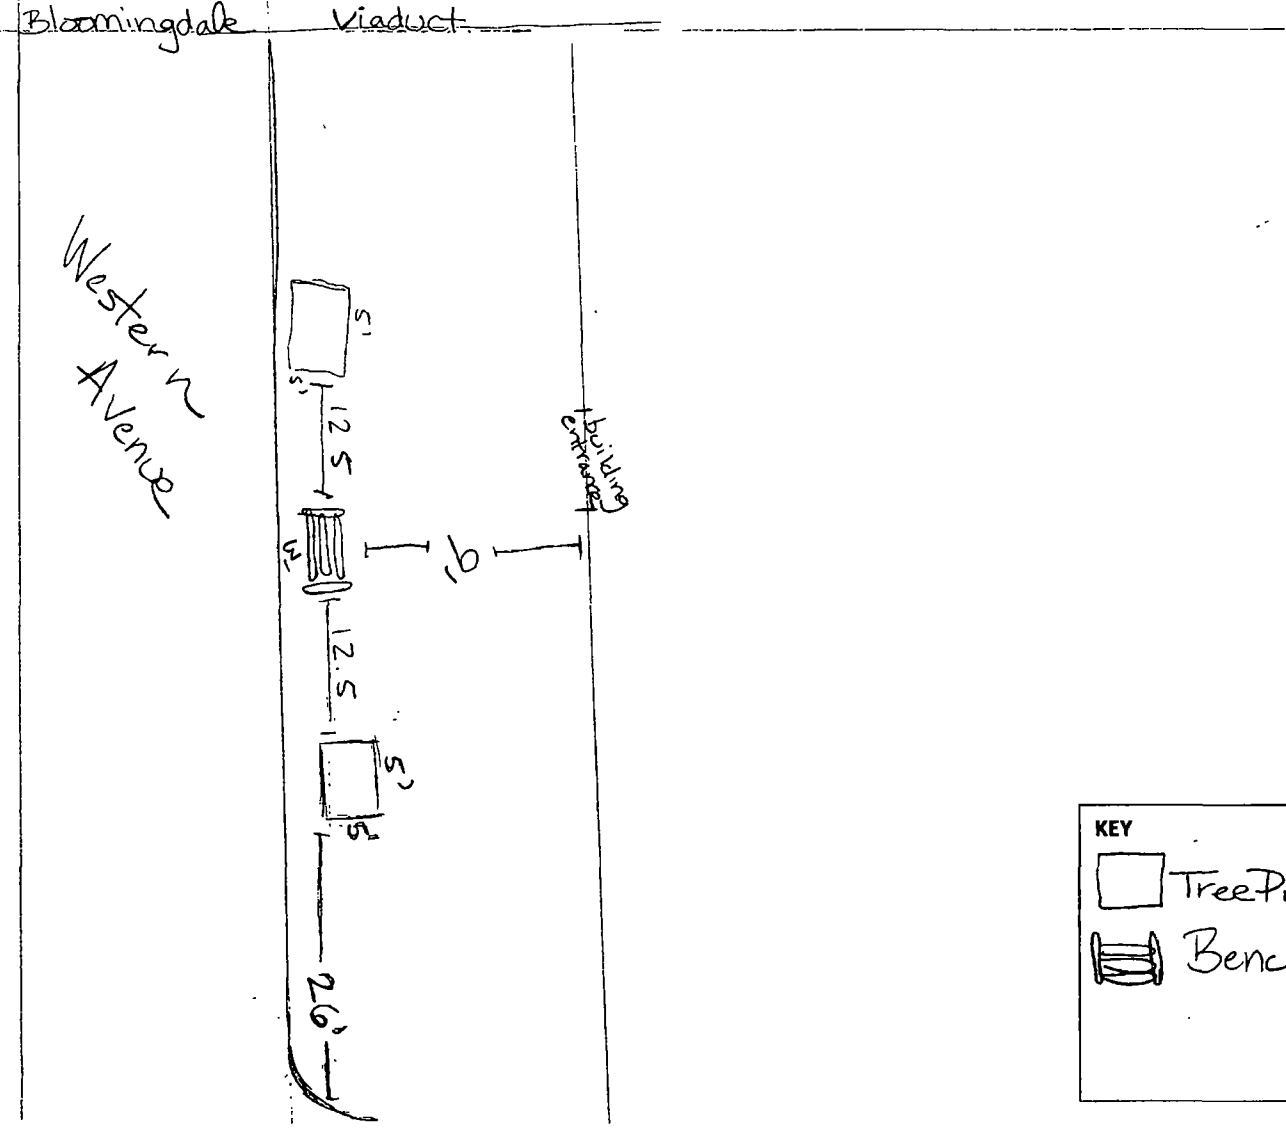

Department of Business Affairs and Consumer Protection
Small Business Center - Public Way Use Unit
City Hall - 121 N. LaSalle Street, Room 800 • Chicago, IL 60602
312-74-GOBIZ / 312-744-6249 • (312) 744-1944 (TTY)
http://www.cityofchicago.org/bacp

07/29/2015

Alderman **Scott Waguespack**
Ward # **32**
City of Chicago
City Hall, Room **300**
121 North LaSalle Street
Chicago, Illinois 60602

Re: An ordinance to use and maintain a portion of the public right-of-way for **one (1) park bench(s)** for **The Wicker Park & Bucktown Chamber of Commerce**, adjacent to the premises known as **1751 N. Western Ave.**.

Dear Alderman **Scott Waguespack**:

The applicant referenced above has requested the use of the public right-of-way for a **park bench(s)**. An ordinance has been prepared by the Department of Business Affairs and Consumer Protection – Small Business Center - Public Way Use Unit for presentation to the City Council. Because this request was made for properties located in your ward, as approved by you as per the attached, I respectfully request that you introduce the attached ordinance at the next City Council meeting.

If you have any questions regarding this ordinance, please contact Anthony Bertuca at (312) 744-5506.

Department of Business Affairs and Consumer Protection

City of Chicago

O2015-6033

Office of the City Clerk

Document Tracking Sheet

Meeting Date:	7/29/2015
Sponsor(s):	Waguespack (32)
Type:	Ordinance
Title:	Grant(s) of privilege in public way for Wicker Park & Bucktown Chamber of Commerce, The - privilege No. 1119630
Committee(s) Assignment:	Committee on Transportation and Public Way

ORDINANCE
The Wicker Park & Bucktown Chamber of Commerce
Acct. No. 219573 - 32
Permit No. 1119630

Be It Ordained by the City Council of the City of Chicago:

SECTION 1. Permission and authority are hereby given and granted to The Wicker Park & Bucktown Chamber of Commerce, upon the terms and subject to the conditions of this ordinance to construct, install, maintain and use one (1) Park bench(s) on the public right-of-way adjacent to its premises known as 2255 N. Western Ave..

Said Park bench(s) at N. Western measure(s):
One (1) at five (5) feet in length, and one point eight three (1.83) foot in width for a total of nine point one five (9.15) square feet.

The location of said privilege shall be as shown on prints kept on file with the Department of Business Affairs and Consumer Protection and the Office of the City Clerk.

Said privilege shall be constructed in accordance with plans and specifications approved by the Department of Transportation (Division of Project Development).

This grant of privilege in the public way shall be subject to the provisions of Section 10-28-015 and all other required provisions of the Municipal Code of Chicago.

The grantee shall pay to the City of Chicago as compensation for the privilege #1119630 herein granted the sum of seventy-five ($75.00) per annum in advance.

A 25% penalty will be added for payments received after due date.


The permit holder agrees to hold the City of Chicago harmless for any damage, relocation or replacement costs associated with damage, relocation or removal of private property caused by the City performing work in the public way.

Authority herein given and granted for a period of five (5) years from and after Date of Passage.

Alderman Scott Waguespack


Scott Waguespack 32nd Ward

Wicker Park & Bucktown Chamber of Commerce, 1414 N. Ashland Ave., Chicago, IL 60622, 773.384.2672
Requested permit location: 2255 N. Western Belden and Western Corner

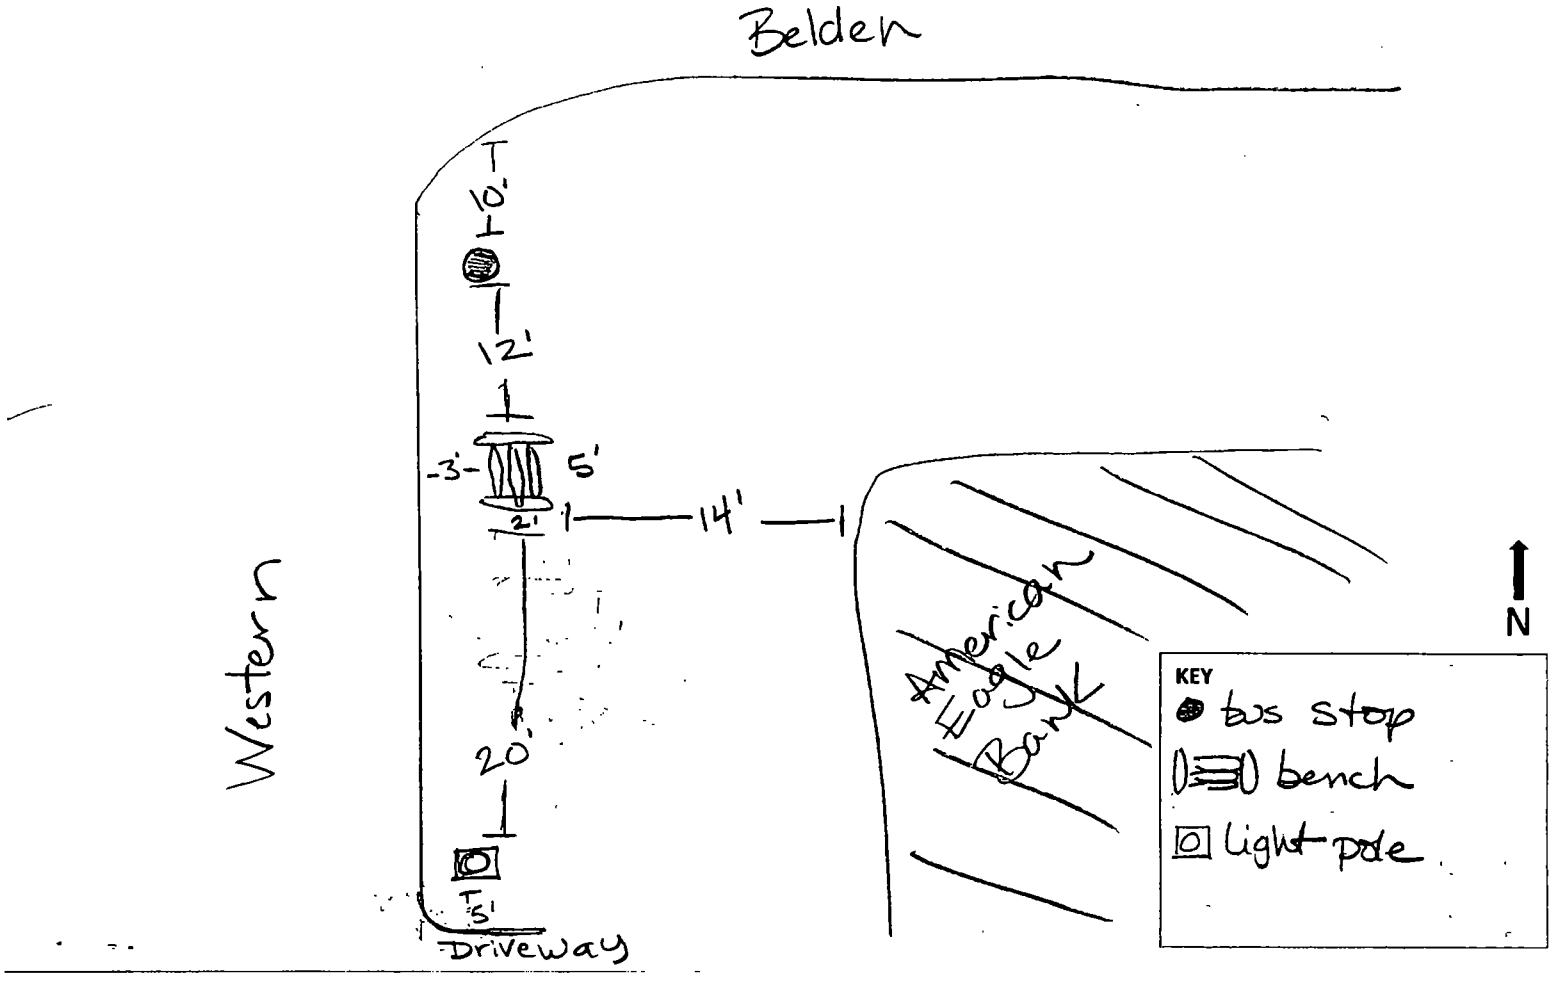

MARIAN WILLIAMS DESIGN

PARK BENCH END CAPS

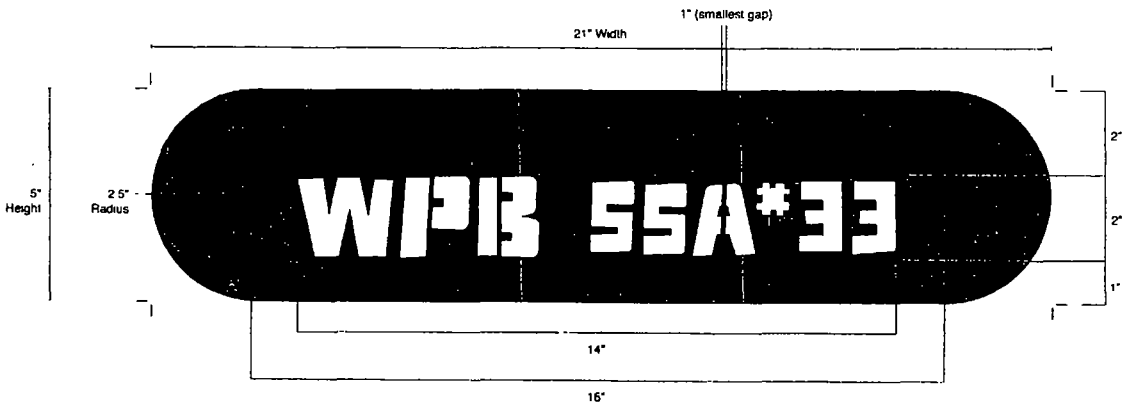

Department of Business Affairs and Consumer Protection
Small Business Center - Public Way Use Unit
City Hall - 121 N. LaSalle Street, Room 800 • Chicago, IL 60602
312-74-GOBIZ / 312-744-6249 • (312) 744-1944 (TTY)
http://www.cityofchicago.org/bacp

07/29/2015

Alderman **Scott Waguespack**
Ward # **32**
City of Chicago
City Hall, Room **300**
121 North LaSalle Street
Chicago, Illinois 60602

Re: An ordinance to use and maintain a portion of the public right-of-way for **one (1) park bench(s)** for **The Wicker Park & Bucktown Chamber of Commerce**, adjacent to the premises known as **2255 N. Western Ave.**.

Dear Alderman **Scott Waguespack**:

The applicant referenced above has requested the use of the public right-of-way for a **park bench(s)**. An ordinance has been prepared by the Department of Business Affairs and Consumer Protection – Small Business Center - Public Way Use Unit for presentation to the City Council. Because this request was made for properties located in your ward, as approved by you as per the attached, I respectfully request that you introduce the attached ordinance at the next City Council meeting.

If you have any questions regarding this ordinance, please contact Anthony Bertuca at (312) 744-5506.

Department of Business Affairs and Consumer Protection

City of Chicago

O2015-6036

Office of the City Clerk

Document Tracking Sheet

Meeting Date:	7/29/2015
Sponsor(s):	Waguespack (32)
Type:	Ordinance
Title:	Grant(s) of privilege in public way for Wicker Park & Bucktown Chamber of Commerce, The - privilege No. 1119633
Committee(s) Assignment:	Committee on Transportation and Public Way

ORDINANCE
The Wicker Park & Bucktown Chamber of Commerce
Acct. No. 219573 - 33
Permit No. 1119633

Be It Ordained by the City Council of the City of Chicago:

SECTION 1. Permission and authority are hereby given and granted to The Wicker Park & Bucktown Chamber of Commerce, upon the terms and subject to the conditions of this ordinance to construct, install, maintain and use one (1) Park bench(s) on the public right-of-way adjacent to its premises known as 2107 N. Western Ave..

Said Park bench(s) at N. Western measure(s):
One (1) at five (5) feet in length, and one point eight three (1.83) foot in width for a total of nine point one five (9.15) square feet.

The location of said privilege shall be as shown on prints kept on file with the Department of Business Affairs and Consumer Protection and the Office of the City Clerk.

Said privilege shall be constructed in accordance with plans and specifications approved by the Department of Transportation (Division of Project Development).

This grant of privilege in the public way shall be subject to the provisions of Section 10-28-015 and all other required provisions of the Municipal Code of Chicago.

The grantee shall pay to the City of Chicago as compensation for the privilege #1119633 herein granted the sum of seventy-five ($75.00) per annum in advance.

A 25% penalty will be added for payments received after due date.

The permit holder agrees to hold the City of Chicago harmless for any damage, relocation or replacement costs associated with damage, relocation or removal of private property caused by the City performing work in the public way.


Authority herein given and granted for a period of five (5) years from and after Date of Passage.

Alderman _____


Scott Waguespack 32nd Ward

MARIAN WILLIAMS DESIGN

PARK BENCH END CAPS

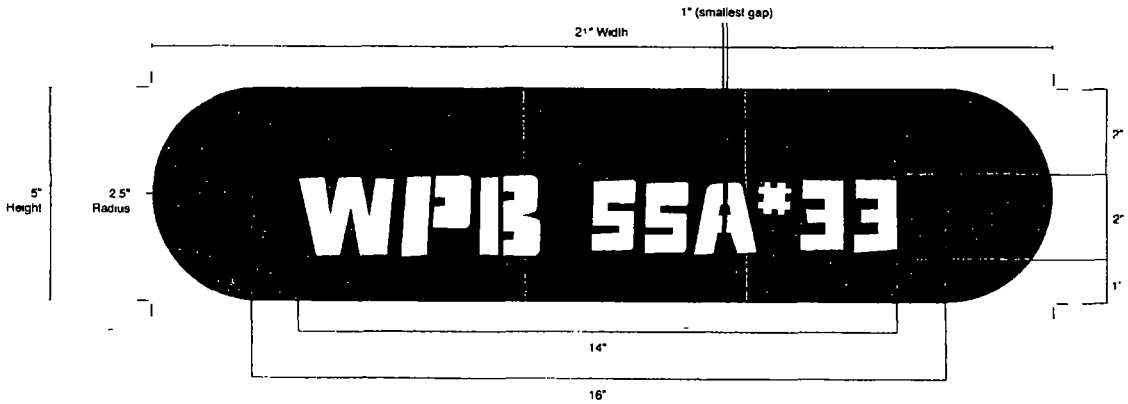

Wicker Park & Bucktown Chamber of Commerce, 1414 N. Ashland Ave., Chicago, IL 60622, 773.384.2672
Requested permit location: 2107 N. Western

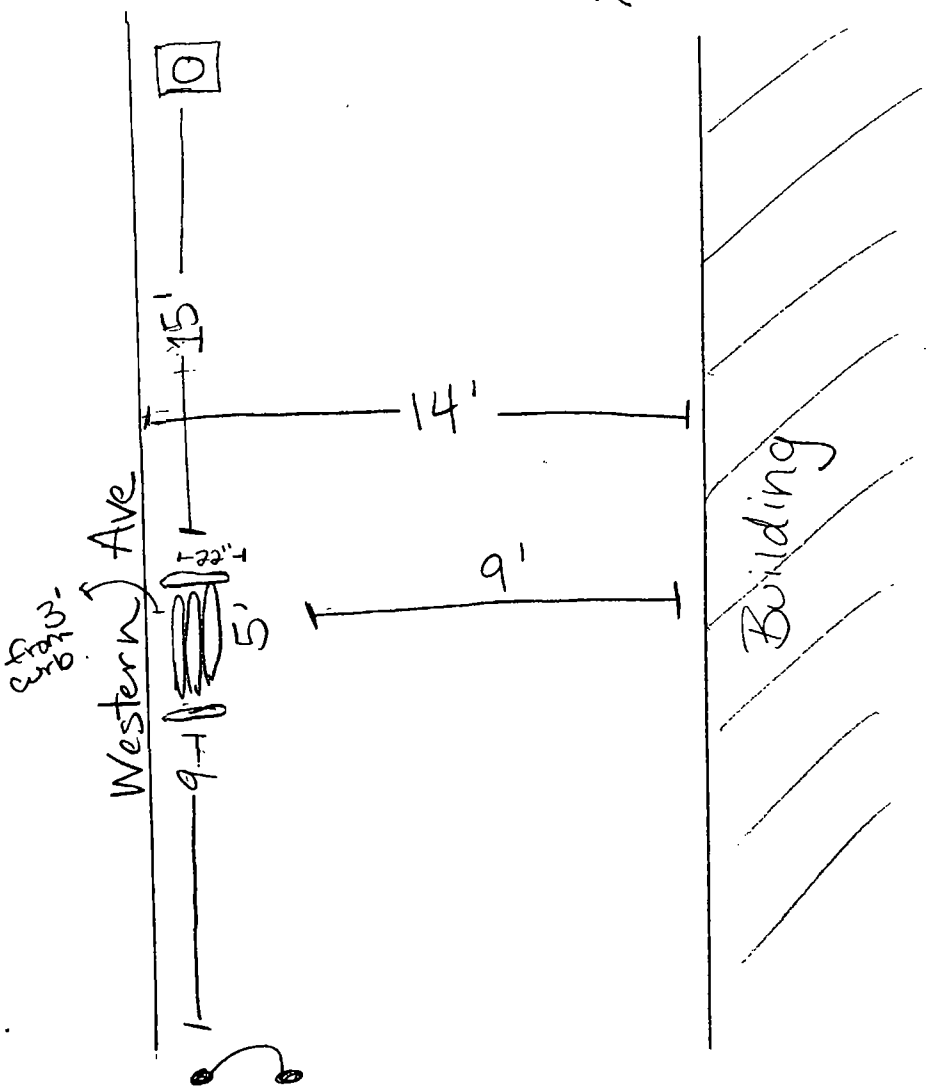

N

KEY
bike rack
light pole
bench

Department of Business Affairs and Consumer Protection
Small Business Center - Public Way Use Unit
City Hall - 121 N. LaSalle Street, Room 800 • Chicago, IL 60602
312-74-GOBIZ / 312-744-6249 • (312) 744-1944 (TTY)
http://www.cityofchicago.org/bacp

07/29/2015

Alderman **Scott Waguespack**
Ward # **32**
City of Chicago
City Hall, Room **300**
121 North LaSalle Street
Chicago, Illinois 60602

Re: An ordinance to use and maintain a portion of the public right-of-way for **one (1) park bench(s)** for **The Wicker Park & Bucktown Chamber of Commerce**, adjacent to the premises known as **2107 N. Western Ave.**.

Dear Alderman **Scott Waguespack**:

The applicant referenced above has requested the use of the public right-of-way for a **park bench(s)**. An ordinance has been prepared by the Department of Business Affairs and Consumer Protection – Small Business Center - Public Way Use Unit for presentation to the City Council. Because this request was made for properties located in your ward, as approved by you as per the attached, I respectfully request that you introduce the attached ordinance at the next City Council meeting.

If you have any questions regarding this ordinance, please contact Anthony Bertuca at (312) 744-5506.

Department of Business Affairs and Consumer Protection

City of Chicago

O2015-6041

Office of the City Clerk

Document Tracking Sheet

Meeting Date:	7/29/2015
Sponsor(s):	Mell (33)
Type:	Ordinance
Title:	Grant(s) of privilege in public way for Crossroads Condominum Associtaion
Committee(s) Assignment:	Committee on Transportation and Public Way

ORDINANCE
CROSSROADS CONDOMINIUM ASSOCIATION
Acct. No. 399324 - 1
Permit No. 1119355

Be It Ordained by the City Council of the City of Chicago:

SECTION 1. Permission and authority are hereby given and granted to CROSSROADS CONDOMINIUM ASSOCIATION, upon the terms and subject to the conditions of this ordinance to maintain and use, as now constructed, one (1) Vault(s) under the public right-of-way adjacent to its premises known as 3037-43 W. Belle Plaine Ave..

Said Vault(s) at N. Whipple Street measure(s):
One (1) at fourteen (14) feet in length, and four (4) feet in width for a total of fifty-six (56) square feet. Existing vault shall house a precast flood control system.

The location of said privilege shall be as shown on prints kept on file with the Department of Business Affairs and Consumer Protection and the Office of the City Clerk.

Said privilege shall be constructed in accordance with plans and specifications approved by the Department of Transportation (Office of Underground Coordination).

This grant of privilege in the public way shall be subject to the provisions of Section 10-28-015 and all other required provisions of the Municipal Code of Chicago.

The grantee shall pay to the City of Chicago as compensation for the privilege #1119355 herein granted the sum of four hundred ($400.00) per annum in advance.


A 25% penalty will be added for payments received after due date.

The permit holder agrees to hold the City of Chicago harmless for any damage, relocation or replacement costs associated with damage, relocation or removal of private property caused by the City performing work in the public way.


Authority herein given and granted for a period of five (5) years from and after Date of Passage.

Alderman Deborah Mell

Deborah Mell 33rd Ward

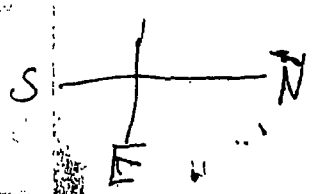

The Basin we are installing will Have an outside Diameter of 48". It will contain one 6" check Valve in conjunction with a two inch Zoellar Ejector pump.

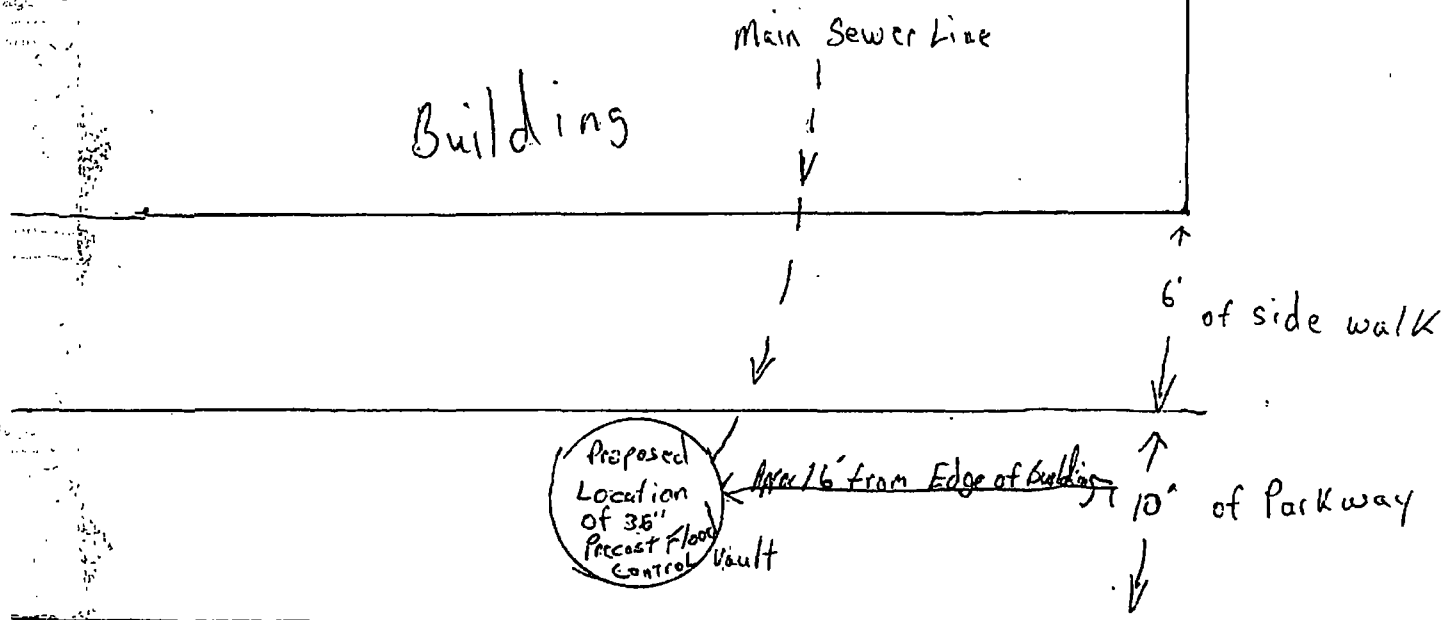

W.O. Bell Plaza

Department of Business Affairs and Consumer Protection
Small Business Center- Public Way Use Unit
City Hall- 121 N. LaSalle Street Room 800 • Chicago, IL 60602
312-74-GOBIZ / 312-744-6249 • (312) 744-1944 (TTY)
http://www.cityofchicago.org/bacp

07/29/2015

Alderman **Deborah Mell**
Ward # **33**
City of Chicago
City Hall, Room **200**
121 North LaSalle Street
Chicago, Illinois 60602

Re: An ordinance to use and maintain a portion of the public right-of-way for **one (1) vault(s)** for **CROSSROADS CONDOMINIUM ASSOCIATION**, adjacent to the premises known as **3037-41 W. Belle Plaine Ave.**

Dear Alderman **Deborah Mell**:

The applicant referenced above has requested the use of the public right-of-way for a **vault(s)**. An ordinance has been prepared by the Department of Business Affairs and Consumer Protection – Small Business Center - Public Way Use Unit for presentation to the City Council. Because this request was made for properties located in your ward, as approved by you as per the attached, I respectfully request that you introduce the attached ordinance at the next City Council meeting.

If you have any questions regarding this ordinance, please contact Anthony Bertuca at (312) 744-5506.

Department of Business Affairs and Consumer Protection

City of Chicago

O2015-6042

Office of the City Clerk

Document Tracking Sheet

Meeting Date:	7/29/2015
Sponsor(s):	Mell (33)
Type:	Ordinance
Title:	Grant(s) of privilege in public way for Family Dollar Store No. 6918
Committee(s) Assignment:	Committee on Transportation and Public Way

ORDINANCE
FAMILY DOLLAR STORE # 6918
Acct. No. 11071 - 67
Permit No. 1119691

Be It Ordained by the City Council of the City of Chicago:

SECTION 1. Permission and authority are hereby given and granted to FAMILY DOLLAR STORE # 6918, upon the terms and subject to the conditions of this ordinance to maintain and use, as now constructed, two (2) Light Fixture(s) projecting over the public right-of-way adjacent to its premises known as 3239 W. Lawrence Ave..

Said Light Fixture(s) at N. SAWYER measure(s):
One (1) at one point one seven (1.17) foot in length, point seven five (.75) feet in width and eight point five (8.5) feet above grade level.

Said Light Fixture(s) at N. SAWYER measure(s):
One (1) at one point three three (1.33) foot in length, point seven five (.75) feet in width and thirteen point nine two (13.92) feet above grade level.

The location of said privilege shall be as shown on prints kept on file with the Department of Business Affairs and Consumer Protection and the Office of the City Clerk.

Said privilege shall be constructed in accordance with plans and specifications approved by the Department of Transportation (Division of Project Development).

This grant of privilege in the public way shall be subject to the provisions of Section 10-28-015 and all other required provisions of the Municipal Code of Chicago.

The grantee shall pay to the City of Chicago as compensation for the privilege #1119691 herein granted the sum of eighty ($80.00) per annum in advance.


A 25% penalty will be added for payments received after due date.

The permit holder agrees to hold the City of Chicago harmless for any damage, relocation or replacement costs associated with damage, relocation or removal of private property caused by the City performing work in the public way.

Authority herein given and granted for a period of five (5) years from and after 12/16/2014.

Alderman Deborah Mell

Deborah Mell 33rd Ward

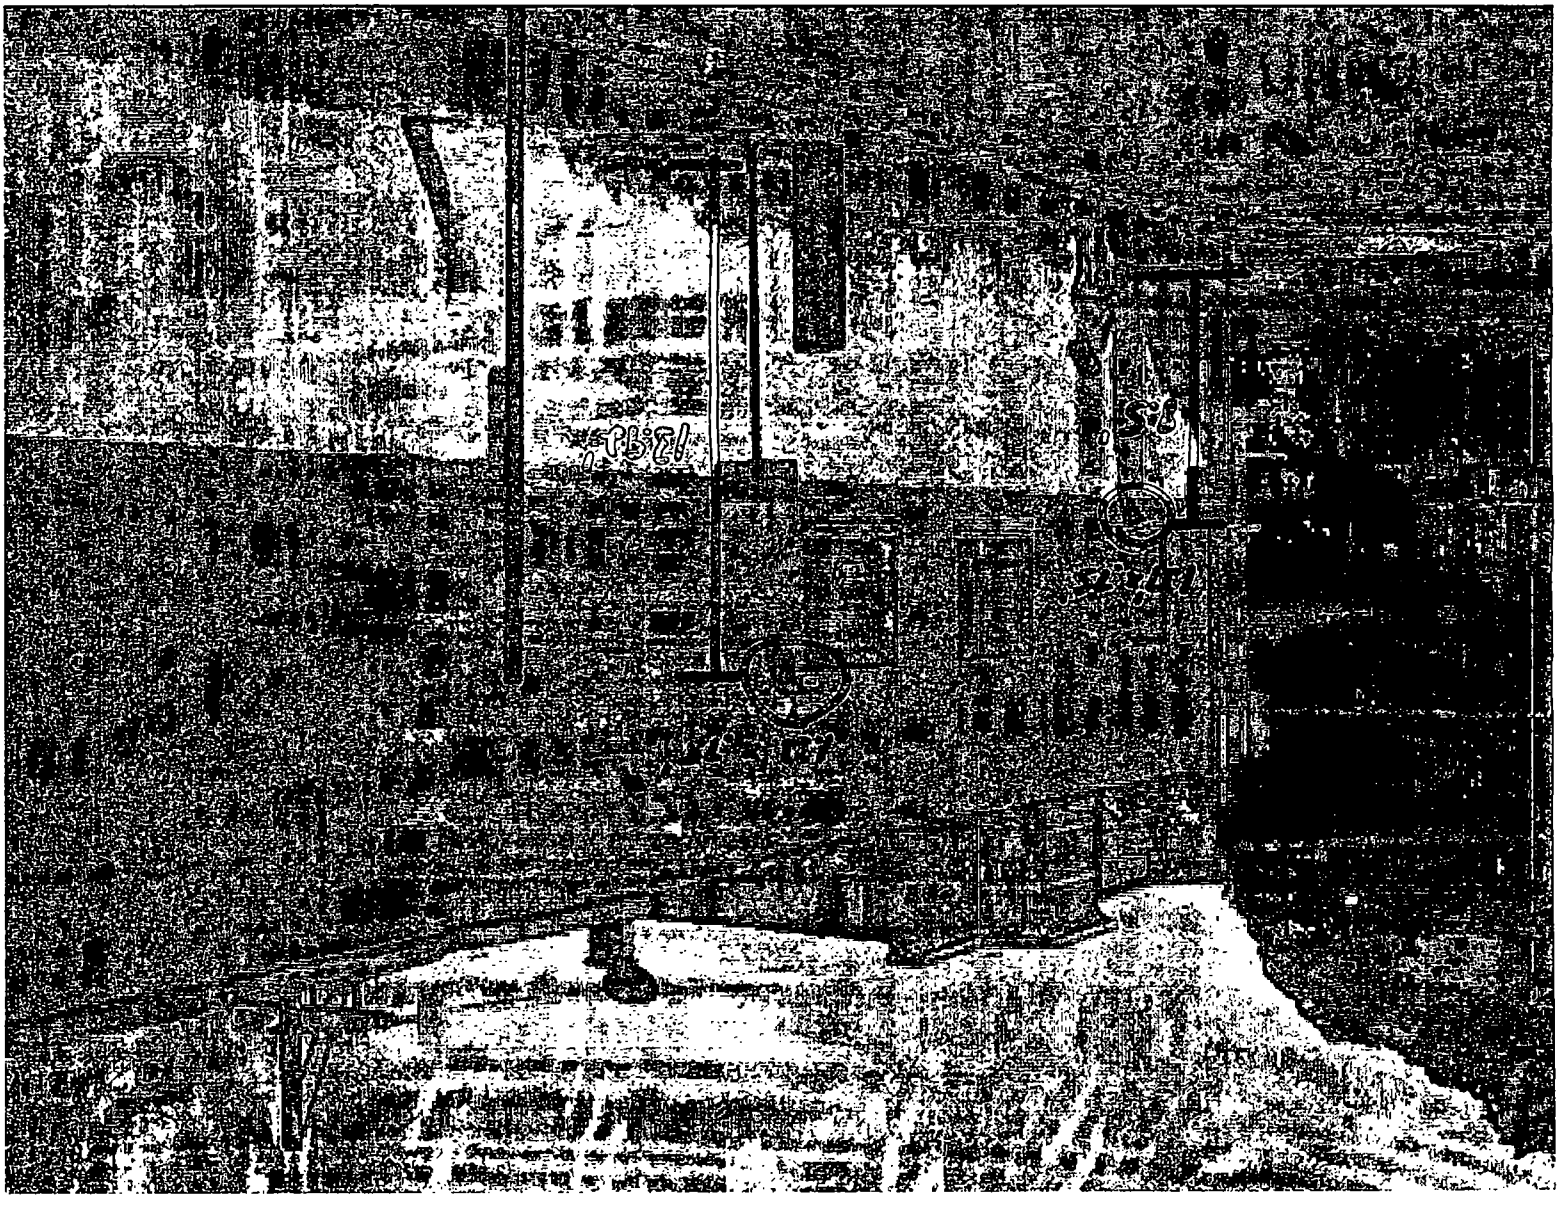

Department of Business Affairs and Consumer Protection
Small Business Center - Public Way Use Unit
City Hall - 121 N LaSalle Street, Room 800 • Chicago, IL 60602
312-74-GOBIZ / 312-744-6249 • (312) 744-1944 (TTY)
http://www.cityofchicago.org/bacp

07/29/2015

Alderman **Deborah Mell**
Ward # **33**
City of Chicago
City Hall, Room **200**
121 North LaSalle Street
Chicago, Illinois 60602

Re: An ordinance to use and maintain a portion of the public right-of-way for **two (2) light fixture(s)** for **FAMILY DOLLAR STORE # 6918**, adjacent to the premises known as **3239 W. Lawrence Ave.**.

Dear Alderman **Deborah Mell**:

The applicant referenced above has requested the use of the public right-of-way for a **light fixture(s)**. An ordinance has been prepared by the Department of Business Affairs and Consumer Protection – Small Business Center - Public Way Use Unit for presentation to the City Council. Because this request was made for properties located in your ward, as approved by you as per the attached, I respectfully request that you introduce the attached ordinance at the next City Council meeting.

If you have any questions regarding this ordinance, please contact Anthony Bertuca at (312) 744-5506.

Department of Business Affairs and Consumer Protection

City of Chicago

O2015-6043

Office of the City Clerk

Document Tracking Sheet

Meeting Date:	7/29/2015
Sponsor(s):	Mell (33)
Type:	Ordinance
Title:	Grant(s) of privilege in public way for State Farm Insurance
Committee(s) Assignment:	Committee on Transportation and Public Way

ORDINANCE
STATE FARM INSURANCE
Acct. No. 398611 - 1
Permit No. 1118942

Be It Ordained by the City Council of the City of Chicago:

SECTION 1. Permission and authority are hereby given and granted to STATE FARM INSURANCE, upon the terms and subject to the conditions of this ordinance to maintain and use one (1) sign(s) projecting over the public right-of-way attached to its premises known as 3637 N. Elston Ave..

Said sign structure(s) measures as follows; along N. Elston Avenue:
One (1) at six (6) feet in length, eight (8) feet in height and ten point zero eight (10.08) feet above grade level.

The location of said privilege shall be as shown on prints kept on file with the Department of Business Affairs and Consumer Protection and the Office of the City Clerk.

Said privilege shall be constructed in accordance with plans and specifications approved by the Department of Transportation (Division of Project Development) and Zoning Department - Signs.


This grant of privilege in the public way shall be subject to the provisions of Section 10-28-015 and all other required provisions of the Municipal Code of Chicago.

The grantee shall pay to the City of Chicago as compensation for the privilege #1118942 herein granted the sum of three hundred ($300.00) per annum in advance.

A 25% penalty will be added for payments received after due date.

The permit holder agrees to hold the City of Chicago harmless for any damage, relocation or replacement costs associated with damage, relocation or removal of private property caused by the City performing work in the public way.

Authority herein given and granted for a period of five (5) years from and after Date of Passage.

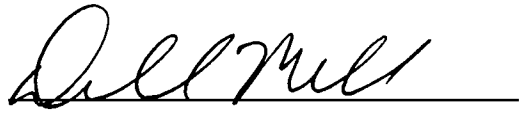Alderman 

Deborah Mell 33rd Ward


StateFarm
2012


1 Qty) CUSTOM Flat Face - with "U" Molding

for CORPORATE APPROVAL

Nicole Page - Chicago, IL
SOUTH ELEVATION

NOTE. Sign Bolts Directly to Wall
NOTE· Non-Illuminated Sign, No Electrical

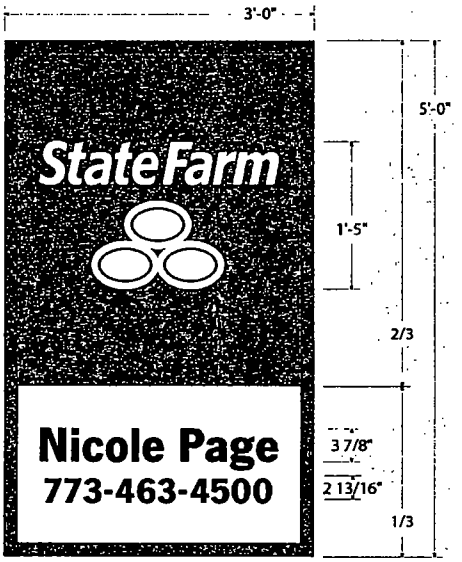

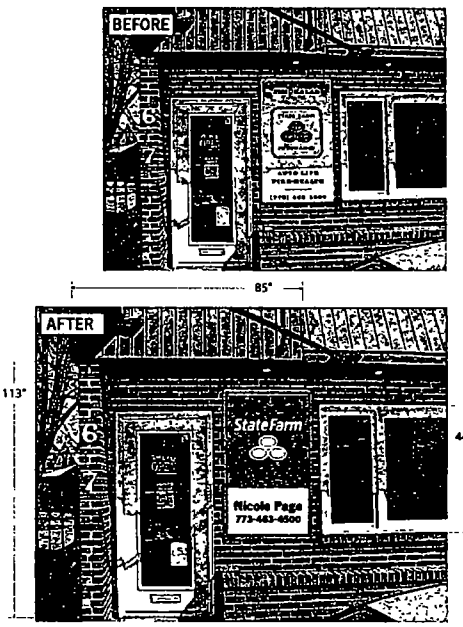

Note: Dimensions are Approximate and Subject to Change Pending Review by Dualite Engineering.

Flat Replacement Face with "U" Molding

Flat Non-Glare (Spartech Sungard) UV Polycarbonate Face White Icon and SF Copy with Red Vinyl Arlon #2500-33 Background
(PMS# 485) Second Surface White Vinyl Arlon #2500-4056 Behind Red Vinyl on 2nd Surface
Black Agent Imprint on White Area **SF News Gothic Bold** - Font
Black Vinyl #2100-040 on First Surface on Bottom Third of Sign Face
"U" Molding Painted Special Dark Gray Metallic (PMS# 432U) To Attached Directly to Wall

Dualite Sales & Service, Inc. WILLIAMSBURG OHIO · CEDAR HILL TEXAS — Dualite Sales & Service, Inc, One Dualite Lane, Williamsburg, Ohio 45176	FILE# 15-3-60 STAT02-DEM-A	Customer Approval / Comments
	Scale 3/4" = 1'-0" — Date. 3-6-2015	RAS

This design is exclusive property of Dualite Sales & Service, Inc • 1 Dualite Lane • Williamsburg, OH 45176 Copyright 2015 Dualite Sales & Service, Inc All Rights Reserved. Reproduction of this proprietary work without the permission of Dualite Sales & Service, Inc. will subject the user to liability under the copyright statutes of the United States

Important notice: Your sign will be produced from the artwork as it is shown in these materials. It is important you carefully proof-read all information and check all dimensions. Please note any corrections necessary on the artwork and return to Dualite. If changes are noted, revised artwork will be sent to you for approval. By signing off on this artwork, you are agreeing the spelling, dimensions, and all numbers are correct. Any errors found after production will be the sole responsibility of the agent to correct.

Department of Business Affairs and Consumer Protection
Small Business Center - Public Way Use Unit
City Hall - 121 N LaSalle Street, Room 800 • Chicago, IL 60602
312-74-GOBIZ / 312-744-6249 • (312) 744-1944 (TTY)
http://www.cityofchicago.org/bacp

07/29/2015

Alderman **Deborah Mell**
Ward # **33**
City of Chicago
City Hall, Room **200**
121 North LaSalle Street
Chicago, Illinois 60602

Re: An ordinance to use and maintain a portion of the public right-of-way for **one (1) sign(s)** for **STATE FARM INSURANCE**, adjacent to the premises known as **3637 N. Elston Ave.**.

Dear Alderman **Deborah Mell**:

The applicant referenced above has requested the use of the public right-of-way for a **sign(s)**. An ordinance has been prepared by the Department of Business Affairs and Consumer Protection – Small Business Center - Public Way Use Unit for presentation to the City Council. Because this request was made for properties located in your ward, as approved by you as per the attached, I respectfully request that you introduce the attached ordinance at the next City Council meeting.

If you have any questions regarding this ordinance, please contact Anthony Bertuca at (312) 744-5506.

Department of Business Affairs and Consumer Protection

City of Chicago

O2015-6045

Office of the City Clerk

Document Tracking Sheet

Meeting Date:	7/29/2015
Sponsor(s):	Mell (33)
Type:	Ordinance
Title:	Grant(s) of privilege in public way forWalgreens No. 03950
Committee(s) Assignment:	Committee on Transportation and Public Way

ORDINANCE
WALGREENS #03950
Acct. No. 147 - 51
Permit No. 1119770

Be It Ordained by the City Council of the City of Chicago:

SECTION 1. Permission and authority are hereby given and granted to WALGREENS #03950, upon the terms and subject to the conditions of this ordinance to maintain and use four (4) sign(s) projecting over the public right-of-way attached to its premises known as 4343 N. Kedzie Ave..

Said sign structure(s) measures as follows; along N. KEDZIE:
One (1) at thirty-eight point six seven (38.67) feet in length, two point eight three (2.83) feet in height and eighteen (18) feet above grade level.

Said sign structure(s) measures as follows; along N. KEDZIE:
One (1) at twelve point eight three (12.83) feet in length, one point five (1.5) feet in height and twelve (12) feet above grade level.

Said sign structure(s) measures as follows; along N. KEDZIE:
One (1) at fourteen (14) feet in length, one point five (1.5) feet in height and twelve (12) feet above grade level.

Said sign structure(s) measures as follows; along N. KEDZIE:
One (1) at fourteen point one seven (14.17) feet in length, one point five (1.5) feet in height and twelve (12) feet above grade level.

The location of said privilege shall be as shown on prints kept on file with the Department of Business Affairs and Consumer Protection and the Office of the City Clerk.

Said privilege shall be constructed in accordance with plans and specifications approved by the Department of Transportation (Division of Project Development) and Zoning Department - Signs.

This grant of privilege in the public way shall be subject to the provisions of Section 10-28-015 and all other required provisions of the Municipal Code of Chicago.

The grantee shall pay to the City of Chicago as compensation for the privilege #1119770 herein granted the sum of four hundred seventy-five ($475.00) per annum in advance.


A 25% penalty will be added for payments received after due date.

The permit holder agrees to hold the City of Chicago harmless for any damage, relocation or replacement costs associated with damage, relocation or removal of private property caused by the City performing work in the public way.

Authority herein given and granted for a period of five (5) years from and after 05/13/2014.

Alderman _____

Deborah Mell 33rd Ward

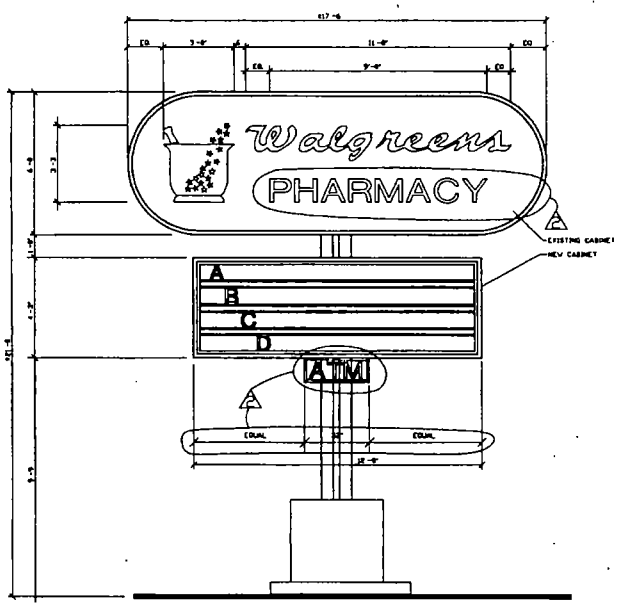

FACE DETAILS
SCALE 1/2" = 1'-0"

SCOPE OF WORK

THIS SIGN WORK SHALL CONSIST OF THE REFURBISHMENT OF AN EXISTING PYLON STRUCTURE. EXISTING CABINET TO REMAIN AS WALGREEN'S PRIMARY PANEL. NEW READERBOARD CABINET TO BE INSTALLED 1'-9" BELOW PRIMARY CABINET. ALL WORK BY WALGREENS.

PRIMARY PANEL TO BE DOUBLE FACES. SIGN BACKGROUND TO BE Scotch-Lite CABINET, RED Pantone 1.C. HERITAGE AND PESTLE SYMBOL TO BE 3M#3630-34 BLUE COPY AND STARS TO BE WHITE

WALGREENS EXTENDED SCRIPT COPY TO BE 18 3/4 OVERALL HEIGHT 13 3/4 CAPITAL LETTER HEIGHT 9 3/8" LOWER CASE HEIGHT AND 11'-8 OVERALL LENGTH.

PHARMACY TO BE HELVETICA CONDENSED COPY 10" CAPITAL LETTER HEIGHT 7'-6 OVERALL LENGTH.

REPAIR ELECTRICAL COMPONENTS AND RELAMP AS REQUIRED. CABINET AND STRUCTURE TO BE REPAINTED BENJAMIN MOORE BRIM CLAD RETARDO RUST INHIBITIVE BRONZE TONE 66A

CONTRACTOR PLEASE NOTE: THERE ARE TO BE TWO NEW SINGLE FACE READERBOARDS CABINETS ONE EACH SIDE OF EXISTING SUPPORT COLUMN

NEW READERBOARD CABINET TO HAVE DARK BRONZE FINISH ALUMINUM CABINET FRAME .080" THICK STOCK FACES TO BE 3DMM #7328 WHITE IMPACT RESISTANT 3M ACRYLIC. PROVIDE (4) LINES OF 8" ETCHBRAND BLACK ZIP CHANGE LETTERS AND (2) TELESCOPING APPLICATOR

SIGN CONTRACTOR SHALL FIELD VERIFY ALL DIMENSIONS AND CONDITIONS PRIOR TO FABRICATION IS RESPONSIBLE FOR SIGNS COMPLIANCE TO ALL LOCAL CODES AND SHALL OBTAIN ALL PERMITS.

ALL SIGNS TO BE FABRICATED ACCORDING TO THE UNDERWRITERS LABS SPECIFICATIONS AND TO BEAR UL LABELS.

PROVIDE DISCONNECT SWITCH ON EXTERIOR OF SIGN FOR EACH CIRCUIT TO COMPLY WITH STATE AND LOCAL CODES

A.C. ALEXA
STRUCTURAL ENGIN

PROJECT TYPE

SIGNAGE/SPECIFICATIONS BY:
- WALGREENS CONSULTANT
- LANDLORDS CONSULTANT

ALL CONSTRUCTION WORK, UNLESS NOTED
- WALGREENS CONTRACTOR
- LANDLORDS CONTRACTOR (TURNKEY

STORE
- NEW
- REMODELING
- RELOCATION
- OTHER

BLDG
- NEW
- EXISTIN
- NEW SH

NO.	DATE	BY	DESCRIPTION
A	6/05/06	N.A	REVISED CABINET
A	5/01/06	N.A	ONLY REVISED PER REQUEST
	4/27/06		ISSUED FOR PERMIT

REVISIONS

CERTIFICATION AND SI

I HEREBY CERTIFY THAT THIS PLAN AND SPECIFICATION WAS PREPARED BY ME OR UNDER MY DIRECT SUPERVISION AND THAT I AM A REGISTERED ARCHITECT OR ENGINEER UNDER THE LAWS OF THE STATE OF ILLINOIS AS INDICATED BY MY HAND AND SEAL.

WALGREENS STOR
4343 N. KEDZIE AVE.
CHICAGO, ILLINOIS

DRAWING TITLE
EXISTING SIGN ELEVATION AND

DATE 3/27/06 | STORE NO. 03809
DRAWN BY N.A | SCALE AS NOTED
REVIEWED BY G.C.K. | RELEASED TO CONSTRUCTION

Department of Business Affairs and Consumer Protection
Small Business Center - Public Way Use Unit
City Hall - 121 N. LaSalle Street, Room 800 • Chicago, IL 60602
312-74-GOBIZ / 312-744-6249 • (312) 744-1944 (TTY)
http://www.cityofchicago.org/bacp

07/29/2015

Alderman **Deborah Mell**
Ward # **33**
City of Chicago
City Hall, Room **200**
121 North LaSalle Street
Chicago, Illinois 60602

Re: An ordinance to use and maintain a portion of the public right-of-way for **four (4) sign(s)** for **WALGREENS #03950**, adjacent to the premises known as **4343 N. Kedzie Ave.**.

Dear Alderman **Deborah Mell**:

The applicant referenced above has requested the use of the public right-of-way for a **sign(s)**. An ordinance has been prepared by the Department of Business Affairs and Consumer Protection – Small Business Center - Public Way Use Unit for presentation to the City Council. Because this request was made for properties located in your ward, as approved by you as per the attached, I respectfully request that you introduce the attached ordinance at the next City Council meeting.

If you have any questions regarding this ordinance, please contact Anthony Bertuca at (312) 744-5506.

Department of Business Affairs and Consumer Protection

City of Chicago

O2015-6046

Office of the City Clerk

Document Tracking Sheet

Meeting Date:	7/29/2015
Sponsor(s):	Mell (33)
Type:	Ordinance
Title:	Grant(s) of privilege in public way for Walgreens No. 05057 - light fixtures
Committee(s) Assignment:	Committee on Transportation and Public Way

ORDINANCE
WALGREENS # 05057
Acct. No. 7551 - 59
Permit No. 1119774

Be It Ordained by the City Council of the City of Chicago:

SECTION 1. Permission and authority are hereby given and granted to WALGREENS # 05057, upon the terms and subject to the conditions of this ordinance to maintain and use, as now constructed, seven (7) Light Fixture(s) projecting over the public right-of-way adjacent to its premises known as 3153 W. Irving Park Rd..

Said Light Fixture(s) at W. IRVING PARK measure(s):
Seven (7) at one point five (1.5) foot in length, one (1) foot in width and eleven (11) feet above grade level.

The location of said privilege shall be as shown on prints kept on file with the Department of Business Affairs and Consumer Protection and the Office of the City Clerk.

Said privilege shall be constructed in accordance with plans and specifications approved by the Department of Transportation (Division of Project Development).

This grant of privilege in the public way shall be subject to the provisions of Section 10-28-015 and all other required provisions of the Municipal Code of Chicago.

The grantee shall pay to the City of Chicago as compensation for the privilege #1119774 herein granted the sum of one hundred five ($105.00) per annum in advance.


A 25% penalty will be added for payments received after due date.

The permit holder agrees to hold the City of Chicago harmless for any damage, relocation or replacement costs associated with damage, relocation or removal of private property caused by the City performing work in the public way.

Authority herein given and granted for a period of five (5) years from and after 06/03/2014.

Alderman Deborah Mell

Deborah Mell 33rd Ward

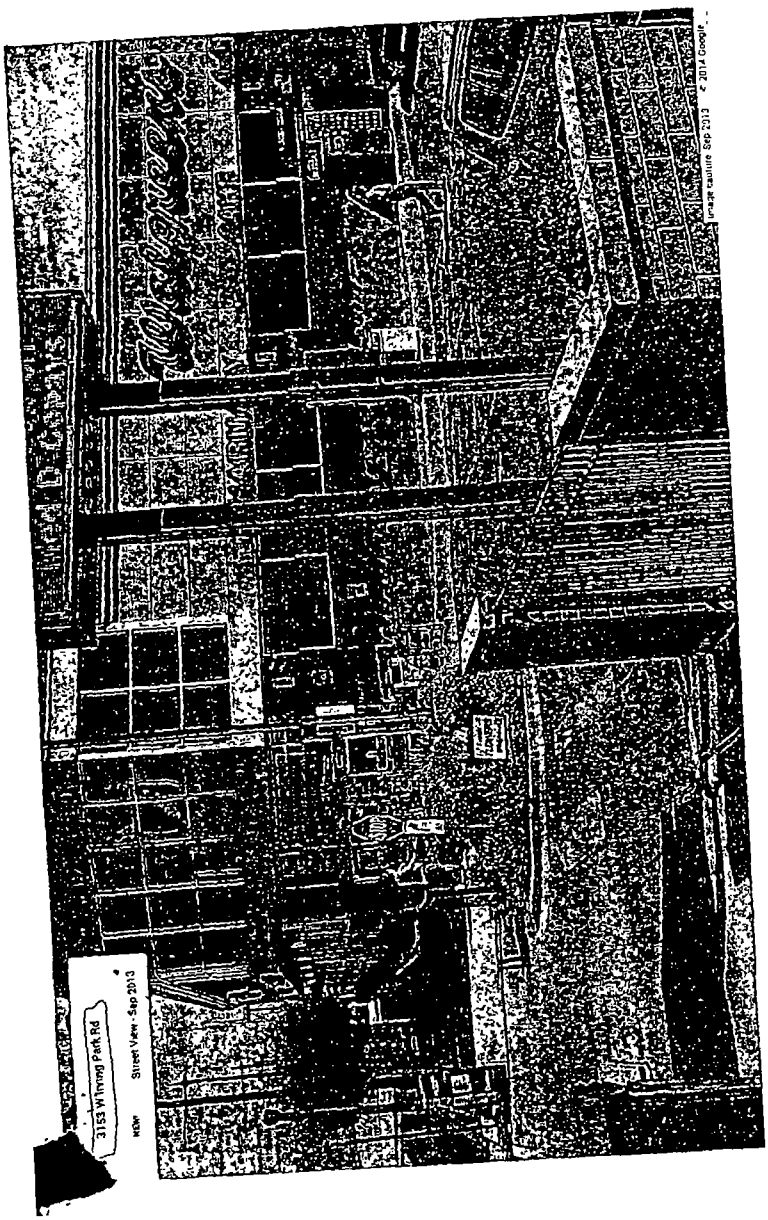
3153 Winning Park Rd
Street View - Sep 2013
Image ©2013 DigitalGlobe
© 2014 Google

Department of Business Affairs and Consumer Protection
Small Business Center - Public Way Use Unit
City Hall - 121 N LaSalle Street, Room 800 • Chicago, IL 60602
312-74-GOBIZ / 312-744-6249 • (312) 744-1944 (TTY)
http://www.cityofchicago.org/bacp

07/29/2015

Alderman **Deborah Mell**
Ward # **33**
City of Chicago
City Hall, Room **200**
121 North LaSalle Street
Chicago, Illinois 60602

Re: An ordinance to use and maintain a portion of the public right-of-way for **seven (7) light fixture(s)** for **WALGREENS # 05057**, adjacent to the premises known as **3153 W. Irving Park Rd.**.

Dear Alderman **Deborah Mell**:

The applicant referenced above has requested the use of the public right-of-way for a **light fixture(s)**. An ordinance has been prepared by the Department of Business Affairs and Consumer Protection – Small Business Center - Public Way Use Unit for presentation to the City Council. Because this request was made for properties located in your ward, as approved by you as per the attached, I respectfully request that you introduce the attached ordinance at the next City Council meeting.

If you have any questions regarding this ordinance, please contact Anthony Bertuca at (312) 744-5506.

Department of Business Affairs and Consumer Protection

City of Chicago

O2015-6049

Office of the City Clerk

Document Tracking Sheet

Meeting Date:	7/29/2015
Sponsor(s):	Mell (33)
Type:	Ordinance
Title:	Grant(s) of privilege in public way for Walgreens No. 05057 - signs
Committee(s) Assignment:	Committee on Transportation and Public Way

ORDINANCE
WALGREENS # 05057
Acct. No. 7551 - 59
Permit No. 1119773

Be It Ordained by the City Council of the City of Chicago:

SECTION 1. Permission and authority are hereby given and granted to WALGREENS # 05057, upon the terms and subject to the conditions of this ordinance to maintain and use four (4) sign(s) projecting over the public right-of-way attached to its premises known as 3153 W. Irving Park Rd..

Said sign structure(s) measures as follows; along W. IRVING PARK:
One (1) at twenty-six point six seven (26.67) feet in length, three point nine two (3.92) feet in height and sixteen (16) feet above grade level.

Said sign structure(s) measures as follows; along W. IRVING PARK:
One (1) at twelve point eight three (12.83) feet in length, one point five (1.5) feet in height and thirteen (13) feet above grade level.

Said sign structure(s) measures as follows; along W. IRVING PARK:
One (1) at fourteen (14) feet in length, one point five (1.5) feet in height and thirteen (13) feet above grade level.

Said sign structure(s) measures as follows; along W. IRVING PARK:
One (1) at seven point six seven (7.67) feet in length, one point five (1.5) feet in height and thirteen (13) feet above grade level.

The location of said privilege shall be as shown on prints kept on file with the Department of Business Affairs and Consumer Protection and the Office of the City Clerk.

Said privilege shall be constructed in accordance with plans and specifications approved by the Department of Transportation (Division of Project Development) and Zoning Department - Signs.

This grant of privilege in the public way shall be subject to the provisions of Section 10-28-015 and all other required provisions of the Municipal Code of Chicago.

The grantee shall pay to the City of Chicago as compensation for the privilege #1119773 herein granted the sum of four hundred seventy-five ($475.00) per annum in advance.


A 25% penalty will be added for payments received after due date.

The permit holder agrees to hold the City of Chicago harmless for any damage, relocation or replacement costs associated with damage, relocation or removal of private property caused by the City performing work in the public way.

Authority herein given and granted for a period of five (5) years from and after 04/22/2014.

Alderman _____

Deborah Mell 33rd Ward

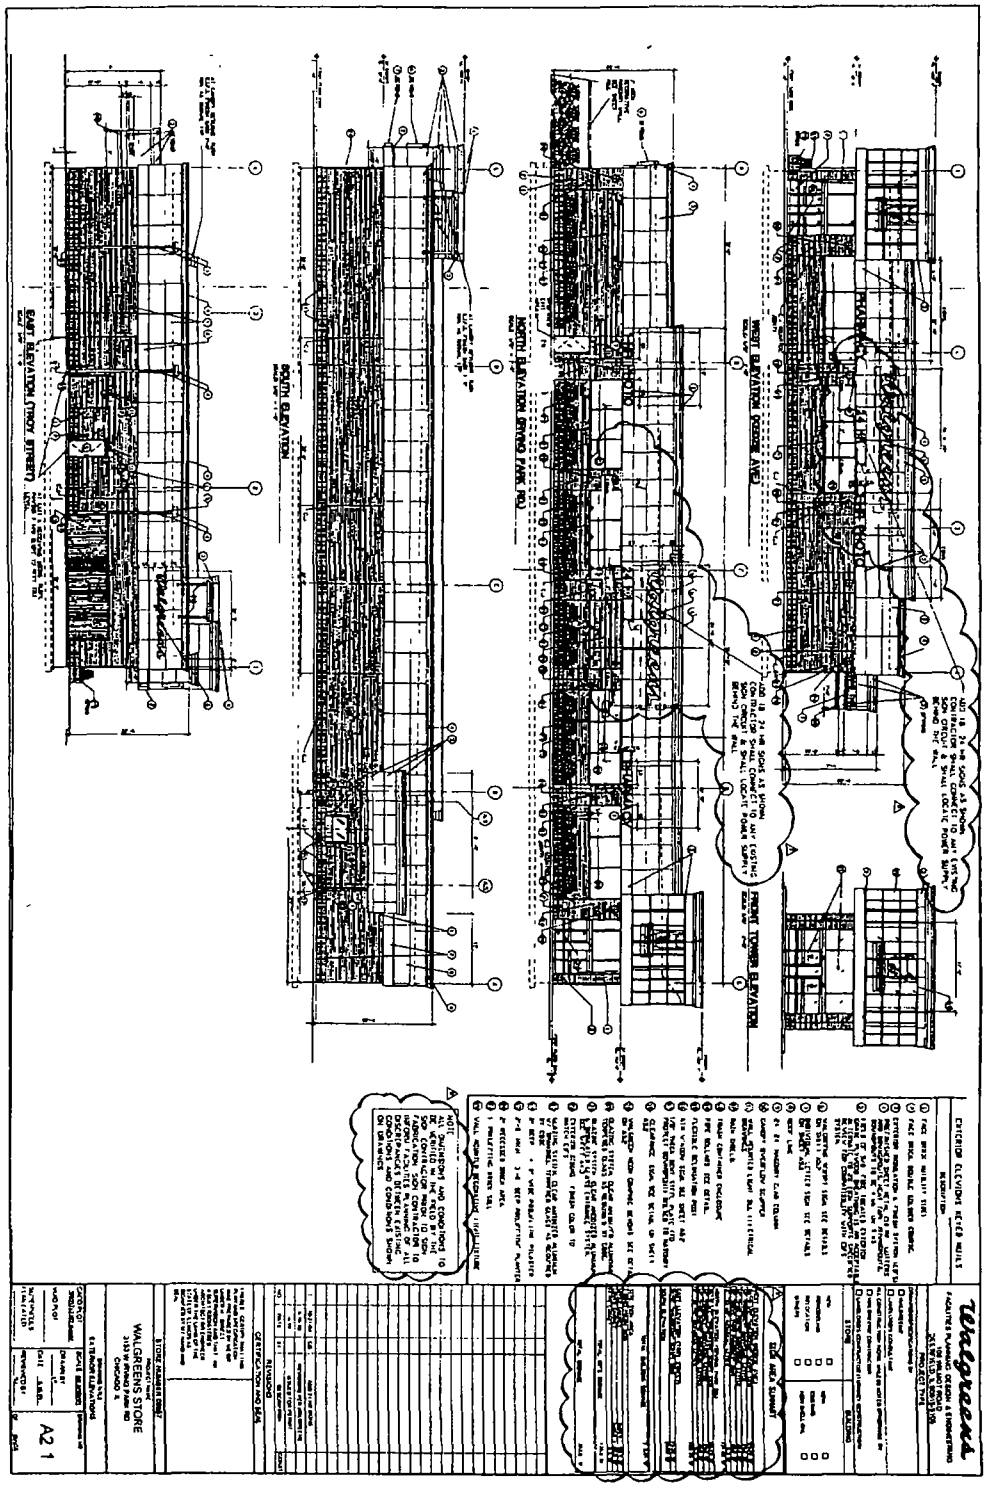
EAST ELEVATION (TROY STREET)
SOUTH ELEVATION
WEST ELEVATION (ROSE AVE)
NORTH ELEVATION (MAIN ST)
Walgreens
WALGREENS STORE
A21

Department of Business Affairs and Consumer Protection
Small Business Center - Public Way Use Unit
City Hall - 121 N. LaSalle Street, Room 800 • Chicago, IL 60602
312-74-GOBIZ / 312-744-6249 • (312) 744-1944 (TTY)
http://www.cityofchicago.org/baep

07/29/2015

Alderman **Deborah Mell**
Ward # **33**
City of Chicago
City Hall, Room **200**
121 North LaSalle Street
Chicago, Illinois 60602

Re: An ordinance to use and maintain a portion of the public right-of-way for **four (4) sign(s)** for **WALGREENS # 05057**, adjacent to the premises known as **3153 W. Irving Park Rd.**.

Dear Alderman **Deborah Mell**:

The applicant referenced above has requested the use of the public right-of-way for a **sign(s)**. An ordinance has been prepared by the Department of Business Affairs and Consumer Protection – Small Business Center - Public Way Use Unit for presentation to the City Council. Because this request was made for properties located in your ward, as approved by you as per the attached, I respectfully request that you introduce the attached ordinance at the next City Council meeting.

If you have any questions regarding this ordinance, please contact Anthony Bertuca at (312) 744-5506.

Department of Business Affairs and Consumer Protection

City of Chicago

O2015-6055

Office of the City Clerk

Document Tracking Sheet

Meeting Date:	7/29/2015
Sponsor(s):	Ramirez-Rosa (35)
Type:	Ordinance
Title:	Grant(s) of privilege in public way for Diversey Oz LLC
Committee(s) Assignment:	Committee on Transportation and Public Way

ORDINANCE
DIVERSEY OZ LLC
Acct. No. 396743 - 1
Permit No. 1117541

Be It Ordained by the City Council of the City of Chicago:

SECTION 1. Permission and authority are hereby given and granted to DIVERSEY OZ LLC, upon the terms and subject to the conditions of this ordinance to maintain and use two (2) sign(s) projecting over the public right-of-way attached to its premises known as 3429-3433 W. Diversey Ave..

Said sign structure(s) measures as follows; along W. Diversey Avenue:
Two (2) at three (3) feet in length, nine (9) feet in height and eleven (11) feet above grade level.

The location of said privilege shall be as shown on prints kept on file with the Department of Business Affairs and Consumer Protection and the Office of the City Clerk.

Said privilege shall be constructed in accordance with plans and specifications approved by the Department of Transportation (Division of Project Development) and Zoning Department - Signs.

This grant of privilege in the public way shall be subject to the provisions of Section 10-28-015 and all other required provisions of the Municipal Code of Chicago.

The grantee shall pay to the City of Chicago as compensation for the privilege #1117541 herein granted the sum of six hundred ($600.00) per annum in advance.

A 25% penalty will be added for payments received after due date.


The permit holder agrees to hold the City of Chicago harmless for any damage, relocation or replacement costs associated with damage, relocation or removal of private property caused by the City performing work in the public way.

Authority herein given and granted for a period of five (5) years from and after Date of Passage.

Alderman _____

Carlos Ramirez-Rosa 35th Ward

W DIVERSEY AVE.

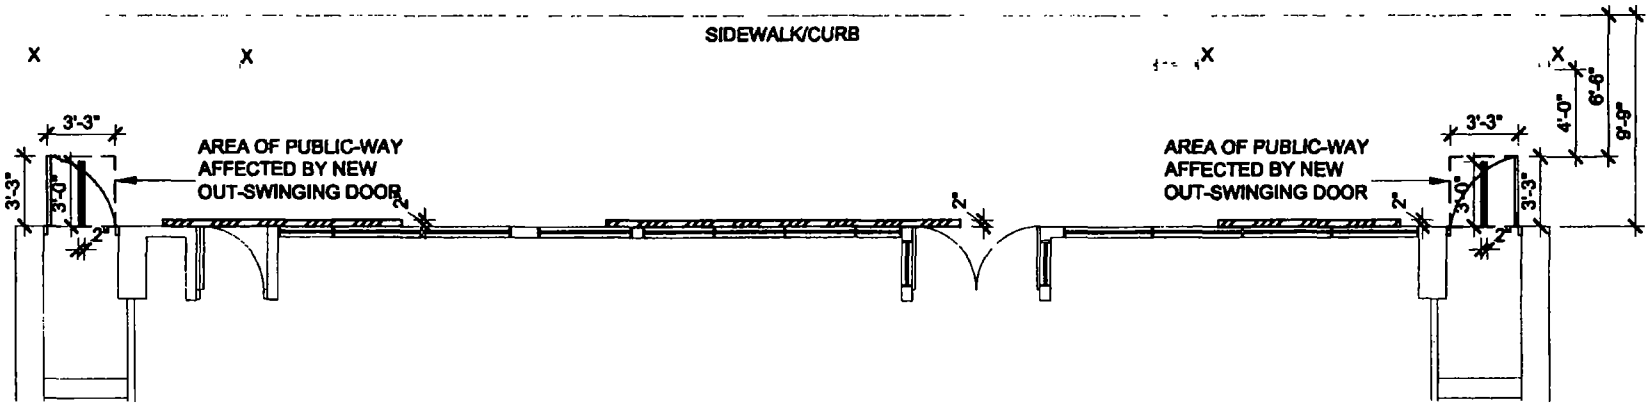

1 STOREFRONT PLAN

SCALE 1/8" = 1'-0"

0' 2' 4' 8'
SCALE IN FEET

SITE LEGEND

- EXISTING "NO PARKING" SIGN
- EXISTING STREET LAMP
- EXISTING SINGLE INVERTED U BIKE RACK

STOREFRONT SIGN LEGEND

- NEW SURFACE MOUNTED SIGN, FABRICATED ALUMINUM CHANNEL LETTERS WITH 2" RETURNS PAINTED EMERALD GREEN (FINAL COLOR TBD), STUD MOUNTED WITH 1/2" SPACERS, QUANTITY= 3
- NEW 3' x 9' LED ILLUMINATED BLADE SIGNS, ROUTED ALUMINUM FACES BACKED UP WITH ACRYLIC, QUANTITY= 2

chicago design network
850 West Jackson Boulevard
Suite 850
Chicago Illinois 60607
(t) 312.491.3000
(f) 312.491.3070
www.chicagodesignnetwork.com | architecture and allied arts

3429-3433 W DIVERSEY AVE
CHICAGO, IL 60647

DIVERSEY OZ, LLC

MALET REALTY
900 W JACKSON BLVD
CHICAGO, IL 60607

STOREFRONT PLAN
PUBLIC WAY USE

14 2300.02
1/8" = 1'-0"
1/28/2015

A-2.0

City of Chicago

O2015-6060

Office of the City Clerk

Document Tracking Sheet

Meeting Date:	7/29/2015
Sponsor(s):	Ramirez-Rosa (35)
Type:	Ordinance
Title:	Grant(s) of privilege in public way for Family Dollar No. 6092
Committee(s) Assignment:	Committee on Transportation and Public Way

ORDINANCE
FAMILY DOLLAR #6092
Acct. No. 11071 - 54
Permit No. 1119801

Be It Ordained by the City Council of the City of Chicago:

SECTION 1. Permission and authority are hereby given and granted to FAMILY DOLLAR #6092, upon the terms and subject to the conditions of this ordinance to maintain and use, as now constructed, seven (7) Light Fixture(s) projecting over the public right-of-way adjacent to its premises known as 3601 W. Montrose Ave..

Said Light Fixture(s) at W. Montrose Avenue measure(s):
Two (2) at one point eight three (1.83) foot in length, point eight three (.83) feet in width and two point one seven (2.17) feet above grade level.

Said Light Fixture(s) at N. Central Park measure(s):
Two (2) at one point eight three (1.83) foot in length, point eight three (.83) feet in width and fourteen point seven five (14.75) feet above grade level.
Two (2) at point six seven (.67) feet in length, point six seven (.67) feet in width and eight point one seven (8.17) feet above grade level.
One (1) at point eight three (.83) feet in length, point six seven (.67) feet in width and ten point four two (10.42) feet above grade level.

The location of said privilege shall be as shown on prints kept on file with the Department of Business Affairs and Consumer Protection and the Office of the City Clerk.

Said privilege shall be constructed in accordance with plans and specifications approved by the Department of Transportation (Division of Project Development).

This grant of privilege in the public way shall be subject to the provisions of Section 10-28-015 and all other required provisions of the Municipal Code of Chicago.

The grantee shall pay to the City of Chicago as compensation for the privilege #1119801 herein granted the sum of one hundred five ($105.00) per annum in advance.


A 25% penalty will be added for payments received after due date.

The permit holder agrees to hold the City of Chicago harmless for any damage, relocation or replacement costs associated with damage, relocation or removal of private property caused by the City performing work in the public way.

Authority herein given and granted for a period of five (5) years from and after 02/10/2015.

Alderman _____

Carlos Ramirez-Rosa 35th Ward

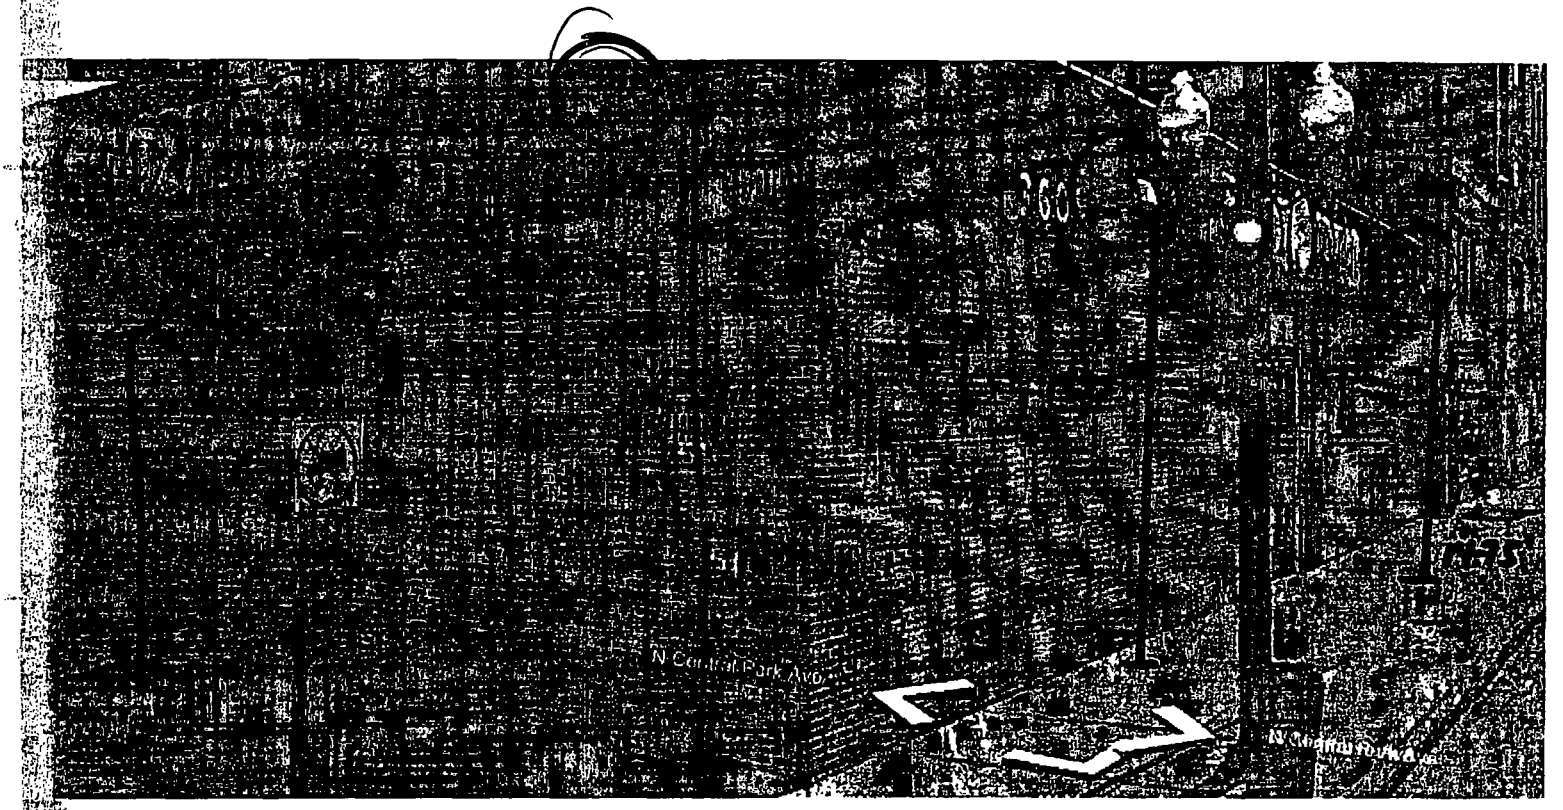
N Central Park Ave

City of Chicago

O2015-6061

Office of the City Clerk

Document Tracking Sheet

Meeting Date:	7/29/2015
Sponsor(s):	Ramirez-Rosa (35)
Type:	Ordinance
Title:	Grant(s) of privilege in public way for Fox Chicago LLC
Committee(s) Assignment:	Committee on Transportation and Public Way

ORDINANCE
FOX CHICAGO, LLC
Acct. No. 369207 - 2
Permit No. 1119331

Be It Ordained by the City Council of the City of Chicago:

SECTION 1. Permission and authority are hereby given and granted to FOX CHICAGO, LLC, upon the terms and subject to the conditions of this ordinance to construct, install, maintain and use six (6) Door Swing(s) on the public right-of-way adjacent to its premises known as 2760-2774 N. Milwaukee Ave..

Said Door Swing(s) at Public Alley measure(s):
Six (6) at three (3) feet in length, and three (3) feet in width for a total of fifty-four (54) square feet.

The location of said privilege shall be as shown on prints kept on file with the Department of Business Affairs and Consumer Protection and the Office of the City Clerk.

Said privilege shall be constructed in accordance with plans and specifications approved by the Department of Transportation (Division of Project Development).

This grant of privilege in the public way shall be subject to the provisions of Section 10-28-015 and all other required provisions of the Municipal Code of Chicago.

The grantee shall pay to the City of Chicago as compensation for the privilege #1119331 herein granted the sum of four hundred fifty ($450.00) per annum in advance.


A 25% penalty will be added for payments received after due date.

The permit holder agrees to hold the City of Chicago harmless for any damage, relocation or replacement costs associated with damage, relocation or removal of private property caused by the City performing work in the public way.


Authority herein given and granted for a period of five (5) years from and after Date of Passage.

Alderman Carlos Ramirez-Rosa

Carlos Ramirez-Rosa 35th Ward

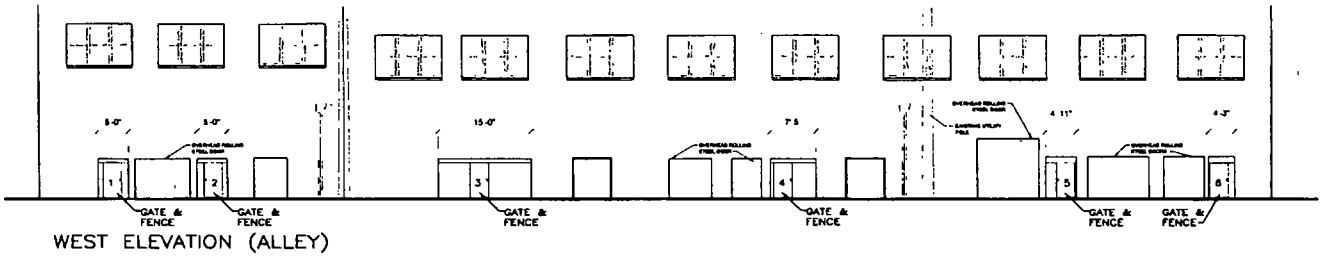

WEST ELEVATION (ALLEY)

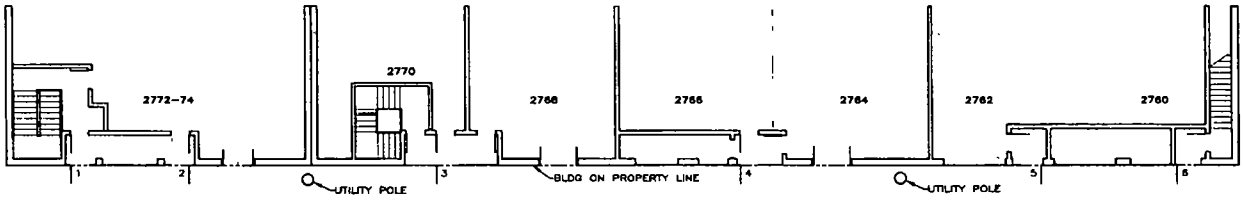

16' PUBLIC ALLEY

SOUTHWEST LINE OF ALLEY

PLAN OF BACK OF 2760–74 N MILWAUKEE
(AT ALLEY)

SCOPE OF WORK

INSTALLATION OF SIX, 3' WIDE x 6' HIGH, OUT-SWINGING IRON SECURITY GATES AND ADJACENT FENCE WORK AT ALLEY BEHIND 2760 - 2774 N MILWAUKEE AVE
THE SIX GATES WILL PROJECT THREE FEET INTO THE PUBLIC WAY GATE HARWARE WILL REQUIRE KEY FOR ENTRY, BUT HAVE KEYLESS EGRESS

PRINTED ON 17-Jun-15

FOX CHICAGO, LLC
MICHAEL FOX
1110 PLEASANT ST
OAK PARK, IL 60302

INSTALLATION OF SECURITY 6 GATES PROJECTING INTO PUBLIC ALLEY
2760 – 2774 N MILWAUKEE AVE
CHICAGO, IL 60647

PLAN AND SCOPE OF WORK

Mayer Jeffers Gillespie Architects
1017 WEST WEBSTER AVENUE
CHICAGO, ILLINOIS 60614
773-530-3011
FAX. 530-0230

SHEET A1

O:\projects\Palm View-2760Mke\Corel Work\Corel & Presage\Corel&Presage Doors.cdr

City of Chicago

O2015-6062

Office of the City Clerk

Document Tracking Sheet

Meeting Date:	7/29/2015
Sponsor(s):	Mitts (37)
Type:	Ordinance
Title:	Grant(s) of privilege in public way for Dollar General Store No. 15873
Committee(s) Assignment:	Committee on Transportation and Public Way

ORDINANCE
DOLLAR GENERAL STORE # 15873
Acct. No. 345673 - 21
Permit No. 1118797

Be It Ordained by the City Council of the City of Chicago:

SECTION 1. Permission and authority are hereby given and granted to DOLLAR GENERAL STORE # 15873, upon the terms and subject to the conditions of this ordinance to maintain and use two (2) sign(s) projecting over the public right-of-way attached to its premises known as 5518 W. Chicago Ave..

Said sign structure(s) measures as follows; along W. CHICAGO AVE:
One (1) at twenty-six (26) feet in length, three point seven five (3.75) feet in height and fifteen (15) feet above grade level.

Said sign structure(s) measures as follows; along PUBLIC ALLEY:
One (1) at twenty-six (26) feet in length, three point seven five (3.75) feet in height and eleven (11) feet above grade level.

The location of said privilege shall be as shown on prints kept on file with the Department of Business Affairs and Consumer Protection and the Office of the City Clerk.

Said privilege shall be constructed in accordance with plans and specifications approved by the Department of Transportation (Division of Project Development) and Zoning Department - Signs.


This grant of privilege in the public way shall be subject to the provisions of Section 10-28-015 and all other required provisions of the Municipal Code of Chicago.

The grantee shall pay to the City of Chicago as compensation for the privilege #1118797 herein granted the sum of six hundred ($600.00) per annum in advance.

A 25% penalty will be added for payments received after due date.


The permit holder agrees to hold the City of Chicago harmless for any damage, relocation or replacement costs associated with damage, relocation or removal of private property caused by the City performing work in the public way.

Authority herein given and granted for a period of five (5) years from and after Date of Passage.

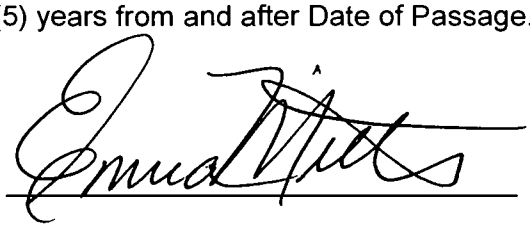
Alderman 

Emma Mitts 37th Ward

DOLLAR GENERAL 2009 Logo DG #15873 - Chicago, IL

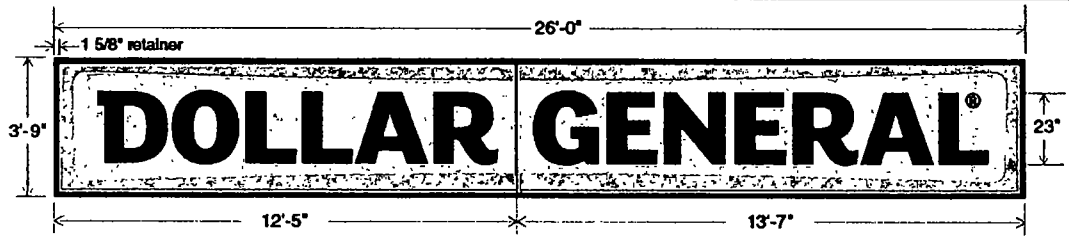

Two piece pan formed and embossed SPARTECH UV polycarbonate face (no exceptions) - Cabinet finish: S-Gloss Black. NOTE: All single face signs must have white interior backs. Black logotype embossed 1/2" on special yellow embossed shape (Spraylat C8-2633 yellow, no exceptions) on Gray (PMS Cool Gray 5) background and returns. Decorative process: Production quantities are screen printed graphics (yellow, black, gray & white), no mask and spray. Labeling: Requires UL Label and Union Label. NOTE: All signs come complete with ON/OFF switch and electric eye (when requested).

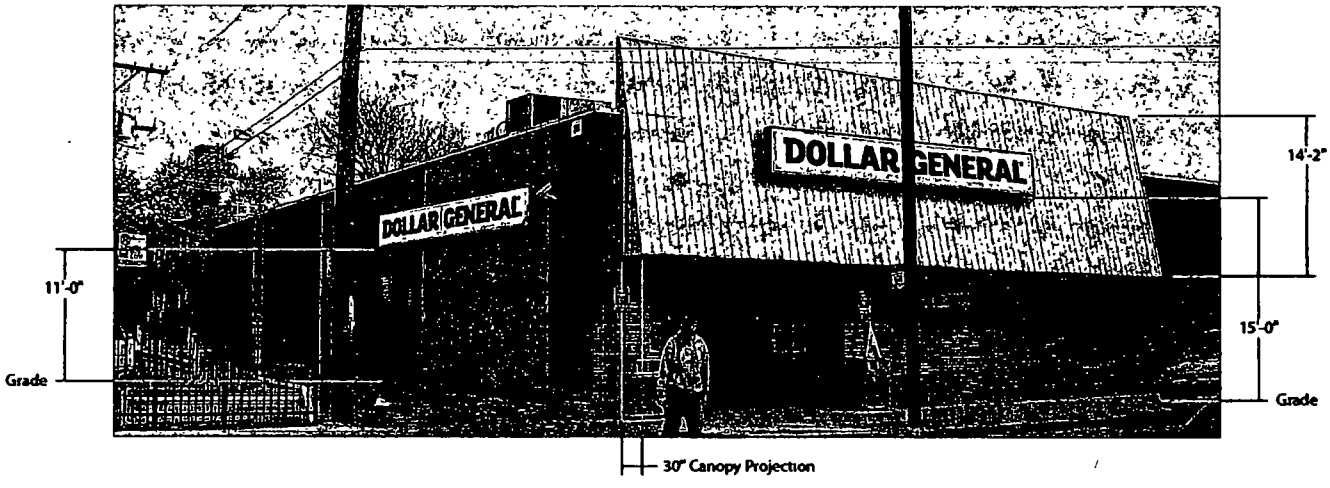

Dualite Sales & Service, Inc.
WILLIAMSBURG, OHIO · CEDAR HILL, TEXAS

Dualite Sales & Service, Inc.
One Dualite Lane
Williamsburg, Ohio 45176

Scale: 1/4" = 1'-0"
#14-7-134 DOLLØ1-GSM-1
Date: 5-15-2015

Customer Approval and Comments

Department of Business Affairs and Consumer Protection
Small Business Center - Public Way Use Unit
City Hall - 121 N. LaSalle Street, Room 800 • Chicago, IL 60602
312-74-GOBIZ / 312-744-6249 • (312) 744-1944 (TTY)
http://www.cityofchicago.org/bacp

07/29/2015

Alderman **Emma Mitts**
Ward # **37**
City of Chicago
City Hall, Room **300**
121 North LaSalle Street
Chicago, Illinois 60602

Re: An ordinance to use and maintain a portion of the public right-of-way for **two (2) sign(s)** for **DOLLAR GENERAL STORE # 15873**, adjacent to the premises known as **5518 W. Chicago Ave.**.

Dear Alderman **Emma Mitts**:

The applicant referenced above has requested the use of the public right-of-way for a **sign(s)**. An ordinance has been prepared by the Department of Business Affairs and Consumer Protection – Small Business Center - Public Way Use Unit for presentation to the City Council. Because this request was made for properties located in your ward, as approved by you as per the attached, I respectfully request that you introduce the attached ordinance at the next City Council meeting.

If you have any questions regarding this ordinance, please contact Anthony Bertuca at (312) 744-5506.

Department of Business Affairs and Consumer Protection

City of Chicago

O2015-6065

Office of the City Clerk

Document Tracking Sheet

Meeting Date:	7/29/2015
Sponsor(s):	Mitts (37)
Type:	Ordinance
Title:	Grant(s) of privilege in public way for Walgreens No. 04928 - light fixtures
Committee(s) Assignment:	Committee on Transportation and Public Way

ORDINANCE
WALGREENS #04938
Acct. No. 7551 - 69
Permit No. 1119771

Be It Ordained by the City Council of the City of Chicago:

SECTION 1. Permission and authority are hereby given and granted to WALGREENS #04938, upon the terms and subject to the conditions of this ordinance to maintain and use, as now constructed, seven (7) Light Fixture(s) projecting over the public right-of-way adjacent to its premises known as 4748 W. North Ave..

Said Light Fixture(s) at W. NORTH AVE. measure(s):
Seven (7) at one point five (1.5) foot in length, one (1) foot in width and thirteen (13) feet above grade level.

The location of said privilege shall be as shown on prints kept on file with the Department of Business Affairs and Consumer Protection and the Office of the City Clerk.

Said privilege shall be constructed in accordance with plans and specifications approved by the Department of Transportation (Division of Project Development).

This grant of privilege in the public way shall be subject to the provisions of Section 10-28-015 and all other required provisions of the Municipal Code of Chicago.

The grantee shall pay to the City of Chicago as compensation for the privilege #1119771 herein granted the sum of one hundred five ($105.00) per annum in advance.


A 25% penalty will be added for payments received after due date.

The permit holder agrees to hold the City of Chicago harmless for any damage, relocation or replacement costs associated with damage, relocation or removal of private property caused by the City performing work in the public way.

Authority herein given and granted for a period of five (5) years from and after 06/03/2014.

Alderman _____

Emma Mitts 37th Ward

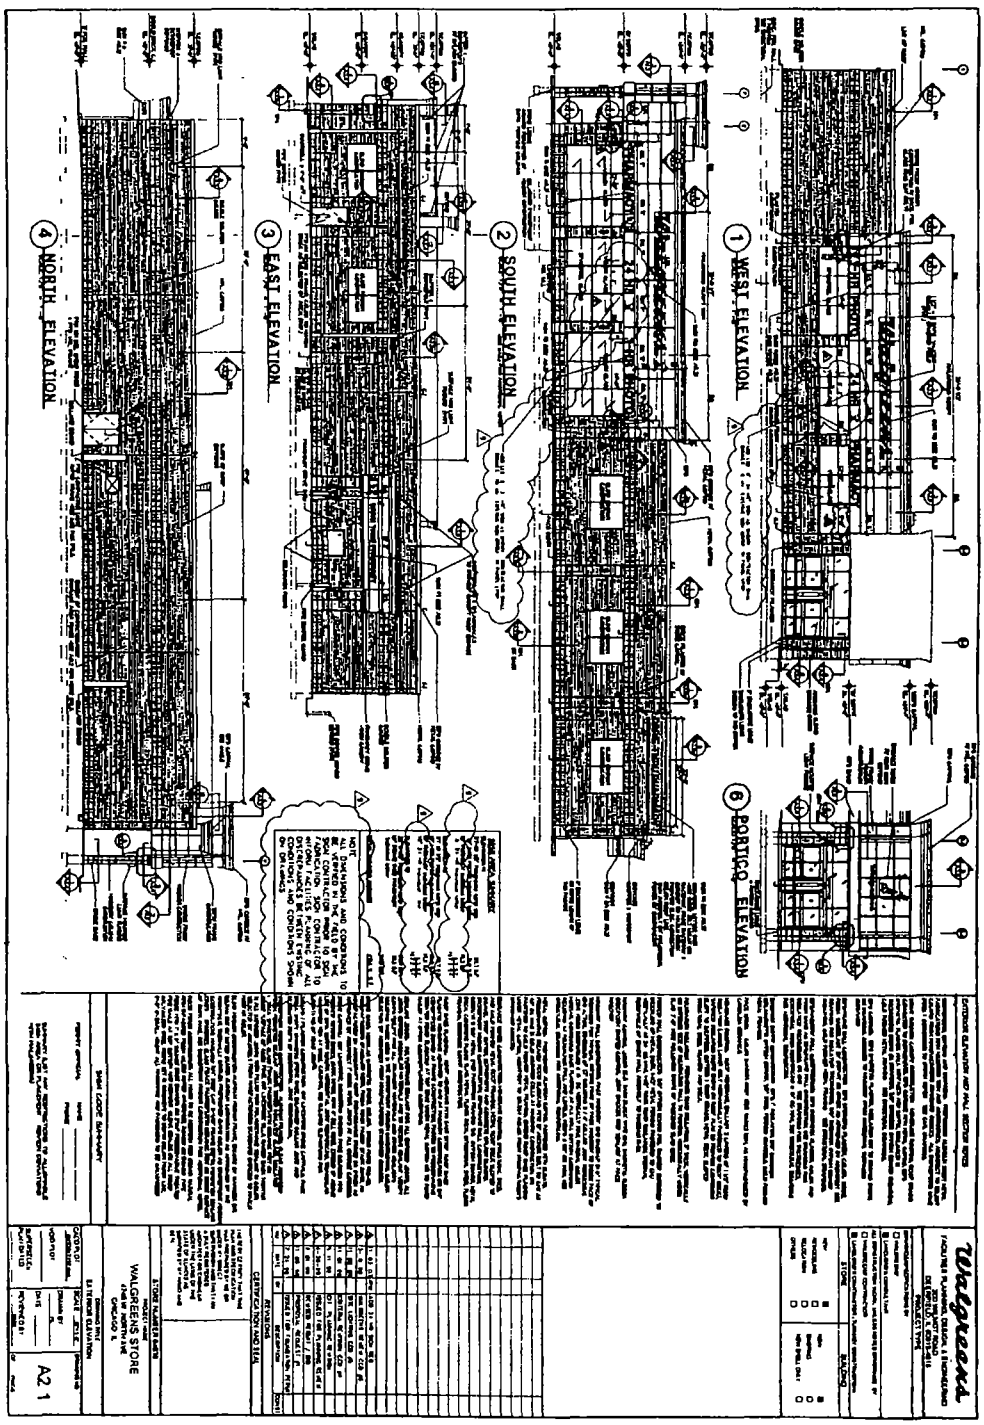
1 WEST ELEVATION
2 SOUTH ELEVATION
3 EAST ELEVATION
4 NORTH ELEVATION
6 PORTICO ELEVATION
Walgreens
WALGREENS STORE
CHICAGO, IL
A2.1

Department of Business Affairs and Consumer Protection
Small Business Center - Public Way Use Unit
City Hall - 121 N. LaSalle Street, Room 800 • Chicago, IL 60602
312-74-GOBIZ / 312-744-6249 • (312) 744-1944 (TTY)
http://www.cityofchicago.org/bacp

07/29/2015

Alderman **Emma Mitts**
Ward # **37**
City of Chicago
City Hall, Room **300**
121 North LaSalle Street
Chicago, Illinois 60602

Re: An ordinance to use and maintain a portion of the public right-of-way for **seven (7) light fixture(s)** for **WALGREENS #04938**, adjacent to the premises known as **4748 W. North Ave.**.

Dear Alderman **Emma Mitts**:

The applicant referenced above has requested the use of the public right-of-way for a **light fixture(s)**. An ordinance has been prepared by the Department of Business Affairs and Consumer Protection – Small Business Center - Public Way Use Unit for presentation to the City Council. Because this request was made for properties located in your ward, as approved by you as per the attached, I respectfully request that you introduce the attached ordinance at the next City Council meeting.

If you have any questions regarding this ordinance, please contact Anthony Bertuca at (312) 744-5506.

Department of Business Affairs and Consumer Protection

City of Chicago

O2015-6067

Office of the City Clerk

Document Tracking Sheet

Meeting Date:	7/29/2015
Sponsor(s):	Mitts (37)
Type:	Ordinance
Title:	Grant(s) of privilege in public way for Walgreens No. 04938 - signs
Committee(s) Assignment:	Committee on Transportation and Public Way

ORDINANCE
WALGREENS #04938
Acct. No. 7551 - 69
Permit No. 1119772

Be It Ordained by the City Council of the City of Chicago:

SECTION 1. Permission and authority are hereby given and granted to WALGREENS #04938, upon the terms and subject to the conditions of this ordinance to maintain and use five (5) sign(s) projecting over the public right-of-way attached to its premises known as 4748 W. North Ave..

Said sign structure(s) measures as follows; along W. NORTH AVE.:
One (1) at twenty-six point six seven (26.67) feet in length, two point eight three (2.83) feet in height and twenty-three (23) feet above grade level.

Said sign structure(s) measures as follows; along W. NORTH AVE.:
One (1) at twelve point eight three (12.83) feet in length, one point five (1.5) feet in height and sixteen (16) feet above grade level.

Said sign structure(s) measures as follows; along W. NORTH AVE.:
One (1) at seven point six seven (7.67) feet in length, one point five (1.5) feet in height and sixteen (16) feet above grade level.

Said sign structure(s) measures as follows; along W. NORTH AVE.:
One (1) at fourteen (14) feet in length, one point five (1.5) feet in height and sixteen (16) feet above grade level.

Said sign structure(s) measures as follows; along W. NORTH AVE.:
One (1) at twenty-two point one seven (22.17) feet in length, three (3) feet in height and twenty-one (21) feet above grade level.

The location of said privilege shall be as shown on prints kept on file with the Department of Business Affairs and Consumer Protection and the Office of the City Clerk.

Said privilege shall be constructed in accordance with plans and specifications approved by the Department of Transportation (Division of Project Development) and Zoning Department - Signs.

This grant of privilege in the public way shall be subject to the provisions of Section 10-28-015 and all other required provisions of the Municipal Code of Chicago.

The grantee shall pay to the City of Chicago as compensation for the privilege #1119772 herein granted the sum of seven hundred seventy-five ($775.00) per annum in advance.


A 25% penalty will be added for payments received after due date.

The permit holder agrees to hold the City of Chicago harmless for any damage, relocation or replacement costs associated with damage, relocation or removal of private property caused by the City performing work in the public way.

Authority herein given and granted for a period of five (5) years from and after 05/13/2014.

Alderman _____

Emma Mitts 37th Ward

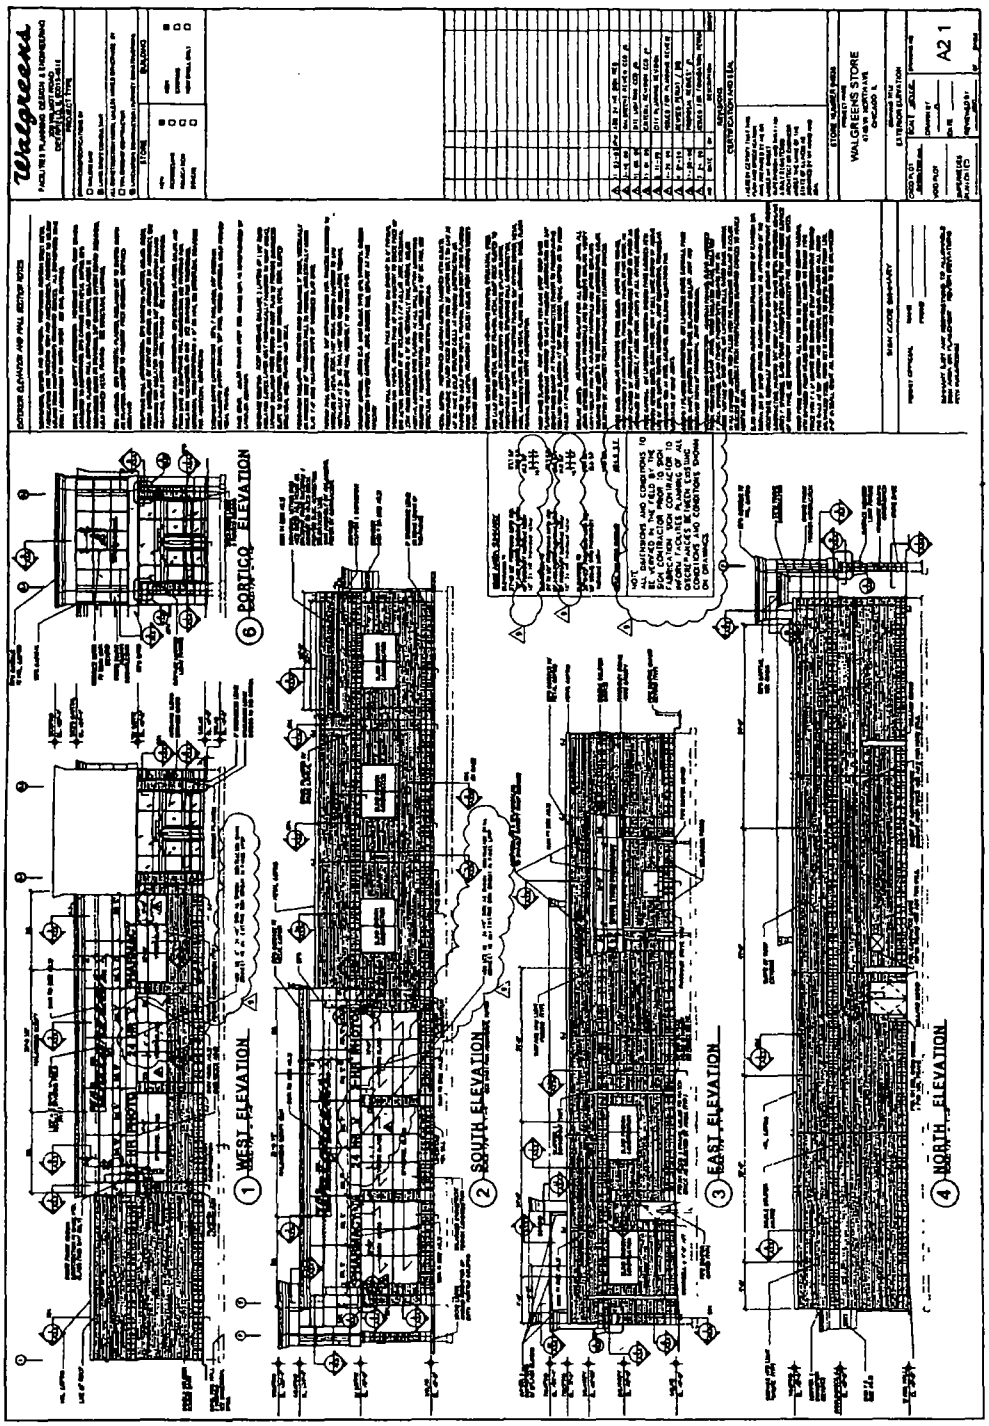
Walgreens
EXTERIOR ELEVATIONS AND FINISH NOTES
WALGREENS STORE
CHICAGO, IL
EXTERIOR ELEVATION
A2.1
1 WEST ELEVATION
2 SOUTH ELEVATION
3 EAST ELEVATION
4 NORTH ELEVATION
6 PORTICO ELEVATION

Department of Business Affairs and Consumer Protection
Small Business Center - Public Way Use Unit
City Hall - 121 N LaSalle Street, Room 800 • Chicago, IL 60602
312-74-GOBIZ / 312-744-6249 • (312) 744-1944 (TTY)
http://www.cityofchicago.org/bacp

07/29/2015

Alderman **Emma Mitts**
Ward # **37**
City of Chicago
City Hall, Room **300**
121 North LaSalle Street
Chicago, Illinois 60602

Re: An ordinance to use and maintain a portion of the public right-of-way for **five (5) sign(s)** for **WALGREENS #04938**, adjacent to the premises known as **4748 W. North Ave.**.

Dear Alderman **Emma Mitts**:

The applicant referenced above has requested the use of the public right-of-way for a **sign(s)**. An ordinance has been prepared by the Department of Business Affairs and Consumer Protection – Small Business Center - Public Way Use Unit for presentation to the City Council. Because this request was made for properties located in your ward, as approved by you as per the attached, I respectfully request that you introduce the attached ordinance at the next City Council meeting.

If you have any questions regarding this ordinance, please contact Anthony Bertuca at (312) 744-5506.

Department of Business Affairs and Consumer Protection

City of Chicago

O2015-6069

Office of the City Clerk

Document Tracking Sheet

Meeting Date:	7/29/2015
Sponsor(s):	Mitts (37)
Type:	Ordinance
Title:	Grant(s) of privilege in public way for Wingstop
Committee(s) Assignment:	Committee on Transportation and Public Way

ORDINANCE
Wingstop
Acct. No. 383960 - 3
Permit No. 1114618

Be It Ordained by the City Council of the City of Chicago:

SECTION 1. Permission and authority are hereby given and granted to Wingstop, upon the terms and subject to the conditions of this ordinance to maintain and use one (1) sign(s) projecting over the public right-of-way attached to its premises known as 4430 W. North Ave..

Said sign structure(s) measures as follows; along North:
One (1) at nineteen (19) feet in length, two point two five (2.25) feet in height and thirteen (13) feet above grade level.

The location of said privilege shall be as shown on prints kept on file with the Department of Business Affairs and Consumer Protection and the Office of the City Clerk.

Said privilege shall be constructed in accordance with plans and specifications approved by the Department of Transportation (Division of Project Development) and Zoning Department - Signs.

This grant of privilege in the public way shall be subject to the provisions of Section 10-28-015 and all other required provisions of the Municipal Code of Chicago.

The grantee shall pay to the City of Chicago as compensation for the privilege #1114618 herein granted the sum of three hundred ($300.00) per annum in advance.

A 25% penalty will be added for payments received after due date.

The permit holder agrees to hold the City of Chicago harmless for any damage, relocation or replacement costs associated with damage, relocation or removal of private property caused by the City performing work in the public way.


Authority herein given and granted for a period of five (5) years from and after Date of Passage.

Alderman _____

Emma Mitts 37th Ward


4430 North Ave. Chicago, IL Location

Channel Letters Front Lit w/LED

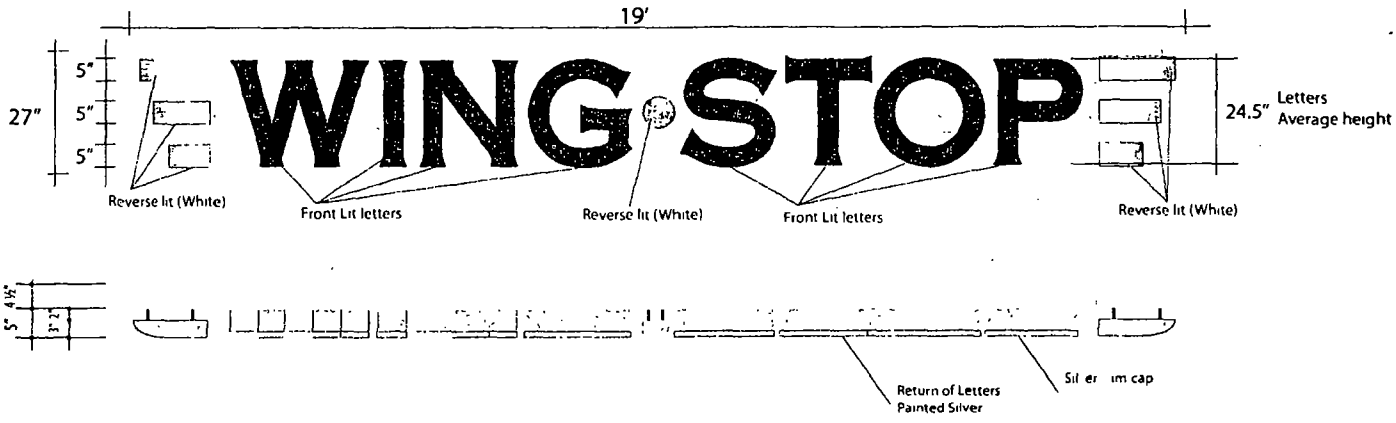


Side WINGS .040" Painted Silver Aluminum
REVERSE Lit Mounted on same Raceway

BARS (2) Sets

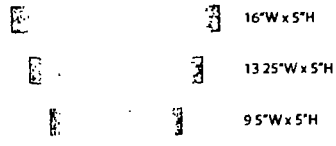

Mounting Details/Side View

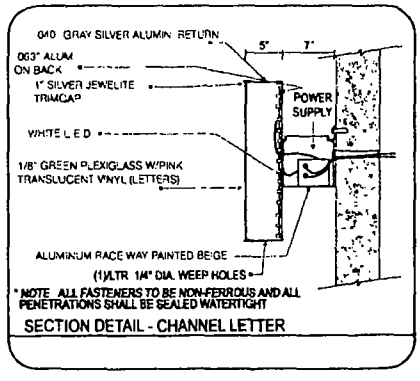

Wing Stop Restaurants / North Ave , Chicago location — Jul 11 2014 / - V 1 0

This Rendering Is Intended As A Sample Only. Color, Texture, Measurements, And Actual Appearance May Vary Slightly From Completed Work And Is Considered Normal & Usual

© COPYRIGHT SIGNS, SIGN-A-RAMA, Inc.

Department of Business Affairs and Consumer Protection
Small Business Center - Public Way Use Unit
City Hall - 121 N. LaSalle Street, Room 800 • Chicago, IL 60602
312-74-GOBIZ / 312-744-6249 • (312) 744-1944 (TTY)
http://www.cityofchicago.org/bacp

07/29/2015

Alderman **Emma Mitts**
Ward # **37**
City of Chicago
City Hall, Room **300**
121 North LaSalle Street
Chicago, Illinois 60602

Re: An ordinance to use and maintain a portion of the public right-of-way for **one (1) sign(s)** for **Wingstop**, adjacent to the premises known as **4430 W. North Ave.**.

Dear Alderman **Emma Mitts**:

The applicant referenced above has requested the use of the public right-of-way for a **sign(s)**. An ordinance has been prepared by the Department of Business Affairs and Consumer Protection – Small Business Center - Public Way Use Unit for presentation to the City Council. Because this request was made for properties located in your ward, as approved by you as per the attached, I respectfully request that you introduce the attached ordinance at the next City Council meeting.

If you have any questions regarding this ordinance, please contact Anthony Bertuca at (312) 744-5506.

Department of Business Affairs and Consumer Protection

City of Chicago

O2015-6072

Office of the City Clerk

Document Tracking Sheet

Meeting Date:	7/29/2015
Sponsor(s):	Sposato (38)
Type:	Ordinance
Title:	Grant(s) of privilege in public way for Beyond Daycare Center
Committee(s) Assignment:	Committee on Transportation and Public Way

ORDINANCE
BEYOND DAYCARE CENTER
Acct. No. 322317 - 6
Permit No. 1119165

Be It Ordained by the City Council of the City of Chicago:

SECTION 1. Permission and authority are hereby given and granted to BEYOND DAYCARE CENTER, upon the terms and subject to the conditions of this ordinance to construct, install, maintain and use one (1) Door Swing(s) on the public right-of-way adjacent to its premises known as 6117 W. Montrose Ave..

Said Door Swing(s) at W.Montrose Avenue measure(s):
One (1) at five point five eight (5.58) feet in length, and two point five eight (2.58) feet in width for a total of fourteen point four (14.4) square feet.

The location of said privilege shall be as shown on prints kept on file with the Department of Business Affairs and Consumer Protection and the Office of the City Clerk.

Said privilege shall be constructed in accordance with plans and specifications approved by the Department of Transportation (Division of Project Development).

This grant of privilege in the public way shall be subject to the provisions of Section 10-28-015 and all other required provisions of the Municipal Code of Chicago.

The grantee shall pay to the City of Chicago as compensation for the privilege #1119165 herein granted the sum of seventy-five ($75.00) per annum in advance.

A 25% penalty will be added for payments received after due date.

The permit holder agrees to hold the City of Chicago harmless for any damage, relocation or replacement costs associated with damage, relocation or removal of private property caused by the City performing work in the public way.

Authority herein given and granted for a period of five (5) years from and after Date of Passage.

Alderman _____

Nicholas Sposato 38th Ward

BEYOND DAY CARE

6117 W MONTROSE AVE , CHICAGO, IL

OWNER: NAJAT KAKOW

ARCHITECT RAY FANG & ASSOCIATES

GENERAL NOTES

ALL WORK SHALL CONFORM TO CITY OF CHICAGO CODES AND ORDINANCES CONTRACTOR SHALL INFORM ARCHITECT/BUILDER OF ANY ITEMS ON THE DRAWINGS WHICH MAY CONFLICT WITH CODE SO THAT THOSE ITEMS MAY BE RESOLVED PRIOR TO THE EXECUTION OF WORKS

OSHA NOTES:


ALL CONTRACTORS, SUB CONTRACTORS AND THEIR AFFILIATES WORKING ON THIS PROJECT SHALL, AT ALL TIMES, KEEP THE WORK PLACE SAFE AND MEET ALL OF THE OCCUPATIONAL SAFETY AND HAZAD ACT (OSHA) OR OTHER GOVERNING REGULATIONS THE BEGINNING OF WORK BY A CONTRACTOR OR SUBCONTRACTOR INDICATE THEIR SATISFACTION OF SAFETY ON THE SITE AND ARE FULL RESPONSIBLE FOR ACCIDENTS AND / OR DAMAGES IF UNSATISFIED, THE CONTRACTOR OR SUBCONTRACTOR SHALL INFORM THE ARCHITECT / OWNER / BUILDER THE ACTIONS TO BE TAKEN AND DEVICES NECESSARY TO RENDER THE JOB-SITE SAFETY IF THE WORK OF OTHER PARTIES IS FOUND AT ANY TIME TO BE UNSAFE, THE CONTRACTOR OR SUBCONTRACTOR SHALL IMMEDIATELY STOP ALL WORK AND NOTIFY THE GENERAL CONTRACTOR, ARCHITECT AND OWNER. THE BEGINNING OF WORK SHALL INDICATE ACKNOWLEDGEMENT AND ACCEPTANCE OF THESE REQUIREMENTS

GENERAL CONDITIONS·

REFER TO LATEST AIA A201 FOR GENERAL CONDITIONS ALL CONTRACTORS, SUBCONTRACTORS SHALL ADD THE OWNER(S), OWNER'S REPRESENTATIVE(S), ARCHITECTS, ENGINEERS AS ADDITIONAL INSURED PARTIES BIDDING ON THIS PLAN OR WORKING IN THIS PROJECT IMPLIES THE ACCEPTANCE OF THIS STATEMENT


INSURANCE·

MIN INSURANCE AMOUNT PER OWNER AND STATUE LAW REQUIREMENTS

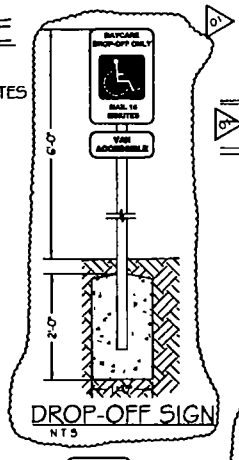


DROP-OFF SIGN

NTS

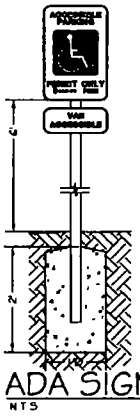

ADA SIGN

NTS

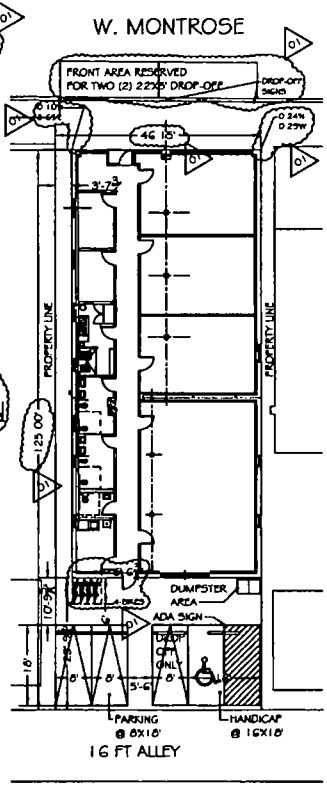

EXISTING SITE PLAN

1"=20'-0"

DRAWING INDEX:

T-1 --- SITE PLANS, DRAWING INDEX, NOTES
CFC --- RESERVED
D-1 --- DEMOLITION PLAN
EG --- EGRESS/OCCUPANCY LOAD
A-1 --- NEW FL PLAN AND NOTES
A-2 --- NEW REFLECTED CEILG PLAN AND NOTES
A-3 --- NEW ROOF PLAN (PLAY AREA), SOUTH ELEVATION
A-4 --- DOOR AND FINISH SCHEDULES, ADA DIMENSIONS
A-5 --- GENERAL BUILDING NOTES & DRINKING FOUNTAIN DIMEN
A-6 --- ALL DETAILS
M-1 --- NEW M-PLAN AND NOTES
M-2 --- LIGHT/VENT SCHEDULE, EQUIP + EXHAUST SCHD
M-3 --- NEW ROOF M-PLAN, EXHAUST FAN SCHD ,
M-4 --- NEW KITCHEN HOOD DESIGN AND TABLES
E-1 --- NEW E-PLAN AND NOTES
E-2 --- NEW E-REFL. CEILG PLAN
E-3 --- E-NOTES, E-RISER, E-PANEL SCHEDULE
P-1 --- NEW P-PLAN & NOTES
P-2 --- WATER/VENT/WASTE RISER DIAGRAM, NOTES

ENERGY CODE CERTIFICATION.

I CERTIFY THAT I AM A REGISTERED ENERGY PROFESSIONAL (REP) I ALSO CERTIFY THAT TO THE BEST OF MY PROFESSIONAL KNOWLEDGE AND BELIEF THAT THE PLANS FOR ADDRESS 6117 W MONTROSE FULLY COMPLY WITH THE REQUIREMENTS OF CHAPTER 18-13 ENERGY CONSERVATION OF THE MUNICIPAL CODE OF CHICAGO, EXCEPT 18-13-303

Hung-chun Fang 4/15/15

SIGNED DATED

ARCH LIC NO 001-011348

ARCHITECT'S CERTIFICATION

I HEREBY CERTIFY THAT THESE PLANS WERE PREPARED UNDER MY DIRECT SUPERVISION, AND TO THE BEST OF MY KNOWLEDGE CONFORM TO CHICAGO BUILDING CODES AND ORDINANCES ANY REPRODUCTIONS, CHANGES OR ASSIGNMENTS WITHOUT MY WRITTEN CONCENT ARE PROHIBITED

Hung-chun Fang 4/15/15

HUNG-CHUN FANG DATE SEALED

ILLINOIS LICENSED ARCHITECT

NO 001-011348

ZONING:

ZONING DISTRICT RS-3
MAX FAR=0.9
MAX BUILDING HEIGHT = 30'

BUILDING:

TYPE OF OCCUPANCY C-3, SCHOOLS (DAY CARE 2-6, LESS THAN 100)
TYPE OF CONSTRUCTION IIIC
(SEE DRAWING EG FOR MORE INFORMATION)
SETBACKS --- NOT REQ'D
PARKING --- 1 PARKINGS/3 EMPLOYEES (PER OWNER, MAX 6 EMPLOYEES ON SITE)

OPERATION HOURS:

DAYCARE OPERATES BETWEEN 6:00 AM TO 12 AM , 7 DAYS/WEEK

STATE OF ILLINOIS
HUNG-CHUN FANG
011348
REGISTERED ARCHITECT
EXPIRE 11/30/2016

1/8"=1'-0" 0 5 10 20

PERMIT APP. 100530412

RAY FANG AND ASSOCIATES 630-780-5556 HCFANG003@AOL.COM	NAJAT KAKOW JENNIFER, 773-797-6351 NAJATKAKOW@HOTMAIL.COM	NOTES, SITE PLAN, DWG INDEX, ZONING, BUILDING INFOR.	BEYOND DAY CARE CENTER 6117 W MONTROSE AVE CHICAGO IL 60634	REVISION LOGS 0 FOR PERMIT 4-16-15 01 ADD 4 BIKES 2 FRONT DROP-OFF SIGNS MAY 5 ES-2015 DRAWING NO T-1

Department of Business Affairs and Consumer Protection
Small Business Center - Public Way Use Unit
City Hall - 121 N LaSalle Street, Room 800 • Chicago, IL 60602
312-74-GOBIZ / 312-744-6249 • (312) 744-1944 (TTY)
http://www.cityofchicago.org/bacp

07/29/2015

Alderman **Nicholas Sposato**
Ward # **38**
City of Chicago
City Hall, Room **200**
121 North LaSalle Street
Chicago, Illinois 60602

Re: An ordinance to use and maintain a portion of the public right-of-way for **one (1) door swing(s)** for **BEYOND DAYCARE CENTER**, adjacent to the premises known as **6117 W. Montrose Ave.**.

Dear Alderman **Nicholas Sposato**:

The applicant referenced above has requested the use of the public right-of-way for a **door swing(s)**. An ordinance has been prepared by the Department of Business Affairs and Consumer Protection – Small Business Center - Public Way Use Unit for presentation to the City Council. Because this request was made for properties located in your ward, as approved by you as per the attached, I respectfully request that you introduce the attached ordinance at the next City Council meeting.

If you have any questions regarding this ordinance, please contact Anthony Bertuca at (312) 744-5506.

Department of Business Affairs and Consumer Protection

City of Chicago

O2015-6074

Office of the City Clerk

Document Tracking Sheet

Meeting Date:	7/29/2015
Sponsor(s):	Sposato (38)
Type:	Ordinance
Title:	Grant(s) of privilege in public way for Family Dollar, Inc.
Committee(s) Assignment:	Committee on Transportation and Public Way

ORDINANCE
FAMILY DOLLAR, INC.
Acct. No. 11071 - 141
Permit No. 1115767

Be It Ordained by the City Council of the City of Chicago:

SECTION 1. Permission and authority are hereby given and granted to FAMILY DOLLAR, INC., upon the terms and subject to the conditions of this ordinance to maintain and use one (1) sign(s) projecting over the public right-of-way attached to its premises known as 5708 W. Irving Park Rd..

Said sign structure(s) measures as follows; along W. Irving Park Road:
One (1) at twenty-five point two five (25.25) feet in length, two point nine two (2.92) feet in height and fourteen (14) feet above grade level.

The location of said privilege shall be as shown on prints kept on file with the Department of Business Affairs and Consumer Protection and the Office of the City Clerk.

Said privilege shall be constructed in accordance with plans and specifications approved by the Department of Transportation (Division of Project Development) and Zoning Department - Signs.

This grant of privilege in the public way shall be subject to the provisions of Section 10-28-015 and all other required provisions of the Municipal Code of Chicago.

The grantee shall pay to the City of Chicago as compensation for the privilege #1115767 herein granted the sum of three hundred ($300.00) per annum in advance.

A 25% penalty will be added for payments received after due date.

The permit holder agrees to hold the City of Chicago harmless for any damage, relocation or replacement costs associated with damage, relocation or removal of private property caused by the City performing work in the public way.

Authority herein given and granted for a period of five (5) years from and after Date of Passage.

Alderman _____


Nicholas Sposato 38th Ward



Family Dollar Design Drawings

34.5" Cloud Sign
with LED Interior Illumination


SIGN WEIGHT = 450 LBS.
SIGN AREA = 74.75 SQ. FT.

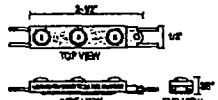


GE Tetra Max - White LED Illumination
Scale 1/2" = 1"



Switchplate Detail
Scale: N.T.S.

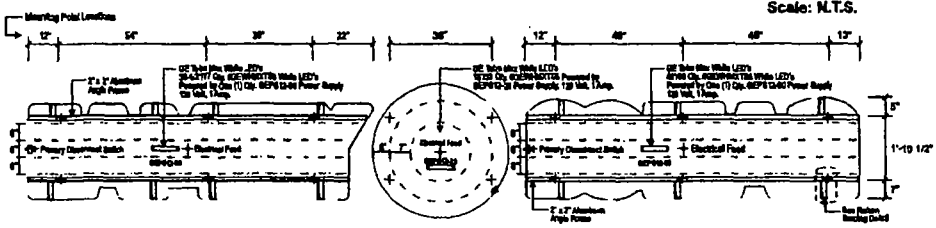

Front View - 34.5" Linear Cloud / 46" Medallion
Scale 3/8" = 1'-0"

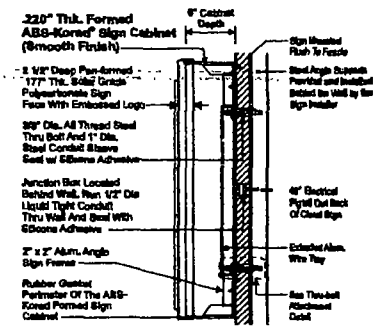


Construction / Attachment Detail (Typ.)
Scale: N.T.S.


120 VOLT / 3.0 AMPS TOTAL LOAD

GENERAL SPECIFICATIONS

Cloud Format Logo Medallion and Word Forms as per Finalized Approved Drawings Based On The 34.5" Clouds Illustrated.
Cloud Format Shall Encompass The Logo Medallion And The "Family Dollar" Standard Logo Forms
Interior Illumination Provided by GE Tetra Max White LED's and Powered by Low Voltage Power Supplies.
LED Layouts Illustrated.
Signs to be UL Approved.
Cloud Signs Shall Be Assembled From .220 Thk. Formed ABS-Korad Backs and Returns (Smooth Finish).
Cloud Face Shall Be Formed .177" Thk. 9clar Grade Polycarbonate with All Colors Applied Second Surface.
Face Held With Fasteners Through the Integral Molded Lip.
Mounting Provided Via. 3/8" Stainless Steel Thru-bolts

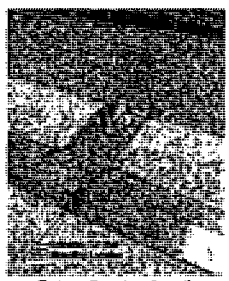

Return Bracing Detail

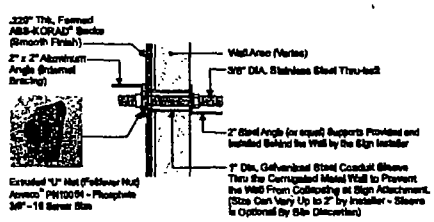

Thru-bolt Attachment Detail
Scale: N.T.S.

Allen Industries | ELECTRIC SIGN | THIS SIGN IS INTENDED TO BE INSTALLED IN ACCORDANCE WITH THE REQUIREMENTS OF ARTICLE 600 OF THE NATIONAL ELECTRICAL CODE AND/OR OTHER APPLICABLE LOCAL CODES. THIS IS A RECOGNIZED PRODUCT WHICH BEARS THE UL LABEL.

3.0 AMPS TOTAL

FAMILY DOLLAR

9/19/14	Issue Date	Client: Family Dollar
8/24/14	BH	6708 W. Irving Park Rd.
		Chicago, IL 60634
		Job: PD-C 6984 Chicago IL Sq Tower 24 Cloud
		Scale: Drawn By: BC Ref #18

Allen Industries
www.allenindustries.com
Signs and Image Solutions
Corporate Headquarters
4434 Burnt Poplar Road, Greensboro, NC 27409
Phone 800-867-3553 336-856-3794 Fax 336-668-7878

This is an original unpublished drawing, created by Allen Industries, Inc. It is submitted for your personal use in connection with the project being planned for you by Allen Industries, Inc. It is not to be shown to anyone outside your organization, nor used, reproduced, copied or exhibited in any fashion whatsoever. All or part of this design (except for registered trademarks) remains the property of Allen Industries, Inc.

Department of Business Affairs and Consumer Protection
Small Business Center - Public Way Use Unit
City Hall - 121 N. LaSalle Street, Room 800 • Chicago, IL 60602
312-74-GOBIZ / 312-744-6249 • (312) 744-1944 (TTY)
http://www.cityofchicago.org/bacp

07/29/2015

Alderman **Nicholas Sposato**
Ward # **38**
City of Chicago
City Hall, Room **200**
121 North LaSalle Street
Chicago, Illinois 60602

Re: An ordinance to use and maintain a portion of the public right-of-way for **one (1) sign(s)** for **FAMILY DOLLAR, INC.**, adjacent to the premises known as **5708 W. Irving Park Rd.**.

Dear Alderman **Nicholas Sposato**:

The applicant referenced above has requested the use of the public right-of-way for a **sign(s)**. An ordinance has been prepared by the Department of Business Affairs and Consumer Protection – Small Business Center - Public Way Use Unit for presentation to the City Council. Because this request was made for properties located in your ward, as approved by you as per the attached, I respectfully request that you introduce the attached ordinance at the next City Council meeting.

If you have any questions regarding this ordinance, please contact Anthony Bertuca at (312) 744-5506.

Department of Business Affairs and Consumer Protection

City of Chicago

O2015-6076

Office of the City Clerk

Document Tracking Sheet

Meeting Date:	7/29/2015
Sponsor(s):	Sposato (38)
Type:	Ordinance
Title:	Grant(s) of privilege in public way for Irving Narragansett Partnership
Committee(s) Assignment:	Committee on Transportation and Public Way

ORDINANCE
IRVING NARRAGANSETT PARTNERSHIP
Acct. No. 397434 - 1
Permit No. 1118153

Be It Ordained by the City Council of the City of Chicago:

SECTION 1. Permission and authority are hereby given and granted to IRVING NARRAGANSETT PARTNERSHIP, upon the terms and subject to the conditions of this ordinance to maintain and use one (1) sign(s) projecting over the public right-of-way attached to its premises known as 5635 W. Montrose Ave..

Said sign structure(s) measures as follows; along W. Montrose Avenue:
One (1) at twelve (12) feet in length, ten (10) feet in height and nine point eight three (9.83) feet above grade level.

The location of said privilege shall be as shown on prints kept on file with the Department of Business Affairs and Consumer Protection and the Office of the City Clerk.

Said privilege shall be constructed in accordance with plans and specifications approved by the Department of Transportation (Division of Project Development) and Zoning Department - Signs.

This grant of privilege in the public way shall be subject to the provisions of Section 10-28-015 and all other required provisions of the Municipal Code of Chicago.

The grantee shall pay to the City of Chicago as compensation for the privilege #1118153 herein granted the sum of three hundred ($300.00) per annum in advance.

A 25% penalty will be added for payments received after due date.

The permit holder agrees to hold the City of Chicago harmless for any damage, relocation or replacement costs associated with damage, relocation or removal of private property caused by the City performing work in the public way.

Authority herein given and granted for a period of five (5) years from and after Date of Passage.

Alderman Nicholas Sposato

Nicholas Sposato 38th Ward


©Aurora Sign Co Inc 2015

AURORA SIGN CO



DOUBLE-FACED ILLUMINATED SIGN

FABRICATE AND INSTALL SIGN OF ALUMINUM AND STEEL ANGLE.
PANELS TO BE WHITE ACRYLIC WITH COPY APPLIED FIRST SURFACE
EXPOSED METAL SURFACES TO BE COATED WITH ACRYLIC POLYURETHANE
INTERNAL ILLUMINATION TO BE WHITE LEDS.
SCALE - 1/4" = 1'

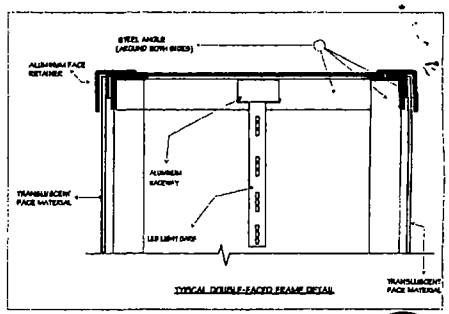


SIGN TO BE UL LISTED

INSTALLATION INSTRUCTIONS

BASE MUST BE ON PRIVATE PROPERTY
SIGN MUST BE MORE THAN 1' BEHIND CURBLINE
SET 8" X 21' STEEL PIPE IN CONCRETE FOOTING TO DEPTH OF 6'.
STAGE 5" X 8' STEEL PIPE ON TOP.
SIGN TO BE PERPENDICULAR TO MONTROSE
CONNECT TO ELECTRICAL SERVICE
TO BE PROVIDED BY OTHERS
PRIOR TO INSTALL.



existing

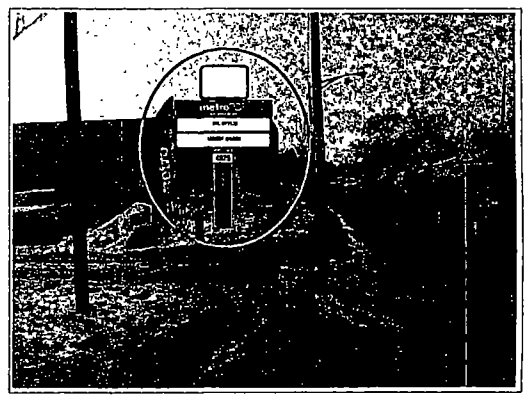

1100 Route 34
Aurora, Illinois 60504
630 898 5900 office
630 898 6091 fax

Prepared For: 5625 W MONTROSE	Address: 5625 W MONTROSE	Design: 215107	Sheet: 4	Design Date: 2/18/15	Rev 1:		Salesman
Location Name:	City/State: CHICAGO, IL	Rev 1:			Rev 4:		Colors
		Rev 2:			Rev 5:		Notes

NOTE: THIS DRAWING IS THE PROPERTY OF AURORA SIGN CO. IT IS NOT TO BE REPRODUCED, COPIED OR EXHIBITED IN ANY FASHION WITHOUT WRITTEN CONSENT FROM AURORA SIGN CO. CHARGES OF UP TO $2000.00 WILL BE ASSESSED FOR ANY MIS-USE OF THESE DRAWINGS

Department of Business Affairs and Consumer Protection
Small Business Center - Public Way Use Unit
City Hall - 121 N. LaSalle Street, Room 800 • Chicago. IL 60602
312-74-GOBIZ / 312-744-6249 • (312) 744-1944 (TTY)
http://www.cityofchicago.org/bacp

07/29/2015

Alderman **Nicholas Sposato**
Ward # **38**
City of Chicago
City Hall, Room **200**
121 North LaSalle Street
Chicago, Illinois 60602

Re: An ordinance to use and maintain a portion of the public right-of-way for **one (1) sign(s)** for **IRVING NARRAGANSETT PARTNERSHIP**, adjacent to the premises known as **5635 W. Montrose Ave.**.

Dear Alderman **Nicholas Sposato**:

The applicant referenced above has requested the use of the public right-of-way for a **sign(s)**. An ordinance has been prepared by the Department of Business Affairs and Consumer Protection – Small Business Center - Public Way Use Unit for presentation to the City Council. Because this request was made for properties located in your ward, as approved by you as per the attached, I respectfully request that you introduce the attached ordinance at the next City Council meeting.

If you have any questions regarding this ordinance, please contact Anthony Bertuca at (312) 744-5506.

Department of Business Affairs and Consumer Protection

City of Chicago

O2015-6079

Office of the City Clerk

Document Tracking Sheet

Meeting Date:	7/29/2015
Sponsor(s):	Sposato (38)
Type:	Ordinance
Title:	Grant(s) of privilege in public way for Perkolator
Committee(s) Assignment:	Committee on Transportation and Public Way

ORDINANCE
Perkolator
Acct. No. 362583 - 2
Permit No. 1115043

Be It Ordained by the City Council of the City of Chicago:

SECTION 1. Permission and authority are hereby given and granted to Perkolator, upon the terms and subject to the conditions of this ordinance to maintain and use one (1) sign(s) projecting over the public right-of-way attached to its premises known as 6032 W. Irving Park Rd..

Said sign structure(s) measures as follows; along W. Irving Park Road:
One (1) at ten (10) feet in length, two (2) feet in height and ten (10) feet above grade level.

The location of said privilege shall be as shown on prints kept on file with the Department of Business Affairs and Consumer Protection and the Office of the City Clerk.

Said privilege shall be constructed in accordance with plans and specifications approved by the Department of Transportation (Division of Project Development) and Zoning Department - Signs.

This grant of privilege in the public way shall be subject to the provisions of Section 10-28-015 and all other required provisions of the Municipal Code of Chicago.

The grantee shall pay to the City of Chicago as compensation for the privilege #1115043 herein granted the sum of one hundred ($100.00) per annum in advance.

A 25% penalty will be added for payments received after due date.

The permit holder agrees to hold the City of Chicago harmless for any damage, relocation or replacement costs associated with damage, relocation or removal of private property caused by the City performing work in the public way.


Authority herein given and granted for a period of five (5) years from and after Date of Passage.

Alderman _____

Nicholas Sposato 38th Ward

APPLICATION TO USE THE PUBLIC RIGHT OF WAY

EXAMPLE OF SIGN DRAWING

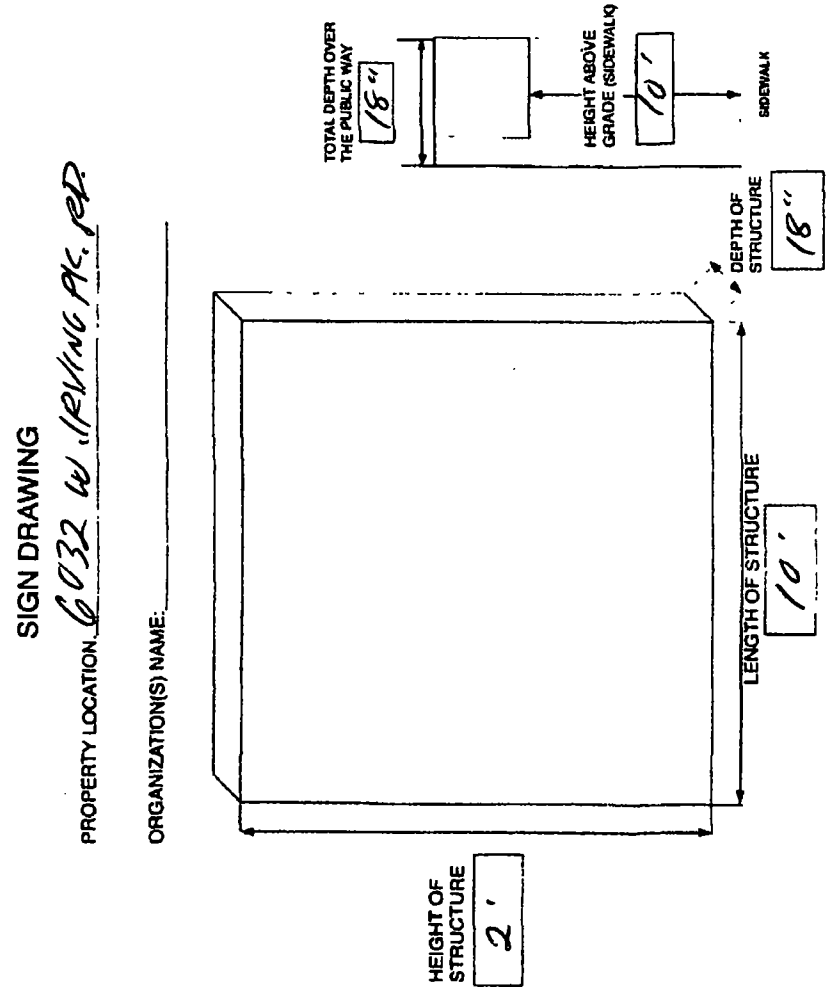

Department of Business Affairs and Consumer Protection
Small Business Center - Public Way Use Unit
City Hall - 121 N. LaSalle Street, Room 800 • Chicago, IL 60602
312-74-GOBIZ / 312-744-6249 • (312) 744-1944 (TTY)
http://www.cityofchicago.org/bacp

07/29/2015

Alderman **Nicholas Sposato**
Ward # **38**
City of Chicago
City Hall, Room **200**
121 North LaSalle Street
Chicago, Illinois 60602

Re: An ordinance to use and maintain a portion of the public right-of-way for **one (1) sign(s)** for **Perkolator**, adjacent to the premises known as **6032 W. Irving Park Rd.**.

Dear Alderman **Nicholas Sposato**:

The applicant referenced above has requested the use of the public right-of-way for a **sign(s)**. An ordinance has been prepared by the Department of Business Affairs and Consumer Protection – Small Business Center - Public Way Use Unit for presentation to the City Council. Because this request was made for properties located in your ward, as approved by you as per the attached, I respectfully request that you introduce the attached ordinance at the next City Council meeting.

If you have any questions regarding this ordinance, please contact Anthony Bertuca at (312) 744-5506.

Department of Business Affairs and Consumer Protection

City of Chicago

O2015-6082

Office of the City Clerk

Document Tracking Sheet

Meeting Date:	7/29/2015
Sponsor(s):	Laurino (39)
Type:	Ordinance
Title:	Grant(s) of privilege in public way for Chicago Dental Studio of Mayfair, The
Committee(s) Assignment:	Committee on Transportation and Public Way

ORDINANCE
THE CHICAGO DENTAL STUDIO OF MAYFAIR
Acct. No. 398709 - 1
Permit No. 1119022

Be It Ordained by the City Council of the City of Chicago:

SECTION 1. Permission and authority are hereby given and granted to THE CHICAGO DENTAL STUDIO OF MAYFAIR, upon the terms and subject to the conditions of this ordinance to maintain and use two (2) sign(s) projecting over the public right-of-way attached to its premises known as 4401 W. Lawrence Ave..

Said sign structure(s) measures as follows; along W LAWRENCE AVE:
One (1) at twenty-seven (27) feet in length, one point four two (1.42) feet in height and ten (10) feet above grade level.
One (1) at two point five (2.5) feet in length, two point five (2.5) feet in height and ten (10) feet above grade level.

The location of said privilege shall be as shown on prints kept on file with the Department of Business Affairs and Consumer Protection and the Office of the City Clerk.

Said privilege shall be constructed in accordance with plans and specifications approved by the Department of Transportation (Division of Project Development) and Zoning Department - Signs.

This grant of privilege in the public way shall be subject to the provisions of Section 10-28-015 and all other required provisions of the Municipal Code of Chicago.

The grantee shall pay to the City of Chicago as compensation for the privilege #1119022 herein granted the sum of four hundred ($400.00) per annum in advance.

A 25% penalty will be added for payments received after due date.

The permit holder agrees to hold the City of Chicago harmless for any damage, relocation or replacement costs associated with damage, relocation or removal of private property caused by the City performing work in the public way.

Authority herein given and granted for a period of five (5) years from and after Date of Passage.

Alderman _____

Margaret Laurino 39th Ward

© Aurora Sign Co Inc 2015


AURORA SIGN CO

27' 0"

1' 5"

ELECTRICAL DISCONNECT SWITCH

THE CHICAGO DENTAL STUDIO

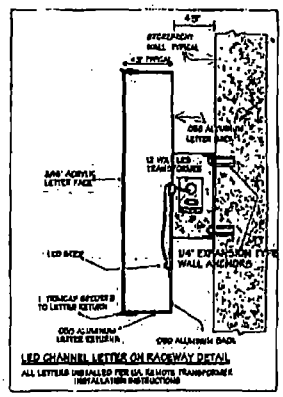


LED CHANNEL LETTER ON RACEWAY DETAIL
ALL LETTERS INSTALLED PER UL 48 NOTE TRANSFORMER INSTALLATION INSTRUCTIONS

INDIVIDUAL ILLUMINATED LETTERS ON RACEWAY


FABRICATE AND INSTALL LETTERS OF ALUMINUM AND ACRYLIC
FACES TO BE WHITE ACRYLIC
TRIMCAP TO BE BLACK. RETURNS TO BE BLACK
RACEWAY TO BE PAINTED TO MATCH WALL
EXPOSED METAL SURFACES TO BE COATED WITH ACRYLIC POLYURETHANE
INTERNAL ILLUMINATION TO BE WHITE LEDS
SCALE = 1/2" = 1'

SIGN TO BE UL LISTED

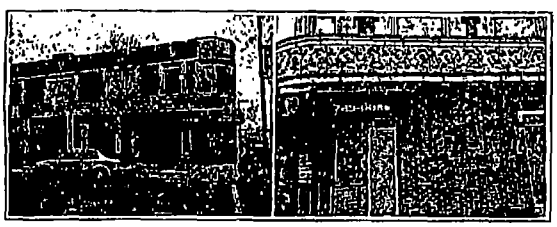

INSTALLATION INSTRUCTIONS

REMOVE EXISTING AWNING AND DISPOSE
RETAIN SUPPORT STRUCTURE
INSTALL SIDE SIGNS AND CURVE SECTION
CONNECT TO ELECTRICAL SERVICE
TO BE PROVIDED BY OTHERS
PRIOR TO INSTALL

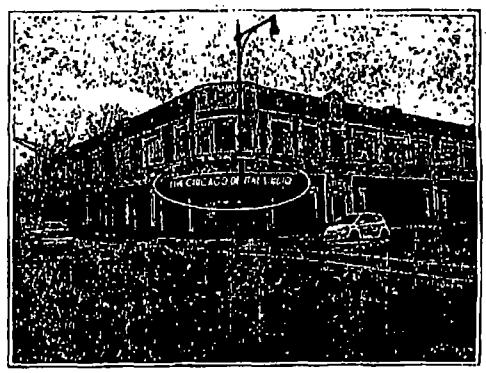


1100 Route 34
Aurora, Illinois 60504
630 898 5900 office
630 898 6091 fax

Prepared For: CHICAGO DENTAL STUDIO	Address: 4401 W LAWRENCE AVE	Drwg: 215223	Sheet: 4	Design Date: 4/9/15	Rev 1:
Location Name:	City/State: CHICAGO, IL	Rev 2:	Rev 3:	Rev 4:	Rev 5:

NOTE: THIS DRAWING IS THE PROPERTY OF AURORA SIGN CO. IT IS NOT TO BE REPRODUCED, COPIED OR EXHIBITED IN ANY FASHION WITHOUT WRITTEN CONSENT FROM AURORA SIGN CO. CHARGES OF UP TO $3000.00 WILL BE ASSESSED FOR ANY MIS-USE OF THESE DRAWINGS


© Aurora Sign Co Inc 2015


AURORA SIGN CO.

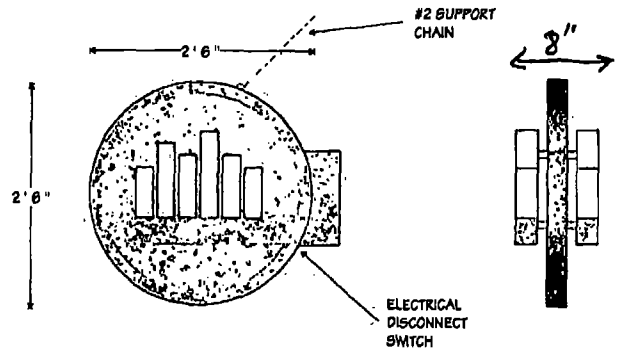

DOUBLE-FACED SILHOUETTE-ILLUMINATED SIGN -

FABRICATE AND INSTALL SIGN OF ALUMINUM AND ANGLE
BACKGROUND TO BE ALUMINUM
BRUSH TO BE ALUMINUM WITH RETURNS
BRUSH BACKS TO BE CLEAR ACRYLIC.
ALL EXPOSED METAL SURFACES TO BE COATED WITH ACRYLIC POLYURETHANE.
INTERNAL ILLUMINATION TO BE WHITE LEDS
SCALE - 1" = 1'

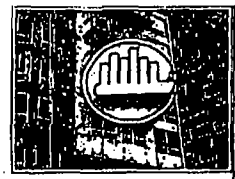

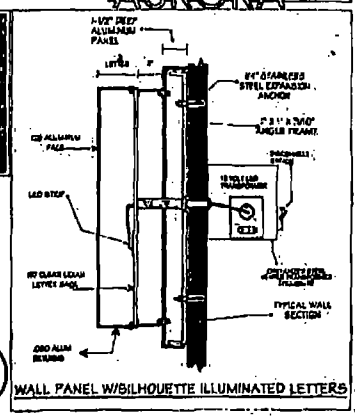


SIGN TO BE UL LISTED

WALL PANEL W/SILHOUETTE ILLUMINATED LETTERS



INSTALLATION INSTRUCTIONS

SIGNS TO BE INSTALLED ON EACH ENDS OF NEW CURVED SIGN
SUPPORT CHAIN TO BE ANCHORED AT NLT 45'
CONNECT TO ELECTRICAL SERVICE
TO BE PROVIDED BY OTHERS
PRIOR TO INSTALL

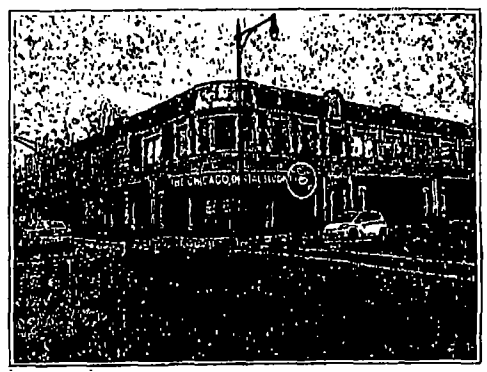

1100 Route 34
Aurora, Illinois 60504
630 898 5900 office
630 898 6091 fax

Prepared For: CHICAGO DENTAL STUDIO	Address: 4401 W LAWRENCE AVE	Design: 215223	Sheet: B	Change Date: 4/8/15	Rev 3	Salesman
Location Name:	City/State: CHICAGO, IL	Rev 1			Rev 4	Colors
		Rev 2			Rev 5	Notes

NOTE: THIS DRAWING IS THE PROPERTY OF AURORA SIGN CO. IT IS NOT TO BE REPRODUCED, COPIED OR EXHIBITED IN ANY FASHION WITHOUT WRITTEN CONSENT FROM AURORA SIGN CO. CHARGES OF UP TO $2500.00 WILL BE ASSESSED FOR ANY INFRINGEMENT OF THESE DRAWINGS

City of Chicago

O2015-6084

Office of the City Clerk

Document Tracking Sheet

Meeting Date:	7/29/2015
Sponsor(s):	Laurino (39)
Type:	Ordinance
Title:	Grant(s) of privilege in public way for European Psychic Shop
Committee(s) Assignment:	Committee on Transportation and Public Way

ORDINANCE
EUROPEAN PSYCHIC SHOP
Acct. No. 19421 - 2
Permit No. 1119292

Be It Ordained by the City Council of the City of Chicago:

SECTION 1. Permission and authority are hereby given and granted to EUROPEAN PSYCHIC SHOP, upon the terms and subject to the conditions of this ordinance to maintain and use one (1) sign(s) projecting over the public right-of-way attached to its premises known as 3415 W. Peterson Ave..

Said sign structure(s) measures as follows; along W. Peterson:
One (1) at five (5) feet in length, four (4) feet in height and thirteen (13) feet above grade level.

The location of said privilege shall be as shown on prints kept on file with the Department of Business Affairs and Consumer Protection and the Office of the City Clerk.

Said privilege shall be constructed in accordance with plans and specifications approved by the Department of Transportation (Division of Project Development) and Zoning Department - Signs.

This grant of privilege in the public way shall be subject to the provisions of Section 10-28-015 and all other required provisions of the Municipal Code of Chicago.

The grantee shall pay to the City of Chicago as compensation for the privilege #1119292 herein granted the sum of one hundred ($100.00) per annum in advance.

A 25% penalty will be added for payments received after due date.

The permit holder agrees to hold the City of Chicago harmless for any damage, relocation or replacement costs associated with damage, relocation or removal of private property caused by the City performing work in the public way.

Authority herein given and granted for a period of five (5) years from and after 11/15/2011.

Alderman _____

Margaret Laurino 39th Ward

EUROPEAN PSYCHIC SHOP
3415 W PETERSON AVE
CHICAGO, IL 60659



OUTSIDE SIGN

5'



4'

INDEPENDENT NEON & SIGNS
1810 W IRVING PARK
CHICAGO, IL 60640
773-248-1969

City of Chicago

O2015-6087

Office of the City Clerk

Document Tracking Sheet

Meeting Date:	7/29/2015
Sponsor(s):	Laurino (39)
Type:	Ordinance
Title:	Grant(s) of privilege in public way for Tres Americas Books, Inc.
Committee(s) Assignment:	Committee on Transportation and Public Way

ORDINANCE
TRES AMERICAS BOOKS INC
Acct. No. 27620 - 1
Permit No. 1119564

Be It Ordained by the City Council of the City of Chicago:

SECTION 1. Permission and authority are hereby given and granted to TRES AMERICAS BOOKS INC, upon the terms and subject to the conditions of this ordinance to maintain and use one (1) sign(s) projecting over the public right-of-way attached to its premises known as 4336 N. Pulaski Rd..

Said sign structure(s) measures as follows; along N. Pulaski Road:
One (1) at four (4) feet in length, three (3) feet in height and thirteen (13) feet above grade level.

The location of said privilege shall be as shown on prints kept on file with the Department of Business Affairs and Consumer Protection and the Office of the City Clerk.

Said privilege shall be constructed in accordance with plans and specifications approved by the Department of Transportation (Division of Project Development) and Zoning Department - Signs.

This grant of privilege in the public way shall be subject to the provisions of Section 10-28-015 and all other required provisions of the Municipal Code of Chicago.

The grantee shall pay to the City of Chicago as compensation for the privilege #1119564 herein granted the sum of one hundred ($100.00) per annum in advance.

A 25% penalty will be added for payments received after due date.

The permit holder agrees to hold the City of Chicago harmless for any damage, relocation or replacement costs associated with damage, relocation or removal of private property caused by the City performing work in the public way.

Authority herein given and granted for a period of five (5) years from and after 06/09/2015.

Alderman _____

Margaret Laurino 39th Ward

Tres Américas Books Inc.

4336 N. Pulaski Rd.
Chicago, IL 60641
Tel: (773) 481-9090

May 14-2015

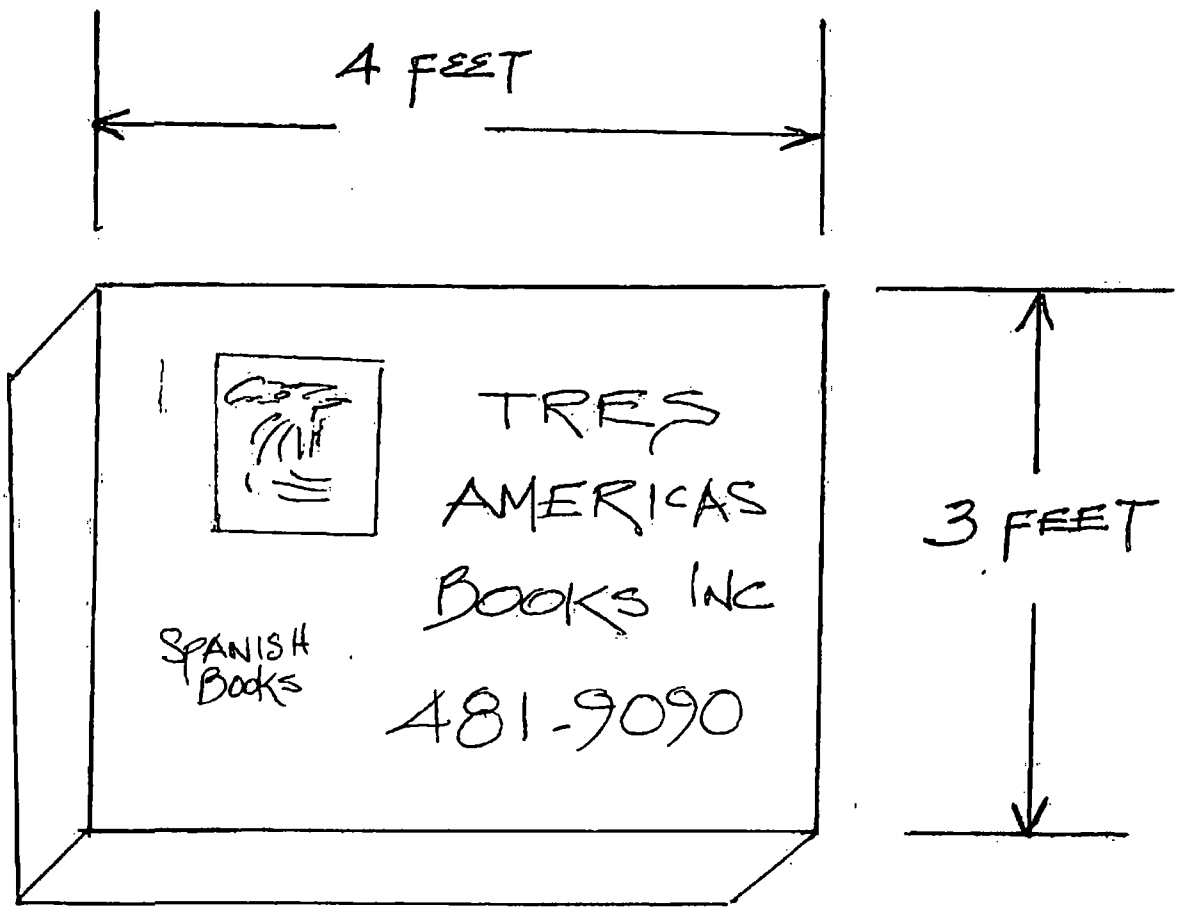


DIAGRAM OF SIGN
ON PULASKI RD
(4336 N.)
CHICAGO, IL
60641

City of Chicago

O2015-6091

Office of the City Clerk

Document Tracking Sheet

Meeting Date:	7/29/2015
Sponsor(s):	Laurino (39)
Type:	Ordinance
Title:	Grant(s) of privilege in public way for Walgreens No. 09709 - signs
Committee(s) Assignment:	Committee on Transportation and Public Way

ORDINANCE
WALGREENS #09709
Acct. No. 147 - 104
Permit No. 1119718

Be It Ordained by the City Council of the City of Chicago:

SECTION 1. Permission and authority are hereby given and granted to WALGREENS #09709, upon the terms and subject to the conditions of this ordinance to maintain and use four (4) sign(s) projecting over the public right-of-way attached to its premises known as 4010 W. Lawrence Ave..

Said sign structure(s) measures as follows; along W. LAWRENCE:
One (1) at thirty-three point three three (33.33) feet in length, three point five (3.5) feet in height and eighteen (18) feet above grade level.

Said sign structure(s) measures as follows; along W. LAWRENCE:
One (1) at twelve point eight three (12.83) feet in length, one point five (1.5) feet in height and seventeen (17) feet above grade level.

Said sign structure(s) measures as follows; along W. LAWRENCE:
One (1) at six point one seven (6.17) feet in length, one point five (1.5) feet in height and seventeen (17) feet above grade level.

Said sign structure(s) measures as follows; along W. LAWRENCE:
One (1) at seven point seven five (7.75) feet in length, one point five (1.5) feet in height and seventeen (17) feet above grade level.

The location of said privilege shall be as shown on prints kept on file with the Department of Business Affairs and Consumer Protection and the Office of the City Clerk.

Said privilege shall be constructed in accordance with plans and specifications approved by the Department of Transportation (Division of Project Development) and Zoning Department - Signs.

This grant of privilege in the public way shall be subject to the provisions of Section 10-28-015 and all other required provisions of the Municipal Code of Chicago.

The grantee shall pay to the City of Chicago as compensation for the privilege #1119718 herein granted the sum of four hundred seventy-five ($475.00) per annum in advance.


A 25% penalty will be added for payments received after due date.

The permit holder agrees to hold the City of Chicago harmless for any damage, relocation or replacement costs associated with damage, relocation or removal of private property caused by the City performing work in the public way.

Authority herein given and granted for a period of five (5) years from and after 05/13/2014.

Alderman _____

Margaret Laurino 39th Ward

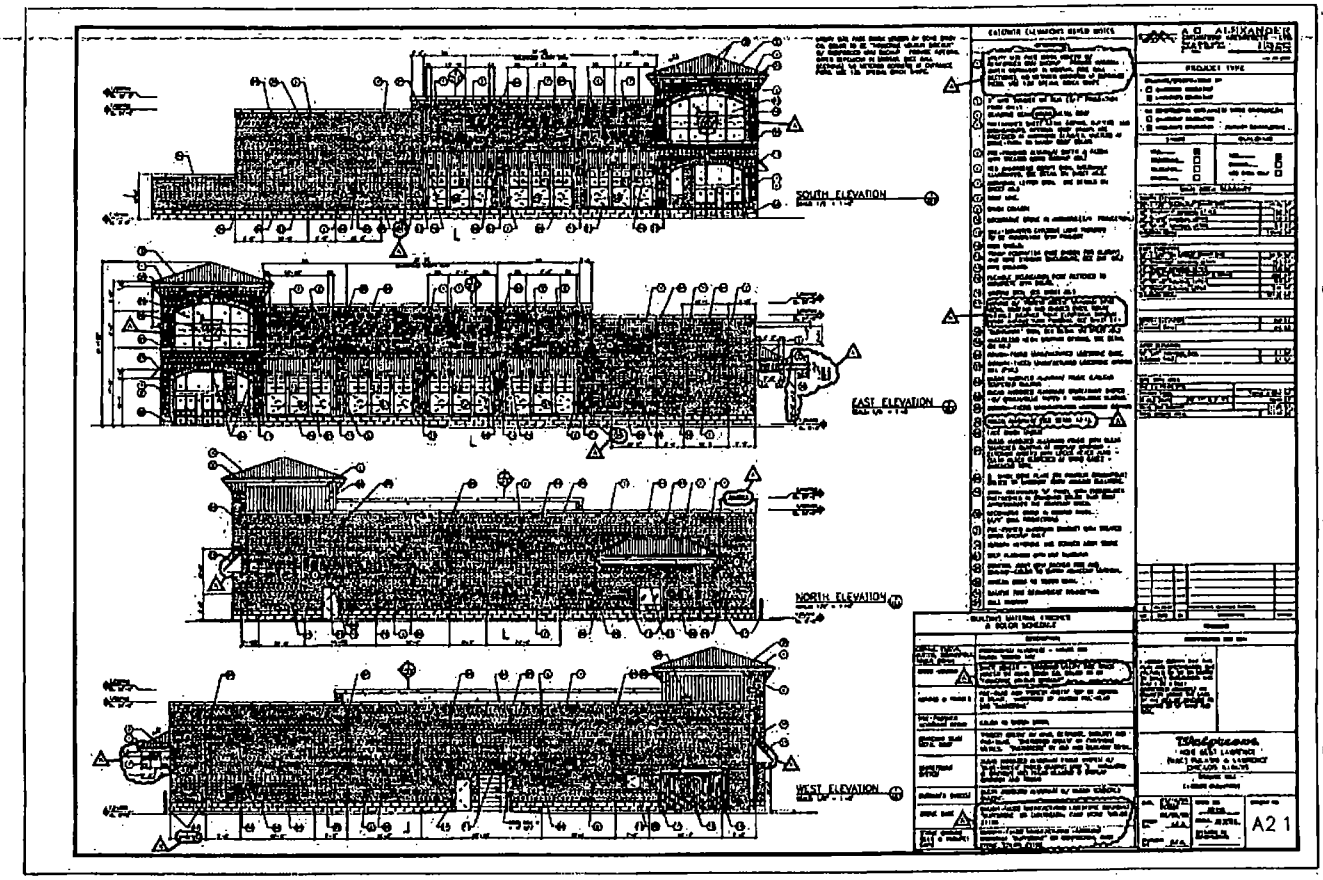
SOUTH ELEVATION
EAST ELEVATION
NORTH ELEVATION
WEST ELEVATION
A2 1

City of Chicago

O2015-6094

Office of the City Clerk

Document Tracking Sheet

Meeting Date:	7/29/2015
Sponsor(s):	Laurino (39)
Type:	Ordinance
Title:	Grant(s) of privilege in public way for Walgreens No. 09709 - light fixtures
Committee(s) Assignment:	Committee on Transportation and Public Way

ORDINANCE
WALGREENS #09709
Acct. No. 147-104
Permit No. 1119720

Be It Ordained by the City Council of the City of Chicago:

SECTION 1. Permission and authority are hereby given and granted to WALGREENS #09709, upon the terms and subject to the conditions of this ordinance to maintain and use, as now constructed, four (4) Light Fixture(s) projecting over the public right-of-way adjacent to its premises known as 4010 W. Lawrence Ave..

Said Light Fixture(s) at W. Lawrence measure(s):
Four (4) at one point five (1.5) foot in length, one (1) foot in width and ten (10) feet above grade level.

The location of said privilege shall be as shown on prints kept on file with the Department of Business Affairs and Consumer Protection and the Office of the City Clerk.

Said privilege shall be constructed in accordance with plans and specifications approved by the Department of Transportation (Division of Project Development).

This grant of privilege in the public way shall be subject to the provisions of Section 10-28-015 and all other required provisions of the Municipal Code of Chicago.

The grantee shall pay to the City of Chicago as compensation for the privilege #1119720 herein granted the sum of ninety ($90.00) per annum in advance.


A 25% penalty will be added for payments received after due date.

The permit holder agrees to hold the City of Chicago harmless for any damage, relocation or replacement costs associated with damage, relocation or removal of private property caused by the City performing work in the public way.

Authority herein given and granted for a period of five (5) years from and after 06/03/2014.

Alderman _____

Margaret Laurino 39th Ward

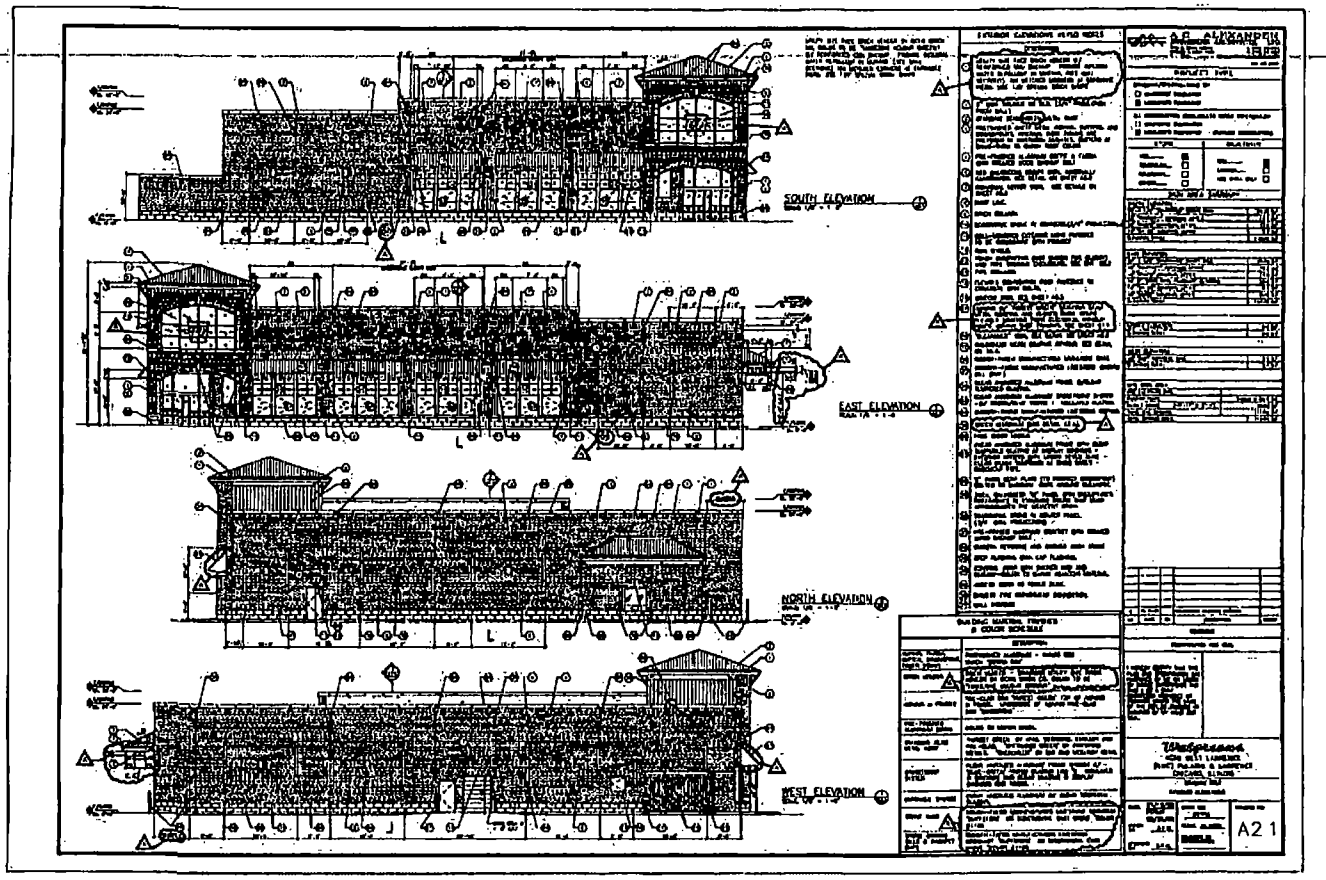
SOUTH ELEVATION
EAST ELEVATION
NORTH ELEVATION
WEST ELEVATION
A2 1

City of Chicago

O2015-6044

Office of the City Clerk

Document Tracking Sheet

Meeting Date:	7/29/2015
Sponsor(s):	O'Connor (40)
Type:	Ordinance
Title:	Grant(s) of privilege in public way for Crossroads LLC
Committee(s) Assignment:	Committee on Transportation and Public Way

ORDINANCE
CROSSROADS, LLC
Acct. No. 398237 - 1
Permit No. 1118683

Be It Ordained by the City Council of the City of Chicago:

SECTION 1. Permission and authority are hereby given and granted to CROSSROADS, LLC, upon the terms and subject to the conditions of this ordinance to construct, install, maintain and use Occupation of Space for Parking on the public right-of-way adjacent to its premises known as 5970 N. Ridge Ave..

Said Occupation of Space for Parking at N. Ridge Avenue measure(s):
One (1) at two hundred thirty-nine point nine nine (239.99) feet in length, and eleven (11) feet in width for a total of two thousand six hundred thirty-nine point eight nine (2639.89) square feet. Said occupation of space for parking is located at the southwest corner of North Ridge Avenue and North Paulina Street.

The location of said privilege shall be as shown on prints kept on file with the Department of Business Affairs and Consumer Protection and the Office of the City Clerk.

Said privilege shall be constructed in accordance with plans and specifications approved by the Department of Planning and Development, Department of Transportation (Division of Project Development), and Department of Transportation (Office of Underground Coordination).

This grant of privilege in the public way shall be subject to the provisions of Section 10-28-015 and all other required provisions of the Municipal Code of Chicago.

The grantee shall pay to the City of Chicago as compensation for the privilege #1118683 herein granted the sum of three thousand eighty-eight ($3,088.00) per annum in advance.


A 25% penalty will be added for payments received after due date.


The permit holder agrees to hold the City of Chicago harmless for any damage, relocation or replacement costs associated with damage, relocation or removal of private property caused by the City performing work in the public way.

Authority herein given and granted for a period of five (5) years from and after Date of Passage.

Alderman _____
Patrick O'Connor 40th Ward

EXISTING CONDITIONS EXHIBIT

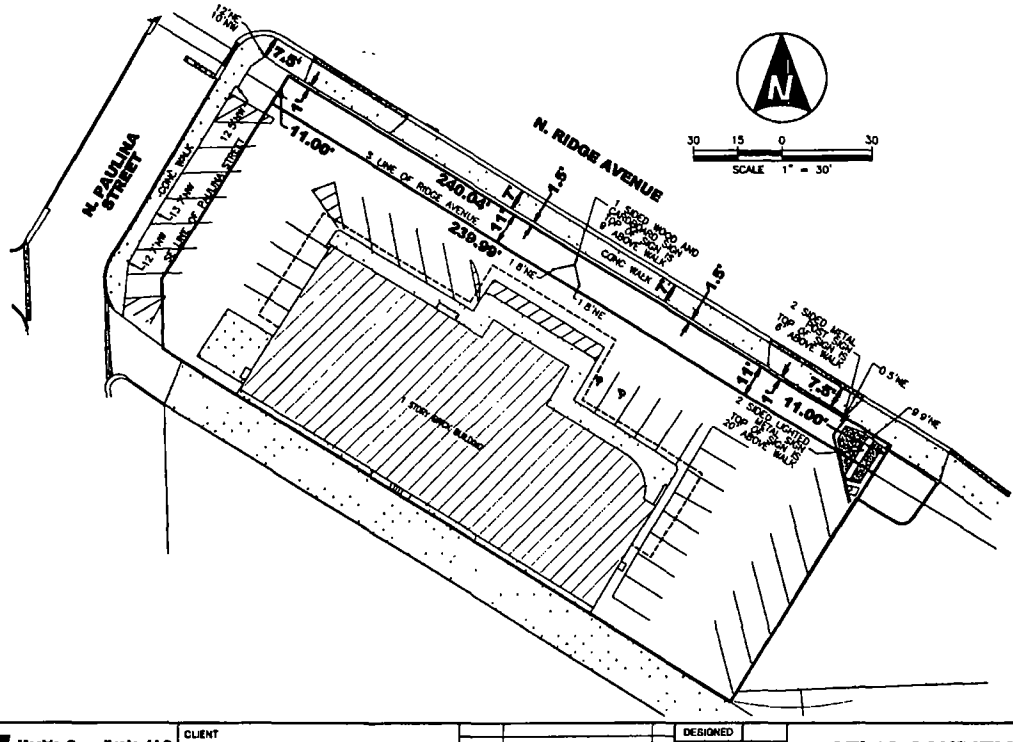

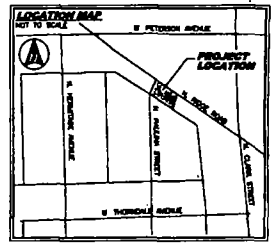

Mackie Consultants, LLC 9575 W Higgins Road, Suite 500 Rosemont, IL 60018 (847)696-1400 www.mackieconsult.com	CLIENT **CROSSROADS DEVELOPMENT PARTNERS, LLC** 1300 EAST WOODFIELD ROAD, SUITE 150 SCHAUMBURG, ILLINOIS 60173 (P) 847-239-7500 (F) 773-698-2035	**EXISTING CONDITIONS EXHIBIT** **5970 NORTH RIDGE AVENUE** **CHICAGO, ILLINOIS 60660**

DATE	DESCRIPTION OF REVISION	BY

DESIGNED	
DRAWN	GKF
APPROVED	MTB
DATE	6/2/15
SCALE	1"=30'

SHEET 1 OF 1

PROJECT NUMBER 2514
MACKIE CONSULTANTS, LLC 2004
ILLINOIS FIRM LICENSE 184.005181

City of Chicago

O2015-6047

Office of the City Clerk

Document Tracking Sheet

Meeting Date:	7/29/2015
Sponsor(s):	O'Connor (40)
Type:	Ordinance
Title:	Grant(s) of privilege in public way for MetroPCS
Committee(s) Assignment:	Committee on Transportation and Public Way

ORDINANCE
Metro PCS
Acct. No. 394939 - 6
Permit No. 1118918

Be It Ordained by the City Council of the City of Chicago:

SECTION 1. Permission and authority are hereby given and granted to Metro PCS, upon the terms and subject to the conditions of this ordinance to maintain and use one (1) sign(s) projecting over the public right-of-way attached to its premises known as 2472 W. Foster Ave..

Said sign structure(s) measures as follows; along W. Foster Avenue:
One (1) at thirteen (13) feet in length, three (3) feet in height and ten (10) feet above grade level.

The location of said privilege shall be as shown on prints kept on file with the Department of Business Affairs and Consumer Protection and the Office of the City Clerk.

Said privilege shall be constructed in accordance with plans and specifications approved by the Department of Transportation (Division of Project Development) and Zoning Department - Signs.

This grant of privilege in the public way shall be subject to the provisions of Section 10-28-015 and all other required provisions of the Municipal Code of Chicago.

The grantee shall pay to the City of Chicago as compensation for the privilege #1118918 herein granted the sum of three hundred ($300.00) per annum in advance.

A 25% penalty will be added for payments received after due date.

The permit holder agrees to hold the City of Chicago harmless for any damage, relocation or replacement costs associated with damage, relocation or removal of private property caused by the City performing work in the public way.


Authority herein given and granted for a period of five (5) years from and after Date of Passage.


Alderman _____
Patrick O'Connor 40th Ward

© Aurora Sign Co Inc 2014

AURORA SIGN CO.



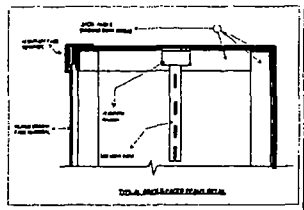

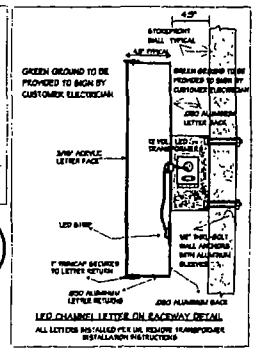


SIGN TO BE UL LISTED

INDIVIDUAL ILLUMINATED LETTERS ON RACEWAY ON BACKER

FABRICATE AND INSTALL LETTERS OF ALUMINUM AND ACRYLIC.
"METRO" FACES TO BE WHITE ACRYLIC WITH ARLON 5590-3412 PURPLE PERF APPLIED FIRST SURFACE.
"PCS" AND OTHER FACES TO BE WHITE ACRYLIC WITH ARLON 5590-3411 ORANGE PERF APPLIED FIRST SURFACE.
TRIMCAP TO BE WHITE. RETURNS TO BE WHITE
RACEWAY TO BE PAINTED TO MATCH WALL.
BACKER TO BE PAINTED TO MATCH BRUSHED ALUMINUM
EXPOSED METAL SURFACES TO BE COATED WITH ACRYLIC POLYURETHANE.
INTERNAL ILLUMINATION TO BE WHITE LEDS.
SCALE - 1/2" = 1'


ILLUMINATED TAGLINE MODULE ON RACEWAY

FABRICATE AND INSTALL MODULE OF ALUMINUM AND ACRYLIC.
FACE TO BE WHITE ACRYLIC WITH ARLON 2500-3411 ORANGE VINYL APPLIED FIRST SURFACE
RETAINERS AND RETURNS TO BE WHITE.
RACEWAY TO BE PAINTED TO MATCH WALL.
EXPOSED METAL SURFACES TO BE COATED WITH ACRYLIC POLYURETHANE.
INTERNAL ILLUMINATION TO BE WHITE LEDS.
SCALE - 1/2" = 1'

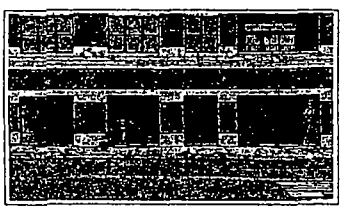

INSTALLATION INSTRUCTIONS

CENTER BACKER ON WALL.
CENTER NEW SIGN ON FACADE IN AREA SHOWN.
CONNECT TO ELECTRICAL SERVICE
TO BE PROVIDED BY OTHERS
PRIOR TO INSTALL.

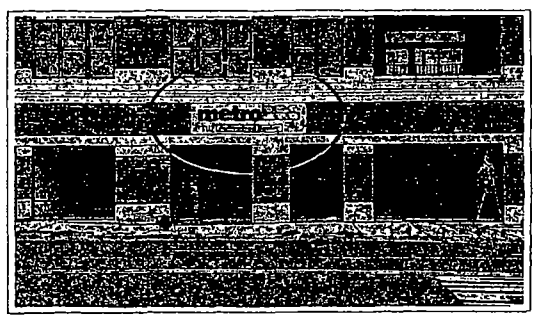

1100 Route 34
Aurora, Illinois 60504
630 898 5900 office
630 898 6091 fax

Prepared For	METRO PCS	Address	2472 W FOSTER AVE	Drwg 214555	Sheet 1	Design Date 12/15/14	Rev 5	Substrate
Location Name	SP DREAM INN	City/State	CHICAGO, IL	Rev 1			Rev 4	Colors
				Rev 2			Rev 3	Notes

NOTE THIS DRAWING IS THE PROPERTY OF AURORA SIGN CO IT IS NOT TO BE REPRODUCED, COPIED, OR EXHIBITED IN ANY FASHION WITHOUT WRITTEN CONSENT FROM AURORA SIGN CO CHARGES OF UP TO $2500.00 WILL BE ASSESSED FOR ANY MIS USE OF THESE DRAWINGS

City of Chicago

O2015-6048

Office of the City Clerk

Document Tracking Sheet

Meeting Date:	7/29/2015
Sponsor(s):	O'Connor (40)
Type:	Ordinance
Title:	Grant(s) of privilege in public way for Replay/Elixir
Committee(s) Assignment:	Committee on Transportation and Public Way

ORDINANCE
REPLAY / ELIXIR
Acct. No. 396554 - 1
Permit No. 1119090

Be It Ordained by the City Council of the City of Chicago:

SECTION 1. Permission and authority are hereby given and granted to REPLAY / ELIXIR, upon the terms and subject to the conditions of this ordinance to construct, install, maintain and use eight (8) Light Fixture(s) projecting over the public right-of-way adjacent to its premises known as 5356-58 N. Clark St..

Said Light Fixture(s) at N. Clark Street measure(s):
Eight (8) at point eight three (.83) feet in length, one point one seven (1.17) foot in width and seventeen point five (17.5) feet above grade level.

The location of said privilege shall be as shown on prints kept on file with the Department of Business Affairs and Consumer Protection and the Office of the City Clerk.

Said privilege shall be constructed in accordance with plans and specifications approved by the Department of Transportation (Division of Project Development).

This grant of privilege in the public way shall be subject to the provisions of Section 10-28-015 and all other required provisions of the Municipal Code of Chicago.

The grantee shall pay to the City of Chicago as compensation for the privilege #1119090 herein granted the sum of one hundred ten ($110.00) per annum in advance.


A 25% penalty will be added for payments received after due date.

The permit holder agrees to hold the City of Chicago harmless for any damage, relocation or replacement costs associated with damage, relocation or removal of private property caused by the City performing work in the public way.

Authority herein given and granted for a period of five (5) years from and after Date of Passage.

Alderman _____

Patrick O'Connor 40th Ward

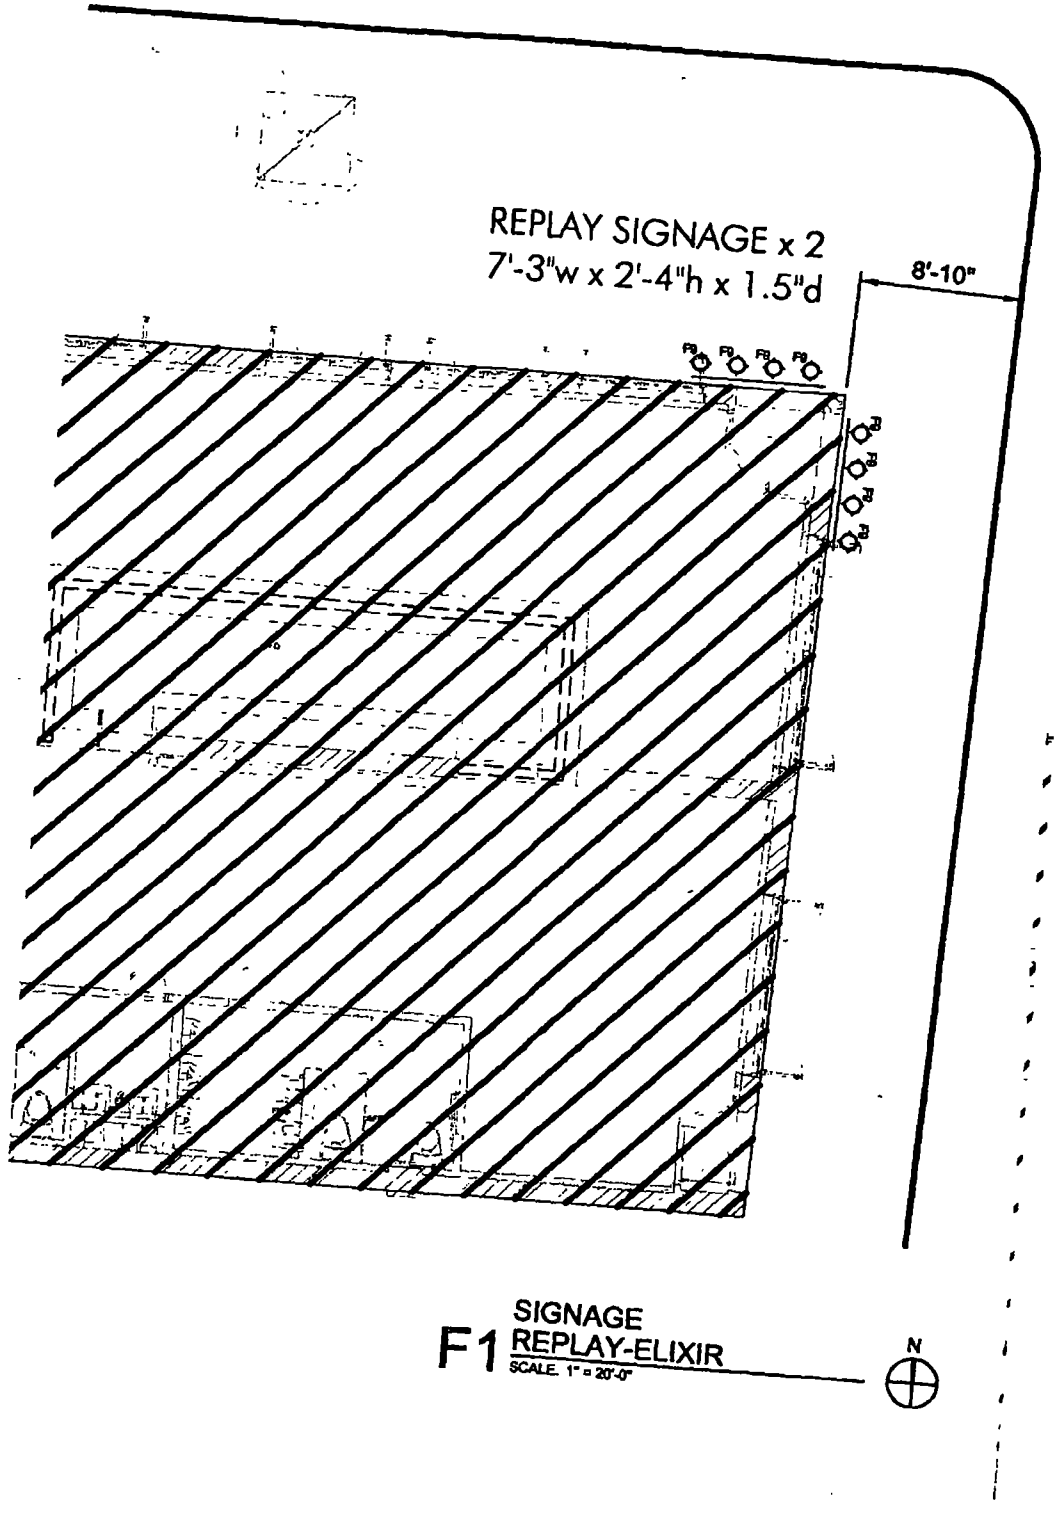

EXTERIOR LIGHTING
10" WIDE, 14" DEPTH



Replay Andersonville INC
5356-58 N. Clark

Chicago IL. 60640

City of Chicago

O2015-6050

Office of the City Clerk

Document Tracking Sheet

Meeting Date:	7/29/2015
Sponsor(s):	O'Connor (40)
Type:	Ordinance
Title:	Grant(s) of privilege in public way for Search Developmental Center
Committee(s) Assignment:	Committee on Transportation and Public Way

ORDINANCE
SEARCH DEVELOPMENTAL CENTER
Acct. No. 87817 - 1
Permit No. 1118985

Be It Ordained by the City Council of the City of Chicago:

SECTION 1. Permission and authority are hereby given and granted to SEARCH DEVELOPMENTAL CENTER, upon the terms and subject to the conditions of this ordinance to maintain and use one (1) sign(s) projecting over the public right-of-way attached to its premises known as 4930 N. Lincoln Ave..

Said sign structure(s) measures as follows; along N LINCOLN AVE:
One (1) at ten (10) feet in length, three (3) feet in height and fifteen (15) feet above grade level.

The location of said privilege shall be as shown on prints kept on file with the Department of Business Affairs and Consumer Protection and the Office of the City Clerk.

Said privilege shall be constructed in accordance with plans and specifications approved by the Department of Transportation (Division of Project Development) and Zoning Department - Signs.

This grant of privilege in the public way shall be subject to the provisions of Section 10-28-015 and all other required provisions of the Municipal Code of Chicago.

The grantee shall pay to the City of Chicago as compensation for the privilege #1118985 herein granted the sum of three hundred ($300.00) per annum in advance.

A 25% penalty will be added for payments received after due date.

The permit holder agrees to hold the City of Chicago harmless for any damage, relocation or replacement costs associated with damage, relocation or removal of private property caused by the City performing work in the public way.


Authority herein given and granted for a period of five (5) years from and after Date of Passage.

Alderman 

Patrick O'Connor 40th Ward

Illuminated Sign Cabinet - Routed and Push Through

3/4" = 1'

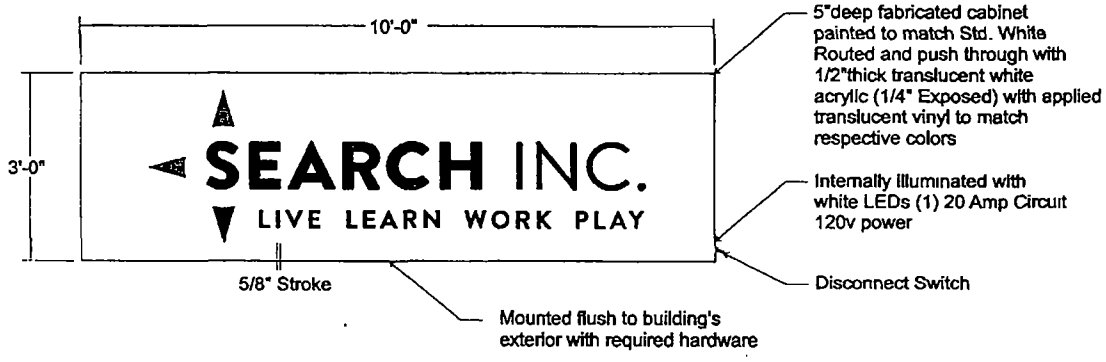

Colors to Match

Vinyl to Match 182 Plastic Blue	Paint to Match Std. White
Vinyl to Match Avery Holly Green	Vinyl to Match CMYK 0.0.0.90
Vinyl to Match Golden Nugget	Vinyl to Match Arlon Fire Red

SOUTH WATER
SIGNS
934 N Church
Elmhurst, IL 60126
tel 630 333 4900
fax 630 333 4915

CLIENT: Search Inc.	PROJECT NAME: 4930 N Lincoln Ave. Chicago, IL	DATE: 08 18 14	REVISIONS: 09 19.14, 09.22 14, 09.24 14, 10 07.14
CUSTOMER APPROVAL	TRACKER NUMBER: 7009280	DRAWN BY: BY	

City of Chicago

O2015-6053

Office of the City Clerk

Document Tracking Sheet

Meeting Date:	7/29/2015
Sponsor(s):	O'Connor (40)
Type:	Ordinance
Title:	Grant(s) of privilege in public way for Swedish Covenant Hospital
Committee(s) Assignment:	Committee on Transportation and Public Way

ORDINANCE
SWEDISH COVENANT HOSPITAL
Acct. No. 88865 - 1
Permit No. 1119601

Be It Ordained by the City Council of the City of Chicago:

SECTION 1. Permission and authority are hereby given and granted to SWEDISH COVENANT HOSPITAL, upon the terms and subject to the conditions of this ordinance to maintain and use, as now constructed, eight (8) Conduit(s) under the public right-of-way adjacent to its premises known as 5145 N. California Ave..

Said Conduit(s) at W. Foster Avenue measure(s):
Eight (8) at two (2) feet in length, and four (4) feet in width for a total of sixty-four (64) square feet.

The location of said privilege shall be as shown on prints kept on file with the Department of Business Affairs and Consumer Protection and the Office of the City Clerk.

Said privilege shall be constructed in accordance with plans and specifications approved by the Department of Transportation (Division of Project Development) and Department of Transportation (Office of Underground Coordination).

This grant of privilege in the public way shall be subject to the provisions of Section 10-28-015 and all other required provisions of the Municipal Code of Chicago.


The grantee shall pay to the City of Chicago as compensation for the privilege #1119601 herein granted the sum of four hundred ($400.00) per annum in advance.

A 25% penalty will be added for payments received after due date.

The permit holder agrees to hold the City of Chicago harmless for any damage, relocation or replacement costs associated with damage, relocation or removal of private property caused by the City performing work in the public way.

Authority herein given and granted for a period of five (5) years from and after 07/08/2015.

Alderman _____
Patrick O'Connor 40th Ward

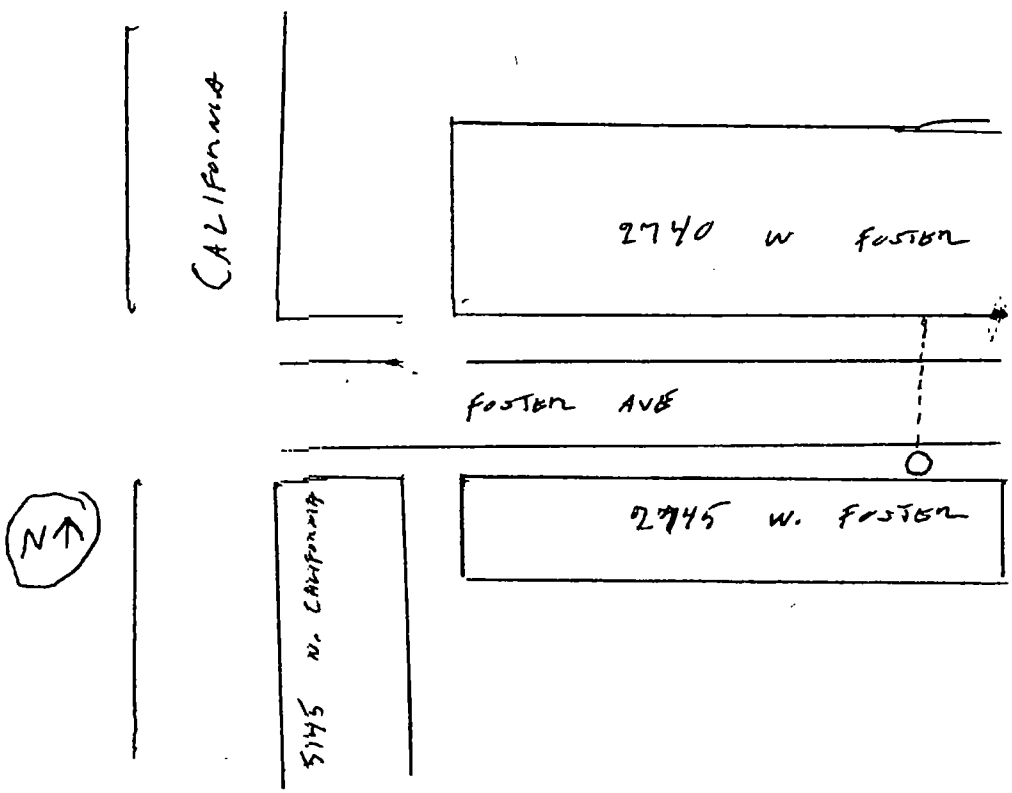
CALIFORNIA
2740 W FOSTER
FOSTER AVE
2745 W. FOSTER
5145 N. CALIFORNIA
N

City of Chicago

O2015-6056

Office of the City Clerk

Document Tracking Sheet

Meeting Date:	7/29/2015
Sponsor(s):	O'Connor (40)
Type:	Ordinance
Title:	Grant(s) of privilege in public way for Walgreens No. 06980 - light fixtures
Committee(s) Assignment:	Committee on Transportation and Public Way

ORDINANCE
WALGREENS # 06980
Acct. No. 147 - 90
Permit No. 1119541

Be It Ordained by the City Council of the City of Chicago:

SECTION 1. Permission and authority are hereby given and granted to WALGREENS # 06980, upon the terms and subject to the conditions of this ordinance to maintain and use, as now constructed, six (6) Light Fixture(s) projecting over the public right-of-way adjacent to its premises known as 3019 W. Peterson Ave..

Said Light Fixture(s) at W. PETERSON measure(s):
Six (6) at one point five (1.5) foot in length, one (1) foot in width and fifteen (15) feet above grade level.

The location of said privilege shall be as shown on prints kept on file with the Department of Business Affairs and Consumer Protection and the Office of the City Clerk.

Said privilege shall be constructed in accordance with plans and specifications approved by the Department of Transportation (Division of Project Development).

This grant of privilege in the public way shall be subject to the provisions of Section 10-28-015 and all other required provisions of the Municipal Code of Chicago.

The grantee shall pay to the City of Chicago as compensation for the privilege #1119541 herein granted the sum of one hundred ($100.00) per annum in advance.


A 25% penalty will be added for payments received after due date.

The permit holder agrees to hold the City of Chicago harmless for any damage, relocation or replacement costs associated with damage, relocation or removal of private property caused by the City performing work in the public way.

Authority herein given and granted for a period of five (5) years from and after 06/03/2014.

Alderman _____

Patrick O'Connor 40th Ward

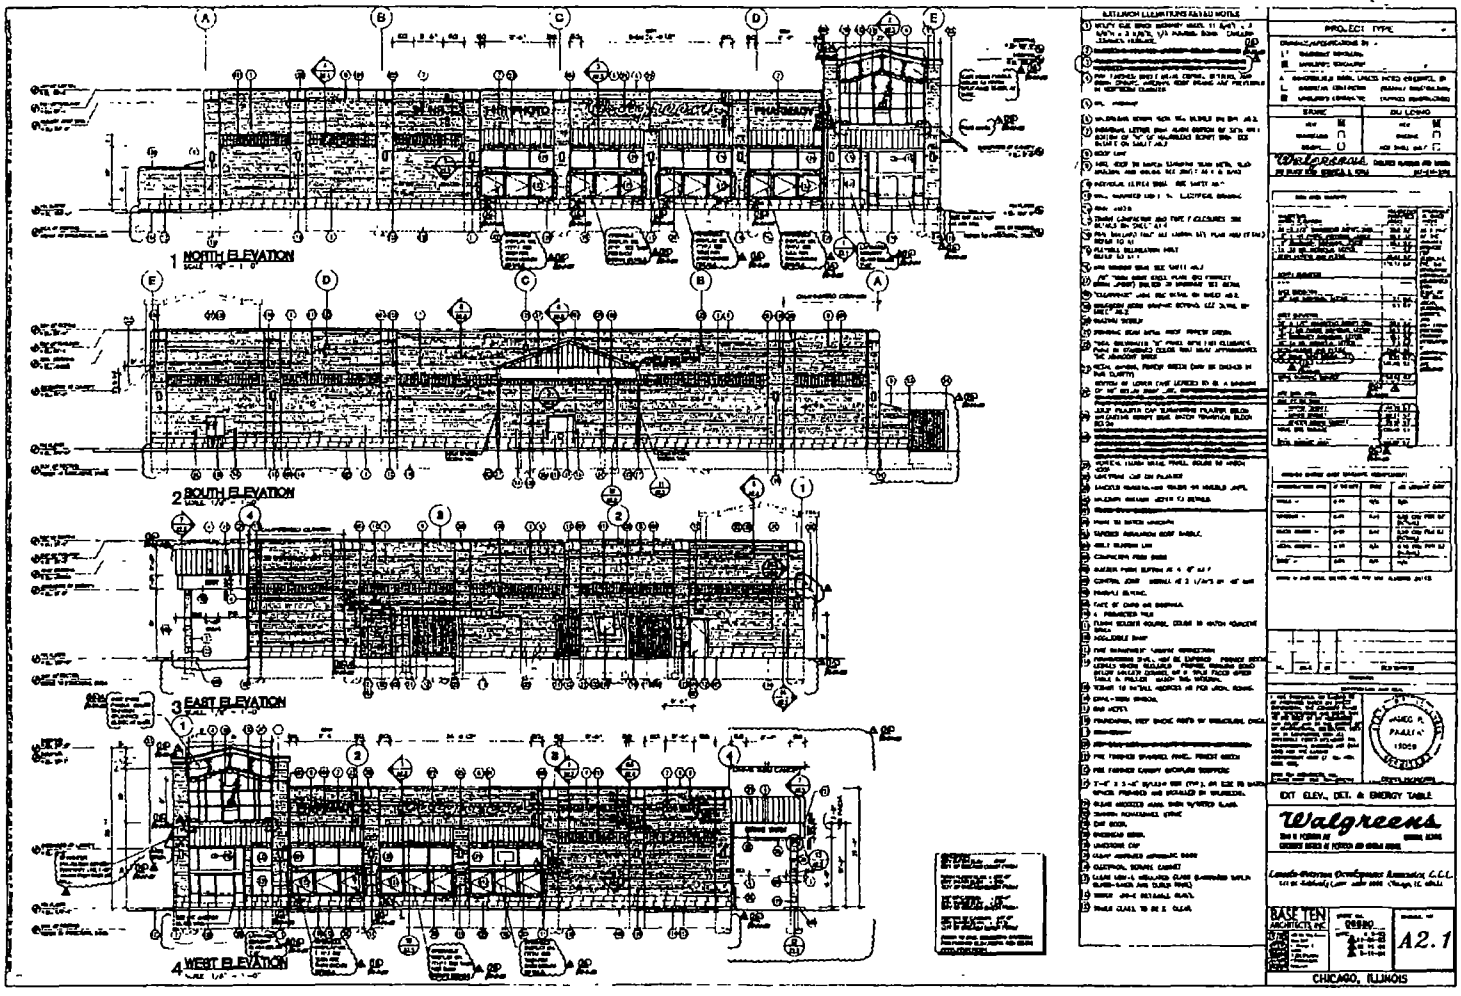
1 NORTH ELEVATION
2 SOUTH ELEVATION
3 EAST ELEVATION
4 WEST ELEVATION
PHOTO
PHARMACY
Walgreens
BASE TEN ARCHITECTURE
A2.1
CHICAGO, ILLINOIS

City of Chicago

O2015-6059

Office of the City Clerk

Document Tracking Sheet

Meeting Date:	7/29/2015
Sponsor(s):	O'Connor (40)
Type:	Ordinance
Title:	Grant(s) of privilege in public way for Walgreens No. 06980 - signs
Committee(s) Assignment:	Committee on Transportation and Public Way

ORDINANCE
WALGREENS # 06980
Acct. No. 147 - 90
Permit No. 1119542

Be It Ordained by the City Council of the City of Chicago:

SECTION 1. Permission and authority are hereby given and granted to WALGREENS # 06980, upon the terms and subject to the conditions of this ordinance to maintain and use four (4) sign(s) projecting over the public right-of-way attached to its premises known as 3019 W. Peterson Ave..

Said sign structure(s) measures as follows; along W. PETERSON:
One (1) at twenty-six point six seven (26.67) feet in length, two point eight three (2.83) feet in height and twenty-nine (29) feet above grade level.

Said sign structure(s) measures as follows; along W. PETERSON:
One (1) at five point five (5.5) feet in length, one point five (1.5) feet in height and twenty-nine (29) feet above grade level.

Said sign structure(s) measures as follows; along W. PETERSON:
One (1) at twelve point five (12.5) feet in length, one point five (1.5) feet in height and twenty-nine (29) feet above grade level.

Said sign structure(s) measures as follows; along W. PETERSON:
One (1) at eleven point three three (11.33) feet in length, one point five (1.5) feet in height and twenty-nine (29) feet above grade level.

The location of said privilege shall be as shown on prints kept on file with the Department of Business Affairs and Consumer Protection and the Office of the City Clerk.

Said privilege shall be constructed in accordance with plans and specifications approved by the Department of Transportation (Division of Project Development) and Zoning Department - Signs.

This grant of privilege in the public way shall be subject to the provisions of Section 10-28-015 and all other required provisions of the Municipal Code of Chicago.

The grantee shall pay to the City of Chicago as compensation for the privilege #1119542 herein granted the sum of four hundred seventy-five ($475.00) per annum in advance.


A 25% penalty will be added for payments received after due date.

The permit holder agrees to hold the City of Chicago harmless for any damage, relocation or replacement costs associated with damage, relocation or removal of private property caused by the City performing work in the public way.

Authority herein given and granted for a period of five (5) years from and after 05/13/2014.

Alderman _____

Patrick O'Connor 40th Ward

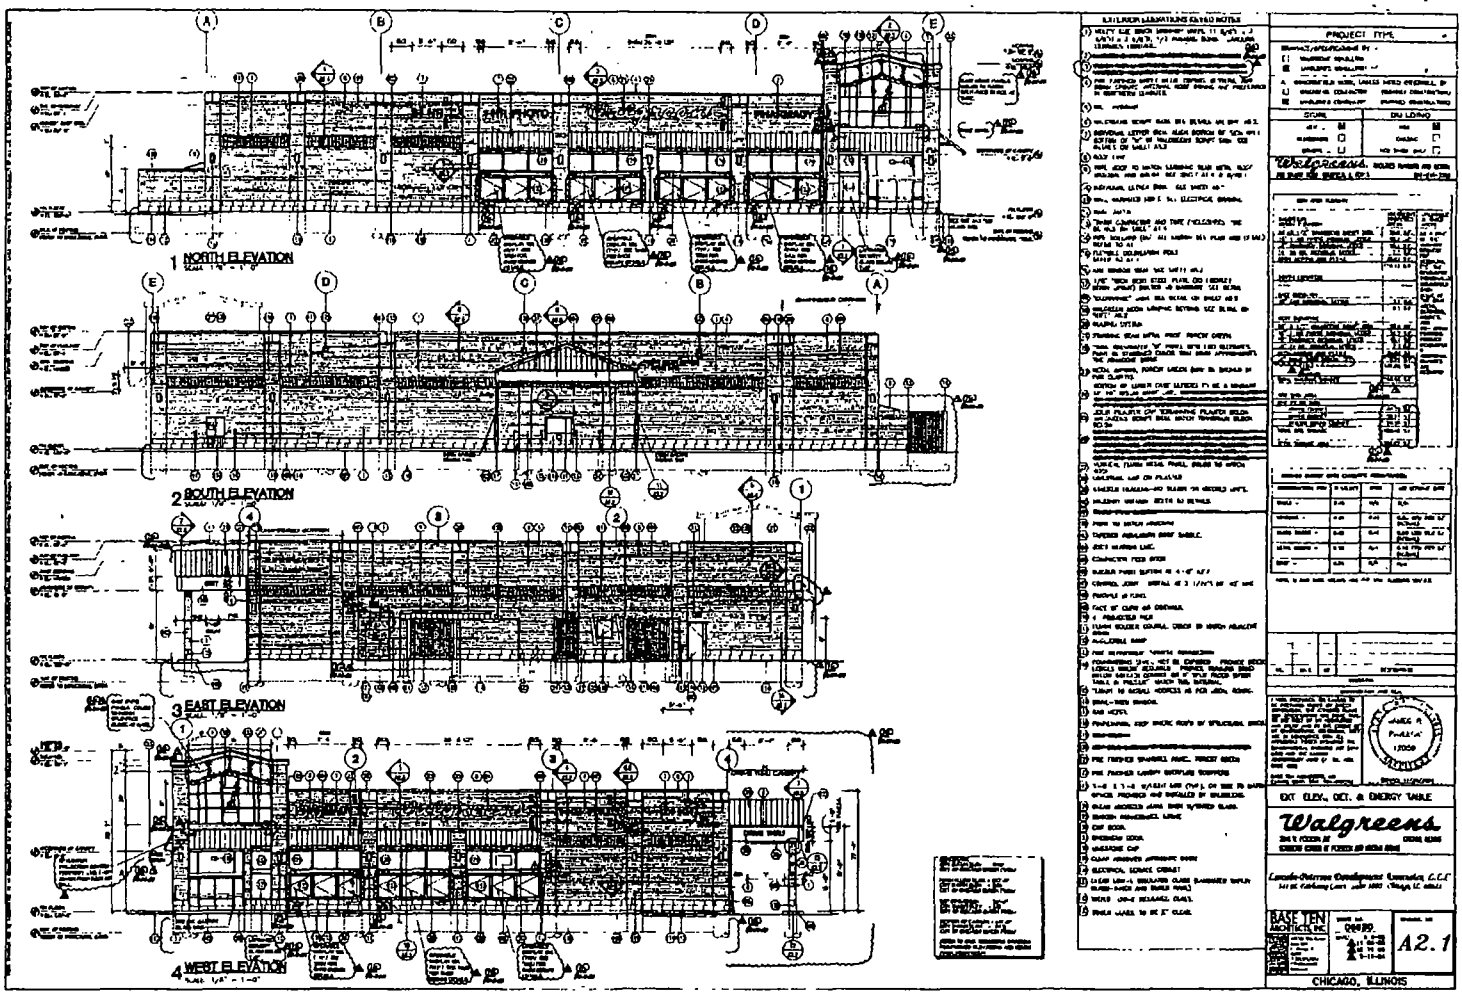
1 NORTH ELEVATION
2 SOUTH ELEVATION
3 EAST ELEVATION
4 WEST ELEVATION
Walgreens
BASE TEN ARCHITECTS, INC.
A2.1
CHICAGO, ILLINOIS

City of Chicago

O2015-6037

Office of the City Clerk

Document Tracking Sheet

Meeting Date:	7/29/2015
Sponsor(s):	Napolitano (41)
Type:	Ordinance
Title:	Grant(s) of privilege in public way for Bond Drug Co. of Ill No. 1768
Committee(s) Assignment:	Committee on Transportation and Public Way

ORDINANCE
BOND DRUG COMPANY OF ILL #1768
Acct. No. 7551 - 33
Permit No. 1118538

Be It Ordained by the City Council of the City of Chicago:

SECTION 1. Permission and authority are hereby given and granted to BOND DRUG COMPANY OF ILL #1768, upon the terms and subject to the conditions of this ordinance to maintain and use three (3) sign(s) projecting over the public right-of-way attached to its premises known as 7652 W. Touhy Ave..

Said sign structure(s) measures as follows; along W. Touhy:
One (1) at twenty-six point six six (26.66) feet in length, two point eight three (2.83) feet in height and thirteen (13) feet above grade level.

Said sign structure(s) measures as follows; along W. Touhy:
Two (2) at seven point five (7.5) feet in length, one point five (1.5) feet in height and one hundred thirteen (113) feet above grade level.

The location of said privilege shall be as shown on prints kept on file with the Department of Business Affairs and Consumer Protection and the Office of the City Clerk.

Said privilege shall be constructed in accordance with plans and specifications approved by the Department of Transportation (Division of Project Development) and Zoning Department - Signs.

This grant of privilege in the public way shall be subject to the provisions of Section 10-28-015 and all other required provisions of the Municipal Code of Chicago.

The grantee shall pay to the City of Chicago as compensation for the privilege #1118538 herein granted the sum of four hundred seventy-five ($475.00) per annum in advance.


A 25% penalty will be added for payments received after due date.

The permit holder agrees to hold the City of Chicago harmless for any damage, relocation or replacement costs associated with damage, relocation or removal of private property caused by the City performing work in the public way.

Authority herein given and granted for a period of five (5) years from and after 05/13/2014.

Alderman _____

~~Mary O'Connor~~ 41st Ward

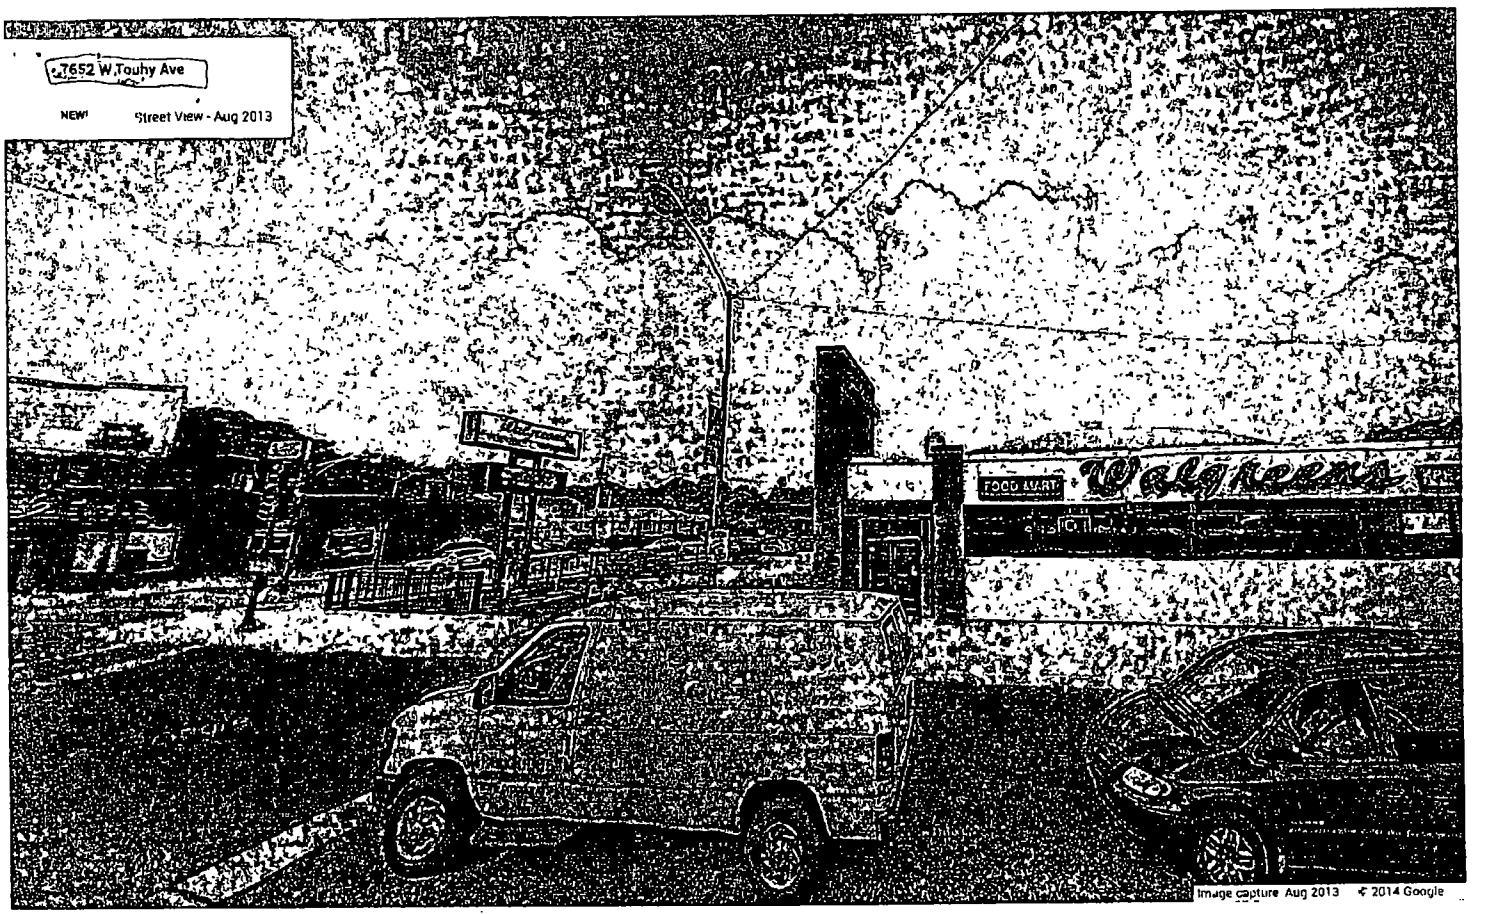
7652 W Touhy Ave
NEW! Street View - Aug 2013
FOOD MART
Walgreens
Image capture Aug 2013 © 2014 Google

Department of Business Affairs and Consumer Protection
Small Business Center - Public Way Use Unit
City Hall - 121 N LaSalle Street, Room 800 • Chicago, IL 60602
312-74-GOBIZ / 312-744-6249 • (312) 744-1944 (TTY)
http //www.cityofchicago.org/bacp

2nd ATTEMPT AT INTRODUCTION

07/29/2015

Alderman **Anthony V. Napolitano**
Ward # **41**
City of Chicago
City Hall, Room **200**
121 North LaSalle Street
Chicago, Illinois 60602

Re: An ordinance to use and maintain a portion of the public right-of-way for **three (3) sign(s)** for **BOND DRUG COMPANY OF ILL #1768**, adjacent to the premises known as **7652 W. Touhy Ave.**.

Dear Alderman **Anthony V. Napolitano**:

The applicant referenced above has requested the use of the public right-of-way for a **sign(s)**. An ordinance has been prepared by the Department of Business Affairs and Consumer Protection – Small Business Center - Public Way Use Unit for presentation to the City Council. Because this request was made for properties located in your ward, as approved by you as per the attached, I respectfully request that you introduce the attached ordinance at the next City Council meeting.

If you have any questions regarding this ordinance, please contact Anthony Bertuca at (312) 744-5506.

Department of Business Affairs and Consumer Protection

City of Chicago

O2015-6038

Office of the City Clerk

Document Tracking Sheet

Meeting Date:	7/29/2015
Sponsor(s):	Napolitano (41)
Type:	Ordinance
Title:	Grant(s) of privilege in public way for Oriole Park School
Committee(s) Assignment:	Committee on Transportation and Public Way

ORDINANCE
ORIOLE PARK SCHOOL
Acct. No. 302602 - 37
Permit No. 1119706

Be It Ordained by the City Council of the City of Chicago:

SECTION 1. Permission and authority are hereby given and granted to ORIOLE PARK SCHOOL, upon the terms and subject to the conditions of this ordinance to maintain and use, as now constructed, five (5) wrought iron Fence(s) on the public right-of-way adjacent to its premises known as 5424 N. Oketo Ave..

Said Fence(s) at W. Balmoral Avenue measure(s):
One (1) at two hundred twenty-eight (228) feet in length, and point two five (.25) feet in width for a total of fifty-seven (57) square feet. Existing fence is approximately four (4) feet in height.

One (1) at one hundred seventy-eight (178) feet in length, and point two five (.25) feet in width for a total of forty-four point five (44.5) square feet. Existing fence is approximately four (4) feet in height.

Said Fence(s) at N. Oketo Avenue measure(s):
One (1) at one hundred eighty-one (181) feet in length, and point two five (.25) feet in width for a total of forty-five point two five (45.25) square feet. Existing fence is approximately four (4) feet in height.

One (1) at seventy (70) feet in length, and point two five (.25) feet in width for a total of seventeen point five (17.5) square feet. Existing fence is approximately four (4) feet in height.

One (1) at twenty-five (25) feet in length, and point two five (.25) feet in width for a total of six point two five (6.25) square feet. Existing fence is approximately four (4) feet in height.

The location of said privilege shall be as shown on prints kept on file with the Department of Business Affairs and Consumer Protection and the Office of the City Clerk.

Said privilege shall be constructed in accordance with plans and specifications approved by the Department of Transportation (Division of Project Development).

This grant of privilege in the public way shall be subject to the provisions of Section 10-28-015 and all other required provisions of the Municipal Code of Chicago.

The grantee shall pay to the City of Chicago as compensation for the privilege #1119706 herein granted the sum of zero ($.00) per annum in advance.


A 25% penalty will be added for payments received after due date.

The permit holder agrees to hold the City of Chicago harmless for any damage, relocation or replacement costs associated with damage, relocation or removal of private property caused by the City performing work in the public way.

Authority herein given and granted for a period of five (5) years from and after Date of Passage.

Alderman _____

Anthony V. Napolitano 41st Ward

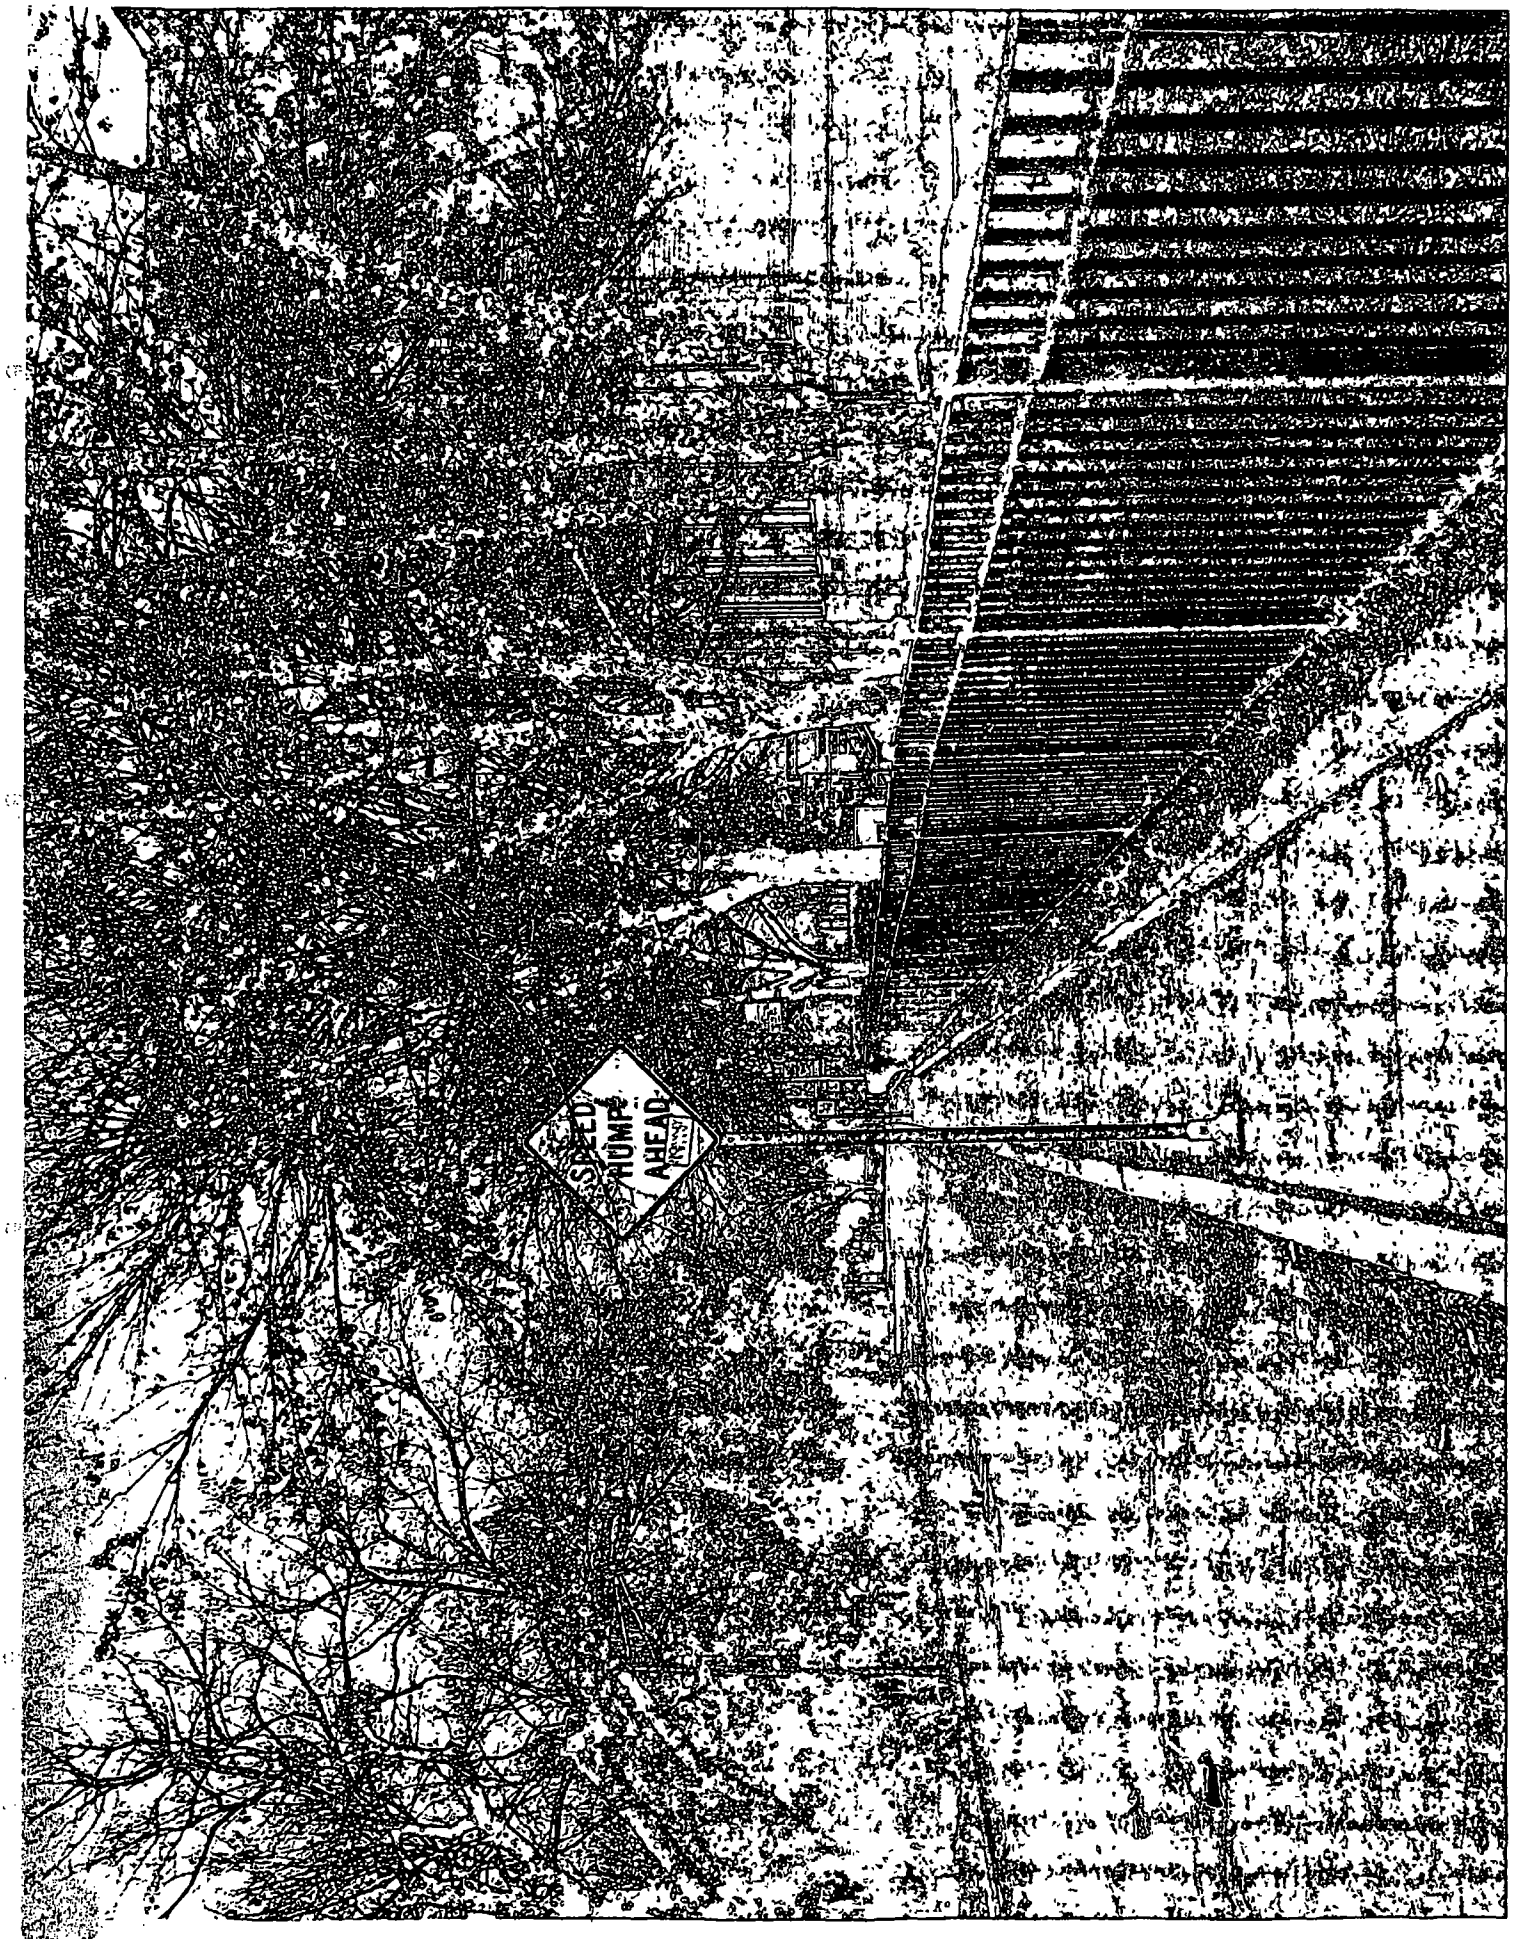
SPEED
HUMPS
AHEAD

Department of Business Affairs and Consumer Protection
Small Business Center- Public Way Use Unit
City Hall - 121 N. LaSalle Street Room 800 • Chicago, IL 60602
312-74-GOBIZ / 312-744-6249 • (312) 744-1944 (TTY)
http://www.cityofchicago.org/bacp

07/29/2015

Alderman **Anthony V. Napolitano**
Ward # **41**
City of Chicago
City Hall, Room **200**
121 North LaSalle Street
Chicago, Illinois 60602

Re: An ordinance to use and maintain a portion of the public right-of-way for **five (5) fence(s)** for **ORIOLE PARK SCHOOL**, adjacent to the premises known as **5424 N. Oketo Ave.**.

Dear Alderman **Anthony V. Napolitano**:

The applicant referenced above has requested the use of the public right-of-way for **fence(s)**. An ordinance has been prepared by the Department of Business Affairs and Consumer Protection – Small Business Center - Public Way Use Unit for presentation to the City Council. Because this request was made for properties located in your ward, as approved by you as per the attached, I respectfully request that you introduce the attached ordinance at the next City Council meeting.

If you have any questions regarding this ordinance, please contact Anthony Bertuca at (312) 744-5506.

Department of Business Affairs and Consumer Protection

City of Chicago

O2015-6040

Office of the City Clerk

Document Tracking Sheet

Meeting Date:	7/29/2015
Sponsor(s):	Napolitano (41)
Type:	Ordinance
Title:	Grant(s) of privilege in public way for State Farm Insurance
Committee(s) Assignment:	Committee on Transportation and Public Way

ORDINANCE
STATE FARM INSURANCE
Acct. No. 349943 - 1
Permit No. 1118462

Be It Ordained by the City Council of the City of Chicago:

SECTION 1. Permission and authority are hereby given and granted to STATE FARM INSURANCE, upon the terms and subject to the conditions of this ordinance to maintain and use one (1) sign(s) projecting over the public right-of-way attached to its premises known as 7117 W. Higgins Ave..

Said sign structure(s) measures as follows; along W Higgins Ave:
One (1) at ten point seven five (10.75) feet in length, one (1) foot in height and nine (9) feet above grade level.

The location of said privilege shall be as shown on prints kept on file with the Department of Business Affairs and Consumer Protection and the Office of the City Clerk.

Said privilege shall be constructed in accordance with plans and specifications approved by the Department of Transportation (Division of Project Development) and Zoning Department - Signs.

This grant of privilege in the public way shall be subject to the provisions of Section 10-28-015 and all other required provisions of the Municipal Code of Chicago.

The grantee shall pay to the City of Chicago as compensation for the privilege #1118462 herein granted the sum of one hundred ($100.00) per annum in advance.

A 25% penalty will be added for payments received after due date.

The permit holder agrees to hold the City of Chicago harmless for any damage, relocation or replacement costs associated with damage, relocation or removal of private property caused by the City performing work in the public way.

Authority herein given and granted for a period of five (5) years from and after 02/10/2015.

Alderman _____


Mary O'Connor 41st Ward

Anthony Napolitano

StateFarm 2012

Individual Letters with RACEWAY (Power Supplies in Raceway) with Concealed Mounting Brackets
LED **TRIMLESS** Illuminated Tri-Oval Logo and Letters • Icon Recessed - **Fabricated**


Lori Shaw • Chicago, IL • 5048167

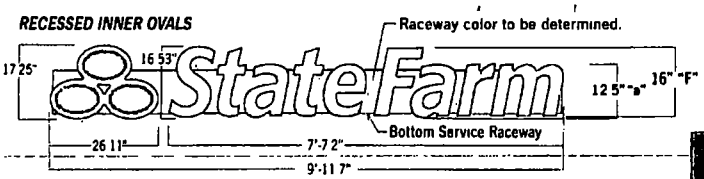

Tri-Oval Logo: Red Tri-Oval with Gray inner ovals, 1/2" thick Cyro# 2447
White Acrylic face (No Exceptions) with Red Vinyl Arlon# 2500-33
on 1st surface - Recessed Inner Ovals and Side Walls painted
Special Dark Gray Metallic (PMS# 432U)

4" deep (4-1/8" overall depth) aluminum returns .040 painted
Special Dark Gray Metallic (PMS# 432U) - .063 Aluminum backs (white inside) exterior painted
Special Dark Gray Metallic (PMS# 432U) - US LED Right Light Series 3-Up Red LED Illumination
RLS-3-12-RX (3 LED's per module/2 modules per foot) and PSA-12V-60W (Power Supplies)
NO EXCEPTIONS

LED Letters: "State Farm"- Red LED Channel letters in upper and
lower case letters, 1/2" thick Cyro# 2447 White Acrylic faces (No Exceptions)
with Red Vinyl Arlon# 2500-33 on 1st surface
4" deep (4-1/8"overall depth) Aluminum returns .040 painted Special Dark Gray
Metallic (PMS# 432U) - .063 Aluminum backs (white inside) exterior painted
Special Dark Gray Metallic (PMS# 432U)
US LED Right Light Series 3-Up Red LED Illumination
RLS-3-12-RX (3 LED's per module/2 modules per foot) and PSA-12V-60W (Power Supplies)
NO EXCEPTIONS NOTE MUST be UL Approved and Labeled

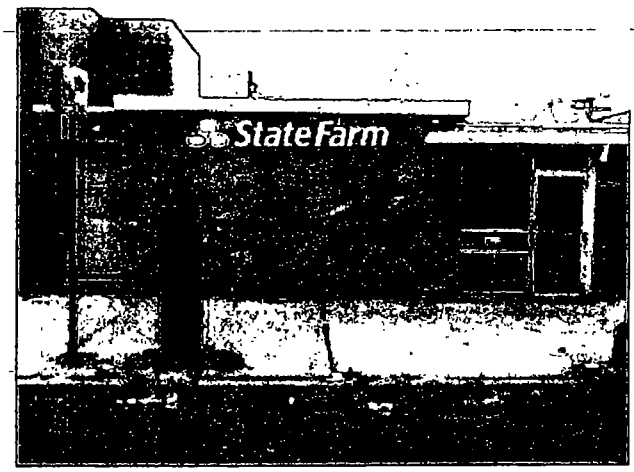

Graphics on Photo are Approximate in Size and Placement - for Sketch Purpose Only
Note: Used Existing Sign for New Sign Measurements

Note Dimensions are Approximate and Subject to Change Pending Review by Dualite Engineering

Dualite Sales & Service, Inc WILLIAMSBURG, OHIO • CEDAR HILL, TEXAS Dualite Sales & Service, Inc One Dualite Lane Williamsburg, Ohio 45176	FILE#13-11-111 STAT02-DEF MM		Customer Approval Comments
	Scale: 3/8 =1'- 0"	Date: 11-11-2013	

This design is exclusive property of Dualite Sales & Service, Inc. • 1 Dualite Lane • Williamsburg, OH 45176 Copyright 2013 Dualite Sales & Service, Inc. All Rights Reserved.
Reproduction of this proprietary work without the permission of Dualite Sales & Service, Inc. will subject the user to liability under the copyright statutes of the United States.

Important notice: Your sign will be produced from the artwork as it is shown in these materials It is important you carefully proof-read all information and check all dimensions Please note any corrections necessary on the artwork and return to Dualite. If changes are noted, revised artwork will be sent to you for approval **By signing off on this artwork, you are agreeing the spelling, dimensions, and all numbers are correct.** Any errors found after production will be the sole responsibility of the agent to correct

Department of Business Affairs and Consumer Protection
Small Business Center - Public Way Use Unit
City Hall - 121 N. LaSalle Street, Room 800 • Chicago, IL 60602
312-74-GOBIZ / 312-744-6249 • (312) 744-1944 (TTY)
http //www cityofchicago.org/bacp

2nd ATTEMPT AT INTRODUCTION

07/29/2015

Alderman **Anthony V. Napolitano**
Ward # **41**
City of Chicago
City Hall, Room **200**
121 North LaSalle Street
Chicago, Illinois 60602

Re: An ordinance to use and maintain a portion of the public right-of-way for **one (1) sign(s)** for **STATE FARM INSURANCE**, adjacent to the premises known as **7117 W. Higgins Ave.**.

Dear Alderman **Anthony V. Napolitano**:

The applicant referenced above has requested the use of the public right-of-way for a **sign(s)**. An ordinance has been prepared by the Department of Business Affairs and Consumer Protection – Small Business Center - Public Way Use Unit for presentation to the City Council. Because this request was made for properties located in your ward, as approved by you as per the attached, I respectfully request that you introduce the attached ordinance at the next City Council meeting.

If you have any questions regarding this ordinance, please contact Anthony Bertuca at (312) 744-5506.

Department of Business Affairs and Consumer Protection

City of Chicago

O2015-5879

Office of the City Clerk

Document Tracking Sheet

Meeting Date:	7/29/2015
Sponsor(s):	Reilly (42)
Type:	Ordinance
Title:	Grant(s) of privilege in public way for Al's Beef
Committee(s) Assignment:	Committee on Transportation and Public Way

ORDINANCE
AL'S BEEF
Acct. No. 355658 - 3
Permit No. 1118484

Be It Ordained by the City Council of the City of Chicago:

SECTION 1. Permission and authority are hereby given and granted to AL'S BEEF, upon the terms and subject to the conditions of this ordinance to maintain and use one (1) sign(s) projecting over the public right-of-way attached to its premises known as 234 S. Wabash Ave..

Said sign structure(s) measures as follows; along S Wabash Ave:
One (1) at three point nine two (3.92) feet in length, ten point two five (10.25) feet in height and fourteen (14) feet above grade level.

The location of said privilege shall be as shown on prints kept on file with the Department of Business Affairs and Consumer Protection and the Office of the City Clerk.

Said privilege shall be constructed in accordance with plans and specifications approved by the Department of Transportation (Division of Project Development) and Zoning Department - Signs.

This grant of privilege in the public way shall be subject to the provisions of Section 10-28-015 and all other required provisions of the Municipal Code of Chicago.

The grantee shall pay to the City of Chicago as compensation for the privilege #1118484 herein granted the sum of three hundred ($300.00) per annum in advance.


A 25% penalty will be added for payments received after due date.

The permit holder agrees to hold the City of Chicago harmless for any damage, relocation or replacement costs associated with damage, relocation or removal of private property caused by the City performing work in the public way.

Authority herein given and granted for a period of five (5) years from and after Date of Passage.

Alderman _____


Brendan Reilly 42nd Ward

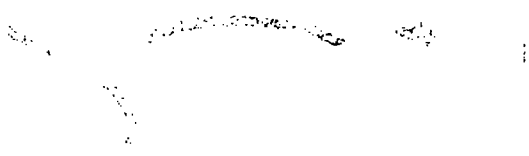

Projecting double sided sign.

Side View

Proposed Square Footage of this sign:	18sq.ft.
Lineal feet of store front	20'-0"
Actual Square Footage Allowed by village:	20sq.ft.

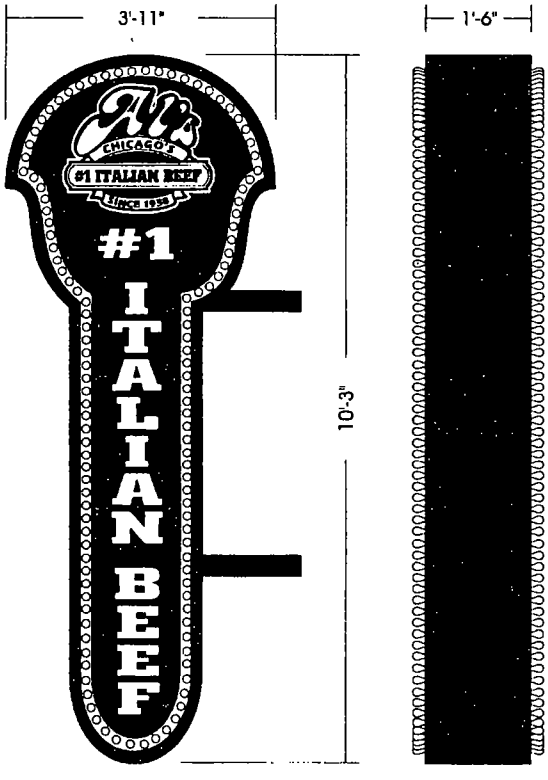

One (1) Internally Illuminated Double Face Flag Mounted Sign


Routed Aluminum Faces Painted Black

Al's Beef Logo - Routed from Face & Backed with White Acrylic with 015 Yellow & Black Vinyl Graphics

"#1 ITALIAN BEEF" - Routed from Face & Backed with White Acrylic

White Vinyl Outline Behind Steady Bum Bulbs

41.7 sq.ft.

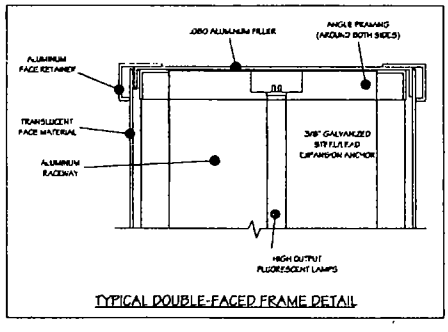

TYPICAL DOUBLE-FACED FRAME DETAIL

tfasigns
5500 N. Kedzie Ave Chicago, IL 60625
773-267-6007 | sales@tfasigns.com

Client: Al's Beef	**Landlord:**	**Start Date:** 00/00/0000		**Sales Rep:** Seung Park
Address: 234 S Wabash Ave, Chicago, IL 60604	**Address:**	**Last Revision:** 00/00/0000		**Designer:**
Tel:	**Tel:**	**Job#:** 00000	Client Approval	
Email:	**Email:**	**Drawing#:** 00000a v1 s1 / e1		
		Page: 1 of 2	Landlord Approval	E322358 UL LISTED

COPYRIGHT 2013, BY TFA Signs • THIS RENDERING IS THE PROPERTY OF TFA SIGNS, INC AND THE PARTY WHICH REQUESTED THE RENDERING IT IS AN UNPUBLISHED ORIGINAL DRAWING NOT TO BE REPRODUCED OR EXHIBITED WITHOUT THE CONSENT OF TFA SIGNS, INC

City of Chicago

O2015-5880

Office of the City Clerk

Document Tracking Sheet

Meeting Date:	7/29/2015
Sponsor(s):	Reilly (42)
Type:	Ordinance
Title:	Grant(s) of privilege in public way for Best Western River North Hotel
Committee(s) Assignment:	Committee on Transportation and Public Way

ORDINANCE
BEST WESTERN RIVER NORTH HOTEL
Acct. No. 86429 - 3
Permit No. 1119385

Be It Ordained by the City Council of the City of Chicago:

SECTION 1. Permission and authority are hereby given and granted to BEST WESTERN RIVER NORTH HOTEL, upon the terms and subject to the conditions of this ordinance to maintain and use, as now constructed, one (1) Vault(s) under the public right-of-way adjacent to its premises known as 545 N. La Salle Dr..

Said Vault(s) at N. La Salle measure(s):
One (1) at seventy-eight point two five (78.25) feet in length, and fourteen point one six (14.16) feet in width for a total of one thousand one hundred eight point zero two (1108.02) square feet. Existing vault is used for storage.

The location of said privilege shall be as shown on prints kept on file with the Department of Business Affairs and Consumer Protection and the Office of the City Clerk.

Said privilege shall be constructed in accordance with plans and specifications approved by the Department of Transportation (Office of Underground Coordination).

This grant of privilege in the public way shall be subject to the provisions of Section 10-28-015 and all other required provisions of the Municipal Code of Chicago.

The grantee shall pay to the City of Chicago as compensation for the privilege #1119385 herein granted the sum of one thousand seven hundred forty-four ($1,744.00) per annum in advance.


A 25% penalty will be added for payments received after due date.


The permit holder agrees to hold the City of Chicago harmless for any damage, relocation or replacement costs associated with damage, relocation or removal of private property caused by the City performing work in the public way.

Authority herein given and granted for a period of five (5) years from and after 06/14/2015.

Alderman _____

Brendan Reilly 42nd Ward

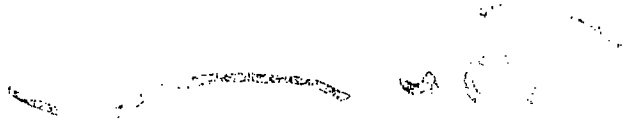

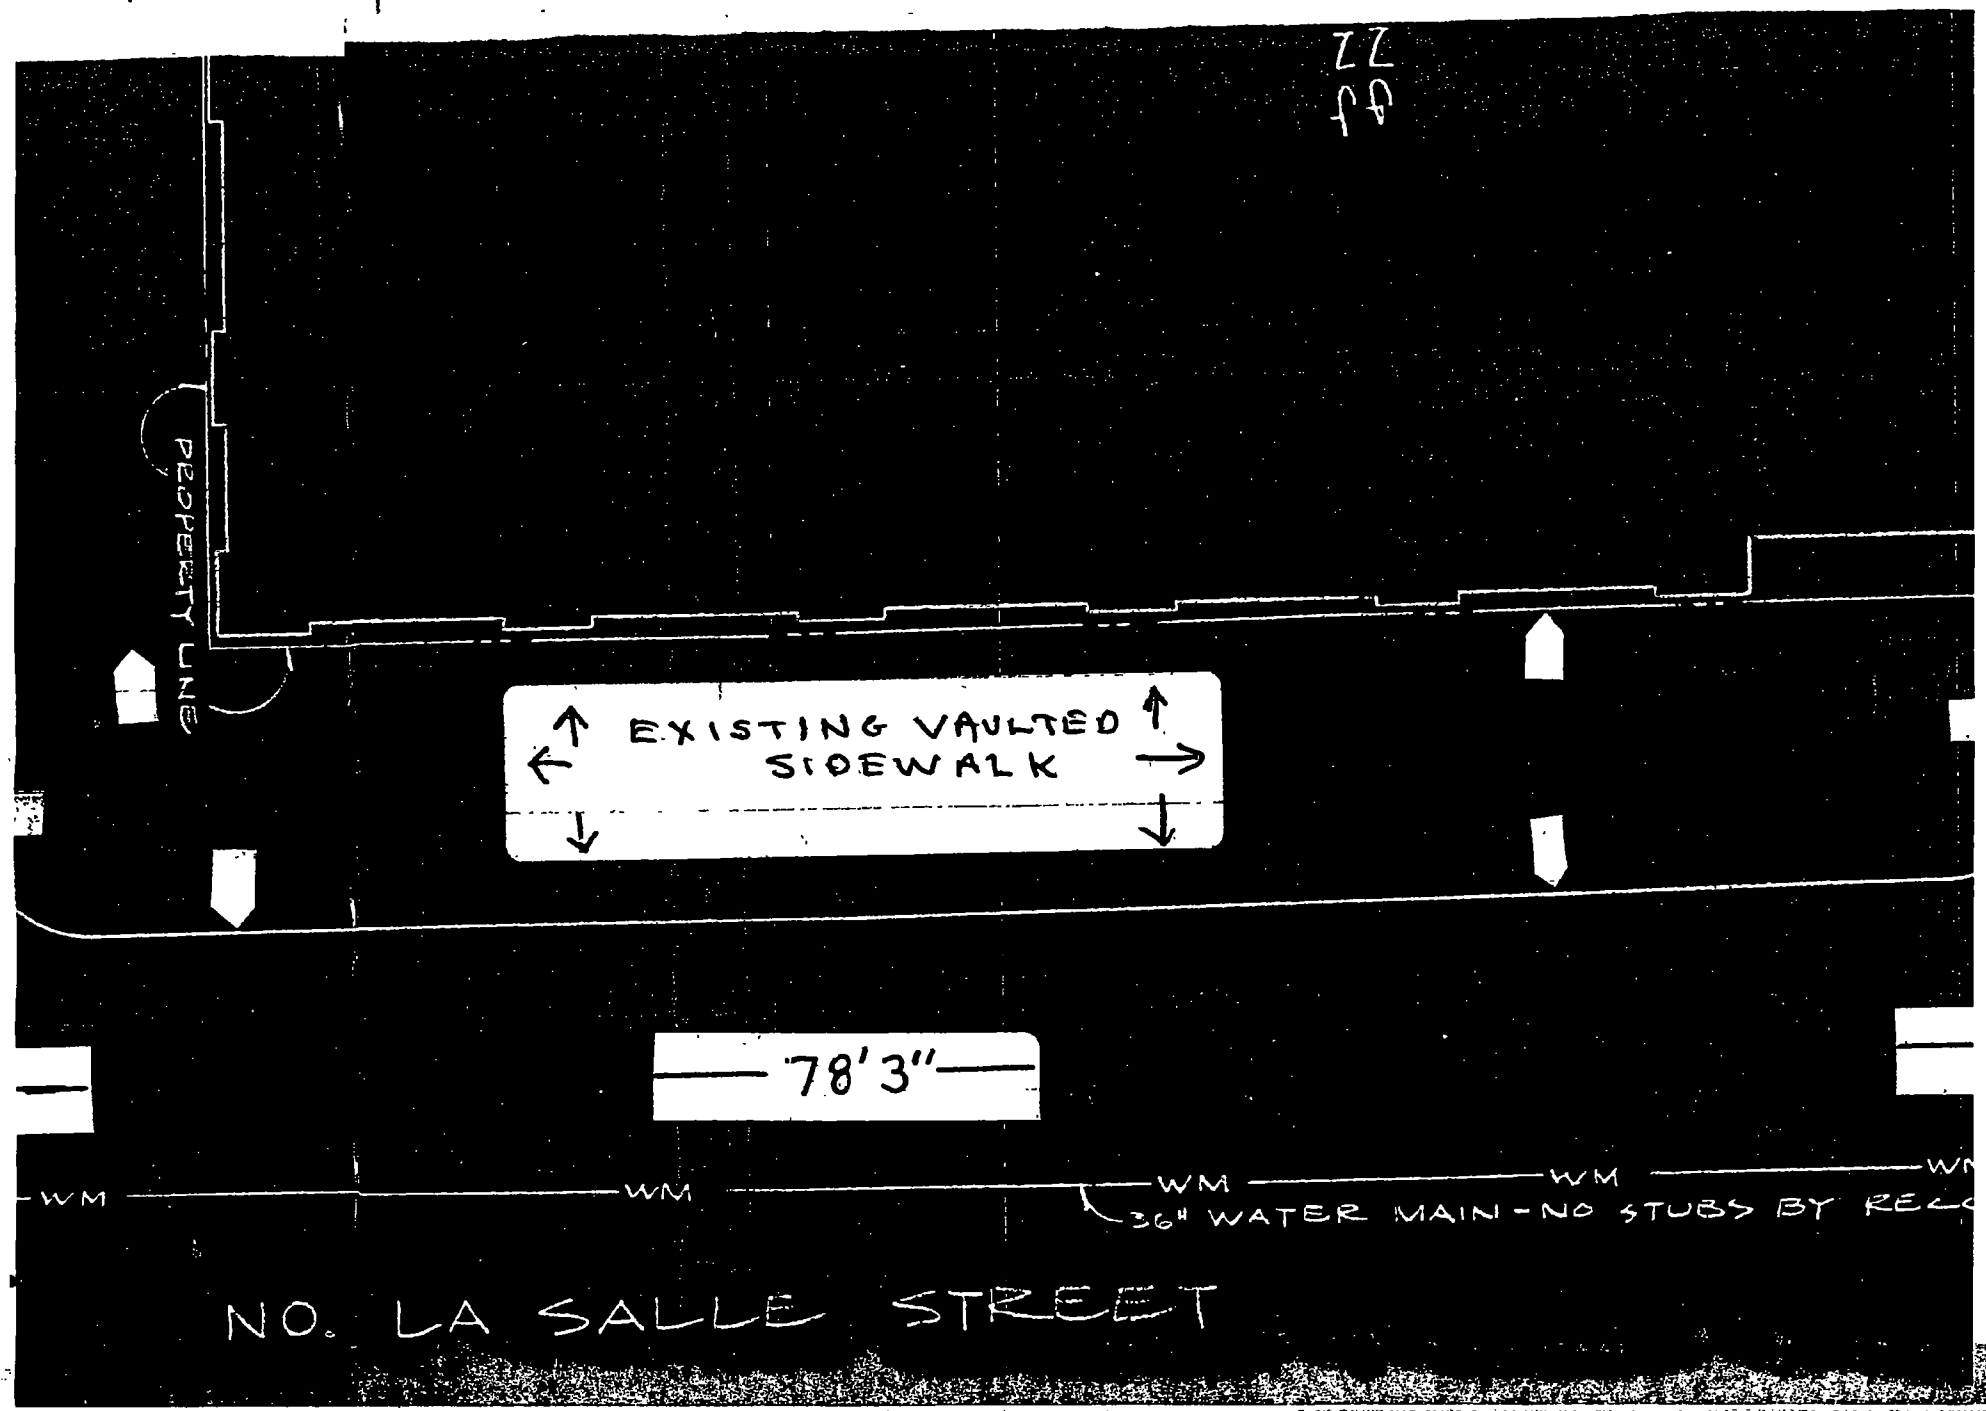
77
PROPERTY LINE
EXISTING VAULTED SIDEWALK
78'3"
WM
WM
WM
WM
36" WATER MAIN - NO STUBS BY REC
NO. LA SALLE STREET

City of Chicago

O2015-5882

Office of the City Clerk

Document Tracking Sheet

Meeting Date:	7/29/2015
Sponsor(s):	Reilly (42)
Type:	Ordinance
Title:	Grant(s) of privilege in public way for California Pizza Kitchen
Committee(s) Assignment:	Committee on Transportation and Public Way

ORDINANCE
CALIFORNIA PIZZA KITCHEN
Acct. No. 23393 - 2
Permit No. 1119272

Be It Ordained by the City Council of the City of Chicago:

SECTION 1. Permission and authority are hereby given and granted to CALIFORNIA PIZZA KITCHEN, upon the terms and subject to the conditions of this ordinance to maintain and use three (3) sign(s) projecting over the public right-of-way attached to its premises known as 52 E. Ohio St..

Said sign structure(s) measures as follows; along E. Ohio Street:
One (1) at two point five (2.5) feet in length, two point five (2.5) feet in height and eight (8) feet above grade level.
One (1) at two point five (2.5) feet in length, two point five (2.5) feet in height and sixteen (16) feet above grade level.
One (1) at thirty-one (31) feet in length, two point five (2.5) feet in height and thirteen (13) feet above grade level.

The location of said privilege shall be as shown on prints kept on file with the Department of Business Affairs and Consumer Protection and the Office of the City Clerk.

Said privilege shall be constructed in accordance with plans and specifications approved by the Department of Transportation (Division of Project Development) and Zoning Department - Signs.

This grant of privilege in the public way shall be subject to the provisions of Section 10-28-015 and all other required provisions of the Municipal Code of Chicago.

The grantee shall pay to the City of Chicago as compensation for the privilege #1119272 herein granted the sum of four hundred seventy-five ($475.00) per annum in advance.


A 25% penalty will be added for payments received after due date.

The permit holder agrees to hold the City of Chicago harmless for any damage, relocation or replacement costs associated with damage, relocation or removal of private property caused by the City performing work in the public way.

Authority herein given and granted for a period of five (5) years from and after Date of Passage.

Alderman _____

Brendan Reilly 42nd Ward

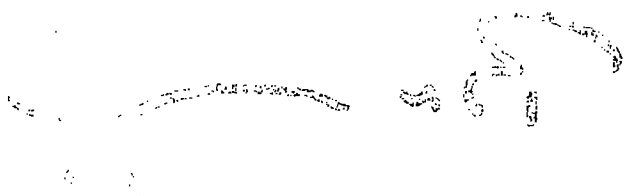



(1)

face change

non-illuminated plaque

EXISTING PHOTO- SIGN B

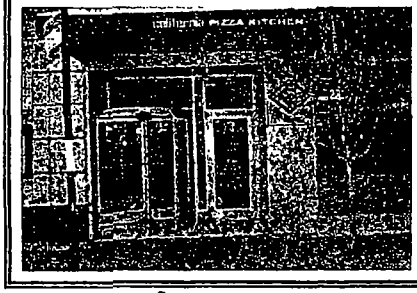


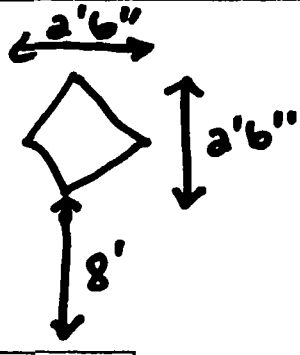

NOTE:
PENCIL RUBBING WILL BE NEEDED FOR FITMENT SIZE

NOTE: ALL DIMENSIONS AND CONDITIONS MUST BE FIELD VERIFIED PRIOR TO MANUFACTURE

PHOTO ENHANCEMENT- SIGN B

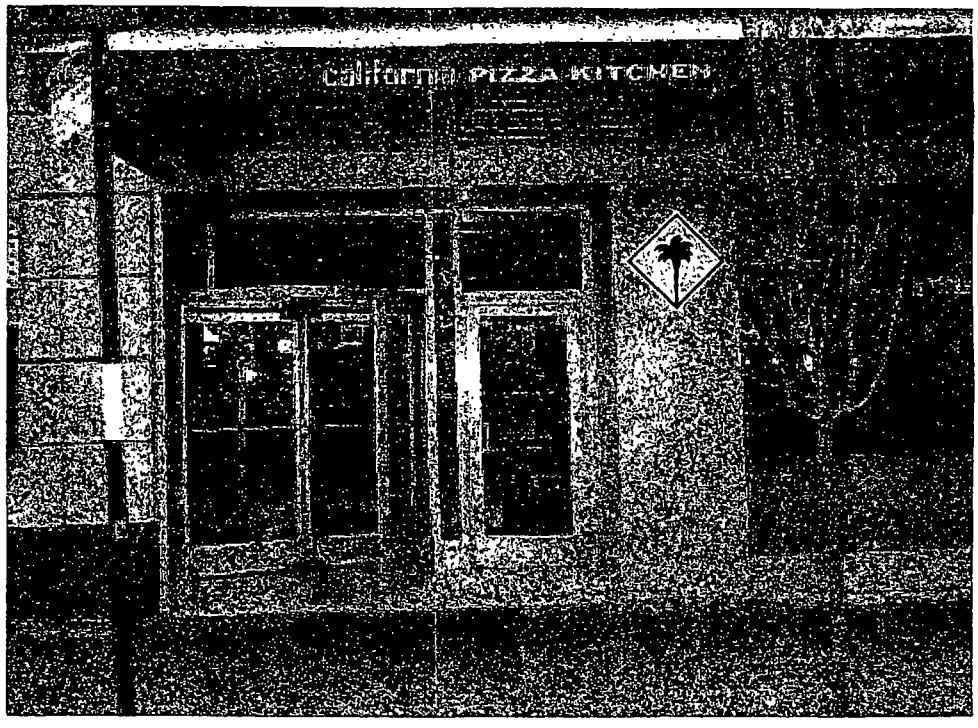

COAST SIGN
INCORPORATED
1560 West Rudsway St Anaheim, CA 92801
(714) 828-9144 FAX: (714) 836-2847

Date	02-09-15
Scale	
Drawn	WA
Sales	Ryan C
Project Name	California Pizza Kitchen
Address	82 E Ohio St
City / State / Zip	Chicago, IL
Client Approval	Date

This is an original unpublished drawing created by Coast Sign, Inc. It is submitted for your personal use in conjunction with a project being planned for you by Coast Sign, Inc. And shall not be reproduced, used by or disclosed to any firm or corporation for any purpose whatsoever without written permission

No.	Designer	Date	Revision Notes
1			
2			
3			
4			
5			
6			

DESIGN DRAWING 3 of 9

Request Number
PRJ-CAPK-96637

File Location
W:\California Pizza Kitchen\Art\Drawings\

11 X 17 TEMPLATE VERSION 6.0

City of Chicago

O2015-5884

Office of the City Clerk

Document Tracking Sheet

Meeting Date:	7/29/2015
Sponsor(s):	Reilly (42)
Type:	Ordinance
Title:	Grant(s) of privilege in public way for Chicago Michigan LLC
Committee(s) Assignment:	Committee on Transportation and Public Way

ORDINANCE
CHICAGO MICHIGAN LLC.
Acct. No. 339517 - 1
Permit No. 1119430

Be It Ordained by the City Council of the City of Chicago:

SECTION 1. Permission and authority are hereby given and granted to CHICAGO MICHIGAN LLC., upon the terms and subject to the conditions of this ordinance to maintain and use, as now constructed, three (3) Window Display(s) on the public right-of-way adjacent to its premises known as 108 E. Superior St..

Said Window Display(s) at E. Superior measure(s):
Two (2) at five point two five (5.25) feet in length, and point four one (.41) feet in width for a total of four point three one (4.31) square feet.

Said Window Display(s) at E. Superior measure(s):
One (1) at three point seven five (3.75) feet in length, and point six six (.66) feet in width for a total of two point four eight (2.48) square feet.

The location of said privilege shall be as shown on prints kept on file with the Department of Business Affairs and Consumer Protection and the Office of the City Clerk.

Said privilege shall be constructed in accordance with plans and specifications approved by the Department of Planning and Development and Department of Transportation (Division of Project Development).

This grant of privilege in the public way shall be subject to the provisions of Section 10-28-015 and all other required provisions of the Municipal Code of Chicago.

The grantee shall pay to the City of Chicago as compensation for the privilege #1119430 herein granted the sum of one thousand two hundred ($1,200.00) per annum in advance.


A 25% penalty will be added for payments received after due date.

The permit holder agrees to hold the City of Chicago harmless for any damage, relocation or replacement costs associated with damage, relocation or removal of private property caused by the City performing work in the public way.


Authority herein given and granted for a period of five (5) years from and after 06/30/2015.

Alderman _____

Brendan Reilly 42nd Ward

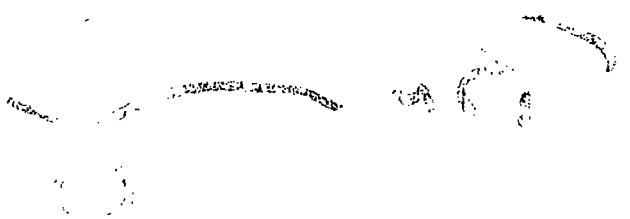

Ordinance associated with this drawing printed on pages 100855 through 100859 of this *Journal*.

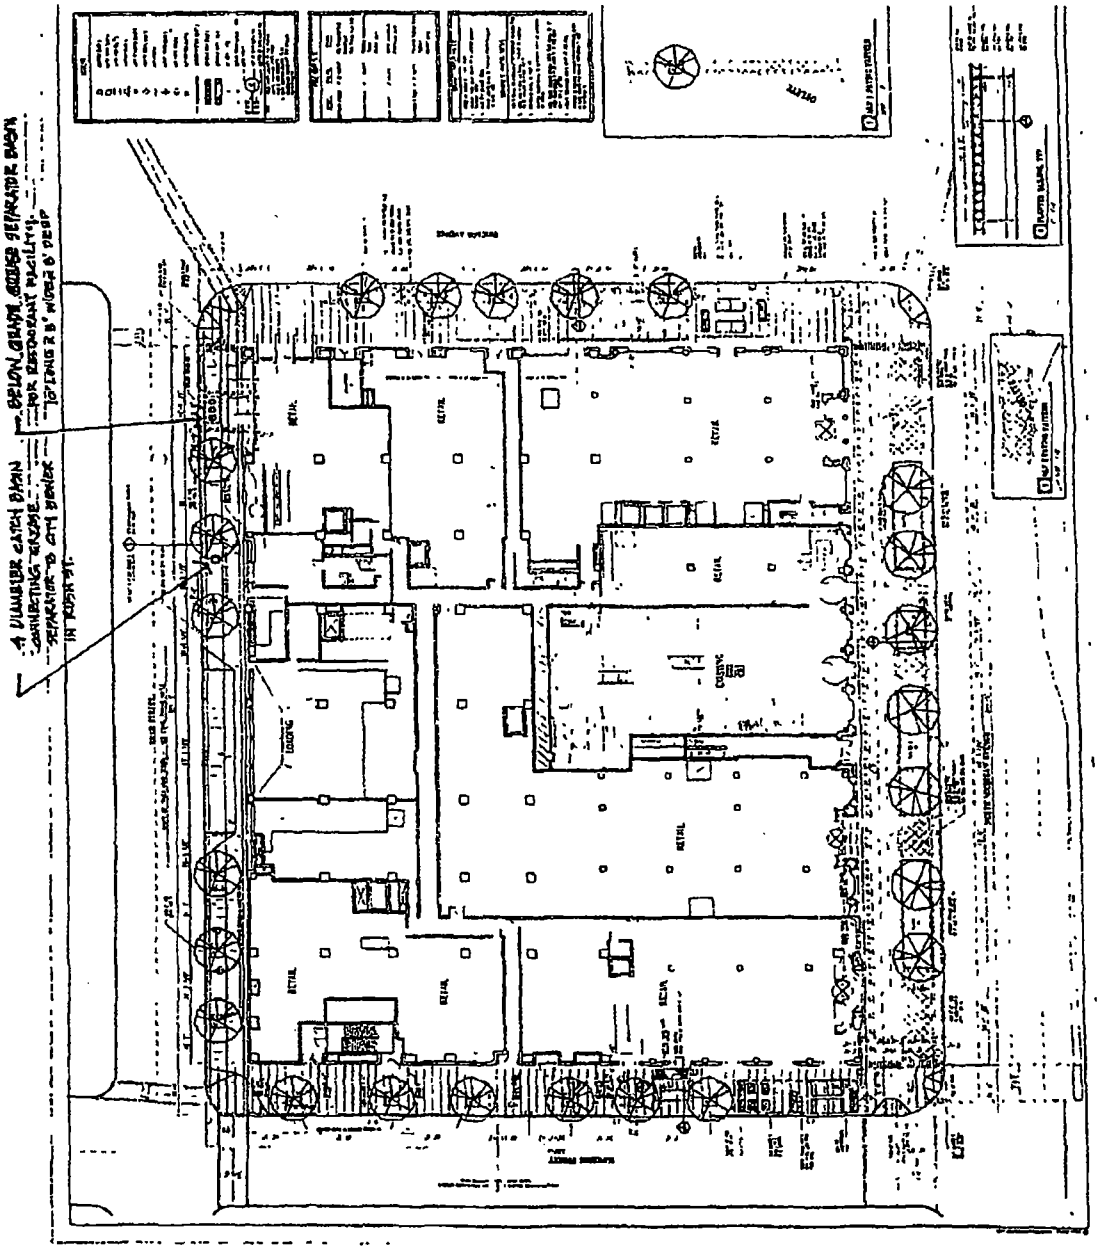

City of Chicago

O2015-5898

Office of the City Clerk

Document Tracking Sheet

Meeting Date:	7/29/2015
Sponsor(s):	Reilly (42)
Type:	Ordinance
Title:	Grant(s) of privilege in public way for Cityfront Hotel Assoc. Limited Partnership
Committee(s) Assignment:	Committee on Transportation and Public Way

ORDINANCE
CITYFRONT HOTEL ASSOCIATES LMT. PTN.
Acct. No. 88382 - 1
Permit No. 1119172

Be It Ordained by the City Council of the City of Chicago:

SECTION 1. Permission and authority are hereby given and granted to CITYFRONT HOTEL ASSOCIATES LMT. PTN., upon the terms and subject to the conditions of this ordinance to maintain and use, as now constructed, three (3) Loading Dock(s) truck berths (including any structures or appliances reasonably necessary to operate the same) adjacent to its premises known as 301 E. North Water Street. Existing loading docks truck berths occupy three (3) portions of the public way within the lower North Columbus Drive right-of-way consisting of the following dimensions:

Truck Berth (A) extend twenty-seven (27) feet in length from the east line of North Columbus Drive and is fifty-three (53) feet in width.

Truck Berth (B) extend twenty-six (26) feet in length from the east line of North Columbus Drive and is twenty-nine (29) feet in width.

Truck Berth © extend thirty-eight (38) feet min length from the east line of North Columbus Drive and is eleven (11) feet in width.

Total square footage that is occupied is two thousand six hundred three (2,603) square feet.

The location of said privilege shall be as shown on prints kept on file with the Department of Business Affairs and Consumer Protection and the Office of the City Clerk.

Said privilege shall be constructed in accordance with plans and specifications approved by the Department of Transportation (Division of Project Development).

This grant of privilege in the public way shall be subject to the provisions of Section 10-28-015 and all other required provisions of the Municipal Code of Chicago.

The grantee shall pay to the City of Chicago as compensation for the privilege #1119172 herein granted the sum of sixteen thousand four hundred thirty-five ($16,435.00) per annum in advance.


A 25% penalty will be added for payments received after due date.


The permit holder agrees to hold the City of Chicago harmless for any damage, relocation or replacement costs associated with damage, relocation or removal of private property caused by the City performing work in the public way.

Authority herein given and granted for a period of five (5) years from and after 05/14/2015.

Alderman _____

Brendan Reilly 42nd Ward

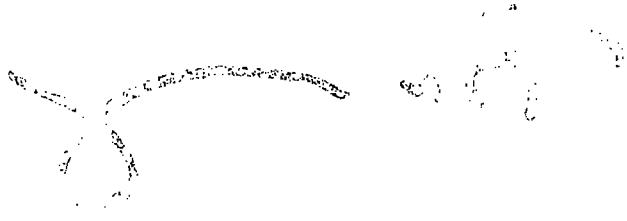

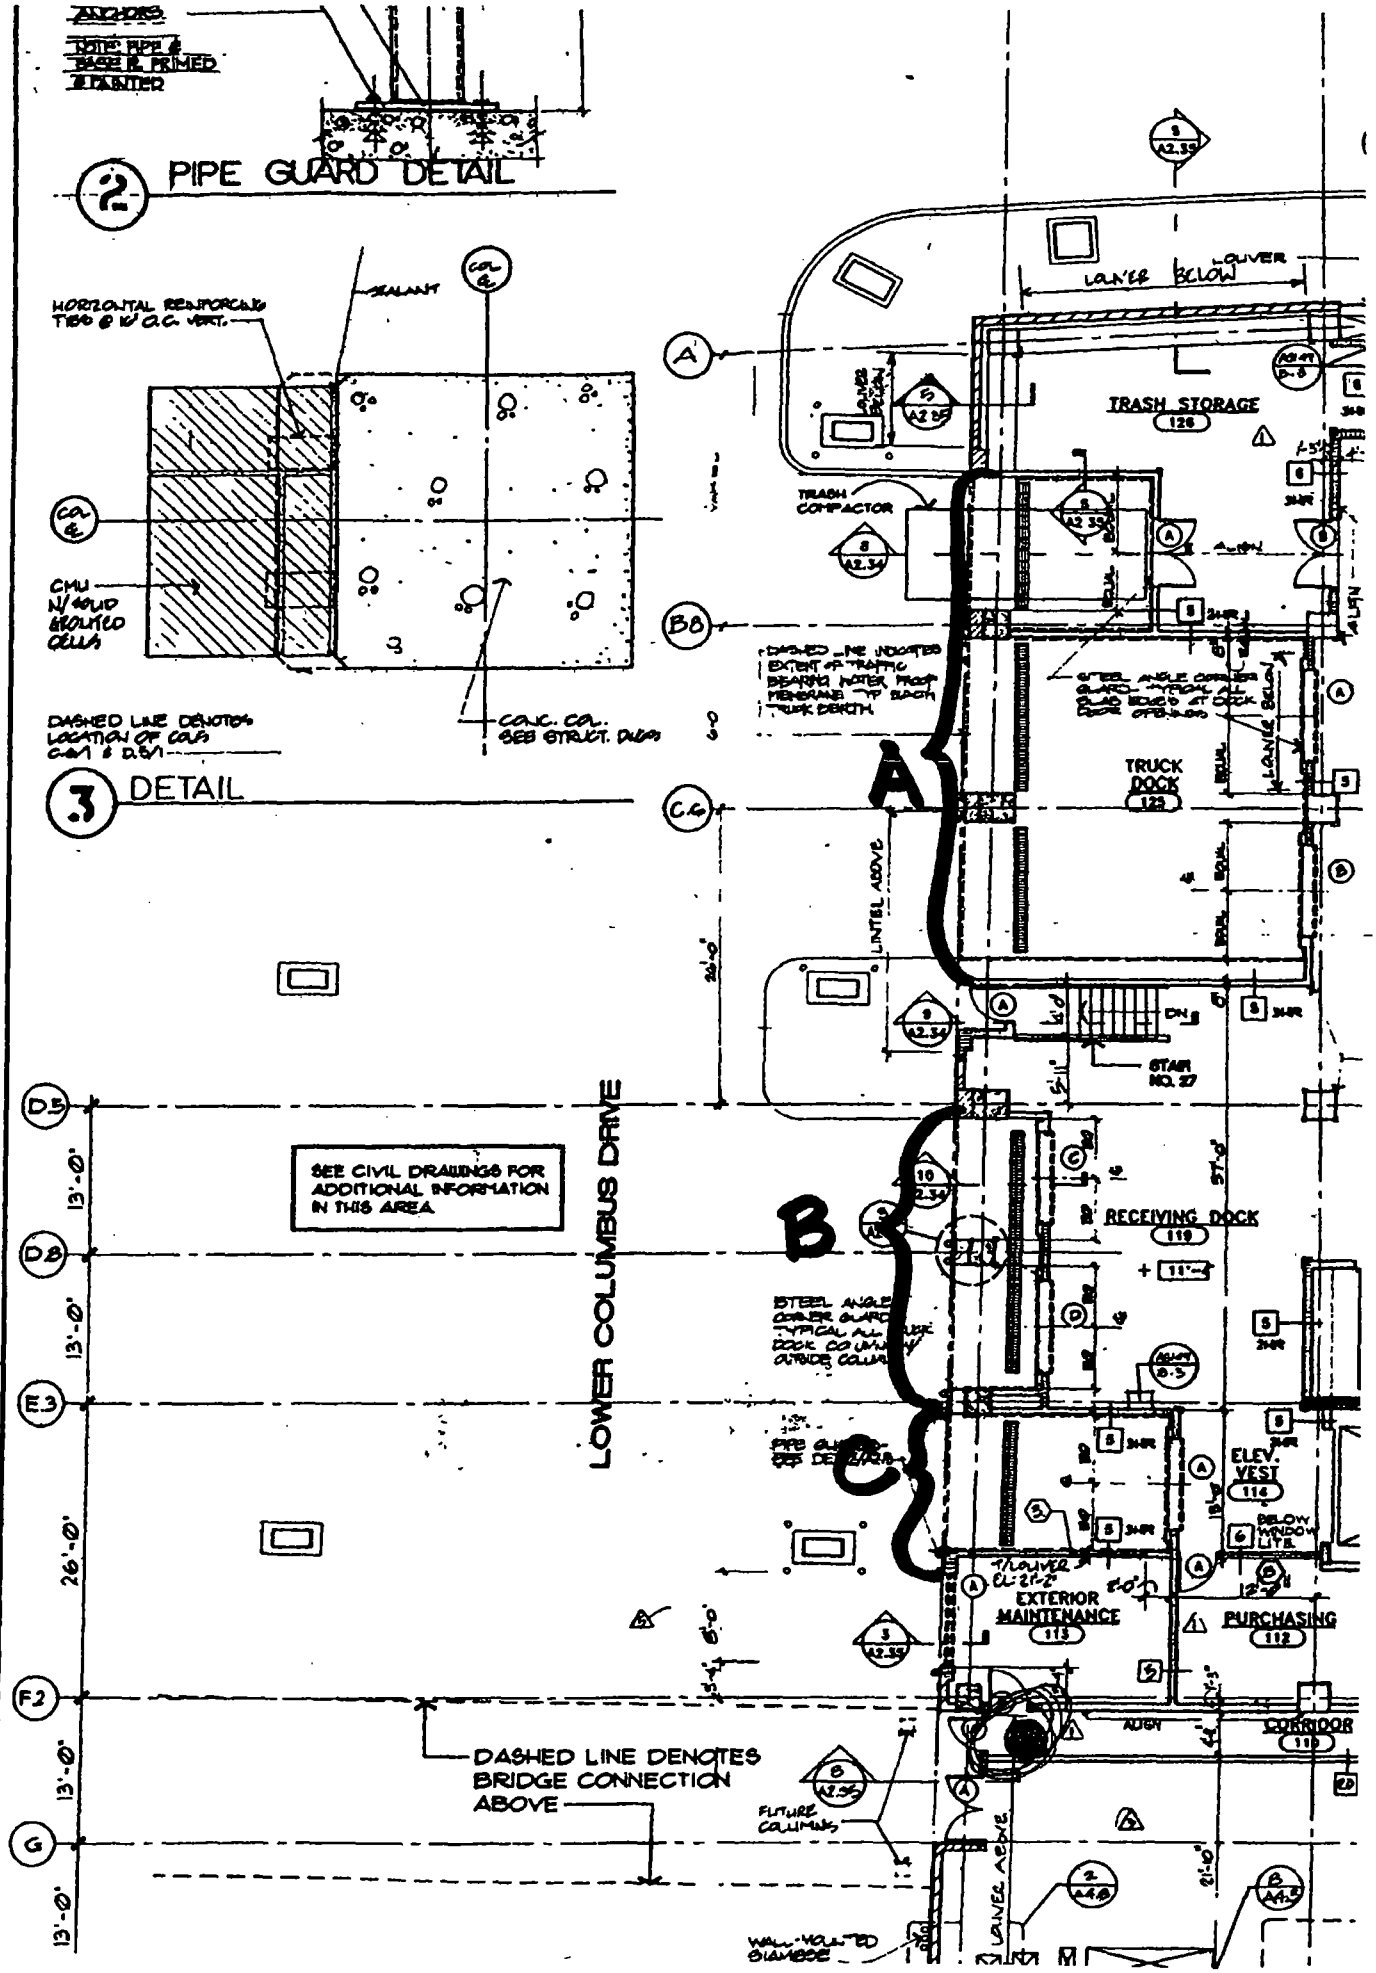
ANCHORS
NOTED PIPE & BASE IS PRIMED & PAINTED
2 PIPE GUARD DETAIL
HORIZONTAL REINFORCING TIED @ 16" O.C. VERT.
SEALANT
CMU W/ GROUT & VERTICAL CELLS
CONC. COL. SEE STRUCT. DWGS
DASHED LINE DENOTES LOCATION OF COLS C-1 & D-5.1
3 DETAIL
TRASH STORAGE
126
TRASH COMPACTOR
TRUCK DOCK
125
LINTEL ABOVE
STAIR NO. 27
SEE CIVIL DRAWINGS FOR ADDITIONAL INFORMATION IN THIS AREA
LOWER COLUMBUS DRIVE
RECEIVING DOCK
119
ELEV. VEST
114
EXTERIOR MAINTENANCE
113
PURCHASING
112
CORRIDOR
110
DASHED LINE DENOTES BRIDGE CONNECTION ABOVE
FUTURE COLUMNS
LOWER ABOVE
WALL-MOUNTED SIAMESE
A
B
C
D5
D2
E3
F2
G
13'-0"
26'-0"

City of Chicago

O2015-5900

Office of the City Clerk

Document Tracking Sheet

Meeting Date:	7/29/2015
Sponsor(s):	Reilly (42)
Type:	Ordinance
Title:	Grant(s) of privilege in public way for CocoonCare
Committee(s) Assignment:	Committee on Transportation and Public Way

ORDINANCE
CocoonCare
Acct. No. 376406 - 1
Permit No. 1119098

Be It Ordained by the City Council of the City of Chicago:

SECTION 1. Permission and authority are hereby given and granted to CocoonCare, upon the terms and subject to the conditions of this ordinance to construct, install, maintain and use one (1) Banner(s) projecting over the public right-of-way adjacent to its premises known as 409 W. Huron St..

Said Banner(s) at W HURON ST measure(s):
One (1) at two (2) feet in length, and five (5) feet in width for a total of ten (10) square feet.

The location of said privilege shall be as shown on prints kept on file with the Department of Business Affairs and Consumer Protection and the Office of the City Clerk.

Said privilege shall be constructed in accordance with plans and specifications approved by the Zoning Department - Signs.

This grant of privilege in the public way shall be subject to the provisions of Section 10-28-015 and all other required provisions of the Municipal Code of Chicago.

The grantee shall pay to the City of Chicago as compensation for the privilege #1119098 herein granted the sum of seventy-five ($75.00) per annum in advance.

A 25% penalty will be added for payments received after due date.

The permit holder agrees to hold the City of Chicago harmless for any damage, relocation or replacement costs associated with damage, relocation or removal of private property caused by the City performing work in the public way.

Authority herein given and granted for a period of five (5) years from and after Date of Passage.


Alderman _____


Brendan Reilly 42nd Ward

SIGN DRAWING

PROPERTY LOCATION: 409 W. HURON ST, CHICAGO IL 60654

ORGANIZATION NAME: COCOONCARE LLC

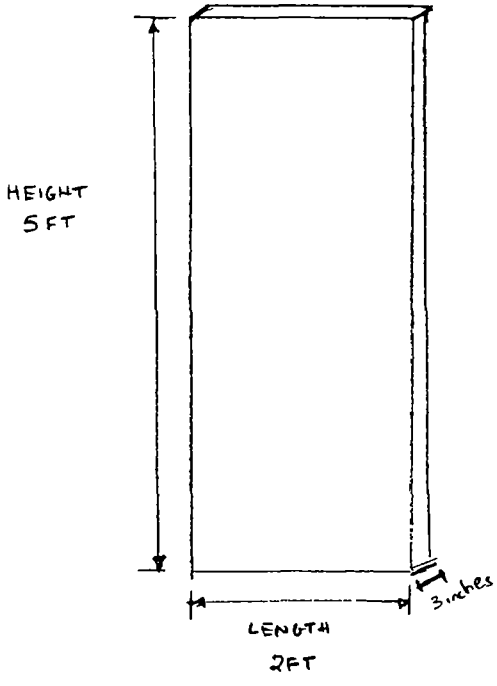

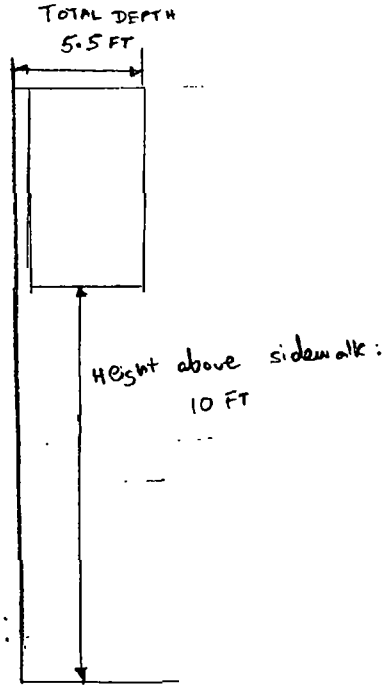

City of Chicago

O2015-5904

Office of the City Clerk

Document Tracking Sheet

Meeting Date:	7/29/2015
Sponsor(s):	Reilly (42)
Type:	Ordinance
Title:	Grant(s) of privilege in public way for Fairfield Inn & Suites - Downtown Chicago - Light Fixtures
Committee(s) Assignment:	Committee on Transportation and Public Way

ORDINANCE
FAIRFIELD INN & SUITES - DOWNTOWN CHICAGO
Acct. No. 200738 - 1
Permit No. 1119428

Be It Ordained by the City Council of the City of Chicago:

SECTION 1. Permission and authority are hereby given and granted to FAIRFIELD INN & SUITES - DOWNTOWN CHICAGO, upon the terms and subject to the conditions of this ordinance to maintain and use, as now constructed, four (4) Light Fixture(s) projecting over the public right-of-way adjacent to its premises known as 216 E. Ontario St..

Said Light Fixture(s) at ONTARIO measure(s):
Four (4) at one (1) foot in length, one (1) foot in width and nine hundred ninety-nine thousand nine hundred ninety-nine (0) feet above grade level.

The location of said privilege shall be as shown on prints kept on file with the Department of Business Affairs and Consumer Protection and the Office of the City Clerk.

Said privilege shall be constructed in accordance with plans and specifications approved by the Department of Transportation (Division of Project Development).

This grant of privilege in the public way shall be subject to the provisions of Section 10-28-015 and all other required provisions of the Municipal Code of Chicago.

The grantee shall pay to the City of Chicago as compensation for the privilege #1119428 herein granted the sum of ninety ($90.00) per annum in advance.


A 25% penalty will be added for payments received after due date.


The permit holder agrees to hold the City of Chicago harmless for any damage, relocation or replacement costs associated with damage, relocation or removal of private property caused by the City performing work in the public way.

Authority herein given and granted for a period of five (5) years from and after 07/19/2015.

Alderman _____

Brendan Reilly 42nd Ward

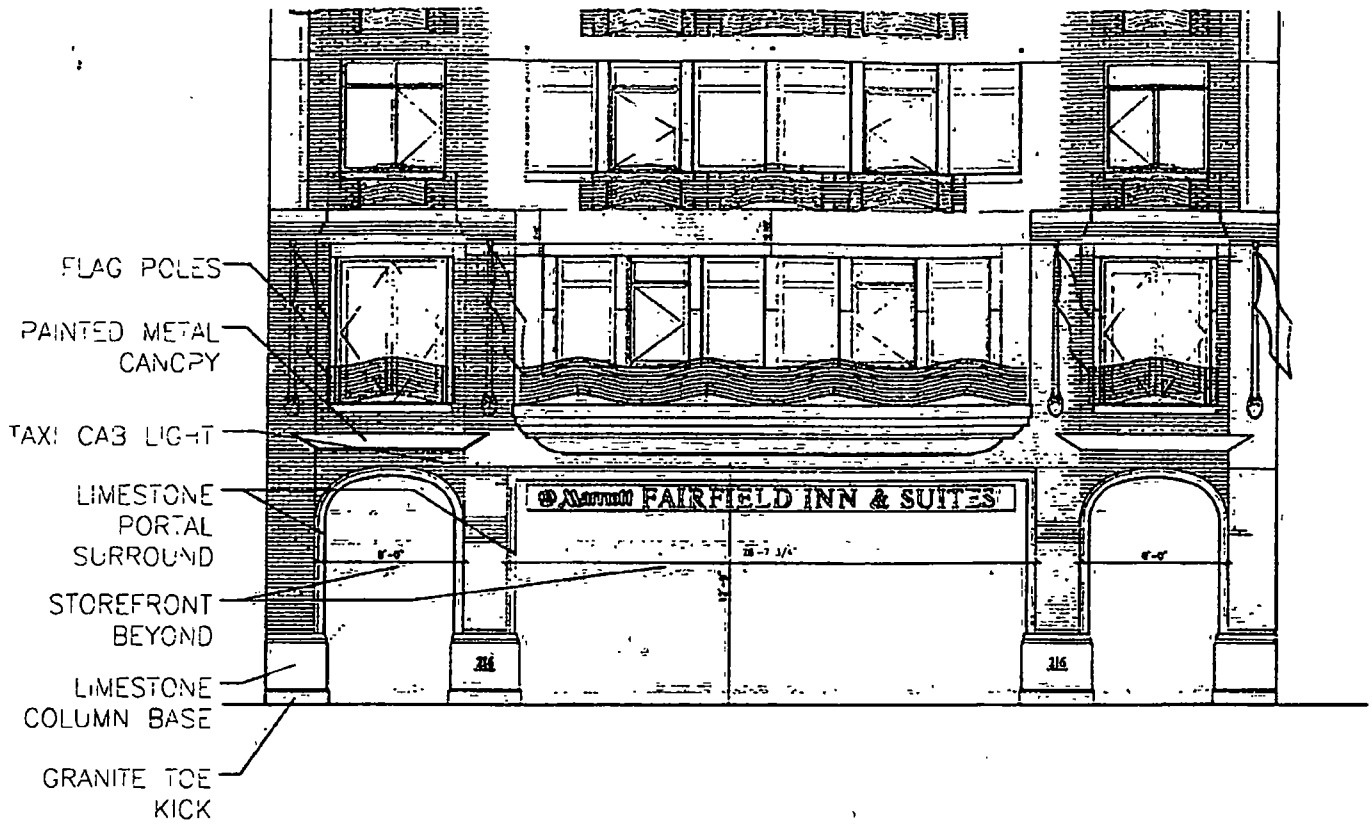

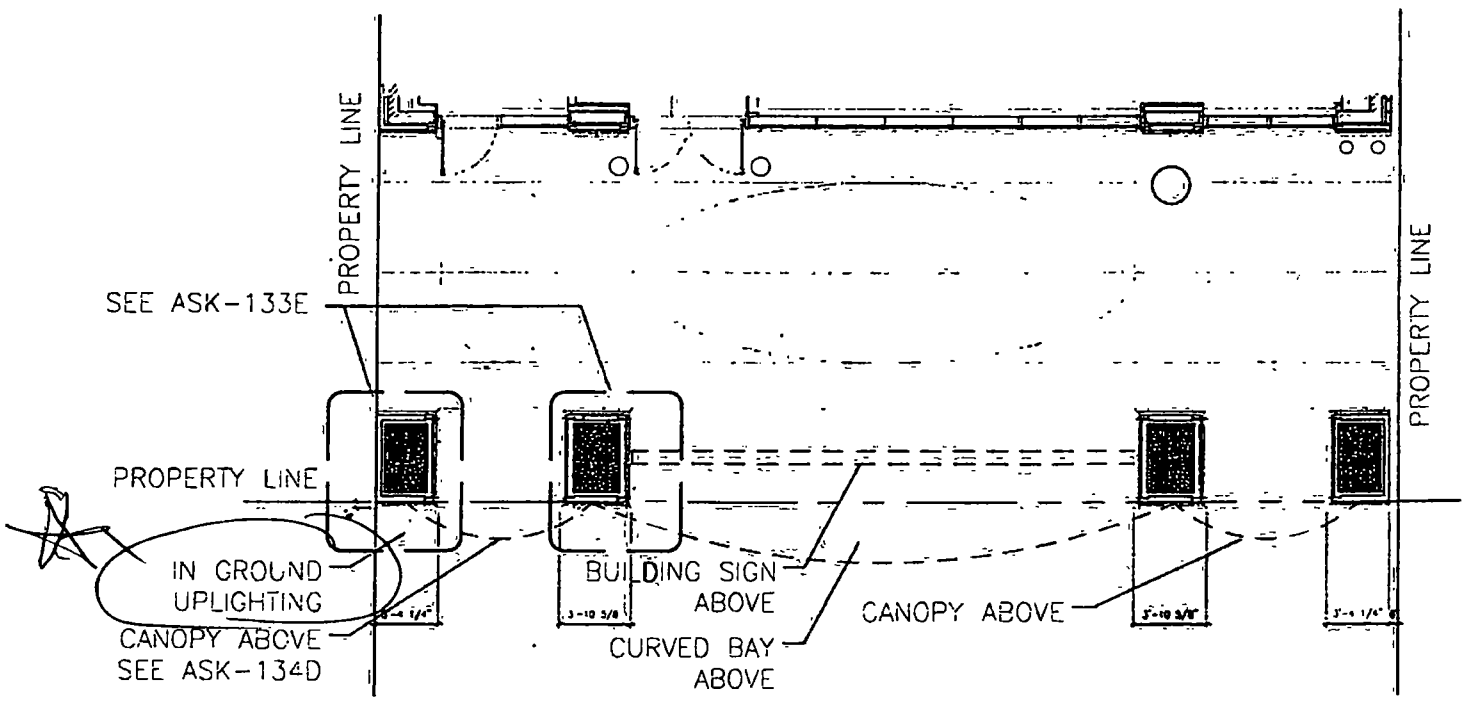

ONTARIO STREET HOTEL ENLARGED ELEVATION AND PLAN

NOT TO SCALE
May 24, 2000

ECD COMPANY

1ST AND 2ND FLOORS

ASK-134B

DE STEFANO + PARTNERS
DeStefano and Partners, Ltd. Architecture
443 East Illinois Street Planning
Chicago, Illinois 60611 Interior Design

© 1999 De Stefano + Partners

City of Chicago

O2015-5906

Office of the City Clerk

Document Tracking Sheet

Meeting Date:	7/29/2015
Sponsor(s):	Reilly (42)
Type:	Ordinance
Title:	Grant(s) of privilege in public way for Fairfield Inn & Suites - Downtown Chicago - Flag Poles
Committee(s) Assignment:	Committee on Transportation and Public Way

ORDINANCE
FAIRFIELD INN & SUITES - DOWNTOWN CHICAGO
Acct. No. 200738 - 1
Permit No. 1119429

Be It Ordained by the City Council of the City of Chicago:

SECTION 1. Permission and authority are hereby given and granted to FAIRFIELD INN & SUITES - DOWNTOWN CHICAGO, upon the terms and subject to the conditions of this ordinance to maintain and use, as now constructed, four (4) Flag Pole(s) projecting over the public right-of-way adjacent to its premises known as 216 E. Ontario St..

Said Flag Pole(s) at ONTARIO measure(s):
Four (4) at twelve (12) feet in length, and point six (.6) feet in width for a total of twenty-eight point eight (28.8) square feet.

The location of said privilege shall be as shown on prints kept on file with the Department of Business Affairs and Consumer Protection and the Office of the City Clerk.

Said privilege shall be constructed in accordance with plans and specifications approved by the Department of Transportation (Division of Project Development).

This grant of privilege in the public way shall be subject to the provisions of Section 10-28-015 and all other required provisions of the Municipal Code of Chicago.

The grantee shall pay to the City of Chicago as compensation for the privilege #1119429 herein granted the sum of three hundred ($300.00) per annum in advance.


A 25% penalty will be added for payments received after due date.

The permit holder agrees to hold the City of Chicago harmless for any damage, relocation or replacement costs associated with damage, relocation or removal of private property caused by the City performing work in the public way.


Authority herein given and granted for a period of five (5) years from and after 07/19/2015.

Alderman _____

Brendan Reilly 42nd Ward

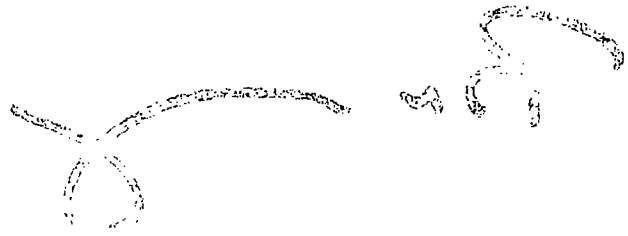



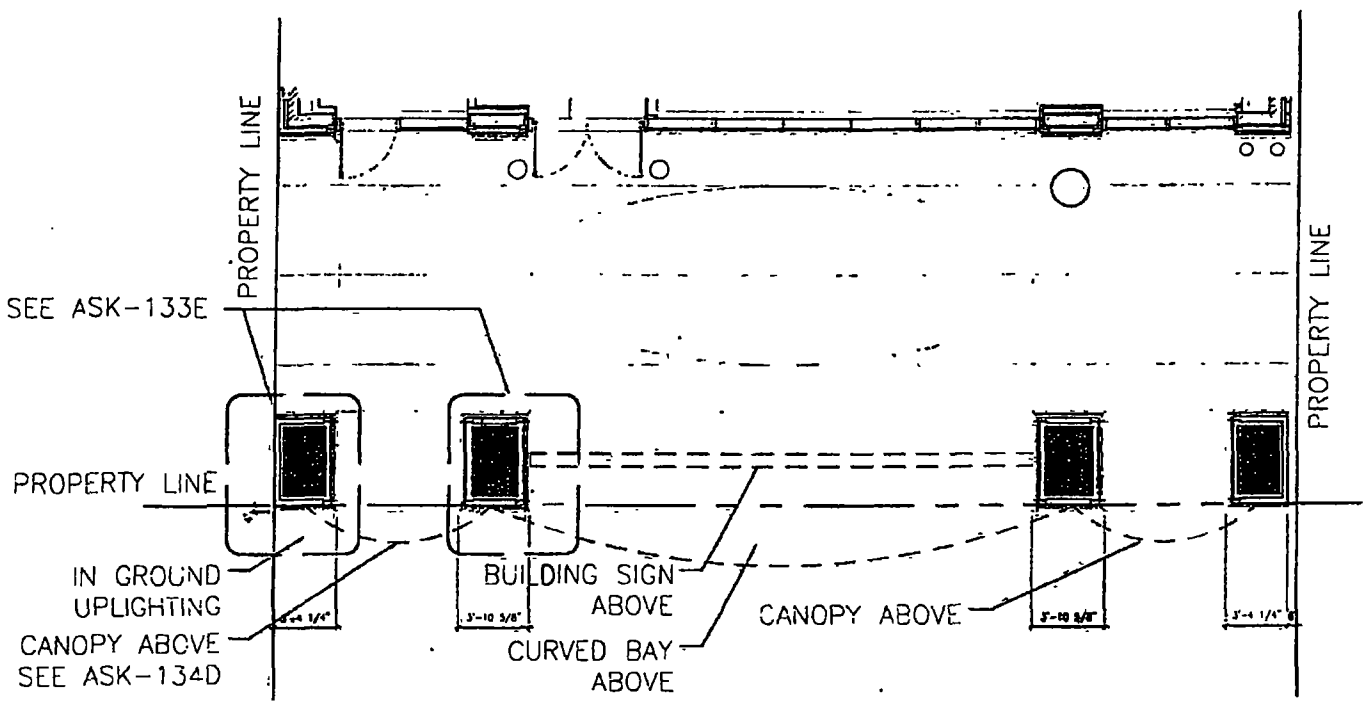

ONTARIO STREET HOTEL ENLARGED ELEVATION AND PLAN

NOT TO SCALE
May 24, 2000

ECD COMPANY

1ST AND 2ND FLOORS

ASK-134B

DE STEFANO + PARTNERS
DeStefano and Partners, Ltd. Architecture
443 East Illinois Street Planning
Chicago, Illinois 60611 Interior Design
© 1999 De Stefano + Partners

City of Chicago

O2015-5909

Office of the City Clerk

Document Tracking Sheet

Meeting Date:	7/29/2015
Sponsor(s):	Reilly (42)
Type:	Ordinance
Title:	Grant(s) of privilege in public way for Floyd's 99 Barbershop
Committee(s) Assignment:	Committee on Transportation and Public Way

ORDINANCE
Floyd's 99 Barbershop
Acct. No. 337035 - 8
Permit No. 1117800

Be It Ordained by the City Council of the City of Chicago:

SECTION 1. Permission and authority are hereby given and granted to Floyd's 99 Barbershop, upon the terms and subject to the conditions of this ordinance to maintain and use one (1) sign(s) projecting over the public right-of-way attached to its premises known as 209 E. Ohio St..

Said sign structure(s) measures as follows; along E. Ohio Street:
One (1) at three point seven five (3.75) feet in length, three point seven five (3.75) feet in height and twelve (12) feet above grade level.

The location of said privilege shall be as shown on prints kept on file with the Department of Business Affairs and Consumer Protection and the Office of the City Clerk.

Said privilege shall be constructed in accordance with plans and specifications approved by the Department of Transportation (Division of Project Development) and Zoning Department - Signs.

This grant of privilege in the public way shall be subject to the provisions of Section 10-28-015 and all other required provisions of the Municipal Code of Chicago.

The grantee shall pay to the City of Chicago as compensation for the privilege #1117800 herein granted the sum of one hundred ($100.00) per annum in advance.


A 25% penalty will be added for payments received after due date.


The permit holder agrees to hold the City of Chicago harmless for any damage, relocation or replacement costs associated with damage, relocation or removal of private property caused by the City performing work in the public way.

Authority herein given and granted for a period of five (5) years from and after Date of Passage.

Alderman _____

Brendan Reilly 42nd Ward

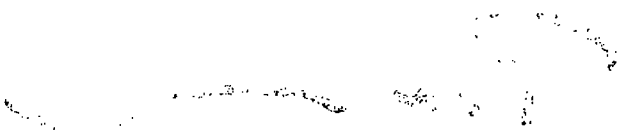


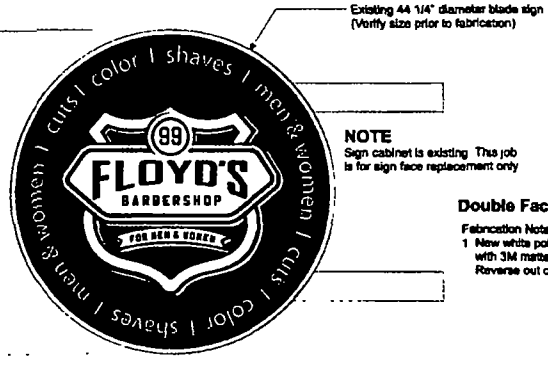

NOTE
Sign cabinet is existing This job is for sign face replacement only

Double Faced Blade Sign Elevation-1"=1'-0"

Fabrication Notes
1 New white polycarbonate sign faces with 3M matte black vinyl film faces Reverse out copy white

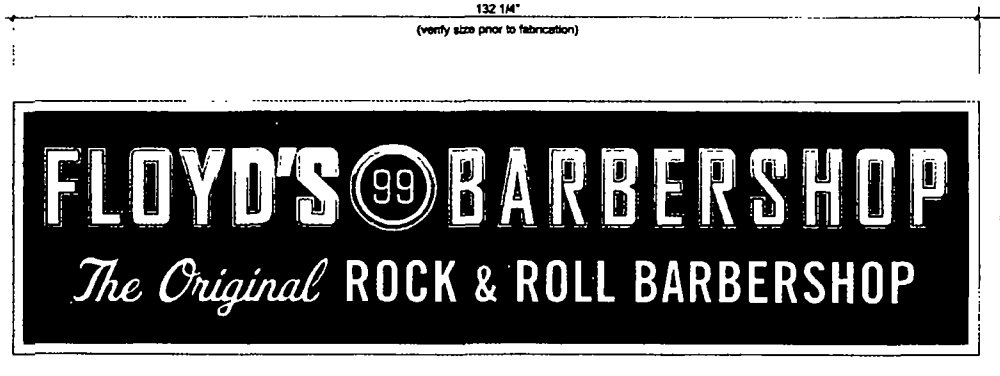

NOTE
Sign cabinet is existing This job is for sign face replacement only

Single Faced Cabinet Sign Elevation-1"=1'-0"

Fabrication Notes
1 New white polycarbonate sign face with 3M matte black vinyl film faces Reverse out copy white Outline copy on FLOYD'S 99 BARBERSHOP shall be 3M metallic gold translucent vinyl

3D:X
Sheet number 4 of 6
FLOYD'S 99 BARBERSHOP
Preliminary Sign Fabrication Drawings

City of Chicago

O2015-5912

Office of the City Clerk

Document Tracking Sheet

Meeting Date:	7/29/2015
Sponsor(s):	Reilly (42)
Type:	Ordinance
Title:	Grant(s) of privilege in public way for Four Seasons Nails and Spa Studio
Committee(s) Assignment:	Committee on Transportation and Public Way

ORDINANCE
FOUR SEASONS NAILS AND SPA STUDIO
Acct. No. 396200 - 1
Permit No. 1117203

Be It Ordained by the City Council of the City of Chicago:

SECTION 1. Permission and authority are hereby given and granted to FOUR SEASONS NAILS AND SPA STUDIO, upon the terms and subject to the conditions of this ordinance to maintain and use three (3) sign(s) projecting over the public right-of-way attached to its premises known as 16 W. Ohio St..

Said sign structure(s) measures as follows; along W OHIO ST:
One (1) at eleven point six seven (11.67) feet in length, two (2) feet in height and ten (10) feet above grade level.
One (1) at nine point one seven (9.17) feet in length, two (2) feet in height and ten (10) feet above grade level.
One (1) at three (3) feet in length, three (3) feet in height and ten (10) feet above grade level.

The location of said privilege shall be as shown on prints kept on file with the Department of Business Affairs and Consumer Protection and the Office of the City Clerk.

Said privilege shall be constructed in accordance with plans and specifications approved by the Department of Transportation (Division of Project Development) and Zoning Department - Signs.

This grant of privilege in the public way shall be subject to the provisions of Section 10-28-015 and all other required provisions of the Municipal Code of Chicago.

The grantee shall pay to the City of Chicago as compensation for the privilege #1117203 herein granted the sum of one hundred seventy-five ($175.00) per annum in advance.


A 25% penalty will be added for payments received after due date.

The permit holder agrees to hold the City of Chicago harmless for any damage, relocation or replacement costs associated with damage, relocation or removal of private property caused by the City performing work in the public way.

Authority herein given and granted for a period of five (5) years from and after Date of Passage.

Alderman _____

Brendan Reilly 42nd Ward

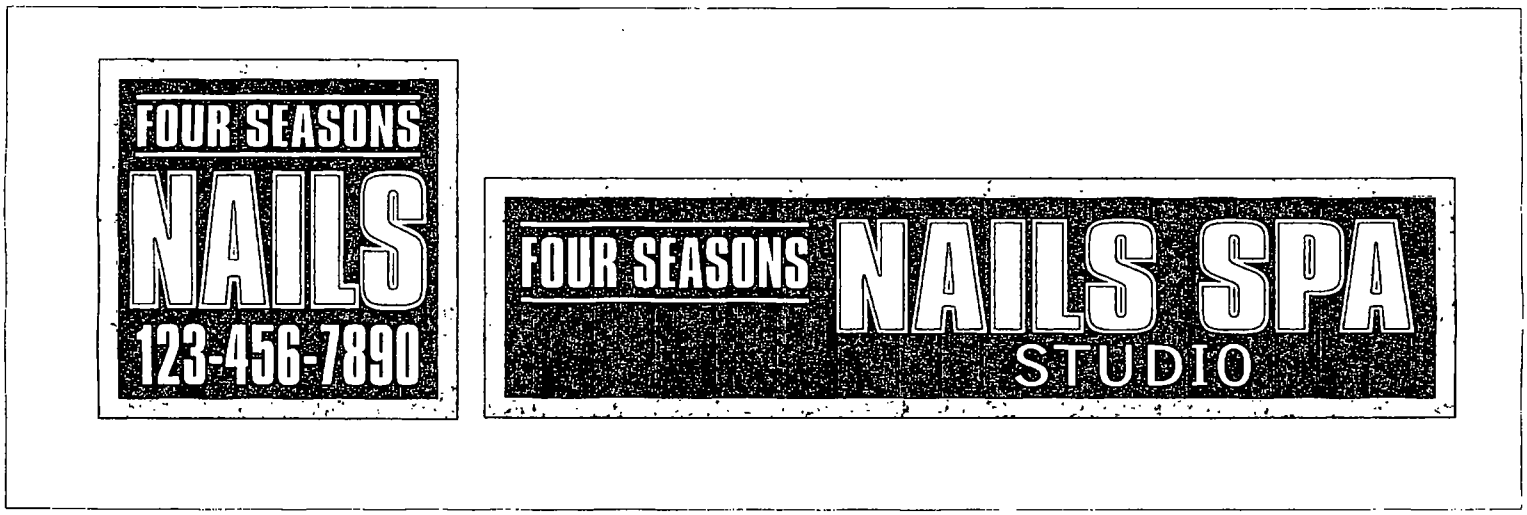
FOUR SEASONS
NAILS
123-456-7890
FOUR SEASONS
NAILS SPA
STUDIO

City of Chicago

O2015-5915

Office of the City Clerk

Document Tracking Sheet

Meeting Date:	7/29/2015
Sponsor(s):	Reilly (42)
Type:	Ordinance
Title:	Grant(s) of privilege in public way for Huron Sedgwick Development LLC - Balconies
Committee(s) Assignment:	Committee on Transportation and Public Way

ORDINANCE
HURON SEDGWICK DEVELOPMENT, LLC
Acct. No. 399739 - 1
Permit No. 1119511

Be It Ordained by the City Council of the City of Chicago:

SECTION 1. Permission and authority are hereby given and granted to HURON SEDGWICK DEVELOPMENT, LLC, upon the terms and subject to the conditions of this ordinance to construct, install, maintain and use ten (10) Balcony(s) projecting over the public right-of-way adjacent to its premises known as 400 W. Huron St..

Said Balcony(s) at N.Sedgwick Street measure(s):
Ten (10) at forty-eight (48) feet in length, and eight point zero eight (8.08) feet in width for a total of three thousand eight hundred seventy-eight point four (3878.4) square feet.

The location of said privilege shall be as shown on prints kept on file with the Department of Business Affairs and Consumer Protection and the Office of the City Clerk.

Said privilege shall be constructed in accordance with plans and specifications approved by the Department of Planning and Development and Department of Transportation (Division of Project Development).

This grant of privilege in the public way shall be subject to the provisions of Section 10-28-015 and all other required provisions of the Municipal Code of Chicago.

The grantee shall pay to the City of Chicago as compensation for the privilege #1119511 herein granted the sum of seven hundred fifty ($750.00) per annum in advance.


A 25% penalty will be added for payments received after due date.


The permit holder agrees to hold the City of Chicago harmless for any damage, relocation or replacement costs associated with damage, relocation or removal of private property caused by the City performing work in the public way.

Authority herein given and granted for a period of five (5) years from and after Date of Passage.

Alderman _____

Brendan Reilly 42nd Ward

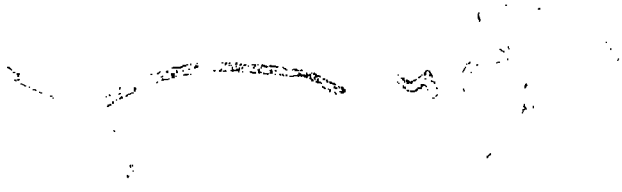

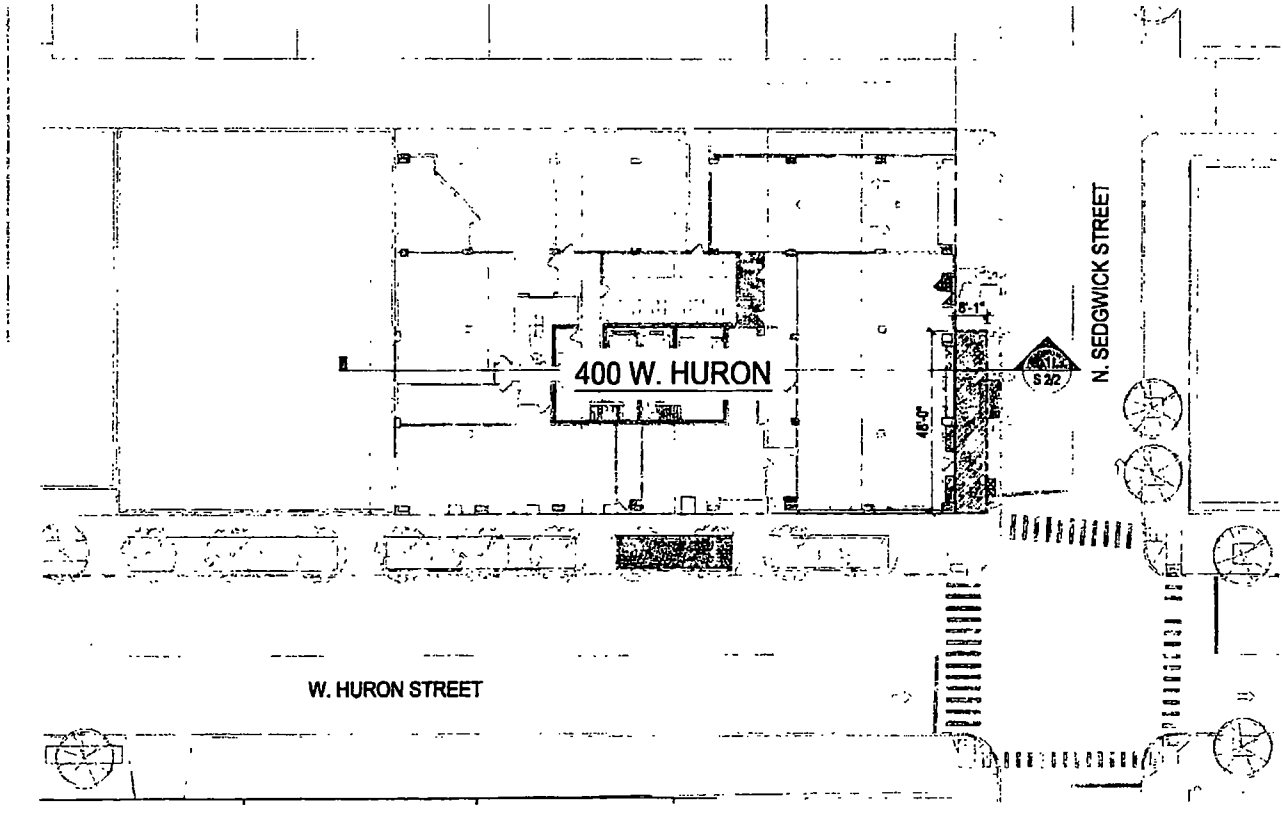

400 W. HURON

Chicago, Illinois

SKETCH 1/2

06.22.15

Antunovich Associates - Architect | 224 West Huron Street, Chicago, IL 60654 | Phone: 312-266-1126 Fax: 312-266-7123
Huron Sedgwick Development LLC - Owner | 400 West Huron Street, Chicago, IL 60654 | Phone: 312-266-8900 Fax: 312-266-9530

City of Chicago

O2015-5918

Office of the City Clerk

Document Tracking Sheet

Meeting Date:	7/29/2015
Sponsor(s):	Reilly (42)
Type:	Ordinance
Title:	Grant(s) of privilege in public way for Huron Sedgwick Development LLC - Caissons
Committee(s) Assignment:	Committee on Transportation and Public Way

ORDINANCE
HURON SEDGWICK DEVELOPMENT, LLC
Acct. No. 399739 - 1
Permit No. 1119513

Be It Ordained by the City Council of the City of Chicago:

SECTION 1. Permission and authority are hereby given and granted to HURON SEDGWICK DEVELOPMENT, LLC, upon the terms and subject to the conditions of this ordinance to maintain and use, as now constructed, ten (10) Caisson(s) under the public right-of-way adjacent to its premises known as 400 W. Huron St..

Said Caisson(s) at W. Huron Street measure(s):

Seven (7) at one (1) foot in length, and two (2) feet in width for a total of fourteen (14) square feet. Said caissons shall approximately eighty-five feet below grade level.

Said Caisson(s) at N. Sedgwick Street measure(s):

Three (3) at one (1) foot in length, and two (2) feet in width for a total of six (6) square feet. Said caissons shall be approximately eighty-five (85) feet below grade level.

The location of said privilege shall be as shown on prints kept on file with the Department of Business Affairs and Consumer Protection and the Office of the City Clerk.

Said privilege shall be constructed in accordance with plans and specifications approved by the Department of Planning and Development and Department of Transportation (Office of Underground Coordination).

This grant of privilege in the public way shall be subject to the provisions of Section 10-28-015 and all other required provisions of the Municipal Code of Chicago.

The grantee shall pay to the City of Chicago as compensation for the privilege #1119513 herein granted the sum of four hundred ($400.00) per annum in advance.


A 25% penalty will be added for payments received after due date.

The permit holder agrees to hold the City of Chicago harmless for any damage, relocation or replacement costs associated with damage, relocation or removal of private property caused by the City performing work in the public way.

Authority herein given and granted for a period of five (5) years from and after Date of Passage.

Alderman _____

Brendan Reilly 42nd Ward

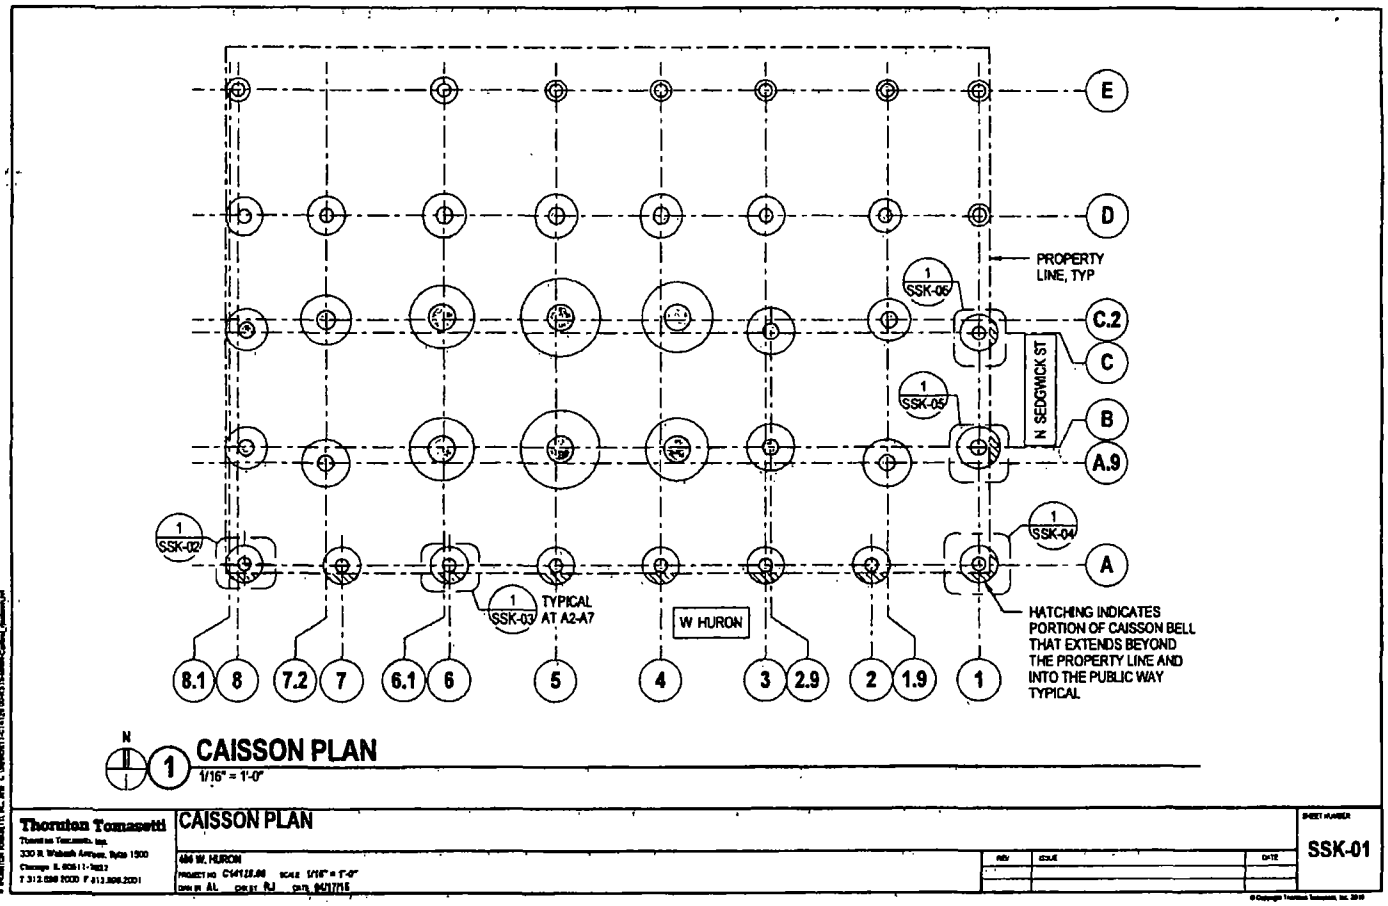

Thornton Tomasetti

CAISSON PLAN

486 W. HURON

SSK-01

City of Chicago

O2015-5922

Office of the City Clerk

Document Tracking Sheet

Meeting Date:	7/29/2015
Sponsor(s):	Reilly (42)
Type:	Ordinance
Title:	Grant(s) of privilege in public way for Huron Sedgwick Development LLC - Planters
Committee(s) Assignment:	Committee on Transportation and Public Way

ORDINANCE
HURON SEDGWICK DEVELOPMENT, LLC
Acct. No. 399739 - 1
Permit No. 1119515

Be It Ordained by the City Council of the City of Chicago:

SECTION 1. Permission and authority are hereby given and granted to HURON SEDGWICK DEVELOPMENT, LLC, upon the terms and subject to the conditions of this ordinance to construct, install, maintain and use three (3) Planter(s) on the public right-of-way for beautification purposes adjacent to its premises known as 400 W. Huron St..

Said Planter(s) at W. Huron Street measure(s):
Two (2) at thirty (30) feet in length, and eight point nine two (8.92) feet in width for a total of five hundred thirty-five point two (535.2) square feet.
One (1) at forty-nine point zero eight (49.08) feet in length, and eight point nine two (8.92) feet in width for a total of four hundred thirty-seven point seven nine (437.79) square feet.

Grantee must allow the required clear and unobstructed space for pedestrian passage at all times per rules and regulations approved by the Department of Transportation.

The location of said privilege shall be as shown on prints kept on file with the Department of Business Affairs and Consumer Protection and the Office of the City Clerk.

Said privilege shall be constructed in accordance with plans and specifications approved by the Department of Planning and Development and Department of Transportation (Division of Project Development).

This grant of privilege in the public way shall be subject to the provisions of Section 10-28-015 and all other required provisions of the Municipal Code of Chicago.

The grantee shall pay to the City of Chicago as compensation for the privilege #1119515 herein granted the sum of zero ($.00) per annum in advance.


A 25% penalty will be added for payments received after due date.

The permit holder agrees to hold the City of Chicago harmless for any damage, relocation or replacement costs associated with damage, relocation or removal of private property caused by the City performing work in the public way.

Authority herein given and granted for a period of five (5) years from and after Date of Passage.

Alderman _____

Brendan Reilly 42nd Ward

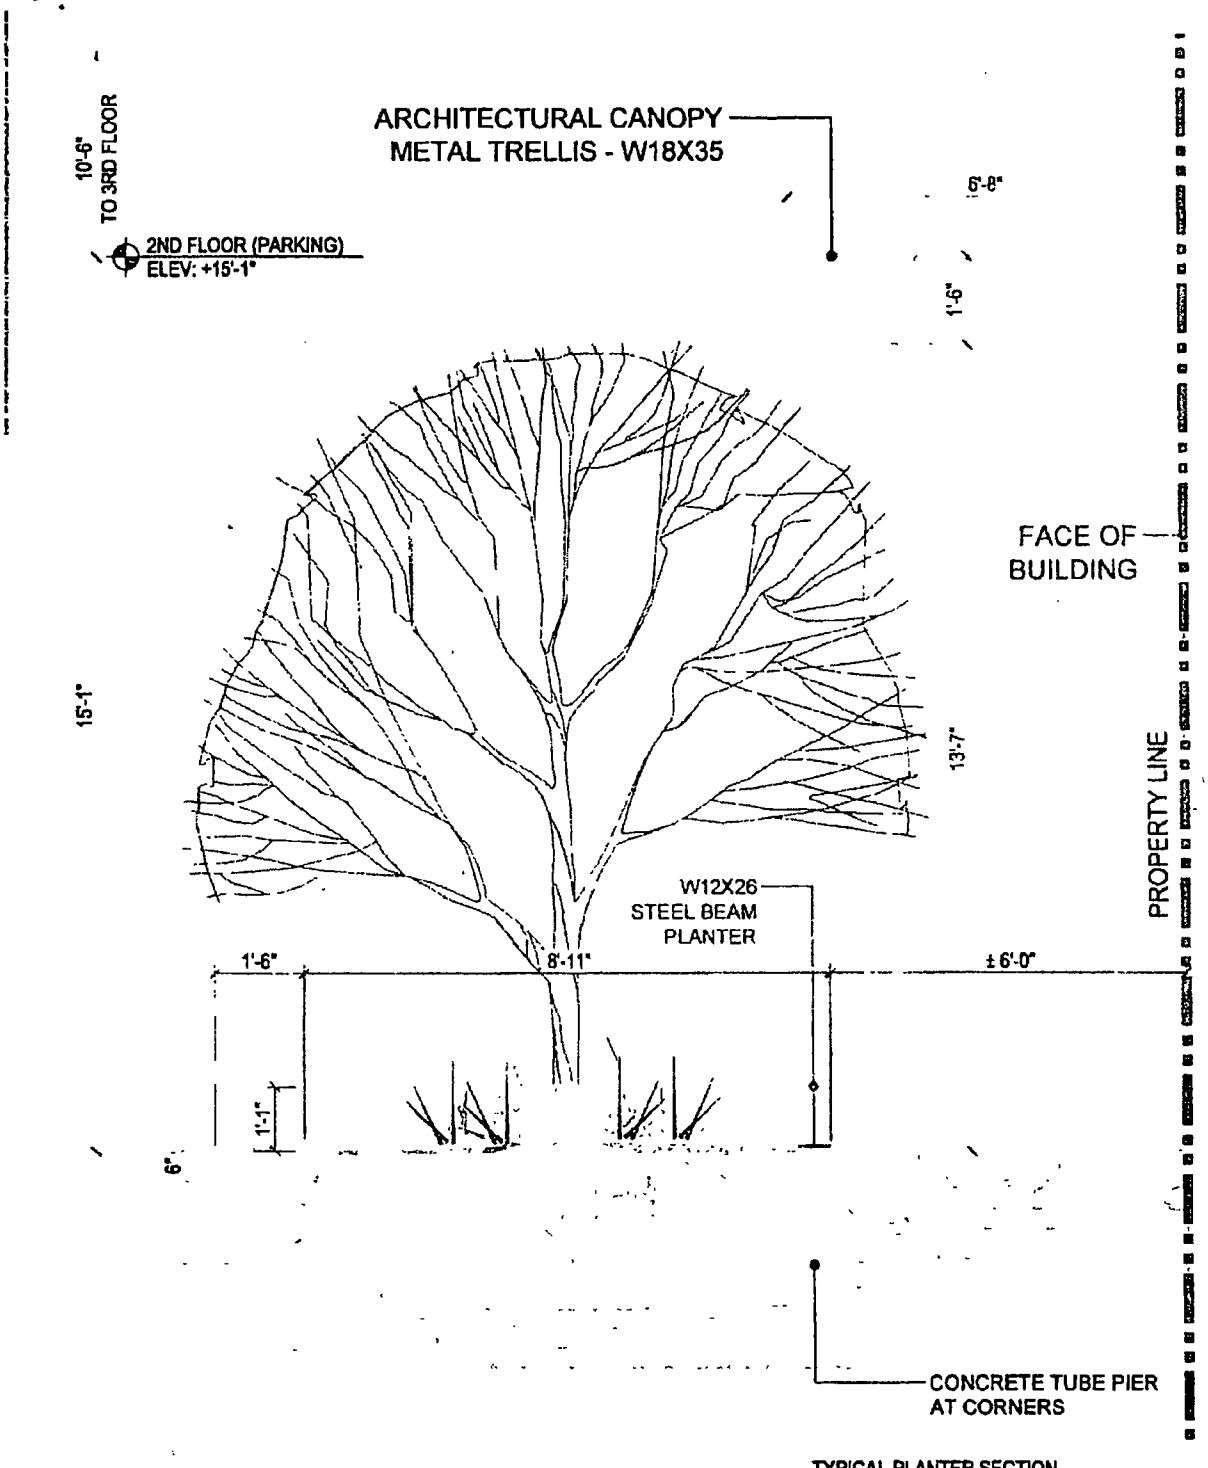

1 TYPICAL PLANTER SECTION W/ STEEL BEAM FENCE

400 W. HURON

Chicago, Illinois

SKETCH 2/2

6.23.2015

Antunovich Associates - Architect | 224 West Huron Street, Chicago, IL 60654 | Phone: 312-266-1126 Fax 312-266-7123
Huron Sedgwick Development LLC - Owner | 400 West Huron Street, Chicago, IL 60654 | Phone: 312-266-9600 Fax 312-266-9530

City of Chicago

O2015-5927

Office of the City Clerk

Document Tracking Sheet

Meeting Date:	7/29/2015
Sponsor(s):	Reilly (42)
Type:	Ordinance
Title:	Grant(s) of privilege in public way for JMB/Urban 900 Development Partners Ltd.
Committee(s) Assignment:	Committee on Transportation and Public Way

ORDINANCE
JMB/URBAN 900 DEVELOPMENT PARTNERS, LTD.
Acct. No. 68554 - 1
Permit No. 1119304

Be It Ordained by the City Council of the City of Chicago:

SECTION 1. Permission and authority are hereby given and granted to JMB/URBAN 900 DEVELOPMENT PARTNERS, LTD., upon the terms and subject to the conditions of this ordinance to maintain and use, as now constructed, six (6) Light Fixture(s) projecting over the public right-of-way adjacent to its premises known as 900 N. Michigan Ave..

Said Light Fixture(s) at E. Walton Street measure(s):
Six (6) at point nine two (.92) feet in length, point three three (.33) feet in width and seven point zero eight (7.08) feet above grade level.

The location of said privilege shall be as shown on prints kept on file with the Department of Business Affairs and Consumer Protection and the Office of the City Clerk.

Said privilege shall be constructed in accordance with plans and specifications approved by the Department of Transportation (Division of Project Development).

This grant of privilege in the public way shall be subject to the provisions of Section 10-28-015 and all other required provisions of the Municipal Code of Chicago.

The grantee shall pay to the City of Chicago as compensation for the privilege #1119304 herein granted the sum of one hundred ($100.00) per annum in advance.


A 25% penalty will be added for payments received after due date.


The permit holder agrees to hold the City of Chicago harmless for any damage, relocation or replacement costs associated with damage, relocation or removal of private property caused by the City performing work in the public way.

Authority herein given and granted for a period of five (5) years from and after Date of Passage.


Alderman _____

Brendan Reilly 42nd Ward

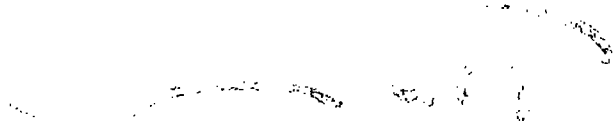


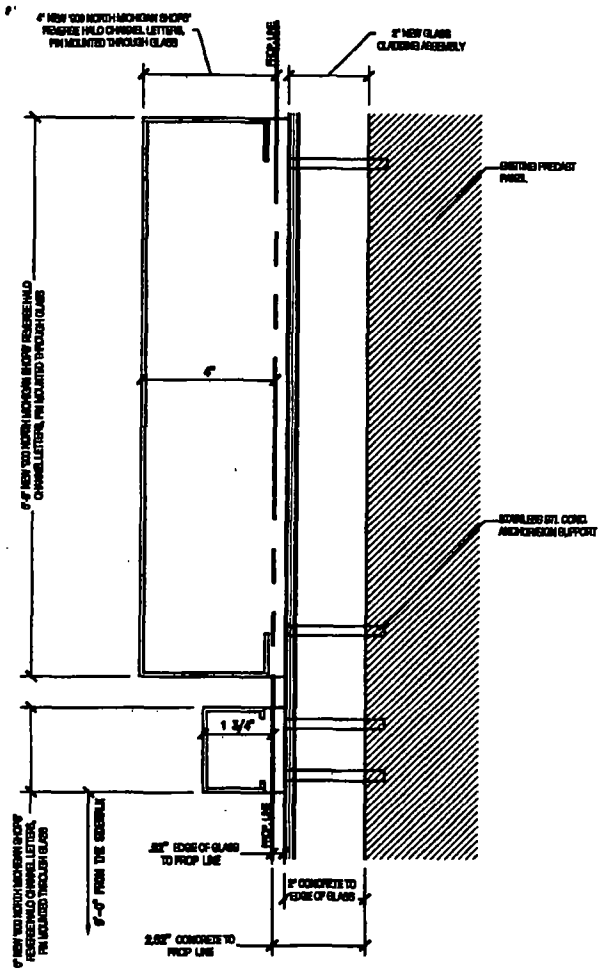


WALL SECTION - 900 N. MICHIGAN SHOPS SIGNAGE

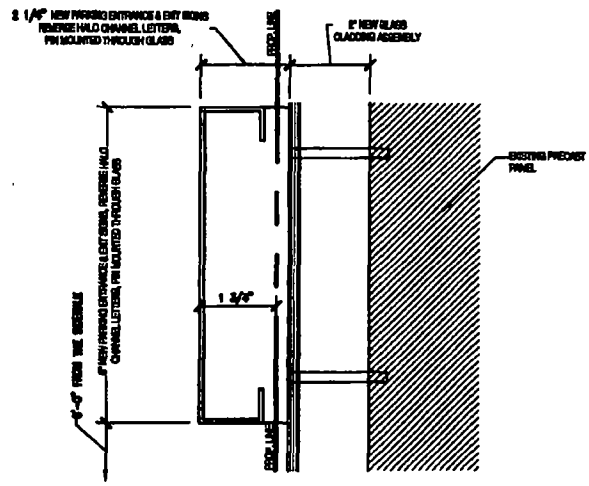


WALL SECTION - PARKING ENTRANCE, EXIT, & DO NOT ENTER SIGNS

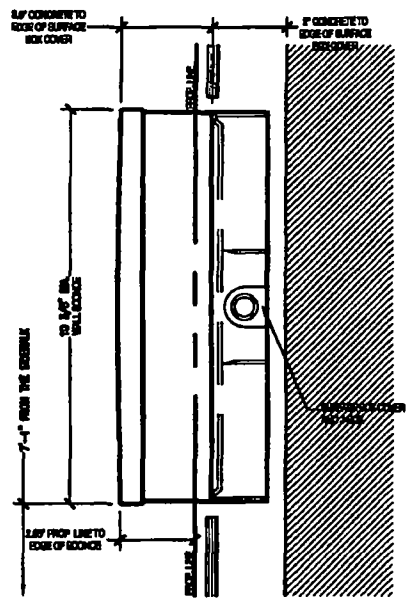


WALL SECTION - WALL SCONCE

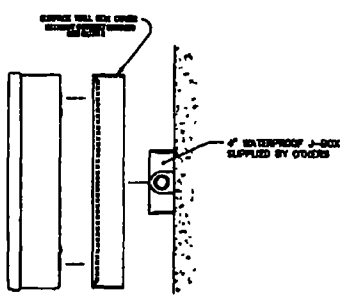

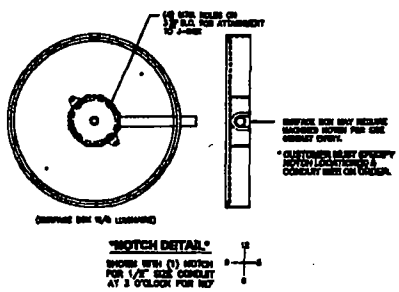

WALL SCONCE - SPECIFICATION

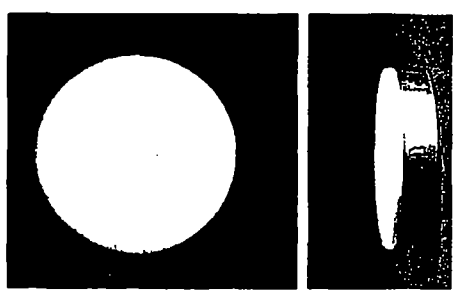

WALL SCONCE - PHOTO

900 N. Michigan LLC - Owner
900 N. Michigan Parking Garage
06.09.2015 Walton Street

PERIMETER ARCHITECTS

City of Chicago

O2015-5934

Office of the City Clerk

Document Tracking Sheet

Meeting Date:	7/29/2015
Sponsor(s):	Reilly (42)
Type:	Ordinance
Title:	Grant(s) of privilege in public way for LaSalle Partners Mgmt. Ltd.
Committee(s) Assignment:	Committee on Transportation and Public Way

ORDINANCE
LASALLE PARTNERS MGMT., LTD.
Acct. No. 82047 - 1
Permit No. 1119447

Be It Ordained by the City Council of the City of Chicago:

SECTION 1. Permission and authority are hereby given and granted to LASALLE PARTNERS MGMT., LTD., upon the terms and subject to the conditions of this ordinance to maintain and use, as now constructed, eleven (11) Caisson bells under the public right-of-way adjacent to its premises known as 633 N. St Clair St..

Existing caisson bells encroachments extend one hundred twenty-seven (127) square feet under the public way. Eight (8) caisson bells under and along North St Clair Street and three (3) caisson bells under and along East Ontario Street.

The location of said privilege shall be as shown on prints kept on file with the Department of Business Affairs and Consumer Protection and the Office of the City Clerk.

Said privilege shall be constructed in accordance with plans and specifications approved by the Department of Planning and Development and Department of Transportation (Office of Underground Coordination).

This grant of privilege in the public way shall be subject to the provisions of Section 10-28-015 and all other required provisions of the Municipal Code of Chicago.

The grantee shall pay to the City of Chicago as compensation for the privilege #1119447 herein granted the sum of four hundred ($400.00) per annum in advance.


A 25% penalty will be added for payments received after due date.

The permit holder agrees to hold the City of Chicago harmless for any damage, relocation or replacement costs associated with damage, relocation or removal of private property caused by the City performing work in the public way.

Authority herein given and granted for a period of five (5) years from and after 05/16/2015.

Alderman _____

Brendan Reilly 42nd Ward

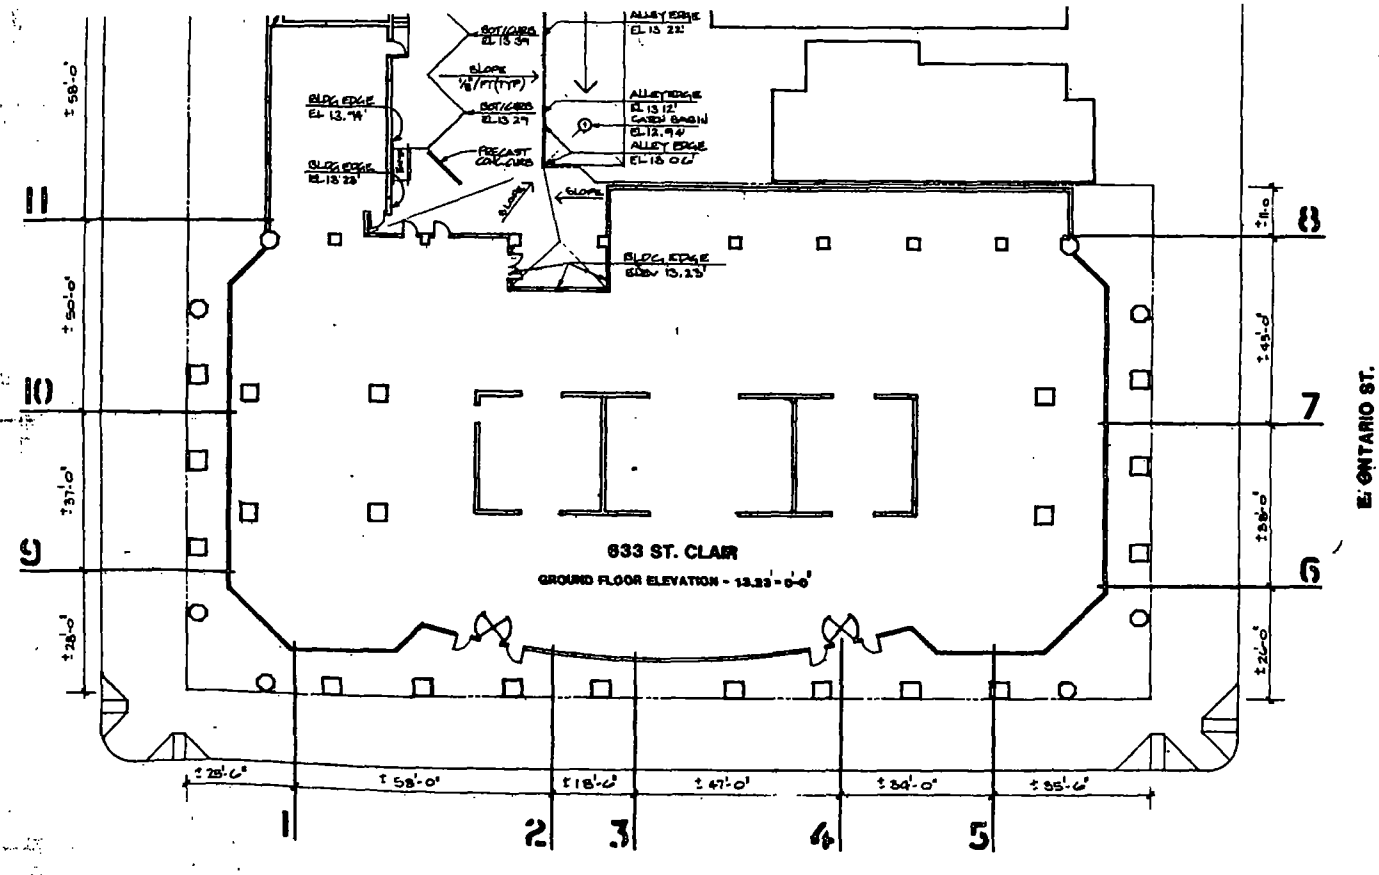

PLAN

1/16" = 1'-0"

LEGEND	
SCALE – HORIZONTAL = 3/16"=1'-0", VERTICAL = 1/2"=1'-0"	
EL 0.00'	NEW CURB ELEVATION
[EL 0.00]	EXISTING CURB & SIDEWALK ELEVATION
(EL 0.00')	EXISTING GUTTER ELEVATION, TO REMAIN

City of Chicago

O2015-5936

Office of the City Clerk

Document Tracking Sheet

Meeting Date:	7/29/2015
Sponsor(s):	Reilly (42)
Type:	Ordinance
Title:	Grant(s) of privilege in public way for Macy's - clocks
Committee(s) Assignment:	Committee on Transportation and Public Way

ORDINANCE
MACY'S
Acct. No. 32101 - 1
Permit No. 1119298

Be It Ordained by the City Council of the City of Chicago:

SECTION 1. Permission and authority are hereby given and granted to MACY'S, upon the terms and subject to the conditions of this ordinance to maintain and use, as now constructed, two (2) Clock(s) projecting over the public right-of-way adjacent to its premises known as 111 N. State St..

Said Clock(s) at N. State measure(s):
Two (2) at nine point five eight (9.58) feet in length, and nine point five eight (9.58) feet in width for a total of one hundred eighty-three point five five (183.55) square feet.

The location of said privilege shall be as shown on prints kept on file with the Department of Business Affairs and Consumer Protection and the Office of the City Clerk.

Said privilege shall be constructed in accordance with plans and specifications approved by the Department of Transportation (Division of Project Development).

This grant of privilege in the public way shall be subject to the provisions of Section 10-28-015 and all other required provisions of the Municipal Code of Chicago.

The grantee shall pay to the City of Chicago as compensation for the privilege #1119298 herein granted the sum of eight hundred ($800.00) per annum in advance.

A 25% penalty will be added for payments received after due date.


The permit holder agrees to hold the City of Chicago harmless for any damage, relocation or replacement costs associated with damage, relocation or removal of private property caused by the City performing work in the public way.

Authority herein given and granted for a period of five (5) years from and after 10/07/2014.

Alderman _____

Brendan Reilly 42nd Ward



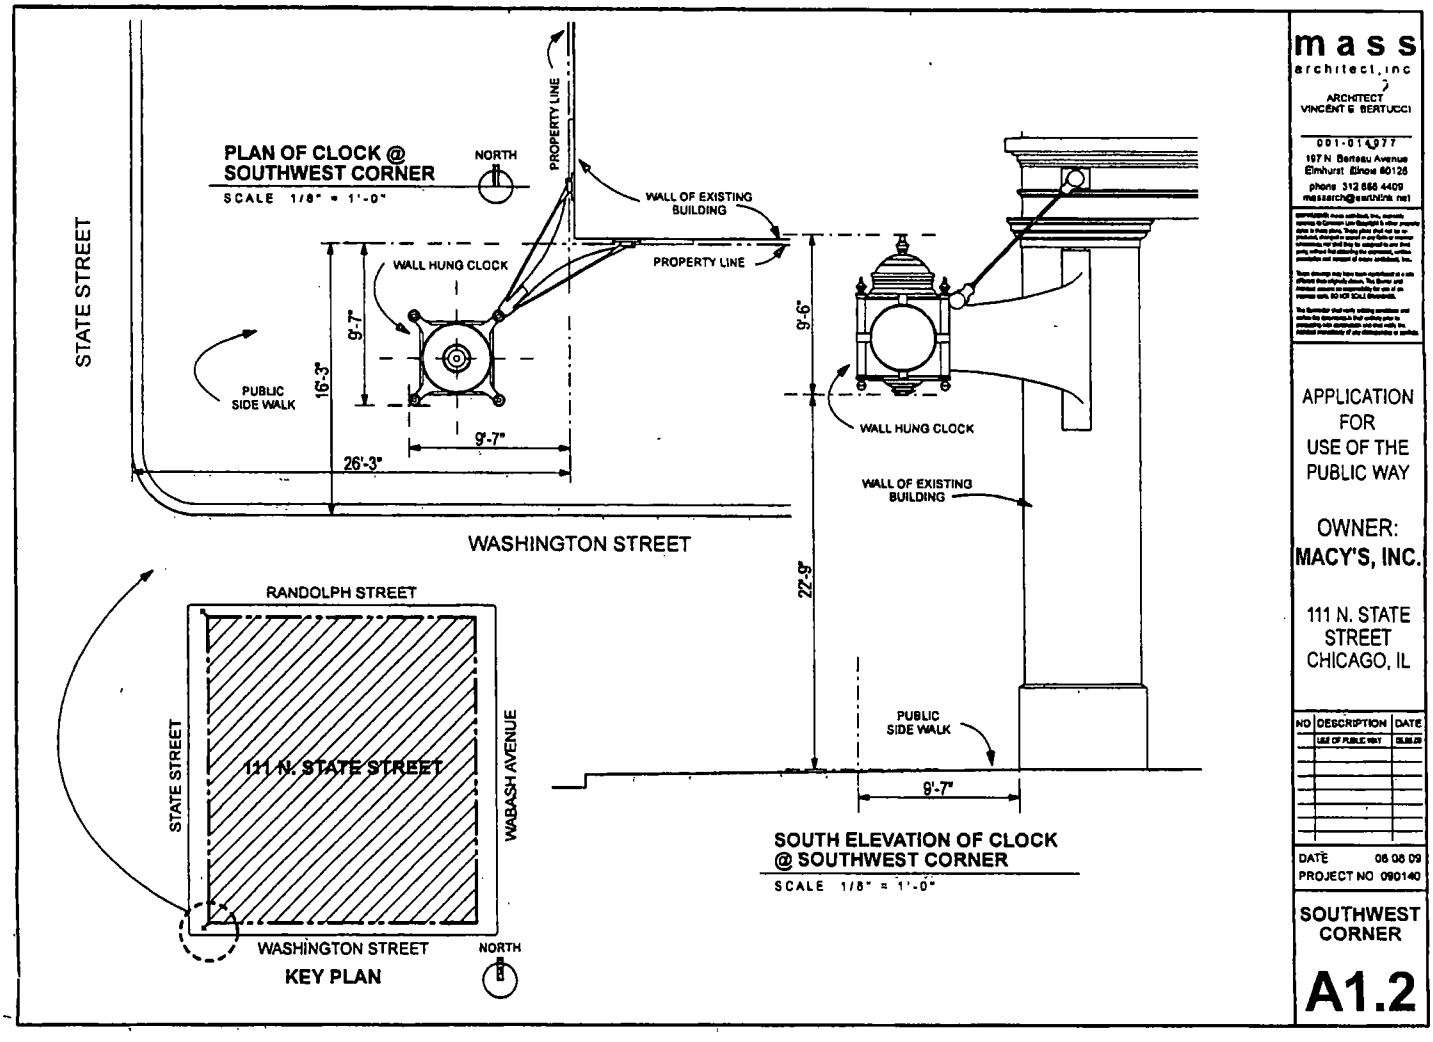

mass
architect, inc
ARCHITECT
VINCENT G. BERTUCCI
001-014977
197 N. Berteau Avenue
Elmhurst Illinois 60126
phone 312 666 4409
massarch@earthlink.net

APPLICATION FOR USE OF THE PUBLIC WAY

OWNER:
MACY'S, INC.

111 N. STATE STREET
CHICAGO, IL

NO	DESCRIPTION	DATE
	USE OF PUBLIC WAY	06.08.09

DATE 06.08.09
PROJECT NO 090140

SOUTHWEST CORNER

A1.2

City of Chicago

O2015-5944

Office of the City Clerk

Document Tracking Sheet

Meeting Date:	7/29/2015
Sponsor(s):	Reilly (42)
Type:	Ordinance
Title:	Grant(s) of privilege in public way for Macy's - Pedestrian Walkway
Committee(s) Assignment:	Committee on Transportation and Public Way

ORDINANCE
MACY'S
Acct. No. 32101 - 1
Permit No. 1119373

Be It Ordained by the City Council of the City of Chicago:

SECTION 1. Permission and authority are hereby given and granted to MACY'S, upon the terms and subject to the conditions of this ordinance to maintain and use, as now constructed, one (1) Pedestrian Walkway (Pedway) under the public right-of-way adjacent to its premises known as 111 N. State St..

Said Pedestrian Walkway (Pedway) at N. State Street measure(s):
One (1) at sixteen (16) feet in length, and fourteen (14) feet in width for a total of two hundred twenty-four (224) square feet.

The location of said privilege shall be as shown on prints kept on file with the Department of Business Affairs and Consumer Protection and the Office of the City Clerk.

Said privilege shall be constructed in accordance with plans and specifications approved by the Department of Planning and Development and Department of Transportation (Division of Project Development).

This grant of privilege in the public way shall be subject to the provisions of Section 10-28-015 and all other required provisions of the Municipal Code of Chicago.

The grantee shall pay to the City of Chicago as compensation for the privilege #1119373 herein granted the sum of seven hundred thirty-five ($735.00) per annum in advance.


A 25% penalty will be added for payments received after due date.

The permit holder agrees to hold the City of Chicago harmless for any damage, relocation or replacement costs associated with damage, relocation or removal of private property caused by the City performing work in the public way.

Authority herein given and granted for a period of five (5) years from and after 07/28/2015.

Alderman _____

Brendan Reilly 42nd Ward

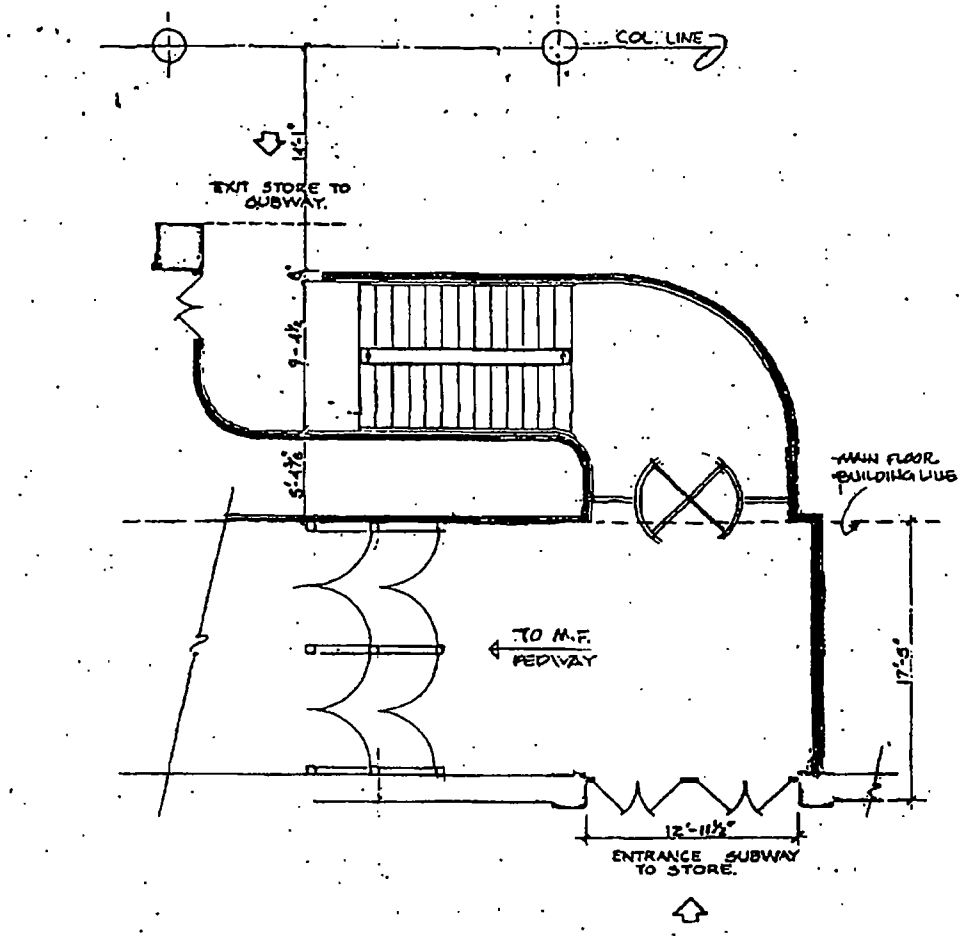

PLAN SUBWAY ENTRANCE
SCALE ¼"-1'-0"

Exhibit A

Marshall Field & Company
ARCHITECTURAL PLANNING DEPARTMENT

LETTER	DATE	DESCRIPTION
A	10/31/07	PEDWAY ENTRANCE INDICATED

REVISIONS

SHEET TITLE: SUBWAY ENTRANCE BUDGET FL. M.S

SHEET NO.: 1 OF 1

TITLE OF JOB	DATE	JOB No.
	7/13/32	3273

City of Chicago

O2015-5948

Office of the City Clerk

Document Tracking Sheet

Meeting Date:	7/29/2015
Sponsor(s):	Reilly (42)
Type:	Ordinance
Title:	Grant(s) of privilege in public way for MRR 678 Kingsbury LLC
Committee(s) Assignment:	Committee on Transportation and Public Way

ORDINANCE
MRR 678 Kingsbury LLC
Acct. No. 396746 - 1
Permit No. 1119182

Be It Ordained by the City Council of the City of Chicago:

SECTION 1. Permission and authority are hereby given and granted to MRR 678 Kingsbury LLC, upon the terms and subject to the conditions of this ordinance to construct, install, maintain and use one (1) Grease Separator(s) under the public right-of-way adjacent to its premises known as 676 N. Kingsbury St..

Said Grease Separator(s) at N. Kingsbury Street measure(s):
One (1) at eight point six seven (8.67) feet in length, and five point one seven (5.17) feet in width for a total of forty-four point eight two (44.82) square feet.

The location of said privilege shall be as shown on prints kept on file with the Department of Business Affairs and Consumer Protection and the Office of the City Clerk.

Said privilege shall be constructed in accordance with plans and specifications approved by the Department of Transportation (Division of Project Development), Department of Transportation (Office of Underground Coordination), and Department of Water Management.

This grant of privilege in the public way shall be subject to the provisions of Section 10-28-015 and all other required provisions of the Municipal Code of Chicago.

The grantee shall pay to the City of Chicago as compensation for the privilege #1119182 herein granted the sum of four hundred ($400.00) per annum in advance.


A 25% penalty will be added for payments received after due date.


The permit holder agrees to hold the City of Chicago harmless for any damage, relocation or replacement costs associated with damage, relocation or removal of private property caused by the City performing work in the public way.

Authority herein given and granted for a period of five (5) years from and after Date of Passage.

Alderman _____

Brendan Reilly 42nd Ward

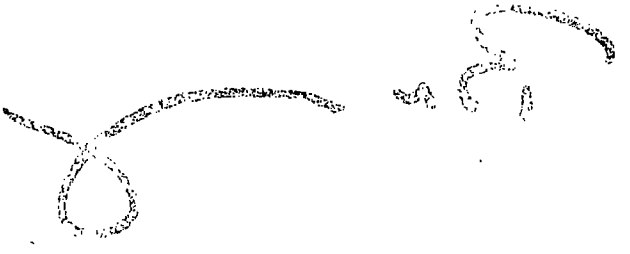

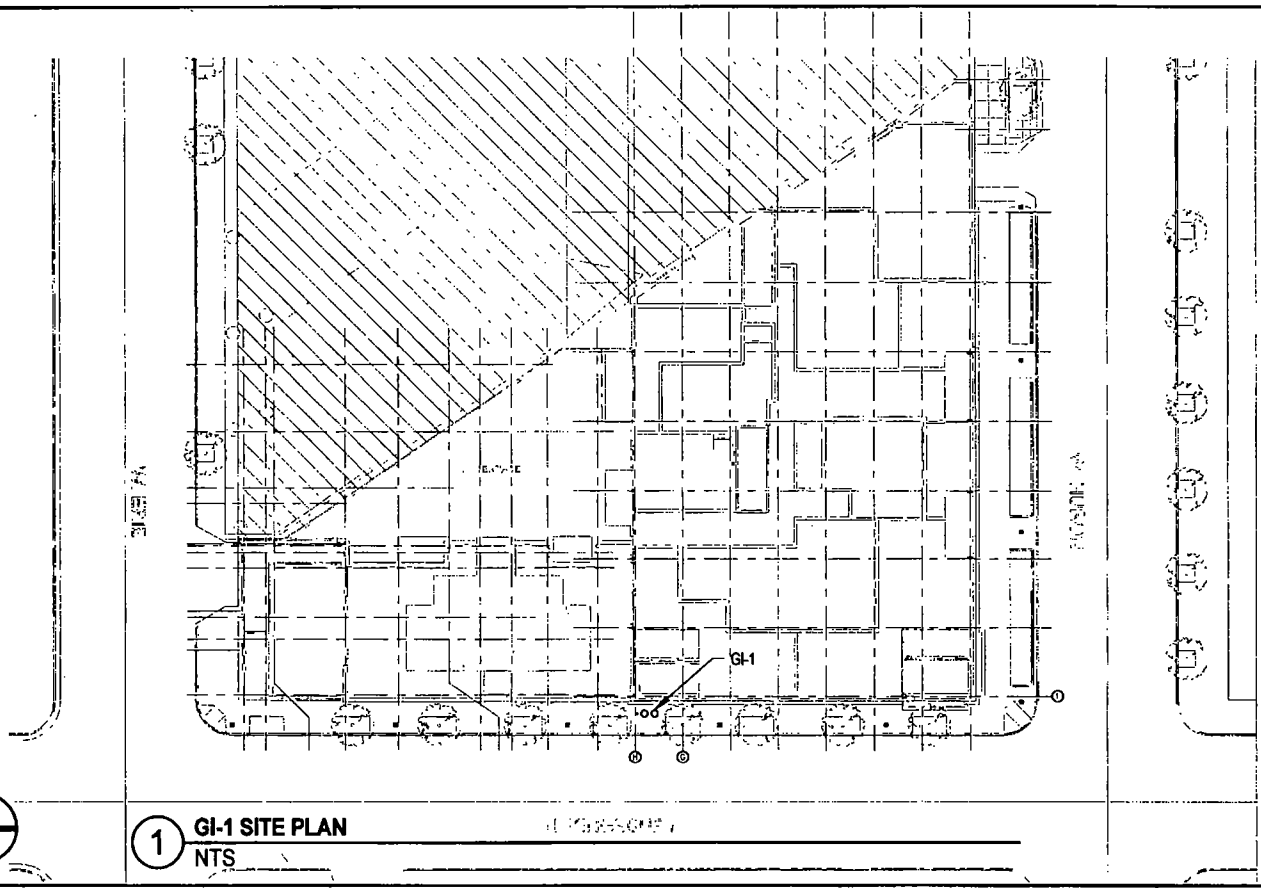


1 GI-1 SITE PLAN
NTS

GREASE INTERSEPTOR


dbHMS
impact through engineering
303 W Erie, Suite 510
CChicago, Illinois 60654
office- 312 915 0557
fax- 312 915 0558
web- www.dbhms.com

PROJECT			ADDRESS
HURON & KINGSBURY			676 N. KINGSBURY
ISSUE DATE	SCALE	JOB NO	DRAWN BY
04/10/15	1" = 40'-0"	14-106	Author


PSK-2

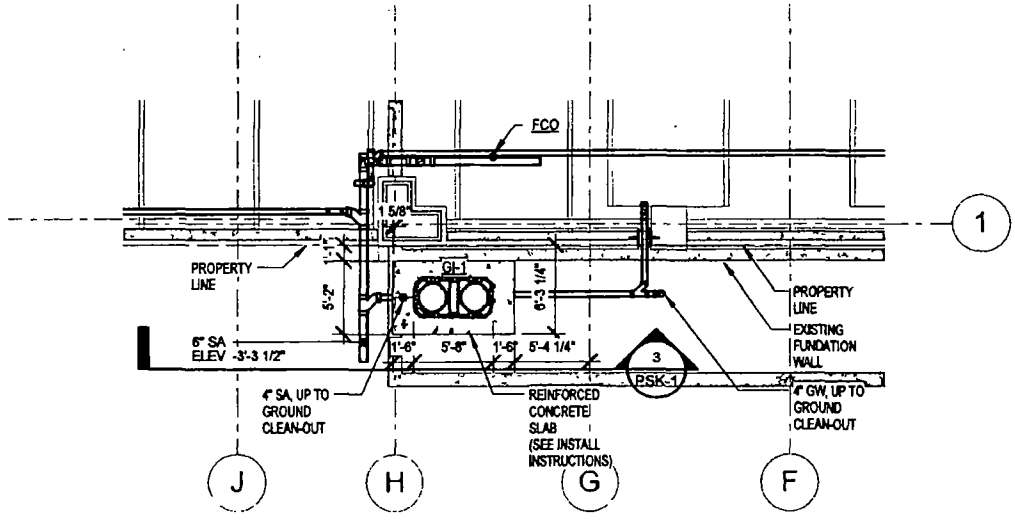

1 **BASEMENT -GI-1**
NTS

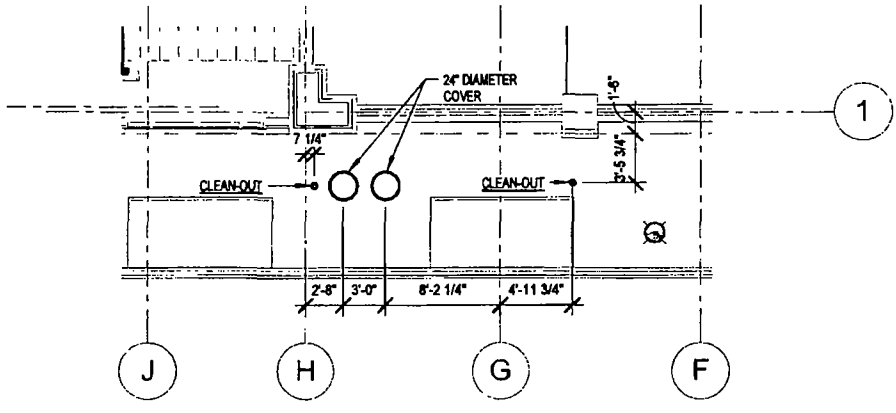

2 **GI-1 FIRST FLOOR**
NTS

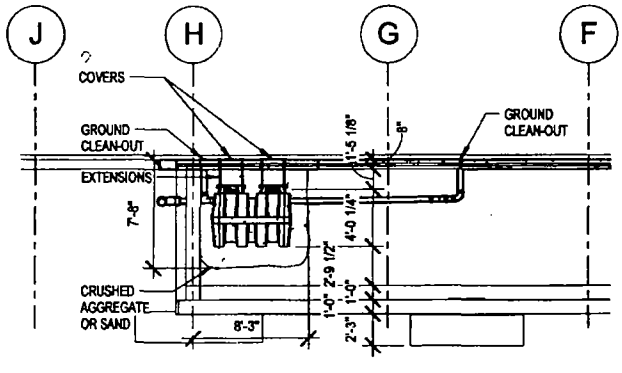

3 **GI-1 SECTION**
NTS

GREASE INTERSEPTOR

dbHMS impact through engineering
303 W Erie, Suite 510
Chicago, Illinois 60654
Office- 312.915.0507
Fax 312.915.0558
Web- www.dbhms.com

PROJECT	ADDRESS
HURON & KINGSBURY	676 N KINGSBURY

ISSUE DATE	SCALE	JOB NO
04/09/15	1/8" = 1'-0"	14-106

PSK-1

City of Chicago

O2015-5957

Office of the City Clerk

Document Tracking Sheet

Meeting Date:	7/29/2015
Sponsor(s):	Reilly (42)
Type:	Ordinance
Title:	Grant(s) of privilege in public way for Northwestern Memorial Hospital - Tanks
Committee(s) Assignment:	Committee on Transportation and Public Way

ORDINANCE
NORTHWESTERN MEMORIAL HOSPITAL
Acct. No. 85392 - 6
Permit No. 1119518

Be It Ordained by the City Council of the City of Chicago:

SECTION 1. Permission and authority are hereby given and granted to NORTHWESTERN MEMORIAL HOSPITAL, upon the terms and subject to the conditions of this ordinance to maintain and use, as now constructed, two (2) Tank(s) (Acid Tanks) under the public right-of-way adjacent to its premises known as 221 E. Huron St..

Said Tank(s) (Acid Tanks) at E. Huron measure(s):
One (1) at one (1) foot in length, and eighteen (18) feet eight (8) inches in width. Existing acid tank is approximately eight (8) feet eight (8) inches below grade level.

Said Tank(s) at N. Fairbank measure(s):
One (1) at one (1) foot in length, and eighteen (18) feet eight (8) inches in width. Existing acid tank is approximately eight (8) feet below grade level.

The location of said privilege shall be as shown on prints kept on file with the Department of Business Affairs and Consumer Protection and the Office of the City Clerk.

Said privilege shall be constructed in accordance with plans and specifications approved by the Department of Transportation (Office of Underground Coordination) and Department of Water Management.

This grant of privilege in the public way shall be subject to the provisions of Section 10-28-015 and all other required provisions of the Municipal Code of Chicago.

The grantee shall pay to the City of Chicago as compensation for the privilege #1119518 herein granted the sum of eight hundred ($800.00) per annum in advance.

A 25% penalty will be added for payments received after due date.


The permit holder agrees to hold the City of Chicago harmless for any damage, relocation or replacement costs associated with damage, relocation or removal of private property caused by the City performing work in the public way.

Authority herein given and granted for a period of five (5) years from and after 07/13/2015.

Alderman _____

Brendan Reilly 42nd Ward

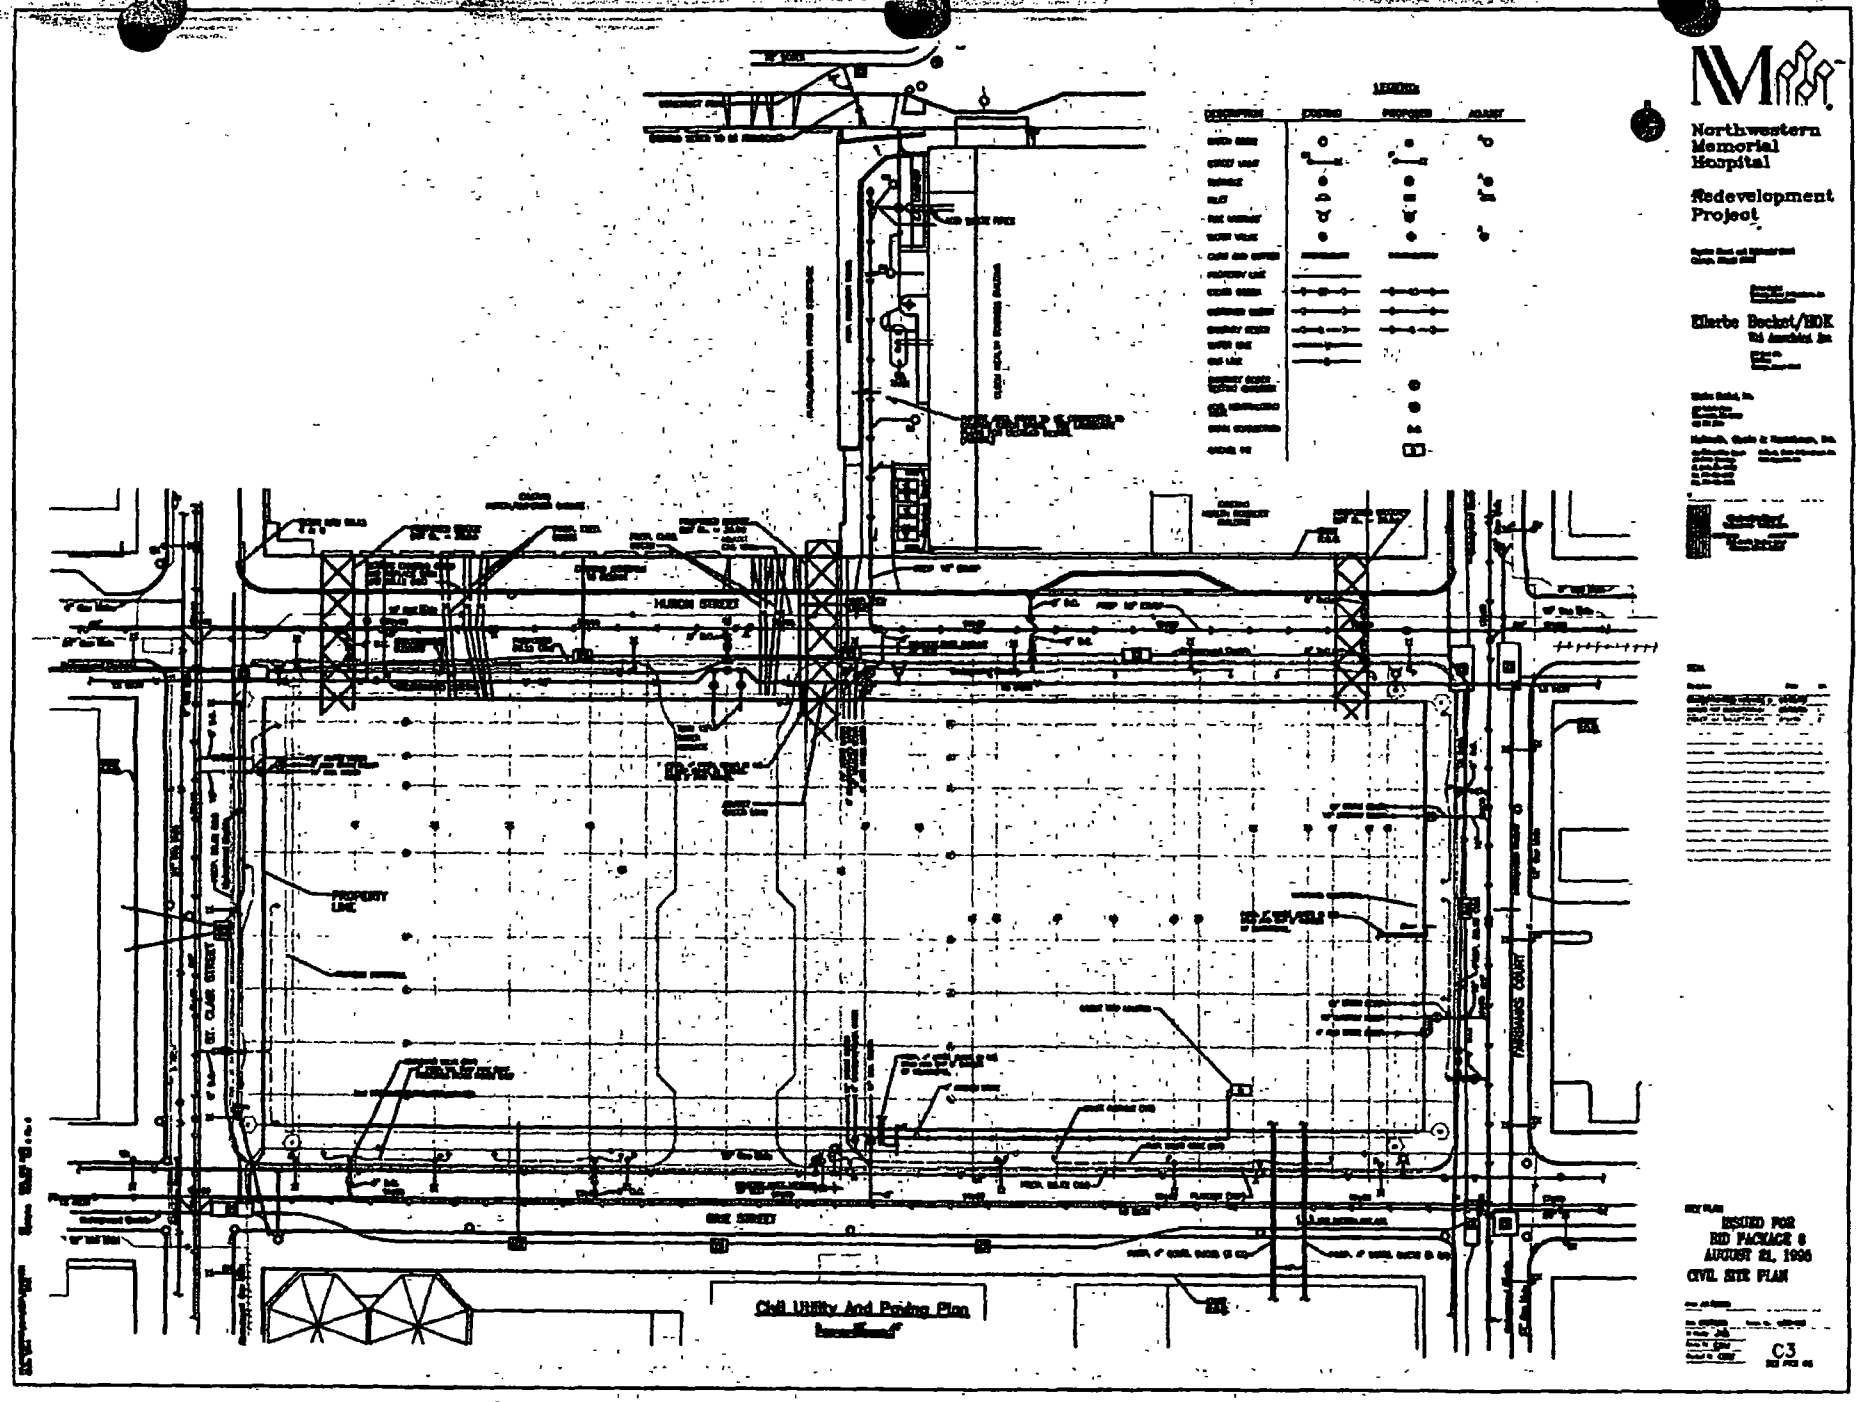


Northwestern Memorial Hospital
Redevelopment Project
Ellerbe Becket/HOK
HURON STREET
ERIE STREET
ST. CLAIR STREET
PROPERTY LINE
FAIRBANKS COURT
ISSUED FOR
RFP PACKAGE 8
AUGUST 21, 1996
CIVIL SITE PLAN
C3
Civil Utility And Paving Plan

City of Chicago

O2015-5960

Office of the City Clerk

Document Tracking Sheet

Meeting Date:	7/29/2015
Sponsor(s):	Reilly (42)
Type:	Ordinance
Title:	Grant(s) of privilege in public way for Northwestern Memorial Hospital - Pipe
Committee(s) Assignment:	Committee on Transportation and Public Way

ORDINANCE
NORTHWESTERN MEMORIAL HOSPITAL
Acct. No. 85392 - 6
Permit No. 1119519

Be It Ordained by the City Council of the City of Chicago:

SECTION 1. Permission and authority are hereby given and granted to NORTHWESTERN MEMORIAL HOSPITAL, upon the terms and subject to the conditions of this ordinance to maintain and use, as now constructed, one (1) Pipe(s) under the public right-of-way adjacent to its premises known as 221 E. Huron St..

Said Pipe(s) at E. Huron Street measure(s):
One (1) at forty-two (42) feet in length, and one (1) foot in width for a total of forty-two (42) square feet. Existing water pipe is approximately three (3) feet six (6) inches below grade level.

The location of said privilege shall be as shown on prints kept on file with the Department of Business Affairs and Consumer Protection and the Office of the City Clerk.

Said privilege shall be constructed in accordance with plans and specifications approved by the Department of Transportation (Office of Underground Coordination) and Department of Water Management.

This grant of privilege in the public way shall be subject to the provisions of Section 10-28-015 and all other required provisions of the Municipal Code of Chicago.

The grantee shall pay to the City of Chicago as compensation for the privilege #1119519 herein granted the sum of four hundred ($400.00) per annum in advance.


A 25% penalty will be added for payments received after due date.

The permit holder agrees to hold the City of Chicago harmless for any damage, relocation or replacement costs associated with damage, relocation or removal of private property caused by the City performing work in the public way.

Authority herein given and granted for a period of five (5) years from and after 07/13/2015.

Alderman _____

Brendan Reilly 42nd Ward

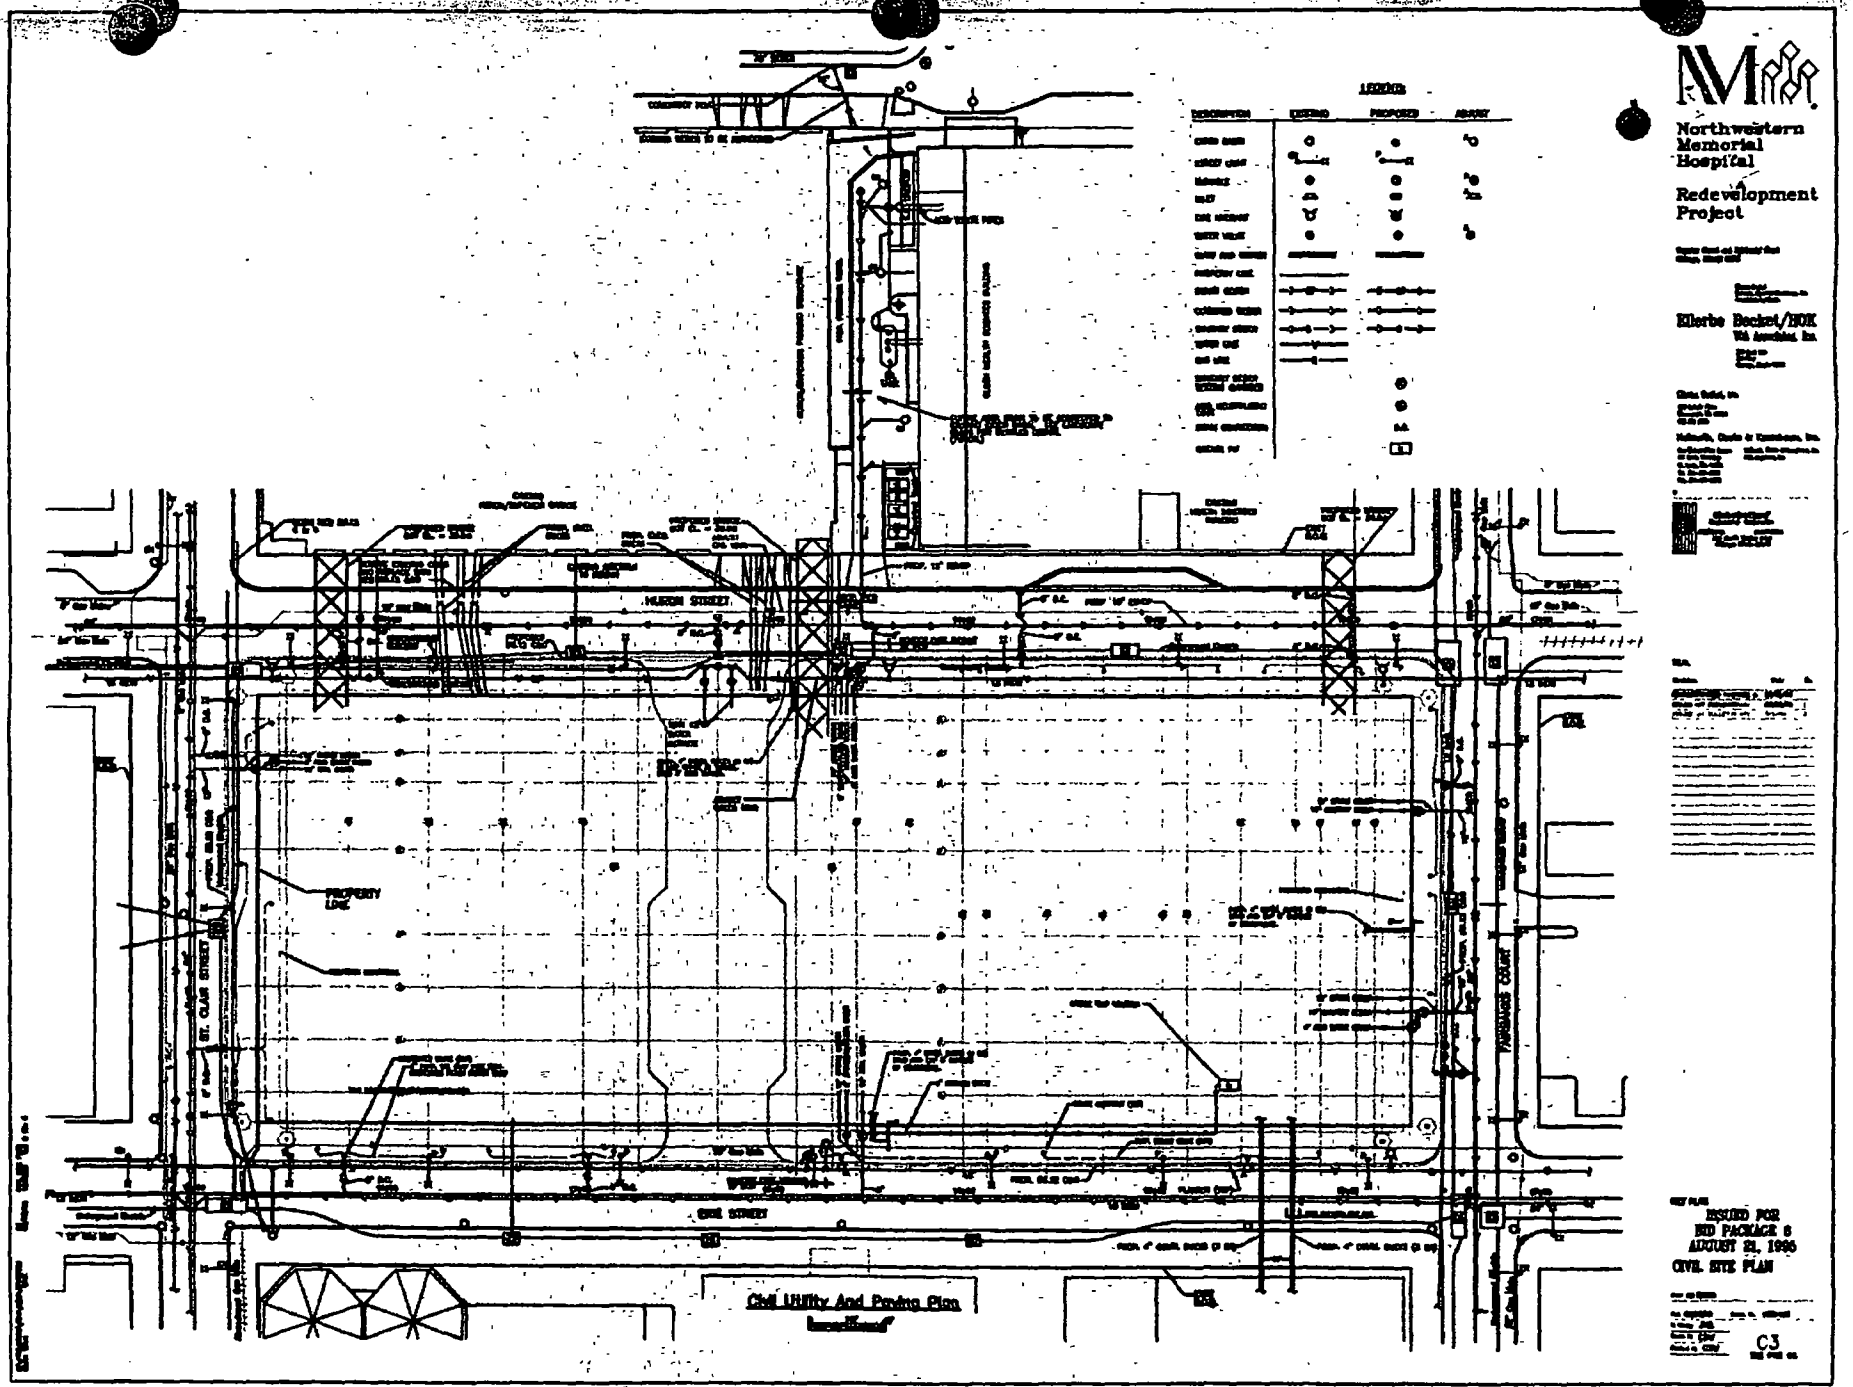
Northwestern Memorial Hospital
Redevelopment Project
Civil Utility And Paving Plan
ISSUED FOR BID PACKAGE 6 AUGUST 21, 1998
CIVIL SITE PLAN
C3

City of Chicago

O2015-5962

Office of the City Clerk

Document Tracking Sheet

Meeting Date:	7/29/2015
Sponsor(s):	Reilly (42)
Type:	Ordinance
Title:	Grant(s) of privilege in public way for Northwestern Memorial Hospital - Sanitary Chambers
Committee(s) Assignment:	Committee on Transportation and Public Way

ORDINANCE
NORTHWESTERN MEMORIAL HOSPITAL
Acct. No. 85392 - 6
Permit No. 1119520

Be It Ordained by the City Council of the City of Chicago:

SECTION 1. Permission and authority are hereby given and granted to NORTHWESTERN MEMORIAL HOSPITAL, upon the terms and subject to the conditions of this ordinance to maintain and use, as now constructed, five (5) Sanitary Chamber(s) under the public right-of-way adjacent to its premises known as 221 E. Huron St..

Said Sanitary Chamber(s) at E. Huron measure(s):
One (1) at one (1) foot in length, and eighteen (18) feet in width for a total of eighteen (18) square feet.

Said Sanitary Chamber(s) at N. Fairbank measure(s):
Two (2) at two (2) feet in length, and nineteen (19) feet in width for a total of seventy-six (76) square feet.

Said Sanitary Chamber(s) at E. Erie measure(s):
One (1) at one (1) foot in length, and nineteen (19) feet in width for a total of nineteen (19) square feet.

Said Sanitary Chamber(s) at N. St Clair measure(s):
One (1) at one (1) foot in length, and nineteen (19) feet in width for a total of nineteen (19) square feet.

The location of said privilege shall be as shown on prints kept on file with the Department of Business Affairs and Consumer Protection and the Office of the City Clerk.

Said privilege shall be constructed in accordance with plans and specifications approved by the Department of Transportation (Office of Underground Coordination) and Department of Water Management.

This grant of privilege in the public way shall be subject to the provisions of Section 10-28-015 and all other required provisions of the Municipal Code of Chicago.

The grantee shall pay to the City of Chicago as compensation for the privilege #1119520 herein granted the sum of two thousand ($2,000.00) per annum in advance.


A 25% penalty will be added for payments received after due date.


The permit holder agrees to hold the City of Chicago harmless for any damage, relocation or replacement costs associated with damage, relocation or removal of private property caused by the City performing work in the public way.

Authority herein given and granted for a period of five (5) years from and after 07/13/2015.

Alderman

Brendan Reilly 42nd Ward

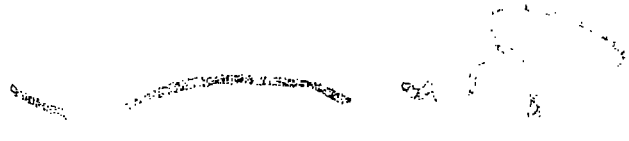

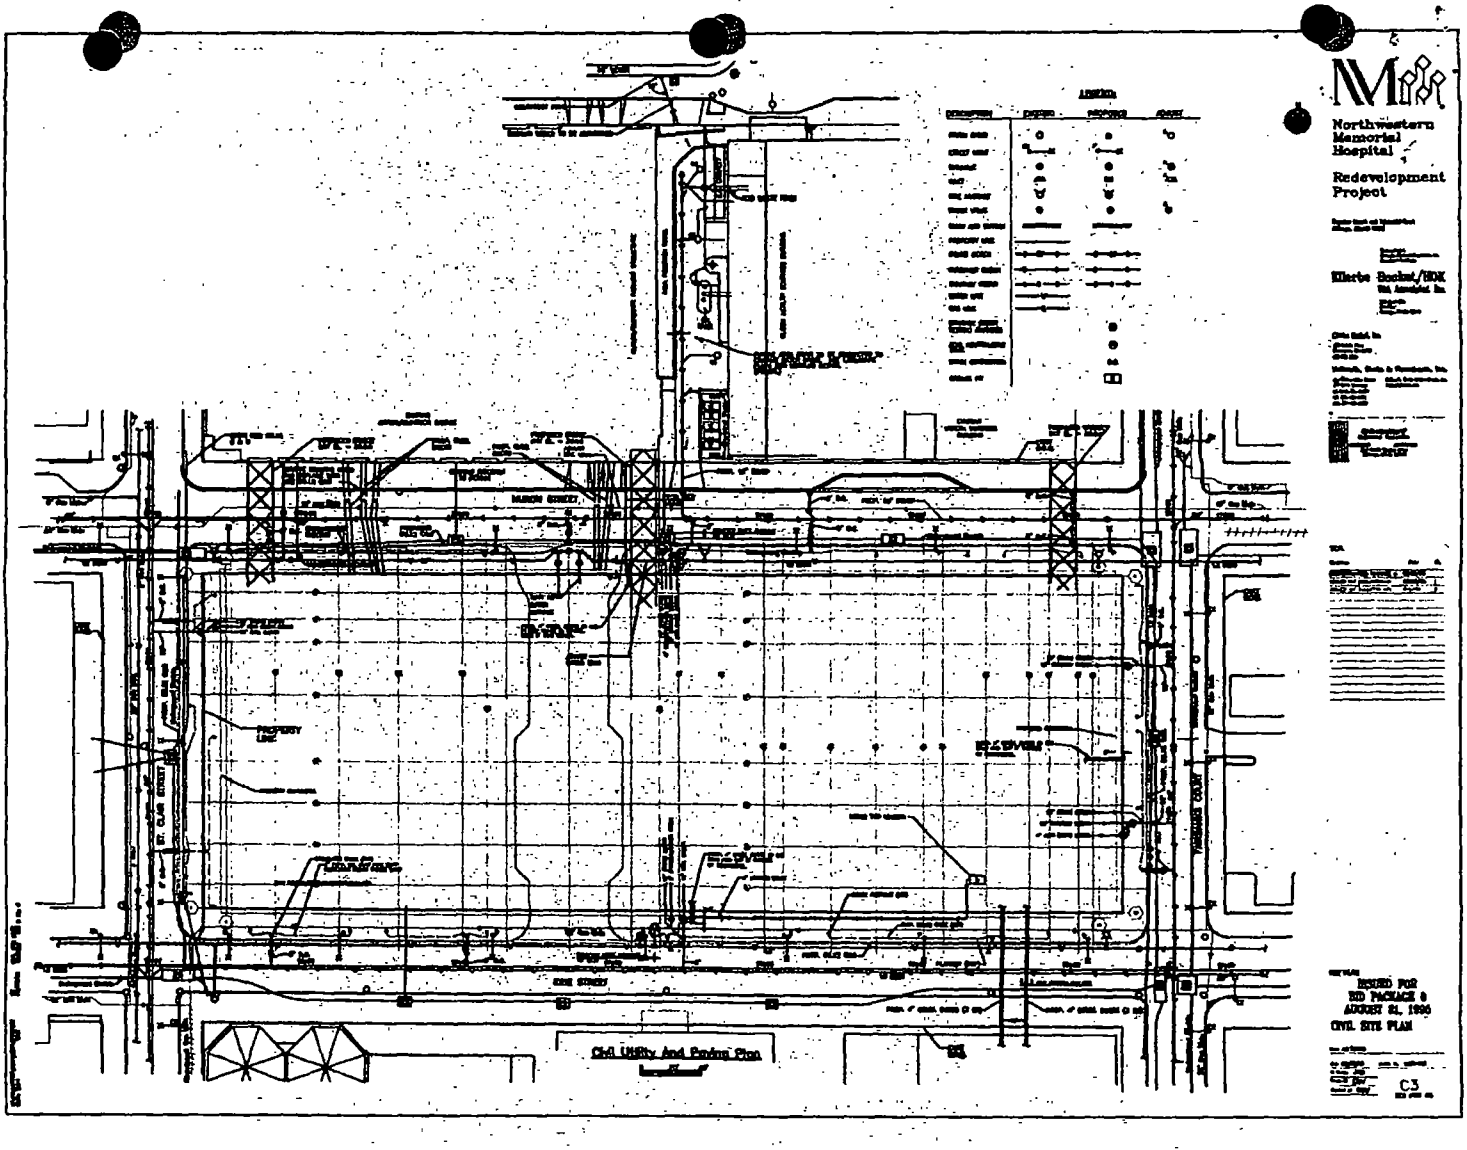
Northwestern Memorial Hospital
Redevelopment Project
Civil Utility And Paving Plan
ISSUED FOR BID PACKAGE 6 AUGUST 31, 1998
CIVIL SITE PLAN
C3

City of Chicago

O2015-5966

Office of the City Clerk

Document Tracking Sheet

Meeting Date:	7/29/2015
Sponsor(s):	Reilly (42)
Type:	Ordinance
Title:	Grant(s) of privilege in public way for Northwestern Memorial Hospital - Conduits
Committee(s) Assignment:	Committee on Transportation and Public Way

ORDINANCE
NORTHWESTERN MEMORIAL HOSPITAL
Acct. No. 85392 - 6
Permit No. 1119522

Be It Ordained by the City Council of the City of Chicago:

SECTION 1. Permission and authority are hereby given and granted to NORTHWESTERN MEMORIAL HOSPITAL, upon the terms and subject to the conditions of this ordinance to maintain and use, as now constructed, six (6) Conduit(s) under the public right-of-way adjacent to its premises known as 221 E. Huron St..

Said Conduit(s) at E. Huron measure(s):
Three (3) at fifty-seven (57) feet in length, and three (3) feet in width for a total of five hundred thirteen (513) square feet.

Said Conduit(s) at E. Huron measure(s):
Two (2) at fifty-seven (57) feet in length, and two (2) feet in width for a total of two hundred twenty-eight (228) square feet.

Said Conduit(s) at E. Huron measure(s):
One (1) at ninety-eight (98) feet in length, and point two (.2) feet in width for a total of nineteen point six (19.6) square feet.

The location of said privilege shall be as shown on prints kept on file with the Department of Business Affairs and Consumer Protection and the Office of the City Clerk.

Said privilege shall be constructed in accordance with plans and specifications approved by the Department of Transportation (Division of Project Development) and Department of Transportation (Office of Underground Coordination).

This grant of privilege in the public way shall be subject to the provisions of Section 10-28-015 and all other required provisions of the Municipal Code of Chicago.

The grantee shall pay to the City of Chicago as compensation for the privilege #1119522 herein granted the sum of two thousand two hundred ninety-eight ($2,298.00) per annum in advance.


A 25% penalty will be added for payments received after due date.


The permit holder agrees to hold the City of Chicago harmless for any damage, relocation or replacement costs associated with damage, relocation or removal of private property caused by the City performing work in the public way.

Authority herein given and granted for a period of five (5) years from and after 07/13/2015.

Alderman _____

Brendan Reilly 42nd Ward

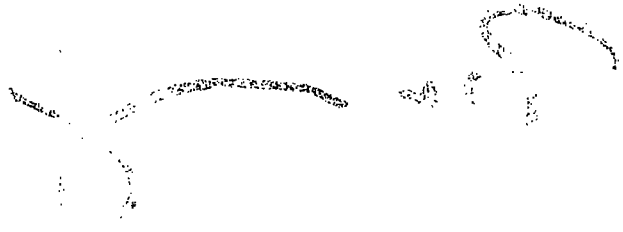


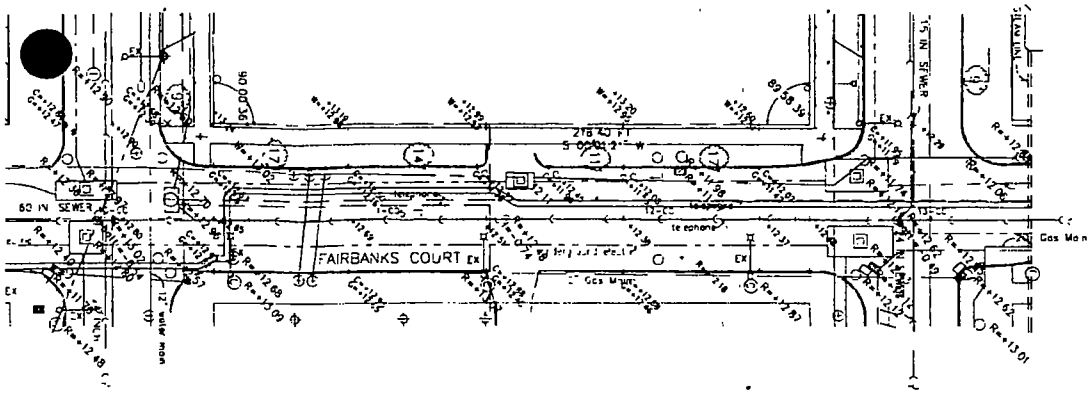

ERIE STREET

FAIRBANKS COURTS
EXISTING CONDITIONS


HURON STREET

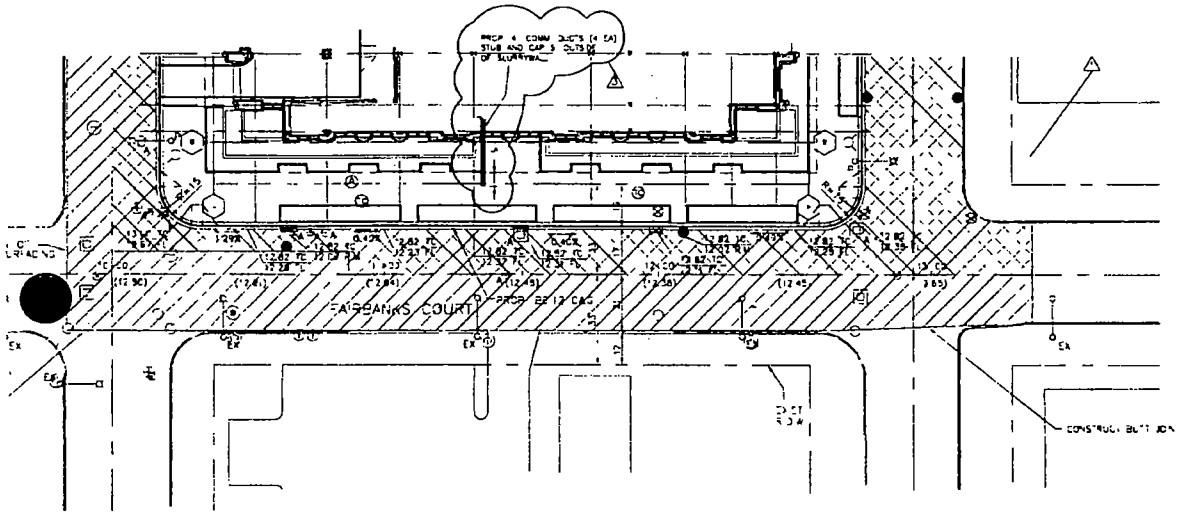

ERIE STREET

FAIRBANKS COURTS
PROPOSED CONDITIONS

HURON STREET

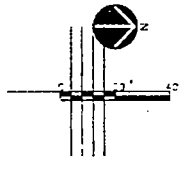

NOTES

1 SEE SHEET C2 FOR TYPICAL SECTIONS

2 FOR SIDEWALK AND PLANTER DESIGN SEE LANDSCAPING PLANS

4 REFER TO ELECTRICAL PLANS FOR EXACT LOCATION OF ELECTRICAL AND COMMUNICATION DUCTS. SEE SHEET C51 FOR DUCT INSTALLATION DETAILS

Northwestern Memorial Hospital

Redevelopme Project

Superior Street and Fairbanks Court
Chicago Illinois 60611

Ellerbe Becket/H
VOA Associates

Ellerbe Becket Inc

Helmuth Obata & Kassabaum

Gobel ai ers

SEAL

Revisions	Date
ISSUED FOR BID PACKAGE 6	08/21/95
ISSUED FOR [illegible]	11/03/95
ISSUED W/ BULLETIN #1	12/22/95
ISSUED W/ BULLETIN #2	3/8/96

KEY PLAN

ISSUED FOR
BID PACKAGE 6
AUGUST 21, 1995

ROADWAY IMP PLAN
FAIRBANKS COURT

Scale AS NOTED

Date 12/1/1995 Comm. No. 91.30-631

Design By JHD

Drawn By CBW

Checked By CBW

C7

BID PKG #6

City of Chicago

O2015-5968

Office of the City Clerk

Document Tracking Sheet

Meeting Date:	7/29/2015
Sponsor(s):	Reilly (42)
Type:	Ordinance
Title:	Grant(s) of privilege in public way for Northwestern Memorial Hospital - Drain Tiles
Committee(s) Assignment:	Committee on Transportation and Public Way

ORDINANCE
NORTHWESTERN MEMORIAL HOSPITAL
Acct. No. 85392 - 6
Permit No. 1119521

Be It Ordained by the City Council of the City of Chicago:

SECTION 1. Permission and authority are hereby given and granted to NORTHWESTERN MEMORIAL HOSPITAL, upon the terms and subject to the conditions of this ordinance to maintain and use, as now constructed, eight (8) Drain Tile(s) under the public right-of-way adjacent to its premises known as 221 E. Huron St..

Said Drain Tile(s) at E. Huron Street measure(s):
One (1) at three hundred ninety-six (396) feet in length, and point three three (.33) feet in width for a total of one hundred thirty point six eight (130.68) square feet. Existing drain tile is approximately three (3) feet six (6) inches below grade level.

Said Drain Tile(s) at N. Fairbank Street measure(s):
One (1) at one hundred sixty-six (166) feet in length, and point three three (.33) feet in width for a total of fifty-four point seven eight (54.78) square feet. Existing drain tile is approximately three (3) feet six (6) inches below grade level.

Said Drain Tile(s) at E. Erie Street measure(s):
One (1) at three hundred thirty-two (332) feet in length, and point three three (.33) feet in width for a total of one hundred nine point five six (109.56) square feet. Existing drain tile is approximately three (3) feet six (6) inches below grade level.

Said Drain Tile(s) at N. St Clair Street measure(s):
One (1) at one hundred thirty-four (134) feet in length, and point three three (.33) feet in width for a total of forty-four point two two (44.22) square feet. Existing drain tile is approximately three (3) feet six (6) inches below grade level.

Said Drain Tile(s) at E. Huron Street measure(s):
One (1) at thirty-six (36) feet in length, and point five (.5) feet in width for a total of eighteen (18) square feet. Existing drain tile is approximately three (3) feet six (6) inches below grade level.

Said Drain Tile(s) at N. Fairbank Street measure(s):
One (1) at twenty-four (24) feet in length, and point five (.5) feet in width for a total of twelve (12) square feet. Existing drain tile is approximately three (3) feet six (6) inches below grade level.

Said Drain Tile(s) at E. Erie Street measure(s):
One (1) at thirty-six (36) feet in length, and point five (.5) feet in width for a total of eighteen (18) square feet. Existing drain tile is approximately three (3) feet six (6) inches below grade level.

Said Drain Tile(s) at N. St Clair Street measure(s):
One (1) at twenty-four (24) feet in length, and point five (.5) feet in width for a total of twelve (12) square feet. Existing drain tile is approximately three (3) feet six (6) inches below grade level.

The location of said privilege shall be as shown on prints kept on file with the Department of Business Affairs and Consumer Protection and the Office of the City Clerk.

Said privilege shall be constructed in accordance with plans and specifications approved by the Department of Transportation (Office of Underground Coordination) and Department of Water Management.

This grant of privilege in the public way shall be subject to the provisions of Section 10-28-015 and all other required

provisions of the Municipal Code of Chicago.

The grantee shall pay to the City of Chicago as compensation for the privilege #1119521 herein granted the sum of one thousand forty-eight ($1,048.00) per annum in advance.


A 25% penalty will be added for payments received after due date.


The permit holder agrees to hold the City of Chicago harmless for any damage, relocation or replacement costs associated with damage, relocation or removal of private property caused by the City performing work in the public way.

Authority herein given and granted for a period of five (5) years from and after 07/13/2015.

Alderman _____

Brendan Reilly 42nd Ward

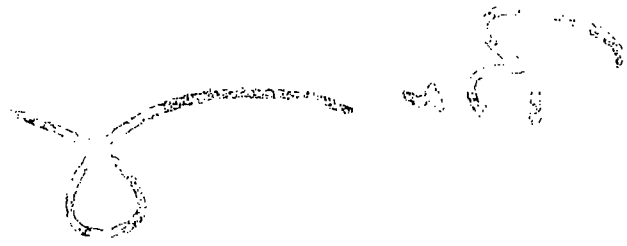

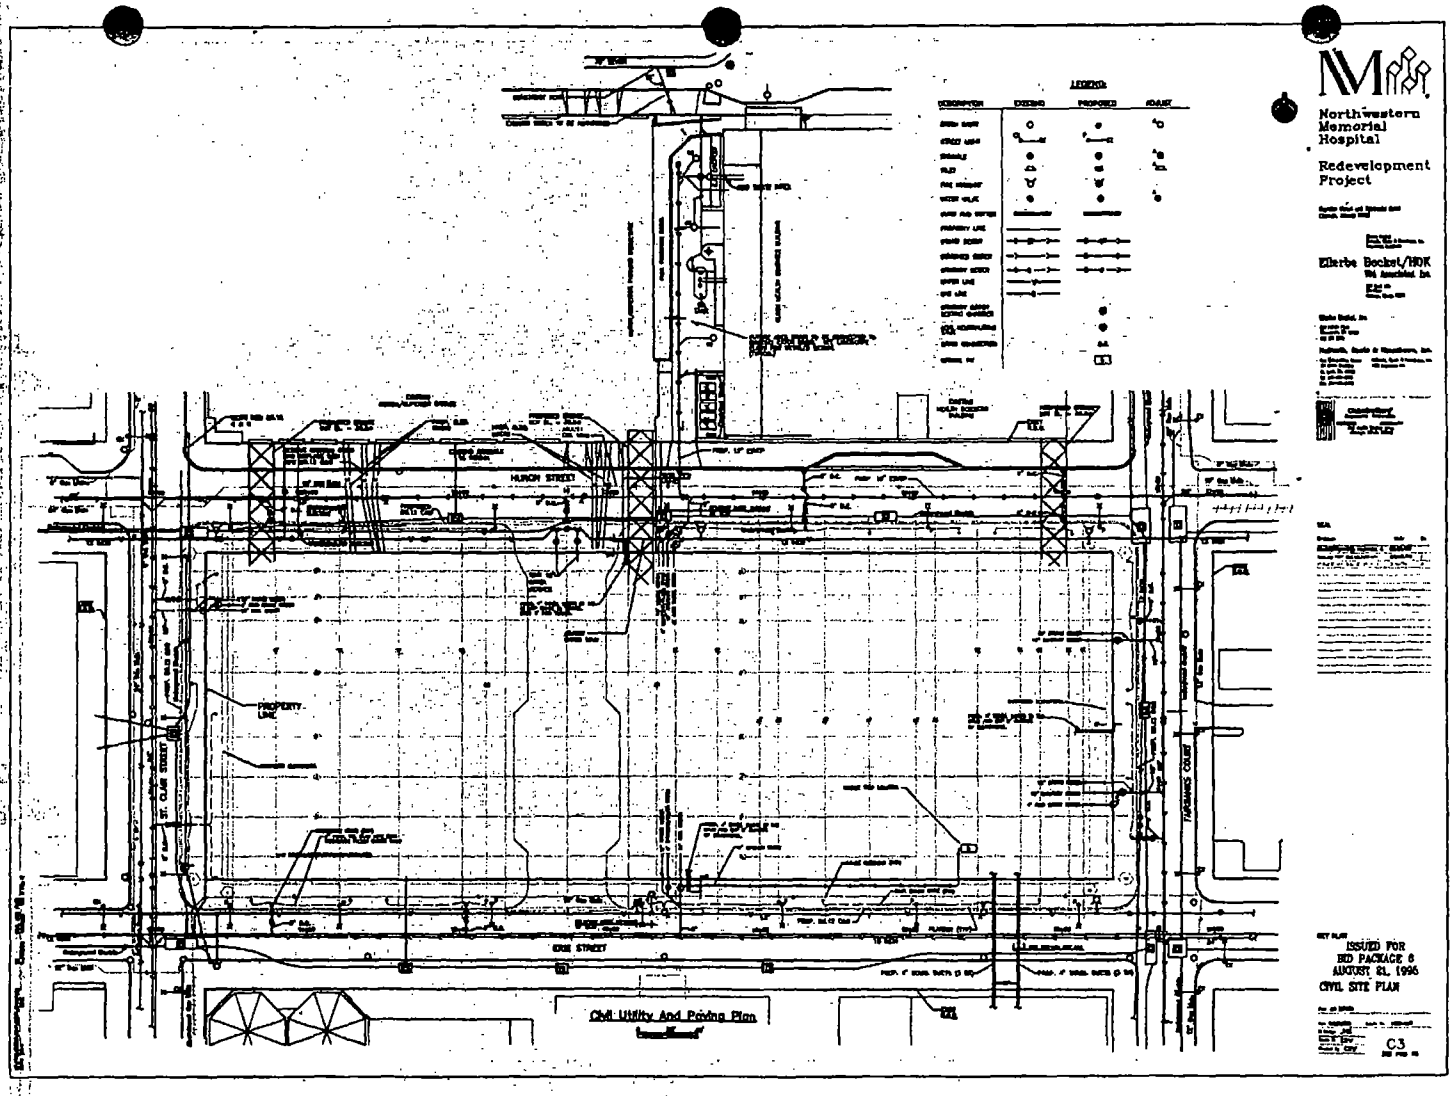
Northwestern Memorial Hospital
Redevelopment Project
Ellerbe Becket/HOK
ISSUED FOR BID PACKAGE 6 AUGUST 21, 1996
CIVIL SITE PLAN
C3
HURON STREET
ERIE STREET
PROPERTY LINE
Civil Utility And Paving Plan

City of Chicago

O2015-5970

Office of the City Clerk

Document Tracking Sheet

Meeting Date:	7/29/2015
Sponsor(s):	Reilly (42)
Type:	Ordinance
Title:	Grant(s) of privilege in public way for Northwestern Memorial Hospital - Caisson
Committee(s) Assignment:	Committee on Transportation and Public Way

ORDINANCE
NORTHWESTERN MEMORIAL HOSPITAL
Acct. No. 85392 - 6
Permit No. 1119524

Be It Ordained by the City Council of the City of Chicago:

SECTION 1. Permission and authority are hereby given and granted to NORTHWESTERN MEMORIAL HOSPITAL, upon the terms and subject to the conditions of this ordinance to maintain and use, as now constructed, one (1) Caisson(s) under the public right-of-way adjacent to its premises known as 221 E. Huron St..

Said Caisson(s) at E. Huron Street measure(s):
One (1) at twenty-one point two five (21.25) feet in length, and five (5) feet in width for a total of one hundred six point two five (106.25) square feet. Existing caisson is approximately fifty (50) feet in depth.

The location of said privilege shall be as shown on prints kept on file with the Department of Business Affairs and Consumer Protection and the Office of the City Clerk.

Said privilege shall be constructed in accordance with plans and specifications approved by the Department of Planning and Development and Department of Transportation (Office of Underground Coordination).

This grant of privilege in the public way shall be subject to the provisions of Section 10-28-015 and all other required provisions of the Municipal Code of Chicago.

The grantee shall pay to the City of Chicago as compensation for the privilege #1119524 herein granted the sum of four hundred ($400.00) per annum in advance.


A 25% penalty will be added for payments received after due date.


The permit holder agrees to hold the City of Chicago harmless for any damage, relocation or replacement costs associated with damage, relocation or removal of private property caused by the City performing work in the public way.

Authority herein given and granted for a period of five (5) years from and after 07/13/2015.

Alderman _____

Brendan Reilly 42nd Ward

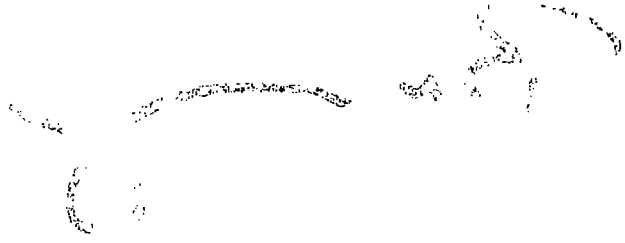

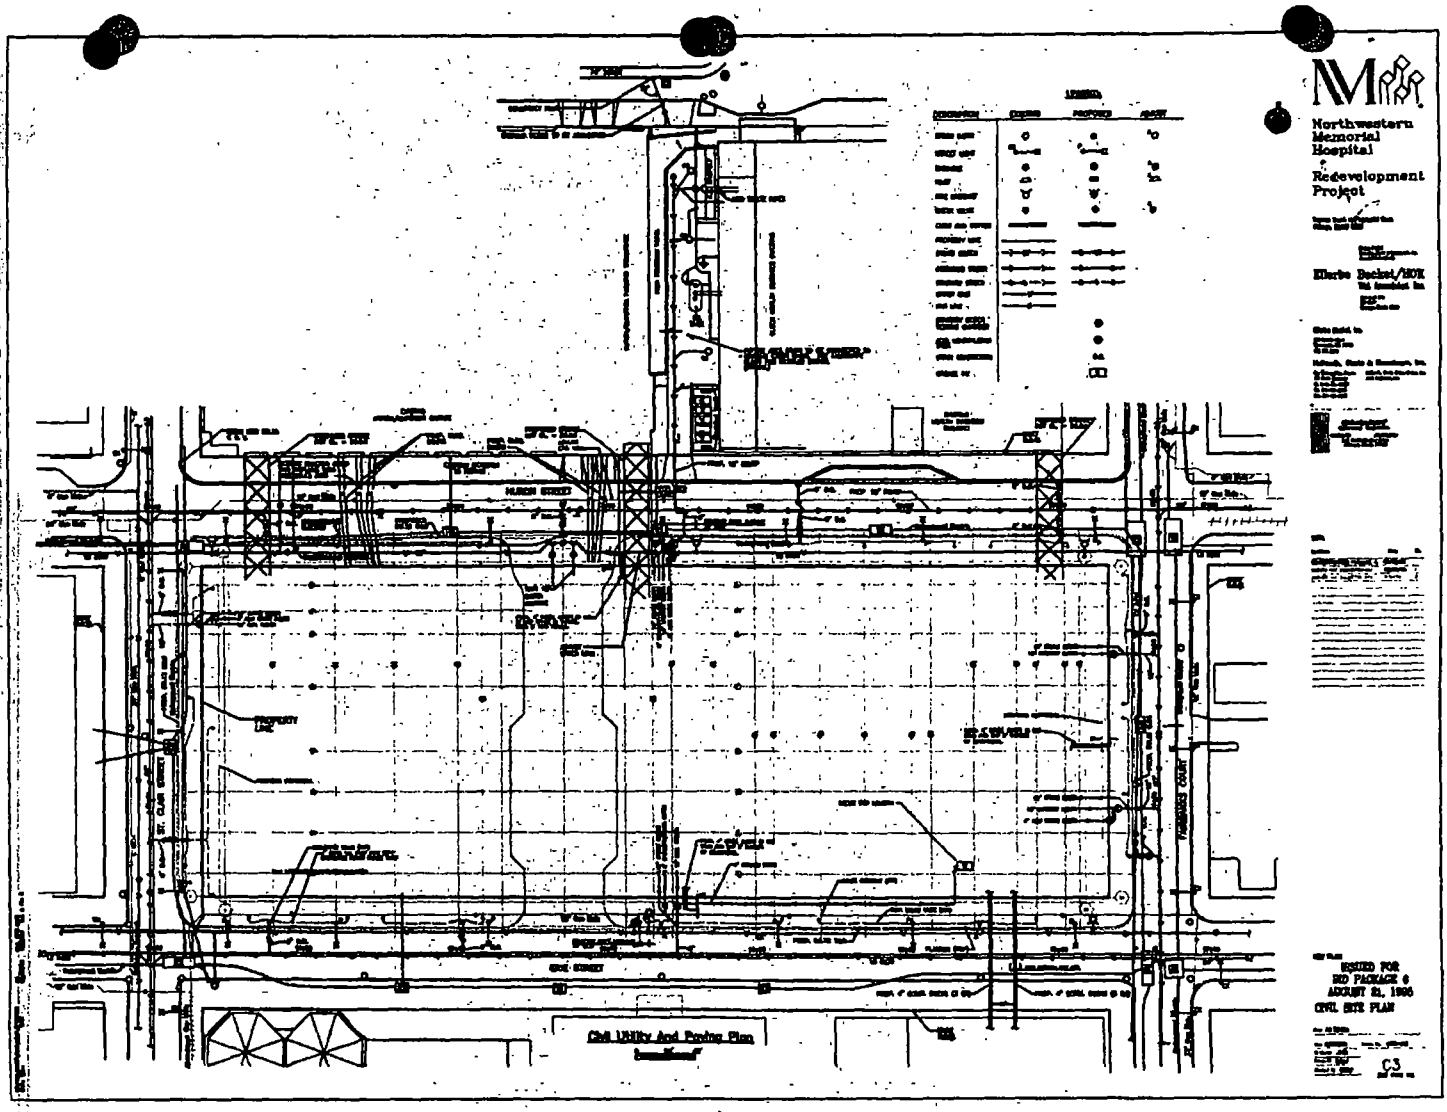
Northwestern Memorial Hospital
Redevelopment Project
Civil Utility And Paving Plan
C3

City of Chicago

O2015-5972

Office of the City Clerk

Document Tracking Sheet

Meeting Date:	7/29/2015
Sponsor(s):	Reilly (42)
Type:	Ordinance
Title:	Grant(s) of privilege in public way for Northwestern Memorial Hospital - Catch Basins
Committee(s) Assignment:	Committee on Transportation and Public Way

ORDINANCE
NORTHWESTERN MEMORIAL HOSPITAL
Acct. No. 85392 - 6
Permit No. 1119432

Be It Ordained by the City Council of the City of Chicago:

SECTION 1. Permission and authority are hereby given and granted to NORTHWESTERN MEMORIAL HOSPITAL, upon the terms and subject to the conditions of this ordinance to maintain and use, as now constructed, eight (8) Catch Basin(s) under the public right-of-way adjacent to its premises known as 221 E. Huron St..

Said Catch Basin(s) at E. Huron Street measure(s):
Two (2) at five (5) feet in length, and nineteen (19) feet in width for a total of one hundred ninety (190) square feet.

Said Catch Basin(s) at N. Fairbanks Street measure(s):
Two (2) at two (2) feet in length, and nineteen (19) feet in width for a total of seventy-six (76) square feet.

Said Catch Basin(s) at E. Erie Street measure(s):
Two (2) at five (5) feet in length, and nineteen (19) feet in width for a total of one hundred ninety (190) square feet.

Said Catch Basin(s) at N. St Clair Street measure(s):
Two (2) at two (2) feet in length, and nineteen (19) feet in width for a total of seventy-six (76) square feet.

The location of said privilege shall be as shown on prints kept on file with the Department of Business Affairs and Consumer Protection and the Office of the City Clerk.

Said privilege shall be constructed in accordance with plans and specifications approved by the Department of Transportation (Office of Underground Coordination) and Department of Water Management.

This grant of privilege in the public way shall be subject to the provisions of Section 10-28-015 and all other required provisions of the Municipal Code of Chicago.

The grantee shall pay to the City of Chicago as compensation for the privilege #1119432 herein granted the sum of three thousand two hundred ($3,200.00) per annum in advance.


A 25% penalty will be added for payments received after due date.

The permit holder agrees to hold the City of Chicago harmless for any damage, relocation or replacement costs associated with damage, relocation or removal of private property caused by the City performing work in the public way.

Authority herein given and granted for a period of five (5) years from and after 07/13/2015.

Alderman _____

Brendan Reilly 42nd Ward

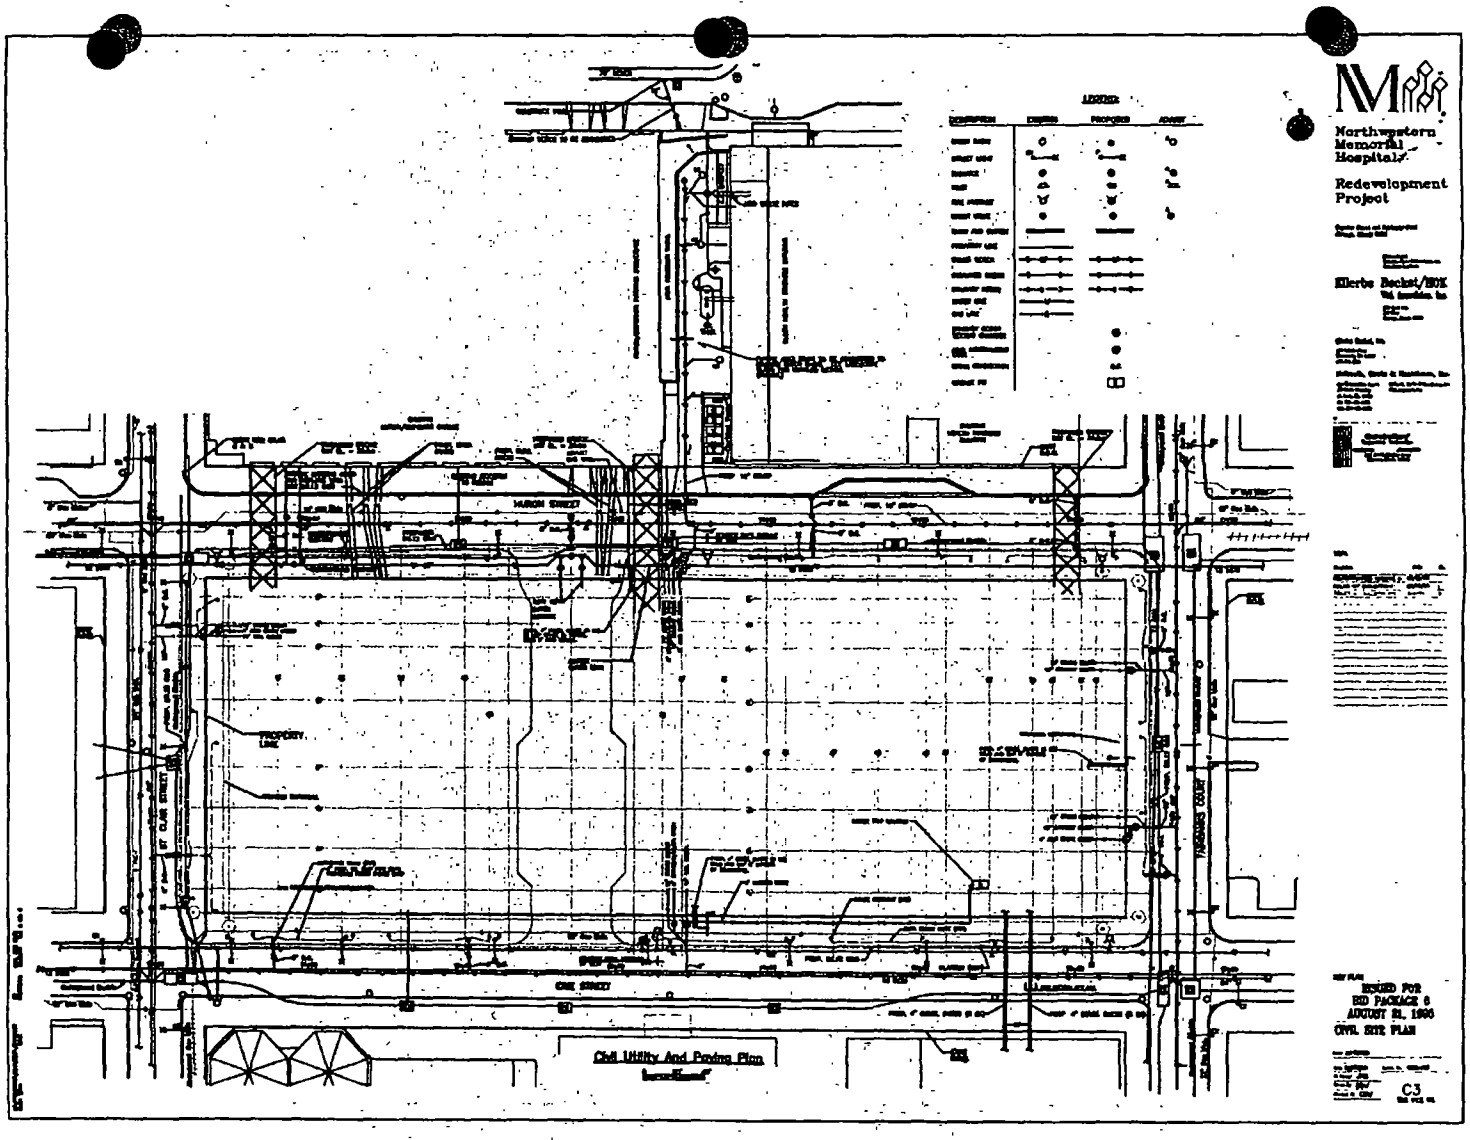
Northwestern Memorial Hospital
Redevelopment Project
Ellerbe Becket/HOK
ISSUED FOR
BID PACKAGE 6
AUGUST 31, 1998
CIVIL SITE PLAN
C3
Civil Utility And Paving Plan
MARION STREET
PROPERTY LINE
ONE STREET

City of Chicago

O2015-5979

Office of the City Clerk

Document Tracking Sheet

Meeting Date:	7/29/2015
Sponsor(s):	Reilly (42)
Type:	Ordinance
Title:	Grant(s) of privilege in public way for Northwestern University - planters
Committee(s) Assignment:	Committee on Transportation and Public Way

ORDINANCE
Northwestern University
Acct. No. 69296 - 3
Permit No. 1119323

Be It Ordained by the City Council of the City of Chicago:

SECTION 1. Permission and authority are hereby given and granted to Northwestern University, upon the terms and subject to the conditions of this ordinance to construct, install, maintain and use fourteen (14) Planter(s) on the public right-of-way for beautification purposes adjacent to its premises known as 303 E. Superior St..

Said Planter(s) at E. Superior Street measure(s):
One (1) at twenty-seven (27) feet in length, and eight (8) feet in width for a total of two hundred sixteen (216) square feet.
Four (4) at thirty-four (34) feet in length, and eight (8) feet in width for a total of one thousand eighty-eight (1088) square feet.
Three (3) at sixteen (16) feet in length, and eight (8) feet in width for a total of three hundred eighty-four (384) square feet.

Said Planter(s) at E. Huron Street measure(s):
One (1) at eighteen point five (18.5) feet in length, and eight (8) feet in width for a total of one hundred forty-eight (148) square feet.
One (1) at thirty-four (34) feet in length, and eight (8) feet in width for a total of two hundred seventy-two (272) square feet.
Three (3) at thirty-two (32) feet in length, and eight (8) feet in width for a total of seven hundred sixty-eight (768) square feet.
One (1) at thirty-one (31) feet in length, and eight (8) feet in width for a total of two hundred forty-eight (248) square feet.

Grantee must allow the required clear and unobstructed space for pedestrian passage at all times per rules and regulations approved by the Department of Transportation.

The location of said privilege shall be as shown on prints kept on file with the Department of Business Affairs and Consumer Protection and the Office of the City Clerk.

Said privilege shall be constructed in accordance with plans and specifications approved by the Department of Planning and Development and Department of Transportation (Division of Project Development).

This grant of privilege in the public way shall be subject to the provisions of Section 10-28-015 and all other required provisions of the Municipal Code of Chicago.


The grantee shall pay to the City of Chicago as compensation for the privilege #1119323 herein granted the sum of zero ($.00) per annum in advance.


A 25% penalty will be added for payments received after due date.

The permit holder agrees to hold the City of Chicago harmless for any damage, relocation or replacement costs associated with damage, relocation or removal of private property caused by the City performing work in the public way.


Authority herein given and granted for a period of five (5) years from and after Date of Passage.

Alderman _____

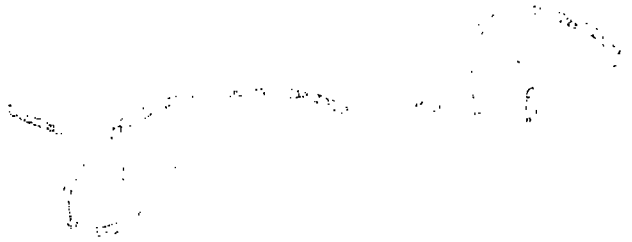


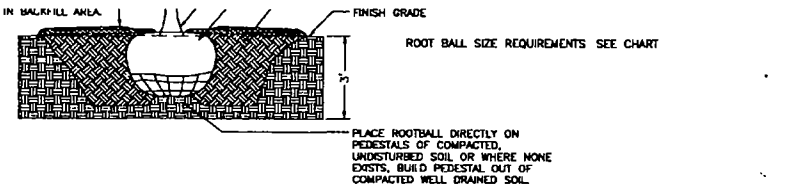

4 TREE PLANTING DETAIL

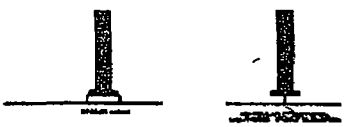

5 NORTHWESTERN UNIVERSITY STANDARD STR

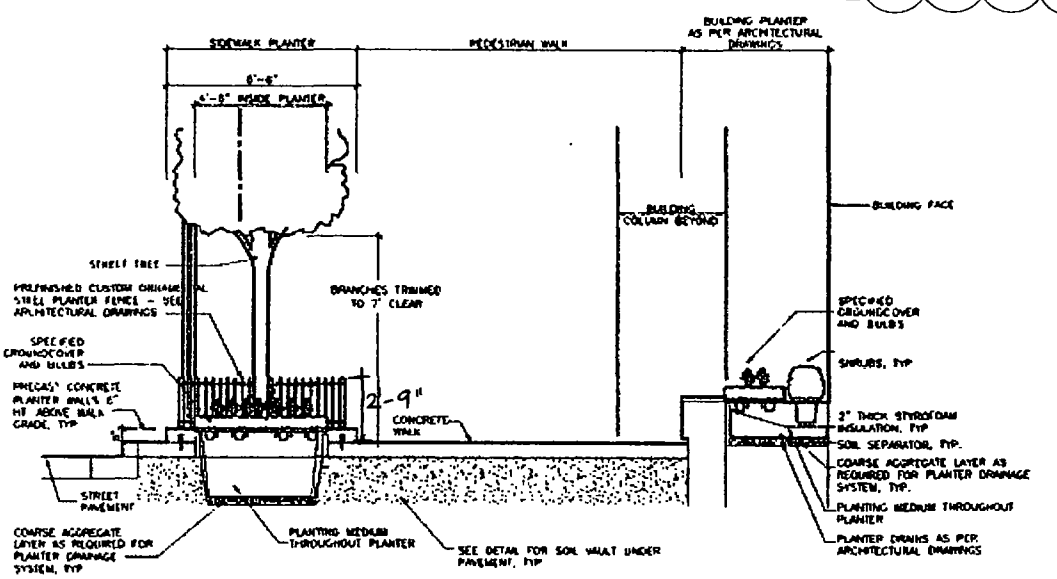

7 NORTHWESTERN UNIVERSITY STANDARD STREETSCAPE PLANTER DETAIL, REFERENCE ONLY

8 NORTHWE

City of Chicago

O2015-5983

Office of the City Clerk

Document Tracking Sheet

Meeting Date:	7/29/2015
Sponsor(s):	Reilly (42)
Type:	Ordinance
Title:	Grant(s) of privilege in public way for Northwestern University - Tieback Systems
Committee(s) Assignment:	Committee on Transportation and Public Way

ORDINANCE
Northwestern University
Acct. No. 69296 - 3
Permit No. 1119325

Be It Ordained by the City Council of the City of Chicago:

SECTION 1. Permission and authority are hereby given and granted to Northwestern University, upon the terms and subject to the conditions of this ordinance to construct, install, maintain and use eighty-two (82) Tieback System(s) under the public right-of-way adjacent to its premises known as 303 E. Superior St..

Said Tieback System(s) at E. Huron Street measure(s):
Forty-one (41) at ninety (90) feet in length, and one (1) foot in width for a total of three thousand six hundred ninety (3690) square feet. Said tieback system shall be approximately eighty-eight (88) feet below grade level.

Said Tieback System(s) at E. Superior Street measure(s):
Forty-one (41) at ninety (90) feet in length, and one (1) foot in width for a total of three thousand six hundred ninety (3690) square feet. Said tieback system shall be approximately eighty-eight (88) feet below grade level.

The location of said privilege shall be as shown on prints kept on file with the Department of Business Affairs and Consumer Protection and the Office of the City Clerk.

Said privilege shall be constructed in accordance with plans and specifications approved by the Department of Transportation (Office of Underground Coordination).

This grant of privilege in the public way shall be subject to the provisions of Section 10-28-015 and all other required provisions of the Municipal Code of Chicago.

The grantee shall pay to the City of Chicago as compensation for the privilege #1119325 herein granted the sum of eight hundred ($800.00) per annum in advance.


A 25% penalty will be added for payments received after due date.

The permit holder agrees to hold the City of Chicago harmless for any damage, relocation or replacement costs associated with damage, relocation or removal of private property caused by the City performing work in the public way.

Authority herein given and granted for a period of five (5) years from and after Date of Passage.

Alderman _____

Brendan Reilly 42nd Ward

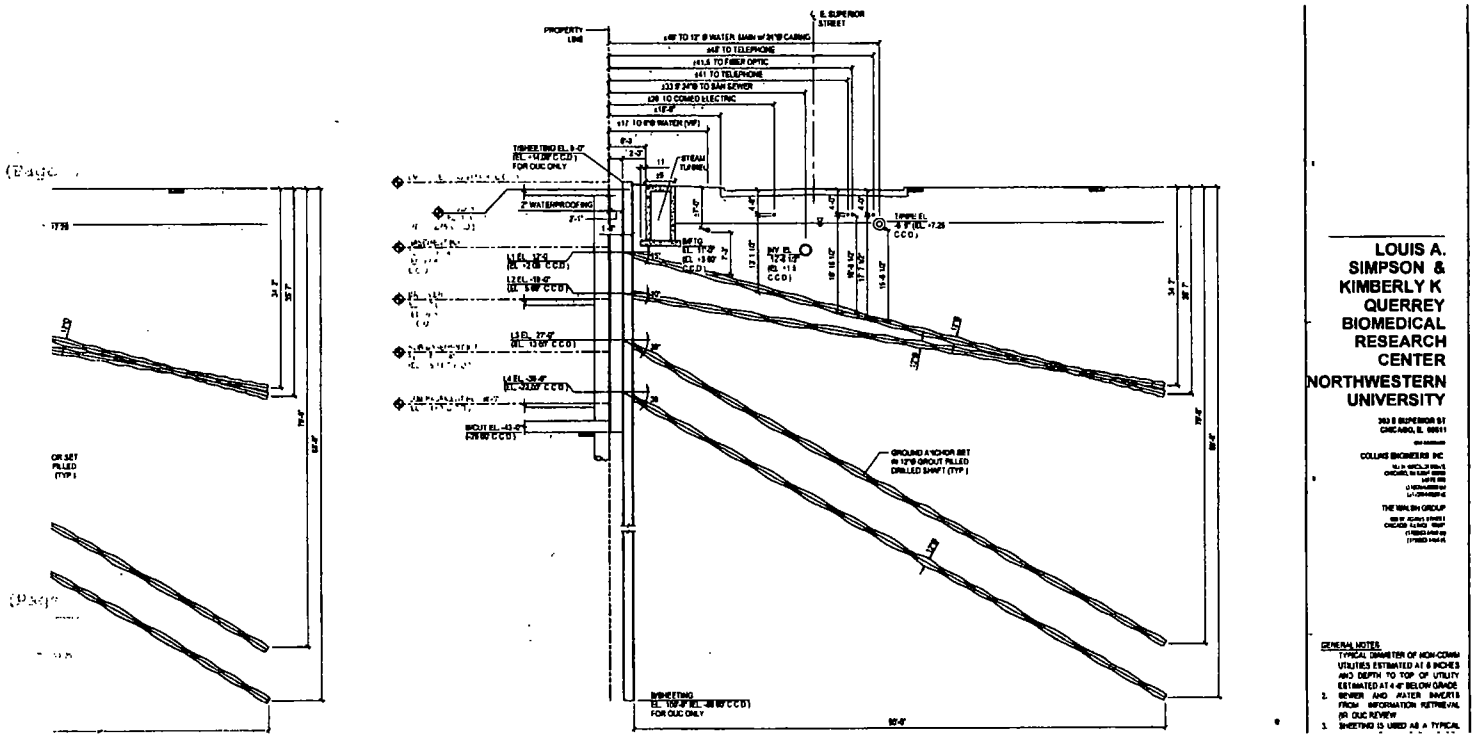
PROPERTY LINE
E. SUPERIOR STREET
STEAM TUNNEL
2" WATERPROOFING
GROUND ANCHOR SET
DRILLED SHAFT (TYP.)
SHEETING
FOR CUC ONLY
LOUIS A. SIMPSON & KIMBERLY K QUERREY BIOMEDICAL RESEARCH CENTER
NORTHWESTERN UNIVERSITY
GENERAL NOTES
1. TYPICAL DIAMETER OF NON-COMM UTILITIES ESTIMATED AT 6 INCHES AND DEPTH TO TOP OF UTILITY ESTIMATED AT 4'-0" BELOW GRADE
2. SEWER AND WATER INVERTS FROM INFORMATION RETRIEVAL OR CUC REVIEW
3. SHEETING IS USED AS A TYPICAL

City of Chicago

O2015-5986

Office of the City Clerk

Document Tracking Sheet

Meeting Date:	7/29/2015
Sponsor(s):	Reilly (42)
Type:	Ordinance
Title:	Grant(s) of privilege in public way for Northwestern University - Caissons
Committee(s) Assignment:	Committee on Transportation and Public Way

ORDINANCE
Northwestern University
Acct. No. 69296 - 3
Permit No. 1119326

Be It Ordained by the City Council of the City of Chicago:

SECTION 1. Permission and authority are hereby given and granted to Northwestern University, upon the terms and subject to the conditions of this ordinance to construct, install, maintain and use seventeen (17) Caisson(s) under the public right-of-way adjacent to its premises known as 303 E. Superior St..

Said Caisson(s) at E. Superior Street measure(s):
Five (5) at one (1) foot in length, and six (6) feet in width for a total of thirty (30) square feet. Said caissons shall be approximately ninety-five (95) feet six (6) inches below grade level.

Said Caisson(s) at E. Huron Street measure(s):
Seven (7) at one (1) foot in length, and six (6) feet in width for a total of forty-two (42) square feet. Said caissons shall be approximately ninety-four (94) feet below grade level.

Two (2) at one (1) foot in length, and nine (9) feet in width for a total of eighteen (18) square feet. Said caissons shall be approximately forty-five (45) feet two (2) inches below grade level.

Three (3) at one (1) foot in length, and six (6) feet in width for a total of eighteen (18) square feet. Said caissons shall be approximately eighty-nine (89) feet below grade level.

The location of said privilege shall be as shown on prints kept on file with the Department of Business Affairs and Consumer Protection and the Office of the City Clerk.

Said privilege shall be constructed in accordance with plans and specifications approved by the Department of Planning and Development and Department of Transportation (Office of Underground Coordination).

This grant of privilege in the public way shall be subject to the provisions of Section 10-28-015 and all other required provisions of the Municipal Code of Chicago.

The grantee shall pay to the City of Chicago as compensation for the privilege #1119326 herein granted the sum of four hundred ($400.00) per annum in advance.


A 25% penalty will be added for payments received after due date.

The permit holder agrees to hold the City of Chicago harmless for any damage, relocation or replacement costs associated with damage, relocation or removal of private property caused by the City performing work in the public way.

Authority herein given and granted for a period of five (5) years from and after Date of Passage.

Alderman _____

Brendan Reilly 42nd Ward

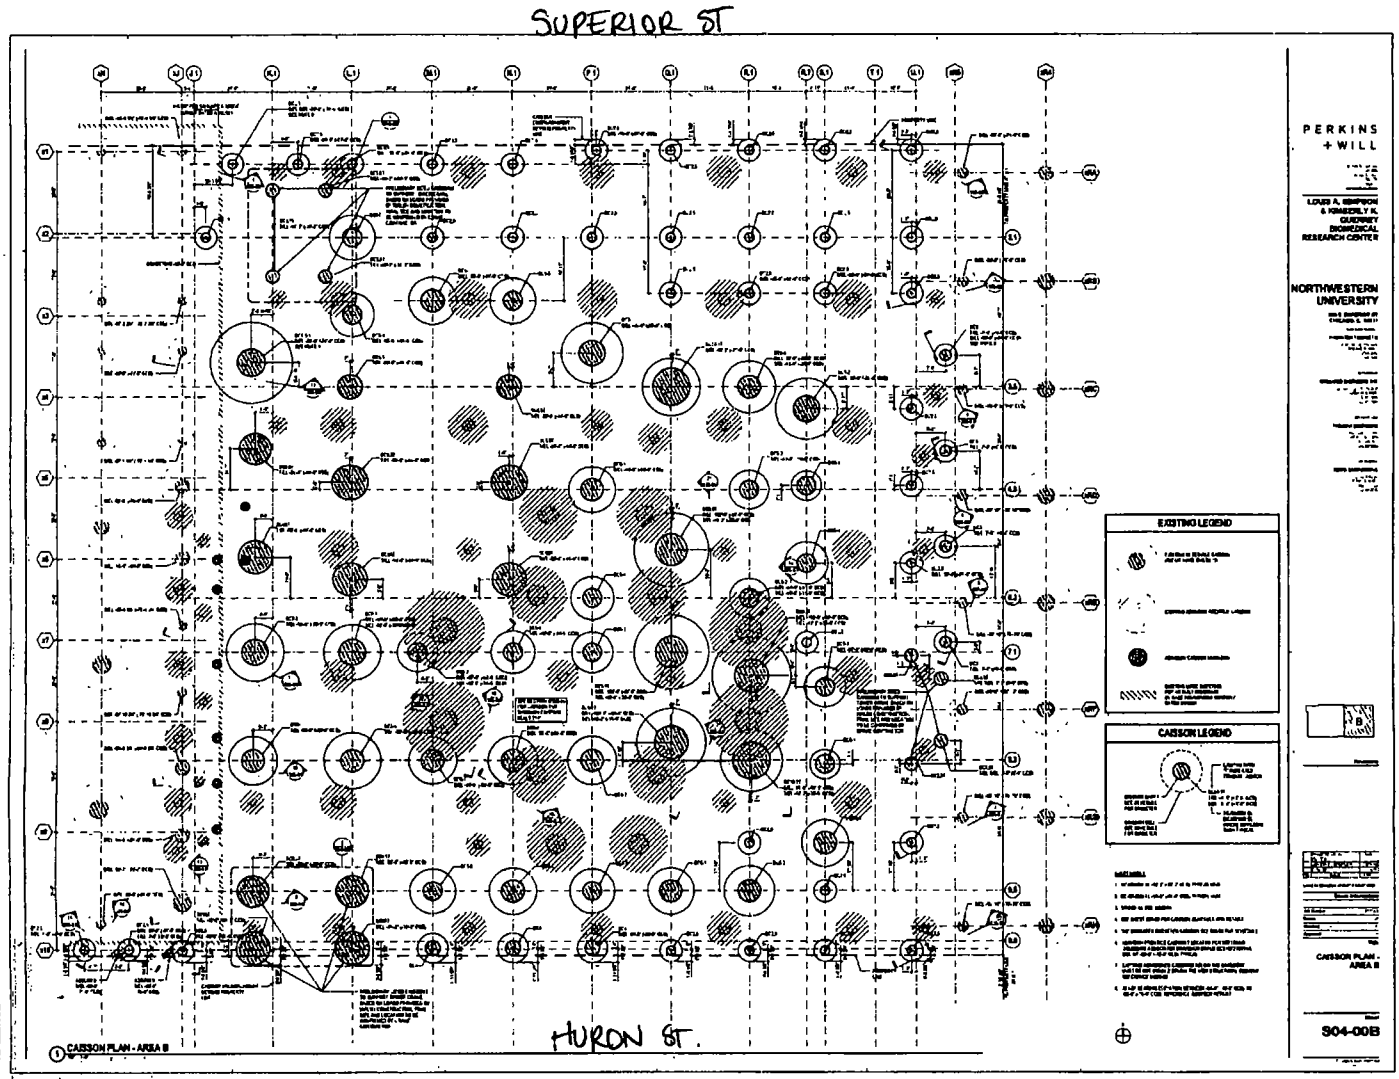
SUPERIOR ST
HURON ST.
PERKINS + WILL
NORTHWESTERN UNIVERSITY
EXISTING LEGEND
CAISSON LEGEND
CAISSON PLAN - AREA B
304-00B

City of Chicago

O2015-5989

Office of the City Clerk

Document Tracking Sheet

Meeting Date:	7/29/2015
Sponsor(s):	Reilly (42)
Type:	Ordinance
Title:	Grant(s) of privilege in public way for Northwestern University - Earth Retention Systems
Committee(s) Assignment:	Committee on Transportation and Public Way

ORDINANCE
Northwestern University
Acct. No. 69296 - 3
Permit No. 1119328

Be It Ordained by the City Council of the City of Chicago:

SECTION 1. Permission and authority are hereby given and granted to Northwestern University, upon the terms and subject to the conditions of this ordinance to construct, install, maintain and use two (2) Earth Retention System(s) under the public right-of-way adjacent to its premises known as 303 E. Superior St..

Said Earth Retention System(s) at E. Superior Street measure(s):
One (1) at one hundred ninety-eight point three three (198.33) feet in length, and one point seven five (1.75) foot in width for a total of three hundred forty-seven point zero eight (347.08) square feet. Said earth retention system shall be approximately one hundred (100) feet below grade level.

Said Earth Retention System(s) at E. Huron Street measure(s):
One (1) at two hundred thirty-three (233) feet in length, and one point seven five (1.75) foot in width for a total of four hundred seven point seven five (407.75) square feet. Said earth retention system shall be approximately one hundred (100) feet below grade level.

The location of said privilege shall be as shown on prints kept on file with the Department of Business Affairs and Consumer Protection and the Office of the City Clerk.

Said privilege shall be constructed in accordance with plans and specifications approved by the Department of Transportation (Office of Underground Coordination).

This grant of privilege in the public way shall be subject to the provisions of Section 10-28-015 and all other required provisions of the Municipal Code of Chicago.

The grantee shall pay to the City of Chicago as compensation for the privilege #1119328 herein granted the sum of eight hundred ($800.00) per annum in advance.


A 25% penalty will be added for payments received after due date.

The permit holder agrees to hold the City of Chicago harmless for any damage, relocation or replacement costs associated with damage, relocation or removal of private property caused by the City performing work in the public way.

Authority herein given and granted for a period of five (5) years from and after Date of Passage.

Alderman _____

Brendan Reilly 42nd Ward

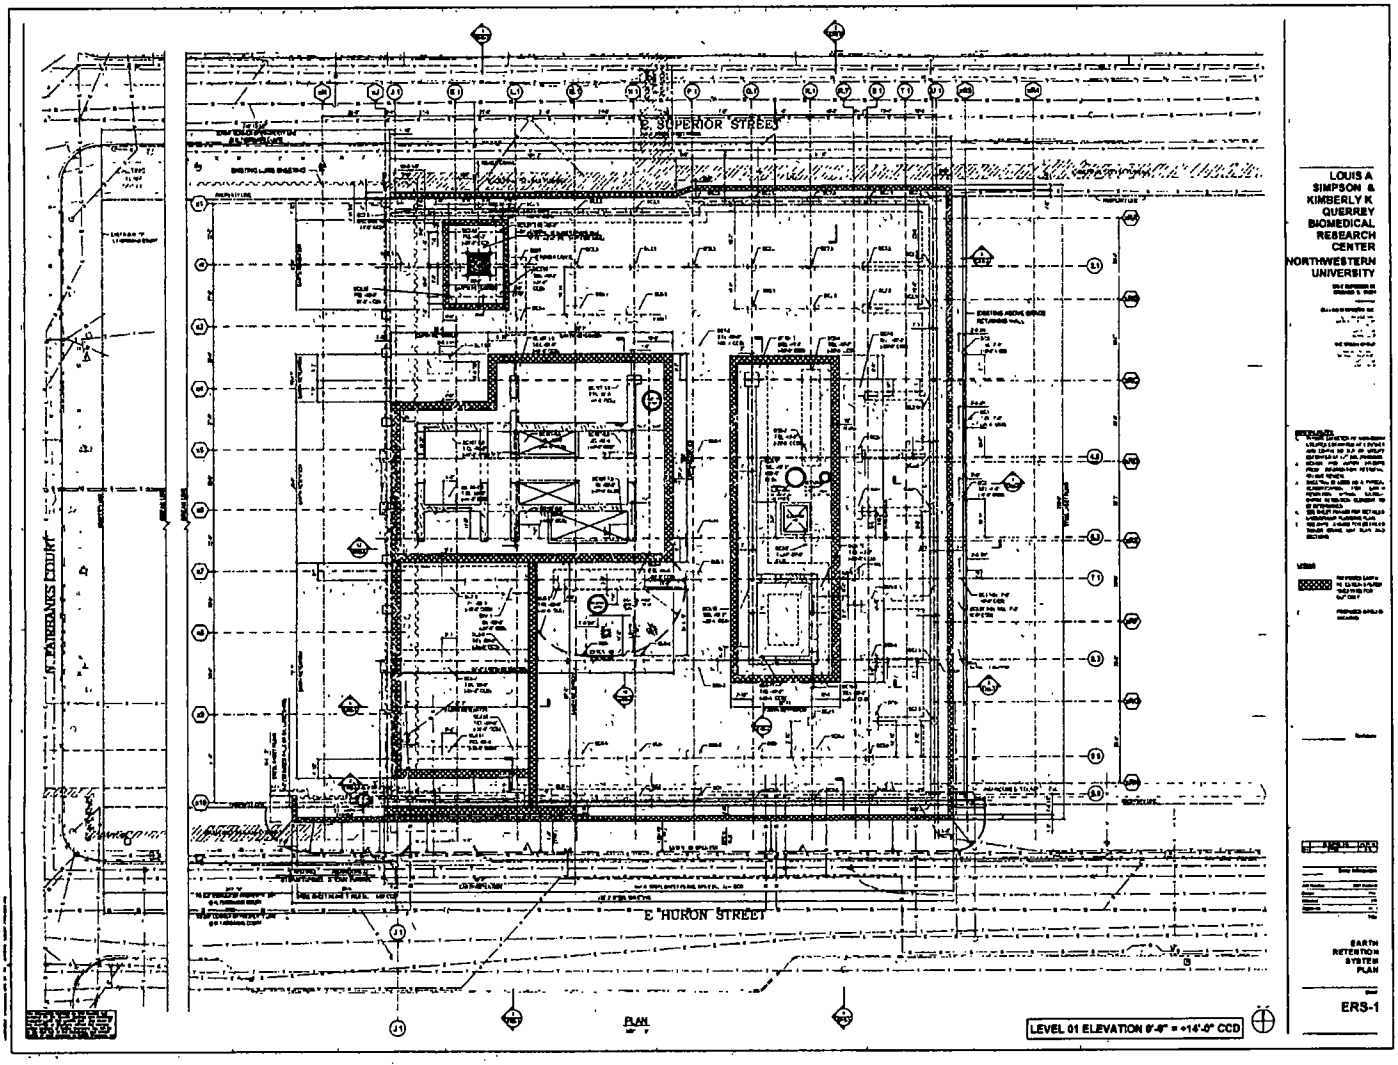
E SUPERIOR STREET
E HURON STREET
N PATRIANKS COURT
PLAN
LEVEL 01 ELEVATION 8'-6" = +14'-0" CCD
LOUIS A SIMPSON & KIMBERLY K QUERREY BIOMEDICAL RESEARCH CENTER NORTHWESTERN UNIVERSITY
EARTH RETENTION SYSTEM PLAN
ERS-1

City of Chicago

O2015-5994

Office of the City Clerk

Document Tracking Sheet

Meeting Date:	7/29/2015
Sponsor(s):	Reilly (42)
Type:	Ordinance
Title:	Grant(s) of privilege in public way for Northwestern University - Foundation Supports
Committee(s) Assignment:	Committee on Transportation and Public Way

ORDINANCE
Northwestern University
Acct. No. 69296 - 3
Permit No. 1119351

Be It Ordained by the City Council of the City of Chicago:

SECTION 1. Permission and authority are hereby given and granted to Northwestern University, upon the terms and subject to the conditions of this ordinance to construct, install, maintain and use fifty-two (52) Foundation Support(s) (foundation piers) under the public right-of-way adjacent to its premises known as 303 E. Superior St..

Said Foundation Support(s) (Foundation Piers) at E. Superior Street measure(s):
Fifty-two (52) at (.5) feet in diameter and approximately one hundred (100) feet below grade level.

The location of said privilege shall be as shown on prints kept on file with the Department of Business Affairs and Consumer Protection and the Office of the City Clerk.

Said privilege shall be constructed in accordance with plans and specifications approved by the Department of Planning and Development and Department of Transportation (Office of Underground Coordination).

This grant of privilege in the public way shall be subject to the provisions of Section 10-28-015 and all other required provisions of the Municipal Code of Chicago.

The grantee shall pay to the City of Chicago as compensation for the privilege #1119351 herein granted the sum of four hundred ($400.00) per annum in advance.


A 25% penalty will be added for payments received after due date.

The permit holder agrees to hold the City of Chicago harmless for any damage, relocation or replacement costs associated with damage, relocation or removal of private property caused by the City performing work in the public way.

Authority herein given and granted for a period of five (5) years from and after Date of Passage.

Alderman _____

Brendan Reilly 42nd Ward

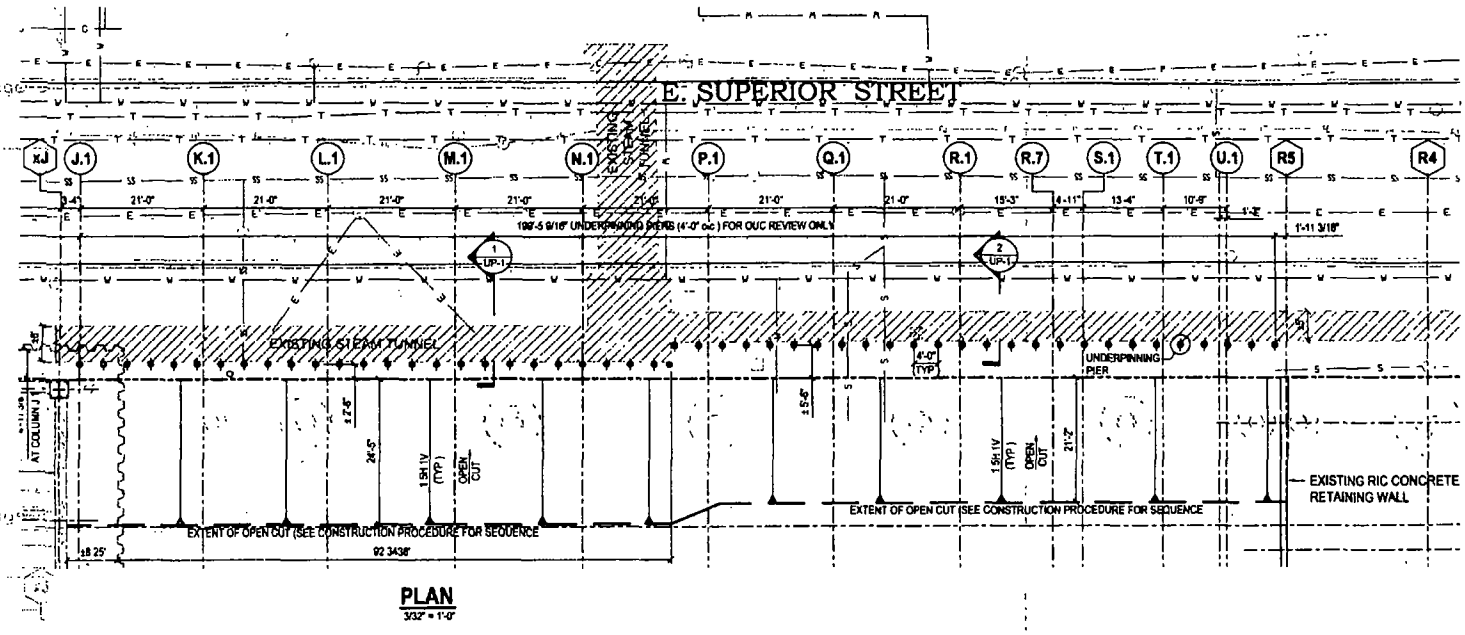
E. SUPERIOR STREET
EXISTING STEAM TUNNEL
EXISTING STEAM TUNNEL
UNDERPINNING PIER
EXISTING RIC CONCRETE RETAINING WALL
EXTENT OF OPEN CUT (SEE CONSTRUCTION PROCEDURE FOR SEQUENCE
EXTENT OF OPEN CUT (SEE CONSTRUCTION PROCEDURE FOR SEQUENCE
OPEN CUT
OPEN CUT
1 UP-1
2 UP-1

PLAN
3/32" = 1'-0"

City of Chicago

O2015-5997

Office of the City Clerk

Document Tracking Sheet

Meeting Date:	7/29/2015
Sponsor(s):	Reilly (42)
Type:	Ordinance
Title:	Grant(s) of privilege in public way for Patagonia
Committee(s) Assignment:	Committee on Transportation and Public Way

ORDINANCE
PATAGONIA
Acct. No. 256385 - 2
Permit No. 1117334

Be It Ordained by the City Council of the City of Chicago:

SECTION 1. Permission and authority are hereby given and granted to PATAGONIA, upon the terms and subject to the conditions of this ordinance to maintain and use one (1) sign(s) projecting over the public right-of-way attached to its premises known as 48 E. Walton St..

Said sign structure(s) measures as follows; along E. Walton Street:
One (1) at three (3) feet in length, two (2) feet in height and eighteen (18) feet above grade level.

The location of said privilege shall be as shown on prints kept on file with the Department of Business Affairs and Consumer Protection and the Office of the City Clerk.

Said privilege shall be constructed in accordance with plans and specifications approved by the Department of Transportation (Division of Project Development) and Zoning Department - Signs.

This grant of privilege in the public way shall be subject to the provisions of Section 10-28-015 and all other required provisions of the Municipal Code of Chicago.

The grantee shall pay to the City of Chicago as compensation for the privilege #1117334 herein granted the sum of one hundred ($100.00) per annum in advance.


A 25% penalty will be added for payments received after due date.


The permit holder agrees to hold the City of Chicago harmless for any damage, relocation or replacement costs associated with damage, relocation or removal of private property caused by the City performing work in the public way.


Authority herein given and granted for a period of five (5) years from and after Date of Passage.

Alderman _____

Brendan Reilly 42nd Ward

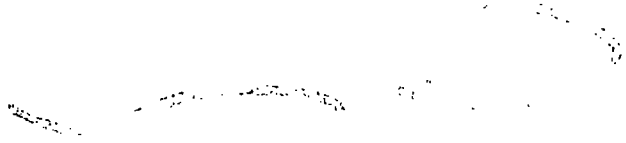

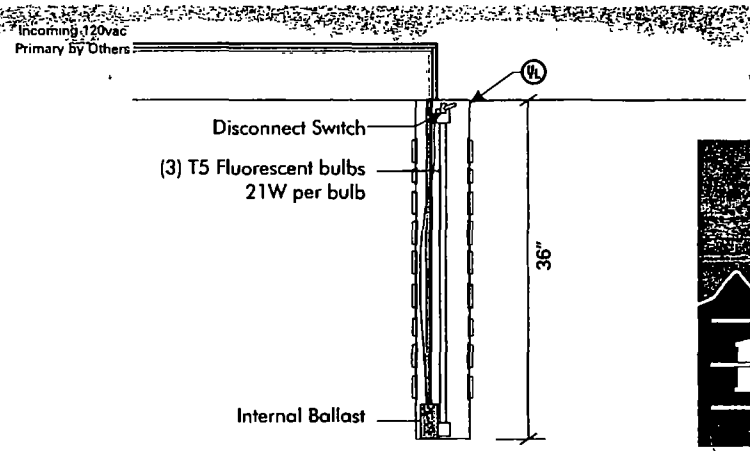

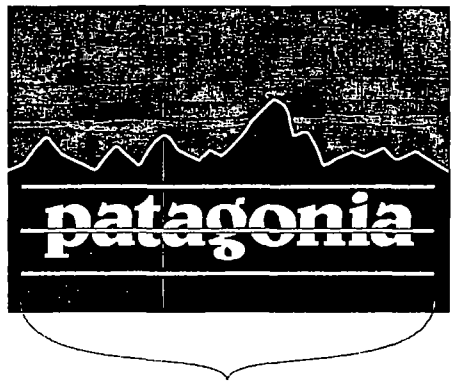

3 bulbs- 63watts

(3) T5 Fluorescent bulbs
F21T5/835 21-Watt T5 Linear Fluorescent Lamp
Total of 63 watts on
(1) 120W Ballast

UL Label Location
3 T5 Bulb Count
(1) Ballast
120 W Each

This sign is intended to be installed in accordance with the requirements of Article 600 of the National Electrical Code and/or other applicable local codes This includes proper grounding and bonding of the sign

1 Unroll paper pattern, and tape to substrate Level and center pattern on wall Drill holes for secondary low voltage whips and mounting holes, and then remove pattern Mount cabinet on the wall using the drawing as a guide Remove top of cabinet & push secondary low voltage whips through substrate, mount cabinet onto substrate, and then replace cabinet access top

2 Refer to wiring diagram (above right) and the transformer breakdown diagram (provided with cabinet) connect primary whip (via supplied whip out of back of cabinet) to existing J-box supplied by G C

3 Repeat the steps above for each transformer circuit

4 At least one On/off switch, rated for the application, must be installed on the primary "hot" lead within the line of sight of the ballast

5 Signs cannot be connected to a branch circuit exceeding 30 amperes

patagonia

Project	Client	Revisions
Patagonia	August Construction Solutions	Initial Design DF 8/7/2014
48 East Walton St	Contact Michael Iovino	
Chicago, IL		
	Filename	
	14426 Patagonia Walton St Chicago-r5	Page 6 of 7

This sign is intended to be installed in accordance with the requirements of Article 600 of the National Electrical Code and/or other applicable local codes This includes proper grounding and bonding of the sign

SOUTHWEST SIGN CO.
1852 POMONA RD , CORONA, CA 92880
P 951-734-6275 F. 951-735-9667 CSL#724929

City of Chicago

O2015-5998

Office of the City Clerk

Document Tracking Sheet

Meeting Date:	7/29/2015
Sponsor(s):	Reilly (42)
Type:	Ordinance
Title:	Grant(s) of privilege in public way for Plaza 440 Condo Assoc. - Manhole
Committee(s) Assignment:	Committee on Transportation and Public Way

ORDINANCE
PLAZA 440 CONDOMINIUM ASSOCIATION
Acct. No. 281862 - 2
Permit No. 1119229

Be It Ordained by the City Council of the City of Chicago:

SECTION 1. Permission and authority are hereby given and granted to PLAZA 440 CONDOMINIUM ASSOCIATION, upon the terms and subject to the conditions of this ordinance to maintain and use, as now constructed, one (1) Manhole(s) under the public right-of-way adjacent to its premises known as 440 N. Wabash Ave..

Said Manhole(s) at N. WABASH AVE. measure(s):
One (1) at three (3) feet in length, and three (3) feet in width for a total of nine (9) square feet.

The location of said privilege shall be as shown on prints kept on file with the Department of Business Affairs and Consumer Protection and the Office of the City Clerk.

Said privilege shall be constructed in accordance with plans and specifications approved by the Department of Transportation (Office of Underground Coordination) and Department of Water Management.

This grant of privilege in the public way shall be subject to the provisions of Section 10-28-015 and all other required provisions of the Municipal Code of Chicago.

The grantee shall pay to the City of Chicago as compensation for the privilege #1119229 herein granted the sum of four hundred ($400.00) per annum in advance.


A 25% penalty will be added for payments received after due date.

The permit holder agrees to hold the City of Chicago harmless for any damage, relocation or replacement costs associated with damage, relocation or removal of private property caused by the City performing work in the public way.

Authority herein given and granted for a period of five (5) years from and after 05/16/2015.

Alderman _____

Brendan Reilly 42nd Ward

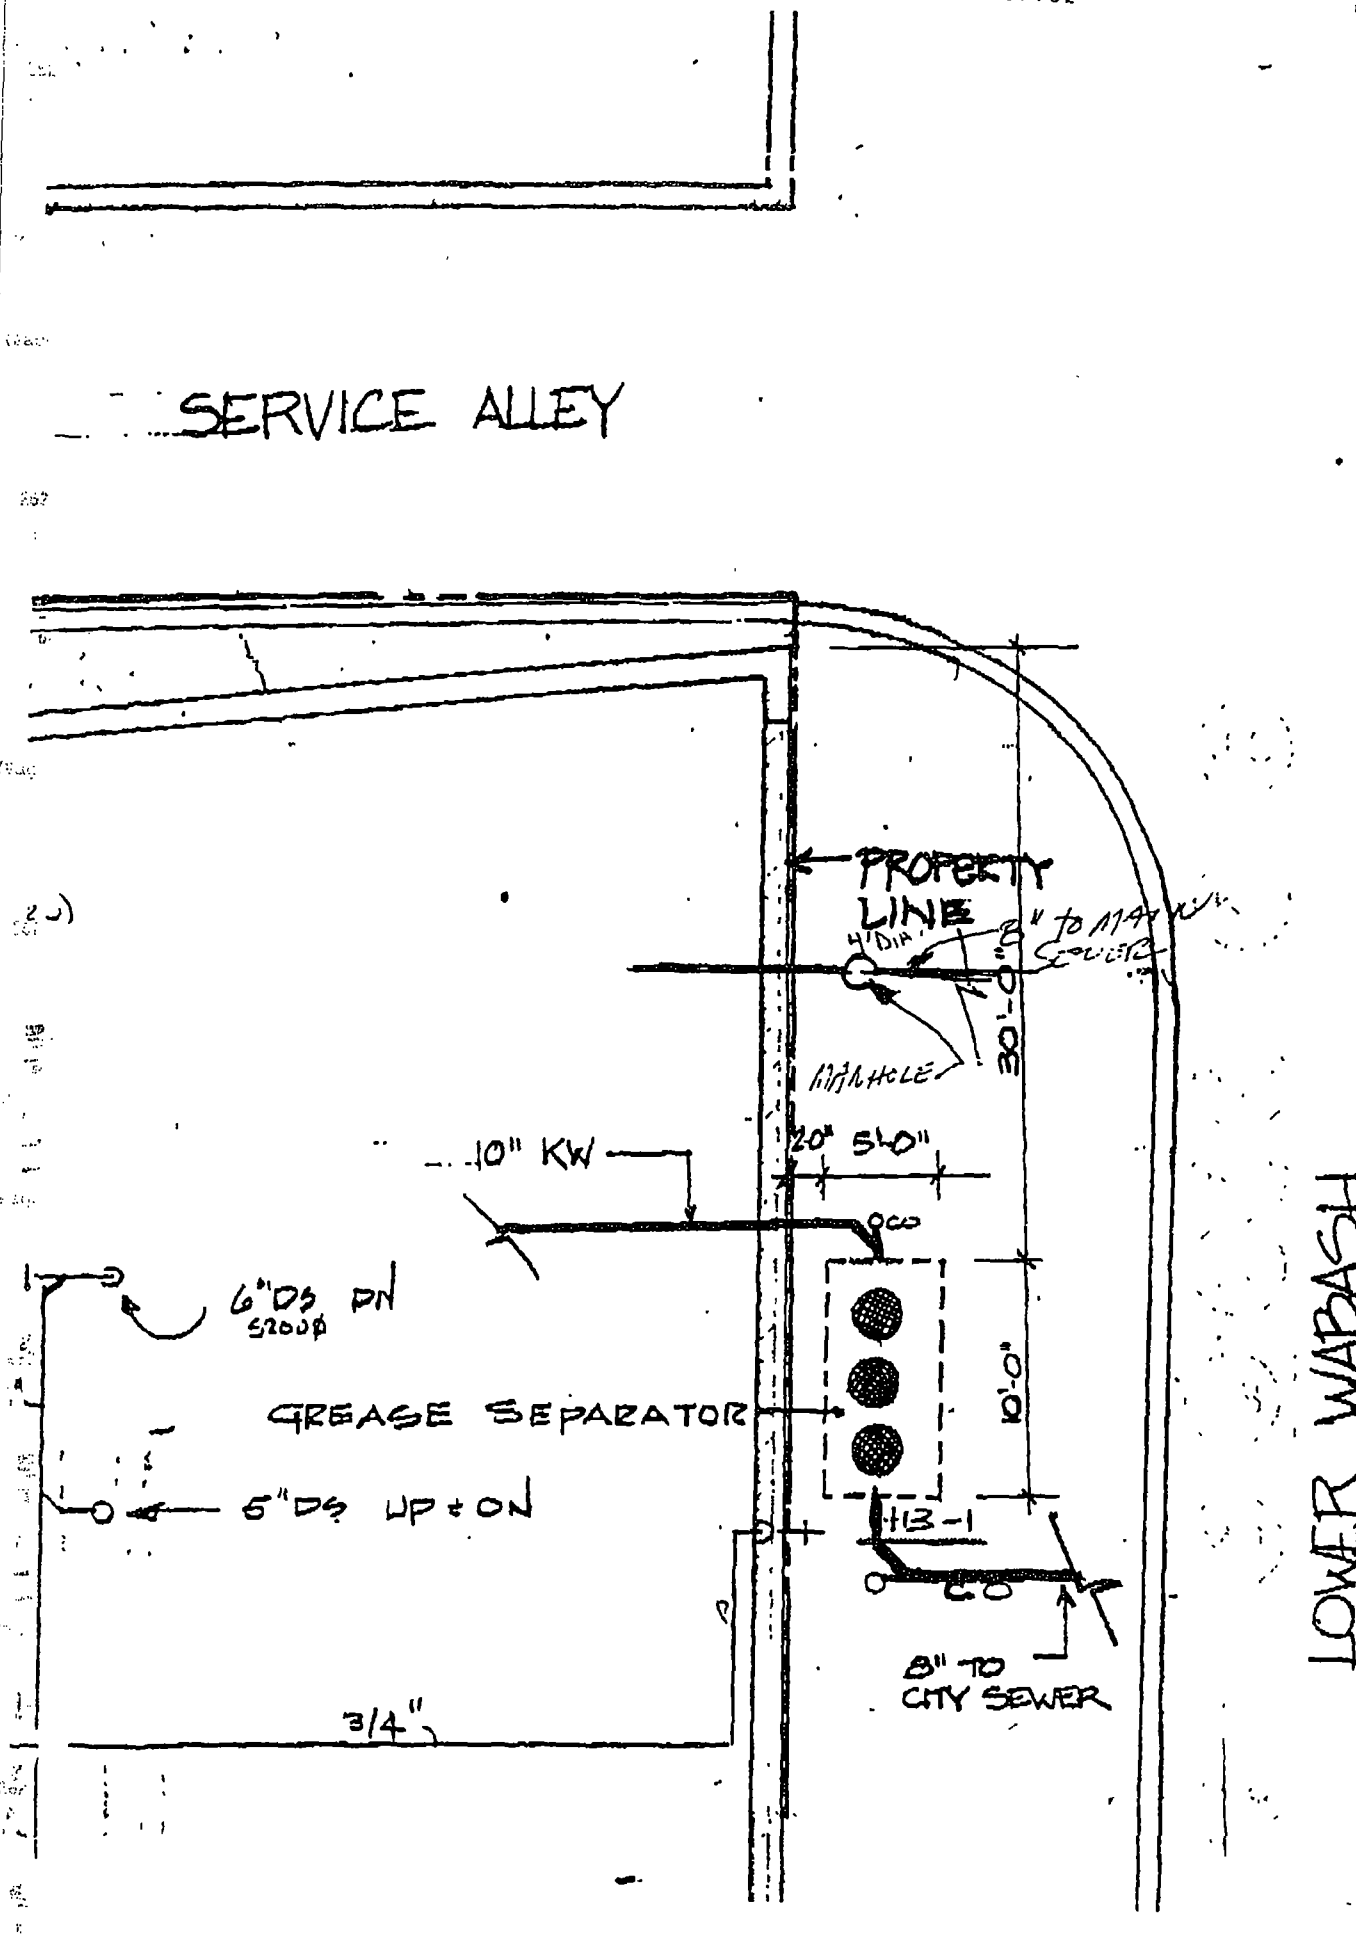
SERVICE ALLEY
PROPERTY LINE
4' DIA.
8" TO MAIN SEWER
MANHOLE
30'-0"
10" KW
20" 5'-0"
6" DS DN
GREASE SEPARATOR
5" DS UP & ON
10'-0"
3/4"
8" TO CITY SEWER
LOWER WABASH

City of Chicago

O2015-6001

Office of the City Clerk

Document Tracking Sheet

Meeting Date:	7/29/2015
Sponsor(s):	Reilly (42)
Type:	Ordinance
Title:	Grant(s) of privilege in public way for Plaza 440 Condo Assoc. - Grease Separators
Committee(s) Assignment:	Committee on Transportation and Public Way

ORDINANCE
PLAZA 440 CONDOMINIUM ASSOCIATION
Acct. No. 281862 - 2
Permit No. 1119230

Be It Ordained by the City Council of the City of Chicago:

SECTION 1. Permission and authority are hereby given and granted to PLAZA 440 CONDOMINIUM ASSOCIATION, upon the terms and subject to the conditions of this ordinance to maintain and use, as now constructed, one (1) Grease Separator(s) under the public right-of-way adjacent to its premises known as 440 N. Wabash Ave..

Said Grease Separator(s) at N. Wabash Ave. measure(s):
One (1) at ten (10) feet in length, and five (5) feet in width for a total of fifty (50) square feet.

The location of said privilege shall be as shown on prints kept on file with the Department of Business Affairs and Consumer Protection and the Office of the City Clerk.

Said privilege shall be constructed in accordance with plans and specifications approved by the Department of Transportation (Division of Project Development), Department of Transportation (Office of Underground Coordination), and Department of Water Management.

This grant of privilege in the public way shall be subject to the provisions of Section 10-28-015 and all other required provisions of the Municipal Code of Chicago.

The grantee shall pay to the City of Chicago as compensation for the privilege #1119230 herein granted the sum of four hundred ($400.00) per annum in advance.


A 25% penalty will be added for payments received after due date.

The permit holder agrees to hold the City of Chicago harmless for any damage, relocation or replacement costs associated with damage, relocation or removal of private property caused by the City performing work in the public way.

Authority herein given and granted for a period of five (5) years from and after 05/16/2015.

Alderman _____

Brendan Reilly 42nd Ward

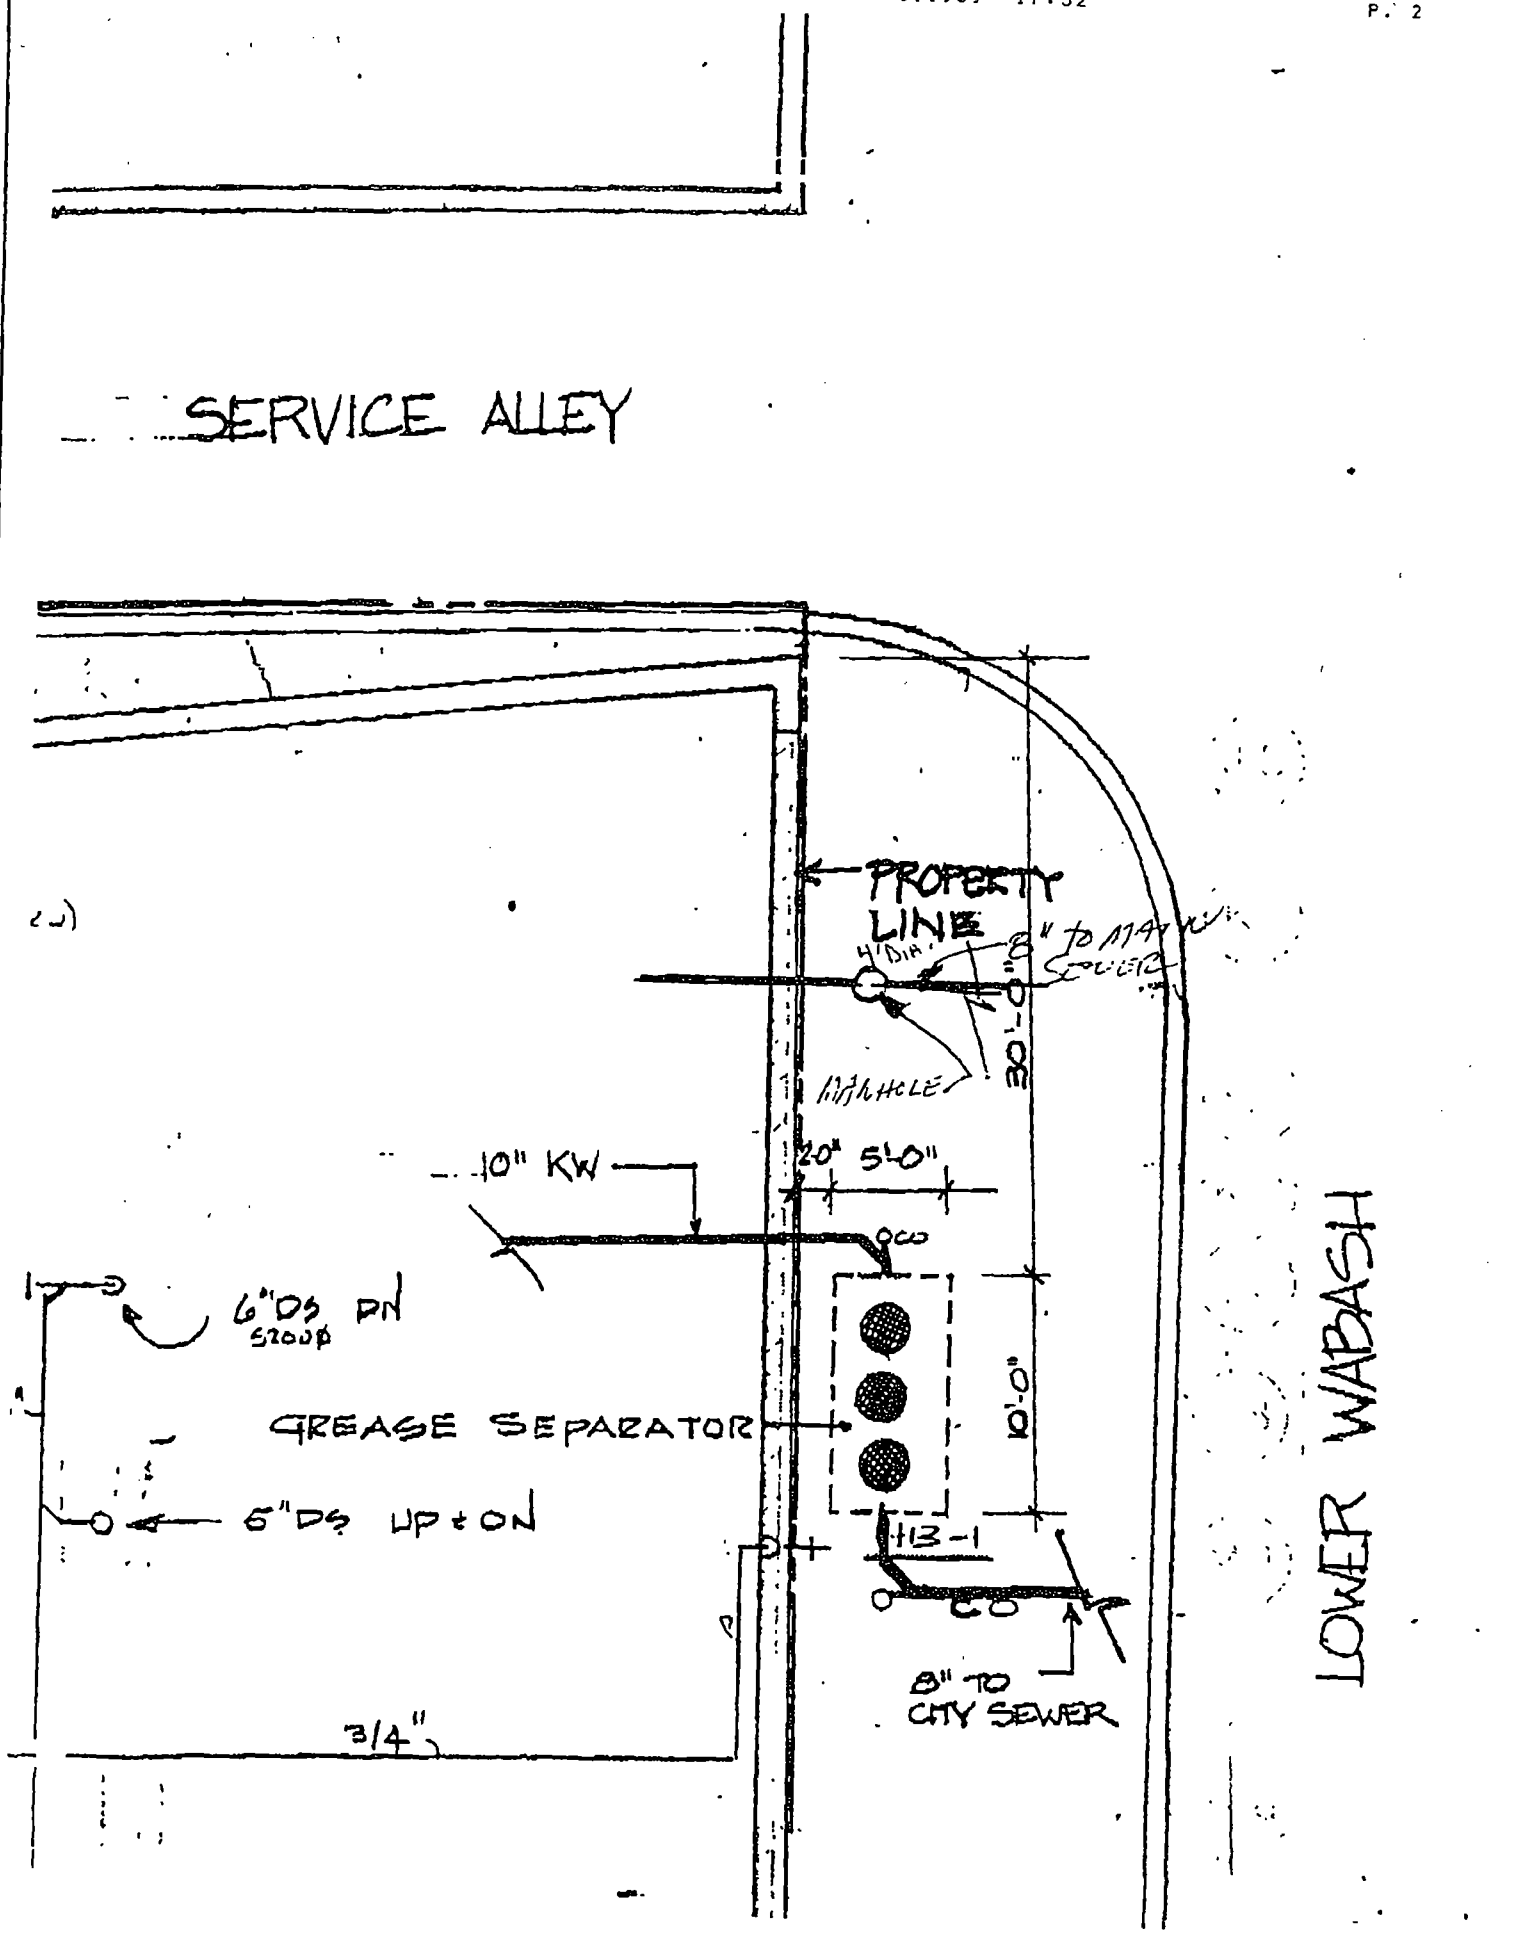
SERVICE ALLEY
PROPERTY LINE
4' DIA. MANHOLE
8" TO MAIN SEWER
30'-0"
10" KW
20"
5'-0"
6" DS FROM GREASE TRAP
GREASE SEPARATOR
6" DS UP & ON
10'-0"
3/4"
8" TO CITY SEWER
LOWER WABASH

City of Chicago

O2015-6005

Office of the City Clerk

Document Tracking Sheet

Meeting Date:	7/29/2015
Sponsor(s):	Reilly (42)
Type:	Ordinance
Title:	Grant(s) of privilege in public way for Smashotels Chicago LLC - Caissons
Committee(s) Assignment:	Committee on Transportation and Public Way

ORDINANCE
SMASHOTELS CHICAGO, LLC
Acct. No. 395139 - 1
Permit No. 1119379

Be It Ordained by the City Council of the City of Chicago:

SECTION 1. Permission and authority are hereby given and granted to SMASHOTELS CHICAGO, LLC, upon the terms and subject to the conditions of this ordinance to construct, install, maintain and use two (2) Caisson(s) under the public right-of-way adjacent to its premises known as 228 E. Ontario St..

Said Caisson(s) at E. Ontario Street measure(s):
Two (2) at six point five (6.5) feet in length, and four point two five (4.25) feet in width for a total of fifty-five point two five (55.25) square feet. Said caissons shall be approximately eighty-nine (89) feet in depth below grade level.

The location of said privilege shall be as shown on prints kept on file with the Department of Business Affairs and Consumer Protection and the Office of the City Clerk.

Said privilege shall be constructed in accordance with plans and specifications approved by the Department of Planning and Development and Department of Transportation (Office of Underground Coordination).

This grant of privilege in the public way shall be subject to the provisions of Section 10-28-015 and all other required provisions of the Municipal Code of Chicago.

The grantee shall pay to the City of Chicago as compensation for the privilege #1119379 herein granted the sum of four hundred ($400.00) per annum in advance.


A 25% penalty will be added for payments received after due date.


The permit holder agrees to hold the City of Chicago harmless for any damage, relocation or replacement costs associated with damage, relocation or removal of private property caused by the City performing work in the public way.

Authority herein given and granted for a period of five (5) years from and after Date of Passage.

Alderman

Brendan Reilly 42nd Ward

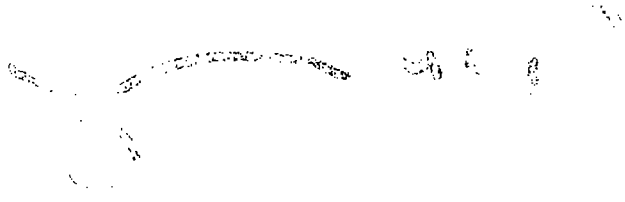

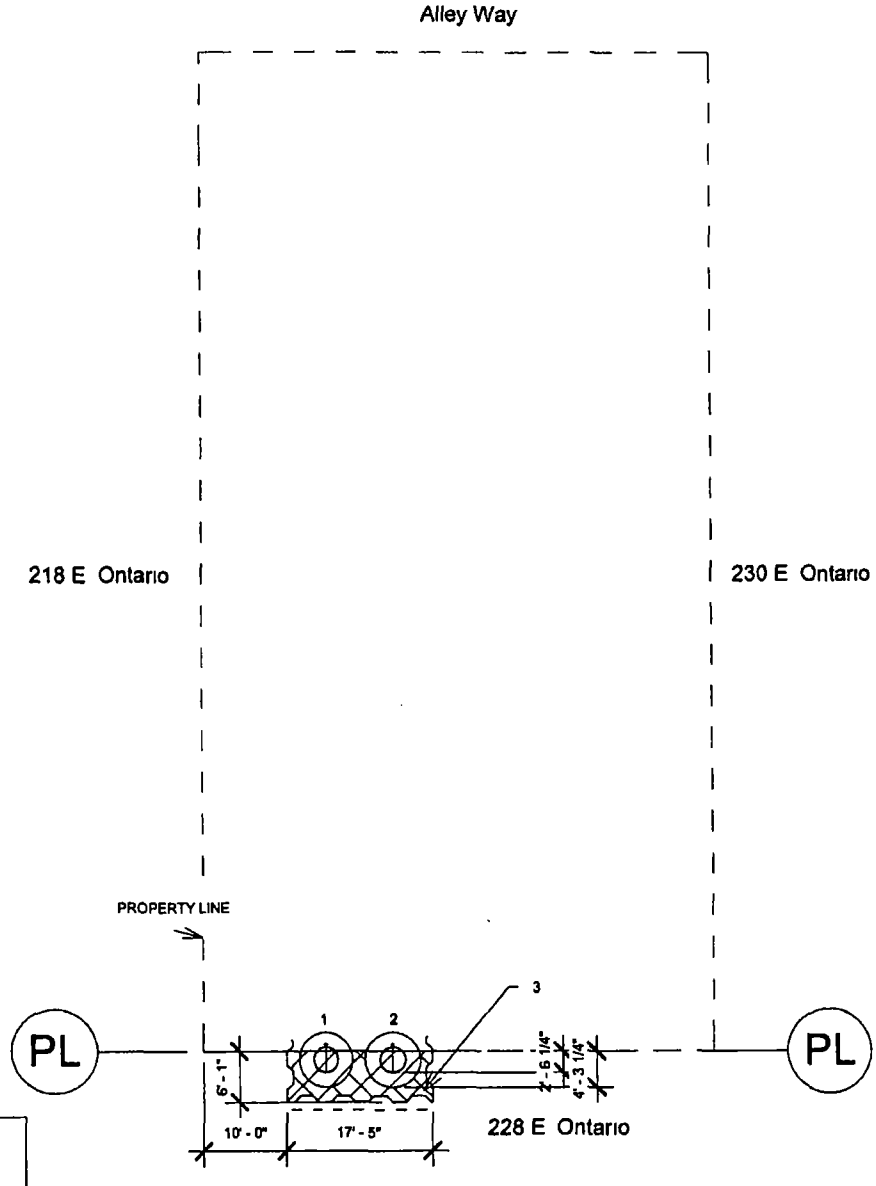

Foundation Schedule	
Name	Area
1	23 SF
2	23 SF
3	46 SF

1 Caisson Bell Plan
1" = 20'-0"

Pepper
>>> BREAKING GROUND

Pepper Construction Company
411 Lake Zurich Road
Barrington, IL 60010
(847) 381-2760

www.pepperconstruction.com

Autograph Hotel

228 E Ontario, Chicago, IL

05/05/15

Caisson Bell Plan

SSK-001

Scale 1" = 20'-0"

City of Chicago

O2015-6009

Office of the City Clerk

Document Tracking Sheet

Meeting Date:	7/29/2015
Sponsor(s):	Reilly (42)
Type:	Ordinance
Title:	Grant(s) of privilege in public way for Smashotels Chicago LLC - Foundation Support/System
Committee(s) Assignment:	Committee on Transportation and Public Way

ORDINANCE
SMASHOTELS CHICAGO, LLC
Acct. No. 395139 - 1
Permit No. 1119380

Be It Ordained by the City Council of the City of Chicago:

SECTION 1. Permission and authority are hereby given and granted to SMASHOTELS CHICAGO, LLC, upon the terms and subject to the conditions of this ordinance to construct, install, maintain and use one (1) Foundation Support/system under the public right-of-way adjacent to its premises known as 228 E. Ontario St..

Said Foundation Support/System at E Ontario St measure(s):
One (1) at seventeen point four two (17.42) feet in length, and six point zero eight (6.08) feet in width for a total of one hundred five point nine one (105.91) square feet. Said foundation support/system shall be approximately fourteen (14) feet below grade level.

The location of said privilege shall be as shown on prints kept on file with the Department of Business Affairs and Consumer Protection and the Office of the City Clerk.

Said privilege shall be constructed in accordance with plans and specifications approved by the Department of Planning and Development and Department of Transportation (Office of Underground Coordination).

This grant of privilege in the public way shall be subject to the provisions of Section 10-28-015 and all other required provisions of the Municipal Code of Chicago.

The grantee shall pay to the City of Chicago as compensation for the privilege #1119380 herein granted the sum of four hundred ($400.00) per annum in advance.


A 25% penalty will be added for payments received after due date.


The permit holder agrees to hold the City of Chicago harmless for any damage, relocation or replacement costs associated with damage, relocation or removal of private property caused by the City performing work in the public way.

Authority herein given and granted for a period of five (5) years from and after Date of Passage.

Alderman _____

Brendan Reilly 42nd Ward

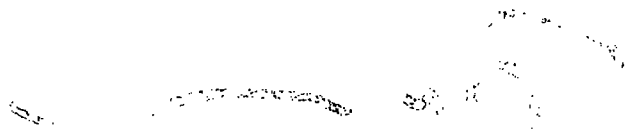

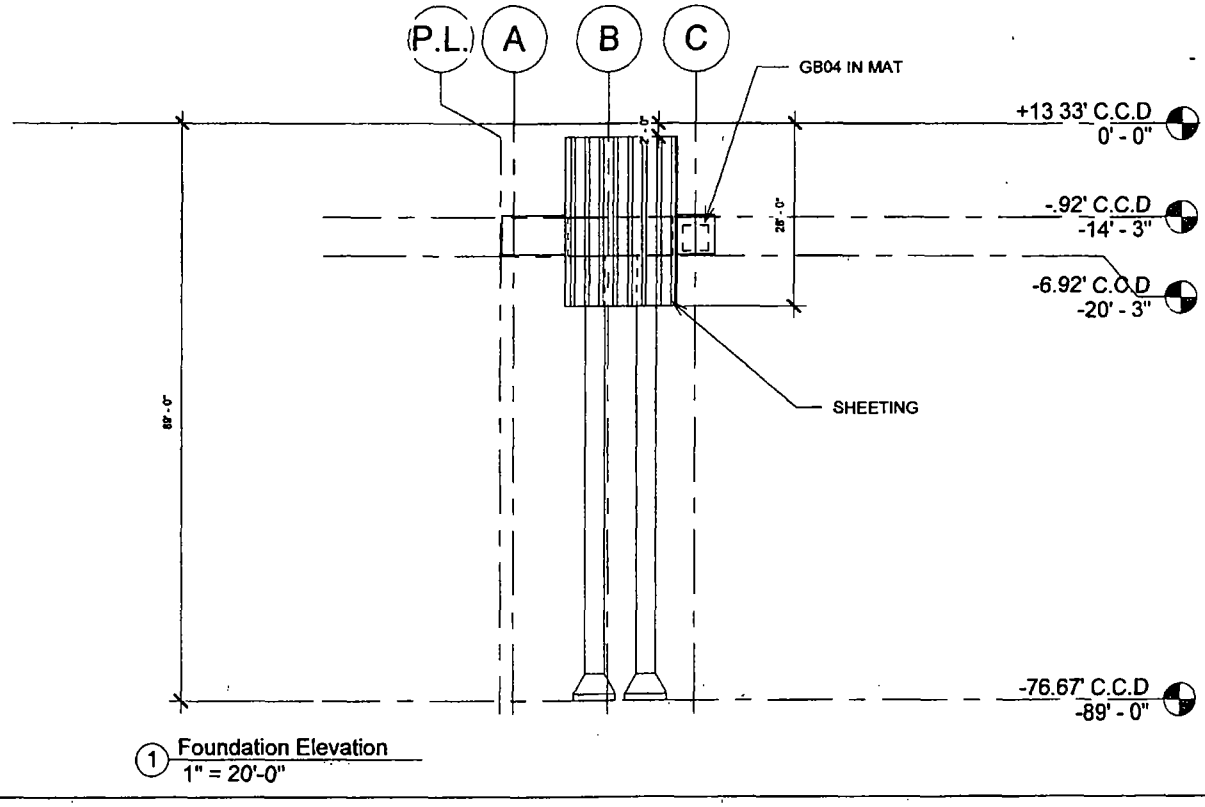

1 Foundation Elevation
1" = 20'-0"

Pepper
BREAKING GROUND

Pepper Construction Company
411 Lake Zurich Road
Barrington, IL 60010
(847) 381-2760
www.pepperconstruction.com

Autograph Hotel
228 E. Ontario, Chicago, IL

Proj. No.: 1300337

05/05/15
Foundation Elevation
SSK-003
Scale: 1" = 20'-0"

City of Chicago

O2015-6012

Office of the City Clerk

Document Tracking Sheet

Meeting Date:	7/29/2015
Sponsor(s):	Reilly (42)
Type:	Ordinance
Title:	Grant(s) of privilege in public way for Smashhotels Chicago LLC - Sheeting
Committee(s) Assignment:	Committee on Transportation and Public Way

ORDINANCE
SMASHOTELS CHICAGO, LLC
Acct. No. 395139 - 1
Permit No. 1119381

Be It Ordained by the City Council of the City of Chicago:

SECTION 1. Permission and authority are hereby given and granted to SMASHOTELS CHICAGO, LLC, upon the terms and subject to the conditions of this ordinance to construct, install, maintain and use one (1) Sheeting under the public right-of-way adjacent to its premises known as 228 E. Ontario St..

Said Sheeting at E. Ontario Street measure(s):
One (1) at seventeen point four two (17.42) feet in length, and six point zero eight (6.08) feet in width for a total of one hundred five point nine one (105.91) square feet. Said sheeting shall be approximately twenty-eight (28) feet below grade level.

The location of said privilege shall be as shown on prints kept on file with the Department of Business Affairs and Consumer Protection and the Office of the City Clerk.

Said privilege shall be constructed in accordance with plans and specifications approved by the Department of Planning and Development and Department of Transportation (Office of Underground Coordination).

This grant of privilege in the public way shall be subject to the provisions of Section 10-28-015 and all other required provisions of the Municipal Code of Chicago.

The grantee shall pay to the City of Chicago as compensation for the privilege #1119381 herein granted the sum of four hundred ($400.00) per annum in advance.


A 25% penalty will be added for payments received after due date.

The permit holder agrees to hold the City of Chicago harmless for any damage, relocation or replacement costs associated with damage, relocation or removal of private property caused by the City performing work in the public way.

Authority herein given and granted for a period of five (5) years from and after Date of Passage.

Alderman _____

Brendan Reilly 42nd Ward

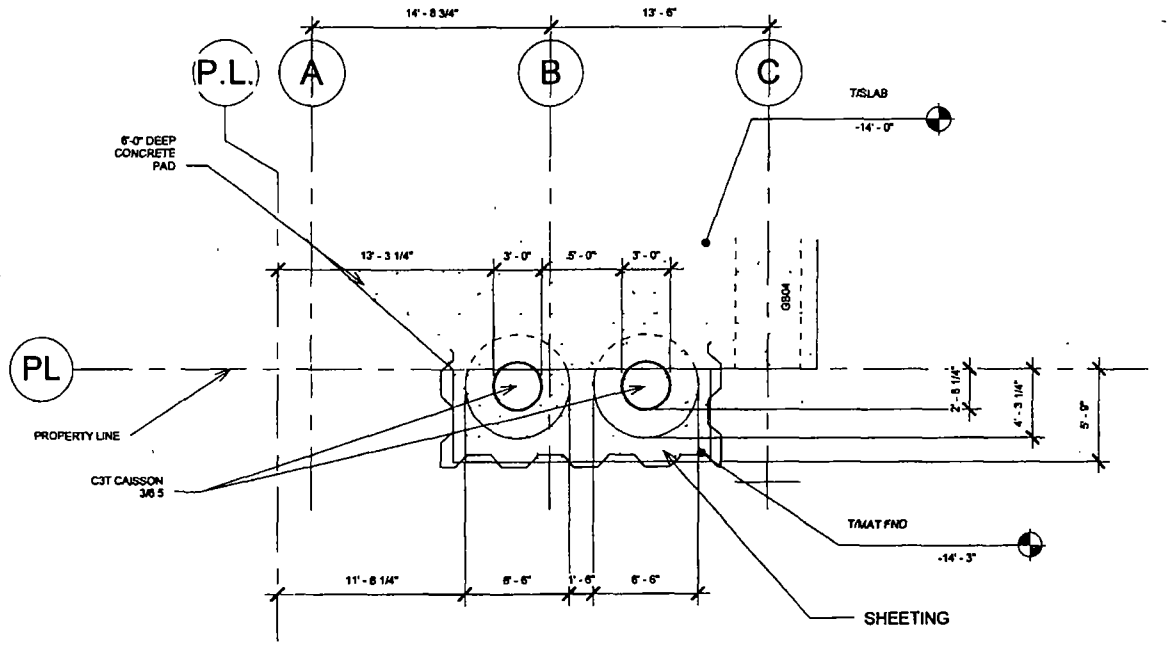

1 Partial Foundation Plan
1/8" = 1'-0"

CAISSON SCHEDULE

Location	Design	Bell Diameter	Shaft Diameter	Vert. Reinf.*	Ties	Caisson Capacity (Kips)
A 6/5 3	C3T	6' - 6"	3' - 0"	(12) #9	#4 @ 18"	1,658
B 6/5 3	C3T	6' - 6"	3' - 0"	(12) #9	#4 @ 18"	1,658

Pepper Construction Company
411 Lake Zurich Road
Barrington, IL 60010
(847) 381-2760
www.pepperconstruction.com

PEPPER >>> BREAKING GROUND

Autograph Hotel
228 E. Ontario, Chicago, IL

Proj. No : 1300337

05/04/15

Partial Foundation Plan

SSK-002

Scale 1/8" = 1'-0"

City of Chicago

O2015-6021

Office of the City Clerk

Document Tracking Sheet

Meeting Date:	7/29/2015
Sponsor(s):	Reilly (42)
Type:	Ordinance
Title:	Grant(s) of privilege in public way for Smashotels Chicago LLC - Manholes
Committee(s) Assignment:	Committee on Transportation and Public Way

ORDINANCE
SMASHOTELS CHICAGO, LLC
Acct. No. 395139 - 1
Permit No. 1119388

Be It Ordained by the City Council of the City of Chicago:

SECTION 1. Permission and authority are hereby given and granted to SMASHOTELS CHICAGO, LLC, upon the terms and subject to the conditions of this ordinance to construct, install, maintain and use one (1) Manhole(s) under the public right-of-way adjacent to its premises known as 228 E. Ontario St..

Said Manhole(s) at E. Ontario Street measure(s):

One (1) at two (2) feet in diameter.

The location of said privilege shall be as shown on prints kept on file with the Department of Business Affairs and Consumer Protection and the Office of the City Clerk.

Said privilege shall be constructed in accordance with plans and specifications approved by the Department of Transportation (Office of Underground Coordination) and Department of Water Management.

This grant of privilege in the public way shall be subject to the provisions of Section 10-28-015 and all other required provisions of the Municipal Code of Chicago.

The grantee shall pay to the City of Chicago as compensation for the privilege #1119388 herein granted the sum of four hundred ($400.00) per annum in advance.


A 25% penalty will be added for payments received after due date.


The permit holder agrees to hold the City of Chicago harmless for any damage, relocation or replacement costs associated with damage, relocation or removal of private property caused by the City performing work in the public way.

Authority herein given and granted for a period of five (5) years from and after Date of Passage.

Alderman _____

Brendan Reilly 42nd Ward

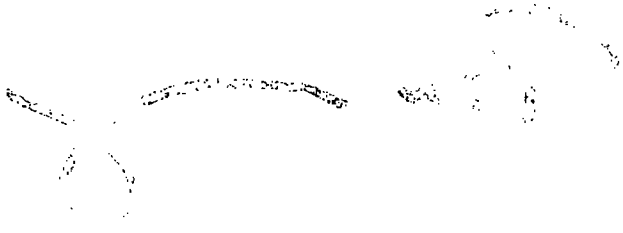

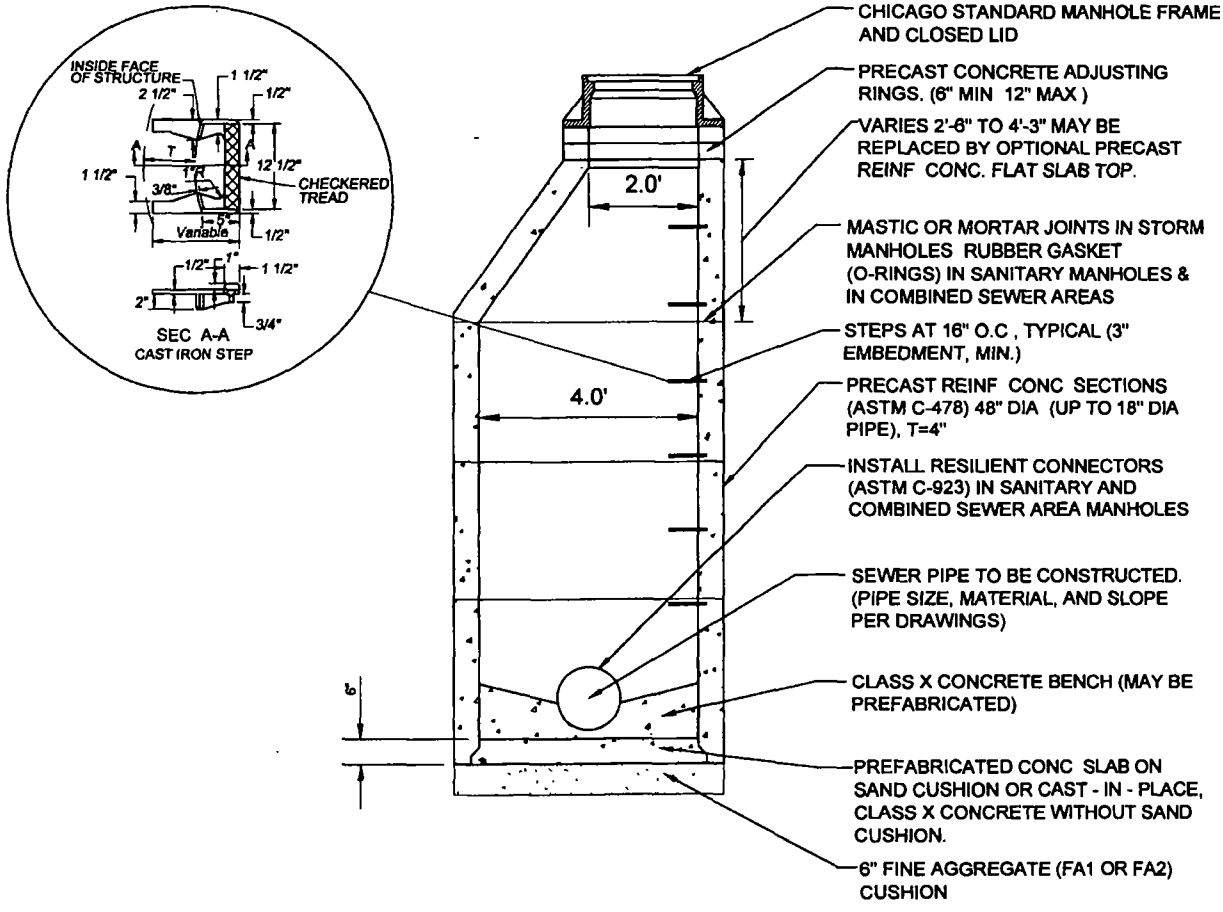

TERRA ENGINEERING LTD.
225 W Ohio Street, 4th Floor
Chicago, Illinois 60654
(312) 467-0123 (312) 467-0220 fax

MANHOLE DETAIL
GRANT OF PRIVILEGE
228 E. ONTARIO ST
CHICAGO, IL

Date 05/29/15

CSK-2

City of Chicago

O2015-6027

Office of the City Clerk

Document Tracking Sheet

Meeting Date:	7/29/2015
Sponsor(s):	Reilly (42)
Type:	Ordinance
Title:	Grant(s) of privilege in public way for Westin River North Chicago Hotel - Vault
Committee(s) Assignment:	Committee on Transportation and Public Way

ORDINANCE
WESTIN RIVER NORTH CHGO HOTEL
Acct. No. 18126 - 1
Permit No. 1119126

Be It Ordained by the City Council of the City of Chicago:

SECTION 1. Permission and authority are hereby given and granted to WESTIN RIVER NORTH CHGO HOTEL, upon the terms and subject to the conditions of this ordinance to maintain and use, as now constructed, one (1) Vault(s) under the public right-of-way adjacent to its premises known as 320 N. Dearborn St..

Said Vault(s) at N. Dearborn Street measure(s):
One (1) at forty-two (42) feet in length, and twenty-five (25) feet in width for a total of one thousand fifty (1050) square feet.

The location of said privilege shall be as shown on prints kept on file with the Department of Business Affairs and Consumer Protection and the Office of the City Clerk.

Said privilege shall be constructed in accordance with plans and specifications approved by the Department of Transportation (Office of Underground Coordination).

This grant of privilege in the public way shall be subject to the provisions of Section 10-28-015 and all other required provisions of the Municipal Code of Chicago.

The grantee shall pay to the City of Chicago as compensation for the privilege #1119126 herein granted the sum of four thousand thirty-three ($4,133.00) per annum in advance.


A 25% penalty will be added for payments received after due date.


The permit holder agrees to hold the City of Chicago harmless for any damage, relocation or replacement costs associated with damage, relocation or removal of private property caused by the City performing work in the public way.

Authority herein given and granted for a period of five (5) years from and after 06/05/2015.

Alderman _____

Brendan Reilly 42nd Ward

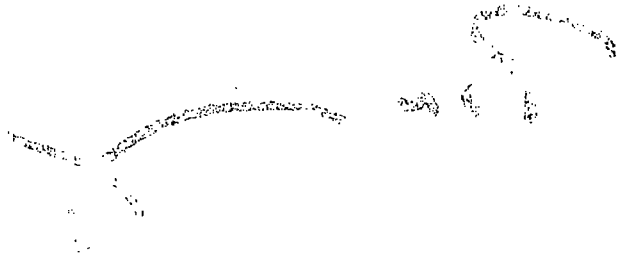

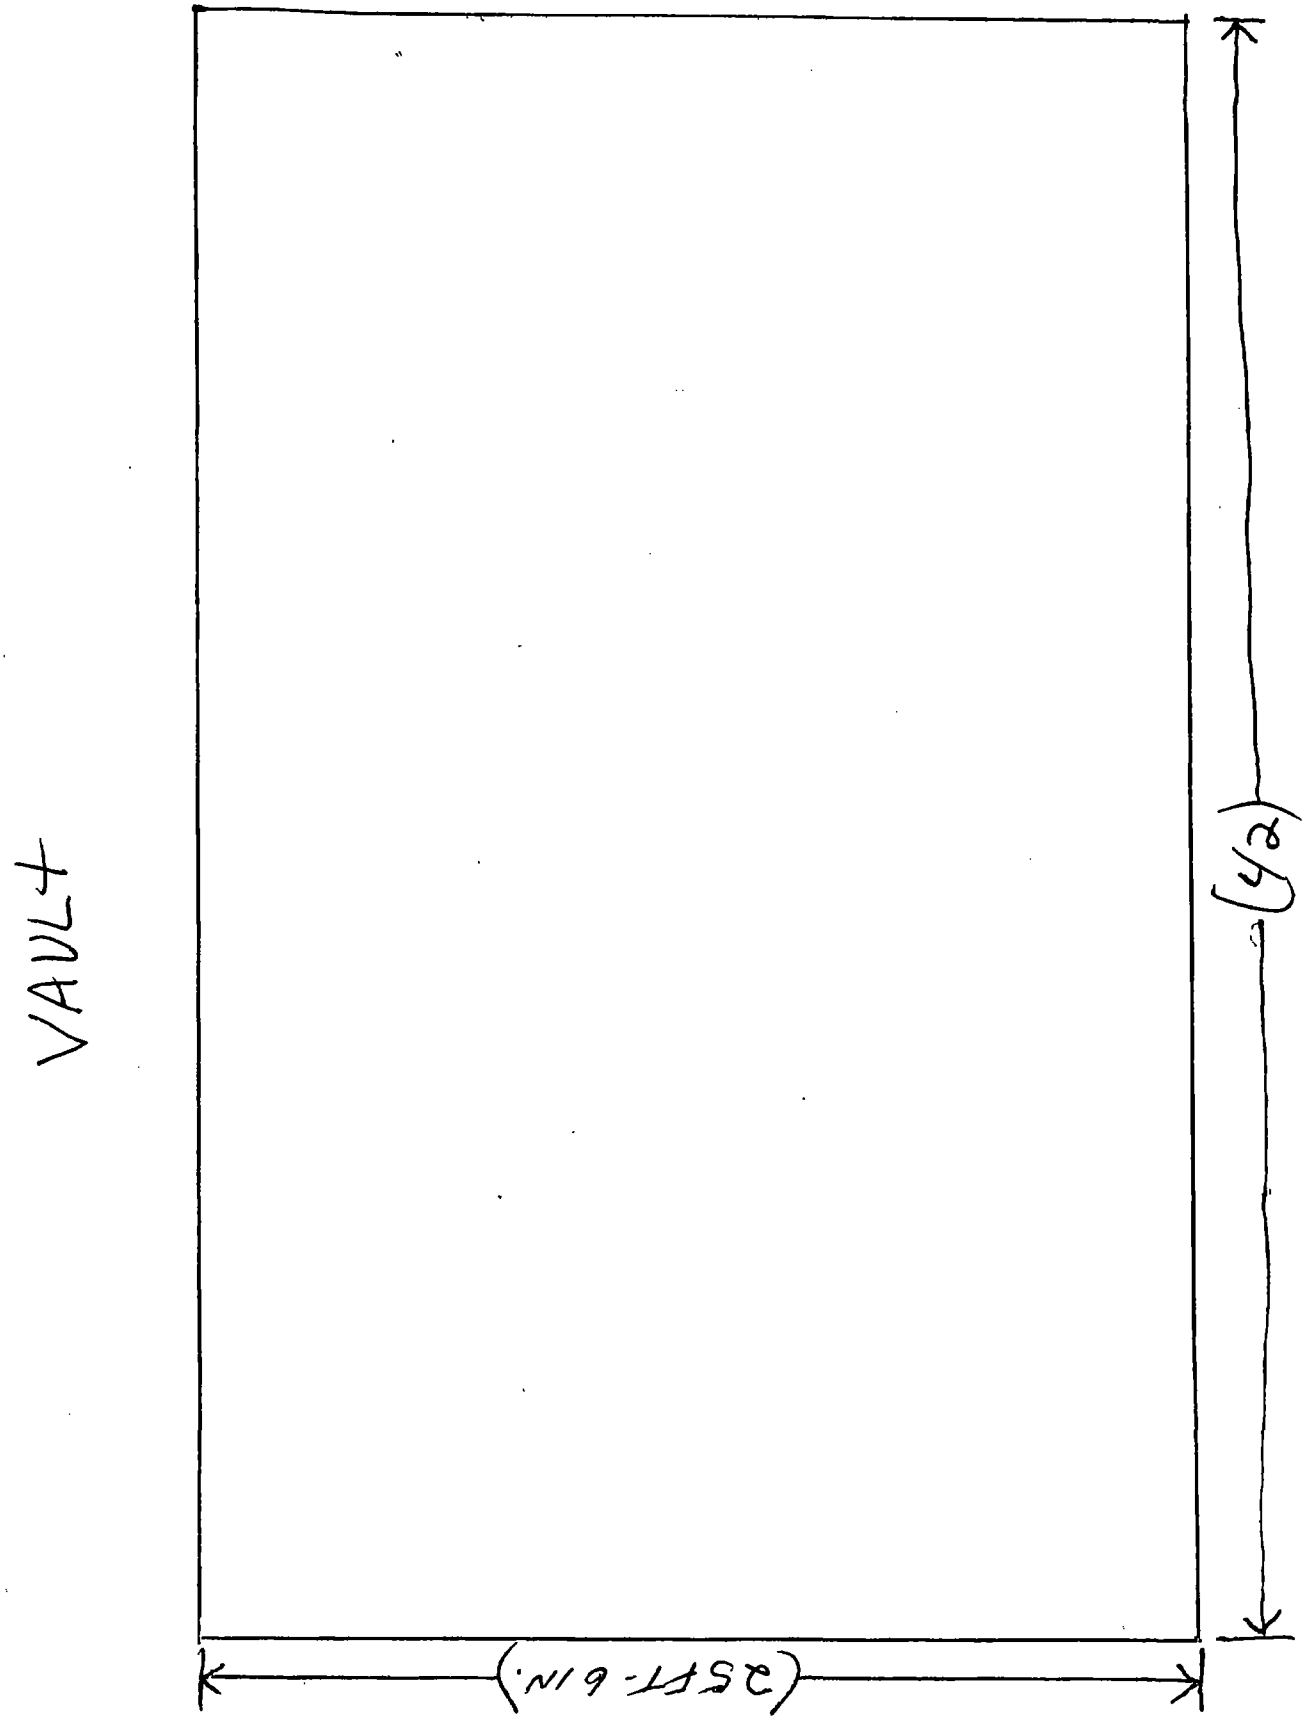
VAULT
(25FT-6IN.)
(42)

City of Chicago

O2015-6030

Office of the City Clerk

Document Tracking Sheet

Meeting Date:	7/29/2015
Sponsor(s):	Reilly (42)
Type:	Ordinance
Title:	Grant(s) of privilege in public way for Westin River North Chicago Hotel - Exterior Stairwell
Committee(s) Assignment:	Committee on Transportation and Public Way

ORDINANCE
WESTIN RIVER NORTH CHGO HOTEL
Acct. No. 18126 - 1
Permit No. 1119127

Be It Ordained by the City Council of the City of Chicago:

SECTION 1. Permission and authority are hereby given and granted to WESTIN RIVER NORTH CHGO HOTEL, upon the terms and subject to the conditions of this ordinance to maintain and use, as now constructed, one (1) Exterior Stairwell projecting over the public right-of-way adjacent to its premises known as 320 N. Dearborn St..

Existing exit stairway measure seventeen (17) feet in length and eight (8) feet in width for a total of one hundred thirty-six (136) square feet. Exit stairway is north of the Chicago River at the lower level of North Dearborn Street under the viaduct between bridge and street abutments.

The location of said privilege shall be as shown on prints kept on file with the Department of Business Affairs and Consumer Protection and the Office of the City Clerk.

Said privilege shall be constructed in accordance with plans and specifications approved by the Department of Transportation (Division of Project Development).

This grant of privilege in the public way shall be subject to the provisions of Section 10-28-015 and all other required provisions of the Municipal Code of Chicago.

The grantee shall pay to the City of Chicago as compensation for the privilege #1119127 herein granted the sum of two thousand one hundred eight ($2,108.00) per annum in advance.


A 25% penalty will be added for payments received after due date.

The permit holder agrees to hold the City of Chicago harmless for any damage, relocation or replacement costs associated with damage, relocation or removal of private property caused by the City performing work in the public way.

Authority herein given and granted for a period of five (5) years from and after 06/05/2015.

Alderman _____

Brendan Reilly 42nd Ward

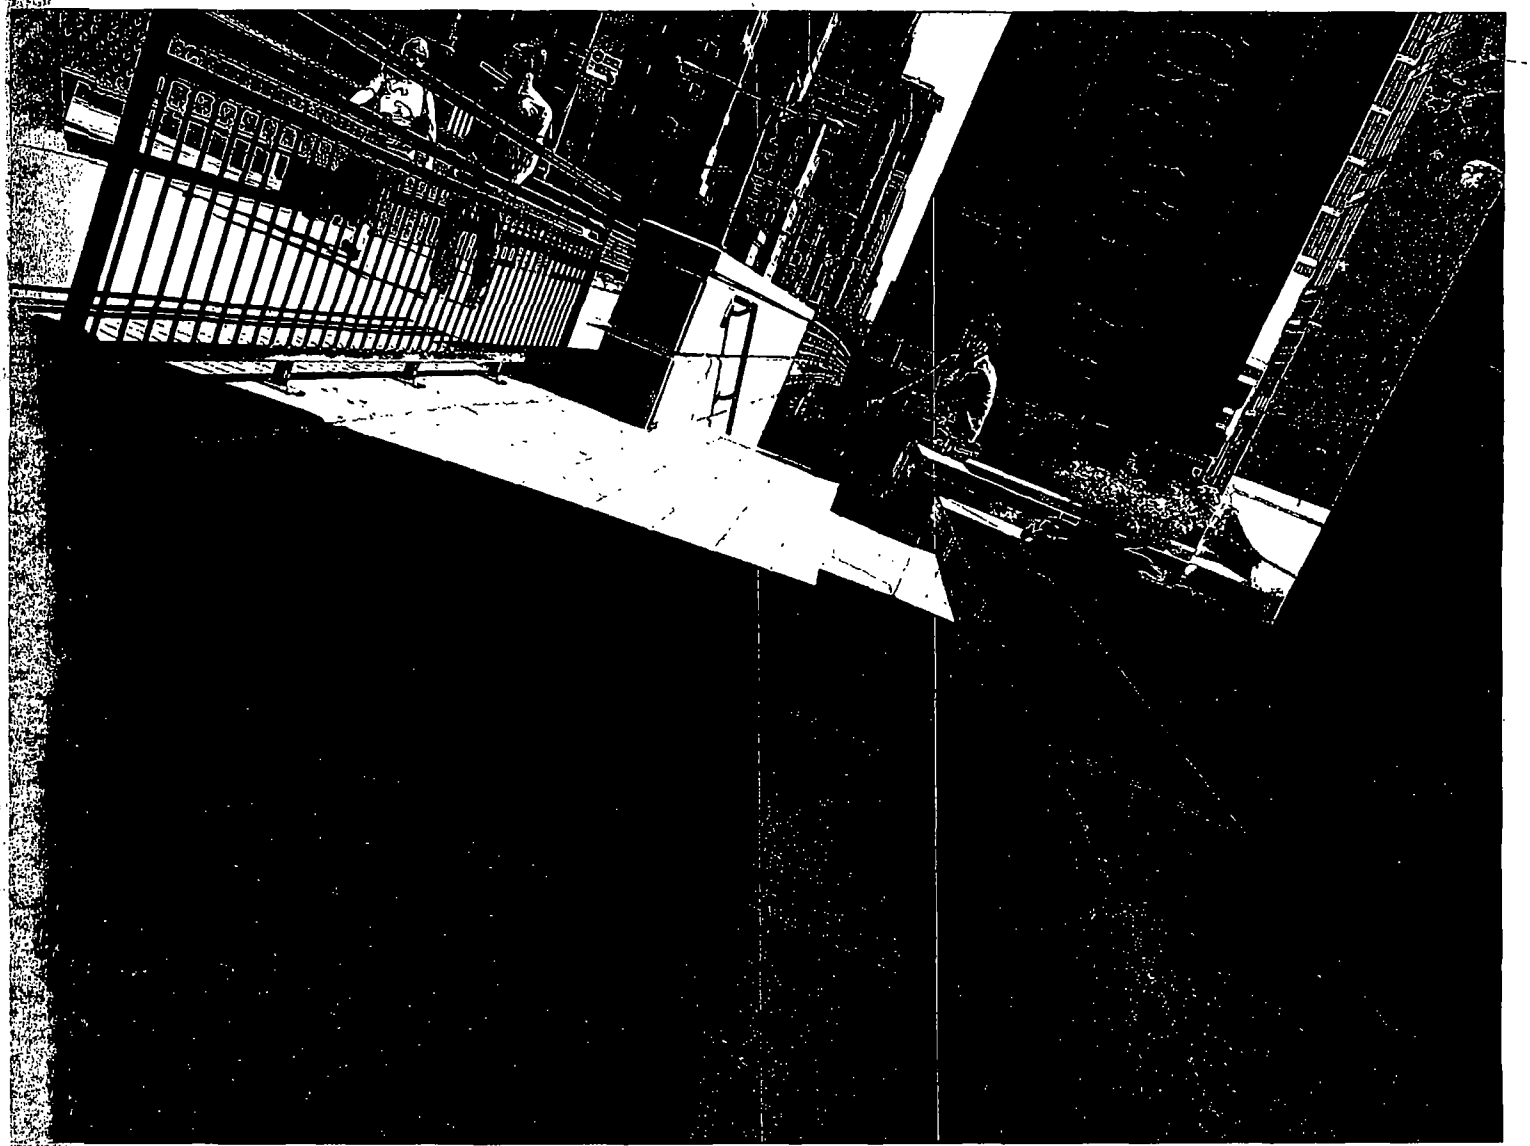

City of Chicago

O2015-6032

Office of the City Clerk

Document Tracking Sheet

Meeting Date:	7/29/2015
Sponsor(s):	Reilly (42)
Type:	Ordinance
Title:	Grant(s) of privilege in public way for Zadig & Voltaire
Committee(s) Assignment:	Committee on Transportation and Public Way

ORDINANCE
Zadig & Voltaire
Acct. No. 397350 - 1
Permit No. 1118518

Be It Ordained by the City Council of the City of Chicago:

SECTION 1. Permission and authority are hereby given and granted to Zadig & Voltaire, upon the terms and subject to the conditions of this ordinance to maintain and use two (2) sign(s) projecting over the public right-of-way attached to its premises known as 114 E. Oak St..

Said sign structure(s) measures as follows; along E. Oak Street:
One (1) at nine point three three (9.33) feet in length, one point two five (1.25) feet in height and sixteen (16) feet above grade level.
One (1) at five point five (5.5) feet in length, point seven five (.75) feet in height and nine (9) feet above grade level.

The location of said privilege shall be as shown on prints kept on file with the Department of Business Affairs and Consumer Protection and the Office of the City Clerk.

Said privilege shall be constructed in accordance with plans and specifications approved by the Department of Transportation (Division of Project Development) and Zoning Department - Signs.

This grant of privilege in the public way shall be subject to the provisions of Section 10-28-015 and all other required provisions of the Municipal Code of Chicago.

The grantee shall pay to the City of Chicago as compensation for the privilege #1118518 herein granted the sum of one hundred seventy-five ($175.00) per annum in advance.


A 25% penalty will be added for payments received after due date.

The permit holder agrees to hold the City of Chicago harmless for any damage, relocation or replacement costs associated with damage, relocation or removal of private property caused by the City performing work in the public way.


Authority herein given and granted for a period of five (5) years from and after Date of Passage.

Alderman _____


Brendan Reilly 42nd Ward

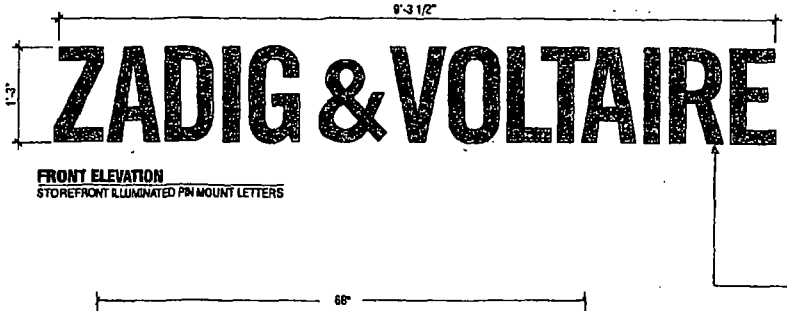


FRONT ELEVATION
STOREFRONT ILLUMINATED PIN MOUNT LETTERS

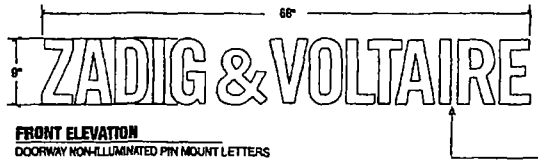

FRONT ELEVATION
DOORWAY NON-ILLUMINATED PIN MOUNT LETTERS

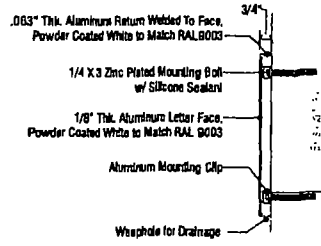


SECTION VIEW
EXTERIOR PIN MOUNT LETTERS

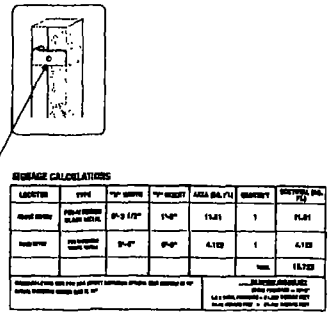


SIGNAGE CALCULATIONS

LOCATION	TYPE	"H" HEIGHT	"W" WIDTH	AREA (SQ. FT.)	QUANTITY	TOTAL SQ. FT.
[illegible]	[illegible]	9"-3 1/2"	1'-3"	11.81	1	11.81
[illegible]	[illegible]	9"-0"	0'-9"	4.125	1	4.125
					TOTAL	15.723

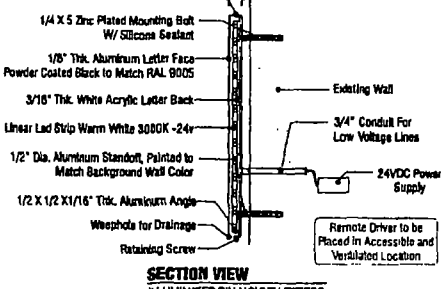

SECTION VIEW
ILLUMINATED PIN MOUNT LETTERS

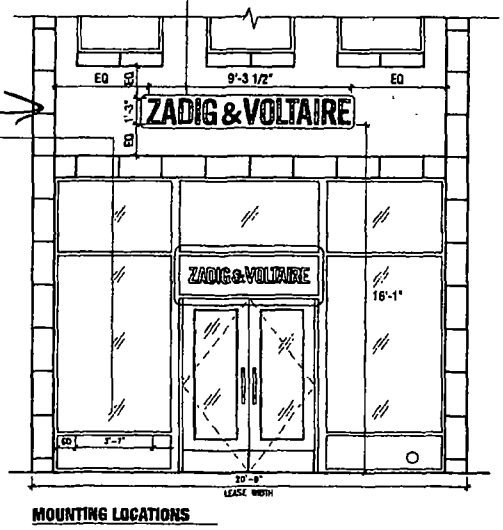

MOUNTING LOCATIONS

BIG APPLE VISUAL GROUP
HEADQUARTERS
547 W 35TH ST NEW YORK, NY 10001
M 212 629 3690 F 212 695 4884
MANUFACTURING
3 OHL DRIVE ISLANDIA, NY 11749
WWW.BIGAPPLEGROUP.COM

Architects/Designers/ISC
CALLISON
148 LAFAYETTE STREET 11TH FLOOR
NEW YORK, NEW YORK 10013
T 1 212 354 9340 F 1 212 354 9253
Contact: Jon Bruno, Assoc. AIA
jonathan.bruno@callison.com

Project
ZADIG & VOLTAIRE
114 EAST OAK ST
CHICAGO, IL 60611

Project No.
100000X

Revisions — Date
1 ADD NEW SIGNAGE — 05/29/14
2
3
4

Sales Rep.

Project Manager
JEANNE TASSONE

Drawn By
ADAM C

Approved
◯ APPROVED
◯ APPROVED AS NOTED
◯ DISAPPROVED — WILL REVISE & RESUBMIT

Client Signature — Date

Full and further duplication or reproduction of this work, in whole or in part, for any purpose whatsoever without the express written authorization of Big Apple Visual Group is forbidden. Any unauthorized duplication or reproduction of this work shall be deemed to be infringement of copyright. In the event of such unauthorized duplication or reproduction, Big Apple Visual Group shall be entitled to recover all profits resulting from such infringement, all damages sustained by reason of such infringement, in addition to all costs of litigation and attorneys' fees.

Drawing Title
STOREFRONT SIGNAGE

Drawing Number

Date
5/29/14

Sheet Number
1 OF 2

City of Chicago

O2015-6034

Office of the City Clerk

Document Tracking Sheet

Meeting Date:	7/29/2015
Sponsor(s):	Reilly (42)
Type:	Ordinance
Title:	Grant(s) of privilege in public way for Walgreens No. 7559
Committee(s) Assignment:	Committee on Transportation and Public Way

ORDINANCE
Walgreens #7559
Acct. No. 147 - 79
Permit No. 1119652

Be It Ordained by the City Council of the City of Chicago:

SECTION 1. Permission and authority are hereby given and granted to Walgreens #7559, upon the terms and subject to the conditions of this ordinance to maintain and use two (2) sign(s) projecting over the public right-of-way attached to its premises known as 16 W. Adams St..

Said sign structure(s) measures as follows; along W. Adams Street:
One (1) at five (5) feet in length, one (1) foot in height and fifteen (15) feet above grade level.
One (1) at sixteen point seven five (16.75) feet in length, two point five (2.5) feet in height and fifteen (15) feet above grade level.

The location of said privilege shall be as shown on prints kept on file with the Department of Business Affairs and Consumer Protection and the Office of the City Clerk.

Said privilege shall be constructed in accordance with plans and specifications approved by the Department of Transportation (Division of Project Development) and Zoning Department - Signs.

This grant of privilege in the public way shall be subject to the provisions of Section 10-28-015 and all other required provisions of the Municipal Code of Chicago.

The grantee shall pay to the City of Chicago as compensation for the privilege #1119652 herein granted the sum of four hundred ($400.00) per annum in advance.


A 25% penalty will be added for payments received after due date.


The permit holder agrees to hold the City of Chicago harmless for any damage, relocation or replacement costs associated with damage, relocation or removal of private property caused by the City performing work in the public way.

Authority herein given and granted for a period of five (5) years from and after 06/11/2013.

Alderman _____

Brendan Reilly 42nd Ward

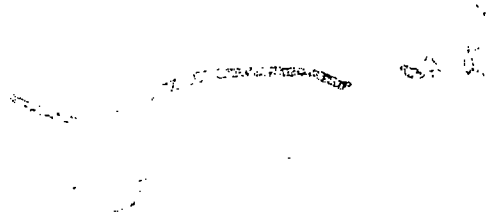

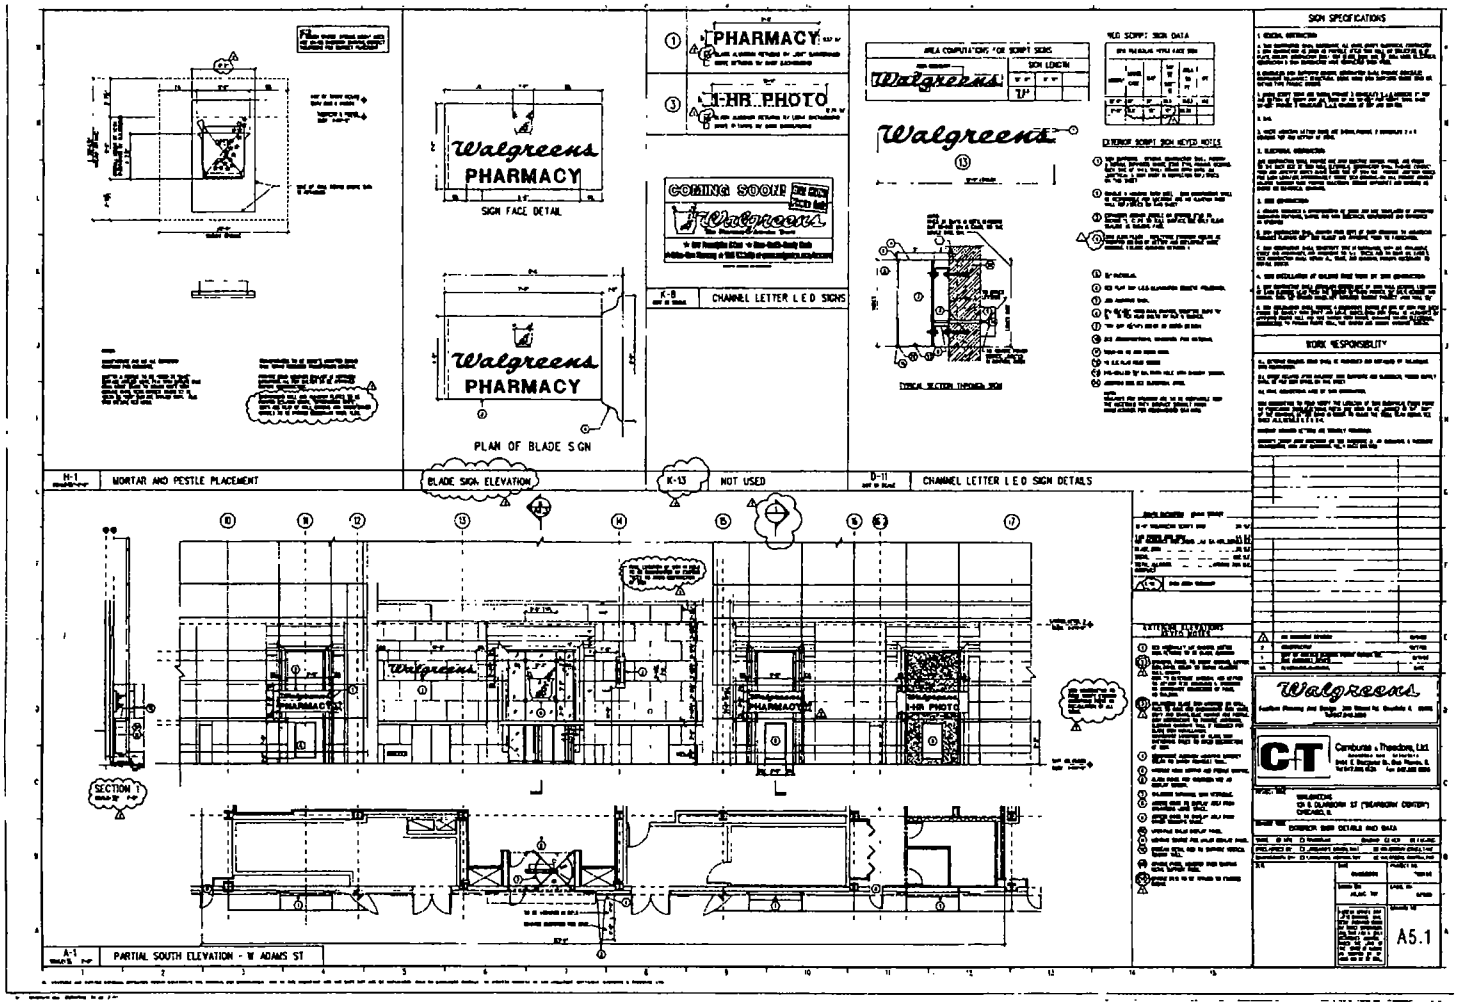
PHARMACY
1-HR PHOTO
COMING SOON
Walgreens
PHARMACY
SIGN FACE DETAIL
PLAN OF BLADE SIGN
BLADE SIGN ELEVATION
K-8 CHANNEL LETTER LED SIGNS
K-13 NOT USED
D-11 CHANNEL LETTER LED SIGN DETAILS
H-1 MORTAR AND PESTLE PLACEMENT
A-1 PARTIAL SOUTH ELEVATION - W ADAMS ST
SECTION 1
SIGN SPECIFICATIONS
WORK RESPONSIBILITY
A5.1

City of Chicago

O2015-6035

Office of the City Clerk

Document Tracking Sheet

Meeting Date:	7/29/2015
Sponsor(s):	Reilly (42)
Type:	Ordinance
Title:	Grant(s) of privilege in public way for Walgreens No. 09001
Committee(s) Assignment:	Committee on Transportation and Public Way

ORDINANCE
WALGREENS # 09001
Acct. No. 147 - 87
Permit No. 1119651

Be It Ordained by the City Council of the City of Chicago:

SECTION 1. Permission and authority are hereby given and granted to WALGREENS # 09001, upon the terms and subject to the conditions of this ordinance to maintain and use six (6) sign(s) projecting over the public right-of-way attached to its premises known as 191 N. Clark St..

Said sign structure(s) measures as follows; along W. Lake:
One (1) at sixteen point seven five (16.75) feet in length, one point seven five (1.75) feet in height and twenty-two (22) feet above grade level.

Said sign structure(s) measures as follows; along W. Lake:
One (1) at eleven point three three (11.33) feet in length, one point three three (1.33) feet in height and twenty-two (22) feet above grade level.

Said sign structure(s) measures as follows; along W. Lake:
One (1) at six point six six (6.66) feet in length, one point three three (1.33) feet in height and twenty-two (22) feet above grade level.

Said sign structure(s) measures as follows; along N. Clark:
One (1) at sixteen point seven five (16.75) feet in length, one point seven five (1.75) feet in height and twenty-two (22) feet above grade level.

Said sign structure(s) measures as follows; along N. Clark:
One (1) at eleven point three three (11.33) feet in length, one point three three (1.33) feet in height and twenty-two (22) feet above grade level.

Said sign structure(s) measures as follows; along N. Clark:
One (1) at six point six six (6.66) feet in length, one point three three (1.33) feet in height and twenty-two (22) feet above grade level.

The location of said privilege shall be as shown on prints kept on file with the Department of Business Affairs and Consumer Protection and the Office of the City Clerk.

Said privilege shall be constructed in accordance with plans and specifications approved by the Department of Transportation (Division of Project Development) and Zoning Department - Signs.

This grant of privilege in the public way shall be subject to the provisions of Section 10-28-015 and all other required provisions of the Municipal Code of Chicago.

The grantee shall pay to the City of Chicago as compensation for the privilege #1119651 herein granted the sum of seven hundred seventy-five ($775.00) per annum in advance.


A 25% penalty will be added for payments received after due date.


The permit holder agrees to hold the City of Chicago harmless for any damage, relocation or replacement costs associated with damage, relocation or removal of private property caused by the City performing work in the public way.

Authority herein given and granted for a period of five (5) years from and after 05/13/2014.

Alderman _____

Brendan Reilly 42nd Ward

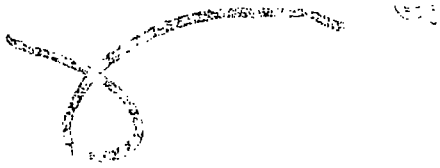

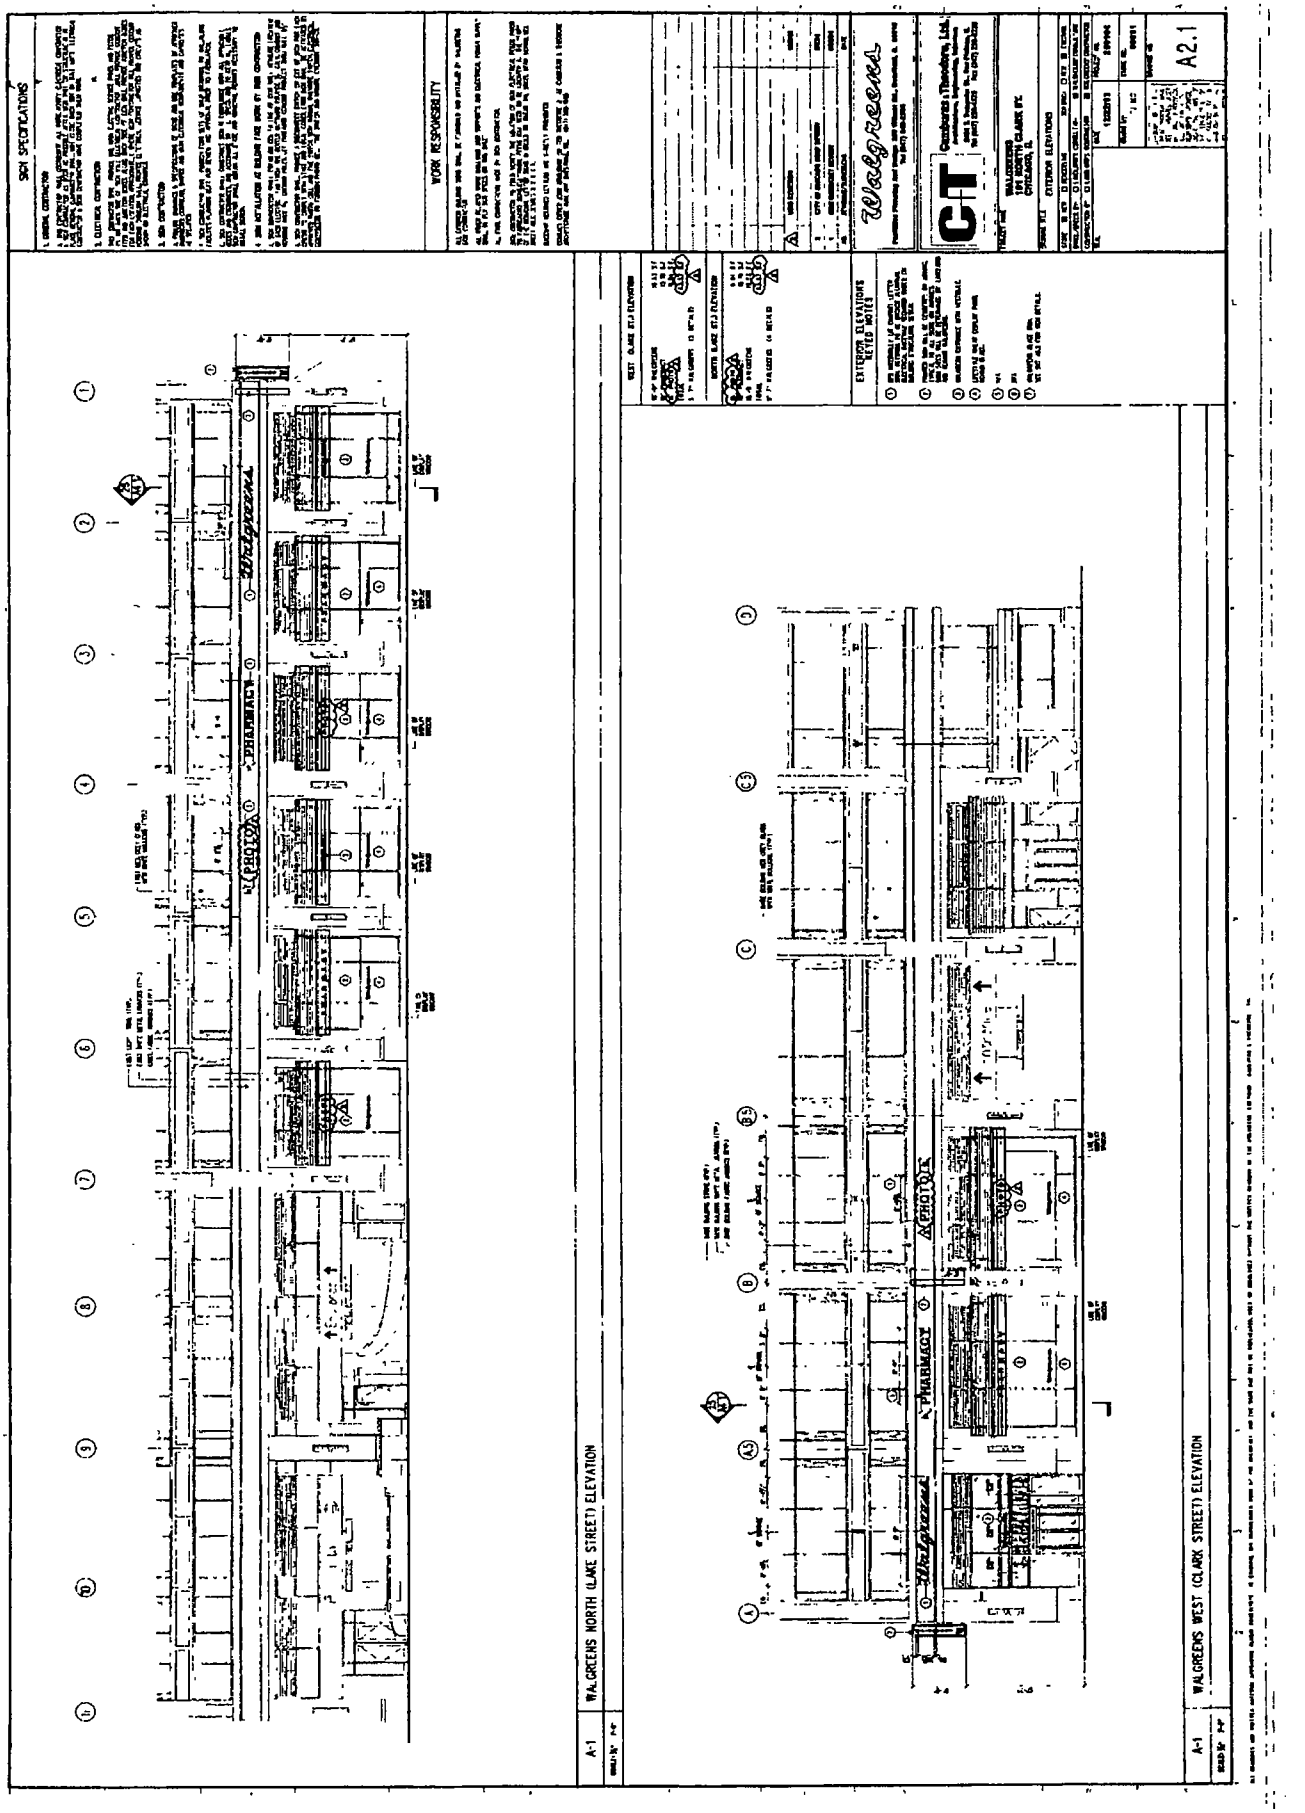
SIGN SPECIFICATIONS
WORK RESPONSIBILITY
EXTERIOR ELEVATIONS KEYED NOTES
Walgreens
C/T
Canderan / Theodore, Ltd.
WALGREENS
CLARK ST.
CHICAGO, IL
EXTERIOR ELEVATIONS
A2.1
A-1
WALGREENS NORTH (LAKE STREET) ELEVATION
A-1
WALGREENS WEST (CLARK STREET) ELEVATION
PHARMACY

City of Chicago

O2015-6039

Office of the City Clerk

Document Tracking Sheet

Meeting Date:	7/29/2015
Sponsor(s):	Reilly (42)
Type:	Ordinance
Title:	Grant(s) of privilege in public way for WLS Television, Inc.
Committee(s) Assignment:	Committee on Transportation and Public Way

ORDINANCE
WLS TELEVISION INC
Acct. No. 1589 - 2
Permit No. 1117536

Be It Ordained by the City Council of the City of Chicago:

SECTION 1. Permission and authority are hereby given and granted to WLS TELEVISION INC, upon the terms and subject to the conditions of this ordinance to maintain and use, as now constructed, various public way projections over and on the public right-of-way adjacent to its premises known as 190 N. State St.. Existing public way projections are described as follows:

Three (3) Horizontal Signs and Storefront Projections

The public way is used for an eight 98) inch projecting illuminated animated sign band and storefront to house the television studio facility for the use of the media in the production and delivery of primarily new content. Existing storefront projection along North State Street measure as follows:

1. Thirty-two (32) feet in length and eight (8) inches in width.

2. Thirty (30) feet, two (2) inches in length and eight (8) inches in width.

3. Twenty-six (26) feet in length and eight (8) inches in width.

Vertical Sign Projection

Existing vertical sign projection along North State Street measure eight (8) feet in length and eight (8) feet in width. Vertical illuminated pylon is used for delivery of media content of primarily news nature.

TV Studio Storefront

Existing TV studio storefront along North State Street measure approximately eighteen (18) feet in length and three (3) feet in width. Existing projection is used as part of the State Street television studio for the production and distribution of media content primarily of news nature. Existing storefront is glass and open to view by the public on the north end of North State Street.

The location of said privilege shall be as shown on prints kept on file with the Department of Business Affairs and Consumer Protection and the Office of the City Clerk.

Said privilege shall be constructed in accordance with plans and specifications approved by the Department of Planning and Development and Department of Transportation (Division of Project Development).

This grant of privilege in the public way shall be subject to the provisions of Section 10-28-015 and all other required provisions of the Municipal Code of Chicago.

The grantee shall pay to the City of Chicago as compensation for the privilege #1117536 herein granted the sum of one thousand two hundred ($1,200.00) per annum in advance.

A 25% penalty will be added for payments received after due date.


The permit holder agrees to hold the City of Chicago harmless for any damage, relocation or replacement costs associated with damage, relocation or removal of private property caused by the City performing work in the public way.

Authority herein given and granted for a period of five (5) years from and after 03/09/2015.

Alderman _____

Brendan Reilly 42nd Ward

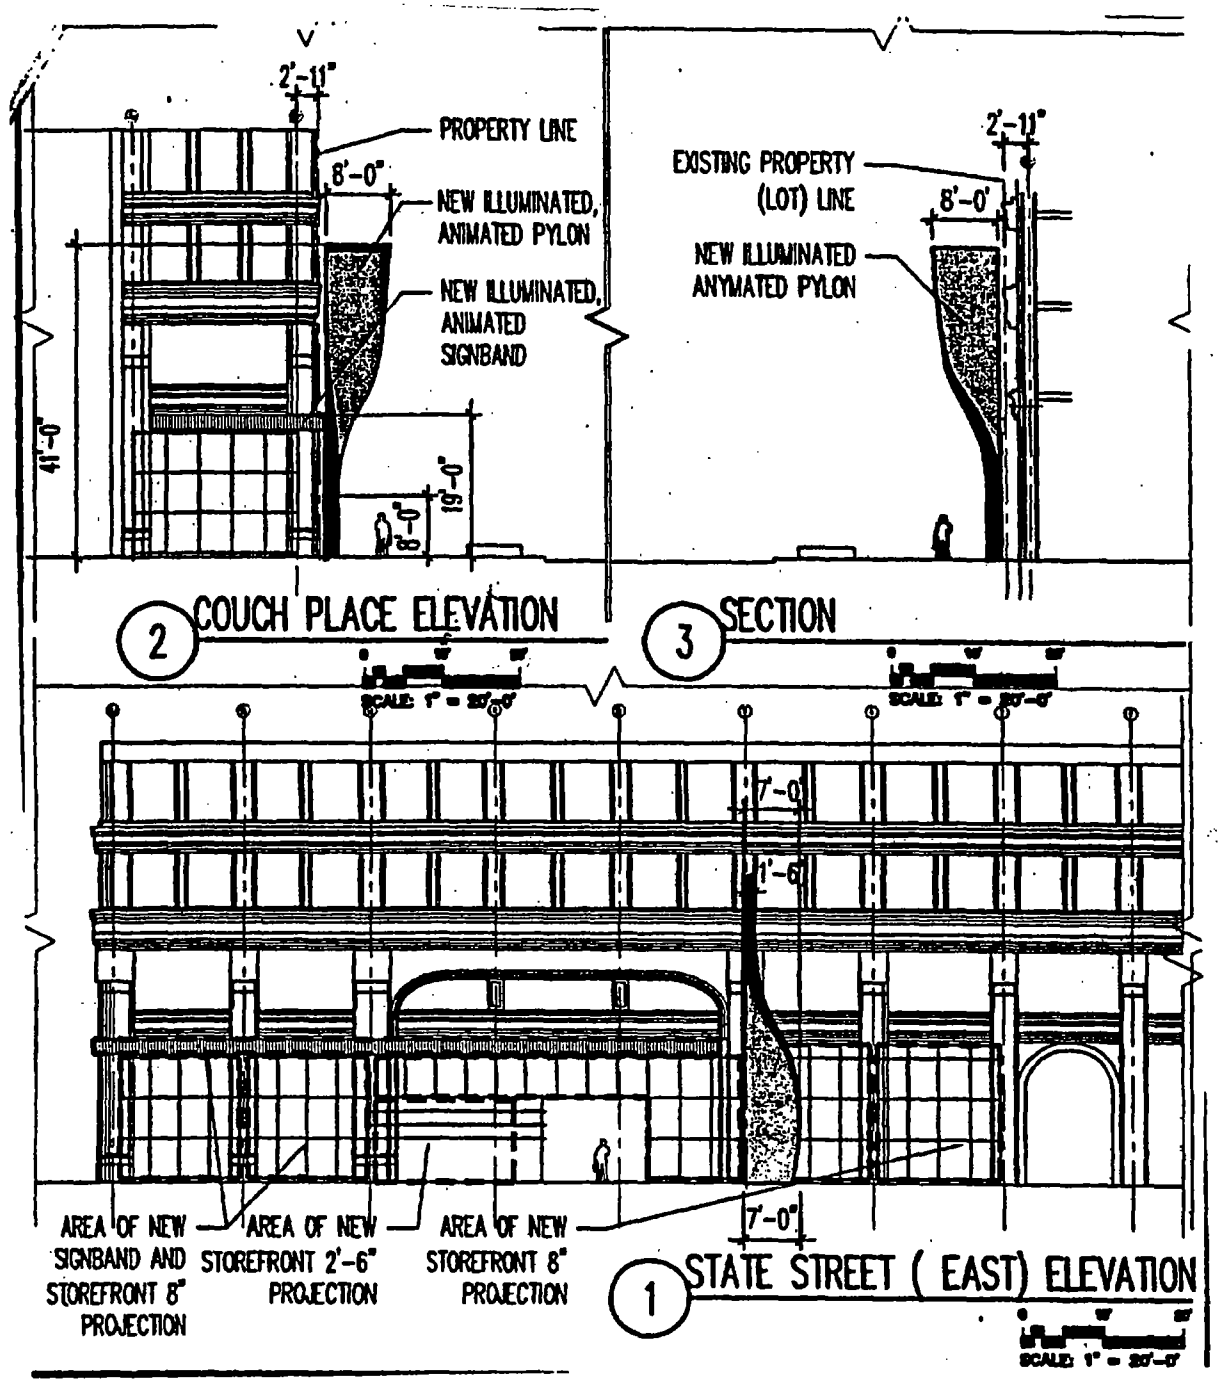


2'-11"
PROPERTY LINE
8'-0"
NEW ILLUMINATED, ANIMATED PYLON
NEW ILLUMINATED, ANIMATED SIGNBAND
41'-0"
19'-0"
8'-0"
2'-11"
EXISTING PROPERTY (LOT) LINE
8'-0"
NEW ILLUMINATED ANYMATED PYLON
2 COUCH PLACE ELEVATION
3 SECTION
SCALE: 1" = 20'-0"
SCALE: 1" = 20'-0"
7'-0"
1'-6"
7'-0"
AREA OF NEW SIGNBAND AND STOREFRONT 8" PROJECTION
AREA OF NEW STOREFRONT 2'-6" PROJECTION
AREA OF NEW STOREFRONT 8" PROJECTION
1 STATE STREET (EAST) ELEVATION
SCALE: 1" = 20'-0"

City of Chicago

O2015-6014

Office of the City Clerk

Document Tracking Sheet

Meeting Date:	7/29/2015
Sponsor(s):	Smith (43)
Type:	Ordinance
Title:	Grant(s) of privilege in public way for American Heritage Investment 11
Committee(s) Assignment:	Committee on Transportation and Public Way

ORDINANCE
AMERICAN HERITAGE INVESTMENT 11
Acct. No. 349330 - 3
Permit No. 1118846

Be It Ordained by the City Council of the City of Chicago:

SECTION 1. Permission and authority are hereby given and granted to AMERICAN HERITAGE INVESTMENT 11, upon the terms and subject to the conditions of this ordinance to maintain and use, as now constructed, one (1) Vent Pipe projecting over the public right-of-way adjacent to its premises known as 326 W. Dickens Ave..

Said Vent Pipe at W. Dickens Avenue measure(s):
One (1) at forty-five (45) feet in length, and one point five (1.5) foot in diameter. Vent pipe runs upside of building to fourth (4^{th}) floor.

The location of said privilege shall be as shown on prints kept on file with the Department of Business Affairs and Consumer Protection and the Office of the City Clerk.

Said privilege shall be constructed in accordance with plans and specifications approved by the Department of Transportation (Office of Underground Coordination) and Department of Water Management.

This grant of privilege in the public way shall be subject to the provisions of Section 10-28-015 and all other required provisions of the Municipal Code of Chicago.

The grantee shall pay to the City of Chicago as compensation for the privilege #1118846 herein granted the sum of four hundred ($400.00) per annum in advance.

A 25% penalty will be added for payments received after due date.

The permit holder agrees to hold the City of Chicago harmless for any damage, relocation or replacement costs associated with damage, relocation or removal of private property caused by the City performing work in the public way.


Authority herein given and granted for a period of five (5) years from and after 04/14/2015.

Alderman _____

Michele Smith 43rd Ward

326 W. DICKENS 2100 N. CLARK


VENT PIPE & EXHAUST LOCATION

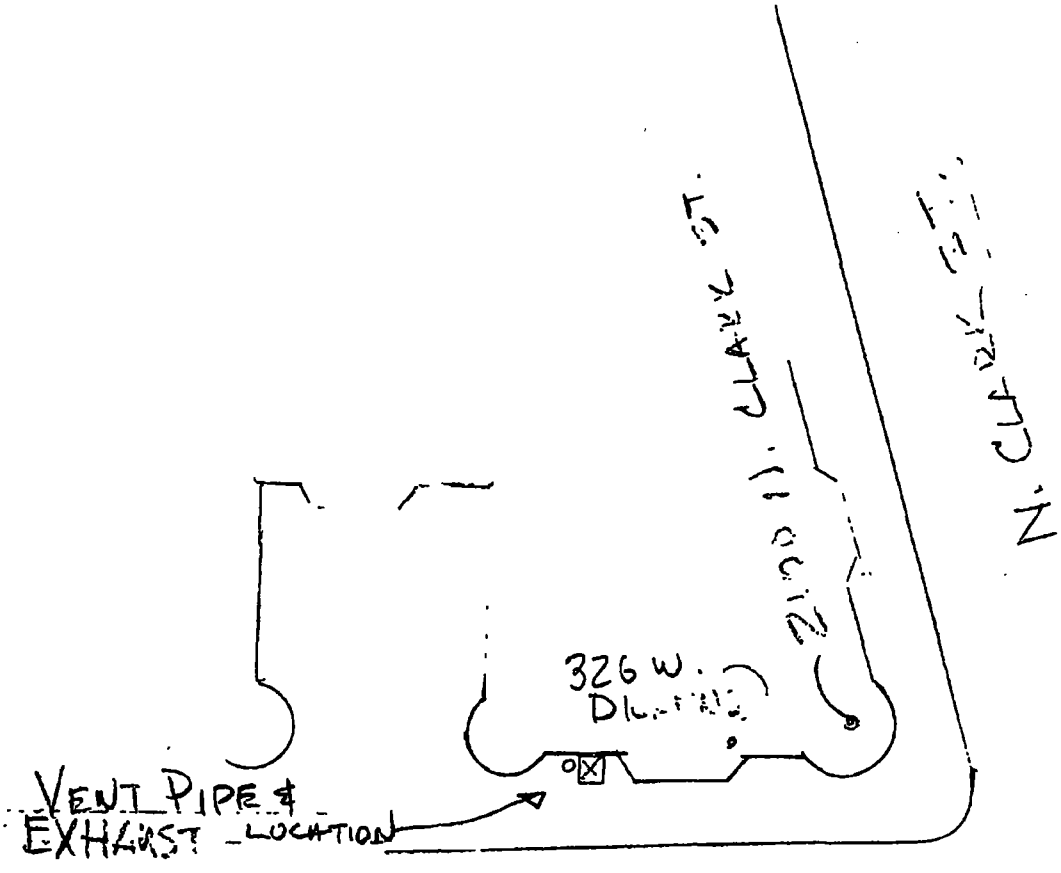

WEST DICKENS ST.

N

326 W. DICKENS 2100 N. CLARK
VENT PIPE & EXHAUST LOCATION

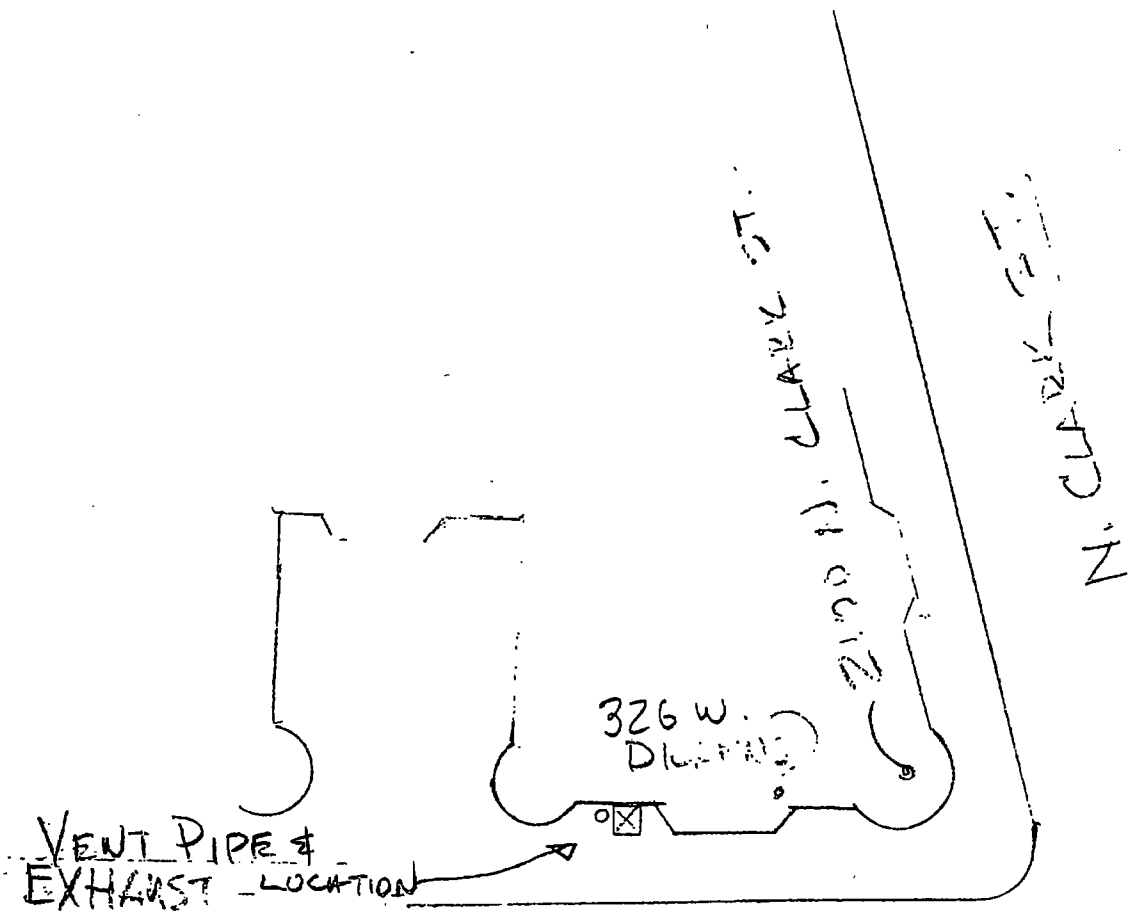

City of Chicago

O2015-6015

Office of the City Clerk

Document Tracking Sheet

Meeting Date:	7/29/2015
Sponsor(s):	Smith (43)
Type:	Ordinance
Title:	Grant(s) of privilege in public way for De Quay
Committee(s) Assignment:	Committee on Transportation and Public Way

ORDINANCE
DE QUAY
Acct. No. 392103 - 1
Permit No. 1115890

Be It Ordained by the City Council of the City of Chicago:

SECTION 1. Permission and authority are hereby given and granted to DE QUAY, upon the terms and subject to the conditions of this ordinance to maintain and use one (1) sign(s) projecting over the public right-of-way attached to its premises known as 2740n N. Lincoln Ave..

Said sign structure(s) measures as follows; along N. Clark Street:
One (1) at four (4) feet in length, four (4) feet in height and twelve (12) feet above grade level.

The location of said privilege shall be as shown on prints kept on file with the Department of Business Affairs and Consumer Protection and the Office of the City Clerk.

Said privilege shall be constructed in accordance with plans and specifications approved by the Department of Transportation (Division of Project Development) and Zoning Department - Signs.

This grant of privilege in the public way shall be subject to the provisions of Section 10-28-015 and all other required provisions of the Municipal Code of Chicago.

The grantee shall pay to the City of Chicago as compensation for the privilege #1115890 herein granted the sum of one hundred ($100.00) per annum in advance.

A 25% penalty will be added for payments received after due date.

The permit holder agrees to hold the City of Chicago harmless for any damage, relocation or replacement costs associated with damage, relocation or removal of private property caused by the City performing work in the public way.


Authority herein given and granted for a period of five (5) years from and after Date of Passage.


Alderman _____

Michele Smith 43rd Ward

48" X 48" ALUMINUM SHEET WITH ALUMINUM FRAME:



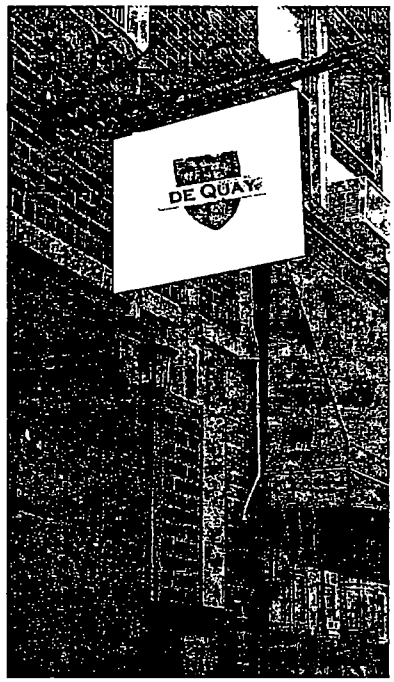

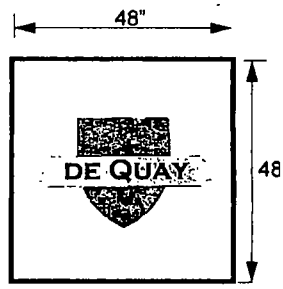

IMPORTANT: PLEASE EXAMINE THIS PROOF FOR ACCURACY, CONTENT & COLORS. SIGN YOUR APPROVAL IF O.K. ONCE THIS ORDER BEGINS PRODUCTION, NO CHANGES CAN BE MADE WITHOUT ADDITIONAL COST. WE WILL BEGIN PRODUCTION WHEN THE APPROVAL OF DESIGN IS RETURNED TO US. CUSTOMER IS RESPONSIBLE FOR LANDLORD APPROVAL. PLEASE NOTE: DUE TO THE PHYSICAL LIMITATIONS OF THE PAPER AND INK-BASED PRINTING PROCESS, THIS CUSTOM ARTWORK IS NOT INTENDED TO PROVIDE AN EXACT MATCH BETWEEN INK, VINYL OR PAINT.

THIS DRAWING IS THE COPYRIGHTED PROPERTY OF THE SIGN AMERICA INC. REPRODUCTION IN WHOLE OR IN PART OF USE OF DESIGN CANNOT BE DONE WITHOUT THE WRITTEN PERMISSION OF SIGN AMERICA INC. .

	Building/Plaza Owner.		Sign Manufacturer:-
2470 N. LINCOLN AVE. CHICAGO, IL 60614	2470 N. LINCOLN AVE. CHICAGO, IL 60614 .	2470 N. LINCOLN AVE. CHICAGO, IL 60614 .	"Reliable & Dependable for 15 years" Sign AMERICA 2748 W. Devon Ave, Chicago, IL 60645 Tel : 773 262-7800 Fax: 773 262-7898 Email: info@signamerica.co
Signature for Sign America.	Signature for Building Owner.	Signature of Business owner.	

City of Chicago

O2015-6019

Office of the City Clerk

Document Tracking Sheet

Meeting Date:	7/29/2015
Sponsor(s):	Smith (43)
Type:	Ordinance
Title:	Grant(s) of privilege in public way for Toppers Pizza
Committee(s) Assignment:	Committee on Transportation and Public Way

ORDINANCE
TOPPERS PIZZA
Acct. No. 396024 - 4
Permit No. 1119043

Be It Ordained by the City Council of the City of Chicago:

SECTION 1. Permission and authority are hereby given and granted to TOPPERS PIZZA, upon the terms and subject to the conditions of this ordinance to maintain and use two (2) sign(s) projecting over the public right-of-way attached to its premises known as 2428 N. Lincoln Ave..

Said sign structure(s) measures as follows; along N Lincoln Ave:
One (1) at nine point three four (9.34) feet in length, one point seven five (1.75) feet in height and twelve (12) feet above grade level.
One (1) at eight point eight four (8.84) feet in length, one point two five (1.25) feet in height and twelve (12) feet above grade level.

The location of said privilege shall be as shown on prints kept on file with the Department of Business Affairs and Consumer Protection and the Office of the City Clerk.

Said privilege shall be constructed in accordance with plans and specifications approved by the Department of Transportation (Division of Project Development) and Zoning Department - Signs.

This grant of privilege in the public way shall be subject to the provisions of Section 10-28-015 and all other required provisions of the Municipal Code of Chicago.

The grantee shall pay to the City of Chicago as compensation for the privilege #1119043 herein granted the sum of one hundred seventy-five ($175.00) per annum in advance.

A 25% penalty will be added for payments received after due date.


The permit holder agrees to hold the City of Chicago harmless for any damage, relocation or replacement costs associated with damage, relocation or removal of private property caused by the City performing work in the public way.

Authority herein given and granted for a period of five (5) years from and after Date of Passage.

Alderman _____

Michele Smith 43rd Ward

RACEWAY CHANNEL LETTER SPECIFICATIONS:

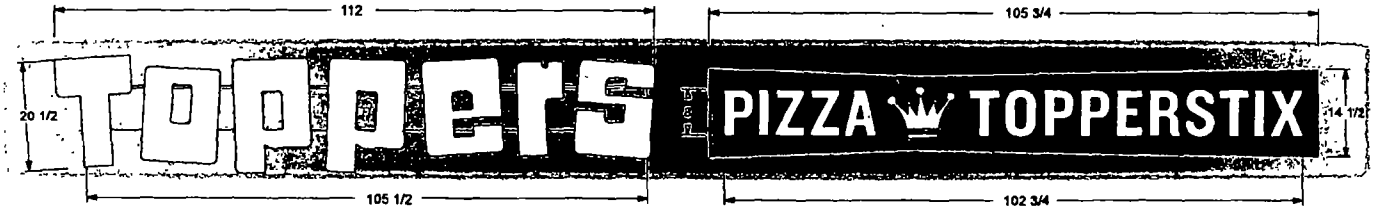

Scope of Work : Manufacture and install (1) sign as shown

Letters : Routed .080" aluminum backs, .040" x 5" tall returns, flanged & crimped construction

Colors : Letter interiors prefinished White, returns prefinished Wnsco "Black"

Faces . Routed 1/8" "White" acrylic (#7328), 3/4" Jewelite "Black" trimcap

Raceways : (Qty 2) SignComp (8" Narrow), extruded aluminum, internal mounting brackets, (105 1/2" & 109" Lengths) exteriors primed and painted to match wall color (Sherwin Williams xxx)

Tagline Face : Routed .090" aluminum, .090" x 5" returns, returns welded to backside of face, exterior along with face painted "Black", interior painted white, tagline copy and crown to be 3/4" routed clear "Push-Thru" individual acrylic letters, faces covered with overlay of Gerber translucent White vinyl, "Crown" to have additional layer of Gerber translucent "Cardinal Red" (230-53) vinyl border, all backs covered with white light diffuser vinyl, letters installed from backside using studs welded to rear of face (studs welded to backside of face prior to welding of returns) back painted xxx to match raceways.

Lighting : Letters and cabinet internally-lit using white LED modules.

Electrical : 120 volt, UL listed & labeled, power supplies in raceways

Location : Sign centered left to right & up and down on signband of building

VOLTAGE
☑ 120 Volts
☐ 277 Volts



INB Signs
Listed
© Copyright

INB SIGNS INCORPORATED 1991 Venture Drive, Suite 1, Jours-ville, WI 53515 Phone: 1-800-943-7997 Fax: 1-608-754-7999

CLIENT: Toppers Pizza | SALESMAN: Rick Brunton | CUSTOMERS SIGNATURE X _____ DATE

JOB SITE: Lincoln Ave, Chicago, IL | ARTIST: Mike | DATE: 01-30-15 | DRAWING: 05756-01

Department of Business Affairs and Consumer Protection
Small Business Center - Public Way Use Unit
City Hall - 121 N LaSalle Street, Room 800 • Chicago, IL 60602
312-74-GOBIZ / 312-744-6249 • (312) 744-1944 (TTY)
http://www.cityofchicago.org/bacp

07/29/2015

Alderman **Michele Smith**
Ward # **43**
City of Chicago
City Hall, Room **300**
121 North LaSalle Street
Chicago, Illinois 60602

Re: An ordinance to use and maintain a portion of the public right-of-way for **two (2) sign(s)** for **TOPPERS PIZZA**, adjacent to the premises known as **2428 N. Lincoln Ave.**.

Dear Alderman **Michele Smith**:

The applicant referenced above has requested the use of the public right-of-way for a **sign(s)**. An ordinance has been prepared by the Department of Business Affairs and Consumer Protection – Small Business Center - Public Way Use Unit for presentation to the City Council. Because this request was made for properties located in your ward, as approved by you as per the attached, I respectfully request that you introduce the attached ordinance at the next City Council meeting.

If you have any questions regarding this ordinance, please contact Anthony Bertuca at (312) 744-5506.

Department of Business Affairs and Consumer Protection

City of Chicago

O2015-6024

Office of the City Clerk

Document Tracking Sheet

Meeting Date:	7/29/2015
Sponsor(s):	Smith (43)
Type:	Ordinance
Title:	Grant(s) of privilege in public way for Twisted Lizard
Committee(s) Assignment:	Committee on Transportation and Public Way

ORDINANCE
TWISTED LIZARD
Acct. No. 14216 - 1
Permit No. 1117003

Be It Ordained by the City Council of the City of Chicago:

SECTION 1. Permission and authority are hereby given and granted to TWISTED LIZARD, upon the terms and subject to the conditions of this ordinance to maintain and use, as now constructed, one (1) Banner(s) projecting over the public right-of-way adjacent to its premises known as 1964 N. Sheffield Ave..

Said Banner(s) at N Sheffield measure(s):
One (1) at twenty-three point six seven (23.67) feet in length, and three point eight four (3.84) feet in width for a total of ninety point eight nine (90.89) square feet.

The location of said privilege shall be as shown on prints kept on file with the Department of Business Affairs and Consumer Protection and the Office of the City Clerk.

Said privilege shall be constructed in accordance with plans and specifications approved by the Zoning Department - Signs.

This grant of privilege in the public way shall be subject to the provisions of Section 10-28-015 and all other required provisions of the Municipal Code of Chicago.

The grantee shall pay to the City of Chicago as compensation for the privilege #1117003 herein granted the sum of twenty-five ($25.00) per annum in advance.

A 25% penalty will be added for payments received after due date.

The permit holder agrees to hold the City of Chicago harmless for any damage, relocation or replacement costs associated with damage, relocation or removal of private property caused by the City performing work in the public way.


Authority herein given and granted for a period of five (5) years from and after Date of Passage.

Alderman _____

Michele Smith 43rd Ward

APPLICATION TO USE THE PUBLIC RIGHT OF WAY

EXAMPLE OF SIGN DRAWING

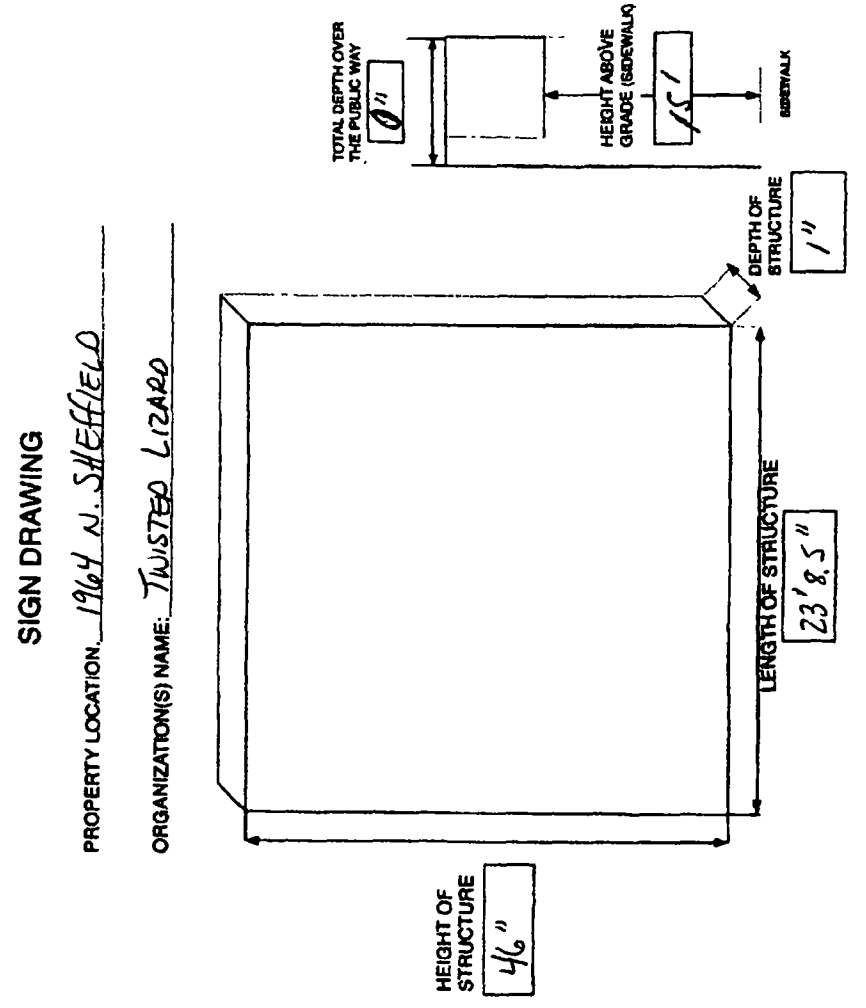

City of Chicago

O2015-6063

Office of the City Clerk

Document Tracking Sheet

Meeting Date:	7/29/2015
Sponsor(s):	Smith (43)
Type:	Ordinance
Title:	Grant(s) of privilege in public way for Blanchard, The
Committee(s) Assignment:	Committee on Transportation and Public Way

ORDINANCE
THE BLANCHARD
Acct. No. 395450 - 1
Permit No. 1119300

Be It Ordained by the City Council of the City of Chicago:

SECTION 1. Permission and authority are hereby given and granted to THE BLANCHARD, upon the terms and subject to the conditions of this ordinance to construct, install, maintain and use five (5) Light Fixture(s) projecting over the public right-of-way adjacent to its premises known as 1935 N. Lincoln Park West .

Said Light Fixture(s) at N Lincoln Park West measure(s):
Five (5) at one point one seven (1.17) foot in length, one point three three (1.33) foot in width and eleven point five (11.5) feet above grade level.

The location of said privilege shall be as shown on prints kept on file with the Department of Business Affairs and Consumer Protection and the Office of the City Clerk.

Said privilege shall be constructed in accordance with plans and specifications approved by the Department of Transportation (Division of Project Development).

This grant of privilege in the public way shall be subject to the provisions of Section 10-28-015 and all other required provisions of the Municipal Code of Chicago.

The grantee shall pay to the City of Chicago as compensation for the privilege #1119300 herein granted the sum of ninety-five ($95.00) per annum in advance.

A 25% penalty will be added for payments received after due date.


The permit holder agrees to hold the City of Chicago harmless for any damage, relocation or replacement costs associated with damage, relocation or removal of private property caused by the City performing work in the public way.

Authority herein given and granted for a period of five (5) years from and after Date of Passage.

Alderman _____

Michele Smith 43rd Ward

(5) LIGHT FIXTURES

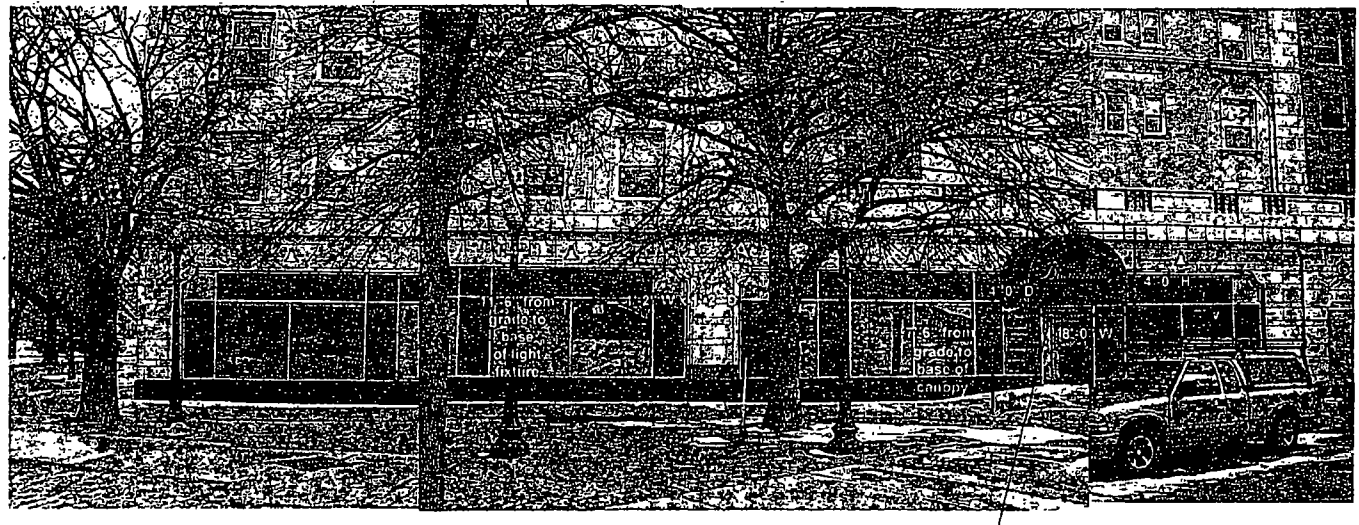

FRONT ELEVATION

(1) ENTRANCE CANOPY

**NOTE: COLOR OF CANOPY TO MATCH COLOR ON ATTACHED RENDERING*

JNP RESTAURANTS, LLC
THE BLANCHARD
****
1935 N LINCOLN PARK WEST
CHICAGO IL 60614

City of Chicago

O2015-6064

Office of the City Clerk

Document Tracking Sheet

Meeting Date:	7/29/2015
Sponsor(s):	Smith (43)
Type:	Ordinance
Title:	Grant(s) of privilege in public way for LGCL LLC
Committee(s) Assignment:	Committee on Transportation and Public Way

ORDINANCE
LGCL, LLC
Acct. No. 399594 - 1
Permit No. 1119443

Be It Ordained by the City Council of the City of Chicago:

SECTION 1. Permission and authority are hereby given and granted to LGCL, LLC, upon the terms and subject to the conditions of this ordinance to maintain and use, as now constructed, one (1) Occupation of Space (Garage) on the public right-of-way adjacent to its premises known as 2145 N. Dayton St..

Said Occupation of Space (Garage) at Public Alley measure(s):
One (1) at thirty-three (33) feet in length, and point four one (.41) feet in width for a total of thirteen point five three (13.53) square feet. Existing garage encroaches the public way point four one (.41) feet.

The location of said privilege shall be as shown on prints kept on file with the Department of Business Affairs and Consumer Protection and the Office of the City Clerk.

Said privilege shall be constructed in accordance with plans and specifications approved by the Department of Planning and Development, Department of Transportation (Division of Project Development), and Department of Transportation (Office of Underground Coordination).

This grant of privilege in the public way shall be subject to the provisions of Section 10-28-015 and all other required provisions of the Municipal Code of Chicago.

The grantee shall pay to the City of Chicago as compensation for the privilege #1119443 herein granted the sum of four hundred ($400.00) per annum in advance.

A 25% penalty will be added for payments received after due date.

The permit holder agrees to hold the City of Chicago harmless for any damage, relocation or replacement costs associated with damage, relocation or removal of private property caused by the City performing work in the public way.

Authority herein given and granted for a period of five (5) years from and after Date of Passage.


Alderman _____

Michele Smith 43rd Ward

PLAT of SURVEY

LOT 43 IN BLOCK 1 IN CUSHMAN'S RESUBDIVISION OF THE NORTH HALF OF BLOCK 4 IN SHEFFIELD'S ADDITION TO CHICAGO IN SECTION 33 TOWNSHIP 40 NORTH, RANGE 14 EAST OF THE THIRD PRINCIPAL MERIDIAN IN COOK COUNTY ILLINOIS

PROPERTY DESCRIBED CONTAINS 4142 SF
PARCEL NO 14-32-220-004-0000
COMMON ADDRESS 2145 N DAYTON STREET CHICAGO IL

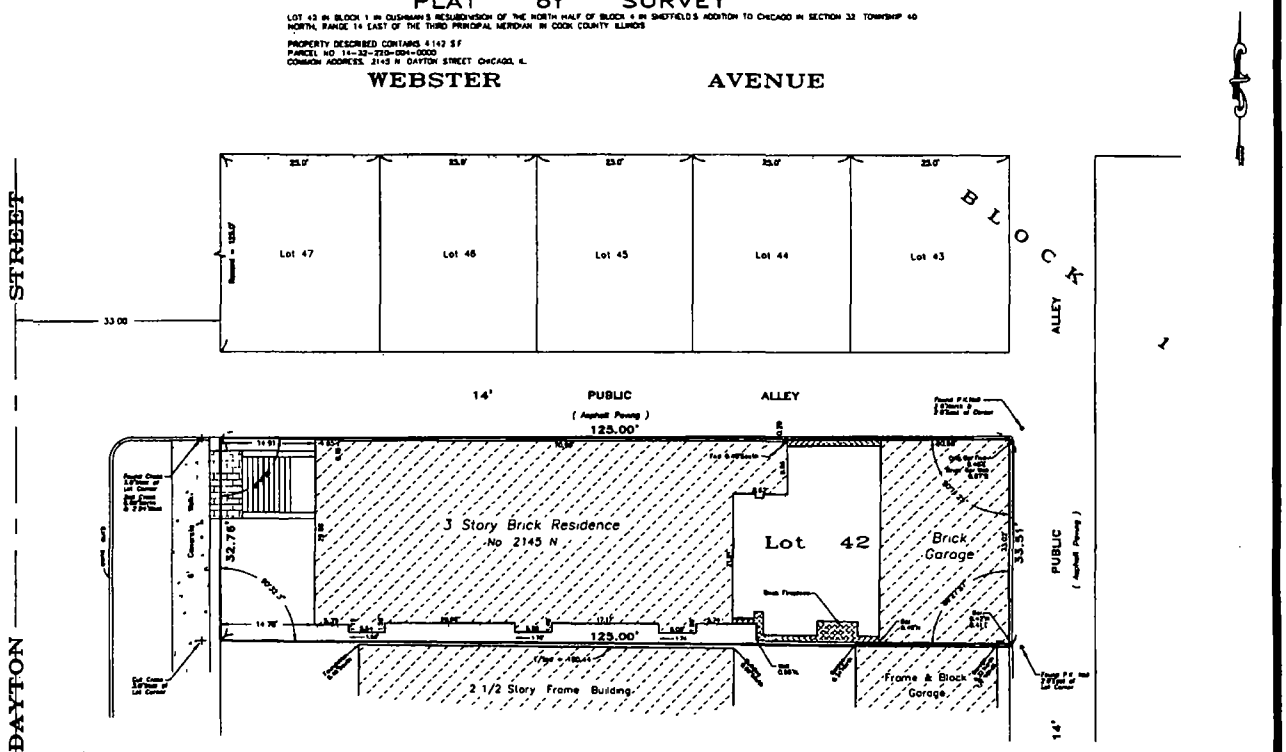

STATE OF ILLINOIS)
COUNTY OF DUPAGE) S.S.

THIS PROFESSIONAL SERVICE CONFORMS TO CURRENT ILLINOIS MINIMUM STANDARDS FOR A BOUNDARY SURVEY THAT I, MICHAEL L. KRISCH AN ILLINOIS PROFESSIONAL LAND SURVEYOR, HAVE HAD SURVEYED UNDER MY SUPERVISION THE PROPERTY DESCRIBED IN THE ABOVE CAPTION AS SHOWN BY THE ANNEXED PLAT WHICH IS A REPRESENTATION OF SAID SURVEY

GIVEN UNDER MY HAND AND SEAL AT DOWNERS GROVE ILLINOIS
THIS 29th DAY OF MAY A.D. 2013. FOUNDATION LOCATED JULY 1, 2013
FINAL AS-BUILT SURVEY DECEMBER 10, 2014

Michael L Krisch
ILLINOIS PROFESSIONAL LAND SURVEYOR
NO 35-2501 LICENSE EXPIRES 11/30/2016

REFER TO DEED OR GUARANTEE POLICY FOR BUILDING LINE RESTRICTIONS AND EASEMENTS NOT SHOWN ON PLAT OF SURVEY. COMPARE DESCRIPTION AND POINTS BEFORE BUILDING AND REPORT ANY APPARENT DIFFERENCE TO THE SURVEYOR AT ONCE. THIS SURVEY AND PLAT OF SURVEY ARE VOID WITHOUT OUR EMBOSSED SURVEYOR SEAL HEREON. NO DIMENSIONS ARE TO BE ASSUMED BY SCALING

PROFESSIONAL LAND SURVEYOR STATE OF ILLINOIS No 35-2501 MICHAEL L KRISCH

GRAPHIC SCALE
(IN FEET)
1 inch = 10ft.

Prepared for LG DEVELOPMENT GROUP

No	Date	Revision Description	By
3	12/18/14	Final As-Built	MLK
2	7/01/13	Residence Foundation Located	MLK
1	6/21/13	west-east lag well located	MLK

KRISCH LAND SURVEYING, LLC
PROFESSIONAL DESIGN FIRM LICENSE No. 184-005339
P.O.BOX 639 • Plainfield, IL. 60544 • Phone: 630.857.0355 Fax:
SURVEYING - CONSULTING - CONSTRUCTION LAYOUT
Scale 1" = 10' | Drawn MLK | Chkd | QC/K Field | Old File 13-045

m.krisch@gvtc.com

City of Chicago

O2015-6066

Office of the City Clerk

Document Tracking Sheet

Meeting Date:	7/29/2015
Sponsor(s):	Smith (43)
Type:	Ordinance
Title:	Grant(s) of privilege in public way for Lincoln Park Chamber of Commerce - 2026 N Clark St
Committee(s) Assignment:	Committee on Transportation and Public Way

ORDINANCE
LINCOLN PARK CHAMBER OF COMMERCE
Acct. No. 298885 - 39
Permit No. 1119359

Be It Ordained by the City Council of the City of Chicago:

SECTION 1. Permission and authority are hereby given and granted to LINCOLN PARK CHAMBER OF COMMERCE, upon the terms and subject to the conditions of this ordinance to construct, install, maintain and use one (1) Trash container(s) on the public right-of-way adjacent to its premises known as 2026 N. Clark St..

Said Trash container(s) at N. Clark Street measure(s):
One (1) at one point seven five (1.75) foot in length, and one point seven five (1.75) foot in width for a total of three point zero six (3.06) square feet.

The location of said privilege shall be as shown on prints kept on file with the Department of Business Affairs and Consumer Protection and the Office of the City Clerk.

Said privilege shall be constructed in accordance with plans and specifications approved by the Department of Transportation (Division of Project Development).

This grant of privilege in the public way shall be subject to the provisions of Section 10-28-015 and all other required provisions of the Municipal Code of Chicago.

The grantee shall pay to the City of Chicago as compensation for the privilege #1119359 herein granted the sum of seventy-five ($75.00) per annum in advance.


A 25% penalty will be added for payments received after due date.

The permit holder agrees to hold the City of Chicago harmless for any damage, relocation or replacement costs associated with damage, relocation or removal of private property caused by the City performing work in the public way.

Authority herein given and granted for a period of five (5) years from and after Date of Passage.

Alderman _____

Michele Smith 43rd Ward

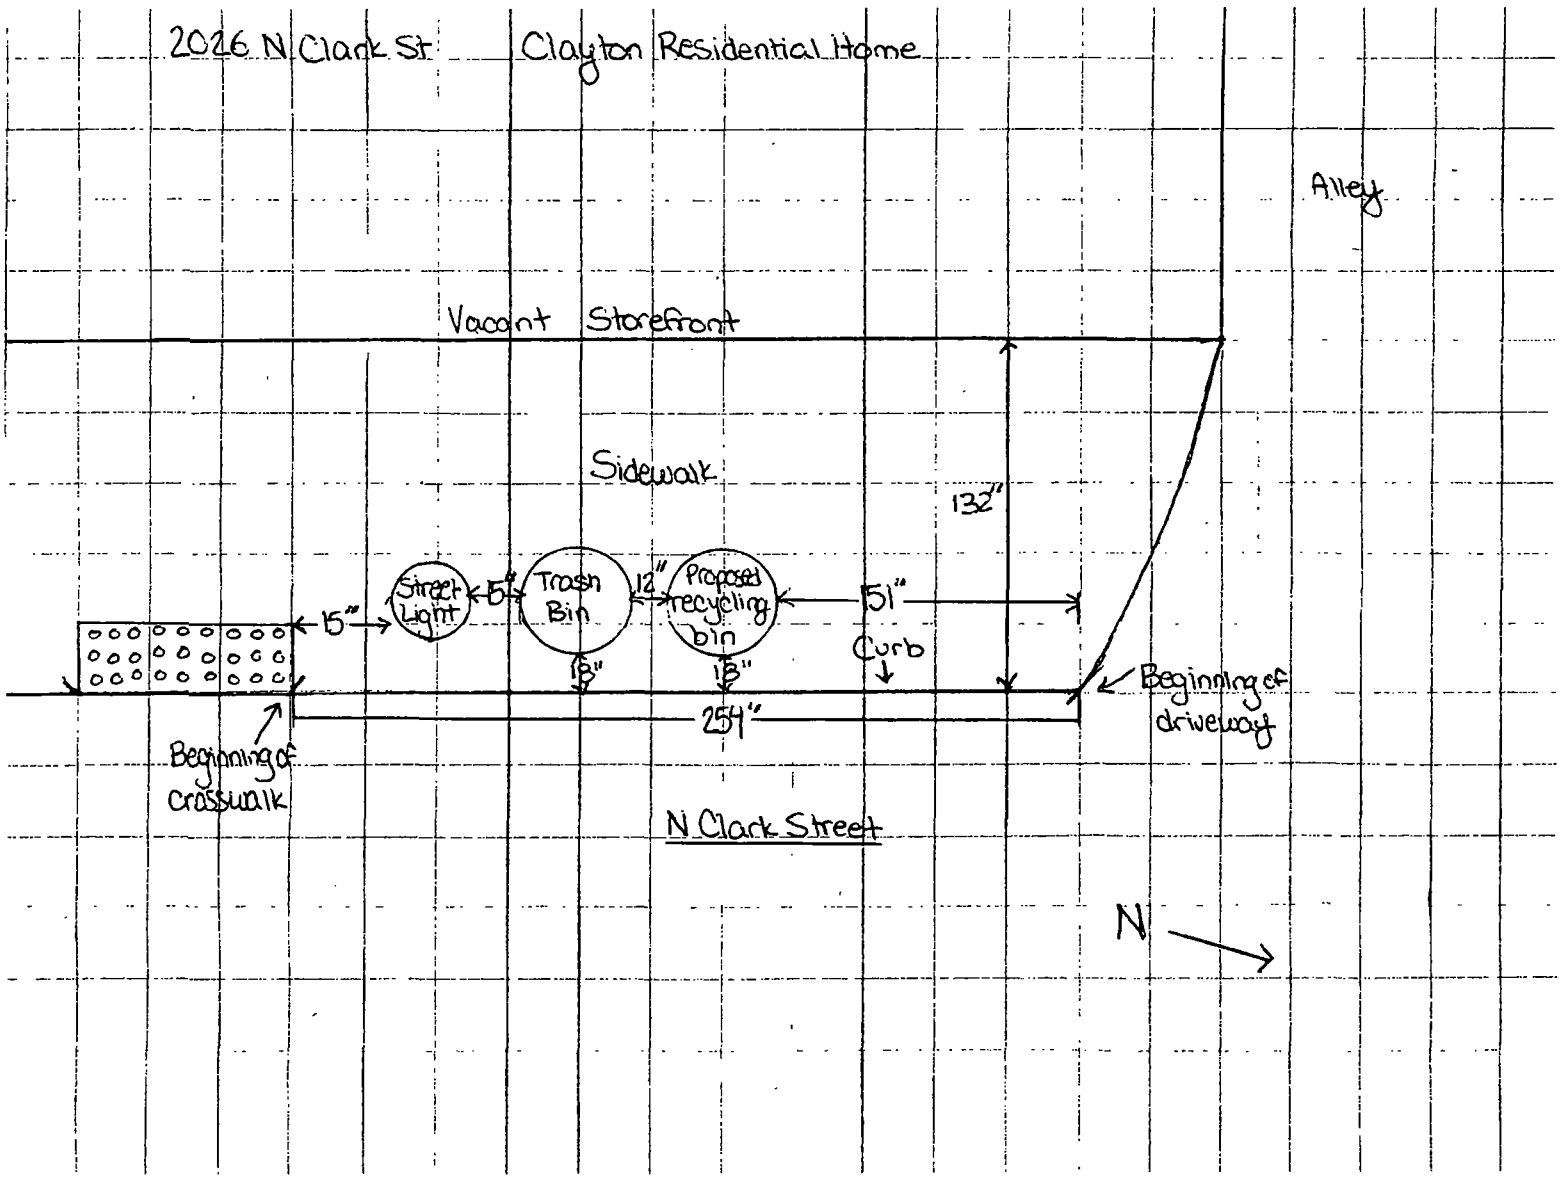
2026 N Clark St
Clayton Residential Home
Alley
Vacant Storefront
Sidewalk
132"
15"
Street Light
5"
Trash Bin
12"
Proposed recycling bin
151"
Curb
18"
18"
254"
Beginning of driveway
Beginning of crosswalk
N Clark Street
N

City of Chicago

O2015-6068

Office of the City Clerk

Document Tracking Sheet

Meeting Date:	7/29/2015
Sponsor(s):	Smith (43)
Type:	Ordinance
Title:	Grant(s) of privilege in public way for Lincoln Park Chamber of Commerce - 2063 N Clark St
Committee(s) Assignment:	Committee on Transportation and Public Way

ORDINANCE
LINCOLN PARK CHAMBER OF COMMERCE
Acct. No. 298885 - 44
Permit No. 1119336

Be It Ordained by the City Council of the City of Chicago:

SECTION 1. Permission and authority are hereby given and granted to LINCOLN PARK CHAMBER OF COMMERCE, upon the terms and subject to the conditions of this ordinance to construct, install, maintain and use one (1) Trash container(s) on the public right-of-way adjacent to its premises known as 2063 N. Clark St..

Said Trash container(s) at W. Dickens Avenue measure(s):
One (1) at one point seven five (1.75) foot in length, and one point seven five (1.75) foot in width for a total of three point zero six (3.06) square feet.

The location of said privilege shall be as shown on prints kept on file with the Department of Business Affairs and Consumer Protection and the Office of the City Clerk.

Said privilege shall be constructed in accordance with plans and specifications approved by the Department of Transportation (Division of Project Development).

This grant of privilege in the public way shall be subject to the provisions of Section 10-28-015 and all other required provisions of the Municipal Code of Chicago.

The grantee shall pay to the City of Chicago as compensation for the privilege #1119336 herein granted the sum of seventy-five ($75.00) per annum in advance.


A 25% penalty will be added for payments received after due date.

The permit holder agrees to hold the City of Chicago harmless for any damage, relocation or replacement costs associated with damage, relocation or removal of private property caused by the City performing work in the public way.

Authority herein given and granted for a period of five (5) years from and after Date of Passage.

Alderman _____

Michele Smith 43rd Ward

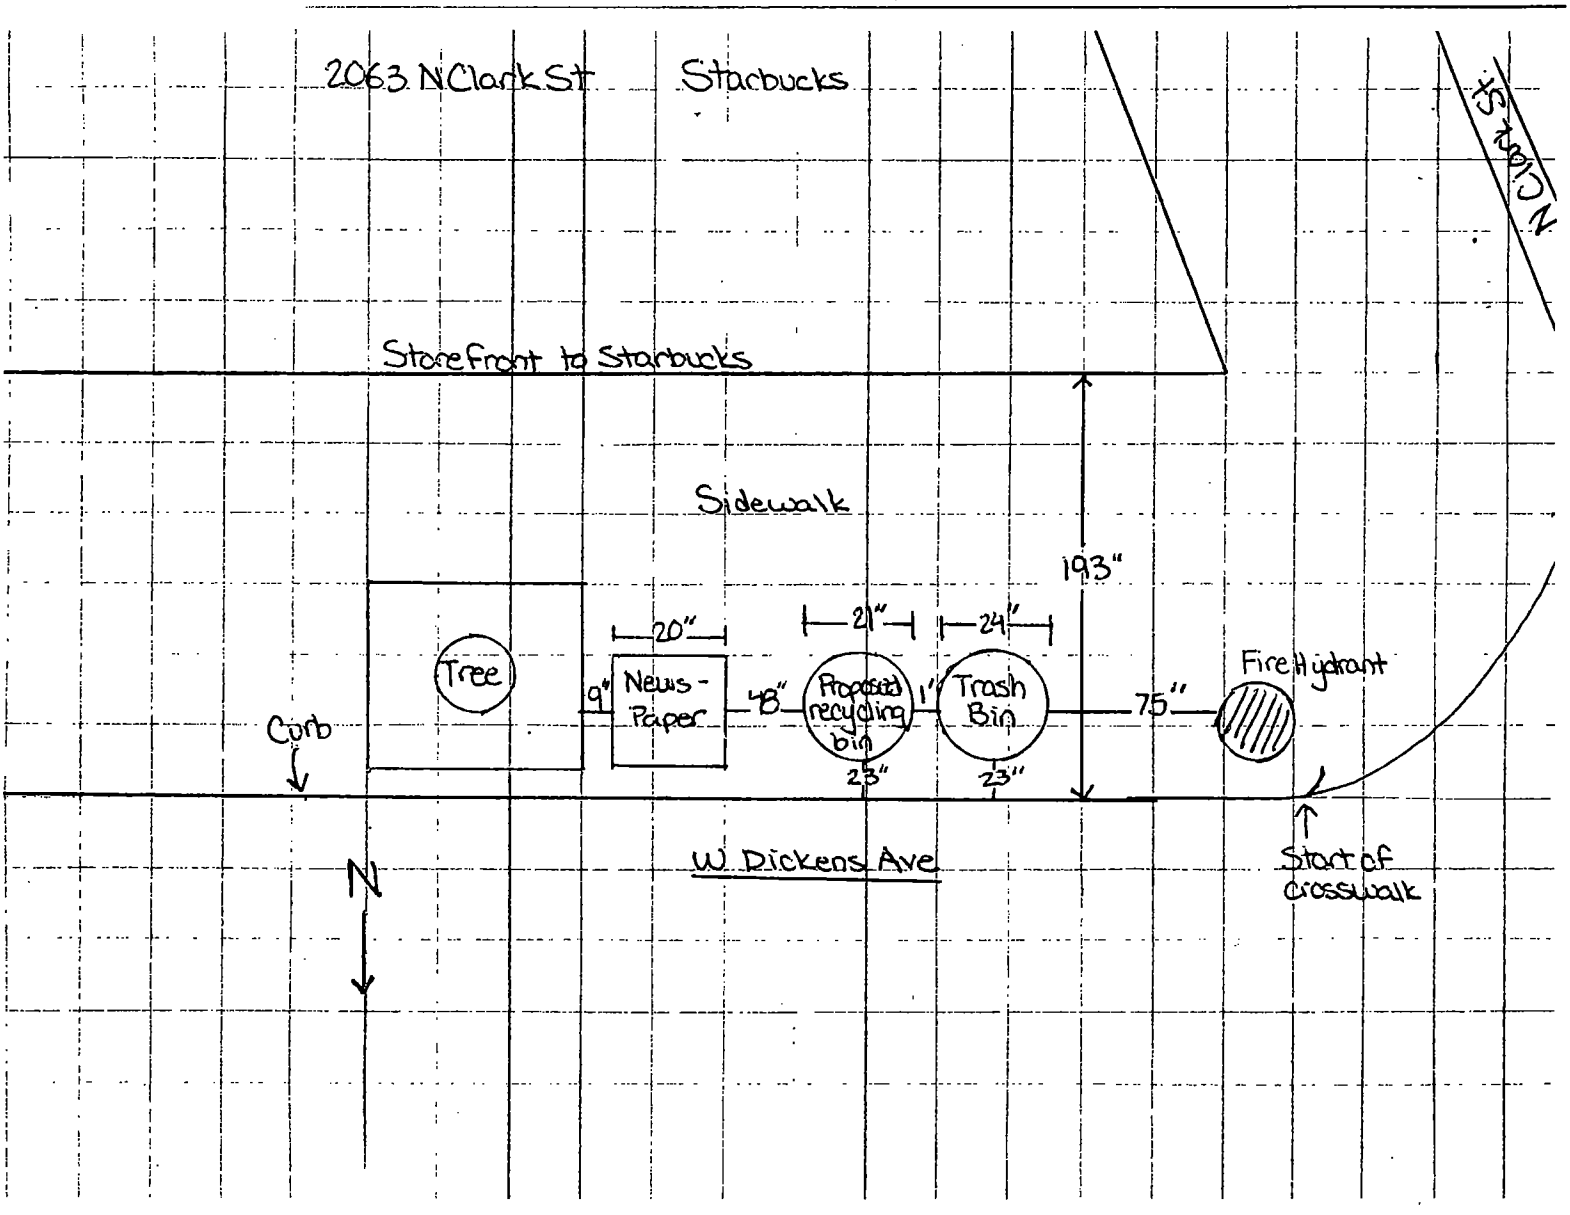
2063 N Clark St
Starbucks
N Clark St
Storefront to Starbucks
Sidewalk
193"
20"
21"
24"
Tree
9"
News - Paper
48"
Proposed recycling bin
1'
Trash Bin
75"
Fire Hydrant
Curb
23"
23"
W Dickens Ave
N
Start of crosswalk

City of Chicago

O2015-6070

Office of the City Clerk

Document Tracking Sheet

Meeting Date:	7/29/2015
Sponsor(s):	Smith (43)
Type:	Ordinance
Title:	Grant(s) of privilege in public way for Lincoln Park Chamber of Commerce - 2200 N Clark St
Committee(s) Assignment:	Committee on Transportation and Public Way

ORDINANCE
LINCOLN PARK CHAMBER OF COMMERCE
Acct. No. 298885 - 45
Permit No. 1119337

Be It Ordained by the City Council of the City of Chicago:

SECTION 1. Permission and authority are hereby given and granted to LINCOLN PARK CHAMBER OF COMMERCE, upon the terms and subject to the conditions of this ordinance to construct, install, maintain and use one (1) Trash container(s) on the public right-of-way adjacent to its premises known as 2200 N. Clark St..

Said Trash container(s) at N. Clark Street measure(s):
One (1) at one point seven five (1.75) foot in length, and one point seven five (1.75) foot in width for a total of three point zero six (3.06) square feet.

The location of said privilege shall be as shown on prints kept on file with the Department of Business Affairs and Consumer Protection and the Office of the City Clerk.

Said privilege shall be constructed in accordance with plans and specifications approved by the Department of Transportation (Division of Project Development).


This grant of privilege in the public way shall be subject to the provisions of Section 10-28-015 and all other required provisions of the Municipal Code of Chicago.

The grantee shall pay to the City of Chicago as compensation for the privilege #1119337 herein granted the sum of seventy-five ($75.00) per annum in advance.


A 25% penalty will be added for payments received after due date.

The permit holder agrees to hold the City of Chicago harmless for any damage, relocation or replacement costs associated with damage, relocation or removal of private property caused by the City performing work in the public way.

Authority herein given and granted for a period of five (5) years from and after Date of Passage.

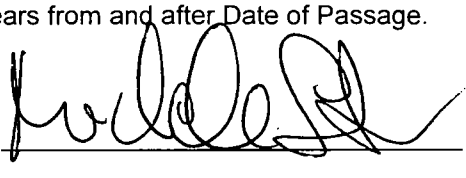Alderman 

Michele Smith 43rd Ward

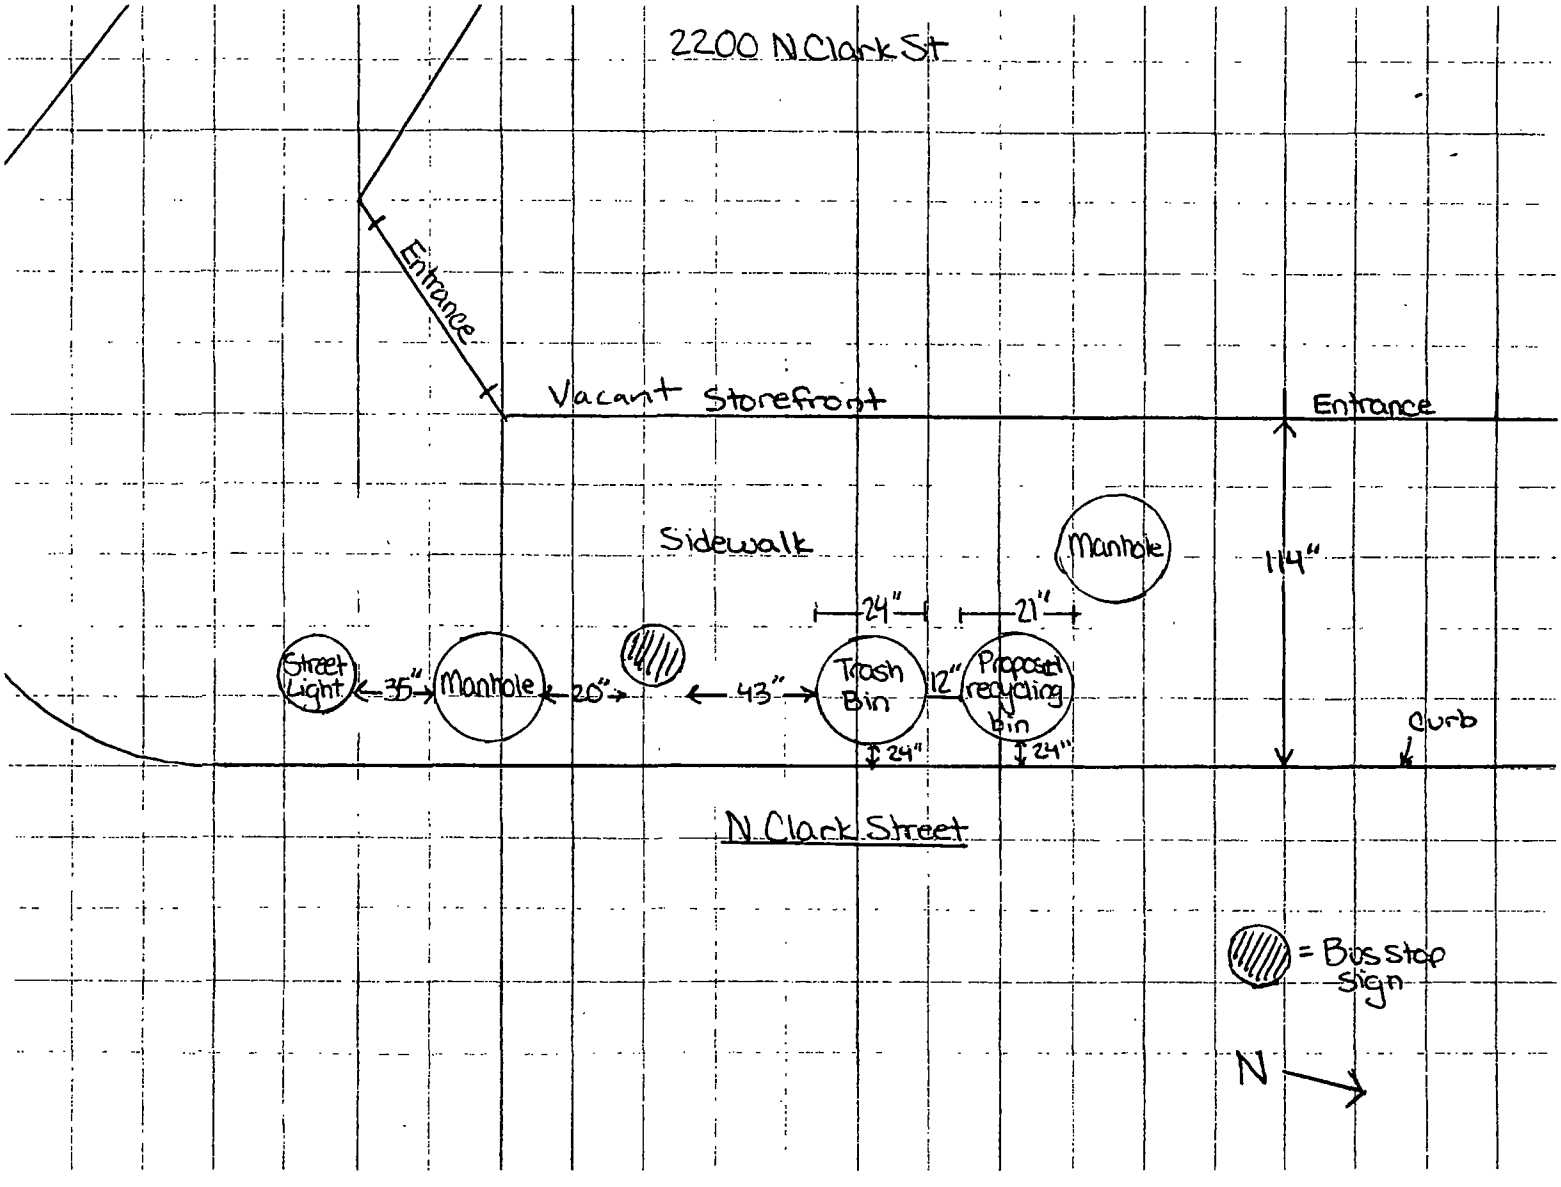
2200 N Clark St
Entrance
Vacant Storefront
Entrance
Sidewalk
Manhole
114"
24"
21"
Street Light
35"
Manhole
20"
43"
Trash Bin
12"
Proposed recycling bin
24"
24"
Curb
N Clark Street
= Bus stop sign
N

City of Chicago

O2015-6075

Office of the City Clerk

Document Tracking Sheet

Meeting Date:	7/29/2015
Sponsor(s):	Smith (43)
Type:	Ordinance
Title:	Grant(s) of privilege in public way for Lincoln Park Chamber of Commerce - 2301 N Clark St
Committee(s) Assignment:	Committee on Transportation and Public Way

ORDINANCE
LINCOLN PARK CHAMBEROF COMMERCE
Acct. No. 298885 - 46
Permit No. 1119338

Be It Ordained by the City Council of the City of Chicago:

SECTION 1. Permission and authority are hereby given and granted to LINCOLN PARK CHAMBEROF COMMERCE, upon the terms and subject to the conditions of this ordinance to construct, install, maintain and use one (1) Trash container(s) on the public right-of-way adjacent to its premises known as 2301 N. Clark St..

Said Trash container(s) at N. Clark Street measure(s):
One (1) at one point seven five (1.75) foot in length, and one point seven five (1.75) foot in width for a total of three point zero six (3.06) square feet.

The location of said privilege shall be as shown on prints kept on file with the Department of Business Affairs and Consumer Protection and the Office of the City Clerk.

Said privilege shall be constructed in accordance with plans and specifications approved by the Department of Transportation (Division of Project Development).

This grant of privilege in the public way shall be subject to the provisions of Section 10-28-015 and all other required provisions of the Municipal Code of Chicago.

The grantee shall pay to the City of Chicago as compensation for the privilege #1119338 herein granted the sum of seventy-five ($75.00) per annum in advance.


A 25% penalty will be added for payments received after due date.

The permit holder agrees to hold the City of Chicago harmless for any damage, relocation or replacement costs associated with damage, relocation or removal of private property caused by the City performing work in the public way.

Authority herein given and granted for a period of five (5) years from and after Date of Passage.

Alderman _____

Michele Smith 43rd Ward

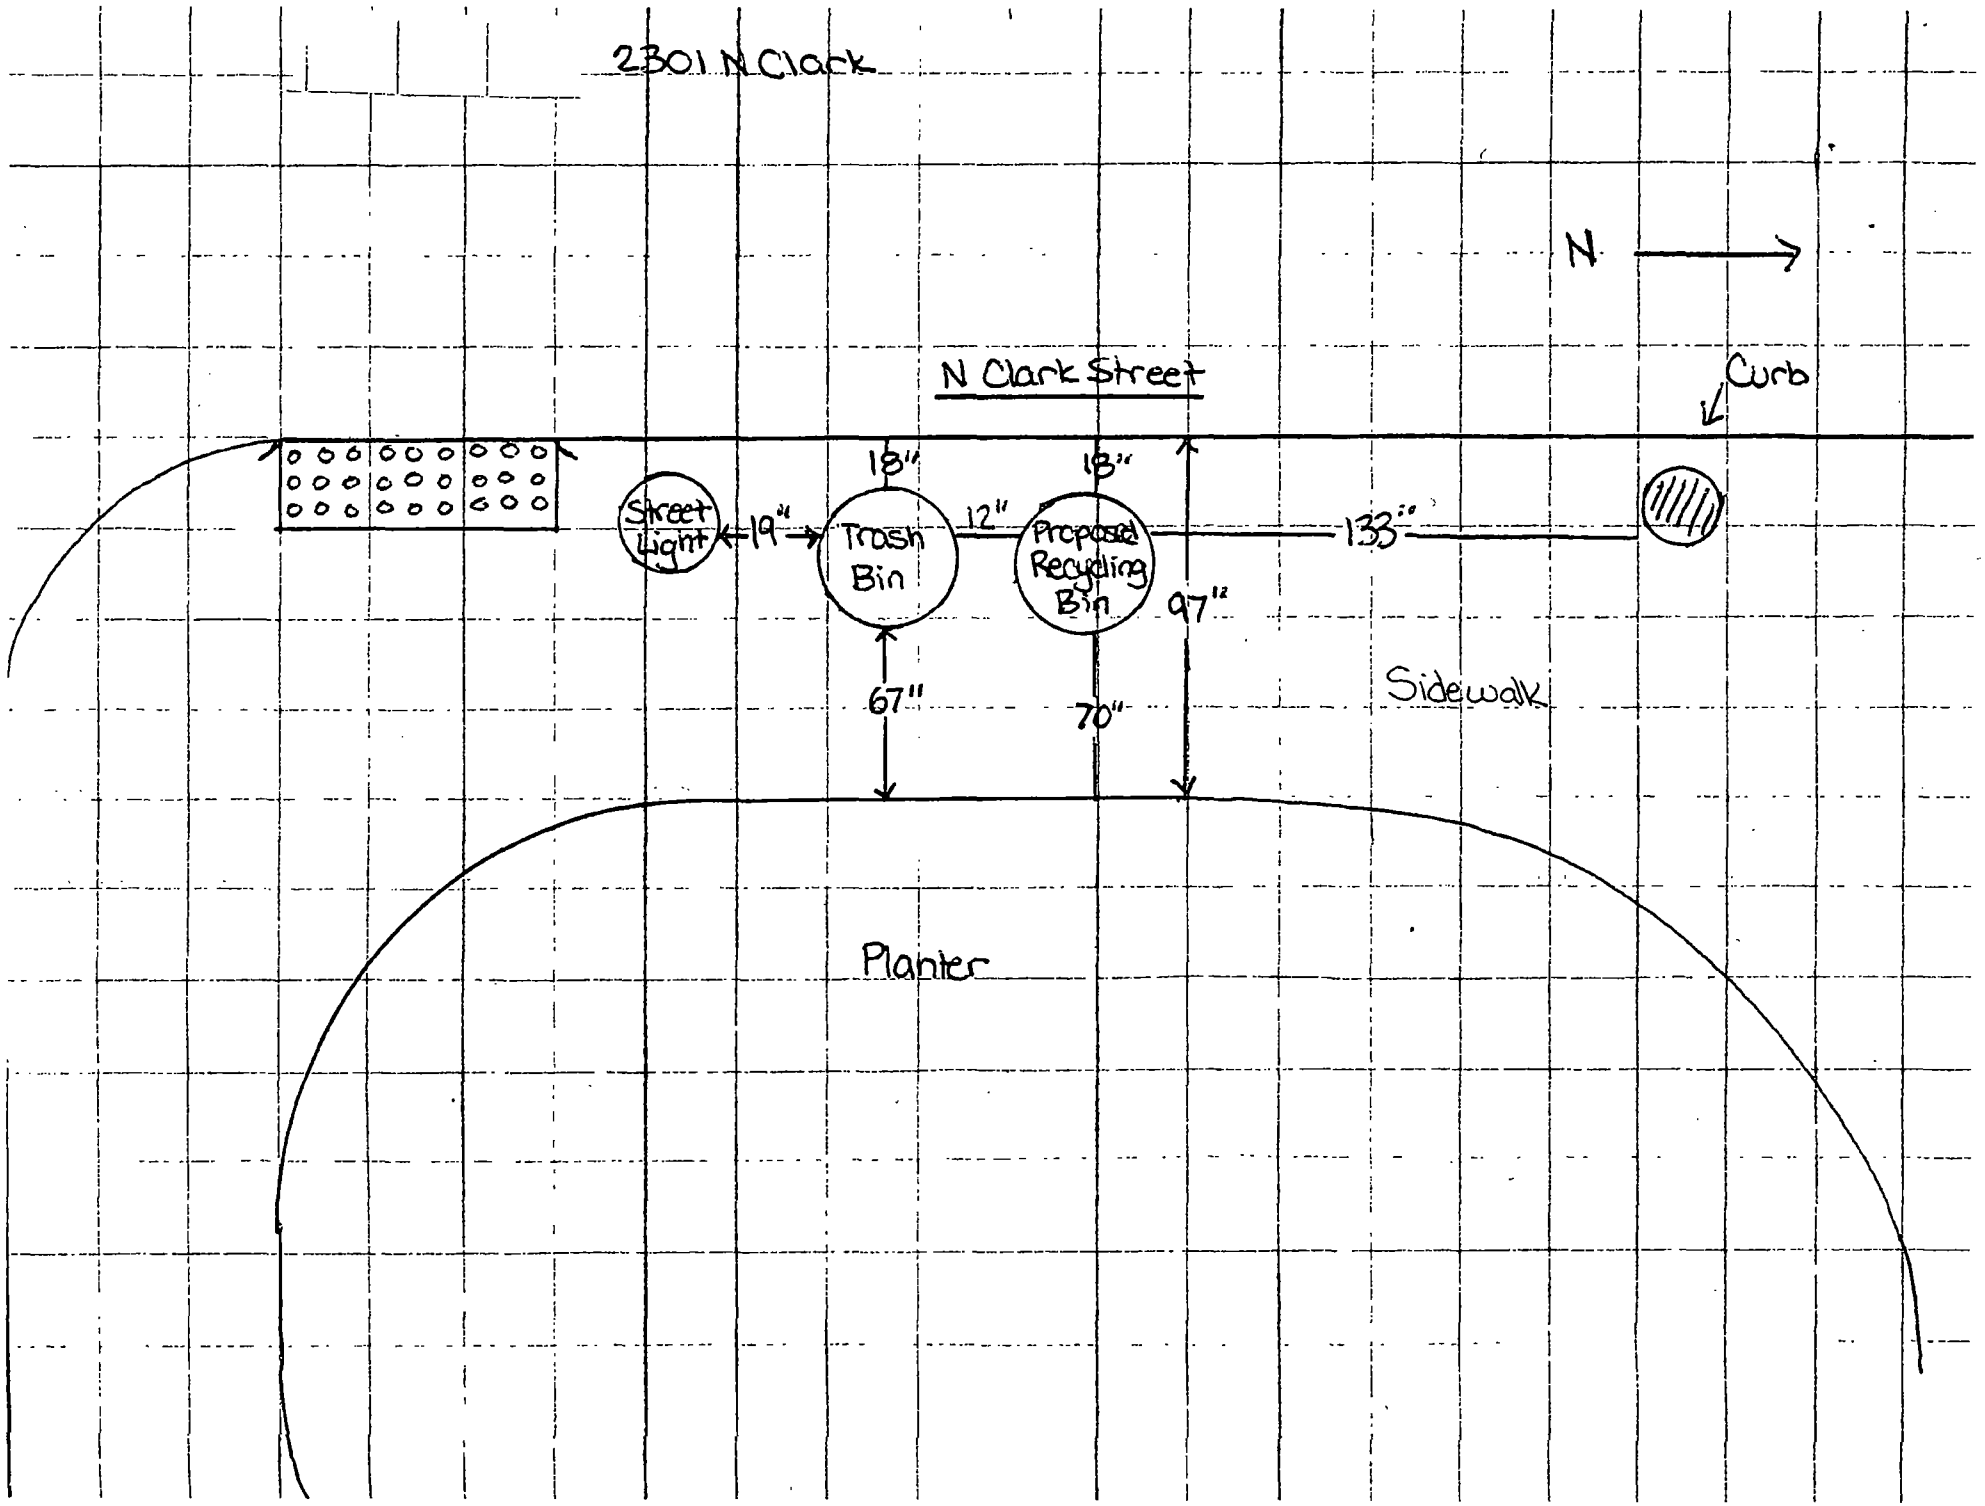
2301 N Clark
N
N Clark Street
Curb
Street Light
19"
Trash Bin
18"
12"
Proposed Recycling Bin
18"
133"
97"
67"
70"
Sidewalk
Planter

City of Chicago

O2015-6077

Office of the City Clerk

Document Tracking Sheet

Meeting Date:	7/29/2015
Sponsor(s):	Smith (43)
Type:	Ordinance
Title:	Grant(s) of privilege in public way for Lincoln Park Chamber of Commerce - 2335 N Clark St
Committee(s) Assignment:	Committee on Transportation and Public Way

ORDINANCE
LINCOLN PARK CHAMBER OF COMMERCE
Acct. No. 298885 - 47
Permit No. 1119339

Be It Ordained by the City Council of the City of Chicago:

SECTION 1. Permission and authority are hereby given and granted to LINCOLN PARK CHAMBER OF COMMERCE, upon the terms and subject to the conditions of this ordinance to construct, install, maintain and use one (1) Trash container(s) on the public right-of-way adjacent to its premises known as 2335 N. Clark St..

Said Trash container(s) at N. Clark Street measure(s):
One (1) at one point seven five (1.75) foot in length, and one point seven five (1.75) foot in width for a total of three point zero six (3.06) square feet.

The location of said privilege shall be as shown on prints kept on file with the Department of Business Affairs and Consumer Protection and the Office of the City Clerk.

Said privilege shall be constructed in accordance with plans and specifications approved by the Department of Transportation (Division of Project Development).

This grant of privilege in the public way shall be subject to the provisions of Section 10-28-015 and all other required provisions of the Municipal Code of Chicago.

The grantee shall pay to the City of Chicago as compensation for the privilege #1119339 herein granted the sum of seventy-five ($75.00) per annum in advance.

A 25% penalty will be added for payments received after due date.


The permit holder agrees to hold the City of Chicago harmless for any damage, relocation or replacement costs associated with damage, relocation or removal of private property caused by the City performing work in the public way.

Authority herein given and granted for a period of five (5) years from and after Date of Passage.

Alderman _____

Michele Smith 43rd Ward

2335 N Clark St — North Community Bank/Walgreens

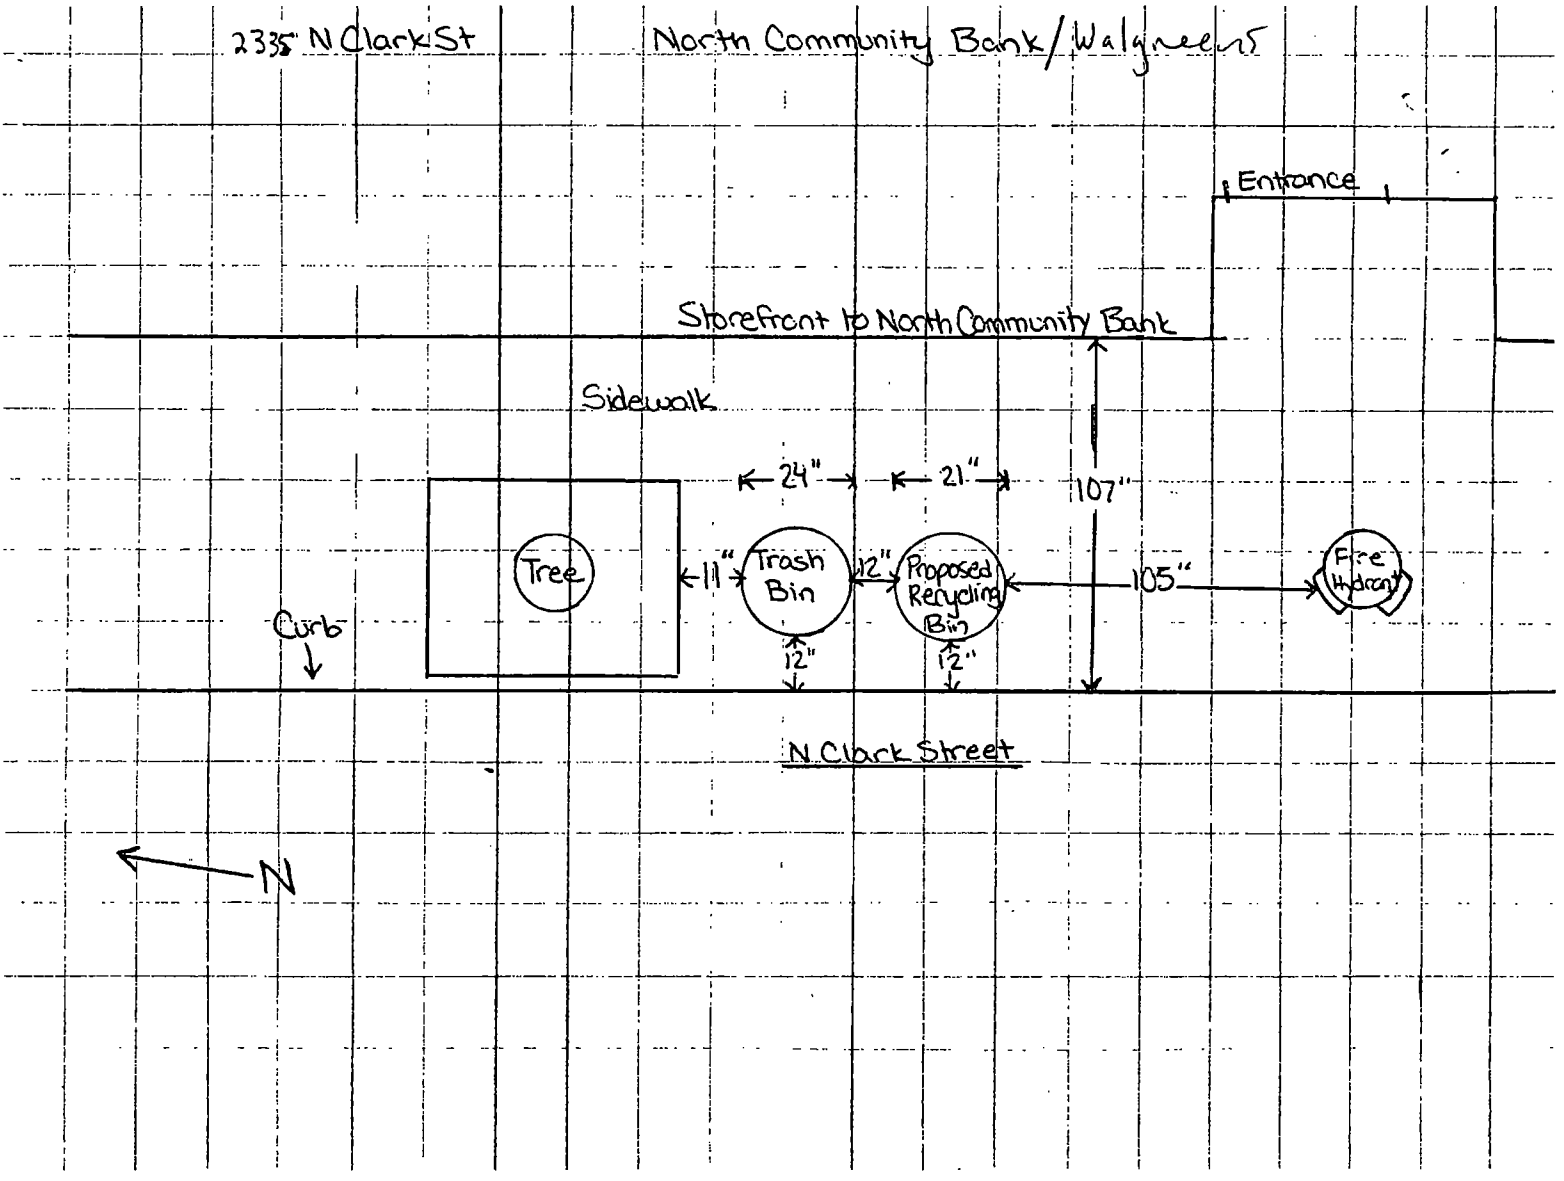

City of Chicago

O2015-6078

Office of the City Clerk

Document Tracking Sheet

Meeting Date:	7/29/2015
Sponsor(s):	Smith (43)
Type:	Ordinance
Title:	Grant(s) of privilege in public way for Lincoln Park Chamber of Commerce - 2400 N Clark St
Committee(s) Assignment:	Committee on Transportation and Public Way

ORDINANCE
LINCOLN PARK CHAMBER OF COMMERCE
Acct. No. 298885 - 49
Permit No. 1119347

Be It Ordained by the City Council of the City of Chicago:

SECTION 1. Permission and authority are hereby given and granted to LINCOLN PARK CHAMBER OF COMMERCE, upon the terms and subject to the conditions of this ordinance to construct, install, maintain and use one (1) Trash container(s) on the public right-of-way adjacent to its premises known as 2400 N. Clark St..

Said Trash container(s) at N. Clark Street measure(s):
One (1) at one point seven five (1.75) foot in length, and one point seven five (1.75) foot in width for a total of three point zero six (3.06) square feet.

The location of said privilege shall be as shown on prints kept on file with the Department of Business Affairs and Consumer Protection and the Office of the City Clerk.

Said privilege shall be constructed in accordance with plans and specifications approved by the Department of Transportation (Division of Project Development).

This grant of privilege in the public way shall be subject to the provisions of Section 10-28-015 and all other required provisions of the Municipal Code of Chicago.

The grantee shall pay to the City of Chicago as compensation for the privilege #1119347 herein granted the sum of seventy-five ($75.00) per annum in advance.


A 25% penalty will be added for payments received after due date.

The permit holder agrees to hold the City of Chicago harmless for any damage, relocation or replacement costs associated with damage, relocation or removal of private property caused by the City performing work in the public way.

Authority herein given and granted for a period of five (5) years from and after Date of Passage.

Alderman _____

Michele Smith 43rd Ward

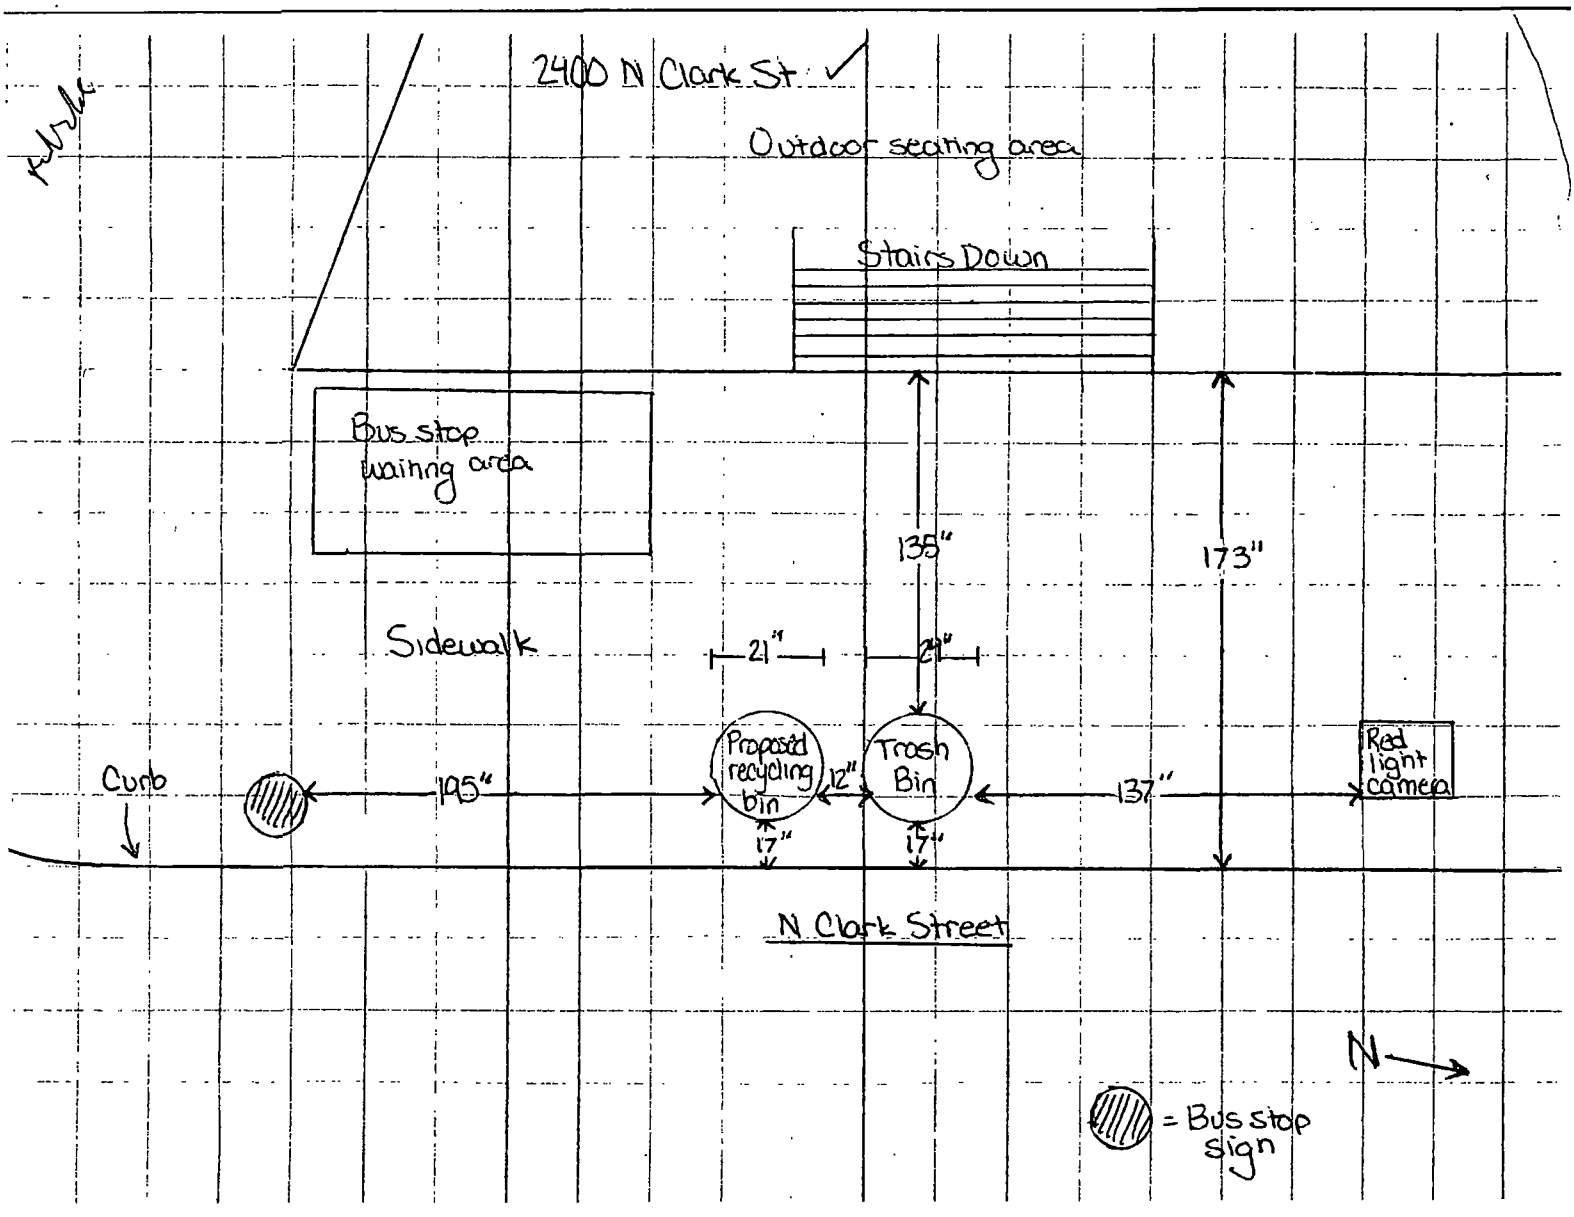
2400 N Clark St
Outdoor seating area
Stairs Down
Bus stop waiting area
135"
173"
Sidewalk
21"
24"
Curb
195"
Proposed recycling bin
12"
Trash Bin
137"
Red light camera
17"
17"
N Clark Street
N
= Bus stop sign

City of Chicago

O2015-6080

Office of the City Clerk

Document Tracking Sheet

Meeting Date:	7/29/2015
Sponsor(s):	Smith (43)
Type:	Ordinance
Title:	Grant(s) of privilege in public way forLincoln Park Chamber of Commerce - 2453 N Clark St
Committee(s) Assignment:	Committee on Transportation and Public Way

ORDINANCE
LINCOLN PARKN CHAMBER OF COMMERCE
Acct. No. 298885 - 50
Permit No. 1119348

Be It Ordained by the City Council of the City of Chicago:

SECTION 1. Permission and authority are hereby given and granted to LINCOLN PARKN CHAMBER OF COMMERCE, upon the terms and subject to the conditions of this ordinance to construct, install, maintain and use one (1) Trash container(s) on the public right-of-way adjacent to its premises known as 2453 N. Clark St..

Said Trash container(s) at N. Clark Street measure(s):
One (1) at one point seven five (1.75) foot in length, and one point seven five (1.75) foot in width for a total of three point zero six (3.06) square feet.

The location of said privilege shall be as shown on prints kept on file with the Department of Business Affairs and Consumer Protection and the Office of the City Clerk.

Said privilege shall be constructed in accordance with plans and specifications approved by the Department of Transportation (Division of Project Development).

This grant of privilege in the public way shall be subject to the provisions of Section 10-28-015 and all other required provisions of the Municipal Code of Chicago.

The grantee shall pay to the City of Chicago as compensation for the privilege #1119348 herein granted the sum of seventy-five ($75.00) per annum in advance.


A 25% penalty will be added for payments received after due date.

The permit holder agrees to hold the City of Chicago harmless for any damage, relocation or replacement costs associated with damage, relocation or removal of private property caused by the City performing work in the public way.

Authority herein given and granted for a period of five (5) years from and after Date of Passage.

Alderman _____

Michele Smith 43rd Ward

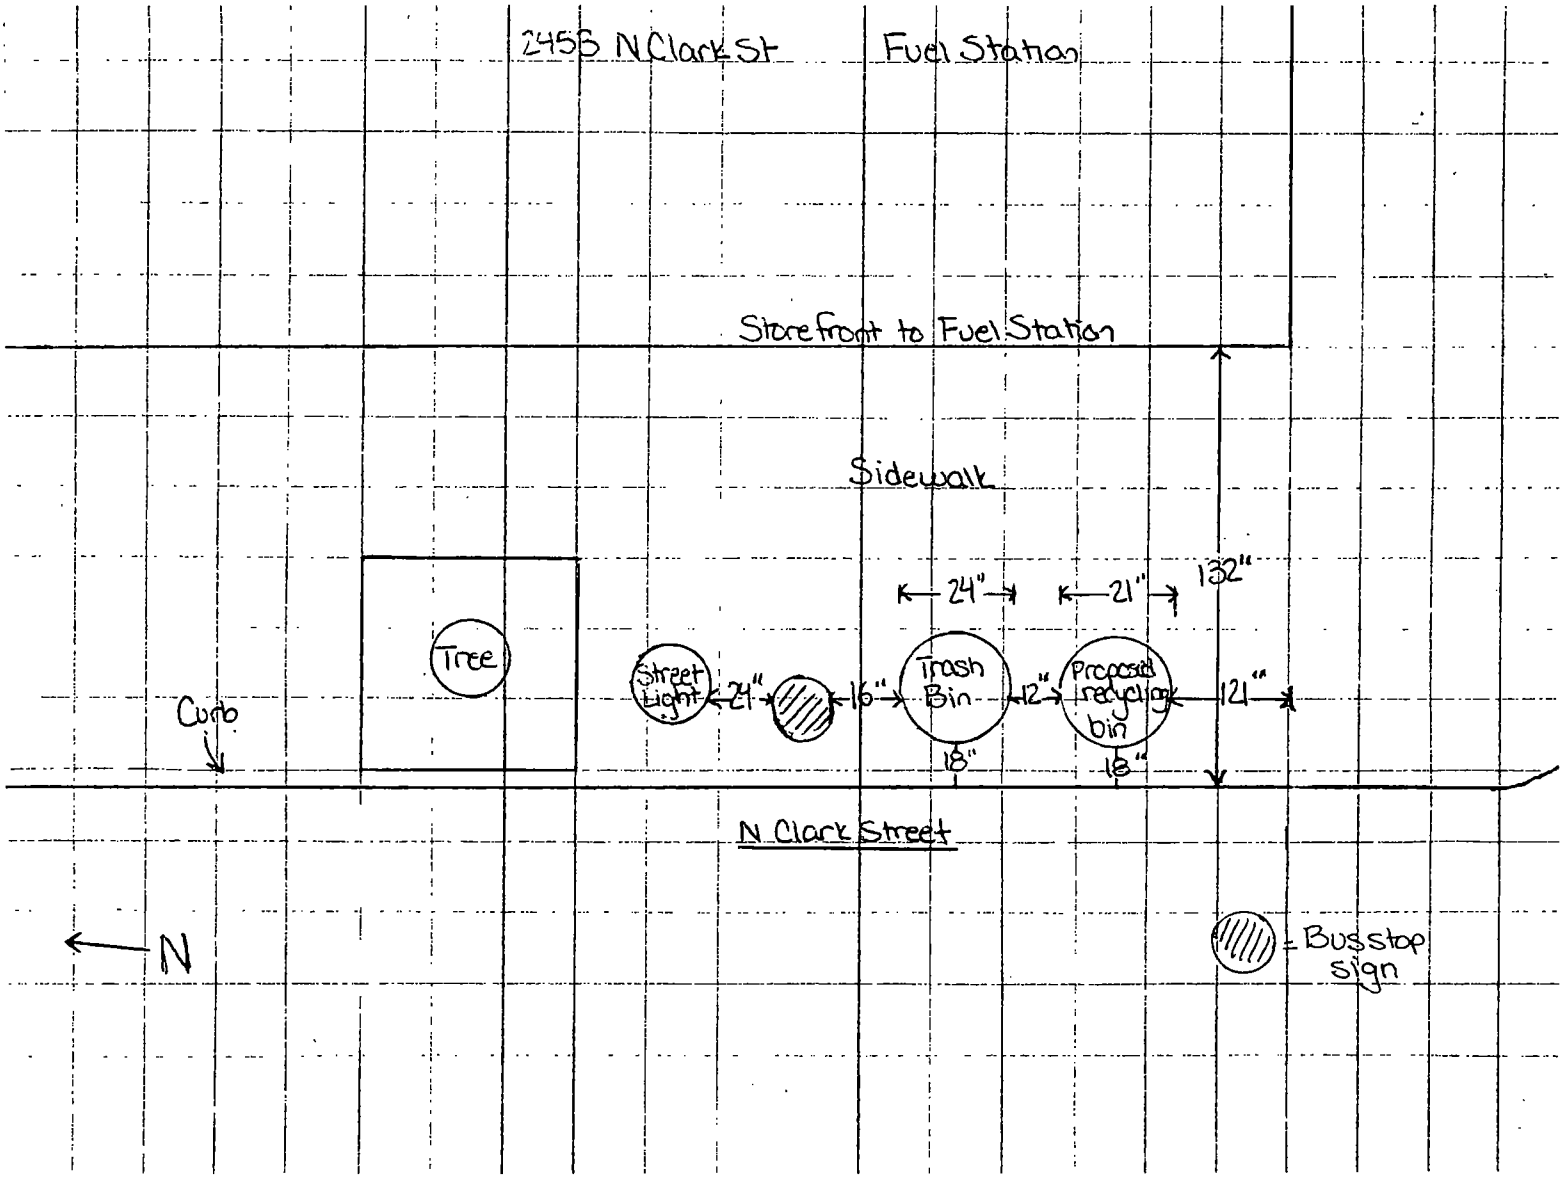
2455 N Clark St
Fuel Station
Storefront to Fuel Station
Sidewalk
24"
21"
132"
Tree
Street Light
21"
16"
Trash Bin
12"
Proposed recycling bin
12"
18"
18"
Curb
N Clark Street
N
= Bus stop sign

City of Chicago

O2015-6081

Office of the City Clerk

Document Tracking Sheet

Meeting Date:	7/29/2015
Sponsor(s):	Smith (43)
Type:	Ordinance
Title:	Grant(s) of privilege in public way for Lincoln Park Chamber of Commerce - 2485 N Clark St
Committee(s) Assignment:	Committee on Transportation and Public Way

ORDINANCE
LINCOLN PARK CHAMBER OF COMMERCE
Acct. No. 298885 - 51
Permit No. 1119349

Be It Ordained by the City Council of the City of Chicago:

SECTION 1. Permission and authority are hereby given and granted to LINCOLN PARK CHAMBER OF COMMERCE, upon the terms and subject to the conditions of this ordinance to construct, install, maintain and use one (1) Trash container(s) on the public right-of-way adjacent to its premises known as 2485 N. Clark St..

Said Trash container(s) at N. Clark Street measure(s):
One (1) at one point seven five (1.75) foot in length, and one point seven five (1.75) foot in width for a total of three point zero six (3.06) square feet.

The location of said privilege shall be as shown on prints kept on file with the Department of Business Affairs and Consumer Protection and the Office of the City Clerk.

Said privilege shall be constructed in accordance with plans and specifications approved by the Department of Transportation (Division of Project Development).


This grant of privilege in the public way shall be subject to the provisions of Section 10-28-015 and all other required provisions of the Municipal Code of Chicago.

The grantee shall pay to the City of Chicago as compensation for the privilege #1119349 herein granted the sum of seventy-five ($75.00) per annum in advance.


A 25% penalty will be added for payments received after due date.

The permit holder agrees to hold the City of Chicago harmless for any damage, relocation or replacement costs associated with damage, relocation or removal of private property caused by the City performing work in the public way.

Authority herein given and granted for a period of five (5) years from and after Date of Passage.

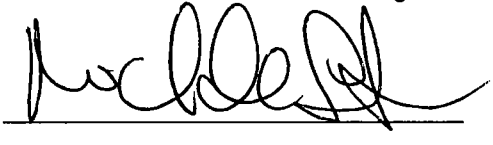Alderman 

Michele Smith 43rd Ward

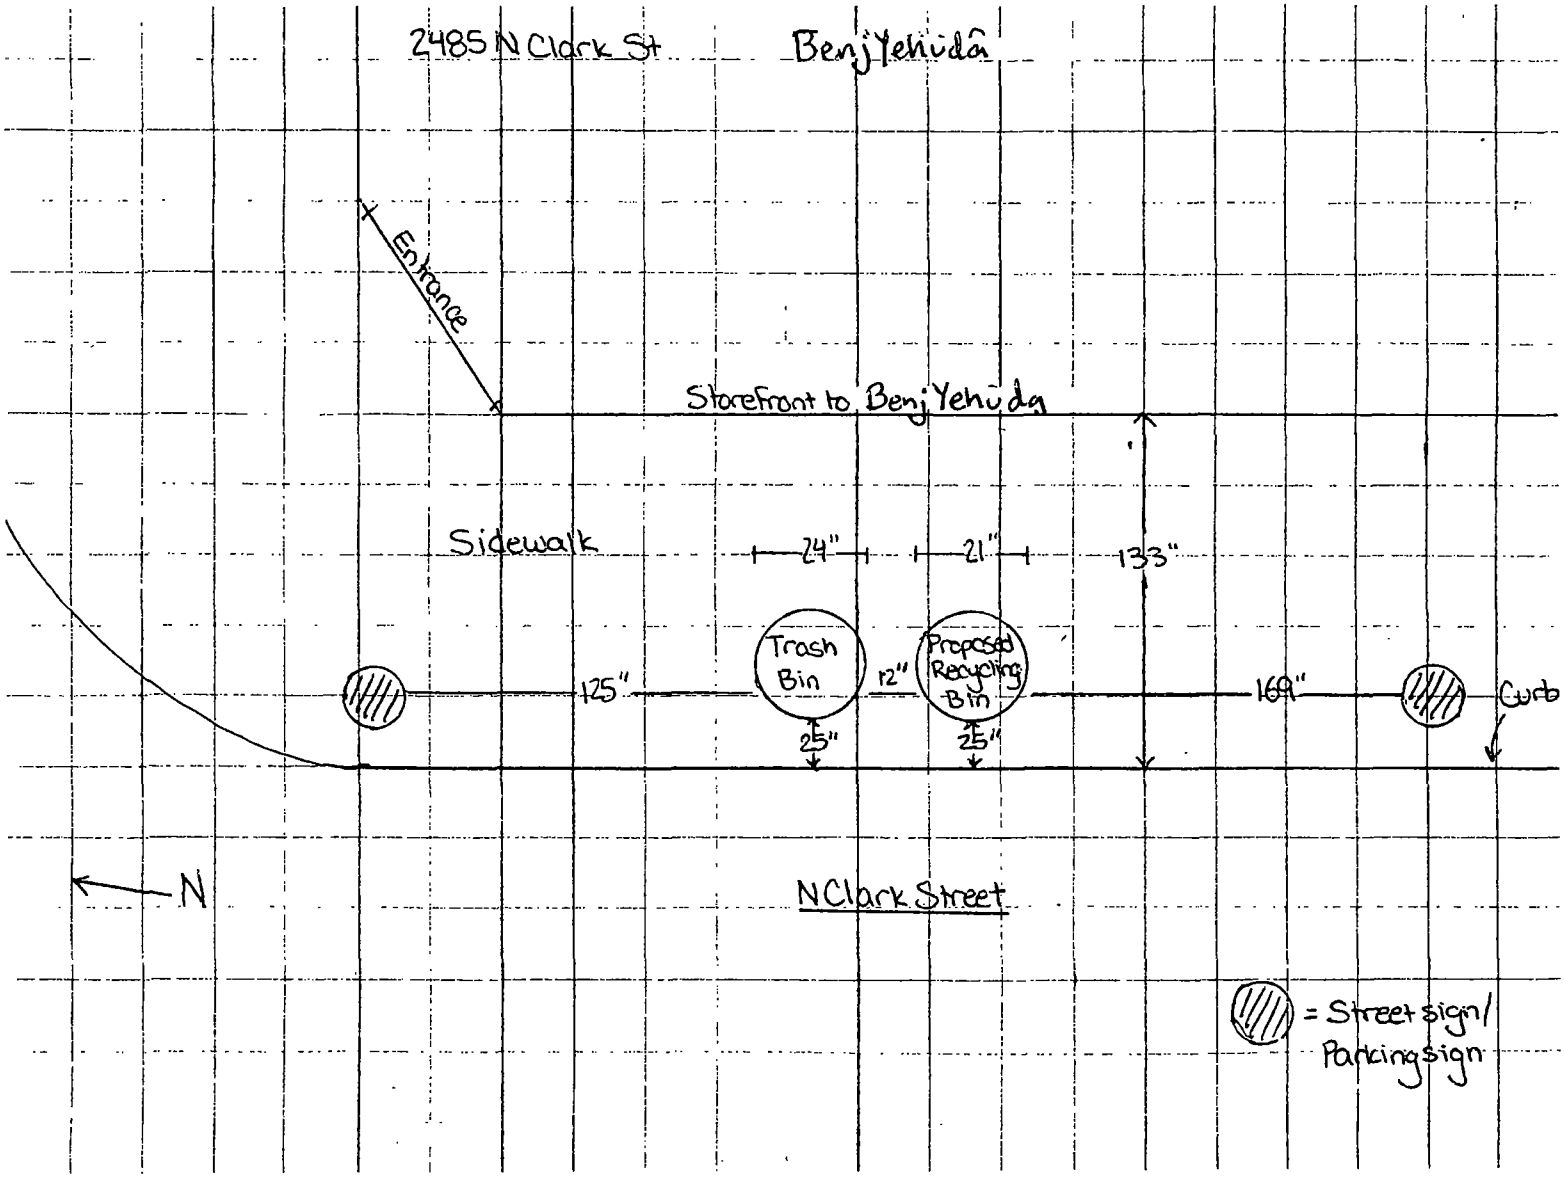
2485 N Clark St
Benj Yehuda
Entrance
Storefront to Benj Yehuda
Sidewalk
24"
21"
133"
Trash Bin
Proposed Recycling Bin
125"
12"
169"
Curb
25"
25"
N
N Clark Street
= Street sign/ Parking sign

City of Chicago

O2015-6083

Office of the City Clerk

Document Tracking Sheet

Meeting Date:	7/29/2015
Sponsor(s):	Smith (43)
Type:	Ordinance
Title:	Grant(s) of privilege in public way for Lincoln Park Chamber of Commerce - 2530 N Clark St
Committee(s) Assignment:	Committee on Transportation and Public Way

ORDINANCE
LINCOLN PARK CHAMBER OF COMMERCE
Acct. No. 298885 - 52
Permit No. 1119350

Be It Ordained by the City Council of the City of Chicago:

SECTION 1. Permission and authority are hereby given and granted to LINCOLN PARK CHAMBER OF COMMERCE, upon the terms and subject to the conditions of this ordinance to construct, install, maintain and use one (1) Trash container(s) on the public right-of-way adjacent to its premises known as 2530 N. Clark St..

Said Trash container(s) at N. Clark Street measure(s):
One (1) at one point seven five (1.75) foot in length, and one point seven five (1.75) foot in width for a total of three point zero six (3.06) square feet.

The location of said privilege shall be as shown on prints kept on file with the Department of Business Affairs and Consumer Protection and the Office of the City Clerk.

Said privilege shall be constructed in accordance with plans and specifications approved by the Department of Transportation (Division of Project Development).

This grant of privilege in the public way shall be subject to the provisions of Section 10-28-015 and all other required provisions of the Municipal Code of Chicago.

The grantee shall pay to the City of Chicago as compensation for the privilege #1119350 herein granted the sum of seventy-five ($75.00) per annum in advance.


A 25% penalty will be added for payments received after due date.

The permit holder agrees to hold the City of Chicago harmless for any damage, relocation or replacement costs associated with damage, relocation or removal of private property caused by the City performing work in the public way.

Authority herein given and granted for a period of five (5) years from and after Date of Passage.

Alderman _____

Michele Smith 43rd Ward

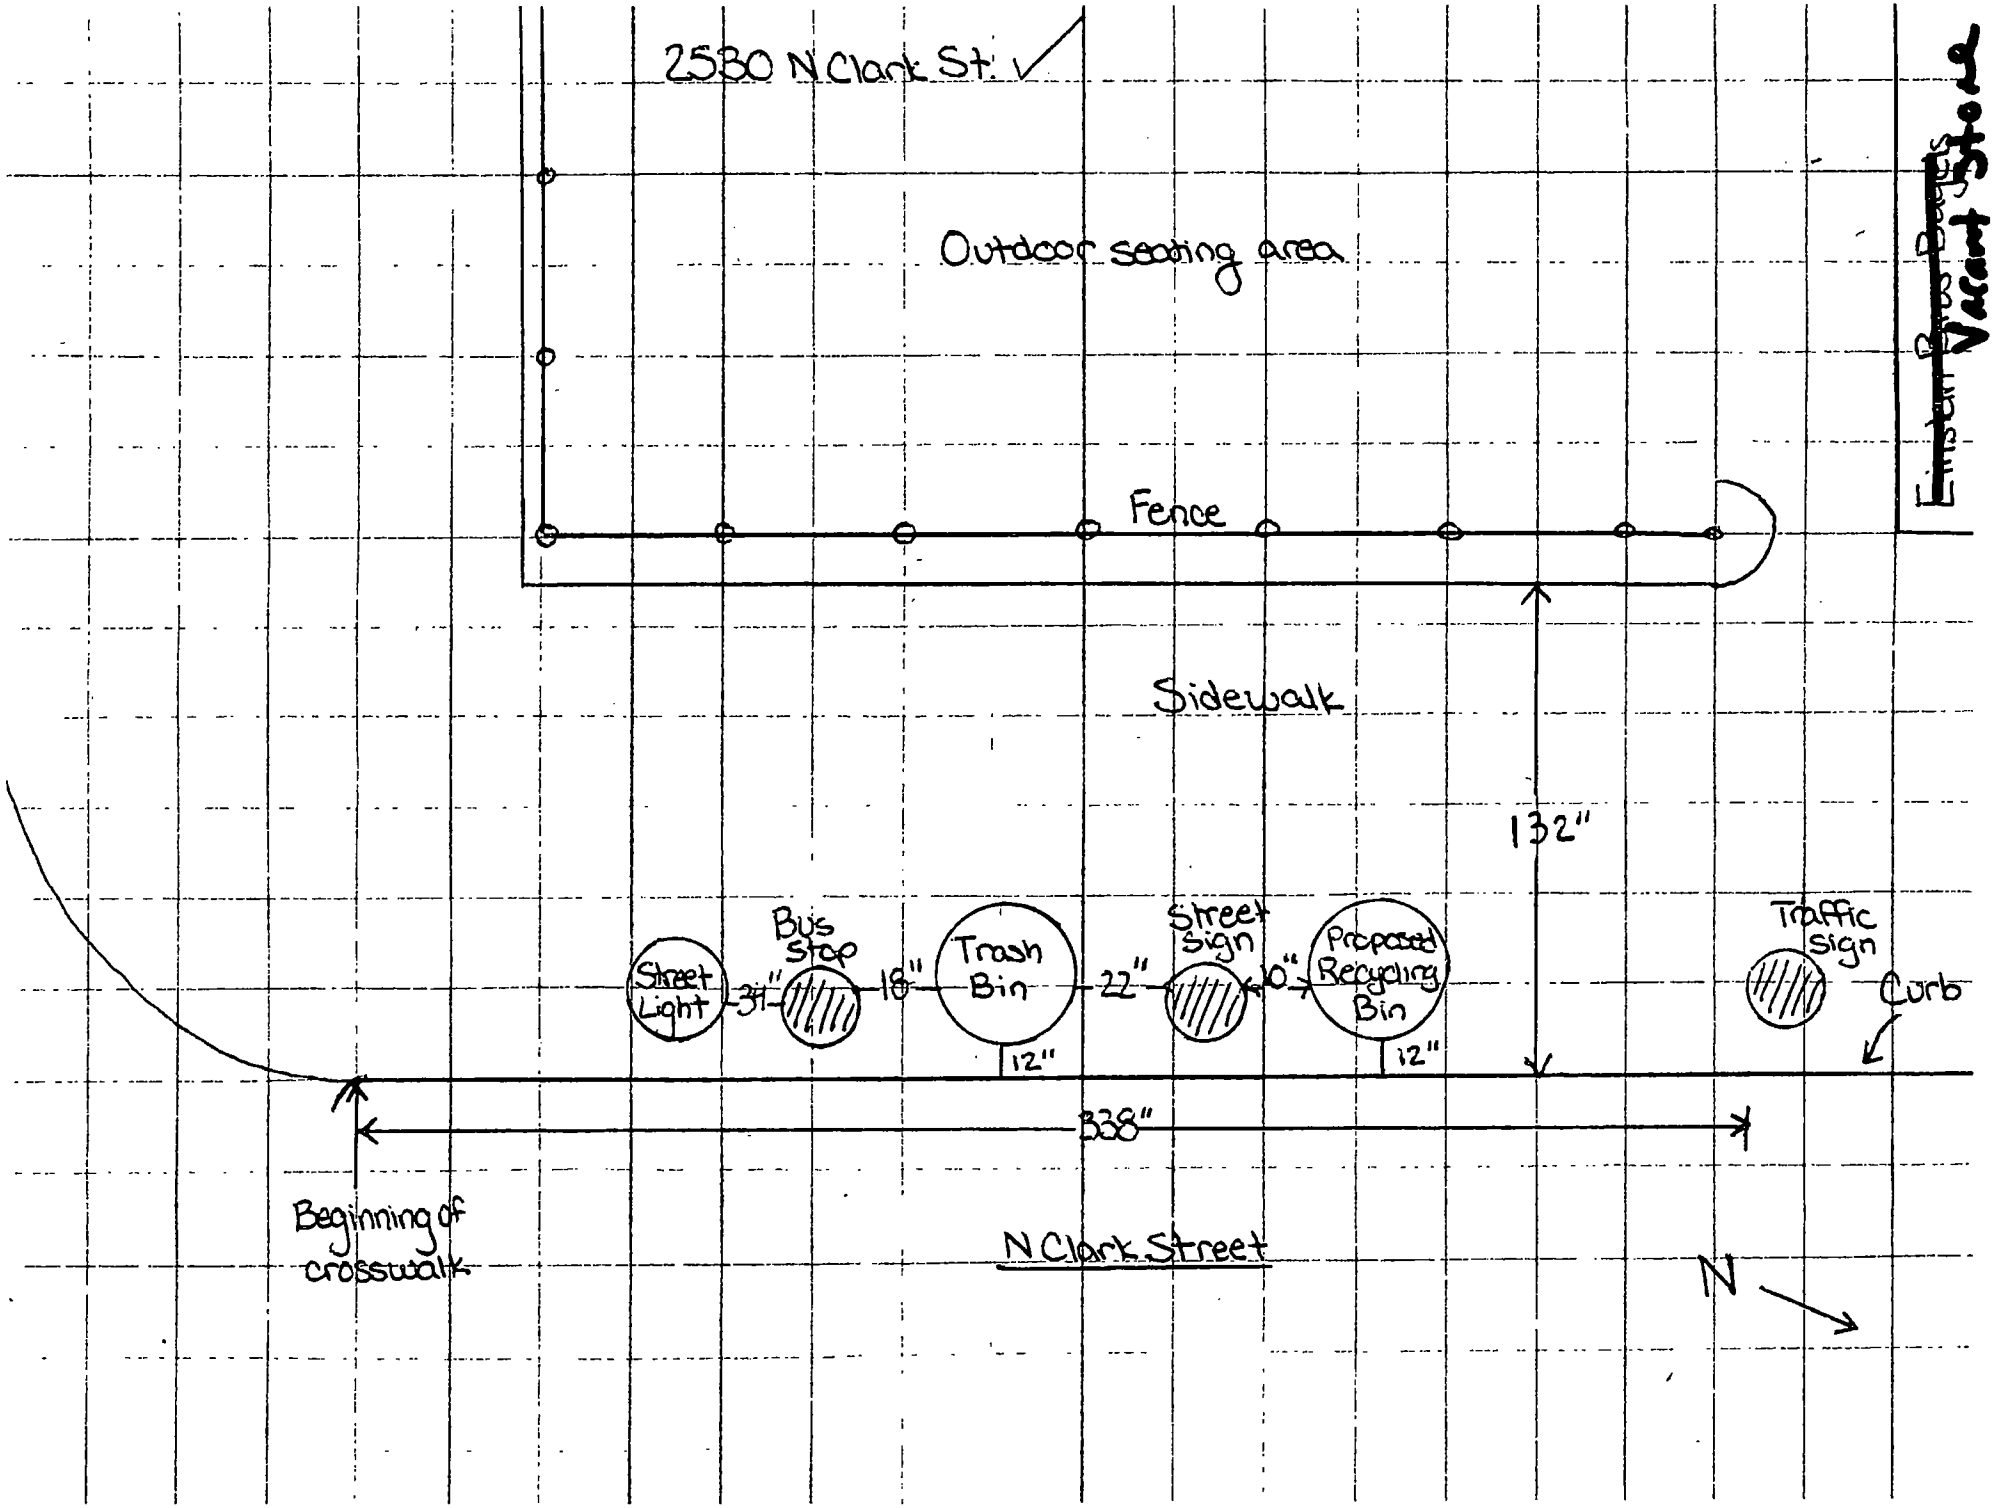
2530 N Clark St.
Outdoor seating area
Fence
Sidewalk
132"
Street Light
31"
Bus stop
18"
Trash Bin
22"
Street sign
10"
Proposed Recycling Bin
12"
12"
Traffic sign
Curb
338"
Beginning of crosswalk
N Clark Street
N
Entrance

City of Chicago

O2015-6085

Office of the City Clerk

Document Tracking Sheet

Meeting Date:	7/29/2015
Sponsor(s):	Smith (43)
Type:	Ordinance
Title:	Grant(s) of privilege in public way for Lincoln Park Chamber of Commerce - 2555 N Clark St
Committee(s) Assignment:	Committee on Transportation and Public Way

ORDINANCE
LINCOLN PARK CHAMBER OF COMMERCE
Acct. No. 298885 - 53
Permit No. 1119352

Be It Ordained by the City Council of the City of Chicago:

SECTION 1. Permission and authority are hereby given and granted to LINCOLN PARK CHAMBER OF COMMERCE, upon the terms and subject to the conditions of this ordinance to construct, install, maintain and use one (1) Trash container(s) on the public right-of-way adjacent to its premises known as 2555 N. Clark St..

Said Trash container(s) at N. Clark Street measure(s):
One (1) at one point seven five (1.75) foot in length, and one point seven five (1.75) foot in width for a total of three point zero six (3.06) square feet.

The location of said privilege shall be as shown on prints kept on file with the Department of Business Affairs and Consumer Protection and the Office of the City Clerk.

Said privilege shall be constructed in accordance with plans and specifications approved by the Department of Transportation (Division of Project Development).

This grant of privilege in the public way shall be subject to the provisions of Section 10-28-015 and all other required provisions of the Municipal Code of Chicago.

The grantee shall pay to the City of Chicago as compensation for the privilege #1119352 herein granted the sum of seventy-five ($75.00) per annum in advance.


A 25% penalty will be added for payments received after due date.

The permit holder agrees to hold the City of Chicago harmless for any damage, relocation or replacement costs associated with damage, relocation or removal of private property caused by the City performing work in the public way.

Authority herein given and granted for a period of five (5) years from and after Date of Passage.

Alderman _____

Michele Smith 43rd Ward

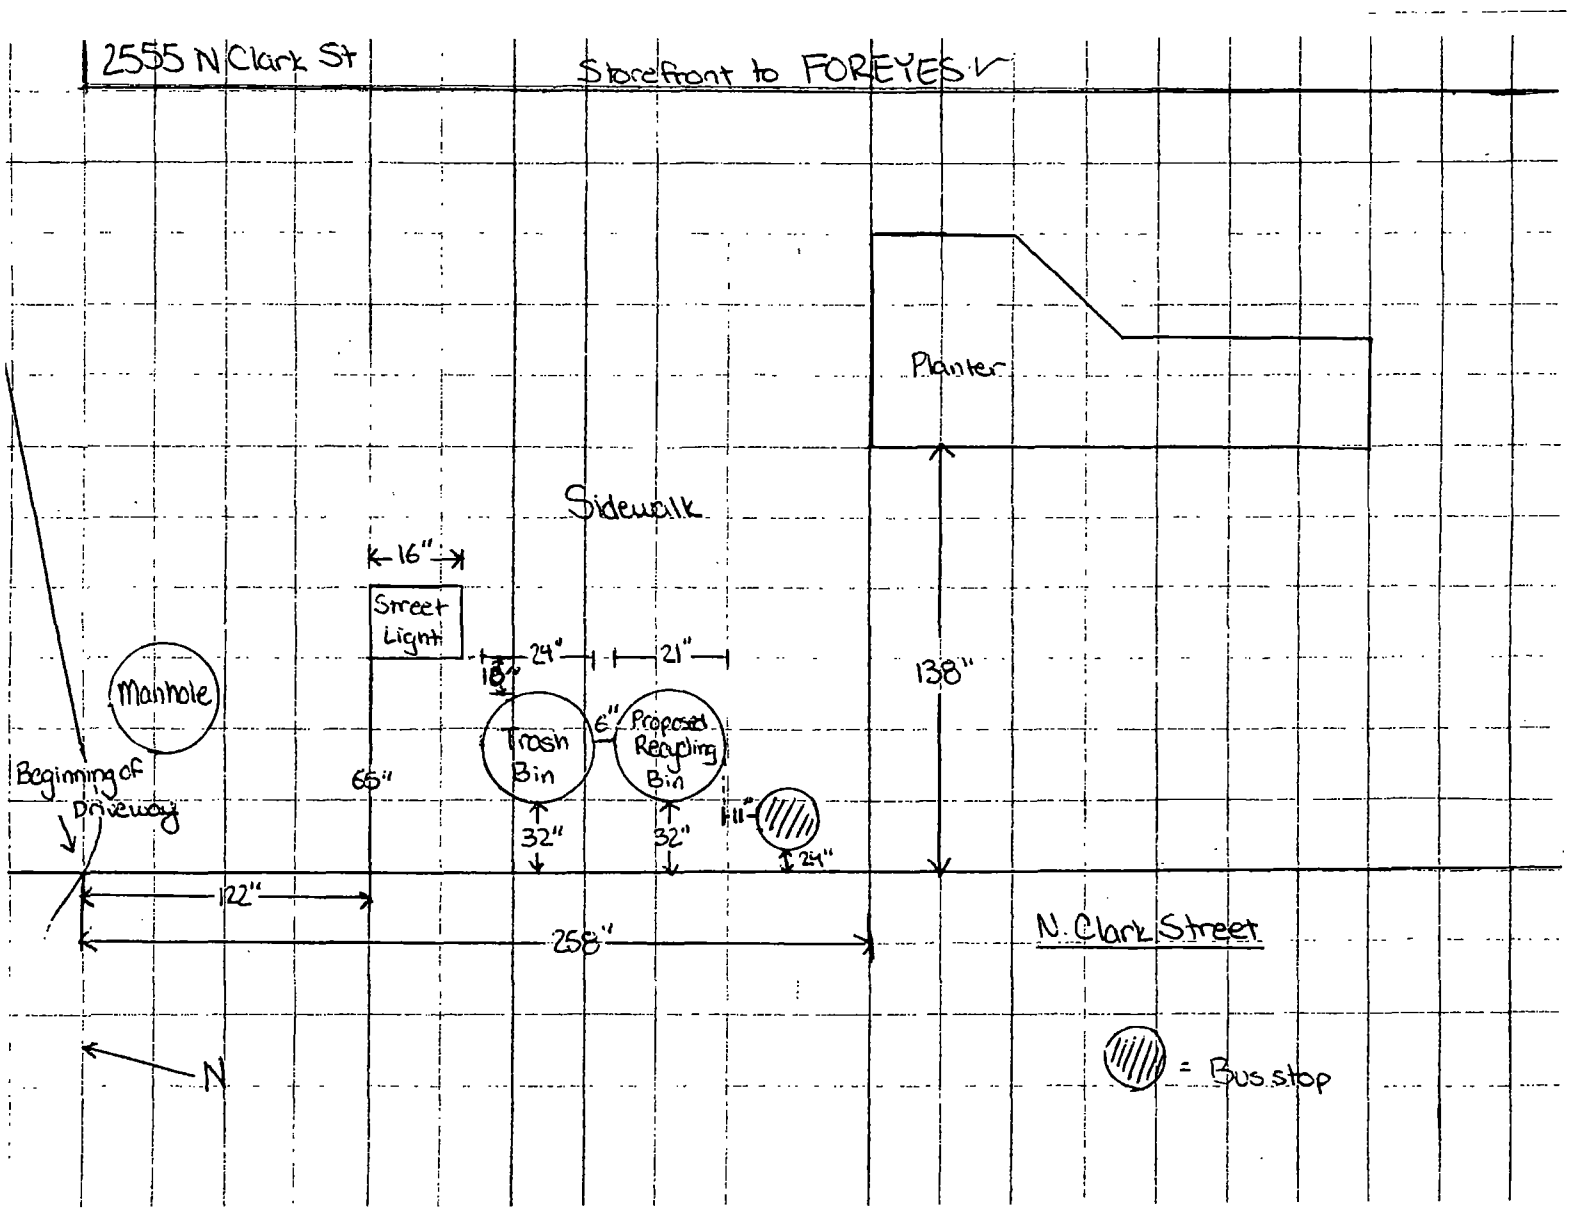
2555 N Clark St
Storefront to FOREYES
Planter
Sidewalk
16"
Street Light
18"
24"
21"
Manhole
Trash Bin
6"
Proposed Recycling Bin
Beginning of Driveway
66"
32"
32"
11"
24"
138"
122"
258"
N. Clark Street
N
= Bus stop

City of Chicago

O2015-6086

Office of the City Clerk

Document Tracking Sheet

Meeting Date:	7/29/2015
Sponsor(s):	Smith (43)
Type:	Ordinance
Title:	Grant(s) of privilege in public way for Lincoln Park Chamber of Commerce - 2600 N Clark St
Committee(s) Assignment:	Committee on Transportation and Public Way

ORDINANCE
LINCOLN PARK CHAMBER OF COMMERCE
Acct. No. 298885 - 54
Permit No. 1119353

Be It Ordained by the City Council of the City of Chicago:

SECTION 1. Permission and authority are hereby given and granted to LINCOLN PARK CHAMBER OF COMMERCE, upon the terms and subject to the conditions of this ordinance to construct, install, maintain and use one (1) Trash container(s) on the public right-of-way adjacent to its premises known as 2600 N. Clark St..

Said Trash container(s) at N. Clark Street measure(s):
One (1) at one point seven five (1.75) foot in length, and one point seven five (1.75) foot in width for a total of three point zero six (3.06) square feet.

The location of said privilege shall be as shown on prints kept on file with the Department of Business Affairs and Consumer Protection and the Office of the City Clerk.

Said privilege shall be constructed in accordance with plans and specifications approved by the Department of Transportation (Division of Project Development).

This grant of privilege in the public way shall be subject to the provisions of Section 10-28-015 and all other required provisions of the Municipal Code of Chicago.

The grantee shall pay to the City of Chicago as compensation for the privilege #1119353 herein granted the sum of seventy-five ($75.00) per annum in advance.


A 25% penalty will be added for payments received after due date.

The permit holder agrees to hold the City of Chicago harmless for any damage, relocation or replacement costs associated with damage, relocation or removal of private property caused by the City performing work in the public way.

Authority herein given and granted for a period of five (5) years from and after Date of Passage.

Alderman _____

Michele Smith 43rd Ward

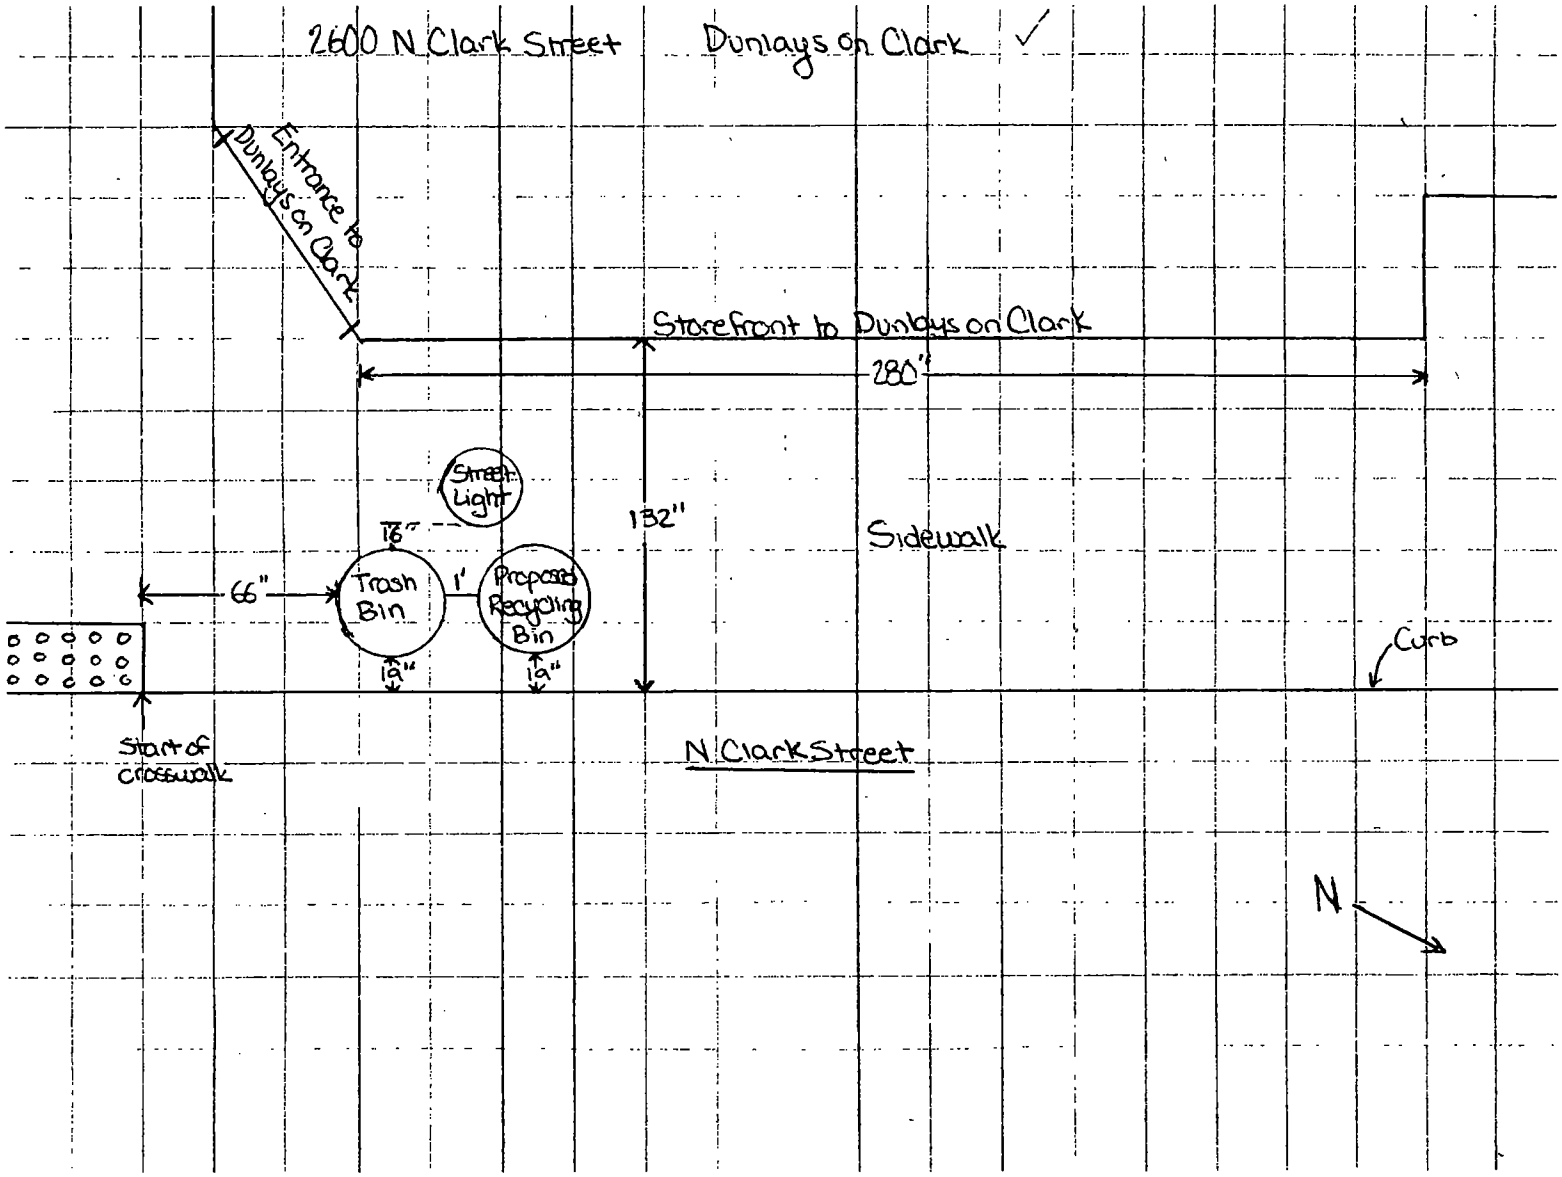
2600 N Clark Street
Dunlays on Clark ✓
Entrance to Dunlays on Clark
Storefront to Dunlays on Clark
280'
Street Light
16"
132"
Sidewalk
66"
Trash Bin
1'
Proposed Recycling Bin
19"
19"
Curb
Start of crosswalk
N Clark Street
N

City of Chicago

O2015-6089

Office of the City Clerk

Document Tracking Sheet

Meeting Date:	7/29/2015
Sponsor(s):	Smith (43)
Type:	Ordinance
Title:	Grant(s) of privilege in public way for Lincoln Park Chamber of Commerce - 2650 N Clark St
Committee(s) Assignment:	Committee on Transportation and Public Way

ORDINANCE
LINCOLN PARK CHAMBER OF COMMERCE
Acct. No. 298885 - 55
Permit No. 1119356

Be It Ordained by the City Council of the City of Chicago:

SECTION 1. Permission and authority are hereby given and granted to LINCOLN PARK CHAMBER OF COMMERCE, upon the terms and subject to the conditions of this ordinance to construct, install, maintain and use one (1) Trash container(s) on the public right-of-way adjacent to its premises known as 2650 N. Clark St..

Said Trash container(s) at N. Clark Street measure(s):
One (1) at one point seven five (1.75) foot in length, and one point seven five (1.75) foot in width for a total of three point zero six (3.06) square feet.

The location of said privilege shall be as shown on prints kept on file with the Department of Business Affairs and Consumer Protection and the Office of the City Clerk.

Said privilege shall be constructed in accordance with plans and specifications approved by the Department of Transportation (Division of Project Development).

This grant of privilege in the public way shall be subject to the provisions of Section 10-28-015 and all other required provisions of the Municipal Code of Chicago.

The grantee shall pay to the City of Chicago as compensation for the privilege #1119356 herein granted the sum of seventy-five ($75.00) per annum in advance.


A 25% penalty will be added for payments received after due date.

The permit holder agrees to hold the City of Chicago harmless for any damage, relocation or replacement costs associated with damage, relocation or removal of private property caused by the City performing work in the public way.

Authority herein given and granted for a period of five (5) years from and after Date of Passage.

Alderman _____

Michele Smith 43rd Ward

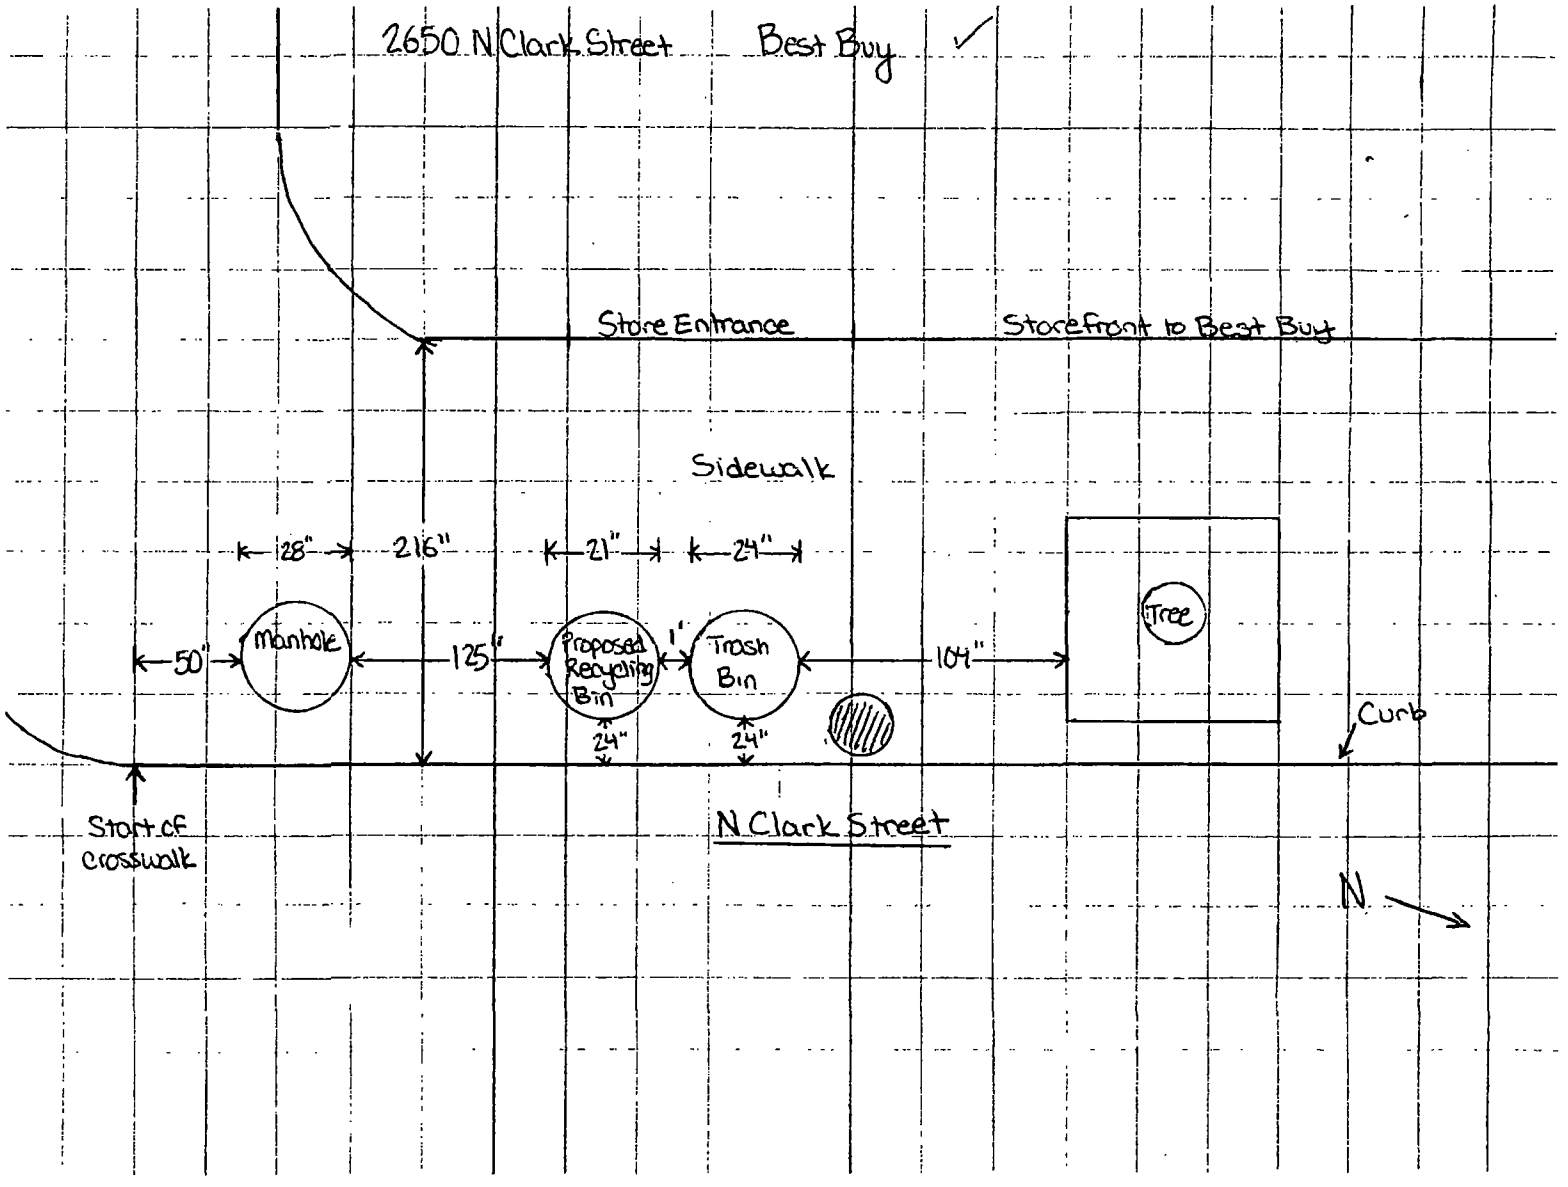
2650 N Clark Street Best Buy ✓
Store Entrance
Storefront to Best Buy
Sidewalk
28"
216"
21"
24"
50"
Manhole
125"
Proposed Recycling Bin
1'
Trash Bin
104"
Tree
24"
24"
Curb
Start of crosswalk
N Clark Street
N

City of Chicago

O2015-6090

Office of the City Clerk

Document Tracking Sheet

Meeting Date:	7/29/2015
Sponsor(s):	Smith (43)
Type:	Ordinance
Title:	Grant(s) of privilege in public way for Lincoln Park Chamber of Commerce - 2720 N Clark St
Committee(s) Assignment:	Committee on Transportation and Public Way

ORDINANCE
LINCOLN PARK CHAMBER OF COMMERCE
Acct. No. 298885 - 56
Permit No. 1119357

Be It Ordained by the City Council of the City of Chicago:

SECTION 1. Permission and authority are hereby given and granted to LINCOLN PARK CHAMBER OF COMMERCE, upon the terms and subject to the conditions of this ordinance to construct, install, maintain and use one (1) Trash container(s) on the public right-of-way adjacent to its premises known as 2720 N. Clark St..

Said Trash container(s) at N. Clark Street measure(s):
One (1) at one point seven five (1.75) foot in length, and one point seven five (1.75) foot in width for a total of three point zero six (3.06) square feet.

The location of said privilege shall be as shown on prints kept on file with the Department of Business Affairs and Consumer Protection and the Office of the City Clerk.

Said privilege shall be constructed in accordance with plans and specifications approved by the Department of Transportation (Division of Project Development).

This grant of privilege in the public way shall be subject to the provisions of Section 10-28-015 and all other required provisions of the Municipal Code of Chicago.

The grantee shall pay to the City of Chicago as compensation for the privilege #1119357 herein granted the sum of seventy-five ($75.00) per annum in advance.


A 25% penalty will be added for payments received after due date.

The permit holder agrees to hold the City of Chicago harmless for any damage, relocation or replacement costs associated with damage, relocation or removal of private property caused by the City performing work in the public way.

Authority herein given and granted for a period of five (5) years from and after Date of Passage.

Alderman _____

Michele Smith 43rd Ward

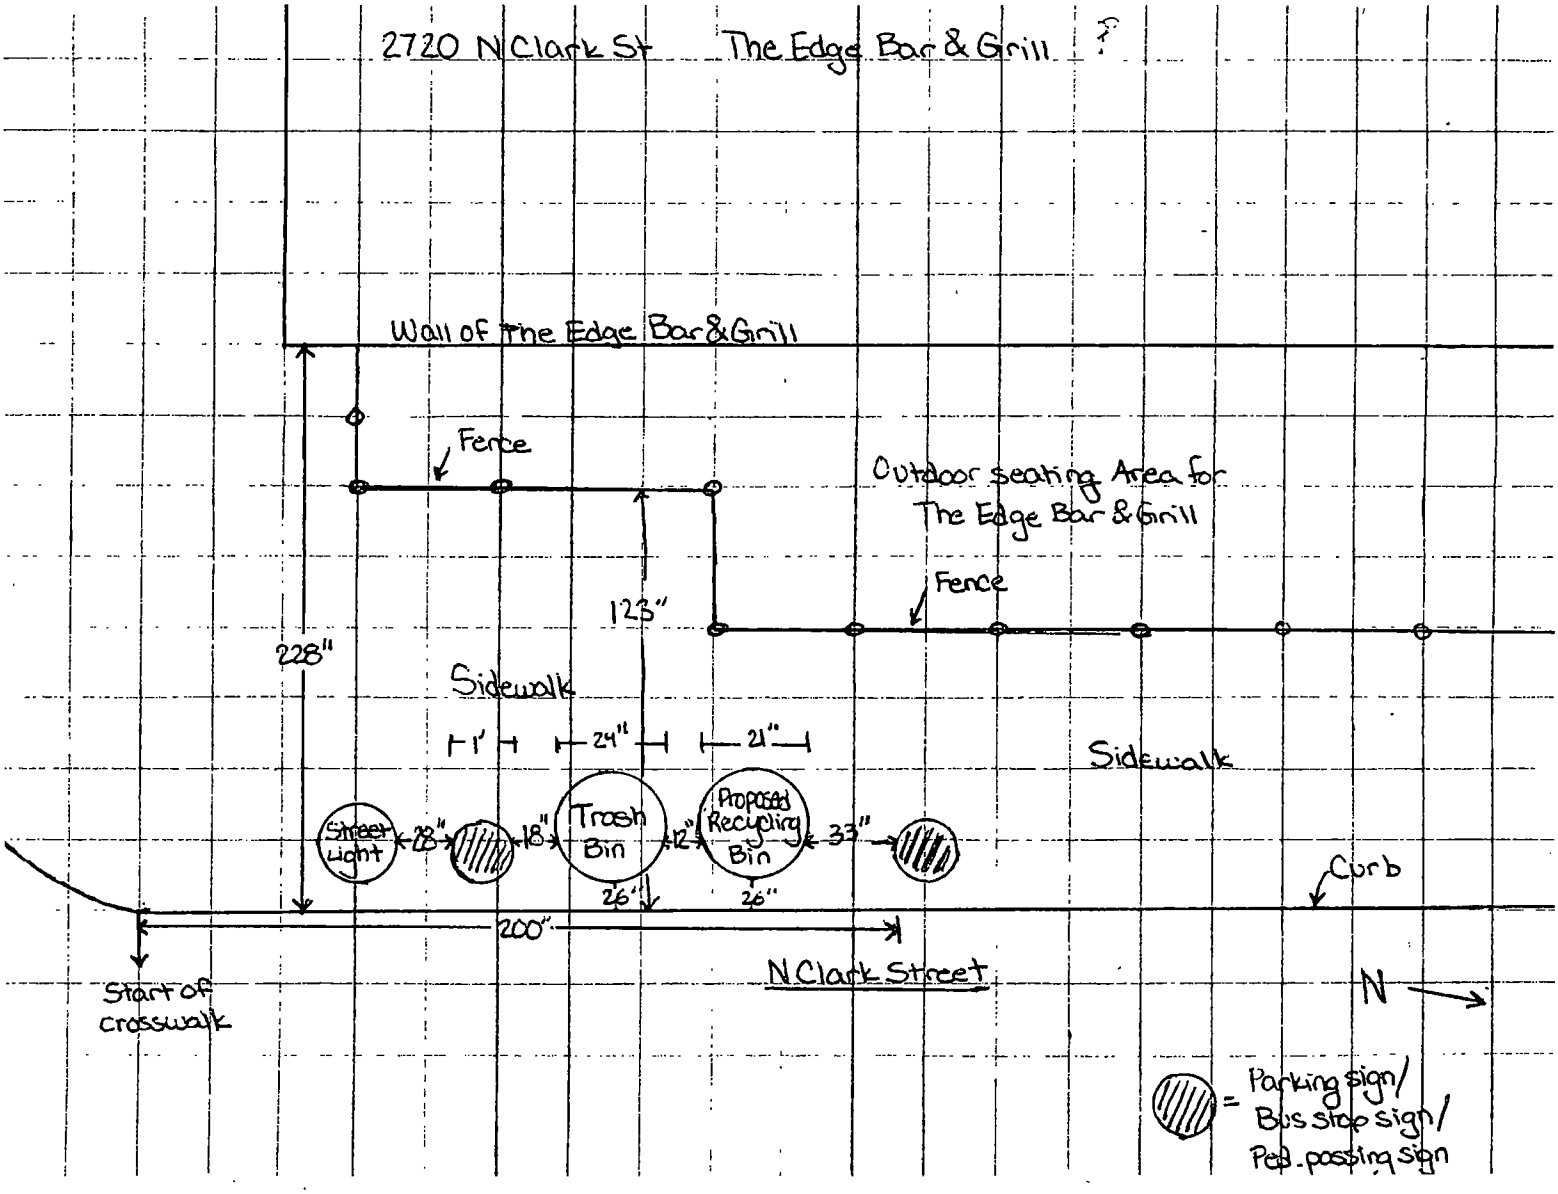
2720 N Clark St The Edge Bar & Grill
Wall of The Edge Bar & Grill
Fence
Outdoor seating Area for The Edge Bar & Grill
Fence
123"
228"
Sidewalk
1'
24"
21"
Sidewalk
Street Light
28"
18"
Trash Bin
12"
Proposed Recycling Bin
33"
26"
26"
Curb
200"
N Clark Street
Start of crosswalk
N
= Parking sign/ Bus stop sign/ Ped. passing sign

City of Chicago

O2015-6092

Office of the City Clerk

Document Tracking Sheet

Meeting Date:	7/29/2015
Sponsor(s):	Smith (43)
Type:	Ordinance
Title:	Grant(s) of privilege in public way for Lincoln Park Chamber of Commerce - 2747 N Clark St
Committee(s) Assignment:	Committee on Transportation and Public Way

ORDINANCE
LINCOLN PARK CHAMBER OF COMMERCE
Acct. No. 298885 - 57
Permit No. 1119358

Be It Ordained by the City Council of the City of Chicago:

SECTION 1. Permission and authority are hereby given and granted to LINCOLN PARK CHAMBER OF COMMERCE, upon the terms and subject to the conditions of this ordinance to construct, install, maintain and use one (1) Trash container(s) on the public right-of-way adjacent to its premises known as 2747 N. Clark St..

Said Trash container(s) at N. Clark Street measure(s):
One (1) at one point seven five (1.75) foot in length, and one point seven five (1.75) foot in width for a total of three point zero six (3.06) square feet.

The location of said privilege shall be as shown on prints kept on file with the Department of Business Affairs and Consumer Protection and the Office of the City Clerk.

Said privilege shall be constructed in accordance with plans and specifications approved by the Department of Transportation (Division of Project Development).

This grant of privilege in the public way shall be subject to the provisions of Section 10-28-015 and all other required provisions of the Municipal Code of Chicago.

The grantee shall pay to the City of Chicago as compensation for the privilege #1119358 herein granted the sum of seventy-five ($75.00) per annum in advance.


A 25% penalty will be added for payments received after due date.

The permit holder agrees to hold the City of Chicago harmless for any damage, relocation or replacement costs associated with damage, relocation or removal of private property caused by the City performing work in the public way.

Authority herein given and granted for a period of five (5) years from and after Date of Passage.

Alderman _____

Michele Smith 43rd Ward

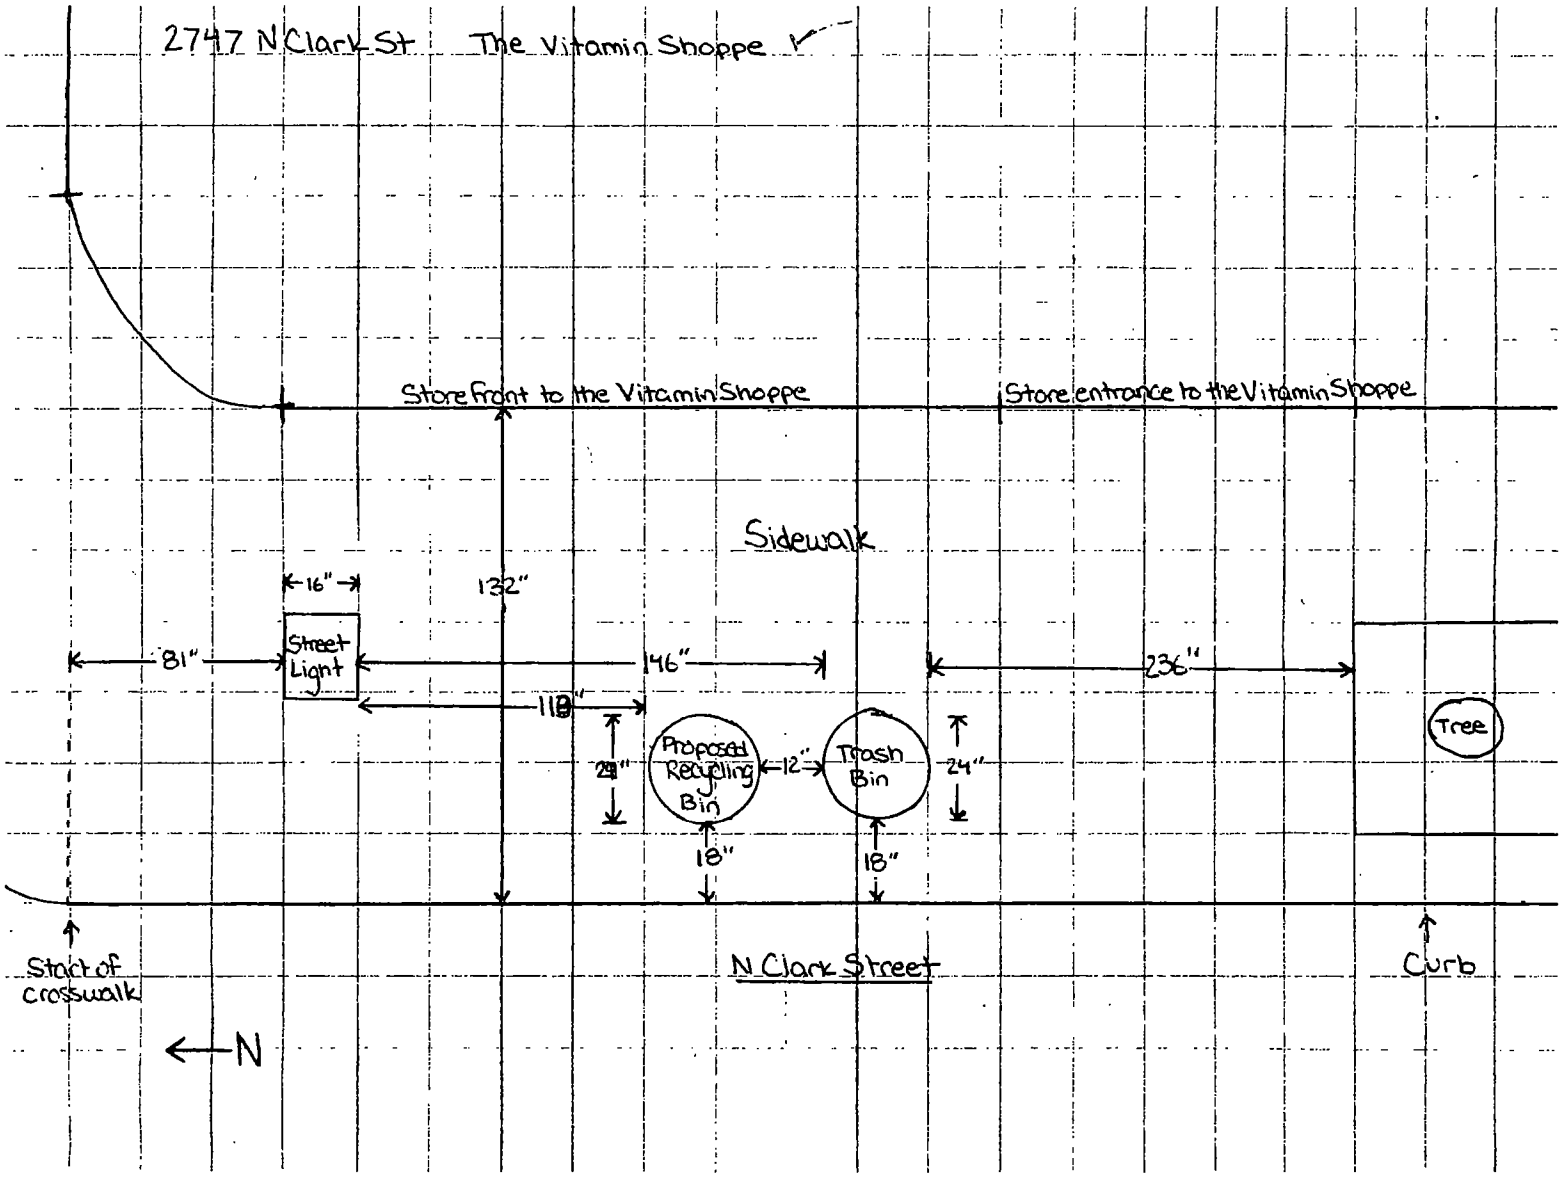
2747 N Clark St The Vitamin Shoppe
Store Front to the Vitamin Shoppe
Store entrance to the Vitamin Shoppe
Sidewalk
16"
132"
81"
Street Light
146"
236"
118"
29"
Proposed Recycling Bin
12"
Trash Bin
24"
18"
18"
Tree
Start of crosswalk
N Clark Street
Curb
N

City of Chicago

O2015-6093

Office of the City Clerk

Document Tracking Sheet

Meeting Date:	7/29/2015
Sponsor(s):	Smith (43)
Type:	Ordinance
Title:	Grant(s) of privilege in public way for Walgreens No. 15350
Committee(s) Assignment:	Committee on Transportation and Public Way

ORDINANCE
WALGREENS #15350
Acct. No. 147 - 142
Permit No. 1119112

Be It Ordained by the City Council of the City of Chicago:

SECTION 1. Permission and authority are hereby given and granted to WALGREENS #15350, upon the terms and subject to the conditions of this ordinance to maintain and use one (1) sign(s) projecting over the public right-of-way attached to its premises known as 834 W. Armitage Ave..

Said sign structure(s) measures as follows; along W ARMITAGE AVE:
One (1) at three point five (3.5) feet in length, ten (10) feet in height and sixteen point seven five (16.75) feet above grade level.

The location of said privilege shall be as shown on prints kept on file with the Department of Business Affairs and Consumer Protection and the Office of the City Clerk.

Said privilege shall be constructed in accordance with plans and specifications approved by the Department of Transportation (Division of Project Development) and Zoning Department - Signs.

This grant of privilege in the public way shall be subject to the provisions of Section 10-28-015 and all other required provisions of the Municipal Code of Chicago.

The grantee shall pay to the City of Chicago as compensation for the privilege #1119112 herein granted the sum of three hundred ($300.00) per annum in advance.

A 25% penalty will be added for payments received after due date.

The permit holder agrees to hold the City of Chicago harmless for any damage, relocation or replacement costs associated with damage, relocation or removal of private property caused by the City performing work in the public way.


Authority herein given and granted for a period of five (5) years from and after Date of Passage.

Alderman _____

Michele Smith 43rd Ward

Walgreens

D/F Rigid Projecting Banner
External LED Illumination

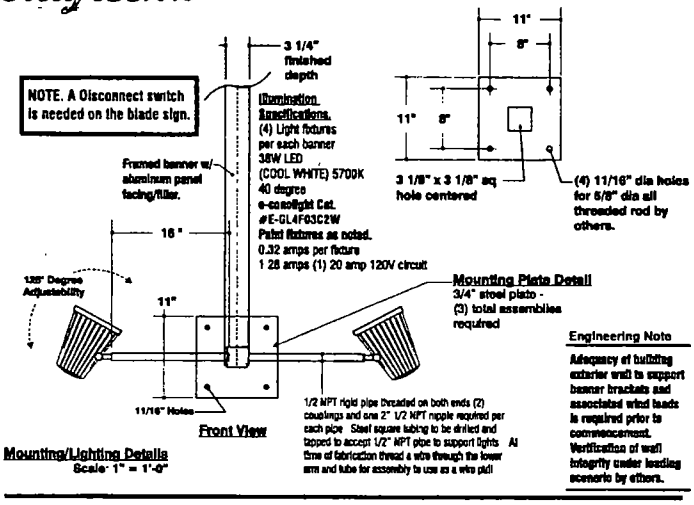

Front View

Mounting/Lighting Details
Scale: 1" = 1'-0"

Engineering Note

Adequacy of building exterior wall to support banner brackets and associated wind loads is required prior to commencement. Verification of wall integrity under loading scenario by others.

General Specifications


Banners will be fabricated from aluminum framing with applied panels (reference drawing C647078) 3"x 3"x 1/4" wall steel support members to extend @ (3) attachment points and will be welded to steel mounting plates (see detail), provide (4) 5/8" dia. all thread rod per assembly (have been sent ahead) - SEE ENGINEERING NOTE. Support arms for light fixtures are made of 1/2" rigid steel pipe. The electrical will run through steel tube into the building as shown.

Banner frame and banner support arms will be painted (#359 C-1 SILVER) to match banner face and return color. Lighting fixtures and light support arms to be painted (#359 C-1 SILVER) to match banner faces and return color. Refer to Mounting Detail for installation.



Color Schedule:

HI-RES PRINTED VINYL GRAPHIC APPLIED TO EACH BANNER FACE PER ARTWORK SUPPLIED BY WALGREENS.

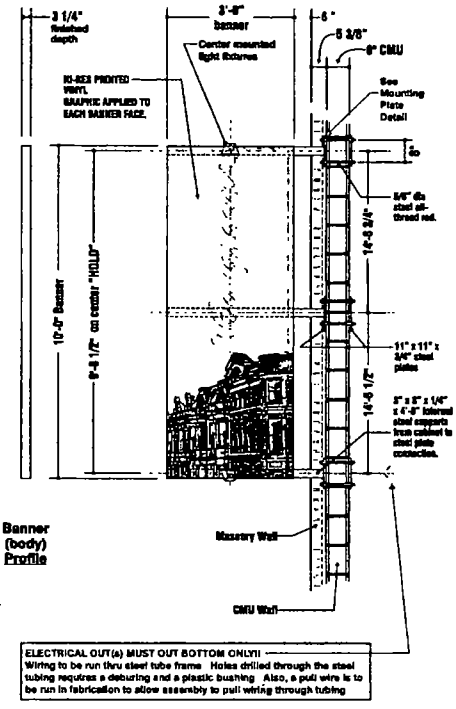

Banner (body) Profile

ELECTRICAL OUT(s) MUST OUT BOTTOM ONLY!!
Wiring to be run thru steel tube frame. Holes drilled through the steel tubing requires a deburing and a plastic bushing. Also, a pull wire is to be run in fabrication to allow assembly to pull wiring through tubing.

Banner FACE VIEW Layout/Dimensions
Scale: 3/8" = 1'-0"

Store #15350 - 834 West Armitage Ave., Chicago, IL

Kieffer & CO. INC.
A 2814 KIEFFER & CO. INC
825 Rand Road - Lincolnshire, IL 60069
PHONE (847) 634-1250 FAX (847) 634-1943
www.kieffersigns.com

CUSTOMER: Walgreens
LOCATION: Store #15350 - Chicago, IL
SALESMAN: A. Feldman
DESIGNER: LMK
DATE: 1/8/14

Artwork
Design
Survey
All boxes checked to Order

c UL us LISTED

CONTRACTOR FILES

PRODUCTION PROCESSING
Kieffer Item #
Job #
001
002
003
004

REVISION:	INITIALS:	DATE:
SILVER (optional) color/finish selection made by WAG	LMK	1/10/14
To Le-Profile w/ external bolting. Details/notes added	LMK	3/21/14
To 2.25" deep Rigid Type Banner.	LMK	3/28/14
Mounting method PER WAG. CORP.	LMK	4/1/14
Vinyl copy to FOD's PER WAG. CORP.	LMK	4/1/14
Updated drawing per engineering spec.	DMK	10/30/14
Revised from 12'-0" to 10'-0" - Removed +	CTH	11/24/14
Rev. to show new Seoul Light Arm Member / Switch Mtgs ETD		11/25/14
TO NOW MEET spacing/placement details.	LMK	4/29/15

B64707B

City of Chicago

O2015-6095

Office of the City Clerk

Document Tracking Sheet

Meeting Date:	7/29/2015
Sponsor(s):	Smith (43)
Type:	Ordinance
Title:	Grant(s) of privilege in public way for 1907 North Kenmore Condominium
Committee(s) Assignment:	Committee on Transportation and Public Way

ORDINANCE
1907 NORTH KENMORE CONDOMINIUM
Acct. No. 68567 - 1
Permit No. 1119271

Be It Ordained by the City Council of the City of Chicago:

SECTION 1. Permission and authority are hereby given and granted to 1907 NORTH KENMORE CONDOMINIUM, upon the terms and subject to the conditions of this ordinance to maintain and use, as now constructed, one (1) Bay Window(s) projecting over the public right-of-way adjacent to its premises known as 1907 N. Kenmore Ave..

Said Bay Window(s) at N. Kenmore Avenue measure(s):
One (1) at five (5) feet in length, and five (5) feet in width for a total of twenty-five (25) square feet.

The location of said privilege shall be as shown on prints kept on file with the Department of Business Affairs and Consumer Protection and the Office of the City Clerk.

Said privilege shall be constructed in accordance with plans and specifications approved by the Department of Transportation (Division of Project Development).


This grant of privilege in the public way shall be subject to the provisions of Section 10-28-015 and all other required provisions of the Municipal Code of Chicago.

The grantee shall pay to the City of Chicago as compensation for the privilege #1119271 herein granted the sum of seventy-five ($75.00) per annum in advance.


A 25% penalty will be added for payments received after due date.

The permit holder agrees to hold the City of Chicago harmless for any damage, relocation or replacement costs associated with damage, relocation or removal of private property caused by the City performing work in the public way.

Authority herein given and granted for a period of five (5) years from and after 06/30/2015.

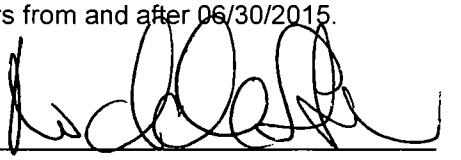Alderman 

Michele Smith 43rd Ward

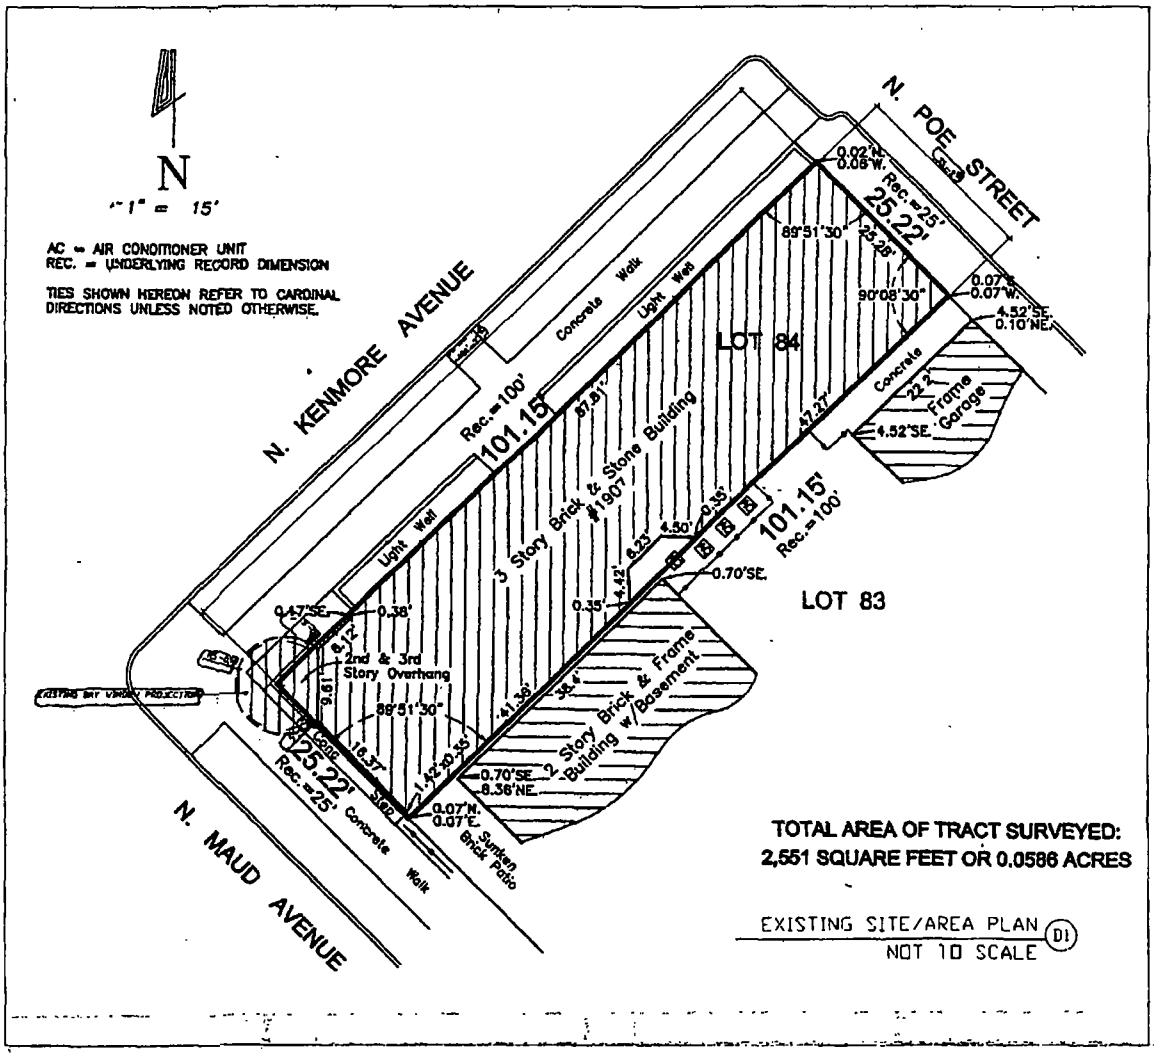

1907 KENMORE
ROOFTOP DECK



LINCOLN PARK
CHICAGO, IL 60614

MATT A. SNOAP
ARCHITECT
3540 N. WOLCOTT AVE.
CHICAGO, IL 60657
312.505.7453
msnoap@umich.edu

TOP ART, INC.
CONTRACTOR
5148 W. ADDISON ST.
312.593.8653

DATE OF ISSUE:
PUBLIC WAY PERMIT
05.26.2010

SITE / AREA PLAN
PUBLIC WAY USE

P01

City of Chicago

O2015-6006

Office of the City Clerk

Document Tracking Sheet

Meeting Date:	7/29/2015
Sponsor(s):	Tunney (44)
Type:	Ordinance
Title:	Grant(s) of privilege in public way for Wrigley Field Holdings LLC
Committee(s) Assignment:	Committee on Transportation and Public Way

ORDINANCE
WRIGLEY FIELD HOLDINGS, LLC
Acct. No. 349514 - 4
Permit No. 1119342

Be It Ordained by the City Council of the City of Chicago:

SECTION 1. Permission and authority are hereby given and granted to WRIGLEY FIELD HOLDINGS, LLC, upon the terms and subject to the conditions of this ordinance to construct, install, maintain and use ninety (90) Conduit(s) under the public right-of-way adjacent to its premises known as 3709 N. Clifton Ave..

Said Conduit(s) at N. Clifton Avenue measure(s):
Ten (10) at fifty-two (52) feet in length, and three (3) feet in width for a total of one thousand five hundred sixty (1560) square feet.
Nine (9) at forty-eight (48) feet in length, and three (3) feet in width for a total of one thousand two hundred ninety-six (1296) square feet.
Thirty (30) at forty-eight (48) feet in length, and five point four one (5.41) feet in width for a total of seven thousand seven hundred ninety point four (7790.4) square feet.
Nine (9) at ten (10) feet in length, and two (2) feet in width for a total of one hundred eighty (180) square feet.
Twenty-four (24) at ten (10) feet in length, and two (2) feet in width for a total of four hundred eighty (480) square feet.
Two (2) at ten (10) feet in length, and point eight three (.83) feet in width for a total of sixteen point six (16.6) square feet.
Four (4) at ten (10) feet in length, and two point four one (2.41) feet in width for a total of ninety-six point four (96.4) square feet.
Two (2) at sixty-six (66) feet in length, and one point four one (1.41) foot in width for a total of one hundred eighty-six point one two (186.12) square feet.

The location of said privilege shall be as shown on prints kept on file with the Department of Business Affairs and Consumer Protection and the Office of the City Clerk.

Said privilege shall be constructed in accordance with plans and specifications approved by the Department of Transportation (Division of Project Development) and Department of Transportation (Office of Underground Coordination).

This grant of privilege in the public way shall be subject to the provisions of Section 10-28-015 and all other required provisions of the Municipal Code of Chicago.


The grantee shall pay to the City of Chicago as compensation for the privilege #1119342 herein granted the sum of seventeen thousand four hundred eighty-four ($17,484.00) per annum in advance.

A 25% penalty will be added for payments received after due date.

The permit holder agrees to hold the City of Chicago harmless for any damage, relocation or replacement costs associated with damage, relocation or removal of private property caused by the City performing work in the public way.

Authority herein given and granted for a period of five (5) years from and after Date of Passage.

Alderman _____
Thomas Tunney 44th Ward

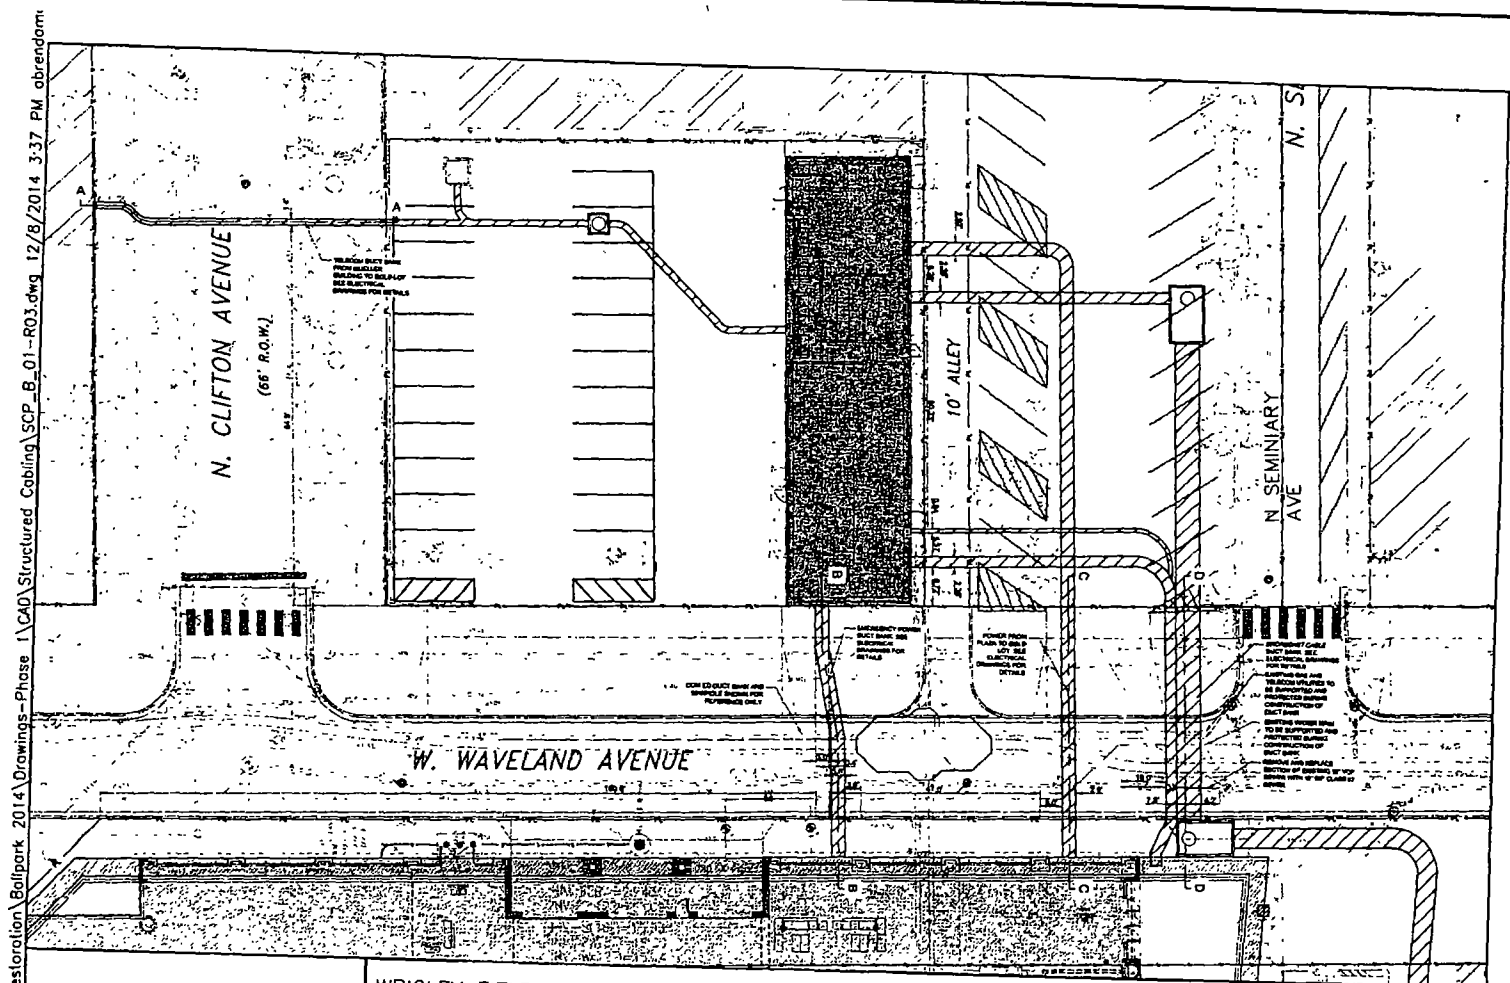


J:\Wrigley Field Restoration\Ballpark 2014\Drawings-Phase I\CAD\Structured Cabling\SCP_B_01-R03.dwg 12/8/2014 3:37 PM obrendam

WRIGLEY FIELD RENOVATIONS – 3709 N CLIFTON AVE		DATE 12/08/2014
CIVIL SITE PLAN – GRANT OF PRIVILEGE	DWG BY	DRAWING NO.
SCALE 1/32" = 1'-0"	JOB NO. 49050 APR BY	**CSK-1**

Copyright © 2014 by Environmental Systems Design, Inc.

J:\Wrigley Field Restoration\Ballpark 2014\Drawings-Phase 1\CAD\Structured Cabling\SCP_B_01-R03.dwg 12/8/2014 3:38 PM obrendorm

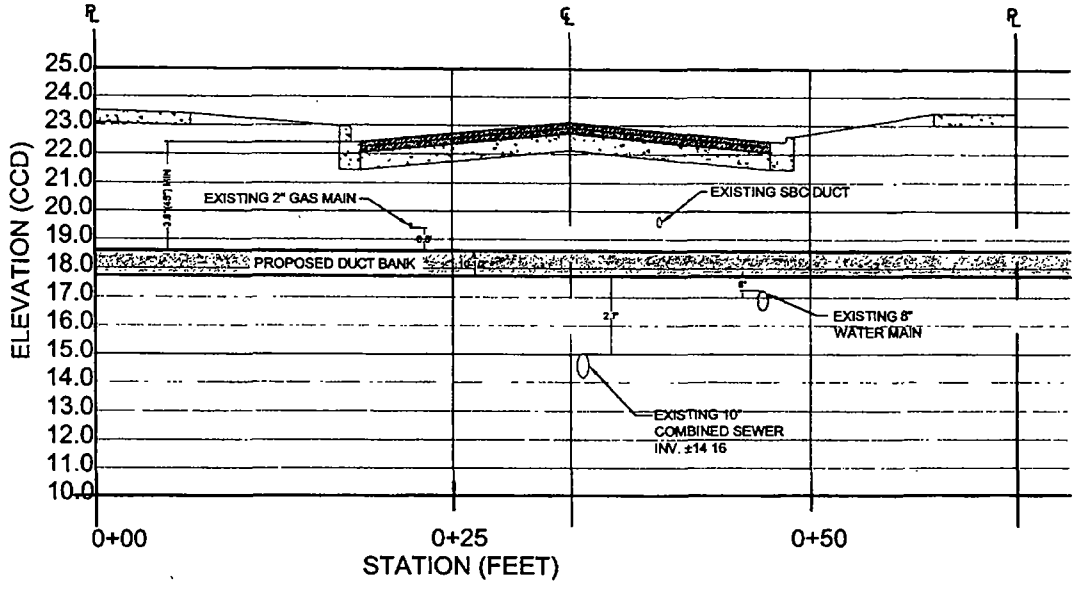


1 SECTION A-A THROUGH N CLIFTON

SCALE. V: 1" = 5' H:1" = 10'

	WRIGLEY FIELD RENOVATIONS – 3709 N CLIFTON AVE			DATE 12/08/2014
	CIVIL SECTION DETAIL – GRANT OF PRIVILEGE		DWG BY	DRAWING NO **CSK-2**
	SCALE AS NOTED	JOB NO. 49050	APR BY	

Copyright © 2014 by Environmental Systems Design, Inc.

J:\Wrigley Field Restoration\Ballpark 2014\Drawings--Phase 1\CAD\Structured Cabling\SCP_B_01-R03.dwg 12/8/2014 3:39 PM abrendam

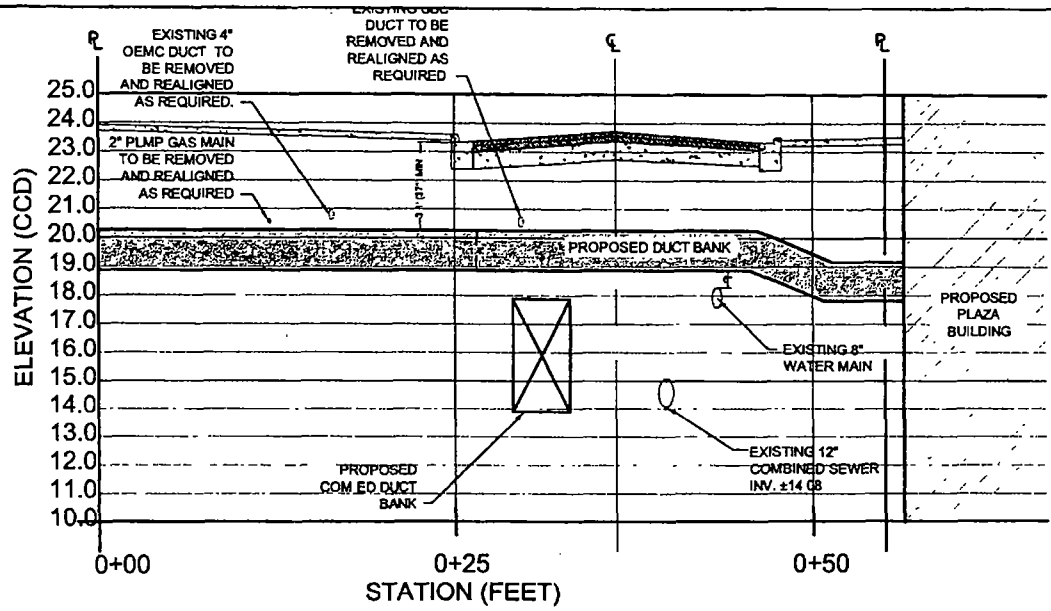


2 SECTION B-B THROUGH WAVELAND

SCALE: V: 1" = 5' H:1" = 10'

	WRIGLEY FIELD RENOVATIONS – 3709 N CLIFTON AVE			DATE 12/08/2014
	CIVIL SECTION DETAIL – GRANT OF PRIVILEGE		DWG BY	DRAWING NO.
	SCALE AS NOTED	JOB NO. 49050	APR BY	**CSK-3**

Copyright © 2014 by Environmental Systems Design, Inc.

J:\Wrigley Field Restoration\Ballpark 2014\Drawings-Phase 1\CAD\Structured Cabling\SCP_B_01-R03.dwg 12/8/2014 3:39 PM abrendam

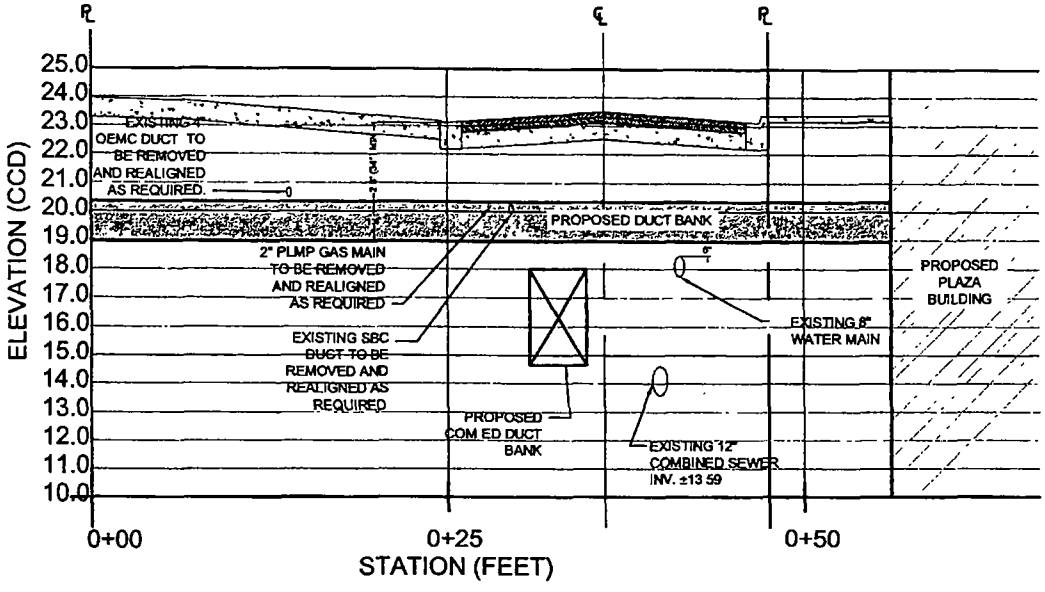


3 SECTION C-C THROUGH WAVELAND

SCALE: V: 1" = 5' H:1" = 10'

	WRIGLEY FIELD RENOVATIONS – 3709 N CLIFTON AVE		DATE 12/08/2014
	CIVIL SECTION DETAIL – GRANT OF PRIVILEGE	DWG BY	DRAWING NO **CSK-4**
	SCALE AS NOTED / JOB NO. 49050	APR BY	

Copyright © 2014 by Environmental Systems Design, Inc.

J:\Wrigley Field Restoration\Ballpark 2014\Drawings-Phase 1\CAD\Structured Cabling\SCP_B_01-R03.dwg 12/8/2014 3:40 PM abrandom

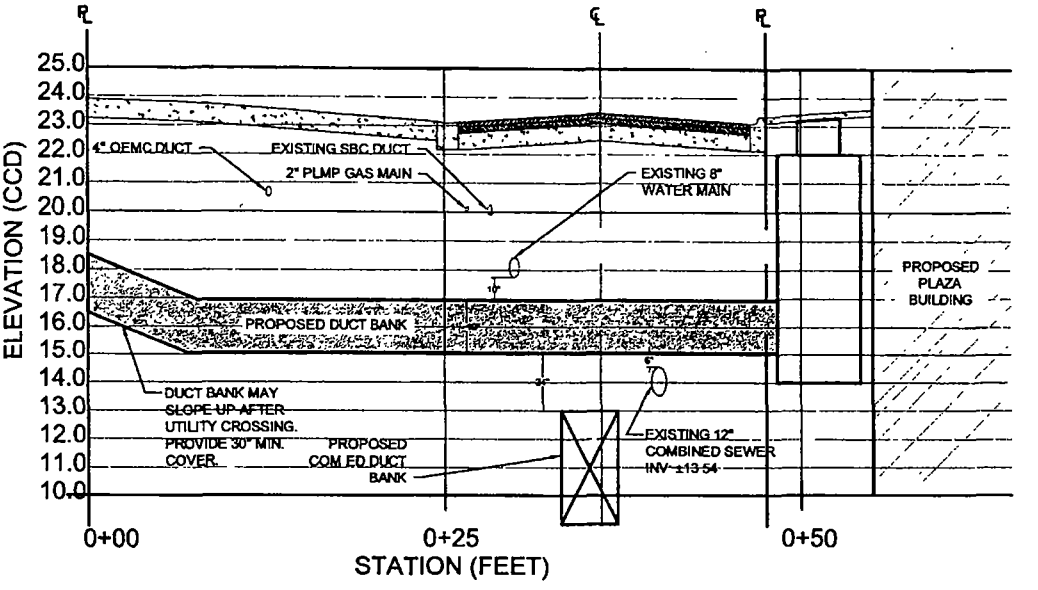

4 SECTION D-D THROUGH WAVELAND

SCALE: V 1" = 5' H:1" = 10'

	WRIGLEY FIELD RENOVATIONS – 3709 N CLIFTON AVE			DATE 12/08/2014
	CIVIL SECTION DETAIL – GRANT OF PRIVILEGE		DWG BY	DRAWING NO. **CSK-5**
	SCALE AS NOTED	JOB NO. 49050	APR BY	

Copyright © 2014 by Environmental Systems Design, Inc.

Department of Business Affairs and Consumer Protection
Small Business Center - Public Way Use Unit
City Hall - 121 N. LaSalle Street, Room 800 • Chicago, IL 60602
312-74-GOBIZ / 312-744-6249 • (312) 744-1944 (TTY)
http://www.cityofchicago.org/bacp

07/29/2015

Alderman **Thomas Tunney**
Ward # **44**
City of Chicago
City Hall, Room **300**
121 North LaSalle Street
Chicago, Illinois 60602

Re: An ordinance to use and maintain a portion of the public right-of-way for **ninety (90) conduit(s)** for **WRIGLEY FIELD HOLDINGS, LLC**, adjacent to the premises known as **3709 N. Clifton Ave.**.

Dear Alderman **Thomas Tunney**:

The applicant referenced above has requested the use of the public right-of-way for a **conduit(s)**. An ordinance has been prepared by the Department of Business Affairs and Consumer Protection – Small Business Center - Public Way Use Unit for presentation to the City Council. Because this request was made for properties located in your ward, as approved by you as per the attached, I respectfully request that you introduce the attached ordinance at the next City Council meeting.

If you have any questions regarding this ordinance, please contact Anthony Bertuca at (312) 744-5506.

Department of Business Affairs and Consumer Protection

City of Chicago

O2015-6097

Office of the City Clerk

Document Tracking Sheet

Meeting Date:	7/29/2015
Sponsor(s):	Tunney (44)
Type:	Ordinance
Title:	Grant(s) of privilege in public way for Ashland Belmont LLC
Committee(s) Assignment:	Committee on Transportation and Public Way

ORDINANCE
ASHLAND BELMONT, LLC
Acct. No. 399865 - 1
Permit No. 1119626

Be It Ordained by the City Council of the City of Chicago:

SECTION 1. Permission and authority are hereby given and granted to ASHLAND BELMONT, LLC, upon the terms and subject to the conditions of this ordinance to construct, install, maintain and use one (1) Earth Retention System(s) under the public right-of-way adjacent to its premises known as 3201 N. Ashland Ave..

Said Earth Retention System(s) at N. Ashland Avenue measure(s):
One (1) at eight hundred fifteen point six seven (815.67) feet in length, and point seven five (.75) feet in width for a total of six hundred eleven point seven five (611.75) square feet. Said earth retention system shall be approximately sixty (60) feet below grade level.

The location of said privilege shall be as shown on prints kept on file with the Department of Business Affairs and Consumer Protection and the Office of the City Clerk.

Said privilege shall be constructed in accordance with plans and specifications approved by the Department of Transportation (Office of Underground Coordination).

This grant of privilege in the public way shall be subject to the provisions of Section 10-28-015 and all other required provisions of the Municipal Code of Chicago.

The grantee shall pay to the City of Chicago as compensation for the privilege #1119626 herein granted the sum of four hundred ($400.00) per annum in advance.


A 25% penalty will be added for payments received after due date.

The permit holder agrees to hold the City of Chicago harmless for any damage, relocation or replacement costs associated with damage, relocation or removal of private property caused by the City performing work in the public way.

Authority herein given and granted for a period of five (5) years from and after Date of Passage.

Alderman Thomas Tunney

Thomas Tunney 44th Ward

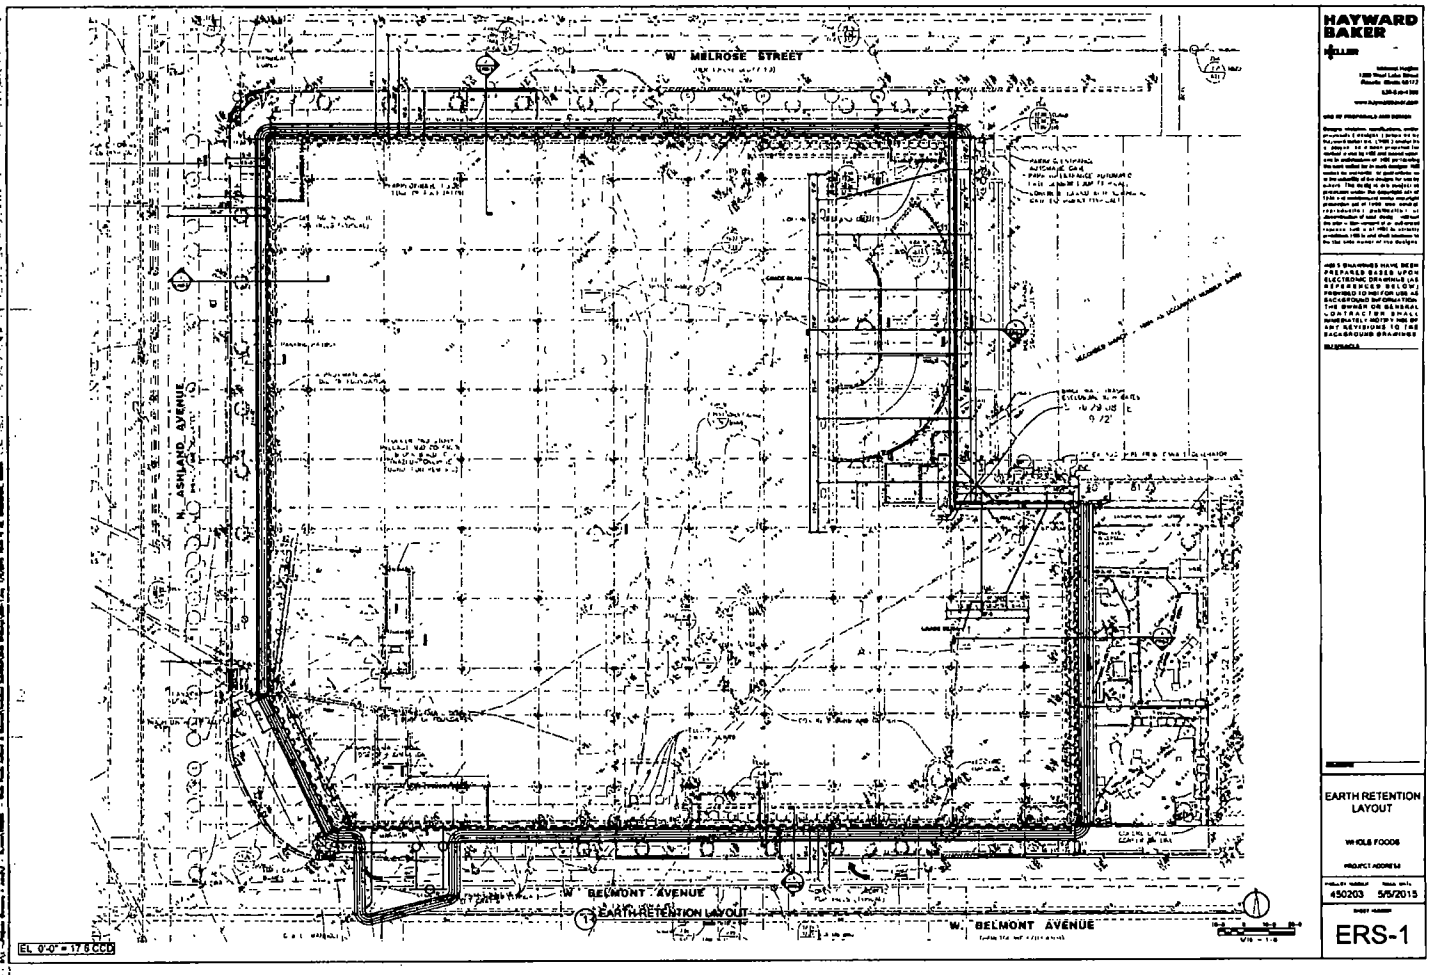
W. MELROSE STREET
N. ASHLAND AVENUE
W. BELMONT AVENUE
EARTH RETENTION LAYOUT
W. BELMONT AVENUE
EL. 0'-0" = 17.6 CCD
HAYWARD BAKER
EARTH RETENTION LAYOUT
WHOLE FOODS
450203 5/5/2015
ERS-1

City of Chicago

O2015-6098

Office of the City Clerk

Document Tracking Sheet

Meeting Date:	7/29/2015
Sponsor(s):	Tunney (44)
Type:	Ordinance
Title:	Grant(s) of privilege in public way for DS Cantina
Committee(s) Assignment:	Committee on Transportation and Public Way

ORDINANCE
DS CANTINA
Acct. No. 345964 - 1
Permit No. 1119374

Be It Ordained by the City Council of the City of Chicago:

SECTION 1. Permission and authority are hereby given and granted to DS CANTINA, upon the terms and subject to the conditions of this ordinance to maintain and use, as now constructed, two (2) Security Camera(s) projecting over the public right-of-way for security purposes adjacent to its premises known as 3352 N. Halsted St..

Said Security Camera(s) at N. Halsted measure(s):
Two (2) at point five (.5) feet in length, point five (.5) feet in width and eleven point six six (11.66) feet above grade level.

The location of said privilege shall be as shown on prints kept on file with the Department of Business Affairs and Consumer Protection and the Office of the City Clerk.

Said privilege shall be constructed in accordance with plans and specifications approved by the Department of Planning and Development and Department of Transportation (Division of Project Development).

This grant of privilege in the public way shall be subject to the provisions of Section 10-28-015 and all other required provisions of the Municipal Code of Chicago.

The grantee shall pay to the City of Chicago as compensation for the privilege #1119374 herein granted the sum of zero ($.00) per annum in advance.

A 25% penalty will be added for payments received after due date.


The permit holder agrees to hold the City of Chicago harmless for any damage, relocation or replacement costs associated with damage, relocation or removal of private property caused by the City performing work in the public way.

Authority herein given and granted for a period of five (5) years from and after 06/30/2015.

Alderman Thomas Tunney

Thomas Tunney 44th Ward

DS Cantina, Inc
DBA: DS Tequila Co
3350-52 N Halsted
Account # 345964-1
Permit # 1091632

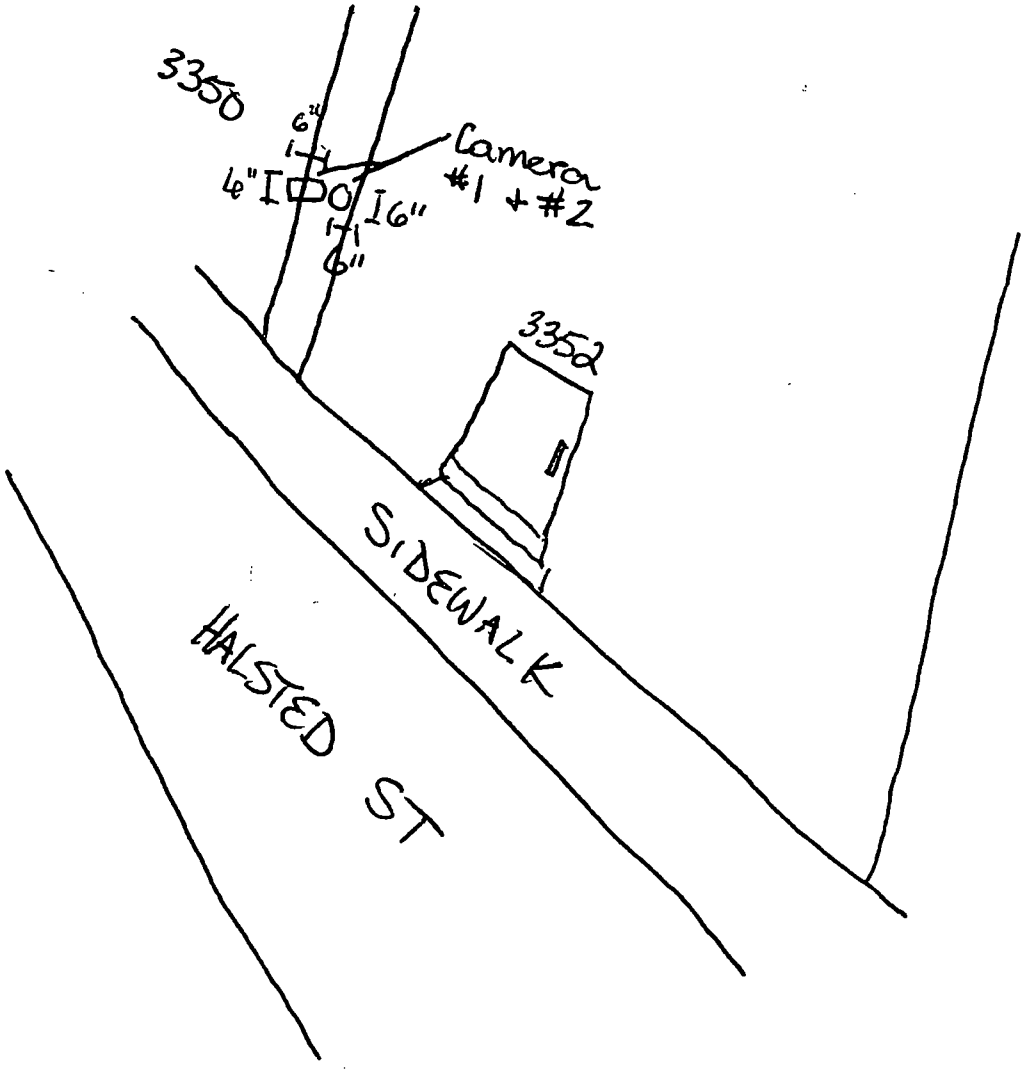

City of Chicago

O2015-6099

Office of the City Clerk

Document Tracking Sheet

Meeting Date:	7/29/2015
Sponsor(s):	Tunney (44)
Type:	Ordinance
Title:	Grant(s) of privilege in public way for Houndstooth Saloon
Committee(s) Assignment:	Committee on Transportation and Public Way

ORDINANCE
HOUNDSTOOTH SALOON
Acct. No. 261212 - 1
Permit No. 1119273

Be It Ordained by the City Council of the City of Chicago:

SECTION 1. Permission and authority are hereby given and granted to HOUNDSTOOTH SALOON, upon the terms and subject to the conditions of this ordinance to maintain and use, as now constructed, one (1) Fence on the public right-of-way adjacent to its premises known as 3369 N. Clark St..

Said Fence(s) at N. Clark Street measure(s):
One (1) at one hundred thirty-six (136) feet in length, and one (1) foot in width for a total of one hundred thirty-six (136) square feet. Existing fence is approximately three (3) feet in height.

The location of said privilege shall be as shown on prints kept on file with the Department of Business Affairs and Consumer Protection and the Office of the City Clerk.

Said privilege shall be constructed in accordance with plans and specifications approved by the Department of Transportation (Division of Project Development).

This grant of privilege in the public way shall be subject to the provisions of Section 10-28-015 and all other required provisions of the Municipal Code of Chicago.

The grantee shall pay to the City of Chicago as compensation for the privilege #1119273 herein granted the sum of four hundred ($400.00) per annum in advance.


A 25% penalty will be added for payments received after due date.

The permit holder agrees to hold the City of Chicago harmless for any damage, relocation or replacement costs associated with damage, relocation or removal of private property caused by the City performing work in the public way.

Authority herein given and granted for a period of five (5) years from and after 06/30/2015.

Alderman Thomas Tunney

Thomas Tunney 44th Ward

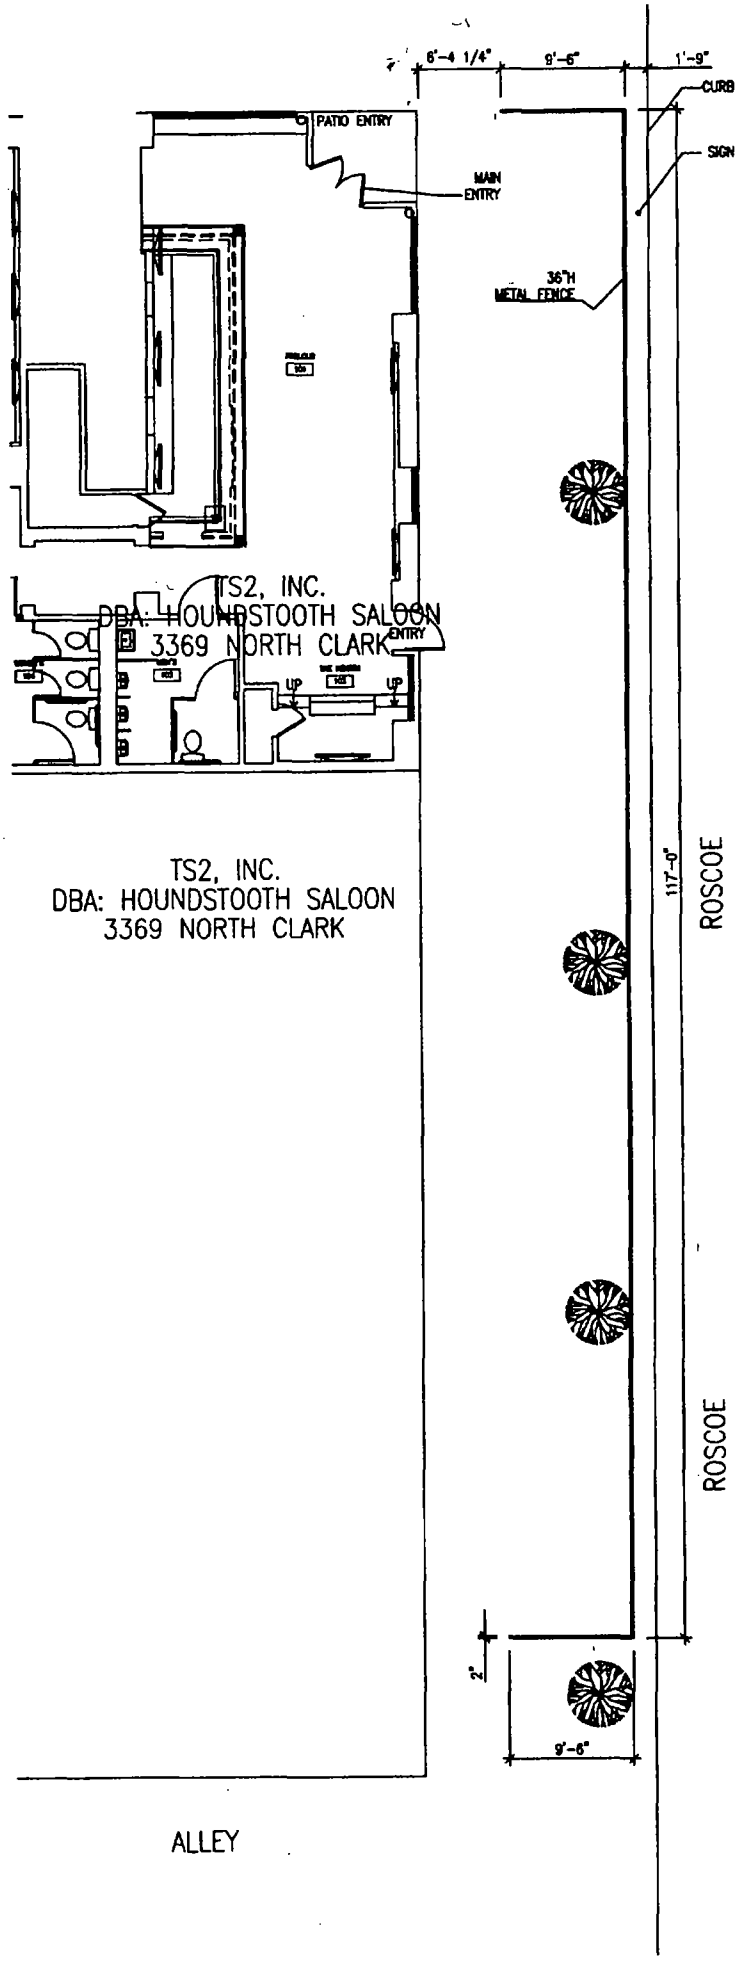

TS2, INC.
DBA: HOUNDSTOOTH SALOON
3369 NORTH CLARK

City of Chicago

O2015-6100

Office of the City Clerk

Document Tracking Sheet

Meeting Date:	7/29/2015
Sponsor(s):	Tunney (44)
Type:	Ordinance
Title:	Grant(s) of privilege in public way for Lou & Grey No. 4506
Committee(s) Assignment:	Committee on Transportation and Public Way

ORDINANCE
Lou & Grey # 4506
Acct. No. 9315 - 22
Permit No. 1118642

Be It Ordained by the City Council of the City of Chicago:

SECTION 1. Permission and authority are hereby given and granted to Lou & Grey # 4506, upon the terms and subject to the conditions of this ordinance to maintain and use one (1) sign(s) projecting over the public right-of-way attached to its premises known as 3442 N. Southport Ave..

Said sign structure(s) measures as follows; along Southport:
One (1) at three point five (3.5) feet in length, one point two five (1.25) feet in height and eleven point six two (11.62) feet above grade level.

The location of said privilege shall be as shown on prints kept on file with the Department of Business Affairs and Consumer Protection and the Office of the City Clerk.

Said privilege shall be constructed in accordance with plans and specifications approved by the Department of Transportation (Division of Project Development) and Zoning Department - Signs.

This grant of privilege in the public way shall be subject to the provisions of Section 10-28-015 and all other required provisions of the Municipal Code of Chicago.

The grantee shall pay to the City of Chicago as compensation for the privilege #1118642 herein granted the sum of one hundred ($100.00) per annum in advance.

A 25% penalty will be added for payments received after due date.

The permit holder agrees to hold the City of Chicago harmless for any damage, relocation or replacement costs associated with damage, relocation or removal of private property caused by the City performing work in the public way.

Authority herein given and granted for a period of five (5) years from and after Date of Passage.

Alderman Thomas Tunney


Thomas Tunney 44th Ward

ILLUM. DF BLADE SIGN (C)

SCALE 1 1/2"=1'-0"

QTY ONE (1)


AREA 12.0" x 36.0" = 3' Ø

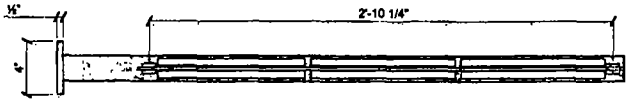

PLAN (C3)



TYP FRONT (C1)

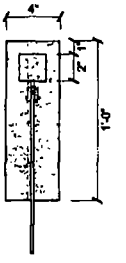

TYP SIDE (C2)

WHITE

MATCH BENJAMIN MOORE #2121-10 'GREY'

COPPER PLATE

TRIANGLE SIGN & SERVICE	CLIENT & LOCATION		LEAD NO	DATE	REVIEWED BY	REVISION	SHEET NO
	LOU GREY	SOUTH PORT 3442-3446 N SOUTHPORT AVE CHICAGO, IL 60657	00123147 R7	8-5-2014			6 of 8
			SALESMAN S ALTSHULER	DRAWN BY JJH	SEG NO		

LAMAR COURT • P.O. BOX 21186 • BALTIMORE, MARYLAND 21227 • T 410-247-5500 • F 410-247-1614 • REPRODUCTION IN WHOLE OR PART PROHIBITED WITHOUT EXPRESS PERMISSION OF TRIANGLE S & S • WWW.TRIANGLESIGN.COM

City of Chicago

O2015-6101

Office of the City Clerk

Document Tracking Sheet

Meeting Date:	7/29/2015
Sponsor(s):	Tunney (44)
Type:	Ordinance
Title:	Grant(s) of privilege in public way for Moksha Yoga Center, Inc.
Committee(s) Assignment:	Committee on Transportation and Public Way

ORDINANCE
MOKSHA YOGA CENTER INC
Acct. No. 66552 - 4
Permit No. 1119568

Be It Ordained by the City Council of the City of Chicago:

SECTION 1. Permission and authority are hereby given and granted to MOKSHA YOGA CENTER INC, upon the terms and subject to the conditions of this ordinance to maintain and use, as now constructed, one (1) Banner(s) projecting over the public right-of-way adjacent to its premises known as 3334 N. Clark St..

Said Banner(s) at N Clark St measure(s):
One (1) at one point five (1.5) foot in length, and three (3) feet in width for a total of four point five (4.5) square feet.

The location of said privilege shall be as shown on prints kept on file with the Department of Business Affairs and Consumer Protection and the Office of the City Clerk.

Said privilege shall be constructed in accordance with plans and specifications approved by the Zoning Department - Signs.

This grant of privilege in the public way shall be subject to the provisions of Section 10-28-015 and all other required provisions of the Municipal Code of Chicago.

The grantee shall pay to the City of Chicago as compensation for the privilege #1119568 herein granted the sum of seventy-five ($75.00) per annum in advance.

A 25% penalty will be added for payments received after due date.

The permit holder agrees to hold the City of Chicago harmless for any damage, relocation or replacement costs associated with damage, relocation or removal of private property caused by the City performing work in the public way.


Authority herein given and granted for a period of five (5) years from and after 12/16/2014.

Alderman Thomas Tunney

Thomas Tunney 44th Ward

Moksha Yoga Center
3334 North Clark Street
Chicago, IL 60657
312-942-9642
Daren L Friesen - Owner

Public Way Use Permit #108-8982 (Banner)
Account #66552-4

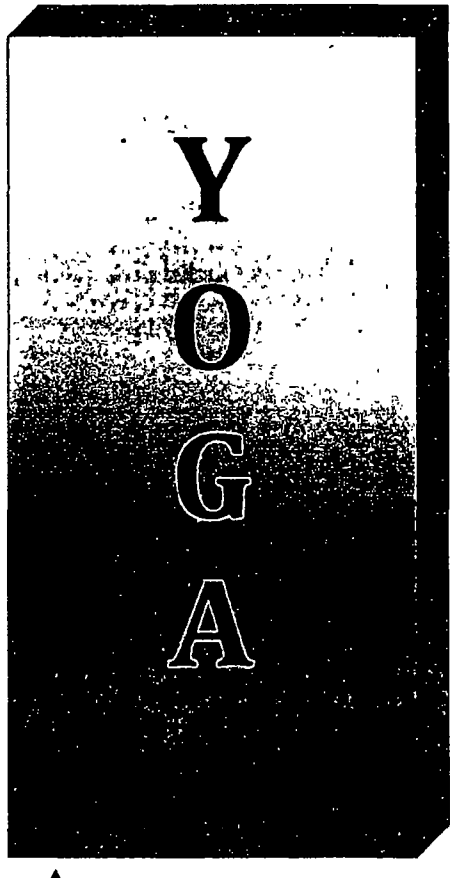

Width: 1.5'

Depth: 1/8"

Length: 1.5'



Height above
Ground: 10'
(not to scale)

City of Chicago

O2015-6102

Office of the City Clerk

Document Tracking Sheet

Meeting Date:	7/29/2015
Sponsor(s):	Tunney (44)
Type:	Ordinance
Title:	Grant(s) of privilege in public way for Nando's Peri-Peri
Committee(s) Assignment:	Committee on Transportation and Public Way

ORDINANCE
NANDO'S PERI-PERI
Acct. No. 396026 - 1
Permit No. 1118156

Be It Ordained by the City Council of the City of Chicago:

SECTION 1. Permission and authority are hereby given and granted to NANDO'S PERI-PERI, upon the terms and subject to the conditions of this ordinance to maintain and use three (3) sign(s) projecting over the public right-of-way attached to its premises known as 670 W. Diversey Pkwy..

Said sign structure(s) measures as follows; along W. Diversey Parkway:
One (1) at nine point nine two (9.92) feet in length, two point one seven (2.17) feet in height and twelve (12) feet above grade level.
One (1) at two (2) feet in length, three (3) feet in height and nine (9) feet above grade level.
One (1) at one point three three (1.33) feet in length, two point two five (2.25) feet in height and six (6) feet above grade level.

The location of said privilege shall be as shown on prints kept on file with the Department of Business Affairs and Consumer Protection and the Office of the City Clerk.

Said privilege shall be constructed in accordance with plans and specifications approved by the Department of Transportation (Division of Project Development) and Zoning Department - Signs.

This grant of privilege in the public way shall be subject to the provisions of Section 10-28-015 and all other required provisions of the Municipal Code of Chicago.

The grantee shall pay to the City of Chicago as compensation for the privilege #1118156 herein granted the sum of one hundred seventy-five ($175.00) per annum in advance.

A 25% penalty will be added for payments received after due date.

The permit holder agrees to hold the City of Chicago harmless for any damage, relocation or replacement costs associated with damage, relocation or removal of private property caused by the City performing work in the public way.

Authority herein given and granted for a period of five (5) years from and after Date of Passage.


Alderman Thomas Tunney

Thomas Tunney 44th Ward


ILLUM DF BLADE SIGN C

SCALE 1"=1'-0"

QTY ONE (1)

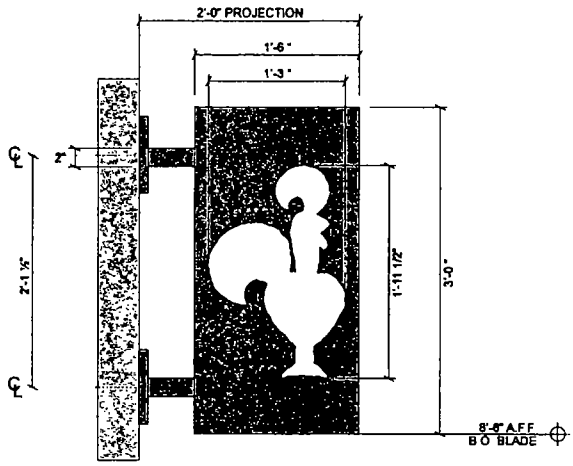

TYP FRONT C1

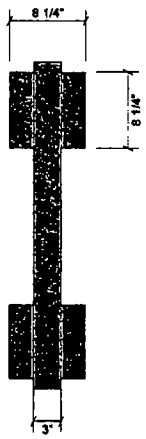

TYP SIDE C2

AGED BRONZE FINISH

TRIANGLE SIGN & SERVICE	CLIENT & LOCATION: Nando's Peri-Peri — LAKEVIEW, 670 W DIVERSEY PKWY, CHICAGO, IL 60614	LEAD NO: 00126918 R8	DATE: 1-6-2014	REVIEWED BY:	REVISION:	SHEET NO: 9 of 16
		SALESMAN: Z FENER	DRAWN BY: JJH	SEG NO:		

11 AZAR COURT • P.O. BOX 24186 • BALTIMORE, MARYLAND 21227 • T: 410-247-5300 • F: 410-247-1944 • REPRODUCTION IN WHOLE OR PART PROHIBITED WITHOUT EXPRESS PERMISSION OF TRIANGLE S & S • WWW.TRIANGLESIGN.COM

City of Chicago

O2015-6103

Office of the City Clerk

Document Tracking Sheet

Meeting Date:	7/29/2015
Sponsor(s):	Tunney (44)
Type:	Ordinance
Title:	Grant(s) of privilege in public way for Petsmart
Committee(s) Assignment:	Committee on Transportation and Public Way

ORDINANCE
PETSMART
Acct. No. 18670 - 13
Permit No. 1116782

Be It Ordained by the City Council of the City of Chicago:

SECTION 1. Permission and authority are hereby given and granted to PETSMART, upon the terms and subject to the conditions of this ordinance to maintain and use one (1) sign(s) projecting over the public right-of-way attached to its premises known as 3319 N. Ashland Ave..

Said sign structure(s) measures as follows; along N ASHLAND AVE:
One (1) at twenty-two point five eight (22.58) feet in length, five point five eight (5.58) feet in height and fifteen (15) feet above grade level.

The location of said privilege shall be as shown on prints kept on file with the Department of Business Affairs and Consumer Protection and the Office of the City Clerk.

Said privilege shall be constructed in accordance with plans and specifications approved by the Department of Transportation (Division of Project Development) and Zoning Department - Signs.

This grant of privilege in the public way shall be subject to the provisions of Section 10-28-015 and all other required provisions of the Municipal Code of Chicago.

The grantee shall pay to the City of Chicago as compensation for the privilege #1116782 herein granted the sum of three hundred ($300.00) per annum in advance.

A 25% penalty will be added for payments received after due date.


The permit holder agrees to hold the City of Chicago harmless for any damage, relocation or replacement costs associated with damage, relocation or removal of private property caused by the City performing work in the public way.

Authority herein given and granted for a period of five (5) years from and after Date of Passage.


Alderman Thomas Tunney

Thomas Tunney 44th Ward


PETSMART — *Individual Internally Illuminated REMOTE L.E.D. Letter Set*

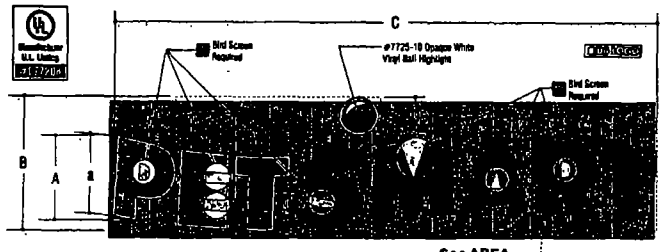

Letter Set Layout NTS

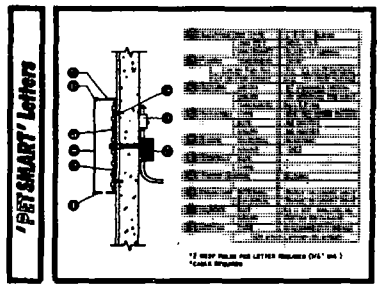

PETSMART

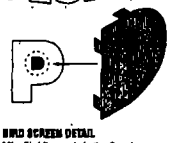

BIRD SCREEN DETAIL
Mfg Bird Screen in Letter Openings as shown
LETTERS P, A, M, R - w/ FLAT TABS
LETTER (E&S) w/ 90 degree RETURNS
SCREENS Screens are Fabricated from 1/4" Aluminum Mesh Hard Cloth
Inset 2" From letter face & attach w/ pop-rivets and flat washers

SIZES						
ITEM NUMBER	A	a	B	C	D	AREA-Sq Ft
PMR-LED-RM-42	42"	3'-9 1/4"	5'-6 7/8"	22'-8 5/8"	1'-7"	102.36


TRIM-CAP RETAINERS
1/4-20 MC rivnut & rod

LETTER RETAINER NOTES:

Retainers for *LETTER SET (Bounce & Ball included)* will be 1 "BLACK TRIM CAP"

Color Schedule

- Faces - ***#2283 RED Plexiglas*** Or ***Cyro #211-1 RED.*** Returns will be DARK BRONZE, Retainers will be BLACK
- Faces - ***#2051 BLUE Plexiglas*** Or ***Cyro #607-1 BLUE.*** Returns will be DARK BRONZE, Retainers will be BLACK

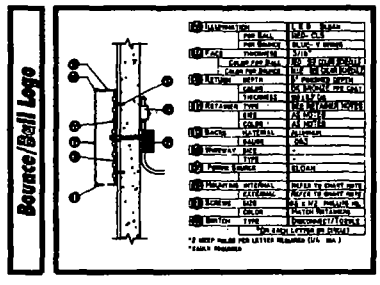

Kieffer & Co. Inc.

3014 Kieffer & Co. Inc.
825 Sand Street - Lincolnshire, IL 60069
PHONE: (847) 520-1255 FAX: (847) 520-1543
www.kieffersigns.com

CUSTOMER PETSMART
LOCATION: Roscoe Village (Chicago), IL
SALESMAN: MSE DESIGNER: KR
DATE: 10/1/14

c UL us LISTED
COMPANIES FILED

PRODUCTION PROCESSING
Job #
-001
-002
-003
-004
DETAILS: DATE:
EXTRUSION:

B67366B

City of Chicago

O2015-6105

Office of the City Clerk

Document Tracking Sheet

Meeting Date:	7/29/2015
Sponsor(s):	Tunney (44)
Type:	Ordinance
Title:	Grant(s) of privilege in public way for Pompei on Sheffield
Committee(s) Assignment:	Committee on Transportation and Public Way

ORDINANCE
POMPEI ON SHEFFIELD
Acct. No. 394110 - 1
Permit No. 1118745

Be It Ordained by the City Council of the City of Chicago:

SECTION 1. Permission and authority are hereby given and granted to POMPEI ON SHEFFIELD, upon the terms and subject to the conditions of this ordinance to maintain and use five (5) sign(s) projecting over the public right-of-way attached to its premises known as 2955 N. Sheffield Ave..

Said sign structure(s) measures as follows; along N.Sheffield Avenue:
One (1) at three point three three (3.33) feet in length, three (3) feet in height and nine point five (9.5) feet above grade level.
Two (2) at eight point five eight (8.58) feet in length, one point five (1.5) feet in height and eleven point five (11.5) feet above grade level.

Said sign structure(s) measures as follows; along W. Wellington Avenue:
One (1) at eight point five eight (8.58) feet in length, one point five (1.5) feet in height and eleven point five (11.5) feet above grade level.

Said sign structure(s) measures as follows; along N. Sheffield Avenue:
One (1) at three point six seven (3.67) feet in length, one point three three (1.33) feet in height and fourteen point one seven (14.17) feet above grade level.

The location of said privilege shall be as shown on prints kept on file with the Department of Business Affairs and Consumer Protection and the Office of the City Clerk.

Said privilege shall be constructed in accordance with plans and specifications approved by the Department of Transportation (Division of Project Development) and Zoning Department - Signs.

This grant of privilege in the public way shall be subject to the provisions of Section 10-28-015 and all other required provisions of the Municipal Code of Chicago.

The grantee shall pay to the City of Chicago as compensation for the privilege #1118745 herein granted the sum of one hundred seventy-five ($175.00) per annum in advance.

A 25% penalty will be added for payments received after due date.


The permit holder agrees to hold the City of Chicago harmless for any damage, relocation or replacement costs associated with damage, relocation or removal of private property caused by the City performing work in the public way.


Authority herein given and granted for a period of five (5) years from and after Date of Passage.

Alderman Thomas Tunney

Thomas Tunney 44th Ward


SHEFFIELD ELEVATION

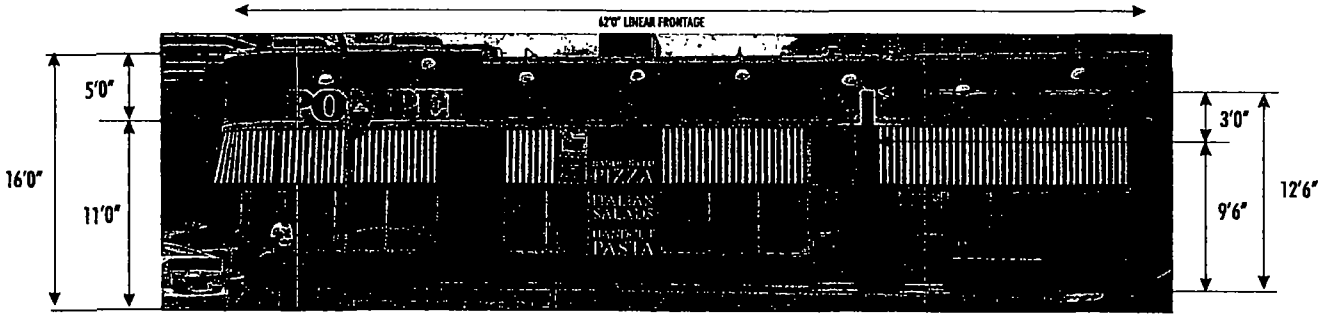

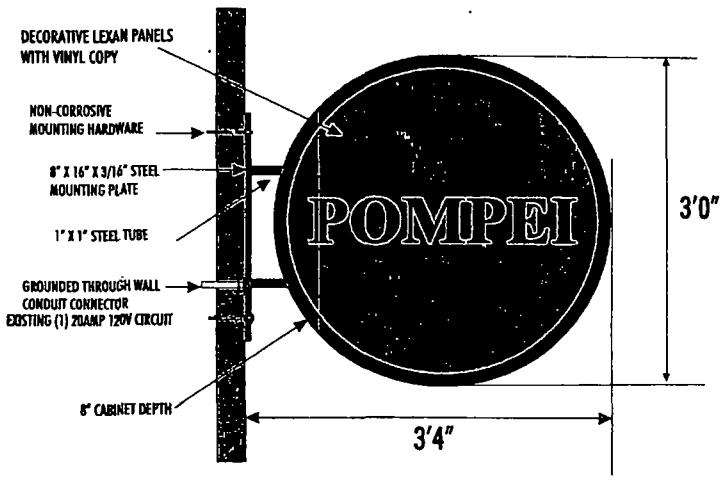

TYPICAL UL LISTED LED ILLUMINATED DOUBLE FACED CABINET

LED ILLUMINATION

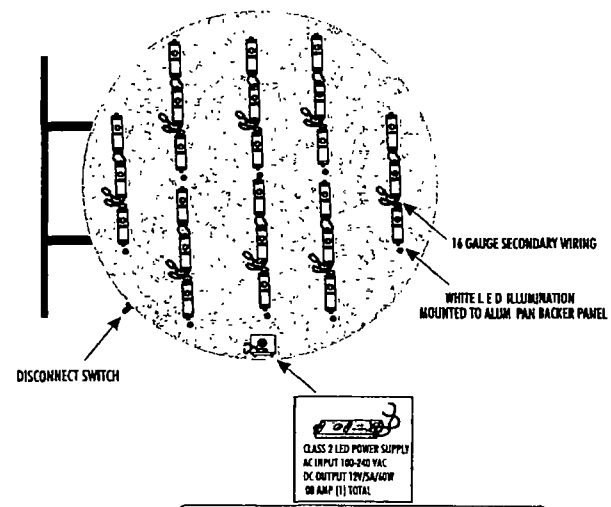

PGL SIGN & SERVICE

CUSTOMER: POMPEI
ADDRESS: 2955 N. SHEFFIELD AVE.
CHICAGO, IL 60657

DRAWING:
DATE:
APPROVAL:

www.pglsigns.com Phone. 847.298.5133 Fax. 847-298-5134
461 E. ILL. PROSPECT RD. DES PLAINES, IL 60016

This is an original unpublished drawing created by Pgl Signs & Service inc It is submitted for your approval. It is not to be shown to anyone outside of your organization, nor is it to be reproduced, copied or exhibited in any fashion. The changing of colors, sizes, materials or illumination method does not alter the design. Ownership of this design is held by Pgl signs & Service. Authorization to use this design in any fashion must be obtained in writing from Pgl signs & Service Inc

Note: The colors depicted in print here are a graphic representation. Actual colors may vary due to printers. See color specifications.

City of Chicago

O2015-6106

Office of the City Clerk

Document Tracking Sheet

Meeting Date:	7/29/2015
Sponsor(s):	Tunney (44)
Type:	Ordinance
Title:	Grant(s) of privilege in public way for Stan's Donuts - Clark St - clock
Committee(s) Assignment:	Committee on Transportation and Public Way

ORDINANCE
STAN'S DONUTS - CLARK ST.
Acct. No. 399617 - 1
Permit No. 1119452

Be It Ordained by the City Council of the City of Chicago:

SECTION 1. Permission and authority are hereby given and granted to STAN'S DONUTS - CLARK ST., upon the terms and subject to the conditions of this ordinance to construct, install, maintain and use one (1) Clock(s) projecting over the public right-of-way adjacent to its premises known as 2800 N. Clark St..

Said Clock(s) at Corner of Clark & Diversey measure(s):
One (1) at three point one seven (3.17) feet in length, and three point one seven (3.17) feet in width for a total of ten point zero five (10.05) square feet.

The location of said privilege shall be as shown on prints kept on file with the Department of Business Affairs and Consumer Protection and the Office of the City Clerk.

Said privilege shall be constructed in accordance with plans and specifications approved by the Department of Transportation (Division of Project Development).

This grant of privilege in the public way shall be subject to the provisions of Section 10-28-015 and all other required provisions of the Municipal Code of Chicago.

The grantee shall pay to the City of Chicago as compensation for the privilege #1119452 herein granted the sum of four hundred ($400.00) per annum in advance.

A 25% penalty will be added for payments received after due date.

The permit holder agrees to hold the City of Chicago harmless for any damage, relocation or replacement costs associated with damage, relocation or removal of private property caused by the City performing work in the public way.


Authority herein given and granted for a period of five (5) years from and after Date of Passage.


Alderman

Thomas Tunney 44th Ward


CHICAGO SIGN®
630-407-0802

08 25 2015
Stan's Donuts,
2800 N Clark St, Chicago, IL

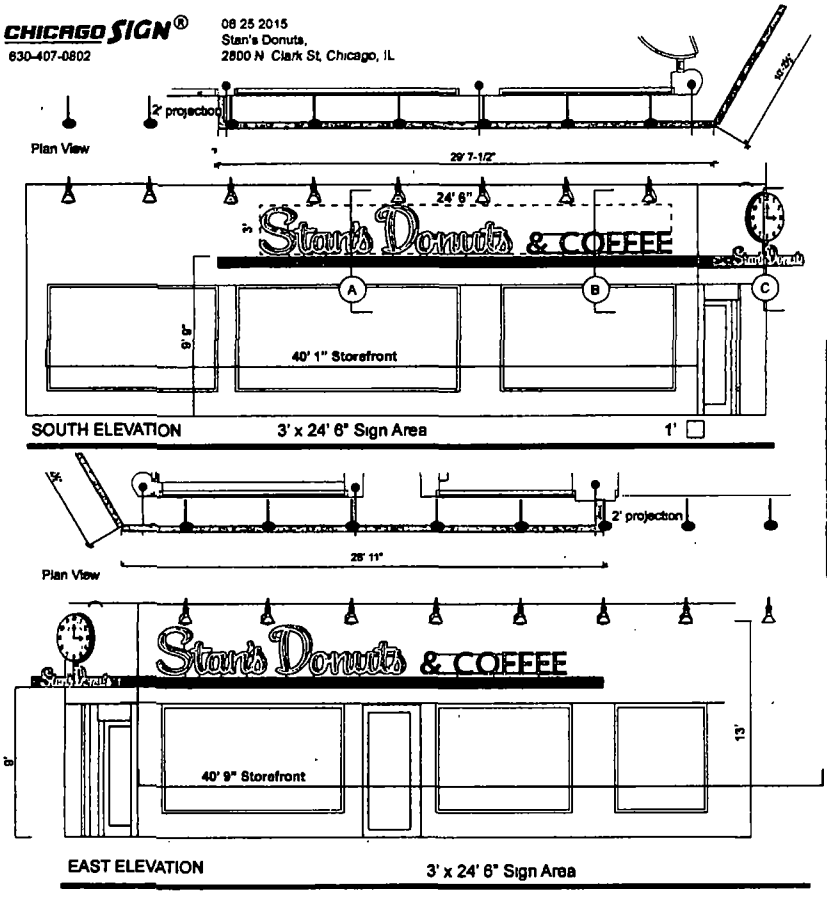


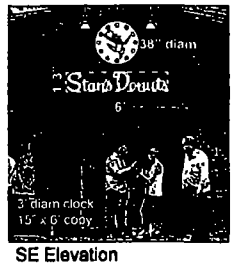

SE Elevation

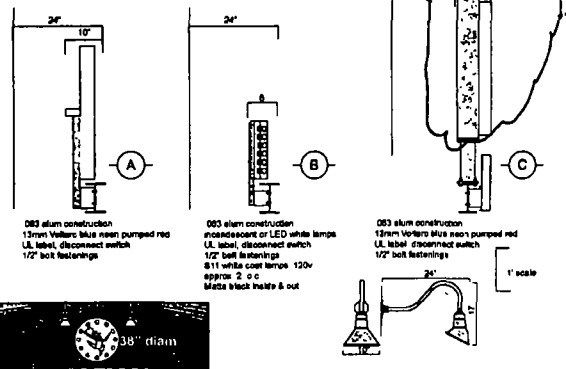

Use of the Public Way

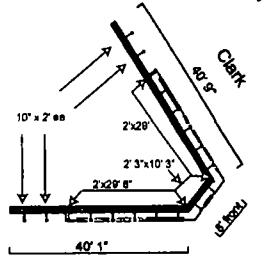

City of Chicago

O2015-6107

Office of the City Clerk

Document Tracking Sheet

Meeting Date:	7/29/2015
Sponsor(s):	Tunney (44)
Type:	Ordinance
Title:	Grant(s) of privilege in public way for Stan's Donuts - Clark St - light fixtures
Committee(s) Assignment:	Committee on Transportation and Public Way

ORDINANCE
STAN'S DONUTS - CLARK ST.
Acct. No. 399617 - 1
Permit No. 1119451

Be It Ordained by the City Council of the City of Chicago:

SECTION 1. Permission and authority are hereby given and granted to STAN'S DONUTS - CLARK ST., upon the terms and subject to the conditions of this ordinance to construct, install, maintain and use eighteen (18) Light Fixture(s) projecting over the public right-of-way adjacent to its premises known as 2800 N. Clark St..

Said Light Fixture(s) at Diversey measure(s):
Eight (8) at point eight three (.83) feet in length, one point four two (1.42) foot in width and thirteen (13) feet above grade level.

Said Light Fixture(s) at Clark measure(s):
Eight (8) at point eight three (.83) feet in length, one point four two (1.42) foot in width and thirteen (13) feet above grade level.

Said Light Fixture(s) at Corner of Diversey & Clark measure(s):
Two (2) at point eight three (.83) feet in length, one point four two (1.42) foot in width and twelve (12) feet above grade level.

The location of said privilege shall be as shown on prints kept on file with the Department of Business Affairs and Consumer Protection and the Office of the City Clerk.

Said privilege shall be constructed in accordance with plans and specifications approved by the Department of Transportation (Division of Project Development).

This grant of privilege in the public way shall be subject to the provisions of Section 10-28-015 and all other required provisions of the Municipal Code of Chicago.

The grantee shall pay to the City of Chicago as compensation for the privilege #1119451 herein granted the sum of one hundred sixty ($160.00) per annum in advance.

A 25% penalty will be added for payments received after due date.

The permit holder agrees to hold the City of Chicago harmless for any damage, relocation or replacement costs associated with damage, relocation or removal of private property caused by the City performing work in the public way.


Authority herein given and granted for a period of five (5) years from and after Date of Passage.


Alderman Thomas Tunney

Thomas Tunney 44th Ward

CHICAGO SIGN®
630-407-0802

06 25 2015
Stan's Donuts,
2800 N Clark St, Chicago, IL

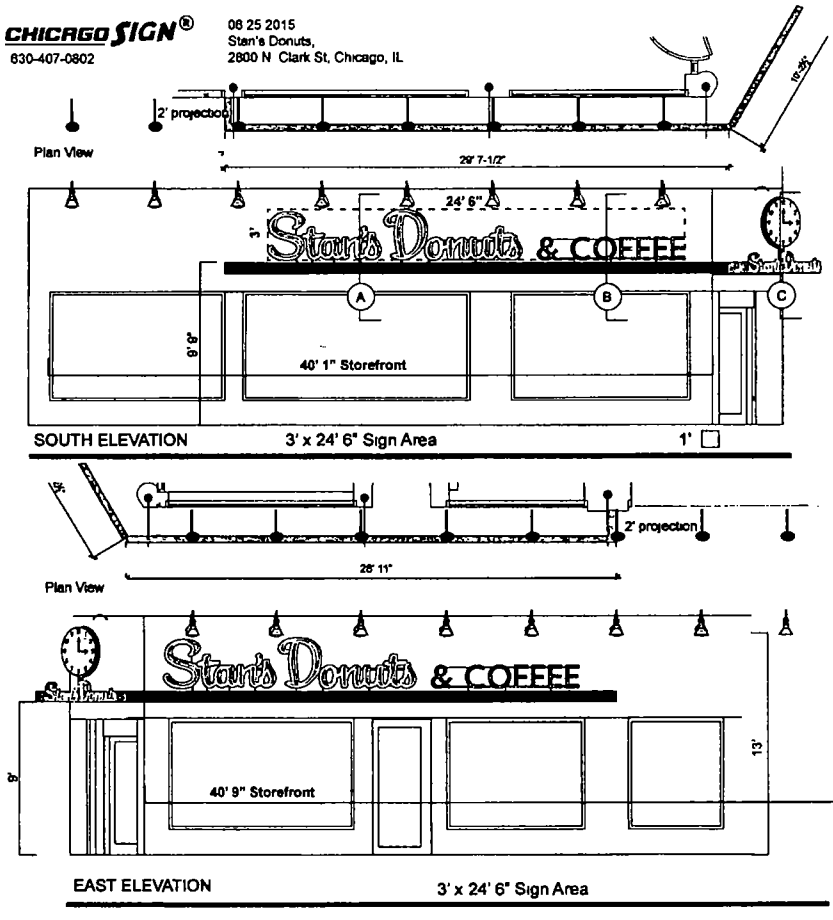


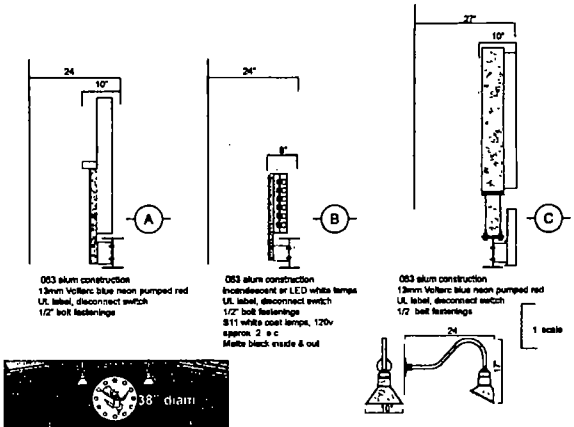



SE Elevation

Use of the Public Way

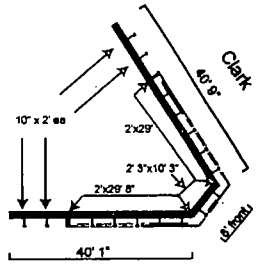

Plan View
Diversey
North
20' scale

City of Chicago

O2015-6109

Office of the City Clerk

Document Tracking Sheet

Meeting Date:	7/29/2015
Sponsor(s):	Tunney (44)
Type:	Ordinance
Title:	Grant(s) of privilege in public way for Stephen Griessmer
Committee(s) Assignment:	Committee on Transportation and Public Way

ORDINANCE
STEPHEN GRIESSMER
Acct. No. 398952 - 1
Permit No. 1119208

Be It Ordained by the City Council of the City of Chicago:

SECTION 1. Permission and authority are hereby given and granted to STEPHEN GRIESSMER, upon the terms and subject to the conditions of this ordinance to construct, install, maintain and use one (1) Irrigation System(s) under the public right-of-way adjacent to its premises known as 3648 N. Janssen Ave..

Said Irrigation System(s) at N. Janssen Avenue measure(s):
One (1) at fifty (50) feet in length, and point five (.5) feet in width for a total of twenty-five (25) square feet. Said irrigation system shall be approximately one (1) foot below grade level.

The location of said privilege shall be as shown on prints kept on file with the Department of Business Affairs and Consumer Protection and the Office of the City Clerk.

Said privilege shall be constructed in accordance with plans and specifications approved by the Department of Transportation (Office of Underground Coordination) and Department of Water Management.

This grant of privilege in the public way shall be subject to the provisions of Section 10-28-015 and all other required provisions of the Municipal Code of Chicago.

The grantee shall pay to the City of Chicago as compensation for the privilege #1119208 herein granted the sum of four hundred ($400.00) per annum in advance.


A 25% penalty will be added for payments received after due date.


The permit holder agrees to hold the City of Chicago harmless for any damage, relocation or replacement costs associated with damage, relocation or removal of private property caused by the City performing work in the public way.


Authority herein given and granted for a period of five (5) years from and after Date of Passage.


Alderman Thomas Tunney

Thomas Tunney 44th Ward

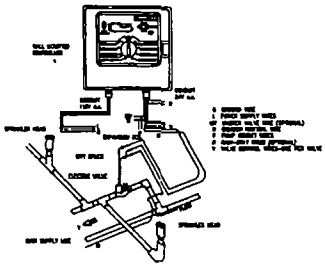


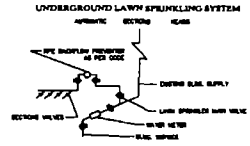

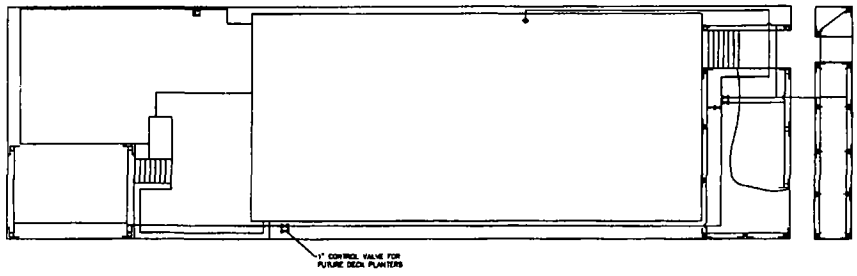

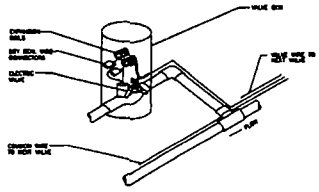

TYPICAL INSTALLATION OF ELECTRIC VALVE VALVE BOX

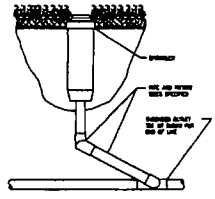

TYPICAL INSTALLATION OF SPRINKLER HEAD SWING JOINT

SPRINKLER HEAD LEGEND

KEY	NAME	NO.	SP	QUAN	G.P.M	TOTAL G.P.M
P	HUNTER PROS SPRAY	1545T	12	2	0.8	1.7
A	HUNTER PROS SPRAY	04-08	8	8	0.4	3.5
A	HUNTER PROS SPRAY	06-10	8	6	0.6	3.6
A	HUNTER PROS SPRAY	10-08	8	1	0.4	1.0
A	HUNTER PROS SPRAY	06-12	8	3	0.7	2.1
B	HUNTER PROS SPRAY	10-08	12	2	0.5	1.0
B	HUNTER PROS SPRAY	10-10	12	1	1.0	1.0
B	HUNTER PROS SPRAY	10-12	12	4	1.1	4.4
V	CONTROL VALVE	PGV		5		
C	CONTROLLER	10C		1		
	TOTAL HEADS			28		17.3

ANDREW McCANN
Lawn Sprinkling Systems
1813 W 171st STREET
EAST HAZEL CREST, IL 60429
PHONE (708) 798-5731

PLUMBING CONTRACTORS
LIC #15978

ANDREW McCANN
Lawn Sprinkling Systems

SCALE 1"=10'-0"	APPROVED BY	DRAWN BY T.E.H.
DATE 5-21-15		REVISED

GVP DEVELOPMENT

3646 N. JANSSEN
CHICAGO, IL

DRAWING NUMBER 2015-181

City of Chicago

O2015-6110

Office of the City Clerk

Document Tracking Sheet

Meeting Date:	7/29/2015
Sponsor(s):	Tunney (44)
Type:	Ordinance
Title:	Grant(s) of privilege in public way for Toppers Pizza
Committee(s) Assignment:	Committee on Transportation and Public Way

ORDINANCE
Toppers Pizza
Acct. No. 396024 - 1
Permit No. 1118714

Be It Ordained by the City Council of the City of Chicago:

SECTION 1. Permission and authority are hereby given and granted to Toppers Pizza, upon the terms and subject to the conditions of this ordinance to maintain and use three (3) sign(s) projecting over the public right-of-way attached to its premises known as 3404 N. Sheffield Ave..

Said sign structure(s) measures as follows; along N. Sheffield Avenue:
One (1) at three point three three (3.33) feet in length, eight (8) feet in height and thirteen (13) feet above grade level.
One (1) at sixteen point four two (16.42) feet in length, three (3) feet in height and fourteen (14) feet above grade level.
One (1) at sixteen point five eight (16.58) feet in length, two point four two (2.42) feet in height and fourteen (14) feet above grade level.

The location of said privilege shall be as shown on prints kept on file with the Department of Business Affairs and Consumer Protection and the Office of the City Clerk.

Said privilege shall be constructed in accordance with plans and specifications approved by the Department of Transportation (Division of Project Development) and Zoning Department - Signs.

This grant of privilege in the public way shall be subject to the provisions of Section 10-28-015 and all other required provisions of the Municipal Code of Chicago.

The grantee shall pay to the City of Chicago as compensation for the privilege #1118714 herein granted the sum of nine hundred ($900.00) per annum in advance.

A 25% penalty will be added for payments received after due date.

The permit holder agrees to hold the City of Chicago harmless for any damage, relocation or replacement costs associated with damage, relocation or removal of private property caused by the City performing work in the public way.

Authority herein given and granted for a period of five (5) years from and after Date of Passage.

Alderman Thomas Tunney

Thomas Tunney 44th Ward

BLADE SIGN DESIGN SPECIFICATIONS:

Scope of Work : Manufacture and install (1) blade sign as shown


Cabinet : Routed .090" faces, .063" x 8" tall cabinet, internal steel saddles

Letter Cans : Routed 3/16" "White" acrylic (#7328) faces with applied cardinal red vinyl, .040" x 5" returns 1" Jewelite Silver trimcap Letter interiors prefinished White, returns prefinished Wnsco "Black" Toppers letters are 3/4" routed clear acrylic push thru


Finish : Exterior primed and painted brushed aluminum

Lighting : Letters and cabinet internally-lit using white LED modules


Electrical : 120 volt, UL listed & labeled, power supplies in cabinet

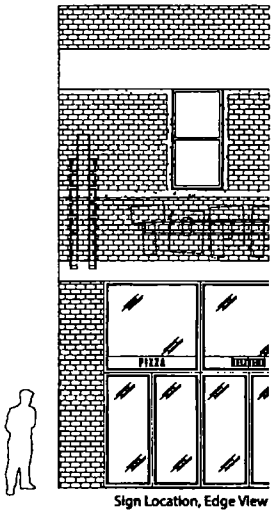

Sign Location, Edge View

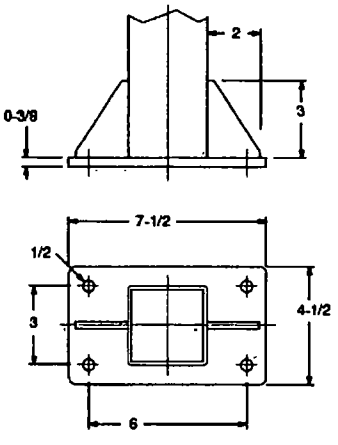

Mounting Details

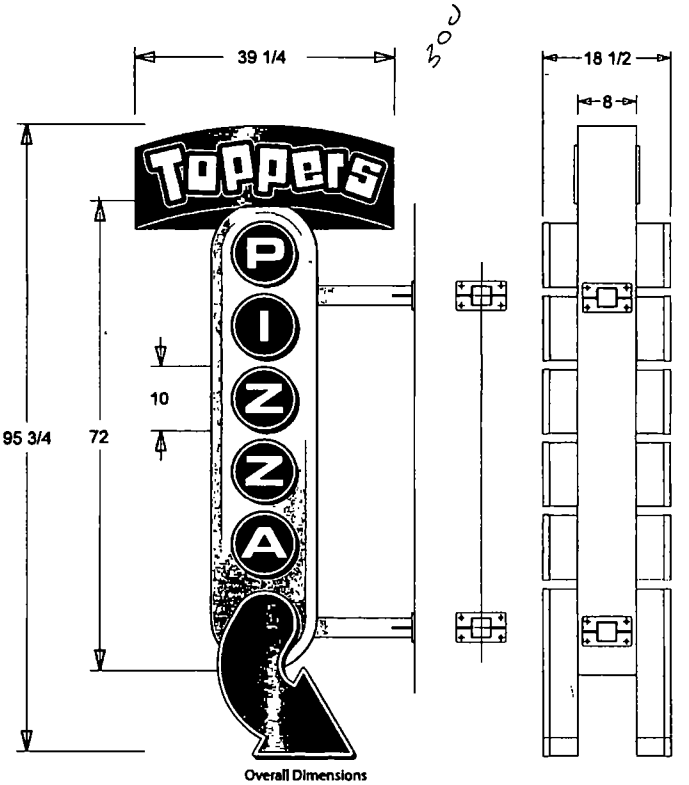

Overall Dimensions

JNB Signs

Listed

© Copyright

JNB SIGNS INCORPORATED 1421 Venture Drive, Suite 1, Janesville, WI 53545 Phone: 1-800-243-7997 Fax: 1-608-754-7822

CLIENT: Toppers Pizza | SALESMAN: Rick Brunton | CUSTOMERS SIGNATURE: X _____ DATE

JOB SITE: Sheffield Ave, Chicago, IL | ARTIST: Mike | DATE: 01-26-15 | DRAWING: 05412-17

City of Chicago

O2015-6111

Office of the City Clerk

Document Tracking Sheet

Meeting Date:	7/29/2015
Sponsor(s):	Tunney (44)
Type:	Ordinance
Title:	Grant(s) of privilege in public way for Walgreens No. 6270
Committee(s) Assignment:	Committee on Transportation and Public Way

ORDINANCE
WALGREENS #6270
Acct. No. 147 - 65
Permit No. 1119707

Be It Ordained by the City Council of the City of Chicago:

SECTION 1. Permission and authority are hereby given and granted to WALGREENS #6270, upon the terms and subject to the conditions of this ordinance to maintain and use, as now constructed, five (5) Light Fixture(s) projecting over the public right-of-way adjacent to its premises known as 1001 W. Belmont Ave..

Said Light Fixture(s) at W. Belmont measure(s):
Five (5) at one (1) foot in length, one (1) foot in width and twelve (12) feet above grade level.

The location of said privilege shall be as shown on prints kept on file with the Department of Business Affairs and Consumer Protection and the Office of the City Clerk.

Said privilege shall be constructed in accordance with plans and specifications approved by the Department of Transportation (Division of Project Development).

This grant of privilege in the public way shall be subject to the provisions of Section 10-28-015 and all other required provisions of the Municipal Code of Chicago.

The grantee shall pay to the City of Chicago as compensation for the privilege #1119707 herein granted the sum of ninety-five ($95.00) per annum in advance.


A 25% penalty will be added for payments received after due date.

The permit holder agrees to hold the City of Chicago harmless for any damage, relocation or replacement costs associated with damage, relocation or removal of private property caused by the City performing work in the public way.

Authority herein given and granted for a period of five (5) years from and after 05/07/2013.

Alderman _____

Thomas Tunney 44th Ward

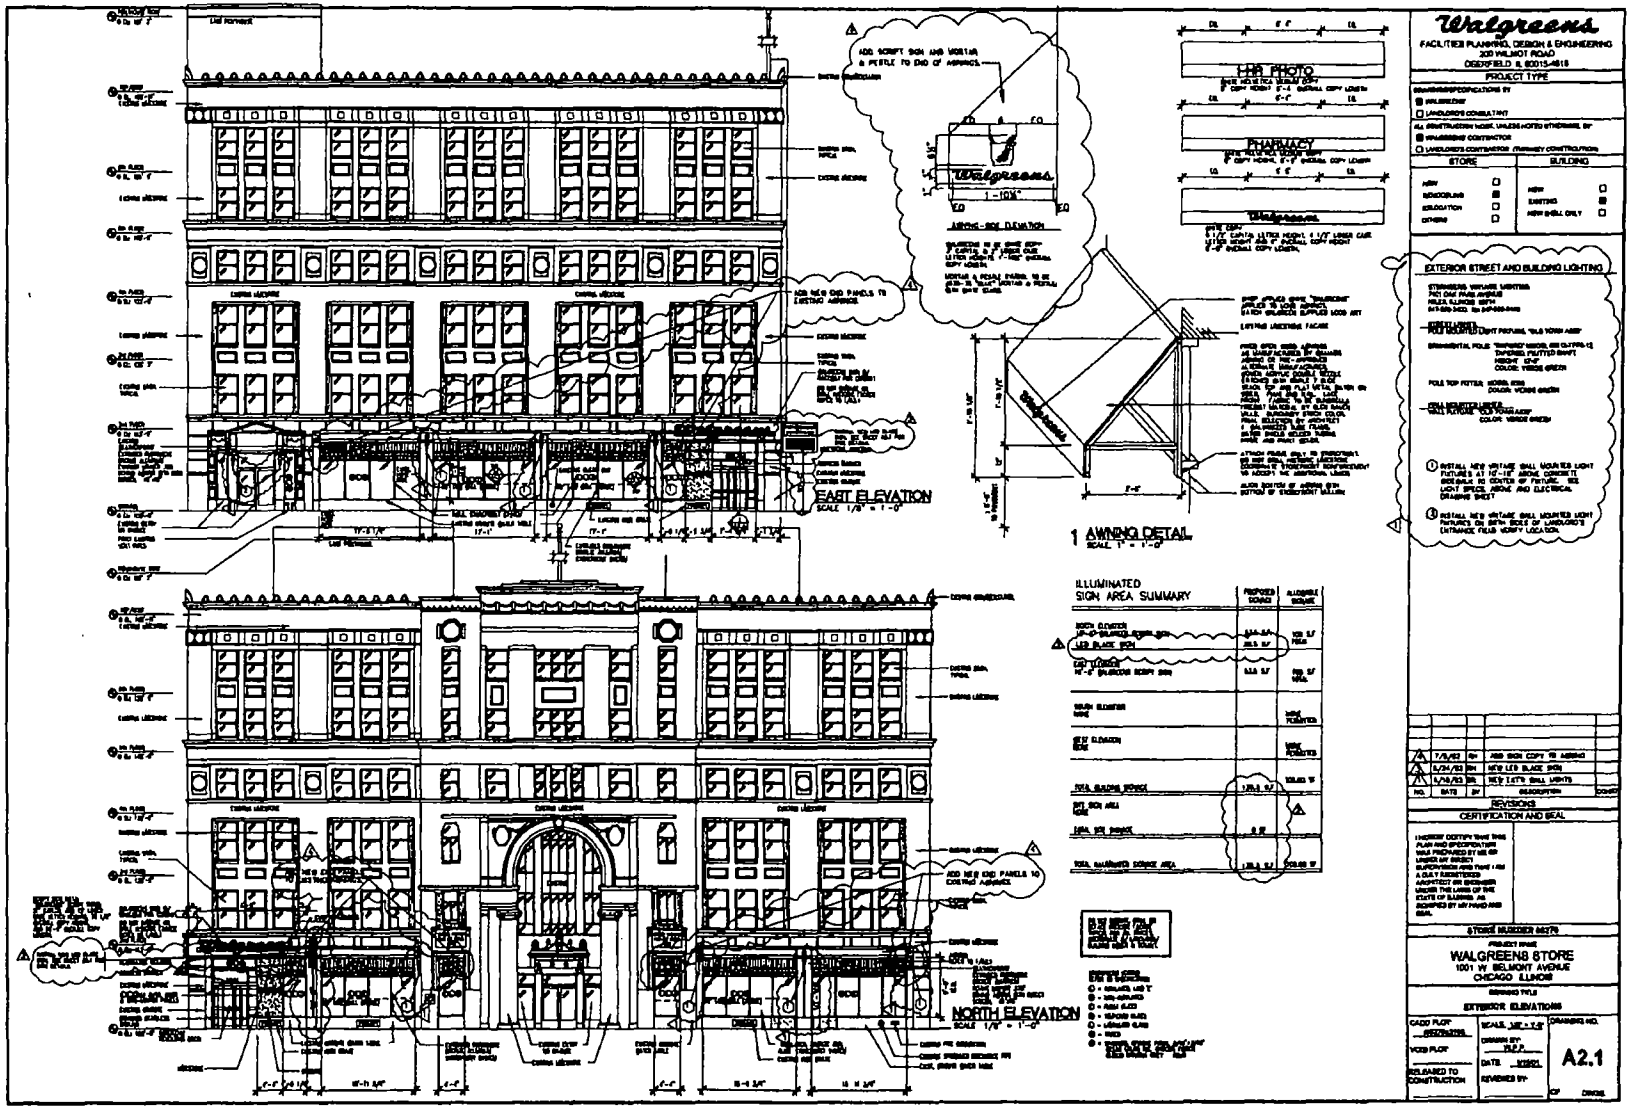
EAST ELEVATION
SCALE 1/8" = 1'-0"
NORTH ELEVATION
SCALE 1/8" = 1'-0"
1 AWNING DETAIL
SCALE 1" = 1'-0"
ILLUMINATED SIGN AREA SUMMARY
Walgreens
FACILITIES PLANNING, DESIGN & ENGINEERING
200 WILMOT ROAD
DEERFIELD, IL 60015-4816
PROJECT TYPE
STORE
BUILDING
EXTERIOR STREET AND BUILDING LIGHTING
REVISIONS
CERTIFICATION AND SEAL
WALGREENS STORE
1001 W BELMONT AVENUE
CHICAGO, ILLINOIS
EXTERIOR ELEVATIONS
A2.1

Department of Business Affairs and Consumer Protection
Small Business Center - Public Way Use Unit
City Hall - 121 N LaSalle Street, Room 800 • Chicago, IL 60602
312-74-GOBIZ / 312-744-6249 • (312) 744-1944 (TTY)
http://www.cityofchicago.org/bacp

07/29/2015

Alderman **Thomas Tunney**
Ward # **44**
City of Chicago
City Hall, Room **300**
121 North LaSalle Street
Chicago, Illinois 60602

Re: An ordinance to use and maintain a portion of the public right-of-way for **five (5) light fixture(s)** for **WALGREENS #6270**, adjacent to the premises known as **1001 W. Belmont Ave.**.

Dear Alderman **Thomas Tunney**:

The applicant referenced above has requested the use of the public right-of-way for a **light fixture(s)**. An ordinance has been prepared by the Department of Business Affairs and Consumer Protection – Small Business Center - Public Way Use Unit for presentation to the City Council. Because this request was made for properties located in your ward, as approved by you as per the attached, I respectfully request that you introduce the attached ordinance at the next City Council meeting.

If you have any questions regarding this ordinance, please contact Anthony Bertuca at (312) 744-5506.

Department of Business Affairs and Consumer Protection

City of Chicago

O2015-6112

Office of the City Clerk

Document Tracking Sheet

Meeting Date:	7/29/2015
Sponsor(s):	Tunney (44)
Type:	Ordinance
Title:	Grant(s) of privilege in public way for 729 W Aldine Condo Assn.
Committee(s) Assignment:	Committee on Transportation and Public Way

ORDINANCE
729 W. ALDINE CONDOMINIUM ASSOCIATION
Acct. No. 399615 - 1
Permit No. 1119446

Be It Ordained by the City Council of the City of Chicago:

SECTION 1. Permission and authority are hereby given and granted to 729 W. ALDINE CONDOMINIUM ASSOCIATION, upon the terms and subject to the conditions of this ordinance to construct, install, maintain and use two (2) Fence(s) on the public right-of-way for beautification purposes adjacent to its premises known as 729 W. Aldine Ave..

Said Fence(s) at W. Aldine Avenue (West Parkway) measure(s):
One (1) at sixty (60) feet in length, and one (1) foot in width for a total of sixty (60) square feet. Said fence shall be approximately twenty (20) inches in height.

Said Fence(s) at W. Aldine Avenue (East Parkway) measure(s):
One (1) at twenty-one point one seven (21.17) feet in length, and one (1) foot in width for a total of twenty-one point one seven (21.17) square feet. Said fence shall be approximately twenty (20) inches in height.

The location of said privilege shall be as shown on prints kept on file with the Department of Business Affairs and Consumer Protection and the Office of the City Clerk.

Said privilege shall be constructed in accordance with plans and specifications approved by the Department of Transportation (Division of Project Development).

This grant of privilege in the public way shall be subject to the provisions of Section 10-28-015 and all other required provisions of the Municipal Code of Chicago.

The grantee shall pay to the City of Chicago as compensation for the privilege #1119446 herein granted the sum of zero ($.00) per annum in advance.

A 25% penalty will be added for payments received after due date.

The permit holder agrees to hold the City of Chicago harmless for any damage, relocation or replacement costs associated with damage, relocation or removal of private property caused by the City performing work in the public way.


Authority herein given and granted for a period of five (5) years from and after Date of Passage.

Alderman Thomas Tunney

Thomas Tunney 44th Ward

729 W. Aldine Condominium Association (EIN: 46-5058045/IL State File Number: 69484298)

Parkway Fence Installation Plan (Fence Perimeter Noted in Green)

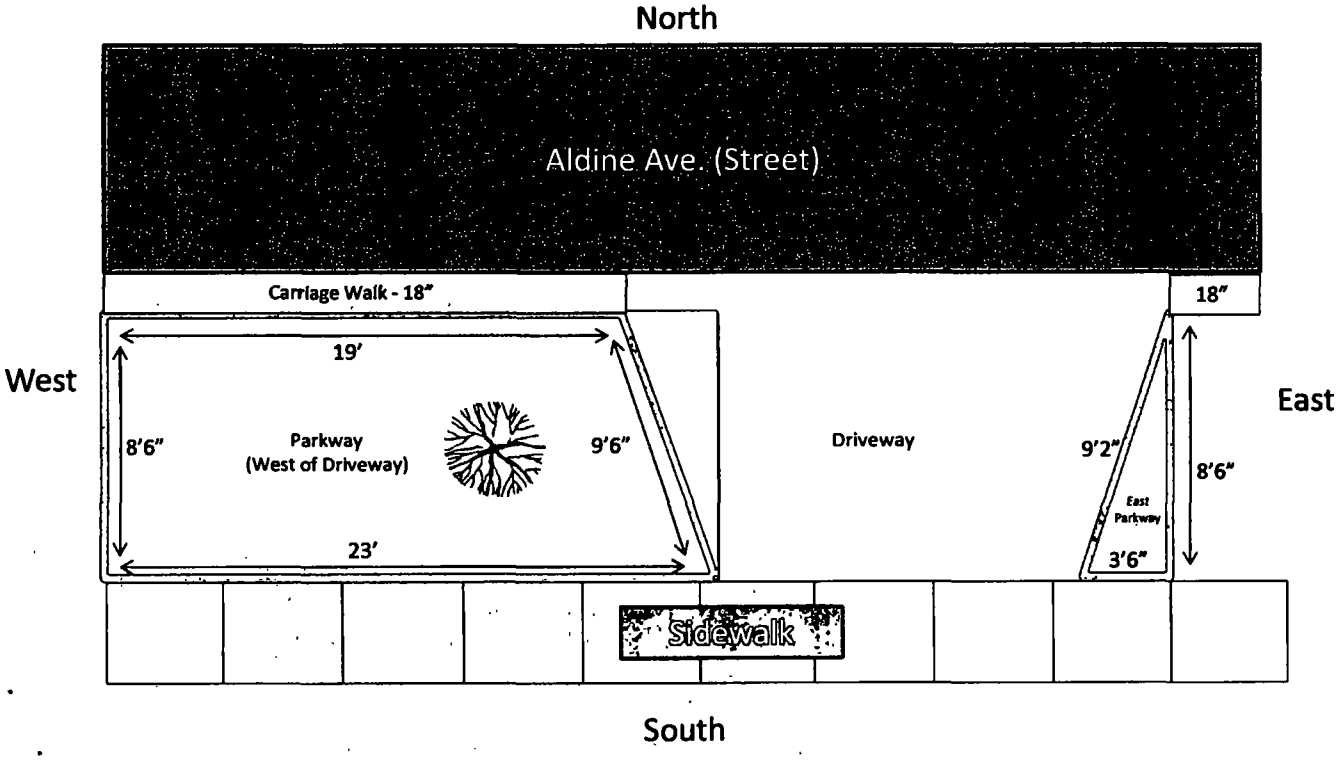

City of Chicago

O2015-6114

Office of the City Clerk

Document Tracking Sheet

Meeting Date:	7/29/2015
Sponsor(s):	Tunney (44)
Type:	Ordinance
Title:	Grant(s) of privilege in public way for 3346-3348 N Sheffield Condo Assn.
Committee(s) Assignment:	Committee on Transportation and Public Way

ORDINANCE
3346-3348 N. SHEFFIELD CONDOMINIUM ASSOCIATION
Acct. No. 334284 - 1
Permit No. 1119485

Be It Ordained by the City Council of the City of Chicago:

SECTION 1. Permission and authority are hereby given and granted to 3346-3348 N. SHEFFIELD CONDOMINIUM ASSOCIATION, upon the terms and subject to the conditions of this ordinance to maintain and use, as now constructed, two (2) Landscaping(s) on the public right-of-way for beautification purposes adjacent to its premises known as 3348 N. Sheffield Ave..

Said Landscaping(s) at N. SHEFFIELD measure(s):
One (1) at seventeen (17) feet in length, and five point five (5.5) feet in width for a total of ninety-three point five (93.5) square feet.

Said Landscaping(s) at 3348 N. SHEFFIELD measure(s):
One (1) at seventeen (17) feet in length, and five point five (5.5) feet in width for a total of ninety-three point five (93.5) square feet.

The location of said privilege shall be as shown on prints kept on file with the Department of Business Affairs and Consumer Protection and the Office of the City Clerk.

Said privilege shall be constructed in accordance with plans and specifications approved by the Department of Planning and Development and Department of Transportation (Division of Project Development).

This grant of privilege in the public way shall be subject to the provisions of Section 10-28-015 and all other required provisions of the Municipal Code of Chicago.

The grantee shall pay to the City of Chicago as compensation for the privilege #1119485 herein granted the sum of zero ($.00) per annum in advance.

A 25% penalty will be added for payments received after due date.

The permit holder agrees to hold the City of Chicago harmless for any damage, relocation or replacement costs associated with damage, relocation or removal of private property caused by the City performing work in the public way.

Authority herein given and granted for a period of five (5) years from and after 01/13/2014.

Alderman Thomas Tunney

Thomas Tunney 44th Ward

City of Chicago

O2015-5974

Office of the City Clerk

Document Tracking Sheet

Meeting Date:	7/29/2015
Sponsor(s):	Arena (45)
Type:	Ordinance
Title:	Grant(s) of privilege in public way for Fallas No. 535
Committee(s) Assignment:	Committee on Transportation and Public Way

ORDINANCE
Fallas #535
Acct. No. 390100 - 4
Permit No. 1119159

Be It Ordained by the City Council of the City of Chicago:

SECTION 1. Permission and authority are hereby given and granted to Fallas #535, upon the terms and subject to the conditions of this ordinance to maintain and use one (1) sign(s) projecting over the public right-of-way attached to its premises known as 3925-3945 N. Cicero Ave..

Said sign structure(s) measures as follows; along N. Cicero Avenue:
One (1) at twenty-four (24) feet in length, seven (7) feet in height and fifteen (15) feet above grade level.

The location of said privilege shall be as shown on prints kept on file with the Department of Business Affairs and Consumer Protection and the Office of the City Clerk.

Said privilege shall be constructed in accordance with plans and specifications approved by the Department of Transportation (Division of Project Development) and Zoning Department - Signs.

This grant of privilege in the public way shall be subject to the provisions of Section 10-28-015 and all other required provisions of the Municipal Code of Chicago.

The grantee shall pay to the City of Chicago as compensation for the privilege #1119159 herein granted the sum of three hundred ($300.00) per annum in advance.

A 25% penalty will be added for payments received after due date.

The permit holder agrees to hold the City of Chicago harmless for any damage, relocation or replacement costs associated with damage, relocation or removal of private property caused by the City performing work in the public way.

Authority herein given and granted for a period of five (5) years from and after Date of Passage.

Alderman _____

John Arena 45th Ward




1" DEEP NON-ILLIMINATED PAN PANEL SCALE 3/16"=1'-0"


(1) REQUIRED - FABRICATE AND INSTALL - TOTAL SQ.FT. = 168.0 SQ.FT.

FALLAS LOGO
FABRICATED 1" DEEP .063" ALUMINUM PAN PANEL WITH 1" SQ. TUBE FRAMEWORK -
PAINT BACKGROUND TO MATCH PMS #186C RED WITH BLUE OUTLINE AND RETURNS PAINTED TO MATCH PMS #2747C BLUE -
"FALLAS" MAIN COPY TO BE 1ST SURFACE 3M #7725-10 OPAQUE WHITE WITH
3M #7725-37 SAPPHIRE BLUE VINYL DROP SHADOW -
BLUE ANCILLARY CAPSULE TO BE 1ST SURFACE #7725-37 SAPPHIRE BLUE WITH 3M #7725-10 OPAQUE WHITE TEXT COPY AND BORDER GRAPHIC

CLIP MOUNT FLUSH TO BUILDING FASCIA -

ESTIMATED WEIGHT 580 LBS
1 EXTENDED OVER PUBLIC RIGHT OF WAY

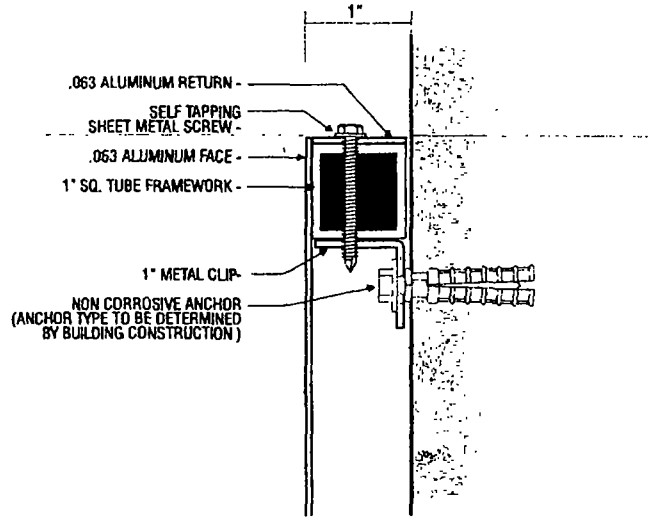

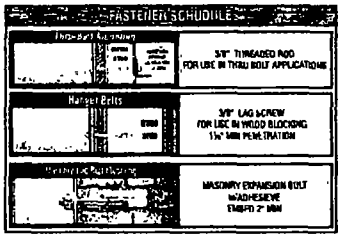

SIDE DETAIL NOT TO SCALE

- 3M #7725-10 OPAQUE WHITE
- 3M #7725-37 SAPPHIRE BLUE (PMS #2747C)
- PMS #186C

ADART
700 Parker Sq STE 205
Flower Mound, TX 75028
T. 800.675.6353

Project: FALLAS #535
Location: 3925 N CICERO AVE CHICAGO, IL 60641
Date: 4/3/15
Sales: DH Designer: MRG
File Name: FALLAS #535 CHICAGO IL-06

Revision
01-4/3/15-mrg-chg #1 to 7'
02-4/16/15-mrg-del 2 side ancillary capsules
03-4/28/15-mrg-add permitting info
04-5/29/15-mrg-add goose neck lamps back
05-6/1/15-mrg-add addt. permit info
06-6/1/15-mrg-del goose neck lamps

Approvals
Customer
Landlord

CONCEPTUAL DRAWINGS ONLY
Illumination as depicted is a representation only and may not precisely reflect actual results. Actual results will vary due to conditions.

ALL RIGHTS RESERVED
This plan has been created for you in connection with a project being planned by ADART. It is not to be shown to anyone outside your organization, and may not be reproduced in any manner without our prior consent.

SHEET 2

Department of Business Affairs and Consumer Protection
Small Business Center - Public Way Use Unit
City Hall - 121 N. LaSalle Street, Room 800 • Chicago, IL 60602
312-74-GOBIZ / 312-744-6249 • (312) 744-1944 (TTY)
http://www.cityofchicago.org/bacp

07/29/2015

Alderman **John Arena**
Ward # **45**
City of Chicago
City Hall, Room **300**
121 North LaSalle Street
Chicago, Illinois 60602

Re: An ordinance to use and maintain a portion of the public right-of-way for **one (1) sign(s)** for **Fallas #535**, adjacent to the premises known as **3925-3945 N. Cicero Ave.**.

Dear Alderman **John Arena**:

The applicant referenced above has requested the use of the public right-of-way for a **sign(s)**. An ordinance has been prepared by the Department of Business Affairs and Consumer Protection – Small Business Center - Public Way Use Unit for presentation to the City Council. Because this request was made for properties located in your ward, as approved by you as per the attached, I respectfully request that you introduce the attached ordinance at the next City Council meeting.

If you have any questions regarding this ordinance, please contact Anthony Bertuca at (312) 744-5506.

Department of Business Affairs and Consumer Protection

City of Chicago

O2015-5976

Office of the City Clerk

Document Tracking Sheet

Meeting Date:	7/29/2015
Sponsor(s):	Arena (45)
Type:	Ordinance
Title:	Grant(s) of privilege in public way for Hops and Barley - light fixtures
Committee(s) Assignment:	Committee on Transportation and Public Way

ORDINANCE
Hops And Barley
Acct. No. 269560 - 1
Permit No. 1119369

Be It Ordained by the City Council of the City of Chicago:

SECTION 1. Permission and authority are hereby given and granted to Hops And Barley, upon the terms and subject to the conditions of this ordinance to maintain and use, as now constructed, two (2) Light Fixture(s) projecting over the public right-of-way adjacent to its premises known as 4359 N. Milwaukee Ave..

Said Light Fixture(s) at N Milwaukee Ave measure(s):
Two (2) at point five (.5) feet in length, point five (.5) feet in width and sixteen (16) feet above grade level.

The location of said privilege shall be as shown on prints kept on file with the Department of Business Affairs and Consumer Protection and the Office of the City Clerk.

Said privilege shall be constructed in accordance with plans and specifications approved by the Department of Transportation (Division of Project Development).

This grant of privilege in the public way shall be subject to the provisions of Section 10-28-015 and all other required provisions of the Municipal Code of Chicago.

The grantee shall pay to the City of Chicago as compensation for the privilege #1119369 herein granted the sum of eighty ($80.00) per annum in advance.


A 25% penalty will be added for payments received after due date.

The permit holder agrees to hold the City of Chicago harmless for any damage, relocation or replacement costs associated with damage, relocation or removal of private property caused by the City performing work in the public way.

Authority herein given and granted for a period of five (5) years from and after 06/03/2014.

Alderman _____

John Arena 45th Ward

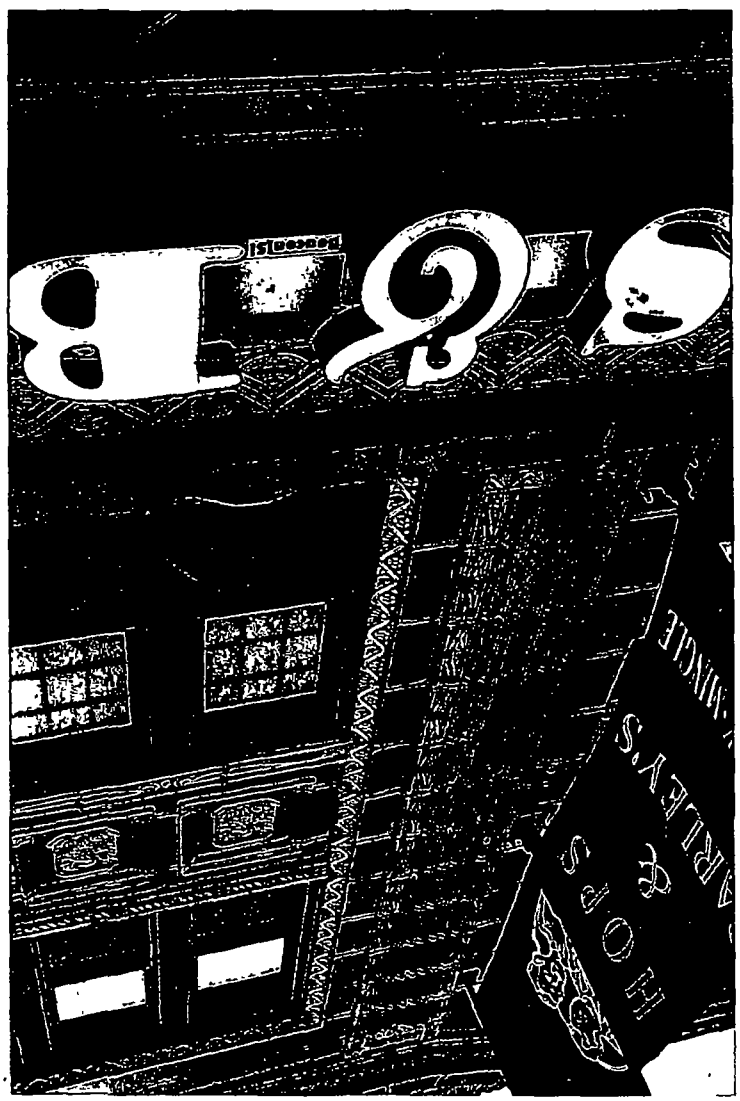
HOTEL
MINGLE

Department of Business Affairs and Consumer Protection
Small Business Center - Public Way Use Unit
City Hall - 121 N. LaSalle Street, Room 800 • Chicago, IL 60602
312-74-GOBIZ / 312-744-6249 • (312) 744-1944 (TTY)
http://www.cityofchicago.org/bacp

07/29/2015

Alderman **John Arena**
Ward # **45**
City of Chicago
City Hall, Room **300**
121 North LaSalle Street
Chicago, Illinois 60602

Re: An ordinance to use and maintain a portion of the public right-of-way for **two (2) light fixture(s)** for **Hops And Barley**, adjacent to the premises known as **4359 N. Milwaukee Ave.**.

Dear Alderman **John Arena**:

The applicant referenced above has requested the use of the public right-of-way for a **light fixture(s)**. An ordinance has been prepared by the Department of Business Affairs and Consumer Protection – Small Business Center - Public Way Use Unit for presentation to the City Council. Because this request was made for properties located in your ward, as approved by you as per the attached, I respectfully request that you introduce the attached ordinance at the next City Council meeting.

If you have any questions regarding this ordinance, please contact Anthony Bertuca at (312) 744-5506.

Department of Business Affairs and Consumer Protection

City of Chicago

O2015-5978

Office of the City Clerk

Document Tracking Sheet

Meeting Date:	7/29/2015
Sponsor(s):	Arena (45)
Type:	Ordinance
Title:	Grant(s) of privilege in public way for Hops and Barley - sign
Committee(s) Assignment:	Committee on Transportation and Public Way

ORDINANCE
Hops And Barley
Acct. No. 269560 - 1
Permit No. 1119370

Be It Ordained by the City Council of the City of Chicago:

SECTION 1. Permission and authority are hereby given and granted to Hops And Barley, upon the terms and subject to the conditions of this ordinance to maintain and use one (1) sign(s) projecting over the public right-of-way attached to its premises known as 4359 N. Milwaukee Ave..

Said sign structure(s) measures as follows; along N MILWAUKEE AVE:
One (1) at twenty-two (22) feet in length, two (2) feet in height and thirteen (13) feet above grade level.

The location of said privilege shall be as shown on prints kept on file with the Department of Business Affairs and Consumer Protection and the Office of the City Clerk.

Said privilege shall be constructed in accordance with plans and specifications approved by the Department of Transportation (Division of Project Development) and Zoning Department - Signs.

This grant of privilege in the public way shall be subject to the provisions of Section 10-28-015 and all other required provisions of the Municipal Code of Chicago.

The grantee shall pay to the City of Chicago as compensation for the privilege #1119370 herein granted the sum of three hundred ($300.00) per annum in advance.


A 25% penalty will be added for payments received after due date.

The permit holder agrees to hold the City of Chicago harmless for any damage, relocation or replacement costs associated with damage, relocation or removal of private property caused by the City performing work in the public way.

Authority herein given and granted for a period of five (5) years from and after 04/22/2014.

Alderman _____

John Arena 45th Ward

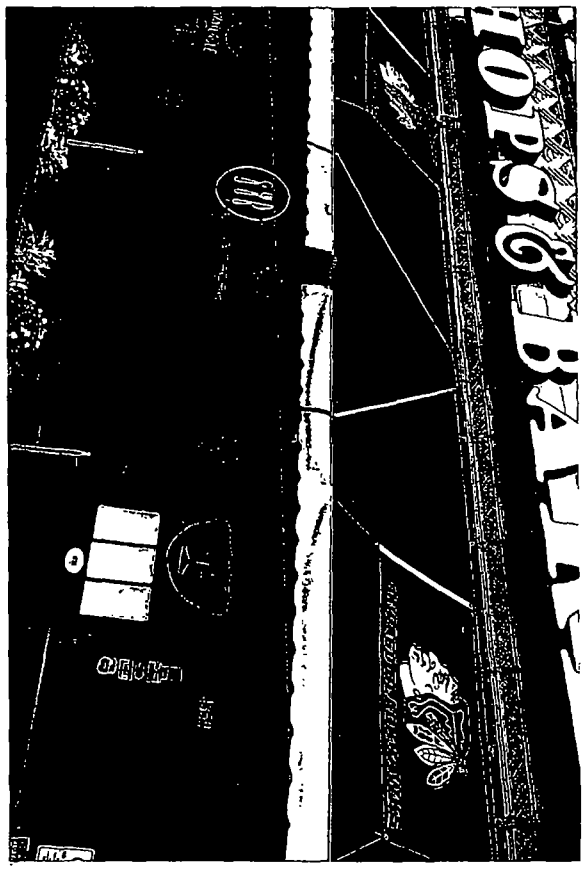
HOPSBALLAS

Department of Business Affairs and Consumer Protection
Small Business Center - Public Way Use Unit
City Hall - 121 N. LaSalle Street, Room 800 • Chicago, IL 60602
312-74-GOBIZ / 312-744-6249 • (312) 744-1944 (TTY)
http://www.cityofchicago.org/bacp

07/29/2015

Alderman **John Arena**
Ward # **45**
City of Chicago
City Hall, Room **300**
121 North LaSalle Street
Chicago, Illinois 60602

Re: An ordinance to use and maintain a portion of the public right-of-way for **one (1) sign(s)** for **Hops And Barley**, adjacent to the premises known as **4359 N. Milwaukee Ave.**.

Dear Alderman **John Arena**:

The applicant referenced above has requested the use of the public right-of-way for a **sign(s)**. An ordinance has been prepared by the Department of Business Affairs and Consumer Protection – Small Business Center - Public Way Use Unit for presentation to the City Council. Because this request was made for properties located in your ward, as approved by you as per the attached, I respectfully request that you introduce the attached ordinance at the next City Council meeting.

If you have any questions regarding this ordinance, please contact Anthony Bertuca at (312) 744-5506.

Department of Business Affairs and Consumer Protection

City of Chicago

O2015-5980

Office of the City Clerk

Document Tracking Sheet

Meeting Date:	7/29/2015
Sponsor(s):	Arena (45)
Type:	Ordinance
Title:	Grant(s) of privilege in public way for Walgreens No. 1593
Committee(s) Assignment:	Committee on Transportation and Public Way

ORDINANCE
WALGREENS #1593
Acct. No. 7551 - 16
Permit No. 1119726

Be It Ordained by the City Council of the City of Chicago:

SECTION 1. Permission and authority are hereby given and granted to WALGREENS #1593, upon the terms and subject to the conditions of this ordinance to maintain and use four (4) sign(s) projecting over the public right-of-way attached to its premises known as 5230 N. Milwaukee Ave..

Said sign structure(s) measures as follows; along N. Milwaukee:
One (1) at thirty-seven point eight three (37.83) feet in length, three point nine one (3.91) feet in height and fifteen (15) feet above grade level.

Said sign structure(s) measures as follows; along N.Milwaukee:
Three (3) at seven point five (7.5) feet in length, one point five (1.5) feet in height and twelve (12) feet above grade level.

The location of said privilege shall be as shown on prints kept on file with the Department of Business Affairs and Consumer Protection and the Office of the City Clerk.

Said privilege shall be constructed in accordance with plans and specifications approved by the Department of Transportation (Division of Project Development) and Zoning Department - Signs.

This grant of privilege in the public way shall be subject to the provisions of Section 10-28-015 and all other required provisions of the Municipal Code of Chicago.

The grantee shall pay to the City of Chicago as compensation for the privilege #1119726 herein granted the sum of four hundred seventy-five ($475.00) per annum in advance.


A 25% penalty will be added for payments received after due date.

The permit holder agrees to hold the City of Chicago harmless for any damage, relocation or replacement costs associated with damage, relocation or removal of private property caused by the City performing work in the public way.

Authority herein given and granted for a period of five (5) years from and after 05/13/2014.

Alderman _____

John Arena 45th Ward

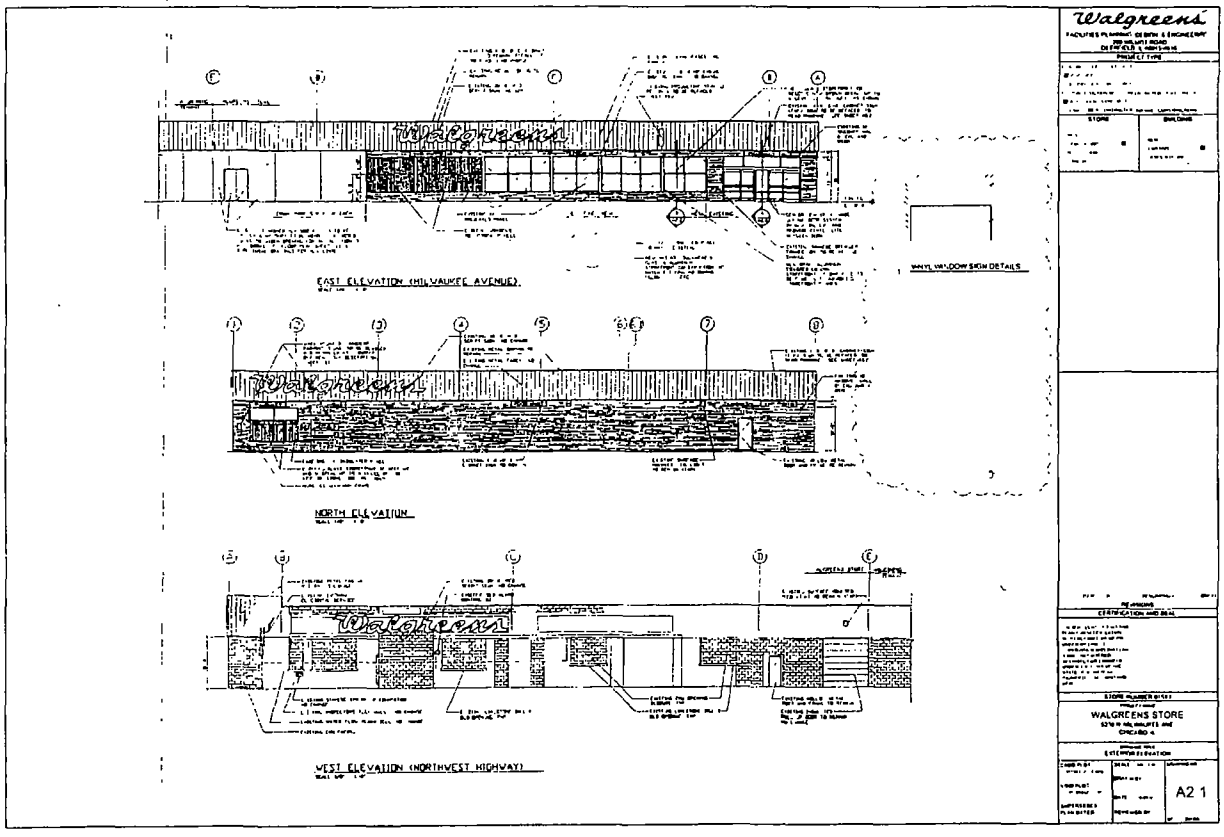
EAST ELEVATION (MILWAUKEE AVENUE)
NORTH ELEVATION
WEST ELEVATION (NORTHWEST HIGHWAY)
Walgreens
WALGREENS STORE
A2 1

Department of Business Affairs and Consumer Protection
Small Business Center - Public Way Use Unit
City Hall - 121 N. LaSalle Street, Room 800 • Chicago, IL 60602
312-74-GOBIZ / 312-744-6249 • (312) 744-1944 (TTY)
http://www.cityofchicago.org/bacp

07/29/2015

Alderman **John Arena**
Ward # **45**
City of Chicago
City Hall, Room **300**
121 North LaSalle Street
Chicago, Illinois 60602

Re: An ordinance to use and maintain a portion of the public right-of-way for **four (4) sign(s)** for **WALGREENS #1593**, adjacent to the premises known as **5230 N. Milwaukee Ave.**.

Dear Alderman **John Arena**:

The applicant referenced above has requested the use of the public right-of-way for a **sign(s)**. An ordinance has been prepared by the Department of Business Affairs and Consumer Protection – Small Business Center - Public Way Use Unit for presentation to the City Council. Because this request was made for properties located in your ward, as approved by you as per the attached, I respectfully request that you introduce the attached ordinance at the next City Council meeting.

If you have any questions regarding this ordinance, please contact Anthony Bertuca at (312) 744-5506.

Department of Business Affairs and Consumer Protection

City of Chicago

O2015-5982

Office of the City Clerk

Document Tracking Sheet

Meeting Date:	7/29/2015
Sponsor(s):	Arena (45)
Type:	Ordinance
Title:	Grant(s) of privilege in public way for Walgreen No. 04936 - light fixtures
Committee(s) Assignment:	Committee on Transportation and Public Way

ORDINANCE
WALGREENS # 04936
Acct. No. 7551 - 62
Permit No. 1119724

Be It Ordained by the City Council of the City of Chicago:

SECTION 1. Permission and authority are hereby given and granted to WALGREENS # 04936, upon the terms and subject to the conditions of this ordinance to maintain and use, as now constructed, seven (7) Light Fixture(s) projecting over the public right-of-way adjacent to its premises known as 4040 N. Cicero Ave..

Said Light Fixture(s) at N. Cicero measure(s):
Seven (7) at one point five (1.5) foot in length, one (1) foot in width and thirteen (13) feet above grade level.

The location of said privilege shall be as shown on prints kept on file with the Department of Business Affairs and Consumer Protection and the Office of the City Clerk.

Said privilege shall be constructed in accordance with plans and specifications approved by the Department of Transportation (Division of Project Development).

This grant of privilege in the public way shall be subject to the provisions of Section 10-28-015 and all other required provisions of the Municipal Code of Chicago.

The grantee shall pay to the City of Chicago as compensation for the privilege #1119724 herein granted the sum of one hundred five ($105.00) per annum in advance.


A 25% penalty will be added for payments received after due date.

The permit holder agrees to hold the City of Chicago harmless for any damage, relocation or replacement costs associated with damage, relocation or removal of private property caused by the City performing work in the public way.

Authority herein given and granted for a period of five (5) years from and after 06/03/2014.

Alderman _____

John Arena 45th Ward

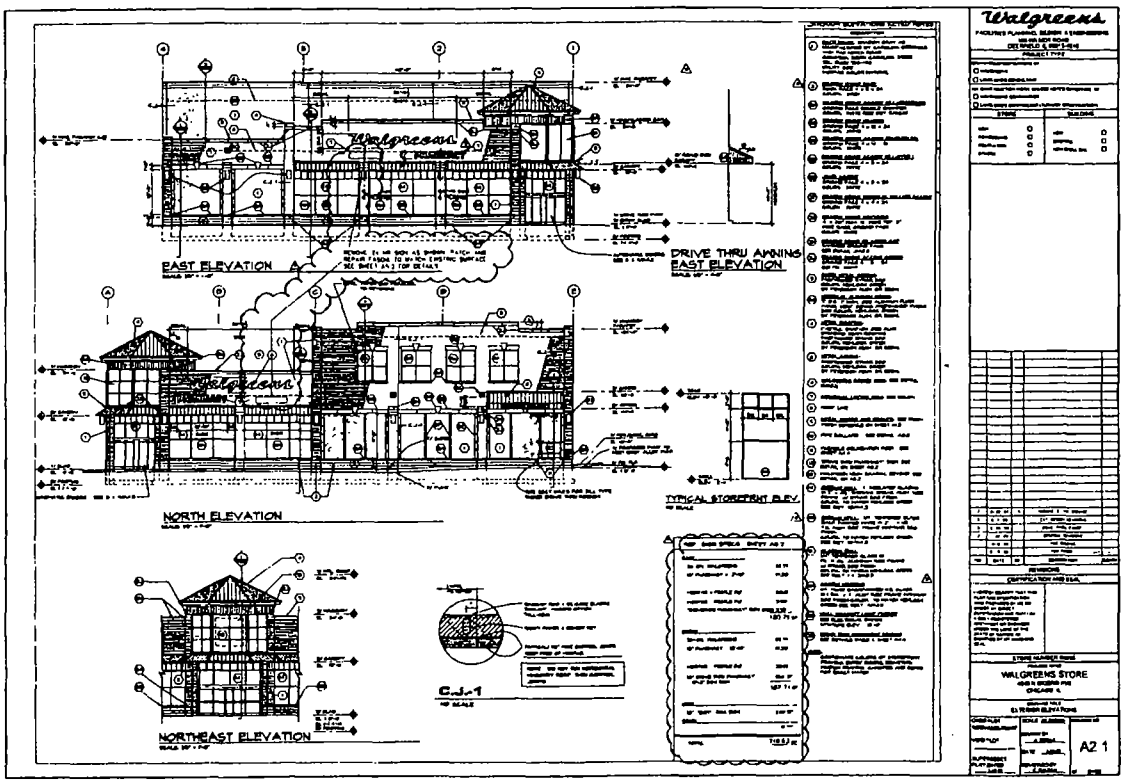
Walgreens
EAST ELEVATION
DRIVE THRU AWNING
EAST ELEVATION
NORTH ELEVATION
TYPICAL STOREFRONT ELEV.
NORTHEAST ELEVATION
WALGREENS STORE
A2.1

Department of Business Affairs and Consumer Protection
Small Business Center - Public Way Use Unit
City Hall - 121 N LaSalle Street, Room 800 • Chicago, IL 60602
312-74-GOBIZ / 312-744-6249 • (312) 744-1944 (TTY)
http://www cityofchicago org/bacp

07/29/2015

Alderman **John Arena**
Ward # **45**
City of Chicago
City Hall, Room **300**
121 North LaSalle Street
Chicago, Illinois 60602

Re: An ordinance to use and maintain a portion of the public right-of-way for **seven (7) light fixture(s)** for **WALGREENS # 04936**, adjacent to the premises known as **4040 N. Cicero Ave.**.

Dear Alderman **John Arena**:

The applicant referenced above has requested the use of the public right-of-way for a **light fixture(s)**. An ordinance has been prepared by the Department of Business Affairs and Consumer Protection – Small Business Center - Public Way Use Unit for presentation to the City Council. Because this request was made for properties located in your ward, as approved by you as per the attached, I respectfully request that you introduce the attached ordinance at the next City Council meeting.

If you have any questions regarding this ordinance, please contact Anthony Bertuca at (312) 744-5506.

Department of Business Affairs and Consumer Protection

City of Chicago

O2015-5985

Office of the City Clerk

Document Tracking Sheet

Meeting Date:	7/29/2015
Sponsor(s):	Arena (45)
Type:	Ordinance
Title:	Grant(s) of privilege in public way for Walgreen No. 04936 - signs
Committee(s) Assignment:	Committee on Transportation and Public Way

ORDINANCE
WALGREENS # 04936
Acct. No. 7551 - 62
Permit No. 1119725

Be It Ordained by the City Council of the City of Chicago:

SECTION 1. Permission and authority are hereby given and granted to WALGREENS # 04936, upon the terms and subject to the conditions of this ordinance to maintain and use three (3) sign(s) projecting over the public right-of-way attached to its premises known as 4040 N. Cicero Ave..

Said sign structure(s) measures as follows; along N. Cicero:
One (1) at twenty-six point six six (26.66) feet in length, three point nine one (3.91) feet in height and seventeen (17) feet above grade level.

Said sign structure(s) measures as follows; along N. Cicero:
One (1) at fourteen (14) feet in length, one point five (1.5) feet in height and thirteen (13) feet above grade level.

Said sign structure(s) measures as follows; along N. Cicero:
One (1) at twelve point eight three (12.83) feet in length, one point five (1.5) feet in height and thirteen (13) feet above grade level.

The location of said privilege shall be as shown on prints kept on file with the Department of Business Affairs and Consumer Protection and the Office of the City Clerk.

Said privilege shall be constructed in accordance with plans and specifications approved by the Department of Transportation (Division of Project Development) and Zoning Department - Signs.

This grant of privilege in the public way shall be subject to the provisions of Section 10-28-015 and all other required provisions of the Municipal Code of Chicago.

The grantee shall pay to the City of Chicago as compensation for the privilege #1119725 herein granted the sum of four hundred seventy-five ($475.00) per annum in advance.


A 25% penalty will be added for payments received after due date.

The permit holder agrees to hold the City of Chicago harmless for any damage, relocation or replacement costs associated with damage, relocation or removal of private property caused by the City performing work in the public way.

Authority herein given and granted for a period of five (5) years from and after 05/13/2014.

Alderman

John Arena 45th Ward

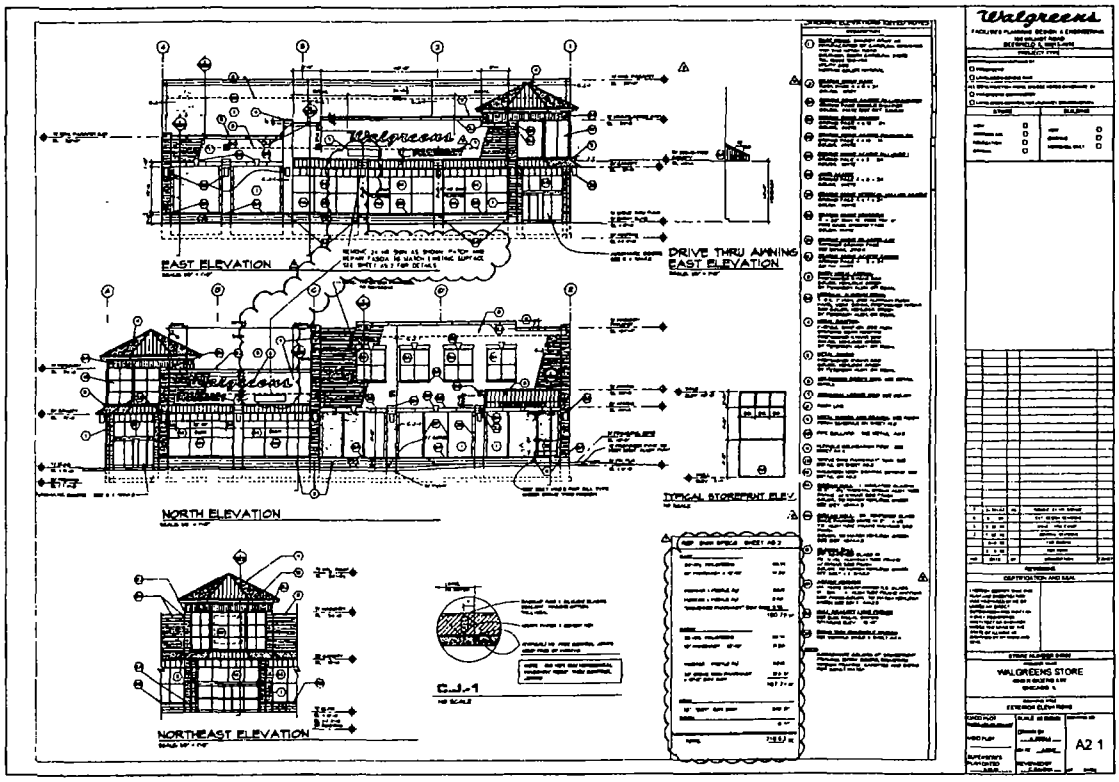
Walgreens
EAST ELEVATION
DRIVE THRU AWNING
EAST ELEVATION
NORTH ELEVATION
TYPICAL STOREFRONT ELEV.
NORTHEAST ELEVATION
C.J.-1
WALGREENS STORE
A2 1

Department of Business Affairs and Consumer Protection
Small Business Center - Public Way Use Unit
City Hall - 121 N LaSalle Street, Room 800 • Chicago, IL 60602
312-74-GOBIZ / 312-744-6249 • (312) 744-1944 (TTY)
http://www.cityofchicago.org/bacp

07/29/2015

Alderman **John Arena**
Ward # **45**
City of Chicago
City Hall, Room **300**
121 North LaSalle Street
Chicago, Illinois 60602

Re: An ordinance to use and maintain a portion of the public right-of-way for **three (3) sign(s)** for **WALGREENS # 04936**, adjacent to the premises known as **4040 N. Cicero Ave.**.

Dear Alderman **John Arena**:

The applicant referenced above has requested the use of the public right-of-way for a **sign(s)**. An ordinance has been prepared by the Department of Business Affairs and Consumer Protection – Small Business Center - Public Way Use Unit for presentation to the City Council. Because this request was made for properties located in your ward, as approved by you as per the attached, I respectfully request that you introduce the attached ordinance at the next City Council meeting.

If you have any questions regarding this ordinance, please contact Anthony Bertuca at (312) 744-5506.

Department of Business Affairs and Consumer Protection

City of Chicago

O2015-5991

Office of the City Clerk

Document Tracking Sheet

Meeting Date:	7/29/2015
Sponsor(s):	Arena (45)
Type:	Ordinance
Title:	Grant(s) of privilege in public way for Walgreen No. 09038 - light fixtures
Committee(s) Assignment:	Committee on Transportation and Public Way

ORDINANCE
WALGREENS #09038
Acct. No. 147 - 100
Permit No. 1119714

Be It Ordained by the City Council of the City of Chicago:

SECTION 1. Permission and authority are hereby given and granted to WALGREENS #09038, upon the terms and subject to the conditions of this ordinance to maintain and use, as now constructed, six (6) Light Fixture(s) projecting over the public right-of-way adjacent to its premises known as 4001 W. Irving Park Rd..

Said Light Fixture(s) at Irving Park measure(s):
Six (6) at one point five (1.5) foot in length, one (1) foot in width and eleven (11) feet above grade level.

The location of said privilege shall be as shown on prints kept on file with the Department of Business Affairs and Consumer Protection and the Office of the City Clerk.

Said privilege shall be constructed in accordance with plans and specifications approved by the Department of Transportation (Division of Project Development).

This grant of privilege in the public way shall be subject to the provisions of Section 10-28-015 and all other required provisions of the Municipal Code of Chicago.

The grantee shall pay to the City of Chicago as compensation for the privilege #1119714 herein granted the sum of one hundred ($100.00) per annum in advance.


A 25% penalty will be added for payments received after due date.

The permit holder agrees to hold the City of Chicago harmless for any damage, relocation or replacement costs associated with damage, relocation or removal of private property caused by the City performing work in the public way.

Authority herein given and granted for a period of five (5) years from and after 06/30/2014.

Alderman

John Arena 45th Ward

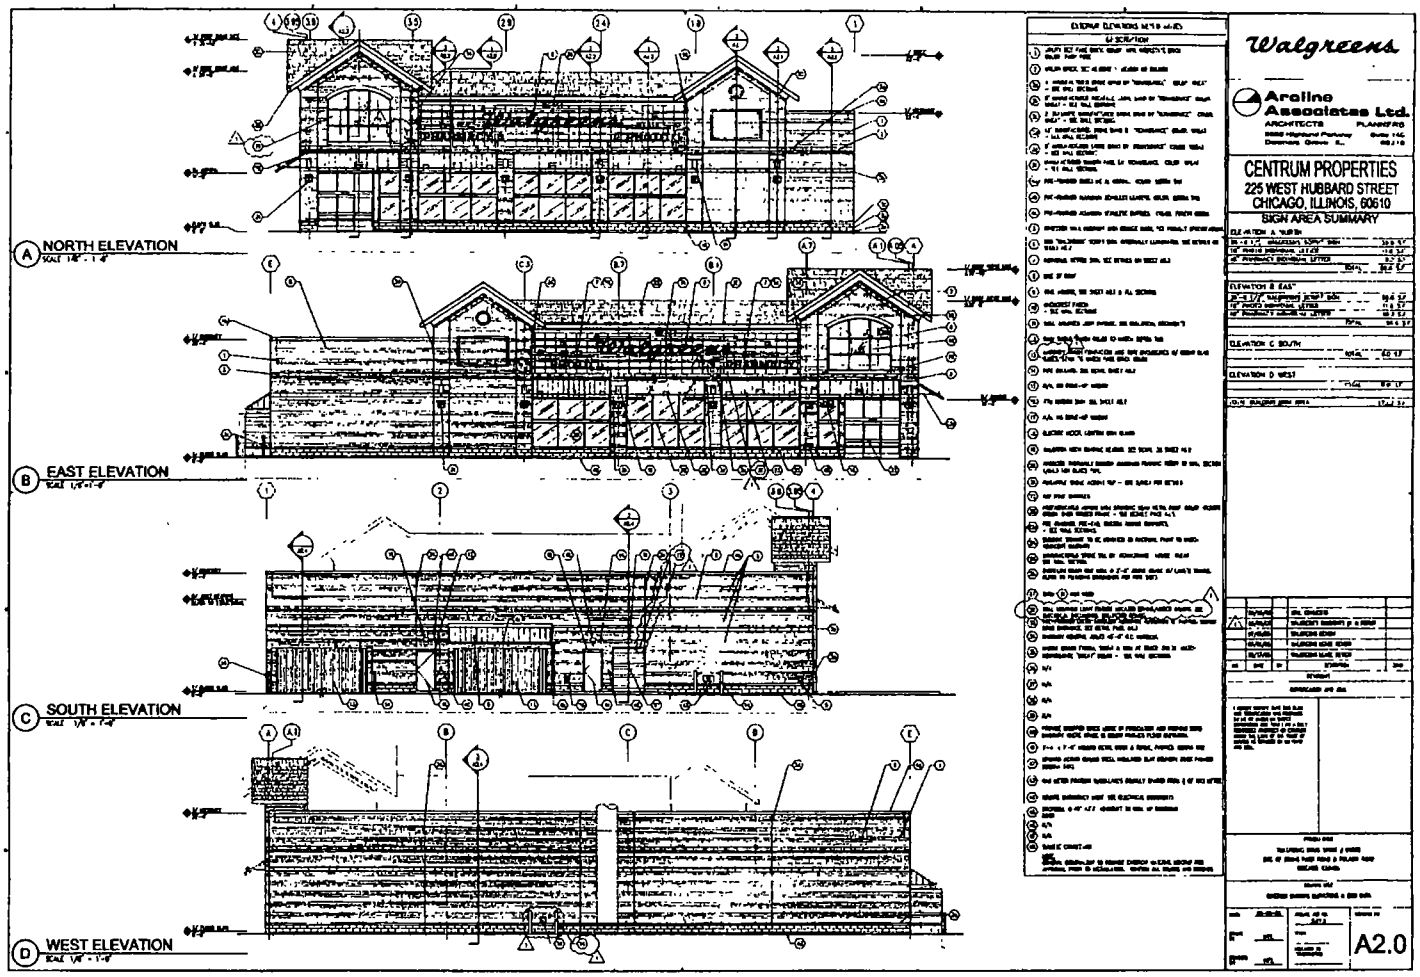
A NORTH ELEVATION
B EAST ELEVATION
C SOUTH ELEVATION
D WEST ELEVATION
Walgreens
Aroline Associates Ltd.
ARCHITECTS PLANNERS
CENTRUM PROPERTIES
225 WEST HUBBARD STREET
CHICAGO, ILLINOIS, 60610
SIGN AREA SUMMARY
A2.0

Department of Business Affairs and Consumer Protection
Small Business Center - Public Way Use Unit
City Hall - 121 N. LaSalle Street, Room 800 • Chicago, IL 60602
312-74-GOBIZ / 312-744-6249 • (312) 744-1944 (TTY)
http //www cityofchicago.org/bacp

07/29/2015

Alderman **John Arena**
Ward # **45**
City of Chicago
City Hall, Room **300**
121 North LaSalle Street
Chicago, Illinois 60602

Re: An ordinance to use and maintain a portion of the public right-of-way for **six (6) light fixture(s)** for **WALGREENS #09038**, adjacent to the premises known as **4001 W. Irving Park Rd.**.

Dear Alderman **John Arena**:

The applicant referenced above has requested the use of the public right-of-way for a **light fixture(s)**. An ordinance has been prepared by the Department of Business Affairs and Consumer Protection – Small Business Center - Public Way Use Unit for presentation to the City Council. Because this request was made for properties located in your ward, as approved by you as per the attached, I respectfully request that you introduce the attached ordinance at the next City Council meeting.

If you have any questions regarding this ordinance, please contact Anthony Bertuca at (312) 744-5506.

Department of Business Affairs and Consumer Protection

City of Chicago

O2015-5995

Office of the City Clerk

Document Tracking Sheet

Meeting Date:	7/29/2015
Sponsor(s):	Arena (45)
Type:	Ordinance
Title:	Grant(s) of privilege in public way for Walgreen No. 09038 - signs
Committee(s) Assignment:	Committee on Transportation and Public Way

ORDINANCE
WALGREENS #09038
Acct. No. 147 - 100
Permit No. 1119715

Be It Ordained by the City Council of the City of Chicago:

SECTION 1. Permission and authority are hereby given and granted to WALGREENS #09038, upon the terms and subject to the conditions of this ordinance to maintain and use three (3) sign(s) projecting over the public right-of-way attached to its premises known as 4001 W. Irving Park Rd..

Said sign structure(s) measures as follows; along IRVING PARK RD:
One (1) at twenty-six point six seven (26.67) feet in length, two point eight three (2.83) feet in height and twenty (20) feet above grade level.

Said sign structure(s) measures as follows; along W IRVING PARK RD:
One (1) at twelve point eight three (12.83) feet in length, one point four two (1.42) feet in height and fourteen (14) feet above grade level.

Said sign structure(s) measures as follows; along W IRVING PARK RD:
One (1) at seven point seven five (7.75) feet in length, one point four two (1.42) feet in height and fourteen (14) feet above grade level.

The location of said privilege shall be as shown on prints kept on file with the Department of Business Affairs and Consumer Protection and the Office of the City Clerk.

Said privilege shall be constructed in accordance with plans and specifications approved by the Department of Transportation (Division of Project Development) and Zoning Department - Signs.

This grant of privilege in the public way shall be subject to the provisions of Section 10-28-015 and all other required provisions of the Municipal Code of Chicago.

The grantee shall pay to the City of Chicago as compensation for the privilege #1119715 herein granted the sum of four hundred seventy-five ($475.00) per annum in advance.


A 25% penalty will be added for payments received after due date.

The permit holder agrees to hold the City of Chicago harmless for any damage, relocation or replacement costs associated with damage, relocation or removal of private property caused by the City performing work in the public way.

Authority herein given and granted for a period of five (5) years from and after 05/13/2014.

Alderman _____

John Arena 45th Ward

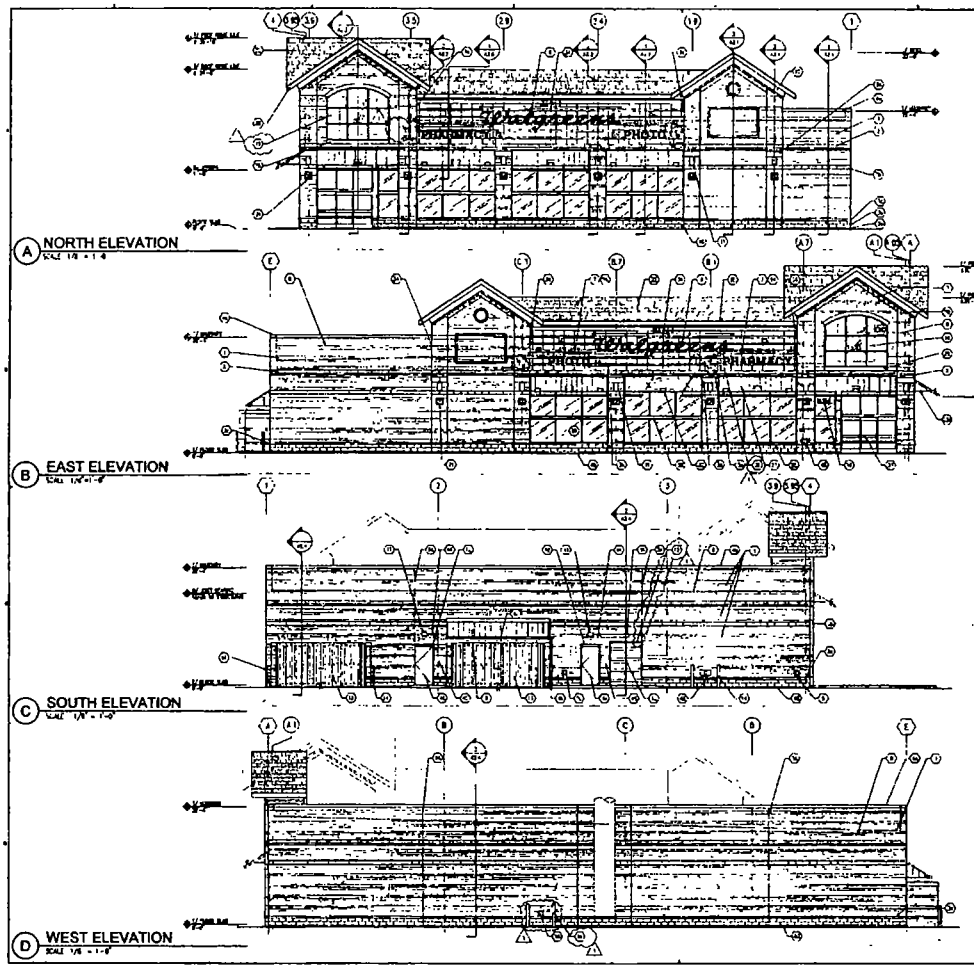

Walgreens

Arcline Associates Ltd.
ARCHITECTS PLANNERS

CENTRUM PROPERTIES
225 WEST HUBBARD STREET
CHICAGO, ILLINOIS, 60610

SIGN AREA SUMMARY

A2.0

Department of Business Affairs and Consumer Protection
Small Business Center - Public Way Use Unit
City Hall - 121 N LaSalle Street, Room 800 • Chicago, IL 60602
312-74-GOBIZ / 312-744-6249 • (312) 744-1944 (TTY)
http://www.cityofchicago.org/bacp

07/29/2015

Alderman **John Arena**
Ward # **45**
City of Chicago
City Hall, Room **300**
121 North LaSalle Street
Chicago, Illinois 60602

Re: An ordinance to use and maintain a portion of the public right-of-way for **three (3) sign(s)** for **WALGREENS #09038**, adjacent to the premises known as **4001 W. Irving Park Rd.**.

Dear Alderman **John Arena**:

The applicant referenced above has requested the use of the public right-of-way for a **sign(s)**. An ordinance has been prepared by the Department of Business Affairs and Consumer Protection – Small Business Center - Public Way Use Unit for presentation to the City Council. Because this request was made for properties located in your ward, as approved by you as per the attached, I respectfully request that you introduce the attached ordinance at the next City Council meeting.

If you have any questions regarding this ordinance, please contact Anthony Bertuca at (312) 744-5506.

Department of Business Affairs and Consumer Protection

City of Chicago

O2015-5940

Office of the City Clerk

Document Tracking Sheet

Meeting Date:	7/29/2015
Sponsor(s):	Cappleman (46)
Type:	Ordinance
Title:	Grant(s) of privilege in public way for Mark Condo Assn., The
Committee(s) Assignment:	Committee on Transportation and Public Way

ORDINANCE
THE MARK CONDOMINIUM ASSOCIATION
Acct. No. 351951 - 1
Permit No. 1119606

Be It Ordained by the City Council of the City of Chicago:

SECTION 1. Permission and authority are hereby given and granted to THE MARK CONDOMINIUM ASSOCIATION, upon the terms and subject to the conditions of this ordinance to maintain and use, as now constructed, one (1) Grease Basin(s) under the public right-of-way adjacent to its premises known as 4301-11 N. Sheridan Rd..

Said Grease Basin(s) at N. Sheridan Road measure(s):
One (1) at two (2) feet in length, and two (2) feet in width for a total of four (4) square feet.

The location of said privilege shall be as shown on prints kept on file with the Department of Business Affairs and Consumer Protection and the Office of the City Clerk.

Said privilege shall be constructed in accordance with plans and specifications approved by the Department of Transportation (Office of Underground Coordination) and Department of Water Management.

This grant of privilege in the public way shall be subject to the provisions of Section 10-28-015 and all other required provisions of the Municipal Code of Chicago.


The grantee shall pay to the City of Chicago as compensation for the privilege #1119606 herein granted the sum of four hundred ($400.00) per annum in advance.

A 25% penalty will be added for payments received after due date.

The permit holder agrees to hold the City of Chicago harmless for any damage, relocation or replacement costs associated with damage, relocation or removal of private property caused by the City performing work in the public way.

Authority herein given and granted for a period of five (5) years from and after 06/30/2015.

Alderman James Cappleman
James Cappleman 46th Ward

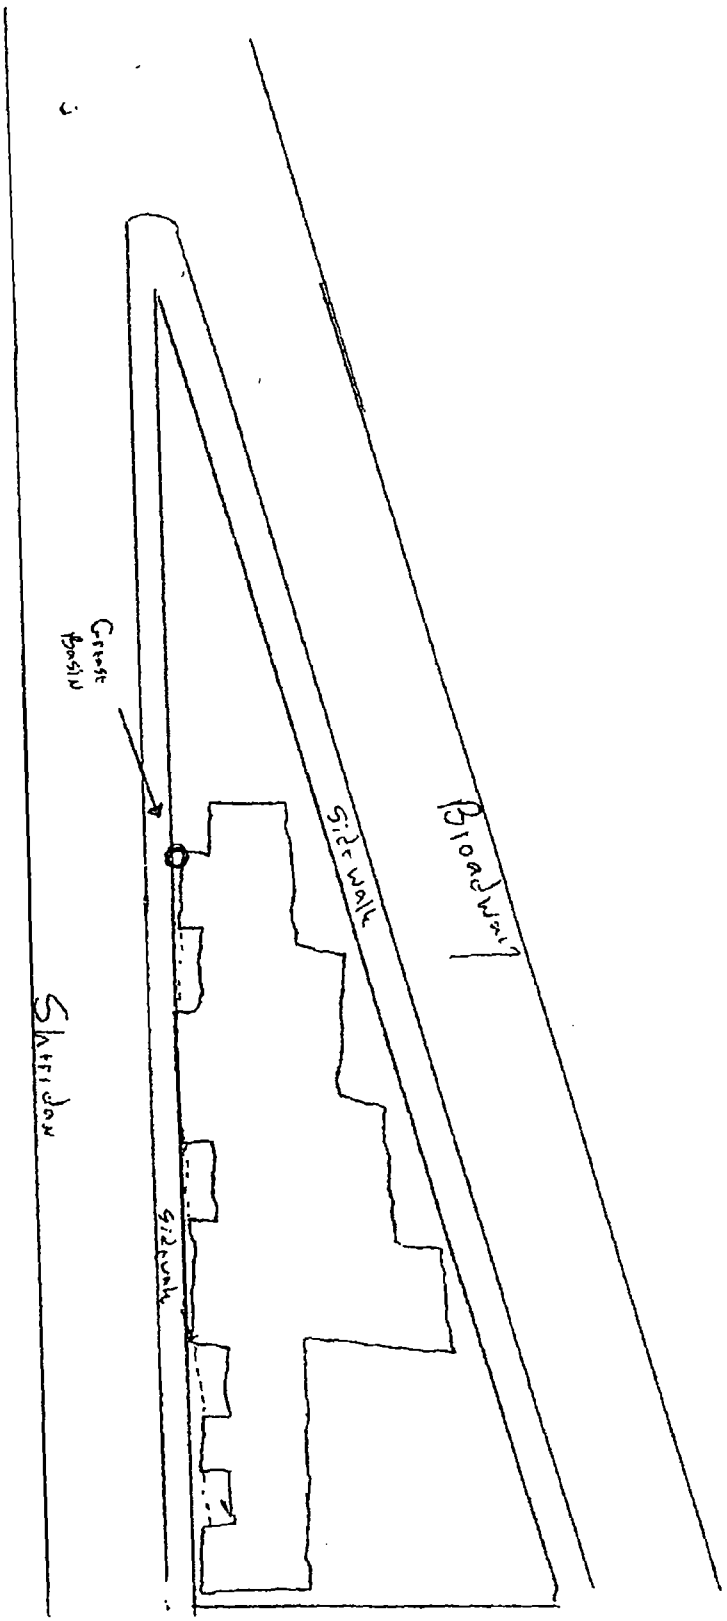
Slatter Lane
Gravel Parking
Sidewalk
Sidewalk
Broadway

Department of Business Affairs and Consumer Protection
Small Business Center - Public Way Use Unit
City Hall - 121 N. LaSalle Street, Room 800 • Chicago, IL 60602
312-74-GOBIZ / 312-744-6249 • (312) 744-1944 (TTY)
http //www.cityofchicago.org/bacp

07/29/2015

Alderman **James Cappleman**
Ward # **46**
City of Chicago
City Hall, Room **200**
121 North LaSalle Street
Chicago, Illinois 60602

Re: An ordinance to use and maintain a portion of the public right-of-way for **one (1) grease basin(s)** for **THE MARK CONDOMINIUM ASSOCIATION**, adjacent to the premises known as **4301-11 N. Sheridan Rd.**.

Dear Alderman **James Cappleman**:

The applicant referenced above has requested the use of the public right-of-way for a **grease basin(s)**. An ordinance has been prepared by the Department of Business Affairs and Consumer Protection – Small Business Center - Public Way Use Unit for presentation to the City Council. Because this request was made for properties located in your ward, as approved by you as per the attached, I respectfully request that you introduce the attached ordinance at the next City Council meeting.

If you have any questions regarding this ordinance, please contact Anthony Bertuca at (312) 744-5506.

Department of Business Affairs and Consumer Protection

City of Chicago

O2015-5942

Office of the City Clerk

Document Tracking Sheet

Meeting Date:	7/29/2015
Sponsor(s):	Cappleman (46)
Type:	Ordinance
Title:	Grant(s) of privilege in public way for Target No. T-2373
Committee(s) Assignment:	Committee on Transportation and Public Way

ORDINANCE
TARGET #T-2373
Acct. No. 15538 - 18
Permit No. 1118180

Be It Ordained by the City Council of the City of Chicago:

SECTION 1. Permission and authority are hereby given and granted to TARGET #T-2373, upon the terms and subject to the conditions of this ordinance to maintain and use, as now constructed, three (3) Building Projection(s) projecting over the public right-of-way adjacent to its premises known as 4466 N. Broadway .

Said Building Projection(s) at N. Broadway measure(s):
Two (2) at two point six seven (2.67) feet in length, and one point four two (1.42) foot in width for a total of seven point five eight (7.58) square feet. Existing building projections are approximately twenty-one (21) feet above grade level.

Said Building Projection(s) at W. Sunnyside measure(s):
One (1) at one (1) foot in length, and one (1) foot in width for a total of one (1) square feet. Existing building projection is approximately sixteen (16) feet above grade level.

The location of said privilege shall be as shown on prints kept on file with the Department of Business Affairs and Consumer Protection and the Office of the City Clerk.

Said privilege shall be constructed in accordance with plans and specifications approved by the Department of Planning and Development and Department of Transportation (Division of Project Development).

This grant of privilege in the public way shall be subject to the provisions of Section 10-28-015 and all other required provisions of the Municipal Code of Chicago.


The grantee shall pay to the City of Chicago as compensation for the privilege #1118180 herein granted the sum of four hundred ($400.00) per annum in advance.

A 25% penalty will be added for payments received after due date.

The permit holder agrees to hold the City of Chicago harmless for any damage, relocation or replacement costs associated with damage, relocation or removal of private property caused by the City performing work in the public way.


Authority herein given and granted for a period of five (5) years from and after 01/13/2015.

Alderman James Cappleman
James Cappleman 46th Ward

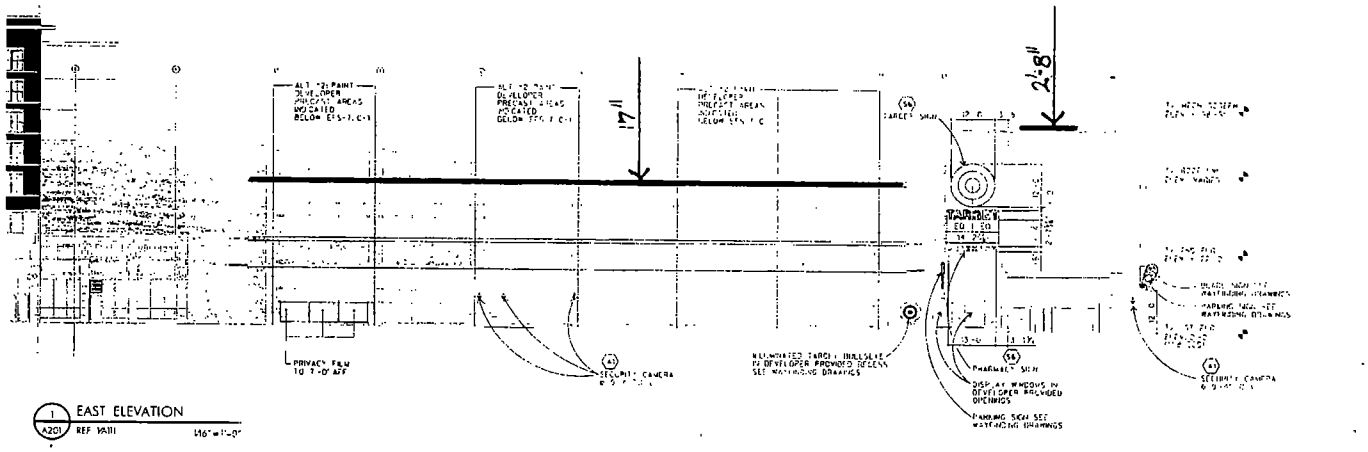

1 A201 EAST ELEVATION
REF PATH 1/16"=1'-0"

DECORATIVE METAL ELEMENT ENCROACHMENT

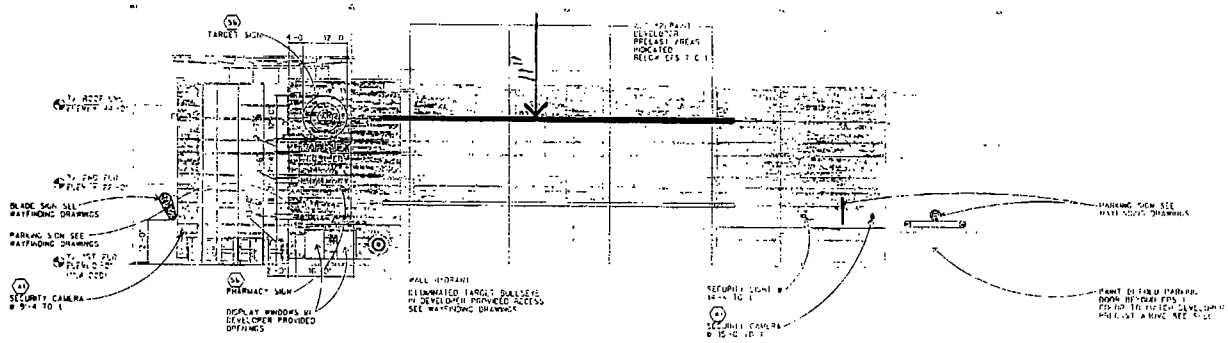

2 A201 NORTH ELEVATION
REF PATH 1/16"=1'-0

Department of Business Affairs and Consumer Protection
Business Assistance Center- Public Way Use Unit
City Hall - 121 N. LaSalle Street Room 800 • Chicago, IL 60602
(312)-74-GOBIZ (312-744-6249) • (312) 744-1944 (TTY)
http://www.cityofchicago.org/bacp

12/16/2009

Alderman **Helen Shiller**
Ward # **46**
City of Chicago
City Hall, Room **300**
121 North LaSalle Street
Chicago, Illinois 60602

Re: An ordinance to use and maintain a portion of the public right-of-way for **three (3) building projection(s)** for **TARGET CORPORATION**, adjacent to the premises known as **4466 N. Broadway** .

Dear Alderman **Helen Shiller**:

The applicant referenced above has requested the use of the public right-of-way for **building projection(s)**. An ordinance has been prepared by the Department of Business Affairs and Consumer Protection – Business Assistance Center - Public Way Use Unit for presentation to the City Council. Because this request was made for properties located in your ward, as approved by you as per the attached, I respectfully request that you introduce the attached ordinance at the next City Council meeting.

If you have any questions regarding this ordinance, please contact John Mariane, Manager, Business Assistance Center - Public Way Use Unit, at (312) 744-2063.

Very truly yours,

Norma I. Reyes
Commissioner
Department of Business Affairs and Consumer Protection

NIR/**jm**

City of Chicago

O2015-5945

Office of the City Clerk

Document Tracking Sheet

Meeting Date:	7/29/2015
Sponsor(s):	Cappleman (46)
Type:	Ordinance
Title:	Grant(s) of privilege in public way for Viet Bowl-Hing Wang
Committee(s) Assignment:	Committee on Transportation and Public Way

ORDINANCE
VIET BOWL-HING WANG
Acct. No. 299898 - 2
Permit No. 1114182

Be It Ordained by the City Council of the City of Chicago:

SECTION 1. Permission and authority are hereby given and granted to VIET BOWL-HING WANG, upon the terms and subject to the conditions of this ordinance to maintain and use one (1) sign(s) projecting over the public right-of-way attached to its premises known as 1122 W. Wilson Ave..

Said sign structure(s) measures as follows; along W. Wilson Avenue:
One (1) at twenty-four (24) feet in length, one point five (1.5) feet in height and fourteen (14) feet above grade level.

The location of said privilege shall be as shown on prints kept on file with the Department of Business Affairs and Consumer Protection and the Office of the City Clerk.

Said privilege shall be constructed in accordance with plans and specifications approved by the Department of Transportation (Division of Project Development) and Zoning Department - Signs.

This grant of privilege in the public way shall be subject to the provisions of Section 10-28-015 and all other required provisions of the Municipal Code of Chicago.

The grantee shall pay to the City of Chicago as compensation for the privilege #1114182 herein granted the sum of three hundred ($300.00) per annum in advance.

A 25% penalty will be added for payments received after due date.

The permit holder agrees to hold the City of Chicago harmless for any damage, relocation or replacement costs associated with damage, relocation or removal of private property caused by the City performing work in the public way.


Authority herein given and granted for a period of five (5) years from and after Date of Passage.

Alderman James Cappleman

James Cappleman 46th Ward

Front-Lit Channel Letters w/ LED Illumination • Raceway Mounted

Proposed Square Footage of this sign:	36sq.ft
Lineal feet of store front	50'-0"

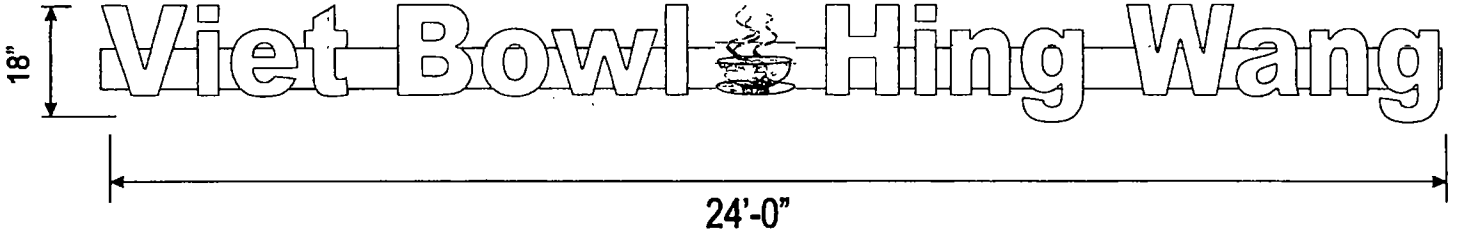

Specifications: LED Channel Letters

1 Existing Facade Concrete Block/ Brick
2 0 040" Aluminum letter returns painted to match Black
3 0 125" x 1" Black Jewelite trimcap
4 040 White Aluminum backing
(interior of sign can will be white for maximum illumination)
5 Interone UL approved red LED's
6 UL approved flexible conduit connectors
7 1/8" Red Acrylite #2283
8 UL approved LED transformer (Mean well)
9 UL approved waterproof disconnect switch per NEC 600-6
10 Aluminum Raceway to match fascia color
11 1/4" x 2" x 11" Aluminum Bracket
12 UL approved Liquid tight metallic conduit
(All penetration will be caulked w/ high grade silicone)
13 Mounting hardware to suit (Non-Corrosive)


Electrical Detail: Channel Letters

Mean well CLG-60-12
(1) 60w Transformers @ 0 80
Total Amps 0 80
(1) Minimum of 20 amp 120V Circuit Req

General Notes:

This sign is to be installed in accordance with the requirements of Article 600 of the National Electrical Code

1) Grounded and bonded per NEC 600 7/NEC 250
2) Existing branch circuit in compliance with NEC 600 5, not to exceed 20 amps
3) Sign is to be UL listed per NEC 600 3
4) UL disconnect switch per NEC 600 6- required per sign component before leaving manufacturer* *For multiple signs, a disconnect is permitted but not required for each section

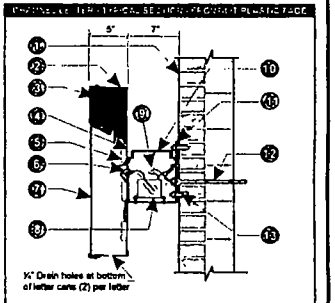

tfasigns
5500 N. Kedzie Ave Chicago, IL 60525
772-267-6007 | sales@tfasigns.com

Client: Viet Bowl	**Landlord:**	**Start Date:** 00/00/0000		**Sales Rep:** Seung Park
Address: 1120-1122 W. Wilson Ave Chicago, il.	**Address:**	**Last Revision:** 00/00/0000		**Designer:**
Tel: 773-271-2272	**Tel:**	**Job#:** 00000	Client Approval	
Email:	**Email:**	**Drawing#:** 00000a v1 s1 / e1		E322358 LISTED
		Page: 1 of 2	Landlord Approval	

COPYRIGHT 2013, BY TFA Signs • THIS RENDERING IS THE PROPERTY OF TFA SIGNS, INC AND THE PARTY WHICH REQUESTED THE RENDERING IT IS AN UNPUBLISHED ORIGINAL DRAWING NOT TO BE REPRODUCED OR EXHIBITED WITHOUT THE CONSENT OF TFA SIGNS, INC

Department of Business Affairs and Consumer Protection
Small Business Center - Public Way Use Unit
City Hall - 121 N LaSalle Street, Room 800 • Chicago, IL 60602
312-74-GOBIZ / 312-744-6249 • (312) 744-1944 (TTY)
http://www.cityofchicago.org/bacp

07/29/2015

Alderman **James Cappleman**
Ward # **46**
City of Chicago
City Hall, Room **200**
121 North LaSalle Street
Chicago, Illinois 60602

Re: An ordinance to use and maintain a portion of the public right-of-way for **one (1) sign(s)** for **VIET BOWL-HING WANG**, adjacent to the premises known as **1122 W. Wilson Ave.**.

Dear Alderman **James Cappleman**:

The applicant referenced above has requested the use of the public right-of-way for a **sign(s)**. An ordinance has been prepared by the Department of Business Affairs and Consumer Protection – Small Business Center - Public Way Use Unit for presentation to the City Council. Because this request was made for properties located in your ward, as approved by you as per the attached, I respectfully request that you introduce the attached ordinance at the next City Council meeting.

If you have any questions regarding this ordinance, please contact Anthony Bertuca at (312) 744-5506.

Department of Business Affairs and Consumer Protection

City of Chicago

O2015-5949

Office of the City Clerk

Document Tracking Sheet

Meeting Date:	7/29/2015
Sponsor(s):	Cappleman (46)
Type:	Ordinance
Title:	Grant(s) of privilege in public way for Walgreens No. 1096 - light fixtures
Committee(s) Assignment:	Committee on Transportation and Public Way

ORDINANCE
WALGREENS #1096
Acct. No. 147 - 2
Permit No. 1119705

Be It Ordained by the City Council of the City of Chicago:

SECTION 1. Permission and authority are hereby given and granted to WALGREENS #1096, upon the terms and subject to the conditions of this ordinance to maintain and use, as now constructed, four (4) Light Fixture(s) projecting over the public right-of-way adjacent to its premises known as 3646 N. Broadway .

Said Light Fixture(s) at N. Broadway measure(s):
Four (4) at one (1) foot in length, three (3) feet in width and fifteen point five (15.5) feet above grade level.

The location of said privilege shall be as shown on prints kept on file with the Department of Business Affairs and Consumer Protection and the Office of the City Clerk.

Said privilege shall be constructed in accordance with plans and specifications approved by the Department of Transportation (Division of Project Development).

This grant of privilege in the public way shall be subject to the provisions of Section 10-28-015 and all other required provisions of the Municipal Code of Chicago.


The grantee shall pay to the City of Chicago as compensation for the privilege #1119705 herein granted the sum of ninety ($90.00) per annum in advance.

A 25% penalty will be added for payments received after due date.

The permit holder agrees to hold the City of Chicago harmless for any damage, relocation or replacement costs associated with damage, relocation or removal of private property caused by the City performing work in the public way.

Authority herein given and granted for a period of five (5) years from and after 06/11/2013.

Alderman James Cappleman
James Cappleman 46th Ward

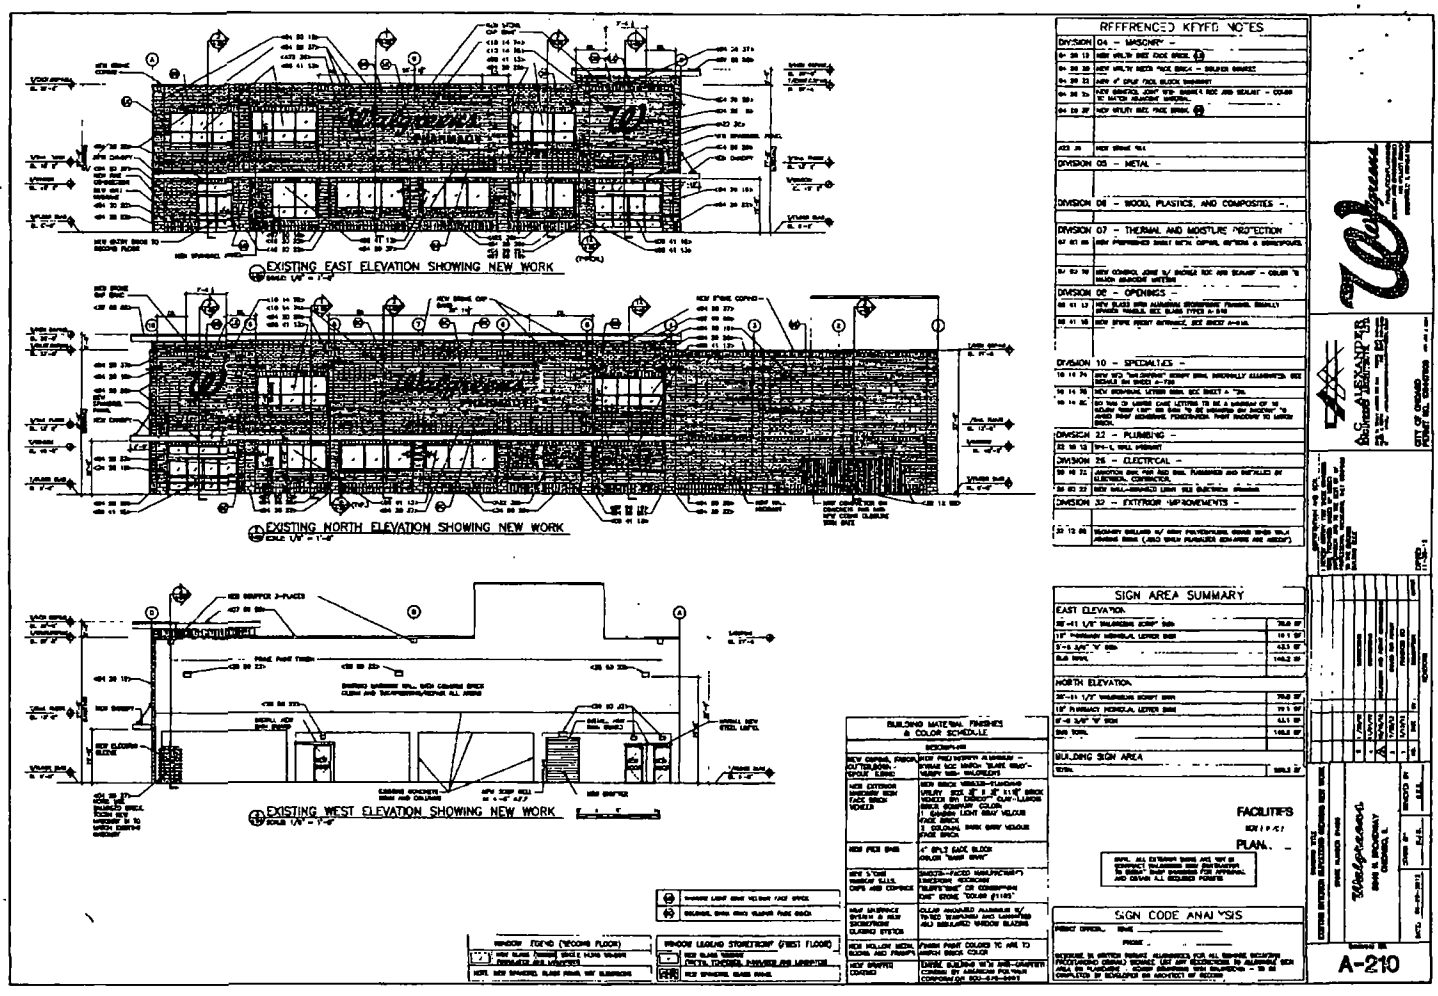
EXISTING EAST ELEVATION SHOWING NEW WORK
EXISTING NORTH ELEVATION SHOWING NEW WORK
EXISTING WEST ELEVATION SHOWING NEW WORK
REFERENCED KEYED NOTES
SIGN AREA SUMMARY
EAST ELEVATION
NORTH ELEVATION
BUILDING SIGN AREA
SIGN CODE ANALYSIS
BUILDING MATERIAL FINISHES & COLOR SCHEDULE
FACILITIES PLAN
A-210

Department of Business Affairs and Consumer Protection
Small Business Center - Public Way Use Unit
City Hall - 121 N. LaSalle Street, Room 800 • Chicago, IL 60602
312-74-GOBIZ / 312-744-6249 • (312) 744-1944 (TTY)
http://www.cityofchicago.org/bacp

07/29/2015

Alderman **James Cappleman**
Ward # **46**
City of Chicago
City Hall, Room **200**
121 North LaSalle Street
Chicago, Illinois 60602

Re: An ordinance to use and maintain a portion of the public right-of-way for **four (4) light fixture(s)** for **WALGREENS #1096**, adjacent to the premises known as **3646 N. Broadway** .

Dear Alderman **James Cappleman**:

The applicant referenced above has requested the use of the public right-of-way for a **light fixture(s)**. An ordinance has been prepared by the Department of Business Affairs and Consumer Protection – Small Business Center - Public Way Use Unit for presentation to the City Council. Because this request was made for properties located in your ward, as approved by you as per the attached, I respectfully request that you introduce the attached ordinance at the next City Council meeting.

If you have any questions regarding this ordinance, please contact Anthony Bertuca at (312) 744-5506.

Department of Business Affairs and Consumer Protection

City of Chicago

O2015-5951

Office of the City Clerk

Document Tracking Sheet

Meeting Date:	7/29/2015
Sponsor(s):	Cappleman (46)
Type:	Ordinance
Title:	Grant(s) of privilege in public way for Walgreens No. 1096 - signs
Committee(s) Assignment:	Committee on Transportation and Public Way

ORDINANCE
WALGREENS #1096
Acct. No. 147 - 2
Permit No. 1119704

Be It Ordained by the City Council of the City of Chicago:

SECTION 1. Permission and authority are hereby given and granted to WALGREENS #1096, upon the terms and subject to the conditions of this ordinance to maintain and use three (3) sign(s) projecting over the public right-of-way attached to its premises known as 3646 N. Broadway .

Said sign structure(s) measures as follows; along N. Broadway:
One (1) at thirty-eight point seven (38.7) feet in length, four (4) feet in height and twelve (12) feet above grade level.
Two (2) at sixteen (16) feet in length, one point five (1.5) feet in height and twelve (12) feet above grade level.

The location of said privilege shall be as shown on prints kept on file with the Department of Business Affairs and Consumer Protection and the Office of the City Clerk.

Said privilege shall be constructed in accordance with plans and specifications approved by the Department of Transportation (Division of Project Development) and Zoning Department - Signs.

This grant of privilege in the public way shall be subject to the provisions of Section 10-28-015 and all other required provisions of the Municipal Code of Chicago.

The grantee shall pay to the City of Chicago as compensation for the privilege #1119704 herein granted the sum of four hundred seventy-five ($475.00) per annum in advance.

A 25% penalty will be added for payments received after due date.


The permit holder agrees to hold the City of Chicago harmless for any damage, relocation or replacement costs associated with damage, relocation or removal of private property caused by the City performing work in the public way.

Authority herein given and granted for a period of five (5) years from and after 06/11/2013.

Alderman James Cappleman

James Cappleman 46th Ward

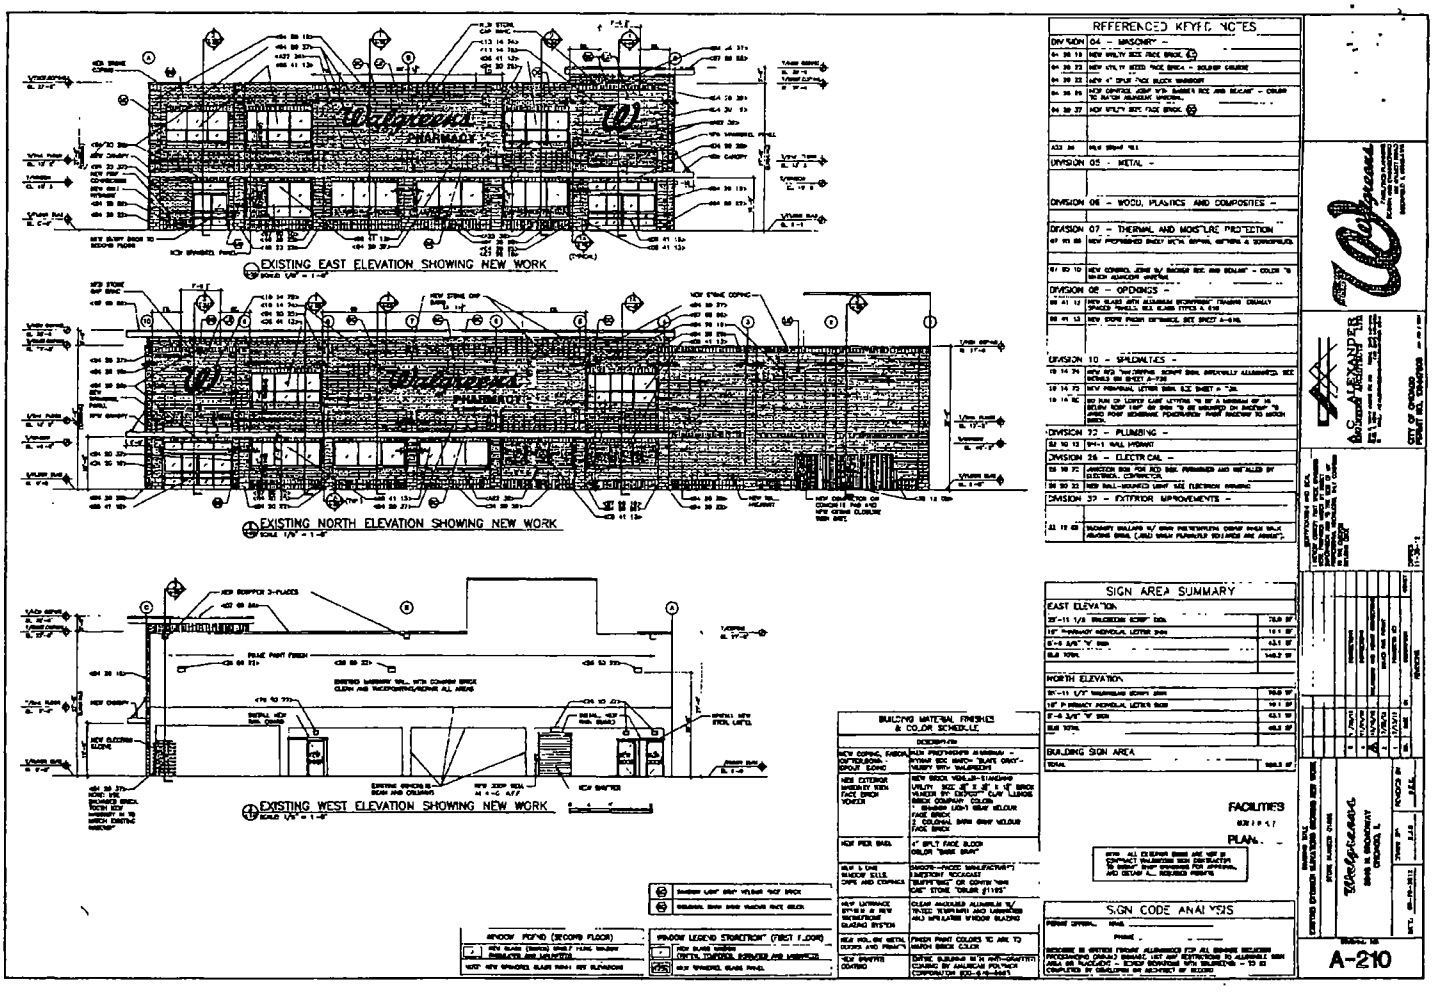


EXISTING EAST ELEVATION SHOWING NEW WORK
EXISTING NORTH ELEVATION SHOWING NEW WORK
EXISTING WEST ELEVATION SHOWING NEW WORK
REFERENCED KEYED NOTES
SIGN AREA SUMMARY
BUILDING MATERIAL FINISHES & COLOR SCHEDULE
SIGN CODE ANALYSIS
FACILITIES
PLANS
A-210

Department of Business Affairs and Consumer Protection
Small Business Center - Public Way Use Unit
City Hall - 121 N. LaSalle Street, Room 800 • Chicago, IL 60602
312-74-GOBIZ / 312-744-6249 • (312) 744-1944 (TTY)
http://www.cityofchicago.org/bacp

07/29/2015

Alderman **James Cappleman**
Ward # **46**
City of Chicago
City Hall, Room **200**
121 North LaSalle Street
Chicago, Illinois 60602

Re: An ordinance to use and maintain a portion of the public right-of-way for **three (3) sign(s)** for **WALGREENS #1096**, adjacent to the premises known as **3646 N. Broadway** .

Dear Alderman **James Cappleman**:

The applicant referenced above has requested the use of the public right-of-way for a **sign(s)**. An ordinance has been prepared by the Department of Business Affairs and Consumer Protection – Small Business Center - Public Way Use Unit for presentation to the City Council. Because this request was made for properties located in your ward, as approved by you as per the attached, I respectfully request that you introduce the attached ordinance at the next City Council meeting.

If you have any questions regarding this ordinance, please contact Anthony Bertuca at (312) 744-5506.

Department of Business Affairs and Consumer Protection

City of Chicago

O2015-5954

Office of the City Clerk

Document Tracking Sheet

Meeting Date:	7/29/2015
Sponsor(s):	Cappleman (46)
Type:	Ordinance
Title:	Grant(s) of privilege in public way for 3800 North Lake Shore Drive - light fixture
Committee(s) Assignment:	Committee on Transportation and Public Way

ORDINANCE
3800 NORTH LAKE SHORE DRIVE
Acct. No. 5868 - 1
Permit No. 1119668

Be It Ordained by the City Council of the City of Chicago:

SECTION 1. Permission and authority are hereby given and granted to 3800 NORTH LAKE SHORE DRIVE, upon the terms and subject to the conditions of this ordinance to maintain and use, as now constructed, one (1) Light Fixture(s) projecting over the public right-of-way adjacent to its premises known as 3800 N. Lake Shore Dr..

Said Light Fixture(s) at N. Lake Shore Drive measure(s):
One (1) at one (1) foot in length, one (1) foot in width and ten (10) feet above grade level.

The location of said privilege shall be as shown on prints kept on file with the Department of Business Affairs and Consumer Protection and the Office of the City Clerk.

Said privilege shall be constructed in accordance with plans and specifications approved by the Department of Transportation (Division of Project Development).

This grant of privilege in the public way shall be subject to the provisions of Section 10-28-015 and all other required provisions of the Municipal Code of Chicago.

The grantee shall pay to the City of Chicago as compensation for the privilege #1119668 herein granted the sum of seventy-five ($75.00) per annum in advance.

A 25% penalty will be added for payments received after due date.


The permit holder agrees to hold the City of Chicago harmless for any damage, relocation or replacement costs associated with damage, relocation or removal of private property caused by the City performing work in the public way.

Authority herein given and granted for a period of five (5) years from and after 07/28/2015.

Alderman James Cappleman


James Cappleman 46th Ward

Account # - Site # : 5868 - 1
Legal Name: 3800 N. Lake Shore Drive Condo Association
PWU Permit #: 1092467
PWU Type: Light Fixture
PWU Location: 3800 N. Lake Shore Drive

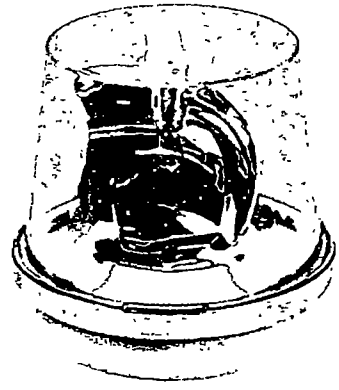

Agency Approvals

- UL 1638 Listed (AC only)
- cUL Listed (AC only)

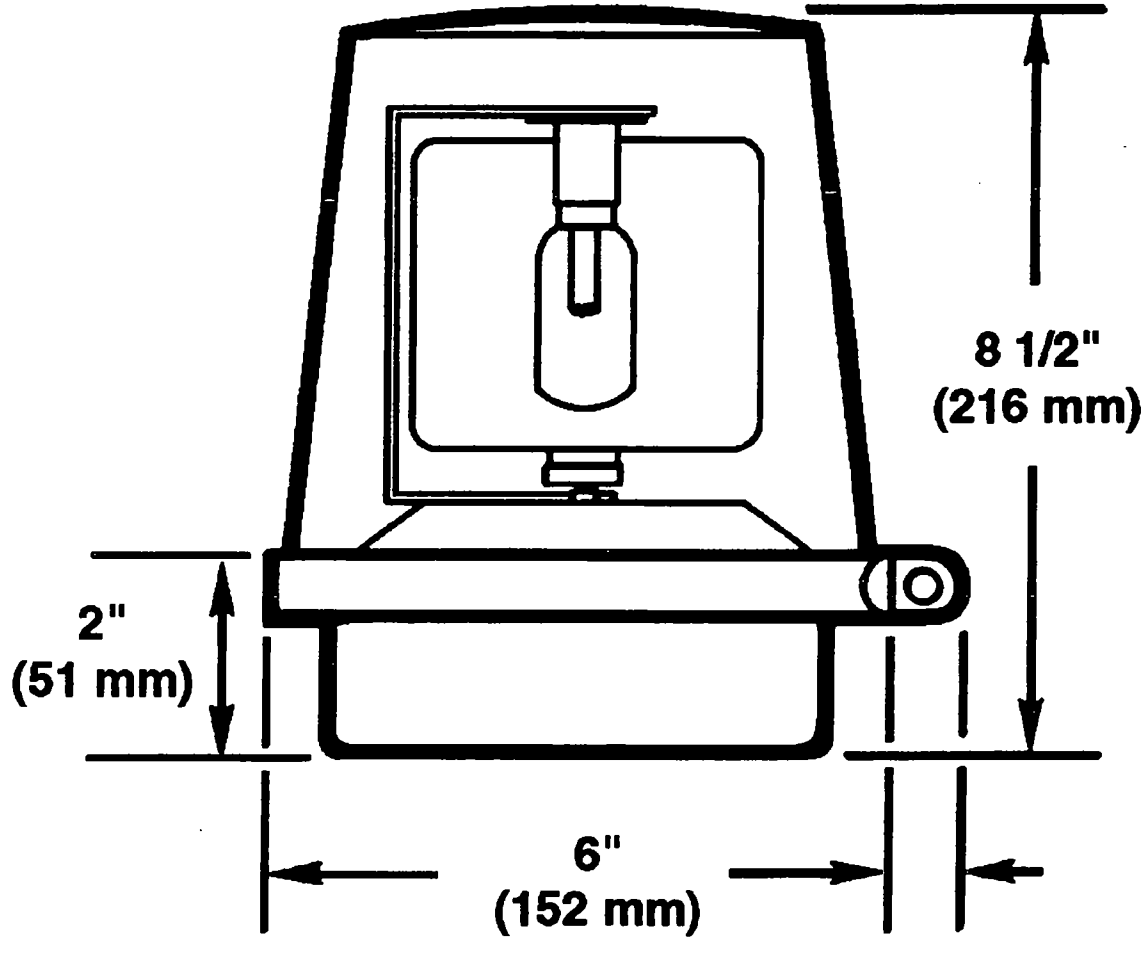

Department of Business Affairs and Consumer Protection
Small Business Center - Public Way Use Unit
City Hall - 121 N. LaSalle Street, Room 800 • Chicago, IL 60602
312-74-GOBIZ / 312-744-6249 • (312) 744-1944 (TTY)
http://www.cityofchicago.org/bacp

07/29/2015

Alderman **James Cappleman**
Ward # **46**
City of Chicago
City Hall, Room **200**
121 North LaSalle Street
Chicago, Illinois 60602

Re: An ordinance to use and maintain a portion of the public right-of-way for **one (1) light fixture(s)** for **3800 NORTH LAKE SHORE DRIVE**, adjacent to the premises known as **3800 N. Lake Shore Dr.**.

Dear Alderman **James Cappleman**:

The applicant referenced above has requested the use of the public right-of-way for a **light fixture(s)**. An ordinance has been prepared by the Department of Business Affairs and Consumer Protection – Small Business Center - Public Way Use Unit for presentation to the City Council. Because this request was made for properties located in your ward, as approved by you as per the attached, I respectfully request that you introduce the attached ordinance at the next City Council meeting.

If you have any questions regarding this ordinance, please contact Anthony Bertuca at (312) 744-5506.

Department of Business Affairs and Consumer Protection

City of Chicago

O2015-5956

Office of the City Clerk

Document Tracking Sheet

Meeting Date:	7/29/2015
Sponsor(s):	Cappleman (46)
Type:	Ordinance
Title:	Grant(s) of privilege in public way for 3800 North Lake Shore Drive - sprinkler system
Committee(s) Assignment:	Committee on Transportation and Public Way

ORDINANCE
3800 NORTH LAKE SHORE DRIVE
Acct. No. 5868 - 1
Permit No. 1119669

Be It Ordained by the City Council of the City of Chicago:

SECTION 1. Permission and authority are hereby given and granted to 3800 NORTH LAKE SHORE DRIVE, upon the terms and subject to the conditions of this ordinance to maintain and use, as now constructed, one (1) Sprinkler System(s) under the public right-of-way adjacent to its premises known as 3800 N. Lake Shore Dr..

Said Sprinkler System(s) at W. Grace Street measure(s):
One (1) at one hundred (100) feet in length, and point zero eight (.08) feet in width for a total of eight (8) square feet. Existing sprinkler system is approximately ten (10) inches in depth.

The location of said privilege shall be as shown on prints kept on file with the Department of Business Affairs and Consumer Protection and the Office of the City Clerk.

Said privilege shall be constructed in accordance with plans and specifications approved by the Department of Transportation (Office of Underground Coordination) and Department of Water Management.

This grant of privilege in the public way shall be subject to the provisions of Section 10-28-015 and all other required provisions of the Municipal Code of Chicago.

The grantee shall pay to the City of Chicago as compensation for the privilege #1119669 herein granted the sum of four hundred ($400.00) per annum in advance.


A 25% penalty will be added for payments received after due date.

The permit holder agrees to hold the City of Chicago harmless for any damage, relocation or replacement costs associated with damage, relocation or removal of private property caused by the City performing work in the public way.

Authority herein given and granted for a period of five (5) years from and after 06/30/2015.

Alderman James Cappleman

James Cappleman 46th Ward

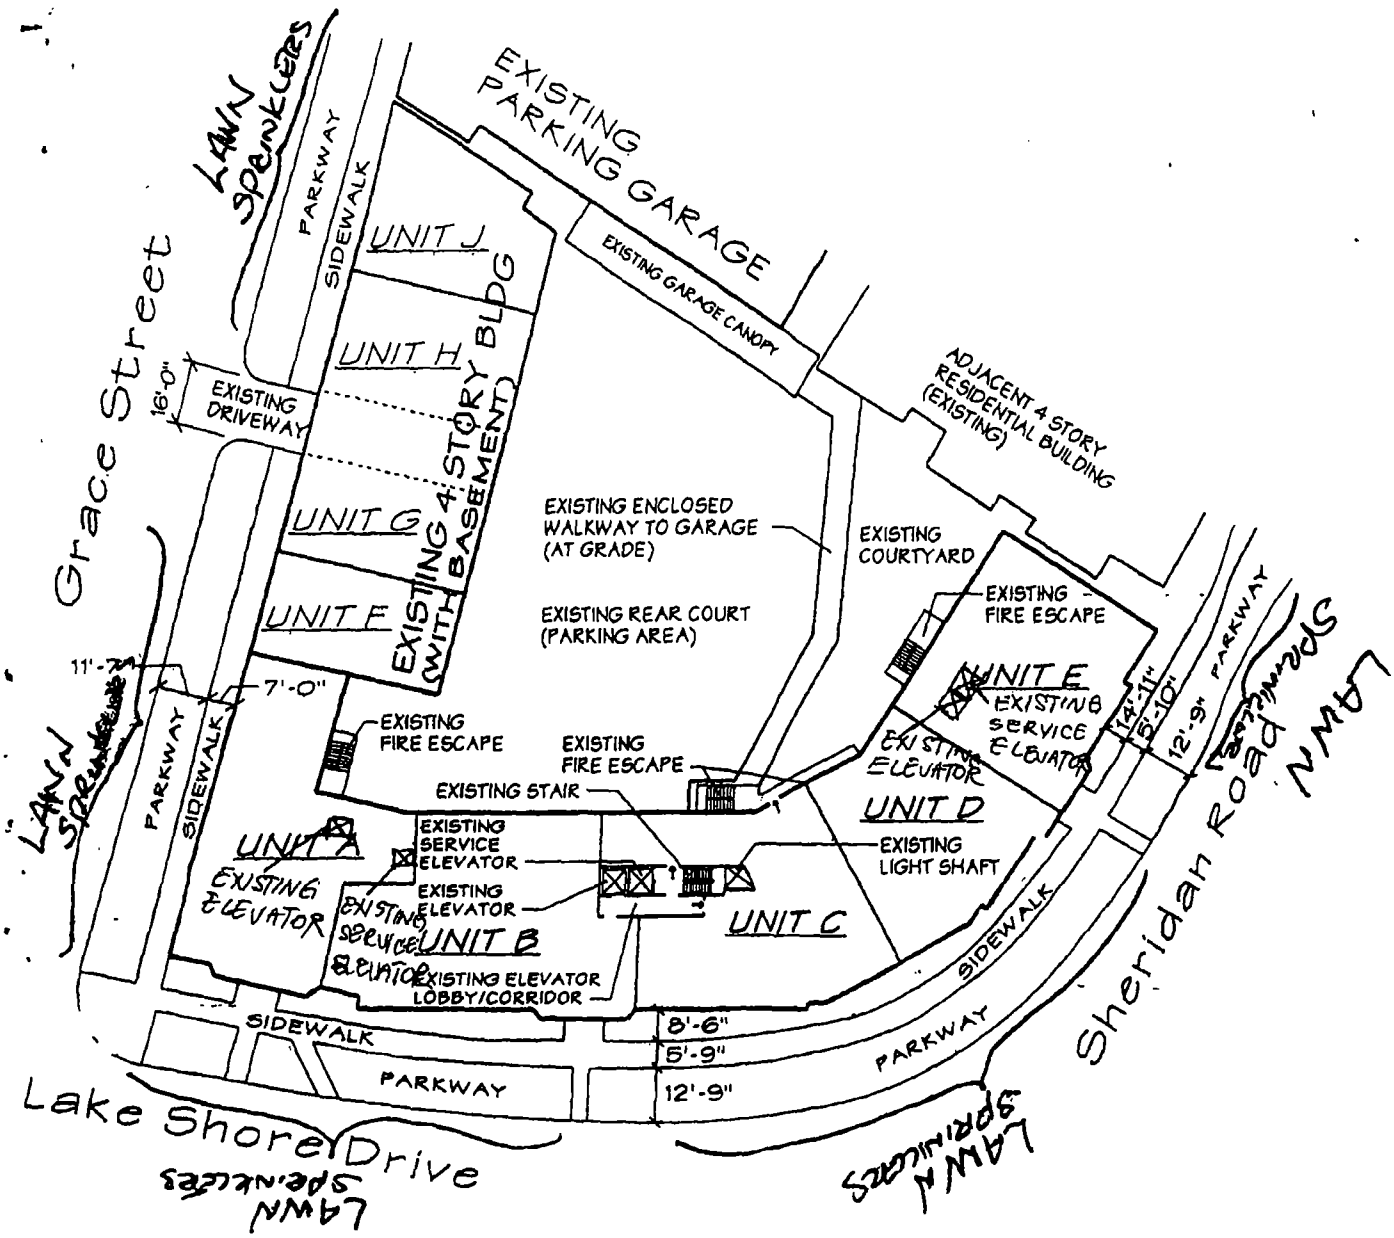

BUILDING KEY / SITE PLAN

3800 LAKE SHORE DRIVE CONDOMINIUM ASSOCIATION

3800 N Lake Shore Drive, Chicago, Illinois

Department of Business Affairs and Consumer Protection
Small Business Center- Public Way Use Unit
City Hall - 121 N LaSalle Street Room 800 • Chicago, IL 60602
312-74-GOBIZ / 312-744-6249 • (312) 744-1944 (TTY)
http://www.cityofchicago.org/bacp

07/29/2015

Alderman **James Cappleman**
Ward # **46**
City of Chicago
City Hall, Room **200**
121 North LaSalle Street
Chicago, Illinois 60602

Re: An ordinance to use and maintain a portion of the public right-of-way for **one (1) sprinkler system(s)** for **3800 NORTH LAKE SHORE DRIVE**, adjacent to the premises known as **3800 N. Lake Shore Dr.**.

Dear Alderman **James Cappleman**:

The applicant referenced above has requested the use of the public right-of-way for a **sprinkler system(s)**. An ordinance has been prepared by the Department of Business Affairs and Consumer Protection – Small Business Center - Public Way Use Unit for presentation to the City Council. Because this request was made for properties located in your ward, as approved by you as per the attached, I respectfully request that you introduce the attached ordinance at the next City Council meeting.

If you have any questions regarding this ordinance, please contact Anthony Bertuca at (312) 744-5506.

Department of Business Affairs and Consumer Protection

City of Chicago

O2015-5923

Office of the City Clerk

Document Tracking Sheet

Meeting Date:	7/29/2015
Sponsor(s):	Pawar (47)
Type:	Ordinance
Title:	Grant(s) of privilege in public way for Amy's Candy Bar
Committee(s) Assignment:	Committee on Transportation and Public Way

ORDINANCE
Amy's Candy Bar
Acct. No. 360952 - 1
Permit No. 1118859

Be It Ordained by the City Council of the City of Chicago:

SECTION 1. Permission and authority are hereby given and granted to Amy's Candy Bar, upon the terms and subject to the conditions of this ordinance to construct, install, maintain and use one (1) Light Fixture(s) projecting over the public right-of-way adjacent to its premises known as 4704 N. Damen Ave..

Said Light Fixture(s) at N Damen Ave measure(s):
One (1) at one (1) foot in length, two (2) feet in width and fourteen (14) feet above grade level.

The location of said privilege shall be as shown on prints kept on file with the Department of Business Affairs and Consumer Protection and the Office of the City Clerk.

Said privilege shall be constructed in accordance with plans and specifications approved by the Department of Transportation (Division of Project Development).

This grant of privilege in the public way shall be subject to the provisions of Section 10-28-015 and all other required provisions of the Municipal Code of Chicago.

The grantee shall pay to the City of Chicago as compensation for the privilege #1118859 herein granted the sum of seventy-five ($75.00) per annum in advance.

A 25% penalty will be added for payments received after due date.


The permit holder agrees to hold the City of Chicago harmless for any damage, relocation or replacement costs associated with damage, relocation or removal of private property caused by the City performing work in the public way.

Authority herein given and granted for a period of five (5) years from and after Date of Passage.

Alderman _____

Ameya Pawar 47th Ward

Amy's Candy Bar
4704 North Damen Ave

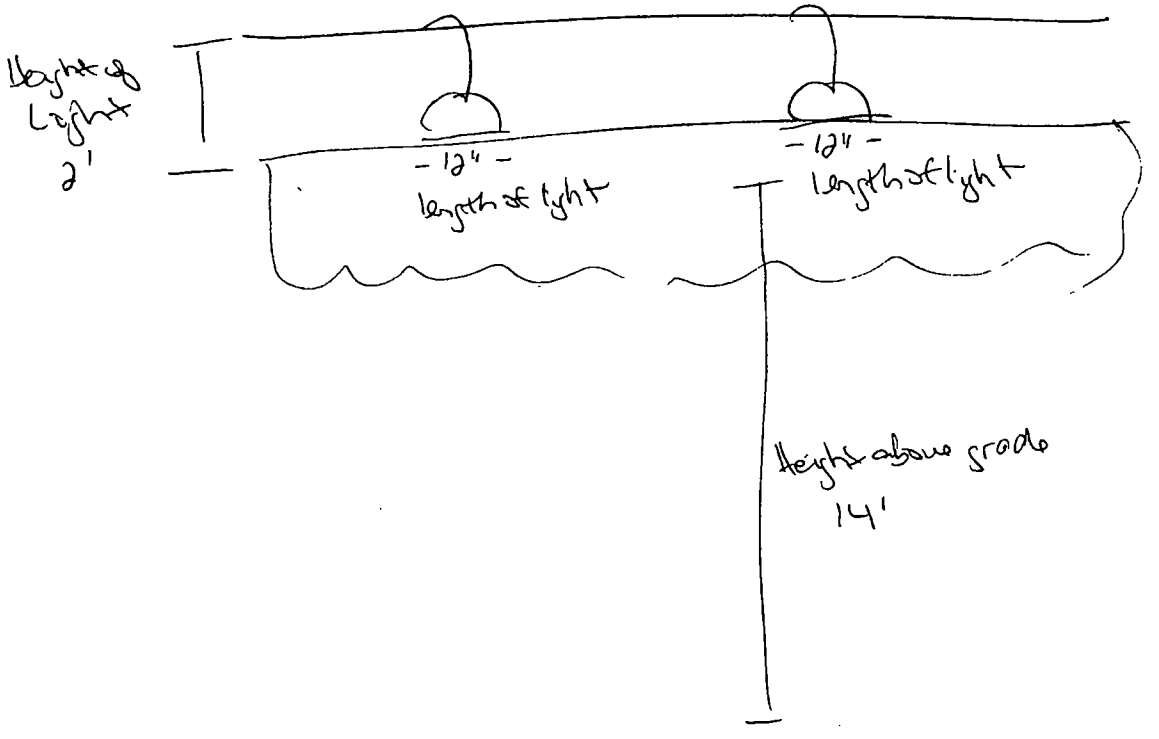

Department of Business Affairs and Consumer Protection
Small Business Center - Public Way Use Unit
City Hall - 121 N. LaSalle Street, Room 800 • Chicago, IL 60602
312-74-GOBIZ / 312-744-6249 • (312) 744-1944 (TTY)
http://www.cityofchicago.org/bacp

07/29/2015

Alderman **Ameya Pawar**
Ward # **47**
City of Chicago
City Hall, Room **200**
121 North LaSalle Street
Chicago, Illinois 60602

Re: An ordinance to use and maintain a portion of the public right-of-way for **one (1) light fixture(s)** for **Amy's Candy Bar**, adjacent to the premises known as **4704 N. Damen Ave.**.

Dear Alderman **Ameya Pawar**:

The applicant referenced above has requested the use of the public right-of-way for a **light fixture(s)**. An ordinance has been prepared by the Department of Business Affairs and Consumer Protection – Small Business Center - Public Way Use Unit for presentation to the City Council. Because this request was made for properties located in your ward, as approved by you as per the attached, I respectfully request that you introduce the attached ordinance at the next City Council meeting.

If you have any questions regarding this ordinance, please contact Anthony Bertuca at (312) 744-5506.

Department of Business Affairs and Consumer Protection

City of Chicago

O2015-5925

Office of the City Clerk

Document Tracking Sheet

Meeting Date:	7/29/2015
Sponsor(s):	Pawar (47)
Type:	Ordinance
Title:	Grant(s) of privilege in public way for Guaranteed Rate, Inc.
Committee(s) Assignment:	Committee on Transportation and Public Way

ORDINANCE
GUARANTEED RATE, INC
Acct. No. 312022 - 1
Permit No. 1119764

Be It Ordained by the City Council of the City of Chicago:

SECTION 1. Permission and authority are hereby given and granted to GUARANTEED RATE, INC, upon the terms and subject to the conditions of this ordinance to construct, install, maintain and use six (6) Light Fixture(s) projecting over the public right-of-way adjacent to its premises known as 3940 N. Ravenswood Ave..

Said Light Fixture(s) at W LARCHMONT measure(s):
Three (3) at point eight three (.83) feet in length, one point eight four (1.84) foot in width and thirty-six point five eight (36.58) feet above grade level.

Said Light Fixture(s) at N RAVENSWOOD measure(s):
Three (3) at point eight three (.83) feet in length, one point eight four (1.84) foot in width and thirty-six point five eight (36.58) feet above grade level.

The location of said privilege shall be as shown on prints kept on file with the Department of Business Affairs and Consumer Protection and the Office of the City Clerk.

Said privilege shall be constructed in accordance with plans and specifications approved by the Department of Transportation (Division of Project Development).

This grant of privilege in the public way shall be subject to the provisions of Section 10-28-015 and all other required provisions of the Municipal Code of Chicago.

The grantee shall pay to the City of Chicago as compensation for the privilege #1119764 herein granted the sum of one hundred ($100.00) per annum in advance.

A 25% penalty will be added for payments received after due date.


The permit holder agrees to hold the City of Chicago harmless for any damage, relocation or replacement costs associated with damage, relocation or removal of private property caused by the City performing work in the public way.

Authority herein given and granted for a period of five (5) years from and after Date of Passage.

Alderman _____

Ameya Pawar 47th Ward

Guaranteed Rate

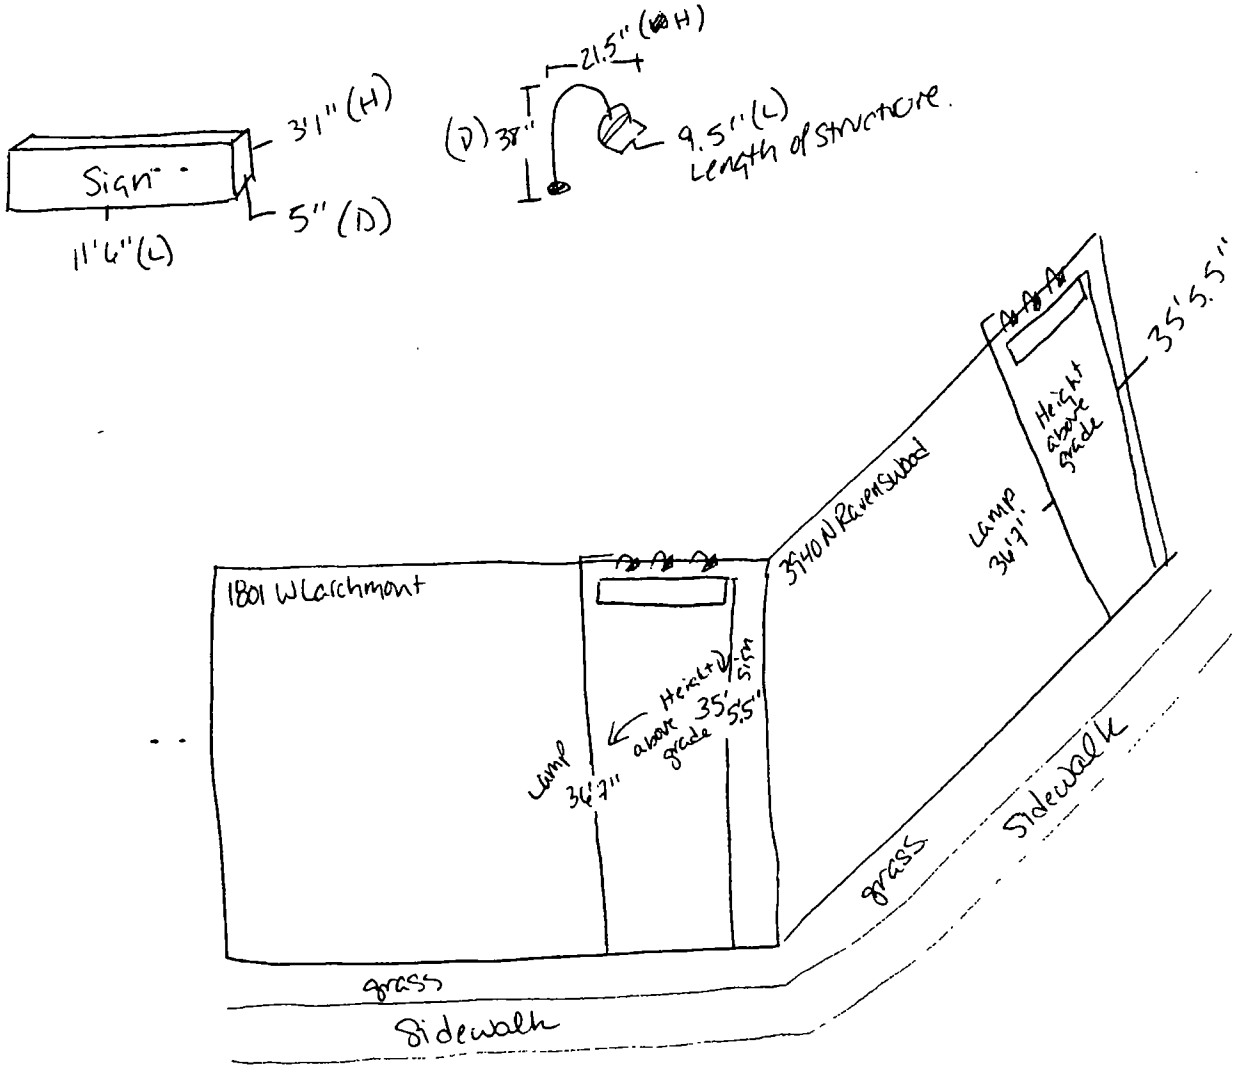

Department of Business Affairs and Consumer Protection
Small Business Center - Public Way Use Unit
City Hall - 121 N. LaSalle Street, Room 800 • Chicago, IL 60602
312-74-GOBIZ / 312-744-6249 • (312) 744-1944 (TTY)
http://www.cityofchicago.org/bacp

07/29/2015

Alderman **Ameya Pawar**
Ward # **47**
City of Chicago
City Hall, Room **200**
121 North LaSalle Street
Chicago, Illinois 60602

Re: An ordinance to use and maintain a portion of the public right-of-way for **six (6) light fixture(s)** for **GUARANTEED RATE, INC**, adjacent to the premises known as **3940 N. Ravenswood Ave.**.

Dear Alderman **Ameya Pawar**:

The applicant referenced above has requested the use of the public right-of-way for a **light fixture(s)**. An ordinance has been prepared by the Department of Business Affairs and Consumer Protection – Small Business Center - Public Way Use Unit for presentation to the City Council. Because this request was made for properties located in your ward, as approved by you as per the attached, I respectfully request that you introduce the attached ordinance at the next City Council meeting.

If you have any questions regarding this ordinance, please contact Anthony Bertuca at (312) 744-5506.

Department of Business Affairs and Consumer Protection

City of Chicago

O2015-5930

Office of the City Clerk

Document Tracking Sheet

Meeting Date:	7/29/2015
Sponsor(s):	Pawar (47)
Type:	Ordinance
Title:	Grant(s) of privilege in public way for Metro Communication USA LLC
Committee(s) Assignment:	Committee on Transportation and Public Way

ORDINANCE
METRO COMMUNICATION USA, LLC
Acct. No. 397546 - 1
Permit No. 1118930

Be It Ordained by the City Council of the City of Chicago:

SECTION 1. Permission and authority are hereby given and granted to METRO COMMUNICATION USA, LLC, upon the terms and subject to the conditions of this ordinance to maintain and use one (1) sign(s) projecting over the public right-of-way attached to its premises known as 4825 N. Western Ave..

Said sign structure(s) measures as follows; along N Western Ave:
One (1) at twelve (12) feet in length, three (3) feet in height and fourteen (14) feet above grade level.

The location of said privilege shall be as shown on prints kept on file with the Department of Business Affairs and Consumer Protection and the Office of the City Clerk.

Said privilege shall be constructed in accordance with plans and specifications approved by the Department of Transportation (Division of Project Development) and Zoning Department - Signs.

This grant of privilege in the public way shall be subject to the provisions of Section 10-28-015 and all other required provisions of the Municipal Code of Chicago.

The grantee shall pay to the City of Chicago as compensation for the privilege #1118930 herein granted the sum of three hundred ($300.00) per annum in advance.

A 25% penalty will be added for payments received after due date.


The permit holder agrees to hold the City of Chicago harmless for any damage, relocation or replacement costs associated with damage, relocation or removal of private property caused by the City performing work in the public way.


Authority herein given and granted for a period of five (5) years from and after Date of Passage.

Alderman _____

Ameya Pawar 47th Ward

* metroPCS
* 4825 N. Western , Chicago Il 60625

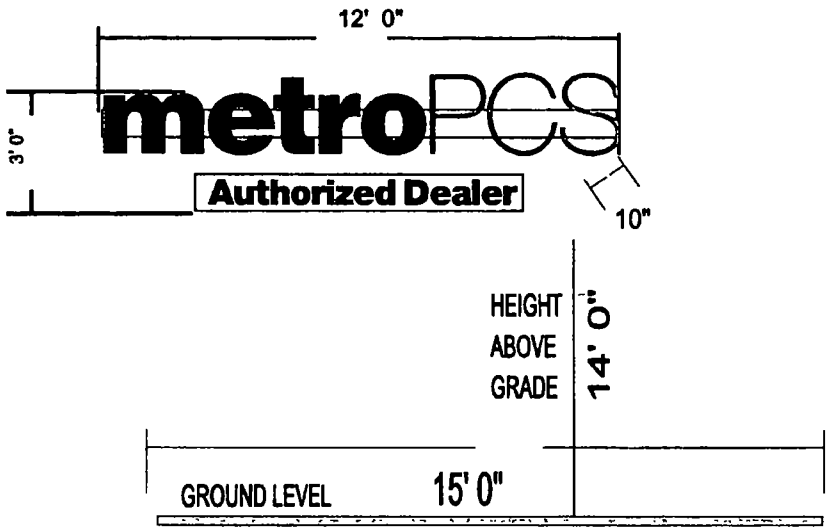

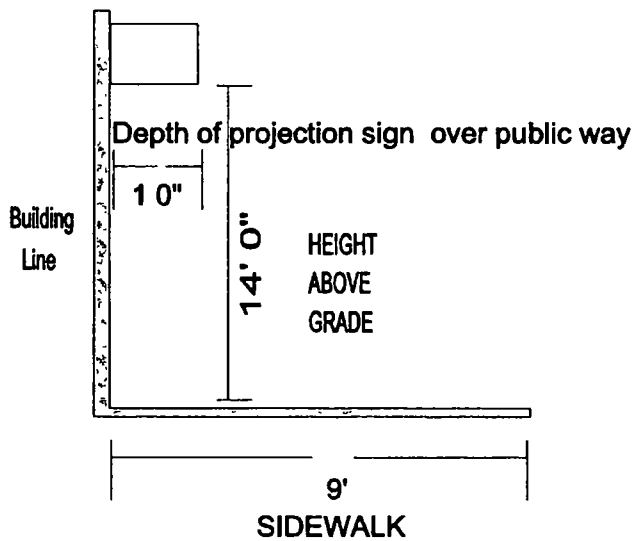

Department of Business Affairs and Consumer Protection
Small Business Center - Public Way Use Unit
City Hall - 121 N LaSalle Street, Room 800 • Chicago, IL 60602
312-74-GOBIZ / 312-744-6249 • (312) 744-1944 (TTY)
http://www.cityofchicago.org/bacp

07/29/2015

Alderman **Ameya Pawar**
Ward # **47**
City of Chicago
City Hall, Room **200**
121 North LaSalle Street
Chicago, Illinois 60602

Re: An ordinance to use and maintain a portion of the public right-of-way for **one (1) sign(s)** for **METRO COMMUNICATION USA, LLC**, adjacent to the premises known as **4825 N. Western Ave.**.

Dear Alderman **Ameya Pawar**:

The applicant referenced above has requested the use of the public right-of-way for a **sign(s)**. An ordinance has been prepared by the Department of Business Affairs and Consumer Protection – Small Business Center - Public Way Use Unit for presentation to the City Council. Because this request was made for properties located in your ward, as approved by you as per the attached, I respectfully request that you introduce the attached ordinance at the next City Council meeting.

If you have any questions regarding this ordinance, please contact Anthony Bertuca at (312) 744-5506.

Department of Business Affairs and Consumer Protection

City of Chicago

O2015-6115

Office of the City Clerk

Document Tracking Sheet

Meeting Date:	7/29/2015
Sponsor(s):	Pawar (47)
Type:	Ordinance
Title:	Grant(s) of privilege in public way for Aayu Clinics-Lakeview Immediate Care
Committee(s) Assignment:	Committee on Transportation and Public Way

ORDINANCE
AAYU CLINICS - LAKEVIEW IMMEDIATE CARE
Acct. No. 398957 - 1
Permit No. 1119136

Be It Ordained by the City Council of the City of Chicago:

SECTION 1. Permission and authority are hereby given and granted to AAYU CLINICS - LAKEVIEW IMMEDIATE CARE, upon the terms and subject to the conditions of this ordinance to maintain and use two (2) sign(s) projecting over the public right-of-way attached to its premises known as 1645 W. School St..

Said sign structure(s) measures as follows; along W. School:
Two (2) at eighteen (18) feet in length, four point nine two (4.92) feet in height and thirteen (13) feet above grade level.

The location of said privilege shall be as shown on prints kept on file with the Department of Business Affairs and Consumer Protection and the Office of the City Clerk.

Said privilege shall be constructed in accordance with plans and specifications approved by the Department of Transportation (Division of Project Development) and Zoning Department - Signs.

This grant of privilege in the public way shall be subject to the provisions of Section 10-28-015 and all other required provisions of the Municipal Code of Chicago.

The grantee shall pay to the City of Chicago as compensation for the privilege #1119136 herein granted the sum of six hundred ($600.00) per annum in advance.


A 25% penalty will be added for payments received after due date.

The permit holder agrees to hold the City of Chicago harmless for any damage, relocation or replacement costs associated with damage, relocation or removal of private property caused by the City performing work in the public way.

Authority herein given and granted for a period of five (5) years from and after Date of Passage.

Alderman _____


Ameya Pawar 47th Ward

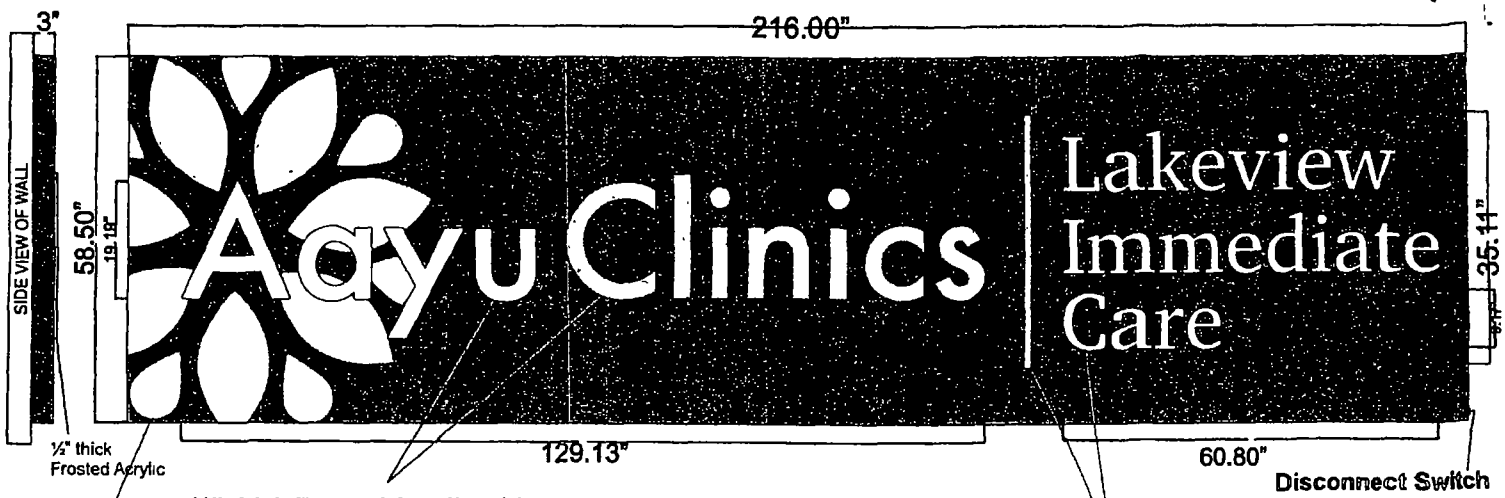


½" thick Frosted Acrylic with Translucent vinyl faces Backed with a translucent lexan panel. Lit with White LED lighting


Lettering and Bar to be cut out of fabricated panel and backed with a translucent lexan panel and translucent vinyl. Lit with White LED lighting.

Vinyl decal on fabricated panel face

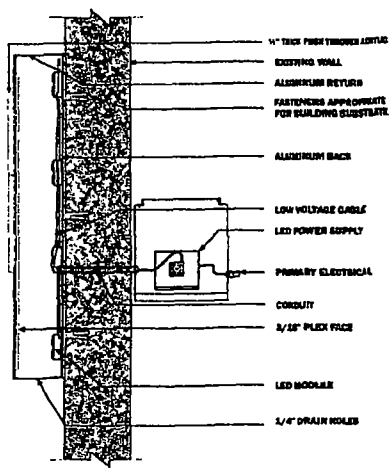


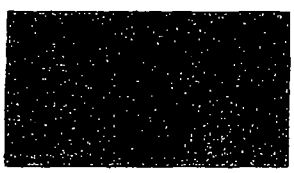

3" Fabricated panel
Painted Charcoal Grey

 

Avery Translucent
Orange: 900-360-T

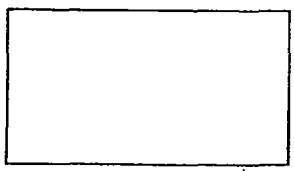

½" thick Frosted
Acrylic Push through letters

Department of Business Affairs and Consumer Protection
Small Business Center - Public Way Use Unit
City Hall - 121 N. LaSalle Street, Room 800 • Chicago, IL 60602
312-74-GOBIZ / 312-744-6249 • (312) 744-1944 (TTY)
http://www.cityofchicago.org/bacp

07/29/2015

Alderman **Ameya Pawar**
Ward # **47**
City of Chicago
City Hall, Room **200**
121 North LaSalle Street
Chicago, Illinois 60602

Re: An ordinance to use and maintain a portion of the public right-of-way for **two (2) sign(s)** for **AAYU CLINICS - LAKEVIEW IMMEDIATE CARE**, adjacent to the premises known as **1645 W. School St.**.

Dear Alderman **Ameya Pawar**:

The applicant referenced above has requested the use of the public right-of-way for a **sign(s)**. An ordinance has been prepared by the Department of Business Affairs and Consumer Protection – Small Business Center - Public Way Use Unit for presentation to the City Council. Because this request was made for properties located in your ward, as approved by you as per the attached, I respectfully request that you introduce the attached ordinance at the next City Council meeting.

If you have any questions regarding this ordinance, please contact Anthony Bertuca at (312) 744-5506.

Department of Business Affairs and Consumer Protection

City of Chicago

O2015-6118

Office of the City Clerk

Document Tracking Sheet

Meeting Date:	7/29/2015
Sponsor(s):	Pawar (47)
Type:	Ordinance
Title:	Grant(s) of privilege in public way for Bareburger - door swing
Committee(s) Assignment:	Committee on Transportation and Public Way

ORDINANCE
BAREBURGER
Acct. No. 399495 - 1
Permit No. 1119408

Be It Ordained by the City Council of the City of Chicago:

SECTION 1. Permission and authority are hereby given and granted to BAREBURGER, upon the terms and subject to the conditions of this ordinance to construct, install, maintain and use one (1) Door Swing(s) on the public right-of-way adjacent to its premises known as 3357 N. Lincoln Ave..

Said Door Swing(s) at N. Roscoe Street measure(s):
One (1) at three (3) feet in length, and two point five (2.5) feet in width for a total of seven point five (7.5) square feet. Said door swing shall be approximately seven (7) feet in height.

The location of said privilege shall be as shown on prints kept on file with the Department of Business Affairs and Consumer Protection and the Office of the City Clerk.

Said privilege shall be constructed in accordance with plans and specifications approved by the Department of Transportation (Division of Project Development).

This grant of privilege in the public way shall be subject to the provisions of Section 10-28-015 and all other required provisions of the Municipal Code of Chicago.

The grantee shall pay to the City of Chicago as compensation for the privilege #1119408 herein granted the sum of seventy-five ($75.00) per annum in advance.


A 25% penalty will be added for payments received after due date.

The permit holder agrees to hold the City of Chicago harmless for any damage, relocation or replacement costs associated with damage, relocation or removal of private property caused by the City performing work in the public way.

Authority herein given and granted for a period of five (5) years from and after Date of Passage.

Alderman _____

Ameya Pawar 47th Ward

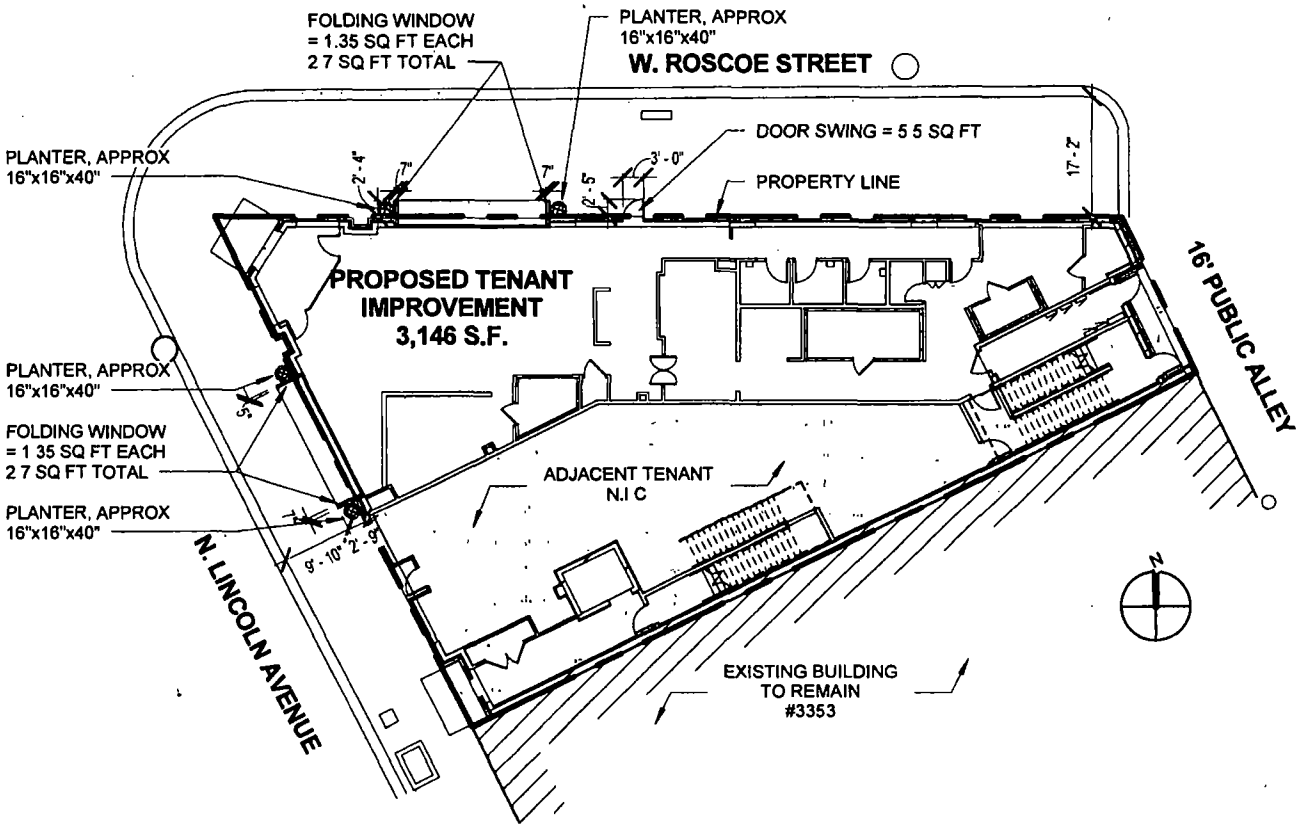

OKW Architects
600 West Jackson Blvd
Chicago, IL 60661
T 312 798 7700
F 312 798 7777
www okwarchitects.com

BAREBURGER TENANT BUILDOUT
3357 N LINCOLN AVE
CHICAGO, IL 60657

DATE 06/10/15

SHEET NO GOP-1

INITIALS SC

Department of Business Affairs and Consumer Protection
Small Business Center- Public Way Use Unit
City Hall- 121 N. LaSalle Street Room 800 • Chicago, IL 60602
312-74-GOBIZ / 312-744-6249 • (312) 744-1944 (TTY)
http://www.cityofchicago.org/bacp

07/29/2015

Alderman **Ameya Pawar**
Ward # **47**
City of Chicago
City Hall, Room **200**
121 North LaSalle Street
Chicago, Illinois 60602

Re: An ordinance to use and maintain a portion of the public right-of-way for **one (1) door swing(s)** for **BAREBURGER**, adjacent to the premises known as **3357 N. Lincoln Ave.**.

Dear Alderman **Ameya Pawar**:

The applicant referenced above has requested the use of the public right-of-way for a **door swing(s)**. An ordinance has been prepared by the Department of Business Affairs and Consumer Protection – Small Business Center - Public Way Use Unit for presentation to the City Council. Because this request was made for properties located in your ward, as approved by you as per the attached, I respectfully request that you introduce the attached ordinance at the next City Council meeting.

If you have any questions regarding this ordinance, please contact Anthony Bertuca at (312) 744-5506.

Department of Business Affairs and Consumer Protection

City of Chicago

O2015-6119

Office of the City Clerk

Document Tracking Sheet

Meeting Date:	7/29/2015
Sponsor(s):	Pawar (47)
Type:	Ordinance
Title:	Grant(s) of privilege in public way for Bareburger - planters
Committee(s) Assignment:	Committee on Transportation and Public Way

ORDINANCE
BAREBURGER
Acct. No. 399495 - 1
Permit No. 1119409

Be It Ordained by the City Council of the City of Chicago:

SECTION 1. Permission and authority are hereby given and granted to BAREBURGER, upon the terms and subject to the conditions of this ordinance to construct, install, maintain and use four (4) Planter(s) on the public right-of-way for beautification purposes adjacent to its premises known as 3357 N. Lincoln Ave..

Said Planter(s) at N. Lincoln Avenue & W. Roscoe Street measure(s):
Four (4) at one point three three (1.33) foot in length, and one point three three (1.33) foot in width for a total of seven point zero eight (7.08) square feet. Said planters shall be approximately three (3) feet four (4) inches in height.

Grantee must allow the required clear and unobstructed space for pedestrian passage at all times per rules and regulations approved by the Department of Transportation.

The location of said privilege shall be as shown on prints kept on file with the Department of Business Affairs and Consumer Protection and the Office of the City Clerk.

Said privilege shall be constructed in accordance with plans and specifications approved by the Department of Planning and Development and Department of Transportation (Division of Project Development).

This grant of privilege in the public way shall be subject to the provisions of Section 10-28-015 and all other required provisions of the Municipal Code of Chicago.

The grantee shall pay to the City of Chicago as compensation for the privilege #1119409 herein granted the sum of zero ($.00) per annum in advance.


A 25% penalty will be added for payments received after due date.

The permit holder agrees to hold the City of Chicago harmless for any damage, relocation or replacement costs associated with damage, relocation or removal of private property caused by the City performing work in the public way.

Authority herein given and granted for a period of five (5) years from and after Date of Passage.

Alderman _____

Ameya Pawar 47th Ward

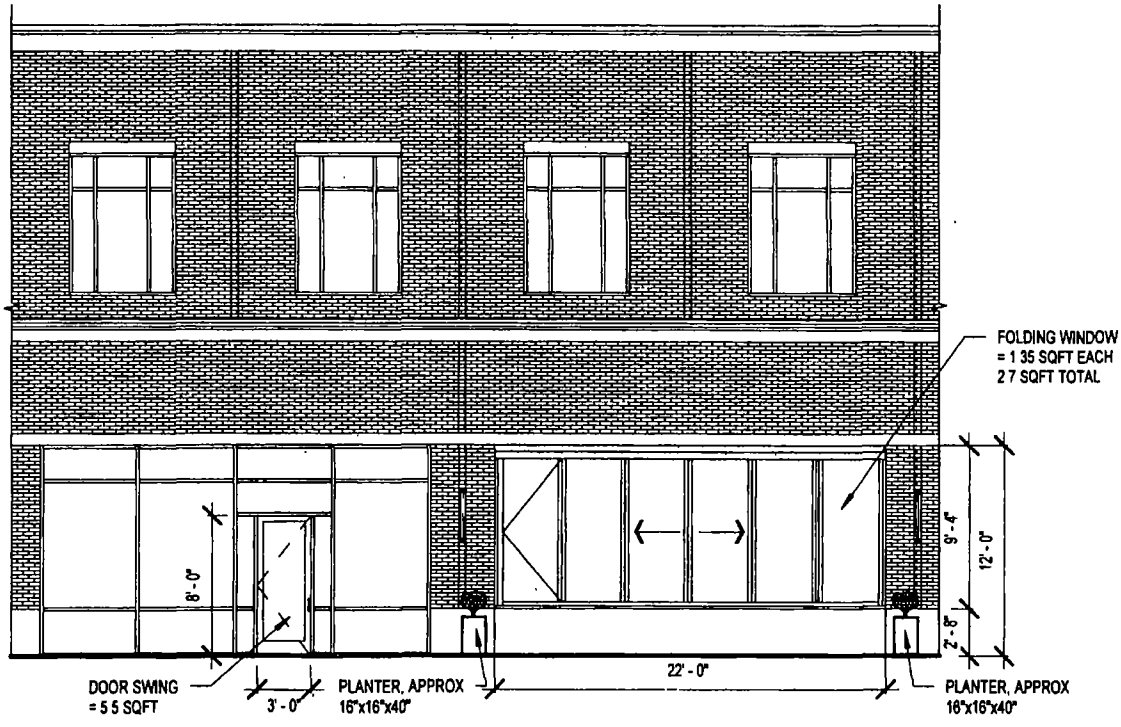

ROSCOE ST ELEVATION

OKW Architects
600 West Jackson Blvd
Chicago, IL 60661
T 312 798.7700
F 312 798 7777
www okwarchitects.com

BAREBURGER TENANT BUILDOUT
3357 N LINCOLN AVE
CHICAGO, IL 60657

DATE
06/10/15

SHEET NO
GOP-2

INITIALS
SC

Department of Business Affairs and Consumer Protection
Small Business Center- Public Way Use Unit
City Hall- 121 N. LaSalle Street Room 800 • Chicago, IL 60602
312-74-GOBIZ / 312-744-6249 • (312) 744-1944 (TTY)
http://www.cityofchicago.org/bacp

07/29/2015

Alderman **Ameya Pawar**
Ward # **47**
City of Chicago
City Hall, Room **200**
121 North LaSalle Street
Chicago, Illinois 60602

Re: An ordinance to use and maintain a portion of the public right-of-way for **four (4) planter(s)** for **BAREBURGER**, adjacent to the premises known as**3357 N. Lincoln Ave.**.

Dear Alderman **Ameya Pawar**:

The applicant referenced above has requested the use of the public right-of-way for a **planter(s)**. An ordinance has been prepared by the Department of Business Affairs and Consumer Protection – Small Business Center - Public Way Use Unit for presentation to the City Council. Because this request was made for properties located in your ward, as approved by you as per the attached, I respectfully request that you introduce the attached ordinance at the next City Council meeting.

If you have any questions regarding this ordinance, please contact Anthony Bertuca at (312) 744-5506.

Department of Business Affairs and Consumer Protection

City of Chicago

O2015-6121

Office of the City Clerk

Document Tracking Sheet

Meeting Date:	7/29/2015
Sponsor(s):	Pawar (47)
Type:	Ordinance
Title:	Grant(s) of privilege in public way for Bareburger - window and frame(s)
Committee(s) Assignment:	Committee on Transportation and Public Way

ORDINANCE
BAREBURGER
Acct. No. 399495 - 1
Permit No. 1119410

Be It Ordained by the City Council of the City of Chicago:

SECTION 1. Permission and authority are hereby given and granted to BAREBURGER, upon the terms and subject to the conditions of this ordinance to construct, install, maintain and use four (4) Window & Frame(s) (Folding Windows) projecting over the public right-of-way adjacent to its premises known as 3357 N. Lincoln Ave..

Said Window & Frame(s) at W. Roscoe Street measure(s):
Two (2) at point five eight (.58) feet in length, and two point four one (2.41) feet in width for a total of two point eight (2.8) square feet. Said folding windows shall be approximately two (2) feet eight (8) inches above grade level.

Said Window & Frame(s) at N. Lincoln Avenue measure(s):
One (1) at point four one (.41) feet in length, and two point seven five (2.75) feet in width for a total of one point one three (1.13) square feet. Said folding window shall be approximately two (2) feet eight (8) inches above grade.

One (1) at point five eight (.58) feet in length, and two point seven five (2.75) feet in width for a total of one point six (1.6) square feet. Said folding window shall be approximately two (2) feet eight (8) inches above grade level.

The location of said privilege shall be as shown on prints kept on file with the Department of Business Affairs and Consumer Protection and the Office of the City Clerk.

Said privilege shall be constructed in accordance with plans and specifications approved by the Department of Planning and Development and Department of Transportation (Division of Project Development).

This grant of privilege in the public way shall be subject to the provisions of Section 10-28-015 and all other required provisions of the Municipal Code of Chicago.

The grantee shall pay to the City of Chicago as compensation for the privilege #1119410 herein granted the sum of three hundred ($300.00) per annum in advance.


A 25% penalty will be added for payments received after due date.

The permit holder agrees to hold the City of Chicago harmless for any damage, relocation or replacement costs associated with damage, relocation or removal of private property caused by the City performing work in the public way.

Authority herein given and granted for a period of five (5) years from and after Date of Passage.

Alderman _____

Ameya Pawar 47th Ward

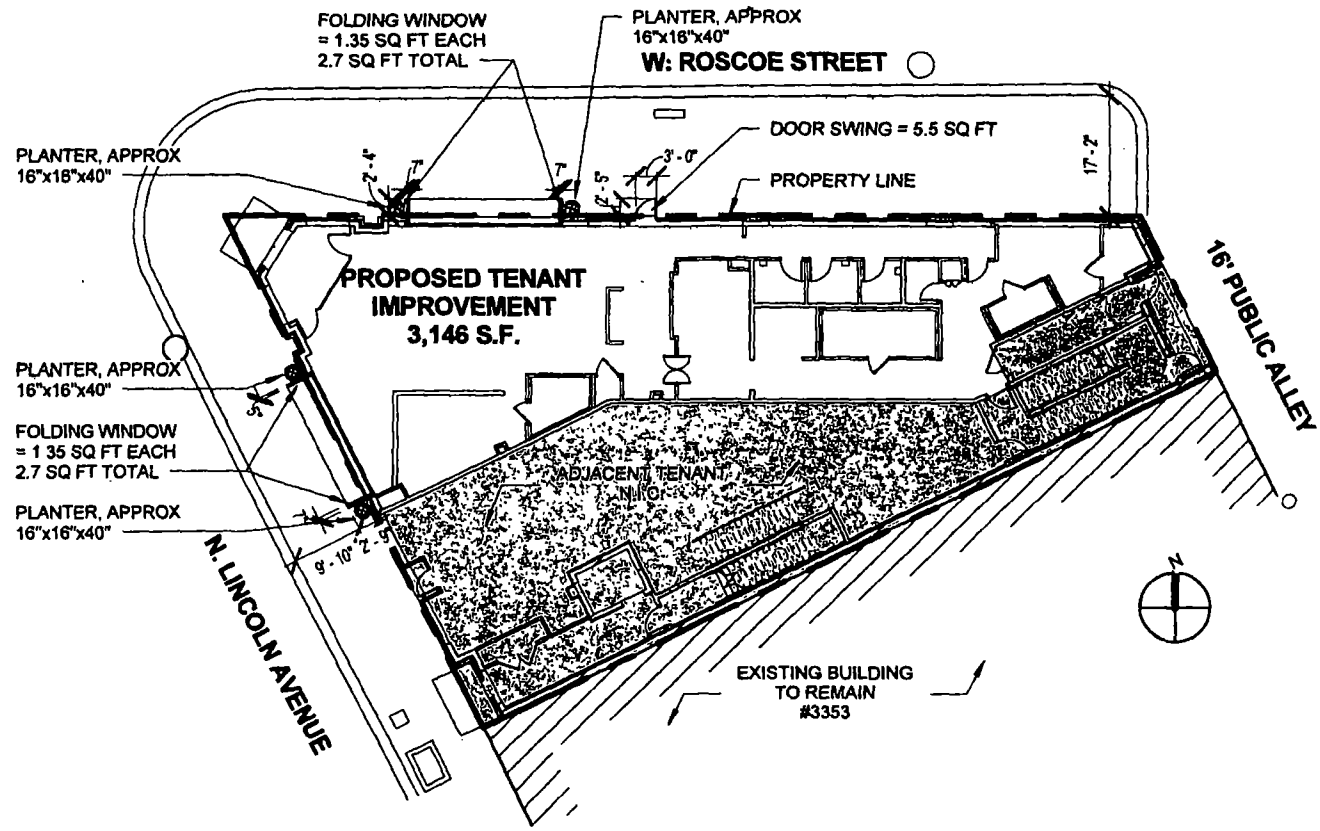

OKW Architects
600 West Jackson Blvd
Chicago, IL 60661
T 312.798.7700
F 312.798.7777
www.okwarchitects.com

BAREBURGER TENANT BUILDOUT
3357 N. LINCOLN AVE
CHICAGO, IL 60657

SHEET NO
GOP-1

DATE
06/10/15

INITIALS
SC

Department of Business Affairs and Consumer Protection
Small Business Center- Public Way Use Unit
City Hall- 121 N. LaSalle Street Room 800 • Chicago, IL 60602
312-74-GOBIZ / 312-744-6249 • (312) 744-1944 (TTY)
http://www.cityofchicago.org/bacp

07/29/2015

Alderman **Ameya Pawar**
Ward # **47**
City of Chicago
City Hall, Room **200**
121 North LaSalle Street
Chicago, Illinois 60602

Re: An ordinance to use and maintain a portion of the public right-of-way for **four (4) window & frame(s)** for **BAREBURGER**, adjacent to the premises known as**3357 N. Lincoln Ave.**.

Dear Alderman **Ameya Pawar**:

The applicant referenced above has requested the use of the public right-of-way for **window & frame(s)**. An ordinance has been prepared by the Department of Business Affairs and Consumer Protection – Small Business Center - Public Way Use Unit for presentation to the City Council. Because this request was made for properties located in your ward, as approved by you as per the attached, I respectfully request that you introduce the attached ordinance at the next City Council meeting.

If you have any questions regarding this ordinance, please contact Anthony Bertuca at (312) 744-5506.

Department of Business Affairs and Consumer Protection

City of Chicago

O2015-6122

Office of the City Clerk

Document Tracking Sheet

Meeting Date:	7/29/2015
Sponsor(s):	Pawar (47)
Type:	Ordinance
Title:	Grant(s) of privilege in public way for Kidz Creative Corner
Committee(s) Assignment:	Committee on Transportation and Public Way

ORDINANCE
KIDZ CREATIVE CORNER
Acct. No. 390035 - 1
Permit No. 1118677

Be It Ordained by the City Council of the City of Chicago:

SECTION 1. Permission and authority are hereby given and granted to KIDZ CREATIVE CORNER, upon the terms and subject to the conditions of this ordinance to maintain and use one (1) sign(s) projecting over the public right-of-way attached to its premises known as 3811 N. Lincoln Ave..

Said sign structure(s) measures as follows; along N Lincoln Ave:
One (1) at twenty-six (26) feet in length, two point five nine (2.59) feet in height and ten (10) feet above grade level.

The location of said privilege shall be as shown on prints kept on file with the Department of Business Affairs and Consumer Protection and the Office of the City Clerk.

Said privilege shall be constructed in accordance with plans and specifications approved by the Department of Transportation (Division of Project Development) and Zoning Department - Signs.

This grant of privilege in the public way shall be subject to the provisions of Section 10-28-015 and all other required provisions of the Municipal Code of Chicago.

The grantee shall pay to the City of Chicago as compensation for the privilege #1118677 herein granted the sum of three hundred ($300.00) per annum in advance.


A 25% penalty will be added for payments received after due date.

The permit holder agrees to hold the City of Chicago harmless for any damage, relocation or replacement costs associated with damage, relocation or removal of private property caused by the City performing work in the public way.


Authority herein given and granted for a period of five (5) years from and after Date of Passage.

Alderman _____

Ameya Pawar 47th Ward

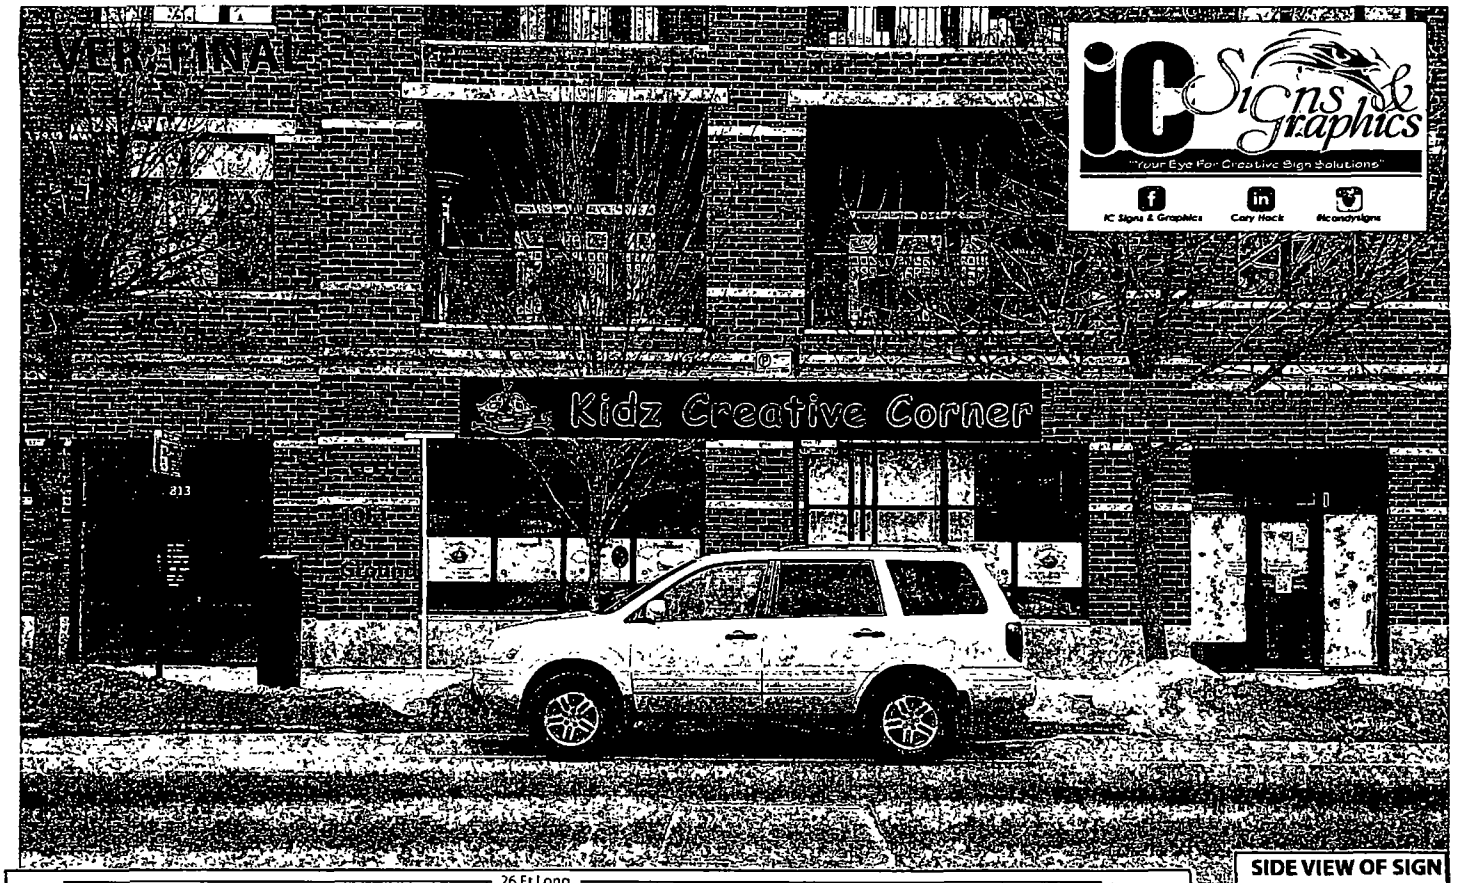


IC Signs & Graphics
"Your Eye For Creative Sign Solutions"
IC Signs & Graphics | Cory Hack | #icsandysigns

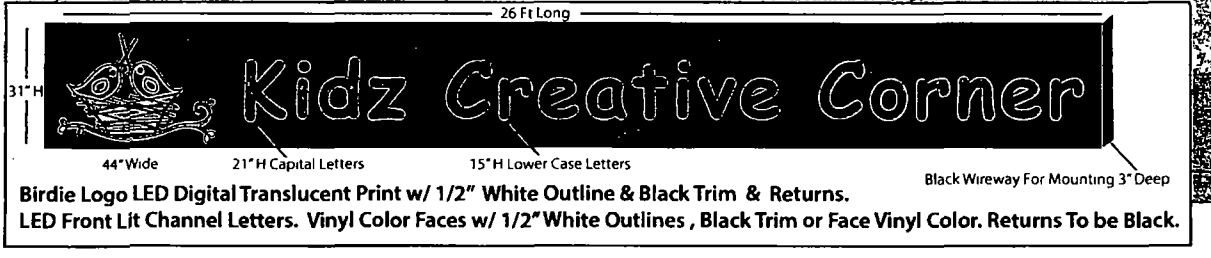

Birdie Logo LED Digital Translucent Print w/ 1/2" White Outline & Black Trim & Returns.
LED Front Lit Channel Letters. Vinyl Color Faces w/ 1/2" White Outlines , Black Trim or Face Vinyl Color. Returns To be Black.

SIDE VIEW OF SIGN

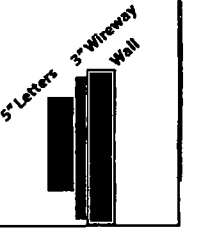

Department of Business Affairs and Consumer Protection
Small Business Center - Public Way Use Unit
City Hall - 121 N. LaSalle Street, Room 800 • Chicago, IL 60602
312-74-GOBIZ / 312-744-6249 • (312) 744-1944 (TTY)
http://www.cityofchicago.org/bacp

07/29/2015

Alderman **Ameya Pawar**
Ward # **47**
City of Chicago
City Hall, Room **200**
121 North LaSalle Street
Chicago, Illinois 60602

Re: An ordinance to use and maintain a portion of the public right-of-way for **one (1) sign(s)** for **KIDZ CREATIVE CORNER**, adjacent to the premises known as **3811 N. Lincoln Ave.**.

Dear Alderman **Ameya Pawar**:

The applicant referenced above has requested the use of the public right-of-way for a **sign(s)**. An ordinance has been prepared by the Department of Business Affairs and Consumer Protection – Small Business Center - Public Way Use Unit for presentation to the City Council. Because this request was made for properties located in your ward, as approved by you as per the attached, I respectfully request that you introduce the attached ordinance at the next City Council meeting.

If you have any questions regarding this ordinance, please contact Anthony Bertuca at (312) 744-5506.

Department of Business Affairs and Consumer Protection

City of Chicago

O2015-6124

Office of the City Clerk

Document Tracking Sheet

Meeting Date:	7/29/2015
Sponsor(s):	Pawar (47)
Type:	Ordinance
Title:	Grant(s) of privilege in public way for Roots Handmade Pizza-Lincoln Square
Committee(s) Assignment:	Committee on Transportation and Public Way

ORDINANCE
ROOTS HANDMADE PIZZA - LINCOLN SQUARE
Acct. No. 391781 - 1
Permit No. 1118838

Be It Ordained by the City Council of the City of Chicago:

SECTION 1. Permission and authority are hereby given and granted to ROOTS HANDMADE PIZZA - LINCOLN SQUARE, upon the terms and subject to the conditions of this ordinance to maintain and use one (1) sign(s) projecting over the public right-of-way attached to its premises known as 2200 W. Lawrence Ave..

Said sign structure(s) measures as follows; along W. Lawrence Avenue:
One (1) at six (6) feet in length, six point five (6.5) feet in height and eleven point five (11.5) feet above grade level.

The location of said privilege shall be as shown on prints kept on file with the Department of Business Affairs and Consumer Protection and the Office of the City Clerk.

Said privilege shall be constructed in accordance with plans and specifications approved by the Department of Transportation (Division of Project Development) and Zoning Department - Signs.

This grant of privilege in the public way shall be subject to the provisions of Section 10-28-015 and all other required provisions of the Municipal Code of Chicago.

The grantee shall pay to the City of Chicago as compensation for the privilege #1118838 herein granted the sum of three hundred ($300.00) per annum in advance.

A 25% penalty will be added for payments received after due date.

The permit holder agrees to hold the City of Chicago harmless for any damage, relocation or replacement costs associated with damage, relocation or removal of private property caused by the City performing work in the public way.

Authority herein given and granted for a period of five (5) years from and after Date of Passage.

Alderman _____


Ameya Pawar 47th Ward

By signing the Customer Acceptance on this print, I understand that I am accepting all aspects of this drawing. This includes Artwork, Specifications, Dimensions, Spelling, and all other representations herein. I also understand that color reproductions on this print are approximate, and may not match manufacturer samples exactly.

X _____ Customer Acceptance SIGNATURE DATE

X _____ # REQUIRED: Landlord Acceptance SIGNATURE DATE

L.S.G SALES INITIALS DATE

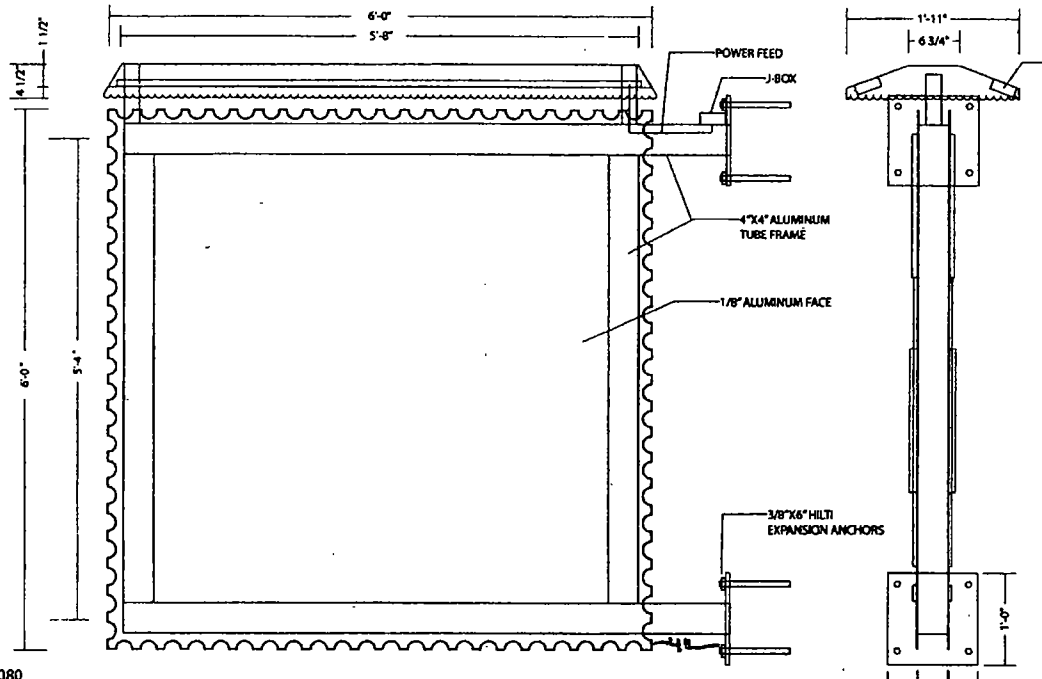

ETL #69080

Landmark Sign Group	
Approx Weight:	150 lbs
Branch Circuit(s) Required:	120v / 1 circuit
Watts.	60 Watts total
Lamp :	LED
# of Power Supplies	(1) 60w geps-60u-NA
	.6amps @ 120v

▶ ONE EXTERNALLY ILLUMINATED DOUBLE FACE FABRICATED ALUMINUM PROJECTING WALL SIGN

O SIGNCASE, STRUCTURE & LIGHT FIXTURE = PAINTED MAP BLACK with DIGITAL PRINT GRAPHICS
CORNER FLOURISH'S = MOLDED 3D FOAM #24-131E-CE PAINTED MAP BRUSHED ALUMINUM
THE SIXTH = 1" ACRYLIC - PAINTED MAP BLACK with DIGITAL PRINT GRAPHIC FACES
DECORATIVE OVAL = 1/2" ACRYLIC - PAINTED MAP BLACK with DIGITAL PRINT GRAPHIC FACE
6 = 1" ACRYLIC - PAINTED MAP BLACK
QUALITY SPIRITS = 1/2" ACRYLIC - PAINTED MAP BLACK with DIGITAL PRINT GRAPHIC FACE
ILLUMINATION = SLOAN HIGH LINER II WHITE LED LIGHT BAR

Landmark Sign group
7424 Industrial Avenue
Chesterton, IN 46304
phone 219.762.9577
fax 219.762.4259

PRINTED
SO-22163-1A
SHAUN O'BRIEN
L.S.G SALES REPRESENTATIVE

05.12.15
DATE

THE SIXTH
CLIENT NAME

2200 W. LAWRENCE
CHICAGO, IL
JOB LOCATION

SO 1" = 1'-0"
DRAWN BY SCALE

REVISIONS
1.CHANGE ADDRESS
03.13.15 JL
2.ADD DETAILS
04.22.15
JL

Designed for
110 Volts
Electrical Connection will be Within 6 Ft. at time of Installation.
Second Trip will be Charged at Time & Material

THIS DRAWING IS THE PROPERTY OF LANDMARK SIGN GROUP, INC. ...

Department of Business Affairs and Consumer Protection
Small Business Center - Public Way Use Unit
City Hall - 121 N. LaSalle Street, Room 800 • Chicago, IL 60602
312-74-GOBIZ / 312-744-6249 • (312) 744-1944 (TTY)
http://www.cityofchicago.org/bacp

07/29/2015

Alderman **Ameya Pawar**
Ward # **47**
City of Chicago
City Hall, Room **200**
121 North LaSalle Street
Chicago, Illinois 60602

Re: An ordinance to use and maintain a portion of the public right-of-way for **one (1) sign(s)** for **ROOTS HANDMADE PIZZA - LINCOLN SQUARE**, adjacent to the premises known as **2200 W. Lawrence Ave.**.

Dear Alderman **Ameya Pawar**:

The applicant referenced above has requested the use of the public right-of-way for a **sign(s)**. An ordinance has been prepared by the Department of Business Affairs and Consumer Protection – Small Business Center - Public Way Use Unit for presentation to the City Council. Because this request was made for properties located in your ward, as approved by you as per the attached, I respectfully request that you introduce the attached ordinance at the next City Council meeting.

If you have any questions regarding this ordinance, please contact Anthony Bertuca at (312) 744-5506.

Department of Business Affairs and Consumer Protection

City of Chicago

Or2015-406

Office of the City Clerk

Document Tracking Sheet

Meeting Date:	7/29/2015
Sponsor(s):	Pawar (47)
Type:	Order
Title:	Driveway Permit No. 14-000112 at 2532 W Irving Park Rd - revoke
Committee(s) Assignment:	Committee on Transportation and Public Way

Committee on Transportation and the Public Way
City Council Meeting
July 29, 2015

ORDERED, The Commissioner of the Department of Transportation is hereby authorized and directed to revoke driveway permit number 14-000112 granted to the property located at 2532 W Irving Park Road in the 47th Ward.

AMEYA PAWAR
Alderman, 47th Ward

City of Chicago

O2015-5907

Office of the City Clerk

Document Tracking Sheet

Meeting Date:	7/29/2015
Sponsor(s):	Osterman (48)
Type:	Ordinance
Title:	Grant(s) of privilege in public way for Acceptance Insurance
Committee(s) Assignment:	Committee on Transportation and Public Way

ORDINANCE
ACCEPTANCE INSURANCE
Acct. No. 398912 - 1
Permit No. 1119113

Be It Ordained by the City Council of the City of Chicago:

SECTION 1. Permission and authority are hereby given and granted to ACCEPTANCE INSURANCE, upon the terms and subject to the conditions of this ordinance to maintain and use one (1) sign(s) projecting over the public right-of-way attached to its premises known as 1206 W. Victoria St..

Said sign structure(s) measures as follows; along W VICTORIA ST:
One (1) at ten point three three (10.33) feet in length, two point five (2.5) feet in height and ten (10) feet above grade level.

The location of said privilege shall be as shown on prints kept on file with the Department of Business Affairs and Consumer Protection and the Office of the City Clerk.

Said privilege shall be constructed in accordance with plans and specifications approved by the Department of Transportation (Division of Project Development) and Zoning Department - Signs.

This grant of privilege in the public way shall be subject to the provisions of Section 10-28-015 and all other required provisions of the Municipal Code of Chicago.

The grantee shall pay to the City of Chicago as compensation for the privilege #1119113 herein granted the sum of three hundred ($300.00) per annum in advance.

A 25% penalty will be added for payments received after due date.

The permit holder agrees to hold the City of Chicago harmless for any damage, relocation or replacement costs associated with damage, relocation or removal of private property caused by the City performing work in the public way.


Authority herein given and granted for a period of five (5) years from and after Date of Passage.

Alderman _____

Harry Osterman 48th Ward

acceptance auto insurance

30" O.A.H. Internally Illuminated Remote Channel Letter Set

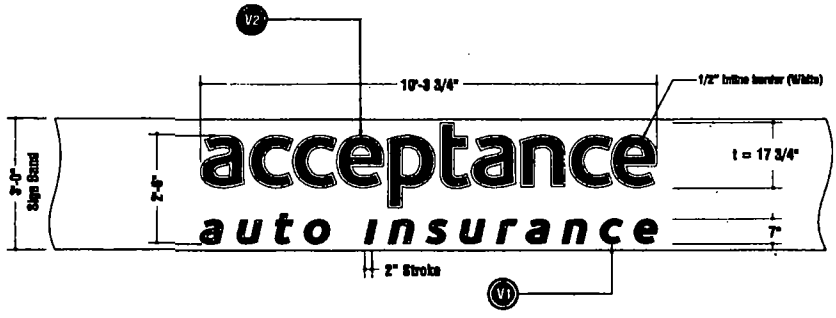

General Description

Internally Illuminated Channel Letters
Illumination to be white L E D 's with Applied 3M Vinyl

Color Schedule

3M Vinyl Specifications

V1 PMS #362c - Green
3M 3630-156 Vivid Green


V2 PMS #2745c - Purple
3M 3630-87 Royal Blue

Color Schedule


Paint Specifications

Painted Black (Returns)

"ACCEPTANCE" LED Face Lit Letter Flush Mounted (Remote)

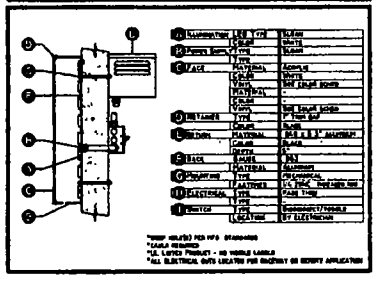

"AUTO INSURANCE" LED Face Lit Letter Flush Mounted (Remote)

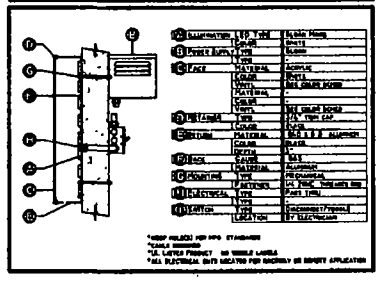

SQUARE FEET. 25 78

SCALE: 1/2" = 1'-0"

Kieffer SIGNS

ESTIMATOR: Acceptance Insurance
LOCATION: Store #484 - Chicago, IL
SALESMAN: JN DESIGNER: JRS
DATE: 02/09/15

C UL US LISTED

COMPLETED FILES

PRODUCTION PROCESSING

Job #
001
-002
-003
-004

DRAWN: ETD DATE: 02/17/15

REVISIONS:
A Revised to show re car logo

B68249A

Department of Business Affairs and Consumer Protection
Small Business Center - Public Way Use Unit
City Hall - 121 N. LaSalle Street, Room 800 • Chicago, IL 60602
312-74-GOBIZ / 312-744-6249 • (312) 744-1944 (TTY)
http://www.cityofchicago.org/bacp

07/29/2015

Alderman **Harry Osterman**
Ward # **48**
City of Chicago
City Hall, Room **300**
121 North LaSalle Street
Chicago, Illinois 60602

Re: An ordinance to use and maintain a portion of the public right-of-way for **one (1) sign(s)** for **ACCEPTANCE INSURANCE**, adjacent to the premises known as **1206 W. Victoria St.**.

Dear Alderman **Harry Osterman**:

The applicant referenced above has requested the use of the public right-of-way for a **sign(s)**. An ordinance has been prepared by the Department of Business Affairs and Consumer Protection – Small Business Center - Public Way Use Unit for presentation to the City Council. Because this request was made for properties located in your ward, as approved by you as per the attached, I respectfully request that you introduce the attached ordinance at the next City Council meeting.

If you have any questions regarding this ordinance, please contact Anthony Bertuca at (312) 744-5506.

Department of Business Affairs and Consumer Protection

City of Chicago

O2015-5911

Office of the City Clerk

Document Tracking Sheet

Meeting Date:	7/29/2015
Sponsor(s):	Osterman (48)
Type:	Ordinance
Title:	Grant(s) of privilege in public way for William C. Goudy Elementary School
Committee(s) Assignment:	Committee on Transportation and Public Way

ORDINANCE
William C. Goudy Elementary School
Acct. No. 202682 - 18
Permit No. 1117698

Be It Ordained by the City Council of the City of Chicago:

SECTION 1. Permission and authority are hereby given and granted to William C. Goudy Elementary School, upon the terms and subject to the conditions of this ordinance to maintain and use one (1) sign(s) projecting over the public right-of-way attached to its premises known as 5120 N. Winthrop Ave..

Said sign structure(s) measures as follows; along N. Winthrop Avenue:
One (1) at six (6) feet in length, four (4) feet in height and eleven (11) feet above grade level.

The location of said privilege shall be as shown on prints kept on file with the Department of Business Affairs and Consumer Protection and the Office of the City Clerk.

Said privilege shall be constructed in accordance with plans and specifications approved by the Department of Transportation (Division of Project Development) and Zoning Department - Signs.


This grant of privilege in the public way shall be subject to the provisions of Section 10-28-015 and all other required provisions of the Municipal Code of Chicago.

The grantee shall pay to the City of Chicago as compensation for the privilege #1117698 herein granted the sum of one hundred ($100.00) per annum in advance.

A 25% penalty will be added for payments received after due date.

The permit holder agrees to hold the City of Chicago harmless for any damage, relocation or replacement costs associated with damage, relocation or removal of private property caused by the City performing work in the public way.

Authority herein given and granted for a period of five (5) years from and after Date of Passage.

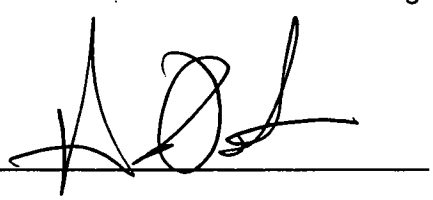
Alderman 


Harry Osterman 48th Ward

Chicago Public Schools

GOUDY SCHOOL

(1) 48" x 72" D/F ILLUMINATED BLADE SIGN w/ 25.1" x 50.3"
FULL COLOR L.E.D. MESSAGE CENTER
SIGN TYPE 2 / 01-29-15

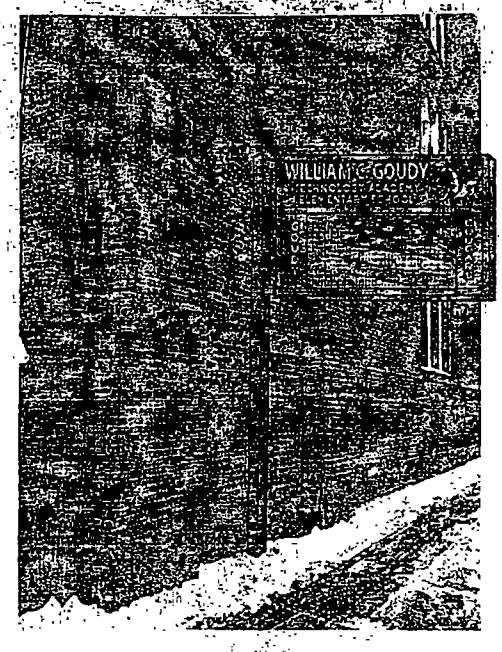

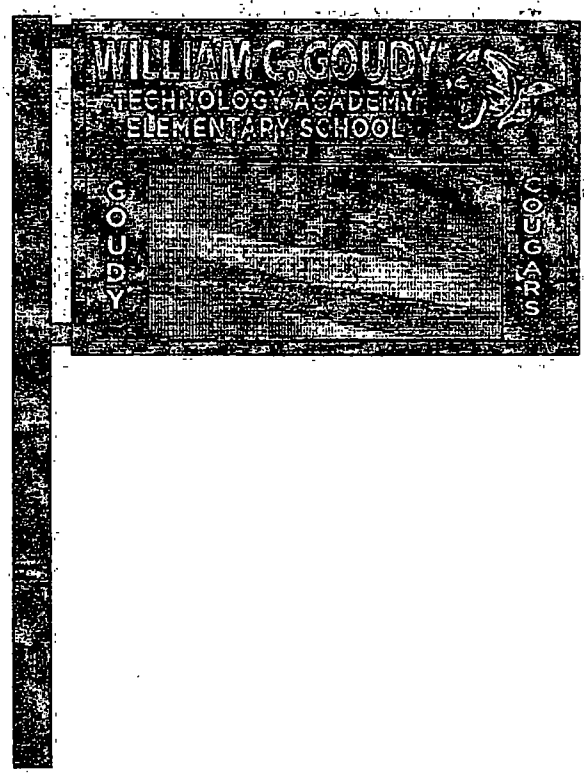

Department of Business Affairs and Consumer Protection
Small Business Center - Public Way Use Unit
City Hall - 121 N. LaSalle Street, Room 800 • Chicago, IL 60602
312-74-GOBIZ / 312-744-6249 • (312) 744-1944 (TTY)
http://www.cityofchicago.org/bacp

07/29/2015

Alderman **Harry Osterman**
Ward # **48**
City of Chicago
City Hall, Room **300**
121 North LaSalle Street
Chicago, Illinois 60602

Re: An ordinance to use and maintain a portion of the public right-of-way for **one (1) sign(s)** for **William C. Goudy Elementary School**, adjacent to the premises known as **5120 N. Winthrop Ave.**.

Dear Alderman **Harry Osterman**:

The applicant referenced above has requested the use of the public right-of-way for a **sign(s)**. An ordinance has been prepared by the Department of Business Affairs and Consumer Protection – Small Business Center - Public Way Use Unit for presentation to the City Council. Because this request was made for properties located in your ward, as approved by you as per the attached, I respectfully request that you introduce the attached ordinance at the next City Council meeting.

If you have any questions regarding this ordinance, please contact Anthony Bertuca at (312) 744-5506.

Department of Business Affairs and Consumer Protection

City of Chicago

O2015-6125

Office of the City Clerk

Document Tracking Sheet

Meeting Date:	7/29/2015
Sponsor(s):	Moore (49)
Type:	Ordinance
Title:	Grant(s) of privilege in public way for Albion Hotel LLC
Committee(s) Assignment:	Committee on Transportation and Public Way

ORDINANCE
ALBION HOTEL LLC
Acct. No. 400083 - 1
Permit No. 1119769

Be It Ordained by the City Council of the City of Chicago:

SECTION 1. Permission and authority are hereby given and granted to ALBION HOTEL LLC, upon the terms and subject to the conditions of this ordinance to construct, install, maintain and use two (2) Flag Pole(s) projecting over the public right-of-way adjacent to its premises known as 1209 W. Albion Ave..

Said Flag Pole(s) at W. Albion Avenue measure(s):
Two (2) at point three three (.33) feet in length, and five point seven five (5.75) feet in width for a total of three point eight (3.8) square feet.

The location of said privilege shall be as shown on prints kept on file with the Department of Business Affairs and Consumer Protection and the Office of the City Clerk.

Said privilege shall be constructed in accordance with plans and specifications approved by the Department of Transportation (Division of Project Development).

This grant of privilege in the public way shall be subject to the provisions of Section 10-28-015 and all other required provisions of the Municipal Code of Chicago.

The grantee shall pay to the City of Chicago as compensation for the privilege #1119769 herein granted the sum of one hundred fifty ($150.00) per annum in advance.


A 25% penalty will be added for payments received after due date.

The permit holder agrees to hold the City of Chicago harmless for any damage, relocation or replacement costs associated with damage, relocation or removal of private property caused by the City performing work in the public way.


Authority herein given and granted for a period of five (5) years from and after Date of Passage.

Alderman _____

Joe Moore 49th Ward

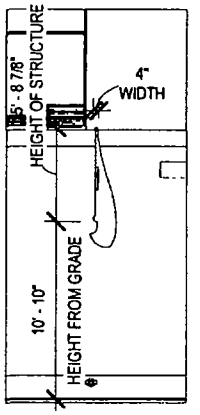

1 TYPICAL FLAGPOLE ELEVATION
1/8" = 1'-0"

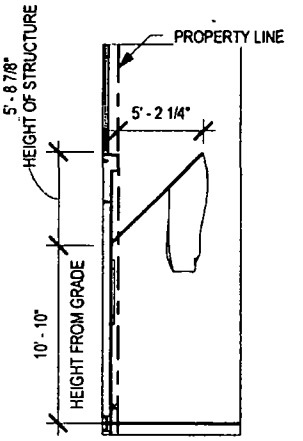

2 TYPICAL FLAGPOLE SECTION
1/8" = 1'-0"

Department of Business Affairs and Consumer Protection
Small Business Center - Public Way Use Unit
City Hall - 121 N. LaSalle Street, Room 800 • Chicago, IL 60602
312-74-GOBIZ / 312-744-6249 • (312) 744-1944 (TTY)
http://www.cityofchicago.org/bacp

07/29/2015

Alderman **Joe Moore**
Ward # **49**
City of Chicago
City Hall, Room **200**
121 North LaSalle Street
Chicago, Illinois 60602

Re: An ordinance to use and maintain a portion of the public right-of-way for **two (2) flag pole(s)** for **ALBION HOTEL LLC**, adjacent to the premises known as **1209 W. Albion Ave.**.

Dear Alderman **Joe Moore**:

The applicant referenced above has requested the use of the public right-of-way for a **flag pole(s)**. An ordinance has been prepared by the Department of Business Affairs and Consumer Protection – Small Business Center - Public Way Use Unit for presentation to the City Council. Because this request was made for properties located in your ward, as approved by you as per the attached, I respectfully request that you introduce the attached ordinance at the next City Council meeting.

If you have any questions regarding this ordinance, please contact Anthony Bertuca at (312) 744-5506.

Department of Business Affairs and Consumer Protection

City of Chicago

O2015-6126

Office of the City Clerk

Document Tracking Sheet

Meeting Date:	7/29/2015
Sponsor(s):	Moore (49)
Type:	Ordinance
Title:	Grant(s) of privilege in public way for Loyola University of Chicago
Committee(s) Assignment:	Committee on Transportation and Public Way

ORDINANCE
LOYOLA UNIVERSITY OF CHICAGO
Acct. No. 33471 - 45
Permit No. 1119507

Be It Ordained by the City Council of the City of Chicago:

SECTION 1. Permission and authority are hereby given and granted to LOYOLA UNIVERSITY OF CHICAGO, upon the terms and subject to the conditions of this ordinance to construct, install, maintain and use seven (7) Planter(s) on the public right-of-way for beautification purposes adjacent to its premises known as 1209 W. Albion Ave..

Said Planter(s) at W. Albion Avenue measure(s):
Two (2) at sixteen (16) feet in length, and six (6) feet in width for a total of one hundred ninety-two (192) square feet.

Said Planter(s) at N. Sheridan Road measure(s):
Five (5) at eighteen (18) feet in length, and six (6) feet in width for a total of five hundred forty (540) square feet.

Grantee must allow the required clear and unobstructed space for pedestrian passage at all times per rules and regulations approved by the Department of Transportation.

The location of said privilege shall be as shown on prints kept on file with the Department of Business Affairs and Consumer Protection and the Office of the City Clerk.

Said privilege shall be constructed in accordance with plans and specifications approved by the Department of Planning and Development and Department of Transportation (Division of Project Development).

This grant of privilege in the public way shall be subject to the provisions of Section 10-28-015 and all other required provisions of the Municipal Code of Chicago.

The grantee shall pay to the City of Chicago as compensation for the privilege #1119507 herein granted the sum of zero ($.00) per annum in advance.

A 25% penalty will be added for payments received after due date.


The permit holder agrees to hold the City of Chicago harmless for any damage, relocation or replacement costs associated with damage, relocation or removal of private property caused by the City performing work in the public way.

Authority herein given and granted for a period of five (5) years from and after Date of Passage.

Alderman _____

Joe Moore 49th Ward

Business Name and Address:
Loyola University of Chicago, 820 N. Michigan Avenue, Chicago, IL 60611

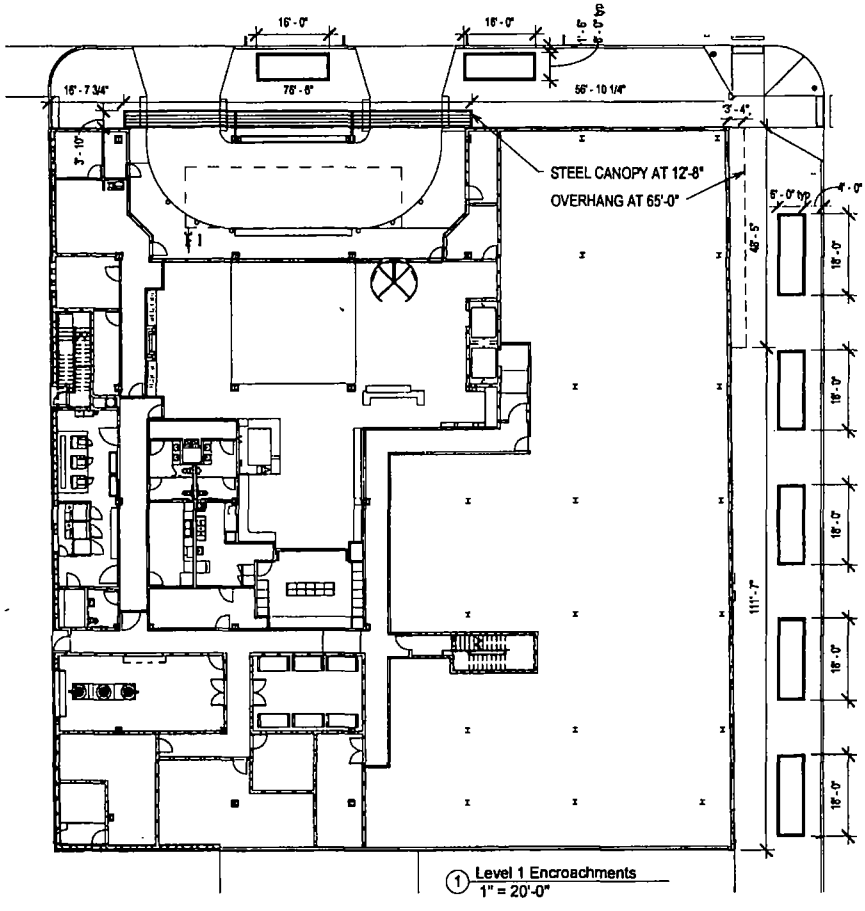

① Level 1 Encroachments
1" = 20'-0"

© NORR 2015

PROJECT
NORR PROJECT # NICH14 0321 00

Hampton Inn

1209 W Albion Avenue
Chicago, IL 60626

CLIENT

d/b/a Albion Hotel LLC
939 West North Avenue #750
Chicago, IL 60642
p 312 239 0553

ARCHITECT

NORR
ARCHITECTS ENGINEERS PLANNERS
325 N LaSalle Street, Suite 500
Chicago, IL 60654
t 312 424 2400 f 312 424 2424

NO	DATE	ISSUE
		REVISIONS / SUBMITTALS

SHEET TITLE
GRANT OF PRIVILEGE PUBLIC WAY ENCROACHMENT PLAN

SHEET NUMBER
GOP

Department of Business Affairs and Consumer Protection
Small Business Center - Public Way Use Unit
City Hall - 121 N LaSalle Street, Room 800 • Chicago, IL 60602
312-74-GOBIZ / 312-744-6249 • (312) 744-1944 (TTY)
http://www.cityofchicago.org/bacp

07/29/2015

Alderman **Joe Moore**
Ward # **49**
City of Chicago
City Hall, Room **200**
121 North LaSalle Street
Chicago, Illinois 60602

Re: An ordinance to use and maintain a portion of the public right-of-way for **seven (7) planter(s)** for **LOYOLA UNIVERSITY OF CHICAGO**, adjacent to the premises known as **1209 W. Albion Ave.**.

Dear Alderman **Joe Moore**:

The applicant referenced above has requested the use of the public right-of-way for a **planter(s)**. An ordinance has been prepared by the Department of Business Affairs and Consumer Protection – Small Business Center - Public Way Use Unit for presentation to the City Council. Because this request was made for properties located in your ward, as approved by you as per the attached, I respectfully request that you introduce the attached ordinance at the next City Council meeting.

If you have any questions regarding this ordinance, please contact Anthony Bertuca at (312) 744-5506.

Department of Business Affairs and Consumer Protection

City of Chicago

O2015-5891

Office of the City Clerk

Document Tracking Sheet

Meeting Date:	7/29/2015
Sponsor(s):	Silverstein (50)
Type:	Ordinance
Title:	Grant(s) of privilege in public way for MetroPCS
Committee(s) Assignment:	Committee on Transportation and Public Way

ORDINANCE
metropcs
Acct. No. 397930 - 2
Permit No. 1119023

Be It Ordained by the City Council of the City of Chicago:

SECTION 1. Permission and authority are hereby given and granted to metropcs, upon the terms and subject to the conditions of this ordinance to maintain and use one (1) sign(s) projecting over the public right-of-way attached to its premises known as 2811 W. Devon Ave..

Said sign structure(s) measures as follows; along W DEVON AVE:
One (1) at ten (10) feet in length, four (4) feet in height and eleven (11) feet above grade level.

The location of said privilege shall be as shown on prints kept on file with the Department of Business Affairs and Consumer Protection and the Office of the City Clerk.

Said privilege shall be constructed in accordance with plans and specifications approved by the Department of Transportation (Division of Project Development) and Zoning Department - Signs.

This grant of privilege in the public way shall be subject to the provisions of Section 10-28-015 and all other required provisions of the Municipal Code of Chicago.

The grantee shall pay to the City of Chicago as compensation for the privilege #1119023 herein granted the sum of three hundred ($300.00) per annum in advance.

A 25% penalty will be added for payments received after due date.


The permit holder agrees to hold the City of Chicago harmless for any damage, relocation or replacement costs associated with damage, relocation or removal of private property caused by the City performing work in the public way.


Authority herein given and granted for a period of five (5) years from and after Date of Passage.

Alderman _____
Debra L. Silverstein 50th Ward

© Aurora Sign Co Inc 2015

AURORA SIGN CO

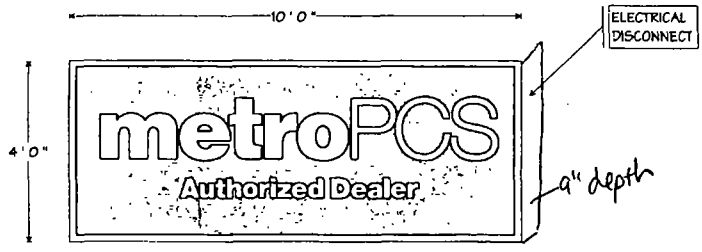

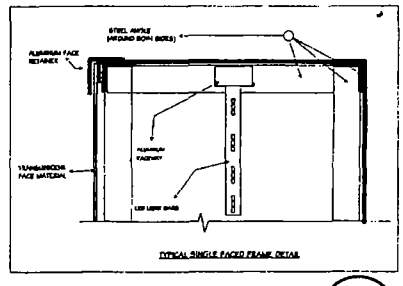

SIGN TO BE UL LISTED


SINGLE-FACED ILLUMINATED SIGN

FABRICATE AND INSTALL SIGN OF ALUMINUM AND ANGLE.
FACE TO BE WHITE ACRYLIC WITH
REVERSE COPY TO BE ARLON 2500-3412 APPLIED FIRST SURFACE
EXPOSED METAL SURFACES TO BE COATED WITH ACRYLIC POLYURETHANE
INTERNAL ILLUMINATION TO BE WHITE LEDS
SCALE - 1/2" = 1'

INSTALLATION INSTRUCTIONS

CENTER ON FRONT OF ROOF AS ADJACENT SIGNS
STABILIZE WITH ANGLE
CONNECT TO ELECTRICAL SERVICE
TO BE PROVIDED BY OTHERS
PRIOR TO INSTALL



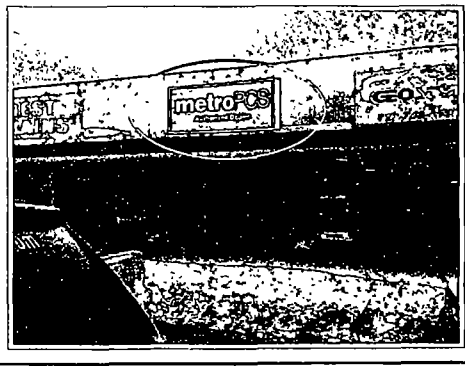

1100 Route 34
Aurora, Illinois 60504
630 898 5900 office
630 898 6091 fax

Prepared For	METRO PCS	Address	2811 W DEVON	Drwg 215120	Sheet 2	Design Date 2/27/15	Rev 3 / Salesman
Location Name	METRO COM	City/State	CHICAGO, IL	Rev 1			Rev 4 / Colors
				Rev 2			Rev 5 / Notes

NOTE THIS DRAWING IS THE PROPERTY OF AURORA SIGN CO IT IS NOT TO BE REPRODUCED COPIED, OR EXHIBITED IN ANY FASHION WITHOUT WRITTEN CONSENT FROM AURORA SIGN CO CHARGES OF UP TO $2000 00 WILL BE ASSESSED FOR ANY MIS-USE OF THESE DRAWINGS

Department of Business Affairs and Consumer Protection
Small Business Center - Public Way Use Unit
City Hall - 121 N. LaSalle Street, Room 800 • Chicago, IL 60602
312-74-GOBIZ / 312-744-6249 • (312) 744-1944 (TTY)
http://www.cityofchicago.org/bacp

07/29/2015

Alderman **Debra L. Silverstein**
Ward # **50**
City of Chicago
City Hall, Room **300**
121 North LaSalle Street
Chicago, Illinois 60602

Re: An ordinance to use and maintain a portion of the public right-of-way for **one (1) sign(s)** for **metropcs**, adjacent to the premises known as **2811 W. Devon Ave.**.

Dear Alderman **Debra L. Silverstein**:

The applicant referenced above has requested the use of the public right-of-way for a **sign(s)**. An ordinance has been prepared by the Department of Business Affairs and Consumer Protection – Small Business Center - Public Way Use Unit for presentation to the City Council. Because this request was made for properties located in your ward, as approved by you as per the attached, I respectfully request that you introduce the attached ordinance at the next City Council meeting.

If you have any questions regarding this ordinance, please contact Anthony Bertuca at (312) 744-5506.

Department of Business Affairs and Consumer Protection

City of Chicago

O2015-5894

Office of the City Clerk

Document Tracking Sheet

Meeting Date:	7/29/2015
Sponsor(s):	Silverstein (50)
Type:	Ordinance
Title:	Grant(s) of privilege in public way for Pho Nam Lua
Committee(s) Assignment:	Committee on Transportation and Public Way

ORDINANCE
PHO NAM LUA
Acct. No. 398734 - 1
Permit No. 1119192

Be It Ordained by the City Council of the City of Chicago:

SECTION 1. Permission and authority are hereby given and granted to PHO NAM LUA, upon the terms and subject to the conditions of this ordinance to maintain and use one (1) sign(s) projecting over the public right-of-way attached to its premises known as 6261 N. Mccormick Rd..

Said sign structure(s) measures as follows; along McCormick:
One (1) at fourteen point six seven (14.67) feet in length, three point four two (3.42) feet in height and twelve (12) feet above grade level.

The location of said privilege shall be as shown on prints kept on file with the Department of Business Affairs and Consumer Protection and the Office of the City Clerk.

Said privilege shall be constructed in accordance with plans and specifications approved by the Department of Transportation (Division of Project Development) and Zoning Department - Signs.

This grant of privilege in the public way shall be subject to the provisions of Section 10-28-015 and all other required provisions of the Municipal Code of Chicago.

The grantee shall pay to the City of Chicago as compensation for the privilege #1119192 herein granted the sum of three hundred ($300.00) per annum in advance.

A 25% penalty will be added for payments received after due date.

The permit holder agrees to hold the City of Chicago harmless for any damage, relocation or replacement costs associated with damage, relocation or removal of private property caused by the City performing work in the public way.


Authority herein given and granted for a period of five (5) years from and after Date of Passage.

Alderman _____

Debra L. Silverstein 50th Ward

Front-Lit Channel Letters w/ LED Illumination • Raceway Mounted

Proposed Square Footage of this sign:	
Lineal feet of store front	
Actual Square Footage Allowed by village:	

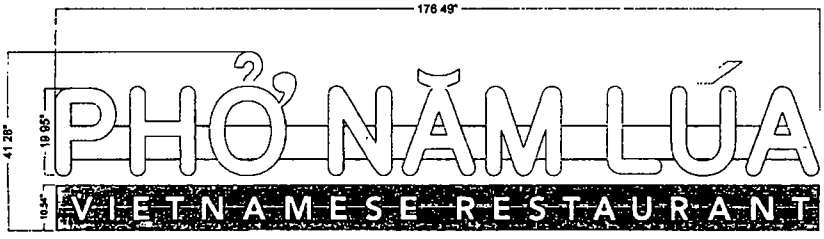

Return Color - Matching Fabric Color
Trimcap- Maroon
Face-
fdc Translucent 006
Avery Pantone 188 C

Specifications: LED Channel Letters

1 Existing Facade Concrete Block/ Brick
2 0 040" Aluminum letter returns painted to match Black
3 0 125" x 1" Maroon
4 040 White Aluminum backing
(interior of sign can will be white for maximum illumination)
5 Interone UL approved White LED's
6 UL approved flexible conduit connectors
7 1/8" White
8 UL approved LED transformer (Mean well)
9 UL approved waterproof disconnect switch per NEC 600-6
10 Aluminum Raceway to match fascia color
11 1/4" x 2" x 11" Aluminum Bracket
12. UL approved Liquid tight metallic conduit
(All penetration will be caulked w/ high grade silicone)
13 Mounting hardware to suit (Non-Corrosive)

Electrical Detail: Channel Letters


Mean well CLG-60-12
(1) 60w Transformers @ 0 80
Total Amps 0.80
(1) Minimum of 20 amp 120V Circuit Req

General Notes:

This sign is to be installed in accordance with the requirements of Article 600 of the National Electrical Code

1) Grounded and bonded per NEC 600 7/NEC 250
2) Existing branch circuit in compliance with NEC 600 5, not to exceed 20 amps
3) Sign is to be UL listed per NEC 600 3
4) UL disconnect switch per NEC 600 6- required per sign component before leaving manufacturer*
*For multiple signs, a disconnect is permitted but not required for each section

CHANNEL LETTER - TYPICAL SECTION - FRONT-LIT PLASTIC FACE

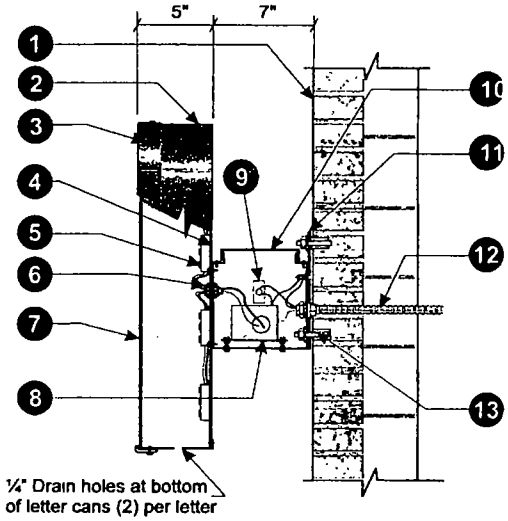

¼" Drain holes at bottom of letter cans (2) per letter

Section @ LED Channel Letter
Raceway mount installation Scale: N.T.S.

LISTED

ELECTRICAL NOTES
Sign Company DOES NOT provide primary electrical to sign.
Power to the sign must be done by a licensed electrical contractor or licensed electrician.
Each sign must have: 1. A minimum of one dedicated 120V 20A circuit
2. Junction box installed within 6 feet of sign
3. Three wires: Line, Ground, Neutral

tfasigns
5500 N. Kedzie Ave Chicago, IL 60625
773-267-6007 | sales@tfasigns.com

Client: Pho Nam Lua	**Landlord:**	**Start Date:** 00/00/0000		**Sales Rep:** Seung Park
Address: 6261 McCormick Blvd Chicago, Illinois	**Address:**	**Last Revision:** 00/00/0000	• Client Approval	**Designer:**
Tel:	**Tel:**	**Job#:** 00000		
Email:	**Email:**	**Drawing#:** 00000a v1 s1 / e1		
		Page: 1 of 2	• Landlord Approval	**E322358** LISTED

COPYRIGHT 2013, BY TFA Signs • THIS RENDERING IS THE PROPERTY OF TFA SIGNS, INC AND THE PARTY WHICH REQUESTED THE RENDERING IT IS AN UNPUBLISHED ORIGINAL DRAWING NOT TO BE REPRODUCED OR EXHIBITED WITHOUT THE CONSENT OF TFA SIGNS, INC

« Department of Business Affairs and Consumer Protection
Small Business Center - Public Way Use Unit
City Hall - 121 N. LaSalle Street, Room 800 • Chicago, IL 60602
312-74-GOBIZ / 312-744-6249 • (312) 744-1944 (TTY)
http //www.cityofchicago org/bacp

07/29/2015

Alderman **Debra L. Silverstein**
Ward # **50**
City of Chicago
City Hall, Room **300**
121 North LaSalle Street
Chicago, Illinois 60602

Re: An ordinance to use and maintain a portion of the public right-of-way for **one (1) sign(s)** for **PHO NAM LUA**, adjacent to the premises known as **6261 N. Mccormick Rd.**.

Dear Alderman **Debra L. Silverstein**:

The applicant referenced above has requested the use of the public right-of-way for a **sign(s)**. An ordinance has been prepared by the Department of Business Affairs and Consumer Protection – Small Business Center - Public Way Use Unit for presentation to the City Council. Because this request was made for properties located in your ward, as approved by you as per the attached, I respectfully request that you introduce the attached ordinance at the next City Council meeting.

If you have any questions regarding this ordinance, please contact Anthony Bertuca at (312) 744-5506.

Department of Business Affairs and Consumer Protection

City of Chicago

O2015-5897

Office of the City Clerk

Document Tracking Sheet

Meeting Date:	7/29/2015
Sponsor(s):	Silverstein (50)
Type:	Ordinance
Title:	Grant(s) of privilege in public way for West Rogers LLC
Committee(s) Assignment:	Committee on Transportation and Public Way

ORDINANCE
WEST ROGERS, L.L.C.
Acct. No. 352875 - 1
Permit No. 1119399

Be It Ordained by the City Council of the City of Chicago:

SECTION 1. Permission and authority are hereby given and granted to WEST ROGERS, L.L.C., upon the terms and subject to the conditions of this ordinance to maintain and use, as now constructed, four (4) Bay Window(s) projecting over the public right-of-way adjacent to its premises known as 7000-7006 N. Western Ave..

Said Bay Window(s) at N. Western Avenue measure(s):
Two (2) at seven (7) feet in length, and twenty-five (25) feet in width for a total of three hundred fifty (350) square feet.

Said Bay Window(s) at W. Lunt Avenue measure(s):
Two (2) at seven (7) feet in length, and twenty-five (25) feet in width for a total of three hundred fifty (350) square feet.

The location of said privilege shall be as shown on prints kept on file with the Department of Business Affairs and Consumer Protection and the Office of the City Clerk.

Said privilege shall be constructed in accordance with plans and specifications approved by the Department of Transportation (Division of Project Development).

This grant of privilege in the public way shall be subject to the provisions of Section 10-28-015 and all other required provisions of the Municipal Code of Chicago.

The grantee shall pay to the City of Chicago as compensation for the privilege #1119399 herein granted the sum of three hundred ($300.00) per annum in advance.

A 25% penalty will be added for payments received after due date.

The permit holder agrees to hold the City of Chicago harmless for any damage, relocation or replacement costs associated with damage, relocation or removal of private property caused by the City performing work in the public way.


Authority herein given and granted for a period of five (5) years from and after 06/30/2015.

Alderman _____
Debra L. Silverstein 50th Ward

Bay Window Drawing (all four bay windows are identical)

Location: 7000-06 North Western/2402-10 West Lunt

Applicant: West Rogers, LLC

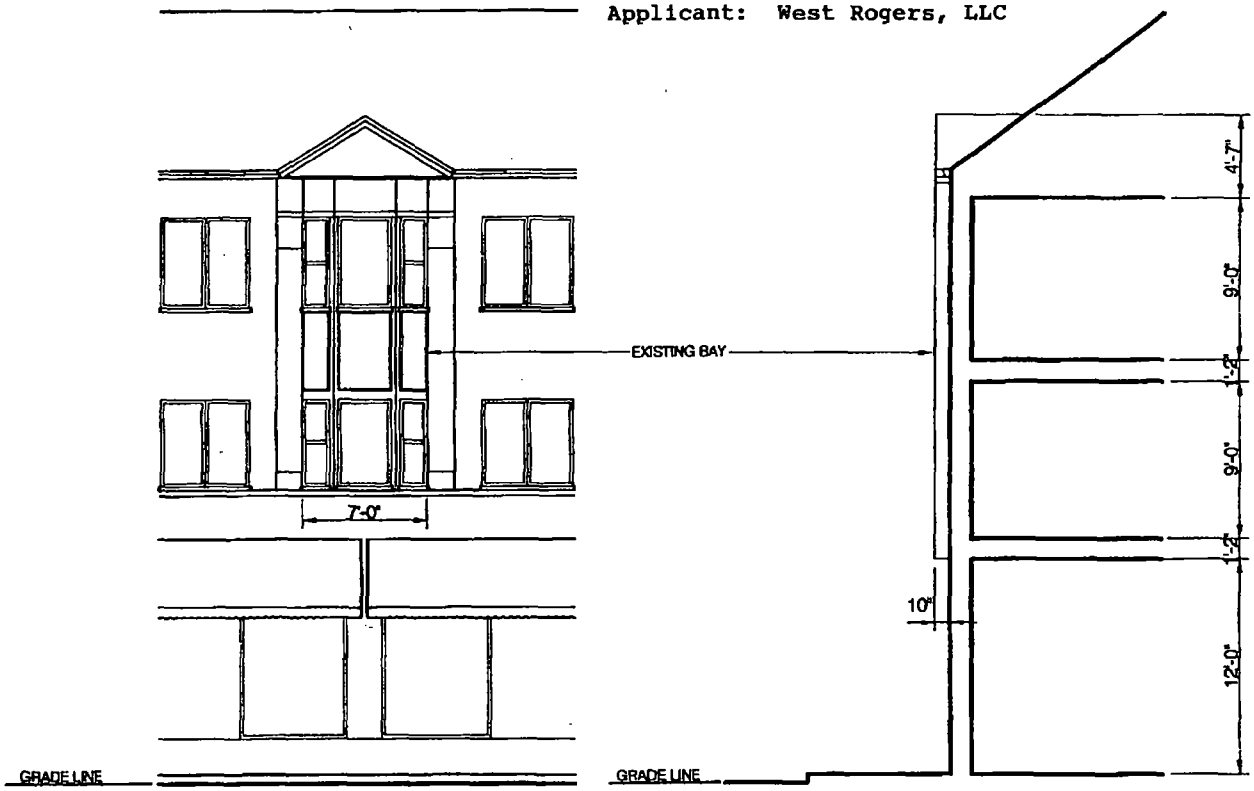

ELEVATION

SECTION

Department of Business Affairs and Consumer Protection
Small Business Center - Public Way Use Unit
City Hall - 121 N. LaSalle Street, Room 800 • Chicago, IL 60602
312-74-GOBIZ / 312-744-6249 • (312) 744-1944 (TTY)
http://www.cityofchicago.org/bacp

07/29/2015

Alderman **Debra L. Silverstein**
Ward # **50**
City of Chicago
City Hall, Room **300**
121 North LaSalle Street
Chicago, Illinois 60602

Re: An ordinance to use and maintain a portion of the public right-of-way for **four (4) bay window(s)** for **WEST ROGERS, L.L.C.**, adjacent to the premises known as **7000-7006 N. Western Ave.**.

Dear Alderman **Debra L. Silverstein**:

The applicant referenced above has requested the use of the public right-of-way for a **bay window(s)**. An ordinance has been prepared by the Department of Business Affairs and Consumer Protection – Small Business Center - Public Way Use Unit for presentation to the City Council. Because this request was made for properties located in your ward, as approved by you as per the attached, I respectfully request that you introduce the attached ordinance at the next City Council meeting.

If you have any questions regarding this ordinance, please contact Anthony Bertuca at (312) 744-5506.

Department of Business Affairs and Consumer Protection

City of Chicago

O2015-5564

Office of the City Clerk

Document Tracking Sheet

Meeting Date:	7/29/2015
Sponsor(s):	Moreno (1)
Type:	Ordinance
Title:	Amendment of grant(s) of privilege in public way to Mondo Meatball
Committee(s) Assignment:	Committee on Transportation and Public Way

ORDINANCE AMENDMENT
Acct. No. 383398 - 1
Permit No. 1116991

BE IT ORDAINED BY THE CITY COUNCIL OF THE CITY OF CHICAGO:

Section 1:

The ordinance passed by the City Council of the City of Chicago for **MONDO MEATBALL** on **03/18/2015**, and printed upon page **104562** of the Journal of Proceedings of the City of Chicago is here by Amended by deleting the words

"said sidewalk café area #1 shall be nineteen (19) feet in length and five point five eight (5.58) feet in width for a total of one hundred six point zero two (106.02) square feet

Seating Capacity: 16

hours of operation for the sidewalk café shall be as follows:

Monday to Wednesday 10:00 a.m. to 10:30 p.m.
Thursday 10:00 a.m. to 11:30 p.m.
Friday 10:00 a.m. to 12:00 midnight
Saturday 10:00 a.m. to 12:00 midnight
Sunday 10:00 a.m. to 10:30 p.m."

and inserting in their place the words

"said sidewalk café area #1 shall be twenty point five eight (20.58) feet in length and four point one seven (4.17) feet in width for a total of eight five point eight two (85.82) square feet

Seating Capacity: 15

hours of operation for the sidewalk café shall be as follows:

Monday Closed
Sunday and Tuesday to Thursday 11:00 a.m. to 11:00 p.m.
Friday and Saturday 11:00 a.m. to 12:00 midnight"

Section 2:

This ordinance Amendment shall be in effect upon its passage.

ALDERMAN: _____

Proco Joe Moreno **Ward: 01** **Date:**

Department of Business Affairs and Consumer Protection
Small Business Center - Public Way Use Unit
City Hall - 121 N. LaSalle Street, Room 800 • Chicago, IL 60602
312-74-GOBIZ / 312-744-6249 • (312) 744-1944 (TTY)
http://www.cityofchicago.org/bacp

07/29/2015

Alderman **Proco Joe Moreno**
Ward # **01**
City of Chicago
City Hall, Room **300**
121 North LaSalle Street
Chicago, Illinois 60602

Re: An amended ordinance to use and maintain a portion of the public right-of-way for **one (1) sidewalk cafe(s)** for **MONDO MEATBALL**, adjacent to the premises known as **1467 N. Milwaukee Ave.**.

Dear Alderman **Proco Joe Moreno**:

The applicant referenced above has requested the use of the public right-of-way for a **sidewalk cafe(s)**. An ordinance has been prepared by the Department of Business Affairs and Consumer Protection – Small Business Center - Public Way Use Unit for presentation to the City Council. Because this request was made for properties located in your ward, as approved by you as per the attached, I respectfully request that you introduce the attached ordinance at the next City Council meeting.

If you have any questions regarding this ordinance, please contact Anthony Bertuca at (312) 744-5506.

Department of Business Affairs and Consumer Protection

City of Chicago

O2015-5573

Office of the City Clerk

Document Tracking Sheet

Meeting Date:	7/29/2015
Sponsor(s):	Burns (4)
Type:	Ordinance
Title:	Amendment of grant(s) of privilege in public way to American Sightseeing/Gray Line Tours
Committee(s) Assignment:	Committee on Transportation and Public Way

ORDINANCE AMENDMENT
Acct. No. 88486 - 15
Permit No. 1101482

BE IT ORDAINED BY THE CITY COUNCIL OF THE CITY OF CHICAGO:

Section 1:

The ordinance passed by the City Council of the City of Chicago for American Sightseeing / Gray Line Tours on 07/25/2012, and printed upon page 31416 of the Journal of Proceedings of the City of Chicago is here by Amended by deleting the words "American Sightseeing / Gray Line Tours" and inserting in their place the words "Big Bus Tours Chicago"

Section 2:

This ordinance Amendment shall be in effect upon its passage.

ALDERMAN: William D. Burns 4 7/29/2015

William D. Burns **Ward: 04** **Date:**

Department of Business Affairs and Consumer Protection
Small Business Center - Public Way Use Unit
City Hall - 121 N. LaSalle Street, Room 800 • Chicago, IL 60602
312-74-GOBIZ / 312-744-6249 • (312) 744-1944 (TTY)
http://www.cityofchicago.org/bacp

2nd ATTEMPT AT INTRODUCTION

07/29/2015

Alderman **William D. Burns**
Ward # **04**
City of Chicago
City Hall, Room **305**
121 North LaSalle Street
Chicago, Illinois 60602

Re: An amended ordinance to use and maintain a portion of the public right-of-way for **one (1) booth(s)** for **Big Bus Tours Chicago**, adjacent to the premises known as **780 S. Michigan Ave.**.

Dear Alderman **William D. Burns**:

The applicant referenced above has requested the use of the public right-of-way for a **booth(s)**. An ordinance has been prepared by the Department of Business Affairs and Consumer Protection – Small Business Center - Public Way Use Unit for presentation to the City Council. Because this request was made for properties located in your ward, as approved by you as per the attached, I respectfully request that you introduce the attached ordinance at the next City Council meeting.

If you have any questions regarding this ordinance, please contact Anthony Bertuca at (312) 744-5506.

Department of Business Affairs and Consumer Protection

City of Chicago

O2015-5556

Office of the City Clerk

Document Tracking Sheet

Meeting Date:	7/29/2015
Sponsor(s):	Burnett (27)
Type:	Ordinance
Title:	Amendment of grant(s) of privilege in public way to Aberdeen Tap, The
Committee(s) Assignment:	Committee on Transportation and Public Way

ORDINANCE AMENDMENT
Acct. No. 317095 - 1
Permit No. 1117226

BE IT ORDAINED BY THE CITY COUNCIL OF THE CITY OF CHICAGO:

Section 1:

The ordinance passed by the City Council of the City of Chicago for **The Aberdeen Tap** on **03/18/2015**, and printed upon page **104317** of the Journal of Proccedings of the City of Chicago is here by Amended by deleting the words "area #2 shall be seventy-two (72) feet in length and nine (9) feet in width for a total of seven hundred forty-eight (748) square feet; Compensation: $822.80" and inserting in their place the words "area #2 shall be ninety-six (96) feet in length and nine (9) feet in width for a total of nine hundred sixty-four (964) square feet; Compensation: $1,060.40"

Section 2:

This ordinance Amendment shall be in effect upon its passage.

ALDERMAN: _____

Walter Burnett Jr. **Ward: 27** **Date:**

City of Chicago

O2015-5561

Office of the City Clerk

Document Tracking Sheet

Meeting Date:	7/29/2015
Sponsor(s):	Burnett (27)
Type:	Ordinance
Title:	Amendment of grant(s) of privilege in public way to Hashbrowns on Wells
Committee(s) Assignment:	Committee on Transportation and Public Way

ORDINANCE AMENDMENT
Acct. No. 379856 - 1
Permit No. 1117124

BE IT ORDAINED BY THE CITY COUNCIL OF THE CITY OF CHICAGO:

Section 1:

The ordinance passed by the City Council of the City of Chicago for HASHBROWNS ON WELLS on 03/18/2015, and printed upon page 104476 of the Journal of Proceedings of the City of Chicago is here by Amended by deleting the words "Said sidewalk cafe area #1 shall be fifty-six (56) feet in length and ten (10) feet in width for a total of five hundred sixty (560) square feet and shall allow six (6) feet of clear space from the face of the curb/building line along N. Wells Street. The compensation for said space and the days and hours of operation for the sidewalk cafe shall be as follows:

Monday through Sunday 8:00 a.m. to 3:00 p.m.
Compensation: $1,288.00 "

and inserting in their place the words "Said sidewalk cafe area #1 shall be sixty-eight (68) feet in length and ten (10) feet in width for a total of six hundred eighty (680) square feet and shall allow six (6) feet of clear space from the face of the curb/building line along N. Wells Street. The compensation for said space and the days and hours of operation for the sidewalk cafe shall be as follows:

Monday through Sunday 8:00 a.m. to 3:00 p.m.
Compensation: $1,564.00 "

Section 2:

This ordinance Amendment shall be in effect upon its passage.

ALDERMAN: _____
Walter Burnett Jr. Ward: 27 Date:

City of Chicago

O2015-5593

Office of the City Clerk

Document Tracking Sheet

Meeting Date:	7/29/2015
Sponsor(s):	Reilly (42)
Type:	Ordinance
Title:	Amendment of grant(s) of privilege in public way to Dunkin Donuts
Committee(s) Assignment:	Committee on Transportation and Public Way

ORDINANCE AMENDMENT
Acct. No. 338777 - 1
Permit No. 1117397

BE IT ORDAINED BY THE CITY COUNCIL OF THE CITY OF CHICAGO:

Section 1:

The ordinance passed by the City Council of the City of Chicago for **DUNKIN DONUTS** on **03/18/2015**, and printed upon page **104417** of the Journal of Proceedings of the City of Chicago is here by Amended by deleting the words "area #1 shall be twenty-one point four two (21.42) feet in length and nine (9) feet in width for a total of one hundred ninety-two point seven eight (192.78) square feet; SEATING CAPACITY: 12" and inserting in their place the words "area #1 shall be fourteen point five (14.5) feet in length and nine (9) feet in width for a total of one hundred thirty point five (130.5) square feet; SEATING CAPACITY: 8"

Section 2:

This ordinance Amendment shall be in effect upon its passage.

ALDERMAN: _____

Brendan Reilly **Ward: 42** **Date:**

City of Chicago

O2015-5597

Office of the City Clerk

Document Tracking Sheet

Meeting Date:	7/29/2015
Sponsor(s):	Reilly (42)
Type:	Ordinance
Title:	Amendment of grant(s) of privilege in public way to American Sightseeing Tours & Gray Line
Committee(s) Assignment:	Committee on Transportation and Public Way

ORDINANCE AMENDMENT
Acct. No. 88486 - 1
Permit No. 1101466

BE IT ORDAINED BY THE CITY COUNCIL OF THE CITY OF CHICAGO:

Section 1:

The ordinance passed by the City Council of the City of Chicago for American Sightseeing Tours & Gray Line on 07/25/2012, and printed upon page 31418 of the Journal of Proceedings of the City of Chicago is here by Amended by deleting the words "American Sightseeing Tours & Gray Line" and inserting in their place the words "Big Bus Tours Chicago"

Section 2:

This ordinance Amendment shall be in effect upon its passage.

ALDERMAN: _____

Brendan Reilly **Ward: 42** **Date:**

City of Chicago

O2015-5601

Office of the City Clerk

Document Tracking Sheet

Meeting Date:	7/29/2015
Sponsor(s):	Reilly (42)
Type:	Ordinance
Title:	Amendment of grant(s) of privilege in public way to 615 S Wabash LLC
Committee(s) Assignment:	Committee on Transportation and Public Way

ORDINANCE AMENDMENT
Acct. No. 400123 - 1
Permit No. 1116476

BE IT ORDAINED BY THE CITY COUNCIL OF THE CITY OF CHICAGO:

Section 1:

The ordinance passed by the City Council of the City of Chicago for **615 S WABASH, LLC** on **03/18/2015**, and printed upon page **104152** of the Journal of Proceedings of the City of Chicago is here by Amended by deleting the words

"NEW HARRISON HOTEL INC"

and inserting in their place the words

"615 S Wabash, LLC"

Section 2:

This ordinance Amendment shall be in effect upon its passage.

ALDERMAN: _____

Brendan Reilly **Ward: 42** **Date:**

City of Chicago

O2015-5647

Office of the City Clerk

Document Tracking Sheet

Meeting Date:	7/29/2015
Sponsor(s):	Reilly (42)
Type:	Ordinance
Title:	Amendment of grant(s) of privilege in public way to Elysian Hotel (Privilege No. 1098145)
Committee(s) Assignment:	Committee on Transportation and Public Way

ORDINANCE AMENDMENT
Acct. No. 399965 - 1
Permit No. 1098145

BE IT ORDAINED BY THE CITY COUNCIL OF THE CITY OF CHICAGO:

Section 1:

The ordinance passed by the City Council of the City of Chicago for ELYSIAN HOTEL, and printed upon page 17866 of the Journal of Proceedings of the City of Chicago is here by Amended by deleting the words "ELYSIAN HOTEL" and inserting in their place the words "GIC 11 E. Walton LLC on 12/14/2011"

Section 2:

This ordinance Amendment shall be in effect upon its passage.

ALDERMAN: _____

Brendan Reilly Ward: 42 Date:

City of Chicago

O2015-5664

Office of the City Clerk

Document Tracking Sheet

Meeting Date:	7/29/2015
Sponsor(s):	Reilly (42)
Type:	Ordinance
Title:	Amendment of grant(s) of privilege in public way to Elysian Hotel (Privilege No. 1098146)
Committee(s) Assignment:	Committee on Transportation and Public Way

ORDINANCE AMENDMENT
Acct. No. 399965 - 1
Permit No. 1098146

BE IT ORDAINED BY THE CITY COUNCIL OF THE CITY OF CHICAGO:

Section 1:

The ordinance passed by the City Council of the City of Chicago for ELYSIAN HOTEL on 11/02/2011, and printed upon page 11979 of the Journal of Proceedings of the City of Chicago is here by Amended by deleting the words "ELYSIAN HOTEL" and inserting in their place the words "GIC 11 E. Walton LLC"

Section 2:

This ordinance Amendment shall be in effect upon its passage.

ALDERMAN: _____

Brendan Reilly Ward: 42 Date:

City of Chicago

O2015-5668

Office of the City Clerk

Document Tracking Sheet

Meeting Date:	7/29/2015
Sponsor(s):	Reilly (42)
Type:	Ordinance
Title:	Amendment of grant(s) of privilege in public way to Elysian Hotel (Privilege No. 1098173)
Committee(s) Assignment:	Committee on Transportation and Public Way

ORDINANCE AMENDMENT
Acct. No. 399965 - 1
Permit No. 1098173

BE IT ORDAINED BY THE CITY COUNCIL OF THE CITY OF CHICAGO:

Section 1:

The ordinance passed by the City Council of the City of Chicago for ELYSIAN HOTEL on 12/14/2011, and printed upon page 17865 of the Journal of Proceedings of the City of Chicago is here by Amended by deleting the words "ELYSIAN HOTEL" and inserting in their place the words "GIC 11 E. Walton LLC"

Section 2:

This ordinance Amendment shall be in effect upon its passage.

ALDERMAN: _____

Brendan Reilly Ward: 42 Date:

City of Chicago

O2015-5672

Office of the City Clerk

Document Tracking Sheet

Meeting Date:	7/29/2015
Sponsor(s):	Reilly (42)
Type:	Ordinance
Title:	Amendment of grant(s) of privilege in public way to Elysian Hotel (Privilege No. 1098174)
Committee(s) Assignment:	Committee on Transportation and Public Way

ORDINANCE AMENDMENT
Acct. No. 399965 - 1
Permit No. 1098174

BE IT ORDAINED BY THE CITY COUNCIL OF THE CITY OF CHICAGO:

Section 1:

The ordinance passed by the City Council of the City of Chicago for ELYSIAN HOTEL on 11/02/2011, and printed upon page 11978 of the Journal of Proceedings of the City of Chicago is here by Amended by deleting the words "ELYSIAN HOTEL" and inserting in their place the words "GIC 11 E. Walton LLC"

Section 2:

This ordinance Amendment shall be in effect upon its passage.

ALDERMAN: _____

Brendan Reilly Ward: 42 Date:

City of Chicago

O2015-5674

Office of the City Clerk

Document Tracking Sheet

Meeting Date:	7/29/2015
Sponsor(s):	Reilly (42)
Type:	Ordinance
Title:	Amendment of grant(s) of privilege in public way to Elysian Hotel (Privilege No. 1098175)
Committee(s) Assignment:	Committee on Transportation and Public Way

ORDINANCE AMENDMENT
Acct. No. 399965 - 1
Permit No. 1098175

BE IT ORDAINED BY THE CITY COUNCIL OF THE CITY OF CHICAGO:

Section 1:

The ordinance passed by the City Council of the City of Chicago for ELYSIAN HOTEL on 12/14/2011, and printed upon page 17864 of the Journal of Proceedings of the City of Chicago is here by Amended by deleting the words "ELYSIAN HOTEL" and inserting in their place the words "GIC 11 E. Walton LLC"

Section 2:

This ordinance Amendment shall be in effect upon its passage.

ALDERMAN: _____

Brendan Reilly Ward: 42 Date:

City of Chicago

O2015-5676

Office of the City Clerk

Document Tracking Sheet

Meeting Date:	7/29/2015
Sponsor(s):	Reilly (42)
Type:	Ordinance
Title:	Amendment of grant(s) of privilege in public way to Elysian Hotel (Privilege No. 1098177)
Committee(s) Assignment:	Committee on Transportation and Public Way

ORDINANCE AMENDMENT
Acct. No. 399965 - 1
Permit No. 1098177

BE IT ORDAINED BY THE CITY COUNCIL OF THE CITY OF CHICAGO:

Section 1:


The ordinance passed by the City Council of the City of Chicago for ELYSIAN HOTEL on 12/14/2011, and printed upon page 17864 of the Journal of Proceedings of the City of Chicago is here by Amended by deleting the words "ELYSIAN HOTEL" and inserting in their place the words "GIC 11 E. Walton LLC"

Section 2:

This ordinance Amendment shall be in effect upon its passage.

ALDERMAN:_____

Brendan Reilly Ward: 42 Date:

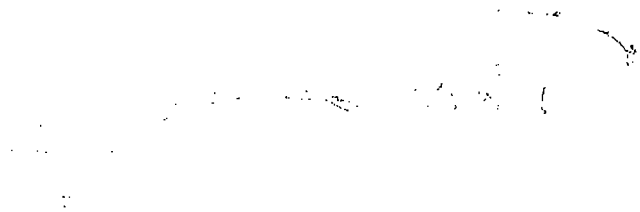

City of Chicago

O2015-5681

Office of the City Clerk

Document Tracking Sheet

Meeting Date:	7/29/2015
Sponsor(s):	Reilly (42)
Type:	Ordinance
Title:	Amendment of grant(s) of privilege in public way to 200 South Wacker Property
Committee(s) Assignment:	Committee on Transportation and Public Way

ORDINANCE AMENDMENT
Acct. No. 382025 - 1
Permit No. 1104126

BE IT ORDAINED BY THE CITY COUNCIL OF THE CITY OF CHICAGO:

Section 1:


The ordinance passed by the City Council of the City of Chicago for 200 SOUTH WACKER PROPERTY on 02/13/2013, and printed upon page 46995 of the Journal of Proceedings of the City of Chicago is here by Amended by deleting the words "200 SOUTH WACKER PROPERTY" and inserting in their place the words " MANULIFE FINANCIAL"

Section 2:

This ordinance Amendment shall be in effect upon its passage.

ALDERMAN:_____

Brendan Reilly Ward: 42 Date:

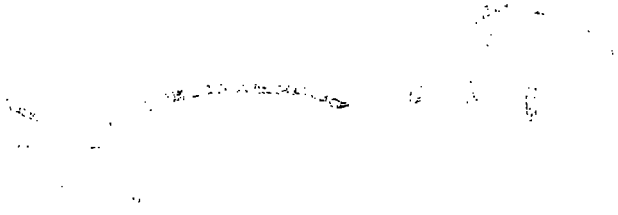

City of Chicago

O2015-5685

Office of the City Clerk

Document Tracking Sheet

Meeting Date:	7/29/2015
Sponsor(s):	Reilly (42)
Type:	Ordinance
Title:	Amendment of grant(s) of privilege in public way to 311 S. Wacker Building LLC
Committee(s) Assignment:	Committee on Transportation and Public Way

ORDINANCE AMENDMENT
Acct. No. 399977 - 1
Permit No. 1096487

BE IT ORDAINED BY THE CITY COUNCIL OF THE CITY OF CHICAGO:

Section 1:

The ordinance passed by the City Council of the City of Chicago for **311 S. WACKER BUILDING, LLC** on **06/08/2011**, and printed upon page **1568** of the Journal of Proceedings of the City of Chicago is here by Amended by deleting the words


"CB RICHARD ELLIS INC,"

and inserting in their place the words

"311 S. WACKER BUILDING LLC,"

Section 2:

This ordinance Amendment shall be in effect upon its passage.

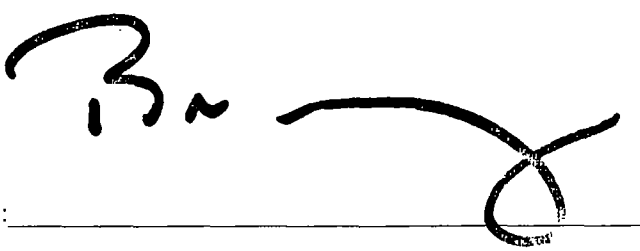

ALDERMAN: _____

Brendan Reilly **Ward: 42** **Date:**

City of Chicago

O2015-5688

Office of the City Clerk

Document Tracking Sheet

Meeting Date:	7/29/2015
Sponsor(s):	Reilly (42)
Type:	Ordinance
Title:	Amendment of grant(s) of privilege in public way to Corner Bakery Cafe
Committee(s) Assignment:	Committee on Transportation and Public Way

ORDINANCE AMENDMENT
Acct. No. 298727 - 11
Permit No. 1117315

BE IT ORDAINED BY THE CITY COUNCIL OF THE CITY OF CHICAGO:

Section 1:

The ordinance passed by the City Council of the City of Chicago for CORNER BAKERY CAFE on 03/18/2015, and printed upon page 104396 of the Journal of Proceedings of the City of Chicago is here by Amended by deleting the words "Said sidewalk cafe area #1 shall be seventy point one seven (70.17) feet in length and twelve point four two (12.42) feet in width for a total of eight hundred seventy-one point five one (871.51) square feet and shall allow six (6) feet of clear space from the face of the curb/building line along N. Wacker. The compensation for said space and the days and hours of operation for the sidewalk cafe shall be as follows:

Monday through Sunday 8:00 a.m. to 8:00 p.m.
Compensation: $3,921.80
SEATING CAPACITY: 60"

and inserting in their place the words

"Said sidewalk cafe area #1 shall be sixty-five (65) feet in length and fourteen (14) feet in width for a total of nine hundred ten (910) square feet and shall allow six (6) feet of clear space from the face of the curb/building line along N. Wacker. The compensation for said space and the days and hours of operation for the sidewalk cafe shall be as follows:

Monday through Sunday 8:00 a.m. to 8:00 p.m.
Compensation: $4,095.00
SEATING CAPACITY: 28"

Section 2:

This ordinance Amendment shall be in effect upon its passage.

ALDERMAN: _____

Brendan Reilly Ward: 42 Date:

City of Chicago

O2015-5569

Office of the City Clerk

Document Tracking Sheet

Meeting Date:	7/29/2015
Sponsor(s):	Smith (43)
Type:	Ordinance
Title:	Amendment of grant(s) of privilege in public way to Twisted Baker, The
Committee(s) Assignment:	Committee on Transportation and Public Way

Transportation

ORDINANCE AMENDMENT
Acct. No. 326731 - 3
Permit No. 1116679

BE IT ORDAINED BY THE CITY COUNCIL OF THE CITY OF CHICAGO:

Section 1:

The ordinance passed by the City Council of the City of Chicago for THE TWISTED BAKER on 05/06/2015, and printed upon page 109014 of the Journal of Proceedings of the City of Chicago is here by Amended by deleting the words

"Said sidewalk cafe area #1 shall be thirteen point five (13.5) feet in length and four point five (4.5) feet in width for a total of sixty point seven five (60.75) square feet and shall allow six (6) feet of clear space from the face of the curb/building line along West Altgeld Street. The compensation for said space and the days and hours of operation for the sidewalk cafe shall be as follows:

Tuesday through Thursday 8:00 a.m. to 7:00 p.m. Friday and Saturday 8:00 a.m. to 8:00 p.m. Sunday 8:00 a.m. to 7:00 p.m."

and inserting in their place the words

"Said sidewalk cafe area #1 shall be fourteen point eight three (14.83) feet in length and eight (8) feet in width for a total of one hundred eighteen point six four (118.64) square feet and shall allow six (6) feet of clear space from the face of the curb/building line along West Altgeld Street. The compensation for said space and the days and hours of operation for the sidewalk cafe shall be as follows:

Tuesday through Sunday 8:00 a.m. to 7:00 p.m."

Section 2:

This ordinance Amendment shall be in effect upon its passage.

ALDERMAN: _____ 7/28/15

Michele Smith Ward: 43 Date:

City of Chicago

O2015-5576

Office of the City Clerk

Document Tracking Sheet

Meeting Date:	7/29/2015
Sponsor(s):	Tunney (44)
Type:	Ordinance
Title:	Amendment of grant(s) of privilege in public way to Butcher's Tap
Committee(s) Assignment:	Committee on Transportation and Public Way

ORDINANCE AMENDMENT
Acct. No. 387485 - 1
Permit No. 1117493

BE IT ORDAINED BY THE CITY COUNCIL OF THE CITY OF CHICAGO:

Section 1:

The ordinance passed by the City Council of the City of Chicago for **BUTCHER's TAP** on **03/18/2015**, and printed upon page **104367** of the Journal of Proceedings of the City of Chicago is here by Amended by deleting the words "Said sidewalk cafe area #1 shall be twenty-seven point six seven (27.67) feet in length and seven (7) feet in width for a total of one hundred ninety-three point six nine (193.69) square feet; the days and hours of operation for the sidewalk cafe shall be as follows:
Monday to Sunday 10:00 am - 10:00pm" and inserting in their place the words "Said sidewalk cafe area #1 shall be twenty-five (25) feet in length and eight (8) feet in width for a total of two hundred (200) square feet; the days and hours of operation for the sidewalk cafe shall be as follows: Sunday to Thursday 9:00 a.m. – 10:00 p.m. Friday and Saturday 9:00 a.m. – 11:00 p.m."

Section 2:

This ordinance Amendment shall be in effect upon its passage.

ALDERMAN: Thomas Tunney

Thomas Tunney **Ward: 44** **Date:** 7/29/15

City of Chicago

Office of the City Clerk

Document Tracking Sheet

Or2015-376

Meeting Date:	7/29/2015
Sponsor(s):	Hopkins (2)
Type:	Order
Title:	Historical landmark fee waiver for 311 W Eugenie St
Committee(s) Assignment:	Committee on Zoning, Landmarks and Building Standards

ORDER

WHEREAS, Section 2-120-815 of the Municipal Code provides that the Chicago City Council may by passage of an appropriate order waive any fees charged by the City for any permit for which approval of the Commission on Chicago Landmarks (the "Commission") is required, in accordance with chapter 2-120 of the Municipal Code; and

WHEREAS, the permits identified below require Commission approval, in accordance with Section 2-120-740 of the Municipal Code; now, therefore,

BE IT ORDAINED BY THE CITY COUNCIL OF THE CITY OF CHICAGO:

SECTION 1. The foregoing recitals are hereby adopted as the findings of the City Council.


SECTION 2. The Commissioner of the Department of Buildings, the Commissioners of the Departments of Environment and Fire, the Director of the Department of Revenue, and the Zoning Administrator are hereby directed to issue those permits for which approval of the Commission on Chicago Landmarks is required pursuant to Chapter 2-120 of the Municipal Code free of charge, notwithstanding any other ordinances of the City Council to the contrary, for the property at:

Address:	311 West Eugenie Street ("Property")
District/Building:	Old Town Triangle District
for work generally described as:	De-conversion of a 2-unit residential building into a single family home, also to include the replacing of windows and the garage.
Owner:	Martha Connolly
Owner's Address:	333 West North Avenue, #207
City, State, Zip:	Chicago, Illinois 60610

SECTION 3. The fee waiver authorized by this Order shall be effective from October 1, 2014 through October 1, 2016, and shall not apply to **additional developer service fees, stop-work order fees or any fines**.

SECTION 4. That the permit purchaser for the Property shall be entitled to a refund of city fees for which it has paid and which are exempt pursuant to Section 1 hereof.

SECTION 5. This order shall be in force and effect upon its passage.

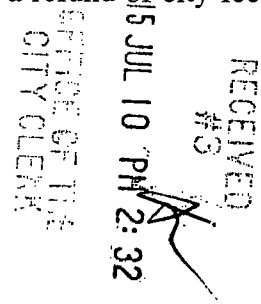

Brian Hopkins
Alderman, 2nd Ward

NOTE: This is NOT a permit nor does it constitute a Letter of Approval for the above described work. A permit application for the work must be approved by the appropriate City department(s) as well as the Commission on Chicago Landmarks for this permit fee waiver, subject to City Council approval, to be valid.

CITY OF CHICAGO
ECONOMIC DISCLOSURE STATEMENT
AND AFFIDAVIT

SECTION I -- GENERAL INFORMATION

A. Legal name of the Disclosing Party submitting this EDS. Include d/b/a/ if applicable:

MARTHA K. CONNOLLY

Check ONE of the following three boxes:

Indicate whether the Disclosing Party submitting this EDS is:

1. [X] the Applicant
   OR
2. [ ] a legal entity holding a direct or indirect interest in the Applicant. State the legal name of the Applicant in which the Disclosing Party holds an interest: _____
   OR
3. [ ] a legal entity with a right of control (see Section II.B.1.) State the legal name of the entity in which the Disclosing Party holds a right of control: _____

B. Business address of the Disclosing Party: 311 W. Eugenie St #2
Chicago, IL 60614

C. Telephone: _____ Fax: _____ Email: _____

D. Name of contact person: MARTHA CONNOLLY

E. Federal Employer Identification No. (if you have one): _____

F. Brief description of contract, transaction or other undertaking (referred to below as the "Matter") to which this EDS pertains. (Include project number and location of property, if applicable):

Renovation & deconversion of 311 W. Eugenie to Single family residense.

G. Which City agency or department is requesting this EDS? Dept. of Planning & Development

If the Matter is a contract being handled by the City's Department of Procurement Services, please complete the following:

Specification # _____ and Contract # _____

SECTION II -- DISCLOSURE OF OWNERSHIP INTERESTS

A. NATURE OF THE DISCLOSING PARTY

1. Indicate the nature of the Disclosing Party:

[X] Person
[ ] Publicly registered business corporation
[ ] Privately held business corporation
[ ] Sole proprietorship
[ ] General partnership
[ ] Limited partnership
[ ] Trust
[ ] Limited liability company
[ ] Limited liability partnership
[ ] Joint venture
[ ] Not-for-profit corporation
(Is the not-for-profit corporation also a 501(c)(3))?
[ ] Yes [ ] No
[ ] Other (please specify)

_____

2. For legal entities, the state (or foreign country) of incorporation or organization, if applicable:

_____

3. For legal entities not organized in the State of Illinois: Has the organization registered to do business in the State of Illinois as a foreign entity?

[ ] Yes [ ] No [ ] N/A

B. IF THE DISCLOSING PARTY IS A LEGAL ENTITY:

1. List below the full names and titles of all executive officers and all directors of the entity. **NOTE:** For not-for-profit corporations, also list below all members, if any, which are legal entities. If there are no such members, write "no members." For trusts, estates or other similar entities, list below the legal titleholder(s).

If the entity is a general partnership, limited partnership, limited liability company, limited liability partnership or joint venture, list below the name and title of each general partner, managing member, manager or any other person or entity that controls the day-to-day management of the Disclosing Party. **NOTE:** Each legal entity listed below must submit an EDS on its own behalf.

Name	Title

2. Please provide the following information concerning each person or entity having a direct or indirect beneficial interest (including ownership) in excess of 7.5% of the Disclosing Party. Examples of such an interest include shares in a corporation, partnership interest in a partnership or joint venture,

interest of a member or manager in a limited liability company, or interest of a beneficiary of a trust, estate or other similar entity. If none, state "None." **NOTE**: Pursuant to Section 2-154-030 of the Municipal Code of Chicago ("Municipal Code"), the City may require any such additional information from any applicant which is reasonably intended to achieve full disclosure.

Name	Business Address	Percentage Interest in the Disclosing Party

SECTION III -- BUSINESS RELATIONSHIPS WITH CITY ELECTED OFFICIALS

Has the Disclosing Party had a "business relationship," as defined in Chapter 2-156 of the Municipal Code, with any City elected official in the 12 months before the date this EDS is signed?

[ ] Yes [X] No

If yes, please identify below the name(s) of such City elected official(s) and describe such relationship(s):

SECTION IV -- DISCLOSURE OF SUBCONTRACTORS AND OTHER RETAINED PARTIES

The Disclosing Party must disclose the name and business address of each subcontractor, attorney, lobbyist, accountant, consultant and any other person or entity whom the Disclosing Party has retained or expects to retain in connection with the Matter, as well as the nature of the relationship, and the total amount of the fees paid or estimated to be paid. The Disclosing Party is not required to disclose employees who are paid solely through the Disclosing Party's regular payroll.

"Lobbyist" means any person or entity who undertakes to influence any legislative or administrative action on behalf of any person or entity other than: (1) a not-for-profit entity, on an unpaid basis, or (2) himself. "Lobbyist" also means any person or entity any part of whose duties as an employee of another includes undertaking to influence any legislative or administrative action.

If the Disclosing Party is uncertain whether a disclosure is required under this Section, the Disclosing Party must either ask the City whether disclosure is required or make the disclosure.

Name (indicate whether retained or anticipated to be retained)	Business Address	Relationship to Disclosing Party (subcontractor, attorney, lobbyist, etc.)	Fees (indicate whether paid or estimated.) **NOTE:** "hourly rate" or "t.b.d." is not an acceptable response.
Trademark Development, Inc	2906 Central St #142, Evanston, IL 60201	general Contractor	$600,000 estimate

(Add sheets if necessary)

[ ] Check here if the Disclosing Party has not retained, nor expects to retain, any such persons or entities.

SECTION V -- CERTIFICATIONS

A. COURT-ORDERED CHILD SUPPORT COMPLIANCE

Under Municipal Code Section 2-92-415, substantial owners of business entities that contract with the City must remain in compliance with their child support obligations throughout the contract's term.

Has any person who directly or indirectly owns 10% or more of the Disclosing Party been declared in arrearage on any child support obligations by any Illinois court of competent jurisdiction?

[ ] Yes [X] No [ ] No person directly or indirectly owns 10% or more of the Disclosing Party.

If "Yes," has the person entered into a court-approved agreement for payment of all support owed and is the person in compliance with that agreement?

[ ] Yes [ ] No

B. FURTHER CERTIFICATIONS

1. Pursuant to Municipal Code Chapter 1-23, Article I ("Article I")(which the Applicant should consult for defined terms (e.g., "doing business") and legal requirements), if the Disclosing Party submitting this EDS is the Applicant and is doing business with the City, then the Disclosing Party certifies as follows: (i) neither the Applicant nor any controlling person is currently indicted or charged with, or has admitted guilt of, or has ever been convicted of, or placed under supervision for, any criminal offense involving actual, attempted, or conspiracy to commit bribery, theft, fraud, forgery, perjury, dishonesty or deceit against an officer or employee of the City or any sister agency; and (ii) the Applicant understands and acknowledges that compliance with Article I is a continuing requirement for doing business with the City. NOTE: If Article I applies to the Applicant, the permanent compliance timeframe in Article I supersedes some five-year compliance timeframes in certifications 2 and 3 below.

2. The Disclosing Party and, if the Disclosing Party is a legal entity, all of those persons or entities identified in Section II.B.1. of this EDS:

a. are not presently debarred, suspended, proposed for debarment, declared ineligible or voluntarily excluded from any transactions by any federal, state or local unit of government;

b. have not, within a five-year period preceding the date of this EDS, been convicted of a criminal offense, adjudged guilty, or had a civil judgment rendered against them in connection with: obtaining, attempting to obtain, or performing a public (federal, state or local) transaction or contract under a public transaction; a violation of federal or state antitrust statutes; fraud; embezzlement; theft; forgery; bribery; falsification or destruction of records; making false statements; or receiving stolen property;

c. are not presently indicted for, or criminally or civilly charged by, a governmental entity (federal, state or local) with committing any of the offenses set forth in clause B.2.b. of this Section V;

d. have not, within a five-year period preceding the date of this EDS, had one or more public transactions (federal, state or local) terminated for cause or default; and

e. have not, within a five-year period preceding the date of this EDS, been convicted, adjudged guilty, or found liable in a civil proceeding, or in any criminal or civil action, including actions concerning environmental violations, instituted by the City or by the federal government, any state, or any other unit of local government.

3. The certifications in subparts 3, 4 and 5 concern:

• the Disclosing Party;
• any "Contractor" (meaning any contractor or subcontractor used by the Disclosing Party in connection with the Matter, including but not limited to all persons or legal entities disclosed under Section IV, "Disclosure of Subcontractors and Other Retained Parties");
• any "Affiliated Entity" (meaning a person or entity that, directly or indirectly: controls the Disclosing Party, is controlled by the Disclosing Party, or is, with the Disclosing Party, under common control of another person or entity. Indicia of control include, without limitation: interlocking management or ownership; identity of interests among family members, shared facilities and equipment; common use of employees; or organization of a business entity following the ineligibility of a business entity to do business with federal or state or local government, including the City, using substantially the same management, ownership, or principals as the ineligible entity); with respect to Contractors, the term Affiliated Entity means a person or entity that directly or indirectly controls the Contractor, is controlled by it, or, with the Contractor, is under common control of another person or entity;
• any responsible official of the Disclosing Party, any Contractor or any Affiliated Entity or any other official, agent or employee of the Disclosing Party, any Contractor or any Affiliated Entity, acting pursuant to the direction or authorization of a responsible official of the Disclosing Party, any Contractor or any Affiliated Entity (collectively "Agents").

Neither the Disclosing Party, nor any Contractor, nor any Affiliated Entity of either the Disclosing Party or any Contractor nor any Agents have, during the five years before the date this EDS is signed, or, with respect to a Contractor, an Affiliated Entity, or an Affiliated Entity of a Contractor during the five years before the date of such Contractor's or Affiliated Entity's contract or engagement in connection with the Matter:

a. bribed or attempted to bribe, or been convicted or adjudged guilty of bribery or attempting to bribe, a public officer or employee of the City, the State of Illinois, or any agency of the federal government or of any state or local government in the United States of America, in that officer's or employee's official capacity;

b. agreed or colluded with other bidders or prospective bidders, or been a party to any such agreement, or been convicted or adjudged guilty of agreement or collusion among bidders or prospective bidders, in restraint of freedom of competition by agreement to bid a fixed price or otherwise; or

c. made an admission of such conduct described in a. or b. above that is a matter of record, but have not been prosecuted for such conduct; or

d. violated the provisions of Municipal Code Section 2-92-610 (Living Wage Ordinance).

4. Neither the Disclosing Party, Affiliated Entity or Contractor, or any of their employees, officials, agents or partners, is barred from contracting with any unit of state or local government as a result of engaging in or being convicted of (1) bid-rigging in violation of 720 ILCS 5/33E-3; (2) bid-rotating in violation of 720 ILCS 5/33E-4; or (3) any similar offense of any state or of the United States of America that contains the same elements as the offense of bid-rigging or bid-rotating.

5. Neither the Disclosing Party nor any Affiliated Entity is listed on any of the following lists maintained by the Office of Foreign Assets Control of the U.S. Department of the Treasury or the Bureau of Industry and Security of the U.S. Department of Commerce or their successors: the Specially Designated Nationals List, the Denied Persons List, the Unverified List, the Entity List and the Debarred List.

6. The Disclosing Party understands and shall comply with the applicable requirements of Chapters 2-55 (Legislative Inspector General), 2-56 (Inspector General) and 2-156 (Governmental Ethics) of the Municipal Code.

7. If the Disclosing Party is unable to certify to any of the above statements in this Part B (Further Certifications), the Disclosing Party must explain below:

_____

_____

_____

_____

If the letters "NA," the word "None," or no response appears on the lines above, it will be conclusively presumed that the Disclosing Party certified to the above statements.

8. To the best of the Disclosing Party's knowledge after reasonable inquiry, the following is a complete list of all current employees of the Disclosing Party who were, at any time during the 12-month period preceding the execution date of this EDS, an employee, or elected or appointed official, of the City of Chicago (if none, indicate with "N/A" or "none").

NONE

9. To the best of the Disclosing Party's knowledge after reasonable inquiry, the following is a complete list of all gifts that the Disclosing Party has given or caused to be given, at any time during the 12-month period preceding the execution date of this EDS, to an employee, or elected or appointed official, of the City of Chicago. For purposes of this statement, a "gift" does not include: (i) anything made generally available to City employees or to the general public, or (ii) food or drink provided in the course of official City business and having a retail value of less than $20 per recipient (if none, indicate with "N/A" or "none"). As to any gift listed below, please also list the name of the City recipient.

NONE

C. CERTIFICATION OF STATUS AS FINANCIAL INSTITUTION

1. The Disclosing Party certifies that the Disclosing Party (check one)

[ ] is [X] is not

a "financial institution" as defined in Section 2-32-455(b) of the Municipal Code.

2. If the Disclosing Party IS a financial institution, then the Disclosing Party pledges:

"We are not and will not become a predatory lender as defined in Chapter 2-32 of the Municipal Code. We further pledge that none of our affiliates is, and none of them will become, a predatory lender as defined in Chapter 2-32 of the Municipal Code. We understand that becoming a predatory lender or becoming an affiliate of a predatory lender may result in the loss of the privilege of doing business with the City."

If the Disclosing Party is unable to make this pledge because it or any of its affiliates (as defined in Section 2-32-455(b) of the Municipal Code) is a predatory lender within the meaning of Chapter 2-32 of the Municipal Code, explain here (attach additional pages if necessary):

If the letters "NA," the word "None," or no response appears on the lines above, it will be conclusively presumed that the Disclosing Party certified to the above statements.

D. CERTIFICATION REGARDING INTEREST IN CITY BUSINESS

Any words or terms that are defined in Chapter 2-156 of the Municipal Code have the same meanings when used in this Part D.

1. In accordance with Section 2-156-110 of the Municipal Code: Does any official or employee of the City have a financial interest in his or her own name or in the name of any other person or entity in the Matter?

[ ] Yes [X] No

NOTE: If you checked "Yes" to Item D.1., proceed to Items D.2. and D.3. If you checked "No" to Item D.1., proceed to Part E.

2. Unless sold pursuant to a process of competitive bidding, or otherwise permitted, no City elected official or employee shall have a financial interest in his or her own name or in the name of any other person or entity in the purchase of any property that (i) belongs to the City, or (ii) is sold for taxes or assessments, or (iii) is sold by virtue of legal process at the suit of the City (collectively, "City Property Sale"). Compensation for property taken pursuant to the City's eminent domain power does not constitute a financial interest within the meaning of this Part D.

Does the Matter involve a City Property Sale?

[ ] Yes [ ] No

3. If you checked "Yes" to Item D.1., provide the names and business addresses of the City officials or employees having such interest and identify the nature of such interest:

Name	Business Address	Nature of Interest

4. The Disclosing Party further certifies that no prohibited financial interest in the Matter will be acquired by any City official or employee.

E. CERTIFICATION REGARDING SLAVERY ERA BUSINESS

Please check either 1. or 2. below. If the Disclosing Party checks 2., the Disclosing Party must disclose below or in an attachment to this EDS all information required by paragraph 2. Failure to

comply with these disclosure requirements may make any contract entered into with the City in connection with the Matter voidable by the City.

X 1. The Disclosing Party verifies that the Disclosing Party has searched any and all records of the Disclosing Party and any and all predecessor entities regarding records of investments or profits from slavery or slaveholder insurance policies during the slavery era (including insurance policies issued to slaveholders that provided coverage for damage to or injury or death of their slaves), and the Disclosing Party has found no such records.

____2. The Disclosing Party verifies that, as a result of conducting the search in step 1 above, the Disclosing Party has found records of investments or profits from slavery or slaveholder insurance policies. The Disclosing Party verifies that the following constitutes full disclosure of all such records, including the names of any and all slaves or slaveholders described in those reDi?ds:

_____

_____

_____

_____

SECTION VI -- CERTIFICATIONS FOR FEDERALLY FUNDED MATTERS

NOTE: If the Matter is federally funded, complete this Section VI. **If the Matter is not federally funded,** proceed to Section VII. For purposes of this Section VI, tax credits allocated by the City and proceeds of debt obligations of the City are not federal funding.

A. CERTIFICATION REGARDING LOBBYING

1. List below the names of all persons or entities registered under the federal Lobbying Disclosure Act of 1995 who have made lobbying contacts on behalf of the Disclosing Party with respect to the Matter: (Add sheets if necessary):

_____

_____

_____

(If no explanation appears or begins on the lines above, or if the letters "NA" or if the word "None" appear, it will be conclusively presumed that the Disclosing Party means that NO persons or entities registered under the Lobbying Disclosure Act of 1995 have made lobbying contacts on behalf of the Disclosing Party with respect to the Matter.)

2. The Disclosing Party has not spent and will not expend any federally appropriated funds to pay any person or entity listed in Paragraph A.1. above for his or her lobbying activities or to pay any person or entity to influence or attempt to influence an officer or employee of any agency, as defined by applicable federal law, a member of Congress, an officer or employee of Congress, or an employee of a member of Congress, in connection with the award of any federally funded contract, making any federally funded grant or loan, entering into any cooperative agreement, or to extend, continue, renew, amend, or modify any federally funded contract, grant, loan, or cooperative agreement.

3. The Disclosing Party will submit an updated certification at the end of each calendar quarter in which there occurs any event that materially affects the accuracy of the statements and information set forth in paragraphs A.1. and A.2. above.

4. The Disclosing Party certifies that either: (i) it is not an organization described in section 501(c)(4) of the Internal Revenue Code of 1986; or (ii) it is an organization described in section 501(c)(4) of the Internal Revenue Code of 1986 but has not engaged and will not engage in "Lobbying Activities".

5. If the Disclosing Party is the Applicant, the Disclosing Party must obtain certifications equal in form and substance to paragraphs A.1. through A.4. above from all subcontractors before it awards any subcontract and the Disclosing Party must maintain all such subcontractors' certifications for the duration of the Matter and must make such certifications promptly available to the City upon request.

B. CERTIFICATION REGARDING EQUAL EMPLOYMENT OPPORTUNITY

If the Matter is federally funded, federal regulations require the Applicant and all proposed subcontractors to submit the following information with their bids or in writing at the outset of negotiations.

Is the Disclosing Party the Applicant?

[ ] Yes [ ] No

If "Yes," answer the three questions below:

1. Have you developed and do you have on file affirmative action programs pursuant to applicable federal regulations? (See 41 CFR Part 60-2.)
[ ] Yes [ ] No

2. Have you filed with the Joint Reporting Committee, the Director of the Office of Federal Contract Compliance Programs, or the Equal Employment Opportunity Commission all reports due under the applicable filing requirements?
[ ] Yes [ ] No

3. Have you participated in any previous contracts or subcontracts subject to the equal opportunity clause?
[ ] Yes [ ] No

If you checked "No" to question 1. or 2. above, please provide an explanation:

_____

_____

SECTION VII – ACKNOWLEDGMENTS, CONTRACT INCORPORATION, COMPLIANCE, PENALTIES, DISCLOSURE

The Disclosing Party understands and agrees that:

A. The certifications, disclosures, and acknowledgments contained in this EDS will become part of any contract or other agreement between the Applicant and the City in connection with the Matter, whether procurement, City assistance, or other City action, and are material inducements to the City's execution of any contract or taking other action with respect to the Matter. The Disclosing Party understands that it must comply with all statutes, ordinances, and regulations on which this EDS is based.

B. The City's Governmental Ethics and Campaign Financing Ordinances, Chapters 2-156 and 2-164 of the Municipal Code, impose certain duties and obligations on persons or entities seeking City contracts, work, business, or transactions. The full text of these ordinances and a training program is available on line at www.cityofchicago.org/Ethics, and may also be obtained from the City's Board of Ethics, 740 N.

Sedgwick St., Suite 500, Chicago, IL 60610, (312) 744-9660. The Disclosing Party must comply fully with the applicable ordinances.

C. If the City determines that any information provided in this EDS is false, incomplete or inaccurate, any contract or other agreement in connection with which it is submitted may be rescinded or be void or voidable, and the City may pursue any remedies under the contract or agreement (if not rescinded or void), at law, or in equity, including terminating the Disclosing Party's participation in the Matter and/or declining to allow the Disclosing Party to participate in other transactions with the City. Remedies at law for a false statement of material fact may include incarceration and an award to the City of treble damages.

D. It is the City's policy to make this document available to the public on its Internet site and/or upon request. Some or all of the information provided on this EDS and any attachments to this EDS may be made available to the public on the Internet, in response to a Freedom of Information Act request, or otherwise. By completing and signing this EDS, the Disclosing Party waives and releases any possible rights or claims which it may have against the City in connection with the public release of information contained in this EDS and also authorizes the City to verify the accuracy of any information submitted in this EDS.

E. The information provided in this EDS must be kept current. In the event of changes, the Disclosing Party must supplement this EDS up to the time the City takes action on the Matter. If the Matter is a contract being handled by the City's Department of Procurement Services, the Disclosing Party must update this EDS as the contract requires. **NOTE:** With respect to Matters subject to Article I of Chapter 1-23 of the Municipal Code (imposing **PERMANENT INELIGIBILITY** for certain specified offenses), the information provided herein regarding eligibility must be kept current for a longer period, as required by Chapter 1-23 and Section 2-154-020 of the Municipal Code.

The Disclosing Party represents and warrants that:

F.1. The Disclosing Party is not delinquent in the payment of any tax administered by the Illinois Department of Revenue, nor are the Disclosing Party or its Affiliated Entities delinquent in paying any fine, fee, tax or other charge owed to the City. This includes, but is not limited to, all water charges, sewer charges, license fees, parking tickets, property taxes or sales taxes.

F.2 If the Disclosing Party is the Applicant, the Disclosing Party and its Affiliated Entities will not use, nor permit their subcontractors to use, any facility listed by the U.S. E.P.A. on the federal Excluded Parties List System ("EPLS") maintained by the U. S. General Services Administration.

F.3 If the Disclosing Party is the Applicant, the Disclosing Party will obtain from any contractors/subcontractors hired or to be hired in connection with the Matter certifications equal in form and substance to those in F.1. and F.2. above and will not, without the prior written consent of the City, use any such contractor/subcontractor that does not provide such certifications or that the Disclosing Party has reason to believe has not provided or cannot provide truthful certifications.

NOTE: If the Disclosing Party cannot certify as to any of the items in F.1., F.2. or F.3. above, an explanatory statement must be attached to this EDS.

CERTIFICATION

Under penalty of perjury, the person signing below: (1) warrants that he/she is authorized to execute this EDS and Appendix A (if applicable) on behalf of the Disclosing Party, and (2) warrants that all certifications and statements contained in this EDS and Appendix A (if applicable) are true, accurate and complete as of the date furnished to the City.

MARTHA K. CONNOLLY
(Print or type name of Disclosing Party)

By: _____
(Sign here)

MARTHA K. CONNOLLY
(Print or type name of person signing)

Owner
(Print or type title of person signing)

Signed and sworn to before me on (date) 16th day of March, 2015
at COOK County, ILLINOIS (state).

X _____ Notary Public.

Commission expires: March 15, 2016

STEVEN P MAST
OFFICIAL SEAL
Notary Public, State of Illinois
My Commission Expires
March 15, 2016

CITY OF CHICAGO
ECONOMIC DISCLOSURE STATEMENT AND AFFIDAVIT
APPENDIX A

FAMILIAL RELATIONSHIPS WITH ELECTED CITY OFFICIALS AND DEPARTMENT HEADS

This Appendix is to be completed only by (a) the Applicant, and (b) any legal entity which has a direct ownership interest in the Applicant exceeding 7.5 percent. It is not to be completed by any legal entity which has only an indirect ownership interest in the Applicant.

Under Municipal Code Section 2-154-015, the Disclosing Party must disclose whether such Disclosing Party or any "Applicable Party" or any Spouse or Domestic Partner thereof currently has a "familial relationship" with any elected city official or department head. A "familial relationship" exists if, as of the date this EDS is signed, the Disclosing Party or any "Applicable Party" or any Spouse or Domestic Partner thereof is related to the mayor, any alderman, the city clerk, the city treasurer or any city department head as spouse or domestic partner or as any of the following, whether by blood or adoption: parent, child, brother or sister, aunt or uncle, niece or nephew, grandparent, grandchild, father-in-law, mother-in-law, son-in-law, daughter-in-law, stepfather or stepmother, stepson or stepdaughter, stepbrother or stepsister or half-brother or half-sister.

"Applicable Party" means (1) all executive officers of the Disclosing Party listed in Section II.B.1.a., if the Disclosing Party is a corporation; all partners of the Disclosing Party, if the Disclosing Party is a general partnership; all general partners and limited partners of the Disclosing Party, if the Disclosing Party is a limited partnership; all managers, managing members and members of the Disclosing Party, if the Disclosing Party is a limited liability company; (2) all principal officers of the Disclosing Party; and (3) any person having more than a 7.5 percent ownership interest in the Disclosing Party. "Principal officers" means the president, chief operating officer, executive director, chief financial officer, treasurer or secretary of a legal entity or any person exercising similar authority.

Does the Disclosing Party or any "Applicable Party" or any Spouse or Domestic Partner thereof currently have a "familial relationship" with an elected city official or department head?

[ ] Yes [X] No

If yes, please identify below (1) the name and title of such person, (2) the name of the legal entity to which such person is connected; (3) the name and title of the elected city official or department head to whom such person has a familial relationship, and (4) the precise nature of such familial relationship.

CITY OF CHICAGO
ECONOMIC DISCLOSURE STATEMENT AND AFFIDAVIT
APPENDIX B

BUILDING CODE SCOFFLAW/PROBLEM LANDLORD CERTIFICATION

This Appendix is to be completed only by (a) the Applicant, and (b) any legal entity which has a direct ownership interest in the Applicant exceeding 7.5 percent (an "Owner"). It is not to be completed by any legal entity which has only an indirect ownership interest in the Applicant.

1. Pursuant to Municipal Code Section 2-154-010, is the Applicant or any Owner identified as a building code scofflaw or problem landlord pursuant to Section 2-92-416 of the Municipal Code?

   [ ] Yes [X] No

2. If the Applicant is a legal entity publicly traded on any exchange, is any officer or director of the Applicant identified as a building code scofflaw or problem landlord pursuant to Section 2-92-416 of the Municipal Code?

   [ ] Yes [ ] No [X] Not Applicable

3. If yes to (1) or (2) above, please identify below the name of the person or legal entity identified as a building code scofflaw or problem landlord and the address of the building or buildings to which the pertinent code violations apply.

_____

_____

_____

FILLING OUT THIS APPENDIX B CONSTITUTES ACKNOWLEDGMENT AND AGREEMENT THAT THIS APPENDIX B IS INCORPORATED BY REFERENCE INTO, AND MADE A PART OF, THE ASSOCIATED EDS, AND THAT THE REPRESENTATIONS MADE IN THIS APPENDIX B ARE SUBJECT TO THE CERTIFICATION MADE UNDER PENALTY OF PERJURY ON PAGE 12 OF THE ASSOCIATED EDS.

City of Chicago

Or2015-431

Office of the City Clerk

Document Tracking Sheet

Meeting Date:	7/29/2015
Sponsor(s):	Hopkins (2)
Type:	Order
Title:	Historical landmark fee waiver for property at 800 N Clark St
Committee(s) Assignment:	Committee on Zoning, Landmarks and Building Standards

ORDER Zoning

WHEREAS, Section 2-120-815 of the Municipal Code provides that the Chicago City Council may by passage of an appropriate order waive any fees charged by the City for any permit for which approval of the Commission on Chicago Landmarks (the "Commission") is required, in accordance with chapter 2-120 of the Municipal Code; and

WHEREAS, the permits identified below require Commission approval, in accordance with Section 2-120-740 of the Municipal Code; now, therefore,

BE IT ORDERED BY THE CITY COUNCIL OF THE CITY OF CHICAGO:

SECTION 1. The foregoing recitals are hereby adopted as the findings of the City Council.

SECTION 2. The Commissioner of the Department of Buildings, the Commissioners of the Departments of Environment and Fire, the Director of the Department of Revenue, and the Zoning Administrator are hereby directed to issue those permits for which approval of the Commission on Chicago Landmarks is required pursuant to Chapter 2-120 of the Municipal Code free of charge, notwithstanding any other ordinances of the City Council to the contrary, for the property at:

Address:	800 North Clark Street ("Property")
District/Building:	Bush Temple of Music

for work generally described as: Rehabilitation of an existing historic building.

Owner:	Clark 800 LLC / Clark 800 Partners LLC / Clybourn Commons LLC
Owner's Address:	1025 West Sunnyside Rd, 3rd Floor
City, State, Zip:	Chicago, Illinois 60640

SECTION 3. The fee waiver authorized by this Order shall be effective from May 1, 2015 through May 1, 2016, and shall not apply to **additional developer service fees, stop-work order fees or any fines**.

SECTION 4. That the permit purchaser for the Property shall be entitled to a refund of city fees for which it has paid and which are exempt pursuant to Section 1 hereof.

SECTION 5. This order shall be in force and effect upon its passage.

Brian Hopkins
Alderman, 2nd Ward

NOTE: This is NOT a permit nor does it constitute a Letter of Approval for the above described work. A permit application for the work must be approved by the appropriate City department(s) as well as the Commission on Chicago Landmarks for this permit fee waiver, subject to City Council approval, to be valid.

CITY OF CHICAGO
ECONOMIC DISCLOSURE STATEMENT
AND AFFIDAVIT

SECTION I -- GENERAL INFORMATION

A. Legal name of the Disclosing Party submitting this EDS. Include d/b/a/ if applicable:

CLARK 800 LLC

Check ONE of the following three boxes:

Indicate whether the Disclosing Party submitting this EDS is:

1. [X] the Applicant 38% OWNER OF 800 N. CLARK, CHICAGO IL, AS TENANT IN COMMON
   OR
2. [ ] a legal entity holding a direct or indirect interest in the Applicant. State the legal name of the Applicant in which the Disclosing Party holds an interest: _____
   OR
3. [ ] a legal entity with a right of control (see Section II.B.1.) State the legal name of the entity in which the Disclosing Party holds a right of control: _____

B. Business address of the Disclosing Party: 1025 W. SUNNYSIDE AVE, 3RD FL
CHICAGO, IL 60640

C. Telephone: 312-506-3203 Fax: 312-216-0718 Email: asamoylovich@cedarst.com

D. Name of contact person: ALEX SAMOYLOVICH

E. Federal Employer Identification No. (if you have one): _____

F. Brief description of contract, transaction or other undertaking (referred to below as the "Matter") to which this EDS pertains. (Include project number and location of property, if applicable):

800-812 N. CLARK
APPLICATION FOR WAIVER OF PERMIT FEES LANDMARK Bldgs
Dept. of PLANNING & Development

G. Which City agency or department is requesting this EDS? HISTORIC Preservation DIVISION

If the Matter is a contract being handled by the City's Department of Procurement Services, please complete the following:

Specification # _____ and Contract # _____

SECTION II -- DISCLOSURE OF OWNERSHIP INTERESTS

A. NATURE OF THE DISCLOSING PARTY

1. Indicate the nature of the Disclosing Party:

[ ] Person
[ ] Publicly registered business corporation
[ ] Privately held business corporation
[ ] Sole proprietorship
[ ] General partnership
[ ] Limited partnership
[ ] Trust
[✓] Limited liability company
[ ] Limited liability partnership
[ ] Joint venture
[ ] Not-for-profit corporation
(Is the not-for-profit corporation also a 501(c)(3))?
[ ] Yes [ ] No
[ ] Other (please specify)

2. For legal entities, the state (or foreign country) of incorporation or organization, if applicable:

ILLINOIS

3. For legal entities not organized in the State of Illinois: Has the organization registered to do business in the State of Illinois as a foreign entity?

[ ] Yes [ ] No [✓] N/A

B. IF THE DISCLOSING PARTY IS A LEGAL ENTITY:

1. List below the full names and titles of all executive officers and all directors of the entity. **NOTE:** For not-for-profit corporations, also list below all members, if any, which are legal entities. If there are no such members, write "no members." For trusts, estates or other similar entities, list below the legal titleholder(s).

If the entity is a general partnership, limited partnership, limited liability company, limited liability partnership or joint venture, list below the name and title of each general partner, managing member, manager or any other person or entity that controls the day-to-day management of the Disclosing Party. **NOTE**: Each legal entity listed below must submit an EDS on its own behalf.

Name	Title
CEDAR STREET CAPITAL PARTNERS LLC	MANAGER

2. Please provide the following information concerning each person or entity having a direct or indirect beneficial interest (including ownership) in excess of 7.5% of the Disclosing Party. Examples of such an interest include shares in a corporation, partnership interest in a partnership or joint venture,

interest of a member or manager in a limited liability company, or interest of a beneficiary of a trust, estate or other similar entity. If none, state "None." **NOTE**: Pursuant to Section 2-154-030 of the Municipal Code of Chicago ("Municipal Code"), the City may require any such additional information from any applicant which is reasonably intended to achieve full disclosure.

Name	Business Address	Percentage Interest in the Disclosing Party
EDGAR D. JANNOTTA JR EXEMPT FAMILY TRUST	7455 N. GRANITE CREEK Rd — PO BOX 504 TETON VILLAGE, WY 83025	20.6612 %
UPTOWN APARTMENTS LLC	290 MARSHMAN ST HIGHLAND PARK, IL 60035	36.9146 %

SECTION III -- BUSINESS RELATIONSHIPS WITH CITY ELECTED OFFICIALS

Has the Disclosing Party had a "business relationship," as defined in Chapter 2-156 of the Municipal Code, with any City elected official in the 12 months before the date this EDS is signed?

[ ] Yes [X] No

If yes, please identify below the name(s) of such City elected official(s) and describe such relationship(s):

SECTION IV -- DISCLOSURE OF SUBCONTRACTORS AND OTHER RETAINED PARTIES

The Disclosing Party must disclose the name and business address of each subcontractor, attorney, lobbyist, accountant, consultant and any other person or entity whom the Disclosing Party has retained or expects to retain in connection with the Matter, as well as the nature of the relationship, and the total amount of the fees paid or estimated to be paid. The Disclosing Party is not required to disclose employees who are paid solely through the Disclosing Party's regular payroll.

"Lobbyist" means any person or entity who undertakes to influence any legislative or administrative action on behalf of any person or entity other than: (1) a not-for-profit entity, on an unpaid basis, or (2) himself. "Lobbyist" also means any person or entity any part of whose duties as an employee of another includes undertaking to influence any legislative or administrative action.

If the Disclosing Party is uncertain whether a disclosure is required under this Section, the Disclosing Party must either ask the City whether disclosure is required or make the disclosure.

Name (indicate whether retained or anticipated to be retained)	Business Address	Relationship to Disclosing Party (subcontractor, attorney, lobbyist, etc.)	Fees (indicate whether paid or estimated.) NOTE: "hourly rate" or "t.b.d." is not an acceptable response.
DASPIN & AUMENT	227 W. MONROE #3500, CHGO, IL 60606	ATTORNEY	$2,000
METHOD CONSTRUCTION	1025 W. SUNNYSIDE 3RD FL, CHGO, IL 60640	GENERAL CONTRACTOR	$585,000
HARTSHORNE PLUNKARD	282 N. CARPENTAR ST, CHGO, IL 60607	ARCHITECT	$ 380,000

(Add sheets if necessary)

[ ] Check here if the Disclosing Party has not retained, nor expects to retain, any such persons or entities.

SECTION V -- CERTIFICATIONS

A. COURT-ORDERED CHILD SUPPORT COMPLIANCE

Under Municipal Code Section 2-92-415, substantial owners of business entities that contract with the City must remain in compliance with their child support obligations throughout the contract's term.

Has any person who directly or indirectly owns 10% or more of the Disclosing Party been declared in arrearage on any child support obligations by any Illinois court of competent jurisdiction?

[ ] Yes [X] No [ ] No person directly or indirectly owns 10% or more of the Disclosing Party.

If "Yes," has the person entered into a court-approved agreement for payment of all support owed and is the person in compliance with that agreement?

[ ] Yes [ ] No

B. FURTHER CERTIFICATIONS

1. Pursuant to Municipal Code Chapter 1-23, Article I ("Article I")(which the Applicant should consult for defined terms (e.g., "doing business") and legal requirements), if the Disclosing Party submitting this EDS is the Applicant and is doing business with the City, then the Disclosing Party certifies as follows: (i) neither the Applicant nor any controlling person is currently indicted or charged with, or has admitted guilt of, or has ever been convicted of, or placed under supervision for, any criminal offense involving actual, attempted, or conspiracy to commit bribery, theft, fraud, forgery, perjury, dishonesty or deceit against an officer or employee of the City or any sister agency; and (ii) the Applicant understands and acknowledges that compliance with Article I is a continuing requirement for doing business with the City. NOTE: If Article I applies to the Applicant, the permanent compliance timeframe in Article I supersedes some five-year compliance timeframes in certifications 2 and 3 below.

2. The Disclosing Party and, if the Disclosing Party is a legal entity, all of those persons or entities identified in Section II.B.1. of this EDS:

a. are not presently debarred, suspended, proposed for debarment, declared ineligible or voluntarily excluded from any transactions by any federal, state or local unit of government;

b. have not, within a five-year period preceding the date of this EDS, been convicted of a criminal offense, adjudged guilty, or had a civil judgment rendered against them in connection with: obtaining, attempting to obtain, or performing a public (federal, state or local) transaction or contract under a public transaction; a violation of federal or state antitrust statutes; fraud; embezzlement; theft; forgery; bribery; falsification or destruction of records; making false statements; or receiving stolen property;

c. are not presently indicted for, or criminally or civilly charged by, a governmental entity (federal, state or local) with committing any of the offenses set forth in clause B.2.b. of this Section V;

d. have not, within a five-year period preceding the date of this EDS, had one or more public transactions (federal, state or local) terminated for cause or default; and

e. have not, within a five-year period preceding the date of this EDS, been convicted, adjudged guilty, or found liable in a civil proceeding, or in any criminal or civil action, including actions concerning environmental violations, instituted by the City or by the federal government, any state, or any other unit of local government.

3. The certifications in subparts 3, 4 and 5 concern:

• the Disclosing Party;
• any "Contractor" (meaning any contractor or subcontractor used by the Disclosing Party in connection with the Matter, including but not limited to all persons or legal entities disclosed under Section IV, "Disclosure of Subcontractors and Other Retained Parties");
• any "Affiliated Entity" (meaning a person or entity that, directly or indirectly: controls the Disclosing Party, is controlled by the Disclosing Party, or is, with the Disclosing Party, under common control of another person or entity. Indicia of control include, without limitation: interlocking management or ownership; identity of interests among family members, shared facilities and equipment; common use of employees; or organization of a business entity following the ineligibility of a business entity to do business with federal or state or local government, including the City, using substantially the same management, ownership, or principals as the ineligible entity); with respect to Contractors, the term Affiliated Entity means a person or entity that directly or indirectly controls the Contractor, is controlled by it, or, with the Contractor, is under common control of another person or entity;
• any responsible official of the Disclosing Party, any Contractor or any Affiliated Entity or any other official, agent or employee of the Disclosing Party, any Contractor or any Affiliated Entity, acting pursuant to the direction or authorization of a responsible official of the Disclosing Party, any Contractor or any Affiliated Entity (collectively "Agents").

Neither the Disclosing Party, nor any Contractor, nor any Affiliated Entity of either the Disclosing Party or any Contractor nor any Agents have, during the five years before the date this EDS is signed, or, with respect to a Contractor, an Affiliated Entity, or an Affiliated Entity of a Contractor during the five years before the date of such Contractor's or Affiliated Entity's contract or engagement in connection with the Matter:

a. bribed or attempted to bribe, or been convicted or adjudged guilty of bribery or attempting to bribe, a public officer or employee of the City, the State of Illinois, or any agency of the federal government or of any state or local government in the United States of America, in that officer's or employee's official capacity;

b. agreed or colluded with other bidders or prospective bidders, or been a party to any such agreement, or been convicted or adjudged guilty of agreement or collusion among bidders or prospective bidders, in restraint of freedom of competition by agreement to bid a fixed price or otherwise; or

c. made an admission of such conduct described in a. or b. above that is a matter of record, but have not been prosecuted for such conduct; or

d. violated the provisions of Municipal Code Section 2-92-610 (Living Wage Ordinance).

4. Neither the Disclosing Party, Affiliated Entity or Contractor, or any of their employees, officials, agents or partners, is barred from contracting with any unit of state or local government as a result of engaging in or being convicted of (1) bid-rigging in violation of 720 ILCS 5/33E-3; (2) bid-rotating in violation of 720 ILCS 5/33E-4; or (3) any similar offense of any state or of the United States of America that contains the same elements as the offense of bid-rigging or bid-rotating.

5. Neither the Disclosing Party nor any Affiliated Entity is listed on any of the following lists maintained by the Office of Foreign Assets Control of the U.S. Department of the Treasury or the Bureau of Industry and Security of the U.S. Department of Commerce or their successors: the Specially Designated Nationals List, the Denied Persons List, the Unverified List, the Entity List and the Debarred List.

6. The Disclosing Party understands and shall comply with the applicable requirements of Chapters 2-55 (Legislative Inspector General), 2-56 (Inspector General) and 2-156 (Governmental Ethics) of the Municipal Code.

7. If the Disclosing Party is unable to certify to any of the above statements in this Part B (Further Certifications), the Disclosing Party must explain below:

NONE

If the letters "NA," the word "None," or no response appears on the lines above, it will be conclusively presumed that the Disclosing Party certified to the above statements.

8. To the best of the Disclosing Party's knowledge after reasonable inquiry, the following is a complete list of all current employees of the Disclosing Party who were, at any time during the 12-month period preceding the execution date of this EDS, an employee, or elected or appointed official, of the City of Chicago (if none, indicate with "N/A" or "none").

NONE

9. To the best of the Disclosing Party's knowledge after reasonable inquiry, the following is a complete list of all gifts that the Disclosing Party has given or caused to be given, at any time during the 12-month period preceding the execution date of this EDS, to an employee, or elected or appointed official, of the City of Chicago. For purposes of this statement, a "gift" does not include: (i) anything made generally available to City employees or to the general public, or (ii) food or drink provided in the course of official City business and having a retail value of less than $20 per recipient (if none, indicate with "N/A" or "none"). As to any gift listed below, please also list the name of the City recipient.

NONE

C. CERTIFICATION OF STATUS AS FINANCIAL INSTITUTION

1. The Disclosing Party certifies that the Disclosing Party (check one)

[ ] is [X] is not

a "financial institution" as defined in Section 2-32-455(b) of the Municipal Code.

2. If the Disclosing Party IS a financial institution, then the Disclosing Party pledges:

"We are not and will not become a predatory lender as defined in Chapter 2-32 of the Municipal Code. We further pledge that none of our affiliates is, and none of them will become, a predatory lender as defined in Chapter 2-32 of the Municipal Code. We understand that becoming a predatory lender or becoming an affiliate of a predatory lender may result in the loss of the privilege of doing business with the City."

If the Disclosing Party is unable to make this pledge because it or any of its affiliates (as defined in Section 2-32-455(b) of the Municipal Code) is a predatory lender within the meaning of Chapter 2-32 of the Municipal Code, explain here (attach additional pages if necessary):

If the letters "NA," the word "None," or no response appears on the lines above, it will be conclusively presumed that the Disclosing Party certified to the above statements.

D. CERTIFICATION REGARDING INTEREST IN CITY BUSINESS

Any words or terms that are defined in Chapter 2-156 of the Municipal Code have the same meanings when used in this Part D.

1. In accordance with Section 2-156-110 of the Municipal Code: Does any official or employee of the City have a financial interest in his or her own name or in the name of any other person or entity in the Matter?

[ ] Yes [X] No

NOTE: If you checked "Yes" to Item D.1., proceed to Items D.2. and D.3. If you checked "No" to Item D.1., proceed to Part E.

2. Unless sold pursuant to a process of competitive bidding, or otherwise permitted, no City elected official or employee shall have a financial interest in his or her own name or in the name of any other person or entity in the purchase of any property that (i) belongs to the City, or (ii) is sold for taxes or assessments, or (iii) is sold by virtue of legal process at the suit of the City (collectively, "City Property Sale"). Compensation for property taken pursuant to the City's eminent domain power does not constitute a financial interest within the meaning of this Part D.

Does the Matter involve a City Property Sale?

[ ] Yes [X] No

3. If you checked "Yes" to Item D.1., provide the names and business addresses of the City officials or employees having such interest and identify the nature of such interest:

Name	Business Address	Nature of Interest

4. The Disclosing Party further certifies that no prohibited financial interest in the Matter will be acquired by any City official or employee.

E. CERTIFICATION REGARDING SLAVERY ERA BUSINESS

Please check either 1. or 2. below. If the Disclosing Party checks 2., the Disclosing Party must disclose below or in an attachment to this EDS all information required by paragraph 2. Failure to

comply with these disclosure requirements may make any contract entered into with the City in connection with the Matter voidable by the City.

X 1. The Disclosing Party verifies that the Disclosing Party has searched any and all records of the Disclosing Party and any and all predecessor entities regarding records of investments or profits from slavery or slaveholder insurance policies during the slavery era (including insurance policies issued to slaveholders that provided coverage for damage to or injury or death of their slaves), and the Disclosing Party has found no such records.

____2. The Disclosing Party verifies that, as a result of conducting the search in step 1 above, the Disclosing Party has found records of investments or profits from slavery or slaveholder insurance policies. The Disclosing Party verifies that the following constitutes full disclosure of all such records, including the names of any and all slaves or slaveholders described in those records:

_____

_____

_____

_____

SECTION VI -- CERTIFICATIONS FOR FEDERALLY FUNDED MATTERS

NOTE: If the Matter is federally funded, complete this Section VI. **If the Matter is not federally funded,** proceed to Section VII. For purposes of this Section VI, tax credits allocated by the City and proceeds of debt obligations of the City are not federal funding.

A. CERTIFICATION REGARDING LOBBYING

1. List below the names of all persons or entities registered under the federal Lobbying Disclosure Act of 1995 who have made lobbying contacts on behalf of the Disclosing Party with respect to the Matter: (Add sheets if necessary):

N/A

_____

_____

(If no explanation appears or begins on the lines above, or if the letters "NA" or if the word "None" appear, it will be conclusively presumed that the Disclosing Party means that NO persons or entities registered under the Lobbying Disclosure Act of 1995 have made lobbying contacts on behalf of the Disclosing Party with respect to the Matter.)

2. The Disclosing Party has not spent and will not expend any federally appropriated funds to pay any person or entity listed in Paragraph A.1. above for his or her lobbying activities or to pay any person or entity to influence or attempt to influence an officer or employee of any agency, as defined by applicable federal law, a member of Congress, an officer or employee of Congress, or an employee of a member of Congress, in connection with the award of any federally funded contract, making any federally funded grant or loan, entering into any cooperative agreement, or to extend, continue, renew, amend, or modify any federally funded contract, grant, loan, or cooperative agreement.

3. The Disclosing Party will submit an updated certification at the end of each calendar quarter in which there occurs any event that materially affects the accuracy of the statements and information set forth in paragraphs A.1. and A.2. above.

4. The Disclosing Party certifies that either: (i) it is not an organization described in section 501(c)(4) of the Internal Revenue Code of 1986; or (ii) it is an organization described in section 501(c)(4) of the Internal Revenue Code of 1986 but has not engaged and will not engage in "Lobbying Activities".

5. If the Disclosing Party is the Applicant, the Disclosing Party must obtain certifications equal in form and substance to paragraphs A.1. through A.4. above from all subcontractors before it awards any subcontract and the Disclosing Party must maintain all such subcontractors' certifications for the duration of the Matter and must make such certifications promptly available to the City upon request.

B. CERTIFICATION REGARDING EQUAL EMPLOYMENT OPPORTUNITY — N/A

If the Matter is federally funded, federal regulations require the Applicant and all proposed subcontractors to submit the following information with their bids or in writing at the outset of negotiations.

Is the Disclosing Party the Applicant? — N/A

[ ] Yes [ ] No

If "Yes," answer the three questions below:

1. Have you developed and do you have on file affirmative action programs pursuant to applicable federal regulations? (See 41 CFR Part 60-2.)
[ ] Yes [ ] No

2. Have you filed with the Joint Reporting Committee, the Director of the Office of Federal Contract Compliance Programs, or the Equal Employment Opportunity Commission all reports due under the applicable filing requirements?
[ ] Yes [ ] No

3. Have you participated in any previous contracts or subcontracts subject to the equal opportunity clause?
[ ] Yes [ ] No

If you checked "No" to question 1. or 2. above, please provide an explanation:

_____

_____

SECTION VII -- ACKNOWLEDGMENTS, CONTRACT INCORPORATION, COMPLIANCE, PENALTIES, DISCLOSURE

The Disclosing Party understands and agrees that:

A. The certifications, disclosures, and acknowledgments contained in this EDS will become part of any contract or other agreement between the Applicant and the City in connection with the Matter, whether procurement, City assistance, or other City action, and are material inducements to the City's execution of any contract or taking other action with respect to the Matter. The Disclosing Party understands that it must comply with all statutes, ordinances, and regulations on which this EDS is based.

B. The City's Governmental Ethics and Campaign Financing Ordinances, Chapters 2-156 and 2-164 of the Municipal Code, impose certain duties and obligations on persons or entities seeking City contracts, work, business, or transactions. The full text of these ordinances and a training program is available on line at www.cityofchicago.org/Ethics, and may also be obtained from the City's Board of Ethics, 740 N.

Sedgwick St., Suite 500, Chicago, IL 60610, (312) 744-9660. The Disclosing Party must comply fully with the applicable ordinances.

C. If the City determines that any information provided in this EDS is false, incomplete or inaccurate, any contract or other agreement in connection with which it is submitted may be rescinded or be void or voidable, and the City may pursue any remedies under the contract or agreement (if not rescinded or void), at law, or in equity, including terminating the Disclosing Party's participation in the Matter and/or declining to allow the Disclosing Party to participate in other transactions with the City. Remedies at law for a false statement of material fact may include incarceration and an award to the City of treble damages.

D. It is the City's policy to make this document available to the public on its Internet site and/or upon request. Some or all of the information provided on this EDS and any attachments to this EDS may be made available to the public on the Internet, in response to a Freedom of Information Act request, or otherwise. By completing and signing this EDS, the Disclosing Party waives and releases any possible rights or claims which it may have against the City in connection with the public release of information contained in this EDS and also authorizes the City to verify the accuracy of any information submitted in this EDS.

E. The information provided in this EDS must be kept current. In the event of changes, the Disclosing Party must supplement this EDS up to the time the City takes action on the Matter. If the Matter is a contract being handled by the City's Department of Procurement Services, the Disclosing Party must update this EDS as the contract requires. **NOTE:** With respect to Matters subject to Article I of Chapter 1-23 of the Municipal Code (imposing **PERMANENT INELIGIBILITY** for certain specified offenses), the information provided herein regarding eligibility must be kept current for a longer period, as required by Chapter 1-23 and Section 2-154-020 of the Municipal Code.

The Disclosing Party represents and warrants that:

F.1. The Disclosing Party is not delinquent in the payment of any tax administered by the Illinois Department of Revenue, nor are the Disclosing Party or its Affiliated Entities delinquent in paying any fine, fee, tax or other charge owed to the City. This includes, but is not limited to, all water charges, sewer charges, license fees, parking tickets, property taxes or sales taxes.

F.2 If the Disclosing Party is the Applicant, the Disclosing Party and its Affiliated Entities will not use, nor permit their subcontractors to use, any facility listed by the U.S. E.P.A. on the federal Excluded Parties List System ("EPLS") maintained by the U. S. General Services Administration.

F.3 If the Disclosing Party is the Applicant, the Disclosing Party will obtain from any contractors/subcontractors hired or to be hired in connection with the Matter certifications equal in form and substance to those in F.1. and F.2. above and will not, without the prior written consent of the City, use any such contractor/subcontractor that does not provide such certifications or that the Disclosing Party has reason to believe has not provided or cannot provide truthful certifications.

NOTE: If the Disclosing Party cannot certify as to any of the items in F.1., F.2. or F.3. above, an explanatory statement must be attached to this EDS.

CERTIFICATION

Under penalty of perjury, the person signing below: (1) warrants that he/she is authorized to execute this EDS and Appendix A (if applicable) on behalf of the Disclosing Party, and (2) warrants that all certifications and statements contained in this EDS and Appendix A (if applicable) are true, accurate and complete as of the date furnished to the City.

CLARK 800 LLC
(Print or type name of Disclosing Party)

By: _____
(Sign here)

ALEX SAMOY LOVICH
(Print or type name of person signing)

MANAGER OF CEDAR STREET CAPITAL PARTNERS LLC, MANAGE OF CLARK 800 LLC
(Print or type title of person signing)

Signed and sworn to before me on (date) June 3, 2015
at COOK County, ILLINOIS (state).

Scott G. Perdue Notary Public.

Commission expires: 4/26/2017.

"OFFICIAL SEAL"
Scott G Perdue
Notary Public, State of Illinois
My Commission Expires 4/26/2017

CITY OF CHICAGO
ECONOMIC DISCLOSURE STATEMENT AND AFFIDAVIT
APPENDIX A

FAMILIAL RELATIONSHIPS WITH ELECTED CITY OFFICIALS AND DEPARTMENT HEADS

This Appendix is to be completed only by (a) the Applicant, and (b) any legal entity which has a direct ownership interest in the Applicant exceeding 7.5 percent. It is not to be completed by any legal entity which has only an indirect ownership interest in the Applicant.

Under Municipal Code Section 2-154-015, the Disclosing Party must disclose whether such Disclosing Party or any "Applicable Party" or any Spouse or Domestic Partner thereof currently has a "familial relationship" with any elected city official or department head. A "familial relationship" exists if, as of the date this EDS is signed, the Disclosing Party or any "Applicable Party" or any Spouse or Domestic Partner thereof is related to the mayor, any alderman, the city clerk, the city treasurer or any city department head as spouse or domestic partner or as any of the following, whether by blood or adoption: parent, child, brother or sister, aunt or uncle, niece or nephew, grandparent, grandchild, father-in-law, mother-in-law, son-in-law, daughter-in-law, stepfather or stepmother, stepson or stepdaughter, stepbrother or stepsister or half-brother or half-sister.

"Applicable Party" means (1) all executive officers of the Disclosing Party listed in Section II.B.1.a., if the Disclosing Party is a corporation; all partners of the Disclosing Party, if the Disclosing Party is a general partnership; all general partners and limited partners of the Disclosing Party, if the Disclosing Party is a limited partnership; all managers, managing members and members of the Disclosing Party, if the Disclosing Party is a limited liability company; (2) all principal officers of the Disclosing Party; and (3) any person having more than a 7.5 percent ownership interest in the Disclosing Party. "Principal officers" means the president, chief operating officer, executive director, chief financial officer, treasurer or secretary of a legal entity or any person exercising similar authority.

Does the Disclosing Party or any "Applicable Party" or any Spouse or Domestic Partner thereof currently have a "familial relationship" with an elected city official or department head?

[ ] Yes [X] No

If yes, please identify below (1) the name and title of such person, (2) the name of the legal entity to which such person is connected; (3) the name and title of the elected city official or department head to whom such person has a familial relationship, and (4) the precise nature of such familial relationship.

CITY OF CHICAGO
ECONOMIC DISCLOSURE STATEMENT AND AFFIDAVIT
APPENDIX B

BUILDING CODE SCOFFLAW/PROBLEM LANDLORD CERTIFICATION

This Appendix is to be completed only by (a) the Applicant, and (b) any legal entity which has a direct ownership interest in the Applicant exceeding 7.5 percent (an "Owner"). It is not to be completed by any legal entity which has only an indirect ownership interest in the Applicant.

1. Pursuant to Municipal Code Section 2-154-010, is the Applicant or any Owner identified as a building code scofflaw or problem landlord pursuant to Section 2-92-416 of the Municipal Code?

   ☐ Yes ☒ No

2. If the Applicant is a legal entity publicly traded on any exchange, is any officer or director of the Applicant identified as a building code scofflaw or problem landlord pursuant to Section 2-92-416 of the Municipal Code?

   ☐ Yes ☐ No ☒ Not Applicable

3. If yes to (1) or (2) above, please identify below the name of the person or legal entity identified as a building code scofflaw or problem landlord and the address of the building or buildings to which the pertinent code violations apply.

_____

_____

_____

FILLING OUT THIS APPENDIX B CONSTITUTES ACKNOWLEDGMENT AND AGREEMENT THAT THIS APPENDIX B IS INCORPORATED BY REFERENCE INTO, AND MADE A PART OF, THE ASSOCIATED EDS, AND THAT THE REPRESENTATIONS MADE IN THIS APPENDIX B ARE SUBJECT TO THE CERTIFICATION MADE UNDER PENALTY OF PERJURY ON PAGE 12 OF THE ASSOCIATED EDS.

CITY OF CHICAGO
ECONOMIC DISCLOSURE STATEMENT
AND AFFIDAVIT

SECTION I -- GENERAL INFORMATION

A. Legal name of the Disclosing Party submitting this EDS. Include d/b/a/ if applicable:

CLARK 800 PARTNERS LLC

Check ONE of the following three boxes:

Indicate whether the Disclosing Party submitting this EDS is:

1. [X] the Applicant 11% OWNER OF 800 N. CLARK, CHICAGO, IL, AS TENANT IN COMMON
   OR
2. [ ] a legal entity holding a direct or indirect interest in the Applicant. State the legal name of the Applicant in which the Disclosing Party holds an interest: _____
   OR
3. [ ] a legal entity with a right of control (see Section II.B.1.) State the legal name of the entity in which the Disclosing Party holds a right of control: _____

B. Business address of the Disclosing Party: 1025 W. SUNNYSIDE AVE, 3RD FLOOR
CHICAGO, IL 60640

C. Telephone: 312-506-3203 Fax: 312-216-0718 Email: asamoylovich@cedarst.com

D. Name of contact person: ALEX SAMOYLOVICH

E. Federal Employer Identification No. (if you have one): _____

F. Brief description of contract, transaction or other undertaking (referred to below as the "Matter") to which this EDS pertains. (Include project number and location of property, if applicable):

APPLICATION - PERMIT FEE WAIVER LANDMARK BLDG - 800-812 N. CLARK ST

G. Which City agency or department is requesting this EDS? DEPT. OF PLANNING & DEVELOPMENT HISTORIC PRESERVATION DIVISION

If the Matter is a contract being handled by the City's Department of Procurement Services, please complete the following:

Specification # _____ and Contract # _____

SECTION II -- DISCLOSURE OF OWNERSHIP INTERESTS

A. NATURE OF THE DISCLOSING PARTY

1. Indicate the nature of the Disclosing Party:

[ ] Person
[ ] Publicly registered business corporation
[ ] Privately held business corporation
[ ] Sole proprietorship
[ ] General partnership
[ ] Limited partnership
[ ] Trust
[X] Limited liability company
[ ] Limited liability partnership
[ ] Joint venture
[ ] Not-for-profit corporation
(Is the not-for-profit corporation also a 501(c)(3))?
[ ] Yes [ ] No
[ ] Other (please specify)

2. For legal entities, the state (or foreign country) of incorporation or organization, if applicable:

ILLINOIS

3. For legal entities not organized in the State of Illinois: Has the organization registered to do business in the State of Illinois as a foreign entity?

[ ] Yes [ ] No [✓] N/A

B. IF THE DISCLOSING PARTY IS A LEGAL ENTITY:

1. List below the full names and titles of all executive officers and all directors of the entity. **NOTE:** For not-for-profit corporations, also list below all members, if any, which are legal entities. If there are no such members, write "no members." For trusts, estates or other similar entities, list below the legal titleholder(s).

If the entity is a general partnership, limited partnership, limited liability company, limited liability partnership or joint venture, list below the name and title of each general partner, managing member, manager or any other person or entity that controls the day-to-day management of the Disclosing Party. **NOTE**: Each legal entity listed below must submit an EDS on its own behalf.

Name	Title
CEDAR STREET CAPITAL PARTNERS	MANAGER

2. Please provide the following information concerning each person or entity having a direct or indirect beneficial interest (including ownership) in excess of 7.5% of the Disclosing Party. Examples of such an interest include shares in a corporation, partnership interest in a partnership or joint venture,

interest of a member or manager in a limited liability company, or interest of a beneficiary of a trust, estate or other similar entity. If none, state "None." **NOTE**: Pursuant to Section 2-154-030 of the Municipal Code of Chicago ("Municipal Code"), the City may require any such additional information from any applicant which is reasonably intended to achieve full disclosure.

Name	Business Address	Percentage Interest in the Disclosing Party
EMMANUEL LIONTAKIS	34 ATHENS, SHORT HILL, NJ 07078	24.36%
JUN CHO	353 W. HUBBARD #701, CH60 IL 60654	24.36%
ALEX SAMOYLOVICH	1025 N. SUNNYSIDE 3rd FL, CH60, IL 60640	21.98%
JAY MICHAEL	(SAME AS ABOVE)	21.98%

SECTION III -- BUSINESS RELATIONSHIPS WITH CITY ELECTED OFFICIALS

Has the Disclosing Party had a "business relationship," as defined in Chapter 2-156 of the Municipal Code, with any City elected official in the 12 months before the date this EDS is signed?

[ ] Yes [X] No

If yes, please identify below the name(s) of such City elected official(s) and describe such relationship(s):

_____

_____

SECTION IV -- DISCLOSURE OF SUBCONTRACTORS AND OTHER RETAINED PARTIES

The Disclosing Party must disclose the name and business address of each subcontractor, attorney, lobbyist, accountant, consultant and any other person or entity whom the Disclosing Party has retained or expects to retain in connection with the Matter, as well as the nature of the relationship, and the total amount of the fees paid or estimated to be paid. The Disclosing Party is not required to disclose employees who are paid solely through the Disclosing Party's regular payroll.

"Lobbyist" means any person or entity who undertakes to influence any legislative or administrative action on behalf of any person or entity other than: (1) a not-for-profit entity, on an unpaid basis, or (2) himself. "Lobbyist" also means any person or entity any part of whose duties as an employee of another includes undertaking to influence any legislative or administrative action.

If the Disclosing Party is uncertain whether a disclosure is required under this Section, the Disclosing Party must either ask the City whether disclosure is required or make the disclosure.

Name (indicate whether retained or anticipated to be retained)	Business Address	Relationship to Disclosing Party (subcontractor, attorney, lobbyist, etc.)	Fees (indicate whether paid or estimated.) NOTE: "hourly rate" or "t.b.d." is not an acceptable response.
DASPIN & AUMENT	227 W. MONROE #3500, CHGO, IL 60606	ATTORNEY	$2,000
METHOD CONSTRUCTION	1025 W. SUNNYSIDE 3RD FL, CHGO, IL 60640	GENERAL CONTRACTOR	$585,000
HARTSHORNE PLUNKARD	232 N. CARPENTAR ST, CHGO, IL 60607	ARCHITECT	$ 380,000

(Add sheets if necessary)

[ ] Check here if the Disclosing Party has not retained, nor expects to retain, any such persons or entities.

SECTION V -- CERTIFICATIONS

A. COURT-ORDERED CHILD SUPPORT COMPLIANCE

Under Municipal Code Section 2-92-415, substantial owners of business entities that contract with the City must remain in compliance with their child support obligations throughout the contract's term.

Has any person who directly or indirectly owns 10% or more of the Disclosing Party been declared in arrearage on any child support obligations by any Illinois court of competent jurisdiction?

[ ] Yes [X] No [ ] No person directly or indirectly owns 10% or more of the Disclosing Party.

If "Yes," has the person entered into a court-approved agreement for payment of all support owed and is the person in compliance with that agreement?

[ ] Yes [ ] No

B. FURTHER CERTIFICATIONS

1. Pursuant to Municipal Code Chapter 1-23, Article I ("Article I")(which the Applicant should consult for defined terms (e.g., "doing business") and legal requirements), if the Disclosing Party submitting this EDS is the Applicant and is doing business with the City, then the Disclosing Party certifies as follows: (i) neither the Applicant nor any controlling person is currently indicted or charged with, or has admitted guilt of, or has ever been convicted of, or placed under supervision for, any criminal offense involving actual, attempted, or conspiracy to commit bribery, theft, fraud, forgery, perjury, dishonesty or deceit against an officer or employee of the City or any sister agency; and (ii) the Applicant understands and acknowledges that compliance with Article I is a continuing requirement for doing business with the City. NOTE: If Article I applies to the Applicant, the permanent compliance timeframe in Article I supersedes some five-year compliance timeframes in certifications 2 and 3 below.

2. The Disclosing Party and, if the Disclosing Party is a legal entity, all of those persons or entities identified in Section II.B.1. of this EDS:

a. are not presently debarred, suspended, proposed for debarment, declared ineligible or voluntarily excluded from any transactions by any federal, state or local unit of government;

b. have not, within a five-year period preceding the date of this EDS, been convicted of a criminal offense, adjudged guilty, or had a civil judgment rendered against them in connection with: obtaining, attempting to obtain, or performing a public (federal, state or local) transaction or contract under a public transaction; a violation of federal or state antitrust statutes; fraud; embezzlement; theft; forgery; bribery; falsification or destruction of records; making false statements; or receiving stolen property;

c. are not presently indicted for, or criminally or civilly charged by, a governmental entity (federal, state or local) with committing any of the offenses set forth in clause B.2.b. of this Section V;

d. have not, within a five-year period preceding the date of this EDS, had one or more public transactions (federal, state or local) terminated for cause or default; and

e. have not, within a five-year period preceding the date of this EDS, been convicted, adjudged guilty, or found liable in a civil proceeding, or in any criminal or civil action, including actions concerning environmental violations, instituted by the City or by the federal government, any state, or any other unit of local government.

3. The certifications in subparts 3, 4 and 5 concern:

• the Disclosing Party;
• any "Contractor" (meaning any contractor or subcontractor used by the Disclosing Party in connection with the Matter, including but not limited to all persons or legal entities disclosed under Section IV, "Disclosure of Subcontractors and Other Retained Parties");
• any "Affiliated Entity" (meaning a person or entity that, directly or indirectly: controls the Disclosing Party, is controlled by the Disclosing Party, or is, with the Disclosing Party, under common control of another person or entity. Indicia of control include, without limitation: interlocking management or ownership; identity of interests among family members, shared facilities and equipment; common use of employees; or organization of a business entity following the ineligibility of a business entity to do business with federal or state or local government, including the City, using substantially the same management, ownership, or principals as the ineligible entity); with respect to Contractors, the term Affiliated Entity means a person or entity that directly or indirectly controls the Contractor, is controlled by it, or, with the Contractor, is under common control of another person or entity;
• any responsible official of the Disclosing Party, any Contractor or any Affiliated Entity or any other official, agent or employee of the Disclosing Party, any Contractor or any Affiliated Entity, acting pursuant to the direction or authorization of a responsible official of the Disclosing Party, any Contractor or any Affiliated Entity (collectively "Agents").

Neither the Disclosing Party, nor any Contractor, nor any Affiliated Entity of either the Disclosing Party or any Contractor nor any Agents have, during the five years before the date this EDS is signed, or, with respect to a Contractor, an Affiliated Entity, or an Affiliated Entity of a Contractor during the five years before the date of such Contractor's or Affiliated Entity's contract or engagement in connection with the Matter:

a. bribed or attempted to bribe, or been convicted or adjudged guilty of bribery or attempting to bribe, a public officer or employee of the City, the State of Illinois, or any agency of the federal government or of any state or local government in the United States of America, in that officer's or employee's official capacity;

b. agreed or colluded with other bidders or prospective bidders, or been a party to any such agreement, or been convicted or adjudged guilty of agreement or collusion among bidders or prospective bidders, in restraint of freedom of competition by agreement to bid a fixed price or otherwise; or

c. made an admission of such conduct described in a. or b. above that is a matter of record, but have not been prosecuted for such conduct; or

d. violated the provisions of Municipal Code Section 2-92-610 (Living Wage Ordinance).

4. Neither the Disclosing Party, Affiliated Entity or Contractor, or any of their employees, officials, agents or partners, is barred from contracting with any unit of state or local government as a result of engaging in or being convicted of (1) bid-rigging in violation of 720 ILCS 5/33E-3; (2) bid-rotating in violation of 720 ILCS 5/33E-4; or (3) any similar offense of any state or of the United States of America that contains the same elements as the offense of bid-rigging or bid-rotating.

5. Neither the Disclosing Party nor any Affiliated Entity is listed on any of the following lists maintained by the Office of Foreign Assets Control of the U.S. Department of the Treasury or the Bureau of Industry and Security of the U.S. Department of Commerce or their successors: the Specially Designated Nationals List, the Denied Persons List, the Unverified List, the Entity List and the Debarred List.

6. The Disclosing Party understands and shall comply with the applicable requirements of Chapters 2-55 (Legislative Inspector General), 2-56 (Inspector General) and 2-156 (Governmental Ethics) of the Municipal Code.

7. If the Disclosing Party is unable to certify to any of the above statements in this Part B (Further Certifications), the Disclosing Party must explain below:

_____

_____

_____

_____

If the letters "NA," the word "None," or no response appears on the lines above, it will be conclusively presumed that the Disclosing Party certified to the above statements.

8. To the best of the Disclosing Party's knowledge after reasonable inquiry, the following is a complete list of all current employees of the Disclosing Party who were, at any time during the 12-month period preceding the execution date of this EDS, an employee, or elected or appointed official, of the City of Chicago (if none, indicate with "N/A" or "none").

N/A

9. To the best of the Disclosing Party's knowledge after reasonable inquiry, the following is a complete list of all gifts that the Disclosing Party has given or caused to be given, at any time during the 12-month period preceding the execution date of this EDS, to an employee, or elected or appointed official, of the City of Chicago. For purposes of this statement, a "gift" does not include: (i) anything made generally available to City employees or to the general public, or (ii) food or drink provided in the course of official City business and having a retail value of less than $20 per recipient (if none, indicate with "N/A" or "none"). As to any gift listed below, please also list the name of the City recipient.

N/A

C. CERTIFICATION OF STATUS AS FINANCIAL INSTITUTION

1. The Disclosing Party certifies that the Disclosing Party (check one)

[ ] is [✓] is not

a "financial institution" as defined in Section 2-32-455(b) of the Municipal Code.

2. If the Disclosing Party IS a financial institution, then the Disclosing Party pledges:

"We are not and will not become a predatory lender as defined in Chapter 2-32 of the Municipal Code. We further pledge that none of our affiliates is, and none of them will become, a predatory lender as defined in Chapter 2-32 of the Municipal Code. We understand that becoming a predatory lender or becoming an affiliate of a predatory lender may result in the loss of the privilege of doing business with the City."

If the Disclosing Party is unable to make this pledge because it or any of its affiliates (as defined in Section 2-32-455(b) of the Municipal Code) is a predatory lender within the meaning of Chapter 2-32 of the Municipal Code, explain here (attach additional pages if necessary):

If the letters "NA," the word "None," or no response appears on the lines above, it will be conclusively presumed that the Disclosing Party certified to the above statements.

D. CERTIFICATION REGARDING INTEREST IN CITY BUSINESS

Any words or terms that are defined in Chapter 2-156 of the Municipal Code have the same meanings when used in this Part D.

1. In accordance with Section 2-156-110 of the Municipal Code: Does any official or employee of the City have a financial interest in his or her own name or in the name of any other person or entity in the Matter?

[ ] Yes [✓] No

NOTE: If you checked "Yes" to Item D.1., proceed to Items D.2. and D.3. If you checked "No" to Item D.1., proceed to Part E.

2. Unless sold pursuant to a process of competitive bidding, or otherwise permitted, no City elected official or employee shall have a financial interest in his or her own name or in the name of any other person or entity in the purchase of any property that (i) belongs to the City, or (ii) is sold for taxes or assessments, or (iii) is sold by virtue of legal process at the suit of the City (collectively, "City Property Sale"). Compensation for property taken pursuant to the City's eminent domain power does not constitute a financial interest within the meaning of this Part D.

Does the Matter involve a City Property Sale?

[ ] Yes [✓] No

3. If you checked "Yes" to Item D.1., provide the names and business addresses of the City officials or employees having such interest and identify the nature of such interest:

Name	Business Address	Nature of Interest

4. The Disclosing Party further certifies that no prohibited financial interest in the Matter will be acquired by any City official or employee.

E. CERTIFICATION REGARDING SLAVERY ERA BUSINESS

Please check either 1. or 2. below. If the Disclosing Party checks 2., the Disclosing Party must disclose below or in an attachment to this EDS all information required by paragraph 2. Failure to

comply with these disclosure requirements may make any contract entered into with the City in connection with the Matter voidable by the City.

X 1. The Disclosing Party verifies that the Disclosing Party has searched any and all records of the Disclosing Party and any and all predecessor entities regarding records of investments or profits from slavery or slaveholder insurance policies during the slavery era (including insurance policies issued to slaveholders that provided coverage for damage to or injury or death of their slaves), and the Disclosing Party has found no such records.

____2. The Disclosing Party verifies that, as a result of conducting the search in step 1 above, the Disclosing Party has found records of investments or profits from slavery or slaveholder insurance policies. The Disclosing Party verifies that the following constitutes full disclosure of all such records, including the names of any and all slaves or slaveholders described in those records:

SECTION VI -- CERTIFICATIONS FOR FEDERALLY FUNDED MATTERS

NOTE: If the Matter is federally funded, complete this Section VI. **If the Matter is not federally funded**, proceed to Section VII. For purposes of this Section VI, tax credits allocated by the City and proceeds of debt obligations of the City are not federal funding.

A. CERTIFICATION REGARDING LOBBYING

1. List below the names of all persons or entities registered under the federal Lobbying Disclosure Act of 1995 who have made lobbying contacts on behalf of the Disclosing Party with respect to the Matter: (Add sheets if necessary):

N/A

(If no explanation appears or begins on the lines above, or if the letters "NA" or if the word "None" appear, it will be conclusively presumed that the Disclosing Party means that NO persons or entities registered under the Lobbying Disclosure Act of 1995 have made lobbying contacts on behalf of the Disclosing Party with respect to the Matter.)

2. The Disclosing Party has not spent and will not expend any federally appropriated funds to pay any person or entity listed in Paragraph A.1. above for his or her lobbying activities or to pay any person or entity to influence or attempt to influence an officer or employee of any agency, as defined by applicable federal law, a member of Congress, an officer or employee of Congress, or an employee of a member of Congress, in connection with the award of any federally funded contract, making any federally funded grant or loan, entering into any cooperative agreement, or to extend, continue, renew, amend, or modify any federally funded contract, grant, loan, or cooperative agreement.

3. The Disclosing Party will submit an updated certification at the end of each calendar quarter in which there occurs any event that materially affects the accuracy of the statements and information set forth in paragraphs A.1. and A.2. above.

4. The Disclosing Party certifies that either: (i) it is not an organization described in section 501(c)(4) of the Internal Revenue Code of 1986; or (ii) it is an organization described in section 501(c)(4) of the Internal Revenue Code of 1986 but has not engaged and will not engage in "Lobbying Activities".

5. If the Disclosing Party is the Applicant, the Disclosing Party must obtain certifications equal in form and substance to paragraphs A.1. through A.4. above from all subcontractors before it awards any subcontract and the Disclosing Party must maintain all such subcontractors' certifications for the duration of the Matter and must make such certifications promptly available to the City upon request.

B. CERTIFICATION REGARDING EQUAL EMPLOYMENT OPPORTUNITY

If the Matter is federally funded, federal regulations require the Applicant and all proposed subcontractors to submit the following information with their bids or in writing at the outset of negotiations.

Is the Disclosing Party the Applicant?

[ ] Yes [✓] No

If "Yes," answer the three questions below:

1. Have you developed and do you have on file affirmative action programs pursuant to applicable federal regulations? (See 41 CFR Part 60-2.)
[ ] Yes [ ] No

2. Have you filed with the Joint Reporting Committee, the Director of the Office of Federal Contract Compliance Programs, or the Equal Employment Opportunity Commission all reports due under the applicable filing requirements?
[ ] Yes [ ] No

3. Have you participated in any previous contracts or subcontracts subject to the equal opportunity clause?
[ ] Yes [ ] No

If you checked "No" to question 1. or 2. above, please provide an explanation:

_____

_____

SECTION VII -- ACKNOWLEDGMENTS, CONTRACT INCORPORATION, COMPLIANCE, PENALTIES, DISCLOSURE

The Disclosing Party understands and agrees that:

A. The certifications, disclosures, and acknowledgments contained in this EDS will become part of any contract or other agreement between the Applicant and the City in connection with the Matter, whether procurement, City assistance, or other City action, and are material inducements to the City's execution of any contract or taking other action with respect to the Matter. The Disclosing Party understands that it must comply with all statutes, ordinances, and regulations on which this EDS is based.

B. The City's Governmental Ethics and Campaign Financing Ordinances, Chapters 2-156 and 2-164 of the Municipal Code, impose certain duties and obligations on persons or entities seeking City contracts, work, business, or transactions. The full text of these ordinances and a training program is available on line at www.cityofchicago.org/Ethics, and may also be obtained from the City's Board of Ethics, 740 N.

Sedgwick St., Suite 500, Chicago, IL 60610, (312) 744-9660. The Disclosing Party must comply fully with the applicable ordinances.

C. If the City determines that any information provided in this EDS is false, incomplete or inaccurate, any contract or other agreement in connection with which it is submitted may be rescinded or be void or voidable, and the City may pursue any remedies under the contract or agreement (if not rescinded or void), at law, or in equity, including terminating the Disclosing Party's participation in the Matter and/or declining to allow the Disclosing Party to participate in other transactions with the City. Remedies at law for a false statement of material fact may include incarceration and an award to the City of treble damages.

D. It is the City's policy to make this document available to the public on its Internet site and/or upon request. Some or all of the information provided on this EDS and any attachments to this EDS may be made available to the public on the Internet, in response to a Freedom of Information Act request, or otherwise. By completing and signing this EDS, the Disclosing Party waives and releases any possible rights or claims which it may have against the City in connection with the public release of information contained in this EDS and also authorizes the City to verify the accuracy of any information submitted in this EDS.

E. The information provided in this EDS must be kept current. In the event of changes, the Disclosing Party must supplement this EDS up to the time the City takes action on the Matter. If the Matter is a contract being handled by the City's Department of Procurement Services, the Disclosing Party must update this EDS as the contract requires. **NOTE:** With respect to Matters subject to Article I of Chapter 1-23 of the Municipal Code (imposing **PERMANENT INELIGIBILITY** for certain specified offenses), the information provided herein regarding eligibility must be kept current for a longer period, as required by Chapter 1-23 and Section 2-154-020 of the Municipal Code.

The Disclosing Party represents and warrants that:

F.1. The Disclosing Party is not delinquent in the payment of any tax administered by the Illinois Department of Revenue, nor are the Disclosing Party or its Affiliated Entities delinquent in paying any fine, fee, tax or other charge owed to the City. This includes, but is not limited to, all water charges, sewer charges, license fees, parking tickets, property taxes or sales taxes.

F.2 If the Disclosing Party is the Applicant, the Disclosing Party and its Affiliated Entities will not use, nor permit their subcontractors to use, any facility listed by the U.S. E.P.A. on the federal Excluded Parties List System ("EPLS") maintained by the U. S. General Services Administration.

F.3 If the Disclosing Party is the Applicant, the Disclosing Party will obtain from any contractors/subcontractors hired or to be hired in connection with the Matter certifications equal in form and substance to those in F.1. and F.2. above and will not, without the prior written consent of the City, use any such contractor/subcontractor that does not provide such certifications or that the Disclosing Party has reason to believe has not provided or cannot provide truthful certifications.

NOTE: If the Disclosing Party cannot certify as to any of the items in F.1., F.2. or F.3. above, an explanatory statement must be attached to this EDS.

CERTIFICATION

Under penalty of perjury, the person signing below: (1) warrants that he/she is authorized to execute this EDS and Appendix A (if applicable) on behalf of the Disclosing Party, and (2) warrants that all certifications and statements contained in this EDS and Appendix A (if applicable) are true, accurate and complete as of the date furnished to the City.

CLARK 800 PARTNERS LLC
(Print or type name of Disclosing Party)

By: _____
(Sign here)

ALEX SAMOYLOVICH
(Print or type name of person signing)

MANAGER OF CEDAR STREET CAPITAL PARTNERS, LLC, MANAGER OF CLARK 800 PARTNERS LL
(Print or type title of person signing)

Signed and sworn to before me on (date) June 3, 2015
at Cook County, ILLINOIS (state).

Scott G. Perdue Notary Public.

Commission expires: 4/26/2017.

"OFFICIAL SEAL"
Scott G Perdue
Notary Public, State of Illinois
My Commission Expires 4/26/2017

CITY OF CHICAGO
ECONOMIC DISCLOSURE STATEMENT AND AFFIDAVIT
APPENDIX A

FAMILIAL RELATIONSHIPS WITH ELECTED CITY OFFICIALS AND DEPARTMENT HEADS

This Appendix is to be completed only by (a) the Applicant, and (b) any legal entity which has a direct ownership interest in the Applicant exceeding 7.5 percent. It is not to be completed by any legal entity which has only an indirect ownership interest in the Applicant.

Under Municipal Code Section 2-154-015, the Disclosing Party must disclose whether such Disclosing Party or any "Applicable Party" or any Spouse or Domestic Partner thereof currently has a "familial relationship" with any elected city official or department head. A "familial relationship" exists if, as of the date this EDS is signed, the Disclosing Party or any "Applicable Party" or any Spouse or Domestic Partner thereof is related to the mayor, any alderman, the city clerk, the city treasurer or any city department head as spouse or domestic partner or as any of the following, whether by blood or adoption: parent, child, brother or sister, aunt or uncle, niece or nephew, grandparent, grandchild, father-in-law, mother-in-law, son-in-law, daughter-in-law, stepfather or stepmother, stepson or stepdaughter, stepbrother or stepsister or half-brother or half-sister.

"Applicable Party" means (1) all executive officers of the Disclosing Party listed in Section II.B.1.a., if the Disclosing Party is a corporation; all partners of the Disclosing Party, if the Disclosing Party is a general partnership; all general partners and limited partners of the Disclosing Party, if the Disclosing Party is a limited partnership; all managers, managing members and members of the Disclosing Party, if the Disclosing Party is a limited liability company; (2) all principal officers of the Disclosing Party; and (3) any person having more than a 7.5 percent ownership interest in the Disclosing Party. "Principal officers" means the president, chief operating officer, executive director, chief financial officer, treasurer or secretary of a legal entity or any person exercising similar authority.

Does the Disclosing Party or any "Applicable Party" or any Spouse or Domestic Partner thereof currently have a "familial relationship" with an elected city official or department head?

[ ] Yes [X] No

If yes, please identify below (1) the name and title of such person, (2) the name of the legal entity to which such person is connected; (3) the name and title of the elected city official or department head to whom such person has a familial relationship, and (4) the precise nature of such familial relationship.

_____

_____

_____

CITY OF CHICAGO
ECONOMIC DISCLOSURE STATEMENT AND AFFIDAVIT
APPENDIX B

BUILDING CODE SCOFFLAW/PROBLEM LANDLORD CERTIFICATION

This Appendix is to be completed only by (a) the Applicant, and (b) any legal entity which has a direct ownership interest in the Applicant exceeding 7.5 percent (an "Owner"). It is not to be completed by any legal entity which has only an indirect ownership interest in the Applicant.

1. Pursuant to Municipal Code Section 2-154-010, is the Applicant or any Owner identified as a building code scofflaw or problem landlord pursuant to Section 2-92-416 of the Municipal Code?

☐ Yes ☒ No

2. If the Applicant is a legal entity publicly traded on any exchange, is any officer or director of the Applicant identified as a building code scofflaw or problem landlord pursuant to Section 2-92-416 of the Municipal Code?

☐ Yes ☐ No ☒ Not Applicable

3. If yes to (1) or (2) above, please identify below the name of the person or legal entity identified as a building code scofflaw or problem landlord and the address of the building or buildings to which the pertinent code violations apply.

_____

_____

_____

FILLING OUT THIS APPENDIX B CONSTITUTES ACKNOWLEDGMENT AND AGREEMENT THAT THIS APPENDIX B IS INCORPORATED BY REFERENCE INTO, AND MADE A PART OF, THE ASSOCIATED EDS, AND THAT THE REPRESENTATIONS MADE IN THIS APPENDIX B ARE SUBJECT TO THE CERTIFICATION MADE UNDER PENALTY OF PERJURY ON PAGE 12 OF THE ASSOCIATED EDS.

CITY OF CHICAGO
ECONOMIC DISCLOSURE STATEMENT
AND AFFIDAVIT

SECTION I -- GENERAL INFORMATION

A. Legal name of the Disclosing Party submitting this EDS. Include d/b/a/ if applicable:

CLY BOURAJ COMMONS LLC

Check ONE of the following three boxes:

Indicate whether the Disclosing Party submitting this EDS is:

1. [X] the Applicant 51 % OWNER OF 800 N. CLARK, CHICAGO, IL AS TENANT IN COMMON
   OR
2. [ ] a legal entity holding a direct or indirect interest in the Applicant. State the legal name of the Applicant in which the Disclosing Party holds an interest: _____
   OR
3. [ ] a legal entity with a right of control (see Section II.B.1.) State the legal name of the entity in which the Disclosing Party holds a right of control: _____

B. Business address of the Disclosing Party: 1025 W. SUNNYSIDE AVE, 3RD FLOOR
CHICAGO, IL 60640

C. Telephone: 312-506-3203 Fax: 312-216-0718 Email: asamoylovich@cedarst.com

D. Name of contact person: ALEX SAMOYLOVICH

E. Federal Employer Identification No. (if you have one): _____

F. Brief description of contract, transaction or other undertaking (referred to below as the "Matter") to which this EDS pertains. (Include project number and location of property, if applicable):

APPLICATION - PERMIT FEE WAIVER LANDMARK BLDG - 800-812 N. CLARK ST

G. Which City agency or department is requesting this EDS? DEPT. OF PLANNING & DEVELOPMENT HISTORIC PRESERVATION DIVISION

If the Matter is a contract being handled by the City's Department of Procurement Services, please complete the following:

Specification # _____ and Contract # _____

SECTION II -- DISCLOSURE OF OWNERSHIP INTERESTS

A. NATURE OF THE DISCLOSING PARTY

1. Indicate the nature of the Disclosing Party:

[ ] Person
[ ] Publicly registered business corporation
[ ] Privately held business corporation
[ ] Sole proprietorship
[ ] General partnership
[ ] Limited partnership
[ ] Trust
[X] Limited liability company
[ ] Limited liability partnership
[ ] Joint venture
[ ] Not-for-profit corporation
(Is the not-for-profit corporation also a 501(c)(3))?
[ ] Yes [ ] No
[ ] Other (please specify)

2. For legal entities, the state (or foreign country) of incorporation or organization, if applicable:

ILLINOIS

3. For legal entities not organized in the State of Illinois: Has the organization registered to do business in the State of Illinois as a foreign entity?

[ ] Yes [ ] No [✓] N/A

B. IF THE DISCLOSING PARTY IS A LEGAL ENTITY:

1. List below the full names and titles of all executive officers and all directors of the entity. **NOTE:** For not-for-profit corporations, also list below all members, if any, which are legal entities. If there are no such members, write "no members." For trusts, estates or other similar entities, list below the legal titleholder(s).

If the entity is a general partnership, limited partnership, limited liability company, limited liability partnership or joint venture, list below the name and title of each general partner, managing member, manager or any other person or entity that controls the day-to-day management of the Disclosing Party. **NOTE**: Each legal entity listed below must submit an EDS on its own behalf.

Name	Title
CEDAR STREET CAPITAL PARTNERS LLC	MANAGER

2. Please provide the following information concerning each person or entity having a direct or indirect beneficial interest (including ownership) in excess of 7.5% of the Disclosing Party. Examples of such an interest include shares in a corporation, partnership interest in a partnership or joint venture,

interest of a member or manager in a limited liability company, or interest of a beneficiary of a trust, estate or other similar entity. If none, state "None." **NOTE**: Pursuant to Section 2-154-030 of the Municipal Code of Chicago ("Municipal Code"), the City may require any such additional information from any applicant which is reasonably intended to achieve full disclosure.

Name	Business Address	Percentage Interest in the Disclosing Party
CEDAR STREET CAPITAL PARTNERS II LLC		100%
	1025 W. SUNNYSIDE AVE 3rd FL	
	CHGO, IL 60640	

SECTION III -- BUSINESS RELATIONSHIPS WITH CITY ELECTED OFFICIALS

Has the Disclosing Party had a "business relationship," as defined in Chapter 2-156 of the Municipal Code, with any City elected official in the 12 months before the date this EDS is signed?

[ ] Yes [✓] No

If yes, please identify below the name(s) of such City elected official(s) and describe such relationship(s):

SECTION IV -- DISCLOSURE OF SUBCONTRACTORS AND OTHER RETAINED PARTIES

The Disclosing Party must disclose the name and business address of each subcontractor, attorney, lobbyist, accountant, consultant and any other person or entity whom the Disclosing Party has retained or expects to retain in connection with the Matter, as well as the nature of the relationship, and the total amount of the fees paid or estimated to be paid. The Disclosing Party is not required to disclose employees who are paid solely through the Disclosing Party's regular payroll.

"Lobbyist" means any person or entity who undertakes to influence any legislative or administrative action on behalf of any person or entity other than: (1) a not-for-profit entity, on an unpaid basis, or (2) himself. "Lobbyist" also means any person or entity any part of whose duties as an employee of another includes undertaking to influence any legislative or administrative action.

If the Disclosing Party is uncertain whether a disclosure is required under this Section, the Disclosing Party must either ask the City whether disclosure is required or make the disclosure.

Name (indicate whether retained or anticipated to be retained)	Business Address	Relationship to Disclosing Party (subcontractor, attorney, lobbyist, etc.)	Fees (indicate whether paid or estimated.) **NOTE:** "hourly rate" or "t.b.d." is not an acceptable response.
DASPIN & AUMENT	227 W. MONROE #3500, CHGO, IL 60606	ATTORNEY	$2,000
METHOD CONSTRUCTION	1025 W. SUMMERSIDE 3RD FL, CHGO, IL 60640	GENERAL CONTRACTOR	$585,000
HARTSHORNE PLUNKARD	282 N. CARPENTAR ST, CHGO, IL 60607	ARCHITECT	$ 380,000

(Add sheets if necessary)

[ ] Check here if the Disclosing Party has not retained, nor expects to retain, any such persons or entities.

SECTION V -- CERTIFICATIONS

A. COURT-ORDERED CHILD SUPPORT COMPLIANCE

Under Municipal Code Section 2-92-415, substantial owners of business entities that contract with the City must remain in compliance with their child support obligations throughout the contract's term.

Has any person who directly or indirectly owns 10% or more of the Disclosing Party been declared in arrearage on any child support obligations by any Illinois court of competent jurisdiction?

[ ] Yes [X] No [ ] No person directly or indirectly owns 10% or more of the Disclosing Party.

If "Yes," has the person entered into a court-approved agreement for payment of all support owed and is the person in compliance with that agreement?

[ ] Yes [ ] No

B. FURTHER CERTIFICATIONS

1. Pursuant to Municipal Code Chapter 1-23, Article I ("Article I")(which the Applicant should consult for defined terms (e.g., "doing business") and legal requirements), if the Disclosing Party submitting this EDS is the Applicant and is doing business with the City, then the Disclosing Party certifies as follows: (i) neither the Applicant nor any controlling person is currently indicted or charged with, or has admitted guilt of, or has ever been convicted of, or placed under supervision for, any criminal offense involving actual, attempted, or conspiracy to commit bribery, theft, fraud, forgery, perjury, dishonesty or deceit against an officer or employee of the City or any sister agency; and (ii) the Applicant understands and acknowledges that compliance with Article I is a continuing requirement for doing business with the City. NOTE: If Article I applies to the Applicant, the permanent compliance timeframe in Article I supersedes some five-year compliance timeframes in certifications 2 and 3 below.

2. The Disclosing Party and, if the Disclosing Party is a legal entity, all of those persons or entities identified in Section II.B.1. of this EDS:

a. are not presently debarred, suspended, proposed for debarment, declared ineligible or voluntarily excluded from any transactions by any federal, state or local unit of government;

b. have not, within a five-year period preceding the date of this EDS, been convicted of a criminal offense, adjudged guilty, or had a civil judgment rendered against them in connection with: obtaining, attempting to obtain, or performing a public (federal, state or local) transaction or contract under a public transaction; a violation of federal or state antitrust statutes; fraud; embezzlement; theft; forgery; bribery; falsification or destruction of records; making false statements; or receiving stolen property;

c. are not presently indicted for, or criminally or civilly charged by, a governmental entity (federal, state or local) with committing any of the offenses set forth in clause B.2.b. of this Section V;

d. have not, within a five-year period preceding the date of this EDS, had one or more public transactions (federal, state or local) terminated for cause or default; and

e. have not, within a five-year period preceding the date of this EDS, been convicted, adjudged guilty, or found liable in a civil proceeding, or in any criminal or civil action, including actions concerning environmental violations, instituted by the City or by the federal government, any state, or any other unit of local government.

3. The certifications in subparts 3, 4 and 5 concern:

• the Disclosing Party;
• any "Contractor" (meaning any contractor or subcontractor used by the Disclosing Party in connection with the Matter, including but not limited to all persons or legal entities disclosed under Section IV, "Disclosure of Subcontractors and Other Retained Parties");
• any "Affiliated Entity" (meaning a person or entity that, directly or indirectly: controls the Disclosing Party, is controlled by the Disclosing Party, or is, with the Disclosing Party, under common control of another person or entity. Indicia of control include, without limitation: interlocking management or ownership; identity of interests among family members, shared facilities and equipment; common use of employees; or organization of a business entity following the ineligibility of a business entity to do business with federal or state or local government, including the City, using substantially the same management, ownership, or principals as the ineligible entity); with respect to Contractors, the term Affiliated Entity means a person or entity that directly or indirectly controls the Contractor, is controlled by it, or, with the Contractor, is under common control of another person or entity;
• any responsible official of the Disclosing Party, any Contractor or any Affiliated Entity or any other official, agent or employee of the Disclosing Party, any Contractor or any Affiliated Entity, acting pursuant to the direction or authorization of a responsible official of the Disclosing Party, any Contractor or any Affiliated Entity (collectively "Agents").

Neither the Disclosing Party, nor any Contractor, nor any Affiliated Entity of either the Disclosing Party or any Contractor nor any Agents have, during the five years before the date this EDS is signed, or, with respect to a Contractor, an Affiliated Entity, or an Affiliated Entity of a Contractor during the five years before the date of such Contractor's or Affiliated Entity's contract or engagement in connection with the Matter:

a. bribed or attempted to bribe, or been convicted or adjudged guilty of bribery or attempting to bribe, a public officer or employee of the City, the State of Illinois, or any agency of the federal government or of any state or local government in the United States of America, in that officer's or employee's official capacity;

b. agreed or colluded with other bidders or prospective bidders, or been a party to any such agreement, or been convicted or adjudged guilty of agreement or collusion among bidders or prospective bidders, in restraint of freedom of competition by agreement to bid a fixed price or otherwise; or

c. made an admission of such conduct described in a. or b. above that is a matter of record, but have not been prosecuted for such conduct; or

d. violated the provisions of Municipal Code Section 2-92-610 (Living Wage Ordinance).

4. Neither the Disclosing Party, Affiliated Entity or Contractor, or any of their employees, officials, agents or partners, is barred from contracting with any unit of state or local government as a result of engaging in or being convicted of (1) bid-rigging in violation of 720 ILCS 5/33E-3; (2) bid-rotating in violation of 720 ILCS 5/33E-4; or (3) any similar offense of any state or of the United States of America that contains the same elements as the offense of bid-rigging or bid-rotating.

5. Neither the Disclosing Party nor any Affiliated Entity is listed on any of the following lists maintained by the Office of Foreign Assets Control of the U.S. Department of the Treasury or the Bureau of Industry and Security of the U.S. Department of Commerce or their successors: the Specially Designated Nationals List, the Denied Persons List, the Unverified List, the Entity List and the Debarred List.

6. The Disclosing Party understands and shall comply with the applicable requirements of Chapters 2-55 (Legislative Inspector General), 2-56 (Inspector General) and 2-156 (Governmental Ethics) of the Municipal Code.

7. If the Disclosing Party is unable to certify to any of the above statements in this Part B (Further Certifications), the Disclosing Party must explain below:

N/A

If the letters "NA," the word "None," or no response appears on the lines above, it will be conclusively presumed that the Disclosing Party certified to the above statements.

8. To the best of the Disclosing Party's knowledge after reasonable inquiry, the following is a complete list of all current employees of the Disclosing Party who were, at any time during the 12-month period preceding the execution date of this EDS, an employee, or elected or appointed official, of the City of Chicago (if none, indicate with "N/A" or "none").

N/A

9. To the best of the Disclosing Party's knowledge after reasonable inquiry, the following is a complete list of all gifts that the Disclosing Party has given or caused to be given, at any time during the 12-month period preceding the execution date of this EDS, to an employee, or elected or appointed official, of the City of Chicago. For purposes of this statement, a "gift" does not include: (i) anything made generally available to City employees or to the general public, or (ii) food or drink provided in the course of official City business and having a retail value of less than $20 per recipient (if none, indicate with "N/A" or "none"). As to any gift listed below, please also list the name of the City recipient.

N/A

C. CERTIFICATION OF STATUS AS FINANCIAL INSTITUTION

1. The Disclosing Party certifies that the Disclosing Party (check one)

[ ] is [✓] is not

a "financial institution" as defined in Section 2-32-455(b) of the Municipal Code.

2. If the Disclosing Party IS a financial institution, then the Disclosing Party pledges:

"We are not and will not become a predatory lender as defined in Chapter 2-32 of the Municipal Code. We further pledge that none of our affiliates is, and none of them will become, a predatory lender as defined in Chapter 2-32 of the Municipal Code. We understand that becoming a predatory lender or becoming an affiliate of a predatory lender may result in the loss of the privilege of doing business with the City."

If the Disclosing Party is unable to make this pledge because it or any of its affiliates (as defined in Section 2-32-455(b) of the Municipal Code) is a predatory lender within the meaning of Chapter 2-32 of the Municipal Code, explain here (attach additional pages if necessary):

If the letters "NA," the word "None," or no response appears on the lines above, it will be conclusively presumed that the Disclosing Party certified to the above statements.

D. CERTIFICATION REGARDING INTEREST IN CITY BUSINESS

Any words or terms that are defined in Chapter 2-156 of the Municipal Code have the same meanings when used in this Part D.

1. In accordance with Section 2-156-110 of the Municipal Code: Does any official or employee of the City have a financial interest in his or her own name or in the name of any other person or entity in the Matter?

[ ] Yes [X] No

NOTE: If you checked "Yes" to Item D.1., proceed to Items D.2. and D.3. If you checked "No" to Item D.1., proceed to Part E.

2. Unless sold pursuant to a process of competitive bidding, or otherwise permitted, no City elected official or employee shall have a financial interest in his or her own name or in the name of any other person or entity in the purchase of any property that (i) belongs to the City, or (ii) is sold for taxes or assessments, or (iii) is sold by virtue of legal process at the suit of the City (collectively, "City Property Sale"). Compensation for property taken pursuant to the City's eminent domain power does not constitute a financial interest within the meaning of this Part D.

Does the Matter involve a City Property Sale?

[ ] Yes [X] No

3. If you checked "Yes" to Item D.1., provide the names and business addresses of the City officials or employees having such interest and identify the nature of such interest:

Name	Business Address	Nature of Interest

4. The Disclosing Party further certifies that no prohibited financial interest in the Matter will be acquired by any City official or employee.

E. CERTIFICATION REGARDING SLAVERY ERA BUSINESS

Please check either 1. or 2. below. If the Disclosing Party checks 2., the Disclosing Party must disclose below or in an attachment to this EDS all information required by paragraph 2. Failure to

comply with these disclosure requirements may make any contract entered into with the City in connection with the Matter voidable by the City.

X 1. The Disclosing Party verifies that the Disclosing Party has searched any and all records of the Disclosing Party and any and all predecessor entities regarding records of investments or profits from slavery or slaveholder insurance policies during the slavery era (including insurance policies issued to slaveholders that provided coverage for damage to or injury or death of their slaves), and the Disclosing Party has found no such records.

____2. The Disclosing Party verifies that, as a result of conducting the search in step 1 above, the Disclosing Party has found records of investments or profits from slavery or slaveholder insurance policies. The Disclosing Party verifies that the following constitutes full disclosure of all such records, including the names of any and all slaves or slaveholders described in those records:

_____

_____

_____

_____

SECTION VI -- CERTIFICATIONS FOR FEDERALLY FUNDED MATTERS

NOTE: If the Matter is federally funded, complete this Section VI. **If the Matter is not federally funded**, proceed to Section VII. For purposes of this Section VI, tax credits allocated by the City and proceeds of debt obligations of the City are not federal funding.

A. CERTIFICATION REGARDING LOBBYING

1. List below the names of all persons or entities registered under the federal Lobbying Disclosure Act of 1995 who have made lobbying contacts on behalf of the Disclosing Party with respect to the Matter: (Add sheets if necessary):

N/A

(If no explanation appears or begins on the lines above, or if the letters "NA" or if the word "None" appear, it will be conclusively presumed that the Disclosing Party means that NO persons or entities registered under the Lobbying Disclosure Act of 1995 have made lobbying contacts on behalf of the Disclosing Party with respect to the Matter.)

2. The Disclosing Party has not spent and will not expend any federally appropriated funds to pay any person or entity listed in Paragraph A.1. above for his or her lobbying activities or to pay any person or entity to influence or attempt to influence an officer or employee of any agency, as defined by applicable federal law, a member of Congress, an officer or employee of Congress, or an employee of a member of Congress, in connection with the award of any federally funded contract, making any federally funded grant or loan, entering into any cooperative agreement, or to extend, continue, renew, amend, or modify any federally funded contract, grant, loan, or cooperative agreement.

3. The Disclosing Party will submit an updated certification at the end of each calendar quarter in which there occurs any event that materially affects the accuracy of the statements and information set forth in paragraphs A.1. and A.2. above.

4. The Disclosing Party certifies that either: (i) it is not an organization described in section 501(c)(4) of the Internal Revenue Code of 1986; or (ii) it is an organization described in section 501(c)(4) of the Internal Revenue Code of 1986 but has not engaged and will not engage in "Lobbying Activities".

5. If the Disclosing Party is the Applicant, the Disclosing Party must obtain certifications equal in form and substance to paragraphs A.1. through A.4. above from all subcontractors before it awards any subcontract and the Disclosing Party must maintain all such subcontractors' certifications for the duration of the Matter and must make such certifications promptly available to the City upon request.

B. CERTIFICATION REGARDING EQUAL EMPLOYMENT OPPORTUNITY

If the Matter is federally funded, federal regulations require the Applicant and all proposed subcontractors to submit the following information with their bids or in writing at the outset of negotiations.

Is the Disclosing Party the Applicant?

[ ] Yes [✓] No

If "Yes," answer the three questions below:

1. Have you developed and do you have on file affirmative action programs pursuant to applicable federal regulations? (See 41 CFR Part 60-2.)
[ ] Yes [ ] No

2. Have you filed with the Joint Reporting Committee, the Director of the Office of Federal Contract Compliance Programs, or the Equal Employment Opportunity Commission all reports due under the applicable filing requirements?
[ ] Yes [ ] No

3. Have you participated in any previous contracts or subcontracts subject to the equal opportunity clause?
[ ] Yes [ ] No

If you checked "No" to question 1. or 2. above, please provide an explanation:

_____

_____

SECTION VII -- ACKNOWLEDGMENTS, CONTRACT INCORPORATION, COMPLIANCE, PENALTIES, DISCLOSURE

The Disclosing Party understands and agrees that:

A. The certifications, disclosures, and acknowledgments contained in this EDS will become part of any contract or other agreement between the Applicant and the City in connection with the Matter, whether procurement, City assistance, or other City action, and are material inducements to the City's execution of any contract or taking other action with respect to the Matter. The Disclosing Party understands that it must comply with all statutes, ordinances, and regulations on which this EDS is based.

B. The City's Governmental Ethics and Campaign Financing Ordinances, Chapters 2-156 and 2-164 of the Municipal Code, impose certain duties and obligations on persons or entities seeking City contracts, work, business, or transactions. The full text of these ordinances and a training program is available on line at www.cityofchicago.org/Ethics, and may also be obtained from the City's Board of Ethics, 740 N.

Sedgwick St., Suite 500, Chicago, IL 60610, (312) 744-9660. The Disclosing Party must comply fully with the applicable ordinances.

C. If the City determines that any information provided in this EDS is false, incomplete or inaccurate, any contract or other agreement in connection with which it is submitted may be rescinded or be void or voidable, and the City may pursue any remedies under the contract or agreement (if not rescinded or void), at law, or in equity, including terminating the Disclosing Party's participation in the Matter and/or declining to allow the Disclosing Party to participate in other transactions with the City. Remedies at law for a false statement of material fact may include incarceration and an award to the City of treble damages.

D. It is the City's policy to make this document available to the public on its Internet site and/or upon request. Some or all of the information provided on this EDS and any attachments to this EDS may be made available to the public on the Internet, in response to a Freedom of Information Act request, or otherwise. By completing and signing this EDS, the Disclosing Party waives and releases any possible rights or claims which it may have against the City in connection with the public release of information contained in this EDS and also authorizes the City to verify the accuracy of any information submitted in this EDS.

E. The information provided in this EDS must be kept current. In the event of changes, the Disclosing Party must supplement this EDS up to the time the City takes action on the Matter. If the Matter is a contract being handled by the City's Department of Procurement Services, the Disclosing Party must update this EDS as the contract requires. **NOTE:** With respect to Matters subject to Article I of Chapter 1-23 of the Municipal Code (imposing **PERMANENT INELIGIBILITY** for certain specified offenses), the information provided herein regarding eligibility must be kept current for a longer period, as required by Chapter 1-23 and Section 2-154-020 of the Municipal Code.

The Disclosing Party represents and warrants that:

F.1. The Disclosing Party is not delinquent in the payment of any tax administered by the Illinois Department of Revenue, nor are the Disclosing Party or its Affiliated Entities delinquent in paying any fine, fee, tax or other charge owed to the City. This includes, but is not limited to, all water charges, sewer charges, license fees, parking tickets, property taxes or sales taxes.

F.2 If the Disclosing Party is the Applicant, the Disclosing Party and its Affiliated Entities will not use, nor permit their subcontractors to use, any facility listed by the U.S. E.P.A. on the federal Excluded Parties List System ("EPLS") maintained by the U. S. General Services Administration.

F.3 If the Disclosing Party is the Applicant, the Disclosing Party will obtain from any contractors/subcontractors hired or to be hired in connection with the Matter certifications equal in form and substance to those in F.1. and F.2. above and will not, without the prior written consent of the City, use any such contractor/subcontractor that does not provide such certifications or that the Disclosing Party has reason to believe has not provided or cannot provide truthful certifications.

NOTE: If the Disclosing Party cannot certify as to any of the items in F.1., F.2. or F.3. above, an explanatory statement must be attached to this EDS.

CERTIFICATION

Under penalty of perjury, the person signing below: (1) warrants that he/she is authorized to execute this EDS and Appendix A (if applicable) on behalf of the Disclosing Party, and (2) warrants that all certifications and statements contained in this EDS and Appendix A (if applicable) are true, accurate and complete as of the date furnished to the City.

CLYBOURN COMMONS LLC
(Print or type name of Disclosing Party)

By: _____
(Sign here)

ALEX SAMOYLOVICH
(Print or type name of person signing)

MANAGER OF CEDAR STREET CAPITAL PARTNERS LLC, MANAGER OF CLYBOURN COMMONS LLC
(Print or type title of person signing)

Signed and sworn to before me on (date) June 3, 2015
at COOK County, ILLINOIS (state).

Scott G. Perdue Notary Public.

Commission expires: 4/26/2016.

"OFFICIAL SEAL"
Scott G Perdue
Notary Public, State of Illinois
My Commission Expires 4/26/2017

CLYBOURN COMMONS LLC

CITY OF CHICAGO
ECONOMIC DISCLOSURE STATEMENT AND AFFIDAVIT
APPENDIX A

FAMILIAL RELATIONSHIPS WITH ELECTED CITY OFFICIALS AND DEPARTMENT HEADS

This Appendix is to be completed only by (a) the Applicant, and (b) any legal entity which has a direct ownership interest in the Applicant exceeding 7.5 percent. It is not to be completed by any legal entity which has only an indirect ownership interest in the Applicant.

Under Municipal Code Section 2-154-015, the Disclosing Party must disclose whether such Disclosing Party or any "Applicable Party" or any Spouse or Domestic Partner thereof currently has a "familial relationship" with any elected city official or department head. A "familial relationship" exists if, as of the date this EDS is signed, the Disclosing Party or any "Applicable Party" or any Spouse or Domestic Partner thereof is related to the mayor, any alderman, the city clerk, the city treasurer or any city department head as spouse or domestic partner or as any of the following, whether by blood or adoption: parent, child, brother or sister, aunt or uncle, niece or nephew, grandparent, grandchild, father-in-law, mother-in-law, son-in-law, daughter-in-law, stepfather or stepmother, stepson or stepdaughter, stepbrother or stepsister or half-brother or half-sister.

"Applicable Party" means (1) all executive officers of the Disclosing Party listed in Section II.B.1.a., if the Disclosing Party is a corporation; all partners of the Disclosing Party, if the Disclosing Party is a general partnership; all general partners and limited partners of the Disclosing Party, if the Disclosing Party is a limited partnership; all managers, managing members and members of the Disclosing Party, if the Disclosing Party is a limited liability company; (2) all principal officers of the Disclosing Party; and (3) any person having more than a 7.5 percent ownership interest in the Disclosing Party. "Principal officers" means the president, chief operating officer, executive director, chief financial officer, treasurer or secretary of a legal entity or any person exercising similar authority.

Does the Disclosing Party or any "Applicable Party" or any Spouse or Domestic Partner thereof currently have a "familial relationship" with an elected city official or department head?

[ ] Yes [X] No

If yes, please identify below (1) the name and title of such person, (2) the name of the legal entity to which such person is connected; (3) the name and title of the elected city official or department head to whom such person has a familial relationship, and (4) the precise nature of such familial relationship.

CITY OF CHICAGO
ECONOMIC DISCLOSURE STATEMENT AND AFFIDAVIT
APPENDIX B

BUILDING CODE SCOFFLAW/PROBLEM LANDLORD CERTIFICATION

This Appendix is to be completed only by (a) the Applicant, and (b) any legal entity which has a direct ownership interest in the Applicant exceeding 7.5 percent (an "Owner"). It is not to be completed by any legal entity which has only an indirect ownership interest in the Applicant.

1. Pursuant to Municipal Code Section 2-154-010, is the Applicant or any Owner identified as a building code scofflaw or problem landlord pursuant to Section 2-92-416 of the Municipal Code?

☐ Yes ☒ No

2. If the Applicant is a legal entity publicly traded on any exchange, is any officer or director of the Applicant identified as a building code scofflaw or problem landlord pursuant to Section 2-92-416 of the Municipal Code?

☐ Yes ☐ No ☒ Not Applicable

3. If yes to (1) or (2) above, please identify below the name of the person or legal entity identified as a building code scofflaw or problem landlord and the address of the building or buildings to which the pertinent code violations apply.

_____

_____

_____

FILLING OUT THIS APPENDIX B CONSTITUTES ACKNOWLEDGMENT AND AGREEMENT THAT THIS APPENDIX B IS INCORPORATED BY REFERENCE INTO, AND MADE A PART OF, THE ASSOCIATED EDS, AND THAT THE REPRESENTATIONS MADE IN THIS APPENDIX B ARE SUBJECT TO THE CERTIFICATION MADE UNDER PENALTY OF PERJURY ON PAGE 12 OF THE ASSOCIATED EDS.

CITY OF CHICAGO
ECONOMIC DISCLOSURE STATEMENT
AND AFFIDAVIT

SECTION I -- GENERAL INFORMATION

A. Legal name of the Disclosing Party submitting this EDS. Include d/b/a/ if applicable:

CEDAR STREET CAPITAL PARTNERS II LLC

Check ONE of the following three boxes:

Indicate whether the Disclosing Party submitting this EDS is:

1. [ ] the Applicant
   OR
2. [X] a legal entity holding a direct or indirect interest in the Applicant. State the legal name of the Applicant in which the Disclosing Party holds an interest: CLYBOURN COMMONS LLC
   OR
3. [ ] a legal entity with a right of control (see Section II.B.1.) State the legal name of the entity in which the Disclosing Party holds a right of control: _____

B. Business address of the Disclosing Party: 1025 W. SUNNYSIDE AVE, 3RD FLOOR
CHICAGO, IL 60640

C. Telephone: 312-506-3203 Fax: 312-216-0718 Email: asamoylovich@cedarst.com

D. Name of contact person: ALEX SAMOYLOVICH

E. Federal Employer Identification No. (if you have one): _____

F. Brief description of contract, transaction or other undertaking (referred to below as the "Matter") to which this EDS pertains. (Include project number and location of property, if applicable):

APPLICATION - PERMIT FEE WAIVER LANDMARK BLDG - 800-812 N. CLARK ST

G. Which City agency or department is requesting this EDS? DEPT. OF PLANNING & DEVELOPMENT HISTORIC PRESERVATION DIVISION

If the Matter is a contract being handled by the City's Department of Procurement Services, please complete the following:

Specification # _____ and Contract # _____

SECTION II -- DISCLOSURE OF OWNERSHIP INTERESTS

A. NATURE OF THE DISCLOSING PARTY

1. Indicate the nature of the Disclosing Party:

[ ] Person
[ ] Publicly registered business corporation
[ ] Privately held business corporation
[ ] Sole proprietorship
[ ] General partnership
[ ] Limited partnership
[ ] Trust
[✓] Limited liability company
[ ] Limited liability partnership
[ ] Joint venture
[ ] Not-for-profit corporation
(Is the not-for-profit corporation also a 501(c)(3))?
[ ] Yes [ ] No
[ ] Other (please specify)

2. For legal entities, the state (or foreign country) of incorporation or organization, if applicable:

ILLINOIS

3. For legal entities not organized in the State of Illinois: Has the organization registered to do business in the State of Illinois as a foreign entity?

[ ] Yes [ ] No [✓] N/A

B. IF THE DISCLOSING PARTY IS A LEGAL ENTITY:

1. List below the full names and titles of all executive officers and all directors of the entity. **NOTE:** For not-for-profit corporations, also list below all members, if any, which are legal entities. If there are no such members, write "no members." For trusts, estates or other similar entities, list below the legal titleholder(s).

If the entity is a general partnership, limited partnership, limited liability company, limited liability partnership or joint venture, list below the name and title of each general partner, managing member, manager or any other person or entity that controls the day-to-day management of the Disclosing Party. **NOTE:** Each legal entity listed below must submit an EDS on its own behalf.

Name	Title
CEDAR STREET CAPITAL PARTNERS LLC	MANAGER

2. Please provide the following information concerning each person or entity having a direct or indirect beneficial interest (including ownership) in excess of 7.5% of the Disclosing Party. Examples of such an interest include shares in a corporation, partnership interest in a partnership or joint venture,

interest of a member or manager in a limited liability company, or interest of a beneficiary of a trust, estate or other similar entity. If none, state "None." **NOTE**: Pursuant to Section 2-154-030 of the Municipal Code of Chicago ("Municipal Code"), the City may require any such additional information from any applicant which is reasonably intended to achieve full disclosure.

Name	Business Address	Percentage Interest in the Disclosing Party
UPTOWN APARTMENTS LLC	290 Marshman Highland Park 60035	26.66 %
Donald Porteous	180 E Pearson #5901 CHICAGO, IL 60611	21.66 %

SECTION III -- BUSINESS RELATIONSHIPS WITH CITY ELECTED OFFICIALS

Has the Disclosing Party had a "business relationship," as defined in Chapter 2-156 of the Municipal Code, with any City elected official in the 12 months before the date this EDS is signed?

[ ] Yes [X] No

If yes, please identify below the name(s) of such City elected official(s) and describe such relationship(s):

SECTION IV -- DISCLOSURE OF SUBCONTRACTORS AND OTHER RETAINED PARTIES

The Disclosing Party must disclose the name and business address of each subcontractor, attorney, lobbyist, accountant, consultant and any other person or entity whom the Disclosing Party has retained or expects to retain in connection with the Matter, as well as the nature of the relationship, and the total amount of the fees paid or estimated to be paid. The Disclosing Party is not required to disclose employees who are paid solely through the Disclosing Party's regular payroll.

"Lobbyist" means any person or entity who undertakes to influence any legislative or administrative action on behalf of any person or entity other than: (1) a not-for-profit entity, on an unpaid basis, or (2) himself. "Lobbyist" also means any person or entity any part of whose duties as an employee of another includes undertaking to influence any legislative or administrative action.

If the Disclosing Party is uncertain whether a disclosure is required under this Section, the Disclosing Party must either ask the City whether disclosure is required or make the disclosure.

Name (indicate whether retained or anticipated to be retained)	Business Address	Relationship to Disclosing Party (subcontractor, attorney, lobbyist, etc.)	Fees (indicate whether paid or estimated.) **NOTE:** "hourly rate" or "t.b.d." is not an acceptable response.

(Add sheets if necessary)

[✓] Check here if the Disclosing Party has not retained, nor expects to retain, any such persons or entities.

SECTION V -- CERTIFICATIONS

A. COURT-ORDERED CHILD SUPPORT COMPLIANCE

Under Municipal Code Section 2-92-415, substantial owners of business entities that contract with the City must remain in compliance with their child support obligations throughout the contract's term.

Has any person who directly or indirectly owns 10% or more of the Disclosing Party been declared in arrearage on any child support obligations by any Illinois court of competent jurisdiction?

[ ] Yes [✓] No [ ] No person directly or indirectly owns 10% or more of the Disclosing Party.

If "Yes," has the person entered into a court-approved agreement for payment of all support owed and is the person in compliance with that agreement?

[ ] Yes [ ] No

B. FURTHER CERTIFICATIONS

1. Pursuant to Municipal Code Chapter 1-23, Article I ("Article I")(which the Applicant should consult for defined terms (e.g., "doing business") and legal requirements), if the Disclosing Party submitting this EDS is the Applicant and is doing business with the City, then the Disclosing Party certifies as follows: (i) neither the Applicant nor any controlling person is currently indicted or charged with, or has admitted guilt of, or has ever been convicted of, or placed under supervision for, any criminal offense involving actual, attempted, or conspiracy to commit bribery, theft, fraud, forgery, perjury, dishonesty or deceit against an officer or employee of the City or any sister agency; and (ii) the Applicant understands and acknowledges that compliance with Article I is a continuing requirement for doing business with the City. NOTE: If Article I applies to the Applicant, the permanent compliance timeframe in Article I supersedes some five-year compliance timeframes in certifications 2 and 3 below.

2. The Disclosing Party and, if the Disclosing Party is a legal entity, all of those persons or entities identified in Section II.B.1. of this EDS:

a. are not presently debarred, suspended, proposed for debarment, declared ineligible or voluntarily excluded from any transactions by any federal, state or local unit of government;

b. have not, within a five-year period preceding the date of this EDS, been convicted of a criminal offense, adjudged guilty, or had a civil judgment rendered against them in connection with: obtaining, attempting to obtain, or performing a public (federal, state or local) transaction or contract under a public transaction; a violation of federal or state antitrust statutes; fraud; embezzlement; theft; forgery; bribery; falsification or destruction of records; making false statements; or receiving stolen property;

c. are not presently indicted for, or criminally or civilly charged by, a governmental entity (federal, state or local) with committing any of the offenses set forth in clause B.2.b. of this Section V;

d. have not, within a five-year period preceding the date of this EDS, had one or more public transactions (federal, state or local) terminated for cause or default; and

e. have not, within a five-year period preceding the date of this EDS, been convicted, adjudged guilty, or found liable in a civil proceeding, or in any criminal or civil action, including actions concerning environmental violations, instituted by the City or by the federal government, any state, or any other unit of local government.

3. The certifications in subparts 3, 4 and 5 concern:

• the Disclosing Party;
• any "Contractor" (meaning any contractor or subcontractor used by the Disclosing Party in connection with the Matter, including but not limited to all persons or legal entities disclosed under Section IV, "Disclosure of Subcontractors and Other Retained Parties");
• any "Affiliated Entity" (meaning a person or entity that, directly or indirectly: controls the Disclosing Party, is controlled by the Disclosing Party, or is, with the Disclosing Party, under common control of another person or entity. Indicia of control include, without limitation: interlocking management or ownership; identity of interests among family members, shared facilities and equipment; common use of employees; or organization of a business entity following the ineligibility of a business entity to do business with federal or state or local government, including the City, using substantially the same management, ownership, or principals as the ineligible entity); with respect to Contractors, the term Affiliated Entity means a person or entity that directly or indirectly controls the Contractor, is controlled by it, or, with the Contractor, is under common control of another person or entity;
• any responsible official of the Disclosing Party, any Contractor or any Affiliated Entity or any other official, agent or employee of the Disclosing Party, any Contractor or any Affiliated Entity, acting pursuant to the direction or authorization of a responsible official of the Disclosing Party, any Contractor or any Affiliated Entity (collectively "Agents").

Neither the Disclosing Party, nor any Contractor, nor any Affiliated Entity of either the Disclosing Party or any Contractor nor any Agents have, during the five years before the date this EDS is signed, or, with respect to a Contractor, an Affiliated Entity, or an Affiliated Entity of a Contractor during the five years before the date of such Contractor's or Affiliated Entity's contract or engagement in connection with the Matter:

a. bribed or attempted to bribe, or been convicted or adjudged guilty of bribery or attempting to bribe, a public officer or employee of the City, the State of Illinois, or any agency of the federal government or of any state or local government in the United States of America, in that officer's or employee's official capacity;

b. agreed or colluded with other bidders or prospective bidders, or been a party to any such agreement, or been convicted or adjudged guilty of agreement or collusion among bidders or prospective bidders, in restraint of freedom of competition by agreement to bid a fixed price or otherwise; or

c. made an admission of such conduct described in a. or b. above that is a matter of record, but have not been prosecuted for such conduct; or

d. violated the provisions of Municipal Code Section 2-92-610 (Living Wage Ordinance).

4. Neither the Disclosing Party, Affiliated Entity or Contractor, or any of their employees, officials, agents or partners, is barred from contracting with any unit of state or local government as a result of engaging in or being convicted of (1) bid-rigging in violation of 720 ILCS 5/33E-3; (2) bid-rotating in violation of 720 ILCS 5/33E-4; or (3) any similar offense of any state or of the United States of America that contains the same elements as the offense of bid-rigging or bid-rotating.

5. Neither the Disclosing Party nor any Affiliated Entity is listed on any of the following lists maintained by the Office of Foreign Assets Control of the U.S. Department of the Treasury or the Bureau of Industry and Security of the U.S. Department of Commerce or their successors: the Specially Designated Nationals List, the Denied Persons List, the Unverified List, the Entity List and the Debarred List.

6. The Disclosing Party understands and shall comply with the applicable requirements of Chapters 2-55 (Legislative Inspector General), 2-56 (Inspector General) and 2-156 (Governmental Ethics) of the Municipal Code.

7. If the Disclosing Party is unable to certify to any of the above statements in this Part B (Further Certifications), the Disclosing Party must explain below:

NONE

If the letters "NA," the word "None," or no response appears on the lines above, it will be conclusively presumed that the Disclosing Party certified to the above statements.

8. To the best of the Disclosing Party's knowledge after reasonable inquiry, the following is a complete list of all current employees of the Disclosing Party who were, at any time during the 12-month period preceding the execution date of this EDS, an employee, or elected or appointed official, of the City of Chicago (if none, indicate with "N/A" or "none").

N/A

9. To the best of the Disclosing Party's knowledge after reasonable inquiry, the following is a complete list of all gifts that the Disclosing Party has given or caused to be given, at any time during the 12-month period preceding the execution date of this EDS, to an employee, or elected or appointed official, of the City of Chicago. For purposes of this statement, a "gift" does not include: (i) anything made generally available to City employees or to the general public, or (ii) food or drink provided in the course of official City business and having a retail value of less than $20 per recipient (if none, indicate with "N/A" or "none"). As to any gift listed below, please also list the name of the City recipient.

N/A

C. CERTIFICATION OF STATUS AS FINANCIAL INSTITUTION

1. The Disclosing Party certifies that the Disclosing Party (check one)

[ ] is [X] is not

a "financial institution" as defined in Section 2-32-455(b) of the Municipal Code.

2. If the Disclosing Party IS a financial institution, then the Disclosing Party pledges:

"We are not and will not become a predatory lender as defined in Chapter 2-32 of the Municipal Code. We further pledge that none of our affiliates is, and none of them will become, a predatory lender as defined in Chapter 2-32 of the Municipal Code. We understand that becoming a predatory lender or becoming an affiliate of a predatory lender may result in the loss of the privilege of doing business with the City."

If the Disclosing Party is unable to make this pledge because it or any of its affiliates (as defined in Section 2-32-455(b) of the Municipal Code) is a predatory lender within the meaning of Chapter 2-32 of the Municipal Code, explain here (attach additional pages if necessary):

If the letters "NA," the word "None," or no response appears on the lines above, it will be conclusively presumed that the Disclosing Party certified to the above statements.

D. CERTIFICATION REGARDING INTEREST IN CITY BUSINESS

Any words or terms that are defined in Chapter 2-156 of the Municipal Code have the same meanings when used in this Part D.

1. In accordance with Section 2-156-110 of the Municipal Code: Does any official or employee of the City have a financial interest in his or her own name or in the name of any other person or entity in the Matter?

[ ] Yes [X] No

NOTE: If you checked "Yes" to Item D.1., proceed to Items D.2. and D.3. If you checked "No" to Item D.1., proceed to Part E.

2. Unless sold pursuant to a process of competitive bidding, or otherwise permitted, no City elected official or employee shall have a financial interest in his or her own name or in the name of any other person or entity in the purchase of any property that (i) belongs to the City, or (ii) is sold for taxes or assessments, or (iii) is sold by virtue of legal process at the suit of the City (collectively, "City Property Sale"). Compensation for property taken pursuant to the City's eminent domain power does not constitute a financial interest within the meaning of this Part D.

Does the Matter involve a City Property Sale?

[ ] Yes [X] No

3. If you checked "Yes" to Item D.1., provide the names and business addresses of the City officials or employees having such interest and identify the nature of such interest:

Name	Business Address	Nature of Interest

4. The Disclosing Party further certifies that no prohibited financial interest in the Matter will be acquired by any City official or employee.

E. CERTIFICATION REGARDING SLAVERY ERA BUSINESS

Please check either 1. or 2. below. If the Disclosing Party checks 2., the Disclosing Party must disclose below or in an attachment to this EDS all information required by paragraph 2. Failure to

comply with these disclosure requirements may make any contract entered into with the City in connection with the Matter voidable by the City.

X 1. The Disclosing Party verifies that the Disclosing Party has searched any and all records of the Disclosing Party and any and all predecessor entities regarding records of investments or profits from slavery or slaveholder insurance policies during the slavery era (including insurance policies issued to slaveholders that provided coverage for damage to or injury or death of their slaves), and the Disclosing Party has found no such records.

____2. The Disclosing Party verifies that, as a result of conducting the search in step 1 above, the Disclosing Party has found records of investments or profits from slavery or slaveholder insurance policies. The Disclosing Party verifies that the following constitutes full disclosure of all such records, including the names of any and all slaves or slaveholders described in those records:

_____

_____

_____

_____

SECTION VI -- CERTIFICATIONS FOR FEDERALLY FUNDED MATTERS

NOTE: If the Matter is federally funded, complete this Section VI. **If the Matter is not federally funded,** proceed to Section VII. For purposes of this Section VI, tax credits allocated by the City and proceeds of debt obligations of the City are not federal funding.

A. CERTIFICATION REGARDING LOBBYING

1. List below the names of all persons or entities registered under the federal Lobbying Disclosure Act of 1995 who have made lobbying contacts on behalf of the Disclosing Party with respect to the Matter: (Add sheets if necessary):

N/A

_____

_____

(If no explanation appears or begins on the lines above, or if the letters "NA" or if the word "None" appear, it will be conclusively presumed that the Disclosing Party means that NO persons or entities registered under the Lobbying Disclosure Act of 1995 have made lobbying contacts on behalf of the Disclosing Party with respect to the Matter.)

2. The Disclosing Party has not spent and will not expend any federally appropriated funds to pay any person or entity listed in Paragraph A.1. above for his or her lobbying activities or to pay any person or entity to influence or attempt to influence an officer or employee of any agency, as defined by applicable federal law, a member of Congress, an officer or employee of Congress, or an employee of a member of Congress, in connection with the award of any federally funded contract, making any federally funded grant or loan, entering into any cooperative agreement, or to extend, continue, renew, amend, or modify any federally funded contract, grant, loan, or cooperative agreement.

3. The Disclosing Party will submit an updated certification at the end of each calendar quarter in which there occurs any event that materially affects the accuracy of the statements and information set forth in paragraphs A.1. and A.2. above.

4. The Disclosing Party certifies that either: (i) it is not an organization described in section 501(c)(4) of the Internal Revenue Code of 1986; or (ii) it is an organization described in section 501(c)(4) of the Internal Revenue Code of 1986 but has not engaged and will not engage in "Lobbying Activities".

5. If the Disclosing Party is the Applicant, the Disclosing Party must obtain certifications equal in form and substance to paragraphs A.1. through A.4. above from all subcontractors before it awards any subcontract and the Disclosing Party must maintain all such subcontractors' certifications for the duration of the Matter and must make such certifications promptly available to the City upon request.

B. CERTIFICATION REGARDING EQUAL EMPLOYMENT OPPORTUNITY

If the Matter is federally funded, federal regulations require the Applicant and all proposed subcontractors to submit the following information with their bids or in writing at the outset of negotiations.

Is the Disclosing Party the Applicant?

[ ] Yes [✓] No

If "Yes," answer the three questions below:

1. Have you developed and do you have on file affirmative action programs pursuant to applicable federal regulations? (See 41 CFR Part 60-2.)
[ ] Yes [ ] No

2. Have you filed with the Joint Reporting Committee, the Director of the Office of Federal Contract Compliance Programs, or the Equal Employment Opportunity Commission all reports due under the applicable filing requirements?
[ ] Yes [ ] No

3. Have you participated in any previous contracts or subcontracts subject to the equal opportunity clause?
[ ] Yes [ ] No

If you checked "No" to question 1. or 2. above, please provide an explanation:

_____

_____

SECTION VII -- ACKNOWLEDGMENTS, CONTRACT INCORPORATION, COMPLIANCE, PENALTIES, DISCLOSURE

The Disclosing Party understands and agrees that:

A. The certifications, disclosures, and acknowledgments contained in this EDS will become part of any contract or other agreement between the Applicant and the City in connection with the Matter, whether procurement, City assistance, or other City action, and are material inducements to the City's execution of any contract or taking other action with respect to the Matter. The Disclosing Party understands that it must comply with all statutes, ordinances, and regulations on which this EDS is based.

B. The City's Governmental Ethics and Campaign Financing Ordinances, Chapters 2-156 and 2-164 of the Municipal Code, impose certain duties and obligations on persons or entities seeking City contracts, work, business, or transactions. The full text of these ordinances and a training program is available on line at www.cityofchicago.org/Ethics, and may also be obtained from the City's Board of Ethics, 740 N.

Sedgwick St., Suite 500, Chicago, IL 60610, (312) 744-9660. The Disclosing Party must comply fully with the applicable ordinances.

C. If the City determines that any information provided in this EDS is false, incomplete or inaccurate, any contract or other agreement in connection with which it is submitted may be rescinded or be void or voidable, and the City may pursue any remedies under the contract or agreement (if not rescinded or void), at law, or in equity, including terminating the Disclosing Party's participation in the Matter and/or declining to allow the Disclosing Party to participate in other transactions with the City. Remedies at law for a false statement of material fact may include incarceration and an award to the City of treble damages.

D. It is the City's policy to make this document available to the public on its Internet site and/or upon request. Some or all of the information provided on this EDS and any attachments to this EDS may be made available to the public on the Internet, in response to a Freedom of Information Act request, or otherwise. By completing and signing this EDS, the Disclosing Party waives and releases any possible rights or claims which it may have against the City in connection with the public release of information contained in this EDS and also authorizes the City to verify the accuracy of any information submitted in this EDS.

E. The information provided in this EDS must be kept current. In the event of changes, the Disclosing Party must supplement this EDS up to the time the City takes action on the Matter. If the Matter is a contract being handled by the City's Department of Procurement Services, the Disclosing Party must update this EDS as the contract requires. **NOTE:** With respect to Matters subject to Article I of Chapter 1-23 of the Municipal Code (imposing **PERMANENT INELIGIBILITY** for certain specified offenses), the information provided herein regarding eligibility must be kept current for a longer period, as required by Chapter 1-23 and Section 2-154-020 of the Municipal Code.

The Disclosing Party represents and warrants that:

F.1. The Disclosing Party is not delinquent in the payment of any tax administered by the Illinois Department of Revenue, nor are the Disclosing Party or its Affiliated Entities delinquent in paying any fine, fee, tax or other charge owed to the City. This includes, but is not limited to, all water charges, sewer charges, license fees, parking tickets, property taxes or sales taxes.

F.2 If the Disclosing Party is the Applicant, the Disclosing Party and its Affiliated Entities will not use, nor permit their subcontractors to use, any facility listed by the U.S. E.P.A. on the federal Excluded Parties List System ("EPLS") maintained by the U. S. General Services Administration.

F.3 If the Disclosing Party is the Applicant, the Disclosing Party will obtain from any contractors/subcontractors hired or to be hired in connection with the Matter certifications equal in form and substance to those in F.1. and F.2. above and will not, without the prior written consent of the City, use any such contractor/subcontractor that does not provide such certifications or that the Disclosing Party has reason to believe has not provided or cannot provide truthful certifications.

NOTE: If the Disclosing Party cannot certify as to any of the items in F.1., F.2. or F.3. above, an explanatory statement must be attached to this EDS.

CERTIFICATION

Under penalty of perjury, the person signing below: (1) warrants that he/she is authorized to execute this EDS and Appendix A (if applicable) on behalf of the Disclosing Party, and (2) warrants that all certifications and statements contained in this EDS and Appendix A (if applicable) are true, accurate and complete as of the date furnished to the City.

CEDAR STREET CAPITAL PARTNERS II LLC
(Print or type name of Disclosing Party)

By: _____
(Sign here)

ALEX SAMOYLOVICH
(Print or type name of person signing)

MANAGER OF CEDAR STREET CAPITAL PARTNERS LLC, MANAGER OF CEDAR STREET CAPITAL PARTNERS II LLC
(Print or type title of person signing)

Signed and sworn to before me on (date) June 8, 2015,
at COOK County, ILLINOIS (state).

Scott G. Perdue Notary Public.

Commission expires: 4/26/2017.

"OFFICIAL SEAL"
Scott G Perdue
Notary Public, State of Illinois
My Commission Expires 4/26/2017

CITY OF CHICAGO
ECONOMIC DISCLOSURE STATEMENT AND AFFIDAVIT
APPENDIX A

FAMILIAL RELATIONSHIPS WITH ELECTED CITY OFFICIALS AND DEPARTMENT HEADS

This Appendix is to be completed only by (a) the Applicant, and (b) any legal entity which has a direct ownership interest in the Applicant exceeding 7.5 percent. It is not to be completed by any legal entity which has only an indirect ownership interest in the Applicant.

Under Municipal Code Section 2-154-015, the Disclosing Party must disclose whether such Disclosing Party or any "Applicable Party" or any Spouse or Domestic Partner thereof currently has a "familial relationship" with any elected city official or department head. A "familial relationship" exists if, as of the date this EDS is signed, the Disclosing Party or any "Applicable Party" or any Spouse or Domestic Partner thereof is related to the mayor, any alderman, the city clerk, the city treasurer or any city department head as spouse or domestic partner or as any of the following, whether by blood or adoption: parent, child, brother or sister, aunt or uncle, niece or nephew, grandparent, grandchild, father-in-law, mother-in-law, son-in-law, daughter-in-law, stepfather or stepmother, stepson or stepdaughter, stepbrother or stepsister or half-brother or half-sister.

"Applicable Party" means (1) all executive officers of the Disclosing Party listed in Section II.B.1.a., if the Disclosing Party is a corporation; all partners of the Disclosing Party, if the Disclosing Party is a general partnership; all general partners and limited partners of the Disclosing Party, if the Disclosing Party is a limited partnership; all managers, managing members and members of the Disclosing Party, if the Disclosing Party is a limited liability company; (2) all principal officers of the Disclosing Party; and (3) any person having more than a 7.5 percent ownership interest in the Disclosing Party. "Principal officers" means the president, chief operating officer, executive director, chief financial officer, treasurer or secretary of a legal entity or any person exercising similar authority.

Does the Disclosing Party or any "Applicable Party" or any Spouse or Domestic Partner thereof currently have a "familial relationship" with an elected city official or department head?

[ ] Yes [X] No

If yes, please identify below (1) the name and title of such person, (2) the name of the legal entity to which such person is connected; (3) the name and title of the elected city official or department head to whom such person has a familial relationship, and (4) the precise nature of such familial relationship.

_____

_____

_____

CITY OF CHICAGO
ECONOMIC DISCLOSURE STATEMENT AND AFFIDAVIT
APPENDIX B

BUILDING CODE SCOFFLAW/PROBLEM LANDLORD CERTIFICATION

This Appendix is to be completed only by (a) the Applicant, and (b) any legal entity which has a direct ownership interest in the Applicant exceeding 7.5 percent (an "Owner"). It is not to be completed by any legal entity which has only an indirect ownership interest in the Applicant.

1. Pursuant to Municipal Code Section 2-154-010, is the Applicant or any Owner identified as a building code scofflaw or problem landlord pursuant to Section 2-92-416 of the Municipal Code?

☐ Yes ☒ No

2. If the Applicant is a legal entity publicly traded on any exchange, is any officer or director of the Applicant identified as a building code scofflaw or problem landlord pursuant to Section 2-92-416 of the Municipal Code?

☐ Yes ☐ No ☒ Not Applicable

3. If yes to (1) or (2) above, please identify below the name of the person or legal entity identified as a building code scofflaw or problem landlord and the address of the building or buildings to which the pertinent code violations apply.

_____

_____

_____

FILLING OUT THIS APPENDIX B CONSTITUTES ACKNOWLEDGMENT AND AGREEMENT THAT THIS APPENDIX B IS INCORPORATED BY REFERENCE INTO, AND MADE A PART OF, THE ASSOCIATED EDS, AND THAT THE REPRESENTATIONS MADE IN THIS APPENDIX B ARE SUBJECT TO THE CERTIFICATION MADE UNDER PENALTY OF PERJURY ON PAGE 12 OF THE ASSOCIATED EDS.

CITY OF CHICAGO
ECONOMIC DISCLOSURE STATEMENT
AND AFFIDAVIT

SECTION I -- GENERAL INFORMATION

A. Legal name of the Disclosing Party submitting this EDS. Include d/b/a/ if applicable:

CEDAR STREET CAPITAL PARTNERS LLC

Check ONE of the following three boxes:

Indicate whether the Disclosing Party submitting this EDS is:

1. [ ] the Applicant
   OR
2. [ ] a legal entity holding a direct or indirect interest in the Applicant. State the legal name of the Applicant in which the Disclosing Party holds an interest: _____
   OR
3. [X] a legal entity with a right of control (see Section II.B.1.) State the legal name of the entity in which the Disclosing Party holds a right of control: CLARK 800 LLC, CLYBOURN COMMONS, LLC, CLARK 800 PARTNERS LLC

B. Business address of the Disclosing Party: 1025 W. SUNNYSIDE AVE, 3RD FLOOR
CHICAGO, IL 60640

C. Telephone: 312-506-3203 Fax: 312-216-0718 Email: asamoylovich@cedarst.com

D. Name of contact person: ALEX SAMOYLOVICH

E. Federal Employer Identification No. (if you have one): _____

F. Brief description of contract, transaction or other undertaking (referred to below as the "Matter") to which this EDS pertains. (Include project number and location of property, if applicable):

APPLICATION - PERMIT FEE WAIVER LANDMARK BLDG - 800-812 N. CLARK ST

G. Which City agency or department is requesting this EDS? DEPT. OF PLANNING & DEVELOPMENT HISTORIC PRESERVATION DIVISION

If the Matter is a contract being handled by the City's Department of Procurement Services, please complete the following:

Specification # _____ and Contract # _____

SECTION II -- DISCLOSURE OF OWNERSHIP INTERESTS

A. NATURE OF THE DISCLOSING PARTY

1. Indicate the nature of the Disclosing Party:

[ ] Person
[ ] Publicly registered business corporation
[ ] Privately held business corporation
[ ] Sole proprietorship
[ ] General partnership
[ ] Limited partnership
[ ] Trust
[X] Limited liability company
[ ] Limited liability partnership
[ ] Joint venture
[ ] Not-for-profit corporation
(Is the not-for-profit corporation also a 501(c)(3))?
[ ] Yes [ ] No
[ ] Other (please specify)

2. For legal entities, the state (or foreign country) of incorporation or organization, if applicable:

DELAWARE

3. For legal entities not organized in the State of Illinois: Has the organization registered to do business in the State of Illinois as a foreign entity?

[✓] Yes [ ] No [ ] N/A

B. IF THE DISCLOSING PARTY IS A LEGAL ENTITY:

1. List below the full names and titles of all executive officers and all directors of the entity. **NOTE:** For not-for-profit corporations, also list below all members, if any, which are legal entities. If there are no such members, write "no members." For trusts, estates or other similar entities, list below the legal titleholder(s).

If the entity is a general partnership, limited partnership, limited liability company, limited liability partnership or joint venture, list below the name and title of each general partner, managing member, manager or any other person or entity that controls the day-to-day management of the Disclosing Party. **NOTE**: Each legal entity listed below must submit an EDS on its own behalf.

Name	Title
ALEX SAMOYLOVICH	MANAGER
JAY MICHAEL	MANAGER

2. Please provide the following information concerning each person or entity having a direct or indirect beneficial interest (including ownership) in excess of 7.5% of the Disclosing Party. Examples of such an interest include shares in a corporation, partnership interest in a partnership or joint venture,

interest of a member or manager in a limited liability company, or interest of a beneficiary of a trust, estate or other similar entity. If none, state "None." **NOTE**: Pursuant to Section 2-154-030 of the Municipal Code of Chicago ("Municipal Code"), the City may require any such additional information from any applicant which is reasonably intended to achieve full disclosure.

Name	Business Address	Percentage Interest in the Disclosing Party
JAY MICHAEL	1025 W. SUNNYSIDE 3RD FL	50%
ALEX SAMOYLOVICH	CHICAGO, IL 60640	50%

SECTION III -- BUSINESS RELATIONSHIPS WITH CITY ELECTED OFFICIALS

Has the Disclosing Party had a "business relationship," as defined in Chapter 2-156 of the Municipal Code, with any City elected official in the 12 months before the date this EDS is signed?

[ ] Yes [✓] No

If yes, please identify below the name(s) of such City elected official(s) and describe such relationship(s):

SECTION IV -- DISCLOSURE OF SUBCONTRACTORS AND OTHER RETAINED PARTIES

The Disclosing Party must disclose the name and business address of each subcontractor, attorney, lobbyist, accountant, consultant and any other person or entity whom the Disclosing Party has retained or expects to retain in connection with the Matter, as well as the nature of the relationship, and the total amount of the fees paid or estimated to be paid. The Disclosing Party is not required to disclose employees who are paid solely through the Disclosing Party's regular payroll.

"Lobbyist" means any person or entity who undertakes to influence any legislative or administrative action on behalf of any person or entity other than: (1) a not-for-profit entity, on an unpaid basis, or (2) himself. "Lobbyist" also means any person or entity any part of whose duties as an employee of another includes undertaking to influence any legislative or administrative action.

If the Disclosing Party is uncertain whether a disclosure is required under this Section, the Disclosing Party must either ask the City whether disclosure is required or make the disclosure.

Name (indicate whether retained or anticipated to be retained)	Business Address	Relationship to Disclosing Party (subcontractor, attorney, lobbyist, etc.)	Fees (indicate whether paid or estimated.) **NOTE:** "hourly rate" or "t.b.d." is not an acceptable response.

(Add sheets if necessary)

[X] Check here if the Disclosing Party has not retained, nor expects to retain, any such persons or entities.

SECTION V -- CERTIFICATIONS

A. COURT-ORDERED CHILD SUPPORT COMPLIANCE

Under Municipal Code Section 2-92-415, substantial owners of business entities that contract with the City must remain in compliance with their child support obligations throughout the contract's term.

Has any person who directly or indirectly owns 10% or more of the Disclosing Party been declared in arrearage on any child support obligations by any Illinois court of competent jurisdiction?

[ ] Yes [X] No [ ] No person directly or indirectly owns 10% or more of the Disclosing Party.

If "Yes," has the person entered into a court-approved agreement for payment of all support owed and is the person in compliance with that agreement?

[ ] Yes [ ] No

B. FURTHER CERTIFICATIONS

1. Pursuant to Municipal Code Chapter 1-23, Article I ("Article I")(which the Applicant should consult for defined terms (e.g., "doing business") and legal requirements), if the Disclosing Party submitting this EDS is the Applicant and is doing business with the City, then the Disclosing Party certifies as follows: (i) neither the Applicant nor any controlling person is currently indicted or charged with, or has admitted guilt of, or has ever been convicted of, or placed under supervision for, any criminal offense involving actual, attempted, or conspiracy to commit bribery, theft, fraud, forgery, perjury, dishonesty or deceit against an officer or employee of the City or any sister agency; and (ii) the Applicant understands and acknowledges that compliance with Article I is a continuing requirement for doing business with the City. NOTE: If Article I applies to the Applicant, the permanent compliance timeframe in Article I supersedes some five-year compliance timeframes in certifications 2 and 3 below.

2. The Disclosing Party and, if the Disclosing Party is a legal entity, all of those persons or entities identified in Section II.B.1. of this EDS:

a. are not presently debarred, suspended, proposed for debarment, declared ineligible or voluntarily excluded from any transactions by any federal, state or local unit of government;

b. have not, within a five-year period preceding the date of this EDS, been convicted of a criminal offense, adjudged guilty, or had a civil judgment rendered against them in connection with: obtaining, attempting to obtain, or performing a public (federal, state or local) transaction or contract under a public transaction; a violation of federal or state antitrust statutes; fraud; embezzlement; theft; forgery; bribery; falsification or destruction of records; making false statements; or receiving stolen property;

c. are not presently indicted for, or criminally or civilly charged by, a governmental entity (federal, state or local) with committing any of the offenses set forth in clause B.2.b. of this Section V;

d. have not, within a five-year period preceding the date of this EDS, had one or more public transactions (federal, state or local) terminated for cause or default; and

e. have not, within a five-year period preceding the date of this EDS, been convicted, adjudged guilty, or found liable in a civil proceeding, or in any criminal or civil action, including actions concerning environmental violations, instituted by the City or by the federal government, any state, or any other unit of local government.

3. The certifications in subparts 3, 4 and 5 concern:

• the Disclosing Party;
• any "Contractor" (meaning any contractor or subcontractor used by the Disclosing Party in connection with the Matter, including but not limited to all persons or legal entities disclosed under Section IV, "Disclosure of Subcontractors and Other Retained Parties");
• any "Affiliated Entity" (meaning a person or entity that, directly or indirectly: controls the Disclosing Party, is controlled by the Disclosing Party, or is, with the Disclosing Party, under common control of another person or entity. Indicia of control include, without limitation: interlocking management or ownership; identity of interests among family members, shared facilities and equipment; common use of employees; or organization of a business entity following the ineligibility of a business entity to do business with federal or state or local government, including the City, using substantially the same management, ownership, or principals as the ineligible entity); with respect to Contractors, the term Affiliated Entity means a person or entity that directly or indirectly controls the Contractor, is controlled by it, or, with the Contractor, is under common control of another person or entity;
• any responsible official of the Disclosing Party, any Contractor or any Affiliated Entity or any other official, agent or employee of the Disclosing Party, any Contractor or any Affiliated Entity, acting pursuant to the direction or authorization of a responsible official of the Disclosing Party, any Contractor or any Affiliated Entity (collectively "Agents").

Neither the Disclosing Party, nor any Contractor, nor any Affiliated Entity of either the Disclosing Party or any Contractor nor any Agents have, during the five years before the date this EDS is signed, or, with respect to a Contractor, an Affiliated Entity, or an Affiliated Entity of a Contractor during the five years before the date of such Contractor's or Affiliated Entity's contract or engagement in connection with the Matter:

a. bribed or attempted to bribe, or been convicted or adjudged guilty of bribery or attempting to bribe, a public officer or employee of the City, the State of Illinois, or any agency of the federal government or of any state or local government in the United States of America, in that officer's or employee's official capacity;

b. agreed or colluded with other bidders or prospective bidders, or been a party to any such agreement, or been convicted or adjudged guilty of agreement or collusion among bidders or prospective bidders, in restraint of freedom of competition by agreement to bid a fixed price or otherwise; or

c. made an admission of such conduct described in a. or b. above that is a matter of record, but have not been prosecuted for such conduct; or

d. violated the provisions of Municipal Code Section 2-92-610 (Living Wage Ordinance).

4. Neither the Disclosing Party, Affiliated Entity or Contractor, or any of their employees, officials, agents or partners, is barred from contracting with any unit of state or local government as a result of engaging in or being convicted of (1) bid-rigging in violation of 720 ILCS 5/33E-3; (2) bid-rotating in violation of 720 ILCS 5/33E-4; or (3) any similar offense of any state or of the United States of America that contains the same elements as the offense of bid-rigging or bid-rotating.

5. Neither the Disclosing Party nor any Affiliated Entity is listed on any of the following lists maintained by the Office of Foreign Assets Control of the U.S. Department of the Treasury or the Bureau of Industry and Security of the U.S. Department of Commerce or their successors: the Specially Designated Nationals List, the Denied Persons List, the Unverified List, the Entity List and the Debarred List.

6. The Disclosing Party understands and shall comply with the applicable requirements of Chapters 2-55 (Legislative Inspector General), 2-56 (Inspector General) and 2-156 (Governmental Ethics) of the Municipal Code.

7. If the Disclosing Party is unable to certify to any of the above statements in this Part B (Further Certifications), the Disclosing Party must explain below:

N/A

If the letters "NA," the word "None," or no response appears on the lines above, it will be conclusively presumed that the Disclosing Party certified to the above statements.

8. To the best of the Disclosing Party's knowledge after reasonable inquiry, the following is a complete list of all current employees of the Disclosing Party who were, at any time during the 12-month period preceding the execution date of this EDS, an employee, or elected or appointed official, of the City of Chicago (if none, indicate with "N/A" or "none").

N/A

9. To the best of the Disclosing Party's knowledge after reasonable inquiry, the following is a complete list of all gifts that the Disclosing Party has given or caused to be given, at any time during the 12-month period preceding the execution date of this EDS, to an employee, or elected or appointed official, of the City of Chicago. For purposes of this statement, a "gift" does not include: (i) anything made generally available to City employees or to the general public, or (ii) food or drink provided in the course of official City business and having a retail value of less than $20 per recipient (if none, indicate with "N/A" or "none"). As to any gift listed below, please also list the name of the City recipient.

N/A

C. CERTIFICATION OF STATUS AS FINANCIAL INSTITUTION

1. The Disclosing Party certifies that the Disclosing Party (check one)

[ ] is [✓] is not

a "financial institution" as defined in Section 2-32-455(b) of the Municipal Code.

2. If the Disclosing Party IS a financial institution, then the Disclosing Party pledges:

"We are not and will not become a predatory lender as defined in Chapter 2-32 of the Municipal Code. We further pledge that none of our affiliates is, and none of them will become, a predatory lender as defined in Chapter 2-32 of the Municipal Code. We understand that becoming a predatory lender or becoming an affiliate of a predatory lender may result in the loss of the privilege of doing business with the City."

If the Disclosing Party is unable to make this pledge because it or any of its affiliates (as defined in Section 2-32-455(b) of the Municipal Code) is a predatory lender within the meaning of Chapter 2-32 of the Municipal Code, explain here (attach additional pages if necessary):

If the letters "NA," the word "None," or no response appears on the lines above, it will be conclusively presumed that the Disclosing Party certified to the above statements.

D. CERTIFICATION REGARDING INTEREST IN CITY BUSINESS

Any words or terms that are defined in Chapter 2-156 of the Municipal Code have the same meanings when used in this Part D.

1. In accordance with Section 2-156-110 of the Municipal Code: Does any official or employee of the City have a financial interest in his or her own name or in the name of any other person or entity in the Matter?

[ ] Yes [X] No

NOTE: If you checked "Yes" to Item D.1., proceed to Items D.2. and D.3. If you checked "No" to Item D.1., proceed to Part E.

2. Unless sold pursuant to a process of competitive bidding, or otherwise permitted, no City elected official or employee shall have a financial interest in his or her own name or in the name of any other person or entity in the purchase of any property that (i) belongs to the City, or (ii) is sold for taxes or assessments, or (iii) is sold by virtue of legal process at the suit of the City (collectively, "City Property Sale"). Compensation for property taken pursuant to the City's eminent domain power does not constitute a financial interest within the meaning of this Part D.

Does the Matter involve a City Property Sale?

[ ] Yes [X] No

3. If you checked "Yes" to Item D.1., provide the names and business addresses of the City officials or employees having such interest and identify the nature of such interest:

Name	Business Address	Nature of Interest

4. The Disclosing Party further certifies that no prohibited financial interest in the Matter will be acquired by any City official or employee.

E. CERTIFICATION REGARDING SLAVERY ERA BUSINESS

Please check either 1. or 2. below. If the Disclosing Party checks 2., the Disclosing Party must disclose below or in an attachment to this EDS all information required by paragraph 2. Failure to

comply with these disclosure requirements may make any contract entered into with the City in connection with the Matter voidable by the City.

X 1. The Disclosing Party verifies that the Disclosing Party has searched any and all records of the Disclosing Party and any and all predecessor entities regarding records of investments or profits from slavery or slaveholder insurance policies during the slavery era (including insurance policies issued to slaveholders that provided coverage for damage to or injury or death of their slaves), and the Disclosing Party has found no such records.

____2. The Disclosing Party verifies that, as a result of conducting the search in step 1 above, the Disclosing Party has found records of investments or profits from slavery or slaveholder insurance policies. The Disclosing Party verifies that the following constitutes full disclosure of all such records, including the names of any and all slaves or slaveholders described in those records:

_____

_____

_____

_____

SECTION VI -- CERTIFICATIONS FOR FEDERALLY FUNDED MATTERS

NOTE: If the Matter is federally funded, complete this Section VI. **If the Matter is not federally funded,** proceed to Section VII. For purposes of this Section VI, tax credits allocated by the City and proceeds of debt obligations of the City are not federal funding.

A. CERTIFICATION REGARDING LOBBYING

1. List below the names of all persons or entities registered under the federal Lobbying Disclosure Act of 1995 who have made lobbying contacts on behalf of the Disclosing Party with respect to the Matter: (Add sheets if necessary):

N/A

(If no explanation appears or begins on the lines above, or if the letters "NA" or if the word "None" appear, it will be conclusively presumed that the Disclosing Party means that NO persons or entities registered under the Lobbying Disclosure Act of 1995 have made lobbying contacts on behalf of the Disclosing Party with respect to the Matter.)

2. The Disclosing Party has not spent and will not expend any federally appropriated funds to pay any person or entity listed in Paragraph A.1. above for his or her lobbying activities or to pay any person or entity to influence or attempt to influence an officer or employee of any agency, as defined by applicable federal law, a member of Congress, an officer or employee of Congress, or an employee of a member of Congress, in connection with the award of any federally funded contract, making any federally funded grant or loan, entering into any cooperative agreement, or to extend, continue, renew, amend, or modify any federally funded contract, grant, loan, or cooperative agreement.

3. The Disclosing Party will submit an updated certification at the end of each calendar quarter in which there occurs any event that materially affects the accuracy of the statements and information set forth in paragraphs A.1. and A.2. above.

4. The Disclosing Party certifies that either: (i) it is not an organization described in section 501(c)(4) of the Internal Revenue Code of 1986; or (ii) it is an organization described in section 501(c)(4) of the Internal Revenue Code of 1986 but has not engaged and will not engage in "Lobbying Activities".

5. If the Disclosing Party is the Applicant, the Disclosing Party must obtain certifications equal in form and substance to paragraphs A.1. through A.4. above from all subcontractors before it awards any subcontract and the Disclosing Party must maintain all such subcontractors' certifications for the duration of the Matter and must make such certifications promptly available to the City upon request.

B. CERTIFICATION REGARDING EQUAL EMPLOYMENT OPPORTUNITY

If the Matter is federally funded, federal regulations require the Applicant and all proposed subcontractors to submit the following information with their bids or in writing at the outset of negotiations.

Is the Disclosing Party the Applicant?

[ ] Yes [X] No

If "Yes," answer the three questions below:

1. Have you developed and do you have on file affirmative action programs pursuant to applicable federal regulations? (See 41 CFR Part 60-2.)
[ ] Yes [ ] No

2. Have you filed with the Joint Reporting Committee, the Director of the Office of Federal Contract Compliance Programs, or the Equal Employment Opportunity Commission all reports due under the applicable filing requirements?
[ ] Yes [ ] No

3. Have you participated in any previous contracts or subcontracts subject to the equal opportunity clause?
[ ] Yes [ ] No

If you checked "No" to question 1. or 2. above, please provide an explanation:

_____

_____

SECTION VII -- ACKNOWLEDGMENTS, CONTRACT INCORPORATION, COMPLIANCE, PENALTIES, DISCLOSURE

The Disclosing Party understands and agrees that:

A. The certifications, disclosures, and acknowledgments contained in this EDS will become part of any contract or other agreement between the Applicant and the City in connection with the Matter, whether procurement, City assistance, or other City action, and are material inducements to the City's execution of any contract or taking other action with respect to the Matter. The Disclosing Party understands that it must comply with all statutes, ordinances, and regulations on which this EDS is based.

B. The City's Governmental Ethics and Campaign Financing Ordinances, Chapters 2-156 and 2-164 of the Municipal Code, impose certain duties and obligations on persons or entities seeking City contracts, work, business, or transactions. The full text of these ordinances and a training program is available on line at www.cityofchicago.org/Ethics, and may also be obtained from the City's Board of Ethics, 740 N.

Sedgwick St., Suite 500, Chicago, IL 60610, (312) 744-9660. The Disclosing Party must comply fully with the applicable ordinances.

C. If the City determines that any information provided in this EDS is false, incomplete or inaccurate, any contract or other agreement in connection with which it is submitted may be rescinded or be void or voidable, and the City may pursue any remedies under the contract or agreement (if not rescinded or void), at law, or in equity, including terminating the Disclosing Party's participation in the Matter and/or declining to allow the Disclosing Party to participate in other transactions with the City. Remedies at law for a false statement of material fact may include incarceration and an award to the City of treble damages.

D. It is the City's policy to make this document available to the public on its Internet site and/or upon request. Some or all of the information provided on this EDS and any attachments to this EDS may be made available to the public on the Internet, in response to a Freedom of Information Act request, or otherwise. By completing and signing this EDS, the Disclosing Party waives and releases any possible rights or claims which it may have against the City in connection with the public release of information contained in this EDS and also authorizes the City to verify the accuracy of any information submitted in this EDS.

E. The information provided in this EDS must be kept current. In the event of changes, the Disclosing Party must supplement this EDS up to the time the City takes action on the Matter. If the Matter is a contract being handled by the City's Department of Procurement Services, the Disclosing Party must update this EDS as the contract requires. **NOTE:** With respect to Matters subject to Article I of Chapter 1-23 of the Municipal Code (imposing **PERMANENT INELIGIBILITY** for certain specified offenses), the information provided herein regarding eligibility must be kept current for a longer period, as required by Chapter 1-23 and Section 2-154-020 of the Municipal Code.

The Disclosing Party represents and warrants that:

F.1. The Disclosing Party is not delinquent in the payment of any tax administered by the Illinois Department of Revenue, nor are the Disclosing Party or its Affiliated Entities delinquent in paying any fine, fee, tax or other charge owed to the City. This includes, but is not limited to, all water charges, sewer charges, license fees, parking tickets, property taxes or sales taxes.

F.2 If the Disclosing Party is the Applicant, the Disclosing Party and its Affiliated Entities will not use, nor permit their subcontractors to use, any facility listed by the U.S. E.P.A. on the federal Excluded Parties List System ("EPLS") maintained by the U. S. General Services Administration.

F.3 If the Disclosing Party is the Applicant, the Disclosing Party will obtain from any contractors/subcontractors hired or to be hired in connection with the Matter certifications equal in form and substance to those in F.1. and F.2. above and will not, without the prior written consent of the City, use any such contractor/subcontractor that does not provide such certifications or that the Disclosing Party has reason to believe has not provided or cannot provide truthful certifications.

NOTE: If the Disclosing Party cannot certify as to any of the items in F.1., F.2. or F.3. above, an explanatory statement must be attached to this EDS.

CERTIFICATION

Under penalty of perjury, the person signing below: (1) warrants that he/she is authorized to execute this EDS and Appendix A (if applicable) on behalf of the Disclosing Party, and (2) warrants that all certifications and statements contained in this EDS and Appendix A (if applicable) are true, accurate and complete as of the date furnished to the City.

CEDAR STREET CAPITAL PARTNERS LLC
(Print or type name of Disclosing Party)

By: _____
(Sign here)

ALEX SAMOYLOVICH
(Print or type name of person signing)

MANAGER
(Print or type title of person signing)

Signed and sworn to before me on (date) June 24, 2015
at Cook County, ILLINOIS (state).

Scott G. Perdue Notary Public.

Commission expires: 4/26/2017.

"OFFICIAL SEAL"
Scott G Perdue
Notary Public, State of Illinois
My Commission Expires 4/26/2017

CEDAR STREET CAPITAL PARTNERS LLC

CITY OF CHICAGO
ECONOMIC DISCLOSURE STATEMENT AND AFFIDAVIT
APPENDIX A

FAMILIAL RELATIONSHIPS WITH ELECTED CITY OFFICIALS AND DEPARTMENT HEADS

This Appendix is to be completed only by (a) the Applicant, and (b) any legal entity which has a direct ownership interest in the Applicant exceeding 7.5 percent. It is not to be completed by any legal entity which has only an indirect ownership interest in the Applicant.

Under Municipal Code Section 2-154-015, the Disclosing Party must disclose whether such Disclosing Party or any "Applicable Party" or any Spouse or Domestic Partner thereof currently has a "familial relationship" with any elected city official or department head. A "familial relationship" exists if, as of the date this EDS is signed, the Disclosing Party or any "Applicable Party" or any Spouse or Domestic Partner thereof is related to the mayor, any alderman, the city clerk, the city treasurer or any city department head as spouse or domestic partner or as any of the following, whether by blood or adoption: parent, child, brother or sister, aunt or uncle, niece or nephew, grandparent, grandchild, father-in-law, mother-in-law, son-in-law, daughter-in-law, stepfather or stepmother, stepson or stepdaughter, stepbrother or stepsister or half-brother or half-sister.

"Applicable Party" means (1) all executive officers of the Disclosing Party listed in Section II.B.1.a., if the Disclosing Party is a corporation; all partners of the Disclosing Party, if the Disclosing Party is a general partnership; all general partners and limited partners of the Disclosing Party, if the Disclosing Party is a limited partnership; all managers, managing members and members of the Disclosing Party, if the Disclosing Party is a limited liability company; (2) all principal officers of the Disclosing Party; and (3) any person having more than a 7.5 percent ownership interest in the Disclosing Party. "Principal officers" means the president, chief operating officer, executive director, chief financial officer, treasurer or secretary of a legal entity or any person exercising similar authority.

Does the Disclosing Party or any "Applicable Party" or any Spouse or Domestic Partner thereof currently have a "familial relationship" with an elected city official or department head?

[ ] Yes [X] No

If yes, please identify below (1) the name and title of such person, (2) the name of the legal entity to which such person is connected; (3) the name and title of the elected city official or department head to whom such person has a familial relationship, and (4) the precise nature of such familial relationship.

_____

_____

_____

CITY OF CHICAGO
ECONOMIC DISCLOSURE STATEMENT AND AFFIDAVIT
APPENDIX B

BUILDING CODE SCOFFLAW/PROBLEM LANDLORD CERTIFICATION

This Appendix is to be completed only by (a) the Applicant, and (b) any legal entity which has a direct ownership interest in the Applicant exceeding 7.5 percent (an "Owner"). *It is not to be completed by any legal entity which has only an indirect ownership interest in* the Applicant.

1. Pursuant to Municipal Code Section 2-154-010, is the Applicant or any Owner identified as a building code scofflaw or problem landlord pursuant to Section 2-92-416 of the Municipal Code?

   ☐ Yes ☒ No

2. If the Applicant is a legal entity publicly traded on any exchange, is any officer or director of the Applicant identified as a building code scofflaw or problem landlord pursuant to Section 2-92-416 of the Municipal Code?

   ☐ Yes ☐ No ☒ Not Applicable

3. If yes to (1) or (2) above, please identify below the name of the person or legal entity identified as a building code scofflaw or problem landlord and the address of the building or buildings to which the pertinent code violations apply.

_____

_____

_____

FILLING OUT THIS APPENDIX B CONSTITUTES ACKNOWLEDGMENT AND AGREEMENT THAT THIS APPENDIX B IS INCORPORATED BY REFERENCE INTO, AND MADE A PART OF, THE ASSOCIATED EDS, AND THAT THE REPRESENTATIONS MADE IN THIS APPENDIX B ARE SUBJECT TO THE CERTIFICATION MADE UNDER PENALTY OF PERJURY ON PAGE 12 OF THE ASSOCIATED EDS.

CITY OF CHICAGO
ECONOMIC DISCLOSURE STATEMENT
AND AFFIDAVIT

SECTION I -- GENERAL INFORMATION

A. Legal name of the Disclosing Party submitting this EDS. Include d/b/a/ if applicable:

UPTOWN APARTMENTS LLC

Check ONE of the following three boxes:

Indicate whether the Disclosing Party submitting this EDS is:

1. [ ] the Applicant
   OR
2. [X] a legal entity holding a direct or indirect interest in the Applicant. State the legal name of the Applicant in which the Disclosing Party holds an interest: CLARK 800 LLC
   OR 800-812 N. CLARK ST.
3. [ ] a legal entity with a right of control (see Section II.B.1.) State the legal name of the entity in which the Disclosing Party holds a right of control: _____

B. Business address of the Disclosing Party: 290 MARSHMAN ST
HIGHLAND PARK, IL 60035

C. Telephone: 847-302-2515 Fax: 312-224-1202 Email: gidcohen@comcast.net

D. Name of contact person: GIDON COHEN

E. Federal Employer Identification No. (if you have one): _____

F. Brief description of contract, transaction or other undertaking (referred to below as the "Matter") to which this EDS pertains. (Include project number and location of property, if applicable):

APPLICATION FOR WAIVER OF PERMIT FEES 800-812 N. CLARK ST

G. Which City agency or department is requesting this EDS? DEPT OF PLANNING & DEV. HISTORIC PRESERVATION DIVISION

If the Matter is a contract being handled by the City's Department of Procurement Services, please complete the following:

Specification # _____ and Contract # _____

SECTION II -- DISCLOSURE OF OWNERSHIP INTERESTS

A. NATURE OF THE DISCLOSING PARTY

1. Indicate the nature of the Disclosing Party:

[ ] Person
[ ] Publicly registered business corporation
[ ] Privately held business corporation
[ ] Sole proprietorship
[ ] General partnership
[ ] Limited partnership
[ ] Trust
[✓] Limited liability company
[ ] Limited liability partnership
[ ] Joint venture
[ ] Not-for-profit corporation
(Is the not-for-profit corporation also a 501(c)(3))?
[ ] Yes [ ] No
[ ] Other (please specify)

2. For legal entities, the state (or foreign country) of incorporation or organization, if applicable:

DELAWARE

3. For legal entities not organized in the State of Illinois: Has the organization registered to do business in the State of Illinois as a foreign entity?

[ ] Yes [ ] No [✓] N/A

B. IF THE DISCLOSING PARTY IS A LEGAL ENTITY:

1. List below the full names and titles of all executive officers and all directors of the entity. **NOTE:** For not-for-profit corporations, also list below all members, if any, which are legal entities. If there are no such members, write "no members." For trusts, estates or other similar entities, list below the legal titleholder(s).

If the entity is a general partnership, limited partnership, limited liability company, limited liability partnership or joint venture, list below the name and title of each general partner, managing member, manager or any other person or entity that controls the day-to-day management of the Disclosing Party. **NOTE**: Each legal entity listed below must submit an EDS on its own behalf.

Name	Title
HIGHLAND CAPITAL LLC	MANAGER

2. Please provide the following information concerning each person or entity having a direct or indirect beneficial interest (including ownership) in excess of 7.5% of the Disclosing Party. Examples of such an interest include shares in a corporation, partnership interest in a partnership or joint venture,

interest of a member or manager in a limited liability company, or interest of a beneficiary of a trust, estate or other similar entity. If none, state "None." **NOTE**: Pursuant to Section 2-154-030 of the Municipal Code of Chicago ("Municipal Code"), the City may require any such additional information from any applicant which is reasonably intended to achieve full disclosure.

Name	Business Address	Percentage Interest in the Disclosing Party
HIGHLAND CAPITAL		50%
MONS		19.375
CLB I FAMILY TRUST		19.375
LEVY 2011 FAMILY TRUST		8.5

SECTION III -- BUSINESS RELATIONSHIPS WITH CITY ELECTED OFFICIALS

Has the Disclosing Party had a "business relationship," as defined in Chapter 2-156 of the Municipal Code, with any City elected official in the 12 months before the date this EDS is signed?

[ ] Yes [✓] No

If yes, please identify below the name(s) of such City elected official(s) and describe such relationship(s):

SECTION IV -- DISCLOSURE OF SUBCONTRACTORS AND OTHER RETAINED PARTIES

The Disclosing Party must disclose the name and business address of each subcontractor, attorney, lobbyist, accountant, consultant and any other person or entity whom the Disclosing Party has retained or expects to retain in connection with the Matter, as well as the nature of the relationship, and the total amount of the fees paid or estimated to be paid. The Disclosing Party is not required to disclose employees who are paid solely through the Disclosing Party's regular payroll.

"Lobbyist" means any person or entity who undertakes to influence any legislative or administrative action on behalf of any person or entity other than: (1) a not-for-profit entity, on an unpaid basis, or (2) himself. "Lobbyist" also means any person or entity any part of whose duties as an employee of another includes undertaking to influence any legislative or administrative action.

If the Disclosing Party is uncertain whether a disclosure is required under this Section, the Disclosing Party must either ask the City whether disclosure is required or make the disclosure.

Name (indicate whether retained or anticipated to be retained)	Business Address	Relationship to Disclosing Party (subcontractor, attorney, lobbyist, etc.)	Fees (indicate whether paid or estimated.) **NOTE:** "hourly rate" or "t.b.d." is not an acceptable response.
NONE			

(Add sheets if necessary)

[X] Check here if the Disclosing Party has not retained, nor expects to retain, any such persons or entities.

SECTION V -- CERTIFICATIONS

A. COURT-ORDERED CHILD SUPPORT COMPLIANCE

Under Municipal Code Section 2-92-415, substantial owners of business entities that contract with the City must remain in compliance with their child support obligations throughout the contract's term.

Has any person who directly or indirectly owns 10% or more of the Disclosing Party been declared in arrearage on any child support obligations by any Illinois court of competent jurisdiction?

[ ] Yes [X] No [ ] No person directly or indirectly owns 10% or more of the Disclosing Party.

If "Yes," has the person entered into a court-approved agreement for payment of all support owed and is the person in compliance with that agreement?

[ ] Yes [ ] No

B. FURTHER CERTIFICATIONS

1. Pursuant to Municipal Code Chapter 1-23, Article I ("Article I")(which the Applicant should consult for defined terms (e.g., "doing business") and legal requirements), if the Disclosing Party submitting this EDS is the Applicant and is doing business with the City, then the Disclosing Party certifies as follows: (i) neither the Applicant nor any controlling person is currently indicted or charged with, or has admitted guilt of, or has ever been convicted of, or placed under supervision for, any criminal offense involving actual, attempted, or conspiracy to commit bribery, theft, fraud, forgery, perjury, dishonesty or deceit against an officer or employee of the City or any sister agency; and (ii) the Applicant understands and acknowledges that compliance with Article I is a continuing requirement for doing business with the City. NOTE: If Article I applies to the Applicant, the permanent compliance timeframe in Article I supersedes some five-year compliance timeframes in certifications 2 and 3 below.

2. The Disclosing Party and, if the Disclosing Party is a legal entity, all of those persons or entities identified in Section II.B.1. of this EDS:

a. are not presently debarred, suspended, proposed for debarment, declared ineligible or voluntarily excluded from any transactions by any federal, state or local unit of government;

b. have not, within a five-year period preceding the date of this EDS, been convicted of a criminal offense, adjudged guilty, or had a civil judgment rendered against them in connection with: obtaining, attempting to obtain, or performing a public (federal, state or local) transaction or contract under a public transaction; a violation of federal or state antitrust statutes; fraud; embezzlement; theft; forgery; bribery; falsification or destruction of records; making false statements; or receiving stolen property;

c. are not presently indicted for, or criminally or civilly charged by, a governmental entity (federal, state or local) with committing any of the offenses set forth in clause B.2.b. of this Section V;

d. have not, within a five-year period preceding the date of this EDS, had one or more public transactions (federal, state or local) terminated for cause or default; and

e. have not, within a five-year period preceding the date of this EDS, been convicted, adjudged guilty, or found liable in a civil proceeding, or in any criminal or civil action, including actions concerning environmental violations, instituted by the City or by the federal government, any state, or any other unit of local government.

3. The certifications in subparts 3, 4 and 5 concern:

• the Disclosing Party;
• any "Contractor" (meaning any contractor or subcontractor used by the Disclosing Party in connection with the Matter, including but not limited to all persons or legal entities disclosed under Section IV, "Disclosure of Subcontractors and Other Retained Parties");
• any "Affiliated Entity" (meaning a person or entity that, directly or indirectly: controls the Disclosing Party, is controlled by the Disclosing Party, or is, with the Disclosing Party, under common control of another person or entity. Indicia of control include, without limitation: interlocking management or ownership; identity of interests among family members, shared facilities and equipment; common use of employees; or organization of a business entity following the ineligibility of a business entity to do business with federal or state or local government, including the City, using substantially the same management, ownership, or principals as the ineligible entity); with respect to Contractors, the term Affiliated Entity means a person or entity that directly or indirectly controls the Contractor, is controlled by it, or, with the Contractor, is under common control of another person or entity;
• any responsible official of the Disclosing Party, any Contractor or any Affiliated Entity or any other official, agent or employee of the Disclosing Party, any Contractor or any Affiliated Entity, acting pursuant to the direction or authorization of a responsible official of the Disclosing Party, any Contractor or any Affiliated Entity (collectively "Agents").

Neither the Disclosing Party, nor any Contractor, nor any Affiliated Entity of either the Disclosing Party or any Contractor nor any Agents have, during the five years before the date this EDS is signed, or, with respect to a Contractor, an Affiliated Entity, or an Affiliated Entity of a Contractor during the five years before the date of such Contractor's or Affiliated Entity's contract or engagement in connection with the Matter:

a. bribed or attempted to bribe, or been convicted or adjudged guilty of bribery or attempting to bribe, a public officer or employee of the City, the State of Illinois, or any agency of the federal government or of any state or local government in the United States of America, in that officer's or employee's official capacity;

b. agreed or colluded with other bidders or prospective bidders, or been a party to any such agreement, or been convicted or adjudged guilty of agreement or collusion among bidders or prospective bidders, in restraint of freedom of competition by agreement to bid a fixed price or otherwise; or

c. made an admission of such conduct described in a. or b. above that is a matter of record, but have not been prosecuted for such conduct; or

d. violated the provisions of Municipal Code Section 2-92-610 (Living Wage Ordinance).

4. Neither the Disclosing Party, Affiliated Entity or Contractor, or any of their employees, officials, agents or partners, is barred from contracting with any unit of state or local government as a result of engaging in or being convicted of (1) bid-rigging in violation of 720 ILCS 5/33E-3; (2) bid-rotating in violation of 720 ILCS 5/33E-4; or (3) any similar offense of any state or of the United States of America that contains the same elements as the offense of bid-rigging or bid-rotating.

5. Neither the Disclosing Party nor any Affiliated Entity is listed on any of the following lists maintained by the Office of Foreign Assets Control of the U.S. Department of the Treasury or the Bureau of Industry and Security of the U.S. Department of Commerce or their successors: the Specially Designated Nationals List, the Denied Persons List, the Unverified List, the Entity List and the Debarred List.

6. The Disclosing Party understands and shall comply with the applicable requirements of Chapters 2-55 (Legislative Inspector General), 2-56 (Inspector General) and 2-156 (Governmental Ethics) of the Municipal Code.

7. If the Disclosing Party is unable to certify to any of the above statements in this Part B (Further Certifications), the Disclosing Party must explain below:

NONE

If the letters "NA," the word "None," or no response appears on the lines above, it will be conclusively presumed that the Disclosing Party certified to the above statements.

8. To the best of the Disclosing Party's knowledge after reasonable inquiry, the following is a complete list of all current employees of the Disclosing Party who were, at any time during the 12-month period preceding the execution date of this EDS, an employee, or elected or appointed official, of the City of Chicago (if none, indicate with "N/A" or "none").

NONE

9. To the best of the Disclosing Party's knowledge after reasonable inquiry, the following is a complete list of all gifts that the Disclosing Party has given or caused to be given, at any time during the 12-month period preceding the execution date of this EDS, to an employee, or elected or appointed official, of the City of Chicago. For purposes of this statement, a "gift" does not include: (i) anything made generally available to City employees or to the general public, or (ii) food or drink provided in the course of official City business and having a retail value of less than $20 per recipient (if none, indicate with "N/A" or "none"). As to any gift listed below, please also list the name of the City recipient.

NONE

C. CERTIFICATION OF STATUS AS FINANCIAL INSTITUTION

1. The Disclosing Party certifies that the Disclosing Party (check one)

[ ] is [✓] is not

a "financial institution" as defined in Section 2-32-455(b) of the Municipal Code.

2. If the Disclosing Party IS a financial institution, then the Disclosing Party pledges:

"We are not and will not become a predatory lender as defined in Chapter 2-32 of the Municipal Code. We further pledge that none of our affiliates is, and none of them will become, a predatory lender as defined in Chapter 2-32 of the Municipal Code. We understand that becoming a predatory lender or becoming an affiliate of a predatory lender may result in the loss of the privilege of doing business with the City."

If the Disclosing Party is unable to make this pledge because it or any of its affiliates (as defined in Section 2-32-455(b) of the Municipal Code) is a predatory lender within the meaning of Chapter 2-32 of the Municipal Code, explain here (attach additional pages if necessary):

If the letters "NA," the word "None," or no response appears on the lines above, it will be conclusively presumed that the Disclosing Party certified to the above statements.

D. CERTIFICATION REGARDING INTEREST IN CITY BUSINESS

Any words or terms that are defined in Chapter 2-156 of the Municipal Code have the same meanings when used in this Part D.

1. In accordance with Section 2-156-110 of the Municipal Code: Does any official or employee of the City have a financial interest in his or her own name or in the name of any other person or entity in the Matter?

[ ] Yes [✓] No

NOTE: If you checked "Yes" to Item D.1., proceed to Items D.2. and D.3. If you checked "No" to Item D.1., proceed to Part E.

2. Unless sold pursuant to a process of competitive bidding, or otherwise permitted, no City elected official or employee shall have a financial interest in his or her own name or in the name of any other person or entity in the purchase of any property that (i) belongs to the City, or (ii) is sold for taxes or assessments, or (iii) is sold by virtue of legal process at the suit of the City (collectively, "City Property Sale"). Compensation for property taken pursuant to the City's eminent domain power does not constitute a financial interest within the meaning of this Part D.

Does the Matter involve a City Property Sale?

[ ] Yes [✓] No

3. If you checked "Yes" to Item D.1., provide the names and business addresses of the City officials or employees having such interest and identify the nature of such interest:

Name	Business Address	Nature of Interest

4. The Disclosing Party further certifies that no prohibited financial interest in the Matter will be acquired by any City official or employee.

E. CERTIFICATION REGARDING SLAVERY ERA BUSINESS

Please check either 1. or 2. below. If the Disclosing Party checks 2., the Disclosing Party must disclose below or in an attachment to this EDS all information required by paragraph 2. Failure to

comply with these disclosure requirements may make any contract entered into with the City in connection with the Matter voidable by the City.

✓ 1. The Disclosing Party verifies that the Disclosing Party has searched any and all records of the Disclosing Party and any and all predecessor entities regarding records of investments or profits from slavery or slaveholder insurance policies during the slavery era (including insurance policies issued to slaveholders that provided coverage for damage to or injury or death of their slaves), and the Disclosing Party has found no such records.

____ 2. The Disclosing Party verifies that, as a result of conducting the search in step 1 above, the Disclosing Party has found records of investments or profits from slavery or slaveholder insurance policies. The Disclosing Party verifies that the following constitutes full disclosure of all such records, including the names of any and all slaves or slaveholders described in those records:

_____

_____

_____

_____

SECTION VI -- CERTIFICATIONS FOR FEDERALLY FUNDED MATTERS

NOTE: If the Matter is federally funded, complete this Section VI. **If the Matter is not federally funded,** proceed to Section VII. For purposes of this Section VI, tax credits allocated by the City and proceeds of debt obligations of the City are not federal funding.

A. CERTIFICATION REGARDING LOBBYING

1. List below the names of all persons or entities registered under the federal Lobbying Disclosure Act of 1995 who have made lobbying contacts on behalf of the Disclosing Party with respect to the Matter: (Add sheets if necessary):

N/A

_____

_____

(If no explanation appears or begins on the lines above, or if the letters "NA" or if the word "None" appear, it will be conclusively presumed that the Disclosing Party means that NO persons or entities registered under the Lobbying Disclosure Act of 1995 have made lobbying contacts on behalf of the Disclosing Party with respect to the Matter.)

2. The Disclosing Party has not spent and will not expend any federally appropriated funds to pay any person or entity listed in Paragraph A.1. above for his or her lobbying activities or to pay any person or entity to influence or attempt to influence an officer or employee of any agency, as defined by applicable federal law, a member of Congress, an officer or employee of Congress, or an employee of a member of Congress, in connection with the award of any federally funded contract, making any federally funded grant or loan, entering into any cooperative agreement, or to extend, continue, renew, amend, or modify any federally funded contract, grant, loan, or cooperative agreement.

3. The Disclosing Party will submit an updated certification at the end of each calendar quarter in which there occurs any event that materially affects the accuracy of the statements and information set forth in paragraphs A.1. and A.2. above.

4. The Disclosing Party certifies that either: (i) it is not an organization described in section 501(c)(4) of the Internal Revenue Code of 1986; or (ii) it is an organization described in section 501(c)(4) of the Internal Revenue Code of 1986 but has not engaged and will not engage in "Lobbying Activities".

5. If the Disclosing Party is the Applicant, the Disclosing Party must obtain certifications equal in form and substance to paragraphs A.1. through A.4. above from all subcontractors before it awards any subcontract and the Disclosing Party must maintain all such subcontractors' certifications for the duration of the Matter and must make such certifications promptly available to the City upon request.

B. CERTIFICATION REGARDING EQUAL EMPLOYMENT OPPORTUNITY

If the Matter is federally funded, federal regulations require the Applicant and all proposed subcontractors to submit the following information with their bids or in writing at the outset of negotiations.

Is the Disclosing Party the Applicant?

[ ] Yes [✓] No

If "Yes," answer the three questions below:

1. Have you developed and do you have on file affirmative action programs pursuant to applicable federal regulations? (See 41 CFR Part 60-2.)
[ ] Yes [ ] No

2. Have you filed with the Joint Reporting Committee, the Director of the Office of Federal Contract Compliance Programs, or the Equal Employment Opportunity Commission all reports due under the applicable filing requirements?
[ ] Yes [ ] No

3. Have you participated in any previous contracts or subcontracts subject to the equal opportunity clause?
[ ] Yes [ ] No

If you checked "No" to question 1. or 2. above, please provide an explanation:

_____

_____

SECTION VII -- ACKNOWLEDGMENTS, CONTRACT INCORPORATION, COMPLIANCE, PENALTIES, DISCLOSURE

The Disclosing Party understands and agrees that:

A. The certifications, disclosures, and acknowledgments contained in this EDS will become part of any contract or other agreement between the Applicant and the City in connection with the Matter, whether procurement, City assistance, or other City action, and are material inducements to the City's execution of any contract or taking other action with respect to the Matter. The Disclosing Party understands that it must comply with all statutes, ordinances, and regulations on which this EDS is based.

B. The City's Governmental Ethics and Campaign Financing Ordinances, Chapters 2-156 and 2-164 of the Municipal Code, impose certain duties and obligations on persons or entities seeking City contracts, work, business, or transactions. The full text of these ordinances and a training program is available on line at www.cityofchicago.org/Ethics, and may also be obtained from the City's Board of Ethics, 740 N.

Sedgwick St., Suite 500, Chicago, IL 60610, (312) 744-9660. The Disclosing Party must comply fully with the applicable ordinances.

C. If the City determines that any information provided in this EDS is false, incomplete or inaccurate, any contract or other agreement in connection with which it is submitted may be rescinded or be void or voidable, and the City may pursue any remedies under the contract or agreement (if not rescinded or void), at law, or in equity, including terminating the Disclosing Party's participation in the Matter and/or declining to allow the Disclosing Party to participate in other transactions with the City. Remedies at law for a false statement of material fact may include incarceration and an award to the City of treble damages.

D. It is the City's policy to make this document available to the public on its Internet site and/or upon request. Some or all of the information provided on this EDS and any attachments to this EDS may be made available to the public on the Internet, in response to a Freedom of Information Act request, or otherwise. By completing and signing this EDS, the Disclosing Party waives and releases any possible rights or claims which it may have against the City in connection with the public release of information contained in this EDS and also authorizes the City to verify the accuracy of any information submitted in this EDS.

E. The information provided in this EDS must be kept current. In the event of changes, the Disclosing Party must supplement this EDS up to the time the City takes action on the Matter. If the Matter is a contract being handled by the City's Department of Procurement Services, the Disclosing Party must update this EDS as the contract requires. **NOTE:** With respect to Matters subject to Article I of Chapter 1-23 of the Municipal Code (imposing **PERMANENT INELIGIBILITY** for certain specified offenses), the information provided herein regarding eligibility must be kept current for a longer period, as required by Chapter 1-23 and Section 2-154-020 of the Municipal Code.

The Disclosing Party represents and warrants that:

F.1. The Disclosing Party is not delinquent in the payment of any tax administered by the Illinois Department of Revenue, nor are the Disclosing Party or its Affiliated Entities delinquent in paying any fine, fee, tax or other charge owed to the City. This includes, but is not limited to, all water charges, sewer charges, license fees, parking tickets, property taxes or sales taxes.

F.2 If the Disclosing Party is the Applicant, the Disclosing Party and its Affiliated Entities will not use, nor permit their subcontractors to use, any facility listed by the U.S. E.P.A. on the federal Excluded Parties List System ("EPLS") maintained by the U. S. General Services Administration.

F.3 If the Disclosing Party is the Applicant, the Disclosing Party will obtain from any contractors/subcontractors hired or to be hired in connection with the Matter certifications equal in form and substance to those in F.1. and F.2. above and will not, without the prior written consent of the City, use any such contractor/subcontractor that does not provide such certifications or that the Disclosing Party has reason to believe has not provided or cannot provide truthful certifications.

NOTE: If the Disclosing Party cannot certify as to any of the items in F.1., F.2. or F.3. above, an explanatory statement must be attached to this EDS.

CERTIFICATION

Under penalty of perjury, the person signing below: (1) warrants that he/she is authorized to execute this EDS and Appendix A (if applicable) on behalf of the Disclosing Party, and (2) warrants that all certifications and statements contained in this EDS and Appendix A (if applicable) are true, accurate and complete as of the date furnished to the City.

UPTOWN APARTMENTS LLC
(Print or type name of Disclosing Party)

By: H. Cohen
(Sign here)

HILARY COHEN, AS VICE PRESIDENT OF HIGHLAND CAPITAL LLC, MANAGER
(Print or type name of person signing)

(Print or type title of person signing)

Signed and sworn to before me on (date) June 24, 2015,
at Cook County, Illinois (state).

Notary Public.

Commission expires: 4-4-19.

OFFICIAL SEAL
ANTOINETTE V JOHNSON
NOTARY PUBLIC - STATE OF ILLINOIS
MY COMMISSION EXPIRES:04/04/19

CITY OF CHICAGO
ECONOMIC DISCLOSURE STATEMENT AND AFFIDAVIT
APPENDIX A

FAMILIAL RELATIONSHIPS WITH ELECTED CITY OFFICIALS AND DEPARTMENT HEADS

This Appendix is to be completed only by (a) the Applicant, and (b) any legal entity which has a direct ownership interest in the Applicant exceeding 7.5 percent. It is not to be completed by any legal entity which has only an indirect ownership interest in the Applicant.

Under Municipal Code Section 2-154-015, the Disclosing Party must disclose whether such Disclosing Party or any "Applicable Party" or any Spouse or Domestic Partner thereof currently has a "familial relationship" with any elected city official or department head. A "familial relationship" exists if, as of the date this EDS is signed, the Disclosing Party or any "Applicable Party" or any Spouse or Domestic Partner thereof is related to the mayor, any alderman, the city clerk, the city treasurer or any city department head as spouse or domestic partner or as any of the following, whether by blood or adoption: parent, child, brother or sister, aunt or uncle, niece or nephew, grandparent, grandchild, father-in-law, mother-in-law, son-in-law, daughter-in-law, stepfather or stepmother, stepson or stepdaughter, stepbrother or stepsister or half-brother or half-sister.

"Applicable Party" means (1) all executive officers of the Disclosing Party listed in Section II.B.1.a., if the Disclosing Party is a corporation; all partners of the Disclosing Party, if the Disclosing Party is a general partnership; all general partners and limited partners of the Disclosing Party, if the Disclosing Party is a limited partnership; all managers, managing members and members of the Disclosing Party, if the Disclosing Party is a limited liability company; (2) all principal officers of the Disclosing Party; and (3) any person having more than a 7.5 percent ownership interest in the Disclosing Party. "Principal officers" means the president, chief operating officer, executive director, chief financial officer, treasurer or secretary of a legal entity or any person exercising similar authority.

Does the Disclosing Party or any "Applicable Party" or any Spouse or Domestic Partner thereof currently have a "familial relationship" with an elected city official or department head?

[ ] Yes [✓] No

If yes, please identify below (1) the name and title of such person, (2) the name of the legal entity to which such person is connected; (3) the name and title of the elected city official or department head to whom such person has a familial relationship, and (4) the precise nature of such familial relationship.

_____

_____

_____

CITY OF CHICAGO
ECONOMIC DISCLOSURE STATEMENT AND AFFIDAVIT
APPENDIX B

BUILDING CODE SCOFFLAW/PROBLEM LANDLORD CERTIFICATION

This Appendix is to be completed only by (a) the Applicant, and (b) any legal entity which has a direct ownership interest in the Applicant exceeding 7.5 percent (an "Owner"). It is not to be completed by any legal entity which has only an indirect ownership interest in the Applicant.

1. Pursuant to Municipal Code Section 2-154-010, is the Applicant or any Owner identified as a building code scofflaw or problem landlord pursuant to Section 2-92-416 of the Municipal Code?

☐ Yes ☒ No

2. If the Applicant is a legal entity publicly traded on any exchange, is any officer or director of the Applicant identified as a building code scofflaw or problem landlord pursuant to Section 2-92-416 of the Municipal Code?

☐ Yes ☐ No ☒ Not Applicable

3. If yes to (1) or (2) above, please identify below the name of the person or legal entity identified as a building code scofflaw or problem landlord and the address of the building or buildings to which the pertinent code violations apply.

_____

_____

_____

FILLING OUT THIS APPENDIX B CONSTITUTES ACKNOWLEDGMENT AND AGREEMENT THAT THIS APPENDIX B IS INCORPORATED BY REFERENCE INTO, AND MADE A PART OF, THE ASSOCIATED EDS, AND THAT THE REPRESENTATIONS MADE IN THIS APPENDIX B ARE SUBJECT TO THE CERTIFICATION MADE UNDER PENALTY OF PERJURY ON PAGE 12 OF THE ASSOCIATED EDS.

CITY OF CHICAGO
ECONOMIC DISCLOSURE STATEMENT
AND AFFIDAVIT

SECTION I -- GENERAL INFORMATION

A. Legal name of the Disclosing Party submitting this EDS. Include d/b/a/ if applicable:

HIGHLAND CAPITAL LLC

Check ONE of the following three boxes:

Indicate whether the Disclosing Party submitting this EDS is:

1. [ ] the Applicant
   OR
2. [X] a legal entity holding a direct or indirect interest in the Applicant. State the legal name of the Applicant in which the Disclosing Party holds an interest: CLARK 800 LLC
   OR 800-812 N. CLARK ST.
3. [ ] a legal entity with a right of control (see Section II.B.1.) State the legal name of the entity in which the Disclosing Party holds a right of control: _____

B. Business address of the Disclosing Party: 290 MARSHMAN ST
HIGHLAND PARK, IL 60035

C. Telephone: 847-302-2515 Fax: 312-224-1202 Email: gidcohen@comcast.net

D. Name of contact person: GIDON COHEN

E. Federal Employer Identification No. (if you have one): _____

F. Brief description of contract, transaction or other undertaking (referred to below as the "Matter") to which this EDS pertains. (Include project number and location of property, if applicable):

APPLICATION FOR WAIVER OF PERMIT FEES 800-812 N. CLARK ST

G. Which City agency or department is requesting this EDS? DEPT OF PLANNING & DEV. HISTORIC PRESERVATION DIVISION

If the Matter is a contract being handled by the City's Department of Procurement Services, please complete the following:

Specification # _____ and Contract # _____

SECTION II -- DISCLOSURE OF OWNERSHIP INTERESTS

A. NATURE OF THE DISCLOSING PARTY

1. Indicate the nature of the Disclosing Party:

[ ] Person
[ ] Publicly registered business corporation
[ ] Privately held business corporation
[ ] Sole proprietorship
[ ] General partnership
[ ] Limited partnership
[ ] Trust
[✓] Limited liability company
[ ] Limited liability partnership
[ ] Joint venture
[ ] Not-for-profit corporation
(Is the not-for-profit corporation also a 501(c)(3))?
[ ] Yes [ ] No
[ ] Other (please specify)

2. For legal entities, the state (or foreign country) of incorporation or organization, if applicable:

DELAWARE

3. For legal entities not organized in the State of Illinois: Has the organization registered to do business in the State of Illinois as a foreign entity?

[ ] Yes [ ] No [✓] N/A

B. IF THE DISCLOSING PARTY IS A LEGAL ENTITY:

1. List below the full names and titles of all executive officers and all directors of the entity. **NOTE:** For not-for-profit corporations, also list below all members, if any, which are legal entities. If there are no such members, write "no members." For trusts, estates or other similar entities, list below the legal titleholder(s).

If the entity is a general partnership, limited partnership, limited liability company, limited liability partnership or joint venture, list below the name and title of each general partner, managing member, manager or any other person or entity that controls the day-to-day management of the Disclosing Party. **NOTE**: Each legal entity listed below must submit an EDS on its own behalf.

Name	Title
GIDON COHEN	PRESIDENT
HILARY COHEN	VICE PRESIDENT
GIDON COHEN	TREASURER, SECRETARY

2. Please provide the following information concerning each person or entity having a direct or indirect beneficial interest (including ownership) in excess of 7.5% of the Disclosing Party. Examples of such an interest include shares in a corporation, partnership interest in a partnership or joint venture,

interest of a member or manager in a limited liability company, or interest of a beneficiary of a trust, estate or other similar entity. If none, state "None." **NOTE**: Pursuant to Section 2-154-030 of the Municipal Code of Chicago ("Municipal Code"), the City may require any such additional information from any applicant which is reasonably intended to achieve full disclosure.

Name	Business Address	Percentage Interest in the Disclosing Party
GIDON Cohen	290 MARSHMAN ST HIGHLAND PARK IL 60035	99%

SECTION III -- BUSINESS RELATIONSHIPS WITH CITY ELECTED OFFICIALS

Has the Disclosing Party had a "business relationship," as defined in Chapter 2-156 of the Municipal Code, with any City elected official in the 12 months before the date this EDS is signed?

[ ] Yes [X] No

If yes, please identify below the name(s) of such City elected official(s) and describe such relationship(s):

SECTION IV -- DISCLOSURE OF SUBCONTRACTORS AND OTHER RETAINED PARTIES

The Disclosing Party must disclose the name and business address of each subcontractor, attorney, lobbyist, accountant, consultant and any other person or entity whom the Disclosing Party has retained or expects to retain in connection with the Matter, as well as the nature of the relationship, and the total amount of the fees paid or estimated to be paid. The Disclosing Party is not required to disclose employees who are paid solely through the Disclosing Party's regular payroll.

"Lobbyist" means any person or entity who undertakes to influence any legislative or administrative action on behalf of any person or entity other than: (1) a not-for-profit entity, on an unpaid basis, or (2) himself. "Lobbyist" also means any person or entity any part of whose duties as an employee of another includes undertaking to influence any legislative or administrative action.

If the Disclosing Party is uncertain whether a disclosure is required under this Section, the Disclosing Party must either ask the City whether disclosure is required or make the disclosure.

Name (indicate whether retained or anticipated to be retained)	Business Address	Relationship to Disclosing Party (subcontractor, attorney, lobbyist, etc.)	Fees (indicate whether paid or estimated.) **NOTE:** "hourly rate" or "t.b.d." is not an acceptable response.
NONE			

(Add sheets if necessary)

[✓] Check here if the Disclosing Party has not retained, nor expects to retain, any such persons or entities.

SECTION V -- CERTIFICATIONS

A. COURT-ORDERED CHILD SUPPORT COMPLIANCE

Under Municipal Code Section 2-92-415, substantial owners of business entities that contract with the City must remain in compliance with their child support obligations throughout the contract's term.

Has any person who directly or indirectly owns 10% or more of the Disclosing Party been declared in arrearage on any child support obligations by any Illinois court of competent jurisdiction?

[ ] Yes [✓] No [ ] No person directly or indirectly owns 10% or more of the Disclosing Party.

If "Yes," has the person entered into a court-approved agreement for payment of all support owed and is the person in compliance with that agreement?

[ ] Yes [ ] No

B. FURTHER CERTIFICATIONS

1. Pursuant to Municipal Code Chapter 1-23, Article I ("Article I")(which the Applicant should consult for defined terms (e.g., "doing business") and legal requirements), if the Disclosing Party submitting this EDS is the Applicant and is doing business with the City, then the Disclosing Party certifies as follows: (i) neither the Applicant nor any controlling person is currently indicted or charged with, or has admitted guilt of, or has ever been convicted of, or placed under supervision for, any criminal offense involving actual, attempted, or conspiracy to commit bribery, theft, fraud, forgery, perjury, dishonesty or deceit against an officer or employee of the City or any sister agency; and (ii) the Applicant understands and acknowledges that compliance with Article I is a continuing requirement for doing business with the City. NOTE: If Article I applies to the Applicant, the permanent compliance timeframe in Article I supersedes some five-year compliance timeframes in certifications 2 and 3 below.

2. The Disclosing Party and, if the Disclosing Party is a legal entity, all of those persons or entities identified in Section II.B.1. of this EDS:

a. are not presently debarred, suspended, proposed for debarment, declared ineligible or voluntarily excluded from any transactions by any federal, state or local unit of government;

b. have not, within a five-year period preceding the date of this EDS, been convicted of a criminal offense, adjudged guilty, or had a civil judgment rendered against them in connection with: obtaining, attempting to obtain, or performing a public (federal, state or local) transaction or contract under a public transaction; a violation of federal or state antitrust statutes; fraud; embezzlement; theft; forgery; bribery; falsification or destruction of records; making false statements; or receiving stolen property;

c. are not presently indicted for, or criminally or civilly charged by, a governmental entity (federal, state or local) with committing any of the offenses set forth in clause B.2.b. of this Section V;

d. have not, within a five-year period preceding the date of this EDS, had one or more public transactions (federal, state or local) terminated for cause or default; and

e. have not, within a five-year period preceding the date of this EDS, been convicted, adjudged guilty, or found liable in a civil proceeding, or in any criminal or civil action, including actions concerning environmental violations, instituted by the City or by the federal government, any state, or any other unit of local government.

3. The certifications in subparts 3, 4 and 5 concern:

• the Disclosing Party;
• any "Contractor" (meaning any contractor or subcontractor used by the Disclosing Party in connection with the Matter, including but not limited to all persons or legal entities disclosed under Section IV, "Disclosure of Subcontractors and Other Retained Parties");
• any "Affiliated Entity" (meaning a person or entity that, directly or indirectly: controls the Disclosing Party, is controlled by the Disclosing Party, or is, with the Disclosing Party, under common control of another person or entity. Indicia of control include, without limitation: interlocking management or ownership; identity of interests among family members, shared facilities and equipment; common use of employees; or organization of a business entity following the ineligibility of a business entity to do business with federal or state or local government, including the City, using substantially the same management, ownership, or principals as the ineligible entity); with respect to Contractors, the term Affiliated Entity means a person or entity that directly or indirectly controls the Contractor, is controlled by it, or, with the Contractor, is under common control of another person or entity;
• any responsible official of the Disclosing Party, any Contractor or any Affiliated Entity or any other official, agent or employee of the Disclosing Party, any Contractor or any Affiliated Entity, acting pursuant to the direction or authorization of a responsible official of the Disclosing Party, any Contractor or any Affiliated Entity (collectively "Agents").

Neither the Disclosing Party, nor any Contractor, nor any Affiliated Entity of either the Disclosing Party or any Contractor nor any Agents have, during the five years before the date this EDS is signed, or, with respect to a Contractor, an Affiliated Entity, or an Affiliated Entity of a Contractor during the five years before the date of such Contractor's or Affiliated Entity's contract or engagement in connection with the Matter:

a. bribed or attempted to bribe, or been convicted or adjudged guilty of bribery or attempting to bribe, a public officer or employee of the City, the State of Illinois, or any agency of the federal government or of any state or local government in the United States of America, in that officer's or employee's official capacity;

b. agreed or colluded with other bidders or prospective bidders, or been a party to any such agreement, or been convicted or adjudged guilty of agreement or collusion among bidders or prospective bidders, in restraint of freedom of competition by agreement to bid a fixed price or otherwise; or

c. made an admission of such conduct described in a. or b. above that is a matter of record, but have not been prosecuted for such conduct; or

d. violated the provisions of Municipal Code Section 2-92-610 (Living Wage Ordinance).

4. Neither the Disclosing Party, Affiliated Entity or Contractor, or any of their employees, officials, agents or partners, is barred from contracting with any unit of state or local government as a result of engaging in or being convicted of (1) bid-rigging in violation of 720 ILCS 5/33E-3; (2) bid-rotating in violation of 720 ILCS 5/33E-4; or (3) any similar offense of any state or of the United States of America that contains the same elements as the offense of bid-rigging or bid-rotating.

5. Neither the Disclosing Party nor any Affiliated Entity is listed on any of the following lists maintained by the Office of Foreign Assets Control of the U.S. Department of the Treasury or the Bureau of Industry and Security of the U.S. Department of Commerce or their successors: the Specially Designated Nationals List, the Denied Persons List, the Unverified List, the Entity List and the Debarred List.

6. The Disclosing Party understands and shall comply with the applicable requirements of Chapters 2-55 (Legislative Inspector General), 2-56 (Inspector General) and 2-156 (Governmental Ethics) of the Municipal Code.

7. If the Disclosing Party is unable to certify to any of the above statements in this Part B (Further Certifications), the Disclosing Party must explain below:

NONE

If the letters "NA," the word "None," or no response appears on the lines above, it will be conclusively presumed that the Disclosing Party certified to the above statements.

8. To the best of the Disclosing Party's knowledge after reasonable inquiry, the following is a complete list of all current employees of the Disclosing Party who were, at any time during the 12-month period preceding the execution date of this EDS, an employee, or elected or appointed official, of the City of Chicago (if none, indicate with "N/A" or "none").

N/A

9. To the best of the Disclosing Party's knowledge after reasonable inquiry, the following is a complete list of all gifts that the Disclosing Party has given or caused to be given, at any time during the 12-month period preceding the execution date of this EDS, to an employee, or elected or appointed official, of the City of Chicago. For purposes of this statement, a "gift" does not include: (i) anything made generally available to City employees or to the general public, or (ii) food or drink provided in the course of official City business and having a retail value of less than $20 per recipient (if none, indicate with "N/A" or "none"). As to any gift listed below, please also list the name of the City recipient.

N/A

C. CERTIFICATION OF STATUS AS FINANCIAL INSTITUTION

1. The Disclosing Party certifies that the Disclosing Party (check one)

[ ] is [✓] is not

a "financial institution" as defined in Section 2-32-455(b) of the Municipal Code.

2. If the Disclosing Party IS a financial institution, then the Disclosing Party pledges:

"We are not and will not become a predatory lender as defined in Chapter 2-32 of the Municipal Code. We further pledge that none of our affiliates is, and none of them will become, a predatory lender as defined in Chapter 2-32 of the Municipal Code. We understand that becoming a predatory lender or becoming an affiliate of a predatory lender may result in the loss of the privilege of doing business with the City."

If the Disclosing Party is unable to make this pledge because it or any of its affiliates (as defined in Section 2-32-455(b) of the Municipal Code) is a predatory lender within the meaning of Chapter 2-32 of the Municipal Code, explain here (attach additional pages if necessary):

If the letters "NA," the word "None," or no response appears on the lines above, it will be conclusively presumed that the Disclosing Party certified to the above statements.

D. CERTIFICATION REGARDING INTEREST IN CITY BUSINESS

Any words or terms that are defined in Chapter 2-156 of the Municipal Code have the same meanings when used in this Part D.

1. In accordance with Section 2-156-110 of the Municipal Code: Does any official or employee of the City have a financial interest in his or her own name or in the name of any other person or entity in the Matter?

[ ] Yes [✓] No

NOTE: If you checked "Yes" to Item D.1., proceed to Items D.2. and D.3. If you checked "No" to Item D.1., proceed to Part E.

2. Unless sold pursuant to a process of competitive bidding, or otherwise permitted, no City elected official or employee shall have a financial interest in his or her own name or in the name of any other person or entity in the purchase of any property that (i) belongs to the City, or (ii) is sold for taxes or assessments, or (iii) is sold by virtue of legal process at the suit of the City (collectively, "City Property Sale"). Compensation for property taken pursuant to the City's eminent domain power does not constitute a financial interest within the meaning of this Part D.

Does the Matter involve a City Property Sale?

[ ] Yes [✓] No

3. If you checked "Yes" to Item D.1., provide the names and business addresses of the City officials or employees having such interest and identify the nature of such interest:

Name	Business Address	Nature of Interest

4. The Disclosing Party further certifies that no prohibited financial interest in the Matter will be acquired by any City official or employee.

E. CERTIFICATION REGARDING SLAVERY ERA BUSINESS

Please check either 1. or 2. below. If the Disclosing Party checks 2., the Disclosing Party must disclose below or in an attachment to this EDS all information required by paragraph 2. Failure to

comply with these disclosure requirements may make any contract entered into with the City in connection with the Matter voidable by the City.

✓ 1. The Disclosing Party verifies that the Disclosing Party has searched any and all records of the Disclosing Party and any and all predecessor entities regarding records of investments or profits from slavery or slaveholder insurance policies during the slavery era (including insurance policies issued to slaveholders that provided coverage for damage to or injury or death of their slaves), and the Disclosing Party has found no such records.

____ 2. The Disclosing Party verifies that, as a result of conducting the search in step 1 above, the Disclosing Party has found records of investments or profits from slavery or slaveholder insurance policies. The Disclosing Party verifies that the following constitutes full disclosure of all such records, including the names of any and all slaves or slaveholders described in those records:

_____

_____

_____

_____

SECTION VI -- CERTIFICATIONS FOR FEDERALLY FUNDED MATTERS

NOTE: If the Matter is federally funded, complete this Section VI. **If the Matter is not federally funded,** proceed to Section VII. For purposes of this Section VI, tax credits allocated by the City and proceeds of debt obligations of the City are not federal funding.

A. CERTIFICATION REGARDING LOBBYING

1. List below the names of all persons or entities registered under the federal Lobbying Disclosure Act of 1995 who have made lobbying contacts on behalf of the Disclosing Party with respect to the Matter: (Add sheets if necessary):

N/A

_____

_____

(If no explanation appears or begins on the lines above, or if the letters "NA" or if the word "None" appear, it will be conclusively presumed that the Disclosing Party means that NO persons or entities registered under the Lobbying Disclosure Act of 1995 have made lobbying contacts on behalf of the Disclosing Party with respect to the Matter.)

2. The Disclosing Party has not spent and will not expend any federally appropriated funds to pay any person or entity listed in Paragraph A.1. above for his or her lobbying activities or to pay any person or entity to influence or attempt to influence an officer or employee of any agency, as defined by applicable federal law, a member of Congress, an officer or employee of Congress, or an employee of a member of Congress, in connection with the award of any federally funded contract, making any federally funded grant or loan, entering into any cooperative agreement, or to extend, continue, renew, amend, or modify any federally funded contract, grant, loan, or cooperative agreement.

3. The Disclosing Party will submit an updated certification at the end of each calendar quarter in which there occurs any event that materially affects the accuracy of the statements and information set forth in paragraphs A.1. and A.2. above.

4. The Disclosing Party certifies that either: (i) it is not an organization described in section 501(c)(4) of the Internal Revenue Code of 1986; or (ii) it is an organization described in section 501(c)(4) of the Internal Revenue Code of 1986 but has not engaged and will not engage in "Lobbying Activities".

5. If the Disclosing Party is the Applicant, the Disclosing Party must obtain certifications equal in form and substance to paragraphs A.1. through A.4. above from all subcontractors before it awards any subcontract and the Disclosing Party must maintain all such subcontractors' certifications for the duration of the Matter and must make such certifications promptly available to the City upon request.

B. CERTIFICATION REGARDING EQUAL EMPLOYMENT OPPORTUNITY

If the Matter is federally funded, federal regulations require the Applicant and all proposed subcontractors to submit the following information with their bids or in writing at the outset of negotiations.

Is the Disclosing Party the Applicant?

[ ] Yes [✓] No

If "Yes," answer the three questions below:

1. Have you developed and do you have on file affirmative action programs pursuant to applicable federal regulations? (See 41 CFR Part 60-2.)
[ ] Yes [ ] No

2. Have you filed with the Joint Reporting Committee, the Director of the Office of Federal Contract Compliance Programs, or the Equal Employment Opportunity Commission all reports due under the applicable filing requirements?
[ ] Yes [ ] No

3. Have you participated in any previous contracts or subcontracts subject to the equal opportunity clause?
[ ] Yes [ ] No

If you checked "No" to question 1. or 2. above, please provide an explanation:

_____

_____

SECTION VII -- ACKNOWLEDGMENTS, CONTRACT INCORPORATION, COMPLIANCE, PENALTIES, DISCLOSURE

The Disclosing Party understands and agrees that:

A. The certifications, disclosures, and acknowledgments contained in this EDS will become part of any contract or other agreement between the Applicant and the City in connection with the Matter, whether procurement, City assistance, or other City action, and are material inducements to the City's execution of any contract or taking other action with respect to the Matter. The Disclosing Party understands that it must comply with all statutes, ordinances, and regulations on which this EDS is based.

B. The City's Governmental Ethics and Campaign Financing Ordinances, Chapters 2-156 and 2-164 of the Municipal Code, impose certain duties and obligations on persons or entities seeking City contracts, work, business, or transactions. The full text of these ordinances and a training program is available on line at www.cityofchicago.org/Ethics, and may also be obtained from the City's Board of Ethics, 740 N.

Sedgwick St., Suite 500, Chicago, IL 60610, (312) 744-9660. The Disclosing Party must comply fully with the applicable ordinances.

C. If the City determines that any information provided in this EDS is false, incomplete or inaccurate, any contract or other agreement in connection with which it is submitted may be rescinded or be void or voidable, and the City may pursue any remedies under the contract or agreement (if not rescinded or void), at law, or in equity, including terminating the Disclosing Party's participation in the Matter and/or declining to allow the Disclosing Party to participate in other transactions with the City. Remedies at law for a false statement of material fact may include incarceration and an award to the City of treble damages.

D. It is the City's policy to make this document available to the public on its Internet site and/or upon request. Some or all of the information provided on this EDS and any attachments to this EDS may be made available to the public on the Internet, in response to a Freedom of Information Act request, or otherwise. By completing and signing this EDS, the Disclosing Party waives and releases any possible rights or claims which it may have against the City in connection with the public release of information contained in this EDS and also authorizes the City to verify the accuracy of any information submitted in this EDS.

E. The information provided in this EDS must be kept current. In the event of changes, the Disclosing Party must supplement this EDS up to the time the City takes action on the Matter. If the Matter is a contract being handled by the City's Department of Procurement Services, the Disclosing Party must update this EDS as the contract requires. **NOTE:** With respect to Matters subject to Article I of Chapter 1-23 of the Municipal Code (imposing **PERMANENT INELIGIBILITY** for certain specified offenses), the information provided herein regarding eligibility must be kept current for a longer period, as required by Chapter 1-23 and Section 2-154-020 of the Municipal Code.

The Disclosing Party represents and warrants that:

F.1. The Disclosing Party is not delinquent in the payment of any tax administered by the Illinois Department of Revenue, nor are the Disclosing Party or its Affiliated Entities delinquent in paying any fine, fee, tax or other charge owed to the City. This includes, but is not limited to, all water charges, sewer charges, license fees, parking tickets, property taxes or sales taxes.

F.2 If the Disclosing Party is the Applicant, the Disclosing Party and its Affiliated Entities will not use, nor permit their subcontractors to use, any facility listed by the U.S. E.P.A. on the federal Excluded Parties List System ("EPLS") maintained by the U. S. General Services Administration.

F.3 If the Disclosing Party is the Applicant, the Disclosing Party will obtain from any contractors/subcontractors hired or to be hired in connection with the Matter certifications equal in form and substance to those in F.1. and F.2. above and will not, without the prior written consent of the City, use any such contractor/subcontractor that does not provide such certifications or that the Disclosing Party has reason to believe has not provided or cannot provide truthful certifications.

NOTE: If the Disclosing Party cannot certify as to any of the items in F.1., F.2. or F.3. above, an explanatory statement must be attached to this EDS.

CERTIFICATION

Under penalty of perjury, the person signing below: (1) warrants that he/she is authorized to execute this EDS and Appendix A (if applicable) on behalf of the Disclosing Party, and (2) warrants that all certifications and statements contained in this EDS and Appendix A (if applicable) are true, accurate and complete as of the date furnished to the City.

HIGHLAND CAPITAL LLC
(Print or type name of Disclosing Party)

By: H Cohen
(Sign here)

HILARY COHEN
(Print or type name of person signing)

VICE PRESIDENT
(Print or type title of person signing)

Signed and sworn to before me on (date) June 24, 2015,
at Cook County, Illinois (state).

Notary Public.

Commission expires: 4-4-19.

OFFICIAL SEAL
ANTOINETTE Y JOHNSON
NOTARY PUBLIC - STATE OF ILLINOIS
MY COMMISSION EXPIRES:04/04/19

CITY OF CHICAGO
ECONOMIC DISCLOSURE STATEMENT AND AFFIDAVIT
APPENDIX A

FAMILIAL RELATIONSHIPS WITH ELECTED CITY OFFICIALS AND DEPARTMENT HEADS

This Appendix is to be completed only by (a) the Applicant, and (b) any legal entity which has a direct ownership interest in the Applicant exceeding 7.5 percent. It is not to be completed by any legal entity which has only an indirect ownership interest in the Applicant.

Under Municipal Code Section 2-154-015, the Disclosing Party must disclose whether such Disclosing Party or any "Applicable Party" or any Spouse or Domestic Partner thereof currently has a "familial relationship" with any elected city official or department head. A "familial relationship" exists if, as of the date this EDS is signed, the Disclosing Party or any "Applicable Party" or any Spouse or Domestic Partner thereof is related to the mayor, any alderman, the city clerk, the city treasurer or any city department head as spouse or domestic partner or as any of the following, whether by blood or adoption: parent, child, brother or sister, aunt or uncle, niece or nephew, grandparent, grandchild, father-in-law, mother-in-law, son-in-law, daughter-in-law, stepfather or stepmother, stepson or stepdaughter, stepbrother or stepsister or half-brother or half-sister.

"Applicable Party" means (1) all executive officers of the Disclosing Party listed in Section II.B.1.a., if the Disclosing Party is a corporation; all partners of the Disclosing Party, if the Disclosing Party is a general partnership; all general partners and limited partners of the Disclosing Party, if the Disclosing Party is a limited partnership; all managers, managing members and members of the Disclosing Party, if the Disclosing Party is a limited liability company; (2) all principal officers of the Disclosing Party; and (3) any person having more than a 7.5 percent ownership interest in the Disclosing Party. "Principal officers" means the president, chief operating officer, executive director, chief financial officer, treasurer or secretary of a legal entity or any person exercising similar authority.

Does the Disclosing Party or any "Applicable Party" or any Spouse or Domestic Partner thereof currently have a "familial relationship" with an elected city official or department head?

[ ] Yes [✓] No

If yes, please identify below (1) the name and title of such person, (2) the name of the legal entity to which such person is connected; (3) the name and title of the elected city official or department head to whom such person has a familial relationship, and (4) the precise nature of such familial relationship.

_____

_____

_____

CITY OF CHICAGO
ECONOMIC DISCLOSURE STATEMENT AND AFFIDAVIT
APPENDIX B

BUILDING CODE SCOFFLAW/PROBLEM LANDLORD CERTIFICATION

This Appendix is to be completed only by (a) the Applicant, and (b) any legal entity which has a direct ownership interest in the Applicant exceeding 7.5 percent (an "Owner"). It is not to be completed by any legal entity which has only an indirect ownership interest in the Applicant.

1. Pursuant to Municipal Code Section 2-154-010, is the Applicant or any Owner identified as a building code scofflaw or problem landlord pursuant to Section 2-92-416 of the Municipal Code?

   ☐ Yes ☒ No

2. If the Applicant is a legal entity publicly traded on any exchange, is any officer or director of the Applicant identified as a building code scofflaw or problem landlord pursuant to Section 2-92-416 of the Municipal Code?

   ☐ Yes ☐ No ☒ Not Applicable

3. If yes to (1) or (2) above, please identify below the name of the person or legal entity identified as a building code scofflaw or problem landlord and the address of the building or buildings to which the pertinent code violations apply.

_____

_____

_____

FILLING OUT THIS APPENDIX B CONSTITUTES ACKNOWLEDGMENT AND AGREEMENT THAT THIS APPENDIX B IS INCORPORATED BY REFERENCE INTO, AND MADE A PART OF, THE ASSOCIATED EDS, AND THAT THE REPRESENTATIONS MADE IN THIS APPENDIX B ARE SUBJECT TO THE CERTIFICATION MADE UNDER PENALTY OF PERJURY ON PAGE 12 OF THE ASSOCIATED EDS.

CITY OF CHICAGO
ECONOMIC DISCLOSURE STATEMENT
AND AFFIDAVIT

SECTION I -- GENERAL INFORMATION

A. Legal name of the Disclosing Party submitting this EDS. Include d/b/a/ if applicable:

Edgar D. Jannotta, Jr. Exempt Family Trust

Check ONE of the following three boxes:

Indicate whether the Disclosing Party submitting this EDS is:

1. [ ] the Applicant
   OR
2. [X] a legal entity holding a direct or indirect interest in the Applicant. State the legal name of the Applicant in which the Disclosing Party holds an interest: Clark 800 LLC
   800-812 N. Clark St.
   OR
3. [ ] a legal entity with a right of control (see Section II.B.1.) State the legal name of the entity in which the Disclosing Party holds a right of control: _____

B. Business address of the Disclosing Party: PO Box 504
Teton Village, WY 83025

C. Telephone: 312-848-2211 Fax: _____ Email: ned@jannottas.com

D. Name of contact person: Ned Jannotta, Jr.

E. Federal Employer Identification No. (if you have one): _____

F. Brief description of contract, transaction or other undertaking (referred to below as the "Matter") to which this EDS pertains. (Include project number and location of property, if applicable):

Application for waiver of permit fees (800-812 N. Clark), Dept. of Planning and Development

G. Which City agency or department is requesting this EDS? Historic Preservation Division

If the Matter is a contract being handled by the City's Department of Procurement Services, please complete the following:

Specification # _____ and Contract # _____

SECTION II -- DISCLOSURE OF OWNERSHIP INTERESTS

A. NATURE OF THE DISCLOSING PARTY

1. Indicate the nature of the Disclosing Party:

[ ] Person
[ ] Publicly registered business corporation
[ ] Privately held business corporation
[ ] Sole proprietorship
[ ] General partnership
[ ] Limited partnership
[X] Trust
[ ] Limited liability company
[ ] Limited liability partnership
[ ] Joint venture
[ ] Not-for-profit corporation
(Is the not-for-profit corporation also a 501(c)(3))?
[ ] Yes [ ] No
[ ] Other (please specify)

2. For legal entities, the state (or foreign country) of incorporation or organization, if applicable:

Illinois

3. For legal entities not organized in the State of Illinois: Has the organization registered to do business in the State of Illinois as a foreign entity?

[ ] Yes [ ] No [ ] N/A

B. IF THE DISCLOSING PARTY IS A LEGAL ENTITY:

1. List below the full names and titles of all executive officers and all directors of the entity. **NOTE:** For not-for-profit corporations, also list below all members, if any, which are legal entities. If there are no such members, write "no members." For trusts, estates or other similar entities, list below the legal titleholder(s).

If the entity is a general partnership, limited partnership, limited liability company, limited liability partnership or joint venture, list below the name and title of each general partner, managing member, manager or any other person or entity that controls the day-to-day management of the Disclosing Party. **NOTE:** Each legal entity listed below must submit an EDS on its own behalf.

Name	Title
Erika C. Pearson	Trustee

2. Please provide the following information concerning each person or entity having a direct or indirect beneficial interest (including ownership) in excess of 7.5% of the Disclosing Party. Examples of such an interest include shares in a corporation, partnership interest in a partnership or joint venture,

interest of a member or manager in a limited liability company, or interest of a beneficiary of a trust, estate or other similar entity. If none, state "None." **NOTE**: Pursuant to Section 2-154-030 of the Municipal Code of Chicago ("Municipal Code"), the City may require any such additional information from any applicant which is reasonably intended to achieve full disclosure.

Name	Business Address	Percentage Interest in the Disclosing Party
Erik A. Pearsall	PO Box 504, Teton Village, WY 83025	100%

SECTION III -- BUSINESS RELATIONSHIPS WITH CITY ELECTED OFFICIALS

Has the Disclosing Party had a "business relationship," as defined in Chapter 2-156 of the Municipal Code, with any City elected official in the 12 months before the date this EDS is signed?

[ ] Yes [X] No

If yes, please identify below the name(s) of such City elected official(s) and describe such relationship(s):

SECTION IV -- DISCLOSURE OF SUBCONTRACTORS AND OTHER RETAINED PARTIES

The Disclosing Party must disclose the name and business address of each subcontractor, attorney, lobbyist, accountant, consultant and any other person or entity whom the Disclosing Party has retained or expects to retain in connection with the Matter, as well as the nature of the relationship, and the total amount of the fees paid or estimated to be paid. The Disclosing Party is not required to disclose employees who are paid solely through the Disclosing Party's regular payroll.

"Lobbyist" means any person or entity who undertakes to influence any legislative or administrative action on behalf of any person or entity other than: (1) a not-for-profit entity, on an unpaid basis, or (2) himself. "Lobbyist" also means any person or entity any part of whose duties as an employee of another includes undertaking to influence any legislative or administrative action.

If the Disclosing Party is uncertain whether a disclosure is required under this Section, the Disclosing Party must either ask the City whether disclosure is required or make the disclosure.

Name (indicate whether retained or anticipated to be retained)	Business Address	Relationship to Disclosing Party (subcontractor, attorney, lobbyist, etc.)	Fees (indicate whether paid or estimated.) **NOTE:** "hourly rate" or "t.b.d." is not an acceptable response.

(Add sheets if necessary)

[X] Check here if the Disclosing Party has not retained, nor expects to retain, any such persons or entities.

SECTION V -- CERTIFICATIONS

A. COURT-ORDERED CHILD SUPPORT COMPLIANCE

Under Municipal Code Section 2-92-415, substantial owners of business entities that contract with the City must remain in compliance with their child support obligations throughout the contract's term.

Has any person who directly or indirectly owns 10% or more of the Disclosing Party been declared in arrearage on any child support obligations by any Illinois court of competent jurisdiction?

[ ] Yes [X] No [ ] No person directly or indirectly owns 10% or more of the Disclosing Party.

If "Yes," has the person entered into a court-approved agreement for payment of all support owed and is the person in compliance with that agreement?

[ ] Yes [ ] No

B. FURTHER CERTIFICATIONS

1. Pursuant to Municipal Code Chapter 1-23, Article I ("Article I")(which the Applicant should consult for defined terms (e.g., "doing business") and legal requirements), if the Disclosing Party submitting this EDS is the Applicant and is doing business with the City, then the Disclosing Party certifies as follows: (i) neither the Applicant nor any controlling person is currently indicted or charged with, or has admitted guilt of, or has ever been convicted of, or placed under supervision for, any criminal offense involving actual, attempted, or conspiracy to commit bribery, theft, fraud, forgery, perjury, dishonesty or deceit against an officer or employee of the City or any sister agency; and (ii) the Applicant understands and acknowledges that compliance with Article I is a continuing requirement for doing business with the City. NOTE: If Article I applies to the Applicant, the permanent compliance timeframe in Article I supersedes some five-year compliance timeframes in certifications 2 and 3 below.

2. The Disclosing Party and, if the Disclosing Party is a legal entity, all of those persons or entities identified in Section II.B.1. of this EDS:

a. are not presently debarred, suspended, proposed for debarment, declared ineligible or voluntarily excluded from any transactions by any federal, state or local unit of government;

b. have not, within a five-year period preceding the date of this EDS, been convicted of a criminal offense, adjudged guilty, or had a civil judgment rendered against them in connection with: obtaining, attempting to obtain, or performing a public (federal, state or local) transaction or contract under a public transaction; a violation of federal or state antitrust statutes; fraud; embezzlement; theft; forgery; bribery; falsification or destruction of records; making false statements; or receiving stolen property;

c. are not presently indicted for, or criminally or civilly charged by, a governmental entity (federal, state or local) with committing any of the offenses set forth in clause B.2.b. of this Section V;

d. have not, within a five-year period preceding the date of this EDS, had one or more public transactions (federal, state or local) terminated for cause or default; and

e. have not, within a five-year period preceding the date of this EDS, been convicted, adjudged guilty, or found liable in a civil proceeding, or in any criminal or civil action, including actions concerning environmental violations, instituted by the City or by the federal government, any state, or any other unit of local government.

3. The certifications in subparts 3, 4 and 5 concern:

• the Disclosing Party;
• any "Contractor" (meaning any contractor or subcontractor used by the Disclosing Party in connection with the Matter, including but not limited to all persons or legal entities disclosed under Section IV, "Disclosure of Subcontractors and Other Retained Parties");
• any "Affiliated Entity" (meaning a person or entity that, directly or indirectly: controls the Disclosing Party, is controlled by the Disclosing Party, or is, with the Disclosing Party, under common control of another person or entity. Indicia of control include, without limitation: interlocking management or ownership; identity of interests among family members, shared facilities and equipment; common use of employees; or organization of a business entity following the ineligibility of a business entity to do business with federal or state or local government, including the City, using substantially the same management, ownership, or principals as the ineligible entity); with respect to Contractors, the term Affiliated Entity means a person or entity that directly or indirectly controls the Contractor, is controlled by it, or, with the Contractor, is under common control of another person or entity;
• any responsible official of the Disclosing Party, any Contractor or any Affiliated Entity or any other official, agent or employee of the Disclosing Party, any Contractor or any Affiliated Entity, acting pursuant to the direction or authorization of a responsible official of the Disclosing Party, any Contractor or any Affiliated Entity (collectively "Agents").

Neither the Disclosing Party, nor any Contractor, nor any Affiliated Entity of either the Disclosing Party or any Contractor nor any Agents have, during the five years before the date this EDS is signed, or, with respect to a Contractor, an Affiliated Entity, or an Affiliated Entity of a Contractor during the five years before the date of such Contractor's or Affiliated Entity's contract or engagement in connection with the Matter:

a. bribed or attempted to bribe, or been convicted or adjudged guilty of bribery or attempting to bribe, a public officer or employee of the City, the State of Illinois, or any agency of the federal government or of any state or local government in the United States of America, in that officer's or employee's official capacity;

b. agreed or colluded with other bidders or prospective bidders, or been a party to any such agreement, or been convicted or adjudged guilty of agreement or collusion among bidders or prospective bidders, in restraint of freedom of competition by agreement to bid a fixed price or otherwise; or

c. made an admission of such conduct described in a. or b. above that is a matter of record, but have not been prosecuted for such conduct; or

d. violated the provisions of Municipal Code Section 2-92-610 (Living Wage Ordinance).

4. Neither the Disclosing Party, Affiliated Entity or Contractor, or any of their employees, officials, agents or partners, is barred from contracting with any unit of state or local government as a result of engaging in or being convicted of (1) bid-rigging in violation of 720 ILCS 5/33E-3; (2) bid-rotating in violation of 720 ILCS 5/33E-4; or (3) any similar offense of any state or of the United States of America that contains the same elements as the offense of bid-rigging or bid-rotating.

5. Neither the Disclosing Party nor any Affiliated Entity is listed on any of the following lists maintained by the Office of Foreign Assets Control of the U.S. Department of the Treasury or the Bureau of Industry and Security of the U.S. Department of Commerce or their successors: the Specially Designated Nationals List, the Denied Persons List, the Unverified List, the Entity List and the Debarred List.

6. The Disclosing Party understands and shall comply with the applicable requirements of Chapters 2-55 (Legislative Inspector General), 2-56 (Inspector General) and 2-156 (Governmental Ethics) of the Municipal Code.

7. If the Disclosing Party is unable to certify to any of the above statements in this Part B (Further Certifications), the Disclosing Party must explain below:

N/A

If the letters "NA," the word "None," or no response appears on the lines above, it will be conclusively presumed that the Disclosing Party certified to the above statements.

8. To the best of the Disclosing Party's knowledge after reasonable inquiry, the following is a complete list of all current employees of the Disclosing Party who were, at any time during the 12-month period preceding the execution date of this EDS, an employee, or elected or appointed official, of the City of Chicago (if none, indicate with "N/A" or "none").

N/A

9. To the best of the Disclosing Party's knowledge after reasonable inquiry, the following is a complete list of all gifts that the Disclosing Party has given or caused to be given, at any time during the 12-month period preceding the execution date of this EDS, to an employee, or elected or appointed official, of the City of Chicago. For purposes of this statement, a "gift" does not include: (i) anything made generally available to City employees or to the general public, or (ii) food or drink provided in the course of official City business and having a retail value of less than $20 per recipient (if none, indicate with "N/A" or "none"). As to any gift listed below, please also list the name of the City recipient.

N/A

C. CERTIFICATION OF STATUS AS FINANCIAL INSTITUTION

1. The Disclosing Party certifies that the Disclosing Party (check one)

[ ] is [X] is not

a "financial institution" as defined in Section 2-32-455(b) of the Municipal Code.

2. If the Disclosing Party IS a financial institution, then the Disclosing Party pledges:

"We are not and will not become a predatory lender as defined in Chapter 2-32 of the Municipal Code. We further pledge that none of our affiliates is, and none of them will become, a predatory lender as defined in Chapter 2-32 of the Municipal Code. We understand that becoming a predatory lender or becoming an affiliate of a predatory lender may result in the loss of the privilege of doing business with the City."

If the Disclosing Party is unable to make this pledge because it or any of its affiliates (as defined in Section 2-32-455(b) of the Municipal Code) is a predatory lender within the meaning of Chapter 2-32 of the Municipal Code, explain here (attach additional pages if necessary):

N/A

If the letters "NA," the word "None," or no response appears on the lines above, it will be conclusively presumed that the Disclosing Party certified to the above statements.

D. CERTIFICATION REGARDING INTEREST IN CITY BUSINESS

Any words or terms that are defined in Chapter 2-156 of the Municipal Code have the same meanings when used in this Part D.

1. In accordance with Section 2-156-110 of the Municipal Code: Does any official or employee of the City have a financial interest in his or her own name or in the name of any other person or entity in the Matter?

[ ] Yes [X] No

NOTE: If you checked "Yes" to Item D.1., proceed to Items D.2. and D.3. If you checked "No" to Item D.1., proceed to Part E.

2. Unless sold pursuant to a process of competitive bidding, or otherwise permitted, no City elected official or employee shall have a financial interest in his or her own name or in the name of any other person or entity in the purchase of any property that (i) belongs to the City, or (ii) is sold for taxes or assessments, or (iii) is sold by virtue of legal process at the suit of the City (collectively, "City Property Sale"). Compensation for property taken pursuant to the City's eminent domain power does not constitute a financial interest within the meaning of this Part D.

Does the Matter involve a City Property Sale?

[ ] Yes [ ] No

3. If you checked "Yes" to Item D.1., provide the names and business addresses of the City officials or employees having such interest and identify the nature of such interest:

Name	Business Address	Nature of Interest

4. The Disclosing Party further certifies that no prohibited financial interest in the Matter will be acquired by any City official or employee.

E. CERTIFICATION REGARDING SLAVERY ERA BUSINESS

Please check either 1. or 2. below. If the Disclosing Party checks 2., the Disclosing Party must disclose below or in an attachment to this EDS all information required by paragraph 2. Failure to

comply with these disclosure requirements may make any contract entered into with the City in connection with the Matter voidable by the City.

_✓_1. The Disclosing Party verifies that the Disclosing Party has searched any and all records of the Disclosing Party and any and all predecessor entities regarding records of investments or profits from slavery or slaveholder insurance policies during the slavery era (including insurance policies issued to slaveholders that provided coverage for damage to or injury or death of their slaves), and the Disclosing Party has found no such records.

____2. The Disclosing Party verifies that, as a result of conducting the search in step 1 above, the Disclosing Party has found records of investments or profits from slavery or slaveholder insurance policies. The Disclosing Party verifies that the following constitutes full disclosure of all such records, including the names of any and all slaves or slaveholders described in those records:

SECTION VI -- CERTIFICATIONS FOR FEDERALLY FUNDED MATTERS

NOTE: If the Matter is federally funded, complete this Section VI. **If the Matter is not federally funded,** proceed to Section VII. For purposes of this Section VI, tax credits allocated by the City and proceeds of debt obligations of the City are not federal funding.

A. CERTIFICATION REGARDING LOBBYING

1. List below the names of all persons or entities registered under the federal Lobbying Disclosure Act of 1995 who have made lobbying contacts on behalf of the Disclosing Party with respect to the Matter: (Add sheets if necessary):

(If no explanation appears or begins on the lines above, or if the letters "NA" or if the word "None" appear, it will be conclusively presumed that the Disclosing Party means that NO persons or entities registered under the Lobbying Disclosure Act of 1995 have made lobbying contacts on behalf of the Disclosing Party with respect to the Matter.)

2. The Disclosing Party has not spent and will not expend any federally appropriated funds to pay any person or entity listed in Paragraph A.1. above for his or her lobbying activities or to pay any person or entity to influence or attempt to influence an officer or employee of any agency, as defined by applicable federal law, a member of Congress, an officer or employee of Congress, or an employee of a member of Congress, in connection with the award of any federally funded contract, making any federally funded grant or loan, entering into any cooperative agreement, or to extend, continue, renew, amend, or modify any federally funded contract, grant, loan, or cooperative agreement.

3. The Disclosing Party will submit an updated certification at the end of each calendar quarter in which there occurs any event that materially affects the accuracy of the statements and information set forth in paragraphs A.1. and A.2. above.

4. The Disclosing Party certifies that either: (i) it is not an organization described in section 501(c)(4) of the Internal Revenue Code of 1986; or (ii) it is an organization described in section 501(c)(4) of the Internal Revenue Code of 1986 but has not engaged and will not engage in "Lobbying Activities".

5. If the Disclosing Party is the Applicant, the Disclosing Party must obtain certifications equal in form and substance to paragraphs A.1. through A.4. above from all subcontractors before it awards any subcontract and the Disclosing Party must maintain all such subcontractors' certifications for the duration of the Matter and must make such certifications promptly available to the City upon request.

B. CERTIFICATION REGARDING EQUAL EMPLOYMENT OPPORTUNITY

If the Matter is federally funded, federal regulations require the Applicant and all proposed subcontractors to submit the following information with their bids or in writing at the outset of negotiations.

Is the Disclosing Party the Applicant?

[ ] Yes [X] No

If "Yes," answer the three questions below:

1. Have you developed and do you have on file affirmative action programs pursuant to applicable federal regulations? (See 41 CFR Part 60-2.)
[ ] Yes [ ] No

2. Have you filed with the Joint Reporting Committee, the Director of the Office of Federal Contract Compliance Programs, or the Equal Employment Opportunity Commission all reports due under the applicable filing requirements?
[ ] Yes [ ] No

3. Have you participated in any previous contracts or subcontracts subject to the equal opportunity clause?
[ ] Yes [ ] No

If you checked "No" to question 1. or 2. above, please provide an explanation:

_____

_____

SECTION VII -- ACKNOWLEDGMENTS, CONTRACT INCORPORATION, COMPLIANCE, PENALTIES, DISCLOSURE

The Disclosing Party understands and agrees that:

A. The certifications, disclosures, and acknowledgments contained in this EDS will become part of any contract or other agreement between the Applicant and the City in connection with the Matter, whether procurement, City assistance, or other City action, and are material inducements to the City's execution of any contract or taking other action with respect to the Matter. The Disclosing Party understands that it must comply with all statutes, ordinances, and regulations on which this EDS is based.

B. The City's Governmental Ethics and Campaign Financing Ordinances, Chapters 2-156 and 2-164 of the Municipal Code, impose certain duties and obligations on persons or entities seeking City contracts, work, business, or transactions. The full text of these ordinances and a training program is available on line at www.cityofchicago.org/Ethics, and may also be obtained from the City's Board of Ethics, 740 N. Sedgwick St., Suite 500, Chicago, IL 60610, (312) 744-9660. The Disclosing Party must comply fully with the applicable ordinances.

C. If the City determines that any information provided in this EDS is false, incomplete or inaccurate, any contract or other agreement in connection with which it is submitted may be rescinded or be void or voidable, and the City may pursue any remedies under the contract or agreement (if not rescinded or void), at law, or in equity, including terminating the Disclosing Party's participation in the Matter and/or declining to allow the Disclosing Party to participate in other transactions with the City. Remedies at law for a false statement of material fact may include incarceration and an award to the City of treble damages.

D. It is the City's policy to make this document available to the public on its Internet site and/or upon request. Some or all of the information provided on this EDS and any attachments to this EDS may be made available to the public on the Internet, in response to a Freedom of Information Act request, or otherwise. By completing and signing this EDS, the Disclosing Party waives and releases any possible rights or claims which it may have against the City in connection with the public release of information contained in this EDS and also authorizes the City to verify the accuracy of any information submitted in this EDS.

E. The information provided in this EDS must be kept current. In the event of changes, the Disclosing Party must supplement this EDS up to the time the City takes action on the Matter. If the Matter is a contract being handled by the City's Department of Procurement Services, the Disclosing Party must update this EDS as the contract requires. **NOTE:** With respect to Matters subject to Article I of Chapter 1-23 of the Municipal Code (imposing **PERMANENT INELIGIBILITY** for certain specified offenses), the information provided herein regarding eligibility must be kept current for a longer period, as required by Chapter 1-23 and Section 2-154-020 of the Municipal Code.

The Disclosing Party represents and warrants that:

F.1. The Disclosing Party is not delinquent in the payment of any tax administered by the Illinois Department of Revenue, nor are the Disclosing Party or its Affiliated Entities delinquent in paying any fine, fee, tax or other charge owed to the City. This includes, but is not limited to, all water charges, sewer charges, license fees, parking tickets, property taxes or sales taxes.

F.2 If the Disclosing Party is the Applicant, the Disclosing Party and its Affiliated Entities will not use, nor permit their subcontractors to use, any facility listed by the U.S. E.P.A. on the federal Excluded Parties List System ("EPLS") maintained by the U. S. General Services Administration.

F.3 If the Disclosing Party is the Applicant, the Disclosing Party will obtain from any contractors/subcontractors hired or to be hired in connection with the Matter certifications equal in form and substance to those in F.1. and F.2. above and will not, without the prior written consent of the City, use any such contractor/subcontractor that does not provide such certifications or that the Disclosing Party has reason to believe has not provided or cannot provide truthful certifications.

NOTE: If the Disclosing Party cannot certify as to any of the items in F.1., F.2. or F.3. above, an explanatory statement must be attached to this EDS.

CERTIFICATION

Under penalty of perjury, the person signing below: (1) warrants that he/she is authorized to execute this EDS and Appendix A (if applicable) on behalf of the Disclosing Party, and (2) warrants that all certifications and statements contained in this EDS and Appendix A (if applicable) are true, accurate and complete as of the date furnished to the City.

EDGAR D. JANNOTTA, JR. EXEMPT FAMILY TRUST
(Print or type name of Disclosing Party)

By: _____
(Sign here)

ERIKA PEARSALL
(Print or type name of person signing)

TRUSTEE
(Print or type title of person signing)

Signed and sworn to before me on (date) 6/26/15,
at COOK County, IL (state).

Rebecca L Greenhill Notary Public.

Commission expires: 5/10/2018.

OFFICIAL SEAL
REBECCA L GREENHILL
Notary Public - State of Illinois
My Commission Expires May 10, 2018

CITY OF CHICAGO
ECONOMIC DISCLOSURE STATEMENT AND AFFIDAVIT
APPENDIX A

FAMILIAL RELATIONSHIPS WITH ELECTED CITY OFFICIALS AND DEPARTMENT HEADS

This Appendix is to be completed only by (a) the Applicant, and (b) any legal entity which has a direct ownership interest in the Applicant exceeding 7.5 percent. It is not to be completed by any legal entity which has only an indirect ownership interest in the Applicant.

Under Municipal Code Section 2-154-015, the Disclosing Party must disclose whether such Disclosing Party or any "Applicable Party" or any Spouse or Domestic Partner thereof currently has a "familial relationship" with any elected city official or department head. A "familial relationship" exists if, as of the date this EDS is signed, the Disclosing Party or any "Applicable Party" or any Spouse or Domestic Partner thereof is related to the mayor, any alderman, the city clerk, the city treasurer or any city department head as spouse or domestic partner or as any of the following, whether by blood or adoption: parent, child, brother or sister, aunt or uncle, niece or nephew, grandparent, grandchild, father-in-law, mother-in-law, son-in-law, daughter-in-law, stepfather or stepmother, stepson or stepdaughter, stepbrother or stepsister or half-brother or half-sister.

"Applicable Party" means (1) all executive officers of the Disclosing Party listed in Section II.B.1.a., if the Disclosing Party is a corporation; all partners of the Disclosing Party, if the Disclosing Party is a general partnership; all general partners and limited partners of the Disclosing Party, if the Disclosing Party is a limited partnership; all managers, managing members and members of the Disclosing Party, if the Disclosing Party is a limited liability company; (2) all principal officers of the Disclosing Party; and (3) any person having more than a 7.5 percent ownership interest in the Disclosing Party. "Principal officers" means the president, chief operating officer, executive director, chief financial officer, treasurer or secretary of a legal entity or any person exercising similar authority.

Does the Disclosing Party or any "Applicable Party" or any Spouse or Domestic Partner thereof currently have a "familial relationship" with an elected city official or department head?

[ ] Yes [X] No

If yes, please identify below (1) the name and title of such person, (2) the name of the legal entity to which such person is connected; (3) the name and title of the elected city official or department head to whom such person has a familial relationship, and (4) the precise nature of such familial relationship.

_____

_____

_____

CITY OF CHICAGO
ECONOMIC DISCLOSURE STATEMENT AND AFFIDAVIT
APPENDIX B

BUILDING CODE SCOFFLAW/PROBLEM LANDLORD CERTIFICATION

This Appendix is to be completed only by (a) the Applicant, and (b) any legal entity which has a direct ownership interest in the Applicant exceeding 7.5 percent (an "Owner"). It is not to be completed by any legal entity which has only an indirect ownership interest in the Applicant.

1. Pursuant to Municipal Code Section 2-154-010, is the Applicant or any Owner identified as a building code scofflaw or problem landlord pursuant to Section 2-92-416 of the Municipal Code?

   ☐ Yes ☒ No

2. If the Applicant is a legal entity publicly traded on any exchange, is any officer or director of the Applicant identified as a building code scofflaw or problem landlord pursuant to Section 2-92-416 of the Municipal Code?

   ☐ Yes ☐ No ☒ Not Applicable

3. If yes to (1) or (2) above, please identify below the name of the person or legal entity identified as a building code scofflaw or problem landlord and the address of the building or buildings to which the pertinent code violations apply.

_____

_____

_____

FILLING OUT THIS APPENDIX B CONSTITUTES ACKNOWLEDGMENT AND AGREEMENT THAT THIS APPENDIX B IS INCORPORATED BY REFERENCE INTO, AND MADE A PART OF, THE ASSOCIATED EDS, AND THAT THE REPRESENTATIONS MADE IN THIS APPENDIX B ARE SUBJECT TO THE CERTIFICATION MADE UNDER PENALTY OF PERJURY ON PAGE 12 OF THE ASSOCIATED EDS.

City of Chicago

O2015-5400

Office of the City Clerk

Document Tracking Sheet

Meeting Date:	7/29/2015
Sponsor(s):	Moreno (1)
Type:	Ordinance
Title:	Honorary street designation as "Mildred Pagan Way"
Committee(s) Assignment:	Committee on Transportation and Public Way

Transportation and Public Way

DESIGNATION OF HONORARY STREET NAMING

BE IT ORDAINED BY THE CITY COUNCIL OF THE CITY OF CHICAGO

SECTION 1. Pursuant to an ordinance heretofore passed by the City Council, which allows erection of honorary street-name signs, the Commissioner of Transportation shall take all necessary action for the standardization of North Hoyne Avenue from West Diversey Parkway to North Leavitt Avenue as "Mildred Pagan Way."

SECTION 2. This ordinance shall take effect and be in force upon its passage and publication.

Joe Moreno
Alderman, 1st Ward

City of Chicago

O2015-5336

Office of the City Clerk

Document Tracking Sheet

Meeting Date:	7/29/2015
Sponsor(s):	Hopkins (2)
Type:	Ordinance
Title:	Amendment of honorary street designation as "Edward Sroka Way"
Committee(s) Assignment:	Committee on Transportation and Public Way

BE IT ORDAINED BY THE CITY COUNCIL OF THE CITY OF CHICAGO;

SECTION 1: Pursuant to an ordinance heretofore passed by the City Council which allows erection of honorary street-name signs, the Commissioner of Transportation shall take the necessary action for standardization of the ~~2000, 2100, and~~ 2200 block~~s~~ of West Augusta Boulevard as "Edward Sroka Way".

SECTION 2: This ordinance shall take effect upon its passage and publication.

BRIAN HOPKINS
Alderman, 2nd Ward

City of Chicago

O2015-5337

Office of the City Clerk

Document Tracking Sheet

Meeting Date:	7/29/2015
Sponsor(s):	Hopkins (2)
Type:	Ordinance
Title:	Honorary street designation as "Dutchie Caray Way"
Committee(s) Assignment:	Committee on Transportation and Public Way

BE IT ORDAINED BY THE CITY COUNCIL OF THE CITY OF CHICAGO;

SECTION 1: Pursuant to an ordinance heretofore passed by the City Council which allows erection of honorary street-name signs, the Commissioner of Transportation shall take the necessary action for standardization of the 100 block of East Pearson Street as "Dutchie Caray Way".

SECTION 2: This ordinance shall take effect upon its passage and publication.

BRIAN HOPKINS
Alderman, 2nd Ward

City of Chicago

O2015-5344

Office of the City Clerk

Document Tracking Sheet

Meeting Date:	7/29/2015
Sponsor(s):	Brookins (21)
Type:	Ordinance
Title:	Honorary street designation as "Marcel Q. Pearson Way"
Committee(s) Assignment:	Committee on Transportation and Public Way

BE IT ORDAINED BY THE CITY COUNCIL OF THE CITY OF CHICAGO:

SECTION 1. Pursuant to an ordinance heretofore passed by the City Council which allows erection of honorary street-name signs, the Commissioner of Transportation shall take the necessary action for standardization of South Eggleston Avenue, from West 92nd Street to West 93rd Street (9200 to 9300 S. Eggleston) as "Marcel Q. Pearson Way."

SECTION 2. This ordinance shall take effect upon its passage and publication.



HOWARD B. BROOKINS, JR.
Alderman, 21st Ward

City of Chicago

O2015-5342

Office of the City Clerk

Document Tracking Sheet

Meeting Date:	7/29/2015
Sponsor(s):	Austin (34)
Type:	Ordinance
Title:	Honorary street designation as "Reverend Larry K. Trask, Sr. Way"
Committee(s) Assignment:	Committee on Transportation and Public Way

ORDINANCE

BE IT ORDAINED BY THE CITY COUNCIL OF THE CITY OF CHICAGO:

SECTION 1. Pursuant to an ordinance heretofore passed by the City Council, which allows for the erection of honorary street-name signs, the Commissioner of the Department of Transportation shall take all necessary action for the standardization of West 107th Street between South Stewart Avenue to South Eggleston Street as "Reverend Larry K. Trask Sr. Way".

SECTION 2. This ordinance shall take effect upon its passage and publication.

Carrie M. Austin

Carrie M. Austin
Alderman, 34th Ward

City of Chicago

O2015-5389

Office of the City Clerk

Document Tracking Sheet

Meeting Date:	7/29/2015
Sponsor(s):	Napolitano (41)
Type:	Ordinance
Title:	Honorary street designation as "Joseph Thomas Zagotta Way"
Committee(s) Assignment:	Committee on Transportation and Public Way

BE IT ORDAINED BY THE CITY COUNCIL OF THE CITY OF CHICAGO;

SECTION 1. Pursuant to an ordinance heretofore passed by the City Council which allows erection of honorary street-name signs, the Commissioner of Transportation shall take the necessary action for standardization of 5400-5599 block of North Normandy Ave. as "Joseph Thomas Zagotta Way."

SECTION 2. This ordinance shall take effect upon its passage and publication.

4/15T

ANTHONY NAPOLITANO
Alderman, 41st Ward

City of Chicago

O2015-5390

Office of the City Clerk

Document Tracking Sheet

Meeting Date:	7/29/2015
Sponsor(s):	Napolitano (41)
Type:	Ordinance
Title:	Honorary street designation as "John F. McDonough Way"
Committee(s) Assignment:	Committee on Transportation and Public Way

BE IT ORDAINED BY THE CITY COUNCIL OF THE CITY OF CHICAGO;

SECTION 1. Pursuant to an ordinance heretofore passed by the City Council which allows erection of honorary street-name signs, the Commissioner of Transportation shall take the necessary action for standardization of 6900-7199 block of North Ottawa Ave. as "John F. McDonough Way."

SECTION 2. This ordinance shall take effect upon its passage and publication.

4/1st 07-24-15

ANTHONY NAPOLITANO
Alderman, 41st Ward

City of Chicago

O2015-5392

Office of the City Clerk

Document Tracking Sheet

Meeting Date:	7/29/2015
Sponsor(s):	Napolitano (41)
Type:	Ordinance
Title:	Honorary street designation as "Patrolman Joseph P. Cali Way"
Committee(s) Assignment:	Committee on Transportation and Public Way

BE IT ORDAINED BY THE CITY COUNCIL OF THE CITY OF CHICAGO;

SECTION 1. Pursuant to an ordinance heretofore passed by the City Council which allows erection of honorary street-name signs, the Commissioner of Transportation shall take the necessary action for standardization of 6400 - 6552 block of North Oxford Ave. as "Patrolman Joseph P. Cali Way.

SECTION 2. This ordinance shall take effect upon its passage and publication.

41st 07-24-15

ANTHONY NAPOLITANO
Alderman, 41st Ward

City of Chicago

O2015-5384

Office of the City Clerk

Document Tracking Sheet

Meeting Date:	7/29/2015
Sponsor(s):	Smith (43)
Type:	Ordinance
Title:	Honorary street designation as "St. Vincent de Paul Way"
Committee(s) Assignment:	Committee on Transportation and Public Way

Honorary Street Signage
Committee on Transportation and the Public Way
July 29, 2015
City Council

BE IT ORDAINED BY THE CITY COUNCIL OF THE CITY OF CHICAGO

SECTION 1. Pursuant to an ordinance heretofore passed by the City Council, which allows erection of honorary street-name signs, the Commissioner of Transportation shall take the necessary action for standardization of the southeast corner of North Halsted Street and West Webster Avenue (facing east/west and pointing south) as "St. Vincent de Paul Way".

SECTION 2. This ordinance shall take effect upon its passage and publication.

Michele Smith
Alderman, 43rd Ward

City of Chicago

O2015-5388

Office of the City Clerk

Document Tracking Sheet

Meeting Date:	7/29/2015
Sponsor(s):	Smith (43)
Type:	Ordinance
Title:	Honorary street designation as "Richard 'Dickie' Harris Way"
Committee(s) Assignment:	Committee on Transportation and Public Way

Honorary Street Signage
Committee on Transportation and the Public Way
July 29, 2015
City Council

BE IT ORDAINED BY THE CITY COUNCIL OF THE CITY OF CHICAGO

SECTION 1. Pursuant to an ordinance heretofore passed by the City Council, which allows erection of honorary street-name signs, the Commissioner of Transportation shall take the necessary action for standardization of the southwest corner of North Cleveland Avenue and West Dickens Avenue (facing north/south and pointing west) as "Richard "Dickie" Harris Way".

SECTION 2. This ordinance shall take effect upon its passage and publication.

Michele Smith
Alderman, 43rd Ward

City of Chicago

O2015-5345

Office of the City Clerk

Document Tracking Sheet

Meeting Date:	7/29/2015
Sponsor(s):	Tunney (44)
Type:	Ordinance
Title:	Honorary street designation as "John Riegler Way"
Committee(s) Assignment:	Committee on Transportation and Public Way

City Council Meeting
July 29, 2015

Be It Ordained by the City Council of the City of Chicago:

SECTION 1. Pursuant to an ordinance heretofore passed by the City Council, which allows the erection of honorary street-name signs, the Commissioner of Transportation shall take the necessary action for the standardization of the 1000 block of West George Street, as "John Riegler Way".

SECTION 2. This ordinance shall be in full force and effect from and after passage and publication.

Thomas M. Tunney
Alderman, 44th Ward

City of Chicago

O2015-5397

Office of the City Clerk

Document Tracking Sheet

Meeting Date:	7/29/2015
Sponsor(s):	Moreno (1) Pawar (47) Burnett (27) Smith (43) Foulkes (16) Waguespack (32) Sawyer (6) Maldonado (26) Arena (45) Munoz (22) Sadlowski Garza (10) Cappleman (46) Santiago (31) Ramirez-Rosa (35) Solis (25) Brookins (21) Tunney (44) Osterman (48) Villegas (36)
Type:	Ordinance
Title:	Amendment of Municipal Code by adding a new chapter entitled "The City of Chicago Keeping the Promise Ordinance"
Committee(s) Assignment:	Committee on Housing and Real Estate

City of Chicago Keeping the Promise Ordinance

An ordinance concerning preserving affordable housing supported by City of Chicago funds.

WHEREAS, it is a public purpose of the City of Chicago that all individuals and families in Chicago have access to safe, decent affordable housing for as long as they need it; and

WHEREAS, there is a scarcity of affordable housing in Chicago for low-income individuals and families in need; and

WHEREAS, the City of Chicago has allocated public dollars towards the development and the rehabilitation of federally supported public housing within the City of Chicago; and

WHEREAS, the State Housing Authorities Act (310 ILCS 10/8.10) requires all Illinois public housing authorities to report comprehensive financial, demographic and development information to the local City Council for their jurisdiction; and

WHEREAS, in spite of that commitment of public dollars by the City of Chicago more than 16,000 units of public housing have been lost due to rehabilitation, demolition, disposition, redevelopment, and/or conversion since 1999. This loss of public housing has exacerbated Chicago's affordable housing crisis; and

WHEREAS, the Chicago Housing Authority has been de-regulated under a federal demonstration program removing traditional HUD oversight and performance standards regarding public housing occupancy, voucher circulation, and reserve levels; and

WHEREAS, as a result of this de-regulation, Chicago Housing Authority has left an average of 4,600 public housing units unoccupied between 2009 and 2013; and

WHEREAS, Chicago Housing Authority has not circulated an average of 13,272 funded housing choice vouchers between 2009 and 2013; and

WHEREAS, Chicago Housing Authority has left unspent an average of $106 million in federal revenue annually between 2009 and 2013; and

WHEREAS, discrimination against tenant-based Housing Choice Voucher holders continues to be a serious hindrance to housing choice and racial and economic integration within the City of Chicago; and

WHEREAS, it is in the City's long term interest to preserve the existing public housing especially when the City's public dollars are being utilized; and

WHEREAS, it is in the City's interest that the Chicago Housing Authority make its public housing and Housing Choice Vouchers available to individuals and families in need to the maximum extent possible; and

WHEREAS, Chicago Housing Authority seeks to convert 10,395 public housing units (nearly half of Chicago's remaining public housing) under an experimental HUD Demonstration program called Rental Assistance Demonstration (RAD); and

WHEREAS, conversions under Rental Assistance Demonstration threaten Chicago's remaining public housing assets with the possibility of privatization, now, therefore,

BE IT ORDAINED BY THE CITY COUNCIL OF THE CITY OF CHICAGO, AS FOLLOWS:

SECTION ONE: RECITALS. The foregoing recitals are incorporated herein as the findings of the City Council.

SECTION TWO: A new Chapter of the Municipal Code of Chicago is hereby created as follows:

Chapter _____ . The City of Chicago Keeping the Promise Ordinance.

1 Title.
This Chapter _____, Sections _____ through _____ shall be entitled and referred to as the "The City of Chicago Keeping the Promise Ordinance".

1.1 Purpose and Intent.
The purpose and legislative intent of this Chapter is to strengthen City Council oversight of the Chicago Housing Authority (CHA) in order to maximize the impact of the public resources under the CHA's stewardship. In addition, this Chapter seeks to promote the public health, safety, and welfare of the City by ensuring that the City's public dollars are only allocated to the redevelopment, rehabilitation, demolition, disposition, conversion, or new construction of public housing developments in Chicago if all existing public housing units are replaced on a one-for-one basis. This action will help meet the City's goal of reducing homelessness and preserving a critical supply of deeply subsidized public housing within the City of Chicago.

1.2 Applicability.

The provisions of this Chapter shall apply to any owner of a public housing project in the City of Chicago who proposes the redevelopment, rehabilitation, demolition, disposition, conversion, or new construction of all or a substantial part of a public housing development.

1.3 Definitions.

For the purpose of administering this Chapter:

"Chicago Housing Authority" means an Illinois municipal corporation, created and existing under the Housing Authorities Act, 310 Ill. Comp. Stat. 10/1 *et seq.* CHA is a Public Housing Agency within the meaning of 42 U.S.C. § 1437 and administers federally subsidized and assisted housing as authorized by the United States Housing Act and implementing federal regulations.

"City public dollars" means any financing appropriated or approved by the City of Chicago for the rehabilitation, demolition, disposition, conversion, redevelopment, or new construction of a public housing, including but not limited to bond financing, LIHTC grants, CDBG, HOME, TIF, and revolving loan funds.

"Community areas" are geographic areas which are designated pursuant to Chapter 1-14 of the Municipal Code of Chicago.

"Community Benefits Agreement" means contracts executed between community-based organizations governed and operated by competent residents within the affected area and one or more entities developing or holding title to a parcel of land, or financing a redevelopment initiative.

"Commissioner" means the Commissioner of the Chicago Department of Planning and Development or its successor agency or any successor agency.

"Conversion" or "convert" means, unless otherwise indicated, the act of changing or substantially altering the operation and affordability of all or a part of a federally-assisted housing development, including by disposition, sale, conversion, demolition, conversion of assistance through Rental Assistance Demonstration, or other actions.

"Covered project" means public housing as defined below.

"Covered unit" means an apartment or housing unit where public housing subsidy is attached to the unit.

"Current household" means a lawful household, including each member of the household that occupies a public housing unit in a covered project prior to a conversion under RAD.

"Department of Planning and Development or its successor agency" means, unless otherwise indicated, the Chicago Department of Planning and Development or its successor agency or any successor agency.

"Developer" means any person who develops housing units, but does not include a lender or any governmental entity.

"Housing Choice Voucher" means subsidized housing assistance as defined in the United States Housing Act of 1937, as amended (42 U.S.C. § 1437) and regulated by 24 CFR 982.

"Housing Choice Voucher Funding Utilization" means the percent of federal funding spent on the Chicago Housing Authority's voucher program out of the total federal appropriation granted to the CHA for Housing Choice Vouchers annually.

"Land swap" means the disposition of vacant land with the City of Chicago in exchange for comparable or greater acreage and/or value of land for CHA development of mixed income residential housing, commercial, or other uses.

"Low, very low, and extremely low-income" means those families whose incomes are between 0 and 80 percent of the median income for the Chicago region, as determined by the Secretary of the United States Department of Housing and Urban Development, with adjustments for smaller and larger families.

"One-for-one basis" means replacement of any public housing unit lost due to conversion, rehabilitation, redevelopment, new construction, demolition, or disposition, with a comparable public housing unit or a project-based voucher unit for the maximum term allowable under each federal housing program as prescribed by HUD.

"Owner" means any person who alone, jointly or severally with others:

a) Shall have legal title to any premises or dwelling units, with or without accompanying actual possession thereof; or
b) Shall have charge, care or control of any premises, dwelling or dwelling unit as owner or agent of the owner;
c) "Owner" includes the owner, his agent for the purpose of managing, controlling or collecting rents, any other person managing or controlling a building or premises or any part thereof and any person entitled to the control or direction of the management or disposition of a building or of any part thereof.

"Public housing" means housing as defined in the United States Housing Act of 1937, as amended (42 U.S.C. § 1437) and its regulatory and administrative authority.

"Rental Assistance Demonstration" ("RAD") means the program designed to preserve and improve public housing and certain other multifamily housing through the voluntary conversation of properties with assistance under section 9 of the United States Housing Act of 1937, or the moderate rehabilitation program under section 8(e)(2) of the Act into project-based vouchers or project-based rental assistance.

"Replacement housing" means public housing units, or project-based vouchers. It does not mean tenant-based Housing Choice Vouchers.

"Section 3 hire" means any person hired according to programs described in Section 3 of the Housing and Urban Development (HUD) Act of 1968.

1.4 Quarterly Reporting By The Chicago Housing Authority.

To ensure that there is a sufficient supply of available decent, safe, and affordable housing across all neighborhoods of the City of Chicago and that available public resources are being used to the fullest extent, the Chicago Housing Authority will present and publish a quarterly report to the City of Chicago Committee on Housing and Real Estate on:

(1) accumulated unspent revenue, both restricted and unrestricted.
(2) its progress and plans for building replacement public housing units.
(3) its progress and plans for meeting CHA's obligation to rebuild family public housing units of equivalent bedroom sizes to the units demolished under the Plan for Transformation.
(4) its progress and plans for ensuring equitable and proportional access to CHA programs for low-income individuals across all city communities and constituencies.
(5) the number of households with an outstanding right to return to each CHA community, and an update regarding the status of all original right to return households.
(6) Housing Choice Voucher Funding utilization rate, with a breakdown on what funds appropriated through the HCV line item are being used directly to issue housing choice vouchers and which funds are being re-purposed to create project-based vouchers, property rental assistance contracts, or other uses. the number of vacant and offline public housing units by ward, and length of time units have been vacant in a particular development.
(7) average Housing Quality Standard (HQS) inspection scores by ward of all units assisted under the CHA's voucher program and the average timeline for resolution of HQS violations or resident complaints, ward by ward.
(8) the number and percent of voucher-holders living in Opportunity Communities,
(9) the number of Section 3 jobs and contracting opportunities generated by CHA's redevelopment projects and management contracts, whether these jobs are part-time or full-time, and whether they are temporary or permanent employment opportunities, with an emphasis on the creation of permanent employment opportunities. The CHA shall further report on how many of the section 3 jobs and contracting opportunities were in fact

taken by public housing residents versus other qualified section 3 business concerns.

1.5 One-For-One Replacement Requirement of Existing Units If City Funds Utilized

As a condition of receipt of the City's approval or appropriation of financing for the rehabilitation, demolition, disposition, conversion, redevelopment, or new construction of all or part of development containing public housing, the owner shall replace all covered units at the time of enactment of this Ordinance that are demolished, disposed of, or converted to a use other than housing for low, very low, and extremely low income tenants.

(1) Not less than 20% of such replacement units shall be located in Communities of Opportunity.

(2) Such replacement units shall have the same number of bedrooms as the units being replaced, except to the extent necessary to convert studio units to one-bedroom units.

(3) Replacement units shall remain public housing or project-based vouchers for the maximum allowable term under federal law subject to continued federal funding at commercially viable levels.

Subject to lease compliance requirements, replacement units shall be first offered as replacement housing to the residents displaced from the housing units that were demolished, lost, or otherwise converted to a use other than housing for low, very low, and extremely low income tenants.

(4) This Section 1.5 shall not apply where any redevelopment, rehabilitation, demolition, disposition, conversion or new construction would result in less than 5% of the public housing units being lost or to meet the requirements of Section 504 of the Rehabilitation Act of 1974.

1.6 Approval of Planned Development Applications for vacant CHA land contingent on Assisted Housing Replacement Plan and Community Benefits Agreement

Prior to the approval of a Planned Development application for any parcel of land owned by the CHA at the time of enactment of this Ordinance, and prior to participation in any land swap of City-owned land for CHA land:

A. The Chicago Housing Authority shall present an Assisted Housing Replacement Plan to the Department of Planning and Development which:

(1) Specifies how and where the CHA will replace the number of public housing units promised by the CHA at the time of demolition or conversion, with equivalent or larger bedroom sizes as the housing that was demolished, disposed of, or converted to another use.
(2) Identifies sources of available subsidy and financing that are sufficient to produce and operate the Replacement Units at the same level of Affordability as the original assisted units which are being replaced.
(3) Demonstrates that the replacement housing will remain public housing or project-based vouchers for the maximum allowable term under federal law subject to continued federal funding at commercially viable levels.
(4) Demonstrates how replacement housing construction will be initiated within eighteen (18) months and completed within 60 months of the date on which Planned Development Application is approved or land swap commences.

B. Should the proposed development include commercial facilities greater than 5,000 square feet, the Chicago Housing Authority shall present a Community Benefits Agreement to the Department of Planning and Development that has been approved by the prospective developer specifying the number of permanent and temporary jobs to be created by the construction and on-going operation of any commercial facility proposed for construction on CHA-owned land. The Community Benefits Agreement shall be published and made available for public comment for no less than 30 days prior to presentation to the Department. In no case shall less than 30% of the temporary and permanent jobs created by the facility be set-aside for current public housing residents or other section 3 hires.

1.7 Off-Site Option

The Department of Planning and Development may allow an owner or developer of a covered project to comply with the requirements of Section 1.5 and 1.6 by constructing replacement housing units on a site within the City of Chicago other than that on which the covered project is located, subject to the following conditions:

(1) The owner has surveyed current public housing residents and any household with a right to return to replacement housing units of the covered project to determine how many of the public housing residents and households with a right to return:

(a) Wish to return to replacement housing constructed on-site
(b) Wish to return to replacement housing constructed within 2 miles of the site on which the covered project is located
(c) Wish to relocate to a community area within the City of Chicago with less than 20% poverty;

(2) Where the property is only partially occupied, votes of current public housing residents and households with a Right of Return to the development shall be weighted proportionately to provide recommendations for the siting of vacant units where no survey respondent is available at the development.

(3) The survey results have been published electronically, with notification in print.

(4) The CHA and the Gautreaux Plaintiffs have acknowledged the survey results and, to the extent they have objections, provided such objections in a written response,
demonstrating how their proposed changes to the Assisted Housing Replacement Plan respond to public housing residents' stated wishes regarding the location of replacement housing.

(5) Off-site units must be constructed within the City of Chicago.

(6) The Department of Planning and Development has reviewed the proposal for off-site replacement housing and determined that off-site replacement units will be sited within a census tract not generally less desirable than the original site with regard to public utilities and public and commercial facilities, as well as crime and poverty rates.

(7) All the provisions of Section 1.5 and 1.6 shall apply without exception to off-site replacement units under the provisions of this section.

1.8 Approval of Assisted Housing Replacement Plan

Any owner of a covered project, as a condition to receiving city funding or financing approval or approval of a Planned Development application must:

A. Submit to the Department of Planning and Development an Assisted Housing Replacement Plan which
   (1) Specifies the number of units to be demolished, disposed of, or converted,
   (2) Identifies specific Replacement Units for each unit proposed to be demolished, disposed of, or converted; or in the case of demolition that took place historically, specifies the number of Replacement Units CHA historically committed to replace at the time CHA approved the demolition of the units,
   (3) Sets a timetable for Demolition, Disposition, or Conversion, and the completion of Replacement Units in compliance with Sections 1.5-1.6.

B. Identify sources of available subsidy and financing that are sufficient to produce and operate the Replacement Units and ensure that all displaced households be given the option of being housed in the Replacement Units;

C. Provide other relevant information as required by the Commissioner.

The Commissioner shall not approve an Assisted Housing Replacement Plan unless it is in compliance with this Ordinance.

In turn, the Committee on Housing and Real Estate shall not approve any city funding or financing, or any Planned Development Application until such time as an Assisted Housing Replacement Plan has been approved by the Commissioner.

Changes to an approved Assisted Housing Replacement Plan shall be required to undergo the same review, and be subject to the same requirements, as original approval of that plan.

The Commissioner shall publish notice in a newspaper of general circulation in the City of Chicago a notice of intent to approve an Assisted Housing Replacement Plan sixty (60) days before approving such a plan and submitting it to the Committee on Housing and Real Estate.

1.9 Review of Proposal for Phasing

Proposals for projects to be constructed in phases shall be reviewed by the Department of Planning and Development under the criteria set out in Sections 1.5-1.6. A schedule setting forth the phasing of the total number of units in a covered project, along with a schedule setting forth the proportional phasing of the required replacement housing units, shall be presented to the Commissioner for review and approval as part of the funding and/or Planned Development Application approval process, for any development subject to the provisions of this article. If phasing is not included as part of the review process, no phasing of the replacement housing units shall be allowed.

If a covered project is approved to be constructed in phases, the requirements of Sections 1.5-1.7 shall be applicable to each such phase.

Replacement housing units shall be made available for occupancy on approximately the same schedule and in a proportional manner to any market rate units in the covered project except that certificates of occupancy for the last ten percent (10%) of the market units shall be withheld until certificates of occupancy have been issued for all of the replacement housing units required.

With respect to covered projects to be constructed in phases, certificates of occupancy may be issued on a phased basis consistent with the conditions of approval set forth previously in this Section.

2.0 City Funds suspended until Housing Choice Voucher Funding Utilization Goals Met.

As a condition of the receipt of the City's public dollars for CHA revitalization projects, the CHA will actively work to address the under utilization of its Housing Choice Voucher revenue. The CHA shall increase the proportion of Housing Choice Voucher Revenue used on its Housing Choice Voucher program, inclusive of administrative costs, mobility counseling, and other social service programs for voucher holders, until such time as the CHA can report to the City a voucher funding utilization rate in excess of 96%.

CHA will make additional Housing Choice Vouchers available annually to reach an 83% voucher funding utilization rate in the first year after passage of this Ordinance; 90% voucher funding utilization rate in the second year after passage; and 97% voucher funding utilization rate in the third year after passage. CHA's failure to make additional Housing Choice Vouchers available to meet these utilization benchmarks will result in immediate suspension of new City funding awards to CHA projects.

2.1 City Funds suspended unless Chicago Housing Authority increases its commitment to Mobility Counseling for Housing Choice Voucher Holders

As a condition of the receipt of the City's public dollars for CHA revitalization projects, and as part of achieving the voucher funding utilization goal laid out in Section 2.0, the CHA will increase its financial commitment to mobility counseling and other social services to expand the access of voucher holders to Communities of Opportunity and to enable households with disabilities to live in the least restrictive settings possible.

The CHA's failure to increase funding for mobility counseling by ___% / ($___)[1] will result in immediate suspension of new City funding awards to CHA projects.

2.2 Enforcement of Housing Quality Standards and Housing Assistance Payment Contract in the Housing Choice Voucher Program

A. Creation of a Citywide Task Force on Improving Housing Quality in the CHA's voucher program

---

1 Amount left intentionally blank: We seek to develop the suggested figure for increasing mobility counseling resources in partnership with the Chicago Housing Authority and other stakeholders.

(1) The City shall direct CHA to convene a citywide task force made up of competent CHA staff members from the Voucher Division, Housing Choice Voucher holders designated by the HCV Participant Council, and representatives from the City of Chicago Department of Buildings to improve housing quality in the CHA's Housing Choice Voucher program. This task force will encourage the revitalization of properties receiving assistance from the housing choice voucher program.
(2) The CHA shall designate representatives from the Housing Choice Voucher division to serve on this Task Force and work in active collaboration with other public and private agencies to ensure CHA's voucher program provides high quality housing across all of Chicago's communities to low-income families.
(3) The Task Force shall develop and implement initiatives to strengthen housing quality and promote reinvestment and revitalization of properties assisted with housing choice voucher funding.
(4) The Task Force shall further develop annual benchmarks by which to evaluate CHA's progress improving the quality of housing provided through the CHA's voucher program and CHA's own internal management of the voucher program

B. City Funds suspended unless Chicago Housing Authority progressively improves housing quality for housing choice voucher holders

(1) As a condition of the receipt of the City's public dollars for CHA revitalization projects, the CHA shall meet the benchmarks for improving the voucher program laid out by the Task Force established in 2.2(A).
(2) The CHA's failure to meet the annual benchmarks established by the Task Force will result in the immediate suspension of new City funding awards to CHA revitalization projects.

2.3 Rental Assistance Demonstration (RAD)

A. Application. This Section 2.3 applies to the CHA and any owner of a covered project converted from traditional public housing under HUD's experimental "Rental Assistance Demonstration" (RAD)

B. Preservation of public interest. In order to ensure sufficient public interest in, and oversight of, public housing, the CHA and any owner of a covered project converted from public housing under RAD must comply with the following requirements:

(1) Public ownership or control. The CHA may not transfer ownership or control of any covered project unless, after any conversion, the owner of the covered project remains:
a) the CHA itself;

b) a public or non-profit entity that is a wholly-owned or wholly-controlled subsidiary of the CHA; or
c) a for-profit tax credit entity pursuant to Subparagraphs 2 and 3.

"wholly-controlled" for purposes of this paragraph means that the CHA has established the entity, and has the power to appoint the board of the directors or is the sole member of the entity.

(2) For-profit ownership. The CHA shall not transfer ownership or control of any covered project to a for-profit entity unless
a) the CHA retains fee ownership in the land and leases the real estate to a tax credit entity pursuant to a long-term ground lease, or is the sole general partner or managing member of the entity; andb) the CHA and the for-profit entity execute a control agreement to which the residents of the covered property are expressly granted third-party beneficiary rights, whereby the CHA retains exclusive control over maintaining and administering the waiting list for the covered project, a the CHA and for-profit entity assent and agree to compliance with the CHA's HCV Administrative Plan as it pertains to covered projects converted through RAD.

(3) Approval of For-Profit Conversion Plan. Prior to transferring any ownership or controlling interest in any development or parcel of land under RAD to a for-profit entity, the CHA shall present a For-Profit Conversion Plan and application to the Department of Planning and Development which:
a) Includes a physical needs assessment;
b) Demonstrates that the physical deficiencies of the property outstrip the CHA's financial capacity resources to provide for the long-term capital needs of the development without transferring ownership or control to a for-profit entity;
c) Demonstrates that transfer to a for-profit will leverage sufficient private capital to address the property's long-term physical and capital needs; and
d) Demonstrates how the CHA will comply with Subsection (B)(2).

The Commissioner shall publish a notice in a newspaper of general circulation in the City of Chicago a notice of intent to approve a For-Profit Conversion Plan at least ninety (90) days before submitting it to the Committee on Housing and Real Estate, which shall finally approve any plan prior to the CHA's transfer of any ownership or interest to a for profit entity pursuant to this Subsection.

Documentation evidencing the CHA and any owner's compliance with this Subsection must be made available by the CHA to the public including any resident of the covered project.

(4) Public participation and oversight. An owner must substantially comply with the terms of Sections 2, 2.01, 2.02, 2.03, 2.05, 2a, and 7 of the Illinois Open Meetings Act, 5 ILCS 120/1 *et. seq.*, as if it were a "public body" as defined by that Act; and the CHA shall additionally make reasonable efforts to substantially comply with those sections requiring website publication of notice of the owner's meetings.

C. Right to return. Unless a current household's tenancy was lawfully terminated other than in connection with a conversion under RAD, CHA and any owner must provide all current households with the right and highest priority to remain at or return to the covered project after a conversion under RAD.

D. Rescreening prohibited. Neither the CHA nor any owner shall rescreen a current household of a covered project for eligibility for initial occupancy after a conversion.

E. Tenant participation. Following any RAD conversion, the CHA and any owner must provide residents with the right to establish and operate a tenant council for the purpose of addressing issues related to their living environment, which includes the terms and conditions of their tenancy as well as activities related to housing and community development. The CHA and any owner must allow residents and resident organizers to conduct activities related to the establishment or operation of a tenant council. As long as proper procedures are followed, the CHA and any owner shall officially recognize the duly elected resident council and support its tenant participation activities. The CHA shall maintain previous practices related to elections, use of CHA's premises, funding levels, and stipends required by HUD for resident councils of traditional public housing or as specified in any Memorandum of Accord or funding agreement executed by the CHA with the Central Advisory Council.

F. Grievance procedures. The CHA and any owner must establish and maintain administrative grievance procedures that provide residents of covered property with the right to seek redress regarding any dispute with respect to the CHA's and/or owner's action or failure to act in accordance with the resident's lease or lease addendum, the CHA's Relocation Rights Contract, RAD requirements, and/or CHA policy implementation or procedures that adversely affect the individual resident's rights, duties, welfare, or status; including but not limited to any dispute regarding termination or alleged noncompliance with the resident's lease. Such policies must minimally include requirements of reasonable notice to the resident of the residents' grievance rights, the opportunity for an informal review, and the opportunity for a formal hearing before an impartial hearing officer to be conducted by the City of Chicago's Department of Administrative Hearings (DOAH). A final decision of the DOAH hearing officer in favor of the resident shall be binding upon the CHA and owner, but a final decision by DOAH in favor of CHA or the owner shall not constitute a waiver nor otherwise affect the rights of a resident to pursue a trial *de novo* or judicial review.

2.4 Relationship to Provisions of the Chicago Municipal Code.

Nothing in this ordinance shall be construed as creating an exception to compliance with Title 13 (Building and Construction), of the Chicago Municipal Code or preventing City departments from ordering that a building be vacated as set forth in Chapters 13-8 or 13-12 of the Chicago Municipal Code.

2.5 Enforcement.

A. The provisions of this Chapter shall apply to all owners, agents, successors and assignees of a public housing development.

B. The City shall recapture the total amount of City dollars allocated to the project from any person, firm, or entity, whether as principal, agent, employee or otherwise, who violates, disobeys, omits, neglects, or refuses to comply with or resists the enforcement of any of the provisions of this Chapter. The City will also ban any person, firm, or entity, whether as principal, agent, employee or otherwise, who violates, disobeys, omits, neglects, or refuses to comply with or resists the enforcement of any of the provisions of this Chapter from receiving future City dollars for the next 10 years.

C. A person who been injured by a violation of this Chapter, may institute an injunction, mandamus, or any other appropriate legal actions or proceedings for the enforcement of this Chapter. In addition, any resident of a public housing development who brings legal action pursuant to this act and who is adjudged to be a prevailing party is entitled to attorney's fees and court costs.

D. If the City initiates or joins any enforcement action against an owner who violates or resists enforcement of Section 2.3 of this Chapter, the owner shall be fined not less than $100.00 nor more than $500.00 for each offense upon which a finding of liability is entered. Each day a violation continues shall constitute a separate offense.

E. This ordinance shall be in full force and effect 60 days after its passage by the City Council and proper publication.

2.5 Conflict with State or Federal Laws.

This Chapter shall be construed so as not to conflict with applicable federal or state laws, rules, or regulations. Nothing in this Chapter shall authorize any City agency to impose

any duties or obligations in conflict with limitations on municipal authority established by state or federal laws.

Proco Joe Moreno
Alderman, 1st Ward

City of Chicago

O2015-5420

Office of the City Clerk

Document Tracking Sheet

Meeting Date:	7/29/2015
Sponsor(s):	Moreno (1)
Type:	Ordinance
Title:	Amendment of Municipal Code Sections 11-4-4000 and 11-4-4030 concerning plastic bags
Committee(s) Assignment:	Committee on Health and Environmental Protection

Com. Heal MU

ORDINANCE

BE IT ORDAINED BY THE CITY COUNCIL OF THE CITY OF CHICAGO:

SECTION 1. Sections 11-4-4000 and Sections 11-4-4030 of the Municipal Code of Chicago are hereby amended by deleting the language struck through and by inserting the language underscored as follows:

11-4-4000 Definitions.

As used in this Article XXIII:

"Chain store organization" means (1) three or more stores having common ownership, or (2) any store, regardless of ownership, that is part of a franchise.

"Commissioner" means the commissioner of health of the City of Chicago.

~~"Compostable plastic bag" means any bag that (1) when placed with other biodegradable or decaying natural materials will be broken down into simple organic components by biological processes, and (2) meets the current American Society for Testing and Materials (ASTM) D6400 Standard Specification for Compostable Plastics, and (3) has been certified as a compostable product by the Biodegradable Products Institute ("BPI") or other independent, testing organization approved by the commissioner, as evidenced by the presence on the bag of the BPI Commercial Logo or other logo approved by the commissioner, indicating that the bag is "commercially compostable" or "compostable in an industrial composting facility."~~

"Customer(s)" means any person purchasing goods from a store.

"Operator" means the person in control of, or having the responsibility for, the operation of a store, which may include, but is not limited to, the owner of the store.

"Plastic carryout bag(s)" means any bag made predominantly of plastic derived from either petroleum or a biologically based source, such as corn or other plant sources, which is provided to a customer at the point of sale. The term "plastic carryout bag" includes (1) degradable plastic bags, and (2) biodegradable plastic bags that are not commercially compostable. The term "plastic carryout bag" does not include (i) commercially compostable plastic bags, (ii) reusable bags, (iii) produce bags, or (iv) product bags. As used in this definition: The term "produce bag" or "product bag" means any bag without handles used exclusively to carry produce, meats or other food items to the point of sale inside a store or to

prevent such food items from coming into direct contact with other purchased items.

"Recyclable" means material that can be sorted, cleansed, and reconstituted using available recycling collection programs for the purpose of using the altered form in the manufacture of a new product. As used in this definition, the term "recycling" does not include burning, incinerating, converting or otherwise thermally destroying solid waste.

"Recyclable paper bag(s)" means a paper bag that meets all of the following requirements: (1) contains no old growth fiber; (2) is one hundred percent (100%) recyclable overall and contains a minimum of forty percent (40%) post-consumer recycled material; (3) is capable of composting, consistent with the timeline and specifications of the American Society for Testing and Materials (ASTM) D6400 Standard Specification for Compostable Plastics; (4) is accepted for recycling in curbside programs in the county; (5) has printed on the bag the name of the manufacturer, the location (country) where the bag was manufactured, and the percentage of post-consumer recycled material used; and (6) displays the word "Recyclable" in a highly visible manner on the outside of the bag.

"Post-consumer recycled material" means a material that would otherwise be destined for solid waste disposal, having completed its intended end use and product life cycle. The term "post-consumer recycled material" does not include materials and by-products generated from, and commonly reused within, an original manufacturing and fabrication process.

"Reusable bag" means a bag with handles that is specifically designed and manufactured for multiple reuse and meets all of the following requirements: (1) has a minimum lifetime of 125 uses which, for purposes of this definition, means the capability of carrying a minimum of 22 pounds 125 times over a distance of at least 175 feet; (2) has a minimum volume of 15 liters; (3) is machine washable or is made from a material that can be cleaned or disinfected; (4) does not contain lead, cadmium, or any other heavy metal in toxic amounts; (5) has printed on the bag, or on a tag that is permanently affixed to the bag, the name of the manufacturer, the country where the bag was manufactured, a statement that the bag does not contain lead, cadmium, or any other heavy metal in toxic amounts, and the percentage of postconsumer recycled material used, if any; and (6) if made of plastic, is a minimum of at least 2.25 mils thick.

"Store" means a retail establishment, other than an establishment set forth in

Section 11-4-4010, that sells perishable or non-perishable goods, including, but not limited to, clothing, food and personal items, directly to the customer.

(Omitted text is unaffected by this ordinance)

Section 11-4-4030 Types of carryout bags required.

Each operator shall provide reusable bags or recyclable paper bags ~~or commercially compostable plastic bags, or any combination thereof~~, to customers for the purpose of enabling the customer to carry away goods from the point of sale.

Proco Joe Moreno
Alderman, 1st Ward

City of Chicago

O2015-5394

Office of the City Clerk

Document Tracking Sheet

Meeting Date:	7/29/2015
Sponsor(s):	Cardenas (12) Brookins (21) Reboyras (30) Moreno (1) Sawyer (6) Santiago (31) Munoz (22)
Type:	Ordinance
Title:	Amendment of Municipal Code Section 5-12-020 concerning exclusions in rental of dwelling units
Committee(s) Assignment:	Committee on Finance

Amended

BE IT ORDAINED BY THE CITY COUNCIL OF THE CITY OF CHICAGO:

SECTION 1. Section 5-12-020 of the Municipal Code of the City of Chicago is hereby amended by inserting the language underscored, as follows;

5-12-020 Exclusions.

Rental of the following dwelling units shall not be governed by this chapter, unless the rental agreement thereof is created to avoid the application of this chapter:

(a) Dwelling units in owner-occupied buildings containing six units or less; provided, however, that the provisions of Section 5-12-160 shall apply to every rented dwelling unit in such buildings within the City of Chicago:

(b) Dwelling units in hotels, single-room occupancy buildings, motels, inns, bed-and breakfast establishments, roominghouses and boardinghouses, but only until such time as the dwelling unit has been occupied by a tenant for 32 or more continuous days and tenant pays a monthly rent, exclusive of any period of wrongful occupancy contrary to agreement with an owner. Notwithstanding the above, the prohibition against interruption of tenant occupancy set forth in Section 5-12-160 shall apply to every rented dwelling unit in such buildings within the City of Chicago. No landlord shall bring an action to recover possession of such unit, or avoid renting monthly in order to avoid the application of this chapter. Any willful attempt to avoid application of this chapter by an owner may be punishable by criminal or civil actions;

(c) Housing accommodations in any hospital, convent, monastery, extended care facility, asylum or not-for-profit home for the aged, temporary overnight shelter, transitional shelter, or in a dormitory owned and operated by an elementary school, high school or institution of higher learning; student housing accommodations wherein a housing agreement or housing contract is entered into between the student and an institution of higher learning or student housing wherein the institution exercises control or supervision of the students; or student housing owned and operated by a tax exempt organization affiliated with an institution of higher learning;

(d) A dwelling unit that is occupied by a purchaser pursuant to a real estate purchase contract prior to the transfer of title to such property to such purchaser, or by a seller of property pursuant to a real estate purchase contract subsequent to the transfer of title from such seller;

(e) A dwelling unit occupied by an employee of a landlord whose right to occupancy is conditional upon employment in or about the premises; and

(f) A dwelling unit in a cooperative occupied by a holder of a proprietary lease.

SECTION 2. This amendatory ordinance of 2015 shall be applied and construed retroactively to the original effective date of the Residential Landlord and Tenant Ordnance of the City of Chicago.

SECTION 3. This ordinance shall be in full force and effect from and after its passage and approval.

Alderman Cardenas (12)

Alderman Burnett (27)

Alderman Brookins (21)

Alderman Cappleman (46)

Alderman Cochran (20)

Alderman Zalewski (23)

Alderman Moore (49)

Alderman Moreno (1)

Alderman Mitts (37)

City of Chicago

O2015-5417

Office of the City Clerk

Document Tracking Sheet

Meeting Date:	7/29/2015
Sponsor(s):	Cardenas (12)
Type:	Ordinance
Title:	Amendment of Municipal Code by creating new Chapter 3-47 entitled Chicago Sweetened-Beverage Tax
Committee(s) Assignment:	Committee on Health and Environmental Protection

Committee on Health and Environment

ORDINANCE

WHEREAS, 28% of Illinois' adult residents in 2012 were considered obese and the rate was even higher among African Americans (40.5%) and Hispanics (31.2%); and

WHEREAS, over 19% of Illinois children are obese, the ninth worst rate in the nation; and

WHEREAS, the obesity epidemic has led to a dramatic increase in obesity-related health conditions, such as type 2 diabetes, asthma, and heart disease; and

WHEREAS, obesity-related annual medical expenditures in Illinois are estimated at $6.3 billion dollars annually; and

WHEREAS, numerous studies have established a link between obesity and consumption of sugar-sweetened beverages such as soft drinks, energy drinks, sweet teas, and sports drinks; and

WHEREAS, sugar-sweetened beverages are now the number one source of added sugar in the American diet (51% of added sugars); and

WHEREAS, a study found that a penny-per-ounce excise tax on sugar-sweetened beverages in Illinois could result in a 23.5% reduction in sugar-sweetened beverage consumption, a 9.3% reduction in youth obesity and 5.2% reduction in adult obesity; and

WHEREAS, this Wellness Fund would provide targeted prevention initiatives in Chicago communities; **NOW, THEREFORE,**

BE IT ORDAINED BY THE CITY COUNCIL OF THE CITY OF CHICAGO:

SECTION 1. The above recitals are expressly incorporated herein and made part hereof as though fully set forth herein.

SECTION 2. Title III of the Municipal Code is hereby amended by creating Chapter 3-47 underscored as follows:

3-47 CHICAGO SWEETENED-BEVERAGE TAX

ARTICLE I. (3-47-010 et seq.)

3-47-010. Title.

This chapter shall be known and cited as the "Chicago Sweetened-Beverage Tax Ordinance". The taxes imposed by this chapter are in addition to all other taxes imposed

by the City of Chicago, State of Illinois or any other municipal corporation or political subdivision of the State of Illinois. Nothing in this chapter shall be construed to impose a tax upon any business or activity which, under the constitutions of the United States and the State of Illinois, may not be made the subject of taxation by the City.

3.47-020. Definitions.

When any of the following words or terms are used in this chapter, they shall have the meaning ascribed to them in this section:

A. "Advisory Council" means the Advisory Council for Health and Wellness established in this chapter.

B. "Bottle" means any closed or sealed container regardless of size or shape, including without limitation, those made of glass, metal, paper, plastic, or any other material or combination of materials.

C. "Bottled sugar-sweetened beverage" means any sugar-sweetened beverage contained in a bottle that is ready for consumption without further processing such as, without limitation, dilution or carbonation.

D. "Caloric sweetener" means any caloric substance suitable for human consumption which adds calories to the diet of a person who consumes that substance, is used as an ingredient of a beverage, syrup, or powder, and includes, without limitation, sucrose, fructose, glucose, fruit juice concentrate, or other sugars. "Caloric sweetener" excludes non-caloric sweeteners.

E. "City" means the City of Chicago, Illinois.

F. "City department" means the Department of Finance of the City.

G. "Consumer" means a person who purchases a sugar-sweetened beverage for consumption and not for sale to another.

H. "Fund" means the Chicago Wellness Fund, established pursuant to this chapter.

I. "Non-caloric sweetener" means any non-caloric substance suitable for human consumption which does not add calories to the diet of a person who consumes that substance, is used as an ingredient of a beverage, syrup, or powder, and includes, without limitation, aspartame, saccharin, stevia, and sucralose. "Non-caloric sweetener" excludes caloric sweeteners.

J. "Powder" means any solid mixture of ingredients used in making, mixing, or compounding sugar-sweetened beverages by mixing the powder with any one or more other ingredients, including without limitation water, ice, syrup, simple syrup,

fruits, vegetables, fruit juice, vegetable juice, carbonation or other gas. A powder which indicates on the label that it can be mixed with water is subject to the tax. Notwithstanding any other provision, a powder which indicates on the label that it cannot be mixed with water and is intended by the manufacturer to be mixed only with alcohol or milk is not subject to the tax.

K. "Public Health" means the Department of Public Health of the City.

L. "Retail seller" or "Retailer" means any person that engages in the business of selling a sugar-sweetened beverage to a Consumer in the City whether or not that person is also a Supplier.

M. "Sugar-sweetened beverage" means any nonalcoholic beverage, carbonated or noncarbonated, which is intended for human consumption and contains more than 5 grams of caloric sweetener per 12 fluid ounces. As used in this definition, "nonalcoholic beverage" means any beverage that contains less than one-half of one percent alcohol per volume. The term "Sugar-sweetened beverage" does not include:

(1) beverages sweetened solely with non-caloric sweeteners;

(2) beverages sweetened with 5 grams or less of caloric sweeteners per 12 fluid ounces;

(3) beverages consisting of 100% natural fruit or vegetable juice with no caloric sweetener; "natural fruit juice" and "natural vegetable juice" mean the original liquid resulting from the pressing of fruits or vegetables, juice concentrate, or the liquid resulting from the dilution with water of dehydrated natural fruit juice or natural vegetable juice;

(4) beverages in which milk, or soy, rice, or similar milk substitute, is the primary ingredient or the first listed ingredient on the label of the beverage; "milk" means natural liquid milk regardless of animal or plant source or butterfat content, natural milk concentrate, whether or not reconstituted, regardless of animal or plant source or butterfat content, or dehydrated natural milk, whether or not reconstituted and regardless of animal or plant source or butterfat content;

(5) coffee or tea without caloric sweetener;

(6) infant formula;

(7) medically necessary foods, as defined in the Federal Orphan Drug Act; and

(8) water without any caloric sweeteners.

N. "Supplier" means any person, including manufacturers and wholesale dealers,

who receives, stores, manufactures, bottles, or distributes bottled sugar-sweetened beverages, syrups, or powders, for sale to Retailers doing business in the City State, whether or not that person also sells such products to Consumers.

O. "Syrup" means a liquid mixture of ingredients used in making, mixing, or compounding sugar-sweetened beverages using one or more other ingredients including, without limitation, water, ice, a powder, simple syrup, fruits, vegetables, fruit juice, vegetable juice, carbonation, or other gas. A syrup which indicates on the label that it can be mixed with water is subject to the tax. Notwithstanding any other provision, a syrup which indicates on the label that it cannot be mixed with water, and is intended by the manufacturer to be mixed only with alcohol or milk is not subject to the tax.

3.47-030. Rules and regulations.

The comptroller is authorized to adopt, promulgate, and enforce rules and regulations pertaining to the enforcement of this chapter.

ARTICLE II. (3-47-040 et seq.)

3-47-040. Tax imposed.

Pursuant to Section 8-11-6(a) of the Illinois Municipal Code, as amended, a tax is imposed on Suppliers for the privilege of selling the products governed by this chapter in the City. The rate of the tax shall be $0.01 per ounce of Bottled sugar-sweetened beverages sold or transferred to a Retailer in the City. The rate of the tax on Syrup and Powder sold or transferred to a Retailer in the City, either as Syrup or Powder or as a Bottled sugar-sweetened beverage derived from that Syrup or Powder, is equal to $0.01 per ounce for each ounce of Bottled sugar-sweetened beverage produced from that Syrup or Powder.

3-47-050. Collection of tax.

A. It shall be the duty of every Supplier to collect the tax imposed by Section 3-47-040 of this chapter from Retailers and remit the tax to the City department pursuant to Section 3-47-060. The Supplier shall collect the tax by adding the tax to the selling price of Bottled sugar-sweetened beverages, Syrup and Powder in the City.

B. If a Supplier fails to collect or remit the tax required to be collected by this section, the Supplier shall be liable to the City for the amount of such tax (unless the Retail Seller has paid such tax directly to the City department).

3-47-060. Monthly report of sales and tax remittances.

A. On or before the last day of each calendar month, every Supplier shall file with

the City department a sworn report of Sugar-sweetened Beverage, Syrup, and Powder sales made to Retailers during the immediately preceding calendar month. The report shall be in a form prescribed by the comptroller, containing such information as the comptroller may reasonably require. Each report of sales shall be accompanied by a remittance of the tax required to be collected by this article.

B. If a Supplier fails to collect the tax imposed by Section 3-47-040 from a Retail Seller, the Retail Seller shall file a monthly report of Sugar-sweetened Beverage, Syrup, and Powder purchases and shall pay the tax directly to the city department on or before the date required by Section 3-47-060(A).

C. Notwithstanding any other provision of this chapter, for all periods beginning on or after January 1, 2016, (1) all tax returns shall be filed with the Department on an annual basis on or before August 15 of each year in accordance with Sections 3-4-186 and 3-4-189 of this Code, (2) all tax payments and remittances shall be made in accordance with either Section 3-4-187 (payment of actual tax liabilities) or Section 3-4-188 (payment of estimated taxes), and (3) the provisions of Sections 3-4-186, 3-4-187, 3-4-188 and 3-4-189 shall control over any contrary provisions in this chapter regarding the subjects covered by those sections.

3-47-070. Commission for collecting and remitting tax.

Suppliers of Sugar-sweetened beverages, Syrup, and Powder may retain 1.75 percent of the tax they collect pursuant to this article to reimburse themselves for expenses incurred in collecting and remitting the tax. This commission shall not be allowed for taxes not timely remitted to the City department.

3-47-080. Registration.

A. Every Supplier of Sugar-sweetened beverages, Syrup, and Powder shall register with the City department on a form prescribed by the comptroller within 30 days after commencing business. Retail Sellers that pay the tax imposed by this chapter directly to the City department on a frequently recurring basis also shall register with the City department.

B. If any information provided by a person on a registration form ceases to be accurate, then the person shall file a corrected form with the City department prior to the following January 1st.

3-47-090. Books and records.

Every Supplier of Sugar-sweetened beverages, Syrup, and Powder, and every Retail Seller required to pay directly to the City department the tax imposed by Section 3-47-040 of this chapter, shall keep accurate books and records of its business, including all invoices and other source documents denoting the transactions that gave rise, or may have given rise, to any tax liability or exemption under this chapter. All such books and

records shall be kept in the English language and, at all reasonable times during business hours of the day, shall be open to inspection by the City department.

3-47-100. Application of Uniform Revenue Procedures Ordinance.

Whenever not inconsistent with the provisions of this article or whenever this article is silent, the provisions of the Uniform Revenue Procedure Ordinance, Chapter 3-4 of this Code, as amended, shall apply to and supplement this article.

ARTICLE II. (3-47-110 et seq.)

3-47-110. Establishment of Chicago Wellness Fund.

The Chicago Wellness Fund is hereby created as a special fund of the City of Chicago. All of the moneys collected by the City department pursuant to the taxes imposed by Section 23-47-040 shall be deposited as follows: 2% shall be deposited in accounts for the Chicago Department of Public Health for administering this Chapter, and 98% shall be deposited into the Chicago Wellness Fund to be used for the purposes set forth herein. All interest earned on moneys in the Chicago Wellness Fund shall remain in the Fund.

3-47-120. Uses of Chicago Wellness Fund.

A. Moneys in the Chicago Wellness Fund shall be used to support community prevention and wellness initiatives, as follows:

(1) Up to 1% shall be dedicated to administration of the Fund by Public Health, with administrative support from the Advisory Council and a Healthy in All Policies coordinator.

(2) At least 1% but not more than 2% of the Fund shall be dedicated to evaluation of the impact of the "Chicago Sweetened-Beverage Tax Ordinance" on the health and wellness of Chicagoans. Evaluation of the Act shall be conducted by an independent evaluator selected by Public Health in consultation with the Advisory Council. Those funds may also be used to support relevant surveillance systems to support tracking of the impact of the Act. The evaluation shall encompass the impact of the Fund and the tax on the consumption of Sugar-sweetened beverages and obesity rates, among other indicators. The evaluation shall also include a summary of how moneys in the Fund were allocated and used. The evaluator shall report annually to the Advisory Council on the progress and results of the evaluation. The Advisory Council may adjust the percentage of funds allocated to each category every 3 years based on the evaluation results and current obesity prevention needs.

(3) Two percent shall be dedicated to eligible entities to provide technical assistance to, and coordination of, strategies and activities of recipients of funding from the Fund, including, but not limited to, training and education around obesity prevention best practices, coordination of strategies across grantees, and quality improvement for obesity prevention and treatment initiatives.

(4) Twenty percent shall be used to conduct evidence-based obesity and chronic disease prevention efforts to achieve at least one of the following goals: eliminating racial, ethnic, and socioeconomic disparities in obesity and chronic disease incidence; improving access to and consumption of healthy, safe, and affordable foods; reducing access to and consumption of calorie-dense, nutrient-poor foods; encouraging physical activity and decreasing sedentary behavior; raising awareness about the importance of nutrition and physical activity for the prevention of chronic diseases; supporting the consumption of foods that are grown or produced locally; supporting the use of evidence-based clinical preventive services; and promoting breastfeeding; and leading and coordinating the efforts of other organizations.

(5) The remaining 75% shall be used to support the prevention of obesity, diabetes, cardiovascular disease, and cancer, as well as oral health improvement, including but not limited to the following:

(a) Funds to support school and early childhood health and wellness, including increased access to healthy foods, increased physical activity and physical education, improved quality of physical education, increased nutrition education, improved health, mental health, oral health, and social services in schools, increased opportunities for home economics courses (cooking and healthy grocery shopping education) and school and early childhood education facility improvements that support health.

(b) Funds to support community nutrition and access to healthy foods, including nutrition education, healthy cooking programs, healthy vending initiatives, healthy food procurement, education regarding shopping for healthy foods, increased support for breastfeeding promotion programs, and increasing access to healthy foods.

(c) Funds to support physical activity in the City, including active transportation, community walkability and bike-ability initiatives, multi-use trails, joint-use agreements, safe routes to schools programs, educational programs that promote physical activity, physical activity after school programs, environmental changes that

increase physical activity and initiatives that create physically safe and accessible areas for physical activity and play.

(d) Funds to support worksite wellness, including promotion of nutrition, physical activity and preventive services in worksites, workplace policies, and environmental changes that support employee wellness.

(e) Funds to support local food systems, including promotion of, access to, and consumption of local foods, farm-to-school and farm-to-institution programs, community gardens, urban agriculture projects, community-supported agriculture programs, farmers markets and double-value coupons programs for SNAP recipients at farmers markets, food hubs, beginning farmer training programs, and farm stands; and

(f) Funds to support oral health improvement, including increased access to oral health education, dental sealants for children, and use of community prevention and health education strategies that reduce risk factors for oral and pharyngeal cancers.

B. Moneys in the Fund, spent in accordance with this chapter, shall be expended only for the purposes expressed in this Act and shall be used only to supplement existing levels of service and not to supplant current federal, state, or local funding for existing levels of services. Entities that are eligible to receive moneys from this Section include:

(1) Units of local government, including the City, local school districts, and local park districts;

(2) Non-profit organizations;

(3) Universities and institutions of higher learning; and

(4) Community-based health improvement coalitions.

C. Public Health shall distribute Fund moneys via grants to eligible entities within 120 days after the start of each fiscal year including:

(1) Allocation of funds for staff and resources needed to administer the Fund and Advisory Council, including a Health in All Policies Coordinator to support the Advisory Council;

(2) Distribution of the remaining funds to eligible entities as recommended by the Advisory Council for Health and Wellness based on a request for proposal process; and

(3) To advise on the selection of evaluators and provide input on the evaluation design, goals, and methods, at least annually receive and review a progress report on the results of the evaluation.

3-47-130. Chicago Wellness Fund governance.

A. The Chicago Wellness Fund shall be governed by a multi-sector Advisory Council for Health and Wellness, with administration by Public Health and as described below. The Advisory Council for Health and Wellness shall be formed within six months of the creation of the Fund. The Council must be comprised of:

(1) One representative from each of the following: Public Health, Chicago Department of Family & Support Services, the Chicago Board of Education, and the Chicago Department of Transportation, appointed by the head of that entity;

(2) One obesity prevention advocate, appointed by the Mayor;

(3) One physical education or health teacher representing an association that represents physical education and health teachers, appointed by the Mayor;

(4) One oral health advocate representing a statewide coalition or organization working to promote oral health, appointed by the Governor;

(5) One representative of an organization focusing on chronic disease prevention, appointed by the Mayor;

(6) One representative of an organization or coalition focusing on employer wellness initiatives, appointed by the Mayor;

(7) One person representing access to healthy foods initiatives, appointed by the Mayor;

(8) One person representing community-based obesity prevention programs, appointed by the Mayor;

(9) One representative of an association representing Hospitals, appointed by the Mayor;

(10) One representative of an association representing public health practitioners, appointed by the Mayor;

(11) One representative of an organization representing pediatricians, appointed by the Mayor;

(12) One representative of an organization representing primary care providers, appointed by the Mayor;

(13) One dietician of an organization representing dieticians, appointed by the Mayor;

(14) Two people representing community based healthy Eating and active living coalitions, appointed by the Mayor; and

(15) Four alderman appointed by the Mayor.

B. The Advisory Council shall have the following powers and duties:

(1) To review and make recommendations to Public Health on fund allocation categories every 3 years based on an assessment of the City's current conditions and needs related to chronic disease prevention and the results of the evaluation report;

(2) To develop and implement a request for proposal (RFP) process for allocating Fund moneys via grants to eligible entities across the State each year (or via multi-year grants);

(3) Oversight of the RFP process, including selection of eligible entities to receive funds, selection of a recommended entity that can complete the evaluation, and submission of funding recommendations to Public Health;

(4) To annually receive and review the evaluation progress; and

(5) To submit a report to City Council every 3 years on the allocation of the funds and summary results of the impact evaluation of the Fund and the tax imposed under this chapter.

SECTION 3. This ordinance shall take effect upon passage and approval.

Alderman George Cardenas, 12th Ward

City of Chicago

O2015-5415

Office of the City Clerk

Document Tracking Sheet

Meeting Date:	7/29/2015
Sponsor(s):	Burke (14) Reboyras (30)
Type:	Ordinance
Title:	Amendment of Municipal Code Chapter 8-4 concerning inciting riots and hate crimes
Committee(s) Assignment:	Joint Committee: Finance; Public Safety

Jt. Finance and Public Safety

ORDINANCE

WHEREAS, The City of Chicago is a home rule unit of government pursuant to the 1970 Illinois Constitution, Article VII, Section 6 (a); and

WHEREAS, Pursuant to its home rule power, the City of Chicago may exercise any power and perform any function relating to its government and affairs including the power to regulate for the protection of the public health, safety, morals, and welfare; and

WHEREAS, Perpetrators of hate crimes seek to dehumanize their victims and to strike fear and terror on specific groups of people in our society; and

WHEREAS, Acts of discrimination, profiling and harassment against marginalized communities have regularly occurred across the country; and

WHEREAS, The City of Chicago supports and protects all its residents and seeks to create a welcoming community which promotes tolerance and acceptance; and

WHEREAS, Hate crimes are a threat not only to the victims but to the community as a whole; and

WHEREAS, Military personnel are highly visible, both in dress and demeanor; and

WHEREAS, United States Military personnel, both active and veteran, shoulder a heavy load in the protection of this country; and

WHEREAS, As of the 2010 census, active duty military personnel make up less than 1% of the population of the United States, while veterans comprise approximately 7%; and

WHEREAS, There have been numerous reported crimes against military service members dating back as far as the 1960's; and

WHEREAS, Between 1965 and 1970, there were 101 attacks on military service members and military installations; and

WHEREAS, Our Nation has seen numerous attacks on military service members and military installations, including bombings, fires and Molotov cocktail attacks; and

WHEREAS, Most recently, a single gunman attacked both an Armed Forces Career Center and a Naval Reserve Center on July 16, 2015, in two separate Chattanooga strip malls, killing four Marines and a Navy sailor while wounding two others; and

WHEREAS, Additional attacks have occurred at Fort Bliss, Texas in 2015, Fort Hood, Texas in 2014, Naval Station Norfolk in 2014, the Washington Naval Yard in 2013, Washington, D.C.

in 2010, Arkansas in 2009, Fort Hood, Texas in 2009 and the high profile attack of the Times Square recruiting center in New York in 2008; and

WHEREAS, Since 2008, there have been at least 35 servicemen and women killed and countless others injured simply for their association with the United States military; and

WHEREAS, The City desires to update its hate crime legislation to include military personnel; NOW THEREFORE,

BE IT ORDAINED BY THE CITY COUNCIL OF THE CITY OF CHICAGO:

SECTION 1. The above recitals are expressly incorporated herein and made part hereof as though fully set forth herein.

SECTION 2. Chapter 8-4 of the Municipal Code of Chicago is hereby amended by inserting new language in Section 8-4-020 underscored as follows:

8-4-020 Inciting riots, etc.

It is unlawful to create a clear and present danger of a riot or assault, battery, or other unlawful trespass against any person or group of persons because of his or ~~their~~ her race, religion, color, national origin, active or prior military status, or ancestry, or to create a clear and present danger of arson, vandalism, defacement, or other unlawful trespass against property because of the race, religion, color, national origin, active or prior military status, or ancestry of the owner, possessor, or authorized user or users of said property, or, in the case of a cemetery, of the decedent buried therein.

The term "person" as used in this section shall include one or more individuals, copartnerships, corporations, firms, organizations, associations, leagues, or other bodies.

Any person violating the provisions of this section shall be fined not less than $25.00 nor more than ~~$200.00~~ $500.00 or imprisoned for not less than ten days or more than six months, or both, for each offense.

SECTION 3. Chapter 8-4 of the Municipal Code of Chicago is hereby amended by inserting new language in Section 8-4-085 underscored as follows:

8-4-085 Hate crimes.

(a) No person shall, by reason of any motive or intent relating to, or any antipathy, animosity or hostility based upon, the actual or perceived race, color, sex, religion, national origin, age,

ancestry, sexual orientation, active or prior military status, or mental or physical disability of another individual or group of individuals:

(1) Commit assault as defined in Section 12-1 of the Illinois Criminal Code of 1961 (Illinois Revised Statutes Chapter 38, paragraph 12-1); or

(2) Deface, mar, injure, destroy or remove property in violation of Section 8-4-040 of this Code; or

(3) Commit trespass as defined in Section 8-4-050 of this Code; or

(4) Commit vandalism as defined in Section 8-4-060 of this Code; or

(5) Disturb a place of worship in violation of Section 8-4-110 of this Code; or

(6) Engage in harassment by telephone as defined in Section 1-1 of "An Act to prohibit the use of telephone and telegraph lines for the sending of certain messages" (Illinois Revised Statutes Chapter 134, paragraph 16-4.1).

(b) Any person who violates this section shall be subject to a fine of $500.00 or may be imprisoned for not more than six months, or may be subject to both such fine and imprisonment. In addition to such penalty, any person found guilty of violating this section may be ordered to pay restitution to the aggrieved party, and may be ordered to perform community service pursuant to Section 1-4-120 of this Code.

(c) Notwithstanding any other provision of this section, any conduct in violation of this section that is punishable under state or federal law by a term of imprisonment in excess of six months shall not be prosecuted under this section.

(d) As used in this section, "sexual orientation" means heterosexuality, homosexuality or bisexuality.

(e) As used in this section, "active or prior military status" means any active duty or former military service personnel of the United States Armed Services, including the Reserves, National Guard and the Reserve Officers' Training Corps (ROTC).

SECTION 4. This ordinance shall be in full force and effect upon its passage and publication.

Edward M. Burke
Alderman, 14th Ward

Ariel Reboyras
Alderman, 30th Ward

City of Chicago

O2015-5419

Office of the City Clerk

Document Tracking Sheet

Meeting Date:	7/29/2015
Sponsor(s):	Burke (14) Waguespack (32)
Type:	Ordinance
Title:	Amendment of Municipal Code Title 9 by adding new Chapter 9-121 entitled "Small Unmanned Aircraft"
Committee(s) Assignment:	Committee on Aviation

Aviation

ORDINANCE

WHEREAS, the City of Chicago is a home rule unit of government pursuant to the 1970 Illinois Constitution, Article VII, Section 6 (a); and

WHEREAS, pursuant to its home rule power, the City of Chicago may exercise any power and perform any function relating to its government and affairs including the power to regulate for the protection of the public health, safety, morals, and welfare; and

WHEREAS, the growing prevalence of small unmanned aircraft, including drones and model airplanes, has created public safety concerns; and

WHEREAS, a recent *Washington Post* investigation found that law enforcement agencies, universities and other registered drone users have reported 23 accidents and 236 unsafe incidents since November 2009; and

WHEREAS, Chicago has witnessed an increase in "flyaways" or when drones go rogue and fly off from their users; and

WHEREAS, last August, a Chicago man was criticized by FAA officials as being "careless and reckless" after he sent a drone over the Lollapalooza music festival and posted videos from it on YouTube; and

WHEREAS, videos of a handgun-firing drone built by an 18-year-old Connecticut student for a college class have recently surfaced; and

WHEREAS, on May 5, 2014, a DJI Phantom 2 Quadcopter crashed into the 30th floor of the Metropolitan Square building, the tallest building in St. Louis; and

WHEREAS, pilots have reported dozens of cases in which drones flew too close to their aircraft and the Federal Aviation Administration says the nation's air-traffic system is not equipped to handle thousands of small devices flying at low altitudes; and

WHEREAS, Chicago's airspace is the among the busiest in the world, handling nearly 882,000 flights and 70 million passengers at O'Hare International Airport, and nearly 250,000 flights and 21 million passengers at Midway International Airport in 2014; and

WHEREAS, on July 21, 2015, a drone crashed into the runway at Midway Airport while the U.S. National Guard was conducting a Blackhawk helicopter training mission thereby causing a breach of security at the airport; and

WHEREAS, the FAA launched a public awareness campaign last Christmas urging novice operators to pay attention to safety and avoid things like flying too close to passenger planes, buzzing crowds or flying while drunk; and

WHEREAS, the unregulated use of drones throughout the City of Chicago poses a threat to the public health and safety; NOW THEREFORE

BE IT ORDAINED BY THE CITY COUNCIL OF THE CITY OF CHICAGO:

SECTION 1. The above recitals are expressly incorporated herein and made part hereof as though fully set forth herein.

SECTION 2. Title 9 of the Municipal Code of Chicago is hereby amended by adding Chapter 9-121, as follows:

9-121 Small unmanned aircraft

9-121-010 Definitions.

For purposes of this chapter:

"Aircraft" means any contrivance invented, used, or designed to navigate or fly in the air.

"City airspace" means the airspace above the land, water and waterways within the jurisdiction of the city.

"Commissioner" means the commissioner of aviation.

"Department" means the department of aviation.

"Firearm" has the meaning ascribed to the term in Section 8-20-010 of the Code.

"Open air assembly unit" has the meaning ascribed to the term in Section 13-56-110 of the Code.

"Operate" means to pilot, steer, direct, fly or manage a small unmanned aircraft through the air whether from within the aircraft or remotely. The term operate includes managing or initiating a computer system that pilots, steers, directs, flies or manages a small unmanned aircraft.

"Public aircraft" has the meaning ascribed to the term in Section 40102 of Title 49, United States Code.

"Small unmanned aircraft" means an aircraft that is operated without the possibility of direct human intervention from within or on the aircraft. Small unmanned aircraft does not include toy aircraft and public aircraft.

"Surveillance" means the gathering of images, sounds, data, or other information in a manner that intrudes upon the solitude or seclusion of a person or his private affairs or concerns.

"Toy aircraft" means (a) a glider or hand-tossed small unmanned aircraft that is not designed for and is incapable of sustained flight; and (b) a small unmanned aircraft that is capable of sustained flight and is controlled by means of a physical attachment such as a string or wire.

"Weapon" means an instrument, article or substance that under the circumstances in which it is used, attempted to be used or threatened to be used is readily capable of causing death or serious physical injury.

9-121-020 Registration required.

(a) It shall be unlawful for any person to operate a small unmanned aircraft in city airspace unless such small unmanned aircraft is registered with the department.

(b) Prior to operating a small unmanned aircraft in city airspace, each owner of a small unmanned aircraft shall register such small unmanned aircraft with the department. The registration shall be in a form and manner prescribed by the commissioner. Each registration shall contain, at a minimum, the following information:

(1) the name, address and telephone number of the owner and, if applicable, the lessee of the small unmanned aircraft;

(2) the make, model and serial number of the small unmanned aircraft;

(3) proof of insurance as required pursuant to section 9-121-040; and

(4) whether such small unmanned aircraft has previously been registered with the department, including by a prior owner or lessee, and if so, the unique number or other identifier assigned by the commissioner pursuant to the previous registration.

(c) Where an owner is unable to provide the serial number of a small unmanned aircraft, the commissioner shall specify alternative identifying information that the owner shall provide to satisfy the requirements of this section.

9-121-030 Registration term and fee.

(a) Each registration required pursuant to this chapter shall be valid for one year and the annual fee for each small unmanned aircraft registration and renewal shall be $50.00.

(b) Within fourteen days of any change in the information provided to the department pursuant to subsection 9-121-020(b), the owner of the small unmanned aircraft for which such

information has changed shall report such change to the department in a manner prescribed by the commissioner.

(c) Each owner seeking to renew a registration pursuant to this chapter shall submit a new registration form and shall meet all other requirements for a new small unmanned aircraft registration.

9-121-040 Insurance required.

(a) It shall be unlawful for any person to operate a small unmanned aircraft in city airspace unless such person maintains a liability insurance policy that insures the owner, lessee and operator of the small unmanned aircraft and provides, at minimum, the following limits:

(1) $100,000 for personal injury or death of one person;

(2) $300,000 for personal injury or death to more than one person in one accident, with a maximum of $100,000 for each person; and

(3) $50,000 for property damage.

(b) Each policy of liability of insurance required under this section shall (1) be issued by an insurer authorized to do business in the State of Illinois; and (2) name the City of Chicago as an additional insured.

9-121-050 Identification tag required.

(a) It shall be unlawful for any person to operate a small unmanned aircraft in city airspace unless a valid identification tag issued by the department is duly affixed to such small unmanned aircraft.

(1) Within 15 days after receiving a completed small unmanned aircraft registration form, the commissioner shall issue an identification tag containing a unique number or other identifier for the registered small unmanned aircraft, which the commissioner shall record on such small unmanned aircraft's registration form. Each tag shall be made of a lightweight, tamper-proof and weatherproof material and shall be proportional in size to the small unmanned aircraft for which it is issued.

(2) The identification tag shall be affixed securely to a conspicuous and permanent part of the small unmanned aircraft.

(3) A person may not transfer an identification tag to another person unless:

(i) The identification tag is transferred with the corresponding small unmanned aircraft as part of a transfer of ownership or lease of the small unmanned aircraft;

(ii) The subsequent owner or lessee duly updates the small unmanned aircraft registration; and

(iii) The commissioner approves the use of the same identification tag for the small unmanned aircraft.

9-121-060 Operating regulations.

(a) No person shall operate a small unmanned aircraft in city airspace:

(1) for the purpose of conducting surveillance, unless expressly permitted by law; or

(2) within five miles of an airport; or

(3) that is equipped with a firearm or other weapon; or

(4) with intent to use such small unmanned aircraft or anything attached to such small unmanned aircraft to cause harm to persons or property; or

(5) within one-quarter mile of any open air assembly unit, school, hospital or place of worship; or

(6) at any altitude higher than four-hundred feet above ground level; or

(7) outside the line of sight of the operator; or

(8) while under the influence of alcohol, other drug or drugs, intoxicating compound or compounds or any combination thereof, as those terms are defined in 625 ILCS 5/11-501, as amended; or

(9) whenever weather conditions would impair the operator's ability to do so safely; or

(10) between the hours of 8:00 p.m. and 8:00 a.m.

(b) Notwithstanding the prohibitions set forth in this section, a person may operate a registered small unmanned aircraft in any location designated for such operation by the general superintendent and chief executive officer of the Chicago Park District.

(c) Notwithstanding the prohibitions set forth in this section, any person authorized to operate a small unmanned aircraft pursuant to a certificate of waiver, certificate of authorization or airworthiness certification under Section 44704 of Title 49, United States Code shall be authorized to operate a small unmanned aircraft in city airspace in accordance with the terms of such certificate of waiver, certificate of authorization or airworthiness certification.

9-121-070 Violation - penalty.

Any person who violates any of the provisions of this chapter, or any rule or regulation promulgated thereunder, shall be fined not less than $500.00 nor more than $5,000.00 for each offense, or may be incarcerated for a term not to exceed 180 days, or both fined and incarcerated. A separate and distinct offense shall be held to have been committed each day any person continues to violate any of the provisions hereof.

9-121-080 Seizure for unlawful use.

If the mayor, superintendent of police, the commissioner of aviation, or their duly authorized enforcement officers shall have a reasonable basis for believing any small unmanned aircraft has been operated in violation of this chapter, said small unmanned aircraft or any part or contents thereof may be seized by any duly authorized enforcement official, followed by an administrative hearing with notice to the owner within seven days of such seizure for the purpose of reviewing the appropriateness of the seizure, and held until such time as the owner of such small unmanned aircraft reimburses the city for actual cartage cost incurred in the seizure and pays to the city $20.00 for each day or part of the day said small unmanned aircraft has been in storage. If criminal charges involving the use or condition of the small unmanned aircraft are pending, the small unmanned aircraft shall be held until disposition of the criminal charges. If it is determined at the hearing by a preponderance of the evidence that the seized small unmanned aircraft has not been operated in violation of this chapter, it shall be returned to the owner without charge.

9-121-090 Rules and regulations.

The commissioner of aviation, in consultation with the corporation counsel, is authorized to promulgate rules and regulations necessary or appropriate to implement the requirements of this chapter. Such duly promulgated rules and regulations shall be posted by the commissioner of aviation on the department of aviation's website.

SECTION 3. This ordinance shall be in full force and effect 30 days after its passage and publication.

Edward M. Burke, Alderman, 14th Ward

Scott Waguespack 32

City of Chicago

Office of the City Clerk

Document Tracking Sheet

O2015-5298

Meeting Date:	7/29/2015
Sponsor(s):	Lopez (15)
Type:	Ordinance
Title:	Amendment of Municipal Code Section 8-32-070 by increasing fines and modifying hours music and amplified sound is prohibited on private open spaces
Committee(s) Assignment:	Committee on Health and Environmental Protection

HEALTH &
ENVIRONMENT

ORDINANCE

BE IT ORDAINED BY THE CITY COUNCIL OF THE CITY OF CHICAGO:

SECTION 1. Section 8-32-070 of the Municipal Code of Chicago is hereby amended by deleting the language struck through and by inserting the language underscored, as follows,

8-32-070 Music and amplified sound.

(a) No person on the public way shall employ any device or instrument that creates or amplifies sound, including but not limited to any loudspeaker, bullhorn, amplifier, public address system, musical instrument, radio or device that plays recorded music, to generate any sound, for the purpose of communication or entertainment, that is louder than average conversational level at a distance of 100 feet or more, measured vertically or horizontally, from the source.

(b) Between the hours of ~~10:00 p.m.~~ 8:00 p.m. and 8:00 a.m., no person on any private open space shall employ any device or instrument that creates or amplifies sound, including but not limited to any loudspeaker, bullhorn, amplifier, public address system, musical instrument, radio or device that plays recorded music, to generate any sound, for the purpose of communication or entertainment, that is louder than average conversational level at a distance of 100 feet or more from the property line of the property from which the noise is being generated. Any person who violates this subsection shall be subject to a fine of $500.00 for each offense if the violation occurs between 8:00 p.m. and 10:00 p.m.; $1,000.00 for each offense if the violation occurs after 10:00 p.m. and before 12:00 a.m.; and $2,000.00 for each offense if the violation occurs between 12:00 a.m. and 8:00 a.m.

(c) The limitations imposed in this section do not apply between the hours of 8:00 A.M. and 10:00 P.M. to a person participating in: (1) a public assembly, as that term is defined in Section 10-8-334; or (2) a parade, athletic event, or outdoor special event, as defined in Sections 10-8-330, 10-8-332, or 10-8-335 of this Code; provided that a permit has been issued for the parade, athletic event or outdoor special event, if required, and the person is in compliance with the permit.

(d) The limitations imposed in this section do not apply to emergency and non-emergency signal devices as described in sections 8-32-100 and 8-32-110 of this Code, respectively.

SECTION 2. This ordinance shall take effect upon its passage and approval.

Raymond Lopez
Alderman, 15th Ward

City of Chicago

O2015-5299

Office of the City Clerk

Document Tracking Sheet

Meeting Date:	7/29/2015
Sponsor(s):	Lopez (15)
Type:	Ordinance
Title:	Amendment of Municipal Code Sections 2-160-065 and 3-12-050 concerning Matricula Consular and national voter identification cards
Committee(s) Assignment:	Committee on Human Relations

HUMAN RELATIONS

ORDINANCE

BE IT ORDAINED BY THE CITY COUNCIL OF THE CITY OF CHICAGO:

SECTION 1. Sections 2-160-065 and 3-12-050 of the Municipal Code of Chicago are hereby amended by deleting the language struck through and by inserting the language underscored, as follows,

2-160-065 Matricula consular and national voter identification cards.

(Omitted text is not affected by this ordinance)

(c) *Recognition of national voter identification cards as valid identification.* When requiring members of the public to provide identification, each city department shall accept as valid identification of the person a national voter identification card issued by any country to its citizens or nationals; provided that, the issuing country is represented by a consulate office in the City of Chicago, and the issuing country's consulate has certified to the City of Chicago that the identification card meets the following security requirements:

(1) the card holder was required to provide proof of identity, nationality and address in order to obtain the card; and

(2) the card had a photograph of the person, the person's date of birth and the person's current local address; and

(3) the card has physical security features reasonably designed to protect against fraud and counterfeit reproduction, including the use of bonded paper, lamination, a hologram, and an embedded signature of the issuing officer and serialization.

(cd) The office of the superintendent of police shall compile and make available to the members of the Chicago City Council and the city departments a list of the types of identification cards and the issuing countries that have certified to the office of the superintendent of police that their identification cards meet the requirements of this section.

(de) The requirements of this section do not apply under circumstances where (1) a federal or state statute, administrative regulation or directive, or court decision requires the city to obtain different identification, (2) a federal or state statute or administrative regulation or directive preempts local regulation of identification requirements, or (3) the city would be unable to comply with a condition imposed by a funding source, which would cause the city to lose funds from that source.

(ef) Nothing in this section is intended to prohibit city departments from (1) asking for additional information from individuals in order to verify a current address or other facts that would enable the department to fulfill its responsibilities, except that this section does not permit the department to require additional information solely in order to establish identification of the person when the a Matricula Consular Card or national voter identification card is the form of identification presented, or (2) using fingerprints for identification purposes under circumstances

where the department also requires fingerprints from persons who have a driver's license or state identification card.

3-12-050 Senior citizens exempted when.

(Omitted text is not affected by this ordinance)

(c) Persons residing in residences qualified for an exemption or refund under this section shall qualify for the exemption or refund by the submission of a copy of the applicant's birth certificate, or the applicant's driver's license, state-issued identification card or the Matricula Consular identification card or the national voter identification card specified in Section 2-160-065 of the Code, showing the applicant is aged 65 or over; proof of their qualification for homeowners exemption; and proof of residency. The acceptable document to prove residency shall be a copy of a utility bill for the residence. Acceptable documents to prove home ownership shall be a copy of: (i) the deed to the residence, (ii) property tax bill, or (iii) with regard to a residence held in trust, a declaration executed by the trustee, affirming that the residence is held in trust and that the trust gives the named applicant the right to occupy the residence. In lieu of the forms of proof specified in this paragraph (c), the comptroller is authorized to accept alternative forms of proof that in his judgment are genuine and probative of the information sought. The comptroller shall provide information regarding the process for obtaining an exemption or refund, and the associated forms, in Spanish as well as English.

(d) If the comptroller's processing of a full payment certificate for a given property serves to terminate any senior exemption applicable to that property, the comptroller shall send written notification of such termination to the address at issue.

SECTION 2. This ordinance shall take effect upon its passage and approval.

Raymond Lopez
Alderman, 15th Ward

City of Chicago

O2015-5642

Office of the City Clerk

Document Tracking Sheet

Meeting Date:	7/29/2015
Sponsor(s):	Cochran (20)
Type:	Ordinance
Title:	Amendment of Municipal Code Section 9-64-170(a) to allow parking of taxicabs on residential streets within 20th Ward
Committee(s) Assignment:	Committee on Pedestrian and Traffic Safety

ORDINANCE

BE IT ORDAINED BY THE CITY COUNCIL OF THE CITY OF CHICAGO:

SECTION 1. Section 9-64-170 of the Municipal Code of Chicago is hereby amended by inserting the language underscored, as follows:

9-64-170 Parking restrictions - Special types of vehicles - Exceptions.

(a) (1) *Residential streets - Restrictions.* Except as otherwise provided in this subsection (a) or in subsection (f)(2) of this section, it shall be unlawful for any person to park at any time, including overnight, any truck, van, tractor, truck tractor, semi-trailer, trailer, recreational vehicle more than 22 feet in length, self- contained motor home, bus, taxicab, commercial vehicle, limousine (whether for hire or not for hire) or livery vehicle on any residential street within the city.

(Omitted text is unaffected by this ordinance)

(6) *Residential streets - Exception for taxicabs - When authorized.* In the 5th, 6th, 7th, 8th, 10th, 15th, 20th, 22nd, 23rd, 25th, 35th, 46th and 50th wards, and on that portion of 108th Place from South Wentworth Avenue on the east to the perpendicular railway line on the west, the prohibition set forth in paragraph (1) of this subsection (a) shall not apply to the owner of a taxicab if all of the following requirements are met: (i) the owner of the taxicab has no outstanding debt to the city for parking violations or has satisfied or otherwise resolved any such debt within the meaning of Section 2-32-094, and (ii) the taxicab is not in service, and (iii) the taxicab is lawfully parked at the curb adjacent to the taxicab owner's place of residence in accordance with the general parking requirements of this Code, and (iv) the taxicab bears a valid and current city wheel tax license emblem, and (v) the taxicab bears a valid and current special parking permit issued by the alderman of the ward in which the taxicab owner resides, and (vi) the taxicab is in apparent compliance with this subsection and other applicable requirements of this Code.

(Omitted text is unaffected by this ordinance)

SECTION 2. This ordinance shall take full force and effect upon its passage and publication.

Willie B. Cochran
Alderman, 20th Ward

City of Chicago

O2015-5381

Office of the City Clerk

Document Tracking Sheet

Meeting Date:	7/29/2015
Sponsor(s):	Solis (25)
Type:	Ordinance
Title:	Amendment of Municipal Code Sections 17-3-0503-D and 17-3-0503-E concerning pedestrian streets
Committee(s) Assignment:	Committee on Zoning, Landmarks and Building Standards

ORDINANCE

BE IT ORDAINED BY THE CITY COUNCIL OF THE CITY OF CHICAGO:

SECTION 1: Title 17 of the Municipal Code of the City of Chicago, the Chicago Zoning Ordinance, is hereby amended by changing the designation and appropriate symbols and indications of a segment of the West 18th Street right-of-way on Map No. 4-G in the area bounded by

> The west line of South Loomis Street to the alley next west of South Loomis Street on the south side of West 18th Street

to remove all designations of such segment as a Pedestrian Street.

SECTION 2: Title 17 of the Municipal Code of the City of Chicago, the Chicago Zoning Ordinance, is hereby amended by changing the designation and appropriate symbols and indications of a segment of the South Loomis Street Avenue right-of-way on Map No. 4-G in the area bounded by

> The south line of West 18th Street to a line 15.9 feet south of West 18th Street on the west side of South Loomis Street

to remove all designations of such segment as a Pedestrian Street.

SECTION 3: Title 17 of the Municipal Code of the City of Chicago, the Chicago Zoning Ordinance, is hereby amended by changing the designation and appropriate symbols and indications of a segment of the South Blue Island Avenue right-of-way on Map No. 4-G in the area bounded by

> A line 15.90 feet south of West 18th Street to a line 71.12 feet southwest of the aforesaid line as measured along the northwesterly line of South Blue Island Avenue on the northwest side of South Blue Island Avenue

to remove all designations of such segment as a Pedestrian Street.

SECTION 4: Section 17-3-0503-D of Title 17 of the Municipal Code of Chicago, the Chicago Zoning Ordinance, is hereby amended by deleting the stricken language and inserting the underscored language as follows:

[The other pedestrian streets and pedestrian retail streets in these subsections are unaffected by the changes and are not included for editorial convenience.]

17-3-0503-D [Pedestrian Streets and Pedestrian Retail Streets.]

1. The following street segments are classified as *pedestrian streets*:

Street	Segment		Coordinates	
	From	To	From	To
18th Street	Racine	~~Marshfield~~ Loomis	1200W	~~1600W~~ 1357W
18th Street	1413W	Marshfield	1413W	1600W

SECTION 5: Section 17-3-0503-E of Title 17 of the Municipal Code of Chicago, the Chicago Zoning Ordinance, is hereby amended by deleting the stricken language and inserting the underscored language as follows:

[The other pedestrian streets and pedestrian retail streets in these subsections are unaffected by the changes and are not included for editorial convenience.]

17-3-0503-E *Pedestrian streets* also radiate from the following six-corner intersections.

Diagonal Street	**Coordinates**		**East-West Street**	**Coordinates**		**North-South Street**	**Coordinates**		**Intersection Coordinates**	
Blue Island	From	1637S	18th	From	1300W	Loomis	From	1600S	1800S	1400W
	To	~~1900S~~ 1671S		To	~~1500W~~ 1357W		To	~~1900S~~ 1726S		
Blue Island	From	1810S	18th	From	1413W	Loomis	From	1809S	1800S	1400W
	To	1900S		To	1500W		To	1900S		

SECTION 6: This ordinance shall be in force and effect upon passage and publication.

Daniel S. Solis
Alderman, 25th Ward

City of Chicago

O2015-5387

Office of the City Clerk

Document Tracking Sheet

Meeting Date:	7/29/2015
Sponsor(s):	Solis (25)
Type:	Ordinance
Title:	Amendment of Municipal Code Chapter 4 concerning licensing application and adding new Article VI entitled Industrial Private Event Venue and amending Chapters 13 and 17
Committee(s) Assignment:	Committee on Zoning, Landmarks and Building Standards

Zone

ORDINANCE

BE IT ORDAINED BY THE CITY COUNCIL OF THE CITY OF CHICAGO:

SECTION 1. Section 4-4-060 of the Municipal Code of Chicago is hereby amended by inserting the language underscored, as follows:

4-4-060 License – Application and renewal – Inspection or investigation.

(Omitted text is unaffected by this ordinance)

(c) Except for licenses issued pursuant to Chapter 4-60 or Articles III, V or VI of Chapter 4-156 of this Code: The license review process shall be completed within 90 days after the license application is filed. If the license review process is not completed within 90 days after the license application is filed, the license application fee shall be forfeited to the city and a new application and filing fee submitted to the department after expiration of such 90-day period, unless the delay in completing the license review process was caused by the city or is solely due to failure to complete building inspections.

(Omitted text is unaffected by this ordinance)

SECTION 2. Section 4-5-010 of the Municipal Code of Chicago is hereby amended by deleting the language stricken through and by inserting the language underscored, as follows:

4-5-010 Establishment of license fees.

(Omitted text is unaffected by this ordinance)

(6) Public places of amusement (4-156)

Public place of amusement license

The fee for each public place of amusement license shall be graded according to the licensed establishment's occupancy ~~capacity~~ in accordance with the following schedule:

Maximum ~~Capacity~~ Occupancy	Fee
1 – 350	$770.00
351 – 500	$1,000.00
501 – 750	$1,650.00
751 – 1000	$2,200.00
1,001 – 2,000	$3,300.00
2,001 – 3,000	$4,400.00
3,001 – 4,000	$6,600.00
over 4,000	$13,200.00

When computing the ~~capacity~~ occupancy of a public place of amusement, other than a performing arts venue, the total occupancy of all rooms or other occupancy areas of the premises of the business operating the amusement shall be calculated.

Performing Arts Venue	
0 – 499 person ~~capacity~~ occupancy	$110.00
500 plus person ~~capacity~~ occupancy	$2.00/person

(Omitted text is unaffected by this ordinance)

(21) Indoor special event (4-156)~~:~~ $100.00/day
~~Class A license ..... $6,000.00~~
~~Class B license ..... $100.00/day~~

(Omitted text is unaffected by this ordinance)

(36) Industrial Private Event Venue- (4-156)

maximum occupancy of the area licensed for industrial venue events	Fee
1– 350	$770.00
351 – 500	$1,000.00
501 – 750	$1,650.00
751 – 1000	$2,200.00
1,001 – 2,000	$3,300.00
2,001 – 3,000	$4,400.00
3,001 – 4,000	$6,600.00
over 4,000	$13,200.00

SECTION 3. Chapter 4-60 of the Municipal Code of Chicago is hereby amended by deleting the language stricken through and adding the language underscored, as follows:

4-60-070 Issuance authority – Special licenses.

(a) A city retailer's license for the sale of alcoholic liquor shall be issued by the local liquor control commissioner, subject to the provisions of an act entitled "An Act relating to alcoholic liquor", approved January 31, 1934, as amended, and subject to the provisions of this chapter and Chapter 4-4 relating to licenses in general not inconsistent with the law relating to alcoholic liquor. ~~The local liquor control commissioner shall also have the authority to issue a special event liquor license. A special event liquor license may be issued by the local liquor control commissioner for a period of time not to exceed 11 days; provided, however, that if a special event liquor license is issued in conjunction with a Class A indoor special event license issued under Chapter 4-156, the local liquor control commissioner may issue such special event liquor license for a period of time not to exceed 30 days. Such license may be issued only after the mayor has designated an event as a special event. Notwithstanding any provision of this chapter, the fee for a special event liquor license shall be as set forth in Section 4-5-010. The alderman of the ward in which the event is located shall be notified five days prior to issuance of the special event license.~~

(Omitted text is unaffected by this ordinance)

(c) (1) The local liquor control commissioner shall have the authority to issue a special event liquor license.

(2) The local liquor control commissioner may approve a special event retailer's license issued to a not-for-profit by the State of Illinois for a period of time not to exceed 11 days.

(3) The local liquor control commissioner may approve a special event use permit issued to a for-profit entity by the State of Illinois for an outdoor event authorizing the sale and

consumption of alcoholic liquor for a period not to exceed 11 days; provided that the mayor has designated an event as a special event.

(4) Notwithstanding any other provision of this chapter, the fee for a special event liquor license shall be as set forth in Section 4-5-010.

(5) The alderman of the ward in which the event is located shall be notified five days prior to issuance of the special event license.

(Omitted text is unaffected by this ordinance)

4-60-130 Hours of operation.

(Omitted text is unaffected by this ordinance)

(l) Notwithstanding any other provision of this chapter, no person who holds an industrial private event venue license pursuant to chapter 4-156 and is licensed to sell alcoholic liquor for consumption on the premises as an incidental activity shall:

(1) serve, sell or permit the sale of alcoholic liquor:

(i) other than during an industrial venue event, as that term is defined in section 4-156-800;

(ii) except in those areas of the building designated in the approved site plan licensed for industrial venue events;

(iii) after 12:01 a.m. on Monday through Friday, or after 2:00 a.m. on Saturday or Sunday; or

(iv) before 4 p.m. on Monday through Friday; before 7:00 a.m. on Saturday; or before 10 a.m. on Sunday.

(2) be eligible for a late-hour privilege.

(m) Notwithstanding any other provision of this chapter, no person who holds a caterer's liquor license pursuant to chapter 4-156 and who sells or serves alcoholic liquor as part of its service at an industrial venue event, as that term is defined in section 4-156-800, shall serve, sell or permit the sale of alcoholic liquor:

(1) other than during an industrial venue event;

(2) except in those areas of the building designated in the approved site plan licensed for industrial venue events;

(3) after 12:01 a.m. on Monday through Friday, or after 2:00 a.m. on Saturday or Sunday; or

(4) before 4 p.m. on Monday through Friday; before 7:00 a.m. on Saturday; or before 10 a.m. on Sunday.

SECTION 4. Article I of Chapter 4-156 of the Municipal Code of Chicago is hereby amended by inserting the language underscored, as follows:

4-156-010 Definitions.

For purposes of this chapter:

(Omitted text is unaffected by this ordinance)

"Maximum capacity," for the sole purposes of the exemption and lower rate provided in section 4-156-020, means the number of persons that an auditorium, theater or other space may accommodate as determined by the building commissioner pursuant to Chapter 13-36 of this Code or by any other appropriate government official; provided, however, that "maximum capacity" shall not exceed the maximum number of tickets or admissions that may be made available for sale to a performance as stated in any binding written agreement relating to that performance. If the number of tickets or admissions actually sold to a performance exceeds the legally permissible limit, for purposes of determining the applicable tax, "maximum capacity" shall mean such greater number.

(Omitted text is unaffected by this ordinance)

SECTION 5. Article III of Chapter 4-156 of the Municipal Code of Chicago are hereby amended by inserting the language underscored and by deleting the language struck through, as follows:

4-156-305 License – Exceptions.

No public place of amusement license shall be required, if the only amusement to be produced, presented, or conducted is one or more of the following:

(Omitted text is unaffected by this ordinance)

(h) paid television programming; ~~or~~

(Omitted text is unaffected by this ordinance)

(j) an indoor special event licensed under Article IV ~~of this Chapter 4-156 of this Code~~; or~~.~~

(k) a industrial venue event conducted at an establishment licensed as an industrial private event venue under Article VI.

For purposes of this section, when determining whether a venue has ~~a capacity~~ an occupancy of more than 100 persons, the total occupancy of all rooms or other occupancy areas of the premises of the business operating the amusement shall be calculated

SECTION 6. Article IV of Chapter 4-156 of the Municipal Code of Chicago is hereby amended by deleting sections 4-156-550 and 4-156-560, by deleting the language stricken through and by inserting the language underscored, as follows:

4-156-530 Definitions.

Whenever the following words and phrases are used in this Article IV ~~of this chapter~~, they shall have the following meanings ~~ascribed to them in this section~~:

(Omitted text is unaffected by this ordinance)

~~"Manufacturing district" means (1) any district designated as a manufacturing district under the Chicago Zoning Ordinance; (2) any planned manufacturing district as defined in Section 16-8-030 (b); and (3) any industrial corridor as defined in the Chicago Zoning Ordinance.~~

"Not-for-profit corporation" means any not-for-profit organization which (1) has been registered with the State of Illinois as a not-for-profit corporation for at least three years before application is made for a license under this chapter; and (2) qualifies for tax exempt status under Section 501(c)(3) or 501(c)(4) of the United States Internal Revenue Code of 1986, as now or hereafter amended.

"Sponsor of the event" or "sponsor" means any ~~person who~~ not-for-profit corporation which organizes or conducts an indoor special event, or who is primarily responsible for arranging to obtain the space or subsidiary services which participating vendors or exhibitors may require for the event, or in whose name or for whose support the proposed event will be held.

"Temporary" means ~~(1) no more than 45 days within any 12-month period, not to exceed 90 days in any license period, if the licensee holds a Class A license issued under Article IV of this chapter; and (2)~~ no more than six events, not to exceed three consecutive days, within any 12-month period ~~if the licensee holds a Class B license issued under Article IV of this chapter~~.

4-156-540 License – Required – ~~Limitation on duration of event.~~

(a) Unless specifically exempted ~~in Section 4-156-305 or subsection (f) of Section 4-156-300~~, it shall be unlawful for the owner, lessee or manager of any establishment ~~located in a manufacturing district~~ to produce, present, conduct or host an indoor special event at the establishment without first having obtained ~~a Class A or Class B~~ an indoor special event license issued under this Article ~~chapter~~, unless the owner, lessee or manager of the establishment has obtained a public place of amusement license issued under Chapter 4-156. ~~No person shall sponsor an indoor special event at any establishment located in a manufacturing district if the owner, lessee or manager of the establishment is required to obtain an indoor special event license under this chapter but has failed to do so~~.

The license issued under this Article authorizes: (1) the temporary production, presentation or conduct of indoor special events at establishments; and (2) the temporary indoor or outdoor sale at retail of alcoholic liquor for consumption on the premises at the licensed location, incidental to the hosting of an indoor special event at the establishment, if a special event liquor license issued under Section 4-60-070 is obtained. The dates of operation for any establishment shall be limited to six events, not to exceed three consecutive days, within any 12-month period.

(b) No license under this Article shall be required if: (1) the establishment where the indoor special event is held or conducted is a church, temple, synagogue or other place of worship, or school which has been inspected pursuant to Section 13-20-020 within the 12-month period preceding the production, presentation or conduct of any amusement; (2) the sponsor of the event is affiliated with that church, temple, synagogue or other place of worship, or school; and (3) all required food, liquor and other licenses and permits have been obtained.

~~Unless specifically exempted in Section 4-156-305 or subsection (f) of Section 4-156-300, it shall be unlawful for any person to sponsor an indoor special event at an establishment located outside of a manufacturing district without first having obtained a Class B indoor special event license issued under this chapter, unless the owner, lessee or manager of the establishment has obtained a public place of amusement license issued under Chapter 4-156. No owner, lessee or manager of any establishment located outside of a manufacturing district shall host an indoor special event at the establishment if the sponsor of the event is required to obtain an indoor special event license under this chapter but has failed to do so~~.

(c) A license under this Article ~~IV of this chapter~~ shall be in addition to any other licenses and permits required by law~~, including, but not limited to, an outdoor special event permit issued under Section 10-8-335~~.

~~(d) Dates of operation under a Class A license as set forth in Section 4-156-550 shall be limited to 45 days within any 12-month period, not to exceed 90 days in any license period. Dates of operation under a Class B license as set forth in Section 4-156-550 shall be limited to six events, not to exceed three consecutive days, within any 12-month period. Any person who violates this subsection shall be subject to a fine of up to $10,000 for each offense. Each day that a violation continues shall constitute a separate and distinct offense to which a separate fine shall apply.~~

~~4-156-550 License classifications.~~

~~Indoor special event licenses shall be divided into classifications, as follows:~~

~~Class A license: This license authorizes the temporary production, presentation or conduct, for gain or profit, of indoor special events at establishments located in manufacturing districts. For purposes of this Class A license, the term "temporary" means no more than 45 days within any 12-month period, not to exceed 90 days in any license period.~~

~~If alcoholic liquor is to be sold or otherwise provided at the event, the appropriate liquor license under Chapter 4-60 of this Code must be obtained. If food is to be sold or otherwise provided at the event, the licensee must hold a valid retail food establishment license issued under Chapter 4-8 of this Code, or the licensee must arrange for food service by a caterer holding a valid retail food establishment license issued under Chapter 4-8 of this Code~~

~~Class B license: This per-event license authorizes (1) the temporary production, presentation or conduct, for gain or profit, of indoor special events at establishments; and (2) the temporary indoor or outdoor sale at retail of alcoholic liquor for consumption on the premises at the licensed location, incidental to the presentation of amusements by the licensee, if a special event liquor license issued under Section 4-60-070 is obtained. For purposes of this Class B license, the term "temporary" means no more than six events, not to exceed three consecutive days, within any 12-month period.~~

~~If food is to be sold or otherwise provided at the event, the establishment hosting the indoor special event must hold a valid retail food establishment license issued under Chapter 4-8 of this Code, or the licensee must arrange for food service by a caterer holding a valid retail food establishment license issued under Chapter 4-8 of this Code.~~

~~4-156-560 Issuance of Class A license -- Prohibited when.~~

~~No Class A license shall be issued under Article IV of this chapter unless all of the following requirements are met:~~

~~(a) the applicant is at least 21 years of age;~~

~~(b) the applicant does not have and is not required to obtain a public place of amusement license issued under Chapter 4-156;~~

~~(c) the applicant has not had any of the following licenses or permits issued under this Code revoked for cause at any time during the last four years: (i) a public place of amusement license issued under Chapter 4-156; or (ii) an indoor special event license issued~~

~~under Article IV of this chapter; or (iii) a manufacturing indoor special event venue license issued under Chapter 4-60; or (iv) an outdoor special event permit issued under Section 10-8-335;~~

~~(d) the establishment is located in a manufacturing district as defined in Section 4-156-530~~;

~~(e) the gross floor area of the establishment is at least 75,000 square feet or, if the gross floor area of the establishment is less than 75,000 square feet, the minimum lot size on which the establishment is located is at least 2 acres;~~

~~(f) during the three-year period immediately preceding, the establishment (1) has not been vacant at any time; (2) has been continuously owned or leased by the same person; and (3) has been actively, exclusively and continuously engaged in a business unrelated to the production, presentation or conduct of any amusement other than an amusement authorized under Section 4-60-077 (now repealed) or Article IV of this chapter; and~~

~~(g) the department of buildings and the fire department have inspected the establishment at least once during the 12-month period preceding and have determined that the establishment complies with all applicable life safety requirements of this Code necessary to ensuring the safety of places of public assembly.~~

~~For any applicant other than a natural person, the above requirements shall apply to every principal officer and to any person owning, directly or indirectly, 25 percent or more of the interest in the applicant.~~

4-156-570 Issuance of ~~Class B~~ license – Prohibited when.

No ~~Class B~~ license shall be issued under this Article ~~IV of this chapter~~ unless all of the following requirements are met:

(a) the applicant is at least 21 years of age;

(b) reserved ~~the establishment hosting the indoor special event does not have and is not required to obtain a public place of amusement license issued under Chapter 4-156~~;

(c) the establishment hosting the indoor special event has not had any of the following licenses or permits issued under this Code revoked for cause at any time during the last four years: (i) a public place of amusement license issued under Chapter 4-156; ~~or~~ (ii) an indoor special event license issued under this Article ~~IV of this chapter~~; ~~or~~ (iii) a ~~manufacturing indoor special event venue licensed~~ liquor license issued under Chapter 4-60; ~~or~~ (iv) an outdoor special event permit issued under Section 10-8-335; or (v) an industrial private event venue license.

(d) if alcoholic liquor is to be sold or otherwise provided at the event, (1) the applicant has obtained a special event liquor license ~~issued~~ approved under Section 4-60-070; and (2) the applicant has not had any liquor license issued under this Code revoked for cause at any time;

(e) if food is to be sold or otherwise provided at the event, the establishment hosting the indoor special event holds a valid retail food establishment license issued under Chapter 4-8 of this Code, or the applicant has made arrangements for food service by a caterer holding a valid retail food establishment license issued under Chapter 4-8 of this Code;

(f) the sponsor of the event is a not-for-profit corporation as defined in Section 4-156-530;

(g) the establishment has not exceeded the limitation set forth in this Article ~~subsection (d) of Section 4-156-540~~ on the number of events which can be held at the establishment within any 12-month period;

(Omitted text is unaffected by this ordinance)

4-156-580 License – Term.

~~Each Class A license issued under Article IV of this chapter shall expire on the date indicated on the face of the license. Each Class B~~ Each license issued under this Article ~~IV of this chapter~~ shall be valid only on the date or dates, and at the location, specified on the license.

4-156-590 License – Posting – Transferability – Notice of changes.

Every license issued pursuant to this Article ~~IV of this chapter~~ shall be posted in a conspicuous place on the licensed premises. No transfer of ownership shall be allowed on any license issued under this Article ~~IV of this chapter~~. It is a condition of the license that information in the application be kept current. Any change in required information shall be reported to the commissioner without delay.

4-156-600 License – Application – Deadline.

(a) An application for an indoor special event license shall be made to the commissioner, on a form supplied by the department. ~~For a Class B license,~~ The application must be made at least 60 days before the event is held.

(b) In addition to the requirements in Section 4-4-050, an application for a license under this Article shall be accompanied by the following:

~~(a) If the applicant is an individual:~~
- ~~(1) the applicant's full name, residence address, residence telephone number, business address and business telephone number;~~
- ~~(2) proof that the applicant is at least 21 years of age;~~

~~(b) If the applicant is a corporation:~~
- ~~(1) the corporate name, address and telephone number of the applicant's principal office or place of business;~~
- ~~(2) the date and state of incorporation;~~
- ~~(3) the name, residence address and residence telephone number of all principal officers and of any person owning, directly or indirectly, 25 percent or more of the interest in the applicant;~~
- ~~(4) proof that all corporate officers are at least 21 years of age;~~

~~(c) If the applicant is a partnership or a limited liability company:~~
- ~~(1) the name, address and telephone number of the applicant's principal office or place of business;~~
- ~~(2) the name, residence address and residence telephone number of all partners, if a general partnership; of all general partners, if a limited partnership; of all managing members, if a limited liability company; and of any person owning, directly or indirectly, 25~~

~~percent or more of the interest in the applicant; proof that all partners or managing members are at least 21 years of age~~;

(1 ~~d~~) the name, address and telephone number of the person authorized by the applicant to accept all notices of violation and of license suspension or revocation and closure orders~~, as required by Section 4-156-640(a)(1);~~

(2 ~~e~~) the name, address and telephone number of the person authorized by the applicant to schedule all required inspections of the establishment;

(3 ~~f~~) a certificate of insurance, as required by this Article ~~Section 4-156-620~~;

(4 ~~g~~) an indemnification agreement, as required by this Article ~~Section 4-156-630~~;

(5 ~~h~~) ~~if available,~~ the establishment's certificate of occupancy and all other applicable certificates required by Chapter 13-36;

(6 ~~i~~) exit diagrams, as required by ~~Section 4-156-640(a)(2)~~ this Article and floor plans for the events;

(7 ~~j~~) proof of adequate off-street parking, as required by Section 17-10-0207-V of the Chicago Zoning Ordinance;

(8 ~~k~~) the license fee;

~~(l) if application is being made for a Class A license, an affidavit, in a form satisfactory to the commissioner, verifying that all of the requirements set forth in Section 4-156-560(f) have been met;~~

(9 ~~m~~) ~~if application is being made for a Class B license:~~
(A ~~1~~) a description of the event;
(B ~~2~~) the date, times and location of the event;
(C ~~3~~) the estimated attendance at the event;
(D 4) whether food or alcoholic liquor will be provided at the event;
(E ~~5~~) if alcoholic liquor is to be sold or otherwise provided at the event, ~~(A)~~ proof that any required liquor license has been obtained or proof of application for the same; and ~~(B)~~ designation of (i) the specific site in the establishment where the applicant intends to sell alcoholic liquor; (ii) the location where the licensee will clean glasses and utensils used in the service of alcoholic liquor; and (iii) the areas where the amusements will be presented;
(F ~~6~~) if food is to be sold or otherwise provided at the event, proof that the establishment hosting the event holds a valid retail food establishment license issued under Chapter 4-8 of this Code or that the applicant has made arrangements for food service by a caterer holding a valid retail food establishment license issued under Chapter 4-8 of this Code;
(G ~~7~~) if applicable, the number, identity and license number of all food vendors, alcohol beverage vendors and itinerant merchants participating in the event;
(H ~~8~~) an affidavit attesting to the not-for-profit character of the sponsor signed by the sponsor's presiding officer and secretary; and

(10 ~~n~~) any other information that the commissioner may reasonably require.

(c) An application for a renewal of a license shall be accompanied by any information that the commissioner may reasonably require.

(d) The commissioner shall deny an application for a ~~an indoor special event~~ license, or a renewal of a license, if the applicant fails to satisfy the requirements of this Article. ~~IV of this chapter, and~~ The commissioner may deny an application for a ~~an indoor special event~~ license, or a renewal of a license, if the issuance of such a license would tend to create a law enforcement problem, result in or add to an undue concentration of licenses, or have a deleterious impact on the health, safety or welfare of the community in which the licensed establishment is located.

4-156-640 Legal duties.

(a) A licensee and any person requiring a license under this Article ~~IV of this chapter~~ shall have the following duties:

(Omitted text is unaffected by this ordinance)

(b) Any vendor, exhibitor or itinerant merchant participating in an indoor special event shall have and post all licenses required by law.

~~For any applicant other than a natural person, the~~ The requirements set forth in this section shall apply to every principal officer of ~~and to any person owning, directly or indirectly, 25 percent or more of the interest in~~ the applicant.

~~(c) Not less than 30 business days prior to an event, the holder of a Class A license shall provide the following to the department:~~

~~(1) a description of the event;~~
~~(2) the date, times and location of the event;~~
~~(3) the estimated attendance at the event;~~
~~(4) whether food or alcoholic liquor will be provided at the event;~~
~~(5) a floor plan for the event if different from the plan submitted with the original license application;~~
~~(6) if alcoholic liquor is to be sold or otherwise provided at the event, (A) proof that any required liquor license has been obtained or proof of application for the same; and (B) designation of (i) the specific site in the establishment where the applicant intends to sell alcoholic liquor; (ii) the location where the licensee will clean glasses and utensils used in the service of alcoholic liquor; and (iii) the areas where the amusements will be presented;~~
~~(7) if food is to be sold or otherwise provided at the event, proof that the establishment hosting the event holds a valid retail food establishment license issued under Chapter 4-8 of this Code or that the applicant has made arrangements for food service by a caterer holding a valid retail food establishment license issued under Chapter 4-8 of this Code; and~~
~~(8) if applicable, the number, identity and license number of all food vendors, alcohol beverage vendors and itinerant merchants participating in the event.~~

4-156-650 Unlawful acts.

It shall be unlawful for any licensee or for any person requiring a license under this Article ~~IV of this chapter~~, to do the following:

(a) To exceed the limitation ~~set forth in section 4-156-540(d)~~ on the number of events which can be held at the establishment within any 12-month period;

(b) To exceed the establishment's ~~maximum capacity as defined in Section 4-156-010~~ occupancy, as set forth on the posted occupancy placards;

(c) To conduct any activity at an event requiring adult use registration and certification under Chapter 16-16 of this Code;

(d) To sell alcoholic liquor after 12:00 midnight and before 12:00 noon;

(e) To sell alcoholic liquor or present amusements outside the sites designated on the license application ~~submitted pursuant to Section 4-156-600~~.

~~For any applicant other than a natural person, the~~ The prohibitions set forth in this section shall apply to every principal officer of ~~and to any person owning, directly or indirectly, 25 percent or more of the interest in~~ the applicant.

4-156-660 License – Suspension – Revocation.

The commissioner may at any time suspend or revoke any indoor special event license issued under this ~~chapter~~ Article if the event is operating in violation of this Code or any other applicable law, or if such suspension or revocation is necessary to preserve the health or safety of the public. At the time of the suspension or revocation, notice of the suspension or revocation with the reasons therefor shall be mailed to or served upon the licensee or any person designated by the licensee pursuant to this Article ~~Section 4-156-640(a)(1)~~. Unless the license will expire by its own terms before a hearing can be reasonably scheduled, no such suspension or revocation shall take effect until the licensee has been given notice and an opportunity to be heard in accordance with rules and regulations promulgated by the department. If necessary to prevent an immediate threat to the health or safety of the public, the commissioner shall order the licensee to cease operation of the indoor special event pending the outcome of the hearing.

4-156-680 Regulations.

The commissioner shall have the authority to promulgate rules and regulations necessary to implement ~~the requirements of~~ this Article ~~IV of this chapter~~. Notice of any rules and regulations promulgated pursuant to this Article ~~IV of this chapter~~ shall be published, and such rules and regulations shall be kept on file in the office of the commissioner and made available to the public for inspection and copying during normal business hours.

4-156-700 Violation – Penalty.

Except as otherwise provided in this Article ~~IV of this chapter~~, any person violating any of the requirements of this ~~chapter~~ Article shall be subject to a fine of not more than $10,000.00 for each offense. Each day that a violation continues shall constitute a separate and distinct offense to which a separate fine shall apply.

~~Unless specifically exempted under Section 4-156-305 or subsection (f) of Section 4-156-300, if the owner, lessee or manager of any establishment or the sponsor of an event or any other person produces, presents or conducts an indoor special event without obtaining a~~

~~license as required by this Article IV of this chapter, that person shall be deemed to have produced, presented or conducted an amusement within the meaning of Section 4-156-010 and, in addition to any penalties provided by this Article IV of this chapter, shall be fined pursuant to Section 4-156-300(a).~~

SECTION 7. Chapter 4-156 of the Municipal Code of Chicago is hereby amended by adding a new Article VI, Industrial Private Event Venue, Sections 4-156-800 through and including 4-256-950, as follows:

ARTICLE VI. INDUSTRIAL PRIVATE EVENT VENUE.

4-156-800 Definition.

As used in this Article, the following definitions apply:

(a) "Commissioner" means the commissioner of business affairs and consumer protection or the liquor commissioner, whichever is applicable.

(b) "Establishment" means any building or part of a building used or intended to be used to host a industrial venue event.

(c) "Fundraising event" means an indoor fundraising event held under circumstances where:

(1) the fundraising event:

(A) is a pre-arranged event held pursuant to a written contract, executed at least 24 hours in advance of the event, and meeting the requirements set forth in section 4-156-880(h);

(B) is sponsored by: (i) a not-for-profit organization for its own benefit or for the benefit of another not-for-profit organization, or (ii) an educational, fraternal, political, civic, or religious organization that has been in existence for at least three years prior to the event;

(C) is held in a room or other clearly delineated, separate physical space within the building for the exclusive use by persons invited to attend the event;

(D) is conducted in such a manner that the primary emphasis of the event is on the event itself or on its participants or beneficiaries and not on the consumption of alcohol or any entertainment provided; and

(E) does not include activities requiring adult use registration and certification under Chapter 16-16 of this Code; and

(2) the licensee can demonstrate with reasonable evidence that the net funds generated by the event have been remitted within 14 calendar days of the event by the sponsor to the stated beneficiary of the event, " Net funds" means the total amount of funds generated by the event, minus: (i) a reasonable rental fee charged by the licensee for the event space; (ii) any reasonable costs incurred by the licensee in connection with the provision of alcohol, food, decorations or security for the event provided directly by the licensee or through a licensed caterer paid by the licensee; and (iii) any other legitimate costs incurred by the licensee as set forth by the commissioner in rules and regulations.

A fundraising event may be open to a sponsor's walk-in guests, who did not register or pay in advance to attend the event, so long as the occupancy of the space where the fundraising event is being held does not exceed the occupancy posted on the occupancy placards.

(d) "Manufacturing district" means: (1) any district designated as a manufacturing district under the zoning ordinance; (2) any planned manufacturing district as defined in Section 16-8-030 (b); or (3) any industrial corridor as defined in the zoning ordinance.

(e) "Not-for-profit organization" means (1) any not-for-profit organization which has been in existence for at least three years prior to the fundraising event; (2) is registered in good standing with the State of Illinois as a not-for-profit corporation; and (3) qualifies for tax-exempt status under Section 501(c)(3) or 501(c)(4) of the United States Internal Revenue Code of 1986, as amended.

(f) "Industrial venue event" means a private event or a fundraising event held at an establishment that is licensed as an industrial private event venue under this Article.

(g) "Private event" means an indoor private party, such as a wedding reception, bar mitzvah, bat mitzvah, birthday party, anniversary party, company holiday party or other company event:

(1) which is a pre-arranged event held pursuant to a written contract, executed at least 24 hours in advance of the event, meeting the requirements set forth in section 4-156-880(h);

(2) where no cover charge, no door entry fee, no admission fee, no minimum purchase requirement, no membership fee or any form of donation or other fee or charge is imposed on, or collected from, attendees for the privilege of attending the event or for the privilege of entering the establishment or portion of the establishment where the event is being held;

(3) that is by invitation only;

(4) that is limited to a finite number of invitees;

(5) that is not open to the general public;

(6) where the primary emphasis of the private event is on the event itself or on its participants or beneficiaries and not on the consumption of alcohol or any entertainment provided; and

(7) that does not include activities requiring adult use registration and certification under chapter 16-16 of this code.

4-156-810 License Required.

(a) Unless specifically exempted, it shall be unlawful for the owner, lessee or manager of any establishment located in a manufacturing district to produce, present, conduct or host an industrial venue event without first having obtained an industrial private event venue license pursuant to this Article, unless the owner, lessee or manager has obtained a public place of amusement license.

The license issued under this Article authorizes: (1) the production, presentation or conduct of industrial venue events at establishments; (2) the production, presentation or conduct of amusements, including dancing, live or recorded music or other entertainment, but only in connection with an industrial venue event and in compliance with this Article; and (3) the temporary indoor sale at retail of alcoholic liquor for consumption on the premise incidental to conducting a industrial venue event at the establishment if the licensee was issued a consumption on the premises-incidental activity license under chapter 4-60.

(b) No license under this Article shall be required if: (1) the establishment where the industrial venue event is held or conducted is a church, temple, synagogue or other place of

worship, or school which has been inspected pursuant to Section 13-20-020 within the 12-month period preceding the production, presentation or conduct of any amusement; (2) the sponsor of the event is affiliated with that church, temple, synagogue or other place of worship, or school; and (3) all required food, liquor and other licenses and permits have been obtained.

(c) A license under this Article shall be in addition to any other licenses and permits required by law, including, but not limited to, an outdoor special event permit issued under Section 10-8-335.

(d) It shall be unlawful for any person to hold, host or sponsor an industrial venue event at an establishment in a manufacturing district if the owner, lessee or manager of the establishment is required to obtain a license under this Article but has failed to do so.

4-156-820 Issuance of license – Prohibited when.

No license shall be issued under this Article unless all of the following requirements are met:

(a) the applicant is at least 21 years of age;

(b) the applicant has not had any of the following licenses or permits revoked for cause at any time, unless, upon request of the applicant, the commissioner determines that the applicant has been sufficiently rehabilitated to warrant the public trust:

(i) a public place of amusement license issued under this chapter;
(ii) an indoor special event license issued under Article IV of this chapter;
(iii) a liquor license issued under Chapter 4-60;
(iv) an outdoor special event permit issued under Section 10-8-335; or
(v) a retail food establishment license issued under Chapter 4-8.

The burden of proof of sufficient rehabilitation shall be on the person seeking such rehabilitation;

(c) the applicant has not been convicted of a felony under any state or federal law within the ten years prior to the date of the application, unless upon the request of the applicant, the commissioner determines that the applicant has been sufficiently rehabilitated to warrant the public trust. The burden of proof of sufficient rehabilitation shall be on the person seeking such rehabilitation;

(d) the establishment is located in: (1) a manufacturing district; and (2) a building in lawful existence for no less than 50 years prior to the effective date of this section;

(e) the applicant has obtained all occupancy placards required for the establishment under section 13-84-410, and, in the case of a license renewal, has certified in writing that no modifications or alterations affecting the layout, floor plan, doorways, staircases, interior separations or other features of the establishment have been made that may affect occupancy limits; and

(f) the department of buildings and the fire department have inspected the establishment at least once during the 12-month period preceding and have determined that the establishment and building in which the establishment is located comply with all applicable life safety requirements of this code.

For any applicant other than a natural person, the above requirements shall apply to every principal officer and to any person owning, directly or indirectly, 25 percent or more of the interest in the applicant.

4-156-830 License – Application.

(a) In addition to the requirements in Section 4-4-050, an application for a license under this Article shall be accompanied by the following information:

(1) the name, address and telephone number of the person authorized by the applicant to accept all notices of violation and of license suspension or revocation and closure orders;

(2) the name, address and telephone number of the person authorized by the applicant to schedule all required inspections of the establishment;

(3) the certificate of insurance required by this Article;

(4) the indemnification agreement required by this Article;

(5) the certificate of occupancy and all other applicable certificates required by Chapter 13-36;

(6) a site plan that includes the location within the establishment where events will be held, the required exit diagrams, and floor plans for the events;

(7) proof of adequate off-street parking, as required by the zoning ordinance;

(8) the license fee;

(9) an affidavit, in a form satisfactory to the commissioner, verifying that all of the requirements have been met;

(10) an exterior safety plan in compliance with this Article;

(11) a statement as to whether the applicant has been convicted of a felony under any state or federal law within the ten years prior to the date of the application; and

(12) any other information that the commissioner may reasonably require.

(b) An application for a renewal of a license shall be accompanied by any information that the commissioner may reasonably require in rules and regulations.

4-156-840 Notice.

(a) Within five days after receiving payment of the license fee for an industrial private event venue license, the department shall cause a written notice to be sent to the alderman of the ward in which the premises described in the application is located.

(b) Within five days after receiving payment of the license fee, the applicant shall serve written notice by first class, registered or certified mail on all property owners within 500 feet of the location for which the license is sought. The measurement of such area shall be made from

the boundaries of the premises described in the application for which the license is sought to a radius of 500 feet away. The notice shall:

(1) identify the license being sought and state the name of the applicant;

(2) identify the address of the establishment for which the license is sought;

(3) identify the date on which the license fee was paid; and

(4) advise the recipient that any property owner within 500 feet of the location for which the license is sought may file an objection with the commissioner no later than 35 days after the date the license fee was paid, requesting that the commissioner deny the application on the grounds that the license would have an adverse effect on: (i) the value of the property in the surrounding area; (ii) other commercial or industrial enterprises in the surrounding area; (iii) traffic flow or parking within the surrounding area; (iv) the character of the surrounding area because of the hours of operation or use; or (v) the health, safety or welfare of the occupants of the surrounding area. The objection shall include the objector's name, address, signature and set forth in writing the grounds for the objection.

Any objection filed pursuant to this subsection shall be delivered to the department no later than 35 days after the date on which the license fee was paid.

(c) Within five days after payment of the license fee, the applicant shall cause to be posted at the premises for which the license is sought, in a place clearly visible from the public way, a notice stating that an application has been made for an industrial private event venue license, the date the license fee was paid, the name of the applicant and the street number and location of the premises covered by the application. The notice shall also include the language required by subsection (b)(1) – (4) of this section.

(d) (1) The commissioner shall review the application materials, including any objections. The review period for the application shall be no less than 35 days and no more than 90 days after the date the license fee was paid.

(2) In addition to any other grounds for denial of a license application, the commissioner shall deny an application if the commissioner finds that:

(A) the approval of the application would give rise to any of the adverse effects set forth in subsection (b). When an application is denied under this subsection, the commissioner shall send a written notice to the applicant of the findings which are the basis of the denial and advise the applicant that the applicant may submit a plan of operation within 20 days of the notice. If the applicant submits a plan of operation within the 20-day period, the time for a final ruling on the application shall be extended until 35 days after the date the plan of operation was submitted. A plan of operation may include conditions upon the applicant's operation of the premises that are useful or necessary to mitigate the adverse effects, including but not limited to providing security personnel, restricted hours of operation, providing outdoor lighting, the display of signs, providing trash pickup services, or any other reasonable restrictions on business practices. It shall be a violation of this section if a licensee fails to comply with all requirements of the approved written plan of operation and shall subject the licensee to a fine pursuant to Section 4-156-950, or license suspension or revocation.

(B) within the two-year period prior to the date of the application, the premises identified in the application was identified in a prior application for a substantially similar business and the prior application was denied for a finding of an adverse effect on the surrounding area under this section or another similar provision; provided that the commissioner may approve an application if an applicant can prove by clear and convincing evidence that the issuance of the license will not have an adverse effect on the surrounding area. The

commissioner shall send a written notice to the applicant of the findings which are the basis of the denial under this subsection and advise the applicant that the applicant may submit evidence that the issuance of the license will not have an adverse effect on the surrounding area within 20 days of the notice. The evidence may include, but is not limited to:

(i) a petition with the written support of a majority of the property owners within a radius of 500 feet from the boundaries of the premises for which a license is sought;

(ii) a traffic study or traffic management plan which sets forth methods to mitigate any potential adverse effect on traffic flow or parking in the surrounding area; or

(iii) a plan of operation to mitigate any of the adverse effects on the surrounding area which the commissioner found was a basis for a denial pursuant to this section.

If the applicant submits evidence that the issuance of the license will not have an adverse effect on the surrounding area within the 20-day period, the time for a final ruling on the application shall be extended until 35 days after the date the evidence was submitted.

(e) This section shall not limit the authority of the city or a department or agency of the city to seek denial of an application on the basis of other applicable law.

4-156-850 Denial of a license.

In addition to any other grounds for denial of a license, the commissioner shall deny an application for a license or a renewal of a license if:

(a) The applicant or licensee, or the licensed premises, fails to satisfy the requirements of this Article;

(b) The issuance of such a license would tend to create a law enforcement problem, result in or add to an undue concentration of licenses, or have a deleterious impact on the health, safety or welfare of the community in which the licensed establishment is located;

(c) The commissioner finds that the approval of the application would give rise to any of the adverse effects set forth in section 4-156-840(b).

(d) The gross floor area of the establishment to be licensed is less than 15,000 square feet;

(e) The building in which the establishment is or will be located has been altered, modified, reconstructed, erected, or relocated in contravention of section 13-32-220.

4-156-860 License fee.

The license fee shall be as set forth in section 4-5-010.

4-156-870 Insurance – Required.

(a) Prior to the issuance of an industrial private event venue license, each applicant shall furnish a certificate of insurance, issued by an insurer authorized to insure in Illinois, evidencing commercial general liability insurance, with limits of not less than $300,000.00 per occurrence for bodily injury and property damage arising in any way from the issuance of the license. Each policy of insurance required under this section shall include a provision requiring 10 days advance notice to the commissioner prior to cancellation or lapse of the policy, and shall name the city as additional insured.

(b) The insurance required under this section shall remain in full force and effect for the duration of the license period. The license shall be rendered void if at any time the insurance required by this section is not in force.

4-156-875 License – Posting – Transferability – Notice of changes.

(a) Every license issued pursuant to this Article shall be posted in a conspicuous place on the licensed premises.

(b) No transfer of ownership shall be allowed on any license issued under this Article.

(c) It is a condition of the license that information in the application be kept current. Any change in required information shall be reported to the commissioner without delay.

4-156-880 Legal duties.

A licensee shall have the following duties:

(a) to designate a person who shall be:

(1) present at all times during the industrial venue event and be responsible for ensuring compliance with all applicable rules and regulations; and

(2) responsible for accepting all notices of violation and of license suspension or revocation and closure orders;

(b) to post, in a conspicuous place, a site plan of the establishment, drawn to scale, where events will occur. At a minimum, the site plan shall include exit diagrams, all entrances to and exits from the establishment identifying all means of egress from the establishment, including the location of all available exits and, if applicable, all floor-by-floor corridors, stairways, evacuation routes, areas of rescue assistance and elevator lobbies. Each site plan shall measure not less than 11 inches in width by 17 inches in height, and shall be (i) made of durable material; (ii) illuminated; and (iii) substantially secured to a wall or partition;

(c) to post, in a conspicuous place, occupancy placards, reflecting the approved site and site plan for the establishment, in accordance with Section 13-84-410;

(d) to ensure that each vendor, exhibitor or itinerant merchant participating in the event has and posts all licenses required by law;

(e) to maintain sanitary conditions in any area where food for the event is prepared, served or stored, or where glasses or utensils used in the service of alcoholic liquor and other beverages are kept and cleaned;

(f) to provide and maintain in sanitary condition proper and sufficient toilet facilities, consisting of water closets or chemical closets equipped with a sink or hand-sanitizer-gel-dispensers, for use by persons attending the event;

(g) to develop and implement an exterior safety plan meeting the requirements of this subsection. Such plan must prevent the following conditions: (1) excessive noise caused by persons leaving or entering the industrial venue event; (2) loitering or littering by such persons; (3) fighting or other criminal activity by such persons; and (4) the congregation of arrival or departure of persons in such numbers as to unreasonably impede traffic flow.

The plan shall provide evidence satisfactory to the commissioner of: (i) the installation of adequate exterior lighting in accordance with rules prescribed by the commissioner; (ii) the installation and maintenance of surveillance cameras installed at each building exit utilized by persons attending the industrial venue event, which shall be employed and lighted in such a manner to identify persons entering or exiting the building at least one hour before, during, and one hour after the industrial venue event; and (iii) the employment of adequately trained security personnel in accordance with rules prescribed by the commissioner. Recordings from the surveillance cameras required under this subsection shall be maintained by the licensee for not less than 30 days.

The existence of any conditions set forth in items (1) through (4) of this subsection shall be prima facie evidence that the exterior safety plan has not been adequately maintained and implemented.

The licensee shall obtain all necessary permits, including a public way use permit if applicable; provided that, notwithstanding any other provision of the code to the contrary, no fee for a public way use permit will be imposed when the permit is for any camera installed pursuant to this subsection solely because the camera or its wiring is in any portion of the public way.

(h) to enter into a written contract, which shall be executed at least 24 hours in advance of the industrial venue event, with the sponsor of the event. Such contract, at a minimum, shall include the following information about the industrial venue event:

(1) the licensee's license number;
(2) if any other license or permit is required for the event, the applicable license or permit number;
(3) the name and mobile phone number of the person designated by the licensee to be present at all times during the event;
(4) the number of security personnel, if any, that will be present during the event and the name of the employer of such security personnel;
(5) the respective responsibilities, functions, duties and rights of the parties to the contract required under this subsection.
(6) the date, location, and hours of operation of the industrial venue event;
(7) a provision notifying the sponsor of the event that:
(A) the sponsor's communications about the event to invitees, whether by printed invitation or by electronic or social media or other means, shall be limited to a finite number of people;
(B) on the day of the event, the maximum occupancy of the space where the event will be held shall not be exceeded under any circumstance; and
(C) the licensee's legal obligations under the Illinois Liquor Control Act or this code may require the licensee to cancel or alter the nature of the event if the sponsor fails to comply with the requirements in this Article.

(i) to maintain on file, for a period of at least three years after the date on which the industrial venue event is held, a copy of the contract required under subsection (h), and, on the day of the event, to keep a copy of the contract on site at the event; and

(j) to ensure that any vendor, exhibitor or itinerant merchant participating in an industrial venue event has, and posts, all licenses required by law.

4-156-890 Unlawful acts.

It shall be unlawful for any licensee to do the following at the licensed establishment:

(a) to exceed the establishment's occupancy, as indicated on the posted occupancy placards;

(b) to conduct, or permit the conduct of, any activity at a industrial venue event requiring adult use registration and certification under Chapter 16-16 of this Code;

(c) to permit any industrial venue event to be held before 4 p.m., on Monday through Friday, unless the industrial venue event is a luncheon or conference without entertainment,

(d) to permit any industrial venue event to be held before 7:00 a.m. on Saturday or 10:00 a.m. on Sunday;

(e) to permit any industrial venue event to be held or continue after 12:01 a.m. on Monday through Friday, or after 2:00 a.m. on Saturday or Sunday;

(f) to sell alcoholic liquor or present amusements outside any location approved in the site plan;

(g) to permit any patron, guest, invitee or attendee of any industrial venue event to bring into the establishment alcoholic liquor that was not purchased or otherwise obtained from the licensee or a licensed caterer retained to cater the event;

(h) to permit any patron, guest, invitee or attendee of any industrial venue event in any location of the building other than those locations designated in the approved site plan; or

(i) to permit the retail sale of alcohol at the licensed premises:

(1) to any person other than a patron, guest, invitee or attendee of a industrial venue event; or

(2) at any time other than during an industrial venue event.

4-156-900 License – Suspension – Revocation.

The commissioner may at any time suspend or revoke any license issued under this Article in accordance with section 4-4-280 if the industrial venue event is being conducted in violation of this code, or any other applicable law, or if such suspension or revocation is necessary to preserve the health or safety of the public. At the time of the suspension or revocation, notice of the suspension or revocation with the reasons therefor shall be mailed to or served upon the licensee or any person designated by the licensee pursuant to Section 4-156-830(a)(1). Unless the license will expire by its own terms before a hearing can be reasonably scheduled, no such suspension or revocation shall take effect until the licensee has been given notice and an opportunity to be heard in accordance with rules and regulations promulgated by the department. If necessary to prevent an immediate threat to the health or safety of the public, the commissioner shall order the licensee to cease operation of the industrial venue event pending the outcome of the hearing.

4-156-910 Judicial review.

Any action of the commissioner in denying or revoking a license under this Article shall be subject to judicial review as provided by law.

4-156-920 Regulations.

The commissioner shall have the authority to promulgate rules and regulations necessary to implement this Article.

4-156-930 Joint and several liability for alcohol-related violations.

If alcoholic liquor is sold, stored, handled, prepared, transported or served at an industrial venue event by a caterer that holds or is required to hold a caterer's liquor license under Chapter 4-60, the licensee and caterer shall be jointly and severally liable for any violation of Chapter 4-60 of this code or the Illinois Liquor Control Act that occurs at such event.

4-156-940 License revocation – Waiting period for new license.

(a) No person whose industrial private event venue license is revoked for cause shall be granted an industrial private event venue license at the same or different location, or under the same or different name, for a period of four years from the date of revocation.

(b) If an industrial private event venue license is revoked for cause, no industrial private event venue license shall be granted to any person for an indoor private event at the location described in the revocation order for a period of one year from the date of revocation.

4-156-950 Violation – Penalty.

Except as otherwise provided in this Article, any person violating any of the requirements of this Article shall be subject to a fine of not more than $10,000.00 for each offense. Each day that a violation continues shall constitute a separate and distinct offense to which a separate fine shall apply.

SECTION 8. Chapter 13-32 of the Municipal Code of Chicago is hereby amended by adding a new section 13-32-220, as follows:

13-32-220 Industrial Private Event Venues ~~Reserved~~.

(a) No building permit shall be issued for the alteration, construction, reconstruction, erection, demolition, relocation, or other work of a building in which an industrial private event venue license is located if such will increase the floor area of the building by more than 10% of the total amount of the floor area in the building on the effective date of this section; provided that in those instances where there is a conflict between any applicable provision of this code, the more restrictive provision shall apply.

(b) This section shall not apply to building permit applications for the alteration, construction, reconstruction, erection, demolition, relocation, or other work: (1) that is necessary to remedy conditions imminently dangerous to life, health or property, as determined in writing by the department of buildings, the board of health or the fire department; or (2) to any auxiliary building or structure, such as a garage.

SECTION 9. Section 13-56-070 of the Municipal Code of Chicago is hereby amended by adding the language underscored, as follows:

13-56-070 Class C, assembly units.

Buildings, or parts thereof, designed or used for the assembly of persons for civic, political, educational, religious, social, recreational or other similar activities shall be classified as Class C, assembly units. Class C, assembly units shall include among others, the following:

(Omitted text is unaffected by this ordinance)

Gymnasium

Industrial Private Event Venue- only those areas of the building licensed to conduct an industrial venue event

Indoor special events- only those areas of the building licensed to conduct an indoor special event

Lecture halls

(Omitted text is unaffected by this ordinance)

SECTION 10. Section 17-3-0207 of the Municipal Code of Chicago is hereby amended by adding the language underscored, as follows:

17-3-0207 Use Table and Standards.

USE GROUP / Use Category / Specific Use Type	Zoning Districts						Use Standard	Parking Standard
	B1	B2	B3	C1	C2	C3		
P= permitted by-right S = special use approval required PD = planned development approval required - = Not allowed								

(Omitted text is unaffected by this ordinance)

BB. Entertainment and Spectator Sports									
1.	Indoor Special Event ~~Class B (see Sec. 4-156-550(b))~~ including incidental liquor sales	P	P	P	P	P	P		
2.	Inter-Track Wagering Facility	-	-	-	S	S	S	§ 17-9-0110	§ 17-10-0207-P
3.	Small venues (1-149 ~~capacity~~ occupancy)	P	P	P	P	P	P		§ 17-10-0207-P
4.	Medium venues (150-999 ~~capacity~~ occupancy)	-	-	P	P	P	P		§ 17-10-0207-P
5.	Large venues (1,000+ ~~capacity~~ occupancy)	-	-	PD	PD	PD	PD		§ 17-10-0207-P
6.	Banquet or Meeting Halls	-	-	P	P	P	P		§ 17-10-0207-P
7.	Industrial Private Event Venue including incidental liquor sales	-	-	-	-	-	-		

(Omitted text is unaffected by this ordinance)

SECTION 11. Section 17-4-0207 of the Municipal Code of Chicago is hereby amended by adding the language underscored and by deleting the language struck through, as follows:

17-4-0207 Use Table and Standards.

USE GROUP		Zoning Districts				Use Standard	Parking Standard
Use Category		DC	DX	DR	DS		
	Specific Use Type						
P= permitted by-right S = special use approval required PD = planned development approval required - = Not allowed							

(Omitted text is unaffected by this ordinance)

BB. Entertainment and Spectator Sports (except as more specifically regulated)		P	P	-	P		
1.	~~Indoor Special Event Class A (see Sec. 4-156-550(a)) including incidental liquor sales~~	-	-	-	~~P~~ -		
2.	Indoor Special Event ~~Class B (see Sec. 4-156-550(b))~~ including incidental liquor sales	P	P	-	P		
3.	Inter-Track Wagering Facility	S	S	-	S	§ 17-9-0110	§ 17-10-0208

(Omitted text is unaffected by this ordinance)

SECTION 12. Section 17-5-0207 of the Municipal Code of Chicago is hereby amended by adding the language underscored and by deleting the language struck through, as follows:

17-5-0207 Use Table and Standards.

USE GROUP		District			Use Standard	Parking Standard
Use Category		M1	M2	M3		
	Specific Use Type					
P= permitted by-right S = special use approval required PD = planned development approval required - = Not allowed						

(Omitted text is unaffected by this ordinance)

R. Entertainment and Spectator Sports						
1.	Indoor Special Event ~~Class A or B (see Sec. 4-156-550)~~ including incidental liquor sales	P	P	P		

2.	Inter-Track Wagering Facility	S	S	S	§ 17-9-0110	§ 17-10-0207-P
3.	Industrial Private Event Venue including incidental liquor sales	P	P	P	§ 17-9-0130	§ 17-10-0207-P

(Omitted text is unaffected by this ordinance)

SECTION 13. Section 17-6-0403-F of the Municipal Code of Chicago is hereby amended by adding the language underscored and by deleting the language struck through, as follows:

17-6-0403-F Use Table and Standards.

USE GROUP		**PMD (Planned Manufacturing District)**																				
Use Category		**No. 1**		**No. 2**		**No. 3**	**No. 4**		**No. 5**	**No. 6**	**No. 7**		**No. 8**	**No. 9**	**No. 10**	**No. 11**		**No. 12**	**No. 13**	**No. 14**	**No. 15**	**Use Standard**
	Specific Use Type	**A**	**B**	**A**	**B**		**A**	**B**			**A**	**B**				**A**	**B**					
P = permitted by right S = special use approval req'd PD = planned development approval req'd - = not allowed																						

(Omitted text is unaffected by this ordinance)

R. Entertainment and Spectator Sports																						
1.	Small Venue	-	P	-	P	-	S	S	S	-	-	P	-	S	-	-	P	-	-	-	-	
2.	Medium Venue	-	-	-	-	-	-	-	S	-	-	P	-	P	-	-	P	-	-	-	-	
3.	Inter-Track Wagering Facility	S	S	S	S	S	S	S	S	-	S	S	S	S	-	S	S	-	-	-	-	§ 17-9-0110

4.	Industrial Private Event Venue including incidental liquor sales ~~Indoor Special Event Class A (See Sec. 4-156-550) including incidental liquor sales~~	- ~~P~~	- -	- ~~P~~	- -	P ~~P~~	P ~~P~~	P -	- ~~P~~	- ~~P~~	- ~~P~~	- ~~P~~	P ~~P~~	- ~~P~~	- ~~P~~	P ~~P~~	P ~~P~~	- ~~P~~	- ~~P~~	- ~~P~~	- ~~P~~	§17-9-0130
5.	Indoor Special Event ~~Class B (See Sec. 4-156~~-550 ~~(b))~~ including incidental liquor sales	P	P	P	P	P	P	P	P	P	P	P	P	P	P	P	P	P	P	P	P	

(Omitted text is unaffected by this ordinance)

SECTION 14. Chapter 17-9 of the Municipal Code of Chicago is hereby amended by adding a new section 17-9-0130, as follows:

17-9-0130 Industrial Private Event Venue.

(a) The parking requirements for an industrial private event venue located in a planned manufacturing district shall be the same as the parking requirements for an industrial private event venue located in a manufacturing district.

(b) An industrial private event venue is only permitted in a building that has been in lawful existence for no less than 50 years prior to the effective date of this section and the total floor area of the building has not been expanded by more than 10% of the building's total floor area in existence on the effective date of this section.

SECTION 15. Section 17-10-0101-C of the Municipal Code of Chicago is hereby amended by adding the language underscored and by deleting the language struck through, as follows:

17-10-0101-C Change of Use (Nonresidential).

1. Unless otherwise expressly stated, when the use of property changes, off-street parking and loading facilities must be provided to serve nonresidential uses only when the number of parking or loading spaces required for the new nonresidential use exceeds the number of spaces required for the use that most recently occupied the building, based on the minimum parking standards of this Zoning Ordinance. In other words, "credit" is given to the most recent use of the property for the number of parking spaces that would be required now; a new nonresidential use is not required to "make up" the existing deficit.

2. If the building in which the change of use occurs has been in lawful existence for 50 or more years, additional parking and loading facilities must be provided only when the number of parking or loading spaces required for the new nonresidential use exceed by 25% or more the number of spaces that would have been required for the use that most recently occupied the building based on the minimum parking standards of this Zoning Ordinance. In such cases, additional parking and loading spaces must be provided only in the amount by which the number of parking or loading spaces required for the new nonresidential use exceed 125% of the number of spaces that would have been required for the use that most recently occupied the building (based on existing parking ratios).

(3) Notwithstanding any other provision of the code to the contrary, no credit for required off-street parking or loading space shall be given to any building, or any part thereof, in which the change is to a use as an industrial private event venue.

SECTION 16. Chapter 17-17 of the Municipal Code of Chicago is hereby amended by adding sections 17-17-0270.8 and 17-7-0276.5, by adding the language underscored and by deleting the language struck through, as follows:

(Omitted text is unaffected by this ordinance)

17-17-0270.7 Apiary. Keeping or propagation of honeybee colonies for collection of honey or other bee products. Up to five (5) colonies may be kept as an accessory use to the primary activity on the site.

17-17-0270.8 Indoor Special Event. "Indoor special event" means any temporary amusement or planned temporary aggregation of attractions or amusements, including public entertainment, food and beverage facilities, or sales of souvenirs or other merchandise or similar attractions, that is: (1) conducted primarily indoors; and (2) conducted or held pursuant to a valid special events license issued pursuant to Article IV of Chapter 4-156.

17-17-0271 Incidental Sign. A sign that contains no commercial message and that is exclusively used to convey directions or other information for the convenience of the public. Included are signs designating restrooms, address numbers, hours of operation, entrances to buildings, help wanted, public telephone, etc. Also included are signs on private property designed to guide or direct pedestrians or vehicular traffic, such as "entrance" and "exit" signs.

(Omitted text is unaffected by this ordinance)

17-17-0276 Industrial Park. A planned, unified, campus-like development consisting primarily of manufacturing, industrial and warehousing uses.

17-17-0276.5 Industrial Private Event Venue. Industrial Private Event Venue means an establishment issued an industrial private event venue license under Article VI of Chapter 4-156 where an industrial venue event, such as fundraising event or a private event, is held in compliance with that Article. For purposes of this definition, the terms "fundraising event," "industrial venue event" and "private event" have the meaning ascribed to those terms in section 4-156-800.

17-17-0277 Interior Side Property Line. A side property line that does not abut a street or alley.

(Omitted text is unaffected by this ordinance)

SECTION 17. Section 4-156-950 in Section 7 of this ordinance shall take effect 10 days after the ordinance's passage and publication, and the remainder of the ordinance shall be effective upon its passage and approval.

Daniel Solis
Alderman, 25th Ward

City of Chicago

O2015-5414

Office of the City Clerk

Document Tracking Sheet

Meeting Date:	7/29/2015
Sponsor(s):	Burnett (27)
Type:	Ordinance
Title:	Amendment of Municipal Code Section 4-232-200 to allow for parking lots at various locations within 27th Ward
Committee(s) Assignment:	Committee on Pedestrian and Traffic Safety

Traffic

ORDINANCE

BE IT ORDAINED BY THE CITY COUNCIL OF THE CITY OF CHICAGO:

Amend Section 4-232-200 of the Municipal Code to allow for parking lots at the following locations:

2020 West Adams Street;

2000 West Adams Street;

108 South Damen Avenue;

111 South Seeley Avenue;

2001 West Warren Blvd;

2000 West Madison Street;

1722 West Warren Blvd; and

1725 West Washington Blvd

Walter Burnett Jr

Alderman Walter Burnett, Jr.
27th Ward

City of Chicago

O2015-5380

Office of the City Clerk

Document Tracking Sheet

Meeting Date:	7/29/2015
Sponsor(s):	Reboyras (30)
Type:	Ordinance
Title:	Amendment of Municipal Code Section 10-4-120 inceasing penalties for violators
Committee(s) Assignment:	Committee on Zoning, Landmarks and Building Standards

Bldg/Zoning

Council Meeting
July 29, 2015

BE IT ORDAINED BY THE CITY COUNCIL OF THE CITY OF CHICAGO

SECTION 1. Section 10-4-120 of the Municipal Code of the City of Chicago is hereby amended by inserting the language underscored and by deleting the language struck through, as follows:

10-4-120 Violation – Penalty

Any person who shall violate, neglect or refuse to observe any of the provisions of this chapter dealing with street names and numbers, where no other penalty is specifically provided, shall be fined not less than ~~$5.00~~ $100.00 nor more than ~~$20.00~~ $250.00 for each offense.

SECTION 2. This ordinance shall take effect and be in force hereinafter its passage and publication.

Ariel E. Reboyras
30th Ward Alderman

City of Chicago

O2015-5410

Office of the City Clerk

Document Tracking Sheet

Meeting Date:	7/29/2015
Sponsor(s):	Waguespack (32) Sawyer (6) Mell (33) Moreno (1) Ramirez-Rosa (35) Pawar (47) Santiago (31) Maldonado (26) Sposato (38) Reboyras (30) Foulkes (16) Arena (45)
Type:	Ordinance
Title:	Amendment of Municipal Code Chapter 2-57 and 2-173 concerning verbal abuse because of citizenship or immigration status of a person
Committee(s) Assignment:	Committee on Human Relations

Human Relations Cmte

ORDINANCE

BE IT ORDAINED BY THE CITY COUNCIL OF THE CITY OF CHICAGO:

SECTION 1. Section 2-57-010 of the Municipal Code of Chicago is hereby amended by inserting the language underscored as follows:

2-57-010 Definitions.

The following terms wherever used in this chapter shall have the following meanings unless a different meaning appears from the context:

(a) Chief administrator means the chief administrator of independent police review.

(b) Coercion means the use of express or implied threats of violence that puts a person in immediate fear of the consequences in order to compel that person to act against his or her will. Coercion shall also mean "coercion" as defined under the Section 2-173-025 of the Municipal Code.

(c) Department means the Chicago department of police.

(d) Police Board means the police board established by Chapter 2-84 of this code, as amended.

(e) Superintendent means the superintendent of police or his designated representative.

(f) Verbal abuse means the use of a remark which is overtly insulting, mocking or belittling directed at a person based upon the actual or perceived: (1) race, color, sex, religion, national origin, English proficiency, sexual orientation, or gender identity of that person, or (2) citizenship or immigration status of that person or that person's family member.

For purposes of this definition, "citizenship or immigration status" means all matters regarding questions of citizenship of the United States or any other country, the authority to reside in or otherwise be present in the United States.

For purposes of this definition, "family member" means a person's (i) mother, father, spouse, brother or sister (including blood, step or half), son or daughter (including blood, step or half), father-in- law, mother-in-law, daughter-in-law, son-in-law, brother-in-law, sister-in-law, grandparent or grandchild; or (ii) court-appointed legal guardian or a person for whom the person is a court- appointed legal guardian; or (iii) domestic partner or the domestic partner's mother, father, brother, sister (including blood, step, or half), son or daughter (including blood, step or half).

(Added Coun. J. 7-19-07, p. 3588, § 1; Amend Coun. J. 11-13-07, p. 16031, § 1)

SECTION 2. Section 2-173-005 of the Municipal Code of Chicago is hereby amended by inserting the language underscored, as follows:

2-173-005 Purpose and intent.

The vitality of the City of Chicago (the "City"), one of the most ethnically, racially and religiously diverse cities in the world, where one-out-of-five of the City's residents is an immigrant, has been built on the strength of its immigrant communities. The City Council finds that the cooperation of all persons, both documented citizens and those without documentation status, is essential to achieve the City's goals of protecting life and property, preventing crime and resolving problems. The City Council further finds that assistance from a person, whether documented or not, who is a victim of, or a witness to, a crime is important to promoting the safety of all its residents. The cooperation of the City's immigrant communities is essential to prevent and solve crimes and maintain public order, safety and security in the entire City. Furthermore, immigrant community members, whether documented citizens or not, should be treated with respect and dignity by all City employees and should not be subjected to physical abuse, threats or intimidation. One of the City's most important goals is to enhance the City's relationship with the immigrant communities.

Due to the City's limited resources; the complexity of immigration laws; the clear need to foster the trust of and cooperation from the public, including members of the immigrant communities; and to effectuate the City's goals, the City Council finds that there is a need to clarify the communications and enforcement relationship between the City and the federal government and to clarify what specific conduct by City employees is prohibited because such conduct significantly harms the City's relationship with immigrant communities. The purpose of this chapter is to establish the City's procedures concerning immigration status and enforcement of federal civil immigration laws and to clearly state what conduct City employees are prohibited from engaging in when interacting with community members .

SECTION 3. the Municipal Code of Chicago is amended by adding new Section 2-173-025 as follows:

2-173-025 Threats based on citizenship or immigration status prohibited.

No agent or agency shall (a) coerce any person based upon the person's actual or perceived citizenship or immigration status or the actual or perceived citizenship or immigration status of the person's family member or (b) communicate a threat to deport that person or any family member of that person under circumstances that reasonably tend to produce a fear that the threat will be carried out.

If a City employee other than a member of Chicago Police Department violates this Section, then the violation shall be handled in accordance with Section 2-173-050. If a member of the Chicago Police Department violates this Section, then the violation shall constitute either coercion or verbal abuse, as defined under Section 2-57-010.

For purposes of this Section, "coercion" means the use of express or implied threats of deportation towards a person or any family member of a person that attempts to put the person in immediate fear of the consequences in order to compel that person to act against his or her will.

For purposes of this Section, "family member" means a person's (i) mother, father, spouse, brother or sister (including blood, step or half), son or daughter (including

Human Relations Cmte

blood, step or half), father-in- law, mother-in-law, daughter-in-law, son-in-law, brother-in-law, sister-in-law, grandparent or grandchild; or (ii) court-appointed legal guardian or a person for whom the person is a court- appointed legal guardian; or (iii) domestic partner or the domestic partner's mother, father, brother, sister (including blood, step, or half), son or daughter (including blood, step or half).

SECTION 4. Section 2-173-050 of the Municipal Code of Chicago is hereby amended by inserting the language underscored and by deleting the language struck through, as follows:


2-173-050 No private cause of action.
This chapter does not create or form the basis for liability on the part of the City, its agents, or agencies. The exclusive remedy for violation of this chapter shall be through the City's disciplinary procedures for officers and employees under regulations including but not limited to this City personnel rules, union contracts, civil service commission rules, or any other agency rules and/or regulations. A person alleging a violation of this chapter by a member of the Chicago Police Department shall forward a complaint to the Independent Police Review Authority; all other complaints shall be forwarded to the Office of the Inspector General ("Inspector General") who shall process it in accordance with the complaint-processing procedures established in Chapter 2-56 of this Code except that if the complaint is against any member of the City Council or any employee or staff person of any City Council committee, the Inspector General shall promptly transmit said complaint to the chairman of the City Council Committee on Committees, Rules and Ethics for processing or such successor committee having jurisdiction over said matters ~~and if the complaint is against any member of the Chicago Police Department, the Inspector General shall transmit it to the Chicago Police Department for processing~~.

Section 5. Section 2-173-065 of the Municipal Code of Chicago is hereby created by inserting the language underscored, as follows:

2-173-065 Public Reporting. All alleged violations of this chapter that are reported to either the Office of the Inspector General or the Independent Police Review Authority and the subsequent result of any investigation, including any disciplinary measures taken, shall be summarized in one annual report and made publicly available on-line. This report shall include, at a minimum, the following information about each investigation: the ward in which the compaint's allegations occurred, description of the complaint allegations, findings of the investigation, and disciplinary measures taken.

SECTION 6. This ordinance shall take full force and effect upon its passage and approval.

Scott Waguespack 32
Carlos Ramirez-Rosa, 35
Deb Mell 33
Roberto Maldonado (26)
Joe Moreno 1st
Ameya Pawar 47

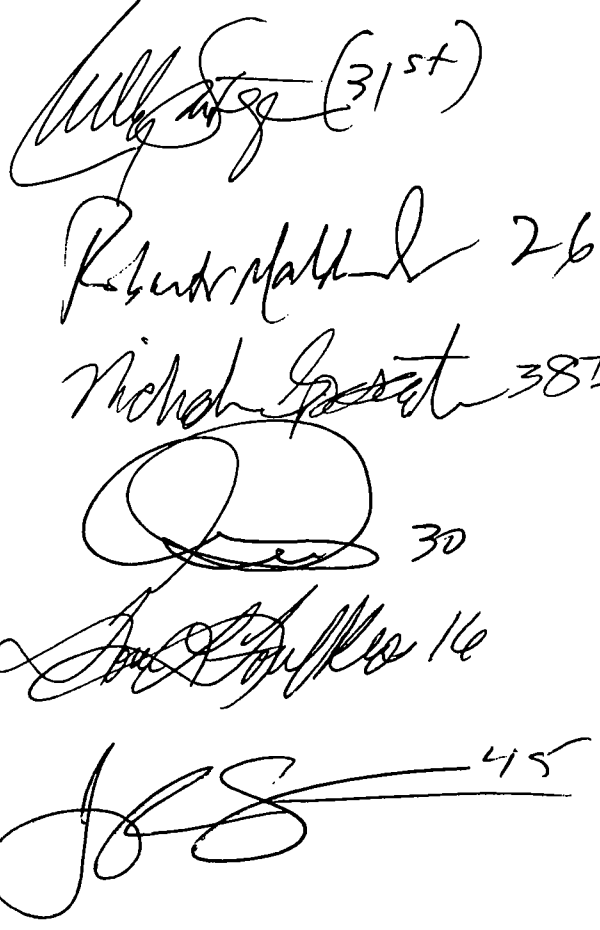

Subject: Welcoming City Ordinance Amendment

[Quoted text hidden]

City of Chicago

O2015-5382

Office of the City Clerk

Document Tracking Sheet

Meeting Date:	7/29/2015
Sponsor(s):	Ramirez-Rosa (35)
Type:	Ordinance
Title:	Amendment of Municipal Code Section 17-3-0503-D concerning pedestrian streets
Committee(s) Assignment:	Committee on Zoning, Landmarks and Building Standards

ORDINANCE

BE IT ORDAINED BY THE CITY COUNCIL OF THE CITY OF CHICAGO:

SECTION 1. That sections 17-3-503-D of the Chicago Zoning Ordinance be amended by deleting the language stricken through and inserting the underscored language as follows:

17-3-0503-D [Pedestrian Streets and Pedestrian Retail Streets.]

1. The following *street* segments are classified as *pedestrian streets:*

Street	**Segment**		**Coordinates**	
	From	**To**	**From**	**To**
(omitted text is unaffected by this ordinance)				
~~Milwaukee~~	~~Logan Blvd~~	~~Kedzie~~	~~2600 N~~	~~2653 N~~
Milwaukee	Logan	~~Berteau~~ Central Park	2600 N	3000 N/ 3600 W
(omitted text is unaffected by this ordinance)				

(omitted text is unaffected by this ordinance)

SECTION 2. This ordinance shall be in full force and effect from and after its passage and due publication.

CARLOS RAMIREZ-ROSA

ALDERMAN, 35TH WARD

City of Chicago

O2015-5411

Office of the City Clerk

Document Tracking Sheet

Meeting Date:	7/29/2015
Sponsor(s):	Reilly (42)
Type:	Ordinance
Title:	Amendment of Municipal Code Section 4-60-074 concerning special conditions for riverwalk venue liquor licenses
Committee(s) Assignment:	Committee on License and Consumer Protection

LICENSING LIC.

ORDINANCE

BE IT ORDAINED BY THE CITY COUNCIL OF THE CITY OF CHICAGO:

SECTION 1. Section 4-60-074 of the Municipal Code of Chicago is hereby amended by deleting the language stricken through and by inserting the language underscored, as follows:

4-60-074 Riverwalk Venue liquor licenses – Special conditions.


(Omitted text is unaffected by this ordinance)

(g) (1) ~~No~~ Except as otherwise provided in paragraph (2) of this subsection (g), no Riverwalk Venue licensee shall sell or offer for sale any package goods.

(2) A Riverwalk Venue licensee shall be permitted to sell or offer for sale packaged wine if the packaged wine is: (i) produced or manufactured by the licensee only, at a properly licensed location in Chicago other than the Chicago Riverwalk, by a business licensed to sell food and alcohol on the Chicago Riverwalk; and (ii) available only for purchase at the business location in Chicago where the packaged wine was produced or manufactured, or at any of the business's other Chicago locations, including its licensed location on the Chicago Riverwalk; and (iii) sold in a corked, unbroken and sealed 750 milliliter ("ml") glass bottle with an alcohol concentration between 5% and 20%; and (iv) affixed with a federally approved label; and (v) sold or offered for sale in compliance with all applicable Federal, State and local laws pertaining to such sales or offers; and (vi) purchased during the Riverwalk Venue licensee's normal business hours, but, in no event, before 11:00 a.m. or after 9:00 p.m; and (vii) before completion of any sale, placed for transport in an opaque carryout bag provided by the licensee; and (viii) not accompanied by the sale, giveaway or distribution of any drinking container or corkscrew or other opening device. It shall be unlawful for any Riverwalk Venue licensee to sell or to offer for sale packaged wine in violation of any requirement set forth in items (i) through (viii), inclusive, of this paragraph (2). In addition, Riverwalk Venue licensees who sell or offer for sale packaged wine at their licensed venue shall have an affirmative duty to: (A) train their service staff to inform customers that it is illegal to drink alcoholic liquor on the Chicago Riverwalk, and (B) to post legible and clearly visible signage, in a conspicuous place on all venue exits and in each bay of operation, stating that: "All retail wine purchases are for off-site consumption only – No open containers beyond this point."

(Omitted text is unaffected by this ordinance)

SECTION 2. This ordinance shall take full force and effect upon its passage and approval.

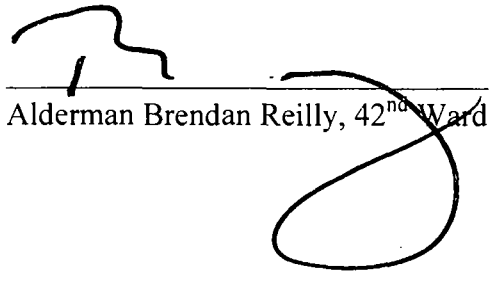

Alderman Brendan Reilly, 42nd Ward

City of Chicago

O2015-5379

Office of the City Clerk

Document Tracking Sheet

Meeting Date:	7/29/2015
Sponsor(s):	Tunney (44) Smith (43)
Type:	Ordinance
Title:	Amendment of Municipal Code Chapter 10-28 by adding new Article XIV entitled "Pilot Progam Establishing Curbside Cafes"
Committee(s) Assignment:	Committee on License and Consumer Protection

License Committee

ORDINANCE

BE IT ORDAINED BY THE CITY COUNCIL OF THE CITY OF CHICAGO:

SECTION 1. Chapter 10-28 of the Municipal Code of Chicago is hereby amended by adding a new Article XIV, section 10-28-1000 through and including section 10-28-1160, as follows:

ARTICLE XIV PILOT PROGRAM ESTABLISHING CURBSIDE CAFÉS.

10-28-1000 Pilot program.

A pilot program establishing a curbside café permit is hereby established. The program shall run from January 1, 2016 to December 31, 2016.

10-28-1010 Definitions.

Wherever used in this Article, the following definitions apply:

"Alcoholic beverages," "Commissioner," "Department" and "Food" have the meaning ascribed to those terms in section 10-28-800.

"Curbside café" means that portion of an immobile retail food establishment operating, pursuant to a permit, in a section of the traffic lane closest to the curb that is normally used for parking.

"Immobile retail food establishment" means a retail food establishment issued a retail food license for a fixed location inside a building.

"Permittee" means a person who has been issued a curbside café permit.

10-28-1020 Permit required for curbside café.

No person shall operate a curbside café without first obtaining a permit under this Article. A curbside café permit shall be valid from May 1st to and including September 30th of the year of its issuance. The fee for the permit shall be $100.00 In addition to the permit fee, the permittee shall pay an amount equal to any anticipated lost parking meter revenue for any parking space used for the operation of the curbside café.

10-28-1030 Permit application and approval procedure.

An application for a curbside café permit shall be submitted to the commissioner in a form and format prescribed by the commissioner. The applicant shall include:

(a) Proof that the applicant holds a valid retail food establishment license for an immobile retail food establishment.

(b) Proof of insurance as required by this Article.

(c) A plan for the curbside café, complying with applicable regulations and demonstrating that the curbside café shall not unreasonably interfere with: (1) adequate pedestrian or vehicular flow, (2) pedestrian and vehicular safety; or (3) the aesthetic quality of the surrounding area.

(d) Applications shall be processed on a first-in-time basis. If two or more applications are filed at the same time for a location on the same side of a block and both applications meet

the requirements of this Article for approval, the commissioner shall conduct a lottery to determine which application to provide to the alderman pursuant to section 10-28-1050(b).

(e) Any other pertinent information reasonably required by the commissioner.

10-28-1040 Insurance required.

Each applicant shall furnish a certificate of insurance evidencing commercial general liability insurance with limits of not less than $500,000.00 per occurrence, $1,000,000.00 in the aggregate combined single limit, for bodily injury, personal injury and property damage liability. The insurance shall provide for 30 days prior written notice to be given to the commissioner if coverage is substantially changed, canceled or non-renewed.

The city shall be named as an additional insured on a primary, noncontributory basis for any liability arising directly or indirectly from the operations of a curbside café; and the permittee shall indemnify, defend and hold the city harmless from any loss that results directly or indirectly from the permit issuance.

If alcoholic beverages will be served at the curbside café, the applicant shall provide proof of liquor liability (dramshop) insurance for the curbside café as required by section 4-60-040(c)(2) of this code.

Each permittee shall maintain the insurance coverage required under this section for the duration of the permit. The certificate of insurance shall be presented to the commissioner prior to the issuance of a permit. Failure of the permittee to maintain the insurance shall result in the revocation of the curbside café permit.

10-28-1050 Review of application.

(a) The commissioner shall send a copy of the application to commissioner of transportation. Within five business days of receipt of the application from the commissioner, the commissioner of transportation shall review the application to determine whether the location of the curbside café will unduly interfere with pedestrian or vehicular traffic or parking within the area. If the commissioner of transportation determines that the location of the curbside café will unduly interfere with either pedestrian or vehicular traffic or parking within the area, the commissioner shall deny the application pursuant to subsection (c).

(b) If the commissioner finds that the applicant meets the requirements of this Article and the regulations promulgated hereunder, the commissioner shall provide the application to the alderman of the affected ward, together with a recommendation for introduction of an ordinance approving the application. Such approval shall not be unreasonably withheld. Once an ordinance approving the application is effective, the commissioner shall issue the curbside café permit to the applicant.

(c) If the commissioner finds that the applicant fails to meet the requirements of this Article or the regulations promulgated hereunder, or if approval by ordinance is withheld, the commissioner shall deny the application. The commissioner shall notify the unsuccessful applicant in writing of the denial and the reasons therefor within ten business days after the denial.

10-28-1060 Compliance with plan and other components of application.

(a) Each curbside café shall comply in all respects with the specifications set out in the plan submitted to the commissioner, and with the other components of the application.

(b) In the event that the application, including the plan, becomes inaccurate or incomplete in any respect as a result of circumstances or events outside the control of the permittee, the permittee shall notify the commissioner within three business days of such circumstances or events.

(c) Before taking any action that would result in the application, including the plan, becoming inaccurate or incomplete in any respect, the permittee shall seek the prior approval of the commissioner.

(d) Upon being notified of an actual or contemplated change pursuant to this section, the commissioner shall review the change to determine if such change is insubstantial or substantial, using the same criteria as relevant to the commissioner's consideration of an initial application. If such change is insubstantial and if the application, as so changed, meets the criteria for an initial application, the commissioner shall approve the change. If such change is insubstantial and if the application, as so changed, does not meet the criteria for an initial application, the commissioner shall disapprove the change. If such change is substantial, a new permit application shall be required.

10-28-1070 Permit – Assignment or transfer prohibited.

No permittee shall assign or transfer a curbside café permit.

10-28-1080 Restrictions on issuance of a permit.

(a) Only one curbside café permit shall be issued for a location on the same side of a block.

(b) A curbside café is only permitted on a pedestrian retail street designated pursuant to section 17-3-0503-D that has less than 8 feet of sidewalk in front of the immobile retail food establishment.

(c) The permitted outdoor seating area of curbside café shall not exceed a maximum length of 25 feet, nor extend into the street beyond the parking lane.

(d) The permitted outdoor seating area of curbside café must be located by the curb immediately in front of the immobile retail food establishment.

(e) The permitted outdoor seating area of curbside café is prohibited in a bicycle lane or within 15 feet of an intersection, bus stop, loading zone, or fire hydrant.

(f) The location of the curbside café shall not unduly interfere with pedestrian or vehicular traffic or parking in the area.

(g) No curbside café permit shall be issued for any location within the central business district, as that term is defined in section 9-4-010.

10-28-1090 Operational conditions.

(a) Curbside cafés shall not operate before the hour of 8:00 a.m. or later than midnight.

(b) A permittee shall not permit any music, whether live or recorded, or other amplified sound to be played at the curbside café, other than through headphones.

(c) The permittee shall: (1) install and maintain a physical boundary separating the permitted outdoor seating area from the remainder of the traffic lanes; and construct the curbside café to make its floor height the same height as the sidewalk in order to avoid a tripping hazard. The construction, configuration and other characteristics of the boundary and construction, including landscaping, shall be set forth by regulation.

(d) The permitted outdoor seating area of the curbside cafés shall be for the exclusive use of the immobile retail food establishment stated on the application. Sharing or other joint use of a curbside café location by more than one retail food establishment shall not be permitted.

(e) Only the service of food and alcoholic beverages at curbside cafés are authorized by this Article.

10-28-1100 Alcoholic beverage service – Requirements.

If alcoholic beverages are served at the curbside café, the permitee must have a valid liquor license. Alcoholic beverages supplied by the customer or by any person other than the permittee will not be allowed at curbside cafés.

10-28-1110 Compliance with code and regulations required.

A permittee and his employees shall be subject to and comply with all applicable laws, regulations and other requirements and standards for retail food establishments and the sale of alcoholic beverages.

10-28-1120 Promulgation of regulations; force and effect.

The commissioner is authorized to promulgate regulations to carry out the purposes of this Article, including without limitation regulations governing:

(a) The location, arrangement and design of curbside cafés to ensure the flow of pedestrian and vehicular traffic, the safety of pedestrians and vehicular traffic, and the access to bus stops, loading zones and fire hydrants;

(b) The size, design and other specifications for tables and serving equipment to be used by a permittee, and the design of enclosures or partial enclosures;

(c) The types of food and beverages that may be served at curbside cafés;

(d) The time periods during which an application can be made for a curbside café permit;

(e) Landscaping and other aesthetic components of the curbside café; and

(f) Any other matter pertaining to this Article.

In promulgating the rules regarding the location, arrangement and design of any curbside café, the commissioner shall consult with the commissioner of transportation.

10-28-1130 Enforcement.

(a) The commissioner is authorized to take such action as necessary to enforce the provisions of this Article, including conducting on- site inspections of curbside cafés.

(b) Upon request by the commissioner, a permittee shall provide for inspection any document required by this Article, including the curbside café permit, the plan for the curbside café, and proof of insurance.

(c) Any curbside café for which a permit is required by this Article, and which has failed to obtain such permit, may be closed by the commissioner until such permit is procured. Upon being notified of closure, all curbside café activity must cease, and all obstructions in the public way, including boundaries, tables and chairs, must be removed.

(d) Any curbside café for which a permit is in effect under this Article may be temporarily closed by the commissioner, if the café has been issued notices of violation on three different days during the permit period, each of which pertains to a significant breach of public safety. Non-limiting examples include: (i) café encroachment on the public way beyond plan specifications, (ii) a missing or incomplete barrier, or (iii) signs, serving tray stands or other objects in the public way. Upon being subjected to a temporary closure, the permittee may provide to the commissioner evidence that the objectionable conditions have been fully remedied. Such temporary closure shall remain in effect until the commissioner is satisfied that the violations have been properly remedied and will not reoccur.

10-28-1140 Violation – Penalties.

(a) Any person who violates any of the provisions of this Article or regulations promulgated hereunder shall be subject to a fine of not less than $200.00 nor more than $500.00 for each offense and each day such a violation continues shall be deemed a separate and distinct offense.

(b) In addition to any other fine or penalty provided, and any person who knowingly interferes with or impedes the commissioner in the enforcement of this Article may be subject to incarceration for a term not to exceed six months.

(c) Any curbside café in operation without a valid permit or subject to section 10-28-1130(d) is subject to removal from the public way by the commissioner. The provisions of Section 10-28-010(i) of the code shall apply to the removal of any portion of a curbside café, from the public way, whether for unpermitted operation or for obstruction of public way; provided, however, that the amount of the fine for a violation shall be as set forth in this section.

10-28-1150 Violation – Permit revocation.

In addition to fines and other penalties as provided for herein, three or more violations of any provision of this Article or regulations promulgated hereunder within a permit period shall subject the permittee to revocation of the curbside café permit by the commissioner.

10-28-1160 Sunset.

This ordinance shall expire on December 31, 2016.

SECTION 2. Section 17-3-0207 of the Municipal Code of Chicago is hereby amended by adding the language underscored, as follows:

17-3-0207 Use Table and Standards.

USE GROUP	Zoning Districts						Use Standard	Parking Standard
Use Category	B1	B2	B3	C1	C2	C3		

	Specific Use Type								
P= permitted by-right S = special use approval required PD = planned development approval required - = Not allowed									

(Omitted text is unaffected by this ordinance)

AA. Eating and Drinking Establishments									
1.	Restaurant, Limited	P	P	P	P	P	P		§ 17-10-0207-M
2.	Restaurant, General	-	-	P	P	P	P		§ 17-10-0207-M
3.	Tavern	-	-	S	P	P	P		§ 17-10-0207-M
4.	Outdoor patio (if located on a rooftop)	-	-	S	S	S	S		§ 17-10-0207-M
5.	Outdoor patio (if located at grade level)	P	P	P	P	P	P		§ 17-10-0207-M
6.	Curbside café	P	P	P	P	P	-		§17-9-0131

SECTION 3. Section 17-4-0207 of the Municipal Code of Chicago is hereby amended by adding the language underscored, as follows:

17-4-0207 Use Table and Standards.

USE GROUP		Zoning Districts				Use Standard	Parking Standard
Use Category		DC	DX	DR	DS		
	Specific Use Type						
P= permitted by-right S = special use approval required PD = planned development approval required - = Not allowed							

(Omitted text is unaffected by this ordinance)

AA. Eating and Drinking Establishments (all, including Taverns)	P	P	-	P		§ 17-10-0208
1. Curbside café	-	-	-	-		

SECTION 4. Section 17-5-0207 of the Municipal Code of Chicago is hereby amended by adding the language underscored, as follows:

17-5-0207 Use Table and Standards.

USE GROUP	District	Use	Parking

Use Category		M1	M2	M3	Standard	Standard
	Specific Use Type					
P= permitted by-right S = special use approval required PD = planned development approval required - = Not allowed						

(Omitted text is unaffected by this ordinance)

Q. Eating and Drinking Establishments						
1.	Restaurant, Limited	P	P	P	Max GFA: 4,000 sq ft; no entertainment allowed	§ 17-10-0207-M
2.	Restaurant, General	P	P	P	Max GFA: 4,000 sq ft; no entertainment allowed	§ 17-10-0207-M
3.	Tavern	P	P	P	Max GFA: 4,000 sq ft; no entertainment allowed	§ 17-10-0207-M
4.	Curbside café	-	-	-		

SECTION 5. Section 17-6-0403-F of the Municipal Code of Chicago is hereby amended by adding the language underscored, as follows:

17-6-0403-F Use Table and Standards.

USE GROUP		PMD (Planned Manufacturing District)																		Use Standard
Use Category		No. 1		No. 2		No. 3	No. 4		No. 5	No. 6	No. 7		No. 8		No. 9	No. 10	No. 11		No. 12	No. 13	No. 14	No. 15	
	Specific Use Type	A	B	A	B		A	B			A	B	A	B			A	B					
P = permitted by right S = special use approval req'd PD = planned development approval req'd - = not allowed																							

(Omitted text is unaffected by this ordinance)

Q. Eating and Drinking Establishments

1.	Restaurant, Limited	-	P	P	P	P	P	P	P	P	P	P	P	S	P	P	P	P	P	P	P	P	Max GFA: 4,000 sq ft; no entertainment allowed. No GFA limit in B subdistricts, except PMD 4.
2.	Restaurant, General	-	P	P	P	P	P	P	P	P	P	P	P	S	P	P	P	P	P	P	P	-	Max GFA: 4,000 sq ft; no entertainment allowed. No GFA limit in B subdistricts, except PMD 4.
3.	Tavern	-	P	P	P	P	P	P	P	P	P	P	P	S	S	P	P	P	P	P	P	-	-	Max GFA: 4,000 sq ft; no entertainment allowed. No GFA limit in B subdistricts, except PMD 4.
4.	Curbside café	-	-	-	-	-	-	-	-	-	-	-	-	-	-	-	-	-	-	-	-	-	-	

SECTION 6. Section 17-9-0100 of the Municipal Code of Chicago is hereby amended by adding a new section 17-9-0131, as follows:

17-9-0100 Use standards.

(Omitted text is unaffected by this ordinance)

17-9-0131 Curbside cafés. Curbside cafés shall comply with the following standards:

1. Curbside cafés are only permitted on a Pedestrian Retail street that has less than 8 feet of sidewalk in front of an immobile retail food establishment, as that term is defined in section 10-28-1010.

2. Only one curbside café is permitted on the same side of a block.

3. The outside seating area of a curbside café:
   (a) cannot not exceed a maximum of 15 feet in length;
   (b) must be located by the curb immediately in front of the immobile retail food establishment; and
   (c) cannot be located in a bicycle lane or within 15 feet of an intersection, a bus stop, loading zone, or fire hydrant.

SECTION 7. Chapter 17-17 of the Municipal Code of Chicago is hereby amended by adding a new section 17-17-0242.5, as follows:

(Omitted text is unaffected by this ordinance)

17-17-0241 Corner Lot. A lot situated at the intersection of two streets, the interior angle of such intersection not exceeding 135 degrees.

17-17-0241.5 Curbside café. "Curbside café" means that portion of an immobile retail food establishment, as that term is defined in section 10-28-1010, operating, pursuant to a curbside café permit, in a section of the traffic lane closest to the curb that is normally used for parking.

17-17-0242 Curb Level. The level of the established curb that is adjacent to the front property line of the subject lot, measured at the center of such front property line. When no curb elevation has been established, the mean elevation of the finished lot grade immediately adjacent to a building is considered the "curb level".

(Omitted text is unaffected by this ordinance)

SECTION 8. This ordinance takes effect on January 1, 2016.

Thomas M. Tunney
Alderman, 44th Ward

City of Chicago

O2015-5405

Office of the City Clerk

Document Tracking Sheet

Meeting Date: 7/29/2015

Sponsor(s): Tunney (44)
Beale (9)
Reilly (42)
Moreno (1)
Sawyer (6)
Waguespack (32)
Moore (17)
Curtis (18)
Munoz (22)
Napolitano (41)
Mitchell (7)
Brookins (21)
Sadlowski Garza (10)
Hairston (5)
Mitts (37)
Sposato (38)
Cardenas (12)
Solis (25)
Maldonado (26)
Pawar (47)
Laurino (39)
Arena (45)
Smith (43)
Burnett (27)
Moore (49)
Thompson (11)
Villegas (36)
Foulkes (16)
Lopez (15)
Cappleman (46)
Dowell (3)
Zalewski (23)
Ramirez-Rosa (35)
Ervin (28)
Scott, Jr. (24)

Type: Ordinance

Title: Amendment of Municipal Code Chapter 11-12 by adding new Section 11-12-020 concerning repaving of Streets

Committee(s) Assignment: Committee on Transportation and Public Way

ORDINANCE

BE IT ORDAINED BY THE CITY COUNCIL OF THE CITY OF CHICAGO:

SECTION 1. Chapter 11-12 of the Municipal Code of Chicago is hereby amended by adding a new section 11-12-020, as follows:

11-12-020 Repaving of streets. ~~**Reserved.**~~

(a) When any project administered or performed by the department includes the digging or opening up of a street for the extension, installation, repair or relocation of water pipes as part of that project, the entire street from curb to curb and intersection to intersection shall be repaved.

(b) Every contract, purchase order or other agreement award or let by the city that includes the digging or opening up of a street for the extension, installation, repair or relocation of water pipes as part of the project, shall include a provision that the scope of the project includes the repaving of the entire street from curb to curb and intersection to intersection.

(c) For purposes of this section, the following definitions apply:

(1) "Intersection" has the meaning ascribed to that term in section 9-4-010; and

(2) "Street" means the entire width between the boundary lines of every way publicly maintained when any part thereof is open to the use of the public for purposes of vehicular traffic.

SECTION 2. This ordinance takes effect upon passage and publication.

Thomas M. Tunney
Alderman, 44th Ward

~~Anthony Beale~~
~~Alderman, 9th Ward~~

Joe Moreno
Alderman, 1st Ward

Roderick Sawyer
Alderman, 6th Ward

Scott Waguespack
Alderman, 32nd Ward

City of Chicago

O2015-5409

Office of the City Clerk

Document Tracking Sheet

Meeting Date:	7/29/2015
Sponsor(s):	Ervin (28)
Type:	Ordinance
Title:	Approval of plat of ARC 2013 Resubdivision
Committee(s) Assignment:	Committee on Transportation and Public Way

SUBDIVISION ORDINANCE

Be it Ordained by the City Council of the City of Chicago:

SECTION 1. Chicago Department of Transportation, the Commissioner or any of her designees, are hereby authorized and directed to approve a proposed ARC 2013 Resubivision being a resubdivision of certain lots owned by the Illinois Medical District Commission in the block bounded by W. Harrison Street, S. Leavitt Street, S. Oakley Avenue and W. Woodbine Place, and legally described in the attached plat (Exhibit A, CDOT File: 18-28-13-3634) which, for greater certainty, is hereby made a part of this ordinance.

SECTION 2. The subdivision herein provided for is made upon the express condition that within one hundred eighty (180) days after the passage of this ordinance, the applicant shall file or cause to be filed for record in the Office of the Recorder of Deeds of Cook County, Illinois a certified copy of this ordinance, together with the full sized corresponding Plat approved by the Department of Transportation / Superintendent of Maps


SECTION 3. This ordinance and exhibit subdivision plat shall take effect and be in force from and after its recording.

Honorable Jason C. Ervin
Alderman, 28th Ward

EXHIBIT "A"

ARC 2013 RESUBDIVISION

BEING A RESUBDIVISION IN THE WEST HALF OF THE SOUTHWEST QUARTER OF SECTION 18, TOWNSHIP 39 NORTH, RANGE 14, EAST OF THE THIRD PRINCIPAL MERIDIAN, IN COOK COUNTY, ILLINOIS

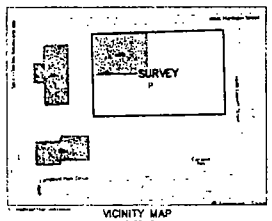

AFTER RECORDING SEND TAX BILLS.

PINS	AFFECTS LOT
17 18 301-002	1
17 18-301-003	1
17 18-301 004	1
17 18-301-005	1
17 18-301 006	1
17 18-301-007	1
17-18-301-008	1
17-18-301-008	1
17-18-301-010	1
17-18-301-011	1
17-18-301-012	1
17 18-301-015	1 & 2
17-18-301-016	1 & 2
17-18-301-017	1 & 2
17 18-301-018	1 & 2
17-18-301-020	1 & 2
17 18 301 021	1
17 18 301-022	1
17 18-301-023	1
17 18-301-027	1

OWNER CERTIFICATE
STATE OF ILLINOIS)
COUNTY OF COOK)SS

_____ DOES HEREBY CERTIFY THAT IT IS THE OWNER OF THE PROPERTY DESCRIBED HEREON AND THAT IT HAS CAUSED THE SAID PROPERTY TO BE SURVEYED AND SUBDIVIDED AS SHOWN HEREON

DATED _____ A.D 20_


By

STATE OF ILLINOIS)
COUNTY OF COOK)SS

I _____, A NOTARY PUBLIC IN AND FOR THE COUNTY IN THE STATE AFORESAID DO HEREBY CERTIFY THAT _____ IS PERSONALLY KNOWN TO ME TO BE THE SAME PERSON WHOSE NAME IS SUBSCRIBED TO THE FOREGOING INSTRUMENT APPEARED BEFORE ME THIS DAY IN PERSON AND ACKNOWLEDGED THAT HE SIGNED AND DELIVERED THE SAME INSTRUMENT AS HIS OWN FREE AND VOLUNTARY ACT, AS OWNER OF THE PROPERTY, FOR THE USES AND PURPOSES THEREIN SET FORTH. GIVEN UNDER MY HAND AND NOTARIAL SEAL THIS ____ DAY OF _____ A.D 20__

_____
NOTARY PUBLIC

PLAT PREPARED FOR
REYES KURSON, LTD
9100 PLAINFIELD ROAD
BROOKFIELD IL 60513

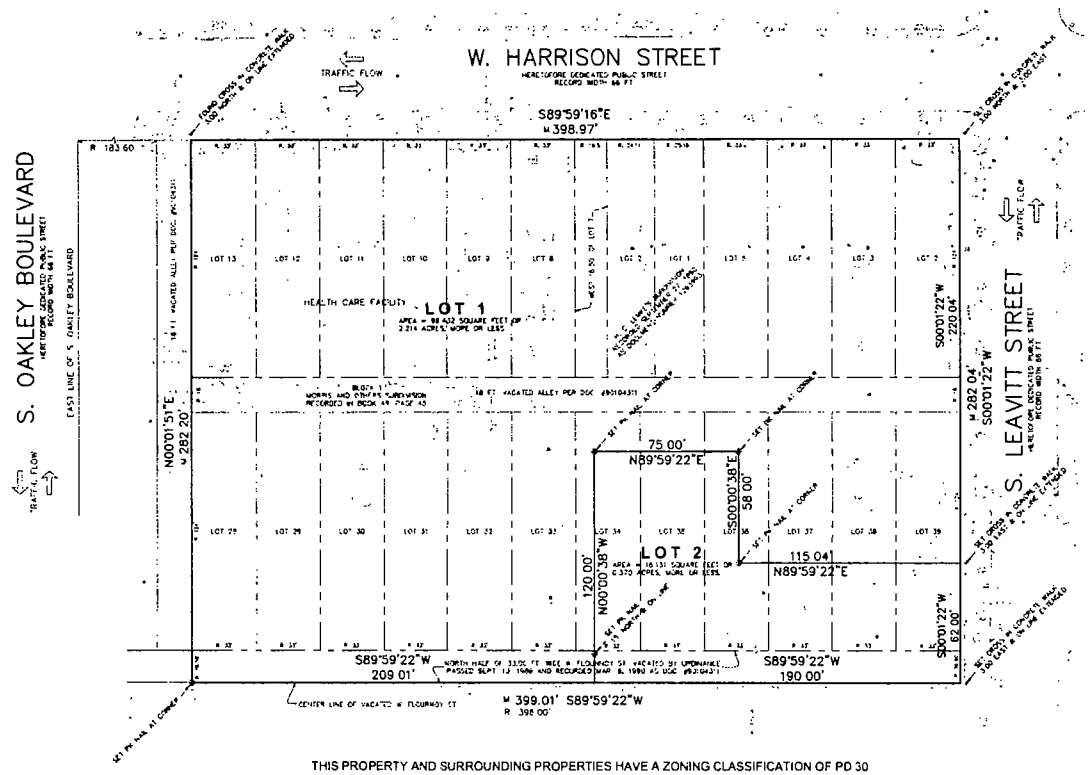

THIS PROPERTY AND SURROUNDING PROPERTIES HAVE A ZONING CLASSIFICATION OF PD 30

Legend

Storm MH	Electric Light Pole with Traffic Signal
Storm CB	Electric Traffic Control Box
Storm Inlet	Electric Traffic Vault
Storm Inlet	Electric Ground Light
San MH	Electric Mounted Wall Light
San Storm Combo MH	Gas Buffalo Box
San Clean Out	Gas Hand Hole
Water Valve Vault	Gas Meter
Water MH	Gas Valve
Water Buffalo Box	Gas MH
Water Hand Hole	Gas Vault
Water Meter	Cable T.V Pedestal
Water Fire Hydrant	Tree – Deciduous
Telephone MH	Tree – Evergreen
Telephone Vault	Parking Meter
Telephone Pedestal	Parking Pay Box
Public Telephone	Sign Post
Combination Pedestal	Mail Box
Utility Pole	Bumper Post
Guy Anchor	Bike Rack
Electric Manhole	Soil Boring
Electric MH	Unclassified Manhole
Electric Vault	Auto Sprinkler
Electric Hand Hole	Hose Connection
Electric Pad	Fire Alarm
Electric Meter	Flag Pole
Electric Pedestal	Monitoring Well
Electric Light Pole	BUILDING HATCH
Electric Traffic Signal	CONCRETE HATCH

UNDERLYING LOT LINES
AERIAL IMPES

GRAPHIC SCALE

SURVEYORS CERTIFICATE
STATE OF ILLINOIS)
COUNTY OF COOK)SS

I Robert G Biedermann A PROFESSIONAL ILLINOIS LAND SURVEYOR, DO HEREBY CERTIFY THAT I HAVE SURVEYED AND SUBDIVIDED

LOTS 2, 3, 4 AND 5 AND THE WEST 16.50 FEET OF LOT 7 AND LOTS 8 TO 13, ALL INCLUSIVE, AND LOTS 28 TO 39, ALL INCLUSIVE, IN BLOCK 1 OF MORRIS AND OTHERS SUBDIVISION OF THE WEST HALF OF THE SOUTHWEST QUARTER OF SECTION 18, TOWNSHIP 39 NORTH RANGE 14, EAST OF THE THIRD PRINCIPAL MERIDIAN, RECORDED IN BOOK 49 PAGE 45, TOGETHER WITH THE 18 FOOT EAST WEST ALLEY VACATED PER DOCUMENT NUMBER 90104311 WHICH LIES NORTH OF SAID LOTS 28 TO 39 ALL INCLUSIVE, TOGETHER WITH THE NORTH HALF OF WEST FLOURNOY STREET VACATED PER DOCUMENT NUMBER 90104311 WHICH LIES SOUTH OF SAID LOTS 28 TO 39, ALL INCLUSIVE, IN COOK COUNTY, ILLINOIS

ALSO,

LOTS 2 AND 3 IN H. C. LEMAT'S SUBDIVISION OF LOT 6 AND LOT 7 (EXCEPT THE WEST 16 ½ FEET THEREOF) OF BLOCK 1 IN MORRIS AND OTHERS SUBDIVISION OF THE WEST HALF OF THE SOUTHWEST QUARTER OF SECTION 18 TOWNSHIP 39 NORTH, RANGE 14, EAST OF THE THIRD PRINCIPAL MERIDIAN, RECORDED SEPTEMBER 27 1870 AS DOCUMENT NUMBER 1293993, IN COOK COUNTY, ILLINOIS, IN THE MANNER REPRESENTED ON THE PLAT HEREON DRAWN

CONTAINING 112,563 SQUARE FEET OR 2.584 ACRES, MORE OR LESS.

I FURTHER CERTIFY THAT THE PROPERTY DESCRIBED HEREON IS LOCATED WITHIN THE CORPORATE LIMITS OF THE CITY OF CHICAGO, COOK COUNTY, ILLINOIS

I FURTHER CERTIFY THAT ALL OF THE PROPERTY APPEARS IN "OTHER AREAS" ZONE X, ON THE FLOOD INSURANCE RATE MAP COOK COUNTY ILLINOIS, AND INCORPORATED AREAS COMMUNITY PANEL NO 17031C0506J EFFECTIVE DATE OF AUGUST 19 2008

DIMENSIONS ARE SHOWN IN FEET AND DECIMAL PARTS THEREOF AND ARE CORRECTED TO A TEMPERATURE OF 62° FAHRENHEIT

FIELD MEASUREMENTS COMPLETED ON MAY 30 2014

SIGNED ON June 16, 2014

BY _____

PROFESSIONAL ILLINOIS LAND SURVEYOR NO 2852
MY LICENSE EXPIRES NOVEMBER 30, 2014
THIS PROFESSIONAL SERVICE CONFORMS TO THE CURRENT ILLINOIS MINIMUM STANDARDS FOR A BOUNDARY SURVEY

CDOT #18-28-13-3634

REVISED JUNE 16 2014 [SUBDIVISION NAME] PER ORDER #2014-19452
REVISED APRIL 3 2014 PER ORDER #2014-17080 [RLT]

GREMLEY & BIEDERMANN
PLS Corporation

DRAWING	SCALE	SHEET
2013-17763-001	1" = 30'	1 of 1

July 2, 2015

City of Chicago

O2015-5718

Office of the City Clerk

Document Tracking Sheet

Meeting Date:	7/29/2015
Sponsor(s):	Moreno (1)
Type:	Ordinance
Title:	Sidewalk cafe(s) for Pint
Committee(s) Assignment:	Committee on Transportation and Public Way

ORDINANCE
PINT
Acct. No. 250735 - 2
Permit No. 1119662

Be It Ordained by the City Council of the City of Chicago:

Permission and authority are hereby given and granted to PINT upon the terms and subject to the conditions of this ordinance, to maintain and use a portion of the public right of way for a sidewalk cafe adjacent to its premises located at 1547-49 N. Milwaukee Ave.. Said sidewalk cafe area #1 shall be fifty (50) feet in length and five (5) feet in width for a total of two hundred fifty (250) square feet and shall allow six (6) feet of clear space from the face of the curb/building line along N. Milwaukee Avenue. The compensation for said space and the days and hours of operation for the sidewalk cafe shall be as follows:

Monday through Friday 11:00 a.m. to 12:00 midnight Saturday and Sunday 8:00 a.m. to 12:00 midnight
Compensation: $600.00
SEATING CAPACITY: 32

Sidewalk Cafe Permit and approved plan must be posted at all times.

This grant of privilege #1119662 for a sidewalk cafe shall be subject to the provisions of Section 10-28-800 though 10-28-885 of the Municipal Code of Chicago and the directions of the Commissioner of Department of Business Affairs and Consumer Protection, the Commissioner of Streets and Sanitation, and the Commissioner of Transportation.

The permit holder agrees to hold the City of Chicago harmless for any damage, relocation or replacement costs associated with damage, relocation or removal of private property caused by the City performing work in the public way.

Authority for the above named privilege is herein given and granted from and after March 1, 2015 through and including December 1, 2015.

Alderman _____

Proco Joe Moreno 1st Ward

Department of Business Affairs and Consumer Protection
Small Business Center - Public Way Use Unit
City Hall - 121 N. LaSalle Street, Room 800 • Chicago, IL 60602
312-74-GOBIZ / 312-744-6249 • (312) 744-1944 (TTY)
http //www.cityofchicago org/bacp

07/29/2015

Alderman **Proco Joe Moreno**
Ward # **01**
City of Chicago
City Hall, Room **300**
121 North LaSalle Street
Chicago, Illinois 60602

Re: An ordinance to use and maintain a portion of the public right-of-way for **one (1) sidewalk cafe(s)** for **PINT**, adjacent to the premises known as **1547-49 N. Milwaukee Ave.**.

Dear Alderman **Proco Joe Moreno**:

The applicant referenced above has requested the use of the public right-of-way for a **sidewalk cafe(s)**. An ordinance has been prepared by the Department of Business Affairs and Consumer Protection – Small Business Center - Public Way Use Unit for presentation to the City Council. Because this request was made for properties located in your ward, as approved by you as per the attached, I respectfully request that you introduce the attached ordinance at the next City Council meeting.

If you have any questions regarding this ordinance, please contact Anthony Bertuca at (312) 744-5506.

Department of Business Affairs and Consumer Protection

City of Chicago

O2015-5719

Office of the City Clerk

Document Tracking Sheet

Meeting Date:	7/29/2015
Sponsor(s):	Hopkins (2)
Type:	Ordinance
Title:	Sidewalk cafe(s) for Blue Agave
Committee(s) Assignment:	Committee on Transportation and Public Way

ORDINANCE
BLUE AGAVE
Acct. No. 64043 - 1
Permit No. 1119440

Be It Ordained by the City Council of the City of Chicago:

Permission and authority are hereby given and granted to BLUE AGAVE upon the terms and subject to the conditions of this ordinance, to maintain and use a portion of the public right of way for a sidewalk cafe adjacent to its premises located at 1050 N. State St.. Said sidewalk cafe area #1 shall be eighty-eight (88) feet in length and ten (10) feet in width for a total of eight hundred eighty (880) square feet and shall allow six (6) feet of clear space from the face of the curb/building line along W. Maple Street. The compensation for said space and the days and hours of operation for the sidewalk cafe shall be as follows:

Monday through Sunday 11:30 a.m.to 11:00 p.m.
Compensation: $2,024.00
SEATING CAPACITY: 70

Sidewalk Cafe Permit and approved plan must be posted at all times.

This grant of privilege #1119440 for a sidewalk cafe shall be subject to the provisions of Section 10-28-800 though 10-28-885 of the Municipal Code of Chicago and the directions of the Commissioner of Department of Business Affairs and Consumer Protection, the Commissioner of Streets and Sanitation, and the Commissioner of Transportation.

The permit holder agrees to hold the City of Chicago harmless for any damage, relocation or replacement costs associated with damage, relocation or removal of private property caused by the City performing work in the public way.

Authority for the above named privilege is herein given and granted from and after March 1, 2015 through and including December 1, 2015.

Alderman _____

Brian Hopkins 2nd Ward

Department of Business Affairs and Consumer Protection
Small Business Center - Public Way Use Unit
City Hall - 121 N. LaSalle Street, Room 800 • Chicago, IL 60602
312-74-GOBIZ / 312-744-6249 • (312) 744-1944 (TTY)
http://www.cityofchicago.org/bacp

07/29/2015

Alderman **Brian Hopkins**
Ward # **02**
City of Chicago
City Hall, Room **200**
121 North LaSalle Street
Chicago, Illinois 60602

Re: An ordinance to use and maintain a portion of the public right-of-way for **one (1) sidewalk cafe(s)** for **BLUE AGAVE**, adjacent to the premises known as **1050 N. State St.**.

Dear Alderman **Brian Hopkins**:

The applicant referenced above has requested the use of the public right-of-way for a **sidewalk cafe(s)**. An ordinance has been prepared by the Department of Business Affairs and Consumer Protection – Small Business Center - Public Way Use Unit for presentation to the City Council. Because this request was made for properties located in your ward, as approved by you as per the attached, I respectfully request that you introduce the attached ordinance at the next City Council meeting.

If you have any questions regarding this ordinance, please contact Anthony Bertuca at (312) 744-5506.

Department of Business Affairs and Consumer Protection

City of Chicago

O2015-5723

Office of the City Clerk

Document Tracking Sheet

Meeting Date:	7/29/2015
Sponsor(s):	Burns (4)
Type:	Ordinance
Title:	Sidewalk cafe(s) for Au Bon Pain
Committee(s) Assignment:	Committee on Transportation and Public Way

ORDINANCE
AU BON PAIN
Acct. No. 8970 - 139
Permit No. 1119152

Be It Ordained by the City Council of the City of Chicago:

Permission and authority are hereby given and granted to AU BON PAIN upon the terms and subject to the conditions of this ordinance, to maintain and use a portion of the public right of way for a sidewalk cafe adjacent to its premises located at 829 S. Wabash Ave.. Said sidewalk cafe area #1 shall be forty point one seven (40.17) feet in length and nine point zero eight (9.08) feet in width for a total of three hundred sixty-four point seven four (364.74) square feet and shall allow six (6) feet of clear space from the face of the curb/building line along South Wabash Avenue. The compensation for said space and the days and hours of operation for the sidewalk cafe shall be as follows:

Monday through Saturday 8:00 a.m. to 7:00 p.m.
Compensation: $656.54
SEATING CAPACITY: 20

Sidewalk Cafe Permit and approved plan must be posted at all times.

This grant of privilege #1119152 for a sidewalk cafe shall be subject to the provisions of Section 10-28-800 though 10-28-885 of the Municipal Code of Chicago and the directions of the Commissioner of Department of Business Affairs and Consumer Protection, the Commissioner of Streets and Sanitation, and the Commissioner of Transportation.

The permit holder agrees to hold the City of Chicago harmless for any damage, relocation or replacement costs associated with damage, relocation or removal of private property caused by the City performing work in the public way.

Authority for the above named privilege is herein given and granted from and after March 1, 2015 through and including December 1, 2015.

Alderman _____

William D. Burns 4th Ward

Department of Business Affairs and Consumer Protection
Small Business Center - Public Way Use Unit
City Hall - 121 N LaSalle Street, Room 800 • Chicago, IL 60602
312-74-GOBIZ / 312-744-6249 • (312) 744-1944 (TTY)
http //www.cityofchicago.org/bacp

2nd ATTEMPT AT INTRODUCTION

07/29/2015

Alderman **William D. Burns**
Ward # **04**
City of Chicago
City Hall, Room **305**
121 North LaSalle Street
Chicago, Illinois 60602

Re: An ordinance to use and maintain a portion of the public right-of-way for **one (1) sidewalk cafe(s)** for **AU BON PAIN**, adjacent to the premises known as **829 S. Wabash Ave.**.

Dear Alderman **William D. Burns**:

The applicant referenced above has requested the use of the public right-of-way for a **sidewalk cafe(s)**. An ordinance has been prepared by the Department of Business Affairs and Consumer Protection – Small Business Center - Public Way Use Unit for presentation to the City Council. Because this request was made for properties located in your ward, as approved by you as per the attached, I respectfully request that you introduce the attached ordinance at the next City Council meeting.

If you have any questions regarding this ordinance, please contact Anthony Bertuca at (312) 744-5506.

Department of Business Affairs and Consumer Protection

City of Chicago

O2015-5728

Office of the City Clerk

Document Tracking Sheet

Meeting Date:	7/29/2015
Sponsor(s):	Burns (4)
Type:	Ordinance
Title:	Sidewalk cafe(s) for Bonnie Sante Health Foods, Inc.
Committee(s) Assignment:	Committee on Transportation and Public Way

ORDINANCE
BONNE SANTE HEALTH FOODS INC.
Acct. No. 85998 - 2
Permit No. 1119074

Be It Ordained by the City Council of the City of Chicago:

Permission and authority are hereby given and granted to BONNE SANTE HEALTH FOODS INC. upon the terms and subject to the conditions of this ordinance, to maintain and use a portion of the public right of way for a sidewalk cafe adjacent to its premises located at 1512 E. 53rd St.. Said sidewalk cafe area #1 shall be twenty-three (23) feet in length and six (6) feet in width for a total of one hundred thirty-eight (138) square feet and shall allow six (6) feet of clear space from the face of the curb/building line along E. 53rd Street. The compensation for said space and the days and hours of operation for the sidewalk cafe shall be as follows:


Monday thorugh Saturday 9:30 a.m. to 9:00 p.m.
Sunday 11:00 a.m. to 8:00 p.m.
Compensation: $600.00
SEATING CAPACITY: 15

Sidewalk Cafe Permit and approved plan must be posted at all times.

This grant of privilege #1119074 for a sidewalk cafe shall be subject to the provisions of Section 10-28-800 though 10-28-885 of the Municipal Code of Chicago and the directions of the Commissioner of Department of Business Affairs and Consumer Protection, the Commissioner of Streets and Sanitation, and the Commissioner of Transportation.

The permit holder agrees to hold the City of Chicago harmless for any damage, relocation or replacement costs associated with damage, relocation or removal of private property caused by the City performing work in the public way.

Authority for the above named privilege is herein given and granted from and after March 1, 2015 through and including December 1, 2015.

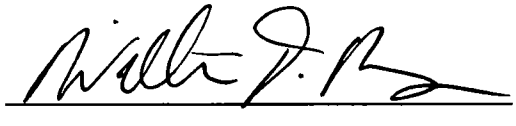Alderman 

William D. Burns 4th Ward

Department of Business Affairs and Consumer Protection
Small Business Center - Public Way Use Unit
City Hall - 121 N LaSalle Street, Room 800 • Chicago, IL 60602
312-74-GOBIZ / 312-744-6249 • (312) 744-1944 (TTY)
http://www.cityofchicago.org/bacp

2nd ATTEMPT AT INTRODUCTION

07/29/2015

Alderman **William D. Burns**
Ward # **04**
City of Chicago
City Hall, Room **305**
121 North LaSalle Street
Chicago, Illinois 60602

Re: An ordinance to use and maintain a portion of the public right-of-way for **one (1) sidewalk cafe(s)** for **BONNE SANTE HEALTH FOODS INC.**, adjacent to the premises known as **1512 E. 53rd St.**.

Dear Alderman **William D. Burns**:

The applicant referenced above has requested the use of the public right-of-way for a **sidewalk cafe(s)**. An ordinance has been prepared by the Department of Business Affairs and Consumer Protection – Small Business Center - Public Way Use Unit for presentation to the City Council. Because this request was made for properties located in your ward, as approved by you as per the attached, I respectfully request that you introduce the attached ordinance at the next City Council meeting.

If you have any questions regarding this ordinance, please contact Anthony Bertuca at (312) 744-5506.

Department of Business Affairs and Consumer Protection

City of Chicago

O2015-5734

Office of the City Clerk

Document Tracking Sheet

Meeting Date:	7/29/2015
Sponsor(s):	Burns (4)
Type:	Ordinance
Title:	Sidewalk cafe(s) for Fruve Xpress Juicery
Committee(s) Assignment:	Committee on Transportation and Public Way

ORDINANCE
FRUVE XPRESS JUICERY
Acct. No. 391158 - 1
Permit No. 1119252

Be It Ordained by the City Council of the City of Chicago:

Permission and authority are hereby given and granted to FRUVE XPRESS JUICERY upon the terms and subject to the conditions of this ordinance, to maintain and use a portion of the public right of way for a sidewalk cafe adjacent to its premises located at 1130 S. Wabash Ave.. Said sidewalk cafe area #1 shall be thirty point three three (30.33) feet in length and seven point six seven (7.67) feet in width for a total of two hundred thirty-two point six three (232.63) square feet and shall allow six (6) feet of clear space from the face of the curb/building line along South Wabash Avenue. The compensation for said space and the days and hours of operation for the sidewalk cafe shall be as follows:

Monday through Sunday 8:00 am to 12:00 midnight
Compensation: $600.00
SEATING CAPACITY: 14

Sidewalk Cafe Permit and approved plan must be posted at all times.

This grant of privilege #1119252 for a sidewalk cafe shall be subject to the provisions of Section 10-28-800 though 10-28-885 of the Municipal Code of Chicago and the directions of the Commissioner of Department of Business Affairs and Consumer Protection, the Commissioner of Streets and Sanitation, and the Commissioner of Transportation.

The permit holder agrees to hold the City of Chicago harmless for any damage, relocation or replacement costs associated with damage, relocation or removal of private property caused by the City performing work in the public way.

Authority for the above named privilege is herein given and granted from and after March 1, 2015 through and including December 1, 2015.

Alderman _____

William D. Burns 4th Ward

Department of Business Affairs and Consumer Protection
Small Business Center - Public Way Use Unit
City Hall - 121 N LaSalle Street, Room 800 • Chicago, IL 60602
312-74-GOBIZ / 312-744-6249 • (312) 744-1944 (TTY)
http //www.cityofchicago org/bacp

2nd ATTEMPT AT INTRODUCTION

07/29/2015

Alderman **William D. Burns**
Ward # **04**
City of Chicago
City Hall, Room **305**
121 North LaSalle Street
Chicago, Illinois 60602

Re: An ordinance to use and maintain a portion of the public right-of-way for **one (1) sidewalk cafe(s)** for **FRUVE XPRESS JUICERY**, adjacent to the premises known as **1130 S. Wabash Ave.**.

Dear Alderman **William D. Burns**:

The applicant referenced above has requested the use of the public right-of-way for a **sidewalk cafe(s)**. An ordinance has been prepared by the Department of Business Affairs and Consumer Protection – Small Business Center - Public Way Use Unit for presentation to the City Council. Because this request was made for properties located in your ward, as approved by you as per the attached, I respectfully request that you introduce the attached ordinance at the next City Council meeting.

If you have any questions regarding this ordinance, please contact Anthony Bertuca at (312) 744-5506.

Department of Business Affairs and Consumer Protection

City of Chicago

O2015-5762

Office of the City Clerk

Document Tracking Sheet

Meeting Date:	7/29/2015
Sponsor(s):	Maldonado (26)
Type:	Ordinance
Title:	Sidewalk cafe(s) for Dark Matter Coffee
Committee(s) Assignment:	Committee on Transportation and Public Way

ORDINANCE
DARK MATTER COFFEE
Acct. No. 385711 - 1
Permit No. 1119657

Be It Ordained by the City Council of the City of Chicago:

Permission and authority are hereby given and granted to DARK MATTER COFFEE upon the terms and subject to the conditions of this ordinance, to maintain and use a portion of the public right of way for a sidewalk cafe adjacent to its premises located at 736-738 N. Western Ave.. Said sidewalk cafe area #1 shall be twenty-one (21) feet in length and eight (8) feet in width, area #2 shall be five (5) feet in length and eight (8) feet in width for a total of two hundred eight (208) square feet and shall allow six (6) feet of clear space from the face of the curb/building line along North Western Avenue. The compensation for said space and the days and hours of operation for the sidewalk cafe shall be as follows:

Monday through Friday 8:00 a.m. to 6:00 p.m. Saturday and Sunday 8:00 a.m. to 3:00 p.m.
Compensation: $600.00
SEATING CAPACITY: 12

Sidewalk Cafe Permit and approved plan must be posted at all times.

This grant of privilege #1119657 for a sidewalk cafe shall be subject to the provisions of Section 10-28-800 though 10-28-885 of the Municipal Code of Chicago and the directions of the Commissioner of Department of Business Affairs and Consumer Protection, the Commissioner of Streets and Sanitation, and the Commissioner of Transportation.

The permit holder agrees to hold the City of Chicago harmless for any damage, relocation or replacement costs associated with damage, relocation or removal of private property caused by the City performing work in the public way.

Authority for the above named privilege is herein given and granted from and after March 1, 2015 through and including December 1, 2015.

Alderman _____

Roberto Maldonado 26th Ward

Department of Business Affairs and Consumer Protection
Small Business Center - Public Way Use Unit
City Hall - 121 N. LaSalle Street, Room 800 • Chicago, IL 60602
312-74-GOBIZ / 312-744-6249 • (312) 744-1944 (TTY)
http //www.cityofchicago.org/bacp

07/29/2015

Alderman **Roberto Maldonado**
Ward # **26**
City of Chicago
City Hall, Room **300**
121 North LaSalle Street
Chicago, Illinois 60602

Re: An ordinance to use and maintain a portion of the public right-of-way for **two (2) sidewalk cafe(s)** for **DARK MATTER COFFEE**, adjacent to the premises known as **736-738 N. Western Ave.**.

Dear Alderman **Roberto Maldonado**:

The applicant referenced above has requested the use of the public right-of-way for a **sidewalk cafe(s)**. An ordinance has been prepared by the Department of Business Affairs and Consumer Protection – Small Business Center - Public Way Use Unit for presentation to the City Council. Because this request was made for properties located in your ward, as approved by you as per the attached, I respectfully request that you introduce the attached ordinance at the next City Council meeting.

If you have any questions regarding this ordinance, please contact Anthony Bertuca at (312) 744-5506.

Department of Business Affairs and Consumer Protection

City of Chicago

O2015-5764

Office of the City Clerk

Document Tracking Sheet

Meeting Date:	7/29/2015
Sponsor(s):	Maldonado (26)
Type:	Ordinance
Title:	Sidewalk cafe(s) for Janina's Deli
Committee(s) Assignment:	Committee on Transportation and Public Way

ORDINANCE
JANINA'S DELI
Acct. No. 207577 - 1
Permit No. 1119822

Be It Ordained by the City Council of the City of Chicago:

Permission and authority are hereby given and granted to JANINA'S DELI upon the terms and subject to the conditions of this ordinance, to maintain and use a portion of the public right of way for a sidewalk cafe adjacent to its premises located at 1012 N. Western Ave.. Said sidewalk cafe area #1 shall be fourteen point five (14.5) feet in length and eight point five (8.5) feet in width for a total of one hundred twenty-three point two five (123.25) square feet and shall allow six (6) feet of clear space from the face of the curb/building line along North Western Avenue. The compensation for said space and the days and hours of operation for the sidewalk cafe shall be as follows:

Monday through Sunday 11:00 a.m. to 10:00 p.m.
Compensation: $600.00
SEATING CAPACITY: 16

Sidewalk Cafe Permit and approved plan must be posted at all times.

This grant of privilege #1119822 for a sidewalk cafe shall be subject to the provisions of Section 10-28-800 though 10-28-885 of the Municipal Code of Chicago and the directions of the Commissioner of Department of Business Affairs and Consumer Protection, the Commissioner of Streets and Sanitation, and the Commissioner of Transportation.

The permit holder agrees to hold the City of Chicago harmless for any damage, relocation or replacement costs associated with damage, relocation or removal of private property caused by the City performing work in the public way.

Authority for the above named privilege is herein given and granted from and after March 1, 2015 through and including December 1, 2015.

Alderman _____

Roberto Maldonado 26th Ward

Department of Business Affairs and Consumer Protection
Small Business Center - Public Way Use Unit
City Hall - 121 N. LaSalle Street, Room 800 • Chicago, IL 60602
312-74-GOBIZ / 312-744-6249 • (312) 744-1944 (TTY)
http://www.cityofchicago.org/bacp

07/29/2015

Alderman **Roberto Maldonado**
Ward # **26**
City of Chicago
City Hall, Room **300**
121 North LaSalle Street
Chicago, Illinois 60602

Re: An ordinance to use and maintain a portion of the public right-of-way for **one (1) sidewalk cafe(s)** for **JANINA'S DELI**, adjacent to the premises known as **1012 N. Western Ave.**.

Dear Alderman **Roberto Maldonado**:

The applicant referenced above has requested the use of the public right-of-way for a **sidewalk cafe(s)**. An ordinance has been prepared by the Department of Business Affairs and Consumer Protection – Small Business Center - Public Way Use Unit for presentation to the City Council. Because this request was made for properties located in your ward, as approved by you as per the attached, I respectfully request that you introduce the attached ordinance at the next City Council meeting.

If you have any questions regarding this ordinance, please contact Anthony Bertuca at (312) 744-5506.

Department of Business Affairs and Consumer Protection

City of Chicago

O2015-5738

Office of the City Clerk

Document Tracking Sheet

Meeting Date:	7/29/2015
Sponsor(s):	Burnett (27)
Type:	Ordinance
Title:	Sidewalk cafe(s) for Buzz Bait
Committee(s) Assignment:	Committee on Transportation and Public Way

ORDINANCE
BUZZ BAIT
Acct. No. 395856 - 1
Permit No. 1119823

Be It Ordained by the City Council of the City of Chicago:

Permission and authority are hereby given and granted to BUZZ BAIT upon the terms and subject to the conditions of this ordinance, to maintain and use a portion of the public right of way for a sidewalk cafe adjacent to its premises located at 1529 N. Wells St.. Said sidewalk cafe area #1 shall be nineteen (19) feet in length and eleven point five (11.5) feet in width for a total of two hundred eighteen point five (218.5) square feet and shall allow six (6) feet of clear space from the face of the curb/building line along North Wells Street. The compensation for said space and the days and hours of operation for the sidewalk cafe shall be as follows:

Monday through Friday 11:00 a.m. to 12:00 midnight Saturday and Sunday 8:00 a.m. to 12:00 midnight
Compensation: $600.00
SEATING CAPACITY: 16

Sidewalk Cafe Permit and approved plan must be posted at all times.

This grant of privilege #1119823 for a sidewalk cafe shall be subject to the provisions of Section 10-28-800 though 10-28-885 of the Municipal Code of Chicago and the directions of the Commissioner of Department of Business Affairs and Consumer Protection, the Commissioner of Streets and Sanitation, and the Commissioner of Transportation.

The permit holder agrees to hold the City of Chicago harmless for any damage, relocation or replacement costs associated with damage, relocation or removal of private property caused by the City performing work in the public way.

Authority for the above named privilege is herein given and granted from and after March 1, 2015 through and including December 1, 2015.

Alderman _____

Walter Burnett Jr. 27th Ward

City of Chicago

O2015-5742

Office of the City Clerk

Document Tracking Sheet

Meeting Date:	7/29/2015
Sponsor(s):	Burnett (27)
Type:	Ordinance
Title:	Sidewalk cafe(s) for Le Pain Quotidien
Committee(s) Assignment:	Committee on Transportation and Public Way

ORDINANCE
LE PAIN QUOTIDIEN
Acct. No. 398539 - 1
Permit No. 1119824

Be It Ordained by the City Council of the City of Chicago:

Permission and authority are hereby given and granted to LE PAIN QUOTIDIEN upon the terms and subject to the conditions of this ordinance, to maintain and use a portion of the public right of way for a sidewalk cafe adjacent to its premises located at 1562 N. Wells St.. Said sidewalk cafe area #1 shall be thirty-six point five (36.5) feet in length and seven point four two (7.42) feet in width for a total of two hundred seventy point eight three (270.83) square feet and shall allow six (6) feet of clear space from the face of the curb/building line along North Wells Street. The compensation for said space and the days and hours of operation for the sidewalk cafe shall be as follows:

Monday through Sunday 8:00 a.m. to 9:00 p.m.
Compensation: $622.91
SEATING CAPACITY: 20

Sidewalk Cafe Permit and approved plan must be posted at all times.

This grant of privilege #1119824 for a sidewalk cafe shall be subject to the provisions of Section 10-28-800 though 10-28-885 of the Municipal Code of Chicago and the directions of the Commissioner of Department of Business Affairs and Consumer Protection, the Commissioner of Streets and Sanitation, and the Commissioner of Transportation.

The permit holder agrees to hold the City of Chicago harmless for any damage, relocation or replacement costs associated with damage, relocation or removal of private property caused by the City performing work in the public way.

Authority for the above named privilege is herein given and granted from and after March 1, 2015 through and including December 1, 2015.

Alderman _____

Walter Burnett Jr. 27th Ward

City of Chicago

O2015-5747

Office of the City Clerk

Document Tracking Sheet

Meeting Date:	7/29/2015
Sponsor(s):	Burnett (27)
Type:	Ordinance
Title:	Sidewalk cafe(s) for Gyu-Kaku Restaurant
Committee(s) Assignment:	Committee on Transportation and Public Way

ORDINANCE
GYU-KAKU RESTAURANT
Acct. No. 350215 - 2
Permit No. 1119827

Be It Ordained by the City Council of the City of Chicago:

Permission and authority are hereby given and granted to GYU-KAKU RESTAURANT upon the terms and subject to the conditions of this ordinance, to maintain and use a portion of the public right of way for a sidewalk cafe adjacent to its premises located at 1364 W. Randolph St.. Said sidewalk cafe area #1 shall be forty-nine point zero eight (49.08) feet in length and ten point five (10.5) feet in width for a total of five hundred fifteen point three four (515.34) square feet and shall allow six (6) feet of clear space from the face of the curb/building line along West Randolph Street. The compensation for said space and the days and hours of operation for the sidewalk cafe shall be as follows:

Monday through Thursday 11:30 a.m. to 11:00 p.m. Friday and Saturday 11:30 a.m. to 12:00 midnight Sunday 11:30 a.m. to 10:00 p.m.
Compensation: $600.00
SEATING CAPACITY: 30

Sidewalk Cafe Permit and approved plan must be posted at all times.

This grant of privilege #1119827 for a sidewalk cafe shall be subject to the provisions of Section 10-28-800 though 10-28-885 of the Municipal Code of Chicago and the directions of the Commissioner of Department of Business Affairs and Consumer Protection, the Commissioner of Streets and Sanitation, and the Commissioner of Transportation.

The permit holder agrees to hold the City of Chicago harmless for any damage, relocation or replacement costs associated with damage, relocation or removal of private property caused by the City performing work in the public way.

Authority for the above named privilege is herein given and granted from and after March 1, 2015 through and including December 1, 2015.

Alderman Walter Burnett Jr. 27th Ward

City of Chicago

O2015-5751

Office of the City Clerk

Document Tracking Sheet

Meeting Date:	7/29/2015
Sponsor(s):	Burnett (27)
Type:	Ordinance
Title:	Sidewalk cafe(s) for Bar Siena
Committee(s) Assignment:	Committee on Transportation and Public Way

ORDINANCE
BAR SIENA
Acct. No. 388050 - 1
Permit No. 1115733

Be It Ordained by the City Council of the City of Chicago:

Permission and authority are hereby given and granted to BAR SIENA upon the terms and subject to the conditions of this ordinance, to maintain and use a portion of the public right of way for a sidewalk cafe adjacent to its premises located at 832 W. Randolph St.. Said sidewalk cafe area #1 shall be thirty-two (32) feet in length and eight point zero eight (8.08) feet in width, area #2 shall be forty-five (45) feet in length and ten point four two (10.42) feet in width for a total of seven hundred twenty-seven point four six (727.46) square feet and shall allow six (6) feet of clear space from the face of the curb/building line along Green Street, Randolph Street. The compensation for said space and the days and hours of operation for the sidewalk cafe shall be as follows:

Monday through Sunday 8:00 a.m. to 12:00 midnight
Compensation: $800.21
SEATING CAPACITY: 56

Sidewalk Cafe Permit and approved plan must be posted at all times.

This grant of privilege #1115733 for a sidewalk cafe shall be subject to the provisions of Section 10-28-800 though 10-28-885 of the Municipal Code of Chicago and the directions of the Commissioner of Department of Business Affairs and Consumer Protection, the Commissioner of Streets and Sanitation, and the Commissioner of Transportation.

The permit holder agrees to hold the City of Chicago harmless for any damage, relocation or replacement costs associated with damage, relocation or removal of private property caused by the City performing work in the public way.

Authority for the above named privilege is herein given and granted from and after March 1, 2015 through and including December 1, 2015.

Alderman 

Walter Burnett Jr. 27th Ward

City of Chicago

O2015-5755

Office of the City Clerk

Document Tracking Sheet

Meeting Date:	7/29/2015
Sponsor(s):	Burnett (27)
Type:	Ordinance
Title:	Sidewalk cafe(s) for Dog House Grill, The
Committee(s) Assignment:	Committee on Transportation and Public Way

ORDINANCE
The Dog House Grill
Acct. No. 383968 - 1
Permit No. 1119803

Be It Ordained by the City Council of the City of Chicago:

Permission and authority are hereby given and granted to The Dog House Grill upon the terms and subject to the conditions of this ordinance, to maintain and use a portion of the public right of way for a sidewalk cafe adjacent to its premises located at 1534 N. Wells St.. Said sidewalk cafe area #1 shall be twenty-four point three three (24.33) feet in length and nine (9) feet in width for a total of two hundred eighteen point nine seven (218.97) square feet and shall allow six (6) feet of clear space from the face of the curb/building line along North Wells Street. The compensation for said space and the days and hours of operation for the sidewalk cafe shall be as follows:

Monday through Saturday 10:30 a.m. to 12:00 midnight Sunday 10:30 a.m. to 10:00 p.m.
Compensation: $600.00
SEATING CAPACITY: 28

Sidewalk Cafe Permit and approved plan must be posted at all times.

This grant of privilege #1119803 for a sidewalk cafe shall be subject to the provisions of Section 10-28-800 though 10-28-885 of the Municipal Code of Chicago and the directions of the Commissioner of Department of Business Affairs and Consumer Protection, the Commissioner of Streets and Sanitation, and the Commissioner of Transportation.

The permit holder agrees to hold the City of Chicago harmless for any damage, relocation or replacement costs associated with damage, relocation or removal of private property caused by the City performing work in the public way.

Authority for the above named privilege is herein given and granted from and after March 1, 2015 through and including December 1, 2015.

Alderman _____

Walter Burnett Jr. 27th Ward

Department of Business Affairs and Consumer Protection
Small Business Center - Public Way Use Unit
City Hall - 121 N. LaSalle Street, Room 800 • Chicago, IL 60602
312-74-GOBIZ / 312-744-6249 • (312) 744-1944 (TTY)
http://www.cityofchicago.org/bacp

07/29/2015

Alderman **Walter Burnett Jr.**
Ward # **27**
City of Chicago
City Hall, Room **300**
121 North LaSalle Street
Chicago, Illinois 60602

Re: An ordinance to use and maintain a portion of the public right-of-way for **four (4) light fixture(s)** for **Walgreens # 03961**, adjacent to the premises known as **2340 W. Madison St.**.

Dear Alderman **Walter Burnett Jr.**:

The applicant referenced above has requested the use of the public right-of-way for a **light fixture(s)**. An ordinance has been prepared by the Department of Business Affairs and Consumer Protection – Small Business Center - Public Way Use Unit for presentation to the City Council. Because this request was made for properties located in your ward, as approved by you as per the attached, I respectfully request that you introduce the attached ordinance at the next City Council meeting.

If you have any questions regarding this ordinance, please contact Anthony Bertuca at (312) 744-5506.

Department of Business Affairs and Consumer Protection

City of Chicago

O2015-5760

Office of the City Clerk

Document Tracking Sheet

Meeting Date:	7/29/2015
Sponsor(s):	Burnett (27)
Type:	Ordinance
Title:	Sidewalk cafe(s) for Nellcote & RM Champagne Salon
Committee(s) Assignment:	Committee on Transportation and Public Way

ORDINANCE
NELLCOTE & RM CHAMPAGNE SALON
Acct. No. 363131 - 1
Permit No. 1119660

Be It Ordained by the City Council of the City of Chicago:

Permission and authority are hereby given and granted to NELLCOTE & RM CHAMPAGNE SALON upon the terms and subject to the conditions of this ordinance, to maintain and use a portion of the public right of way for a sidewalk cafe adjacent to its premises located at 833-839 W. Randolph St.. Said sidewalk cafe area #1 shall be one hundred eight point eight eight (108.88) feet in length and six point six seven (6.67) feet in width, area #2 shall be sixty-nine point five (69.5) feet in length and ten (10) feet in width for a total of one thousand four hundred twenty-one point two three (1421.23) square feet and shall allow six (6) feet of clear space from the face of the curb/building line along Green Street, W. Randolph Street. The compensation for said space and the days and hours of operation for the sidewalk cafe shall be as follows:

Sunday through Friday 8:00 a.m. to 11:00 p.m. Saturday 8:00 a.m. to 12:00 midnight
Compensation: $1,563.35
SEATING CAPACITY: 113

Sidewalk Cafe Permit and approved plan must be posted at all times.

This grant of privilege #1119660 for a sidewalk cafe shall be subject to the provisions of Section 10-28-800 though 10-28-885 of the Municipal Code of Chicago and the directions of the Commissioner of Department of Business Affairs and Consumer Protection, the Commissioner of Streets and Sanitation, and the Commissioner of Transportation.

The permit holder agrees to hold the City of Chicago harmless for any damage, relocation or replacement costs associated with damage, relocation or removal of private property caused by the City performing work in the public way.

Authority for the above named privilege is herein given and granted from and after March 1, 2015 through and including December 1, 2015.

Alderman _____

Walter Burnett Jr. 27th Ward

City of Chicago

O2015-5766

Office of the City Clerk

Document Tracking Sheet

Meeting Date:	7/29/2015
Sponsor(s):	Mell (33)
Type:	Ordinance
Title:	Sidewalk cafe(s) for Antojitos Majicos
Committee(s) Assignment:	Committee on Transportation and Public Way

ORDINANCE
ANTOJITOS MAJICOS
Acct. No. 377163 - 2
Permit No. 1119825

Be It Ordained by the City Council of the City of Chicago:

Permission and authority are hereby given and granted to ANTOJITOS MAJICOS upon the terms and subject to the conditions of this ordinance, to maintain and use a portion of the public right of way for a sidewalk cafe adjacent to its premises located at 3540 W. Lawrence Ave.. Said sidewalk cafe area #1 shall be seventeen (17) feet in length and four (4) feet in width for a total of sixty-eight (68) square feet and shall allow six (6) feet of clear space from the face of the curb/building line along W. Lawrence Avenue. The compensation for said space and the days and hours of operation for the sidewalk cafe shall be as follows:


Monday through Sunday 8:00 a.m. to 9:00 p.m.
Compensation: $600.00
SEATING CAPACITY: 9

Sidewalk Cafe Permit and approved plan must be posted at all times.

This grant of privilege #1119825 for a sidewalk cafe shall be subject to the provisions of Section 10-28-800 though 10-28-885 of the Municipal Code of Chicago and the directions of the Commissioner of Department of Business Affairs and Consumer Protection, the Commissioner of Streets and Sanitation, and the Commissioner of Transportation.

The permit holder agrees to hold the City of Chicago harmless for any damage, relocation or replacement costs associated with damage, relocation or removal of private property caused by the City performing work in the public way.

Authority for the above named privilege is herein given and granted from and after March 1, 2015 through and including December 1, 2015.

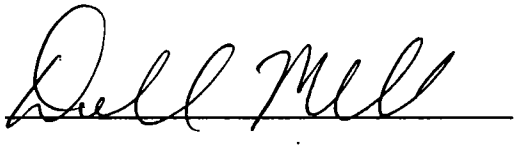Alderman 

Deborah Mell 33rd Ward

Department of Business Affairs and Consumer Protection
Small Business Center - Public Way Use Unit
City Hall - 121 N LaSalle Street, Room 800 • Chicago, IL 60602
312-74-GOBIZ / 312-744-6249 • (312) 744-1944 (TTY)
http //www.cityofchicago.org/bacp

07/29/2015

Alderman **Deborah Mell**
Ward # **33**
City of Chicago
City Hall, Room **200**
121 North LaSalle Street
Chicago, Illinois 60602

Re: An ordinance to use and maintain a portion of the public right-of-way for **one (1) sidewalk cafe(s)** for **ANTOJITOS MAJICOS**, adjacent to the premises known as **3540 W. Lawrence Ave.**.

Dear Alderman **Deborah Mell**:

The applicant referenced above has requested the use of the public right-of-way for a **sidewalk cafe(s)**. An ordinance has been prepared by the Department of Business Affairs and Consumer Protection – Small Business Center - Public Way Use Unit for presentation to the City Council. Because this request was made for properties located in your ward, as approved by you as per the attached, I respectfully request that you introduce the attached ordinance at the next City Council meeting.

If you have any questions regarding this ordinance, please contact Anthony Bertuca at (312) 744-5506.

Department of Business Affairs and Consumer Protection

City of Chicago

O2015-5768

Office of the City Clerk

Document Tracking Sheet

Meeting Date:	7/29/2015
Sponsor(s):	Napolitano (41)
Type:	Ordinance
Title:	Sidewalk cafe(s) for Cafe Touche
Committee(s) Assignment:	Committee on Transportation and Public Way

ORDINANCE
CAFE TOUCHE
Acct. No. 326675 - 1
Permit No. 1118667

Be It Ordained by the City Council of the City of Chicago:

Permission and authority are hereby given and granted to CAFE TOUCHE upon the terms and subject to the conditions of this ordinance, to maintain and use a portion of the public right of way for a sidewalk cafe adjacent to its premises located at 6731 N. Northwest Hwy.. Said sidewalk cafe area #1 shall be sixty-six (66) feet in length and six point five (6.5) feet in width for a total of four hundred twenty-nine (429) square feet and shall allow six (6) feet of clear space from the face of the curb/building line along Oshkosh Avenue. The compensation for said space and the days and hours of operation for the sidewalk cafe shall be as follows:

Tuesday through Friday 11:30 a.m. to 12:00 midnight
Saturday and Sunday 8:00 a.m. to 12:00 midnight
Compensation: $600.00
SEATING CAPACITY: 30

Sidewalk Cafe Permit and approved plan must be posted at all times.

This grant of privilege #1118667 for a sidewalk cafe shall be subject to the provisions of Section 10-28-800 though 10-28-885 of the Municipal Code of Chicago and the directions of the Commissioner of Department of Business Affairs and Consumer Protection, the Commissioner of Streets and Sanitation, and the Commissioner of Transportation.

The permit holder agrees to hold the City of Chicago harmless for any damage, relocation or replacement costs associated with damage, relocation or removal of private property caused by the City performing work in the public way.

Authority for the above named privilege is herein given and granted from and after March 1, 2015 through and including December 1, 2015.

Alderman _____

Mary O'Connor 41st Ward

Anthony Napolitano

Department of Business Affairs and Consumer Protection
Small Business Center - Public Way Use Unit
City Hall - 121 N. LaSalle Street, Room 800 • Chicago, IL 60602
312-74-GOBIZ / 312-744-6249 • (312) 744-1944 (TTY)
http://www.cityofchicago.org/bacp

2nd Attempt at Introduction

07/29/2015

Alderman **Anthony V. Napolitano**
Ward # **41**
City of Chicago
City Hall, Room **200**
121 North LaSalle Street
Chicago, Illinois 60602

Re: An ordinance to use and maintain a portion of the public right-of-way for **one (1) sidewalk cafe(s)** for **CAFE TOUCHE**, adjacent to the premises known as **6731 N. Northwest Hwy.**.

Dear Alderman **Anthony V. Napolitano**:

The applicant referenced above has requested the use of the public right-of-way for a **sidewalk cafe(s)**. An ordinance has been prepared by the Department of Business Affairs and Consumer Protection – Small Business Center - Public Way Use Unit for presentation to the City Council. Because this request was made for properties located in your ward, as approved by you as per the attached, I respectfully request that you introduce the attached ordinance at the next City Council meeting.

If you have any questions regarding this ordinance, please contact Anthony Bertuca at (312) 744-5506.

Department of Business Affairs and Consumer Protection

City of Chicago

O2015-5771

Office of the City Clerk

Document Tracking Sheet

Meeting Date:	7/29/2015
Sponsor(s):	Reilly (42)
Type:	Ordinance
Title:	Sidewalk cafe(s) for Blue Agave Tequila Bar & Restaurant
Committee(s) Assignment:	Committee on Transportation and Public Way

ORDINANCE
BLUE AGAVE TEQUILA BAR & RESTAURANT
Acct. No. 364338 - 1
Permit No. 1119439

Be It Ordained by the City Council of the City of Chicago:

Permission and authority are hereby given and granted to BLUE AGAVE TEQUILA BAR & RESTAURANT upon the terms and subject to the conditions of this ordinance, to maintain and use a portion of the public right of way for a sidewalk cafe adjacent to its premises located at 579 W. Kinzie St.. Said sidewalk cafe area #1 shall be ninety (90) feet in length and ten (10) feet in width for a total of nine hundred (900) square feet and shall allow six (6) feet of clear space from the face of the curb/building line along W Kinzie St. The compensation for said space and the days and hours of operation for the sidewalk cafe shall be as follows:

Sunday thru Saturday 11:30 a.m. until 10:00 p.m.
Compensation: $990.00
SEATING CAPACITY: 60

Sidewalk Cafe Permit and approved plan must be posted at all times.

This grant of privilege #1119439 for a sidewalk cafe shall be subject to the provisions of Section 10-28-800 though 10-28-885 of the Municipal Code of Chicago and the directions of the Commissioner of Department of Business Affairs and Consumer Protection, the Commissioner of Streets and Sanitation, and the Commissioner of Transportation.

The permit holder agrees to hold the City of Chicago harmless for any damage, relocation or replacement costs associated with damage, relocation or removal of private property caused by the City performing work in the public way.

Authority for the above named privilege is herein given and granted from and after March 1, 2015 through and including December 1, 2015.

Alderman _____

Brendan Reilly 42nd Ward

City of Chicago

O2015-5773

Office of the City Clerk

Document Tracking Sheet

Meeting Date:	7/29/2015
Sponsor(s):	Reilly (42)
Type:	Ordinance
Title:	Sidewalk cafe(s) for Jimmy John's - Ohio
Committee(s) Assignment:	Committee on Transportation and Public Way

ORDINANCE
JIMMY JOHN'S - OHIO
Acct. No. 356562 - 1
Permit No. 1119436

Be It Ordained by the City Council of the City of Chicago:

Permission and authority are hereby given and granted to JIMMY JOHN'S - OHIO upon the terms and subject to the conditions of this ordinance, to maintain and use a portion of the public right of way for a sidewalk cafe adjacent to its premises located at 205 E. Ohio St.. Said sidewalk cafe area #1 shall be twenty (20) feet in length and seven (7) feet in width for a total of one hundred forty (140) square feet and shall allow six (6) feet of clear space from the face of the curb/building line along E. Ohio. The compensation for said space and the days and hours of operation for the sidewalk cafe shall be as follows:

Monday to Sunday 10:00 am - 9:00 pm
Compensation: $600.00
SEATING CAPACITY: 4

Sidewalk Cafe Permit and approved plan must be posted at all times.

This grant of privilege #1119436 for a sidewalk cafe shall be subject to the provisions of Section 10-28-800 though 10-28-885 of the Municipal Code of Chicago and the directions of the Commissioner of Department of Business Affairs and Consumer Protection, the Commissioner of Streets and Sanitation, and the Commissioner of Transportation.

The permit holder agrees to hold the City of Chicago harmless for any damage, relocation or replacement costs associated with damage, relocation or removal of private property caused by the City performing work in the public way.

Authority for the above named privilege is herein given and granted from and after March 1, 2015 through and including December 1, 2015.

Alderman _____

Brendan Reilly 42nd Ward

City of Chicago

O2015-5776

Office of the City Clerk

Document Tracking Sheet

Meeting Date:	7/29/2015
Sponsor(s):	Reilly (42)
Type:	Ordinance
Title:	Sidewalk cafe(s) for Jimmy John's - Clark
Committee(s) Assignment:	Committee on Transportation and Public Way

ORDINANCE
JIMMY JOHN'S CLARK
Acct. No. 310938 - 1
Permit No. 1119434

Be It Ordained by the City Council of the City of Chicago:

Permission and authority are hereby given and granted to JIMMY JOHN'S CLARK upon the terms and subject to the conditions of this ordinance, to maintain and use a portion of the public right of way for a sidewalk cafe adjacent to its premises located at 28 N. Clark St.. Said sidewalk cafe area #1 shall be ten (10) feet in length and seven (7) feet in width for a total of seventy (70) square feet and shall allow six (6) feet of clear space from the face of the curb/building line along N. Clark Street. The compensation for said space and the days and hours of operation for the sidewalk cafe shall be as follows:

Monday through Sunday 10:00 a.m. to 8:00 p.m.
Compensation: $600.00
SEATING CAPACITY: 4

Sidewalk Cafe Permit and approved plan must be posted at all times.

This grant of privilege #1119434 for a sidewalk cafe shall be subject to the provisions of Section 10-28-800 though 10-28-885 of the Municipal Code of Chicago and the directions of the Commissioner of Department of Business Affairs and Consumer Protection, the Commissioner of Streets and Sanitation, and the Commissioner of Transportation.

The permit holder agrees to hold the City of Chicago harmless for any damage, relocation or replacement costs associated with damage, relocation or removal of private property caused by the City performing work in the public way.

Authority for the above named privilege is herein given and granted from and after March 1, 2015 through and including December 1, 2015.

Alderman _____

Brendan Reilly 42nd Ward

City of Chicago

O2015-5779

Office of the City Clerk

Document Tracking Sheet

Meeting Date:	7/29/2015
Sponsor(s):	Reilly (42)
Type:	Ordinance
Title:	Sidewalk cafe(s) for Jimmy John's - Washington
Committee(s) Assignment:	Committee on Transportation and Public Way

ORDINANCE
JIMMY JOHN'S - WASHINGTON
Acct. No. 288540 - 1
Permit No. 1119433

Be It Ordained by the City Council of the City of Chicago:

Permission and authority are hereby given and granted to JIMMY JOHN'S - WASHINGTON upon the terms and subject to the conditions of this ordinance, to maintain and use a portion of the public right of way for a sidewalk cafe adjacent to its premises located at 216 W. Washington St.. Said sidewalk cafe area #1 shall be twenty-two (22) feet in length and five point five (5.5) feet in width for a total of one hundred twenty-one (121) square feet and shall allow six (6) feet of clear space from the face of the curb/building line along W. Washington Street. The compensation for said space and the days and hours of operation for the sidewalk cafe shall be as follows:

Monday through Sunday 10:00 a.m. to 8:00 p.m.
Compensation: $600.00
SEATING CAPACITY: 6

Sidewalk Cafe Permit and approved plan must be posted at all times.

This grant of privilege #1119433 for a sidewalk cafe shall be subject to the provisions of Section 10-28-800 though 10-28-885 of the Municipal Code of Chicago and the directions of the Commissioner of Department of Business Affairs and Consumer Protection, the Commissioner of Streets and Sanitation, and the Commissioner of Transportation.

The permit holder agrees to hold the City of Chicago harmless for any damage, relocation or replacement costs associated with damage, relocation or removal of private property caused by the City performing work in the public way.

Authority for the above named privilege is herein given and granted from and after March 1, 2015 through and including December 1, 2015.

Alderman _____

Brendan Reilly 42nd Ward

City of Chicago

O2015-5782

Office of the City Clerk

Document Tracking Sheet

Meeting Date:	7/29/2015
Sponsor(s):	Reilly (42)
Type:	Ordinance
Title:	Sidewalk cafe(s) for Kanela Breakfast Club
Committee(s) Assignment:	Committee on Transportation and Public Way

ORDINANCE
KANELA BREAKFAST CLUB
Acct. No. 393697 - 1
Permit No. 1119560

Be It Ordained by the City Council of the City of Chicago:

Permission and authority are hereby given and granted to KANELA BREAKFAST CLUB upon the terms and subject to the conditions of this ordinance, to maintain and use a portion of the public right of way for a sidewalk cafe adjacent to its premises located at 502 E. Illinois St.. Said sidewalk cafe area #1 shall be thirty-eight (38) feet in length and seven point three three (7.33) feet in width, area #2 shall be twenty-four point five eight (24.58) feet in length and five point one seven (5.17) feet in width, area #3 shall be twenty (20) feet in length and seven point three three (7.33) feet in width for a total of five hundred fifty-two point two two (552.22) square feet and shall allow six (6) feet of clear space from the face of the curb/building line along Illinois, Peshtigo, Illinois. The compensation for said space and the days and hours of operation for the sidewalk cafe shall be as follows:

Monday through Sunday 8:00 a.m. to 5:00 p.m.
Compensation: $1,270.10
SEATING CAPACITY: 44

Sidewalk Cafe Permit and approved plan must be posted at all times.

This grant of privilege #1119560 for a sidewalk cafe shall be subject to the provisions of Section 10-28-800 though 10-28-885 of the Municipal Code of Chicago and the directions of the Commissioner of Department of Business Affairs and Consumer Protection, the Commissioner of Streets and Sanitation, and the Commissioner of Transportation.

The permit holder agrees to hold the City of Chicago harmless for any damage, relocation or replacement costs associated with damage, relocation or removal of private property caused by the City performing work in the public way.

Authority for the above named privilege is herein given and granted from and after March 1, 2015 through and including December 1, 2015.

Alderman _____

Brendan Reilly 42nd Ward

City of Chicago

O2015-5784

Office of the City Clerk

Document Tracking Sheet

Meeting Date:	7/29/2015
Sponsor(s):	Reilly (42)
Type:	Ordinance
Title:	Sidewalk cafe(s) for Dolce Italian
Committee(s) Assignment:	Committee on Transportation and Public Way

ORDINANCE
DOLCE ITALIAN
Acct. No. 376257 - 2
Permit No. 1119814

Be It Ordained by the City Council of the City of Chicago:

Permission and authority are hereby given and granted to DOLCE ITALIAN upon the terms and subject to the conditions of this ordinance, to maintain and use a portion of the public right of way for a sidewalk cafe adjacent to its premises located at 127 W. Huron St.. Said sidewalk cafe area #1 shall be fifty-one (51) feet in length and eleven point three three (11.33) feet in width, area #2 shall be twelve (12) feet in length and thirteen point four two (13.42) feet in width for a total of seven hundred thirty-eight point eight seven (738.87) square feet and shall allow six (6) feet of clear space from the face of the curb/building line along West Huron Street, North Lasalle Street. The compensation for said space and the days and hours of operation for the sidewalk cafe shall be as follows:

Monday through Friday 9:00 a.m. to 11:00 p.m. Saturday 9:00 a.m. to 12:00 midnight
Sunday 9:00 a.m. to 10:00 p.m.
Compensation: $1,699.40
SEATING CAPACITY: 44

Sidewalk Cafe Permit and approved plan must be posted at all times.


This grant of privilege #1119814 for a sidewalk cafe shall be subject to the provisions of Section 10-28-800 though 10-28-885 of the Municipal Code of Chicago and the directions of the Commissioner of Department of Business Affairs and Consumer Protection, the Commissioner of Streets and Sanitation, and the Commissioner of Transportation.

The permit holder agrees to hold the City of Chicago harmless for any damage, relocation or replacement costs associated with damage, relocation or removal of private property caused by the City performing work in the public way.

Authority for the above named privilege is herein given and granted from and after March 1, 2015 through and including December 1, 2015.

Alderman _____

Brendan Reilly 42nd Ward

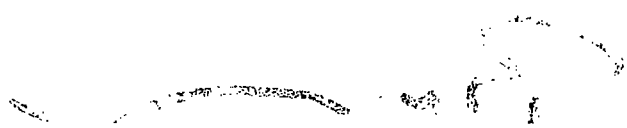

City of Chicago

O2015-5785

Office of the City Clerk

Document Tracking Sheet

Meeting Date:	7/29/2015
Sponsor(s):	Reilly (42)
Type:	Ordinance
Title:	Sidewalk cafe(s) for Prime & Provisions
Committee(s) Assignment:	Committee on Transportation and Public Way

ORDINANCE
PRIME & PROVISIONS
Acct. No. 390575 - 1
Permit No. 1119817

Be It Ordained by the City Council of the City of Chicago:

Permission and authority are hereby given and granted to PRIME & PROVISIONS upon the terms and subject to the conditions of this ordinance, to maintain and use a portion of the public right of way for a sidewalk cafe adjacent to its premises located at 222 N. La Salle St.. Said sidewalk cafe area #1 shall be thirty-eight point four two (38.42) feet in length and nine point nine two (9.92) feet in width for a total of three hundred eighty-one point one three (381.13) square feet and shall allow six (6) feet of clear space from the face of the curb/building line along West Wacker Drive (Upper Level). The compensation for said space and the days and hours of operation for the sidewalk cafe shall be as follows:

Monday through Sunday 10:00 a.m. to 12:00 midnight
Compensation: $1,715.07
SEATING CAPACITY: 20

Sidewalk Cafe Permit and approved plan must be posted at all times.


This grant of privilege #1119817 for a sidewalk cafe shall be subject to the provisions of Section 10-28-800 though 10-28-885 of the Municipal Code of Chicago and the directions of the Commissioner of Department of Business Affairs and Consumer Protection, the Commissioner of Streets and Sanitation, and the Commissioner of Transportation.

The permit holder agrees to hold the City of Chicago harmless for any damage, relocation or replacement costs associated with damage, relocation or removal of private property caused by the City performing work in the public way.

Authority for the above named privilege is herein given and granted from and after March 1, 2015 through and including December 1, 2015.

Alderman _____

Brendan Reilly 42nd Ward

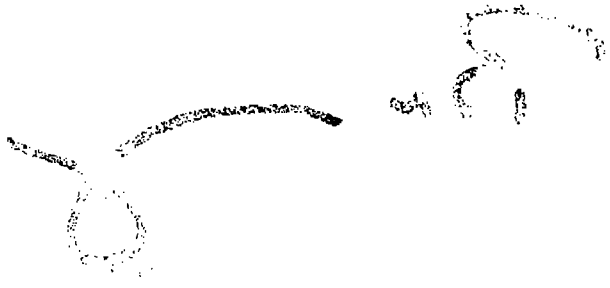

City of Chicago

O2015-5786

Office of the City Clerk

Document Tracking Sheet

Meeting Date:	7/29/2015
Sponsor(s):	Reilly (42)
Type:	Ordinance
Title:	Sidewalk cafe(s) for Costa Vida
Committee(s) Assignment:	Committee on Transportation and Public Way

ORDINANCE
Costa Vida
Acct. No. 399450 - 1
Permit No. 1119813

Be It Ordained by the City Council of the City of Chicago:

Permission and authority are hereby given and granted to Costa Vida upon the terms and subject to the conditions of this ordinance, to maintain and use a portion of the public right of way for a sidewalk cafe adjacent to its premises located at 218 W. Lake St.. Said sidewalk cafe area #1 shall be twenty-eight (28) feet in length and eight (8) feet in width for a total of two hundred twenty-four (224) square feet and shall allow six (6) feet of clear space from the face of the curb/building line along West Lake Street. The compensation for said space and the days and hours of operation for the sidewalk cafe shall be as follows:

Monday through Saturday 10:00 a.m. to 7:00 p.m.
Compensation: $1,008.00
SEATING CAPACITY: 24

Sidewalk Cafe Permit and approved plan must be posted at all times.


This grant of privilege #1119813 for a sidewalk cafe shall be subject to the provisions of Section 10-28-800 though 10-28-885 of the Municipal Code of Chicago and the directions of the Commissioner of Department of Business Affairs and Consumer Protection, the Commissioner of Streets and Sanitation, and the Commissioner of Transportation.

The permit holder agrees to hold the City of Chicago harmless for any damage, relocation or replacement costs associated with damage, relocation or removal of private property caused by the City performing work in the public way.

Authority for the above named privilege is herein given and granted from and after March 1, 2015 through and including December 1, 2015.

Alderman _____

Brendan Reilly 42nd Ward

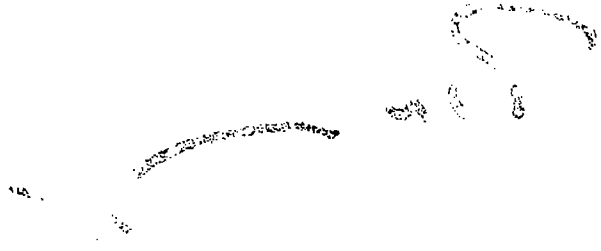

City of Chicago

O2015-5789

Office of the City Clerk

Document Tracking Sheet

Meeting Date:	7/29/2015
Sponsor(s):	Reilly (42)
Type:	Ordinance
Title:	Sidewalk cafe(s) for Protein Bar
Committee(s) Assignment:	Committee on Transportation and Public Way

ORDINANCE
Protein Bar
Acct. No. 387416 - 3
Permit No. 1119815

Be It Ordained by the City Council of the City of Chicago:

Permission and authority are hereby given and granted to Protein Bar upon the terms and subject to the conditions of this ordinance, to maintain and use a portion of the public right of way for a sidewalk cafe adjacent to its premises located at 151 N. Michigan Ave.. Said sidewalk cafe area #1 shall be ten point three three (10.33) feet in length and ten (10) feet in width, area #2 shall be fourteen point three three (14.33) feet in length and seven point five (7.5) feet in width for a total of two hundred ten point seven eight (210.78) square feet and shall allow six (6) feet of clear space from the face of the curb/building line along North Michigan Avenue. The compensation for said space and the days and hours of operation for the sidewalk cafe shall be as follows:

Monday through Friday 8:00 a.m. to 8:00 p.m. Saturday and Sunday 9:00 a.m. to 6:00 p.m.
Compensation: $948.49
SEATING CAPACITY: 14

Sidewalk Cafe Permit and approved plan must be posted at all times.


This grant of privilege #1119815 for a sidewalk cafe shall be subject to the provisions of Section 10-28-800 though 10-28-885 of the Municipal Code of Chicago and the directions of the Commissioner of Department of Business Affairs and Consumer Protection, the Commissioner of Streets and Sanitation, and the Commissioner of Transportation.

The permit holder agrees to hold the City of Chicago harmless for any damage, relocation or replacement costs associated with damage, relocation or removal of private property caused by the City performing work in the public way.

Authority for the above named privilege is herein given and granted from and after March 1, 2015 through and including December 1, 2015.

Alderman _____

Brendan Reilly 42nd Ward

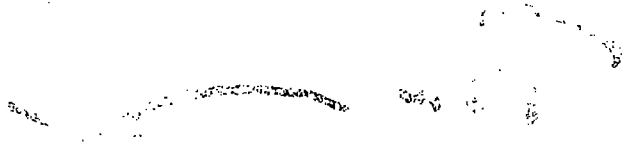

City of Chicago

O2015-5790

Office of the City Clerk

Document Tracking Sheet

Meeting Date:	7/29/2015
Sponsor(s):	Reilly (42)
Type:	Ordinance
Title:	Sidewalk cafe(s) for Windsor, The
Committee(s) Assignment:	Committee on Transportation and Public Way

ORDINANCE
THE WINDSOR
Acct. No. 394947 - 1
Permit No. 1119818

Be It Ordained by the City Council of the City of Chicago:

Permission and authority are hereby given and granted to THE WINDSOR upon the terms and subject to the conditions of this ordinance, to maintain and use a portion of the public right of way for a sidewalk cafe adjacent to its premises located at 160 E. Huron St.. Said sidewalk cafe area #1 shall be seventy (70) feet in length and nine (9) feet in width for a total of six hundred thirty (630) square feet and shall allow six (6) feet of clear space from the face of the curb/building line along North Saint Clair. The compensation for said space and the days and hours of operation for the sidewalk cafe shall be as follows:

Monday through Sunday 8:00 a.m. to 12:00 midnight
Compensation: $1,449.00
SEATING CAPACITY: 58

Sidewalk Cafe Permit and approved plan must be posted at all times.


This grant of privilege #1119818 for a sidewalk cafe shall be subject to the provisions of Section 10-28-800 though 10-28-885 of the Municipal Code of Chicago and the directions of the Commissioner of Department of Business Affairs and Consumer Protection, the Commissioner of Streets and Sanitation, and the Commissioner of Transportation.

The permit holder agrees to hold the City of Chicago harmless for any damage, relocation or replacement costs associated with damage, relocation or removal of private property caused by the City performing work in the public way.

Authority for the above named privilege is herein given and granted from and after March 1, 2015 through and including December 1, 2015.

Alderman _____

Brendan Reilly 42nd Ward

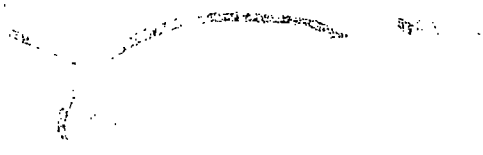

City of Chicago

O2015-5792

Office of the City Clerk

Document Tracking Sheet

Meeting Date:	7/29/2015
Sponsor(s):	Reilly (42)
Type:	Ordinance
Title:	Sidewalk cafe(s) for Mrs Fields Cookies
Committee(s) Assignment:	Committee on Transportation and Public Way

ORDINANCE
MRS FIELDS COOKIES
Acct. No. 388979 - 1
Permit No. 1119826

Be It Ordained by the City Council of the City of Chicago:

Permission and authority are hereby given and granted to MRS FIELDS COOKIES upon the terms and subject to the conditions of this ordinance, to maintain and use a portion of the public right of way for a sidewalk cafe adjacent to its premises located at 32 E. Randolph St.. Said sidewalk cafe area #1 shall be twenty (20) feet in length and nine (9) feet in width for a total of one hundred eighty (180) square feet and shall allow six (6) feet of clear space from the face of the curb/building line along E RANDOLPH ST. The compensation for said space and the days and hours of operation for the sidewalk cafe shall be as follows:

MONDAY TO FRIDAY 8:00 AM - 9:00 PM
SATURDAY 10:00 AM - 8:00 PM
SUNDAY 11:00 AM - 7:00 PM
Compensation: $810.00
SEATING CAPACITY: 24

Sidewalk Cafe Permit and approved plan must be posted at all times.


This grant of privilege #1119826 for a sidewalk cafe shall be subject to the provisions of Section 10-28-800 though 10-28-885 of the Municipal Code of Chicago and the directions of the Commissioner of Department of Business Affairs and Consumer Protection, the Commissioner of Streets and Sanitation, and the Commissioner of Transportation.

The permit holder agrees to hold the City of Chicago harmless for any damage, relocation or replacement costs associated with damage, relocation or removal of private property caused by the City performing work in the public way.

Authority for the above named privilege is herein given and granted from and after March 1, 2015 through and including December 1, 2015.

Alderman _____

Brendan Reilly 42nd Ward

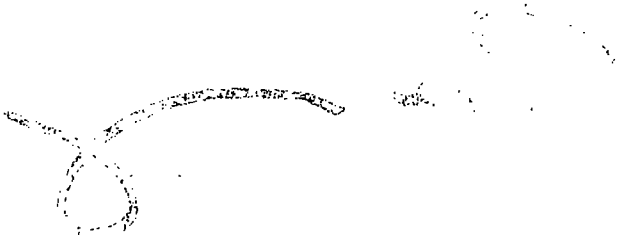

City of Chicago

O2015-5794

Office of the City Clerk

Document Tracking Sheet

Meeting Date:	7/29/2015
Sponsor(s):	Tunney (44)
Type:	Ordinance
Title:	Sidewalk cafe(s) for Coalfire Pizza
Committee(s) Assignment:	Committee on Transportation and Public Way

ORDINANCE
COALFIRE PIZZA
Acct. No. 48147 - 4
Permit No. 1119812

Be It Ordained by the City Council of the City of Chicago:

Permission and authority are hereby given and granted to COALFIRE PIZZA upon the terms and subject to the conditions of this ordinance, to maintain and use a portion of the public right of way for a sidewalk cafe adjacent to its premises located at 3705-3707 N. Southport Ave.. Said sidewalk cafe area #1 shall be thirty-seven point six seven (37.67) feet in length and nine (9) feet in width for a total of three hundred thirty-nine point zero three (339.03) square feet and shall allow six (6) feet of clear space from the face of the curb/building line along North Southport Avenue. The compensation for said space and the days and hours of operation for the sidewalk cafe shall be as follows:

Sunday through Thursday 11:00 a.m. to 10:00 p.m. Friday and Saturday 11:00 a.m. to 11:00 p.m.
Compensation: $600.00
SEATING CAPACITY: 20

Sidewalk Cafe Permit and approved plan must be posted at all times.

This grant of privilege #1119812 for a sidewalk cafe shall be subject to the provisions of Section 10-28-800 though 10-28-885 of the Municipal Code of Chicago and the directions of the Commissioner of Department of Business Affairs and Consumer Protection, the Commissioner of Streets and Sanitation, and the Commissioner of Transportation.

The permit holder agrees to hold the City of Chicago harmless for any damage, relocation or replacement costs associated with damage, relocation or removal of private property caused by the City performing work in the public way.

Authority for the above named privilege is herein given and granted from and after March 1, 2015 through and including December 1, 2015.

Alderman Thomas Tunney

Thomas Tunney 44th Ward

City of Chicago

O2015-5795

Office of the City Clerk

Document Tracking Sheet

Meeting Date:	7/29/2015
Sponsor(s):	Tunney (44)
Type:	Ordinance
Title:	Sidewalk cafe(s) for Bar Cocina
Committee(s) Assignment:	Committee on Transportation and Public Way

ORDINANCE
BAR COCINA
Acct. No. 391052 - 1
Permit No. 1115423

Be It Ordained by the City Council of the City of Chicago:

Permission and authority are hereby given and granted to BAR COCINA upon the terms and subject to the conditions of this ordinance, to maintain and use a portion of the public right of way for a sidewalk cafe adjacent to its premises located at 2901 N. Sheffield Ave.. Said sidewalk cafe area #1 shall be forty-five (45) feet in length and six (6) feet in width for a total of two hundred seventy (270) square feet and shall allow six (6) feet of clear space from the face of the curb/building line along North Sheffield Avenue. The compensation for said space and the days and hours of operation for the sidewalk cafe shall be as follows:

Monday through Friday 4:00 - 10:00 p.m. Saturday 10:00 a.m. to 10:00 p.m.
Compensation: $600.00
SEATING CAPACITY: 27

Sidewalk Cafe Permit and approved plan must be posted at all times.

This grant of privilege #1115423 for a sidewalk cafe shall be subject to the provisions of Section 10-28-800 though 10-28-885 of the Municipal Code of Chicago and the directions of the Commissioner of Department of Business Affairs and Consumer Protection, the Commissioner of Streets and Sanitation, and the Commissioner of Transportation.

The permit holder agrees to hold the City of Chicago harmless for any damage, relocation or replacement costs associated with damage, relocation or removal of private property caused by the City performing work in the public way.

Authority for the above named privilege is herein given and granted from and after March 1, 2015 through and including December 1, 2015.

Alderman Thomas Tunney

Thomas Tunney 44th Ward

City of Chicago

O2015-5797

Office of the City Clerk

Document Tracking Sheet

Meeting Date:	7/29/2015
Sponsor(s):	Tunney (44)
Type:	Ordinance
Title:	Sidewalk cafe(s) for Bow Truss
Committee(s) Assignment:	Committee on Transportation and Public Way

ORDINANCE
Bow Truss
Acct. No. 373157 - 1
Permit No. 1119659

Be It Ordained by the City Council of the City of Chicago:

Permission and authority are hereby given and granted to Bow Truss upon the terms and subject to the conditions of this ordinance, to maintain and use a portion of the public right of way for a sidewalk cafe adjacent to its premises located at 2934 N. Broadway . Said sidewalk cafe area #1 shall be fourteen point four two (14.42) feet in length and seven point two five (7.25) feet in width for a total of one hundred four point five five (104.55) square feet and shall allow six (6) feet of clear space from the face of the curb/building line along Broadway. The compensation for said space and the days and hours of operation for the sidewalk cafe shall be as follows:

Monday to Sunday 8:00 am -6:00 pm
Compensation: $600.00
SEATING CAPACITY: 8

Sidewalk Cafe Permit and approved plan must be posted at all times.

This grant of privilege #1119659 for a sidewalk cafe shall be subject to the provisions of Section 10-28-800 though 10-28-885 of the Municipal Code of Chicago and the directions of the Commissioner of Department of Business Affairs and Consumer Protection, the Commissioner of Streets and Sanitation, and the Commissioner of Transportation.

The permit holder agrees to hold the City of Chicago harmless for any damage, relocation or replacement costs associated with damage, relocation or removal of private property caused by the City performing work in the public way.

Authority for the above named privilege is herein given and granted from and after March 1, 2015 through and including December 1, 2015.

Alderman _____

Thomas Tunney 44th Ward

City of Chicago

O2015-5799

Office of the City Clerk

Document Tracking Sheet

Meeting Date:	7/29/2015
Sponsor(s):	Tunney (44)
Type:	Ordinance
Title:	Sidewalk cafe(s) for Melrose Diner
Committee(s) Assignment:	Committee on Transportation and Public Way

ORDINANCE
MELROSE DINER
Acct. No 394590 - 1
Permit No. 1119754

Be It Ordained by the City Council of the City of Chicago:

Permission and authority are hereby given and granted to MELROSE DINER upon the terms and subject to the conditions of this ordinance, to maintain and use a portion of the public right of way for a sidewalk cafe adjacent to its premises located at 3231-3233 N. Broadway . Said sidewalk cafe area #1 shall be seventy-seven (77) feet in length and eighteen (18) feet in width for a total of one thousand three hundred eighty-six (1386) square feet and shall allow six (6) feet of clear space from the face of the curb/building line along West Melrose and North Broadway. The compensation for said space and the days and hours of operation for the sidewalk cafe shall be as follows:

Monday through Friday 8:00 a.m. to 12:00 midnight
Compensation: $2,079.00
SEATING CAPACITY: 76

Sidewalk Cafe Permit and approved plan must be posted at all times.

This grant of privilege #1119754 for a sidewalk cafe shall be subject to the provisions of Section 10-28-800 though 10-28-885 of the Municipal Code of Chicago and the directions of the Commissioner of Department of Business Affairs and Consumer Protection, the Commissioner of Streets and Sanitation, and the Commissioner of Transportation.

The permit holder agrees to hold the City of Chicago harmless for any damage, relocation or replacement costs associated with damage, relocation or removal of private property caused by the City performing work in the public way.

Authority for the above named privilege is herein given and granted from and after March 1, 2015 through and including December 1, 2015.

Alderman Thomas Tunney

Thomas Tunney 44th Ward

City of Chicago

O2015-5801

Office of the City Clerk

Document Tracking Sheet

Meeting Date:	7/29/2015
Sponsor(s):	Arena (45)
Type:	Ordinance
Title:	Sidewalk cafe(s) for Las Tablas
Committee(s) Assignment:	Committee on Transportation and Public Way

ORDINANCE
LAS TABLAS
Acct. No. 293849 - 1
Permit No. 1119821

Be It Ordained by the City Council of the City of Chicago:

Permission and authority are hereby given and granted to LAS TABLAS upon the terms and subject to the conditions of this ordinance, to maintain and use a portion of the public right of way for a sidewalk cafe adjacent to its premises located at 4920 W. Irving Park Rd.. Said sidewalk cafe area #1 shall be thirty-six (36) feet in length and eight (8) feet in width for a total of two hundred eighty-eight (288) square feet and shall allow six (6) feet of clear space from the face of the curb/building line along W. Irving Park Road. The compensation for said space and the days and hours of operation for the sidewalk cafe shall be as follows:

Monday through Thursday 11:00 a.m. to 10:00 p.m. Friday and Saturday 11:00 a.m. to 11:30 p.m. Sunday 11:00 a.m. to 9:00 p.m.
Compensation: $600.00
SEATING CAPACITY: 12

Sidewalk Cafe Permit and approved plan must be posted at all times.

This grant of privilege #1119821 for a sidewalk cafe shall be subject to the provisions of Section 10-28-800 though 10-28-885 of the Municipal Code of Chicago and the directions of the Commissioner of Department of Business Affairs and Consumer Protection, the Commissioner of Streets and Sanitation, and the Commissioner of Transportation.

The permit holder agrees to hold the City of Chicago harmless for any damage, relocation or replacement costs associated with damage, relocation or removal of private property caused by the City performing work in the public way.

Authority for the above named privilege is herein given and granted from and after March 1, 2015 through and including December 1, 2015.

Alderman _____
John Arena 45th Ward

Department of Business Affairs and Consumer Protection
Small Business Center - Public Way Use Unit
City Hall - 121 N. LaSalle Street, Room 800 • Chicago, IL 60602
312-74-GOBIZ / 312-744-6249 • (312) 744-1944 (TTY)
http://www.cityofchicago.org/bacp

07/29/2015

Alderman **John Arena**
Ward # **45**
City of Chicago
City Hall, Room **300**
121 North LaSalle Street
Chicago, Illinois 60602

Re: An ordinance to use and maintain a portion of the public right-of-way for **one (1) sidewalk cafe(s)** for **LAS TABLAS**, adjacent to the premises known as **4920 W. Irving Park Rd.**.

Dear Alderman **John Arena**:

The applicant referenced above has requested the use of the public right-of-way for a **sidewalk cafe(s)**. An ordinance has been prepared by the Department of Business Affairs and Consumer Protection – Small Business Center - Public Way Use Unit for presentation to the City Council. Because this request was made for properties located in your ward, as approved by you as per the attached, I respectfully request that you introduce the attached ordinance at the next City Council meeting.

If you have any questions regarding this ordinance, please contact Anthony Bertuca at (312) 744-5506.

Department of Business Affairs and Consumer Protection

City of Chicago

O2015-5804

Office of the City Clerk

Document Tracking Sheet

Meeting Date:	7/29/2015
Sponsor(s):	Arena (45)
Type:	Ordinance
Title:	Sidewalk cafe(s) for Six Corners Bistro
Committee(s) Assignment:	Committee on Transportation and Public Way

ORDINANCE
SIX CORNERS BISTRO
Acct. No. 387698 - 1
Permit No. 1119811

Be It Ordained by the City Council of the City of Chicago:

Permission and authority are hereby given and granted to SIX CORNERS BISTRO upon the terms and subject to the conditions of this ordinance, to maintain and use a portion of the public right of way for a sidewalk cafe adjacent to its premises located at 3930 N. Cicero Ave.. Said sidewalk cafe area #1 shall be twenty (20) feet in length and twelve (12) feet in width, area #2 shall be eleven (11) feet in length and six (6) feet in width for a total of three hundred six (306) square feet and shall allow six (6) feet of clear space from the face of the curb/building line along Dakin Street and Cicero Avenue, North Cicero Avenue. The compensation for said space and the days and hours of operation for the sidewalk cafe shall be as follows:

Monday through Sunday 8:00 a.m. to 12:00 midnight
Compensation: $600.00
SEATING CAPACITY: 36

Sidewalk Cafe Permit and approved plan must be posted at all times.

This grant of privilege #1119811 for a sidewalk cafe shall be subject to the provisions of Section 10-28-800 though 10-28-885 of the Municipal Code of Chicago and the directions of the Commissioner of Department of Business Affairs and Consumer Protection, the Commissioner of Streets and Sanitation, and the Commissioner of Transportation.

The permit holder agrees to hold the City of Chicago harmless for any damage, relocation or replacement costs associated with damage, relocation or removal of private property caused by the City performing work in the public way.

Authority for the above named privilege is herein given and granted from and after March 1, 2015 through and including December 1, 2015.

Alderman

John Arena 45th Ward

Department of Business Affairs and Consumer Protection
Small Business Center - Public Way Use Unit
City Hall - 121 N LaSalle Street, Room 800 • Chicago, IL 60602
312-74-GOBIZ / 312-744-6249 • (312) 744-1944 (TTY)
http://www.cityofchicago.org/bacp

07/29/2015

Alderman **John Arena**
Ward # **45**
City of Chicago
City Hall, Room **300**
121 North LaSalle Street
Chicago, Illinois 60602

Re: An ordinance to use and maintain a portion of the public right-of-way for **two (2) sidewalk cafe(s)** for **SIX CORNERS BISTRO**, adjacent to the premises known as **3930 N. Cicero Ave.**.

Dear Alderman **John Arena**:

The applicant referenced above has requested the use of the public right-of-way for a **sidewalk cafe(s)**. An ordinance has been prepared by the Department of Business Affairs and Consumer Protection – Small Business Center - Public Way Use Unit for presentation to the City Council. Because this request was made for properties located in your ward, as approved by you as per the attached, I respectfully request that you introduce the attached ordinance at the next City Council meeting.

If you have any questions regarding this ordinance, please contact Anthony Bertuca at (312) 744-5506.

Department of Business Affairs and Consumer Protection

City of Chicago

O2015-5808

Office of the City Clerk

Document Tracking Sheet

Meeting Date:	7/29/2015
Sponsor(s):	Osterman (48)
Type:	Ordinance
Title:	Sidewalk cafe(s) for Cookies and Carnitas
Committee(s) Assignment:	Committee on Transportation and Public Way

ORDINANCE
COOKIES AND CARNITAS
Acct. No. 384921 - 1
Permit No. 1119438

Be It Ordained by the City Council of the City of Chicago:

Permission and authority are hereby given and granted to COOKIES AND CARNITAS upon the terms and subject to the conditions of this ordinance, to maintain and use a portion of the public right of way for a sidewalk cafe adjacent to its premises located at 5757-5759 N. Broadway . Said sidewalk cafe area #1 shall be thirty (30) feet in length and nine (9) feet in width for a total of two hundred seventy (270) square feet and shall allow six (6) feet of clear space from the face of the curb/building line along Ardmore. The compensation for said space and the days and hours of operation for the sidewalk cafe shall be as follows:

Sunday through Thursday 11:00 a.m. to 10:00 p.m. Friday and Saturday 11:00 a.m. to 11:00 p.m.
Compensation: $600.00
SEATING CAPACITY: 16

Sidewalk Cafe Permit and approved plan must be posted at all times.

This grant of privilege #1119438 for a sidewalk cafe shall be subject to the provisions of Section 10-28-800 though 10-28-885 of the Municipal Code of Chicago and the directions of the Commissioner of Department of Business Affairs and Consumer Protection, the Commissioner of Streets and Sanitation, and the Commissioner of Transportation.

The permit holder agrees to hold the City of Chicago harmless for any damage, relocation or replacement costs associated with damage, relocation or removal of private property caused by the City performing work in the public way.

Authority for the above named privilege is herein given and granted from and after March 1, 2015 through and including December 1, 2015.

Alderman _____

Harry Osterman 48th Ward

Department of Business Affairs and Consumer Protection
Small Business Center - Public Way Use Unit
City Hall - 121 N. LaSalle Street, Room 800 • Chicago, IL 60602
312-74-GOBIZ / 312-744-6249 • (312) 744-1944 (TTY)
http //www.cityofchicago.org/bacp

07/29/2015

Alderman **Harry Osterman**
Ward # **48**
City of Chicago
City Hall, Room **300**
121 North LaSalle Street
Chicago, Illinois 60602

Re: An ordinance to use and maintain a portion of the public right-of-way for **one (1) sidewalk cafe(s)** for **COOKIES AND CARNITAS**, adjacent to the premises known as **5757-5759 N. Broadway** .

Dear Alderman **Harry Osterman**:

The applicant referenced above has requested the use of the public right-of-way for a **sidewalk cafe(s)**. An ordinance has been prepared by the Department of Business Affairs and Consumer Protection – Small Business Center - Public Way Use Unit for presentation to the City Council. Because this request was made for properties located in your ward, as approved by you as per the attached, I respectfully request that you introduce the attached ordinance at the next City Council meeting.

If you have any questions regarding this ordinance, please contact Anthony Bertuca at (312) 744-5506.

Department of Business Affairs and Consumer Protection

City of Chicago

O2015-5812

Office of the City Clerk

Document Tracking Sheet

Meeting Date:	7/29/2015
Sponsor(s):	Silverstein (50)
Type:	Ordinance
Title:	Sidewalk cafe(s) for Rozana
Committee(s) Assignment:	Committee on Transportation and Public Way

ORDINANCE
ROZANA
Acct. No. 377500 - 1
Permit No. 1119437

Be It Ordained by the City Council of the City of Chicago:

Permission and authority are hereby given and granted to ROZANA upon the terms and subject to the conditions of this ordinance, to maintain and use a portion of the public right of way for a sidewalk cafe adjacent to its premises located at 6118-6120 N. Lincoln Ave.. Said sidewalk cafe area #1 shall be forty-eight (48) feet in length and seven point five (7.5) feet in width for a total of three hundred sixty (360) square feet and shall allow six (6) feet of clear space from the face of the curb/building line along N. Lincoln Avenue. The compensation for said space and the days and hours of operation for the sidewalk cafe shall be as follows:


Monday through Sunday 8:00 a.m. to 12:00 midnight
Compensation: $600.00
SEATING CAPACITY: 32

Sidewalk Cafe Permit and approved plan must be posted at all times.

This grant of privilege #1119437 for a sidewalk cafe shall be subject to the provisions of Section 10-28-800 though 10-28-885 of the Municipal Code of Chicago and the directions of the Commissioner of Department of Business Affairs and Consumer Protection, the Commissioner of Streets and Sanitation, and the Commissioner of Transportation.

The permit holder agrees to hold the City of Chicago harmless for any damage, relocation or replacement costs associated with damage, relocation or removal of private property caused by the City performing work in the public way.

Authority for the above named privilege is herein given and granted from and after March 1, 2015 through and including December 1, 2015.

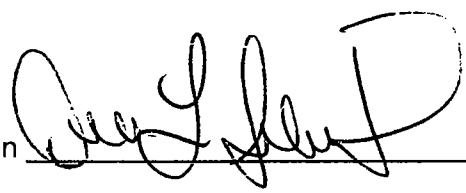Alderman 

Debra L. Silverstein 50th Ward

Department of Business Affairs and Consumer Protection
Small Business Center - Public Way Use Unit
City Hall - 121 N LaSalle Street, Room 800 • Chicago, IL 60602
312-74-GOBIZ / 312-744-6249 • (312) 744-1944 (TTY)
http://www.cityofchicago.org/bacp

07/29/2015

Alderman **Debra L. Silverstein**
Ward # **50**
City of Chicago
City Hall, Room **300**
121 North LaSalle Street
Chicago, Illinois 60602

Re: An ordinance to use and maintain a portion of the public right-of-way for **one (1) sidewalk cafe(s)** for **ROZANA**, adjacent to the premises known as **6118-6120 N. Lincoln Ave.**.

Dear Alderman **Debra L. Silverstein**:

The applicant referenced above has requested the use of the public right-of-way for a **sidewalk cafe(s)**. An ordinance has been prepared by the Department of Business Affairs and Consumer Protection – Small Business Center - Public Way Use Unit for presentation to the City Council. Because this request was made for properties located in your ward, as approved by you as per the attached, I respectfully request that you introduce the attached ordinance at the next City Council meeting.

If you have any questions regarding this ordinance, please contact Anthony Bertuca at (312) 744-5506.

Department of Business Affairs and Consumer Protection

City of Chicago

Or2015-462

Office of the City Clerk

Document Tracking Sheet

Meeting Date:	7/29/2015
Sponsor(s):	Moreno (1)
Type:	Order
Title:	Issuance of permits for sign(s)/signboard(s) at 2300 W Chicago Ave - 126 sq. ft.
Committee(s) Assignment:	Committee on Zoning, Landmarks and Building Standards

COMMITTEE ON ZONING, LANDMARKS & BUILDING STANDARDS

(signs)

ORDERED, That the Commissioner of Buildings is hereby directed to issue a sign permit to:

South Water Signs

934 N. Church Road

Elmhurst, IL 60126

For the erection of one signs/signboards over 100 square feet (in area of one fact) at:

Cricket Wireless Stores

2300 W. Chicago Ave.

Chicago, IL 60622

Dimensions: Length: **42'** **Height:** **3'**

Height above grade/roof to top of sign: **8'- 5"**

TOTAL SQUARE FOOT AREA: **126 sq ft**

Such sign(s) shall comply with all applicable provisions of TITLE 17 of the Chicago Zoning Ordinance and all other applicable provisions of the Municipal Code of the CITY OF CHICAGO governing the construction and maintenance of outdoor sign, signboards and structures.

Joe Moreno

Alderman, 1st Ward

July 29, 2015

APPLICATION TO USE THE PUBLIC RIGHT OF WAY

APPLICANT INFORMATION

LEGAL NAME OF ENTITY: FREEDOM WIRELESS PARTNERS INC		
PERMIT MAILING ADDRESS: 2300 W. Chicago AVE		
CITY: Chicago	STATE: IL	ZIP CODE: 60622
CONTACT PERSON: Vick MEHTA		TITLE:
PHONE: 630-204-9001	FAX:	E-MAIL: Vick@cricketchicago.com

BUILDING OWNER INFORMATION

NAME: CIRQUE GROUP		
ADDRESS: 2302 W. Chicago AVE.		
CITY: Chicago	STATE: IL	ZIP CODE: 60622
PHONE: 773-486-2100	FAX: 773-486-2544	E-MAIL: MARK@CIRQUEGROUPE.COM

USE OF THE PUBLIC WAY

1. List the proposed or existing use below and complete the worksheet on page 8. Use only one application for each public way use type.

TYPE			
☐ Electrical Sign	☐ Digital Imaging	☐ Canopy	☑ Awning
☐ Non-Electrical Sign	☐ Banner	☐ Marquee	☐ Light Fixture

HOW MANY?	3 pieces of AWNING
BUILDING ADDRESS:	2300 W. Chicago AVE Chicago, IL 60622

2. Please enclose one sketch of each proposed use of the public way, which maps to scale the proposed use(s) and its relationship to surrounding right-of-way. All measurements must be indicated. The prints should also accurately depict the location of the property line and public facilities (meters, light poles, sidewalks).

APPLICANT CERTIFICATION

I hereby certify that all statements made as part of the application, and the attachments herein, are true to the best of my knowledge and belief.

BY: _____ TITLE: P.M.

ALDERMAN'S APPROVAL

As part of this application process, you are required to notify/seek approval from the Alderman in whose ward your proposed use of the public way is located.

ALDERMAN'S SIGNATURE: _____

DATE: 12/10/2014 WARD: 32

Approval shall not be withheld for any reason relating to the language, content or message contained in or implied by the sign, canopy, awning, banner or marquee for which the permit is sought. If aldermanic signature indicating approval is not received by BACP within 60 days of submission of the application to the alderman then, provided the application is complete and accurate and the applicant is not in violation of any pertinent provision of the Municipal Code, the application shall be deemed approved by the BACP and processed for submission to the City Council as a Mayoral Introduction.

☐ Approve	Reason(s):
☐ Do Not Approve	Reason(s):

70330142 - AWNING

APPLICATION TO USE THE PUBLIC RIGHT OF WAY

APPLICATION WORKSHEET

- **For use by NEW APPLICANTS ONLY.**
- **For renewals obtain form from City Hall, 121 N. LaSalle St., Rm. 800 or call (312) 74 - GOBIZ (744-6249)**

Complete the worksheet for each use of the public way and indicate all applicable measurements.

	Exact Street (i.e. S. State St.)	Quantity	Length of structure along public way	Height of structure	Depth of structure	Height above grade	Total depth over public way	Is this sign(s) illuminated? (Y/N)	Is this an Existing Public Way Use (Y/N)
SIGNS:									
CANOPIES / AWNINGS	W. Chicago AVE	1	21'	3'	5'	96"	4'	NO	NO
	N. Oakley Blvd	1	15'	3'	5'	96"	4'	NO	NO
	-corner- Chicago AVE & N. Oakley Blvd	1	6'	3'	5'	96"	4'	NO	NO
LIGHTS:									

See example of required plans beginning on the next page.

NOTE: Pursuant to section 2-154-030 of the Municipal Code of the City of Chicago the Corporation Counsel of the City of Chicago may require any such additional information from any applicant to achieve full disclosure relevant to the request for action by the City Council or other city agency. Pursuant to section 2-154-020 of the Municipal code of the City of Chicago any material change in the information required above must be provided by supplementing this statement at any time up to the time the City Council or any city agency takes action on the application.

APPLICATION CHECKLIST (continued)

☐ Acceptance Letter

ACCEPTANCE OF GRANT OF PRIVILEGE PERMIT TERMS

I hereby understand and accept the terms and conditions relative to the issuance of the permit, and by signing below, I acknowledge the receipt of a copy of the Municipal Code of Chicago's 10-28 and 13-20 regulations, as well as all the additional requirements promulgated herein:

I understand it shall be my duty as the permit holder, and as a condition of the permit, to:

1. Comply with all the requirements defined within Chicago's Municipal Code, the Rules and Regulations, as well as the requirements promulgated herein;
2. Upon the passage of the permit ordinance at City Council, pay the **non-refundable** applicable Grant of Privilege annual permit fee.
3. Upon the submission of the permit application the applicant shall furnish the certificate of insurance; and,
4. Resolve all Account Holds since failure to do so will prevent the processing of this permit application;
5. Install or maintain the grant of privilege **after** the issuance of the permit by the Commissioner of Business Affairs and Consumer Protection;

- I hereby agree to accept the terms and conditions relative to issuance of the permit.
- I agree to renew the Certificate of Insurance at least 10 days prior to expiration of the policy.
- I understand that if the item or items are not constructed/maintained the permit fees will not be refunded.

I understand that failure to adhere to all conditions imposed in the permit may result in revocation of the permit.

SIGNATURE: Vick Mehta DATE: 12-4-14

PRINT NAME: Vick Mehta TITLE: Dealer

F.E.I.N. or SOCIAL SECURITY NUMBER:

ACCOUNT #: SITE #

LEGAL NAME OF ENTITY: Vick Mehta

BUSINESS NAME (DBA): Cricket Wireless

BUSINESS LOCATION ADDRESS: 2300 W. Chicago Ave

CITY: Chicago STATE: Illinois ZIP CODE: 60622

BUSINESS PHONE: 773-227-9050

E-MAIL: Vick@CricketChicago.com PERMIT TYPE: Sign

cricket

SOUTH WATER
SIGNS

UID: 70330142

Client: Cricket

Project: Cricket Legacy Conversion

Title: Exterior Signage

Site address: 2300 W. Chicago Avenue
Chicago, IL 60622

Project manager: Michael Bey

Drawn by: FK

Date: 11/11/14


Revision: Initial



Exterior Site Plan | Summary

SOUTH WATER SIGNS

Sign	Existing Sign	SF	Recommended Sign	SF
E-01	Awning 1		Awning 1	
E-02	Awning 2		Awning 2	
E-03	Awning 3		Awning 3	
E-04	Main ID	27.55	CR-FL-24B-BP-R	22.55
E-04	Door Vinyl		CR-DV-T Hours of Operation	

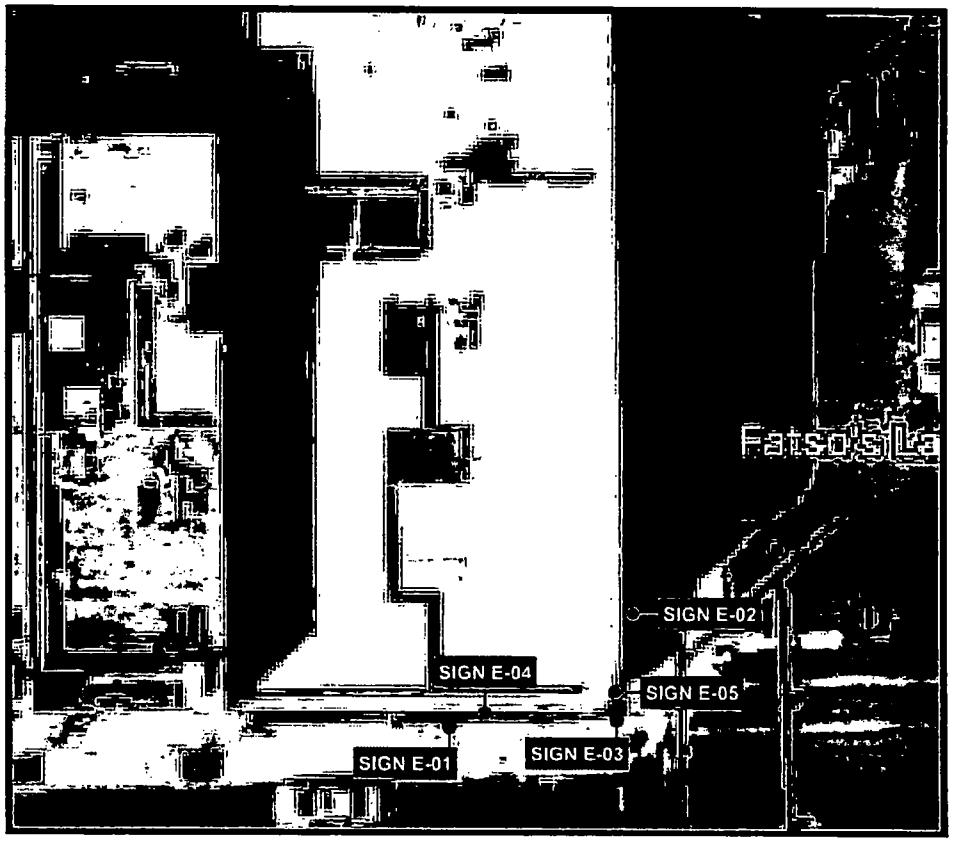

MEMBER IDEA
UL LISTED
ALL DESIGNS PRESENTED ARE THE SOLE PROPERTY OF SOUTH WATER SIGNS, LTD. AND MAY NOT BE REPRODUCED IN PART OR WHOLE WITHOUT WRITTEN PERMISSION FROM SOUTH WATER SIGNS, LTD.

934 N. Church Road
Elmhurst, IL 60126
P 630.333.4900 F 630.333.4915

Revision notes:

cricket

		Drawn by:	FK
Client:	Cricket	Checked by:	-
SWS Job#	7010046	Scale:	NTS
Title:	Aerial	Revision:	-
Date:	11/11/14	Page:	2

Exterior Site Plan | Code Check

SOUTH WATER SIGNS

cricket

Cricket Wireless Code Check Form

Customer
Booth #: 70330142
Address: 2300 W Chicago Ave
City: Chicago State: IL Zip: 60622
Zoning: C1-3
Jurisdiction: City of Chicago
Contact Name: Jennifer Randall
Phone: 312.744.3512
Fax:
Email: jennifer.randall@cityofchicago.org

Ground Signs - Pylon (Pole) & Monument N/A - Existing Multi-Tenant Sign

Are ground signs allowed? Yes No
Pole Monument
Distance to adjacent ground sign? administrator

Number of signs allowed: one
Maximum SF allowed: 50% of aggregate allowance - aggregate allowances is 4x street frontage or 1500 sq ft max
Minimum Setback: as per the zoning administrator From: code states the zoning administrator determines setback
Visibility Triangle as deemed necessary by the zoning administrator must be on private property
Maximum Overall Height: 24' max or 35' if located on a lot with more than 75 ft of street frontage (see notes)
Lighting Restrictions: non
How many faces count toward sign area? one
Notes:

Aggregate allowance for all signs 1500 sq ft maximum - 4x street frontage - whichever is less. This may be a small tenant site and if it is, then a 6th sign is not allowed. This may not have the area required for a setback and if that is the case then it would not be allowed. SETBACK NOTE: 35ft. if located on a zoning lot with more than 75 feet of street frontage on a single street that has a right-of-way width of more than 80 feet; or50 ft located on a zoning lot with more than 150 feet of frontage on a single street with a right-of-way width of more than 80 feet

Wall Signs

Are wall signs allowed?
Number of signs allowed: n/a Info No
Square footage based on: Mot Name Project Building Frontage % of wall area
Maximum SF allowed: 4x Street frontage or 1500 sq. ft. whichever is less max 33% of wall area
Maximum Height: none Max Letter n/a Max Logo Height: n/a
Max Sign Width: n/a
Can sign project above roofline? Yes No If so, how n/a
Yes Re
Lighting Restrictions: none Is area transferrable to another elevation?

Notes:

Aggregate allowance for all signs - minimum for wall sign for ground floor tenant 33 sq. ft.

Face Replacements

Can grandfathered status remain if faces are replaced? Yes No
Are permits required if only rebacing the sign? No
Are permits required if remodeling or repainting the sign? No

Window Signs

Are window signs allowed? Yes No sign: n/a
Signs count towards allowed wall sign SF? Yes No % of glass allowed: exempt
Maximum SF allowed: exempt Permit required for illuminated window signs: Yes No

Notes:

signs that are not visible from the ROW are exempt

Permit Requirements

Permits can be applied for by: Hall Authorized Agent Contractor
License Required: Business Contractor
Signature Required on Application: Owner Agent Contractor
Documents Required: Site Plan Elevations Sign Details Sealed Engineering Additional Professional Seals
Number of Document Copies: 1 1 1 4
Document Size: scaled Cost of Permit: $200 and fee plus per face fee depends on size
Length of time to secure permit 6 months on average Other permit costs/fees: as determined by review needs

Notes:

1st you fill out on line, then you print and submit documents to Dept of Buildings for review.
MUST be by total visit only, not required by zoning. Please check with your landlord for additional sign criteria.
Zoning did not indicate if this was a Loop Alliance location or a Historical property, make sure you check with the landlord. Permits are submitted by a licensed expeditor. Permits must be submitted on line thru a licensed expeditor. Permits take an average of 6 months. PUBLIC WAY PERMITS ARE REQUIRED FOR ANY SIGN PROJECTING OVER A PUBLIC WAY, EVEN IF THE SIGN IS AN INCH OVER A PUBLIC WAY, A SIGN PERMIT WILL BE REQUIRED. IF AN EXISTING PUBLIC WAY PERMIT DOES NOT EXIST, A PUBLIC WAY APPLICATION WITH DRAWINGS TO THE ALDERMAN IS REQUIRED FOR APPROVAL. ONCE APPROVAL IS OBTAINED, YOU MUST SUBMIT APPROVED APPLICATION TO BUSINESS AFFAIRS TO OBTAIN A PUBLIC WAY NUMBER. THIS NUMBER MUST BE SUBMITTED ON THE SIGN PERMIT APPLICATION WHICH MUST BE COMPLETED AND PAID ONLINE. PUBLIC WAY PERMITS CAN TAKE 6-9 MONTHS TO GET PROCESSED. THIS INCLUDES WALL SIGNS THAT MAY PROJECT OVER THE RIGHT OF WAY AS WELL. IF THE PROPOSED SIGN, AWNING OR CANOPY EXCEEDS 100 SQUARE FEET OR 24 FEET IN HEIGHT, CITY COUNCIL APPROVAL IS REQUIRED. BEFORE THE APPLICATION FOR A PERMIT IS FILED WITH THE ZONING OFFICE, THE APPLICANT SHALL SUBMIT THE SIGN PACKAGE TO THE ALDERMAN OF THE WARD IN WHICH THE SIGN IS LOCATED. ONCE APPROVED BY THE ALDERMEN, THE

MEMBER ISA
UL LISTED
ALL DESIGNS PRESENTED ARE THE SOLE PROPERTY OF SOUTH WATER SIGNS, LLC. AND MAY NOT BE REPRODUCED IN PART OR WHOLE WITHOUT WRITTEN PERMISSION FROM SOUTH WATER SIGNS, LLC.

934 N. Church Road
Elmhurst, IL 60126
P 630.333.4900 F 630.333.4915

Revision notes:

cricket

Client:	Cricket	Drawn by:	FK
SWS Job#:	7010046	Checked by:	-
Title:	Code Check	Scale:	NTS
Date:	11/11/14	Revision:	-
		Page:	3

Exterior Site Plan | Awning 1

SOUTH WATER SIGNS

E-01

Proposed



Existing



MEMBER
LISTED
ALL DESIGNS PRESENTED ARE THE SOLE PROPERTY OF SOUTH WATER SIGNS, LLC, AND MAY NOT BE REPRODUCED IN PART OR WHOLE WITHOUT WRITTEN PERMISSION FROM SOUTH WATER SIGNS, LLC.

934 N. Church Road
Elmhurst, IL 60126
P 630.333.4900 F 630.333.4915

Revision notes:

cricket

		Drawn by:	FK
Client:	Cricket	Checked by:	-
SWS Job#	7010046	Scale:	NTS
Title:	Awning 1	Revision:	-
Date:	11/11/14	Page:	4

Exterior Site Plan | Awning 2

SOUTH WATER
SIGNS

E-02

Proposed



Existing



MEMBER
LISTED
ALL DESIGNS PRESENTED ARE THE SOLE PROPERTY OF SOUTH WATER SIGNS, LLC, AND MAY NOT BE REPRODUCED IN PART OR WHOLE WITHOUT WRITTEN PERMISSION FROM SOUTH WATER SIGNS, LLC.

934 N. Church Road
Elmhurst, IL 60126
P 630.333.4900 F 630.333.4915

Revision notes:

cricket

		Drawn by:	FK
Client:	Cricket	Checked by:	-
SWS Job#	7010046	Scale:	NTS
Title:	Awning 2	Revision:	-
Date:	11/11/14	Page:	5

Exterior Site Plan | Awning 3

SOUTH WATER SIGNS

E-03

Proposed



Existing



MEMBER
LISTED
ALL DESIGNS PRESENTED ARE THE SOLE PROPERTY OF SOUTH WATER SIGNS, LTD., AND MAY NOT BE REPRODUCED IN FULL OR IN PART WITHOUT WRITTEN PERMISSION FROM SOUTH WATER SIGNS, LTD.

934 N. Church Road
Elmhurst, IL 60126
P 630.333.4900 F 630.333.4915

Revision notes:


cricket

		Drawn by:	FK
Client:	Cricket	Checked by:	-
SWS Job#	7010046	Scale:	NTS
Title:	Awning 3	Revision:	-
Date:	11/11/14	Page:	6

Exterior Site Plan | CR-FL-24B-BP-R

SOUTH WATER SIGNS


E-04

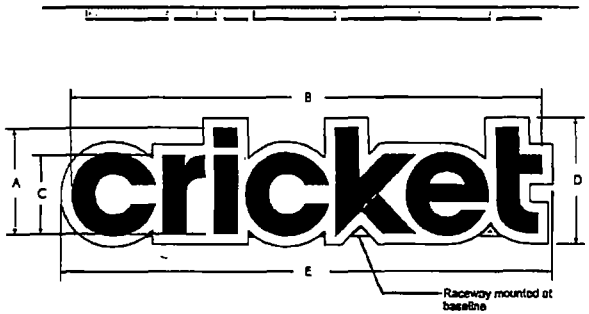

Product Code	A	B	C	D	E	SF
CR-FL-24B-BP-R	2'-0"	8'-10 3/8"	1'-6 7/8"	2'-4 5/8"	9'-3 1/16"	22.53

All raceways to be painted to match corresponding fascia colors.

Proposed

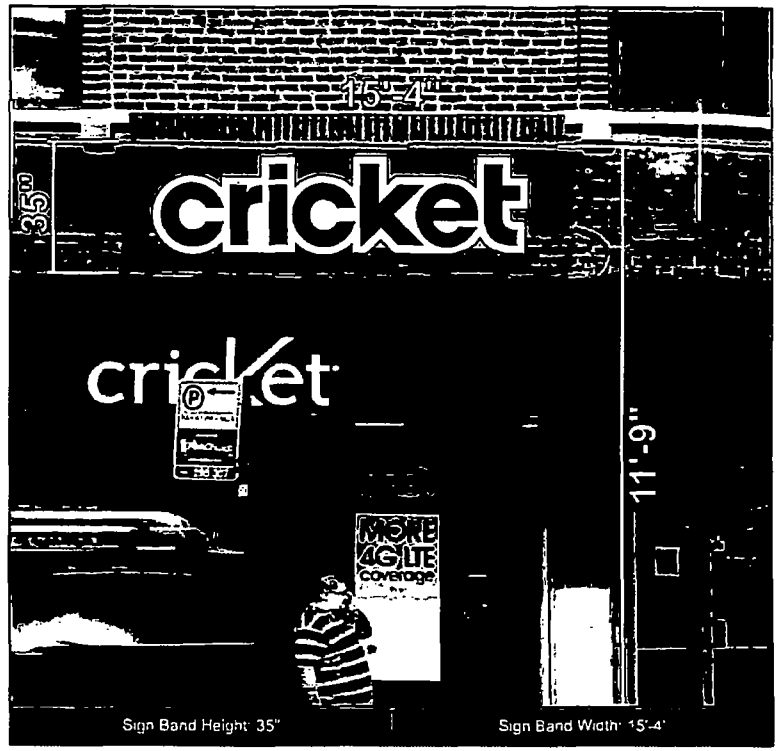

Existing



"K" Height: 30" Sign Width: 9'-7"

MEMBER ISA
UL LISTED
ALL DESIGNS PRESENTED ARE THE SOLE PROPERTY OF SOUTH WATER SIGNS, LLC, AND MAY NOT BE REPRODUCED IN PART OR WHOLE WITHOUT WRITTEN PERMISSION FROM SOUTH WATER SIGNS, LLC.

934 N. Church Road
Elmhurst, IL 60126
P 630.333.4900 F 630.333.4915

Revision notes:

cricket


		Drawn by:	FK
Client:	Cricket	Checked by:	-
SWS Job#	7010046	Scale:	NTS
Title:	Main ID	Revision:	-
Date:	11/11/14	Page:	7

Exterior Site Plan | Logo Vinyl with Store Hours


SOUTH WATER SIGNS

E-05

AR-DV-DD

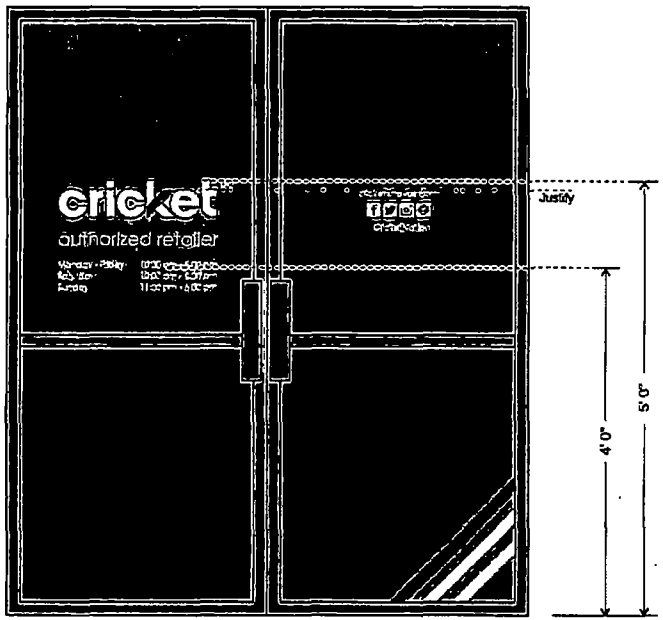



Vinyl Install Details
3/4" = 1'

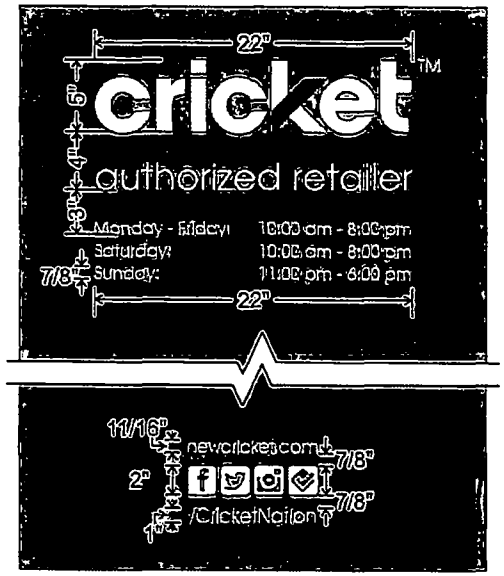

Vinyl Details
1-1/2" = 1'

Existing

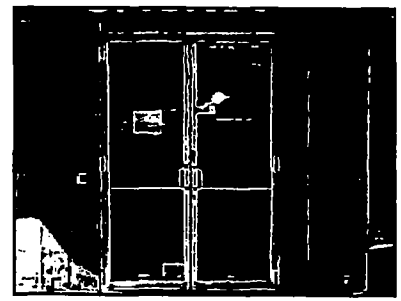

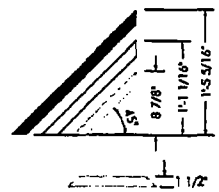

MEMBER
LISTED
ALL DESIGNS PRESENTED ARE THE SOLE PROPERTY OF SOUTH WATER SIGNS, LLC, AND MAY NOT BE REPRODUCED IN PART OR WHOLE WITHOUT WRITTEN PERMISSION FROM SOUTH WATER SIGNS, LLC.

934 N. Church Road
Elmhurst, IL 60126
P 630.333.4900 F 630.333.4915

Revision notes:

cricket

		Drawn by:	FK
Client:	Cricket	Checked by:	-
SWS Job#	7010046	Scale:	NTS
Title:	Window Vinyl	Revision:	-
Date:	11/11/14	Page:	8

City of Chicago

Office of the City Clerk

Document Tracking Sheet

Or2015-405

Meeting Date:	7/29/2015
Sponsor(s):	Dowell (3)
Type:	Order
Title:	Issuance of permits for sign(s)/signboard(s) at 1212 S Michigan Ave
Committee(s) Assignment:	Committee on Zoning, Landmarks and Building Standards

Committee on Zoning, Landmarks, and Building Standards
July 29, 2015
City Council Meeting

(Signs)

ORDERED, That the Commissioner of Buildings is hereby directed to issue a sign permit to:

All-Right Sign, Inc.
3628 Union Ave.
Steger, IL 60475

For the erection of sign / signboard over 24 feet in height and / or over 100 square feet (in area of one face) at:

Aurelio's Pizzeria
1212 S. Michigan Ave.
Chicago, IL 60605


Dimensions: Length: 19'6" Height: 12'0"

Height above grade / root to top of sign: 24'0"


TOTAL SQUARE FOOT AREA: 234

Such Sign (s) shall comply with all applicable provisions of Title 17 of the Chicago Zoning Ordinance and all other Applicable provisions of the Municipal Code of the City of Chicago Governing the construction and maintenance of outdoor signs, sign board and structures.


Pat Dowell
Alderman, 3rd Ward

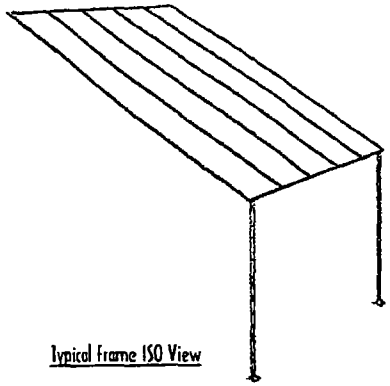


Typical Frame ISO View

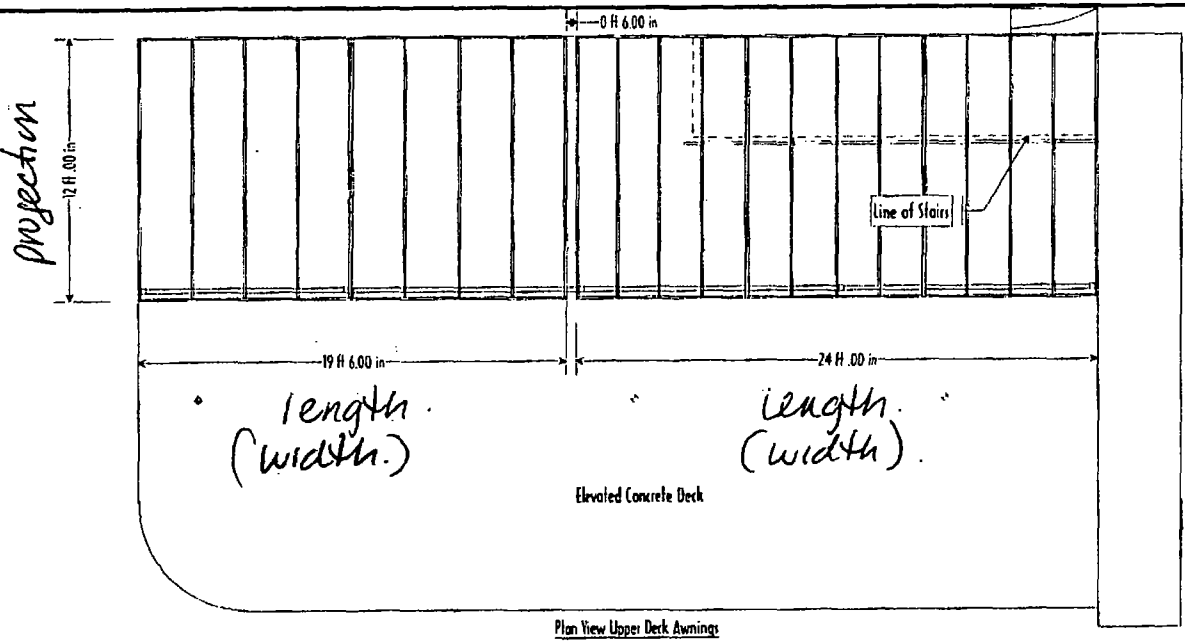

Plan View Upper Deck Awnings

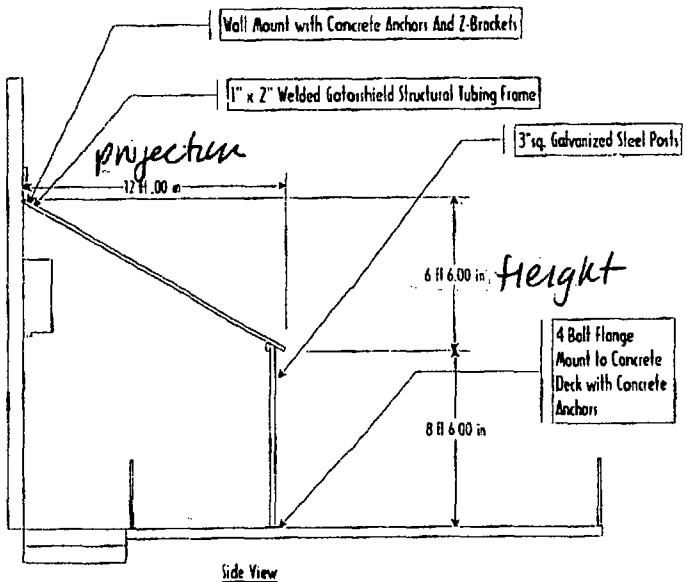

Side View

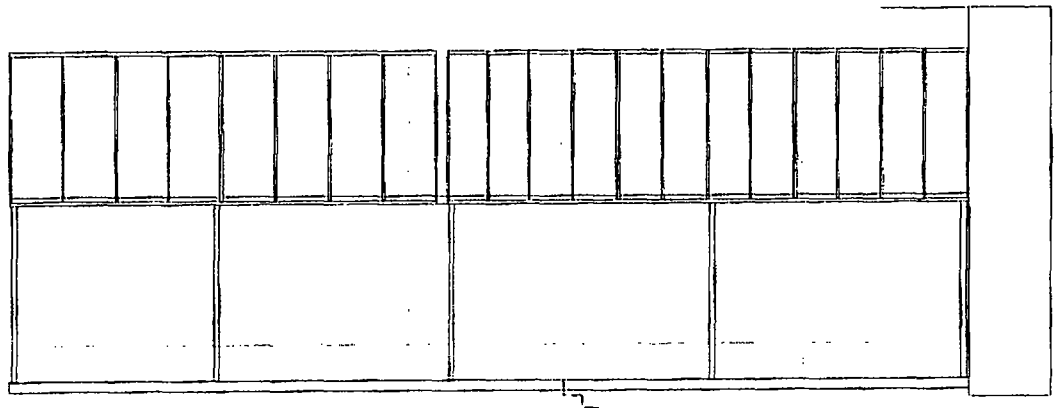

Front View Upper Deck Awnings

Aurelios Pizza Deck Canopy — CUSTOMER / JOB


1212 Michigan Ave. Chicago — LOCATION

7-15-15 — DATE


Colors are only a close representation of fabric and graphic samples .

1420 East 91st Drive
Merrillville, Indiana 46410
219.736.9800


Merrillville Awning Co

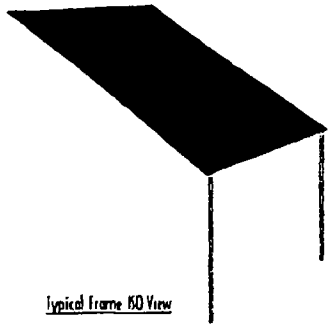


Typical Frame ISO View

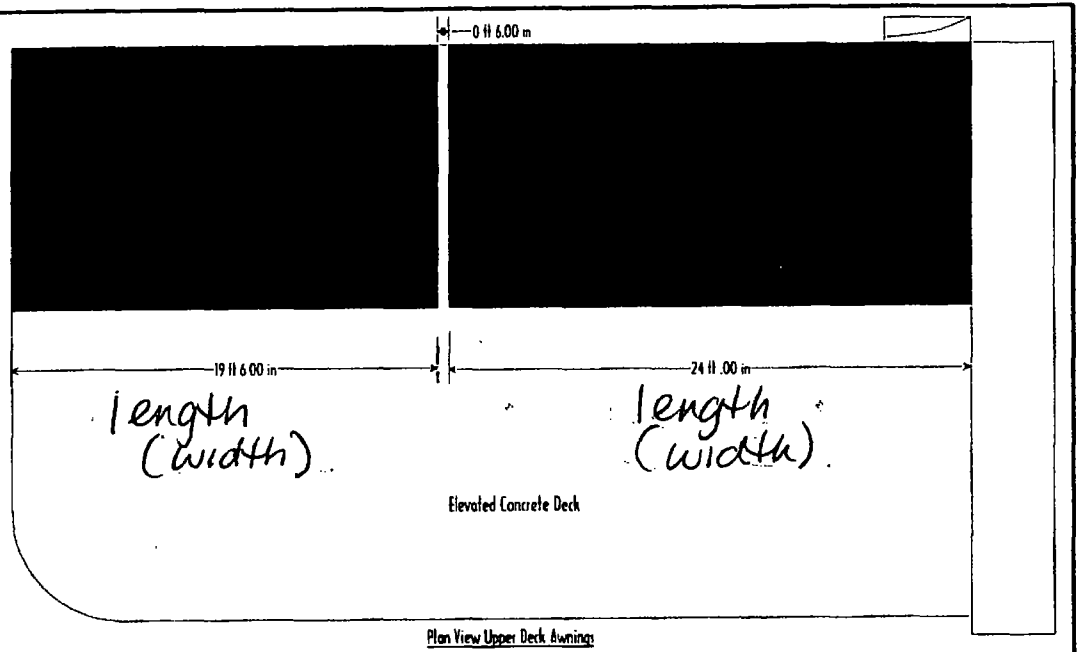

Plan View Upper Deck Awnings

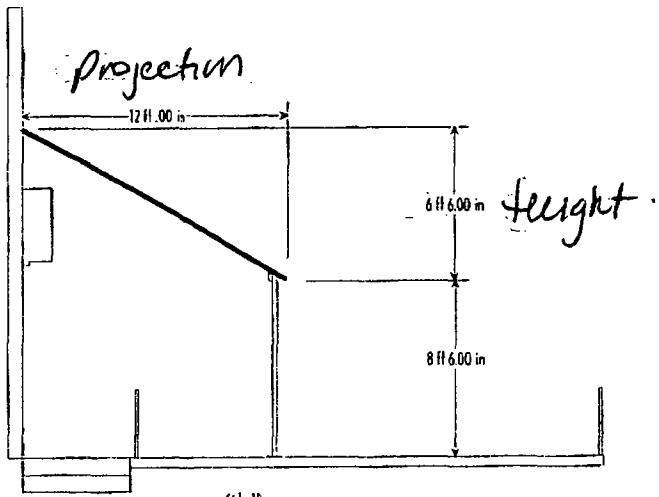

Side View

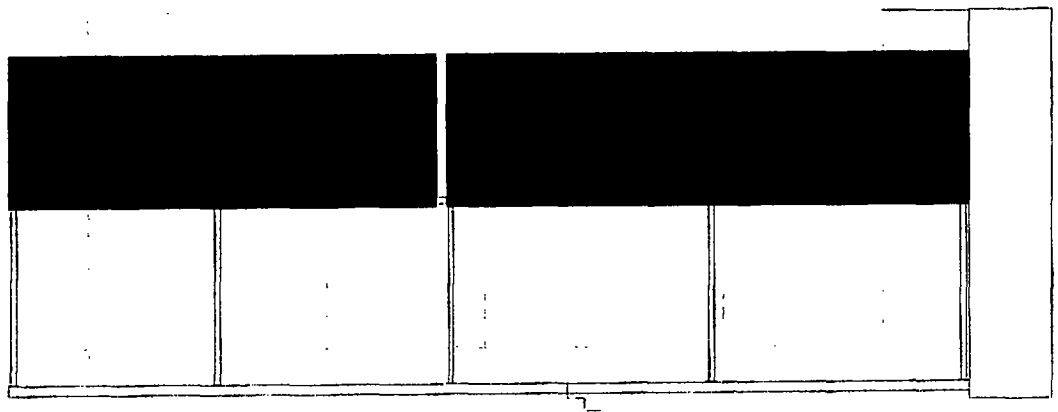

Front View Upper Deck Awnings

Aurelios Pizza Deck Canopy — CUSTOMER / JOB

1212 Michigan Ave. Chicago — LOCATION

7-15-15 — DATE

Colors are only a close representation of fabric and graphic samples.

Merrillville Awning Co
1420 East 91st Drive
Merrillville, Indiana 46410
219.736.9800





City of Chicago

Office of the City Clerk

Document Tracking Sheet

Or2015-474

Meeting Date:	7/29/2015
Sponsor(s):	Dowell (3)
Type:	Order
Title:	Issuance of permits for sign(s)/signboard(s) at 1212 S Michigan Avenue (288 sq. ft.)
Committee(s) Assignment:	Committee on Zoning, Landmarks and Building Standards

Committee on Zoning, Landmarks, and Building Standards
July 29, 2015
City Council Meeting

(Signs)

ORDERED, That the Commissioner of Buildings is hereby directed to issue a sign permit to:

All-Right Sign, Inc.
3628 Union Ave.
Steger, IL 60475

For the erection of sign / signboard over 24 feet in height and / or over 100 square feet (in area of one face) at:

Aurelio's Pizzeria
1212 S. Michigan Ave.
Chicago, IL 60605

Dimensions: Length: 24'0" Height: 12'0"


Height above grade / root to top of sign: 24'0"

TOTAL SQUARE FOOT AREA: 288


Such Sign (s) shall comply with all applicable provisions of Title 17 of the Chicago Zoning Ordinance and all other Applicable provisions of the Municipal Code of the City of Chicago Governing the construction and maintenance of outdoor signs, sign board and structures.

Pat Dowell

Pat Dowell
Alderman, 3rd Ward

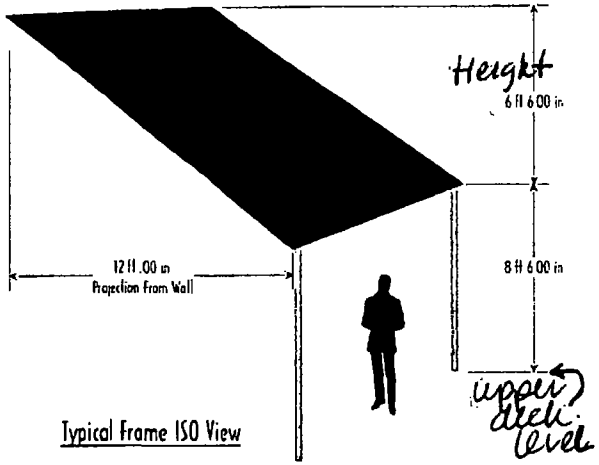

Typical Frame ISO View

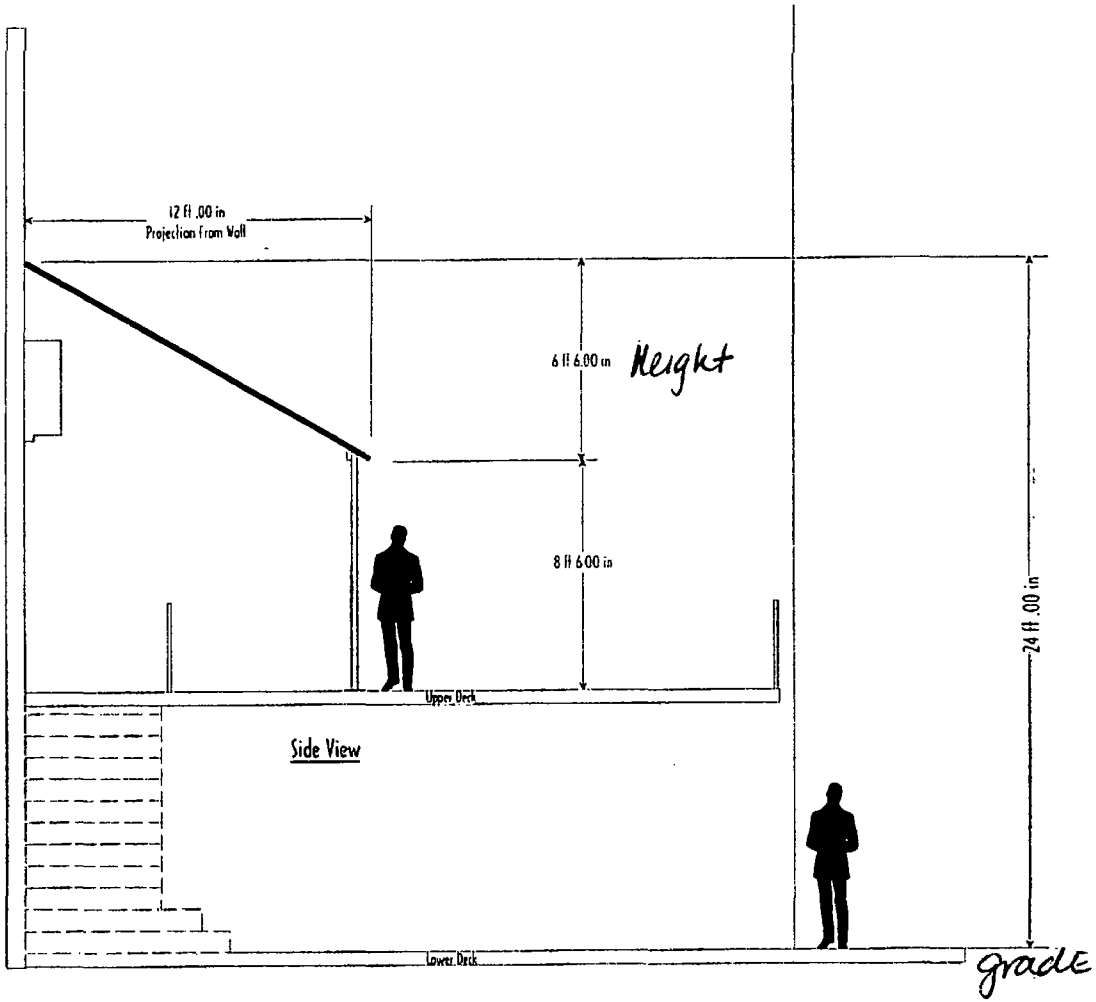

Side View

Aurelios Pizza Deck Canopy — CUSTOMER / JOB

1212 Michigan Ave. Chicago — LOCATION

7-15-15 — DATE

Page 3 of 3

Colors are only a close representation of fabric and graphic samples.

1420 East 91st Drive
Merrillville, Indiana 46410
219.736.9800

Merrillville Awning Co

Committee on Zoning, Landmarks, and Building Standards
July 29, 2015
City Council Meeting

(Signs)

ORDERED, That the Commissioner of Buildings is hereby directed to issue a sign permit to:

All-Right Sign, Inc.
3628 Union Ave.
Steger, IL 60475

For the erection of sign / signboard over 24 feet in height and / or over 100 square feet (in area of one face) at:

Aurelio's Pizzeria
1212 S. Michigan Ave.
Chicago, IL 60605

Dimensions: Length: 24'0" **Height:** 12'0"


Height above grade / root to top of sign: 24'0"

TOTAL SQUARE FOOT AREA: 288


Such Sign (s) shall comply with all applicable provisions of Title 17 of the Chicago Zoning Ordinance and all other Applicable provisions of the Municipal Code of the City of Chicago Governing the construction and maintenance of outdoor signs, sign board and structures.

Pat Dowell

Pat Dowell
Alderman, 3rd Ward

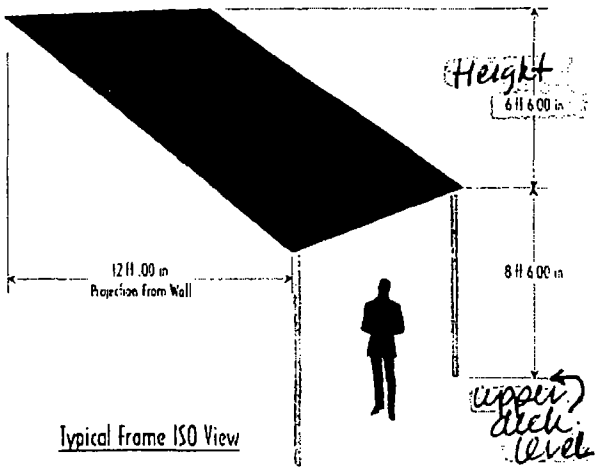

Typical Frame ISO View

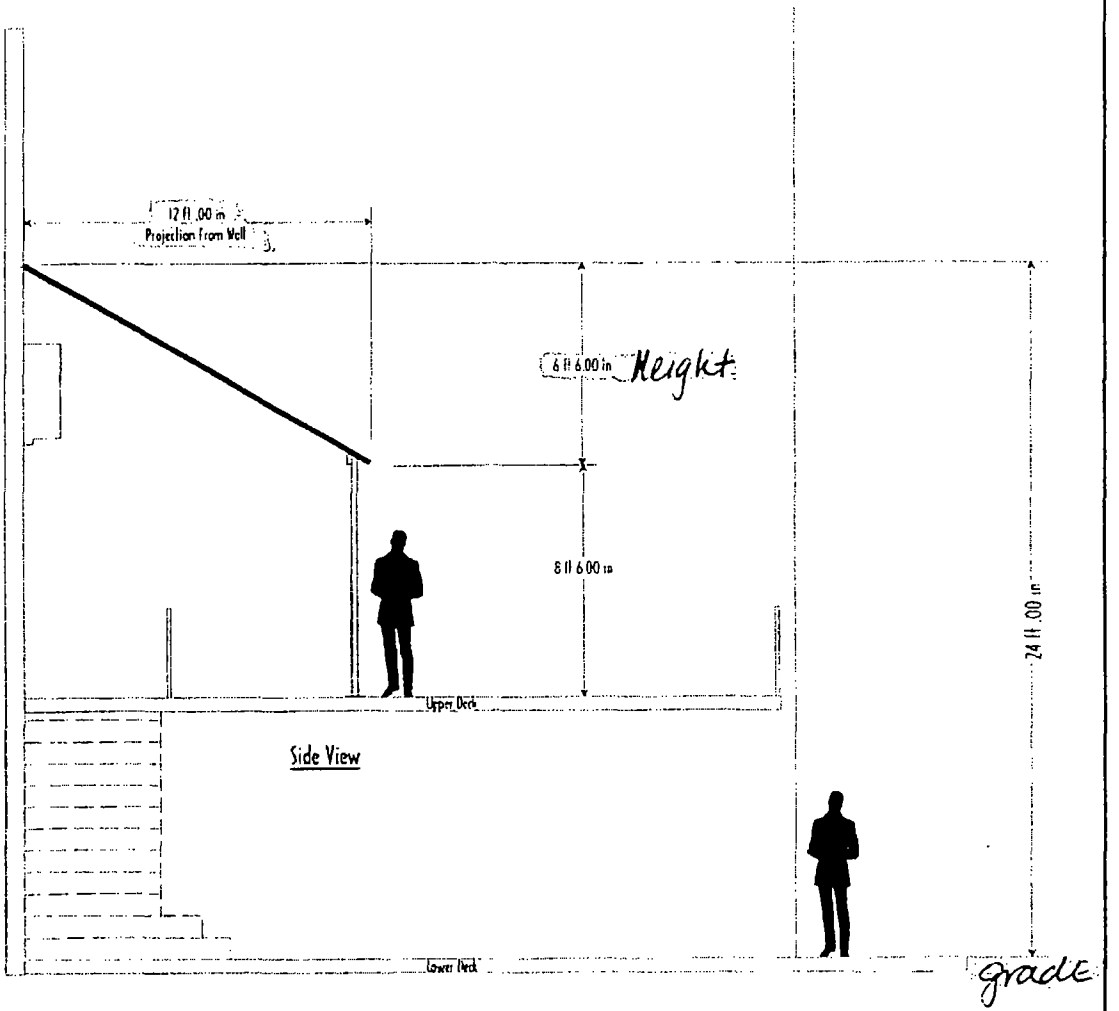

Side View

Aurelios Pizza Deck Canopy — CUSTOMER / JOB

1212 Michigan Ave. Chicago — LOCATION

7-15-15 — DATE

Page 3 of 3

Colors are only a close representation of fabric and graphic samples

1420 East 91st Drive
Merrillville, Indiana 46410
219.736.9800

Merrillville Awning Co

City of Chicago

Office of the City Clerk

Document Tracking Sheet

Or2015-410

Meeting Date:	7/29/2015
Sponsor(s):	Burns (4)
Type:	Order
Title:	Issuance of permits for sign(s)/signboard(s) at 5036 S Cottage Grove Ave
Committee(s) Assignment:	Committee on Zoning, Landmarks and Building Standards

Committee on Zoning, Landmarks
and Building Standards
City Council Meeting July 29, 2015
Alderman William D. Burns, 4th Ward
Sign Ordinance

ORDINANCE

BE IT ORDAINED BY THE CITY COUNCIL OF THE CITY OF CHICAGO:

SECTION 1. That the Commissioner of Buildings is hereby authorized and directed to issue a sign permit to Landmark Sign Group, 7424 Industrial Ave., Chesterton, IN 46304 for the erection of a sign/signboard over 24 feet in height and/or over 100 square feet (in area of one face) at 5036 S. Cottage Grove, Chicago, IL 60606 with the dimensions, height and square foot area:

Washington Park Plaza (southeast corner of property)

Dimensions: Length: 10' 6" Height: 14' 10"


Height above grade/roof to top of sign: 23' 10"

Total Square Foot Area: 156 square feet

Such a sign(s) will comply with all applicable provisions of Title 17 of the Chicago Zoning Ordinance and all other applicable provisions of the Municipal Code of the City of Chicago governing the construction and maintenance of outdoor signs, signboards and structures.

SECTION 2. This ordinance shall be in force and effect from and after its passage and due publication.

William D. Burns
Alderman, 4th Ward
City of Chicago

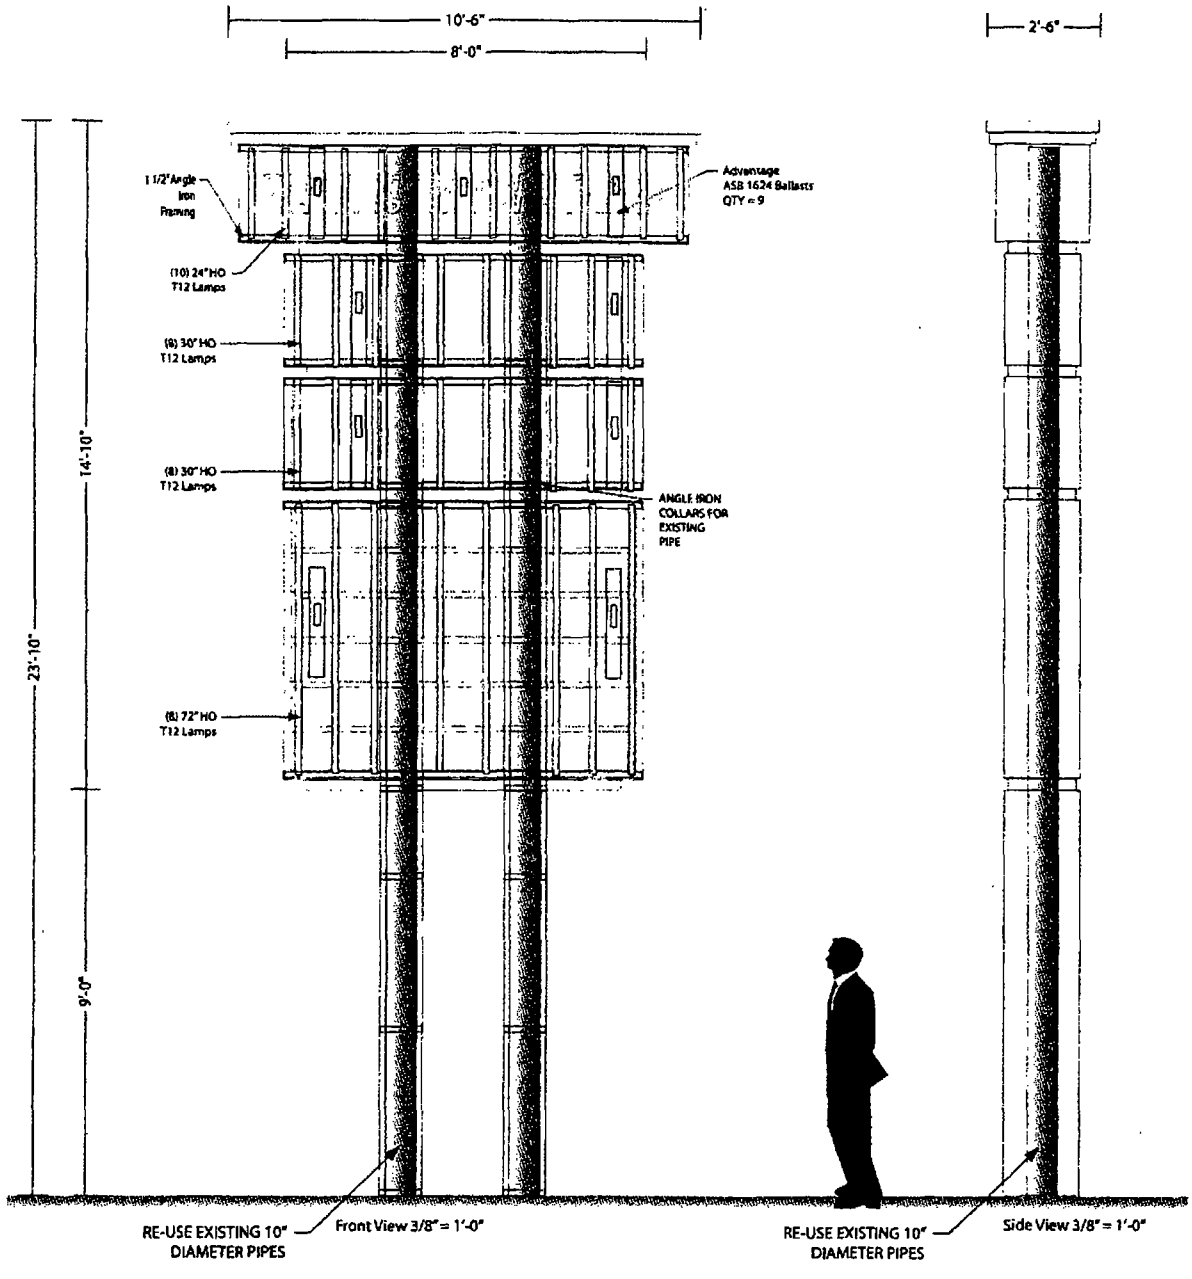

#69080

Landmark Sign Group

Overall Size:	14'-4" x 10'-0"
Approx Weight:	800 lbs
Volt/Ampere Load:	110v / 15.75amp
Branch Circuit(s) Required:	(1) 110v 20 AMP
Lamps:	(34) HO/CW T-12 Lamps
Power Supplies:	(9) Advantage ASB 1624 Ballasts

Designed for 110 Volts

Electrical Connection will be Visible within 5 Ft. of Point of Installation, Second Trip will be Charged at Time & Material

Landmark Sign group
www.landmarksign.com
7424 Industrial Avenue
Chesterton, IN 46304
phone 219.762.9577
fax 219.762.4259

ML-22252-CHI	MICHAEL LANOVICH
PRINT #	LSG SALES REP.
WASHINGTON PARK PALAZA	5036 S. COTTAGE GROVE CHICAGO, IL
CLIENT NAME	JOB LOCATION
04.20.15	JL 3/8" = 1'-0"
DATE	DRAWN BY SCALE


REVISIONS:
1. CHANGE COLOR AND CABINET CONFIG. 04.22.15 JL

X
Customer Acceptance SIGNATURE DATE

X
IF REQUIRED: Landlord Acceptance SIGNATURE DATE

L S G SALES INITIALS DATE

THIS DRAWING IS THE PROPERTY OF LANDMARK SIGN GROUP, INC. NO REPRODUCTIONS OR EXHIBITIONS ARE PERMITTED WITHOUT THE EXPRESS WRITTEN CONSENT OF LANDMARK SIGN GROUP, INC. AN ASSESSMENT OF UP TO $2500.00 WILL BE CHARGED FOR ANY MISUSE OF THIS DRAWING.
By signing the Customer Acceptance on this print, I understand that I am accepting all aspects of this drawing. This includes Artwork, Specifications, Dimensions, Spelling, and all other representations herein. I also understand that color reproductions on this print are approximate, and may not match manufactures samples exactly.

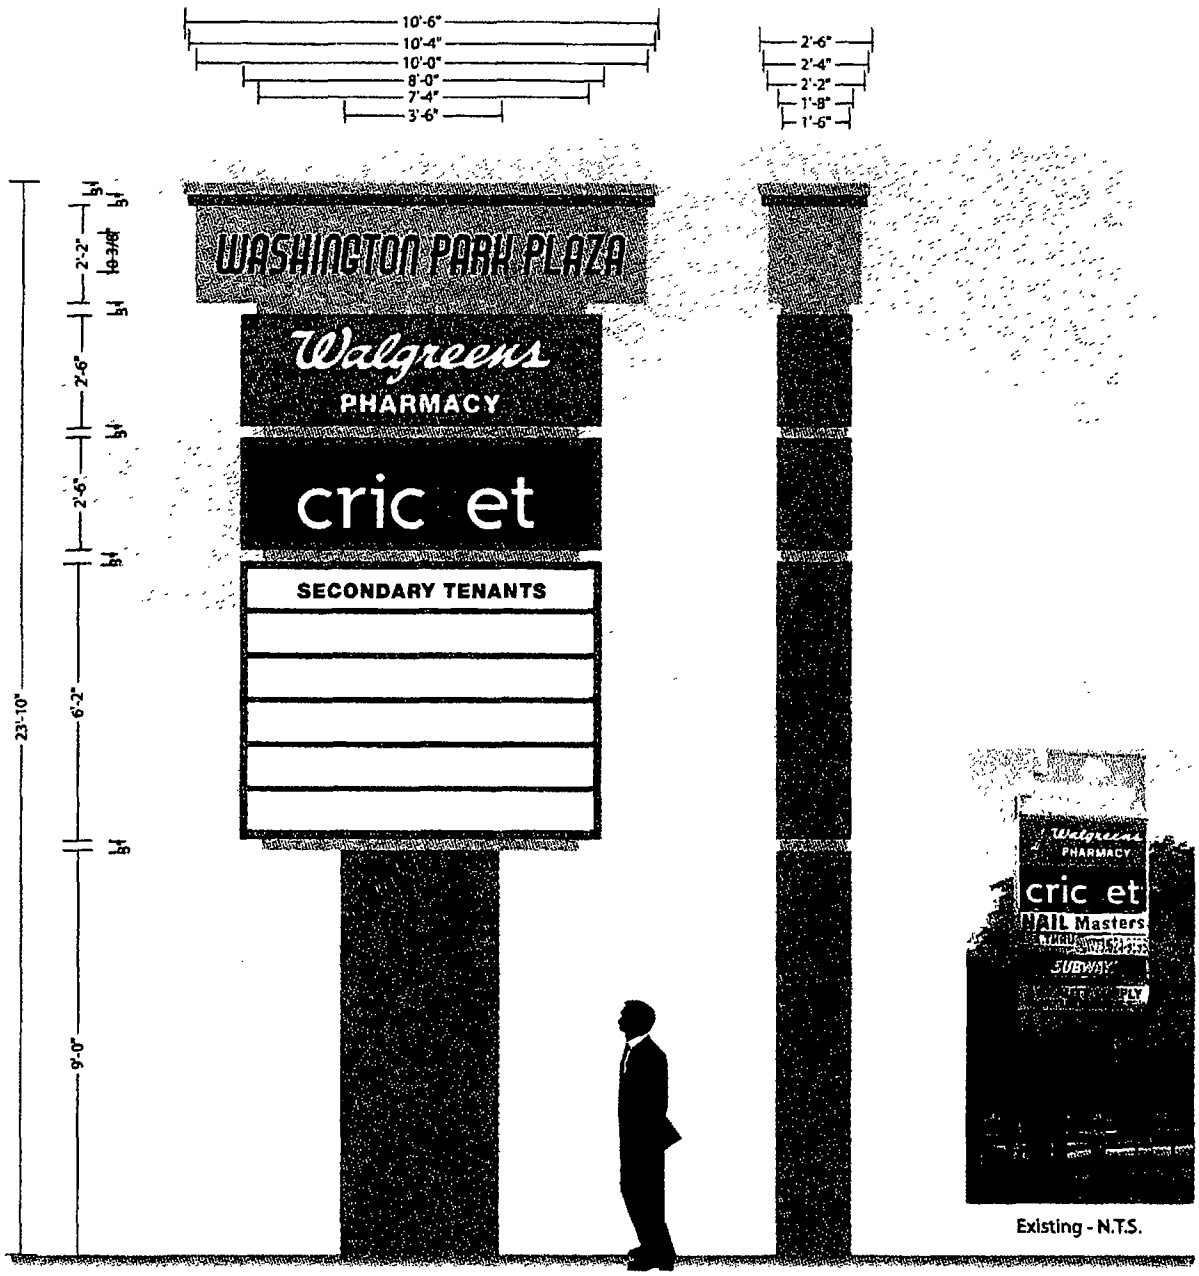

▶ ONE DOUBLE FACE PYLON SIGN/ INTERNALLY ILLUMINATED/ MAIN ID CABINET IS ROUTED ALUCOBOND BACKED WITH DAY NIGHT PLEX/ TENANT CABINETS WITH WHITE LEXAN FACES WITH APPLIED TRANSLUCENT VINYL/ FABRICATED ALUMINUM CORNICE/ NON-ILLUMINATED REVEALS AND POLE COVER/ REMOVE EXISTING CABINETS AND USE EXISTING PIPE AND FOUNDATION

○ SIGNCASE, RETAINERS AND POLE COVER = MP02795 SPICE TRADER
MAIN ID CABINET AND REVEALS = MP21567 TANTRA
MAIN ID COPY = DAY NIGHT PLEX
CORNICE = MP21567 TANTRA AND MP02795 SPICE TRADER
TENANT BKGD PANELS = TRANS WHITE LEXAN WITH TRANSLUCENT VINYL

FIELD SURVEY REQUIRED!

Designed for 110 Volts
Electrical Connection will be Visible within 6 Ft. at time of Installation; Second Trip will be Charged at Time & Material

Landmark Sign group
www.landmarksign.com
7424 Industrial Avenue
Chesterton, IN 46304
phone 219.762.9577
fax 219.762.4259

ML-22252-1	MICHAEL LANOVICH
PRINT #	LSG SALES REP.
WASHINGTON PARK PALAZA	5036 S. COTTAGE GROVE CHICAGO, IL
CLIENT NAME	JOB LOCATION
04.20.15	JL 3/8" = 1'-0"
DATE	DRAWN BY SCALE

REVISIONS:
1. CHANGE COLOR AND CABINET CONFIG. 04.22.15 JL

X
Customer Acceptance SIGNATURE DATE

X
IF REQUIRED: Landlord Acceptance SIGNATURE DATE

L S G SALES INITIALS DATE

THIS DRAWING IS THE PROPERTY OF LANDMARK SIGN GROUP, INC. NO REPRODUCTIONS OR EXHIBITIONS ARE PERMITTED WITHOUT THE EXPRESS WRITTEN CONSENT OF LANDMARK SIGN GROUP, INC. AN ASSESSMENT OF UP TO $2500.00 WILL BE CHARGED FOR ANY MISUSE OF THIS DRAWING.
By signing the Customer Acceptance on this print, I understand that I am accepting all aspects of this drawing. This includes Artwork, Specifications, Dimensions, Spelling, and all other representations herein. I also understand that color reproductions on this print are approximate, and may not match manufactures samples exactly.

City of Chicago

Office of the City Clerk

Document Tracking Sheet

Or2015-412

Meeting Date:	7/29/2015
Sponsor(s):	Burns (4)
Type:	Order
Title:	Issuance of permits for sign(s)/signboard(s) at 33 E Congress Pkwy
Committee(s) Assignment:	Committee on Zoning, Landmarks and Building Standards

Committee on Zoning, Landmarks
and Building Standards
City Council Meeting July 29, 2015
Alderman William D. Burns, 4th Ward
Sign Ordinance

ORDINANCE

BE IT ORDAINED BY THE CITY COUNCIL OF THE CITY OF CHICAGO:

SECTION 1. That the Commissioner of Buildings is hereby authorized and directed to issue a sign permit to Rightway Signs, 2333 N. Seeley Ave., Chicago, IL 60647 for the erection of a sign/signboard over 24 feet in height and/or over 100 square feet (in area of one face) at 33 E. Congress Parkway, Chicago, IL 60605 with the dimensions, height and square foot area:

Columbia College

Dimensions: Length: 8' Height: 30'

Height above grade/roof to top of sign: 90'

Total Square Foot Area: 240 square feet

Such a sign(s) will comply with all applicable provisions of Title 17 of the Chicago Zoning Ordinance and all other applicable provisions of the Municipal Code of the City of Chicago governing the construction and maintenance of outdoor signs, signboards and structures.

SECTION 2. This ordinance shall be in force and effect from and after its passage and due publication.

William D. Burns
Alderman, 4th Ward
City of Chicago

CITY OF CHICAGO

DEPARTMENT OF BUILDINGS

Sign Permit Application

APPROVAL NUMBER	APPLICATION NUMBER	ANNUAL FEE	WORK CODE	DRAWINGS ATTACHED
	100578002			☐ YES ☐ NO

DATE OF APPLICATION: 01/20/2015

ADDRESS OF SIGN: 33 E CONGRESS PKWY, 60605-

BUILDING:

ORIGINAL PERMIT NUMBER:

TYPE OF PERMIT: NEW CONSTRUCTION (SIGN)

PAYER OF ANNUAL INSPECTION
HARDING, JOANNE
916 S. WABASH.
CHICAGO, IL 60605
(312)369-7213

SIGN MANUFACTURER
RIGHT WAY SIGNS, LLC

ADDRESS WHERE SIGN CAN BE SEEN PRIOR TO ERECTION:

TICKET NUMBER: 0

REINSPECTION CONTROL NUMBER:

TYPE OF SUPPORT FOR SIGN: BUILDING

SIGN BOARD SUPPORT MEMBERS: NONE

ANNUAL FEE	
CONSTRUCTION FEE	700.00
1017 B FEE	
TOTAL FEE	700.00
AMOUNT PAID	200.00
BALANCE DUE	$ 500.00

Check # for Zoning

Check # for DCAP

TYPE OF SIGN: FLAT OR BOX

LENGTH	FT.	IN.	HEIGHT	FT	IN.
	8	0		30	0

AREA	SQ. FT.	WEIGHT	LBS.
	240		1

SIGN HEIGHT ABOVE GRADE/ROOF: FT 90

SHAPE OF SIGN: REGULAR

SIGN WILL READ
COLUMBIA COLLEGE CHICAGO

NO. OF LAMPS:

TOTAL WATTAGE:

TYPE OF LAMP:

NO. OF BALLAST/TRANSFORMERS:

INPUT OF TRANSFORMERS:

CONTRACTOR WILL INSTALL: [N] FEEDERS [N] CUSTOMER LEADS

TYPE OF SWITCH:

LOCATION OF SWITCH:

SIGN LOCATION
PAINTED LOGO ON SIDE OF BUILDING

The undersigned certify that the statements in this application are true and correct and that all work done under the proposed permit will conform to the requirements of the Chicago Municipal Code

	REG NO

ELECT CONTR:

ADDRESS:

SUPERVISOR SIGNATURE:

BOND NO	REG NO
	N94150

SIGN ERECTOR: RIGHT WAY SIGNS — SIGNER

ADDRESS
2333 N SEELEY AVE
CHICAGO IL, 60647

SIGNATURE:

The permit issued on this application will authorize only signs here applied for. If other signs are to be erected they must be covered by additional permits

City of Chicago
Rahm Emanuel, Mayor

Department of Buildings
Felicia Davis, Commissioner

TYPE OF BUSINESS

PAC COLLEGE Other.

Name: COLUMBIA COLLEGE CHICAGO

LIC #:

Renewal Date: MAR 3 1 2015

Projects Over:

[Y] Private Property

[N] Public Way Grant Permit #:

[ ] Planned Development/Manufacturing PMD/PD#:

Zoning District: DX Other: 2

TYPE OF SIGN:

[ ] ADVERTISING [ ] ILLUMINATE [ ] MOVEABLE

[X] BUSINESS [ ] FLASHING

TOTAL STREET FRONTAGE OF LOT (IN FEET)	150
TOTAL AREA OF NEW SIGN (SQ.FT.)	240
TOTAL AREA OF ALL SIGNS ON LOT (SQ.FT.)	240
HEIGHT OF SIGN ABOVE GRADE (TO TOP)	110ft in
DISTANCE OF CURB LINE OUTER EDGE (ft)	20
DISTANCE OF STRUCTURE INNER EDGE (ft)	5

DISTANCE FROM (ft):

A. PUBLIC PARK (OVER 10 ACRES)

B. EXPRESSWAY (IF LESS THAN 1,000 FT.)

C. RESIDENCE DISTRICT (ADVERTISING SIGNS ONLY)

IF REPLACEMENT SIGN OR CHANGE OF FACE, WHAT DOES THE EXISTING SIGN READ?

Original Payee:

Landmark Hold: [ ] **Status:**

ZONING (OFFICE USE ONLY)

SIGN BOND REQUIRED? [ ] YES

COUNCIL ORDER REQUIRED [ ] YES

IS SPECIAL PERMISSION REQUIRED FROM CHIEF ELECTRICAL

[ ] YES

IF YES, ATTACH LETTER OF REQUEST

TIME STAMP

SIGN CLERK

APPROVED FOR PERMIT

REMARKS

APPROVED
APR 10 2015
PUBLIC WAY USE

TYPE OF BUSINESS

PAC COLLEGE Other:

Name: COLUMBIA COLLEGE CHICAGO

LIC #:

Renewal Date:

Projects Over:

[Y] Private Property

[N] Public Way Grant Permit #:

[ ] Planned Development/Manufacturing PMD/PD#:

Zoning District: DX Other: 12

TYPE OF SIGN:

[ ] ADVERTISING [ ] ILLUMINATE [ ] MOVEABLE

[X] BUSINESS [ ] FLASHING

TOTAL STREET FRONTAGE OF LOT (IN FEET)	150
TOTAL AREA OF NEW SIGN (SQ FT.)	240
TOTAL AREA OF ALL SIGNS ON LOT (SQ FT.)	5,892
HEIGHT OF SIGN ABOVE GRADE (TO TOP)	120ft 0in
DISTANCE OF CURB LINE OUTER EDGE (ft)	20
DISTANCE OF STRUCTURE INNER EDGE (ft)	5

DISTANCE FROM (ft):

A. PUBLIC PARK (OVER 10 ACRES)

B. EXPRESSWAY (IF LESS THAN 1,000 FT.)

C. RESIDENCE DISTRICT (ADVERTISING SIGNS ONLY)

IF REPLACEMENT SIGN OR CHANGE OF FACE, WHAT DOES THE EXISTING SIGN READ?

Original Payee:

Landmark Hold: [ ] **Status:**

ZONING (OFFICE USE ONLY)

CONFORMS
TO ZONING ORDINANCE
This Approval of Application for signs shall not be held to permit or be an approval of any violation of the provisions.

MAY 20 2015

of the Chicago Zoning Ordinance or any other requirement of the Code of the

ZONING ADMINISTRATOR

SIGN BOND REQUIRED? [ ] YES

COUNCIL ORDER REQUIRED [ ] YES

IS SPECIAL PERMISSION REQUIRED FROM CHIEF ELECTRICAL

[ ] YES

IF YES, ATTACH LETTER OF REQUEST

TIME STAMP

SIGN CLERK	APPROVED FOR PERMIT

REMARKS

SUPPLEMENTAL APPLICANT

This Supplemental Application must be completed and submitted along with the Sign Permit Application.
All fields must be completed. If a field is not applicable you must answer "n/a" in the field.

CITY OF CHICAGO DEPARTMENT OF BUILDINGS

CITY OF CHICAGO SIGN PERMIT APPLICATION

(THIS IS NOT A PERMIT)

Application Number: 100578002 **Date of Application:** 3/24/2015

Address of property where sign will be erected: 33 E CONGRESS PARKWAY

Does property have multiple addresses? ☐ Yes ☐ No

If yes, please list all addresses: _____

Is this building vacant? ☐ Yes ☐ No

If yes, is it registered under the Vacant Building Ordinance? Registration # _____

Section 1 - Applicant

Applicant is the Owner (of the real property) ☐ **Lessee (of the real property)** ☐

Name of Owner of Real Property: COLUMBIA COLLEGE

Address: 600 S MICHIGAN AVE, CHICAGO, IL 60605

Phone #: 312-663-1600 Mobile #: _____ Email: _____

Name of Lessee of Real Property: _____

Name: _____ Address: _____

Phone #: _____ Mobile #: _____ Email: _____

Section 2 - Contractors

Payer Company of Annual Inspection Fee:

Name of Contact of Payer Company: _____

Name of Payer Company: _____ Address: _____

Phone #: _____ Mobile #: _____ Email: _____

Electrical Contractor: _____

Address: _____ License #: _____

Phone #: _____ Mobile #: _____ Email: _____

Website: _____

Sign Erector: RIGHTWAY SIGNS

Bond #: LSM0338965 Registration #: N94150

Address: 2333 N SEELEY AVE, CHICAGO, IL, 60647

Phone #: 773 930 4361 Mobile #: _____ Email: _____

Website: _____

Picture or rendering must be attached depicting sign placement with before and after view.

Section 2 continues on next page

Expediter: _____

Address: _____ License #: _____

Phone #: _____ Mobile #: _____ Email: _____

Website: _____

Section 3 - Sign and Structure Details

(Please check all that apply)

Sign Category:

On-Premise (Business ID): ☐ Dynamic ☑ Static

Business License # of Tenant Business: _____

Off-Premise (Advertising): ☐ Dynamic ☐ Static

Temporary: ☐ Special Event: ☐

Sign will read (Please provide a description, picture and shop drawing): COLUMBIA COLLEGE CHICAGO

Type of sign (Mark all that apply):

☐ Awning ☐ Canopy ☐ Freestanding ☐ Marquee ☐ Projecting ☐ Dynamic Image Display

☐ Wall ☒ Painted ☐ Cabinet/Frame ☐ Vinyl ☐ Projected image ☐ Flashing

☐ High Rise Building ☐ Hotel/Hospitals ☐ Other buildings: ~~*~~ ~~30H x 8'W~~ ~~SNC~~

What is the dimension of the wall on which the sign will be installed? ~~30H x 8'W~~ 200' ~~[redacted]~~ W x 124'h

Where is sign or sign structure mounted? ☐ Inside the building ☑ Outside the building

Is the sign or sign structure attached to a building or wall?: ☑ Yes ☐ No If yes, which wall of building? N E (S) W

Is this a freestanding sign? ☐ Yes ☑ No **Location of sign on lot:** N E (S) W

Which direction does sign copy face? N E (S) W

Does any portion of the sign, sign structure or attachments cover, obscure or obstruct an existing window in a residential unit whether occupied or not? ☐ Yes ☑ No

Does any portion of the sign, sign structure, or attachments extend on or over the public way? ☐ Yes ☑ No

If yes, what is the public way use permit number? _____

Sign Panels: Back to back within 30 degrees of parallel ☐ Yes ☑ No

Number of Faces: 1

Sign Support Structure: ☐ Pole ☐ Roof ☐ Ground ☑ Building ☐ Windows ☐ Other: _____

Does any portion of the sign or sign structure extend 24 inches above the roof line as defined in 17-17-02149 of the Municipal Code of Chicago? ☐ Yes ☑ No

Picture or rendering must be attached depicting sign placement with before and after view.

Section 3 continues on next page

Section 3 continued

Dimensions of Sign Structure (i.e. cabinet, frame, awning, canopy) N/A

Length: 8 Feet _____ Inches Height: 30 Feet _____ Inches Depth: _____ Feet _____ Inches

Area: 240 Sq Ft. Weight: _____ lbs.

Shape of Sign: _____

Sign Height above Grade:

From Grade to Bottom of sign or sign structure, whichever is lowest: 90 Ft. N/A

From Grade to Top of sign or sign structure, whichever is highest: 120 Ft. N/A

Is City Council Order required?* ☒ Yes ☐ No

*All signs in excess of 100 Square Feet in area OR in excess of 24 feet above grade require a City Council Order pursuant to Section 13-20-680 of the Municipal Code of Chicago

Dimension of Sign Elements pursuant to Section 17-12-0601 of the Chicago Zoning Ordinance:

Length: 8 Feet _____ Inches Height: 30 Feet _____ inches Area: 240 Sq Ft.

Electrical Contractor will install: Feeders: ☐ Yes ☐ No Customer Leads: ☐ Yes ☐ No

Number of Lamps: _____ Total Wattage: _____ Type of Lamp: _____

Number of Ballast/Transformers: _____ Input of Transformers: _____

Type of Switch: _____ Location of Switch: _____

Static: ☒ Yes ☐ No

Illuminated: ☐ Yes ☒ No

If yes - External_____ Internal_____

Dynamic Image Display: ☐ Yes ☐ No

(An affidavit of compliance is required for all dynamic image display signs pursuant to Section 13-20-675(d)(2) of the Municipal Code of Chicago.)

Max Nits_____ Max Foot Candles _____ Message Time (Screen Hold): _____seconds

Self Dimming Capability: ☐ Yes ☐ No

What is the total of the sign face area devoted to dynamic image display? _____ Sq Ft.

Section 4 - Zoning Information

Zoning District or Planned Development #: DX-12

Is sign located in a special sign district? ☐ Yes ☒ No

If yes: ☐ Michigan Avenue Corridor ☐ Oak Street Corridor ☐ State Street/Wabash Avenue Corridor

Total Street frontage of Zoning Lot: 150 **(Ft.)**

Total Area of new sign: 240 **(Sq Ft.)** **Gross Area of all proposed signs:** 240 **(Sq Ft.)**

Total Area of all existing signs on Zoning Lot: ~~240~~ 5,892 **(Sq Ft.)** XORNC

Picture or rendering must be attached depicting sign placement with before and after view.

Section 4 continues on next page

Section 4 continued

Distance from outer edge of sign or structure to curb line: 20 **(Ft.)**

Distance from inner edge of sign or sign structure to curb line: 5 **(Ft.)**

Distance from:

Public Park 10 acres or more: _____ (Ft.)

Public Park 2 acres or more: _____ (Ft.)

Expressway or Toll Road: _____ (Ft.)

Lake Shore Drive: _____ (Ft.)

Michigan Avenue (Oak St. to Roosevelt Rd.): _____ (Ft.)

Residential District: _____ (Ft.)

Residential building in a D district: _____ (Ft.)

Existing off-premise/advertising signs on same side of street? ☐ Yes ☐ No

In a B or C District: _____ (Ft.)

In a D or M District: _____ (Ft.)

Waterways: _____ (Ft.)

Section 5 - Sign Permit History

Does the proposed sign, change, alter or replace an existing sign? ☐ Yes ☐ No

If yes, were permits issued for the sign being replaced, changed or altered? ☐ Yes ☐ No

If yes, please list each permit number and date each permit was issued:

Permit Number: _____ Date issued: _____

Permit Number: _____ Date issued: _____

Permit Number: _____ Date issued: _____

Permit Number: _____ Date issued: _____

Does the proposed sign change a static sign to a dynamic image display sign? ☐ Yes ☐ No

Does the proposed sign change or alter the square footage or the height of the sign or sign structure? ☐ Yes ☐ No

Does the proposed sign change an on-premise sign to an off-premise/advertising sign? ☐ Yes ☐ No

Section 6 - Attestation and Signatures

We, the undersigned, under penalty of perjury, do hereby affirm and attest that the above information is true, complete, and correct and acknowledge that incorrect information is grounds to revoke or rescind a permit.

Owner of Real Property: _____ **Date** 1/9/15

Lessee of Real Property: _____ **Date** _____

Expediter: _____ **Date** _____

Supervising Electrician: _____ **Date** _____


Sign Erector: _____ **Date** 1/30/15

Picture or rendering must be attached depicting sign placement with before and after view.

5.1

Zoning Map

Created on: 4/29/2015 2:50 P.M.

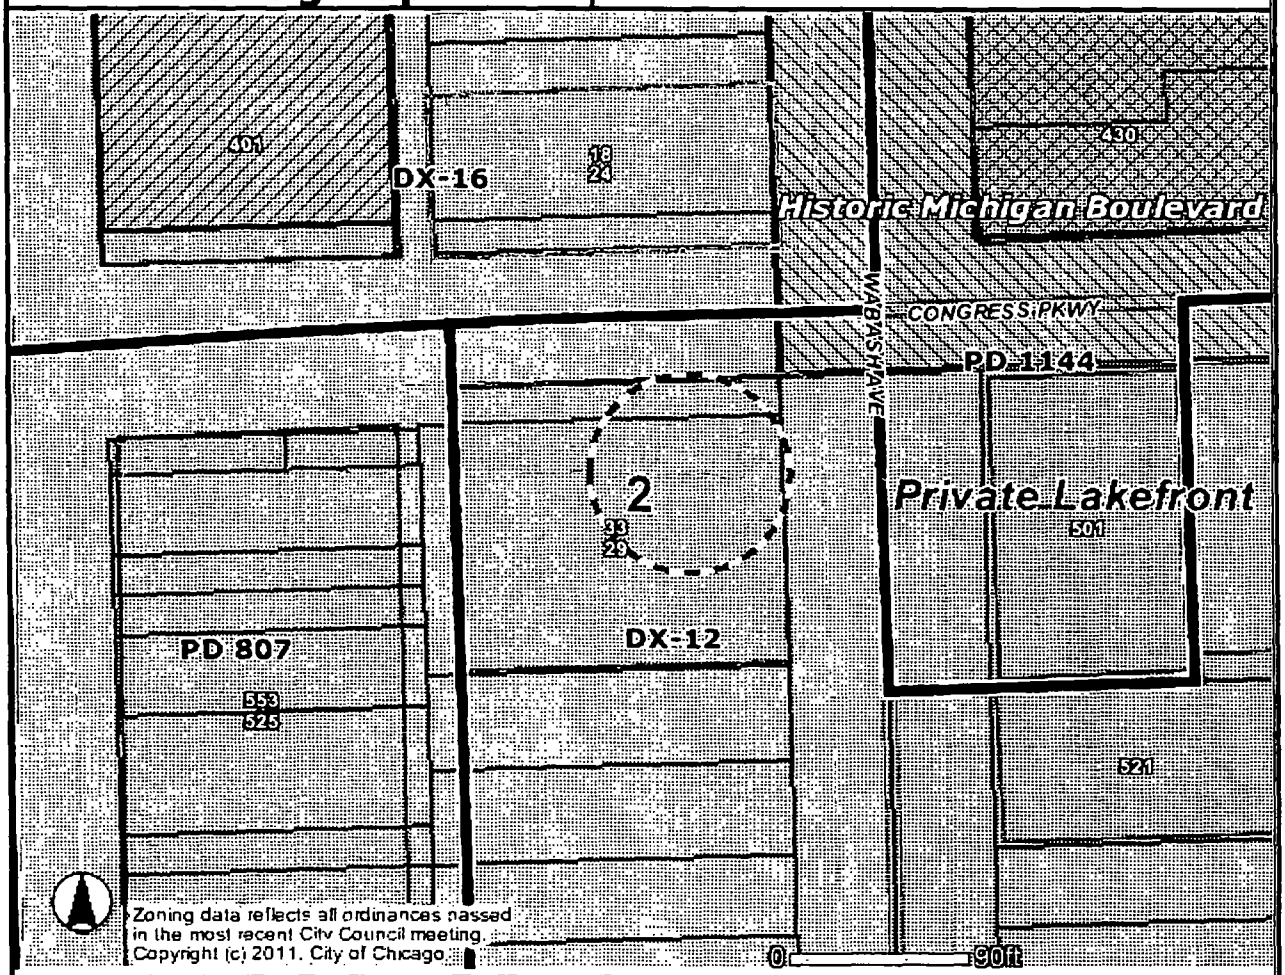

Address


33 E CONGRESS PKWY

Zoning
- Business
- Commercial
- Manufacturing
- Residential
- Planned Development
- Planned Manufacturing
- Downtown Core
- Downtown Service
- Downtown Mixed
- Downtown Residential
- Transportation
- Parks & Open Space
- Zoning Boundaries

Historic Preservation

CHICAGO LANDMARKS
- Chicago Landmarks
- Landmark Districts

Chicago Historic Resources Survey - Buildings subject to Demolition-Delay Ordinance
- Red
- Orange
- Wards
- Curbs
- Forest Preserve
- City Boundary
- Lakefront
- Pedestrian Streets
- Special Districts
- Central Business Dist.
- Buildings
- Parcels
- Streets
- Water
- Cemetery
- Municipalities

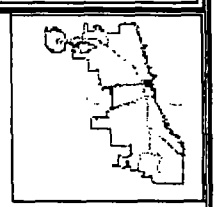

Information provided on the City of Chicago web site should not be used as a substitute for legal, accounting, real estate, business, tax, or other professional advice. The City of Chicago assumes no liability for any damages or loss of any kind that might arise from the use of, misuse of, or the inability to use the City web site and-or the materials contained on the web site. The City of Chicago also assumes no liability for improper or incorrect use of materials or information contained on its web site. All materials that appear on the City of Chicago web site are distributed and transmitted as is, without warranties of any kind, either express or implied, and subject to the terms and conditions stated in this disclaimer.

RIGHT WAY Signs

4651 N. Milwaukee Ave.
Chicago, IL 60630

Phone 773.930.4361
artwork@rightwaysigns.com

PRINT #
RWS-215-31

ALEX PERRY
REPRESENTATIVE

2-2-2015
DATE

COLUMBIA COLLEGE CHICAGO
CLIENT NAME

33 E. CONGRESS
4TH WARD - ALD. WILLIAM BURNS
JOB LOCATION

ALEX PERRY
DRAWN BY SCALE

REVISIONS:
1.

THIS DRAWING IS THE PROPERTY OF
RIGHT WAY SIGNS, LLC

NO REPRODUCTIONS OR EXHIBITIONS ARE PERMITTED WITHOUT THE EXPRESS WRITTEN CONSENT OF RIGHT WAY SIGNS, LLC. AN ASSESSMENT OF UP TO $2,500.00 WILL BE CHARGED FOR ANY MISUSE OF THIS DRAWING.



PROPOSED
30'H x 8'W
TOTAL SQ/FT: 240
PAINTED ON BUILDING

90'

By signing the Customer Acceptance on this print, I understand that I am accepting all aspects of this drawing.
This includes Artwork, Specifications, Dimensions, Spelling, and all other representations herein.
I also understand that color reproductions on this print are approximate, and may not match manufactures samples exactly.

X Customer Acceptance SIGNATURE DATE

IF REQUIRED: LandLord Acceptance SIGNATURE DATE

RWS INITIALS DATE

City of Chicago

Office of the City Clerk

Document Tracking Sheet

Or2015-413

Meeting Date:	7/29/2015
Sponsor(s):	Burns (4)
Type:	Order
Title:	Issuance of permits for sign(s)/signboard(s) at 3445 S Dr. Martin Luther King, Jr. Dr
Committee(s) Assignment:	Committee on Zoning, Landmarks and Building Standards

Committee on Zoning, Landmarks
and Building Standards
City Council Meeting July 29, 2015
Alderman William D. Burns, 4th Ward
Sign Ordinance

ORDINANCE

BE IT ORDAINED BY THE CITY COUNCIL OF THE CITY OF CHICAGO:

SECTION 1. That the Commissioner of Buildings is hereby authorized and directed to issue a sign permit to Midwest Sign & Lighting, Inc.,4910 W. Wilshire Blvd., Country Club Hills, IL 60478 for the erection of a sign/signboard over 24 feet in height and/or over 100 square feet. (in area of one face) at 3445 S. Dr. Martin Luther King Drive, Chicago, IL 60616 with the dimensions, height and square foot area:

Lake Meadows Shopping Center

Dimensions: Length: 11' 6" Height: 34' 6"

Total Square Foot Area: 396.75 square feet

Such a sign(s) will comply with all applicable provisions of Title 17 of the Chicago Zoning Ordinance and all other applicable provisions of the Municipal Code of the City of Chicago governing the construction and maintenance of outdoor signs, signboards and structures.

SECTION 2. This ordinance shall be in force and effect from and after its passage and due publication.

William D. Burns
Alderman, 4th Ward
City of Chicago

City of Chicago

Office of the City Clerk

Document Tracking Sheet

Or2015-394

Meeting Date:	7/29/2015
Sponsor(s):	Hairston (5)
Type:	Order
Title:	Issuance of permits for sign(s)/signboard(s) at 1414 E 59th St
Committee(s) Assignment:	Committee on Zoning, Landmarks and Building Standards

COMMITTEE ON ZONING, LANDMARKS & BUILDING STANDARDS

(signs)

ORDERED, That the Commissioner of Buildings is hereby directed to issue a sign permit to:

Doyle Signs, Inc
232 W Interstate Road
Addison, IL 60101

For the erection of a sign/signboard over 24 feet in height and/or 100 square feet (in area of one face) at:

The University of Chicago
1414 E 59th Street
Chicago, IL 60637

Dimensions: Length: 15 feet – 7 inches Height: 6 feet – 10 inches

Height above grade/roof to top of sign: 6' feet – 9-3/4" inches

TOTAL SQUARE FOOT AREA: 106 square feet Monument Sign

Such sign(s) shall comply with all applicable provisions of TITLE 17 of the Chicago Zoning Ordinance and all other applicable provisions of the Municipal Code of the CITY OF CHICAGO governing the construction and maintenance of outdoor sign, signboards and structures.

Leslie A. Hairston

5th Ward Alderman
Leslie Hairston

CITY OF CHICAGO

DEPARTMENT OF BUILDINGS

Sign Permit Application

APPROVAL NUMBER	APPLICATION NUMBER	ANNUAL FEE	WORK CODE	DRAWINGS ATTACHED
	100599142			☐ YES ☒ NO

DATE OF APPLICATION: 06/09/2015

ADDRESS OF SIGN: 1414 E 59TH ST, 60637-

BUILDING:

ORIGINAL PERMIT NUMBER:

TYPE OF PERMIT: NEW CONSTRUCTION (SIGN)

PAYER OF ANNUAL INSPECTION:
THE UNIVERSITY OF CHICAGO,
5235 S. HARPER CT.
CHICAGO, IL 60615
(773)834-1825 X

SIGN MANUFACTURER: DOYLE SIGNS, INC

ADDRESS WHERE SIGN CAN BE SEEN PRIOR TO ERECTION:

TICKET NUMBER: 0

REINSPECTION CONTROL NUMBER: Ck # E31460

TYPE OF SUPPORT FOR SIGN: GROUND STRUCTURE

SIGN BOARD SUPPORT MEMBERS: NONE

ANNUAL FEE	
CONSTRUCTION FEE	400.00
1017 B FEE	
TOTAL FEE	400.00
AMOUNT PAID	200.00
BALANCE DUE	$ 200.00

Check # for Zoning

Check # for DCAP

TYPE OF SIGN: FLAT OR BOX

LENGTH FT	LENGTH IN	HEIGHT FT	HEIGHT IN
15	7	6	10

AREA SQ FT	WEIGHT LBS
106	500

SIGN HEIGHT ABOVE GRADE/ROOF: FT 1

SHAPE OF SIGN: REGULAR

SIGN WILL READ:
THE UNIVERSITY OF CHICAGO

NO OF LAMPS	TOTAL WATTAGE
5	480

TYPE OF LAMP: OTHER

NO OF BALLAST/TRANSFORMERS	INPUT OF TRANSFORMERS
2	120

CONTRACTUR WILL INSTALL: [N] FEEDERS [Y] CUSTOMER LEADS

TYPE OF SWITCH: SPECIAL

LOCATION OF SWITCH: LISTED FLUSH TOGGLE

SIGN LOCATION:
INSTALLATION OF (1) NEW DOUBLE FACED INTERNALLY ILLUMINATED MONUMENT SIGN TO BE MOUNTED PER THE ATTACHED SITE PLAN

The undersigned certify that the statements in this application are true and correct and that all work done under the proposed permit will conform to the requirements of the Chicago Municipal Code

	REG NO	BOND NO	REG NO
	E92684	6446960	E92684
ELECT CONTR		SIGN ERECTOR	
DOYLE SIGINS INC	ELECTR	DOYLE SIGINS INC	SIGNER
ADDRESS		ADDRESS	
232 INTERSTATE RD - P.O BOX 1068 ADDISON, IL 60101-		232 INTERSTATE RD - P.O. BOX 1068 ADDISON IL, 60101-	
SUPERVISOR SIGNATURE		SIGNATURE	

The permit issued on this application will authorize only signs here applied for If other signs are to be erected they must be covered by additional permits

City of Chicago
Rahm Emanuel, Mayor

Department of Buildings
Felicia Davis, Commissioner

PAC COLLEGE Other

Name: THE UNIVERSITY OF CHICAGO

LIC #: NOT REGUIRED

Renewal Date:

Projects Over:

[N] Private Property

[Y] Public Way Grant Permit # 1111282

[X] Planned Development/Manufacturing PMD/PD# 43

Zoning District OTHER Other PD43

TYPE OF SIGN:

[ ] ADVERTISING [X] ILLUMINATE [ ] MOVEABLE

[X] BUSINESS [ ] FLASHING

TOTAL STREET FRONTAGE OF LOT (IN FEET)	800
TOTAL AREA OF NEW SIGN (SQ FT)	106
TOTAL AREA OF ALL SIGNS ON LOT (SQ.FT)	150
HEIGHT OF SIGN ABOVE GRADE (TO TOP)	7ft 10in
DISTANCE OF CURB LINE OUTER EDGE (ft)	44
DISTANCE OF STRUCTURE INNER EDGE (ft)	49

DISTANCE FROM (ft):

A PUBLIC PARK (OVER 10 ACRES)

B EXPRESSWAY (IF LESS THAN 1,000 FT.)

C RESIDENCE DISTRICT (ADVERTISING SIGNS ONLY)

IF REPLACEMENT SIGN OR CHANGE OF FACE, WHAT DOES THE EXISTING SIGN READ?

Original Payee:

Landmark Hold: [ ] **Status:**

ZONING (OFFICE USE ONLY)

SIGN BOND REQUIRED? [ ] YES

COUNCIL ORDER REQUIRED [X] YES

IS SPECIAL PERMISSION REQUIRED FROM CHIEF ELECTRICAL

[ ] YES

IF YES, ATTACH LETTER OF REQUEST

TIME STAMP

SIGN CLERK

APPROVED FOR PERMIT

REMARKS

Expediter: _____

Address: _____ License #: _____

Phone #: _____ Mobile #: _____ Email: _____

Website: _____

Section 3 - Sign and Structure Details

(Please check all that apply)

Sign Category:

On-Premise (Business ID): ☐ Dynamic ☒ Static

Business License # of Tenant Business: Not Required

Off-Premise (Advertising): ☐ Dynamic ☐ Static

Temporary: ☐ Special Event: ☐

Sign will read (Please provide a description, picture and shop drawing): _____

The University of Chicago

Type of sign (Mark all that apply):

☐ Awning ☐ Canopy ☒ Freestanding ☐ Marquee ☐ Projecting ☐ Dynamic Image Display

☐ Wall ☐ Painted ☐ Cabinet/Frame ☐ Vinyl ☐ Projected image ☐ Flashing

☐ High Rise Building ☐ Hotel/Hospitals ☐ Other buildings: _____

What is the dimension of the wall on which the sign will be installed? _____

Where is sign or sign structure mounted? ☐ Inside the building ☒ Outside the building

Is the sign or sign structure attached to a building or wall?: ☐ Yes ☒ No If yes, which wall of building? N E S W

Is this a freestanding sign? ☒ Yes ☐ No **Location of sign on lot:** N (E) S W

Which direction does sign copy face? N (E) S (W)

Does any portion of the sign, sign structure or attachments cover, obscure or obstruct an existing window in a residential unit whether occupied or not? ☐ Yes ☒ No

Does any portion of the sign, sign structure, or attachments extend on or over the public way? ☒ Yes ☐ No

If yes, what is the public way use permit number? 1111282

Sign Panels: Back to back within 30 degrees of parallel ☒ Yes ☐ No

Number of Faces: 2

Sign Support Structure: ☐ Pole ☐ Roof ☒ Ground ☐ Building ☐ Windows ☐ Other: _____

Does any portion of the sign or sign structure extend 24 inches above the roof line as defined in 17-17-02149 of the Municipal Code of Chicago? ☐ Yes ☒ No

Picture or rendering must be attached depicting sign placement with before and after view.

Section 3 continues on next page

Section 3 continued

Dimensions of Sign Structure (i.e. cabinet, frame, awning, canopy)

Length: 15 Feet 7 Inches Height: 6 Feet 10 Inches Depth: 2 Feet 0 Inches

Area: 106 Sq Ft. Weight: 500 lbs.

Shape of Sign: regular

Sign Height above Grade:

From Grade to Bottom of sign or sign structure, whichever is lowest: 1 Ft.

From Grade to Top of sign or sign structure, whichever is highest: 7 Ft.

Is City Council Order required?* ☒ Yes ☐ No

*All signs in excess of 100 Square Feet in area OR in excess of 24 feet above grade require a City Council Order pursuant to Section 13-20-680 of the Municipal Code of Chicago

Dimension of Sign Elements pursuant to Section 17-12-0601 of the Chicago Zoning Ordinance:

Length: 15 Feet 7 Inches **Height:** 6 Feet 10 inches **Area:** 106 Sq Ft.

Electrical Contractor will install: Feeders: ☒ Yes ☐ No Customer Leads: ☐ Yes ☒ No

Number of Lamps: 5 Total Wattage: 480 Type of Lamp: LED

Number of Ballast/Transformers: 2 Input of Transformers: 120

Type of Switch: toggle Location of Switch: outside sign

Static: ☒ Yes ☐ No

Illuminated: ☒ Yes ☐ No

If yes - External _____ Internal xx

Dynamic Image Display: ☐ Yes ☒ No

(An affidavit of compliance is required for all dynamic image display signs pursuant to Section 13-20-675(d)(2) of the Municipal Code of Chicago.)

Max Nits _____ Max Foot Candles _____ Message Time (Screen Hold): _____ seconds

Self Dimming Capability: ☐ Yes ☐ No

What is the total of the sign face area devoted to dynamic image display? _____ Sq Ft.

Section 4 - Zoning Information

Zoning District or Planned Development #: PD43

Is sign located in a special sign district? ☐ Yes ☒ No

If yes: ☐ Michigan Avenue Corridor ☐ Oak Street Corridor ☐ State Street/Wabash Avenue Corridor

Total Street frontage of Zoning Lot: 800 **(Ft.)**

Total Area of new sign: 106 **(Sq Ft.)** **Gross Area of all proposed signs:** 106 **(Sq Ft.)**

Total Area of all existing signs on Zoning Lot: 44 **(Sq Ft.)**

Picture or rendering must be attached depicting sign placement with before and after view.

Section 4 continues on next page

Section 4 continued

Distance from outer edge of sign or structure to curb line: 44 (Ft.)

Distance from inner edge of sign or sign structure to curb line: 49 (Ft.)

Distance from:

Public Park 10 acres or more: _____ (Ft.)

Public Park 2 acres or more: _____ (Ft.)

Expressway or Toll Road: _____ (Ft.)

Lake Shore Drive: _____ (Ft.)

Michigan Avenue (Oak St. to Roosevelt Rd.): _____ (Ft.)

Residential District: _____ (Ft.)

Residential building in a D district: _____ (Ft.)

Existing off-premise/advertising signs on same side of street? ☐ Yes ☒ No

In a B or C District: _____ (Ft.)

In a D or M District: _____ (Ft.)

Waterways: _____ (Ft.)

Section 5: Sign Permit History

Does the proposed sign, change, alter or replace an existing sign? ☐ Yes ☒ No

If yes, were permits issued for the sign being replaced, changed or altered? ☐ Yes ☐ No

If yes, please list each permit number and date each permit was issued:

Permit Number: _____ **Date Issued:** _____

Permit Number: _____ **Date Issued:** _____

Permit Number: _____ **Date issued:** _____

Permit Number: _____ **Date issued:** _____

Does the proposed sign change a static sign to a dynamic image display sign? ☐ Yes ☐ No

Does the proposed sign change or alter the square footage or the height of the sign or sign structure? ☐ Yes ☐ No

Does the proposed sign change an on-premise sign to an off-premise/advertising sign? ☐ Yes ☐ No

Section 6: Attestation and Signatures

We, the undersigned, under penalty of perjury, do hereby affirm and attest that the above information is true, complete, and correct and acknowledge that incorrect information is grounds to revoke or rescind a permit.

Owner of Real Property: _____ **Date** JUNE 2, 2015

Lessee of Real Property: _____ **Date** 3-17-15

Expediter: _____ **Date** _____

Supervising Electrician: _____ Terrence J Doyle **Date** _____

Sign Erector: _____ Terrence J Doyle **Date** _____

Picture or rendering must be attached depicting sign placement with before and after view.

For Office Use

ZONING	PUBLIC WAY

Sign Review Fee:

Zoning Review Fee: $_____ Total Fee: $_____

Amount Paid: $_____ Balance Due: $_____

PERMIT IS VALID FOR A PERIOD OF FIVE YEARS AFTER ISSUANCE. IT IS SOLELY THE RESPONSIBILITY OF THE OWNER OR LESSEE TO FILE FOR RENEWAL

* Once zoning fee is paid, this application is valid for a period of up to six months from payment date.

Applies to sign permits applied for on or after April 2, 2014.

City of Chicago
Mayor Rahm Emanuel

Department of Buildings
Felicia Davis, Commissioner

MONUMENT See drawing 52109; sheet ST_01a for engineering details

THE UNIVERSITY OF CHICAGO

Exterior Signage and Wayfinding

QUANTITY
☐1 ☐2 ☐3 ☐4 ☐5

SURVEY
☐N/A ☐Required ☐Completed


DECORATION
☐S/F ☐D/F ☐3sided ☐4sided

VOLTAGE
☐120v ☐277v ☐Other


LIGHTING
☐Non-Lit
☐LED (Lumenfacade)

FACE
Standard untempered glass
☐ Aluminum ☐ Lexan
☐ Acrylic ☐ Glass


BASE
Granite
☐ Aluminum ☐ Concrete
☐ Granite

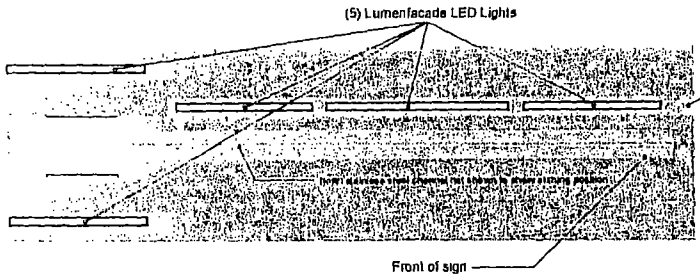

Top View

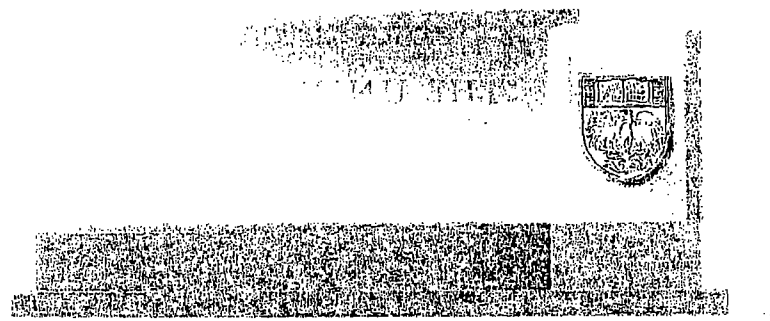

Back of sign

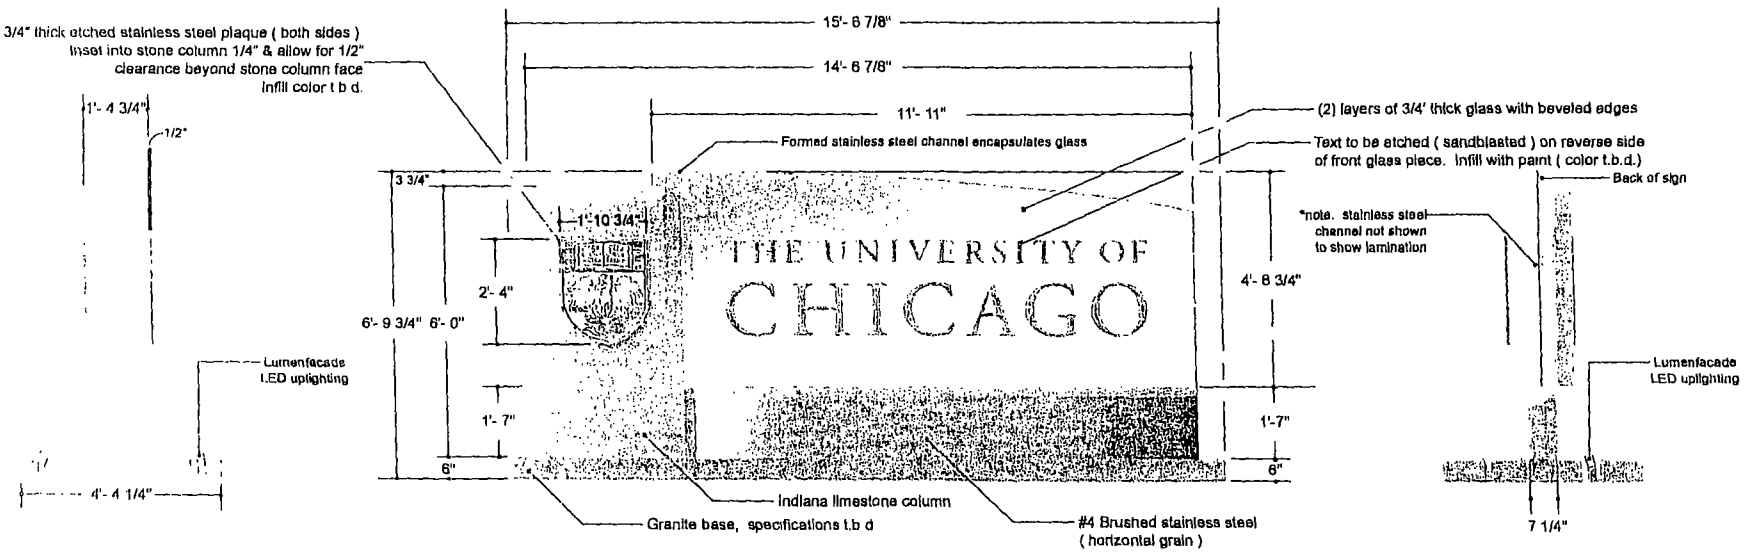

ST01 – Gateway


Date 01.05.12 | Page 3.2

© 2012 Cloud Gehshan Associates

SIGN STYLE: MONUMENT
COPY: FCO
LIGHTING: LED
QUANTITY: TBD

THE UNIVERSITY OF CHICAGO

Exterior Signage and Wayfinding

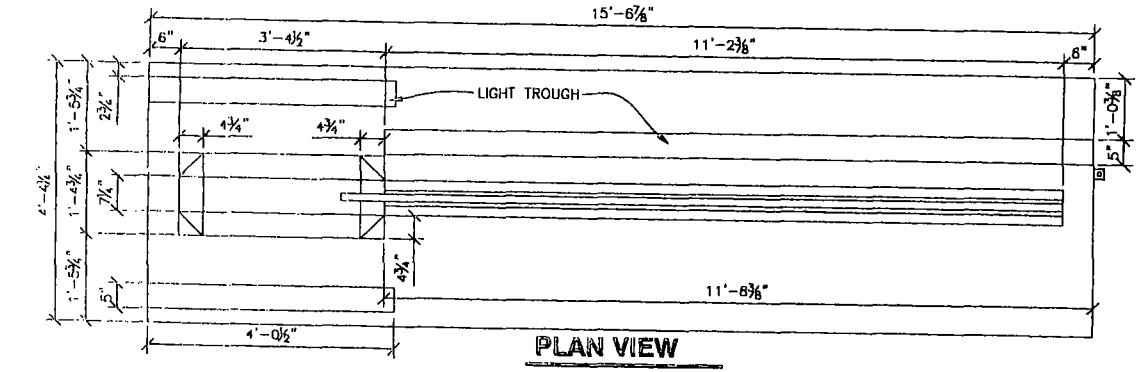

PLAN VIEW


SCALE : 1/2" = 1'-0"

*NOTE: SEE DESIGN SKETCH FOR COLOR & COPY LAYOUTS

PRIMARY ELECTRICAL SUPPLY & FINAL HOOK UP TO BE DONE BY LOCALLY LICENSED ELECTRICAL CONTRACTOR. 4 AMPS @ 120 VOLTS


BOND & GROUND ACCORDING TO N.E.C. ARTICLE 600 & U.L. 48 STANDARDS

MANUFACTURE TO VERIFY ALL MATERIALS AND FINISHES WITH THE SPECIFICATIONS

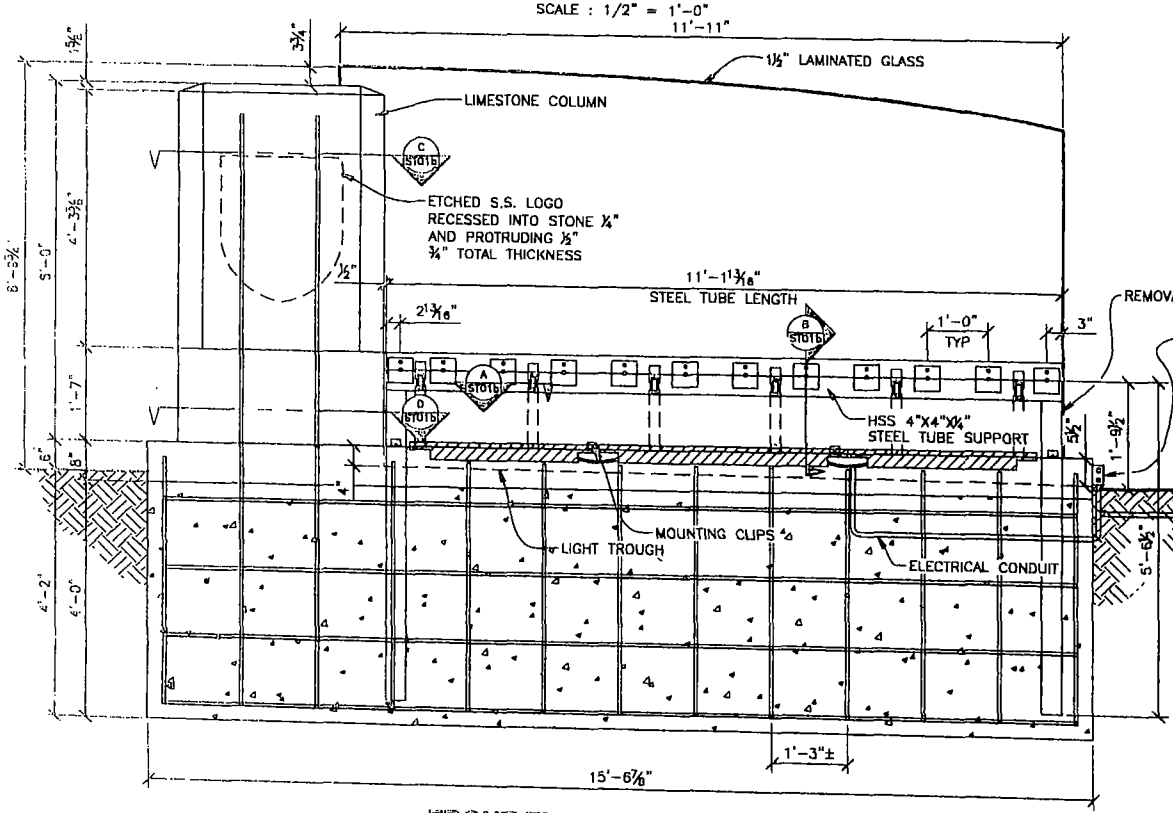

FRONT ELEVATION

SCALE : 1/2" = 1'-0"

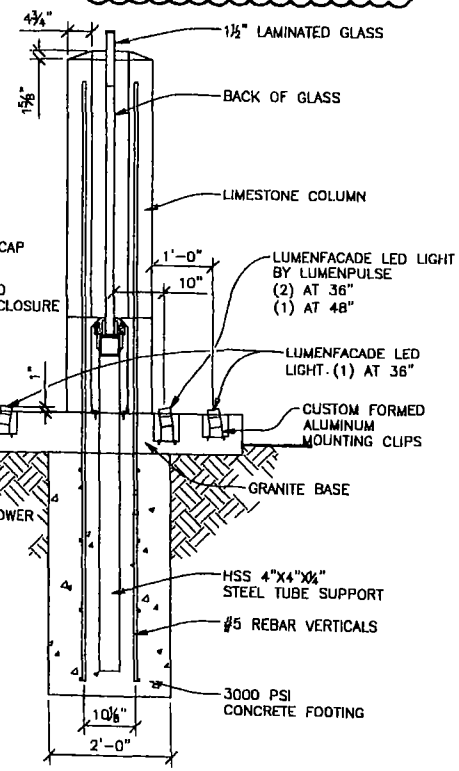


END VIEW

SCALE : 1/2" = 1'-0"


ST01a – Gateway

Date 01.05.12 | Page 3.3


© 2012 Cloud Gehshan Associates

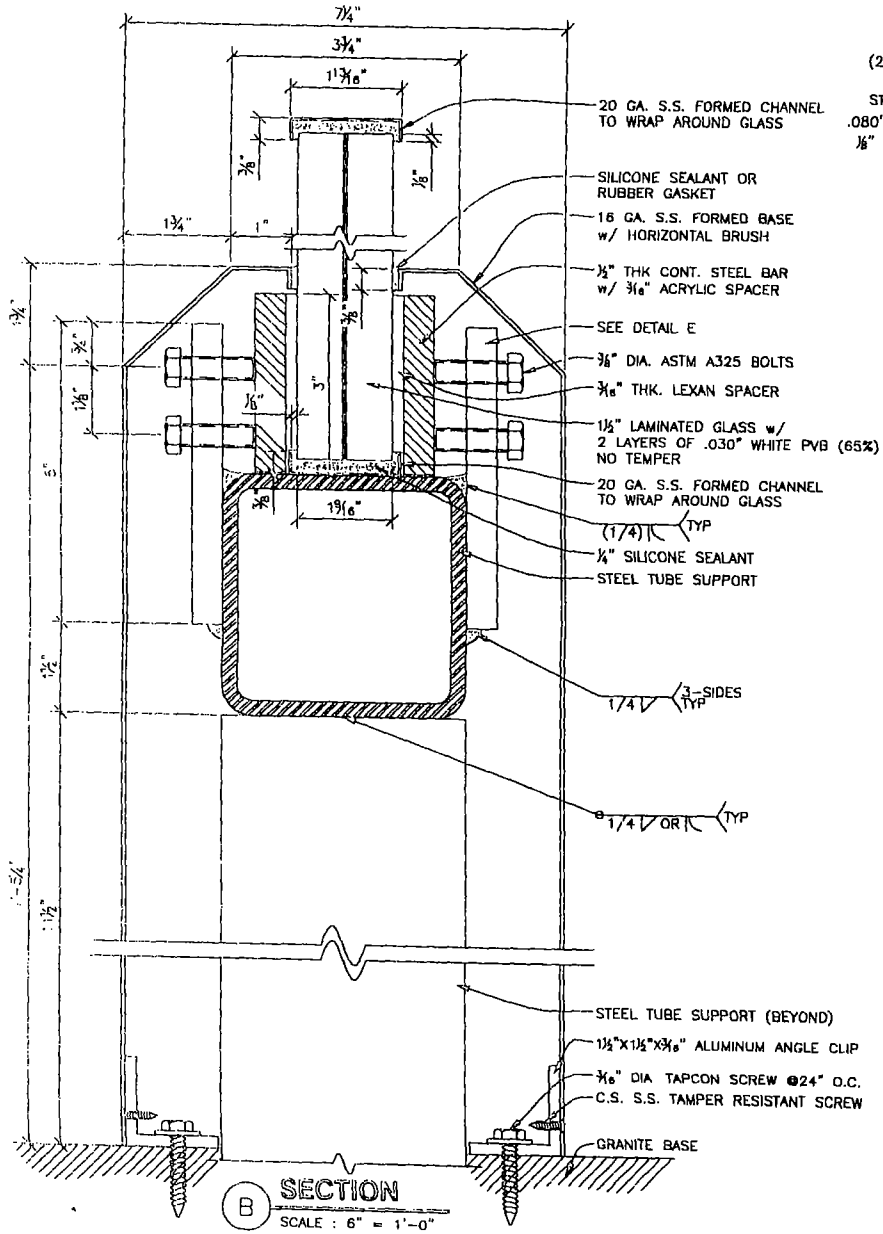

B **SECTION**
SCALE : 6" = 1'-0"

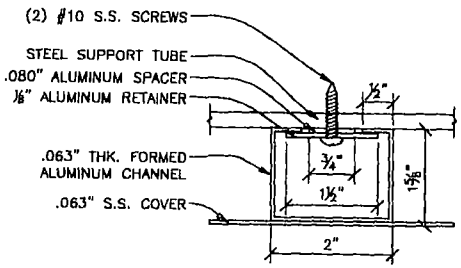


A **S.S. ATTACHMENT DETAIL**
SCALE : 6" = 1'-0"

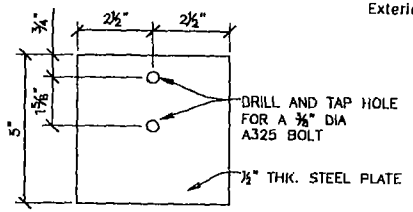


E **PLATE DETAIL**
SCALE : 3" = 1'-0" QTY: 24

1" scale changed to 3/8" scale

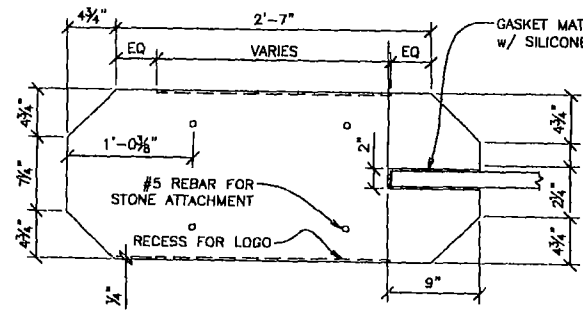

C **STONE SECTION**
SCALE : 1" = 1'-0"

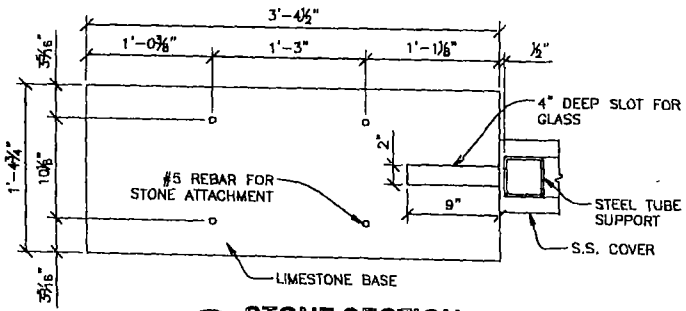


D **STONE SECTION**
SCALE : 1" = 1'-0"

ST01b – Gateway

Date	Page
01.05.12	3.4

© 2012 Cloud Gehshan Associates


The University of Chicago
CAMPUS MAP LOCATION
Site B

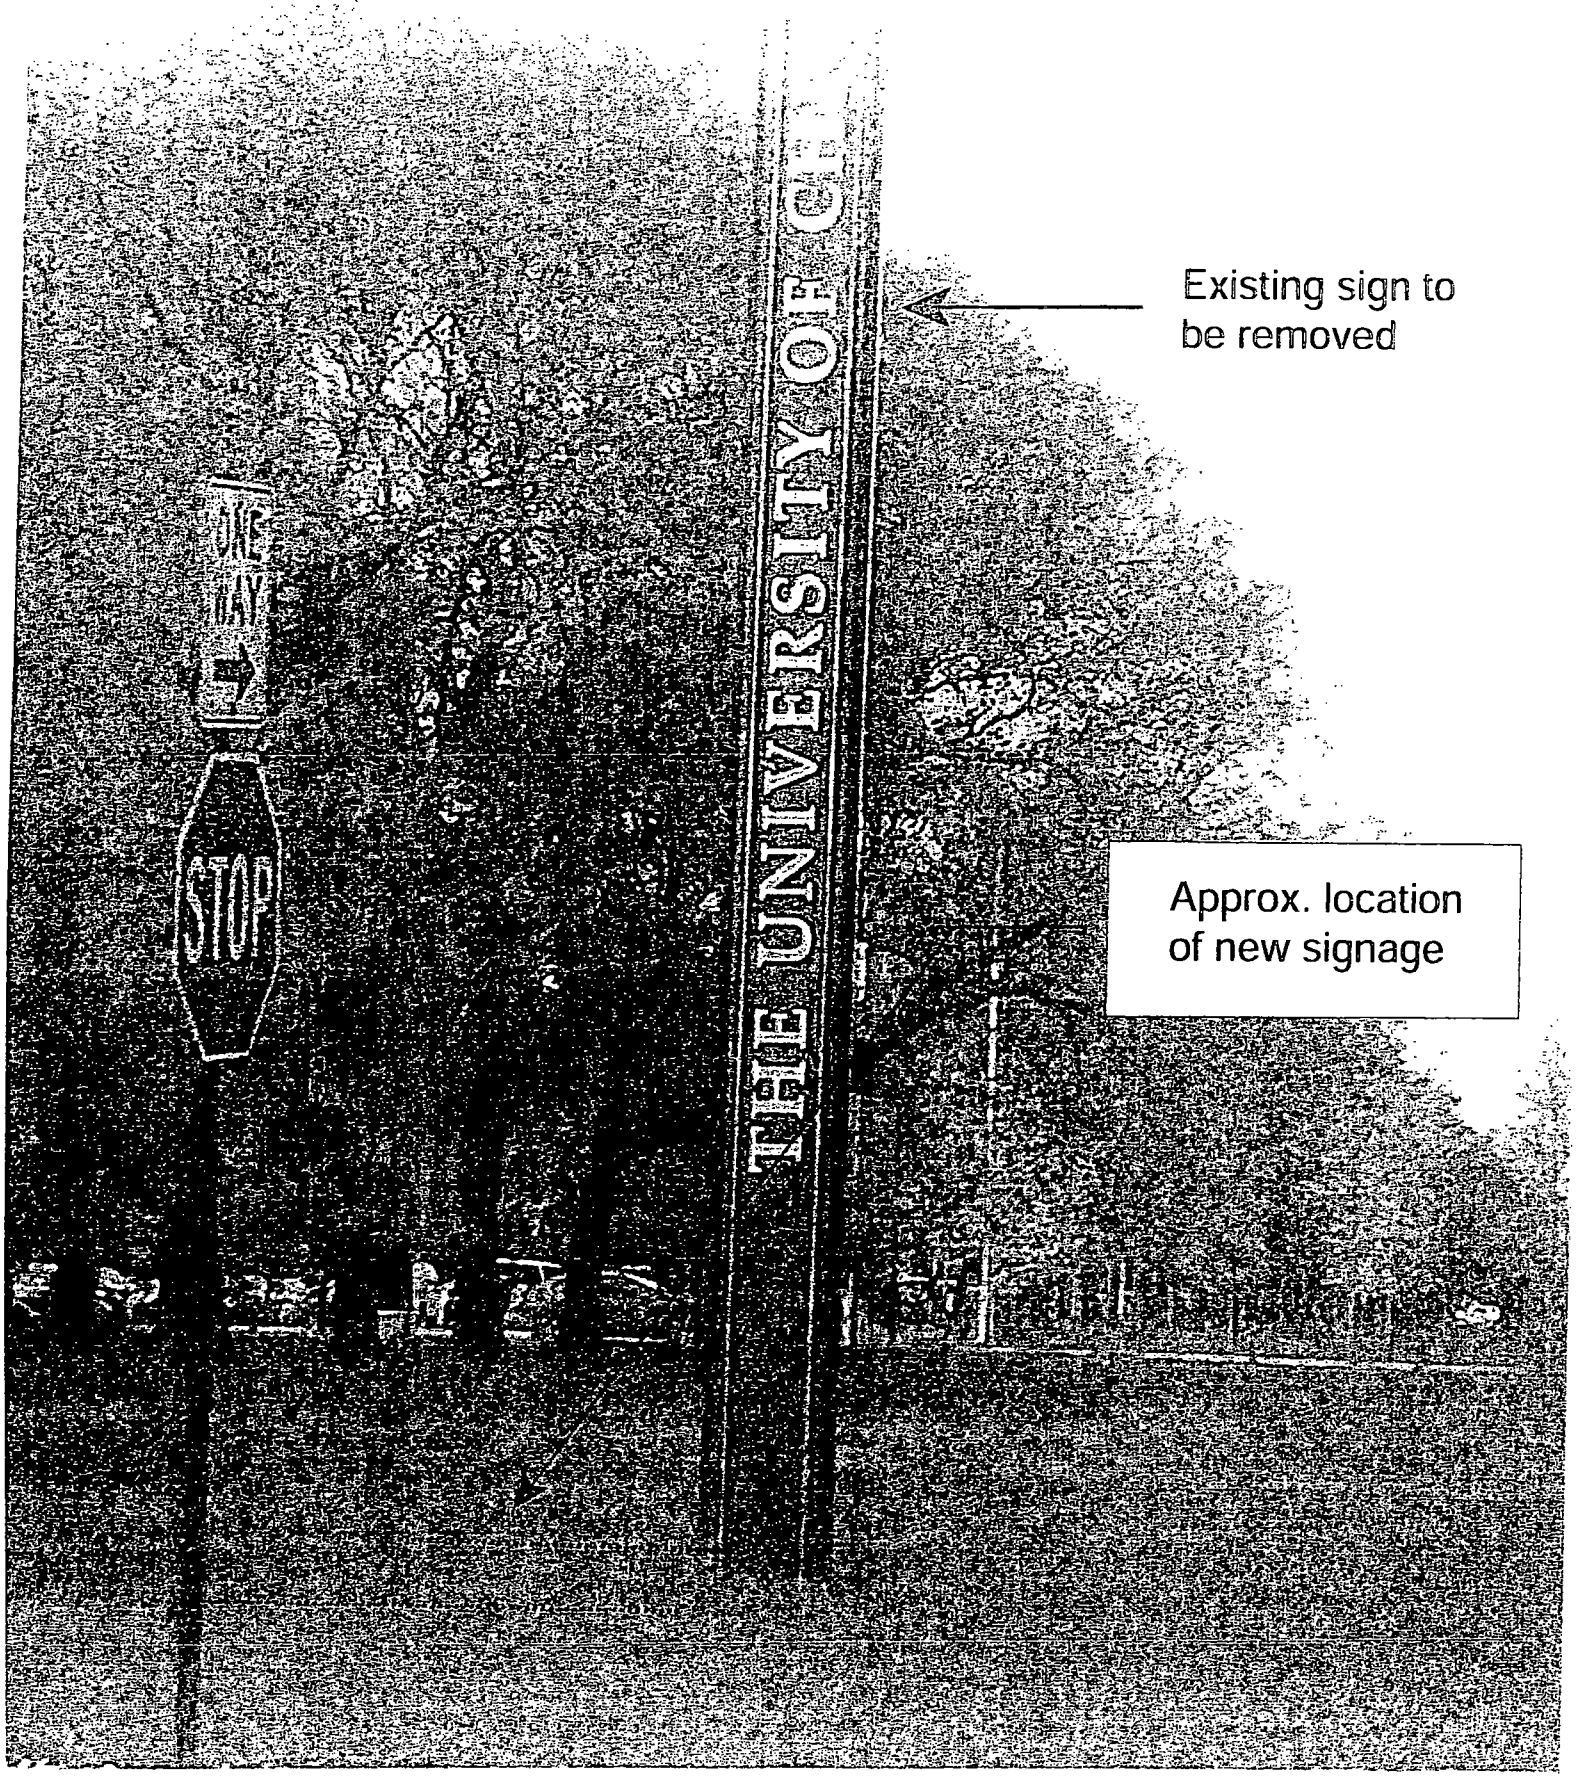


Existing sign to be removed

Approx. location of new signage

The University of Chicago
CAMPUS MAP LOCATION
Site B

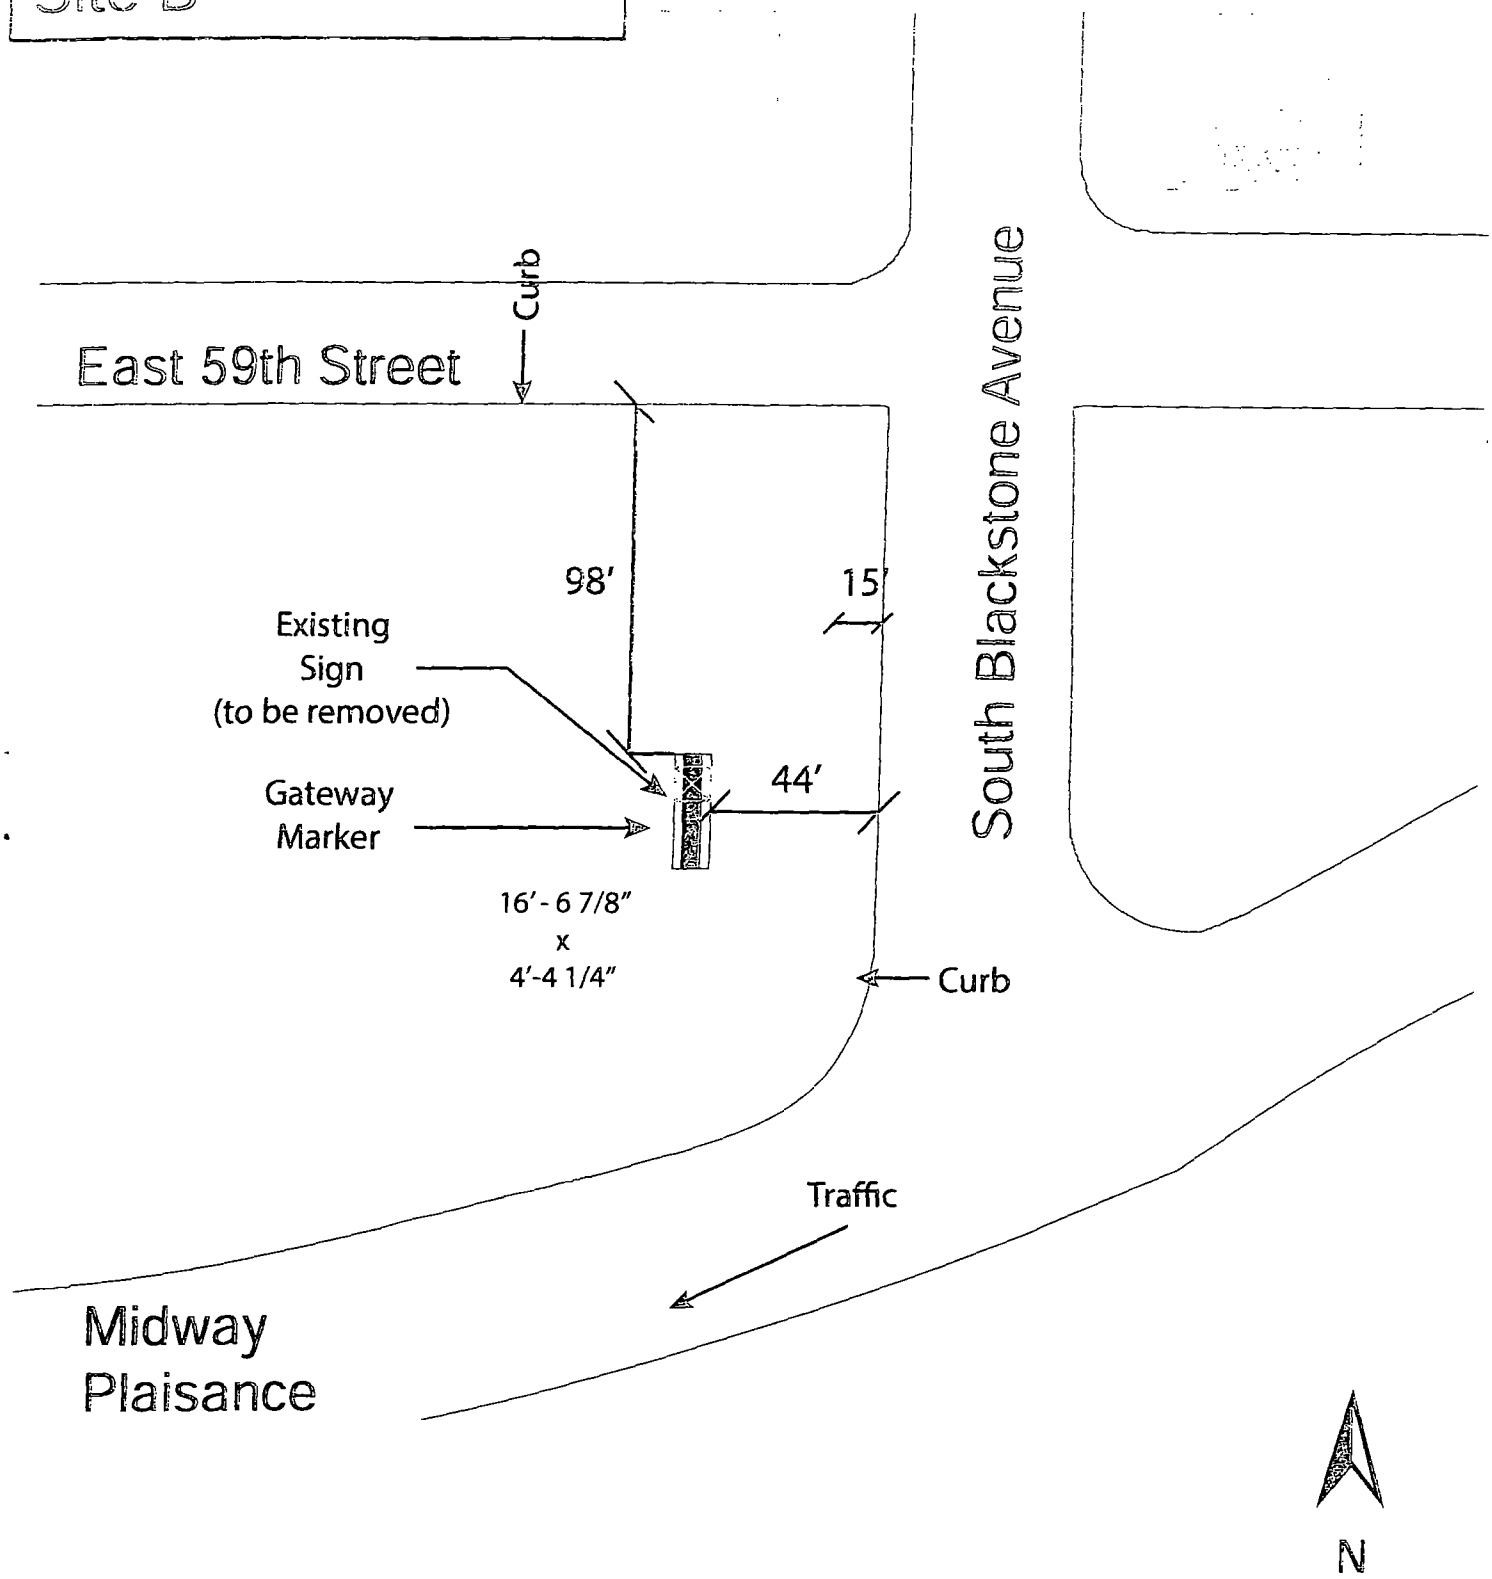

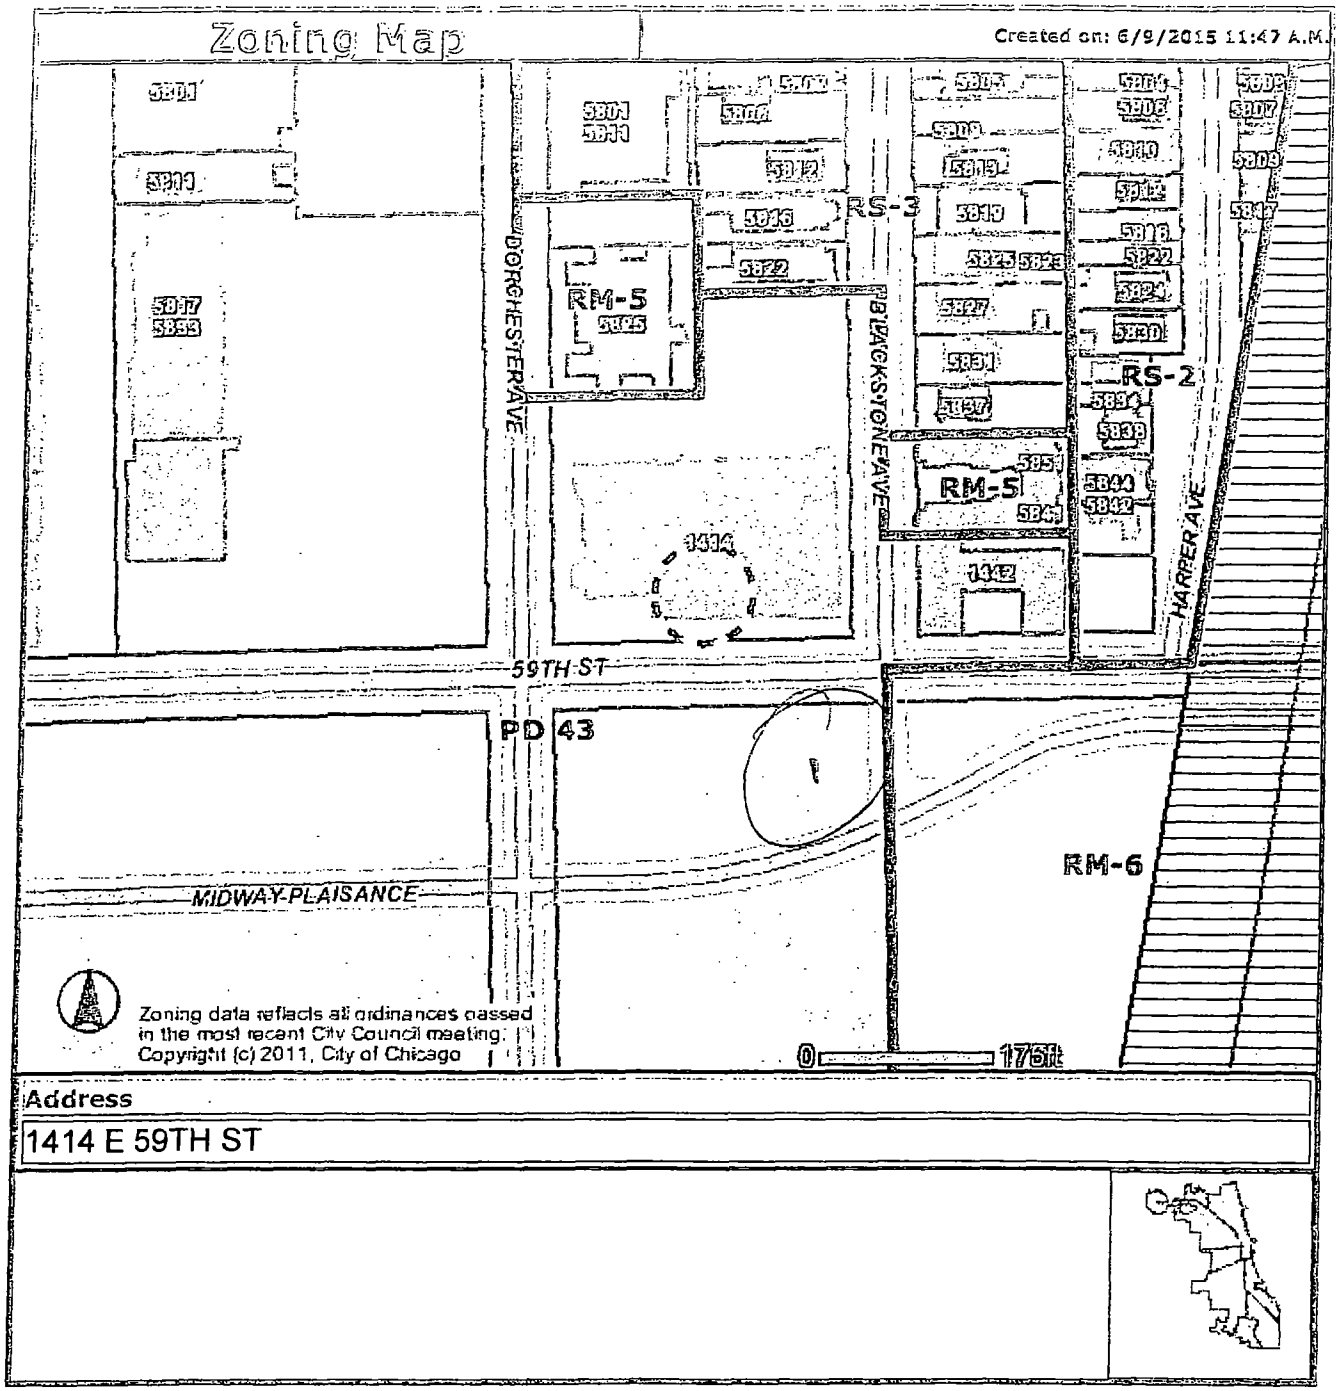
Zoning Map
Created on: 6/9/2015 11:47 A.M.
RS-3
RM-5
RS-2
RM-5
RM-6
PD 43
DORCHESTER AVE
BLACKSTONE AVE
HARPER AVE
59TH ST
MIDWAY PLAISANCE
1414
1442
Zoning data reflects all ordinances passed in the most recent City Council meeting.
Copyright (c) 2011, City of Chicago
0
176ft
Address
1414 E 59TH ST

City of Chicago

Office of the City Clerk

Document Tracking Sheet

Or2015-403

Meeting Date:	7/29/2015
Sponsor(s):	Hairston (5)
Type:	Order
Title:	Issuance of permits for sign(s)/signboard(s) at 6700 S Jeffery Blvd
Committee(s) Assignment:	Committee on Zoning, Landmarks and Building Standards

Committee on Zoning, Landmarks and Building Standards

(signs)

ORDERED, That the Commissioner of Buildings is hereby directed to issue 1 sign permit to

Corporate Identification Solutions
5563 N Elston
Chicago IL 60630

For the erection of one (1) freestanding sign over 24 feet in height and/or over 100 square feet (in area of one face) at:


6700 S Jeffery Blvd.
Chicago, IL 60649


#1	Dimensions	length 7 feet	height 15 feet 3 inches
	Height above grade/roof to top of sign		27 feet 0 inches
	Total Square Foot Area		107 square feet
	Elevation		North and South

Such sign shall comply with all applicable provisions of TITLE 17 of the Chicago Zoning Ordinance and all other applicable provisions of the Municipal Code of the City of Chicago governing the construction and maintenance of outdoor signs, signboards and structures


Leslie A. Hairston

Leslie Hairston
Alderman, 5th Ward

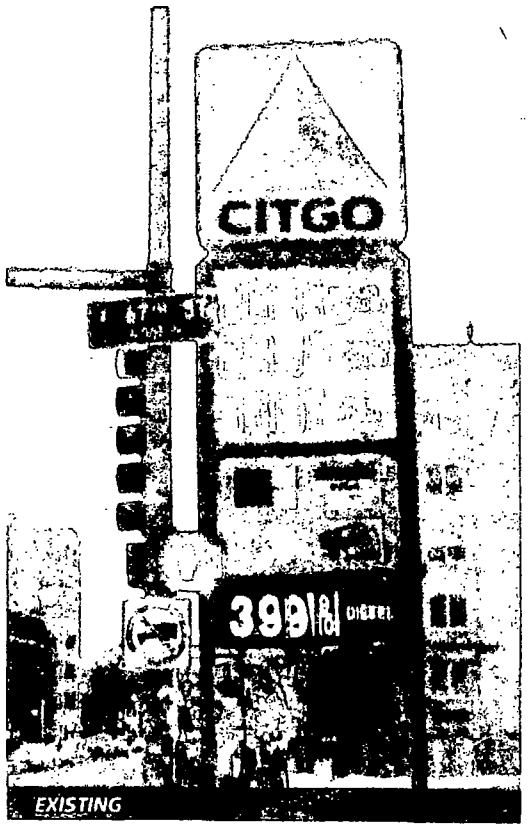

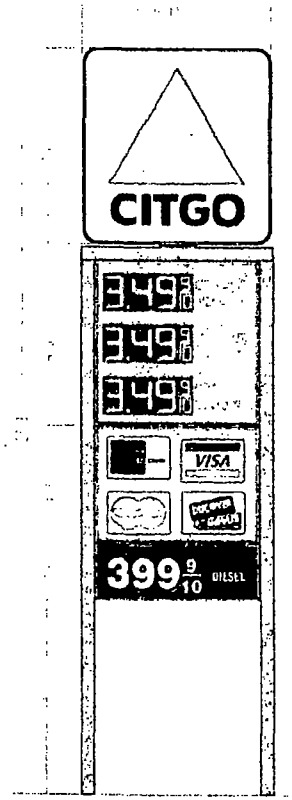

EXISTING SIGN
136.66 SF

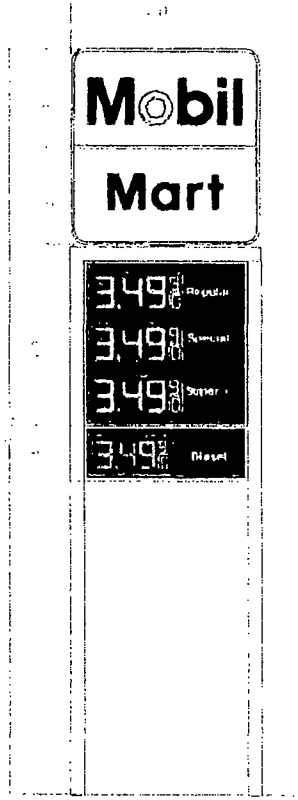

PROPOSED SIGN
106.29 SF

- Re-use existing cabinet with new Mobil & Mart faces
- New divider bar
- Re-use cabinet and LED pricers with new inserts
- Paint poles white
- New cabinet with 17" LED diesel pricers

CORPORATE IDENTIFICATION SOLUTIONS

CUSTOMER
SITE NUMBER
LOCATION
ACCOUNT REP
DRAWN BY: SW
DATE
REVISION
SCALE
CORPORATE ID SOLUTIONS

CUSTOMER ACCEPTANCE

SIGNATURE _____ DATE _____

City of Chicago

Office of the City Clerk

Document Tracking Sheet

Or2015-404

Meeting Date:	7/29/2015
Sponsor(s):	Thompson (11)
Type:	Order
Title:	Issuance of permits for sign(s)/signboard(s) at 1340 S Canal St
Committee(s) Assignment:	Committee on Zoning, Landmarks and Building Standards

CITY COUNCIL MEETING

INTRODUCED July 29, 2015

Ordered, That the commissioner of buildings is hereby authorized and directed to issue

A sign permit to : **Landmark Sign Group**
7424 Industrial Ave.
Chesteron, IN 46304

For the erection of a sign/signboard over 24 feet in height and over 100 square feet

(in area of one face) at: **TDC South Loop, LLC- Kevin Cleary**
1340 S. Canal St.
Chicago, IL 60607

Dimensions: Length **10'6"** Height **24'9"**

Height above grade/roof to top of sign **24'-9"**

TOTAL SQUARE FOOT AREA **260'0" Northwest Elevation**

To be legal, such sign(s) must comply with all applicable provisions of TITLE 17 to the Chicago Zoning Ordinance and all other applicable provisions of the Municipal Code of the City of Chicago governing the construction and maintenance of outdoor signs, signboards, and Structures.

Patrick D. Thompson
Alderman, 11th Ward

City of Chicago

O2015-5423

Office of the City Clerk

Document Tracking Sheet

Meeting Date:	7/29/2015
Sponsor(s):	Cardenas (12)
Type:	Ordinance
Title:	Issuance of permits for sign(s)/signboard(s) at 3150 W 36th St
Committee(s) Assignment:	Committee on Zoning, Landmarks and Building Standards

Be It Ordained by the City Council of the City of Chicago:

SECTION 1. That the Commissioner of Buildings is hereby authorized and directed to issue a sign permit to Lincoln Services, PO Box 64479, Chicago, Illinois 60664, for the erection of a sign/signboard over 24 feet in height and/or over 100 square feet (in area of one face) at 3150 W. 36th St. Chicago, Illinois, with the dimensions, height and square foot area:

Dimensions: length, 60 feet; height, 20 feet
Height Above Grade/Roof to Top of Sign: 100 feet at roof level
Total Square Foot Area: 2400 square feet.

Notwithstanding any provisions of Title 17 of the Municipal Code of the City of Chicago (the Chicago Zoning Ordinance) to the contrary, the Commissioner of Buildings is hereby directed and authorized to issue a sign permit to the address referenced within this ordinance.

SECTION 2. This ordinance shall be in force and effect from and after its passage and due publication.

3150 W. 36th St.
Application #_____

Alderman, Ward 12

City of Chicago

Office of the City Clerk

Document Tracking Sheet

Or2015-398

Meeting Date:	7/29/2015
Sponsor(s):	Burke (14)
Type:	Order
Title:	Issuance of permits for sign(s)/signboard(s) at 4120 S Pulaski Rd
Committee(s) Assignment:	Committee on Zoning, Landmarks and Building Standards

6-25-15

City Council
Meeting Date: _____
Committee on Buildings

(signs)

ORDERED, That the Commissioner of Buildings is hereby directed to issue a sign permit to: (Contractor's name and address)

North Shore Signs Att: Chuck Zenn

1925 Industrial Drive

Libertyville Il 60048

for the erection of a sign / signboard over 24 feet in height and / or over 100 square feet (in area of one face) at: (Business NAME & ADDRESS)

ROSS DRESS FOR LESS

4120 S PULASKI RD

Dimensions: Length 39' Height 11'9"

Height above grade / roof to top of sign 28'9"

TOTAL SQUARE FOOT AREA 459

Such sign(s) shall comply with all applicable provisions of TITLE 17 of the Chicago Zoning Ordinance and all other applicable provisions of the Municipal Code of the City of Chicago governing the construction and maintenance of outdoor signs, signboards and structures.

Edward M. Burke

Alderman, 14 Ward

Notes:

LANDLORD TO PROVIDE.

- ADEQUATE ACCESS BEHIND LOGO LETTERS FOR INSTALLATION AND MAINTENANCE, PER ARTICLE 600 OF THE N.E.C.
- ONE (1) 20 AMP 120V ISOLATED SIGN CIRCUITS AND JUNCTION BOX TO AREA BEHIND SIGN LETTERS CONNECTED TO THE ENERGY MANAGEMENT SYSTEM
- AT LEAST 1/2" THICK PLYWOOD BACKING BEHIND ALL E.I.F.S. WALL SYSTEMS FOR SIGN AND BANNER SUPPORT

SIGN FASCIA TO BE FREE OF JOINTS & REVEALS, AND OF A LIGHT COLOR (MINIMUM 80% L.R.V) TO PROVIDE HIGH CONTRAST AND VISIBILITY FOR THE SIGN.

ALL COLORS ARE SUBJECT TO ROSS STORES, INC. REVIEW AND APPROVAL. COLOR APPEARANCE MAY BE ALTERED BY PRINTING, SEE APPROVED FINAL CONSTRUCTION DRAWINGS FOR COLOR SPECIFICATIONS.

IF ANY SIGNAGE PROPOSED IN THIS EXHIBIT IS ALTERED BY LOCAL GOVERNMENT AUTHORITIES, ROSS STORES INC. RESERVES THE RIGHT TO, AT NO COST, ADJUST ARCHITECTURAL FEATURES TO BEST ACCOMMODATE THE ALTERED SIGNAGE.

(A) 72"H INDIVIDUAL "ROSS" PAN CHANNEL LETTER-LOK LOGO LETTERS:
FACES: TUF-GLAS SG 21210-E4 MATTE BLUE
RETURNS: 8"D ALUM. W/ WHITE FINISH
TRIM CAP: 2" WHITE JEWELITE
LETTER BACKS: ALUMINUM
LEDS: INSEM SS-KDL2CL-RW 9000K WHITE
MOUNTING: 1/4"-20 GALV. THRU BOLTS
PEG OFF: 1/2" SPACERS

(B) 39"H INDIVIDUAL "DFL" LOGO LETTERS:
ALL CALLOUTS SAME AS "ROSS" EXCEPT:
RETURNS: 5"D ALUM. W/ WHITE FINISH
TRIM CAP: 1" WHITE JEWELITE

(C) SIGN FASCIA BY LANDLORD (SEE NOTES)

(D) TYP. 24" H X 48" W X 1" D SINTRA OVAL "ROSS" LOGO WALL PLAQUE
(SEE SHEET EL FOR DETAILS)
TWO (2) REQUIRED AS SHOWN.
IF BACKGROUND IS UNEVEN
DRESS SURFACE 2" BEYOND & BEHIND
ROSS OVAL WALL PLAQUE SO THAT
PLAQUE SITS FLUSH AGAINST WALL

(E) TYP. ARCHITECTURAL LIGHTING BY LANDLORD SUBJECT TO ROSS APPROVAL

(F) TYP. ROSS BLUE IDENTITY BANDS BY LANDLORD

(G) CLEAR ANODIZED ALUMINUM STOREFRONT & DOORS BY LANDLORD


(H) METAL CANOPY BY LANDLORD

(I) 23" H X 46" W X 10" D DOUBLE-FACE INTERNALLY ILLUMINATED UC SIGN
8'-6" ABOVE FINISH FL.
CENTER OVER ENTRANCE DOORS
(SEE SHEET UC FOR DETAILS)

(J) TYP. SET OF FIVE (5) EYE-BOLTS FOR BANNER ATTACHMENT, BY LANDLORD.
TWO (2) SETS REQUIRED AS SHOWN.

(K) ADJACENT PARAPET MAY NOT BE HIGHER THAN THE ROSS BASE BUILDING

(L) FROSTED FILM BY LANDLORD

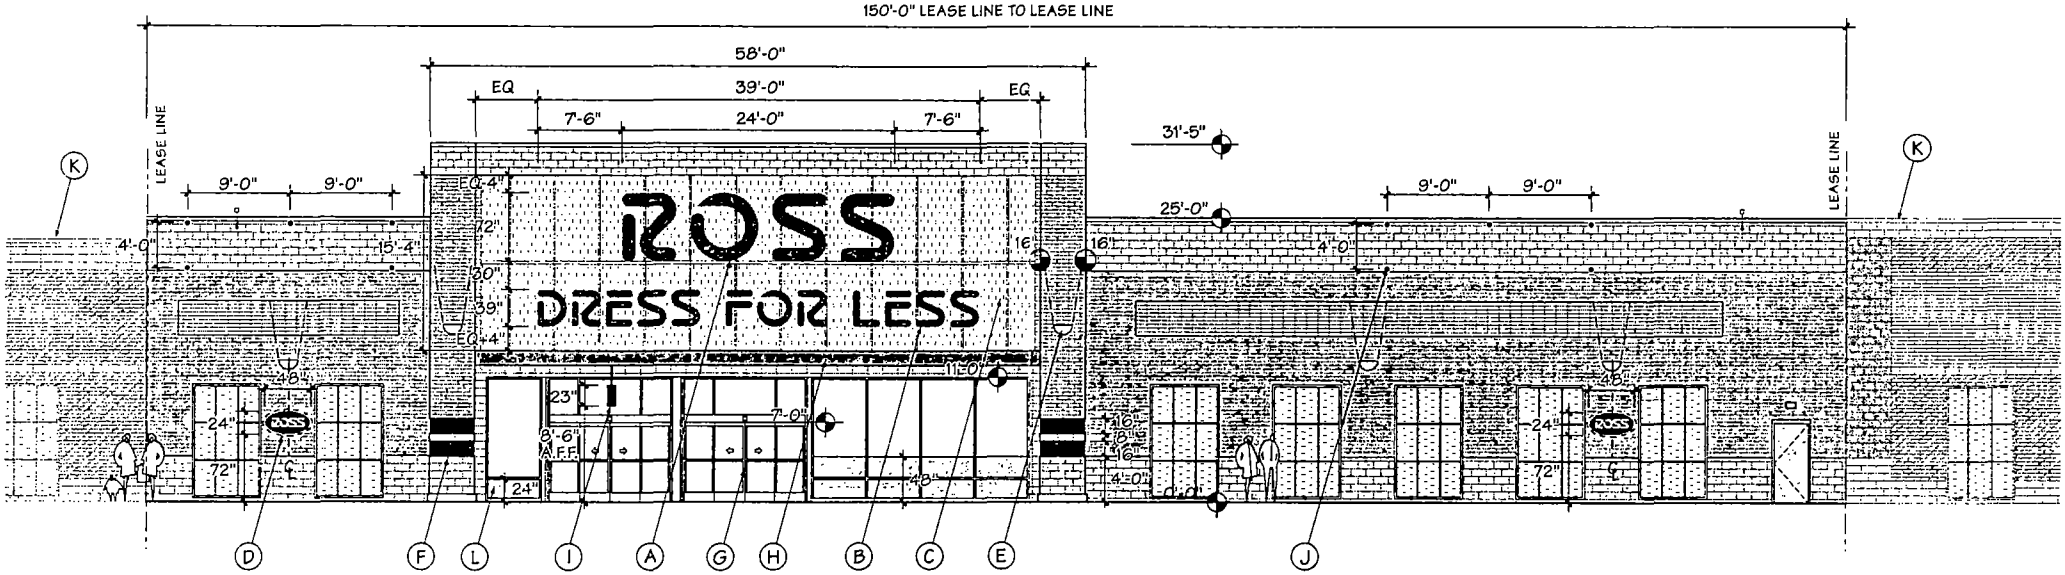

CODE COMPLIANT :

ROSS
DRESS FOR LESS
11.75'H x 39'W = 458 sf

SIGN AREA ALLOWED : 750 S.F.
SIGN AREA USED : 481 S.F.

WALL PLAQUES: 2' X 4' X 2 = 16 S.F.

UC SIGN: 1.9 X 3.8' = 7.22 S.F.

(1) STOREFRONT · EAST · PULASKI ROAD · ELEVATION

SCALE: 3/32" = 1'- 0"

TK-N

bill moore & associates
1057 solano ave
p o box 6153
albany, ca 94706-0153
510/526-0296 fax 526-6092
www.billmoore.com

MEMBER CSA

ROSS DRESS FOR LESS

#1551 ARCHER HEIGHTS
Pulaski Promenade
NWC 42nd. Place & Pulaski Rd.
Chicago, IL 60632

drawn	10/08/12
Exhibit J	10/11/12
AE2-1 121018	10/31/12
AE2-2 130213	02/14/13
LED	07/14/14
Sign Calc.	07/23/14

SHEET S1

City of Chicago

Office of the City Clerk

Document Tracking Sheet

Or2015-400

Meeting Date:	7/29/2015
Sponsor(s):	Burke (14)
Type:	Order
Title:	Issuance of permits for sign(s)/signboard(s) at 1525 W Homer St
Committee(s) Assignment:	Committee on Zoning, Landmarks and Building Standards

Committee on Zoning, Landmarks
and Building Standards
City Council Meeting
Alderman Edward M. Burke, Ward 14
Sign Order

ORDERED, That the Commissioner of Buildings is hereby directed to issue a sign permit to:

MIDWEST SIGNS
4910 WILSHIRE BLVD.
COUNTRY CLUB HILLS, IL 60478

For the erection of a sign/signboard over 24 feet in height and/or over 100 square feet (in area of one face) at:

5501 S. KEDZIE, LLC (Sedgwick Properties)
1525 W. HOMER STREET, Ste. 401
CHICAGO, IL 60642-1296

Dimensions: length 13' – 10" height 15'

Height above grade/roof to top of sign 24 Feet

Total Square Foot Area 208 Square Feet

Elevation Northwest Corner of Property

Such sign shall comply with all applicable provisions of TITLE 17 of the Chicago Zoning Ordinance and all other applicable provisions of the Municipal Code of the City of Chicago governing the construction and maintenance of outdoor signs, signboards and structures.

Alderman Edward M. Burke
Ward 14



(1) COMPLETE D/F INTERNALLY ILLUMINATED CABINET SIGN
WITH STANDARD POLYCARBONATE PAN FACES.
THE SIGN IS TO HAVE (3) PAN FACES PER SIDE. FIRST SURFACE VINYL DECORATION. THE LOWER 2 FACES ARE TO BE STD WHITE OPAQUE PAN FACES, FOR FUTURE TENANTS.
THE RETAINER IS FIGURED FOR 2". THE FACES ARE TO BE SEPARATED USING DIVIDER BARS. THE CABINET DEPTH IS TO BE 2'-0". THE SIGN IS TO BE CENTER POLE MOUNTED.
THE SIGN IS TO HAVE AN ALUMINUM POLE COVER. THE SIGN IS TO BE UL LISTED WITH A SERVICE SWITCH INSTALLED.

COLORS·
CABINET WHITE
POLE COVER. WHITE
LA FITNESS
BACKGROUND· WHITE
COPY: 7725-197 LIGHT NAVY
LOGO: 7725-197 LIGHT NAVY, 3630-75 MARIGOLD



EXISTING



PROPOSED

LA FITNESS
5501 S KEDZIE AVE
CHICAGO, IL
ORDER#:

ACCEPTED BY: _____ DATE: _____

ALL INFORMATION CONTAINED ON THIS DRAWING IS CONFIDENTIAL AND PROPRIETARY. IT IS THE SOLE PROPERTY OF ADAMS SIGNS AND IS NOT TO BE REPRODUCED BY ANYONE WITHOUT WRITTEN CONSENT FROM ADAMS SIGNS.


THIS SIGN SHALL REMAIN THE PROPERTY OF ADAMS SIGNS UNTIL FULLY PAID FOR.

THE INTENT OF THIS DRAWING IS TO SHOW A CONCEPTUAL REPRESENTATION OF THE PROPOSED SIGNAGE. DUE TO VARIATIONS IN PRINTING DEVICES AND SUBSTRATES, THE FINISHED PRODUCT MAY DIFFER SLIGHTLY FROM DRAWING.

ADAMS ELECTRIC SIGNS
CHICAGO, IL

SCALE: 3/16"=1'-0"	DATE· 2-11-15 / 4-15-15 / 4-27-15 / 5-1-15 / 6-5-15
SALES: DARRYL	ART: RS
DWG. #: 0215022	CKD. .

AS BUILT:	CABINET TRIM SIZE:	FACE TRIM SIZE:

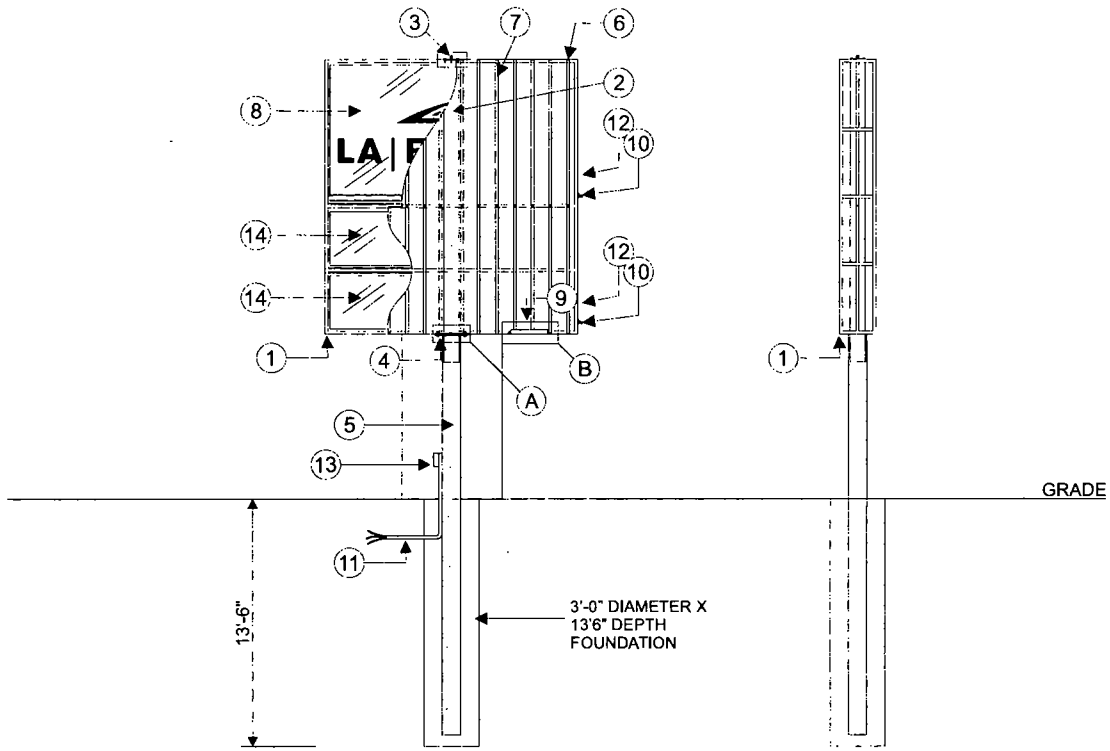

TYPICAL DOUBLE FACED POLE SIGN

U.L. 48 AND N.E.C. 600 COMPLIANT
(NOT TO SCALE)

1. 2" X 2" X 1/4" ANGLE FRAME, WELDED CORNER SEAMS. .080 ALUM SKIN
2. 8 5/8" DIAMETER X .500 WALL, INTERNAL POLE SLEEVED INTO 1'-0" POLE
3. LIFTING POINT. (REMOVED AFTER INSTALLATION AND REPLACED WITH HEX BOLT)
4. STEEL PLATE BOLTED TO CABINET AND WELDED TO SIGN POLE.
5. 12 3/4" DIAMETER X .500 WALL, PIPE DESIGNED TO WITHSTAND 90 MPH WINDS.
6. RECESSED HIGH OUTPUT, DEAD FRONT LAMP SOCKETS
7. DAYLIGHT HIGH OUTPUT LAMPS
8. WHITE TRANSLUCENT POLYCARBONATE SIGN FACE.
9. LISTED SIGN BALLAST (SEE ALSO DETAIL A)
10. 20 AMP SERVICE DISCONNECT SWITCH
11. #12 THHN CONTINUE FROM SIGN. IN CONDUIT AT A DEPTH NO LESS THAN 24" TO A DEDICATED 20 AMP CIRCUIT BREAKER, EXTENDED TO LANDLORD COMMON ELECTRICAL SERVICE BY LANDLORD.
12. MANUFACTURERS LABEL AND U L. LISTING
13 JUNCTION BOX
14. FUTURE TENANT FACES WHITE OPAQUE POLYCARBONATE SIGN FACE. UNTIL OCCUPIED

(2) 20 AMP CIRCUITS
120 V / 18.7 A OR 240 V / 9.35A

BALLASTS
(4) EESB 848-46 BALLASTS
(2) EESB 432-14 BALLASTS

LAMPS:
(14) F96 T12 DHO
(14) F84 T12 DHO

UL# B73374817
UL# B73374818

APPROXIMATE WEIGHT: 1,800 LBS

LA FITNESS
5501 S KEDZIE AVE
CHICAGO, IL
ORDER#:

ACCEPTED BY: _____ DATE: _____

ALL INFORMATION CONTAINED ON THIS DRAWING IS CONFIDENTIAL AND PROPRIETARY IT IS THE SOLE PROPERTY OF ADAMS SIGNS AND IS NOT TO BE REPRODUCED BY ANYONE WITHOUT WRITTEN CONSENT FROM ADAMS SIGNS.

THIS SIGN SHALL REMAIN THE PROPERTY OF ADAMS SIGNS UNTIL FULLY PAID FOR.


THE INTENT OF THIS DRAWING IS TO SHOW A CONCEPTUAL REPRESENTATION OF THE PROPOSED SIGNAGE. DUE TO VARIATIONS IN PRINTING DEVICES AND SUBSTRATES, THE FINISHED PRODUCT MAY DIFFER SLIGHTLY FROM DRAWING.

ADAMS ELECTRIC SIGNS
CHICAGO, IL

SCALE: 1/8"=1'-0"	DATE: 2-11-15 / 4-15-15 / 4-27-15 / 5-1-15 / 6-5-15
SALES: DARRYL	ART: RS
DWG. #: 0215022	CKD. :


AS BUILT: | CABINET TRIM SIZE: | FACE TRIM SIZE:

TYPICAL EXTRUSION WITH
CENTER POLE AND STEEL CAGE SUPPORT.

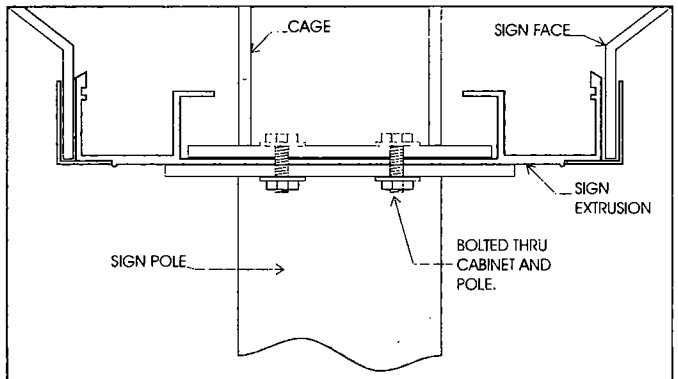


(A) CROSS SECTION
TOP VEW(ENDS OF CABINET)

TYPICAL BALLAST INSTALLATION
WITH MECHANICALLY BONDED GROUNDING.

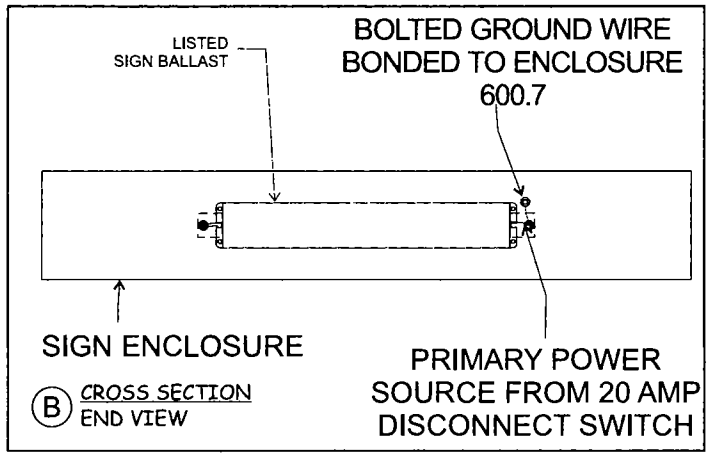

(B) CROSS SECTION
END VIEW

TYPICAL EXTRUSION

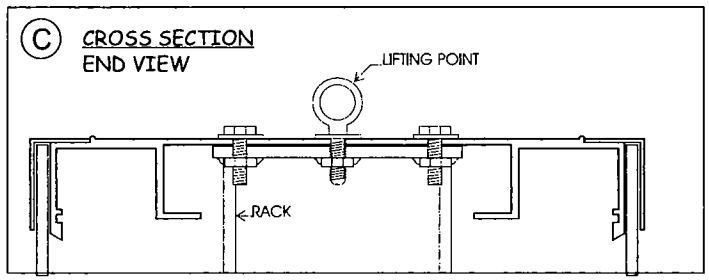

(C) CROSS SECTION
END VIEW

LA FITNESS
5501 S KEDZIE AVE
CHICAGO, IL
ORDER#:

ACCEPTED BY: _____ DATE: _____

ALL INFORMATION CONTAINED ON THIS DRAWING IS CONFIDENTIAL AND PROPRIETARY. IT IS THE SOLE PROPERTY OF ADAMS SIGNS AND IS NOT TO BE REPRODUCED BY ANYONE WITHOUT WRITTEN CONSENT FROM ADAMS SIGNS


THIS SIGN SHALL REMAIN THE PROPERTY OF ADAMS SIGNS UNTIL FULLY PAID FOR.

THE INTENT OF THIS DRAWING IS TO SHOW A CONCEPTUAL REPRESENTATION OF THE PROPOSED SIGNAGE. DUE TO VARIATIONS IN PRINTING DEVICES AND SUBSTRATES, THE FINISHED PRODUCT MAY DIFFER SLIGHTLY FROM DRAWING.

ADAMS ELECTRIC SIGNS
CHICAGO, IL

SCALE: NTS	DATE: 2-11-15 / 4-15-15 / 4-27-15 / 5-1-15 / 6-5-15
SALES: DARRYL	ART: RS
DWG. #: 0215022	CKD. :

AS BUILT:	CABINET TRIM SIZE:	FACE TRIM SIZE:

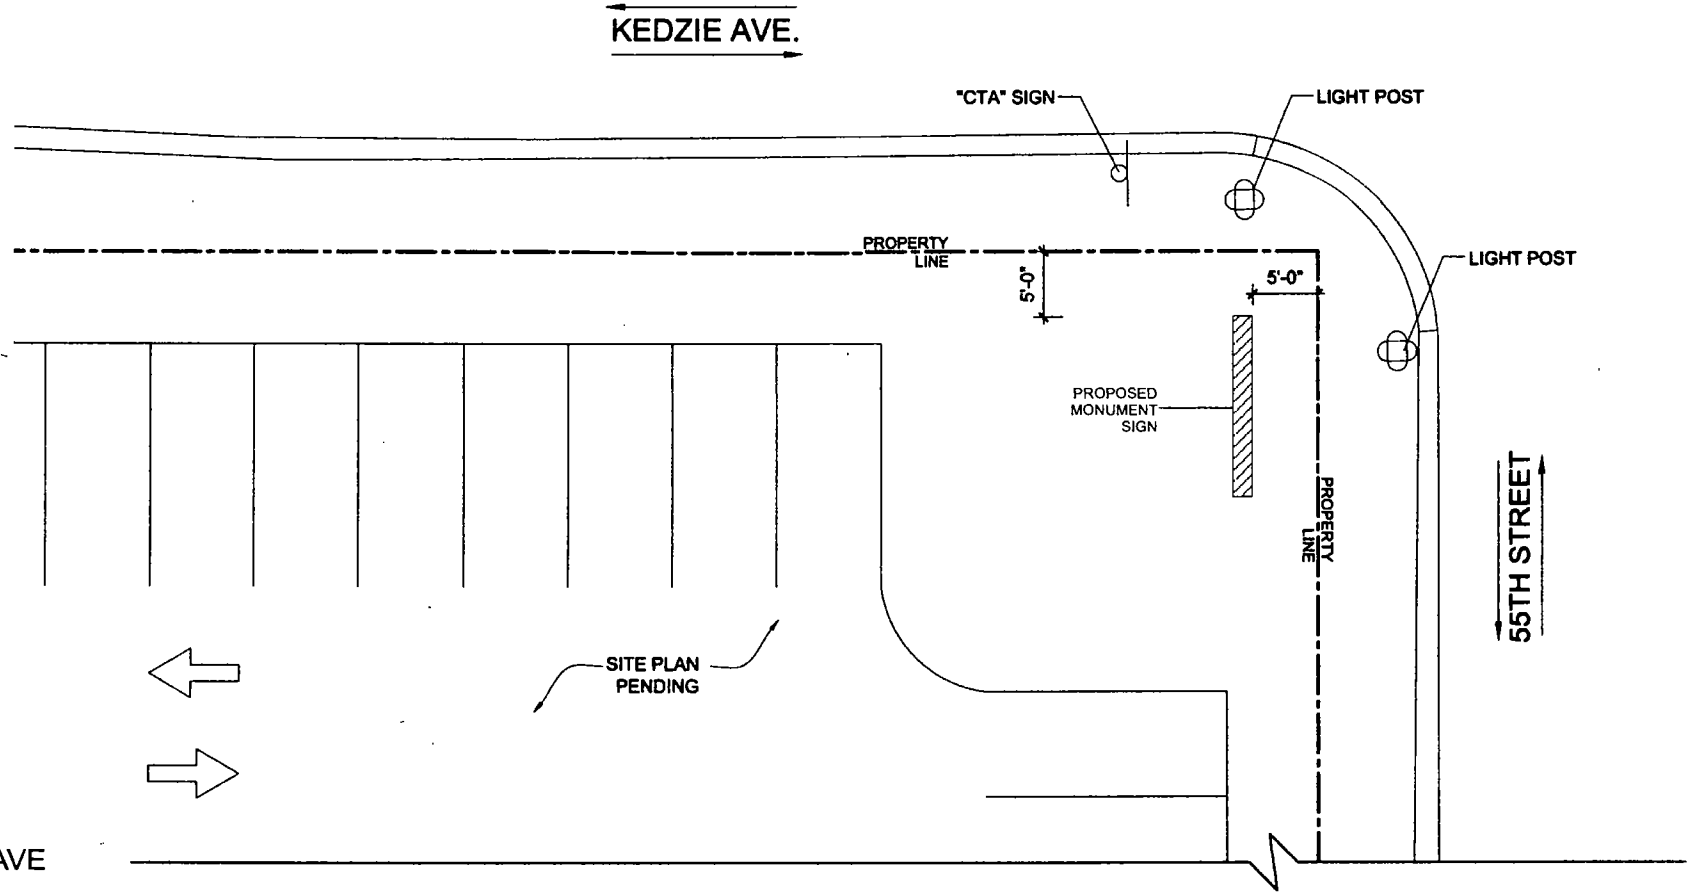

LA FITNESS
5501 S KEDZIE AVE
CHICAGO, IL
ORDER#:

ACCEPTED BY: _____ DATE: _____

ALL INFORMATION CONTAINED ON THIS DRAWING IS CONFIDENTIAL AND PROPRIETARY IT IS THE SOLE PROPERTY OF ADAMS SIGNS AND IS NOT TO BE REPRODUCED BY ANYONE WITHOUT WRITTEN CONSENT FROM ADAMS SIGNS

THIS SIGN SHALL REMAIN THE PROPERTY OF ADAMS SIGNS UNTIL FULLY PAID FOR.

THE INTENT OF THIS DRAWING IS TO SHOW A CONCEPTUAL REPRESENTATION OF THE PROPOSED SIGNAGE. DUE TO VARIATIONS IN PRINTING DEVICES AND SUBSTRATES, THE FINISHED PRODUCT MAY DIFFER SLIGHTLY FROM DRAWING.

ADAMS ELECTRIC SIGNS
CHICAGO, IL

SCALE: 3/32"=1'-0"	DATE: 2-11-15 / 4-15-15 / 4-27-15 / 5-1-15 / 6-5-15
SALES: DARRYL	ART: RS
DWG. #: 0215022	CKD. :

AS BUILT:	CABINET TRIM SIZE:	FACE TRIM SIZE:

City of Chicago

Or2015-395

Office of the City Clerk

Document Tracking Sheet

Meeting Date:	7/29/2015
Sponsor(s):	Curtis (18)
Type:	Order
Title:	Issuance of permits for sign(s)/signboard(s) at 7353 S Cicero Ave - 76 sq. ft. - Sign 1
Committee(s) Assignment:	Committee on Zoning, Landmarks and Building Standards

City Council
Meeting Date: _____
Committee on Buildings

(signs)

ORDERED, That the Commissioner of Buildings is hereby directed to issue a sign permit to: (Contractor's name and address)

QT Sign Inc
1391 Wright Blvd
Schaumburg IL 60193.

for the erection of a sign / signboard over 24 feet in height and / or over 100 square feet (in area of one face) at: (Business NAME & ADDRESS)

Quality Inn
7353 S. Cicero Ave
Chicago, IL 60629

Dimensions: Length 15' Height 5[illegible]'-1"

Height above grade / roof to top of sign 39'-1"

TOTAL SQUARE FOOT AREA 760 sq ft.

Such sign(s) shall comply with all applicable provisions of TITLE 17 of the Chicago Zoning Ordinance and all other applicable provisions of the Municipal Code of the City of Chicago governing the construction and maintenance of outdoor signs, signboards and structures.

Alderman, 18 Ward

Q.T. Signs
■ 1391 Wright Blvd ~ Schaumburg, IL 60193
Phone (847) 524-7950 ~ Fax (847) 524-7953
Phone (800) 524-7950

June 8, 2015

Ward 18TH – Alderman Derrick Curtis
Attn: Chaquita Stark
Chief of Staff
8359 S. Pulaski
Chicago, IL 60652
(773) 284.5057

Re: Quality Inn – 7353 S. Cicero Ave, Chicago, IL

Ms Stark,

Attached are the elevation drawings and electrical information for the proposed signs for the Quality Inn at 7353 S. Cicero Ave. The city is requiring a council order for the proposed signs that are over 24' above grade. Can you please have Alderman Curtis present these to the city council to pass an order for these three (3) signs?


Sincerely,

Danielle M. Wagner

Danielle M. Wagner

07/09/2015 1:07PM FAX 17732845956 18th WARD ALD CURTIS 0011/0015

07/09/2015 1:07PM FAX 17732845956 18th WARD ALD.CURTIS 0012/0015

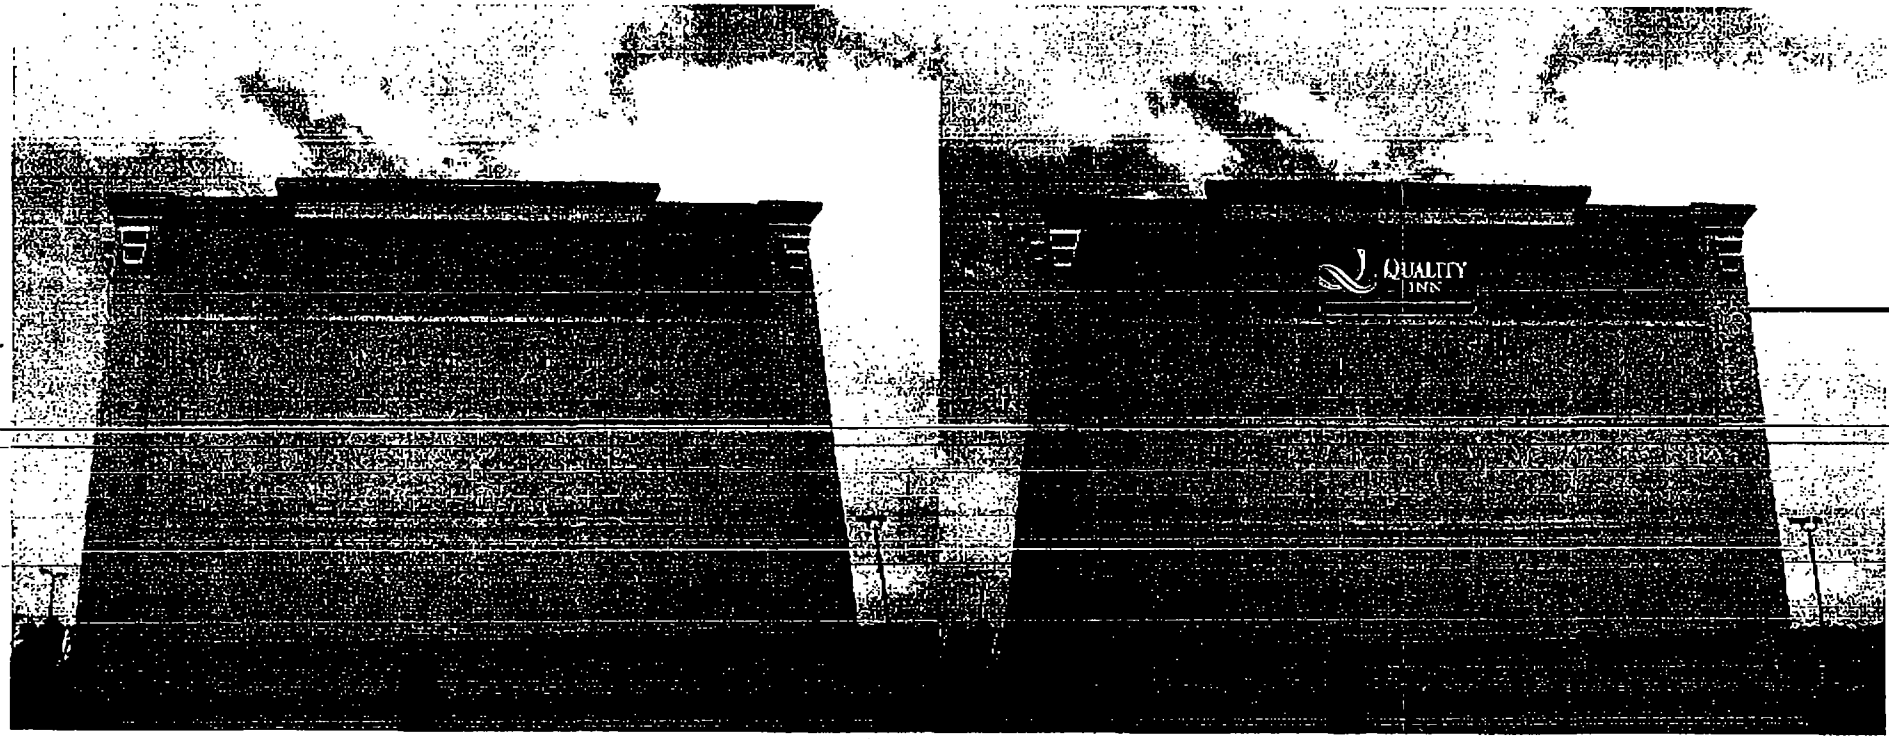

34'

EXISTING

PROPOSED

GRADE



GRAPHIC DETAIL
SCALE: 1/4" = 1'-0"


NOTE: Elevation drawings are for customer approval only, drawings are not to be used as any installation guide, all dimensions must be verified before installation.


Customer: QUALITY INN	Date: 2/24/15	Prepared By: CM/MR	Note: Color reproduction may not be consistent when viewing or printing this drawing. All colors and are PMS or the closest CMYK equivalent. If best color accuracy is required, please provide the correct PMS match and a sample will be made.	PERSONA SIGN MAKERS : IMAGE BUILDERS
Location: CHICAGO, IL	File Name: 134435 - R1 - CHICAGO, IL - SIGN PACKAGE		Eng: -	


DISTRIBUTED BY SIGN UP COMPANY
700 21st Street Southwest
PO Box 220
Watertown, SD 57201-0220
1 (800) 843-9886 • www.personasigns.com

HEIGHT- 61" X WIDTH- 180"
DEPTH - 14"
STEEL - REVERSE ANGLE
24 GA BLACK FLOUROPAN SKIN
24 GA. STEEL BACK
BLEED FACE
H.O. FLUORESCENT WIRED VERTICAL
PAINT - LACRYL MARK I
PRIMARY COLOR -
INSIDE - PRIMER WHITE
REMOVABLE SKINS FOR SERVICE
E.O. LOCATION - CENTER BACK
C.O. SWITCH - R.H SIDE (NEAR BOTTOM)
LISTING U.L
MOUNTING - FLUSH WALL

JOB# -_____-FRAME
JOB# -_____-FACE

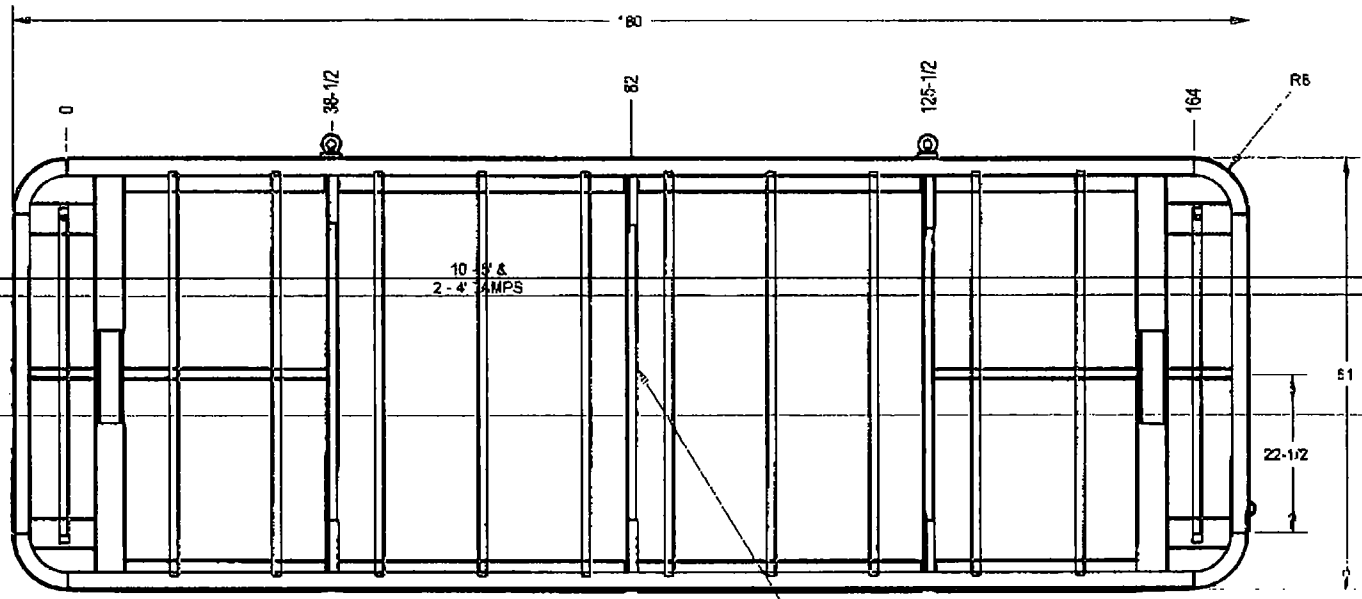

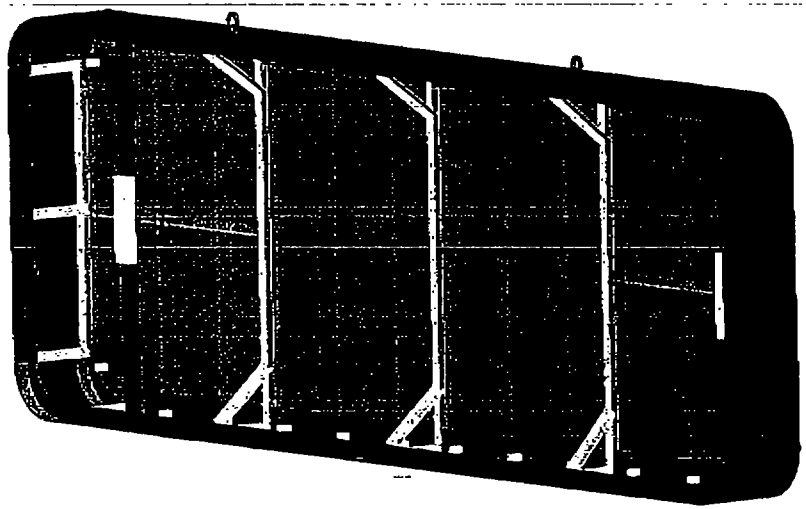

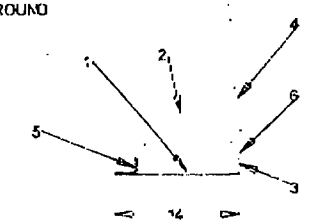

39' OF TAPE
68 WEDGE CLAMPS

IDX #	PART NAME
1	1 1/2 X 3/16 (CROSS)
2	1 1/2 X 3/16 (KNEE)
3	1 1/2 X 3/16 (PERIM)
4	1 1/2 X 3/16 (VERT)
5	2 1/2 X 3/16 (PERIM)
6	24 GA BACK

MODELER	ITEM #	DATE	SHEET #
PB	COMI-5X15SFFDIGSIGN-S	2/27/14	1 OF 3


07/09/2015 1:07PM FAX 17732845956 18th WARD ALD.CURTIS 0013/0015

07/09/2015 1:07PM FAX 17732845956 18th WARD ALD.CURTIS 0014/0015

JOB# -_____-FRAME
JOB# -_____-FACE

CUT UP / WELDING

INDEX	QTY	PART #	MATERIAL	PART DESC	LENGTH
1	2	2151033	Al	2 1/2 X 3/16 (PERIM)	45
2	2	2151033	Al	2 1/2 X 3/16 (PERIM)	164
3	3	2150033	Al	1 1/2 X 3/16 (VERT)	58
4	2	2150033	Al	1 1/2 X 3/16 (PERIM)	45
5	2	2150033	Al	1 1/2 X 3/16 (PERIM)	164
6	2	2150033	Al	1 1/2 X 3/16 (KNEE)	10 1/16
7	6	2150033	Al	1 1/2 X 3/16 (KNEE)	12 15/16
8	2	2150033	Al	1 1/2 X 3/16 (HORIZ)	44 1/4
9	16	2150033	Al	1 1/2 X 3/16 (CROSS)	11 1/4
10	8	SA10171	RC KIT	8" RADIUS CORNER KIT	
	4	SA10038	RW	N282	16 1/2
	4	SA10038	RW	N282	35 1/4
	4	SA10038	RW	N282	43 1/2
	2	SA10038	RW	N282	62 1/2
	4	SA10039	RW-C		12
	4	SA10039	RW-C		23 11/16
	4	SA10039	RW-C		23 3/4
	4	SA10039	RW-C		41 1/2

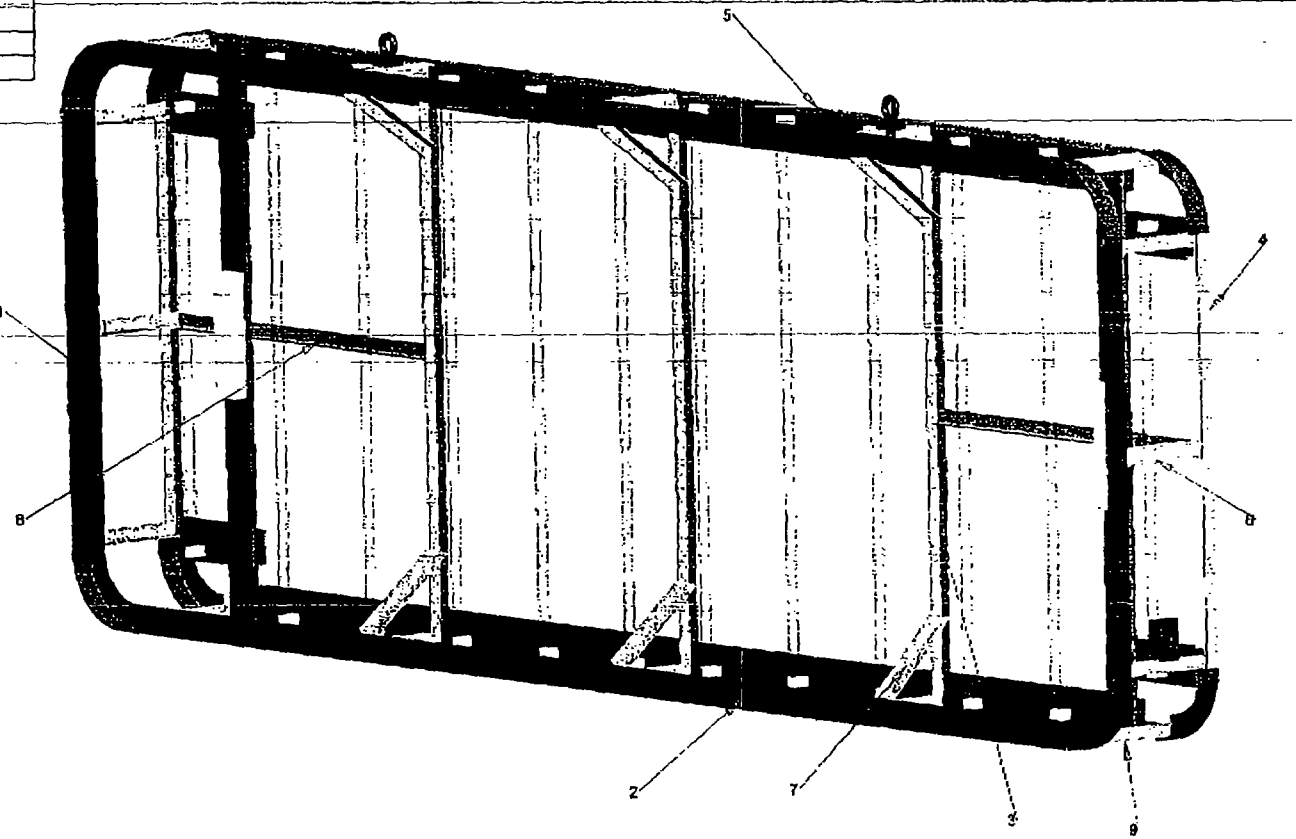


MODELER	CONFIG #	DATE	SHEET #
PB	COMI-5X15SFFOIGSIGN-S	2/27/14	2 OF 3

INDEX	QTY	PART #	MATERIAL	PART DESC	LENGTH
1	2	0850022	BALLAST	EESB 1048 BALLAST	
2	2	1350008	LAMP	48" COOL WHITE	
3	10	1350007	LAMP	60" COOL WHITE	
4	4	SA10038	RW	N2B2	15 1/2
5	4	SA10038	RW	N2B2	35 1/4
6	4	SA10038	RW	N2B2	43 1/2
7	2	SA10038	RW	N2B2	52 1/2
8	4	SA10039	RW-C		10
9	4	SA10039	RW-C		23 11/16
10	4	SA10039	RW-C		29 3/4
11	4	SA10039	RW-C		41 1/2
12	12	2050034	SOCKET	SOCKET TOMBSTONE HO SPRINGEND	
13	12	2050035	SOCKET	SOCKET TOMBSTONE HO SOLIDEND	

WIRING

JOB# -_____-FRAME
JOB# -_____-FACE

LAMPS ON 15" CENTERS

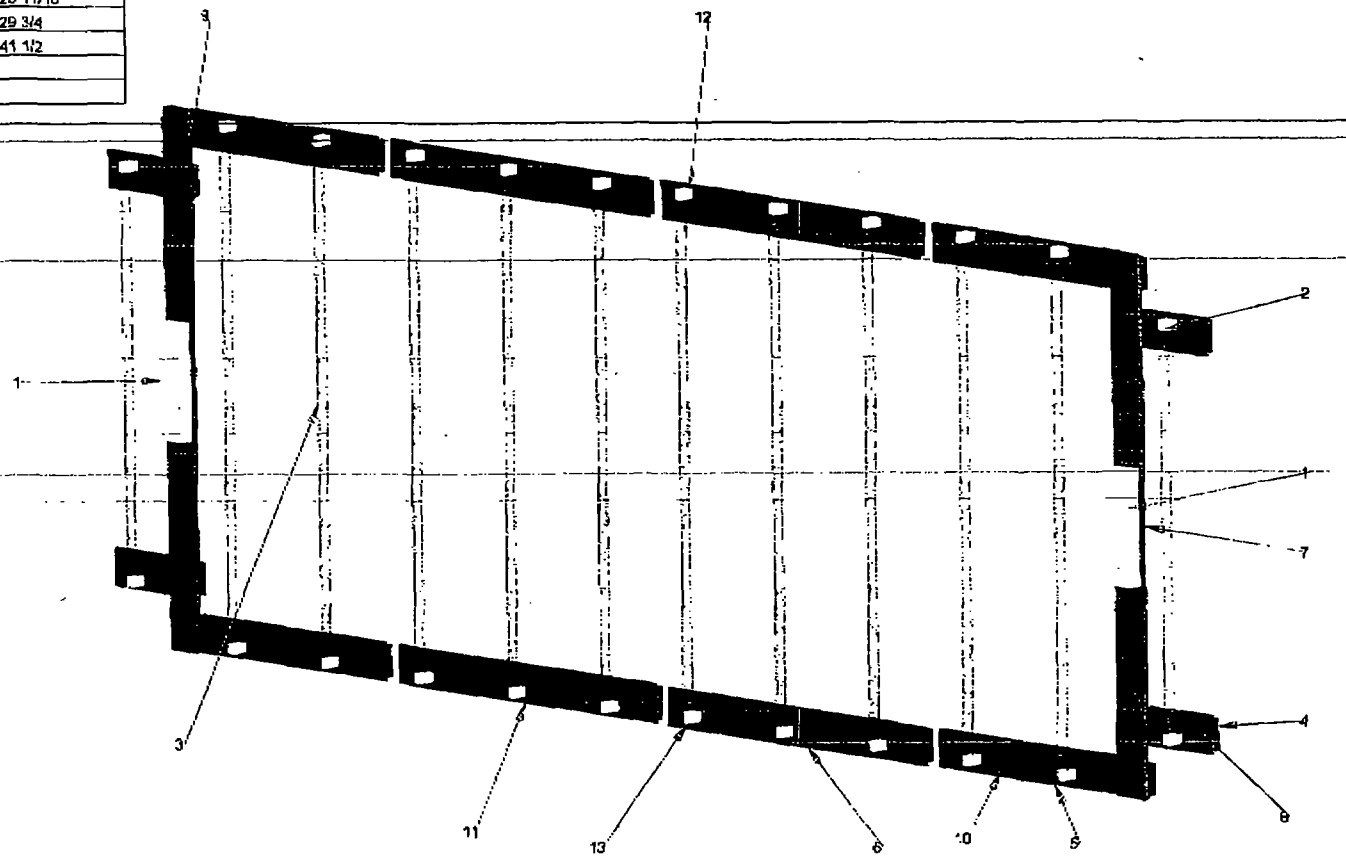

4.81 AMPS/120V

MODELER	CONFIG #	DATE	SHEET #
PB	COM1-5X15SFFDIGSIGN-S	2/27/14	3 OF 3

07/09/2015 1:08PM FAX 17732845956 18th WARD ALD CURTIS 0015/0015

City of Chicago

Or2015-396

Office of the City Clerk

Document Tracking Sheet

Meeting Date:	7/29/2015
Sponsor(s):	Curtis (18)
Type:	Order
Title:	Issuance of permits for sign(s)/signboard(s) at 7353 S Cicero Ave - 28 sq. ft.
Committee(s) Assignment:	Committee on Zoning, Landmarks and Building Standards

City Council
Meeting Date: _____
Committee on Buildings

(signs)

ORDERED, That the Commissioner of Buildings is hereby directed to issue a sign permit to: (Contractor's name and address)

Q.T. Sign Inc.
1391 Wright Blvd
Schaumburg IL 60193

for the erection of a sign / signboard over 24 feet in height and / or over 100 square feet (in area of one face) at: (Business NAME & ADDRESS)

Quality Inn
7353 S. Cicero Ave
Chicago, IL 60629

Dimensions: Length 9'-0" Height 3'-1"

Height above grade / roof to top of sign 46'-1"

TOTAL SQUARE FOOT AREA 28 SQ FT

Such sign(s) shall comply with all applicable provisions of TITLE 17 of the Chicago Zoning Ordinance and all other applicable provisions of the Municipal Code of the City of Chicago governing the construction and maintenance of outdoor signs, signboards and structures.

Alderman, 18 Ward

07/09/2015 1:06PM FAX 17732845956 18th WARD ALD. CURTIS 00003/0015


43'



EXISTING



PROPOSED

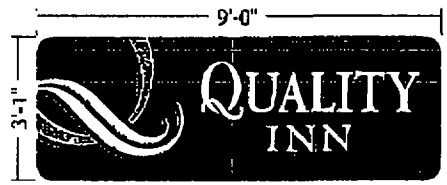

GRAPHIC DETAIL
SCALE: 1/4" = 1'-0"

NOTE: Elevation drawings are for customer approval only, drawings are not to be used as any installation guide, all dimensions must be verified before installation.


Customer: QUALITY INN	Date: 01/13/15	Prepared By: CM	Note: Colours may not be exact when viewing or printing this drawing. All colours used are PMS or the closest CMYK equivalent. If these colours are important, please provide the correct PMS numbers for your brand's interior, so that a drawing can be made.	
Location: CHICAGO, IL	File Name: 134435 - R1 - CHICAGO, IL - SIGN PACKAGE			Eng: -

PERSONA
SIGN MAKERS | IMAGE BUILDERS

DISTRIBUTED BY SIGN UP COMPANY
700 21st Street Southwest
PO Box 210
Watertown, SD 57201-0210
1 (800) 843-9888 • www.personasigns.com

W:\Automated Sales Orders\ASO Files\Customer Orders\49---\494--\49420C.png

07/09/2015 1:06PM FAX 17732845956

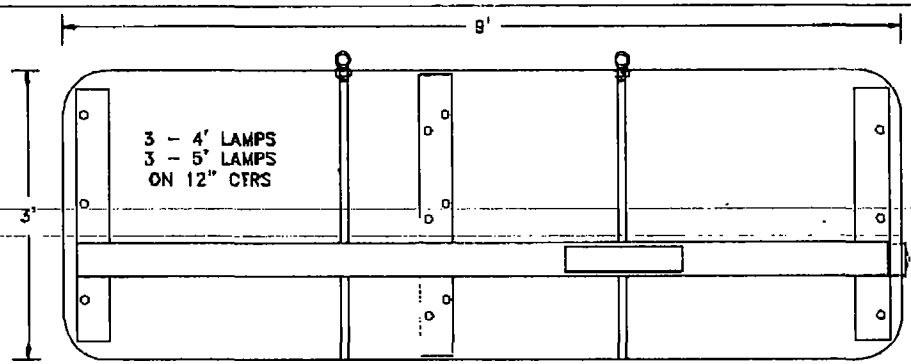

DRILL 3/8" HOLES THRU CORNERS & BACK BRACES


2 - 1/2" EYEBOLTS

JOB 13895 -
JOB 13896

5 1/2" RC

Al	4	97" - 1 1/2 X 3/1
Al	4	25" - 1 1/2 X 3/1
Al	12	7" - 1 1/2 X 3/16
Al	2	33" - 1 X 1/8 (VER
Al	6	30" - 3/4 X 1/8 (F
Al	2	16" - 3/4 X 1/8 (F
RW	1	106 3/4" N2B2
RW	1	37" N2B2
RW	2	33 3/8" N2B2
RW-C	1	26 3/4"
RW-C	1	62 3/4"
RW-C	1	10 1/4"
RW-C	1	21 1/4"
RW-C	2	19 3/8"
RW-C	2	8 3/8"
5 1/2" RC KIT	4	FROM INVENTORY

6 PR SOCKETS
1 - 672AT BALLAST
(4.2 AMPS/120V)

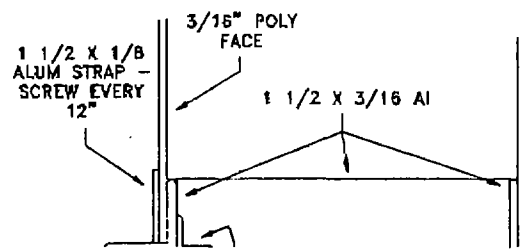

18th WARD ALD CURTIS

0004/0015

City of Chicago

Or2015-397

Office of the City Clerk

Document Tracking Sheet

Meeting Date:	7/29/2015
Sponsor(s):	Curtis (18)
Type:	Order
Title:	Issuance of permits for sign(s)/signboard(s) at 8133 S Cicero Ave
Committee(s) Assignment:	Committee on Zoning, Landmarks and Building Standards

Committee on Zoning, Landmarks
and Building Standards
City Council Meeting
Alderman Derrick G. Curtis, Ward 18
Sign Order

ORDERED, that the Commissioner of Buildings is hereby directed to issue a sign permit to:

SIGN EFFECTS
917 JEFFERY COURT
ST. CHARLES, IL 60174

For the erection of a sign/signboard over 24 feet in height and/or over 100 square feet (in area of one face) at:

CITITRENDS
8133 S. CICERO AVE.
CHICAGO, IL 60652

Dimensions: length 29'-0" height 6'-0"

Height above grade/roof to top of sign 10 feet

Total Square Foot Area 174 square feet

Elevation WEST

Such sign shall comply with all applicable provisions of TITLE 17 of the Chicago Zoning Ordinance and all other applicable provisions of the Municipal Code of the City of Chicago governing the construction and maintenance of outdoor signs, signboards and structures.

Alderman Derrick G. Curtis
Ward 18

8161 S Cicero Ave
Chicago, Illinois
Street View - Oct 2014

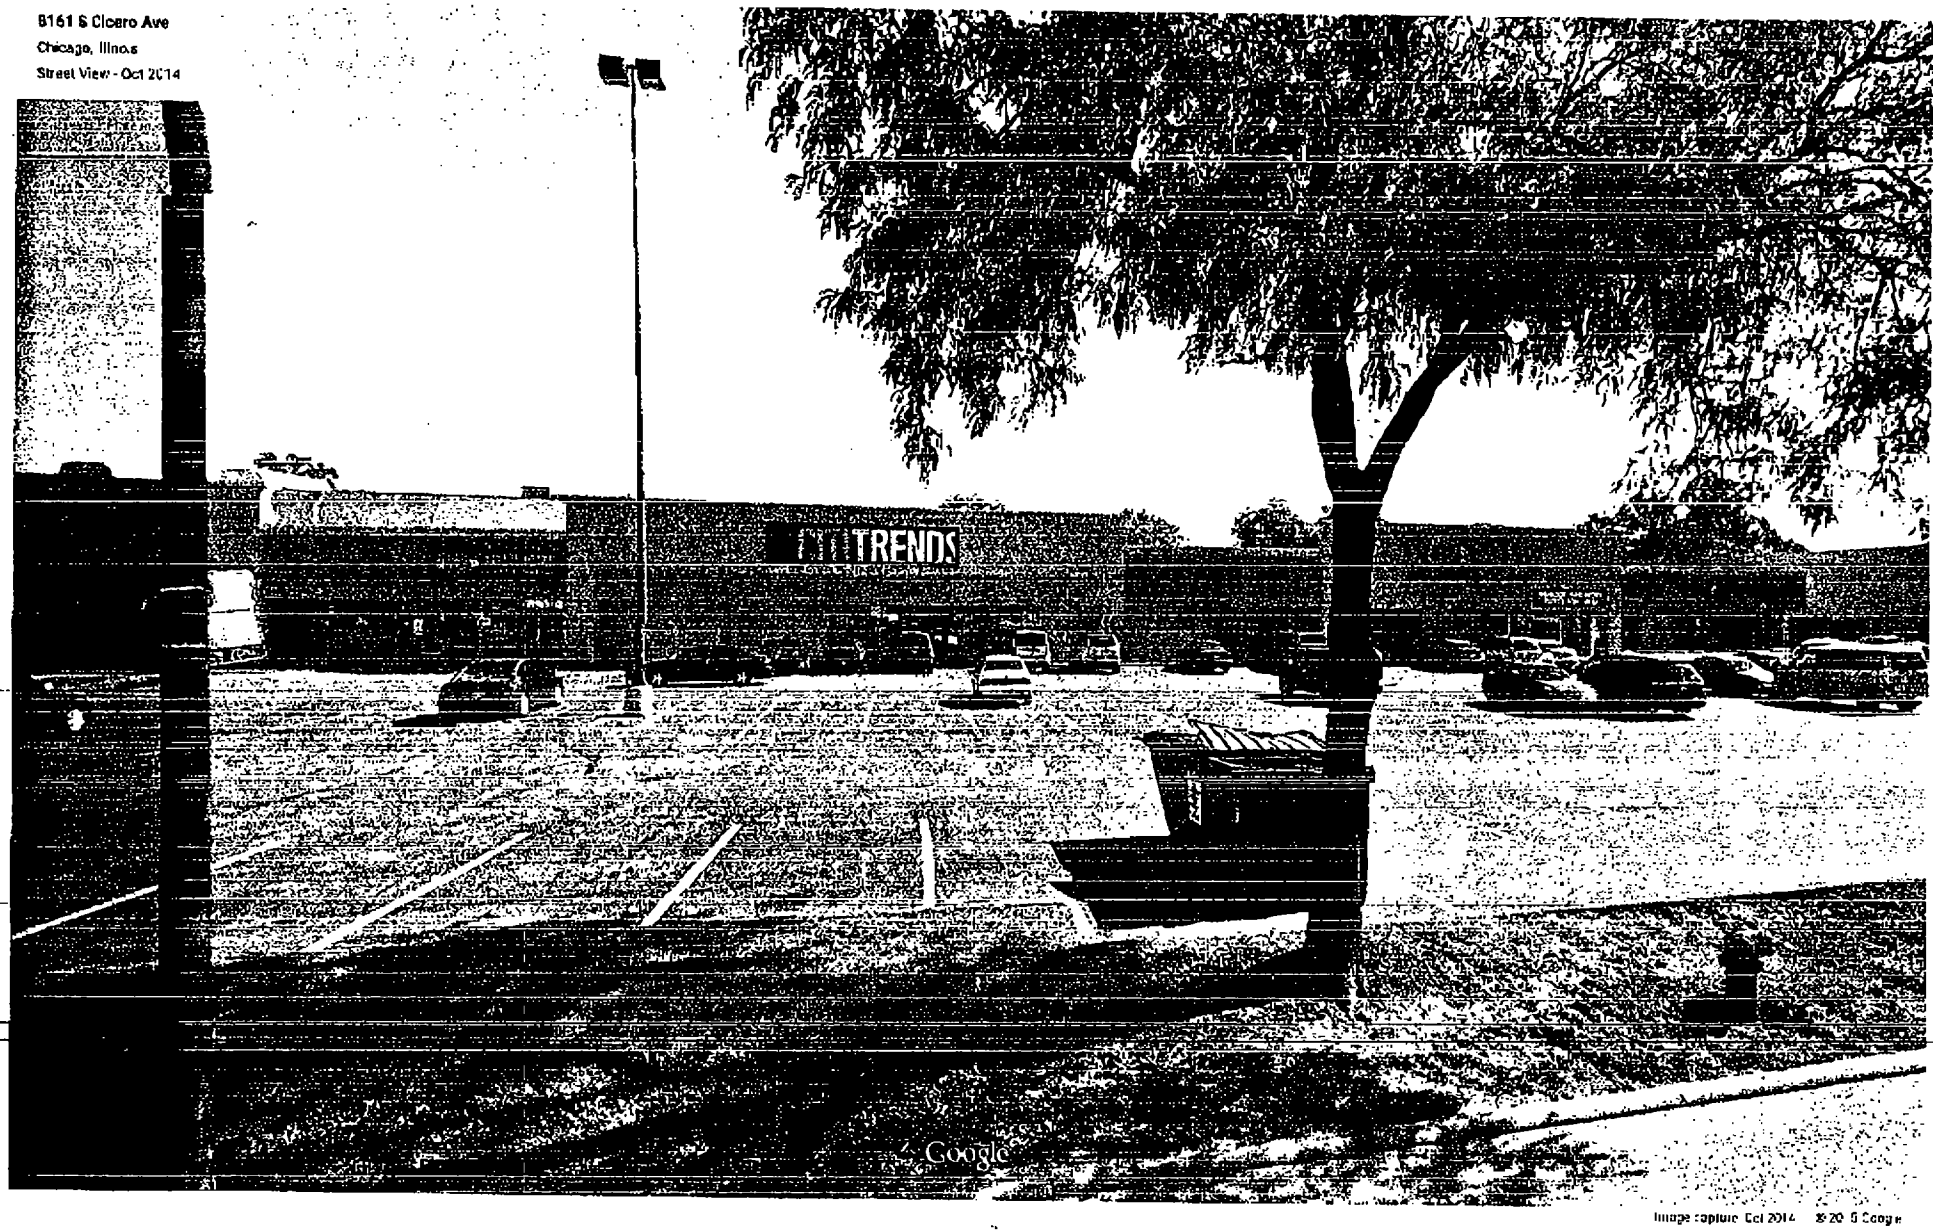


Image capture: Oct 2014 © 2015 Google


07/09/2015 12:49PM FAX 17732845956 18th WARD ALD.CURTIS 0004/0010

07/09/2015 12:49PM FAX 17732845956 18th WARD ALD CURTIS 0003/0010

building sign drawing


Revision 2 8/15/11

Job summary: - One building sign
- Roadside pylon

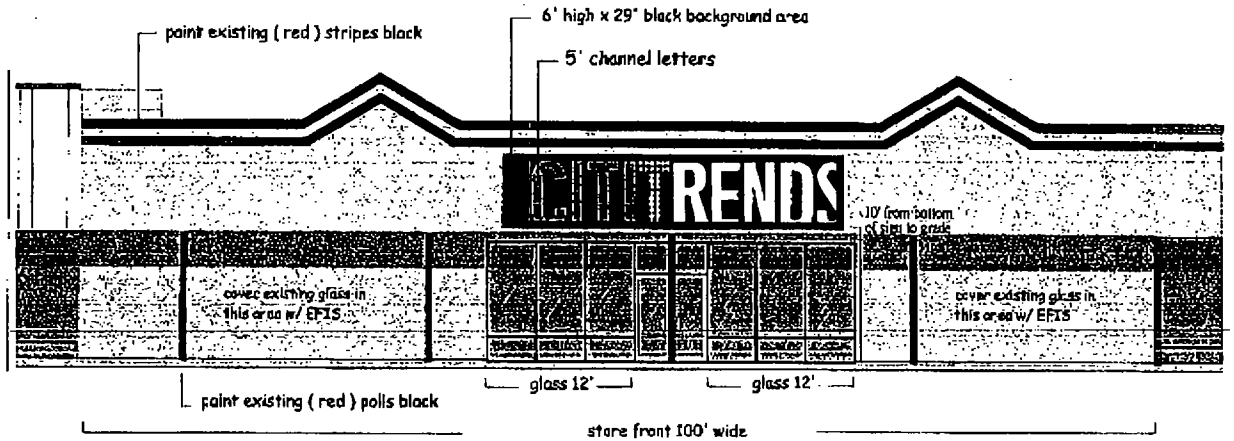


CITI TRENDS

Channel letters mounted without race-way on an aluminum background
- LED lighting
- Aluminum backs and sidewall w/ acrylic faces
- UL listed electrical
- 9 year translucent vinyl graphics

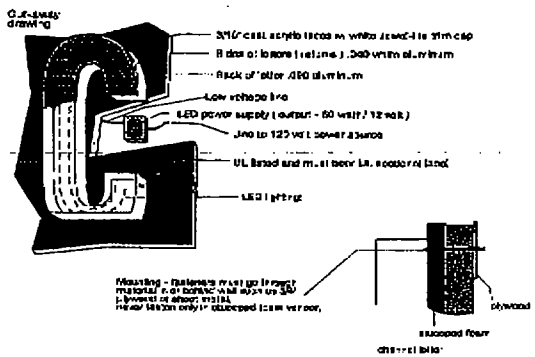

SIGN CODE - any signs that uses 101 sq ft or more must be reviewed by council, if the council rejects it we will be restricted to 100 sq ft max.

We can't get an answer at this point how the council will respond.

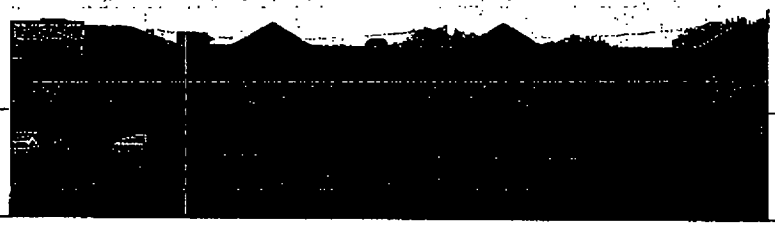

Citi Trends Store
Cicero Annex S/C
8133 S Cicero Annex Ave.
Chicago, IL 60652-2017

brandrite SIGN COMPANY..
803-533-7446
112 John C Calhoun Drive
Orangeburg SC 29115
Linford Oberholtzer
lin@brandx
Mobile 803-707-6512

City of Chicago

Or2015-399

Office of the City Clerk

Document Tracking Sheet

Meeting Date:	7/29/2015
Sponsor(s):	Curtis (18)
Type:	Order
Title:	Issuance of permits for sign(s)/signboard(s) at 7353 S Cicero Ave - 76 sq. ft. - Sign 2
Committee(s) Assignment:	Committee on Zoning, Landmarks and Building Standards

City Council
Meeting Date: _____
Committee on Buildings

(signs)

ORDERED, That the Commissioner of Buildings is hereby directed to issue a sign permit to: (Contractor's name and address)

Q.T. Sign Inc
1391 Wright Blvd
Schaumburg IL 60193

for the erection of a sign / signboard over 24 feet in height and / or over 100 square feet (in area of one face) at: (Business NAME & ADDRESS)

Quality Inn
7353 S. Cicero Ave
Chicago IL 60193

Dimensions: Length 15'-0" Height 5'-1"


Height above grade / roof to top of sign 39'-1"

TOTAL SQUARE FOOT AREA 76 sq ft.


Such sign(s) shall comply with all applicable provisions of TITLE 17 of the Chicago Zoning Ordinance and all other applicable provisions of the Municipal Code of the City of Chicago governing the construction and maintenance of outdoor signs, signboards and structures.

Alderman, 14 Ward

07/09/2015 1:06PM FAX 17732845956 18th WARD ALD. CURTIS 0006/0015

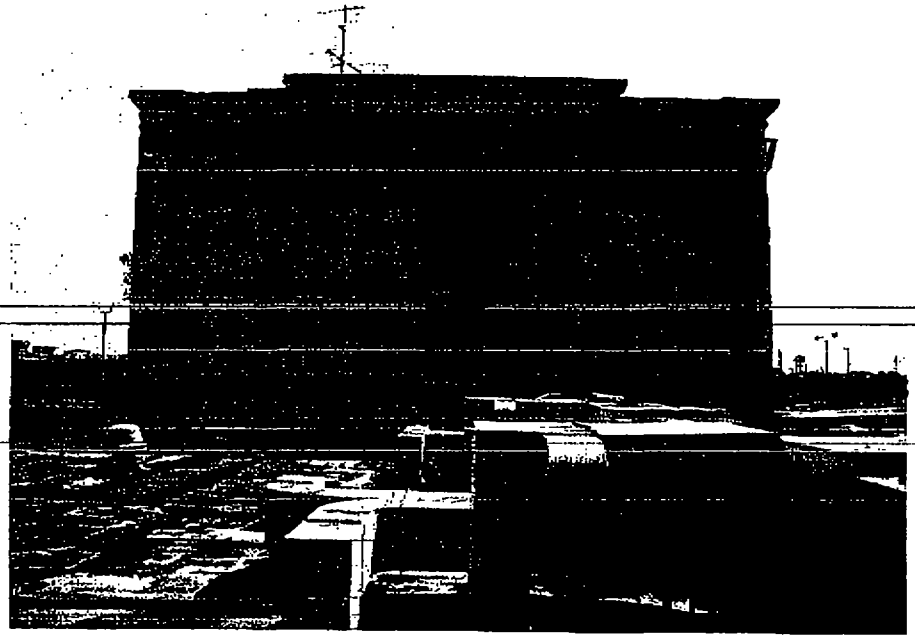

EXISTING

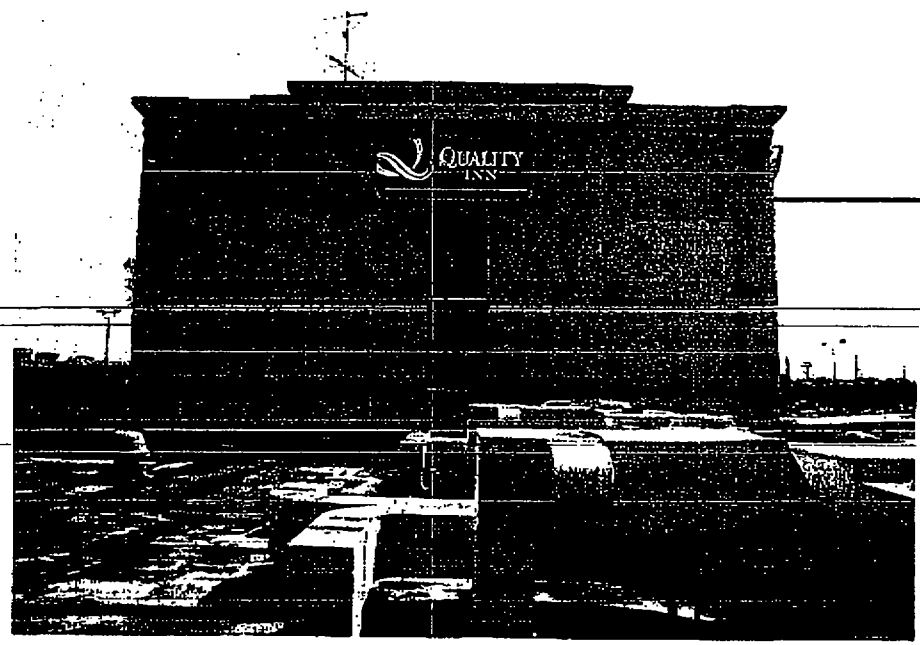

PROPOSED



GRAPHIC DETAIL
SCALE: 1/4" = 1'-0"


NOTE: Elevation drawings are for customer approval only, drawings are not to be used as any installation guide, all dimensions must be verified before installation.


Customer: QUALITY INN	Date: 2/24/15	Prepared By: CM/MR	Note: Dimensions are based on vector graphics drawing. All dimensions are PMS or the closest CMYK equivalent. If dimensions are incorrect, please provide vector or PMS numbers, revision will be made.	PERSONA SIGN MAKERS : IMAGE BUILDERS
Location: CHICAGO, IL	File Name: 134435 - R1 - CHICAGO, IL - SIGN PACKAGE		Eng: -	


DISTRIBUTED BY SIGN UP COMPANY
700 21st Street Southwest
PO Box 210
Watertown, SD 57201-0210
1 (800) 843-9888 • www.personasigns.com

HEIGHT- 61" X WIDTH- 180"
DEPTH - 14"
STEEL - REVERSE ANGLE
24 GA BLACK FLOUROPAN SKIN
24 GA. STEEL BACK
BLEED FACE
H.O. FLUORESCENT WIRED VERTICAL
PAINT - LACRYL MARK I
PRIMARY COLOR -
INSIDE - PRIMER WHITE
REMOVABLE SKINS FOR SERVICE
E.O. LOCATION - CENTER BACK
C.O. SWITCH - R.H SIDE (NEAR BOTTOM)
LISTING U.L.
MOUNTING - FLUSH WALL

JOB# -_____-FRAME
JOB# -_____-FACE

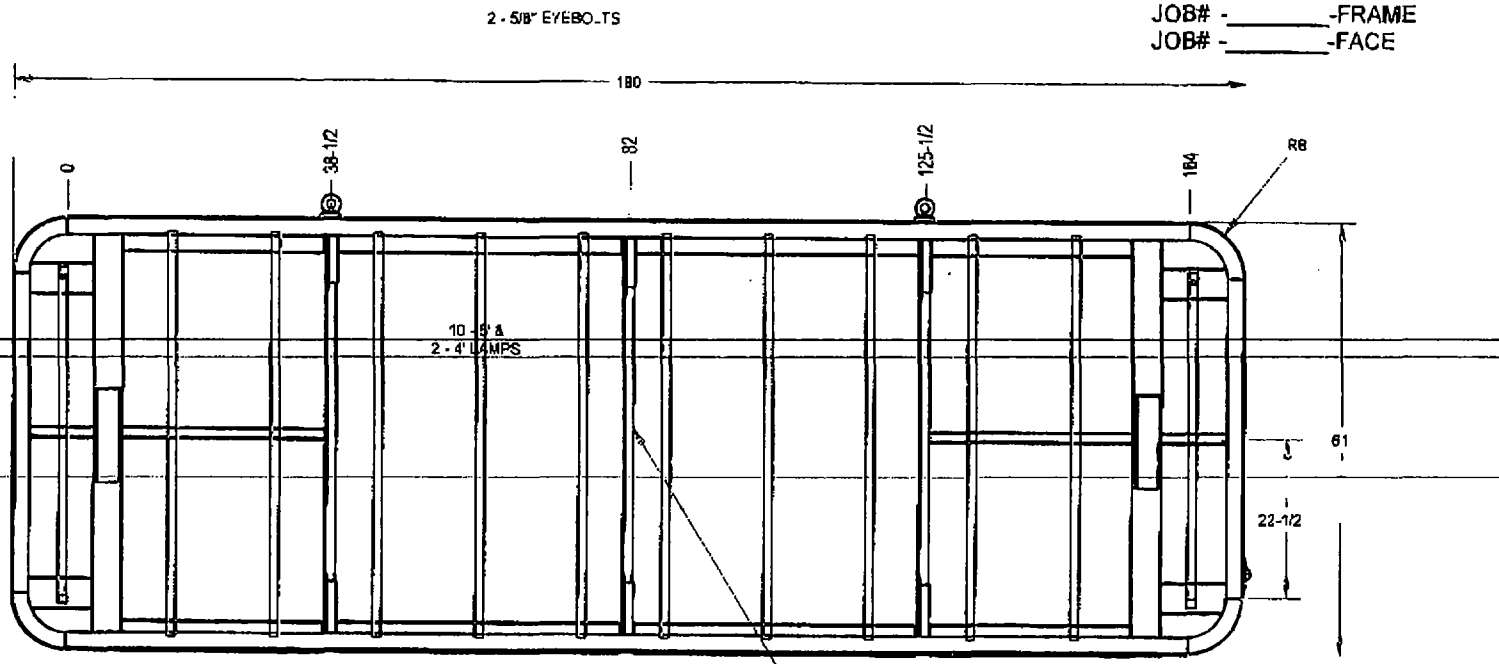

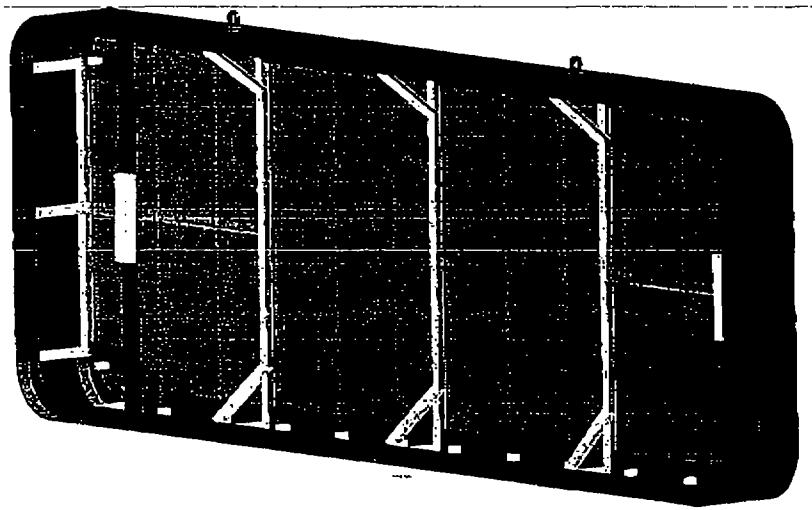

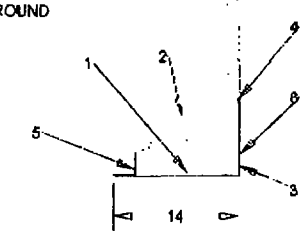

39' OF TAPE
68 WEDGE CLAMPS

IDX #	PART NAME
1	1 1/2 X 3/16 (CROSS)
2	1 1/2 X 3/16 (KNEE)
3	1 1/2 X 3/16 (PERIM)
4	1 1/2 X 3/16 (VERT)
5	2 1/2 X 3/16 (PERIM)
6	24 GA BACK

MODELER	ITEM #	DATE	SHEET #
PB	COMI-6X15SFFDIGSIGN-S	2/27/14	1 OF 3


07/09/2015 1:06PM FAX 17732845956 18th WARD ALD.CURTIS 00007/0015

07/09/2015 1:07PM FAX 17732845956 18th WARD ALD.CURTIS 0008/0015

JOB# -_____-FRAME
JOB# -_____-FACE

CUT UP / WELDING

INDEX	QTY	PART #	MATERIAL	PART DESC	LENGTH
1	2	2151033	Al	2 1/2 X 3/16 (PERIM)	45
2	2	2151053	Al	2 1/2 X 3/16 (PERIM)	164
3	3	2150003	Al	1 1/2 X 3/16 (VERT)	58
4	2	2150003	Al	1 1/2 X 3/16 (PERIM)	45
5	2	2150003	Al	1 1/2 X 3/16 (PERIM)	164
6	2	2150003	Al	1 1/2 X 3/16 (KNEE)	10 1/16
7	6	2150003	Al	1 1/2 X 3/16 (KNEE)	12 15/16
9	2	2150003	Al	1 1/2 X 3/16 (HORIZ)	44 1/4
9	16	2150003	Al	1 1/2 X 3/16 (CROSS)	11 1/4
10	8	SA10171	RC KIT	8" RADIUS CORNER KIT	
	4	SA10038	RW	N282	15 1/2
	4	SA10038	RW	N282	35 1/4
	4	SA10038	RW	N282	43 1/2
	2	SA10038	RW	N282	62 1/2
	4	SA10039	RW-C		10
	4	SA10039	RW-C		23 11/16
	4	SA10039	RW-C		29 3/4
	4	SA10039	RW-C		41 1/2

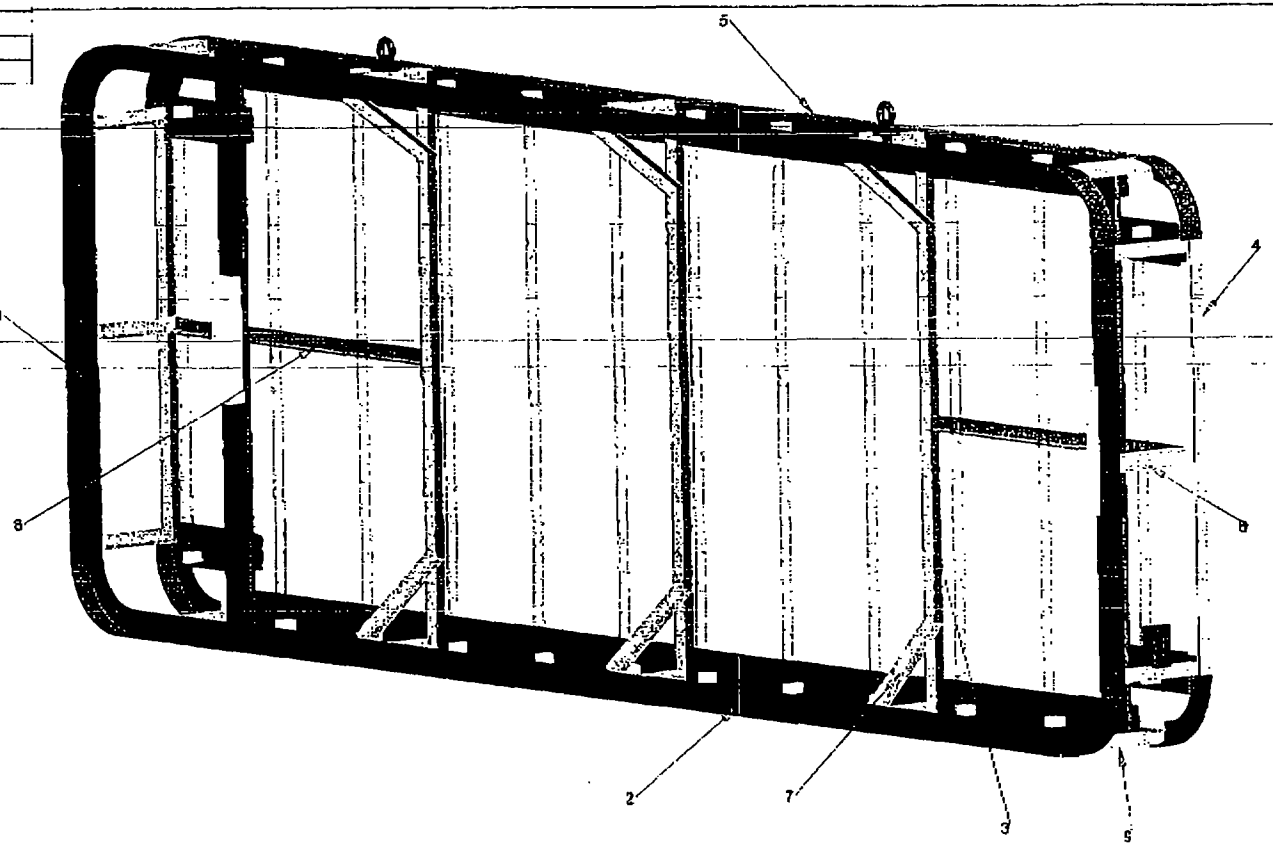


MODELER	CONFIG #	DATE	SHEET #
PB	COMI-5X15SFFDIGSIGN-S	2/27/14	2 OF 3

INDEX	QTY	PART #	MATERIAL	PART DESC	LENGTH
1	2	0950022	BALLAST	EESB 1048 BALLAST	
2	2	1350009	LAMP	48" COOL WHITE	
3	10	1350007	LAMP	60" COOL WHITE	
4	4	SA10038	RW	N2B2	15 1/2
5	4	SA10036	RW	N2B2	35 1/4
6	4	SA10036	RW	N2B2	43 1/2
7	2	SA10036	RW	N2B2	62 1/2
8	4	SA10039	RW-C		10
9	4	SA10039	RW-C		23 11/16
10	4	SA10039	RW-C		29 3/4
11	4	SA10039	RW-C		41 1/2
12	12	2050034	SOCKET	SOCKET TOMBSTONE HC SPRINGEND	
13	12	2050035	SOCKET	SOCKET TOMBSTONE HO SOLIDEND	

WIRING

JOB# -_____-FRAME
JOB# -_____-FACE

LAMPS ON 15" CENTERS

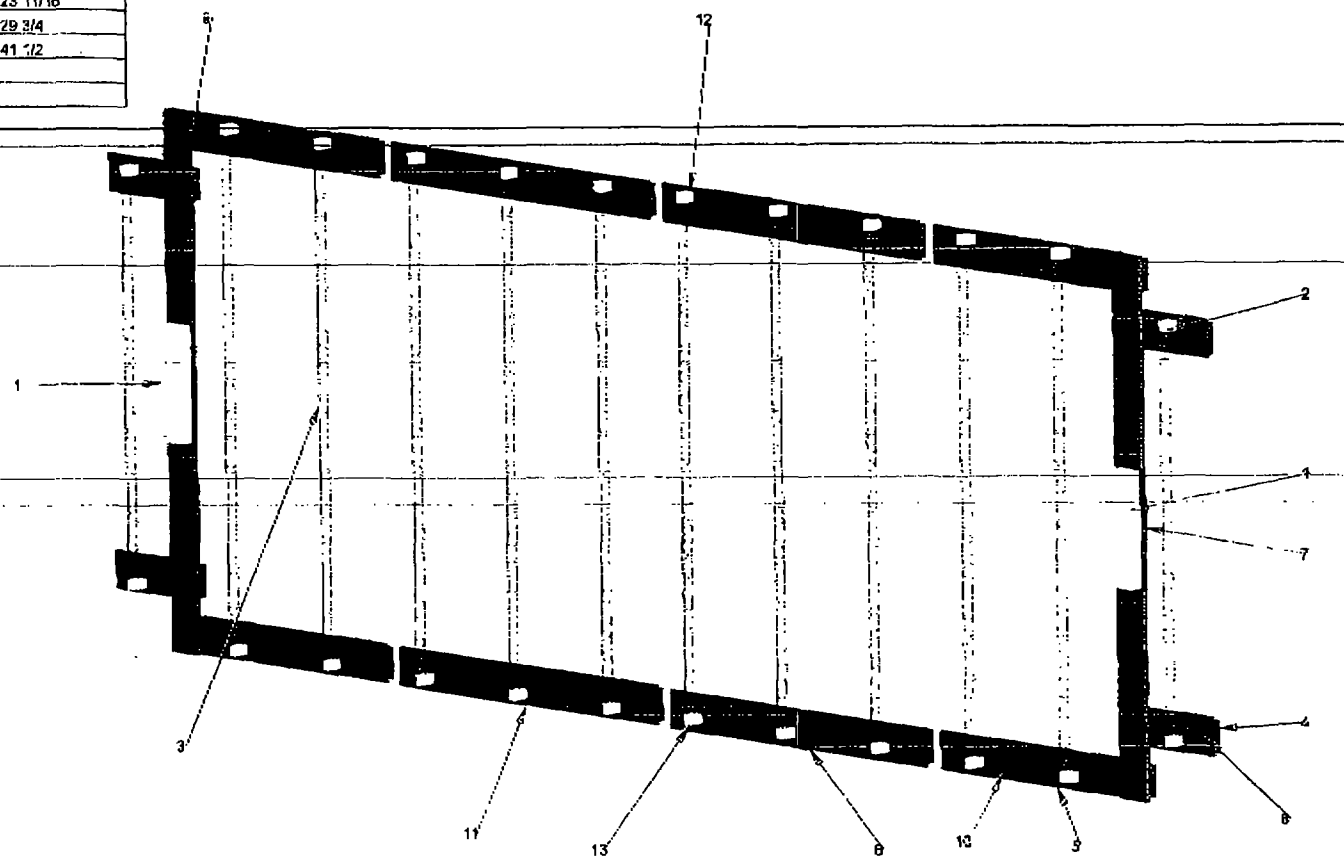

4.81 AMPS/120V

MODELER	CONFIG #	DATE	SHEET #
PB	COMI-5X15SHFDIGSIGN-S	2/27/14	3 OF 3

07/09/2015 1:07PM FAX 17732845956 18th WARD ALD.CURTIS 0009/0015

City of Chicago

Office of the City Clerk

Document Tracking Sheet

Or2015-401

Meeting Date:	7/29/2015
Sponsor(s):	Cochran (20)
Type:	Order
Title:	Issuance of permits for sign(s)/signboard(s) at 1414 E 59th St
Committee(s) Assignment:	Committee on Zoning, Landmarks and Building Standards

COMMITTEE ON ZONING, LANDMARKS & BUILDING STANDARDS

(signs)

ORDERED, That the Commissioner of Buildings is hereby directed to issue a sign permit to:

Doyle Signs, Inc
232 W Interstate Road
Addison, IL 60101

For the erection of a sign/signboard over 24 feet in height and/or 100 square feet (in area of one face) at:

The University of Chicago
1414 E 59th Street
Chicago, IL 60637

Dimensions: Length: 15 feet – 7 inches Height: 6 feet – 10 inches

Height above grade/roof to top of sign: 6' feet – 9-3/4" inches

TOTAL SQUARE FOOT AREA: 106 square feet Monument Sign

Such sign(s) shall comply with all applicable provisions of TITLE 17 of the Chicago Zoning Ordinance and all other applicable provisions of the Municipal Code of the CITY OF CHICAGO governing the construction and maintenance of outdoor sign, signboards and structures.

20th Ward Alderman
Willie Cochran

CITY OF CHICAGO

DEPARTMENT OF BUILDINGS

Sign Permit Application

APPROVAL NUMBER	APPLICATION NUMBER	ANNUAL FEE	WORK CODE	DRAWINGS ATTACHED
	100599142			☐ YES ☒ NO

ATE OF APPLICATION: 06/09/2015

DDRESS OF SIGN: 1414 E 59TH ST, 60637-

UILDING:

ORIGINAL PERMIT NUMBER:

YPE OF PERMIT: NEW CONSTRUCTION (SIGN)

AYER OF ANNUAL INSPECTION:
THE UNIVERSITY OF CHICAGO,
5235 S. HARPER CT.
CHICAGO, IL 60615
(773)834-1825 X

IGN MANUFACTURER: DOYLE SIGNS, INC

DDRESS WHERE SIGN CAN BE SEEN PRIOR TO ERECTION:

ICKET NUMBER: 0

REINSPECTION CONTROL NUMBER: CL # E311020

YPE OF SUPPORT FOR SIGN: GROUND STRUCTURE

GN BOARD SUPPORT MEMBERS: NONE

NNUAL FEE	
ONSTRUCTION FEE	400.00
017 B FEE	
OTAL FEE	400.00
MOUNT PAID	200.00
ALANCE DUE	**$ 200.00**

Check # for Zoning

Check # for DCAP

TYPE OF SIGN: FLAT OR BOX

LENGTH	FT	IN.	HEIGHT	FT.	IN
	15	7		6	10

AREA	SQ. FT.	WEIGHT	LBS.
	106		500

SIGN HEIGHT ABOVE GRADE/ROOF: FT 1

SHAPE OF SIGN: REGULAR

SIGN WILL READ:
THE UNIVERSITY OF CHICAGO

NO OF LAMPS	TOTAL WATTAGE
5	480

TYPE OF LAMP: OTHER

NO OF BALLAST/TRANSFORMERS	INPUT OF TRANSFORMERS
2	120

CONTRACTUR WILL INSTALL: ☒ N FEEDERS ☒ Y CUSTOMER LEADS

TYPE OF SWITCH: SPECIAL

LOCATION OF SWITCH: LISTED FLUSH TOGGLE

SIGN LOCATION:
INSTALLATION OF (1) NEW DOUBLE FACED INTERNALLY ILLUMINATED MONUMENT SIGN TO BE MOUNTED PER THE ATTACHED SITE PLAN

The undersigned certify that the statements in this application are true and correct and that all work done under the proposed permit will conform to the requirements of the Chicago Municipal Code

	REG. NO.	E92684
ELECT CONTR	DOYLE SIGINS INC	ELECTR
ADDRESS	232 INTERSTATE RD - P.O. BOX 1068 ADDISON, IL 60101-	
UPERVISOR SIGNATURE		

BOND NO 6046 9616	REG. NO	E92684
SIGN ERECTOR	DOYLE SIGINS INC	SIGNER
ADDRESS	232 INTERSTATE RD - P.O. BOX 1068 ADDISON IL, 60101-	
SIGNATURE		

The permit issued on this application will authorize only signs here applied for. If other signs are to be erected they must be covered by additional permits

City of Chicago
Rahm Emanuel, Mayor

Department of Buildings
Felicia Davis, Commissioner

PAC COLLEGE Other

Name: THE UNIVERSITY OF CHICAGO

LIC #: NOT REGUIRED

Renewal Date:

Projects Over:

[N] Private Property

[Y] Public Way Grant Permit #: 1111282

[X] Planned Development/Manufacturing PMD/PD#: 43

Zoning District: OTHER Other: PD43

TYPE OF SIGN:

[ ] ADVERTISING [X] ILLUMINATE [ ] MOVEABLE

[X] BUSINESS [ ] FLASHING

OTAL STREET FRONTAGE OF LOT (IN FEET) 800

OTAL AREA OF NEW SIGN (SQ.FT.) 106

OTAL AREA OF ALL SIGNS ON LOT (SQ.FT.) 150

IGHT OF SIGN ABOVE GRADE (TO TOP) 7ft 10in

STANCE OF CURB LINE OUTER EDGE (ft) 44

TANCE OF STRUCTURE INNER EDGE (ft) 49

TANCE FROM (ft):

UBLIC PARK (OVER 10 ACRES)

XPRESSWAY (IF LESS THAN 1,000 FT.)

ESIDENCE DISTRICT (ADVERTISING SIGNS ONLY)

PLACEMENT SIGN OR CHANGE OF FACE, WHAT DOES THE EXISTING SIGN

inal Payee:

idmark Hold: [ ] **Status:**

NG (OFFICE USE ONLY)

SIGN BOND REQUIRED? [ ] YES

COUNCIL ORDER REQUIRED [X] YES

IS SPECIAL PERMISSION REQUIRED FROM CHIEF ELECTRICAL

[ ] YES

IF YES, ATTACH LETTER OF REQUEST

TIME STAMP

SIGN CLERK	APPROVED FOR PERMIT

REMARKS

Expediter: _____

Address: _____ License #: _____

Phone #: _____ Mobile #: _____ Email: _____

Website: _____

Section 3 - Sign and Structure Details

(Please check all that apply)

Sign Category:

On-Premise (Business ID): ☐ Dynamic ☒ Static

Business License # of Tenant Business: Not Required

Off-Premise (Advertising): ☐ Dynamic ☐ Static

Temporary: ☐ Special Event: ☐

Sign will read (Please provide a description, picture and shop drawing): _____

The University of Chicago

Type of sign (Mark all that apply):

☐ Awning ☐ Canopy ☒ Freestanding ☐ Marquee ☐ Projecting ☐ Dynamic Image Display

☐ Wall ☐ Painted ☐ Cabinet/Frame ☐ Vinyl ☐ Projected image ☐ Flashing

☐ High Rise Building ☐ Hotel/Hospitals ☐ Other buildings: _____

What is the dimension of the wall on which the sign will be installed? _____

Where is sign or sign structure mounted? ☐ Inside the building ☒ Outside the building

Is the sign or sign structure attached to a building or wall?: ☐ Yes ☒ No If yes, which wall of building? N E S W

Is this a freestanding sign? ☒ Yes ☐ No **Location of sign on lot:** N (E) S W

Which direction does sign copy face? N (E) S (W)

Does any portion of the sign, sign structure or attachments cover, obscure or obstruct an existing window in a residential unit whether occupied or not? ☐ Yes ☒ No

Does any portion of the sign, sign structure, or attachments extend on or over the public way? ☒ Yes ☐ No

If yes, what is the public way use permit number? 1111282

Sign Panels: Back to back within 30 degrees of parallel ☒ Yes ☐ No

Number of Faces: 2

Sign Support Structure: ☐ Pole ☐ Roof ☒ Ground ☐ Building ☐ Windows ☐ Other: _____

Does any portion of the sign or sign structure extend 24 inches above the roof line as defined in 17-17-02149 of the Municipal Code of Chicago? ☐ Yes ☒ No

Picture or rendering must be attached depicting sign placement with before and after view.

Section 3 continues on next page

Section 3 continued

Dimensions of Sign Structure (i.e. cabinet, frame, awning, canopy)

Length: 15 Feet 7 Inches Height: 6 Feet 10 Inches Depth: 2 Feet 0 Inches

Area: 106 Sq Ft. Weight: 500 lbs.

Shape of Sign: regular

Sign Height above Grade:

From Grade to Bottom of sign or sign structure, whichever is lowest: 1 Ft.

From Grade to Top of sign or sign structure, whichever is highest: 7 Ft.

Is City Council Order required?* ☒ Yes ☐ No

*All signs in excess of 100 Square Feet in area OR in excess of 24 feet above grade require a City Council Order pursuant to Section 13-20-680 of the Municipal Code of Chicago

Dimension of Sign Elements pursuant to Section 17-12-0601 of the Chicago Zoning Ordinance:

Length: 15 Feet 7 Inches Height: 6 Feet 10 inches Area: 106 Sq Ft.

Electrical Contractor will install: Feeders: ☒ Yes ☐ No Customer Leads: ☐ Yes ☒ No

Number of Lamps: 5 Total Wattage: 480 Type of Lamp: LED

Number of Ballast/Transformers: 2 Input of Transformers: 120

Type of Switch: toggle Location of Switch: outside sign

Static: ☒ Yes ☐ No

Illuminated: ☒ Yes ☐ No

If yes - External _____ Internal xx

Dynamic Image Display: ☐ Yes ☒ No

An affidavit of compliance is required for all dynamic image display signs pursuant to Section 13-20-675(d)(2) of the Municipal Code of Chicago.)

Max Nits _____ Max Foot Candles _____ Message Time (Screen Hold): _____ seconds

Self Dimming Capability: ☐ Yes ☐ No

What is the total of the sign face area devoted to dynamic image display? _____ Sq Ft.

Section 4 - Zoning Information

Zoning District or Planned Development #: PD43

Is sign located in a special sign district? ☐ Yes ☒ No

If yes: ☐ Michigan Avenue Corridor ☐ Oak Street Corridor ☐ State Street/Wabash Avenue Corridor

Total Street frontage of Zoning Lot: 800 **(Ft.)**

Total Area of new sign: 106 **(Sq Ft.)** **Gross Area of all proposed signs:** 106 **(Sq Ft.)**

Total Area of all existing signs on Zoning Lot: 44 **(Sq Ft.)**

Picture or rendering must be attached depicting sign placement with before and after view.

Section 4 continues on next page

Section 4 continued

Distance from outer edge of sign or structure to curb line: 44 (Ft.)

Distance from inner edge of sign or sign structure to curb line: 49 (Ft.)

Distance from:

Public Park 10 acres or more: _____ (Ft.)

Public Park 2 acres or more: _____ (Ft.)

Expressway or Toll Road: _____ (Ft.)

Lake Shore Drive: _____ (Ft.)

Michigan Avenue (Oak St. to Roosevelt Rd.): _____ (Ft.)

Residential District: _____ (Ft.)

Residential building in a D district: _____ (Ft.)

Existing off-premise/advertising signs on same side of street? ☐ Yes ☒ No

In a B or C District: _____ (Ft.)

In a D or M District: _____ (Ft.)

Waterways: _____ (Ft.)

Section 5 - Sign Permit History

Does the proposed sign, change, alter or replace an existing sign? ☐ Yes ☒ No

If yes, were permits issued for the sign being replaced, changed or altered? ☐ Yes ☐ No

If yes, please list each permit number and date each permit was issued:

Permit Number: _____ Date issued: _____

Permit Number: _____ Date issued: _____

Permit Number: _____ Date issued: _____

Permit Number: _____ Date issued: _____

Does the proposed sign change a static sign to a dynamic image display sign? ☐ Yes ☐ No

Does the proposed sign change or alter the square footage or the height of the sign or sign structure? ☐ Yes ☐ No

Does the proposed sign change an on-premise sign to an off-premise/advertising sign? ☐ Yes ☐ No

Section 6 - Attestation and Signatures

We, the undersigned, under penalty of perjury, do hereby affirm and attest that the above information is true, complete, and correct and acknowledge that incorrect information is grounds to revoke or rescind a permit.

Owner of Real Property: _____ **Date** JUNE 2, 2015

Lessee of Real Property: _____ **Date** 3-17-15

Expediter: N/A **Date** _____

Supervising Electrician: Terrence J Doyle **Date** _____

Sign Erector: Terrence J Doyle **Date** _____

Picture or rendering must be attached depicting sign placement with before and after view.

For Office Use

ZONING	PUBLIC WAY

Sign Review Fee:

Zoning Review Fee: $_____ Total Fee: $_____

Amount Paid: $_____ Balance Due: $_____

PERMIT IS VALID FOR A PERIOD OF FIVE YEARS AFTER ISSUANCE. IT IS SOLELY THE RESPONSIBILITY OF THE OWNER OR LESSEE TO FILE FOR RENEWAL

* Once zoning fee is paid, this application is valid for a period of up to six months from payment date.

Applies to sign permits applied for on or after April 2, 2014.

City of Chicago
Mayor Rahm Emanuel

Department of Buildings
Felicia Davis, Commissioner

MONUMENT See drawing 52109; sheet ST_01a for engineering details

QUANTITY
☐1 ☐2 ☐3 ☐4 ☐5

SURVEY
☐N/A ☐Required ☐Completed

DECORATION
☐S/F ☐D/F ☐3sided ☐4sided


VOLTAGE
☐120v ☐277v ☐Other

LIGHTING
☐Non-Lit
☐LED (Lumenfacade)


FACE
Starfire untempered glass
☐ Aluminum ☐ Lexan
☐ Acrylic ☐ Glass

BASE
Granite
☐ Aluminum ☐ Concrete
☐ Granite


THE UNIVERSITY OF CHICAGO
Exterior Signage and Wayfinding

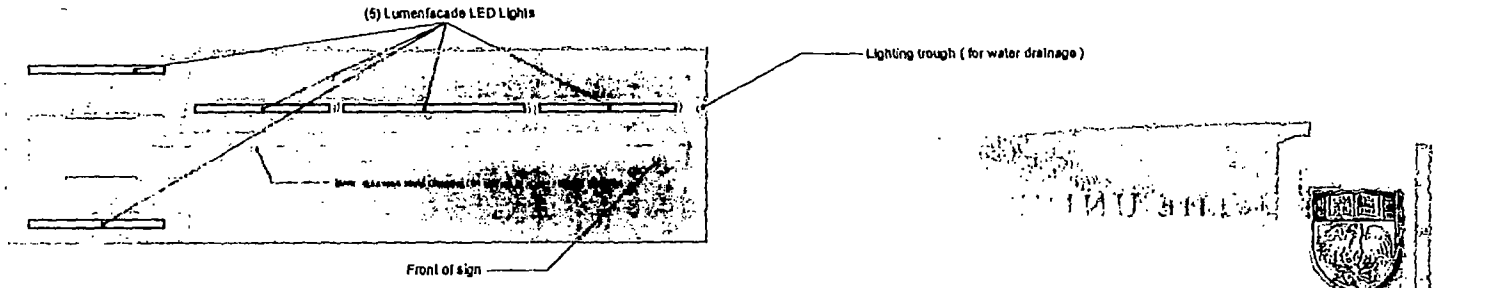

Top View

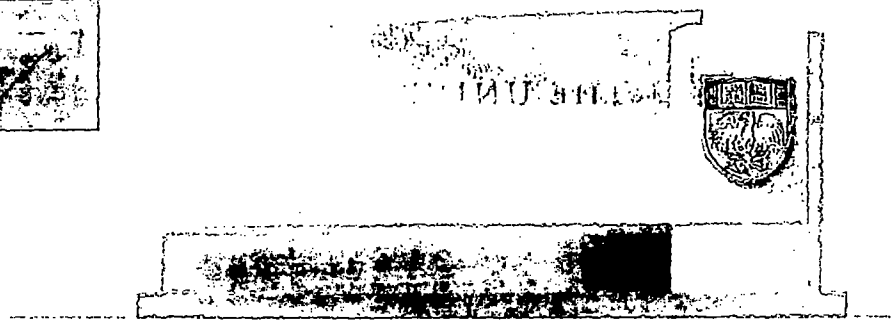

Back of sign

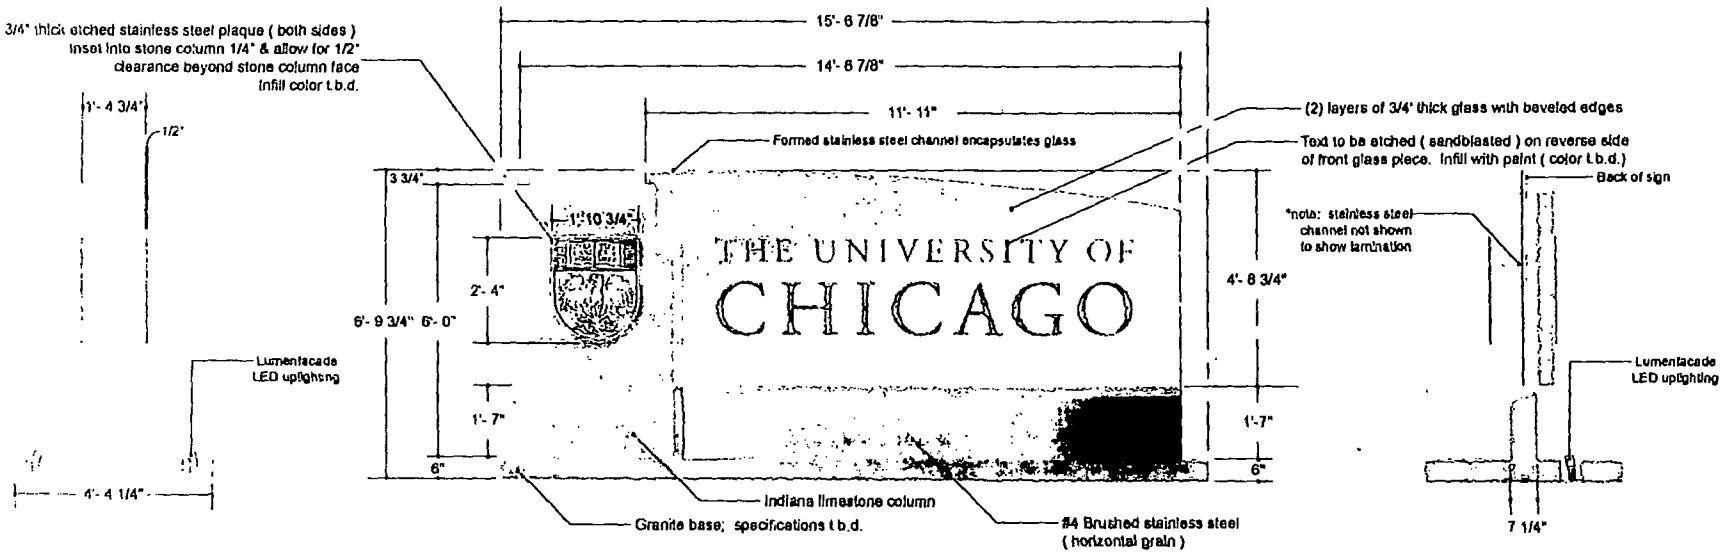

ST01 – Gateway


Date	Page
01.05.12	3.2

© 2012 Cloud Gehshan Associates

SIGN STYLE: MONUMENT
COPY: FCO
LIGHTING: LED
QUANTITY: TBD

THE UNIVERSITY OF CHICAGO

Exterior Signage and Wayfinding

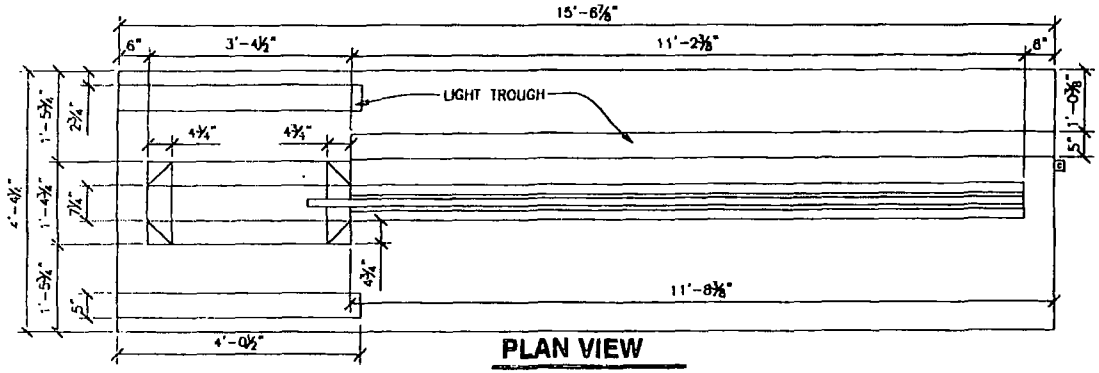

PLAN VIEW


SCALE : 1/2" = 1'-0"

*NOTE: SEE DESIGN SKETCH FOR COLOR & COPY LAYOUTS

PRIMARY ELECTRICAL SUPPLY & FINAL HOOK UP TO BE DONE BY LOCALLY LICENSED ELECTRICAL CONTRACTOR. 4 AMPS @ 120 VOLTS


BOND & GROUND ACCORDING TO N.E.C. ARTICLE 600 & U.L. 48 STANDARDS

MANUFACTURE TO VERIFY ALL MATERIALS AND FINISHES WITH THE SPECIFICATIONS

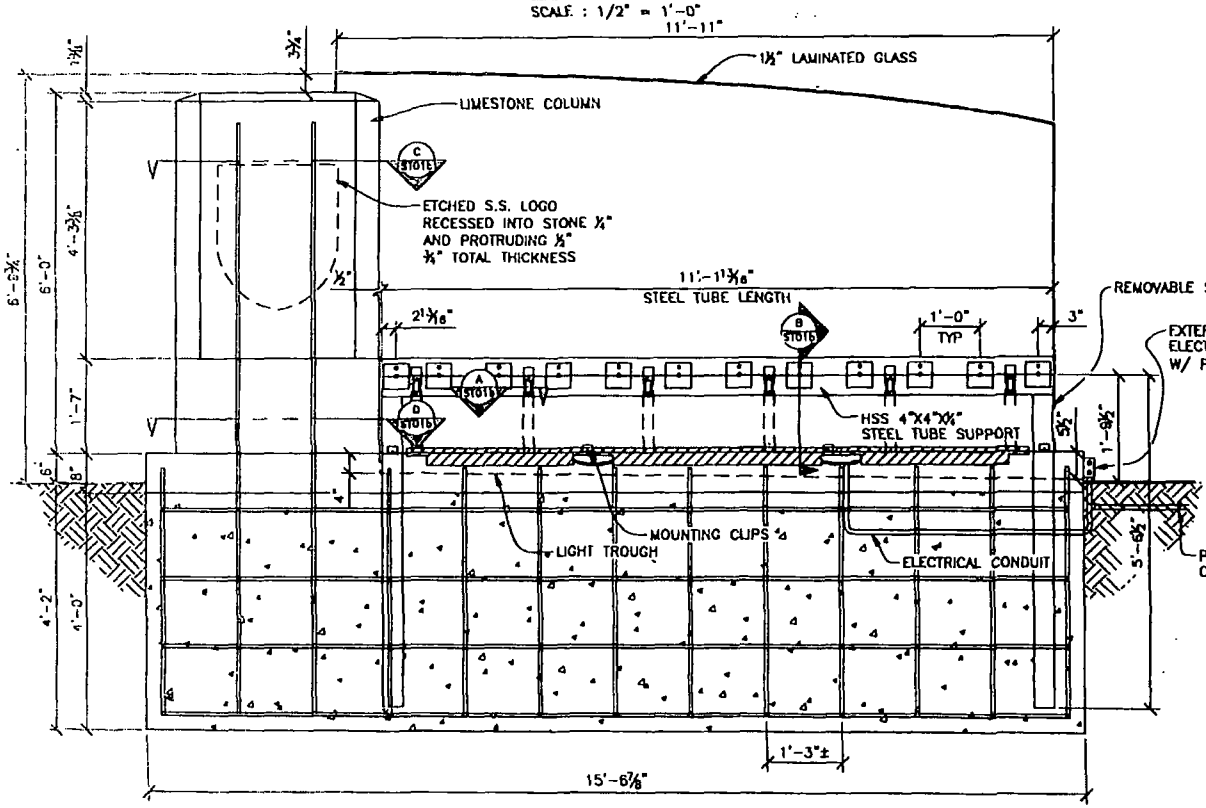

FRONT ELEVATION

SCALE : 1/2" = 1'-0"

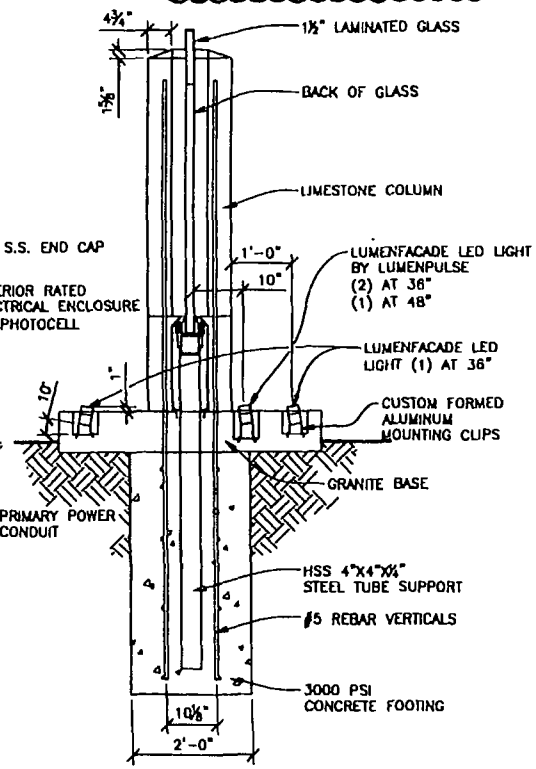


END VIEW

SCALE : 1/2" = 1'-0"


STosa – Gateway

Date 01.05.12 | Page 3.3


© 2011 Gensler Associates

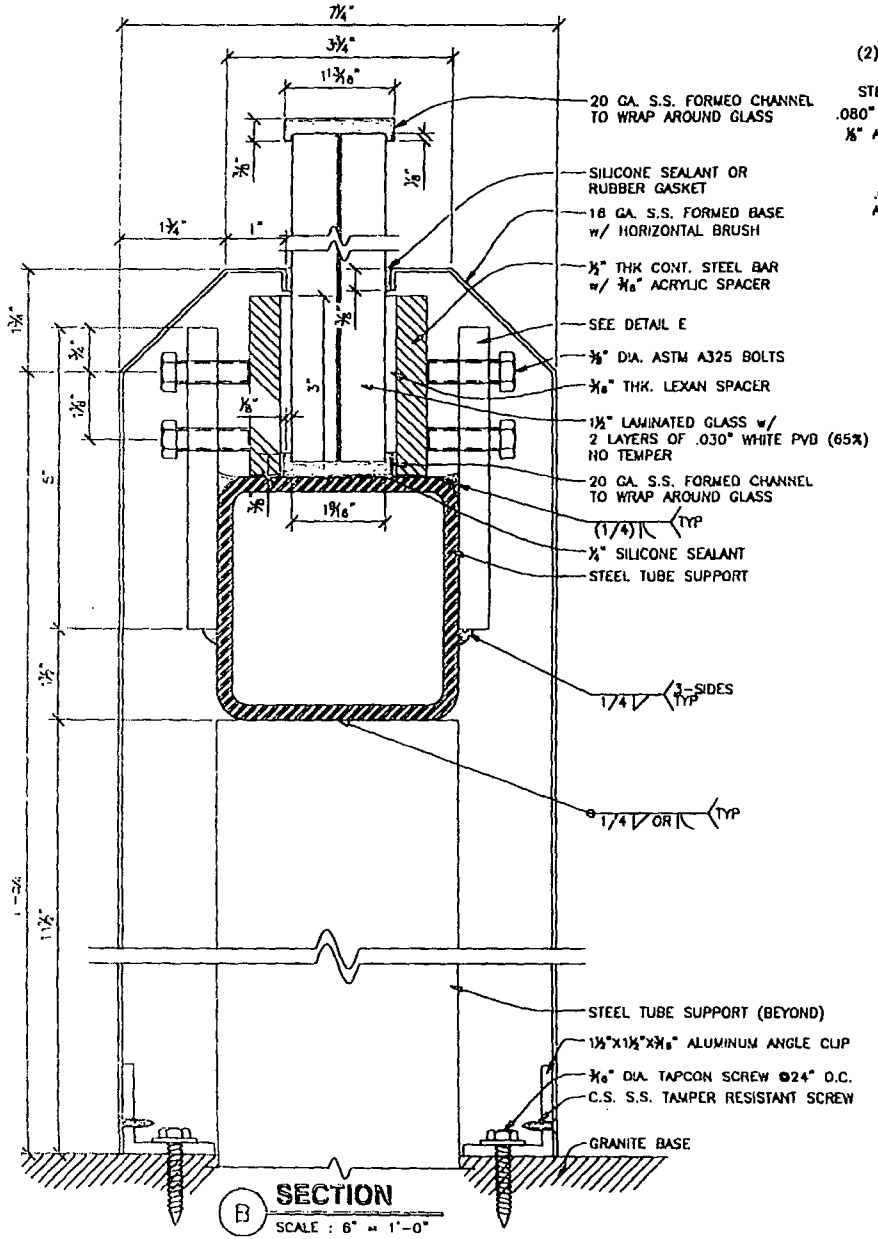

B **SECTION**
SCALE : 6" = 1'-0"

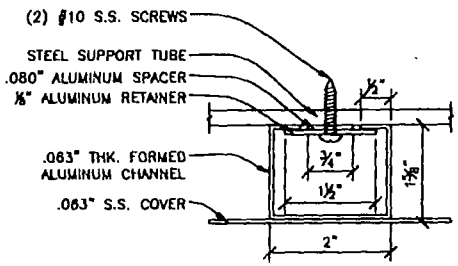


A **S.S. ATTACHMENT DETAIL**
SCALE : 6" = 1'-0"

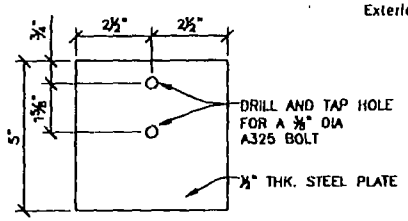


E **PLATE DETAIL**
SCALE : 3" = 1'-0" QTY: 24

1" scale changed to ⅞" scale

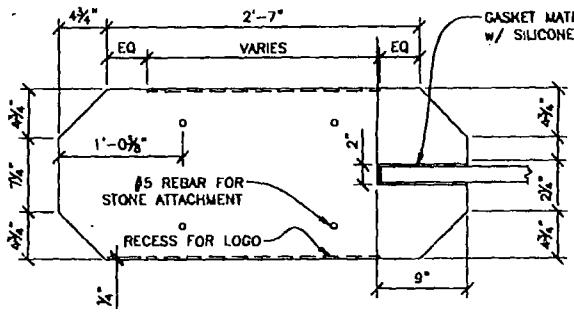

C **STONE SECTION**
SCALE : 1" = 1'-0"

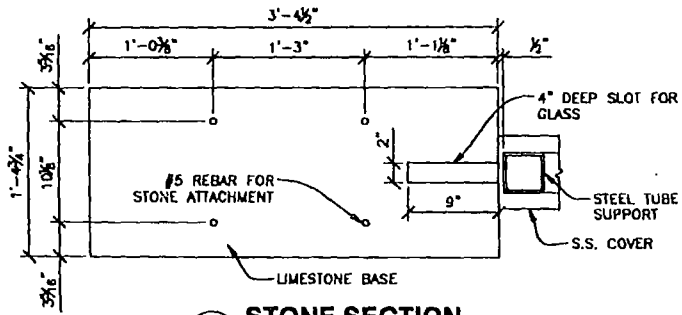

D **STONE SECTION**
SCALE : 1" = 1'-0"

THE UNIVERSITY OF CHICAGO


Exterior Signage and Wayfinding

STo1b – Gateway


Date	Page
01.05.12	3.4


© 2011 Pentagram Architects

The University of Chicago
CAMPUS MAP LOCATION
Site B

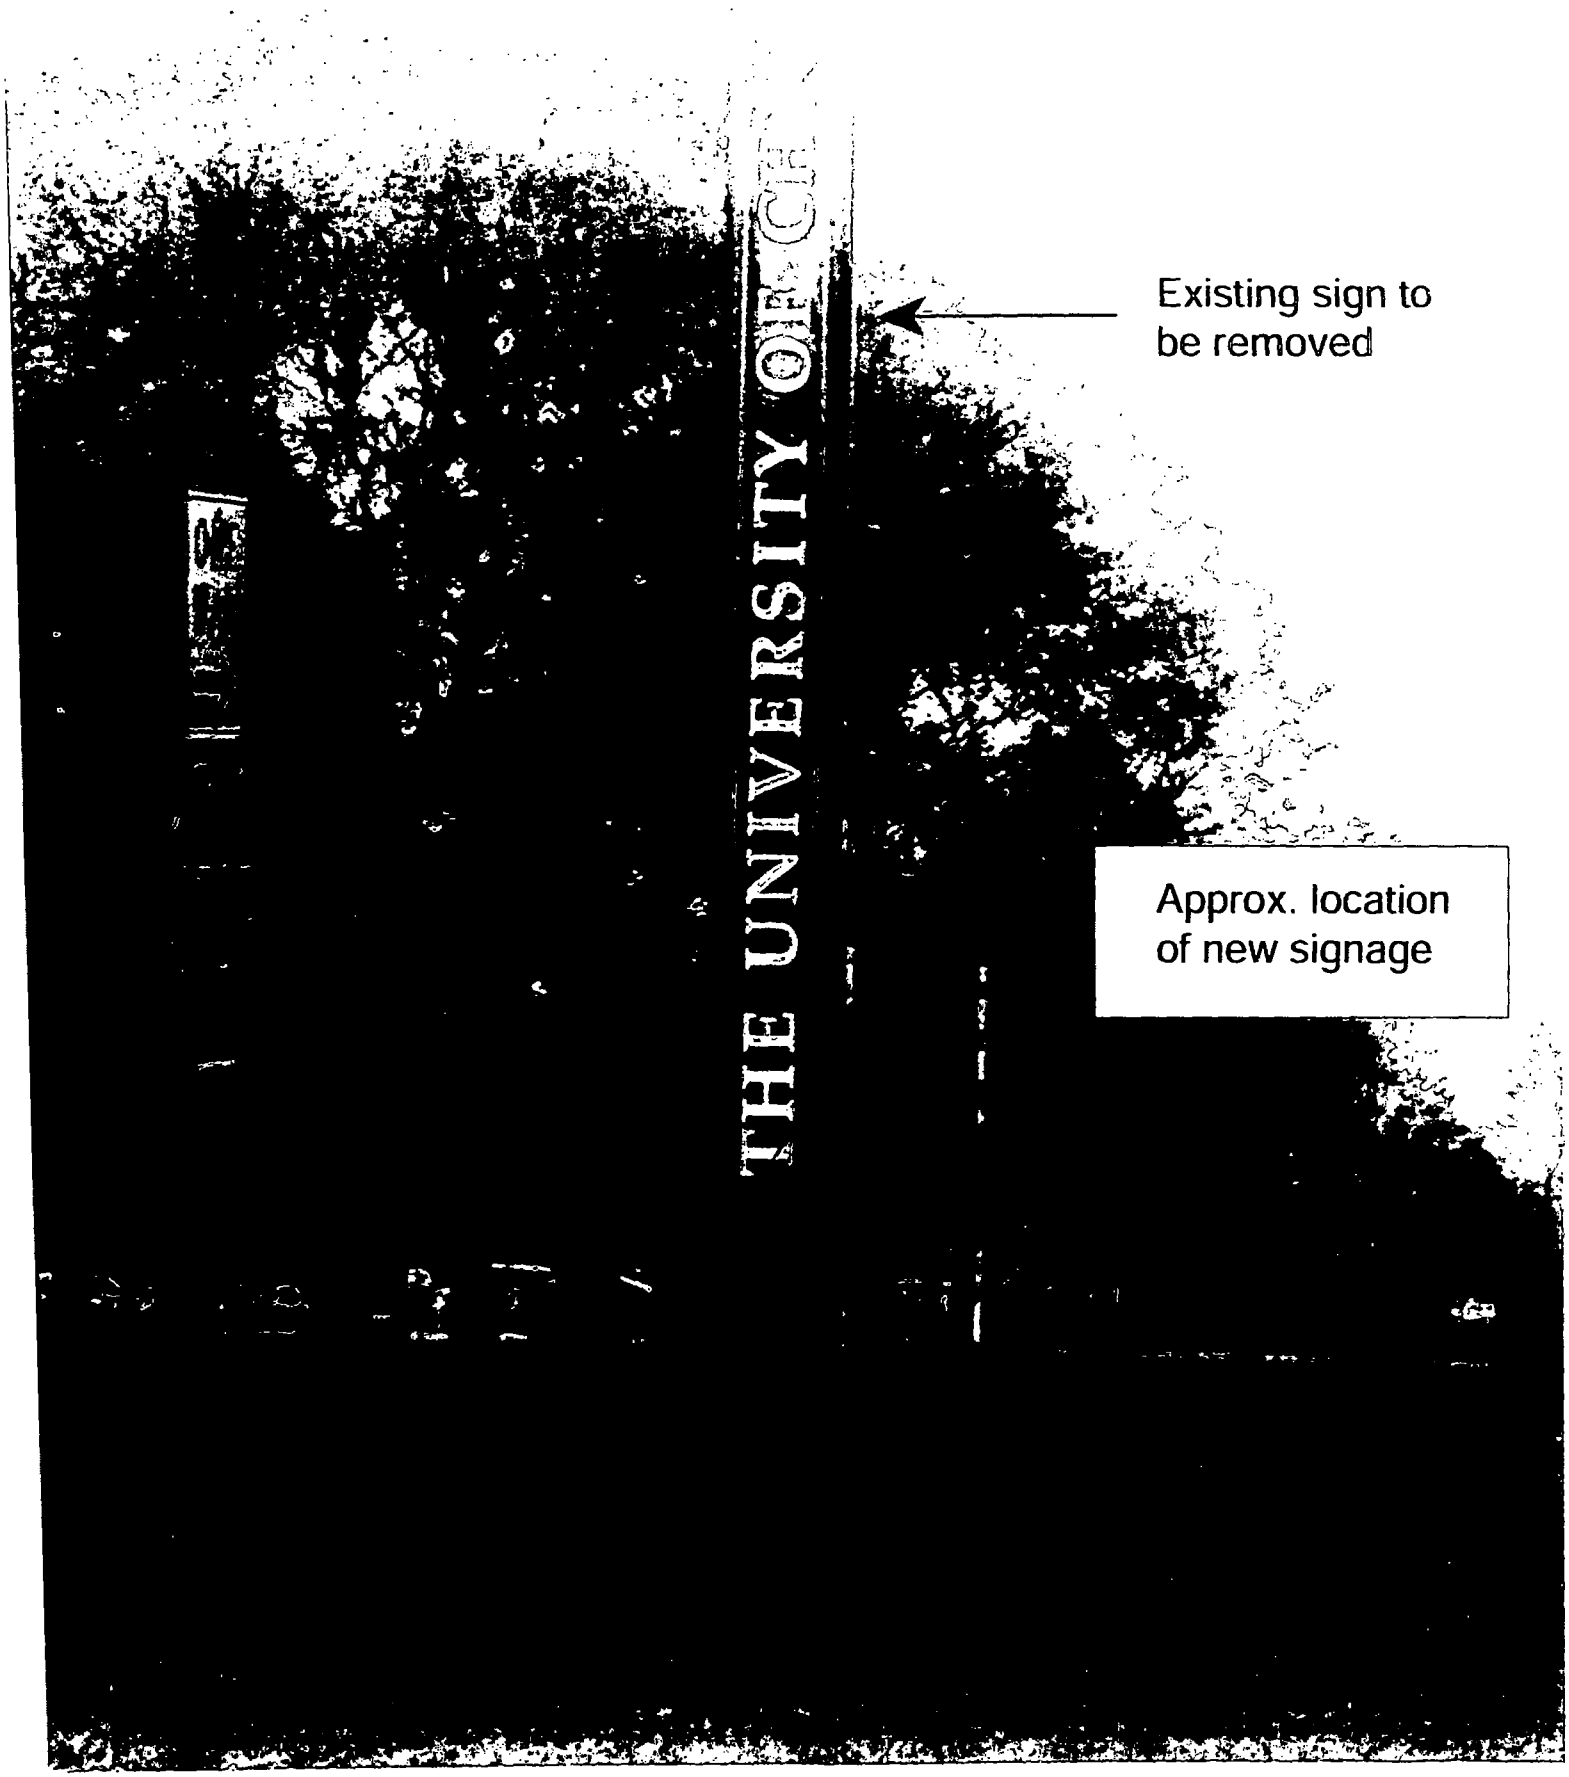

The University of Chicago
CAMPUS MAP LOCATION
Site B

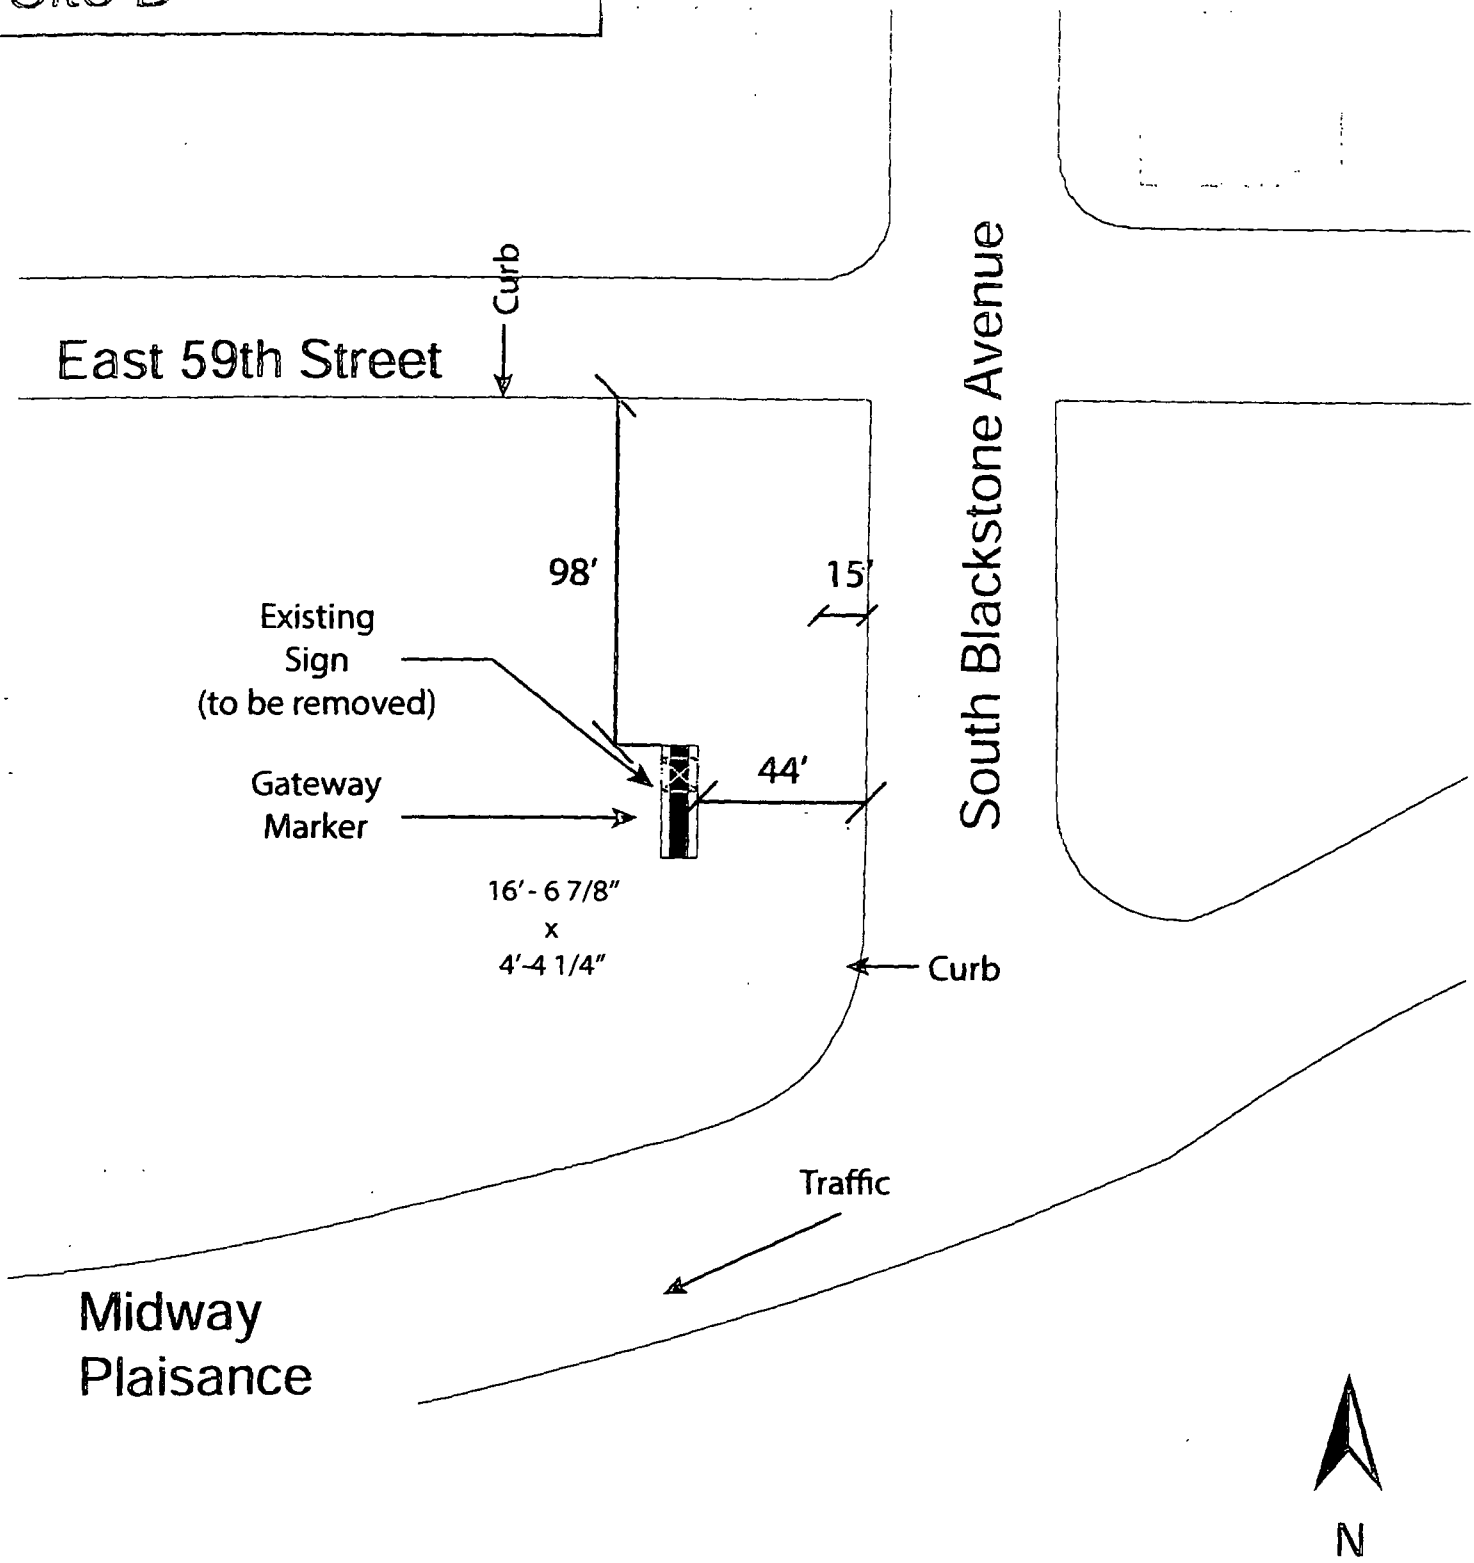

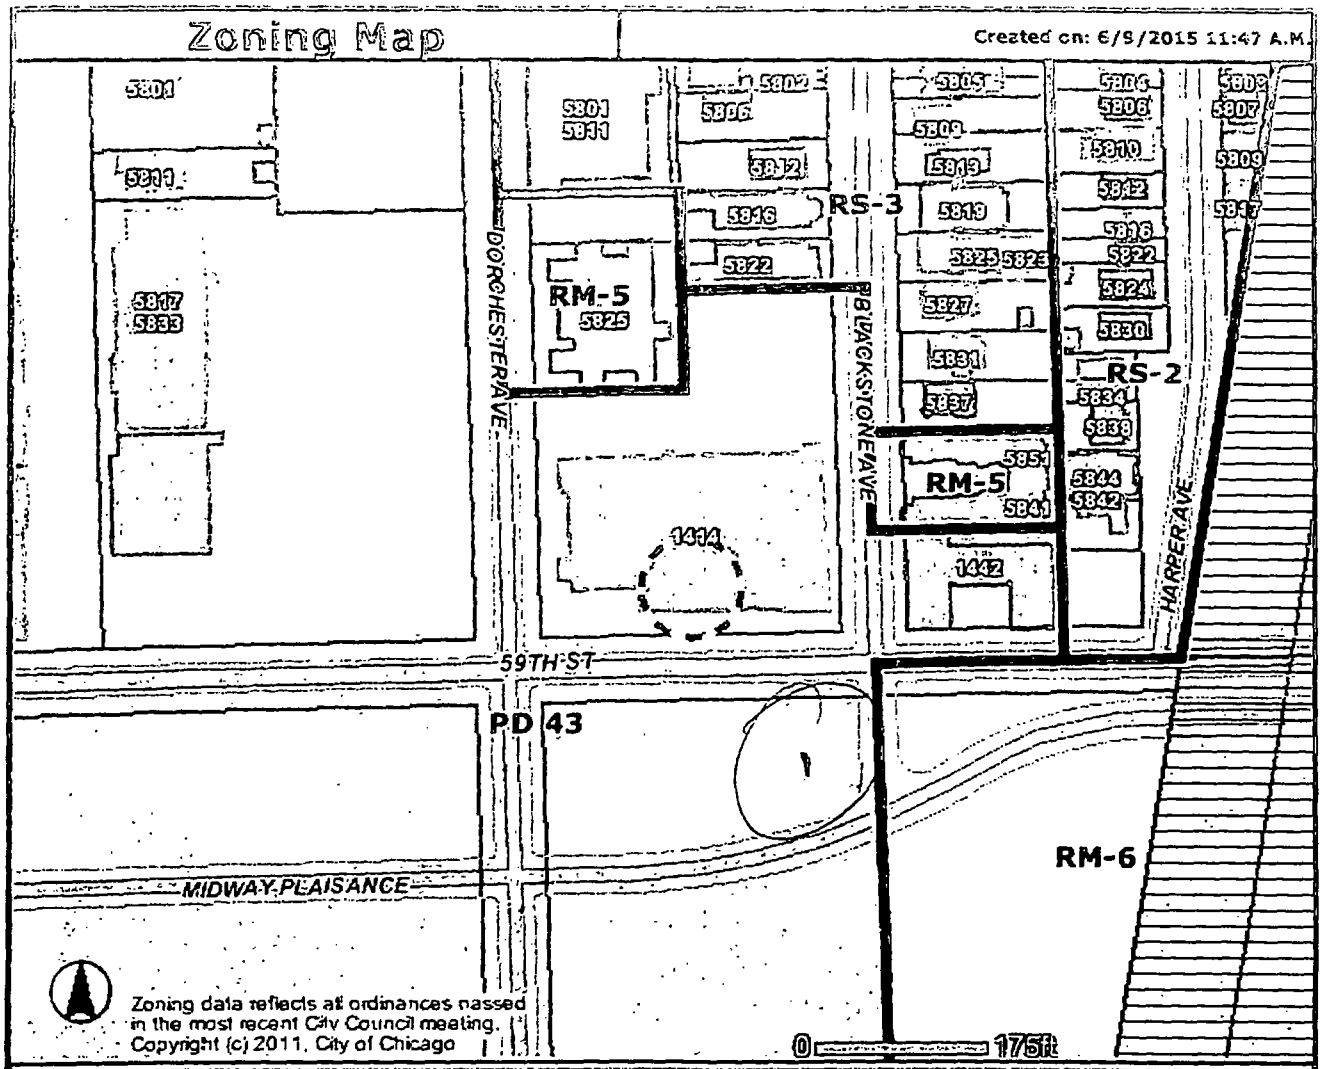

Address

1414 E 59TH ST

City of Chicago

Office of the City Clerk

Document Tracking Sheet

Or2015-402

Meeting Date:	7/29/2015
Sponsor(s):	Cochran (20)
Type:	Order
Title:	Issuance of permits for sign(s)/signboard(s) at 6001 S Cottage Grove Ave
Committee(s) Assignment:	Committee on Zoning, Landmarks and Building Standards

COMMITTEE ON ZONING, LANDMARKS & BUILDING STANDARDS

(signs)

ORDERED, That the Commissioner of Buildings is hereby directed to issue a sign permit to:

Doyle Signs, Inc
232 W Interstate Road
Addison, IL 60101

For the erection of a sign/signboard over 24 feet in height and/or 100 square feet (in area of one face) at:


The University of Chicago
6001 S Cottage Grove
Chicago, IL 60637

Dimensions: Length: 15 feet – 7 inches Height: 6 feet – 10 inches

Height above grade/roof to top of sign: 6' feet – 9-3/4" inches

TOTAL SQUARE FOOT AREA: 106 square feet Monument Sign

Such sign(s) shall comply with all applicable provisions of TITLE 17 of the Chicago Zoning Ordinance and all other applicable provisions of the Municipal Code of the CITY OF CHICAGO governing the construction and maintenance of outdoor sign, signboards and structures.

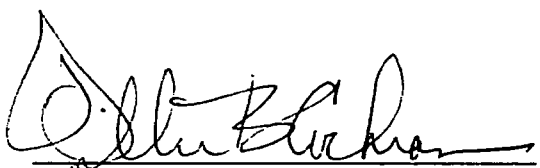

20th Ward Alderman
Willie Cochran

DEPARTMENT OF BUILDINGS

Sign Permit Application

APPROVAL NUMBER	APPLICATION NUMBER	ANNUAL FEE	WORK CODE	DRAWINGS ATTACHED
	100599141			☐ YES ☒ NO

DATE OF APPLICATION: 06/09/2015

ADDRESS OF SIGN: 6001 S COTTAGE GROVE AVE, 60637-

BUILDING:

ORIGINAL PERMIT NUMBER:

TYPE OF PERMIT: NEW CONSTRUCTION (SIGN)

PAYER OF ANNUAL INSPECTION:
THE UNIVERSITY OF CHICAGO,
5235 S. HARPER CT.
CHICAGO, IL 60615
(773)834-1825 X

SIGN MANUFACTURER: DOYLE SIGNS, INC

ADDRESS WHERE SIGN CAN BE SEEN PRIOR TO ERECTION:

TICKET NUMBER: 0

REINSPECTION CONTROL NUMBER: UL# E31160

TYPE OF SUPPORT FOR SIGN: GROUND STRUCTURE

SIGN BOARD SUPPORT MEMBERS: NONE

ANNUAL FEE	
CONSTRUCTION FEE	400.00
1017 B FEE	
TOTAL FEE	400.00
AMOUNT PAID	200.00
BALANCE DUE	$ 200.00

Check # for Zoning:

Check # for DCAP:

TYPE OF SIGN: FLAT OR BOX

LENGTH	FT.	IN.	HEIGHT	FT.	IN.
	15	7		6	10

AREA	SQ. FT.	WEIGHT	LBS.
	106		500

SIGN HEIGHT ABOVE GRADE/ROOF: FT 1

SHAPE OF SIGN: REGULAR

SIGN WILL READ:
THE UNIVERSITY OF CHICAGO

NO OF LAMPS	TOTAL WATTAGE
5	480

TYPE OF LAMP: OTHER

NO. OF BALLAST/TRANSFORMERS	INPUT OF TRANSFORMERS
2	120

CONTRACTOR WILL INSTALL: [N] FEEDERS [Y] CUSTOMER LEADS

TYPE OF SWITCH: SPECIAL

LOCATION OF SWITCH: LISTED FLUSH TOGGLE

SIGN LOCATION:
INSTALLATION OF (1) NEW DOUBLE FACED INTERNALLY ILLUMINATED MONUMENT SIGN TO BE MOUNTED PER THE ATTACHED SITE PLAN

The undersigned certify that the statements in this application are true and correct and that all work done under the proposed permit will conform to the requirements of the Chicago Municipal Code

	REG NO.	E92684
ELECT CONTR: DOYLE SIGINS INC		ELECTR
ADDRESS: 232 INTERSTATE RD - P.O. BOX 1068, ADDISON, IL 60101-		
SUPERVISOR SIGNATURE		

BOND. NO. 044a 9166	REG. NO	E92684
SIGN ERECTOR: DOYLE SIGINS INC		SIGNER
ADDRESS: 232 INTERSTATE RD - P.O. BOX 1068, ADDISON IL, 60101-		
SIGNATURE		

The permit issued on this application will authorize only signs here applied for. If other signs are to be erected they must be covered by additional permits

City of Chicago
Rahm Emanuel, Mayor

Department of Buildings
Felicia Davis, Commissioner

PAC COLLEGE Other:

Name: THE UNIVERSITY OF CHICAGO

LIC #: NOT REGUIRED

Renewal Date:

Projects Over:

[N] Private Property

[Y] Public Way Grant Permit #: 1111305

[X] Planned Development/Manufacturing PMD/PD#: 43

Zoning District: OTHER Other: PD43

TYPE OF SIGN:

[ ] ADVERTISING [X] ILLUMINATE [ ] MOVEABLE

[X] BUSINESS [ ] FLASHING

TOTAL STREET FRONTAGE OF LOT (IN FEET)	800
TOTAL AREA OF NEW SIGN (SQ.FT.)	106
TOTAL AREA OF ALL SIGNS ON LOT (SQ.FT.)	150
HEIGHT OF SIGN ABOVE GRADE (TO TOP)	7ft 10in
DISTANCE OF CURB LINE OUTER EDGE (ft)	25
DISTANCE OF STRUCTURE INNER EDGE (ft)	29

DISTANCE FROM (ft):

A. PUBLIC PARK (OVER 10 ACRES)

B. EXPRESSWAY (IF LESS THAN 1,000 FT.)

C. RESIDENCE DISTRICT (ADVERTISING SIGNS ONLY)

IF REPLACEMENT SIGN OR CHANGE OF FACE, WHAT DOES THE EXISTING SIGN READ?

Original Payee:

Landmark Hold: [ ] **Status:**

ZONING (OFFICE USE ONLY)

SIGN BOND REQUIRED? [ ] YES

COUNCIL ORDER REQUIRED [X] YES

IS SPECIAL PERMISSION REQUIRED FROM CHIEF ELECTRICAL

[ ] YES

IF YES, ATTACH LETTER OF REQUEST

TIME STAMP

SIGN CLERK

APPROVED FOR PERMIT

REMARKS

Expediter: _____

Address: _____ License #: _____

Phone #: _____ Mobile #: _____ Email: _____

Website: _____

Section 3 - Sign and Structure Details

(Please check all that apply)

Sign Category:

On-Premise (Business ID): ☐ Dynamic ☒ Static

Business License # of Tenant Business: Not Required

Off-Premise (Advertising): ☐ Dynamic ☐ Static

Temporary: ☐ Special Event: ☐

Sign will read (Please provide a description, picture and shop drawing): _____

The University of Chicago

Type of sign (Mark all that apply):

☐ Awning ☐ Canopy ☒ Freestanding ☐ Marquee ☐ Projecting ☐ Dynamic Image Display

☐ Wall ☐ Painted ☐ Cabinet/Frame ☐ Vinyl ☐ Projected image ☐ Flashing

☐ High Rise Building ☐ Hotel/Hospitals ☐ Other buildings: _____

What is the dimension of the wall on which the sign will be installed? _____

Where is sign or sign structure mounted? ☐ Inside the building ☒ Outside the building

Is the sign or sign structure attached to a building or wall?: ☐ Yes ☒ No If yes, which wall of building? N E S W

Is this a freestanding sign? ☒ Yes ☐ No **Location of sign on lot:** N E S (W)

Which direction does sign copy face? N (E) S (W)

Does any portion of the sign, sign structure or attachments cover, obscure or obstruct an existing window in a residential unit whether occupied or not? ☐ Yes ☒ No

Does any portion of the sign, sign structure, or attachments extend on or over the public way? ☒ Yes ☐ No

If yes, what is the public way use permit number? 1111305

Sign Panels: Back to back within 30 degrees of parallel ☒ Yes ☐ No

Number of Faces: 2

Sign Support Structure: ☐ Pole ☐ Roof ☒ Ground ☐ Building ☐ Windows ☐ Other: _____

Does any portion of the sign or sign structure extend 24 inches above the roof line as defined in 17-17-02149 of the Municipal Code of Chicago? ☐ Yes ☒ No

Picture or rendering must be attached depicting sign placement with before and after view.

Section 3 continues on next page

Section 3 continued

Dimensions of Sign Structure (i.e. cabinet, frame, awning, canopy)

Length: 15 Feet 7 Inches Height: 6 Feet 10 Inches Depth: 2 Feet 0 Inches

Area: 106 Sq Ft. Weight: 500 lbs.

Shape of Sign: regular

Sign Height above Grade:

From Grade to Bottom of sign or sign structure, whichever is lowest: 1 Ft.

From Grade to Top of sign or sign structure, whichever is highest: 7 Ft.

Is City Council Order required?* ☒ Yes ☐ No

*All signs in excess of 100 Square Feet in area OR in excess of 24 feet above grade require a City Council Order pursuant to Section 13-20-680 of the Municipal Code of Chicago

Dimension of Sign Elements pursuant to Section 17-12-0601 of the Chicago Zoning Ordinance:

Length: 15 Feet 7 Inches Height: 6 Feet 10 inches Area: 106 Sq Ft.

Electrical Contractor will install: Feeders: ☒ Yes ☐ No Customer Leads: ☐ Yes ☒ No

Number of Lamps: 5 Total Wattage: 480 Type of Lamp: LED

Number of Ballast/Transformers: 2 Input of Transformers: 120

Type of Switch: toggle Location of Switch: outside sign

Static: ☒ Yes ☐ No

Illuminated: ☒ Yes ☐ No

If yes - External _____ Internal xx

Dynamic Image Display: ☐ Yes ☒ No

(An affidavit of compliance is required for all dynamic image display signs pursuant to Section 13-20-675(d)(2) of the Municipal Code of Chicago.)

Max Nits _____ Max Foot Candles _____ Message Time (Screen Hold): _____ seconds

Self Dimming Capability: ☐ Yes ☐ No

What is the total of the sign face area devoted to dynamic image display? _____ Sq Ft.

Section 4 - Zoning Information

oning District or Planned Development #: PD43

; sign located in a special sign district? ☐ Yes ☒ No

If yes: ☐ Michigan Avenue Corridor ☐ Oak Street Corridor ☐ State Street/Wabash Avenue Corridor

tal Street frontage of Zoning Lot: 800 **(Ft.)**

tal Area of new sign: 106 **(Sq Ft.)** **Gross Area of all proposed signs:** 106 **(Sq Ft.)**

tal Area of all existing signs on Zoning Lot: 44 **(Sq Ft.)**

Picture or rendering must be attached depicting sign placement with before and after view.

Section 4 continues on next page

Section 4 continued

Distance from outer edge of sign or structure to curb line: 25 (Ft.)

Distance from inner edge of sign or sign structure to curb line: 29 (Ft.)

Distance from:

Public Park 10 acres or more: _____ (Ft.)

Public Park 2 acres or more: _____ (Ft.)

Expressway or Toll Road: _____ (Ft.)

Lake Shore Drive: _____ (Ft.)

Michigan Avenue (Oak St. to Roosevelt Rd.): _____ (Ft.)

Residential District: _____ (Ft.)

Residential building in a D district: _____ (Ft.)

Existing off-premise/advertising signs on same side of street? ☐ Yes ☒ No

In a B or C District: _____ (Ft.)

In a D or M District: _____ (Ft.)

Waterways: _____ (Ft.)

Section 5 - Sign Permit History

Does the proposed sign, change, alter or replace an existing sign? ☐ Yes ☒ No

If yes, were permits issued for the sign being replaced, changed or altered? ☐ Yes ☐ No

If yes, please list each permit number and date each permit was issued:

Permit Number: _____ Date Issued: _____

Permit Number: _____ Date Issued: _____

Permit Number: _____ Date Issued: _____

Permit Number: _____ Date Issued: _____

Does the proposed sign change a static sign to a dynamic image display sign? ☐ Yes ☐ No

Does the proposed sign change or alter the square footage or the height of the sign or sign structure? ☐ Yes ☐ No

Does the proposed sign change an on-premise sign to an off-premise/advertising sign? ☐ Yes ☐ No

Section 6 - Attestation and Signatures

We, the undersigned, under penalty of perjury, do hereby affirm and attest that the above information is true, complete, and correct and acknowledge that incorrect information is grounds to revoke or rescind a permit.

Owner of Real Property: _____ Date MAR 2, 2015

Lessee of Real Property: _____ Date 3-17-15

Expediter: N/A Date _____

Supervising Electrician: Terrence J Doyle Date _____

Sign Erector: Terrence J Doyle Date _____

Picture or rendering must be attached depicting sign placement with before and after view.

For Office Use

ZONING	PUBLIC WAY

Sign Review Fee:

Zoning Review Fee: $_____ Total Fee: $_____

Amount Paid: $_____ Balance Due: $_____

PERMIT IS VALID FOR A PERIOD OF FIVE YEARS AFTER ISSUANCE. IT IS SOLELY THE RESPONSIBILITY OF THE OWNER OR LESSEE TO FILE FOR RENEWAL

* Once zoning fee is paid, this application is valid for a period of up to six months from payment date.

Applies to sign permits applied for on or after April 2, 2014.

City of Chicago
Mayor Rahm Emanuel

Department of Buildings
Felicia Davis, Commissioner

MONUMENT

See drawing 52109; sheet ST_01a for engineering details

QUANTITY

☐1 ☐2 ☐3 ☐4 ☐5

SURVEY

☐N/A ☐Required ☐Completed

DECORATION

☐S/F ☐D/F ☐3sided ☐4sided

VOLTAGE

☐120v ☐277v ☐Other

LIGHTING

☐Non-Lit
☐LED (Lumenfacade)

FACE

Starfire untempered glass

☐ Aluminum ☐ Lexan
☐ Acrylic ☑ Glass


BASE

Granite


☐ Aluminum ☐ Concrete
☐ Granite

THE UNIVERSITY OF CHICAGO


Exterior Signage and Wayfinding

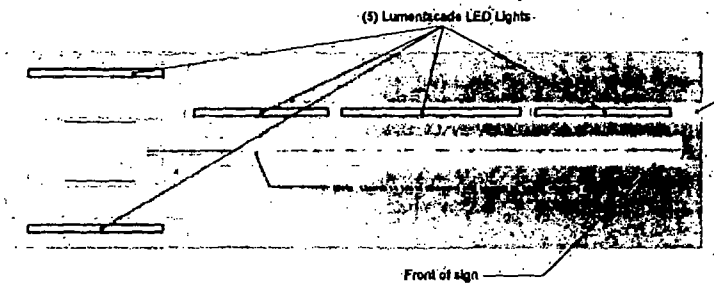

Top View

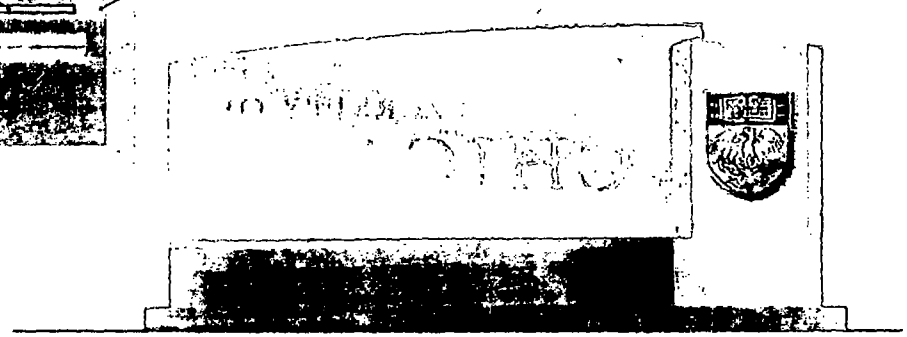

Back of sign

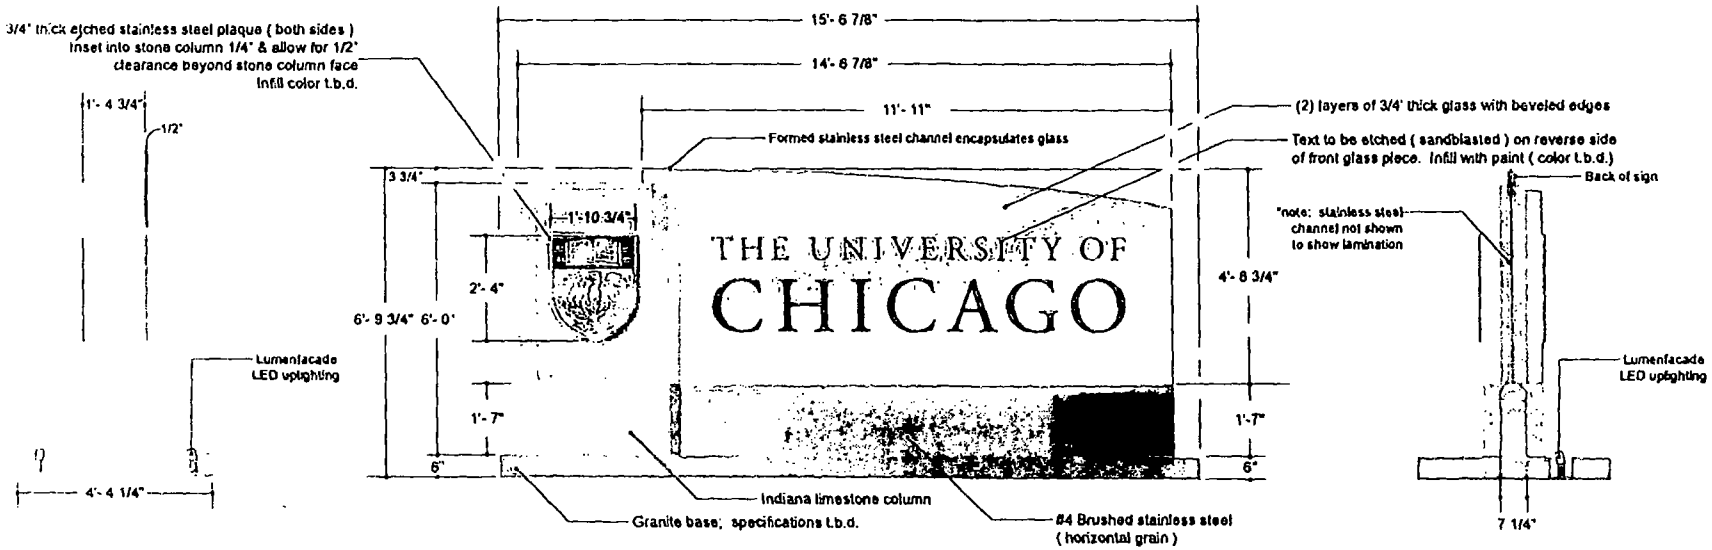

STo1 – Gateway

Date	Page
01.05.12	3.2

© 2011 Cloud Gehshan Associates

SIGN STYLE: MONUMENT
COPY: FCO
LIGHTING: LED
QUANTITY: TBD

THE UNIVERSITY OF CHICAGO


Exterior Signage and Wayfinding

*NOTE: SEE DESIGN SKETCH FOR COLOR & COPY LAYOUTS

PRIMARY ELECTRICAL SUPPLY & FINAL HOOK UP TO BE DONE BY LOCALLY LICENSED ELECTRICAL CONTRACTOR. 4 AMPS @ 120 VOLTS


BOND & GROUND ACCORDING TO N.E.C. ARTICLE 800 & U.L. 48 STANDARDS

MANUFACTURE TO VERIFY ALL MATERIALS AND FINISHES WITH THE SPECIFICATIONS

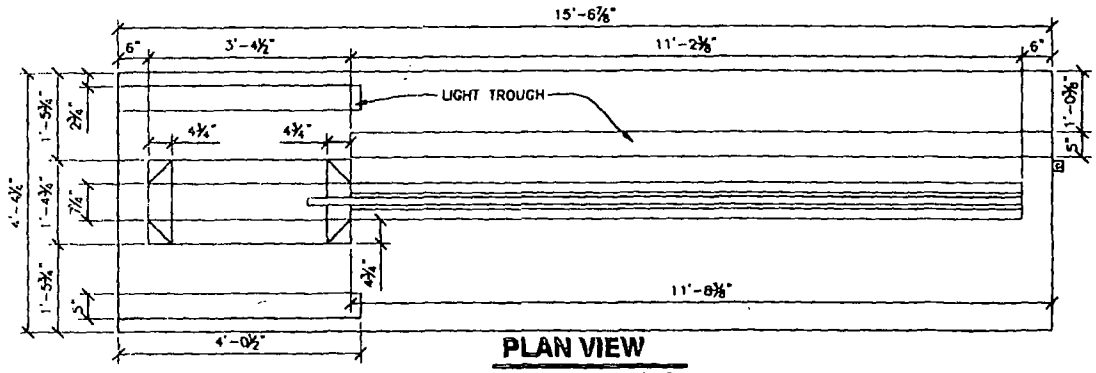

PLAN VIEW

SCALE : 1/2" = 1'-0"

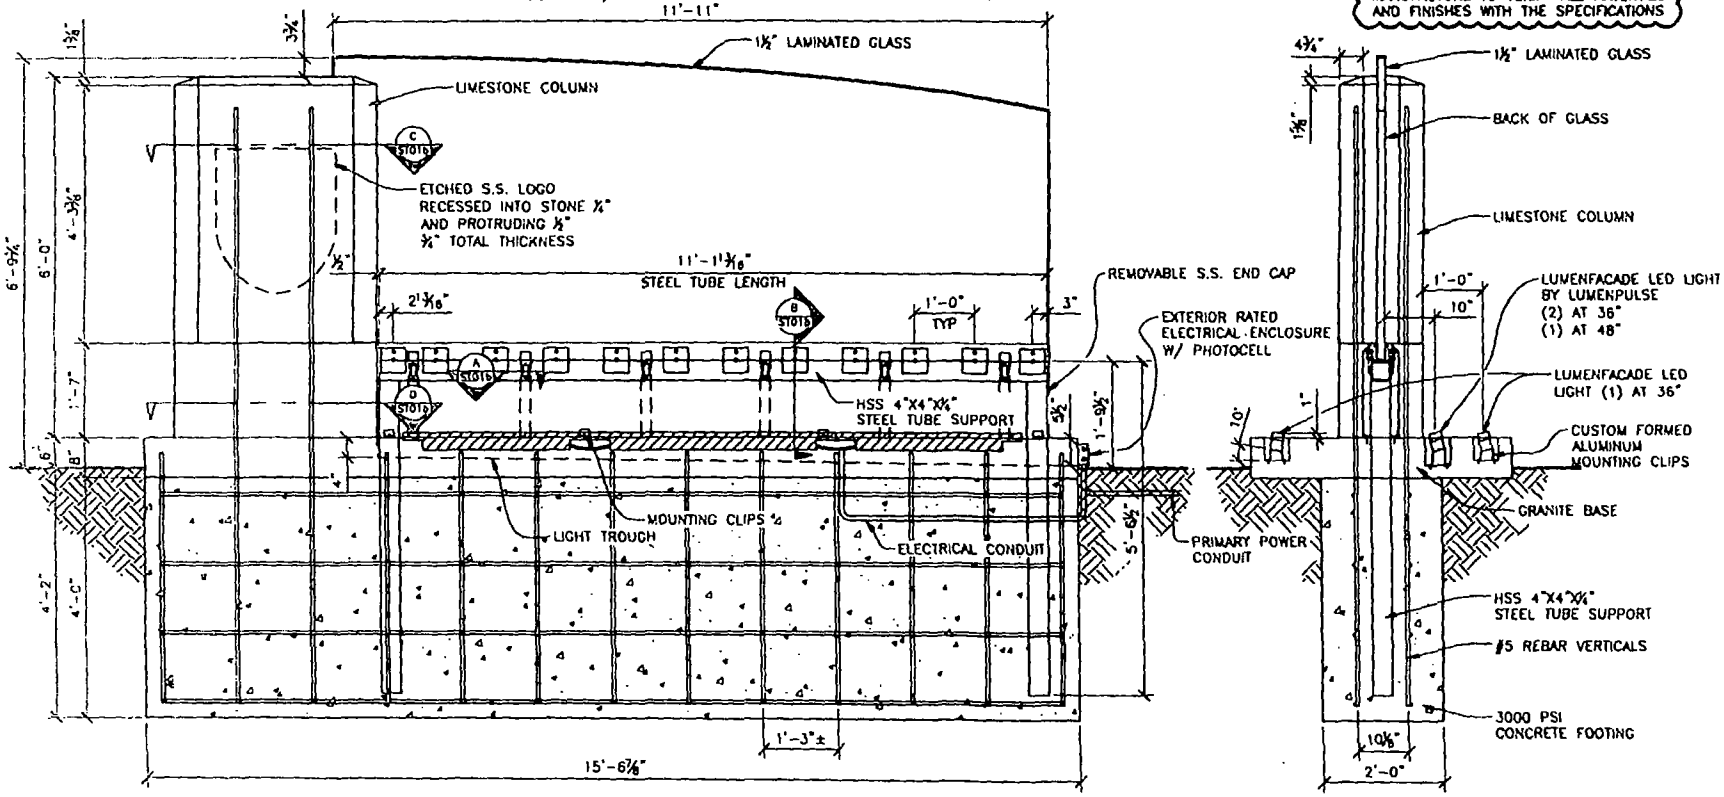

FRONT ELEVATION

SCALE : 1/2" = 1'-0"


END VIEW

SCALE : 1/2" = 1'-0"


STosa – Gateway

DWG	PAGE
01.05.12	3.3


© 2012 Cloud Gehshan Associates

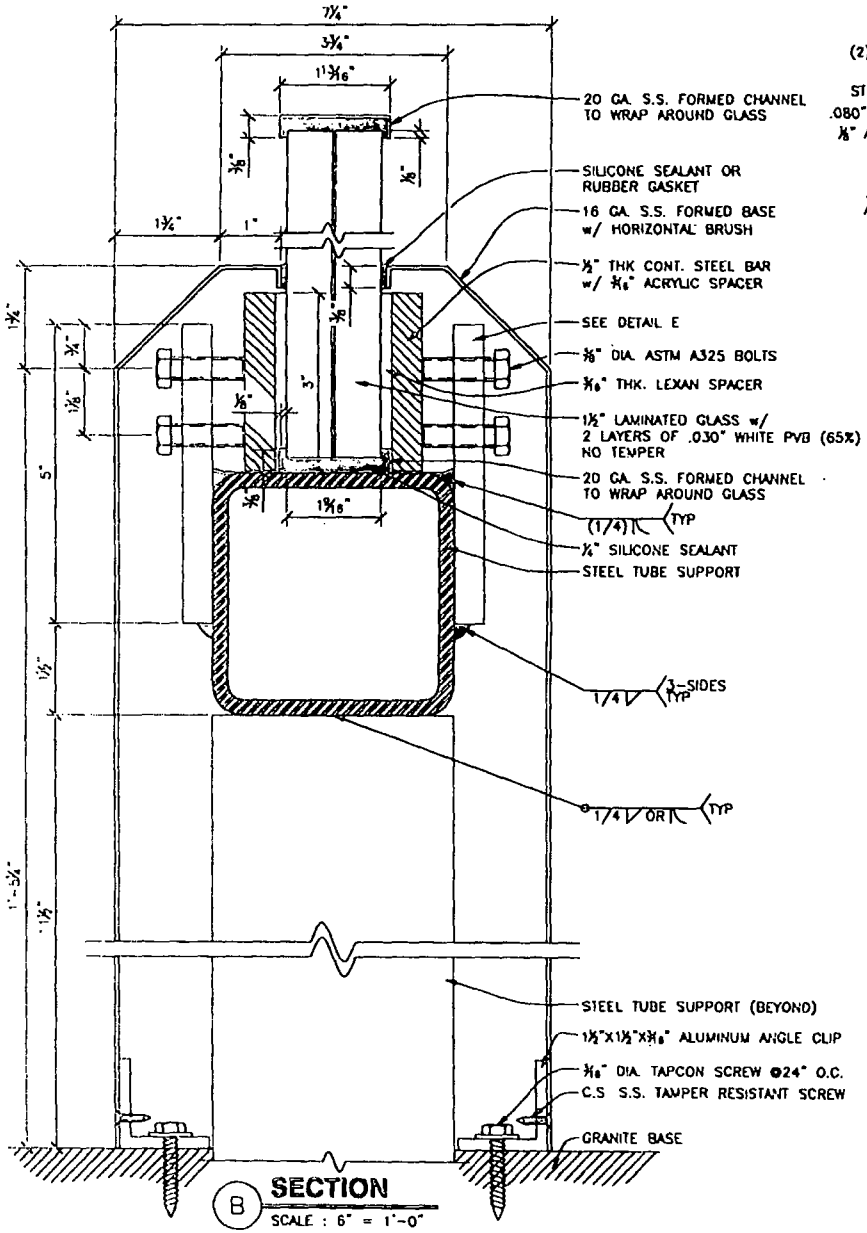

B **SECTION**
SCALE : 6" = 1'-0"

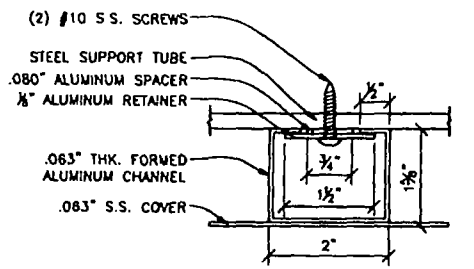


A **S.S. ATTACHMENT DETAIL**
SCALE : 6" = 1'-0"

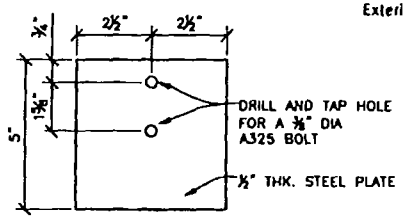


E **PLATE DETAIL**
SCALE : 3" = 1'-0" QTY: 24

1" scale changed to ⅜" scale

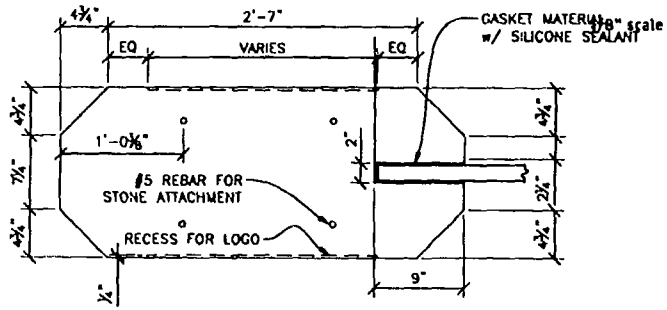

C **STONE SECTION**
SCALE : 1" = 1'-0"

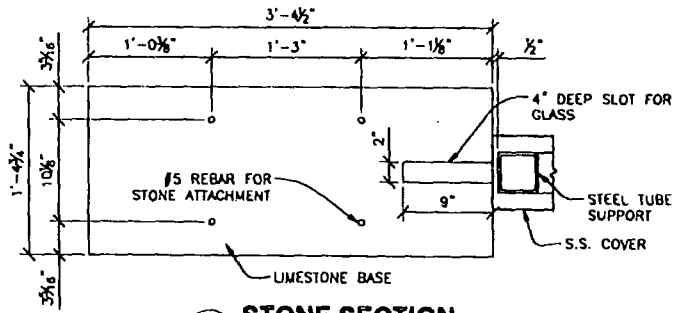


D **STONE SECTION**
SCALE : 1" = 1'-0"


STosb – Gateway


Date	Page
01.05.12	3.4

© 2012 Cloud Gehshan Associates

The University of Chicago
CAMPUS MAP LOCATION
Site A

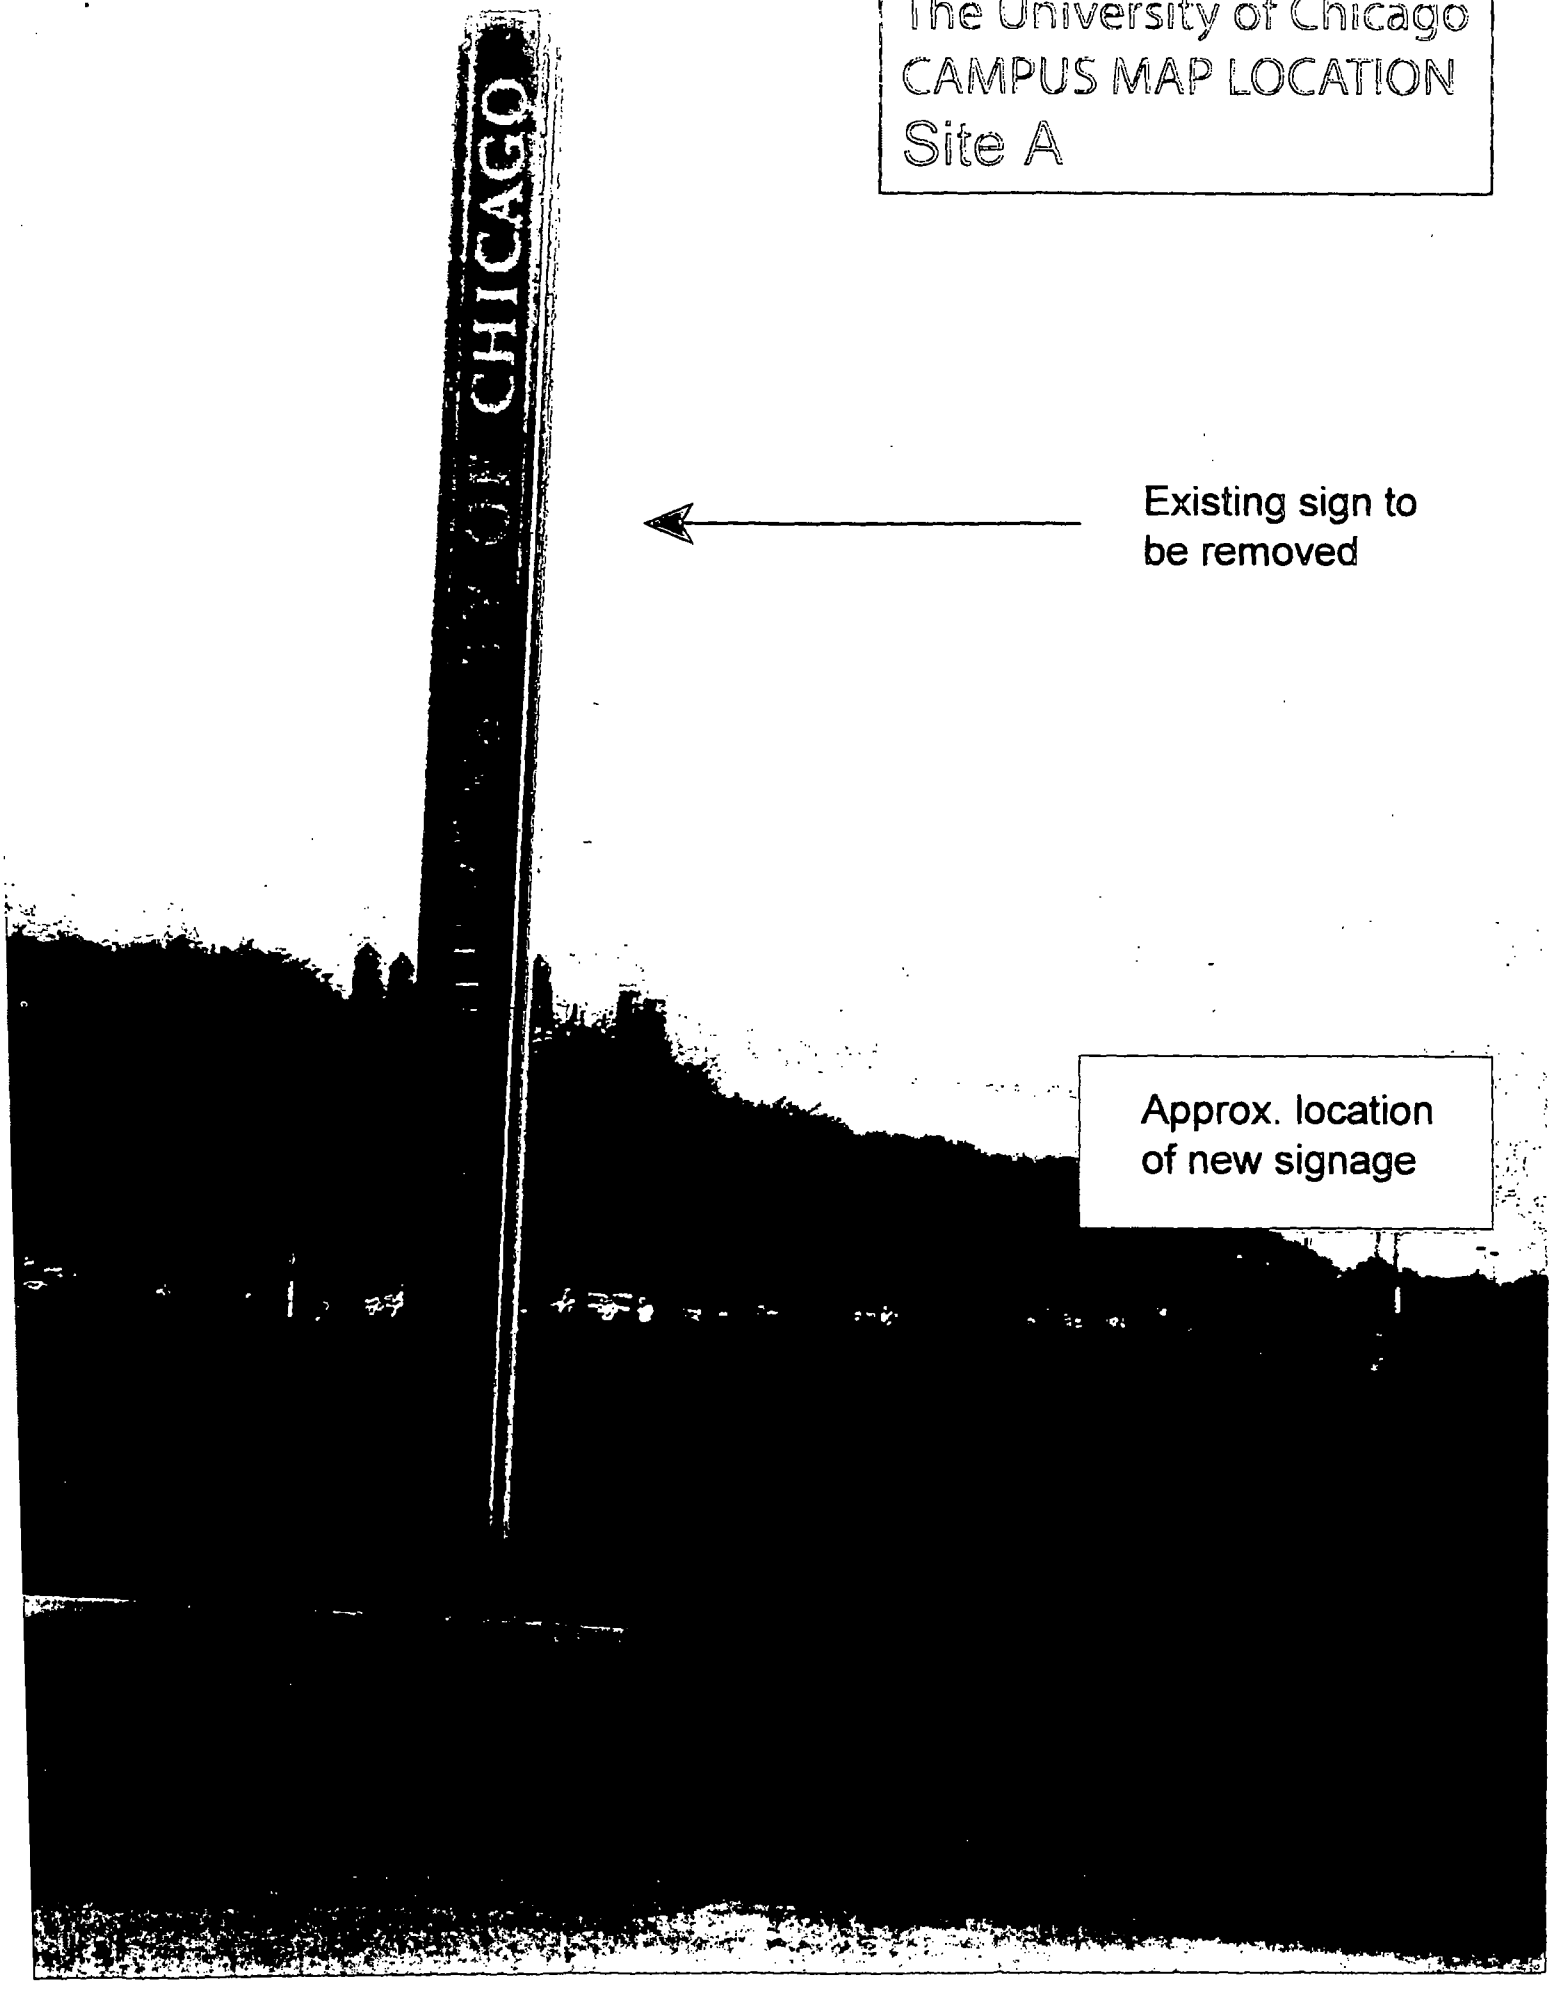

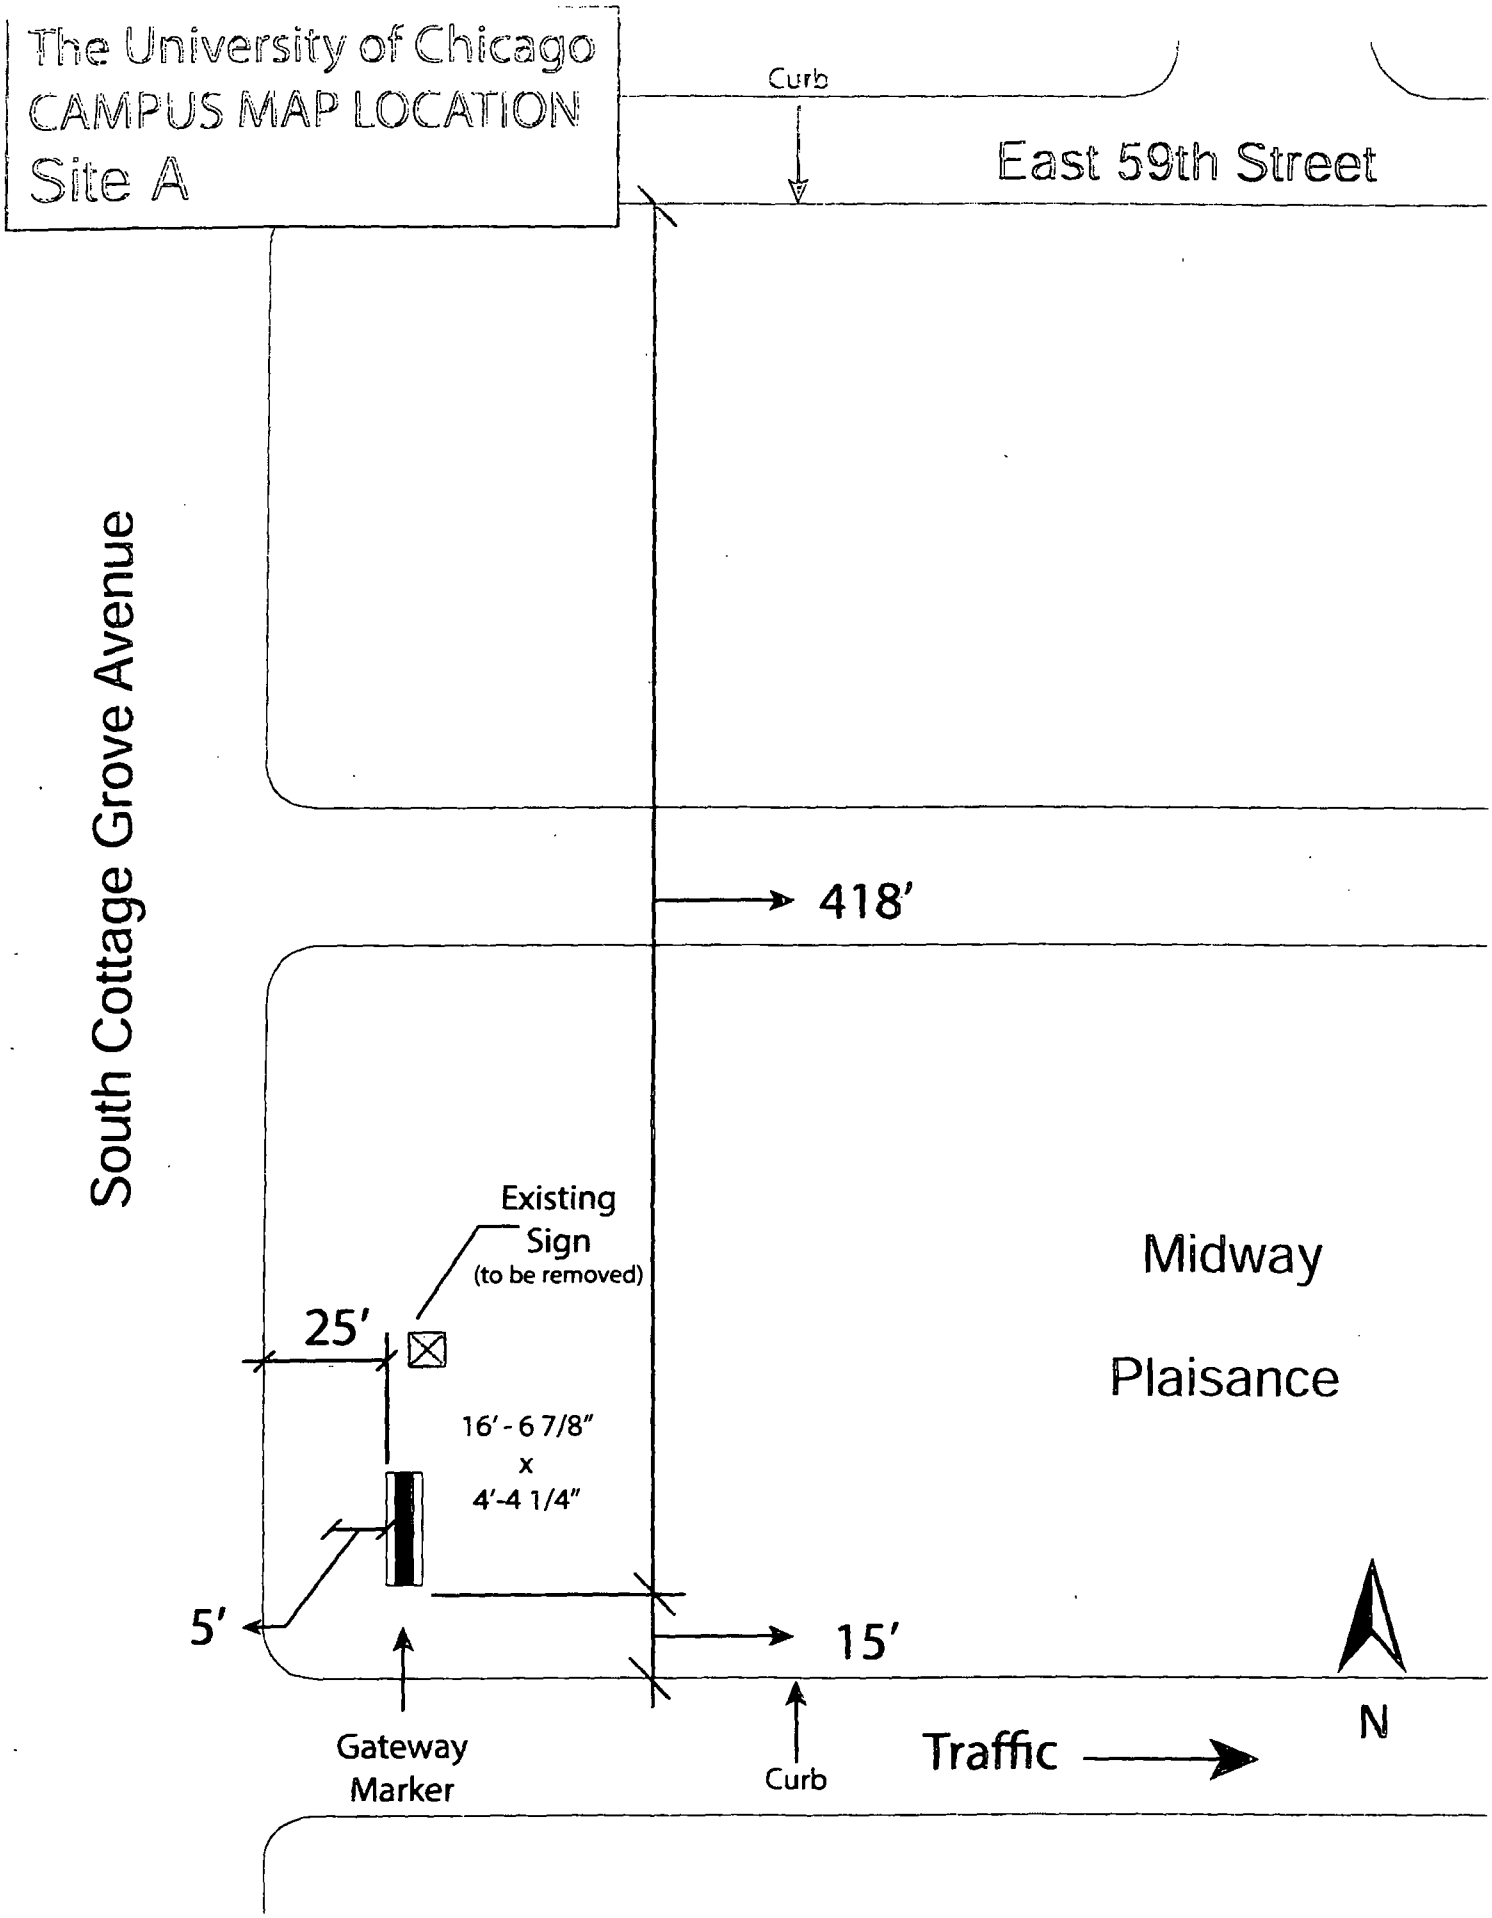
The University of Chicago
CAMPUS MAP LOCATION
Site A
Curb
East 59th Street
South Cottage Grove Avenue
418'
Existing
Sign
(to be removed)
25'
16' - 6 7/8"
x
4'-4 1/4"
5'
15'
Midway
Plaisance
N
Gateway
Marker
Curb
Traffic

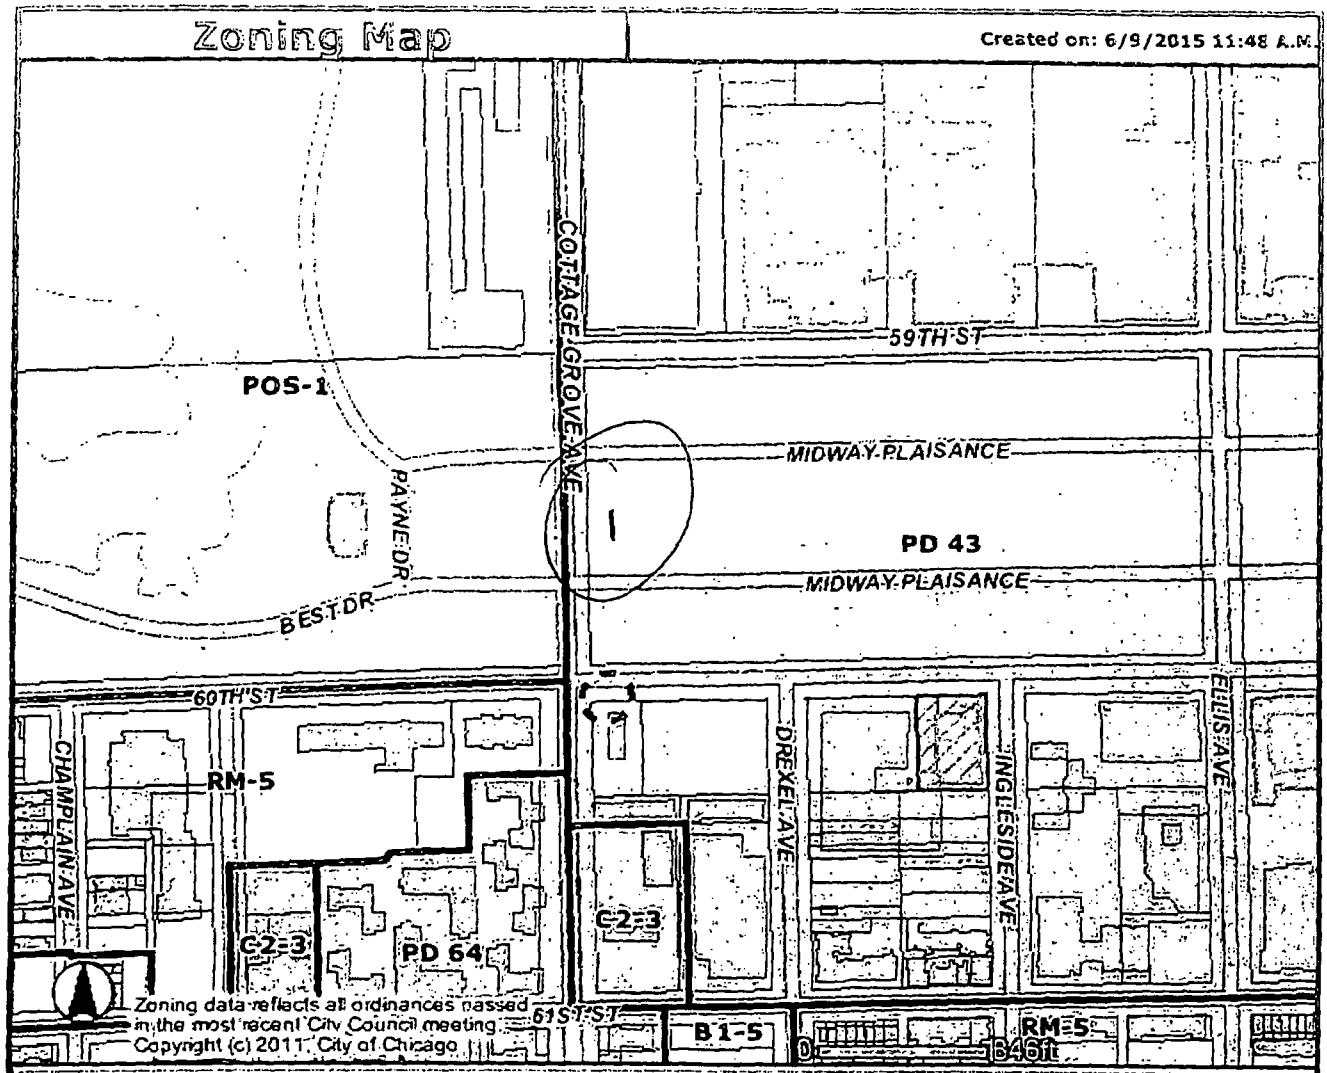
Zoning Map
Created on: 6/9/2015 11:48 A.M.
POS-1
COTTAGE GROVE AVE
59TH ST
MIDWAY PLAISANCE
PAYNE DR
PD 43
MIDWAY PLAISANCE
BEST DR
60TH ST
CHAMPLAIN AVE
RM-5
DREXEL AVE
INGLESIDE AVE
ELLIS AVE
C2-3
PD 64
C2-3
61ST ST
B1-5
RM-5
346ft
Zoning data reflects all ordinances passed in the most recent City Council meeting
Copyright (c) 2011, City of Chicago
Address
6001 S COTTAGE GROVE AVE

City of Chicago

Or2015-447

Office of the City Clerk

Document Tracking Sheet

Meeting Date:	7/29/2015
Sponsor(s):	Solis (25)
Type:	Order
Title:	Issuance of permits for sign(s)/signboard(s) at 1030 W Van Buren St - 85 feet
Committee(s) Assignment:	Committee on Zoning, Landmarks and Building Standards

City Council, meeting date: 7/29/15
Committee on Zoning, Landmarks, & Building Standards

ORDERED, That the Commissioner of the Building Department is hereby directed to issue a sign permit to: (*Contractor's name and address*)

All Right Sign, Inc. (708) 754-6366
3628 Union Avenue
Steger, IL. 60475

For the erection of a sign / signboard over twenty-four (24) feet in height and / or over one hundred (100) square feet (in area of one face) at:

On-Premise / Business ID signs *indicate Business Name and Address*
Off-Premise / Advertising sings: must indicate that it is for Advertising

YMCA
1030 w. van Buren Street, Chicago, IL. 60607


Dimensions: 12'8 1/2" H x 15'3" W

Height above grade: 85' to top

Such signs shall comply with all provisions of Title 17 of the Chicago Zoning Ordinance and all other applicable provisions of the Municipal Code of the City of Chicago governing the construction and maintenance of outdoor signs, sign boards and structures.


Alderman, 25 Ward

L.E.D. Internally Illuminated Letter / Logo Set
Remote

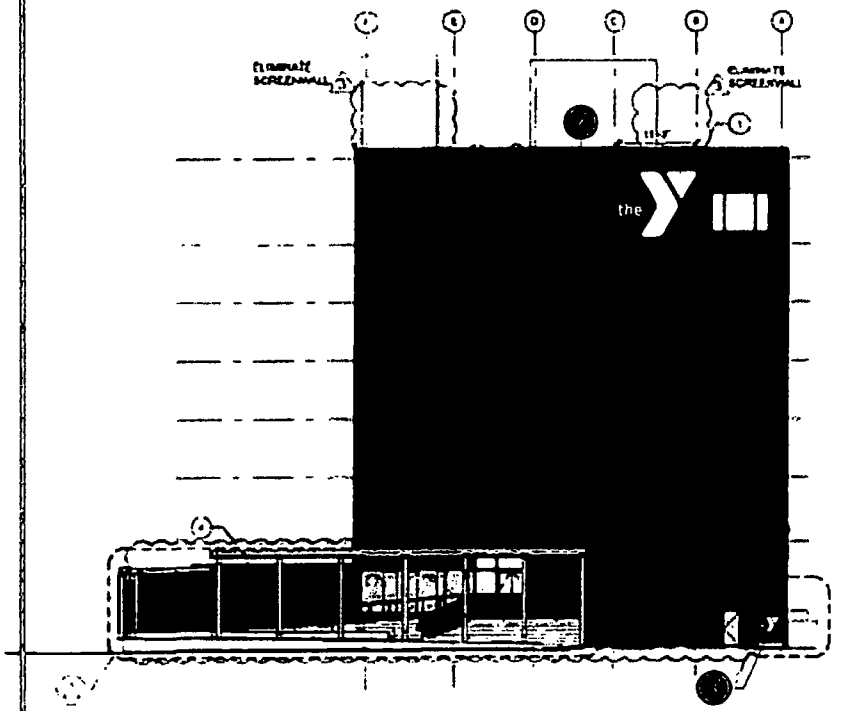

West Elevation


N.T.S.

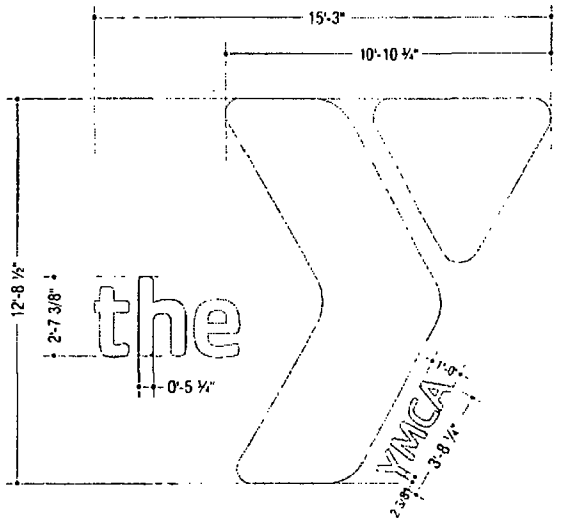

L.E.D. Internally Illuminated Logo Set

Scale: 1/4" = 1'-0"

Vertical Letter Section
LED face lit letter flush mounted (Remote)

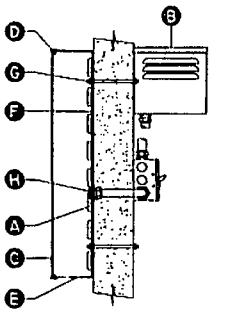

A	ILLUMINATION	LED TYPE	
		COLOR	WHITE
		LED / COLOR	
B	POWER SUPPLY	TYPE	PER MANUFACTURE
C	FACE	TYPE	
		MATERIAL	ACRYLIC
		COLOR	#7328 WHITE
		VINYL	N/A
		MATERIAL	
		COLOR	
		VINYL	SEE COLOR SCHED.
D	RETAINER	TYPE	1" TRIM CAP
		COLOR	WHITE
E	RETURN	MATERIAL	.040 x 5.5" ALUMINUM
		COLOR	WHITE
		DEPTH	5"
F	BACK	GAUGE	.063
		MATERIAL	ALUMINUM
G	MOUNTING	TYPE	MECHANICAL
		FASTENER	1/4-20NC THRU BOLTS
H	ELECTRICAL	TYPE	PASS THRU
I	SWITCH	TYPE	DISCRETE/TOGGLE
		LOCATION	BY ELECTRICIAN

*WEEP HOLES AS PER MFG STANDARDS
*CAULK REQUIRED
*UL LISTED PRODUCT - NO VISIBLE LABELS
*ALL ELECTRICAL OUTS LOCATED FOR RACEWAY OR REMOTE APPLICATION

Kieffer & CO., INC.

© 2015 KIEFFER & CO., INC.

585 Bond Street - Lincolnshire, IL 60069
PHONE: (847) 520-1255 FAX: (847) 520-1543
www.kiefferSigns.com

CUSTOMER: YMCA
LOCATION: 1030 W. Van Buren, Chicago, IL
SALESMAN: JW
DESIGNER: JRS
DATE: 06/30/15

c UL us LISTED

COMPANION FILES

PRODUCTION PROCESSING
Kieffer Item #
Job #
-001
-002
-003
-004

INITIALS:

REVISION: A B C D E F G H I J

B68907A

City of Chicago

Office of the City Clerk

Document Tracking Sheet

Or2015-448

Meeting Date:	7/29/2015
Sponsor(s):	Solis (25)
Type:	Order
Title:	Issuance of permits for sign(s)/signboard(s) at 1030 W Van Buren St - 90 feet
Committee(s) Assignment:	Committee on Zoning, Landmarks and Building Standards

City Council, meeting date: 7/29/15
Committee on Zoning, Landmarks, & Building Standards

ORDERED, That the Commissioner of the Building Department is hereby directed to issue a sign permit to: (*Contractor's name and address*)

All-Right Sign, Inc. (708) 754-6366
3628 Union Avenue
Steger, IL. 60475

For the erection of a sign / signboard over twenty-four (24) feet in height and / or over one hundred (100) square feet (in area of one face) at:

On-Premise / Business ID signs: indicate Business Name and Address
Off-Premise / Advertising sings: must indicate that it is for Advertising

YMCA
1030 W. Van Buren Street, Chicago, IL. 60607


Dimensions: 78'0" H x 14'8" W.

Height above grade: 90' to top of sign

Such signs shall comply with all provisions of Title 17 of the Chicago Zoning Ordinance and all other applicable provisions of the Municipal Code of the City of Chicago governing the construction and maintenance of outdoor signs, sign boards and structures


25
Alderman, Ward

(1)S/F Non-Illuminated Exterior Banner

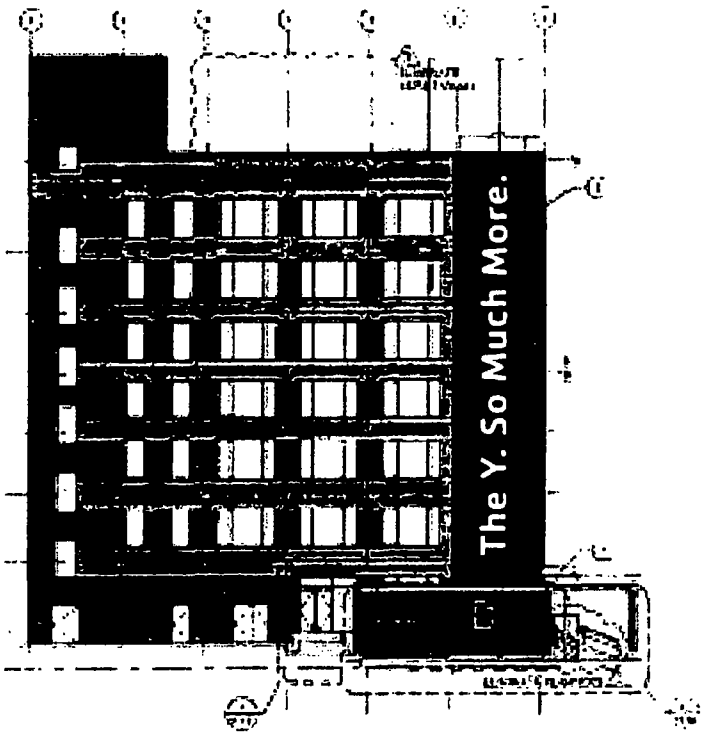

North Elevation

N.T.S.

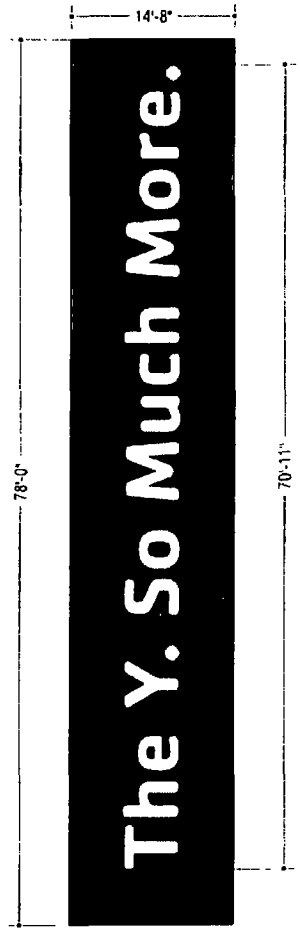

(1)S/F Non-Illuminated Exterior Banner

Scale: 1/4" = 1'-0"

General Description

(1) S/F Cyan Blue Banner w/ white copy mounted to north building face as shown.
Mounting to be determined per engineering.

Kieffer & CO., INC.

© 2015 KIEFFER & CO., INC.

585 Bond Street - Lincolnshire, IL 60069
PHONE: (847) 520-1255 FAX: (847) 520-1548
www.kiefferalgns.com

CUSTOMER: YMCA
LOCATION: 1030 W. Van Buren, Chicago, IL
SALESMAN: JW
DESIGNER: JRS
DATE: 06/30/15

c UL us LISTED

COMPANION FILES

PRODUCTION PROCESSING
Kieffer Item #
Job #
-001
-002
-003
-004

INITIALS:
REVISION: A B C D E F G H I J

B68907

City of Chicago

Or2015-449

Office of the City Clerk

Document Tracking Sheet

Meeting Date:	7/29/2015
Sponsor(s):	Solis (25)
Type:	Order
Title:	Issuance of permits for sign(s)/signboard(s) at 2800 S Ashland Ave - east elevation
Committee(s) Assignment:	Committee on Zoning, Landmarks and Building Standards

Committee on Zoning, Landmarks
and Building Standards
City Council Meeting
Alderman Daniel S. Solis – Ward 25
Sign Order

ORDERED, that the Commissioner of Buildings is hereby directed to issue a sign permit to:

Landmark Sign Group
7424 Industrial Ave.
Chesterton, IN 46304

For the erection of a sign/signboard over 24 feet in height and/or over 100 square feet (in area of one face) at:

QTS
2800 S. Ashland Ave.
Chicago, IL 60608

Dimensions: length 16' height 13'-6"

Height above grade/roof to top of sign 13'-6" feet

Total Square Foot Area 216 square feet

Elevation Ashland Ave. (East on Property)

Permit # 100602164

Such sign shall comply with all applicable provisions of TITLE 17 of the Chicago Zoning Ordinance and all other applicable provisions of the Municipal Code of the City of Chicago governing the construction and maintenance of outdoor signs, signboards and structures.


Alderman Daniel S. Solis
Ward 25


By signing the Customer Acceptance on this print, I understand that I am accepting all aspects of this drawing. This includes Artwork, Specifications, Dimensions, Spelling, and all other representations herein. I also understand that color reproductions on this print are approximate, and may not match manufacturers samples exactly


X Customer Acceptance SIGNATURE DATE

X IF REQUIRED Landlord Acceptance SIGNATURE DATE

L.S.G. SALES INITIALS DATE

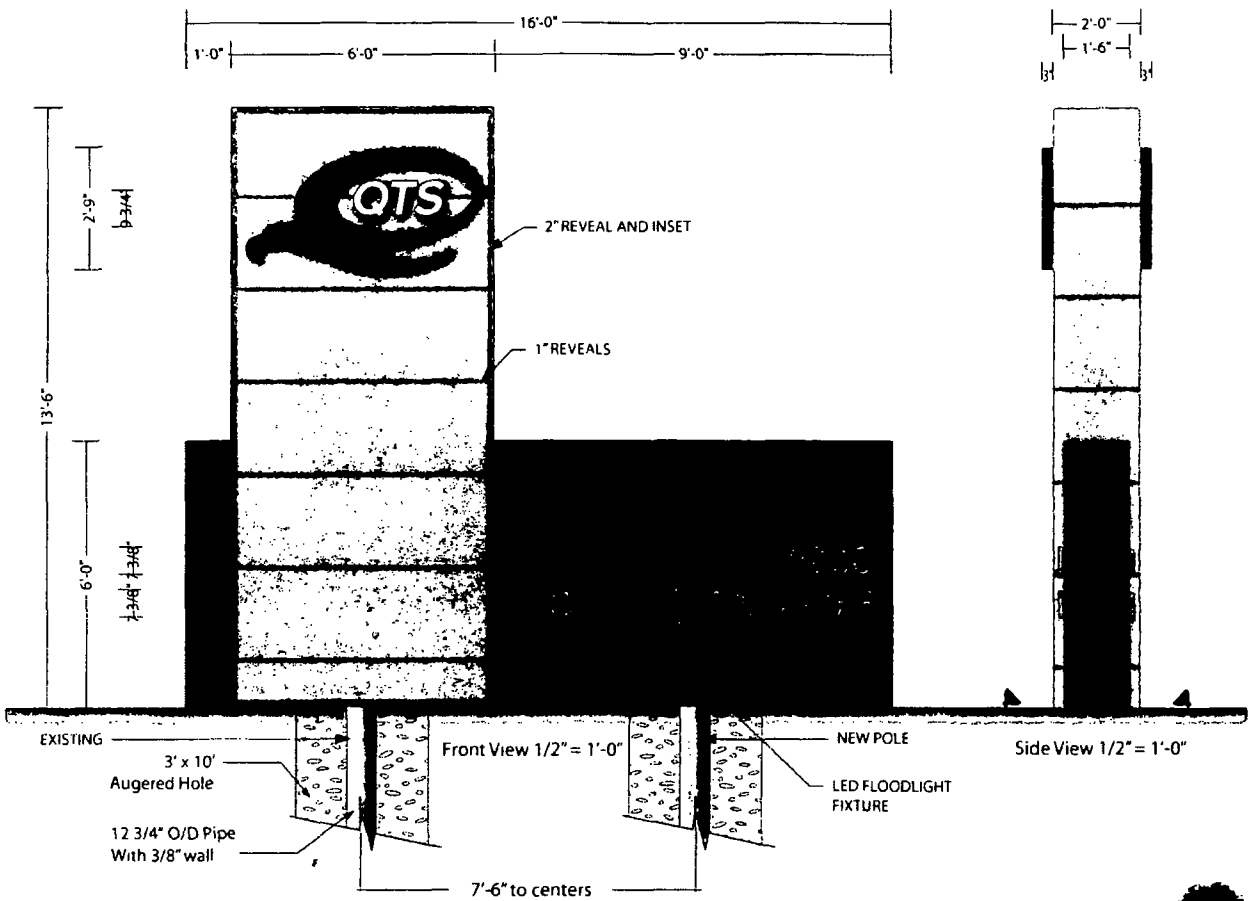

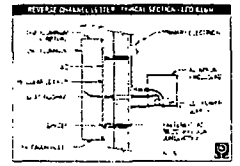


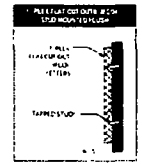


ETL #69080

Landmark Sign Group

Overall Size:	16'-0" x 13'-6"
Approx Weight:	2 400 LBS
Volt/Ampere Load:	120V
Branch Circuit(s) Required.	(1) 120V-20AMP
Lamps	LED
Power Supplies:	(4)60w Geps-60u-NA

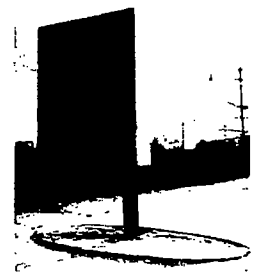

Existing - N T S.

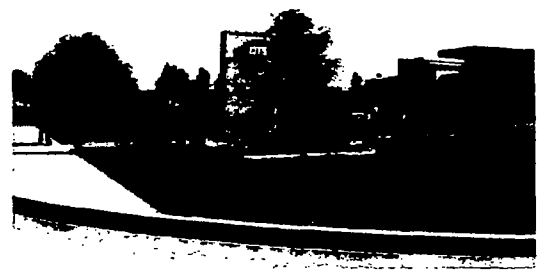

Render - N.T.S.
Remove Existing Temporary Site Sign

▶ **ONE DOUBLE FACE SIGN/ INTERNALLY & GROUND ILLUMINATED/ ALUCOBOND CONSTRUCTION/ 1" HORIZONTAL REVEALS IN I.D. CABINET/ 2" REVEAL AND INSET/ EXT PAINT/ POLE MOUNTED INTO GROUND/ with 3" DEEP Q's TO BE WHITE LED REVERSE LIT CHANNEL LOGOS/ with QTS TO BE 1" FCO ACRYLIC LETTERS MOUNTED FLUSH TO CABINET FACE/ 1" ACRYLIC FCO ADDRESS LETTERS MOUNTED FLUSH TO CABINET/ ONE LED SPOTLIGHT PER SIDE FOCUSED ON MIDDLE OF ADDRESS PANEL**

O **MAIN SIGNCASE & BKGD** = 4MM ALUCOBOND PAINTED MAP TO MATCH PMS 124 CURRY
SECONDARY SIGNCASE & BKGD = 4MM ALUCOBOND MAP TO MATCH PMS 186 RED
FABRICATED LOGO= MAP TO MATCH PMS 186 RED
1" QTS LETTERS = MAP WHITE
1" ADDRESS NUMBERS = MAP TO MATCH PMS 124 CURRY

Landmark Sign group
7424 Industrial Avenue
Chesterton, IN 46304
phone 219 762.9577
fax 219 762.4259

PRINT # **RB-22166-2**

RANDY BENNETT
LSG SALES REPRESENTATIVE

03.09.15
DATE

QTS
CLIENT NAME


2800 S. ASHLAND CHICAGO, IL
JOB LOCATION

JL 1/2" = 1'-0"
DRAWN BY SCALE

REVISIONS
1.ADD NEW LOGO
06 10.15 JL
2 ADD NEW SPECS
06.11.15 JL
3. ADD ELECTRICAL SPECS
06 22 15 JL


Designed for 110 Volts
Electrical Connection will be Visible within 5 Ft at time of Installation,
Second Trip will be Charged at Time & Material

THIS DRAWING IS THE PROPERTY OF LANDMARK SIGN GROUP, INC
NO REPRODUCTIONS OR EXHIBITIONS ARE PERMITTED WITHOUT THE EXPRESS WRITTEN CONSENT OF LANDMARK SIGN GROUP INC
AN ASSESMENT OF UP TO $2,500.00 WILL BE CHARGED FOR ANY MISUSE OF THIS DRAWING

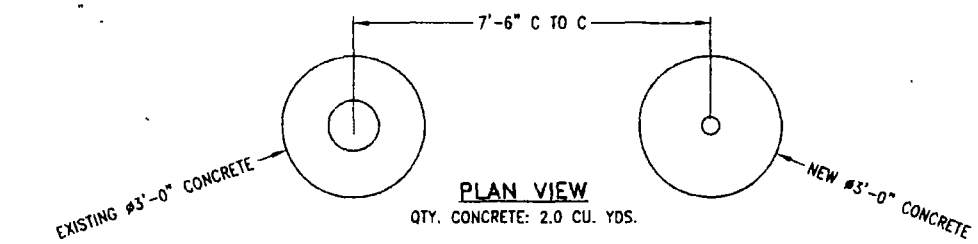

PLAN VIEW

QTY. CONCRETE: 2.0 CU. YDS.

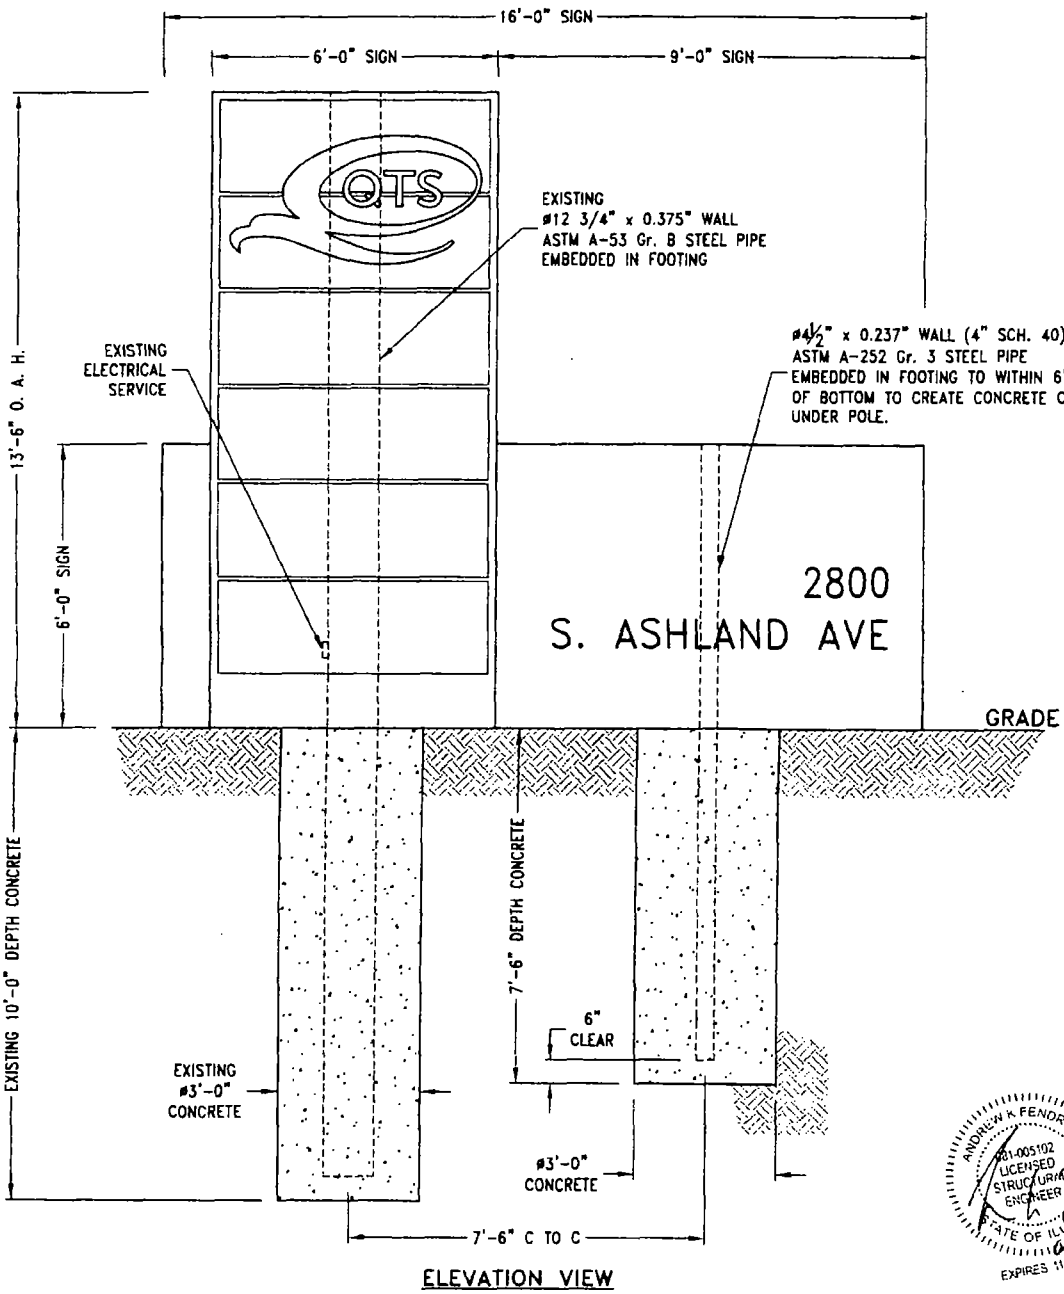

ELEVATION VIEW

ANDREW K. FENDRICH
081-005102
LICENSED
STRUCTURAL
ENGINEER
STATE OF ILLINOIS
EXPIRES 11-30-16

ENGINEERING NOTES:

1. Existing direct buried pole checked for load bearing capacity based on ASTM A-53 Gr. B steel pipe.
2. All electrical work to be done according to the NEC and Local Code.
3. New concrete shall have a minimum compressive strength of 3000 PSI at 28 days.
4. New caisson footing design based on computing required depth and adding 3'-6" to allow for frost depth.

DESIGN WIND LOAD: 30.0 PSF

Based on the Chicago Building Code 16 (13-52-310) (f) 1a.

SITE:
QTS
2800 South Ashland Avenue
Chicago, Illinois

REV	DATE	DESCRIPTION	APPROVED
A	15 Jun 15	RELEASED FOR PERMITTING	J. HOGAN

Robert-James & Associates, Inc.
12255 West 187th Street, Mokena Illinois 60448-9737
phone: 708-479-8385 fax: 708-479-8395 email: rja37@comcast.net

TITLE: 13'-6" OAH TO REUSE ONE POLE AND ADD SECOND FOOTING AND POLE

DRAWN BY	DATE	SCALE	DRAWING NUMBER	SHEET	REV.
D. MUNNS	15 Jun 15	NONE	1506065	1 OF 1	A
CHECKED BY J. HOGAN	DATE 15 Jun 15				

City of Chicago

Or2015-451

Office of the City Clerk

Document Tracking Sheet

Meeting Date:	7/29/2015
Sponsor(s):	Solis (25)
Type:	Order
Title:	Issuance of permits for sign(s)/signboard(s) at 2800 S Ashland Ave - south elevation
Committee(s) Assignment:	Committee on Zoning, Landmarks and Building Standards

Committee on Zoning, Landmarks
and Building Standards
City Council Meeting
Alderman Daniel S. Solis – Ward 25
Sign Order

ORDERED, That the Commissioner of Buildings is hereby directed to issue a sign permit to:

Landmark Sign Group
7424 Industrial Ave.
Chesterton, IN 46304

For the erection of a sign/signboard over 24 feet in height and/or over 100 square feet (in area of one face) at:

QTS
2800 s. Ashland Ave.
Chicago, IL 60608

Dimensions: length 26'-11" height 14'

Height above grade/roof to top of sign 56'-6" feet

Total Square Foot Area 377 square feet

Elevation South (Permit #100602163)

Such sign shall comply with all applicable provisions of TITLE 17 of the Chicago Zoning Ordinance and all other applicable provisions of the Municipal Code of the City of Chicago governing the construction and maintenance of outdoor signs, signboards and structures.

Alderman Daniel S. Solis
Ward 25


By signing the Customer Acceptance on this print, I understand that I am accepting all aspects of this drawing. This includes Artwork, Specifications, Dimensions, Spelling, and all other representations herein. I also understand that color reproductions on this print are approximate, and may not match manufacturers samples exactly.

X Customer Acceptance SIGNATURE DATE


IF REQUIRED Landlord Acceptance SIGNATURE DATE

L.S.G. SALES INITIALS DATE

SOUTH ELEVATION

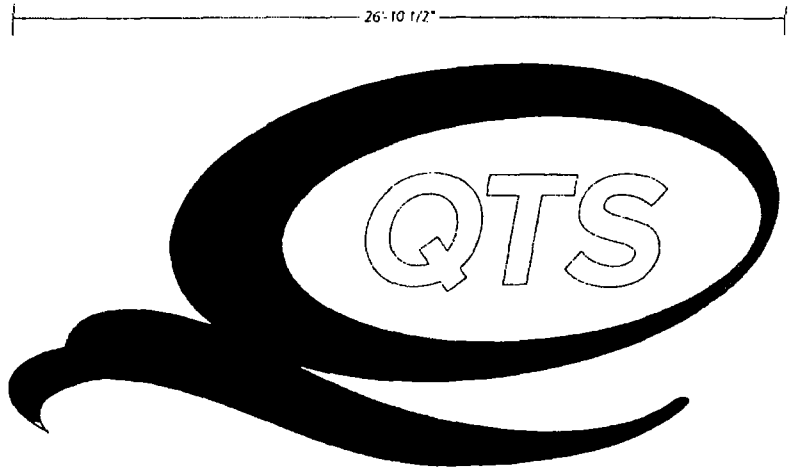

Front View 1/4" = 1'-0"

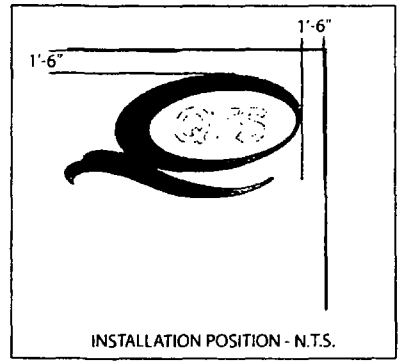

INSTALLATION POSITION - N.T.S.

TOTAL WEIGHT = 528 LBS


- REMOVE EXISTING "CHICAGO SUN TIMES" LETTERING
- ONE SET OF 5" DEEP FABRICATED ALUMINUM LETTERS/ EXTERIOR PAINT/ MOUNT TO GROOVED METAL WALL/
- ILLUMINATION WITH FLOOD LIGHTING TO BE PROVIDED BY OTHERS

O LOGO FACE & 5" RETURNS = MP23966 CRIMSON RED
QTS LETTER FACES & 5" RETURNS = MAP WHITE

Make: cooper lighting
Type: 400watt,HID
UMII,M59 lamp
Voltage: Multi tap ballets,
Set up for 277v.
Three total per wall



EXISTING - N.T.S.

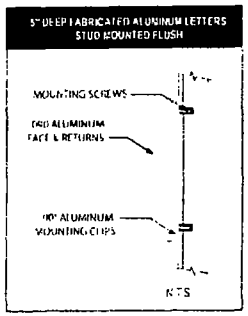



PROPOSED - N.T.S.

Designed for 110 Volts

Electrical Connection will be Visible within 5 Ft. at time of Installation.
Second Trip will be Charged at Time & Material

THIS DRAWING IS THE PROPERTY OF LANDMARK SIGN GROUP, INC. NO REPRODUCTIONS OR EXHIBITIONS ARE PERMITTED WITHOUT THE EXPRESS WRITTEN CONSENT OF LANDMARK SIGN GROUP, INC. AN ASSESSMENT OF UP TO $2,500.00 WILL BE CHARGED FOR ANY MISUSE OF THIS DRAWING

Landmark Sign group
7424 Industrial Avenue
Chesterton, IN 46304
phone 219.762.9577
Fax 219.762.4259
www.landmarksign.com

PRINT # **RB-22038-1**

RANDY BENNETT
LSG SALES REPRESENTATIVE


12.03.14
DATE

QTS
CLIENT NAME

2800 S. ASHLAND
CHICAGO, IL
JOB LOCATION

JL 1/4" = 1'-0"
DRAWN BY SCALE

REVISIONS
1.ADD NEW LOGO
06.10 15 JL
2. ADD HT. TO GRADE
06 22.15 JL

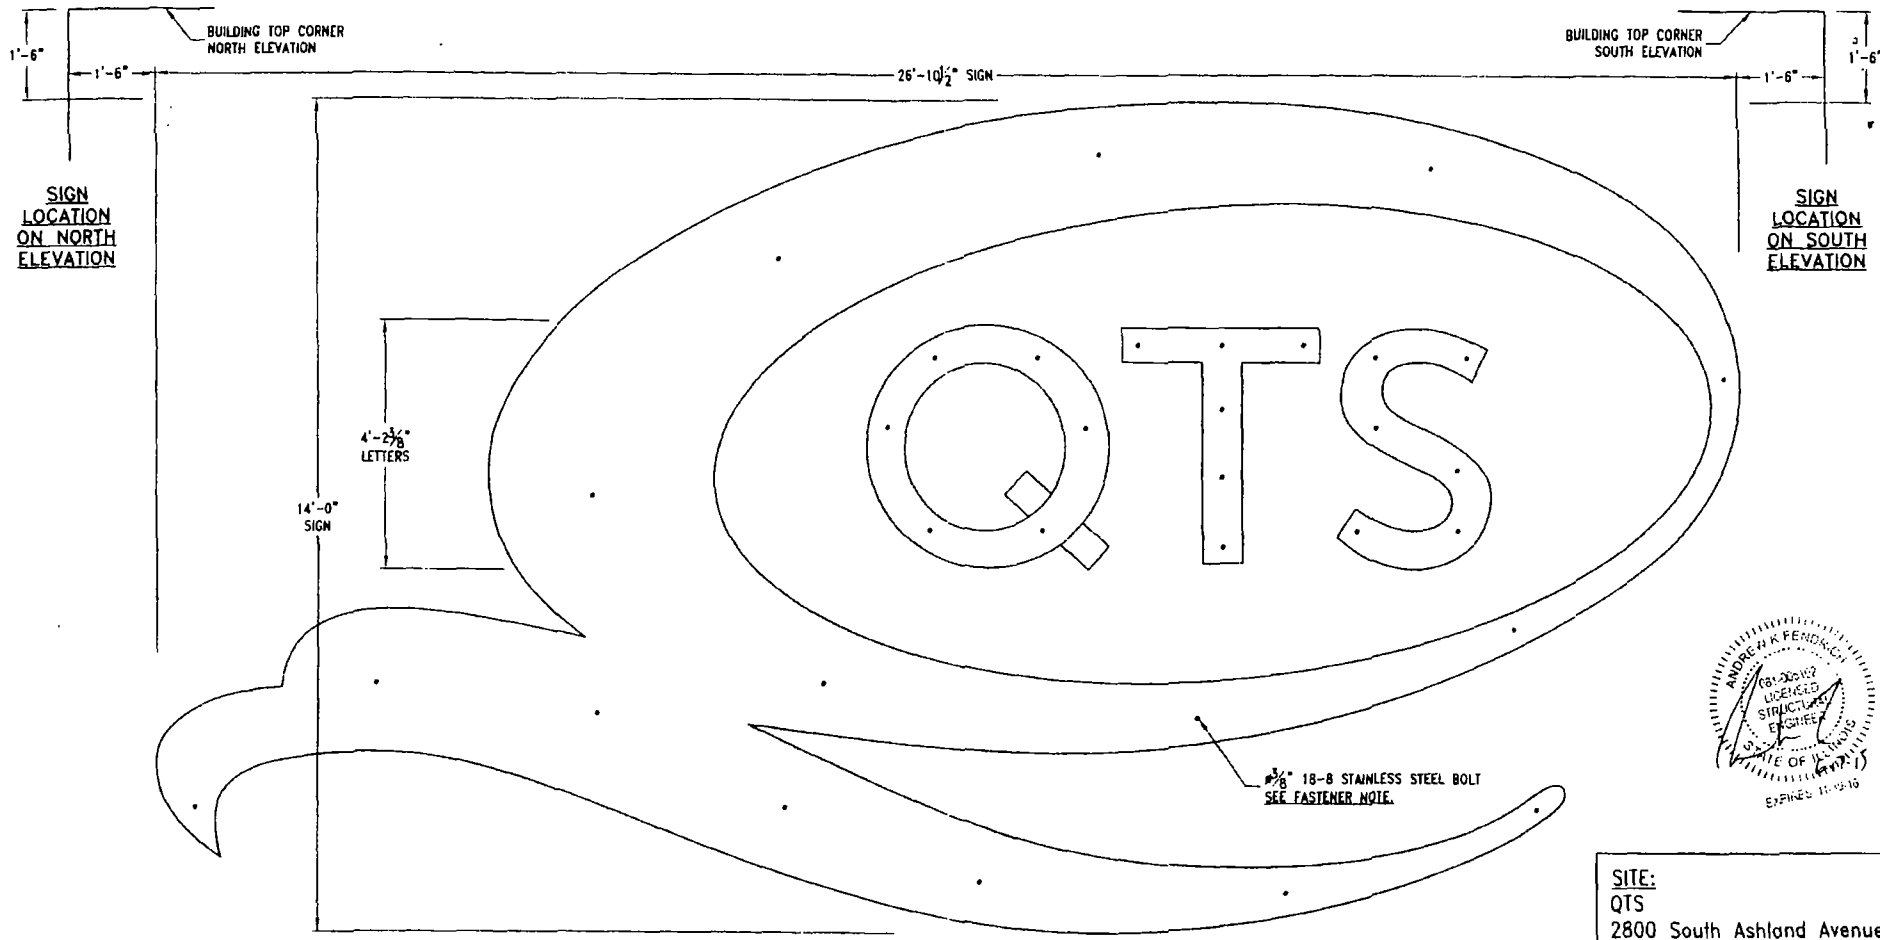

ELEVATION VIEW

NOTE: (2) SIGNS TO BE INSTALLED ON BUILDING AT THIS SITE (SEE LOCATIONS ABOVE)

ANDREW K. FENDRICH
68-20017
LICENSED
STRUCTURAL
ENGINEER
STATE OF ILLINOIS
EXPIRES 11-30-16

SITE:
QTS
2800 South Ashland Avenue
Chicago, Illinois

DESIGN WIND LOAD: 30.0 PSF
Based on the Chicago Building Code Table 16 (13-52-310) (f) 1a.

DESIGN SNOW LOAD: 25.0 PSF
Based on the Chicago Building Code 16 (13-52-280) (a) for flat roofs.

FASTENER NOTE:
Use 18-8 stainless steel bolts as listed:
TEK screws in metal studs.
Toggle bolts in ½" plywood sheathing between studs.

REV	DATE	DESCRIPTION	APPROVED
A	15 Jun 15	RELEASED FOR PERMITTING	J HOGAN

Robert-James & Associates, Inc.
12255 West 187th Street, Mokena Illinois 60448-9737
phone: 708-479-8385 fax: 708-479-8395 email: rja37@comcast.net

TITLE: NON-ILLUMINATED LOGO AND LETTERS
(2) SETS MOUNTED TO BUILDING WALLS

DRAWN BY	DATE	SCALE	DRAWING NUMBER	SHEET	REV.
D. MUNNS	15 Jun 15	NONE	1506066	1 OF 1	A
CHECKED BY J. HOGAN	DATE 15 Jun 15				

City of Chicago

Or2015-458

Office of the City Clerk

Document Tracking Sheet

Meeting Date:	7/29/2015
Sponsor(s):	Solis (25)
Type:	Order
Title:	Issuance of permits for sign(s)/signboard(s) at 2800 S Ashland Ave - north elevation
Committee(s) Assignment:	Committee on Zoning, Landmarks and Building Standards

Committee on Zoning, Landmarks
and Building Standards
City Council Meeting
Alderman Daniel S. Solis – Ward 25
Sign Order

ORDERED, That the Commissioner of Buildings is hereby directed to issue a sign permit to:

Landmark Sign Group
7424 Industrial Ave.
Chesterton, IN 46304

For the erection of a sign/signboard over 24 feet in height and/or over 100 square feet (in area of one face) at:

QTS
2800 s. Ashland Ave.
Chicago, IL 60608


Dimensions: length 26'-11" height 14'

Height above grade/roof to top of sign 56'-6" feet

Total Square Foot Area 377 square feet

Elevation North (Permit #100602162)

Such sign shall comply with all applicable provisions of TITLE 17 of the Chicago Zoning Ordinance and all other applicable provisions of the Municipal Code of the City of Chicago governing the construction and maintenance of outdoor signs, signboards and structures.

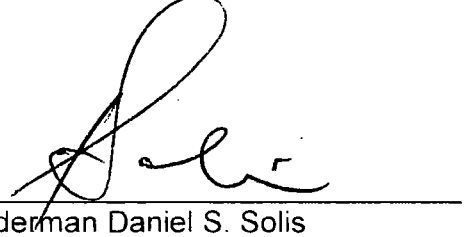

Alderman Daniel S. Solis
Ward 25


By signing the Customer Acceptance on this print, I understand that I am accepting all aspects of this drawing. This includes Artwork, Specifications, Dimensions, Spelling, and all other representations herein. I also understand that color reproductions on this print are approximate, and may not match manufacturers samples exactly.

X _____ Customer Acceptance SIGNATURE DATE


X _____ IF REQUIRED, Landlord Acceptance SIGNATURE DATE

L.S.G. SALES INITIALS DATE

NORTH ELEVATION

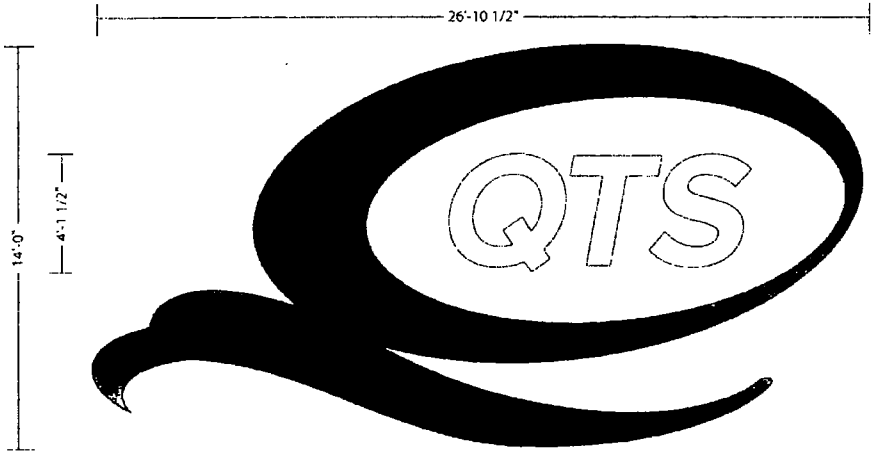

Front View 1/4" = 1'-0"

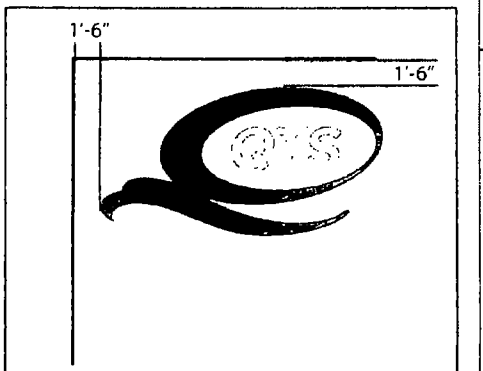


INSTALLATION POSITION - N.T.S.


TOTAL WEIGHT = 528 LBS

- ONE SET OF 5" DEEP FABRICATED ALUMINUM LETTERS/ EXTERIOR PAINT/ MOUNT TO GROOVED METAL WALL/
- ILLUMINATION WITH FLOOD LIGHTING TO BE PROVIDED BY OTHERS


O LOGO FACE & 5" RETURNS = MP23966 CRIMSON RED
QTS LETTER FACES & 5" RETURNS = MAP WHITE

Make: cooper lighting
Type: 400watt,HID
UMH,M59 lamp
Voltage: Multi tap ballets,
Set up for 277v.
Three total per wall

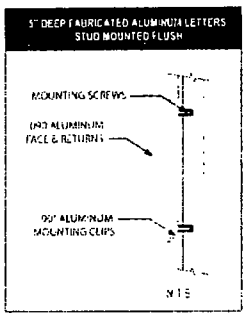

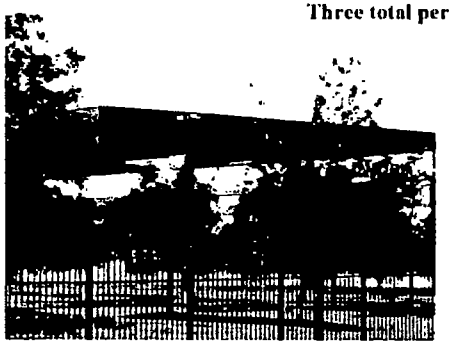

EXISTING - N.T.S.

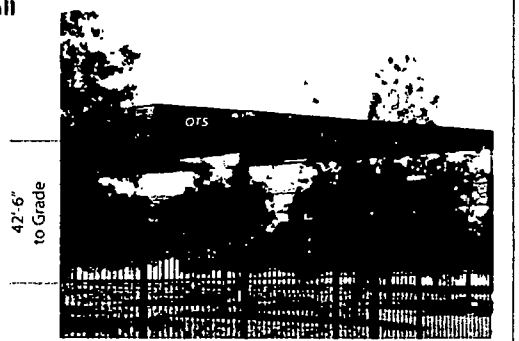

PROPOSED - N.T.S.

Landmark Sign group
7424 Industrial Avenue
Chesterton, IN 46304
phone 219.762.9577
fax 219.762.4259
www.landmarksign.com

PRINT # RB-22038-2

RANDY BENNETT
LSG SALES REPRESENTATIVE

12.03.14
DATE

QTS
CLIENT NAME


2800 S. ASHLAND
CHICAGO, IL
JOB LOCATION

JL 1/4" = 1'-0"
DRAWN BY SCALE

REVISIONS
1.ADD NEW LOGO
06.10.15 JL
2. ADD HT TO GRADE
06.22.15 JL

Designed for 110 Volts
Electrical Connection will be Visible within 5 Ft. at time of Installation. Second Trip will be Charged at Time & Material

THIS DRAWING IS THE PROPERTY OF LANDMARK SIGN GROUP, INC. NO REPRODUCTIONS OR EXHIBITIONS ARE PERMITTED WITHOUT THE EXPRESS WRITTEN CONSENT OF LANDMARK SIGN GROUP, INC. AN ASSESSMENT OF UP TO $2,500.00 WILL BE CHARGED FOR ANY MISUSE OF THIS DRAWING.

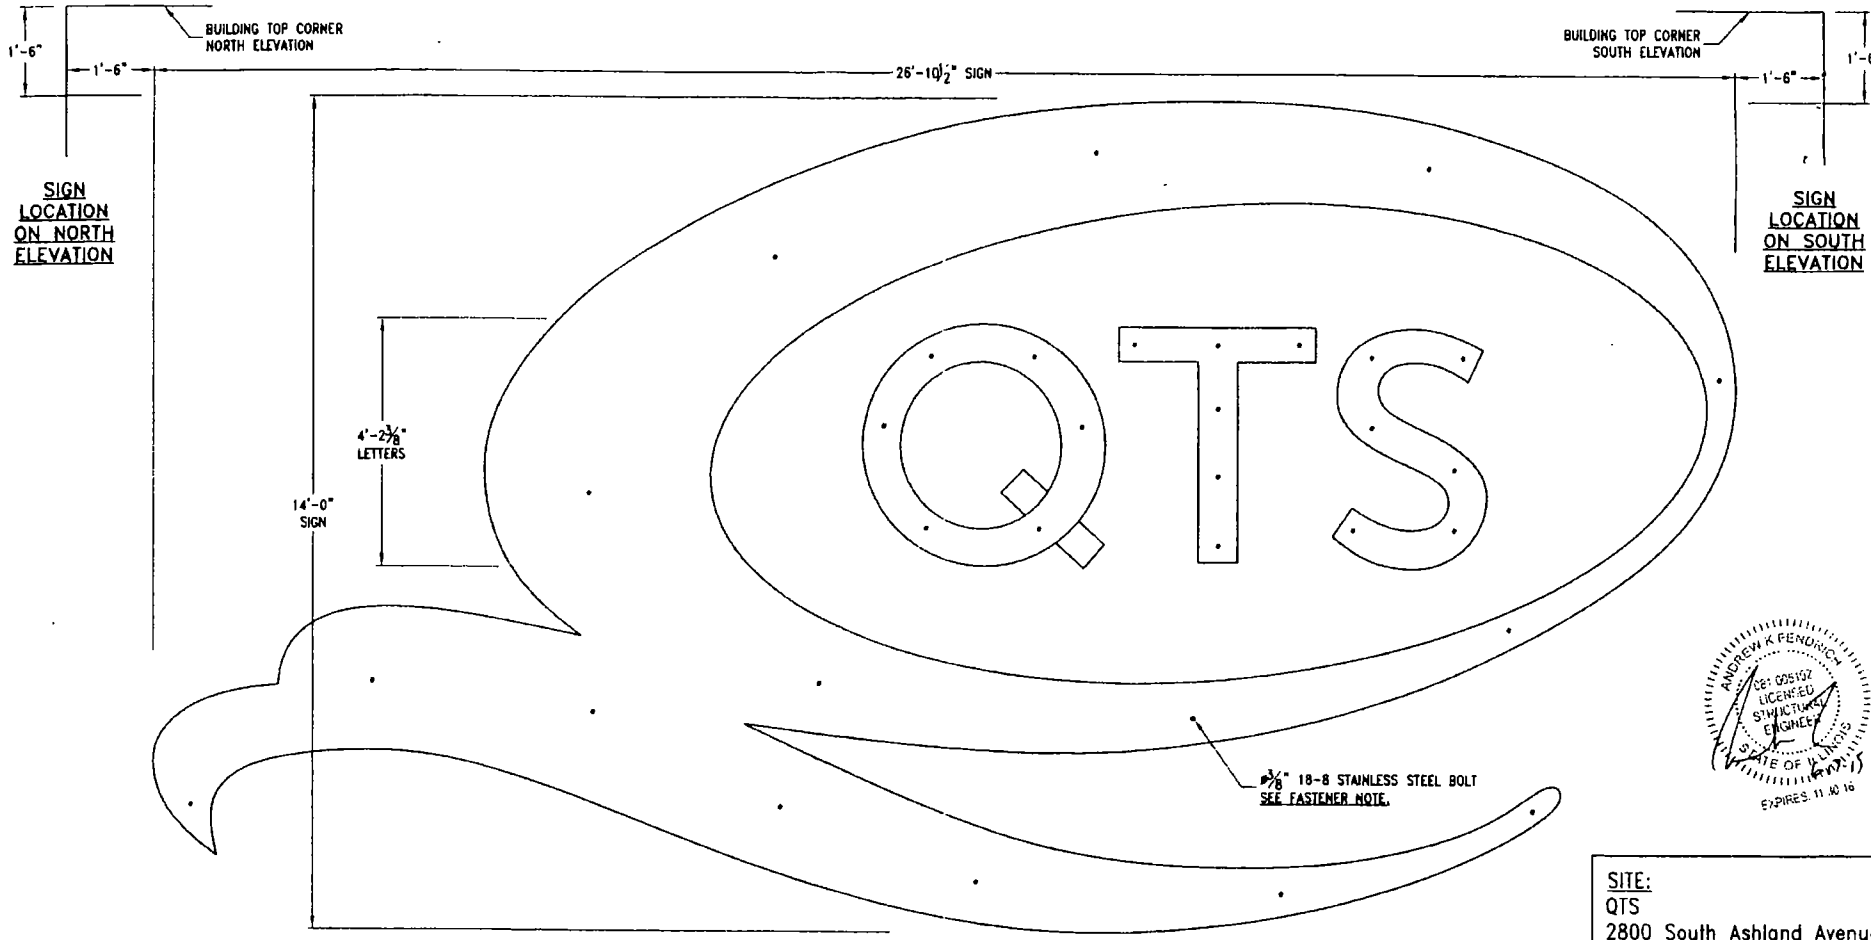

ELEVATION VIEW

NOTE. (2) SIGNS TO BE INSTALLED ON BUILDING AT THIS SITE (SEE LOCATIONS ABOVE)

ANDREW K PENDRICH
062-057172
LICENSED
STRUCTURAL
ENGINEER
STATE OF ILLINOIS
EXPIRES 11.30.16

SITE:
QTS
2800 South Ashland Avenue
Chicago, Illinois

DESIGN WIND LOAD: 30.0 PSF
Based on the Chicago Building Code Table 16 (13-52-310) (f) 1a.

DESIGN SNOW LOAD: 25.0 PSF
Based on the Chicago Building Code 16 (13-52-280) (a) for flat roofs.

FASTENER NOTE:
Use 18-8 stainless steel bolts as listed:
TEK screws in metal studs.
Toggle bolts in ½" plywood sheathing between studs.

REV	DATE	DESCRIPTION	APPROVED
A	15 Jun 15	RELEASED FOR PERMITTING	J HOGAN

Robert-James & Associates, Inc.
12255 West 187th Street, Mokena Illinois 60448-9737
phone: 708-479-8385 fax: 708-479-8395 email: rja37@comcast.net

TITLE: NON-ILLUMINATED LOGO AND LETTERS
(2) SETS MOUNTED TO BUILDING WALLS

DRAWN BY	DATE	SCALE	DRAWING NUMBER	SHEET	REV.
D. MUNNS	15 Jun 15	NONE	1506066	1 OF 1	A
CHECKED BY J. HOGAN	DATE 15 Jun 15				

City of Chicago

Office of the City Clerk

Document Tracking Sheet

Or2015-416

Meeting Date:	7/29/2015
Sponsor(s):	Burnett (27)
Type:	Order
Title:	Issuance of permits for sign(s)/signboard(s) at 917 W Randolph St - Sign 1
Committee(s) Assignment:	Committee on Zoning, Landmarks and Building Standards

Committee on Zoning, Landmarks
and Building Standards
City Council Meeting
Alderman Burnett, Jr. – Ward 27
Sign Order

ORDERED, That the Commissioner of Buildings is hereby directed to issue a sign permit to:

Lardmark Sign Group
7424 Industrial Ave.
Chesterton, IN 46304

For the erection of a sign/signboard over 24 feet in height and/or over 100 square feet (in area of one face) at:

Foremento's
917 W. Randolph Street
Chicago, IL 60607

Dimensions: length 18' – 1" height 9' – 8"

Height above grade/roof to top of sign 9' feet

Total Square Foot Area 175 square feet

Elevation North - (1 of 3 Awnings) "Pasta – Steaks – Seafood"

Such sign shall comply with all applicable provisions of TITLE 17 of the Chicago Zoning Ordinance and all other applicable provisions of the Municipal Code of the City of Chicago governing the construction and maintenance of outdoor signs, signboards and structures.

Walter Burnett Jr.
Alderman Burnett, Jr. – Ward 27

City of Chicago

Or2015-417

Office of the City Clerk

Document Tracking Sheet

Meeting Date:	7/29/2015
Sponsor(s):	Burnett (27)
Type:	Order
Title:	Issuance of permits for sign(s)/signboard(s) at 917 W Randolph St - Sign 2
Committee(s) Assignment:	Committee on Zoning, Landmarks and Building Standards

Committee on Zoning, Landmarks
and Building Standards
City Council Meeting
Alderman Burnett, Jr. – Ward 27
Sign Order

ORDERED, That the Commissioner of Buildings is hereby directed to issue a sign permit to:

Lardmark Sign Group
7424 Industrial Ave.
Chesterton, IN 46304

For the erection of a sign/signboard over 24 feet in height and/or over 100 square feet (in area of one face) at:

Foremento's
917 W. Randolph Street
Chicago, IL 60607

Dimensions: length 18' – 1" height 9' – 8"

Height above grade/roof to top of sign 9' feet

Total Square Foot Area 175 square feet

Elevation North - (1 of 3 Awnings) "Pasta – Steaks – Seafood"

Such sign shall comply with all applicable provisions of TITLE 17 of the Chicago Zoning Ordinance and all other applicable provisions of the Municipal Code of the City of Chicago governing the construction and maintenance of outdoor signs, signboards and structures.

Walter Burnett Jr

Alderman Burnett, Jr. – Ward 27

City of Chicago

Or2015-418

Office of the City Clerk

Document Tracking Sheet

Meeting Date:	7/29/2015
Sponsor(s):	Burnett (27)
Type:	Order
Title:	Issuance of permits for sign(s)/signboard(s) at 917 W Randolph St - Sign 3
Committee(s) Assignment:	Committee on Zoning, Landmarks and Building Standards

Committee on Zoning, Landmarks
and Building Standards
City Council Meeting
Alderman Burnett, Jr. – Ward 27
Sign Order

ORDERED, That the Commissioner of Buildings is hereby directed to issue a sign permit to:

Lardmark Sign Group
7424 Industrial Ave.
Chesterton, IN 46304

For the erection of a sign/signboard over 24 feet in height and/or over 100 square feet (in area of one face) at:

Foremento's
917 W. Randolph Street
Chicago, IL 60607

Dimensions: length 18' – 1" height 9' – 8"

Height above grade/roof to top of sign 9' feet

Total Square Foot Area 175 square feet

Elevation North - (1 of 3 Awnings) "Pasta – Steaks – Seafood"

Such sign shall comply with all applicable provisions of TITLE 17 of the Chicago Zoning Ordinance and all other applicable provisions of the Municipal Code of the City of Chicago governing the construction and maintenance of outdoor signs, signboards and structures.

Walter Burnett

Alderman Burnett, Jr. – Ward 27

City of Chicago

Or2015-419

Office of the City Clerk

Document Tracking Sheet

Meeting Date:	7/29/2015
Sponsor(s):	Burnett (27)
Type:	Order
Title:	Issuance of permits for sign(s)/signboard(s) at 1538 N Clybourn Ave - north elevation
Committee(s) Assignment:	Committee on Zoning, Landmarks and Building Standards

ORDER

ORDERED, That the Commissioner of Buildings is hereby authorized and directed to issue a sign permit to (contractor's name and address):

Landmark Sign Group
7424 Industrial Avenue
Chesterton, Indiana 46304

for the erection of a sign /signboard over 24 feet in height and /or over 100 square feet (in area of one face) for 1515 N Halsted LLC (landlord of New City Project) located at 1538 N. Clybourn Ave., Chicago, Illinois 60642 (north elevation) with the following dimensions,

height, and square foot area:

Dimensions: Length: 26'6" Height: 3'6"

Height above grade/roof to the top of the sign: 43'9"

Total square foot area: 92.75 sq. ft.

Such sign(s) shall comply with all applicable provisions of Title 17 of the Chicago Zoning Ordinance and all other applicable provisions of the Municipal Code of the City of Chicago governing the construction and maintenance of outdoor signs, signboards and structures.

Walter Burnett
Alderman, 27th Ward

City of Chicago

Or2015-420

Office of the City Clerk

Document Tracking Sheet

Meeting Date:	7/29/2015
Sponsor(s):	Burnett (27)
Type:	Order
Title:	Issuance of permits for sign(s)/signboard(s) at 1457 N Halsted St - east elevation
Committee(s) Assignment:	Committee on Zoning, Landmarks and Building Standards

ORDER

ORDERED, That the Commissioner of Buildings is hereby authorized and directed to issue a sign permit to (contractor's name and address):

Landmark Sign Group
7424 Industrial Avenue
Chesterton, Indiana 46304

for the erection of a sign /signboard over 24 feet in height and /or over 100 square feet (in area of one face) for 1515 N Halsted LLC (landlord of New City Project) located at 1457 N. Halsted St., Chicago, Illinois 60642 (east elevation) with the following dimensions,

height, and square foot area:

Dimensions: Length: 5' Height: 10'9"

Height above grade/roof to the top of the sign: 25'9"

Total square foot area: 53.75 sq. ft.

Such sign(s) shall comply with all applicable provisions of Title 17 of the Chicago Zoning Ordinance and all other applicable provisions of the Municipal Code of the City of Chicago governing the construction and maintenance of outdoor signs, signboards and structures.

Walter Burnett
Alderman, 27th Ward

City of Chicago

Or2015-421

Office of the City Clerk

Document Tracking Sheet

Meeting Date:	7/29/2015
Sponsor(s):	Burnett (27)
Type:	Order
Title:	Issuance of permits for sign(s)/signboard(s) at 1500 N Clybourn Ave - west elevation
Committee(s) Assignment:	Committee on Zoning, Landmarks and Building Standards

ORDER

ORDERED, That the Commissioner of Buildings is hereby authorized and directed to issue a sign permit to (contractor's name and address):

Landmark Sign Group
7424 Industrial Avenue
Chesterton, Indiana 46304

for the erection of a sign /signboard over 24 feet in height and /or over 100 square feet (in area of one face) for 1515 N Halsted LLC (landlord of New City Project) located at 1500 N. Clybourn Ave., Chicago, Illinois 60642 (west elevation) with the following dimensions,

height, and square foot area:

Dimensions: Length: 5' Height: 10'9"

Height above grade/roof to the top of the sign: 25'9"

Total square foot area: 53.75 sq. ft.

Such sign(s) shall comply with all applicable provisions of Title 17 of the Chicago Zoning Ordinance and all other applicable provisions of the Municipal Code of the City of Chicago governing the construction and maintenance of outdoor signs, signboards and structures

Walter Burnett
Alderman, 27th Ward

City of Chicago

Office of the City Clerk

Document Tracking Sheet

Or2015-423

Meeting Date:	7/29/2015
Sponsor(s):	Burnett (27)
Type:	Order
Title:	Issuance of permits for sign(s)/signboard(s) 1574 N Kingsbury St - southeast elevation
Committee(s) Assignment:	Committee on Zoning, Landmarks and Building Standards

ORDER

ORDERED, That the Commissioner of Buildings is hereby authorized and directed to issue a sign permit to (contractor's name and address):

Bella Signs & Electric
9 Presidential Drive
Roselle, IL 60172

for the erection of a sign /signboard over 24 feet in height and /or over 100 square feet (in area of one face) for Pier One Imports, Inc., located at 1574 N. Kingsbury, Chicago, Illinois 60642 (southeast elevation) with the following dimensions, height, and square foot area:

Dimensions: Length: 9' Height: 1'6"

Height above grade/roof to the top of the sign: 25'

Total square foot area: 16 sq. ft.

Such sign(s) shall comply with all applicable provisions of Title 17 of the Chicago Zoning Ordinance and all other applicable provisions of the Municipal Code of the City of Chicago governing the construction and maintenance of outdoor signs, signboards and structures.

Walter Burnett
Alderman, 27th Ward

City of Chicago

Office of the City Clerk

Document Tracking Sheet

Or2015-424

Meeting Date:	7/29/2015
Sponsor(s):	Burnett (27)
Type:	Order
Title:	Issuance of permits for sign(s)/signboard(s) at 1574 N Kingsbury St - northwest elevation
Committee(s) Assignment:	Committee on Zoning, Landmarks and Building Standards

ORDER

ORDERED, That the Commissioner of Buildings is hereby authorized and directed to issue a sign permit to (contractor's name and address):

Bella Signs & Electric
9 Presidential Drive
Roselle, IL 60172

for the erection of a sign /signboard over 24 feet in height and /or over 100 square feet (in area of one face) for Pier One Imports, Inc., located at 1574 N. Kingsbury, Chicago, Illinois 60642 (northwest elevation) with the following dimensions, height, and square foot area:

Dimensions: Length: 24' Height: 4'

Height above grade/roof to the top of the sign: 25'

Total square foot area: 113.72 sq. ft.

Such sign(s) shall comply with all applicable provisions of Title 17 of the Chicago Zoning Ordinance and all other applicable provisions of the Municipal Code of the City of Chicago governing the construction and maintenance of outdoor signs, signboards and structures.

Walter Burnett
Alderman, 27th Ward

City of Chicago

Office of the City Clerk

Document Tracking Sheet

Or2015-425

Meeting Date:	7/29/2015
Sponsor(s):	Burnett (27)
Type:	Order
Title:	Issuance of permits for sign(s)/signboard(s) at 1574 N Kingsbury St - northeast elevation
Committee(s) Assignment:	Committee on Zoning, Landmarks and Building Standards

ORDER

ORDERED, That the Commissioner of Buildings is hereby authorized and directed to issue a sign permit to (contractor's name and address):

Bella Signs & Electric
9 Presidential Drive
Roselle, IL 60172

for the erection of a sign /signboard over 24 feet in height and /or over 100 square feet (in area of one face) for Pier One Imports, Inc., located at 1574 N. Kingsbury, Chicago, Illinois 60642 (northeast elevation) with the following dimensions, height, and square foot area:

Dimensions: Length: 24' Height: 4'

Height above grade/roof to the top of the sign: 25'

Total square foot area: 113.72 sq. ft.

Such sign(s) shall comply with all applicable provisions of Title 17 of the Chicago Zoning Ordinance and all other applicable provisions of the Municipal Code of the City of Chicago governing the construction and maintenance of outdoor signs, signboards and structures.

Walter Burnett
Alderman, 27th Ward

City of Chicago

Or2015-427

Office of the City Clerk

Document Tracking Sheet

Meeting Date:	7/29/2015
Sponsor(s):	Burnett (27)
Type:	Order
Title:	Issuance of permits for sign(s)/signboard(s) at 1574 N Kingsbury St - south elevation
Committee(s) Assignment:	Committee on Zoning, Landmarks and Building Standards

ORDER

ORDERED, That the Commissioner of Buildings is hereby authorized and directed to issue a sign permit to (contractor's name and address):

Bella Signs & Electric
9 Presidential Drive
Roselle, IL 60172

for the erection of a sign /signboard over 24 feet in height and /or over 100 square feet (in area of one face) for Pier One Imports, Inc., located at 1574 N. Kingsbury, Chicago, Illinois 60642 (south elevation) with the following dimensions, height, and square foot area:

Dimensions: Length: 30' Height: 5'

Height above grade/roof to the top of the sign: 75'

Total square foot area: 150 sq. ft.

Such sign(s) shall comply with all applicable provisions of Title 17 of the Chicago Zoning Ordinance and all other applicable provisions of the Municipal Code of the City of Chicago governing the construction and maintenance of outdoor signs, signboards and structures.

Walter Burnett
Alderman, 27th Ward

City of Chicago

Office of the City Clerk

Document Tracking Sheet

Or2015-450

Meeting Date:	7/29/2015
Sponsor(s):	Burnett (27)
Type:	Order
Title:	Issuance of permits for sign(s)/signboard(s) at 1500 N Clybourn Ave
Committee(s) Assignment:	Committee on Zoning, Landmarks and Building Standards

Department of Construction and Permits

(signs)

ORDERED, that the Executive Director of the Department of Construction and Permits is hereby directed to issue a sign permit to:

Bright Light Sign Co.
310 Telser Rd.
Lake Zurich, IL 60047

For the erection of a sign/signboard over 24 feet in height and/or over 100 square feet (in area of one face) at:

Arclight Cinemas
1500 N Clybourn Ave

		Dimensions
SIGN 1:	**Length: 25'9"**	**Height: 5'**
	Height above grade/roof to top of sign: 84'	
	TOTAL SQUARE FOOT AREA: 129 square feet	
SIGN 2:	**Length: 34'5"**	**Height: 6'8"**
	Height above grade/roof to top of sign: 78'8"	
	TOTAL SQUARE FOOT AREA: 229 square feet	
SIGN 3:	**Length: 34'5"**	**Height: 6'8"**
	Height above grade/roof to top of sign: 78'8"	
	TOTAL SQUARE FOOT AREA: 229 square feet	

Such sign(s) shall comply with all applicable provisions of Chapter 194A of the Chicago Zoning Ordinance and all other applicable provisions of the Municipal Code of the City of Chicago governing the construction and maintenance of outdoor signs, signboards and structures.

Alderman – Ward 7

City of Chicago

Or2015-454

Office of the City Clerk

Document Tracking Sheet

Meeting Date:	7/29/2015
Sponsor(s):	Burnett (27)
Type:	Order
Title:	Issuance of permits for sign(s)/signboard(s) at 1538 N Clybourn Ave, Ste. A201 - west elevation - 20 sq. ft.
Committee(s) Assignment:	*Committee on Zoning, Landmarks and Building Standards*

ORDER

ORDERED, That the Commissioner of Buildings is hereby authorized and directed to issue a sign permit to (contractor's name and address):

Midwest Sign & Lighting
4910 Wilshire Blvd
Country Club Hills, IL 60478

for the erection of a sign /signboard over 24 feet in height and /or over 100 square feet (in area of one face) for Dicks Sporting Goods located at 1538 N. Clybourn Ave., Suite A201 Chicago, Illinois 60642 (west elevation) with the following dimensions, height, and square foot area:

Dimensions: Length: 2' Height: 10'

Height above grade/roof to the top of the sign: 33'

Total square foot area: 20 sq. ft.

Such sign(s) shall comply with all applicable provisions of Title 17 of the Chicago Zoning Ordinance and all other applicable provisions of the Municipal Code of the City of Chicago governing the construction and maintenance of outdoor signs, signboards and structures.

Walter Burnett
Alderman, 27th Ward

City of Chicago

Or2015-455

Office of the City Clerk

Document Tracking Sheet

Meeting Date:	7/29/2015
Sponsor(s):	Burnett (27)
Type:	Order
Title:	Issuance of permits for sign(s)/signboard(s) at 1538 N Clybourn Ave, Ste. A201 - east elevation - 100 sq. ft.
Committee(s) Assignment:	Committee on Zoning, Landmarks and Building Standards

ORDER

ORDERED, That the Commissioner of Buildings is hereby authorized and directed to issue a sign permit to (contractor's name and address):

Midwest Sign & Lighting
4910 Wilshire Blvd
Country Club Hills, IL 60478

for the erection of a sign /signboard over 24 feet in height and /or over 100 square feet (in area of one face) for Dicks Sporting Goods located at 1538 N. Clybourn Ave., Suite A201 Chicago, Illinois 60642 (east elevation) with the following dimensions, height, and square foot area:

Dimensions: Length: 10' Height: 10'

Height above grade/roof to the top of the sign: 33'

Total square foot area: 100 sq. ft.

Such sign(s) shall comply with all applicable provisions of Title 17 of the Chicago Zoning Ordinance and all other applicable provisions of the Municipal Code of the City of Chicago governing the construction and maintenance of outdoor signs, signboards and structures.

Walter Burnett Jr

Walter Burnett
Alderman, 27th Ward

City of Chicago

Office of the City Clerk

Document Tracking Sheet

Or2015-457

Meeting Date:	7/29/2015
Sponsor(s):	Burnett (27)
Type:	Order
Title:	Issuance of permits for sign(s)/signboard(s) at 1538 N Clybourn Ave, Ste. A201 - east elevation - 20 sq. ft.
Committee(s) Assignment:	Committee on Zoning, Landmarks and Building Standards

ORDER

ORDERED, That the Commissioner of Buildings is hereby authorized and directed to issue a sign permit to (contractor's name and address):

Midwest Sign & Lighting
4910 Wilshire Blvd
Country Club Hills, IL 60478

for the erection of a sign /signboard over 24 feet in height and /or over 100 square feet (in area of one face) for Dicks Sporting Goods located at 1538 N. Clybourn Ave., Suite A201 Chicago, Illinois 60642 (east elevation) with the following dimensions, height, and square foot area:

Dimensions: Length: 2' Height: 10'

Height above grade/roof to the top of the sign: 33'

Total square foot area: 20 sq. ft.

Such sign(s) shall comply with all applicable provisions of Title 17 of the Chicago Zoning Ordinance and all other applicable provisions of the Municipal Code of the City of Chicago governing the construction and maintenance of outdoor signs, signboards and structures.

Walter Burnett
Walter Burnett
Alderman, 27th Ward

City of Chicago

Office of the City Clerk

Document Tracking Sheet

Or2015-459

Meeting Date:	7/29/2015
Sponsor(s):	Burnett (27)
Type:	Order
Title:	Issuance of permits for sign(s)/signboard(s) at 1538 N Clybourn Ave, Ste. A201 - west elevation - 100 sq. ft.
Committee(s) Assignment:	Committee on Zoning, Landmarks and Building Standards

ORDER

ORDERED, That the Commissioner of Buildings is hereby authorized and directed to issue a sign permit to (contractor's name and address):

Midwest Sign & Lighting
4910 Wilshire Blvd
Country Club Hills, IL 60478

for the erection of a sign /signboard over 24 feet in height and /or over 100 square feet (in area of one face) for Dicks Sporting Goods located at 1538 N. Clybourn Ave., Suite A201 Chicago, Illinois 60642 (west elevation) with the following dimensions, height, and square foot area:

Dimensions: Length: 10' Height: 10'

Height above grade/roof to the top of the sign: 33'

Total square foot area: 100 sq. ft.

Such sign(s) shall comply with all applicable provisions of Title 17 of the Chicago Zoning Ordinance and all other applicable provisions of the Municipal Code of the City of Chicago governing the construction and maintenance of outdoor signs, signboards and structures.

Walter Burnett
Alderman, 27th Ward

City of Chicago

Or2015-460

Office of the City Clerk

Document Tracking Sheet

Meeting Date:	7/29/2015
Sponsor(s):	Burnett (27)
Type:	Order
Title:	Issuance of permits for sign(s)/signboard(s) at 1538 N Clybourn Ave, Ste. A201 - north elevation
Committee(s) Assignment:	Committee on Zoning, Landmarks and Building Standards

ORDER

ORDERED, That the Commissioner of Buildings is hereby authorized and directed to issue a sign permit to (contractor's name and address):

Midwest Sign & Lighting
4910 Wilshire Blvd
Country Club Hills, IL 60478

for the erection of a sign /signboard over 24 feet in height and /or over 100 square feet (in area of one face) for Dicks Sporting Goods located at 1538 N. Clybourn Ave., Suite A201 Chicago, Illinois 60642 (north elevation) with the following dimensions, height, and square foot area:

Dimensions: Length: 6'-9.6" Height: 19.5'

Height above grade/roof to the top of the sign: 34'

Total square foot area: 132.9 sq. ft.

Such sign(s) shall comply with all applicable provisions of Title 17 of the Chicago Zoning Ordinance and all other applicable provisions of the Municipal Code of the City of Chicago governing the construction and maintenance of outdoor signs, signboards and structures.

Walter Burnett
Alderman, 27th Ward

City of Chicago

Or2015-468

Office of the City Clerk

Document Tracking Sheet

Meeting Date:	7/29/2015
Sponsor(s):	Burnett (27)
Type:	Order
Title:	Issuance of permits for sign(s)/signboard(s) at 645 W Grand Ave
Committee(s) Assignment:	Committee on Zoning, Landmarks and Building Standards

ORDINANCE

Be It Ordained by the City Council of the City of Chicago:

***Section* 1.** That the Commissioner of Buildings is hereby authorized and directed to issue a sign permit to Bijouterie International Inc. 645 W Grand Ave., Chicago, Illinois 60654, for the erection of a sign/signboard over 24 feet in height and/or over 100 square feet (in area of one face) at 645 W Grand Ave., Chicago, Illinois 60654 with the following dimensions, height and square foot area:

Dimensions: length: 60'
Height: 20'
Height above grade/roof to the top of sign: 130'
Total square foot area: 1200SF

Notwithstanding any provisions of Title 17 of the Municipal code, of the City of Chicago (the Chicago Zoning Ordinance) to the contrary, the Commissioner of Buildings is hereby directed and authorized to issue a sign permit to the address referenced within this ordinance.

***Section* 2.** This ordinance shall be in force and effect from and after its passage and due publication.

Walter Burnett Jr
Alderman, 27th Ward

City of Chicago

Or2015-469

Office of the City Clerk

Document Tracking Sheet

Meeting Date:	7/29/2015
Sponsor(s):	Burnett (27)
Type:	Order
Title:	Issuance of permits for sign(s)/signboard(s) at 1255 W North Ave
Committee(s) Assignment:	Committee on Zoning, Landmarks and Building Standards

City Council
Meeting Date: July 29 2015
Committee on Buildings

(signs)

ORDERED, That the Commissioner of Buildings is hereby directed to issue a sign permit to: (Contractor's name and address)

MODERN SIGNS INC
1727 ARMITAGE CT
ADDISON IL 60101

for the erection of a sign / signboard over 24 feet in height and / or over 100 square feet (in area of one face) at: (Business NAME & ADDRESS)

COMCAST XFINITY
1255 W NORTH AVE
CHICAGO IL 60642

Dimensions: Length 19' 11" Height 6' 6"

Height above grade / roof to top of sign 35'

TOTAL SQUARE FOOT AREA 129

Such sign(s) shall comply with all applicable provisions of TITLE 17 of the Chicago Zoning Ordinance and all other applicable provisions of the Municipal Code of the City of Chicago governing the construction and maintenance of outdoor signs, signboards and structures.

Walter Burnett Jr
Alderman, 27th Ward

City of Chicago

Or2015-461

Office of the City Clerk

Document Tracking Sheet

Meeting Date:	7/29/2015
Sponsor(s):	Ervin (28)
Type:	Order
Title:	Issuance of permits for sign(s)/signboard(s) at 2242 W Harrison St
Committee(s) Assignment:	Committee on Zoning, Landmarks and Building Standards

Committee on Zoning, Landmarks, and Building Standards

(Signs)

ORDERED, That the Commissioner of Buildings is hereby directed to issue a sign permit to: (Contractor's name and address)

Comet Neon, Inc.
1120 North Ridge Avenue
Lombard, Illinois 60148

for the erection of a sign/signboard over 24 feet in height and/or over 100 square feet (in area of one face) at: (Business Name & Address)

Veterinary Specialty Center (VSC at Illinois)
2242 West Harrison Street
Chicago, Illinois 60612

Dimensions: Length 15 feet **Height** 9 feet
Height above grade/roof to top of sign 18 feet
TOTAL SQUARE FOOT AREA: 135 feet


Such sign(s) shall comply with all applicable provisions of TITLE 17 of the Chicago Zoning Ordinance and all other applicable provisions of the Municipal Code of the City of Chicago governing the construction and maintenance of outdoor signs, signboards and structures.

JASON ERVIN
Alderman, 28th Ward

CITY OF CHICAGO
DEPARTMENT OF ZONING AND USE PLANNING
SIGN SITE PLAN
(ALL INFORMATION MUST BE COMPLETED AND LEGIBLE)

Site Address: 2242 W. Harrison St. Chicago, IL 60612 1 of 1 applications

Sign Company: Comet Neon Inc. Rep Name: Marcin Wolak

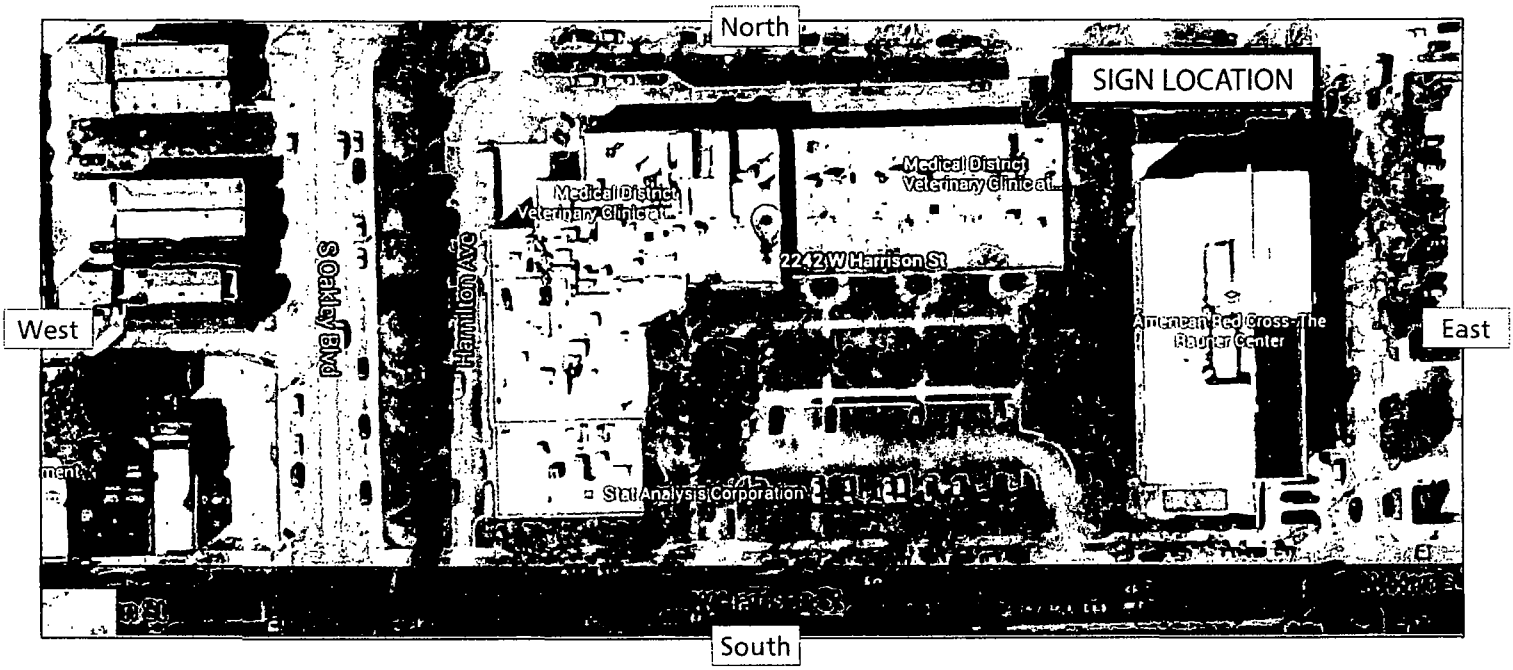

SIGN USE:
Bus. ID *(On-premise)* ■
Business Lice#

EXEMPT (VETERINARY OFFICE)

Advertising (Off premise) ☐

PERMIT TYPE:
New Construction ■
Change of Face ☐
Previous Permit #

TYPE OF SIGN:
Flat Wall ☐
Freestanding ☐
Awning ☐
Marquee ☐
High Rise Building ☐
Projecting Private ■
Projecting Public Way ☐
Public Way Use-Permit # ☐

SIGN CHARACTERISTICS:
Non-Illuminated ☐
Illuminated ■
Changing Image ☐
Video Display ☐
Flashing ☐

TOTAL SQUARE FOOTAGE:
Square footage of this proposed sign 135 sq. ft.
Gross area of all proposed signs 135 sq. ft.
Area of all existing signs
(not including proposed) on Zoning Lot 0 sq. ft.

DISTANCE FROM:
Curb Line: 49 ft.
Expressway, Toll Roads
or Major Route
(n/a if over 1000 ft) 175 ft.
Park (over 10 acres) 500 ft.
Residential Zone N/A
Existing Off-premise on
Same Side of Street: N/A

Signature: Marcin Wolak


Date: 06/02/15

15' X 9' FLUSH-MOUNT, SINGLE-SIDED, INTERNALLY-ILLUMINATED SIGN CABINET





TYPICAL SINGLE-FACE INTERNALLY-ILLUMINATED SIGN CABINET

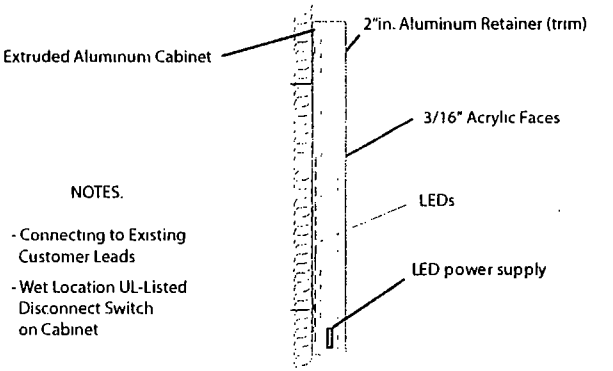

NOTES.

- Connecting to Existing Customer Leads
- Wet Location UL-Listed Disconnect Switch on Cabinet


(All fasteners are galvanized or non-corrosive.)

③ Section View
Not To Scale


STREET FRONTAGE: 370' ft.

HEIGHT ABOVE GRADE (TO BOTTOM OF SIGN): 9' ft.

EXISTING:

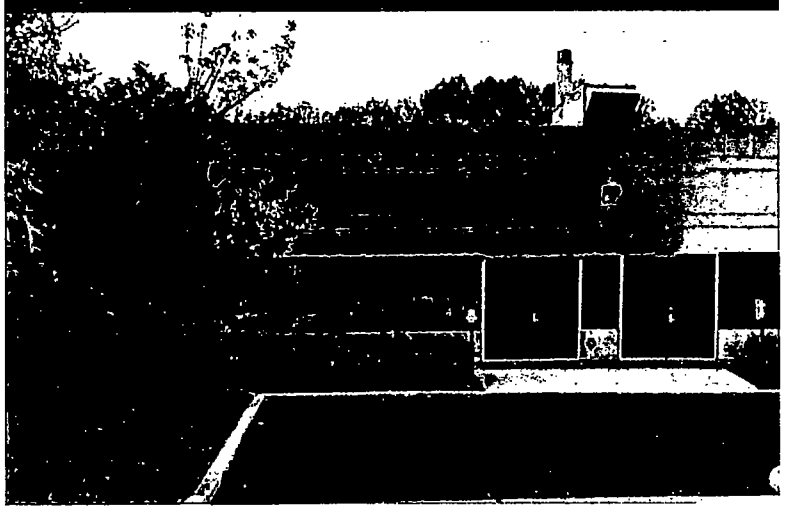

PROPOSED:

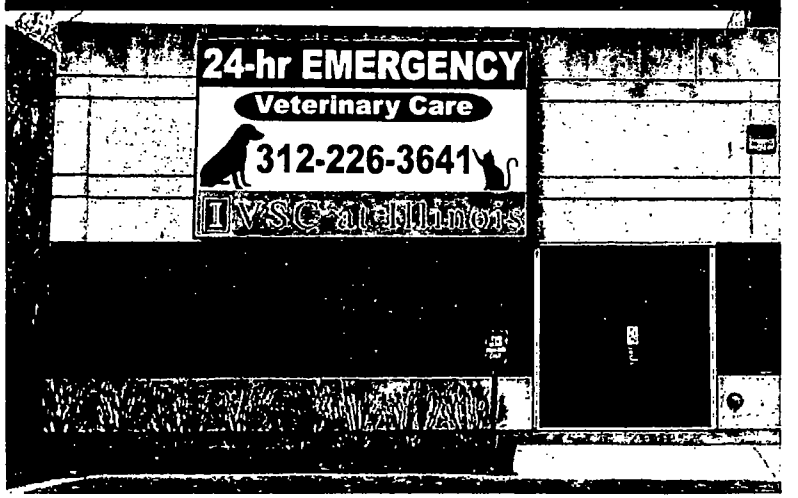

LISTED

COMETNeon
— SIGNS · AWNINGS · SERVICE —
1120 N. Ridge Ave.
Lombard, IL 60148
Phone: (630) 656-1085
Fax: (630) 656-1088
Email: cnpermits@gmail.com

Client Name: VSC at Illinois

Location: 2242 W. Harrison St.
Chicago, IL 60612

Start Date: 05/25/15
Drawn By: Marcin Wolak
Job#: N/A
Drawing#: N/A
Page: 1 of 1

Client Approval

Landlord Approval

City of Chicago

Office of the City Clerk

Document Tracking Sheet

Or2015-375

Meeting Date:	7/29/2015
Sponsor(s):	Reboyras (30)
Type:	Order
Title:	Issuance of permits for sign(s)/signboard(s) at 5350 W Belmont Ave
Committee(s) Assignment:	Committee on Zoning, Landmarks and Building Standards

Committee on Zoning, Landmarks and Building Standards

(signs)

ORDERED, That the Commissioner of Buildings is hereby directed to issue 1 sign permit to:

Novak Electric Signs
1N211 Fanchon Street
Carol Stream, IL 60188

For the erection of one (1) awning sign over 24 feet in height and/or over 100 square feet (in area of one face) at:

5350 W. Belmont
Chicago, IL 60641

#1	Dimensions:	length 24 feet	height 6 feet 1 inch
	Height above grade/roof to top of sign		14 feet
	Total Square Foot Area		146 square feet
	Elevation		South

Such sign shall comply with all applicable provisions of TITLE 17 of the Chicago Zoning Ordinance and all other applicable provisions of the Municipal Code of the City of Chicago governing the construction and maintenance of outdoor signs, signboards and structures.

Ariel Reboyras
Alderman, 30th Ward

RECEIVED
#3
2015 JUL -6 PM 1:50
OFFICE OF THE
CITY CLERK

image360
Graphics › Signage › Displays


image360mokena.com

t. 708.478.5751 f. 708.478.5752 - 9981 w. 190th st - suite k · mokena, il 60448

Existing Channel Letters-
Remove and dispose of existing illuminated channel letters and transformers.

Fabricate & Install-
Flush Mount Channel Letters/Cloud "Crash Champions/Collision Repair Team" - White Acrylic Faces with Translucent Vinyl Graphics. Black Trimcap & Returns LED Illumination
Cabinet Sign - Logo - 73" Diameter with 1.5"-2" Retainer. Lexan Face with Premium Opaque/Translucent Grpahics. LED Illumination

Remote Mount Power Supplies
Mounted on 3- 48"x96"Black Maxmetal Panels (ACM)

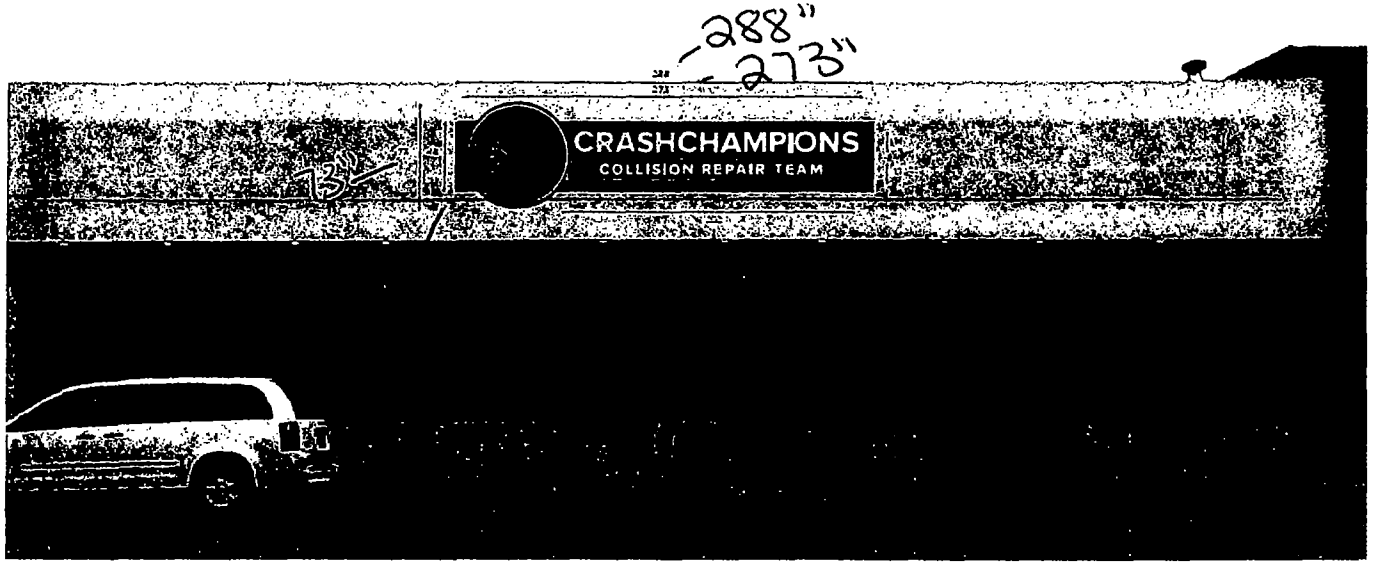

Existing Channel Letters-



All artwork is property of Image360 Mokena, (Store 409, Inc.). Any unauthorized use will be subject to the law accordingly.

- i have reviewed the layout of all artwork elements (logos, fonts, etc.), copy, spelling and punctuation
- graphics shown are for approximate color and positioning only
- if a specific color match is required, the appropriate pantone color code must be used
- changes during production and/or final application may occur
- **by signing below, i approve this artwork to be produced and take full responsibility for any errors**

approval		date	

3M AVERY® 2015 FRESHMAN PARTNER LINCOLNWAY HIGH SCHOOL DISTRICT 210 FOUNDATION

hp EPSON

City of Chicago

Or2015-407

Office of the City Clerk

Document Tracking Sheet

Meeting Date:	7/29/2015
Sponsor(s):	Waguespack (32)
Type:	Order
Title:	Issuance of permits for sign(s)/signboard(s) at 2500 N Elston Ave
Committee(s) Assignment:	Committee on Zoning, Landmarks and Building Standards

COMMITTEE ON ZONING, LANDMARKS & BUILDING STANDARDS

(signs)

ORDERED, That the Commissioner of Buildings is hereby directed to issue a sign permit to:

Doyle Signs, Inc
232 W Interstate Road
Addison, IL 60101

For the erection of a sign/signboard over 24 feet in height and/or 100 square feet (in area of one face) at:

Fresh Thyme Farmers Market
2500 N Elston Ave
Chicago, IL 60647

Dimensions: Length: 26 feet – 3 inches Height: 5 feet – 11 inches

Height above grade/roof to top of sign: 20 feet – 11 inches

TOTAL SQUARE FOOT AREA: 155 square feet Monument Sign

Such sign(s) shall comply with all applicable provisions of TITLE 17 of the Chicago Zoning Ordinance and all other applicable provisions of the Municipal Code of the CITY OF CHICAGO governing the construction and maintenance of outdoor sign, signboards and structures.

Scott Waguespack

32nd Ward Alderman
Scott Waguespack

CITY OF CHICAGO

DEPARTMENT OF BUILDINGS

Sign Permit Application

APPROVAL NUMBER	APPLICATION NUMBER	ANNUAL FEE	WORK CODE	DRAWINGS ATTACHED
	100603789			☐ YES ☒ NO

DATE OF APPLICATION: 07/08/2015

ADDRESS OF SIGN: 2500 N ELSTON AVE, 60647-

BUILDING:

ORIGINAL PERMIT NUMBER:

TYPE OF PERMIT: NEW CONSTRUCTION (SIGN)

PAYER OF ANNUAL INSPECTION:
FRESH THYME FARMERS MARKET, FRESH THYME FARMERS MARKET
2600 WARENVILLE ROAD
DOWNERS GROVE, IL 60515
(331)251-7100

SIGN MANUFACTURER: DOYLE SIGNS, INC

ADDRESS WHERE SIGN CAN BE SEEN PRIOR TO ERECTION:

TICKET NUMBER: 0

REINSPECTION CONTROL NUMBER: UL# E311106

TYPE OF SUPPORT FOR SIGN: BUILDING

SIGN BOARD SUPPORT MEMBERS: NONE

ANNUAL FEE	
CONSTRUCTION FEE	400.00
1017 B FEE	
TOTAL FEE	400.00
AMOUNT PAID	200.00
BALANCE DUE	$ 200.00

Check # for Zoning

Check # for DCAP

TYPE OF SIGN: FLAT OR BOX

LENGTH FT	LENGTH IN	HEIGHT FT	HEIGHT IN
26	3	5	11

AREA SQ. FT	WEIGHT LBS
155	300

SIGN HEIGHT ABOVE GRADE/ROOF: FT 15

SHAPE OF SIGN: REGULAR

SIGN WILL READ:
FRESH THYME (LOGO) FARMERS MARKET

NO OF LAMPS	TOTAL WATTAGE
601	420

TYPE OF LAMP: OTHER

NO OF BALLAST/TRANSFORMERS	INPUT OF TRANSFORMERS
1	120

CONTRACTOR WILL INSTALL: [N] FEEDERS [Y] CUSTOMER LEADS

TYPE OF SWITCH: SPECIAL

LOCATION OF SWITCH: OUTSIDE SIGN

SIGN LOCATION:
INSTALLATION OF (1) SET OF INTERNALLY ILLUMINATED CHANNEL LETTERS TO BE MOUNTED TO THE FRONT BUILDING ELEVATION TO READ FRESH THYME (LOGO) FARMERS MARKET. LETTERS TO BE

The undersigned certify that the statements in this application are true and correct and that all work done under the proposed permit will conform to the requirements of the Chicago Municipal Code

	REG NO.
	E92684

ELECT CONTR: DOYLE SIGINS INC — ELECTR

ADDRESS:
232 INTERSTATE RD - P.O. BOX 1068
ADDISON, IL 60101-

SUPERVISOR SIGNATURE:

BOND NO.	REG NO
6469660	E92684

SIGN ERECTOR: DOYLE SIGINS INC — SIGNER

ADDRESS:
232 INTERSTATE RD - P.O. BOX 1068
ADDISON IL, 60101-

SIGNATURE:

The permit issued on this application will authorize only signs here applied for. If other signs are to be erected they must be covered by additional permits

City of Chicago
Rahm Emanuel, Mayor

Department of Buildings
Felicia Davis, Commissioner

TYPE OF BUSINESS

COMMERCIAL Other:

Name: FRESH THYME FARMERS MARKET

LIC #.

Renewal Date:

Projects Over:

[Y] Private Property

[N] Public Way Grant Permit #:

[X] Planned Development/Manufacturing PMD/PD#: 1238

Zoning District: OTHER Other: PD

TYPE OF SIGN:

[ ] ADVERTISING [X] ILLUMINATE [ ] MOVEABLE

[X] BUSINESS [ ] FLASHING

TOTAL STREET FRONTAGE OF LOT (IN FEET) 213

TOTAL AREA OF NEW SIGN (SQ.FT.) 155

TOTAL AREA OF ALL SIGNS ON LOT (SQ.FT) 200

HEIGHT OF SIGN ABOVE GRADE (TO TOP) 20ft 11in

DISTANCE OF CURB LINE OUTER EDGE (ft) 200

DISTANCE OF STRUCTURE INNER EDGE (ft) 200

DISTANCE FROM (ft):

A PUBLIC PARK (OVER 10 ACRES)

B EXPRESSWAY (IF LESS THAN 1,000 FT)

C RESIDENCE DISTRICT (ADVERTISING SIGNS ONLY)

IF REPLACEMENT SIGN OR CHANGE OF FACE, WHAT DOES THE EXISTING SIGN READ?

Original Payee:

Landmark Hold: [ ] **Status:**

ZONING (OFFICE USE ONLY)

SIGN BOND REQUIRED? [ ] YES

COUNCIL ORDER REQUIRED [X] YES

IS SPECIAL PERMISSION REQUIRED FROM CHIEF ELECTRICAL

[ ] YES

IF YES, ATTACH LETTER OF REQUEST

TIME STAMP

SIGN CLERK

APPROVED FOR PERMIT

REMARKS

Expediter: _____

Address: _____ License #: _____

Phone #: _____ Mobile #: _____ Email: _____

Website: _____

Section 3 - Sign and Structure Details

(Please check all that apply)

Sign Category:

On-Premise (Business ID): ☐ Dynamic ☒ Static

Business License # of Tenant Business: _____

Off-Premise (Advertising): ☐ Dynamic ☐ Static

Temporary: ☐ Special Event: ☐

Sign will read (Please provide a description, picture and shop drawing): _____

Fresh Thyme Farmers Market

Type of sign (Mark all that apply):

☐ Awning ☐ Canopy ☐ Freestanding ☐ Marquee ☐ Projecting ☐ Dynamic Image Display

☒ Wall ☐ Painted ☐ Cabinet/Frame ☐ Vinyl ☐ Projected image ☐ Flashing

☐ High Rise Building ☐ Hotel/Hospitals ☐ Other buildings: _____

What is the dimension of the wall on which the sign will be installed? 29'H x 213'W

Where is sign or sign structure mounted? ☐ Inside the building ☒ Outside the building

Is the sign or sign structure attached to a building or wall?: ☒ Yes ☐ No If yes, which wall of building? N (E) S W

Is this a freestanding sign? ☐ Yes ☒ No **Location of sign on lot:** N (E) S W

Which direction does sign copy face? N (E) S W

Does any portion of the sign, sign structure or attachments cover, obscure or obstruct an existing window in a residential unit whether occupied or not? ☐ Yes ☒ No

Does any portion of the sign, sign structure, or attachments extend on or over the public way? ☐ Yes ☒ No

If yes, what is the public way use permit number? _____

Sign Panels: Back to back within 30 degrees of parallel ☐ Yes ☒ No

Number of Faces: 1

Sign Support Structure: ☐ Pole ☐ Roof ☐ Ground ☒ Building ☐ Windows ☐ Other: _____

Does any portion of the sign or sign structure extend 24 inches above the roof line as defined in 17-17-02149 of the Municipal Code of Chicago? ☐ Yes ☒ No

Picture or rendering must be attached depicting sign placement with before and after view.

Section 3 continues on next page

Section 3 continued

Dimensions of Sign Structure (i.e. cabinet, frame, awning, canopy)

Length: 26 Feet 3 Inches **Height:** 5 Feet 11 Inches **Depth:** 0 Feet 8 Inches

Area: 155 Sq Ft. **Weight:** 300 lbs.

Shape of Sign: regular

Sign Height above Grade:

From Grade to Bottom of sign or sign structure, whichever is lowest: 15 Ft.

From Grade to Top of sign or sign structure, whichever is highest: 21 Ft.

Is City Council Order required?* ☒ Yes ☐ No

*All signs in excess of 100 Square Feet in area OR in excess of 24 feet above grade require a City Council Order pursuant to Section 13-20-680 of the Municipal Code of Chicago

Dimension of Sign Elements pursuant to Section 17-12-0601 of the Chicago Zoning Ordinance:

Length: 26 Feet 3 Inches **Height:** 5 Feet 11 inches **Area:** 155 Sq Ft.

Electrical Contractor will install: Feeders: ☐ Yes ☒ No Customer Leads: ☒ Yes ☐ No

Number of Lamps: 601 Total Wattage: 420 Type of Lamp: LED

Number of Ballast/Transformers: 1 Input of Transformers: 120

Type of Switch: toggle Location of Switch: outside sign

Static: ☐ Yes ☒ No

Illuminated: ☒ Yes ☐ No

If yes - External _____ Internal xx

Dynamic Image Display: ☐ Yes ☒ No

(An affidavit of compliance is required for all dynamic image display signs pursuant to Section 13-20-675(d)(2) of the Municipal Code of Chicago.)

Max Nits _____ Max Foot Candles _____ Message Time (Screen Hold): _____ seconds

Self Dimming Capability: ☐ Yes ☐ No

What is the total of the sign face area devoted to dynamic image display? _____ Sq Ft.

Section 4 - Zoning Information

Zoning District or Planned Development #: PD1238

Is sign located in a special sign district? ☐ Yes ☒ No

If yes: ☐ Michigan Avenue Corridor ☐ Oak Street Corridor ☐ State Street/Wabash Avenue Corridor

Total Street frontage of Zoning Lot: 213 **(Ft.)**

Total Area of new sign: 155 **(Sq Ft.)** **Gross Area of all proposed signs:** 196 **(Sq Ft.)**

Total Area of all existing signs on Zoning Lot: 4 **(Sq Ft.)**

Picture or rendering must be attached depicting sign placement with before and after view.

Section 4 continues on next page

Section 4 continued

Distance from outer edge of sign or structure to curb line: 200 (Ft.)

Distance from inner edge of sign or sign structure to curb line: 200 (Ft.)

Distance from:

Public Park 10 acres or more: _____ (Ft.)

Public Park 2 acres or more: _____ (Ft.)

Expressway or Toll Road: _____ (Ft.)

Lake Shore Drive: _____ (Ft.)

Michigan Avenue (Oak St. to Roosevelt Rd.): _____ (Ft.)

Residential District: _____ (Ft.)

Residential building in a D district: _____ (Ft.)

Existing off-premise/advertising signs on same side of street? ☐ Yes ☒ No

In a B or C District: _____ (Ft.)

In a D or M District: _____ (Ft.)

Waterways: _____ (Ft.)

Section 5 - Sign Permit History

Does the proposed sign, change, alter or replace an existing sign? ☐ Yes ☒ No

If yes, were permits issued for the sign being replaced, changed or altered? ☐ Yes ☐ No

If yes, please list each permit number and date each permit was issued:

Permit Number: _____ Date issued: _____

Permit Number: _____ Date issued: _____

Permit Number: _____ Date issued: _____

Permit Number: _____ Date issued: _____

Does the proposed sign change a static sign to a dynamic image display sign? ☐ Yes ☐ No

Does the proposed sign change or alter the square footage or the height of the sign or sign structure? ☐ Yes ☐ No

Does the proposed sign change an on-premise sign to an off-premise/advertising sign? ☐ Yes ☐ No

Section 6 - Attestation and Signatures

We, the undersigned, under penalty of perjury, do hereby affirm and attest that the above information is true, complete, and correct and acknowledge that incorrect information is grounds to revoke or rescind a permit.

Owner of Real Property: Steven L. Schwartz **Date** 6.5.15

Lessee of Real Property: Brian Whitney **Date** 6-9-15

Expediter: _____ **Date** _____

Supervising Electrician: Terrence J Dovle **Date** _____

Sign Erector: Terrence J Dovle **Date** _____

Picture or rendering must be attached depicting sign placement with before and after view.

For Office Use

ZONING	PUBLIC WAY

Sign Review Fee:

Zoning Review Fee: $_____ Total Fee: $_____

Amount Paid: $_____ Balance Due: $_____


PERMIT IS VALID FOR A PERIOD OF FIVE YEARS AFTER ISSUANCE. IT IS SOLELY THE RESPONSIBILITY OF THE OWNER OR LESSEE TO FILE FOR RENEWAL


* Once zoning fee is paid, this application is valid for a period of up to six months from payment date.


Applies to sign permits applied for on or after April 2, 2014.


City of Chicago
Mayor Rahm Emanuel


Department of Buildings
Felicia Davis, Commissioner

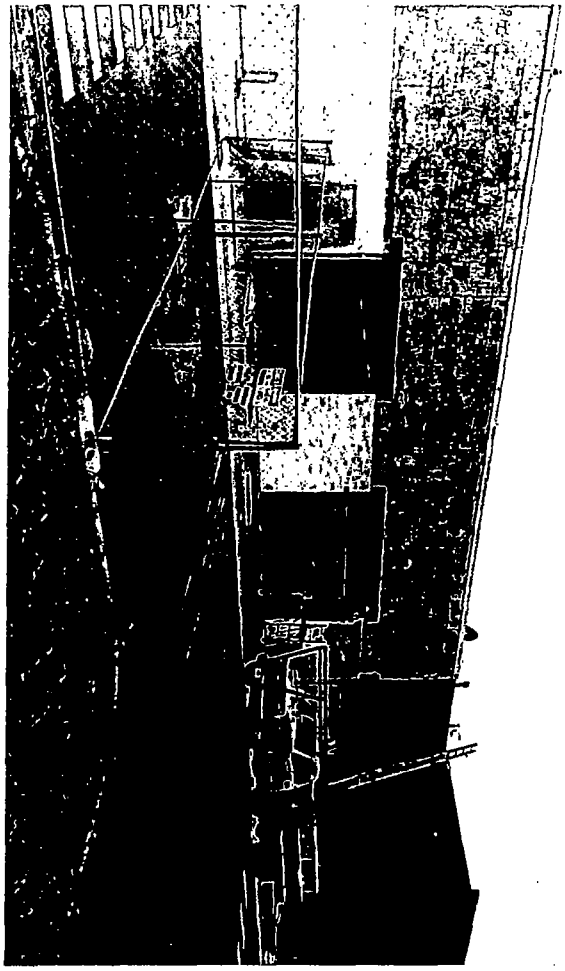


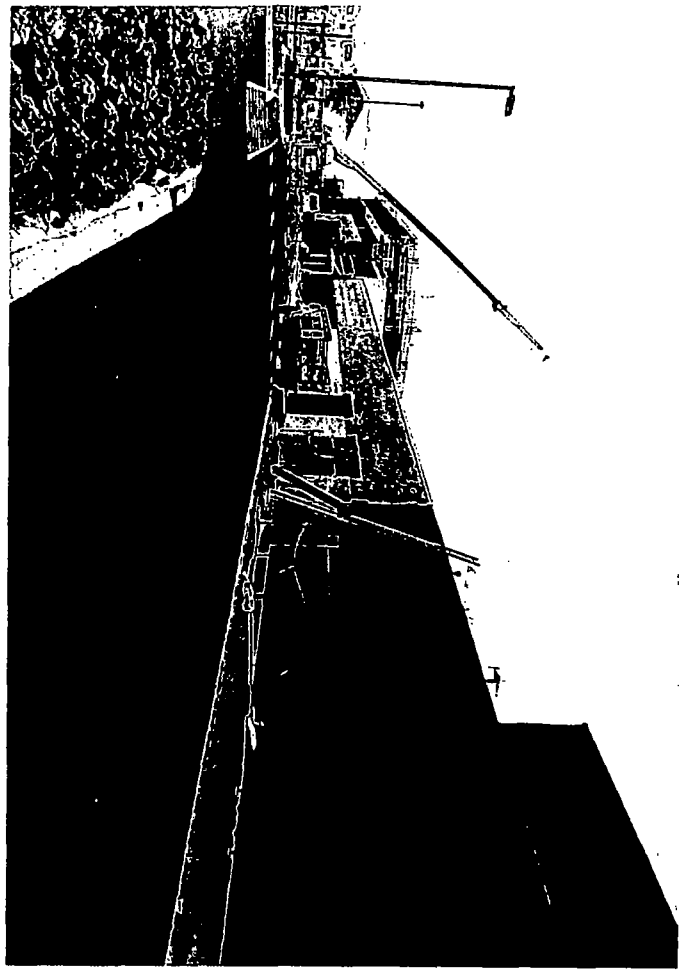

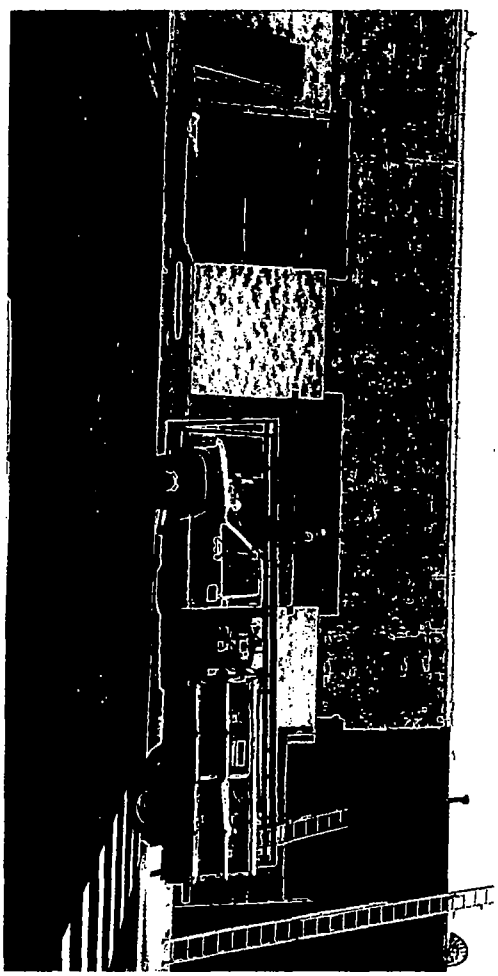

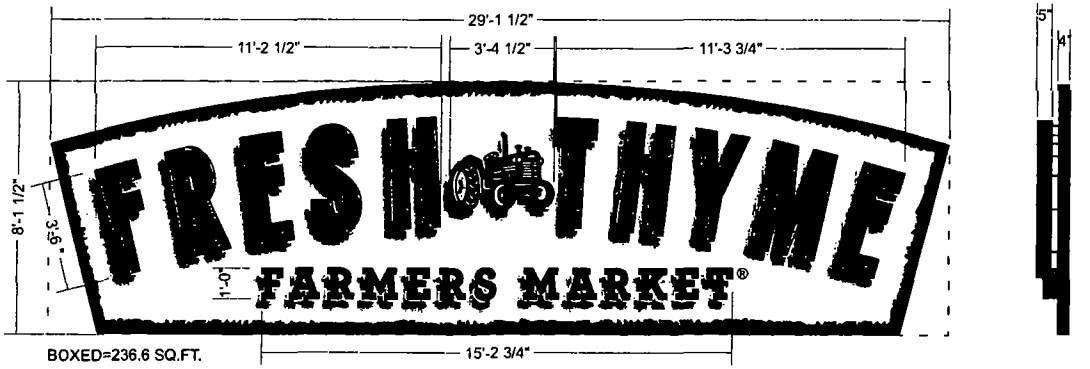

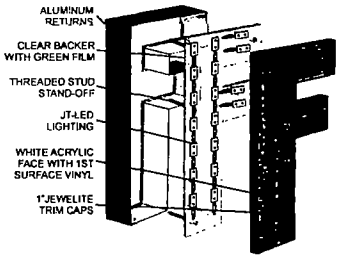

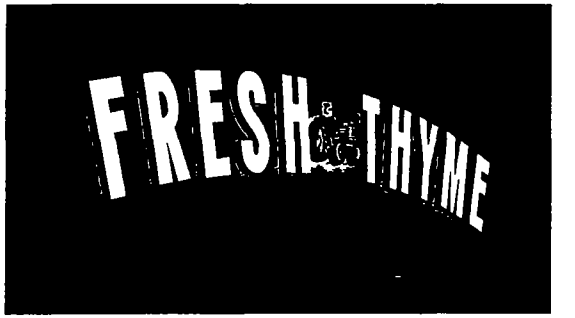

Night Conditions

Illuminated Front Lit / Back Lit Channel Letters & Logo / Backer


SCALE 1/4"=1'-0"

Illuminated face lit / back lit channel letters with 5"deep aluminum returns, color to match PMS-356 green and 1"jewelite trim, color green. White acrylic faces with 1st surface day/night film, color to match PMS-356 green. Clear polycarbonate backs with PMS-356 green film and 2"stand-off. Lighting white JT-LED lights. Illuminated front lit / back lit logo with 5"deep aluminum return, color to match PMS-181 brown and 1"jewelite trim, color brown. White acrylic face with 1st surface 3M 3630-109 light rust brown translucent vinyl. Clear polycarbonate back with 2"stand-off. Lighting white JT-LED lights Sub-copy with 5"deep aluminum returns, color to match PMS-356 green and 1"jewelite trim, color green. White acrylic faces with 1st surface 3M 3630-156 vivid green translucent vinyl. Lighting white JT-LED lights. Aluminum backer/cabinet with hinged face, serves as a wiring enclosure for transformers. Backer/cabinet painted to match PMS-181 brown and PMS-129 yellow

NOTE:
WALL FASTENERS FOR NEW SIGNAGE, INTO 2"X8" HORIZONTAL WOOD BLOCKING BETWEEN STUDS AS REQUIRED FOR INSTALL AND PROVIDED BY CUSTOMER OR G.C

Color Reference Chart



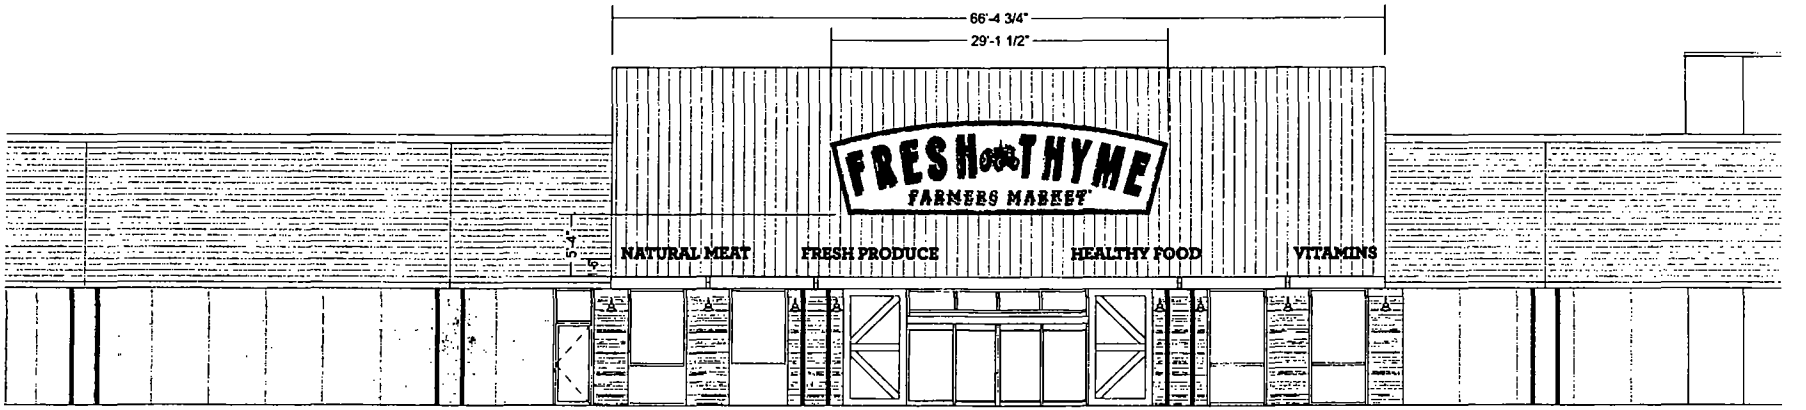

Proposed Updated Conditions East Elevation

SCALE 3/32"=1'-0"

THOMAS
SIGN & AWNING CO INC
4590 118TH Avenue North
Clearwater, Florida 33762
800-526-3325
www.thomassign.com

CLIENT
FRESH THYME

Design Number
56726 B ILL-CL

Installation Address
2500 North Elston
Midtown, IL.

Project Identity Number
60448

Sales Associate	Project Team
KH	Jen
Designer:	Date:
DRB	05-08-15

Project Updates

3M™ MCS™ Warranty


Underwriters Laboratories Inc.® LISTING E89514
ELECTRIC SIGN
COMPLIES TO UL 48
THIS ARTICLE IS INTENDED TO BE INSTALLED IN ACCORDANCE WITH THE REQUIREMENTS OF ARTICLE 600 OF THE NATIONAL ELECTRICAL CODE AND/OR OTHER APPLICABLE LOCAL CODES. THIS INCLUDES PROPER GROUNDING AND BONDING OF THE SIGN

Approval:
☐ Approved
DATE
☐ Approved as noted
DATE
☐ Revise & Re-Submit
DATE

The designs, concepts, drawings and specifications presented are the exclusive property of Thomas Sign & Awning Company and may not be reproduced in any way, shape or fashion without the express written permission of Thomas Sign & Awning Co.


Local: 727-573-7757
Fax: 727-573-0328

FRESH THYME
Midtown, IL

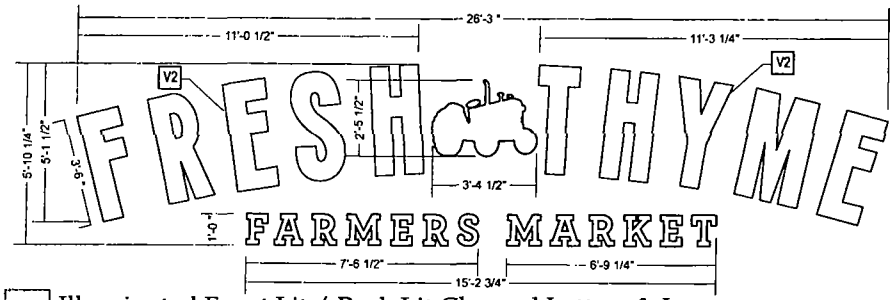

Illuminated Front Lit / Back Lit Channel Letters & Logo

SCALE: 1/4"=1'-0"

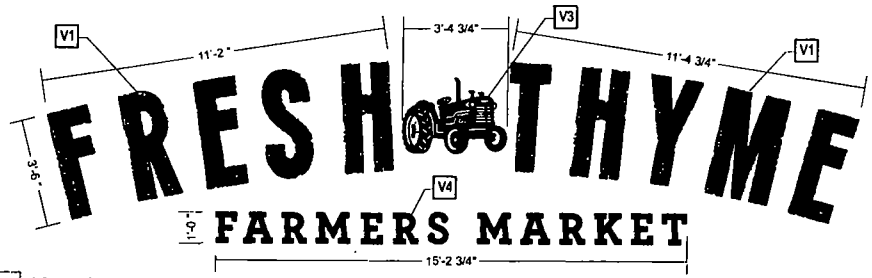


Vinyl Detail

SCALE 1/4"=1'-0"


Color Reference Chart

- PMS-356 GREEN — Face of Letters Day/Night Film
- PMS-356 GREEN — Returns
- PMS-181 BROWN — Face of Logo
- PMS-181 BROWN — Return
- PMS-356 GREEN — Face of Letters
- PMS-356 GREEN — Returns

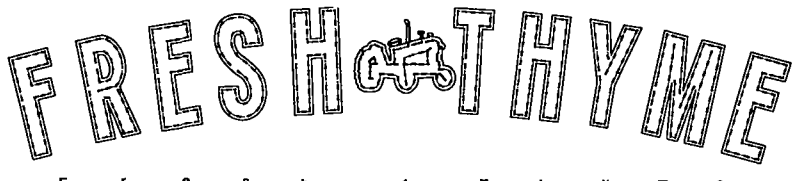


JT LED Layout

601 Modules: .7 WHITE Day/Nite
420.7 Watts
8 Power Supply(s) 60w

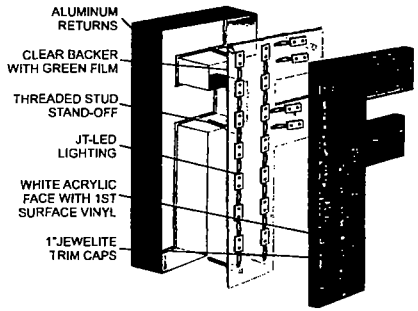


FACE & REVERSE LED CHANNEL LETTER ON CONTROLLED BACKER

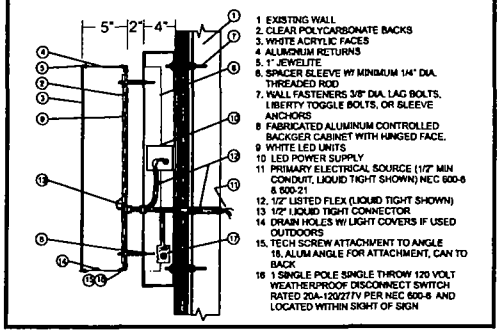

1. EXISTING WALL
2. CLEAR POLYCARBONATE BACKS
3. WHITE ACRYLIC FACES
4. ALUMINUM RETURNS
5. 1" JEWELITE
6. SPACER SLEEVE W/ MINIMUM 1/4" DIA. THREADED ROD
7. WALL FASTENERS 3/8" DIA. LAG BOLTS, LIBERTY TOGGLE BOLTS, OR SLEEVE ANCHORS
8. FABRICATED ALUMINUM CONTROLLED BACKGER CABINET WITH HINGED FACE.
9. WHITE LED UNITS
10. LED POWER SUPPLY
11. PRIMARY ELECTRICAL SOURCE (1/2" MIN CONDUIT, LIQUID TIGHT SHOWN) NEC 600-6 & 600-21
12. 1/2" LISTED FLEX (LIQUID TIGHT SHOWN)
13. 1/2" LIQUID TIGHT CONNECTOR
14. DRAIN HOLES W/ LIGHT COVERS IF USED OUTDOORS
15. TECH SCREW ATTACHMENT TO ANGLE 16. ALUM ANGLE FOR ATTACHMENT, CAN TO BACK
16. 1 SINGLE POLE SINGLE THROW 120 VOLT WEATHERPROOF DISCONNECT SWITCH RATED 20A-120/277V PER NEC 600-6 AND LOCATED WITHIN SIGHT OF SIGN

FACE LIT LED CHANNEL LETTER ON CONTROLLED BACKER

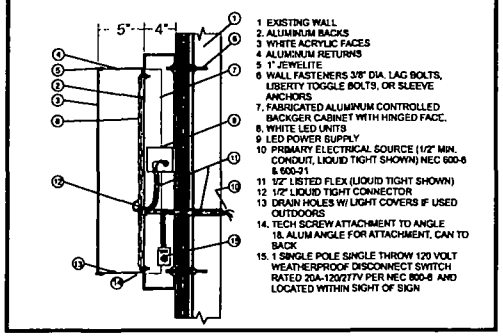

1. EXISTING WALL
2. ALUMINUM BACKS
3. WHITE ACRYLIC FACES
4. ALUMINUM RETURNS
5. 1" JEWELITE
6. WALL FASTENERS 3/8" DIA. LAG BOLTS, LIBERTY TOGGLE BOLTS, OR SLEEVE ANCHORS
7. FABRICATED ALUMINUM CONTROLLED BACKGER CABINET WITH HINGED FACE.
8. WHITE LED UNITS
9. LED POWER SUPPLY
10. PRIMARY ELECTRICAL SOURCE (1/2" MIN. CONDUIT, LIQUID TIGHT SHOWN) NEC 600-6 & 600-21
11. 1/2" LISTED FLEX (LIQUID TIGHT SHOWN)
12. 1/2" LIQUID TIGHT CONNECTOR
13. DRAIN HOLES W/ LIGHT COVERS IF USED OUTDOORS
14. TECH SCREW ATTACHMENT TO ANGLE 15. ALUM ANGLE FOR ATTACHMENT, CAN TO BACK
15. 1 SINGLE POLE SINGLE THROW 120 VOLT WEATHERPROOF DISCONNECT SWITCH RATED 20A-120/277V PER NEC 600-6 AND LOCATED WITHIN SIGHT OF SIGN

(F1) FABRICATION NOTES
(V1) VINYL COLORS
(P1) PAINT NOTES
(E1) ELECTRICAL NOTES

TOTAL SQFT = 102.1

PART # FTFMCL42WSG

ESTIMATE # 108575

Material for LED Front Lit / Back Lit Chn. Letters
BACKS: .CLEAR POLYCARBONATE W/PMS-356 GREEN FILM
RETURNS: .063" ALUMINUM — DEPTH: 5"
FACES: .177" #2447 MILK WHITE ACRYLIC
TRIM CAP: 1" JEWELITE TRIM
L.E.D.: .7 WHITE JT LED 12V — ROWS: 1
WALL FASTENERS: 1/4"DIA. THREADED ROD W/2" DEEP SPACER SLEEVES
GRAPHICS: 1ST SURFACE DIGITAL PRINT

Colors for LED Chn. Letters
RETURNS INT: WHITE
RETURNS EXT: AKZO-NOBEL PMS-356 GREEN GLOSS FINISH
TRIM CAP: 1" JEWELITE GREEN TRIM

Material for LED Front Lit / Back Lit Logo
BACK: CLEAR POLYCARBONATE
RETURNS: .063" ALUMINUM — DEPTH: 5"
FACES: .177" #2447 MILK WHITE ACRYLIC
TRIM CAP: 1" JEWELITE TRIM
L.E.D.: .7 WHITE JT LED 12V — ROWS: BUILT
WALL FASTENERS: 1/4"DIA. THREADED ROD W/2" DEEP SPACER SLEEVES
GRAPHICS: 1ST SURFACE

Colors for LED Logo
RETURNS INT: WHITE
RETURNS EXT: AKZO-NOBEL PMS-181 BROWN GLOSS FINISH
TRIM CAP: 1" JEWELITE BROWN TRIM

Material for LED Front Lit Sub-Copy Chn. Letters
BACKS: .063" ALUMINUM
RETURNS: .063" ALUMINUM — DEPTH: 5"
FACES: .177" #2447 MILK WHITE ACRYLIC
TRIM CAP: 1" JEWELITE TRIM
L.E.D.: .5 WHITE JT LED 12V — ROWS: 1
GRAPHICS: 1ST SURFACE

Colors for LED Sub-Copy Chn. Letters
RETURNS INT: WHITE
RETURNS EXT: AKZO-NOBEL PMS-356 GREEN GLOSS FINISH
TRIM CAP: 1" JEWELITE GREEN TRIM

Vinyl Color
1) 3M 3633-210 DAY/NIGHT FILM-PMS-356 GREEN
2) 3M 3630-156 VIVID GREEN TRANSLUCENT VINYL (BACKER)
3) 3M 3630-189 LIGHT RUST BROWN TRANSLUCENT
4) 3M 3630-156 VIVID GREEN TRANSLUCENT VINYL

Fabrication Notes
1) 2"X2"-3/16" ALUMINUM ANGLE FRAME
2) .40" ALUMINUM FILLER-BACK & SIDES
3) .80" ALUMINUM HINGED FACE
4) PIANO HINGE -BOTTOM OF FACE

Paint Colors
1) AKZO-NOBEL PMS-181 BROWN SATIN FINISH
2) AKZO-NOBEL PMS-129 YELLOW SATIN FINISH

Electrical Notes
1) WEATHER TIGHT DISCONNECT SWITCH

Electrical Specifications

LED MODULES= 462 WHITE		110 VOLT INPUT		
JT-LED TRANSFORMERS		SECONDARY VOLTS	SECONDARY WATTS	AMP. INPUT
8	BL-120-12-60 BEBRIGHT PS	12	60	.55
TOTAL				8.8

(1) 20 AMP-120 VOLT CIRCUIT REQUIRED

Underwriters Laboratories Inc. LISTED ELECTRIC SIGN COMPLIES TO UL 48

ENGINEER SEAL

THOMAS SIGN & AWNING CO INC
4590 118TH Avenue North
Clearwater, Florida 33762
800-526-3325
www.thomassign.com

CLIENT
FRESH THYME
Design Number
56726.A.29-1 PROD
Installation Address
2500 North Eiston
Midtown, IL

Project Identity Number:
60448

Sales Associate:	Project Teams:
Kevin Hunsicker	DB
Designer:	Date:
GGJ	05-20-15

3M™ MCS™ Warranty

Square Footage Allowable: X
Square Footage Shown: X

Project Updates
Revision 1

Approval:
☐ Approved
DATE
☐ Approved as noted
DATE
☐ Revise & Re-Submit
DATE


The designs, concepts, drawings and specifications provided are the exclusive property of Thomas Sign & Awning Company and may not be reproduced in any way, shape or fashion without the express written permission of Thomas Sign & Awning Company

Page	Sheet
1	1 of 2

Local: 727-573-7757
Fax: 727-573-0328


FRESH THYME
Midtown, IL

Celebrating 46 Years of Quality Manufacturing and Service 46

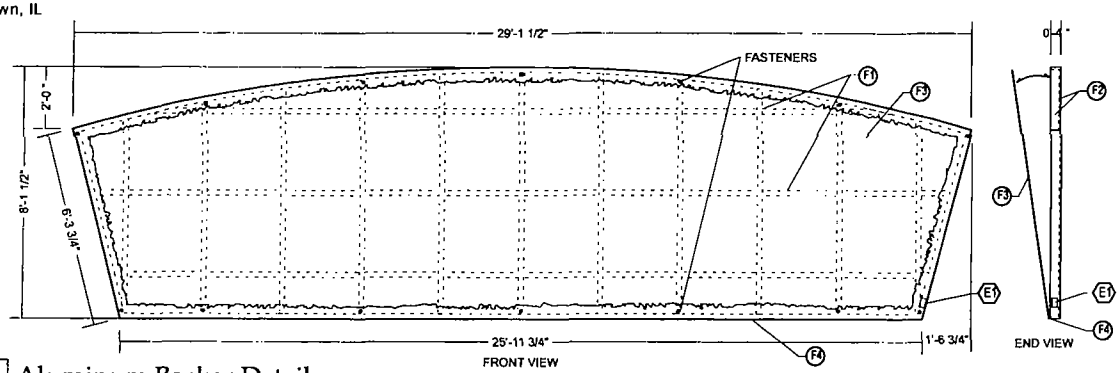


Aluminum Backer Detail

SCALE: 1/4"=1'-0"

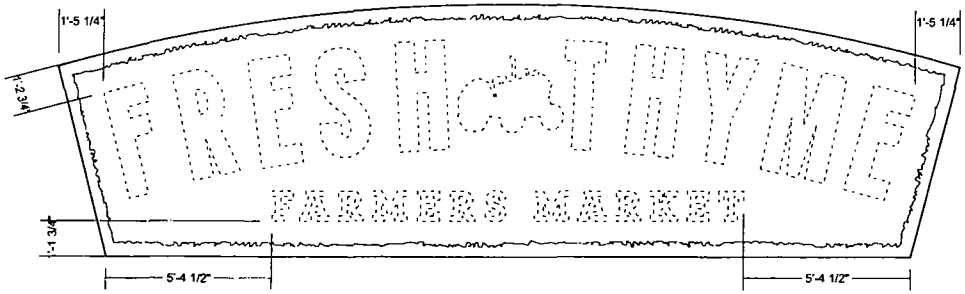

Channel Letter Location Detail

SCALE 1/4"=1'-0"

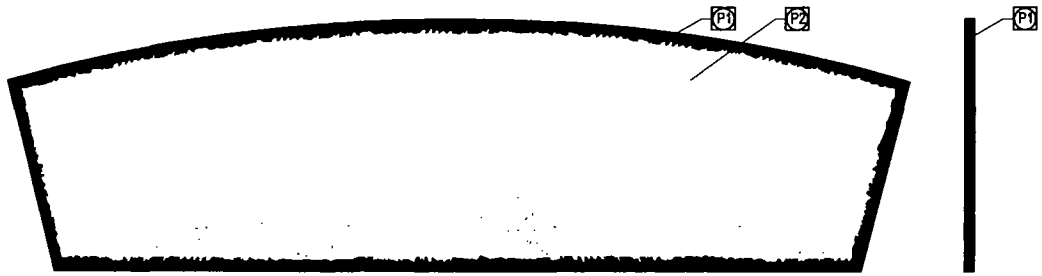

Paint Detail

SCALE. 1/4"=1'-0"

Color Reference Chart

PMS-181 BROWN Painted Back Ground

PMS-129 Yellow Painted Back Ground

F1 FABRICATION NOTES
V1 VINYL COLORS
P1 PAINT NOTES
E1 ELECTRICAL NOTES

TOTAL SQFT = 102 1

PART # FTFMCL42WSG

ESTIMATE # 108575

Material for LED Front Lit / Back Lit Chn. Letters

BACKS: CLEAR POLYCARBONATE W/PMS-336 GREEN FILM
RETURNS .063" ALUMINUM DEPTH: 5"
FACES .177" #2447 MILK WHITE ACRYLIC
TRIM CAP: 1" JEWELITE TRIM
L.E.D.: .7 WHITE JT LED 12V ROWS: 1
WALL FASTENERS: 1/4"DIA. THREADED ROD W/2"DEEP SPACER SLEEVES
GRAPHICS: 1ST SURFACE DIGITAL PRINT

Colors for LED Chn. Letters

RETURNS INT: WHITE
RETURNS EXT: AKZO-NOBEL PMS-336 GREEN GLOSS FINISH
TRIM CAP: 1" JEWELITE GREEN TRIM

Material for LED Front Lit / Back Lit Logo

BACK: CLEAR POLYCARBONATE
RETURNS: .063" ALUMINUM DEPTH: 5"
FACES: .177" #2447 MILK WHITE ACRYLIC
TRIM CAP: 1" JEWELITE TRIM
L.E.D.: .7 WHITE JT LED 12V ROWS: MULT
WALL FASTENERS: 1/4"DIA. THREADED ROD W/2"DEEP SPACER SLEEVES
GRAPHICS: 1ST SURFACE

Colors for LED Logo

RETURNS INT: WHITE
RETURNS EXT: AKZO-NOBEL PMS-181 BROWN GLOSS FINISH
TRIM CAP: 1" JEWELITE BROWN TRIM

Material for LED Front Lit Sub-Copy Chn. Letters

BACKS: .063" ALUMINUM
RETURNS: .063" ALUMINUM DEPTH: 5"
FACES: .177" #2447 MILK WHITE ACRYLIC
TRIM CAP: 1" JEWELITE TRIM
L.E.D.: .5 WHITE JT LED 12V ROWS: 1
GRAPHICS: 1ST SURFACE

Colors for LED Sub-Copy Chn. Letters

RETURNS INT: WHITE
RETURNS EXT: AKZO-NOBEL PMS-336 GREEN GLOSS FINISH
TRIM CAP: 1" JEWELITE GREEN TRIM

Vinyl Color

1) 3M 3635-218 DAYMIGHT FILM-PMS-336 GREEN
2) 3M 3630-138 VIVID GREEN TRANSLUCENT VINYL (BACKER)
3) 3M 3630-109 LIGHT RUST BROWN TRANSLUCENT
4) 3M 3630-136 VIVID GREEN TRANSLUCENT VINYL

Fabrication Notes

1) 2"X2"X3/16" ALUMINUM ANGLE FRAME
2) .40"ALUMINUM FILLER-BACK & SIDES
3) .90"ALUMINUM HINGED FACE
4) PIANO HINGE -BOTTOM OF FACE

Paint Colors

1) AKZO-NOBEL PMS-181 BROWN SATIN FINISH
2) AKZO-NOBEL PMS-129 YELLOW SATIN FINISH

Electrical Notes

1) WEATHER TIGHT DISCONNECT SWITCH

Electrical Specifications

LED MODULES= 462 WHITE — 110 VOLT INPUT

	JT-LED TRANSFORMERS	SECONDARY VOLTS	SECONDARY WATTS	AMP. INPUT
8	BL-120-12-60 BEBRIGHT PS	12	60	.55
TOTAL				6.6

(1) 20 AMP-120 VOLT CIRCUIT REQUIRED

Underwriters Laboratories Inc.® LISTED ELECTRIC SIGN COMPLIES TO UL 48

ENGINEER SEAL

THOMAS SIGN & AWNING CO INC
4590 118TH Avenue North
Clearwater, Florida 33762
800-526-3325
www.thomassign.com

CLIENT
FRESH THYME

Design Number.
56726 A 29-1 PROD

Installation Address
2500 North Elston
Midtown, IL

Project Identity Number
60448

Sales Associate:	Project Team:
Kevin Hunsicker	TB
Designer:	Date:
GGJ	05-20-15

3M™ MCS™ Warranty

Square Footage Allowable X

Square Footage Shown X

Project Updates.
Revision 1.

Approval:
☐ Approved
DATE
☐ Approved as noted
DATE
☐ Revise & Re-Submit
DATE

The designs, concepts, drawings and specifications provided are the exclusive property of Thomas Sign & Awning Company and may not be reproduced in any way, shape or fashion without the express written permission of Thomas Sign & Awning Company

Page	Sheet
2	2 of 2

Local: 727-573-7757
Fax: 727-573-0328




ELEVATION VIEW

WALL SECTION NOTE:
THE WALL MATERIALS ARE UNKNOWN AND SHALL BE IDENTIFIED PRIOR TO INSTALLATION. ONCE THE INSTALLER DETERMINES THE WALL MATERIALS, THE APPROPRIATE ATTACHMENT METHODS SHALL BE SELECTED FROM ONE OF THE SECTION A–A DETAILS PROVIDED. IF THE EXISTING WALL MATERIAL DON'T MATCH ONE OF THE THE SECTION A–A DETAILS CONTACT CORNERSTONE FOR FURTHER DESIGN.

GENERAL NOTES:


1. All design, fabrication, installation and construction shall conform to the following specifications, unless specifically noted otherwise on the drawing:
   - The Chicago Building Code
   - American Institute of Steel Construction, Inc Manual of Steel Construction (13th Edition).
   - American Welding Society ANSI/AWS D1.1 & D1.2 Structural Welding Code – Steel or Alum
   - The Aluminum Association Design Manual, 2010 Edition.
2. All components shall be as listed below, unless noted otherwise:
   - All structural aluminum shall be 6061–T6, or equal.
   - Mechanical wall fasteners shall be installed according to manufacturers specifications.
   - All ferrous to non–ferrous materials shall be adequately separated to prevent corrosion.
   - All bolts in contact with steel and aluminum shall be galvanized or stainless steel.
   - Stainless steel bolts shall be AISI 304 or 316.
   - Steel bolts shall be A325 bolts or equivalent.
   - All exposed materials shall be properly protected from weathering and/or corrosion.
3. All field welds shall be made by a welder certified in the specified position.
4. The structure has been designed to withstand a design wind pressure of 30 psf as per the Chicago Building Code.
5. If existing and proposed conditions are not as detailed in this design drawing the installer shall notify the engineer immediately.
6. If the integrity of the attached–to structure is substandard, the installer shall notify the engineer immediately for re–design.
   - The owner and/or their engineer shall approve the adequacy of the attached–to structure to support the proposed cabinet prior to installation.

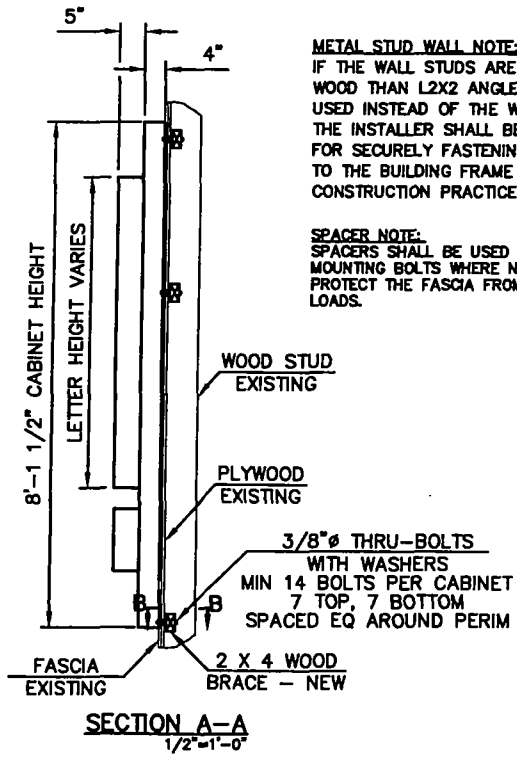

SECTION A–A
1/2"=1'–0"

METAL STUD WALL NOTE:
IF THE WALL STUDS ARE METAL INSTEAD OF WOOD THAN L2X2 ANGLE BRACING MAY BE USED INSTEAD OF THE WOOD BLOCKING SHOWN. THE INSTALLER SHALL BE RESPONSIBLE FOR FOR SECURELY FASTENING THE ANGLE BRACING TO THE BUILDING FRAME USING STANDARD CONSTRUCTION PRACTICES.


SPACER NOTE:
SPACERS SHALL BE USED AROUND THE MOUNTING BOLTS WHERE NECESSARY TO PROTECT THE FASCIA FROM COMPRESSIVE LOADS.

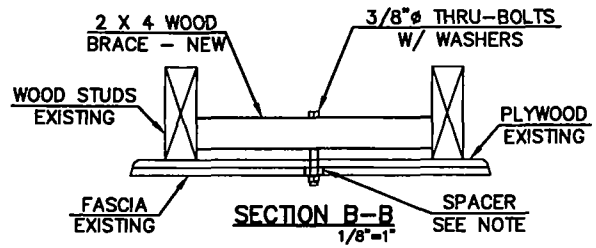

SECTION B–B
1/8"=1"

NOTICE:
CORNERSTONE ENGINEERING INC, IS RESPONSIBLE ONLY FOR DESIGN OF CABINET ATTACHMENT TO WALL.

JAMES E. WRIGHT, JR.

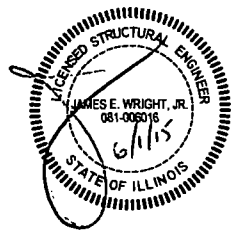


EXPIRES 11-30-16
IL S.E. # 081-006016

THOMAS SIGN & AWNING COMPANY
4590 118th Avenue North - Clearwater, FL 33762

Fresh Thyme Farmers Market Wall Mounted Cabinet
2500 N. Elston Avenue – Chicago Illinois


CORNERSTONE ENGINEERING, INC.
1020 William Blount Drive - Maryville, TN 37801
(865) 273-2688 - www.CornerstoneTN.com

Project #:	150416	Dwg #:	B5082	Date:	06/01/15
Drawn By:	CRS	Scale:	1/4"=1'–0"	Sheet:	1 of 2

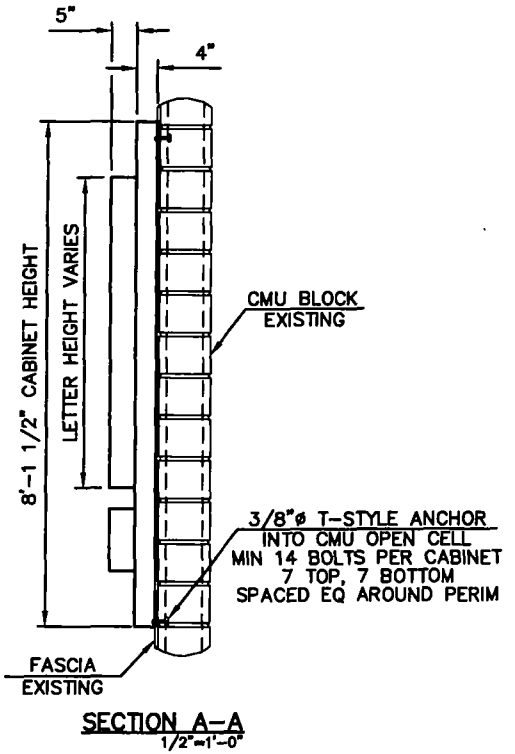

SECTION A-A
1/2"=1'-0"

CONCRETE WALL ANCHORAGE NOTE:
EXPANSION ANCHORS INTO CONCRETE SHALL BE 3/8"ø HILTI KWIK III OR AN APPROVED ALTERNATE ANCHOR. THE EXPANSION ANCHOR SHALL HAVE A MINIMUM EMBED OF 3" INTO THE CONCRETE.

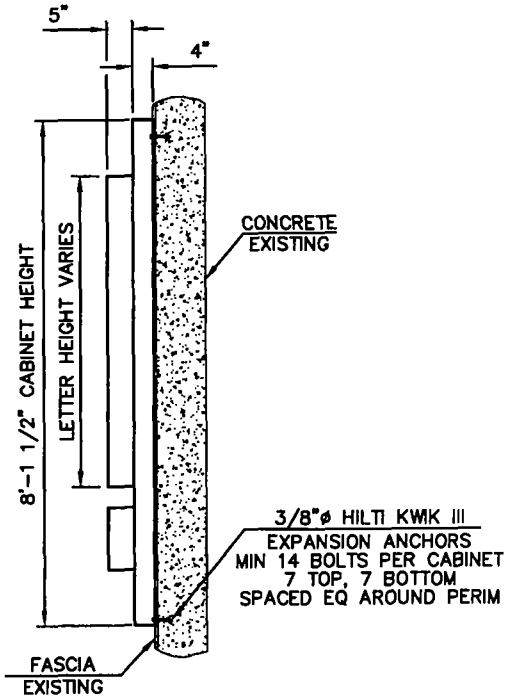

SECTION A-A
1/2"=1'-0"

CMU WALL ANCHORAGE NOTE:
T-STYLE ANCHORS SHALL BE 3/8"ø McMASTER CARR, HEAVY DUTY ANCHORS, OR AN APPROVED ALTERNATE ANCHOR. THE INSTALLER SHALL CONFIRM THAT THE T-END IS FULLY ENGAGED AND THE ANCHOR IS FIRMLY SEATED IN THE CMU OPEN CELL.
WHERE UNABLE TO USE T-STYLE TYPE ANCHORS DUE TO FILLED BLOCK, USE 3/8" HILTI KWIK III ANCHORS, WITH A 3" MINIMUM EMBEDMENT INTO THE FILLED CMU CELL OR AN APPROVED ALTERNATE.

JAMES E. WRIGHT, JR.



EXPIRES 11-30-16
IL S.E. # 081-006016

THOMAS SIGN & AWNING COMPANY
4590 118th Avenue North - Clearwater, FL 33762

Fresh Thyme Farmers Market Wall Mounted Cabinet
2500 N. Elston Avenue – Chicago Illinois

CORNERSTONE ENGINEERING, INC.
1020 William Blount Drive - Maryville, TN 37801
(865) 273-2688 - www.CornerstoneTN.com

Project #:	150416	Dwg #:	B5082	Date:	06/01/15
Drawn By:	CRS	Scale:	1/4"=1'-0"	Sheet:	2 of 2

City of Chicago

Office of the City Clerk

Document Tracking Sheet

Or2015-414

Meeting Date:	7/29/2015
Sponsor(s):	Napolitano (41)
Type:	Order
Title:	Issuance of permits for sign(s)/signboard(s) at 8500 W Bryn Mawr Ave - 226.56 sq. ft.
Committee(s) Assignment:	Committee on Zoning, Landmarks and Building Standards

City Council
Meeting Date: _____
Committee on Buildings

(signs)

ORDERED, That the Commissioner of Buildings is hereby directed to issue a sign permit to: (Contractor's name and address)

Q.C. Sign Inc
1391 Wright Blvd
Schaumburg IL 60193

for the erection of a sign / signboard over 24 feet in height and / or over 100 square feet (in area of one face) at: (Business NAME & ADDRESS)

Renaissance
8500 W. Bryn Mawr Ave
Chicago IL 60631

Dimensions: Length 56'-7 1/16" Height 4'-0"

Height above grade / roof to top of sign 146.5'

TOTAL SQUARE FOOT AREA 226.56 sq ft.


Such sign(s) shall comply with all applicable provisions of TITLE 17 of the Chicago Zoning Ordinance and all other applicable provisions of the Municipal Code of the City of Chicago governing the construction and maintenance of outdoor signs, signboards and structures.

Alderman, 41 Ward

EAST ELEVATION



BEFORE

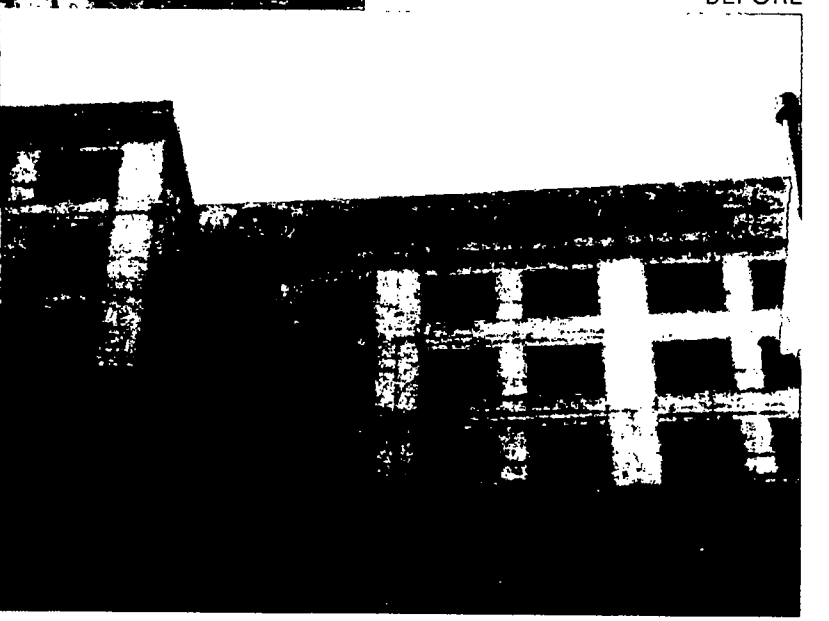

AFTER

56'-7 11/16"

RENAISSANCE HOTEL

GRAPHIC DETAIL
SCALE: 3/32" = 1'-0"

Customer: RENAISSANCE	Date: 01/08/15	Prepared By: CM/PKE/RM/CM	Note: Color output may not accurately represent the drawing. All colors used are PMS or the closest CMYK equivalent. If these colors are critical, please provide the exact PMS match and review with drawing before order.	PERSONA SIGN MAKERS/IMAGE BUILDERS
Location: CHICAGO, IL	File Name: 112194 - R8 - CHICAGO, IL - SIGN PACKAGE		Engr: -	

DISTRIBUTED BY SIGN UP COMPANY
700 21st Street Southwest
PO Box 210
Watertown, SD 57201-0210
1 (800) 843-9888 • www.personasigns.com

CHANNEL LETTER CONSTRUCTION SPECIFICATIONS	
NO.	PART/DESCRIPTION
1	.040" X 5" PRE-FINISHED BLACK/WHITE ALUMINUM RETURNS
2	1" BLACK TRIM CAP *
3	WHITE LED'S AS REQUIRED
4	REMOTE LED POWER SUPPLIES AS REQUIRED
5	3/16" 2447 WHITE ACRYLIC FACE
6	3M 3635-222 BLACK PERFORATED FILM (1ST SURFACE)
7	.063" ALUMINUM BACKS
8	MOUNTING HARDWARE AS REQUIRED BY SITE CONDITIONS
9	2" ALUMINUM J-CLIPS (AS REQUIRED)
10	DRAIN HOLES AS REQUIRED


NOTES:

- LETTER INTERIORS TO BE PAINTED REFLECTIVE WHITE.
- CHANNEL LETTERS TO USE WEATHER-TITE COMPONENTS
- CHANNEL LETTERS TO USE 120 VOLT STANDARD POWER.
- CHANNEL LETTERS TO BE BUILT TO U.L. SPECIFICATIONS.

Weight Estimated 40 pounds per letter

RENAISSANCE HOTEL

5 6

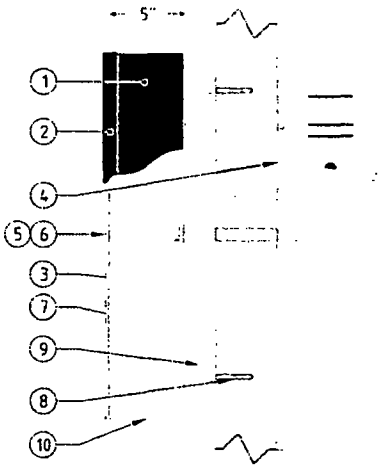

LOGO/LETTER PROFILE
NOT TO SCALE

Customer: RENAISSANCE HOTEL	Date: 02/13/14	Prepared By: RA	Note: Color output may not be exact when viewing or printing this drawing. All colors used are PMS or the closest CMYK equivalent. If these colors are critical, please provide the correct PMS match and a revision to this drawing will be made.
Item Number:	File Name: REN BLACK REMOTE CHANNEL LETTERS		Revision: -

PERSONA™ SIGN MAKERS/IMAGE BUILDERS
DISTRIBUTED BY SIGN UP COMPANY
700 21st Street Southwest
PO Box 210
Watertown, SD 57201-0210
1 (800) 843-9888 • www.personasigns.com

WHITE POWERMAX LEDS - 1156140

277 VOLTS

LETTER	MOD	
R	19 16	PS 12-60 #1
N	20	PS 12-60 #2
A	17	
	7	
S	14	PS 12-60 #3
S	14	
A	17	PS 12-60 #4
N	20	
[illegible]	17	PS 12-60 #5
[illegible]	16	
H	17	PS 12-60 #6
O	17	
T	10	
E	14	PS 12-60 #7
.	9	
Total	244	1.75 amps

RENAISSANCE HOTEL

WEST ELEVATION



BEFORE



AFTER

56'-7 11/16"

RENAISSANCE HOTEL

GRAPHIC DETAIL
SCALE: 3/32" = 1'-0"

Customer: RENAISSANCE	Date: 01/08/15	Prepared By: CM/PKE/RM/CM	Note: Colors appearing may not be exact when viewing or printing this drawing. All colors used in PMS or the closest CMYK equivalent. If these colors are critical, please provide the correct PMS match and a new proof of the drawing will be made.	PERSONA SIGN MAKERS/IMAGE BUILDERS
Location: CHICAGO, IL	File Name: 112194 - R8 - CHICAGO, IL - SIGN PACKAGE		Eng: -	

DISTRIBUTED BY SIGN UP COMPANY
700 21st Street Southwest
PO Box 210
Watertown, SD 57201-0210
1 (800) 843-9888 • www.personasigns.com

CHANNEL LETTER CONSTRUCTION SPECIFICATIONS	
NO.	PART/DESCRIPTION
1	.040" X 5" PRE-FINISHED BLACK/WHITE ALUMINUM RETURNS
2	1" BLACK TRIM CAP *
3	WHITE LED'S AS REQUIRED
4	REMOTE LED POWER SUPPLIES AS REQUIRED
5	3/16" 2447 WHITE ACRYLIC FACE
6	3M 3635-222 BLACK PERFORATED FILM (1ST SURFACE)
7	.063" ALUMINUM BACKS
8	MOUNTING HARDWARE AS REQUIRED BY SITE CONDITIONS
9	2" ALUMINUM J-CLIPS (AS REQUIRED)
10	DRAIN HOLES AS REQUIRED


NOTES:

- LETTER INTERIORS TO BE PAINTED REFLECTIVE WHITE.
- CHANNEL LETTERS TO USE WEATHER-TITE COMPONENTS.
- CHANNEL LETTERS TO USE 120 VOLT STANDARD POWER.
- CHANNEL LETTERS TO BE BUILT TO U.L. SPECIFICATIONS.

Weight Estimated 40 pounds per letter

RENAISSANCE HOTEL

5 6

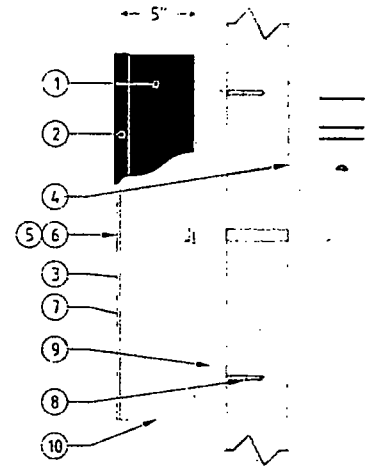

LOGO/LETTER PROFILE
NOT TO SCALE

Customer: RENAISSANCE HOTEL	Date: 02/13/14	Prepared By: RA	Note: Color output may not be exact when viewing or printing this drawing. All color used are PMS or the closest CMYK equivalent. If these colors are incorrect, please provide the correct PMS match and a revision to this drawing will be made.
Item Number:	File Name: REN BLACK REMOTE CHANNEL LETTERS		Revision: -

PERSONA SIGN MAKERS/IMAGE BUILDERS
DISTRIBUTED BY SIGN UP COMPANY
700 21st Street Southwest
PO Box 210
Watertown, SD 57201-0210
1 (800) 843-9888 • www.personasigns.com

WHITE POWERMAX LEDS - 1156140

277 VOLTS


LETTER	MOD	
R	19	PS 12-60 #1
E	16	
N	20	PS 12-60 #2
A	17	
I	7	
S	14	PS 12-60 #3
S	14	
A	17	PS 12-60 #4
N	20	
C	17	PS 12-60 #5
E	16	
H	17	PS 12-60 #6
O	17	
T	10	
E	14	PS 12-60 #7
L	9	
total	244	1.75 amps

RENAISSANCE HOTEL

EAST ELEVATION

RENAISSANCE HOTEL

BEFORE

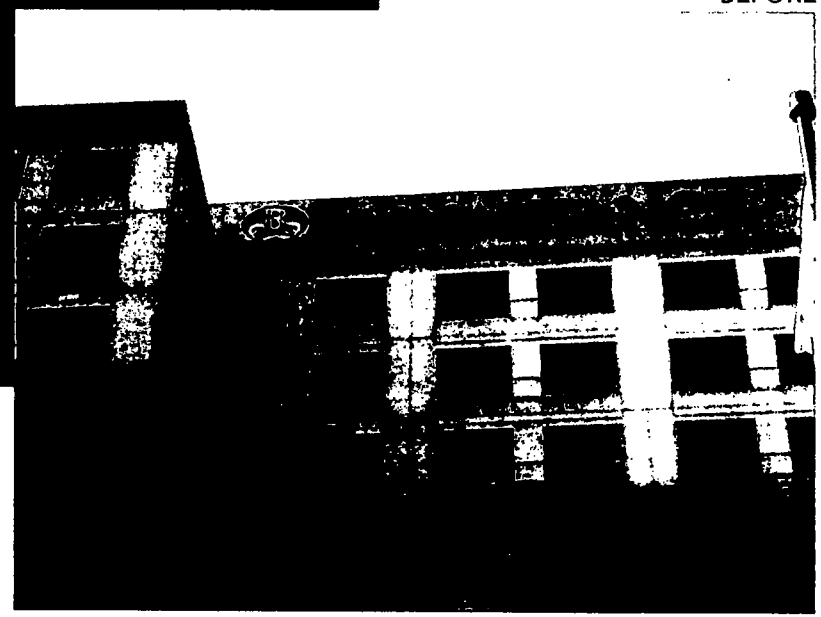

AFTER

56'-7 11/16"

48"

RENAISSANCE HOTEL


GRAPHIC DETAIL
SCALE: 3/32" = 1'-0"

Customer: RENAISSANCE	Date: 5/08/15	Prepared By: CM/PKE/RM/CM/MR	Note: Color output may not be exact when viewing or printing this drawing. All colors used are PMS or the closest CMYK equivalent. If these colors are incorrect, please provide the correct PMS match and a revision to this drawing will be made.
Location: CHICAGO, IL	File Name: 112194 - R10 - CHICAGO, IL - SIGN PACKAGE		Eng: -

PERSONA
SIGN MAKERS/IMAGE BUILDERS


DISTRIBUTED BY SIGN UP COMPANY
700 21st Street Southwest
PO Box 210
Watertown, SD 57201-0210
1 (800) 843-9888 • www.person.signs.com

NORTH ELEVATION

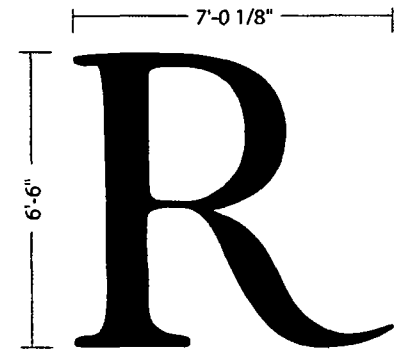


GRAPHIC DETAIL
SCALE: 1/4" = 1'-0"

BEFORE

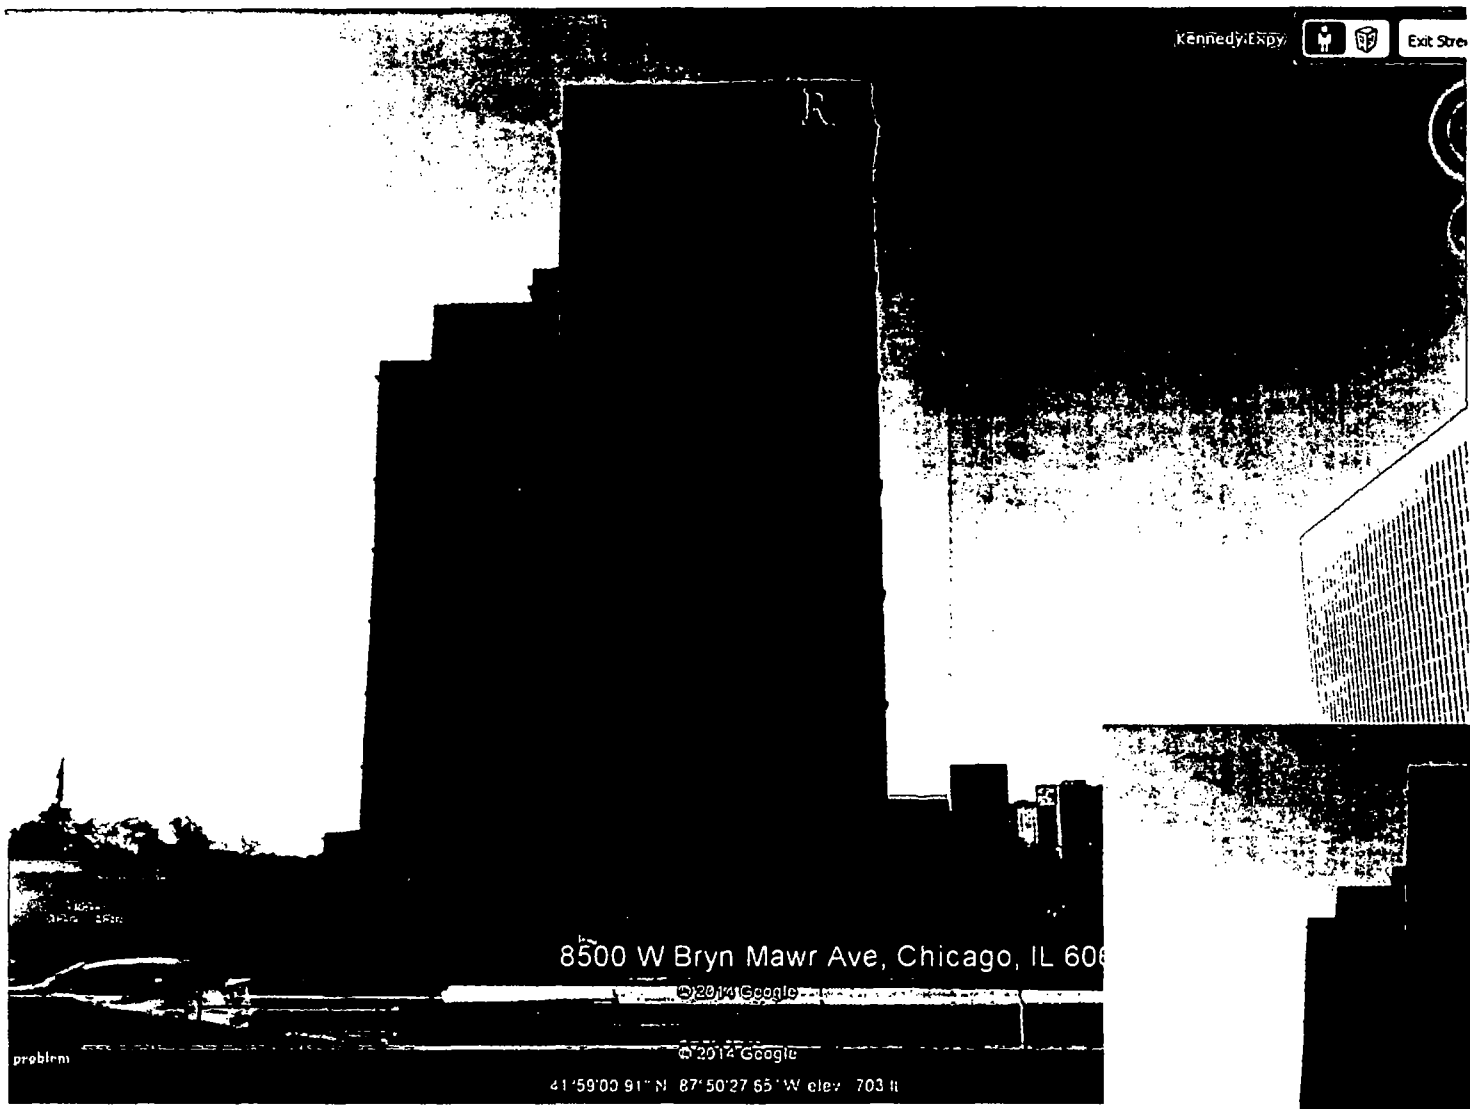

AFTER

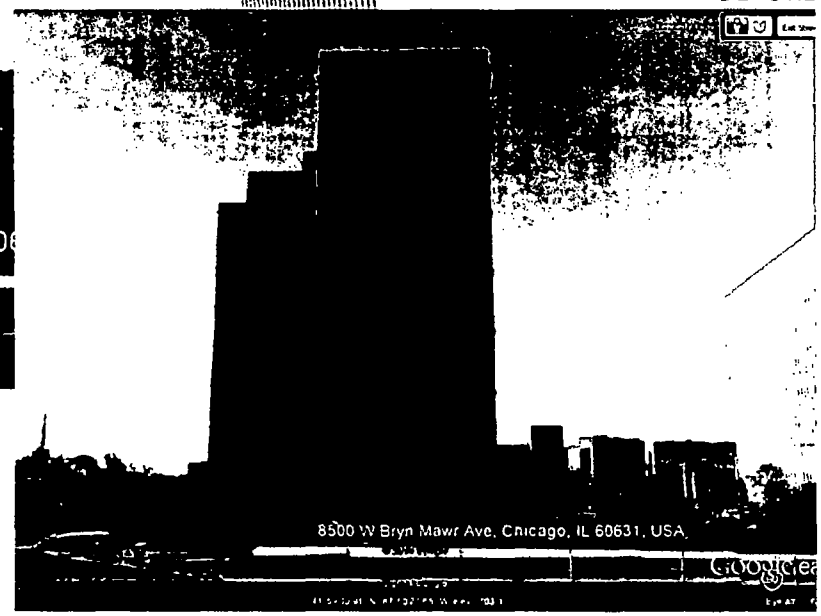


Customer: RENAISSANCE	Date: 5/08/14	Prepared By: RM/CM/MR	Note: Color output may not be exact when viewing or printing this drawing. All colors used are PMS or the closest CMYK equivalent. If these colors are incorrect, please provide the correct PMS match and a revision to this drawing will be made.
Location: CHICAGO, IL	File Name: 112194 - R10 - CHICAGO, IL - SIGN PACKAGE		Eng: -


PERSONA
SIGN MAKERS/IMAGE BUILDERS

DISTRIBUTED BY SIGN UP COMPANY
700 21st Street Southwest
PO Box 210
Watertown, SD 57201-0210
1 (800) 843-9888 • www.personasigns.com

NORTH ELEVATION

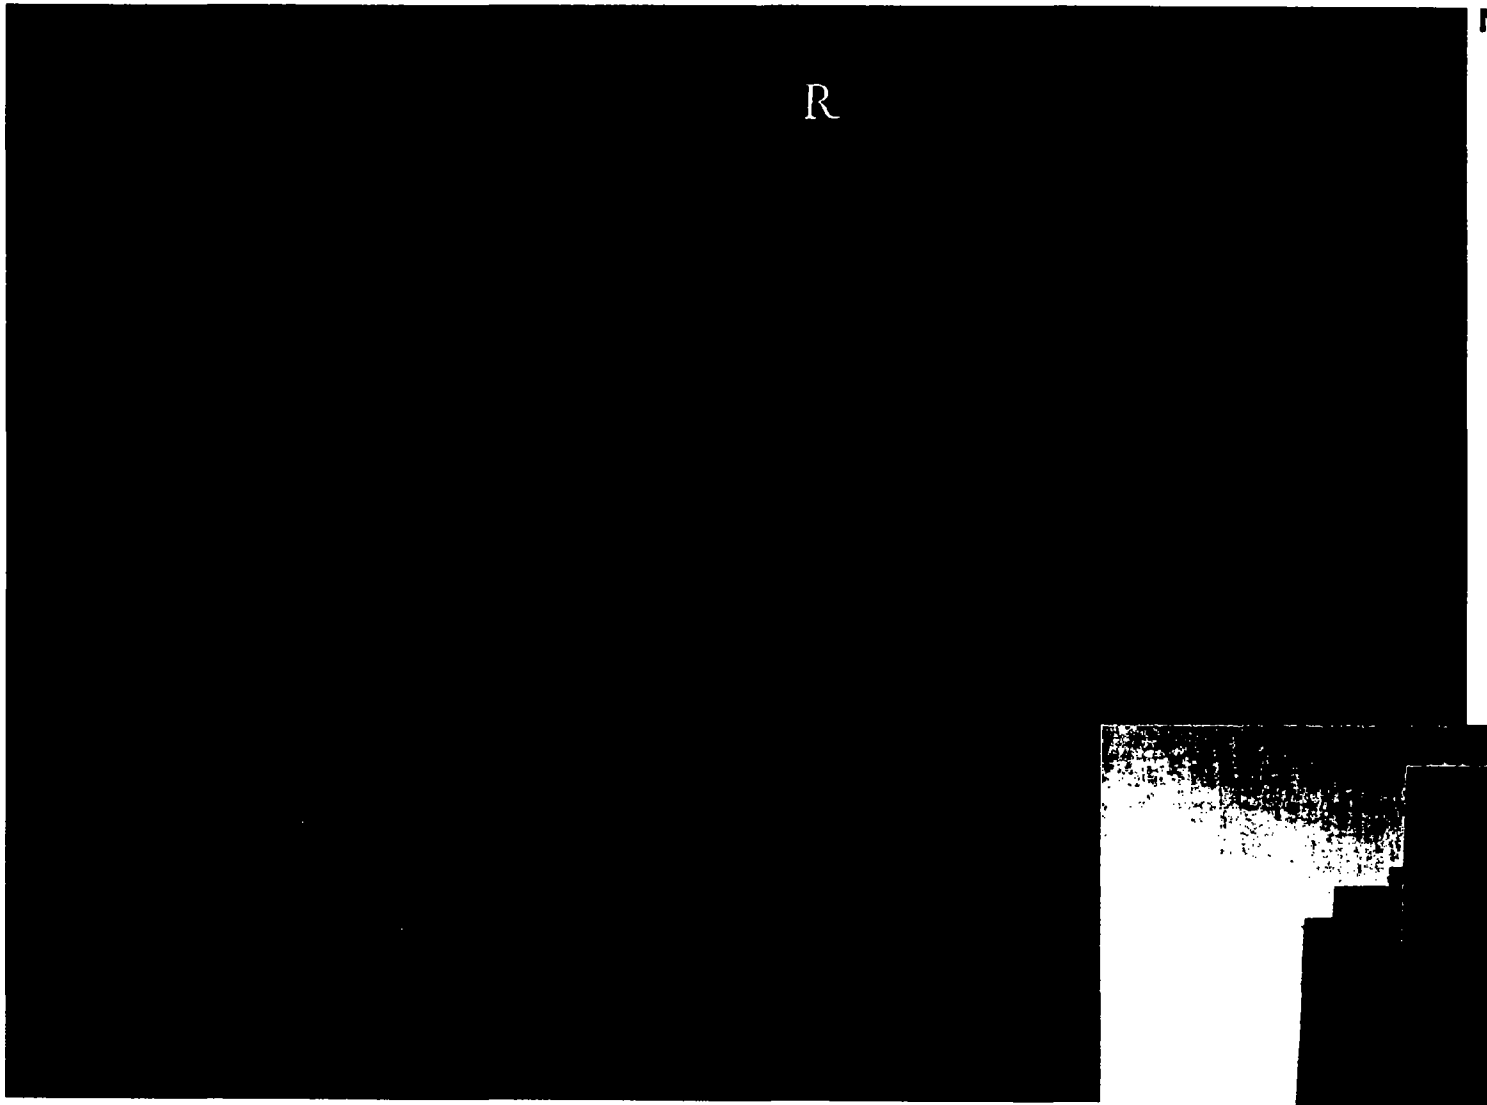


AFTER

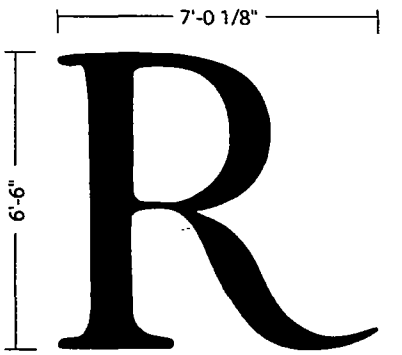

GRAPHIC DETAIL
SCALE: 1/4" = 1'-0"

BEFORE

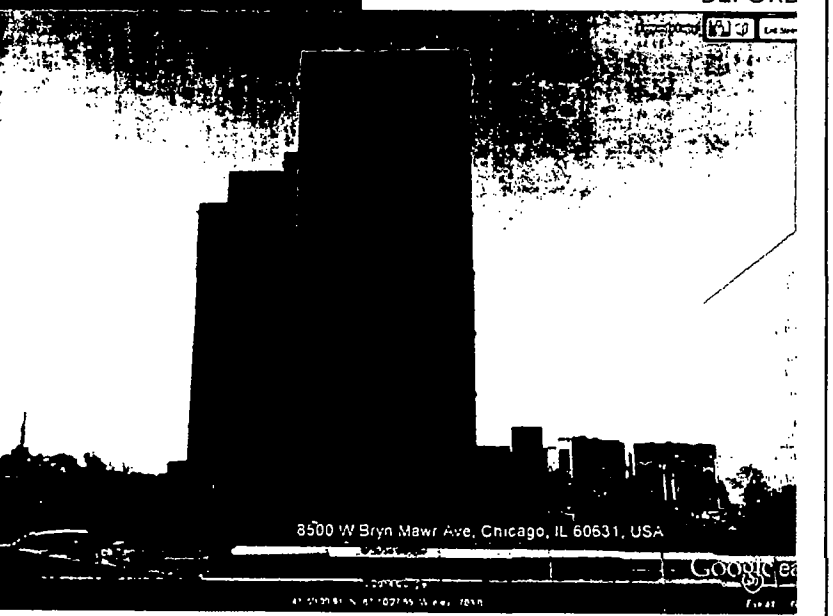

Customer: RENAISSANCE	Date: 5/08/14	Prepared By: RM/CM/MR	Note: Color output may not be exact when viewing or printing this drawing. All colors used are PMS or the closest CMYK equivalent. If these colors are incorrect, please provide the correct PMS match and a revision to this drawing will be made.
Location: CHICAGO, IL	File Name: 112194 - R10 - CHICAGO, IL - SIGN PACKAGE		Eng: -

PERSONR
SIGN MAKERS/IMAGE BUILDERS

DISTRIBUTED BY SIGN UP COMPANY
700 21st Street Southwest
PO Box 210
Watertown, SD 57201-0210
1 (800) 843-9888 • www.personasigns.com

WEST ELEVATION



BEFORE

BEFORE



AFTER

56'-7 11/16"

48"

RENAISSANCE HOTEL

GRAPHIC DETAIL
SCALE: 3/32" = 1'-0"

Customer: RENAISSANCE	Date: 5/08/15	Prepared By: CM/PKE/RM/CM/MR	Note: Color output may not be exact when viewing or printing this drawing. All colors used are PMS or the closest CMYK equivalent. If these colors are incorrect, please provide the correct PMS match and a revision to this drawing will be made.
Location: CHICAGO, IL	File Name: 112194 - R10 - CHICAGO, IL - SIGN PACKAGE		Eng: -

PERSONA™ SIGN MAKERS/IMAGE BUILDERS

DISTRIBUTED BY SIGN UP COMPANY
700 21st Street Southwest
PO Box 210
Watertown, SD 57201-0210
1 (800) 843-9888 • www.personasigns.com

WEST ELEVATION

RENAISSANCE HOTEL

BEFORE



AFTER

56'-7 11/16"

48"

RENAISSANCE HOTEL

GRAPHIC DETAIL
SCALE: 3/32" = 1'-0"

Customer: RENAISSANCE	Date: 5/08/15	Prepared By: CM/PKE/RM/CM/MR	Note: Color output may not be exact when viewing or printing this drawing. All colors used are PMS or the closest CMYK equivalent. If these colors are incorrect, please provide the correct PMS match and a revision to this drawing will be made.	
Location: CHICAGO, IL	File Name: 112194 - R10 - CHICAGO, IL - SIGN PACKAGE			Eng: -


PERSONA™ SIGN MAKERS/IMAGE BUILDERS

DISTRIBUTED BY SIGN UP COMPANY
700 21st Street Southwest
PO Box 210
Watertown, SD 57201-0210
1 (800) 843-9888 • www.personasigns.com

EAST ELEVATION



BEFORE

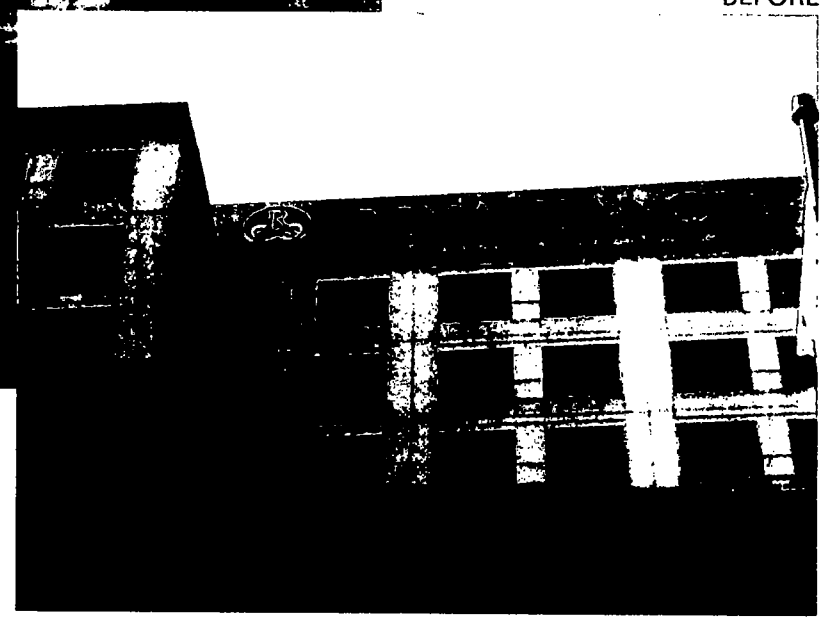

BEFORE

AFTER

56'-7 11/16"

48"

RENAISSANCE HOTEL

GRAPHIC DETAIL
SCALE: 3/32" = 1'-0"

Customer: RENAISSANCE	Date: 5/08/15	Prepared By: CM/PKE/RM/CM/MR	Note: Color output may not be exact when viewing or printing this drawing. All colors used are PMS or the closest CMYK equivalent. If these colors are incorrect, please provide the correct PMS match and a revision to this drawing will be made.	
Location: CHICAGO, IL	File Name: 112194 - R10 - CHICAGO, IL - SIGN PACKAGE			Eng: -

PERSONA
SIGN MAKERS/IMAGE BUILDERS


DISTRIBUTED BY SIGN UP COMPANY
700 21st Street Southwest
PO Box 210
Watertown, SD 57201-0210
1 (800) 843-9888 • www.personasigns.com

NORTH ELEVATION




GRAPHIC DETAIL
SCALE: 1/4" = 1'-0"

BEFORE

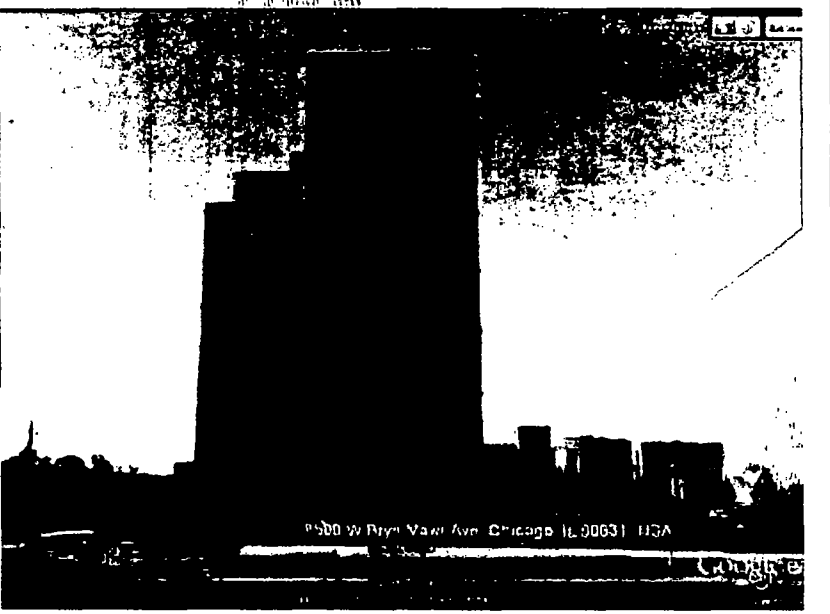


AFTER

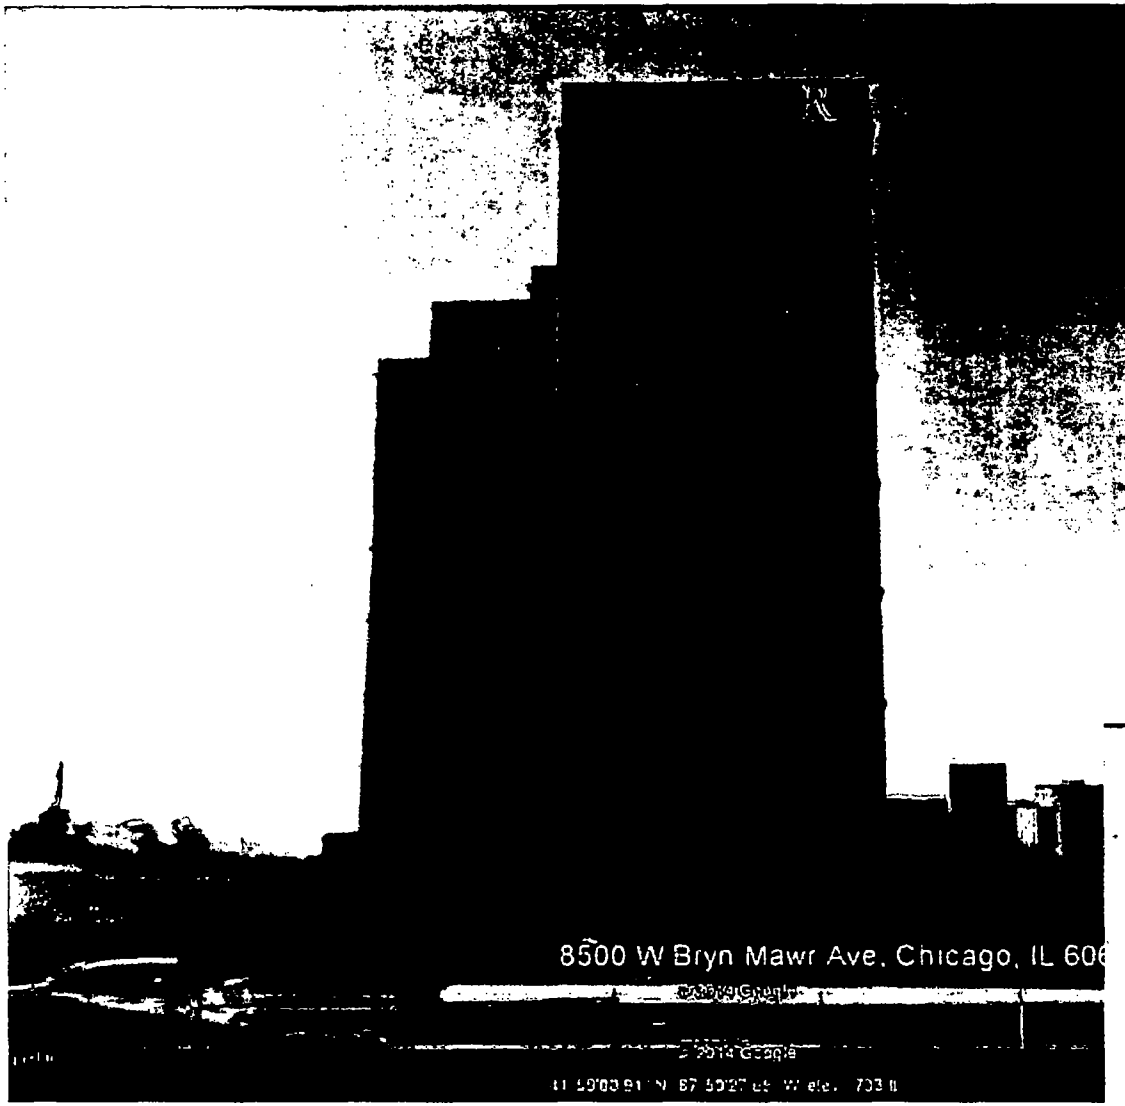

Customer: RENAISSANCE	Date: 01/08/14	Prepared By: RM/CM	Note: Color may not be exact when viewing or printing this drawing. All colors used are PMS or the closest CMYK equivalent. If exact color is required, please provide the correct PMS number and revise this drawing will be made	PERSONA SIGN MAKERS/IMAGE BUILDERS
Location: CHICAGO, IL	File Name: 112194 - R8 - CHICAGO, IL - SIGN PACKAGE		Engr: -	

DISTRIBUTED BY SIGN UP COMPANY
700 21st Street southwest
PO Box 210
Watertown, SD 57201-0210
1 (800) 843-9888 • www.personasigns.com

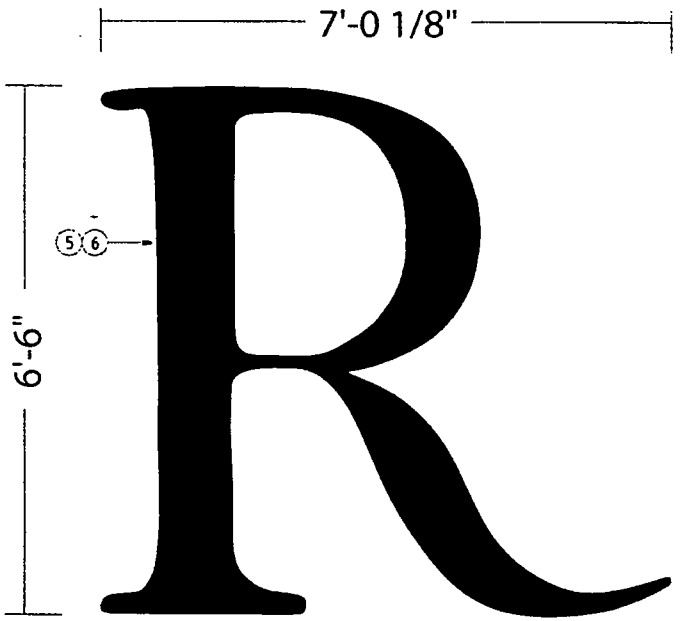


CHANNEL LETTER CONSTRUCTION SPECIFICATIONS	
NO.	PART/DESCRIPTION
1	.040" X 5" PRE-FINISHED BLACK/WHITE ALUMINUM RETURNS
2	1" BLACK TRIM CAP *
3	WHITE LED'S AS REQUIRED
4	REMOTE LED POWER SUPPLIES AS REQUIRED
5	3/16" 2447 WHITE ACRYLIC FACE
6	3M 3635-222 BLACK PERFORATED FILM (1ST SURFACE)
7	.063" ALUMINUM BACKS
8	MOUNTING HARDWARE AS REQUIREO BY SITE CONDITIONS
9	2" ALUMINUM J-CLIPS (AS REQUIRED)
10	DRAIN HOLES AS REQUIRED

NOTES:

- * ALL LOGOS TO USE 3/4" ROUTED ALUMINUM RETAINERS.
- - LETTER INTERIORS TO BE PAINTED REFLECTIVE WHITE.
- - CHANNEL LETTERS TO USE WEATHER-TITE COMPONENTS.
- - CHANNEL LETTERS TO USE 120 VOLT STANDARD POWER.
- - CHANNEL LETTERS TO BE BUILT TO U.L SPECIFICATIONS.

estimated weight of sign = 230 pounds

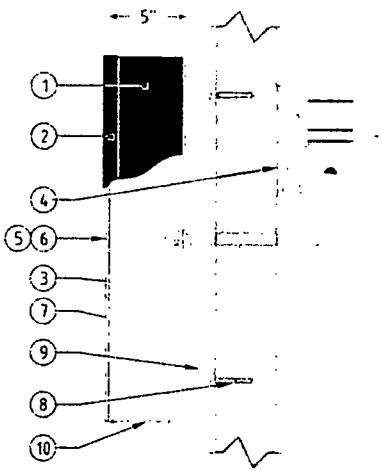


LOGO/LETTER PROFILE
NOT TO SCALE

Customer: RENAISSANCE HOTEL	Date: 02/13/14	Prepared By: RA	Note: Color output may not be exact when viewing or printing this drawing. All colors used are PMS or the closest CMYK equivalent. If these colors are incorrect, please provide the correct PMS match and a revision to this drawing will be made.	PERSONA SIGN MAKERS/IMAGE BUILDERS
Item Number:	File Name: REN BLACK REMOTE CHANNEL LETTERS		Revision: -	DISTRIBUTED BY SIGN UP COMPANY 700 21st Street southwest PO Box 210 Watertown, SD 57201-0210 1 (800) 843-9888 • www.personasigns.com

WHITE POWERMAX LEDS - 1156140

277 VOLT		
LETTER	MOD	PWR SUP
LOGO	27	PS 12-60 #1
	27	PS 12-60 #2
TOTAL	54	.5 AMPS

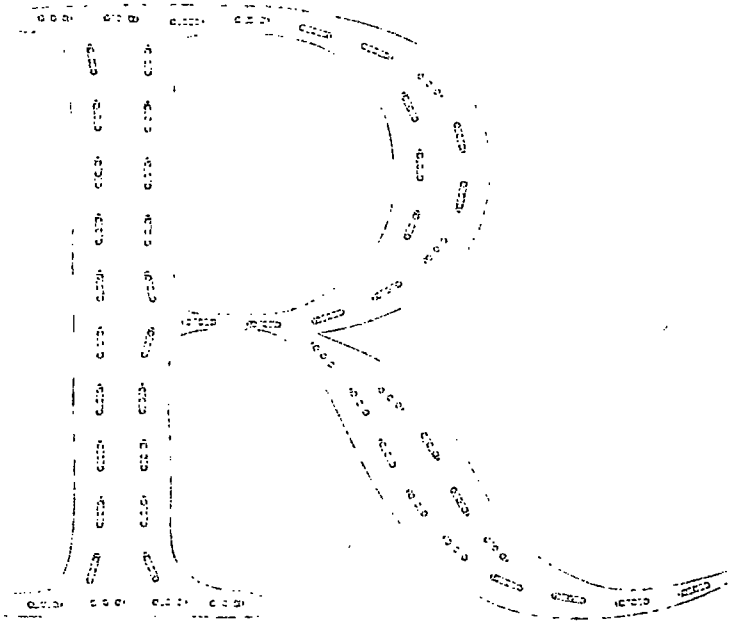

City of Chicago

Office of the City Clerk

Document Tracking Sheet

Or2015-415

Meeting Date:	7/29/2015
Sponsor(s):	Napolitano (41)
Type:	Order
Title:	Issuance of permits for sign(s)/signboard(s) at 8500 W Bryn Mawr Ave - 45.57 sq. ft
Committee(s) Assignment:	Committee on Zoning, Landmarks and Building Standards

City Council
Meeting Date: _____
Committee on Buildings

(signs)

ORDERED, That the Commissioner of Buildings is hereby directed to issue a sign permit to: (Contractor's name and address)

QT Sign Inc
1391 Wright Blvd
Schaumburg IL 60193

for the erection of a sign / signboard over 24 feet in height and / or over 100 square feet (in area of one face) at: (Business NAME & ADDRESS)

Renaissance
8500 W. Bryn Mawr Ave
Chicago, IL 60631

Dimensions: Length 7'-0 1/8" Height 6'-6"

Height above grade / roof to top of sign 147'-9"

TOTAL SQUARE FOOT AREA 45.57 sq ft.


Such sign(s) shall comply with all applicable provisions of TITLE 17 of the Chicago Zoning Ordinance and all other applicable provisions of the Municipal Code of the City of Chicago governing the construction and maintenance of outdoor signs, signboards and structures.

Alderman, 41 Ward

EAST ELEVATION



BEFORE

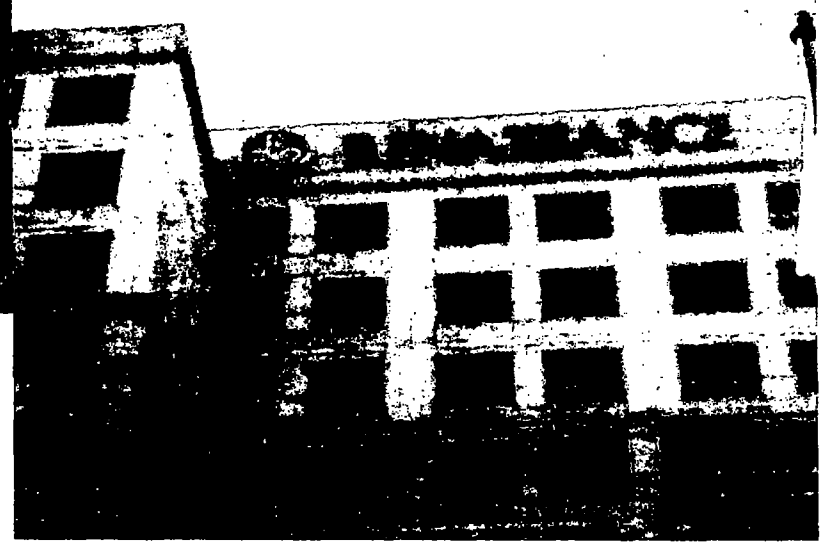

AFTER

56'-7 11/16"

RENAISSANCE HOTEL

GRAPHIC DETAIL
SCALE: 3/32" = 1'-0"

RENAISSANCE	Date: 01/08/15	Prepared by: CM/PKE/RM/CM	Note:
CHICAGO, IL	File Name: 112194 - R8 - CHICAGO, IL - SIGN PACKAGE		Proj:

PERSONA
SIGN MAKERS . IMAGE BUILDERS

DISTRIBUTED BY SIGN UP COMPANY

CHANNEL LETTER CONSTRUCTION SPECIFICATIONS	
NO	PART/DESCRIPTION
1	.040" X 5" PRE-FINISHED BLACK/WHITE ALUMINUM RETURNS
2	1" BLACK TRIM CAP
3	WHITE LED'S AS REQUIRED
4	REMOTE LED POWER SUPPLIES AS REQUIRED
5	3/16" 2447 WHITE ACRYLIC FACE
6	3M 3635-222 BLACK PERFORATED FILM (1ST SURFACE)
7	.063" ALUMINUM BACKS
8	MOUNTING HARDWARE AS REQUIRED BY SITE CONDITIONS
9	2" ALUMINUM J-CLIPS (AS REQUIRED)
10	DRAIN HOLES AS REQUIRED


NOTES

- LETTER INTERIORS TO BE PAINTED REFLECTIVE WHITE
- CHANNEL LETTERS TO USE WEATHER-TITE COMPONENTS
- CHANNEL LETTERS TO USE 120 VOLT STANDARD POWER
- CHANNEL LETTERS TO BE BUILT TO UL SPECIFICATIONS

Weight Estimated 40 pounds per letter

RENAISSANCE HOTEL

5, 6

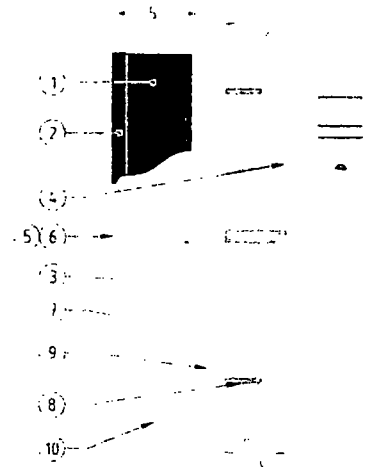

LOGO/LETTER PROFILE
NOT TO SCALE

Customer	Date	Prepared By	Note
RENAISSANCE HOTEL	02/13/14	RA	
Deal Number	File Name		Revision
	REN BLACK REMOTE CHANNEL LETTERS		-

PERSONA
SIGN MAKERS · IMAGE BUILDERS

DISTRIBUTED BY SIGN UP COMPANY

WHITE POWERMAX LEDS - 1156140

277 VOLTS


LETTER	MOD	
R	19	PS 12-60 #1
L	15	
N	20	PS 12-60 #2
A	17	
	7	
S	14	PS 12-60 #3
S	14	
A	17	PS 12-60 #4
N	20	
E	17	PS 12-60 #5
E	16	
H	17	PS 12-60 #6
O	17	
F	10	
E	14	PS 12-60 #7
-	9	
otal	244	1.75 amps

RENAISSANCE HOTEL

WEST ELEVATION



BEFORE

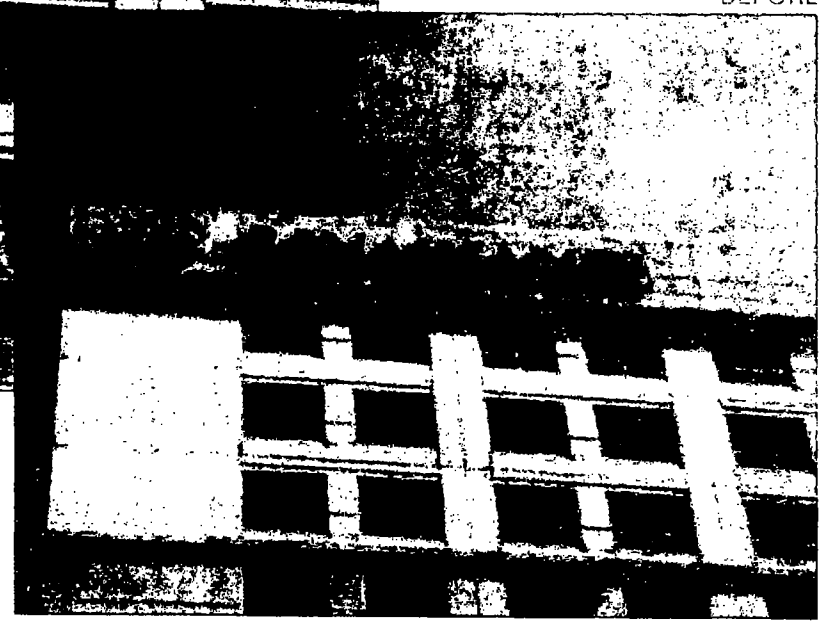

AFTER

56'-7 11/16"

RENAISSANCE HOTEL

GRAPHIC DETAIL
SCALE: 3/32" = 1'-0"

RENAISSANCE	Date: 01/08/15	Prepared By: CM/PKE/RM/CM	Note:
CHICAGO, IL	File Name: 112194 - R8 - CHICAGO, IL - SIGN PACKAGE		Page: -

PERSONA
SIGN MAKERS / IMAGE BUILDERS

DISTRIBUTED BY SIGN UP COMPANY

CHANNEL LETTER CONSTRUCTION SPECIFICATIONS	
NO.	PART/DESCRIPTION
1	.040" X 5" PRE-FINISHED BLACK/WHITE ALUMINUM RETURNS
2	1" BLACK TRIM CAP •
3	WHITE LED'S AS REQUIRED
4	REMOTE LED POWER SUPPLIES AS REQUIRED
5	3/16" 2447 WHITE ACRYLIC FACE
6	3M 3635-222 BLACK PERFORATED FILM (1ST SURFACE)
7	.063" ALUMINUM BACKS
8	MOUNTING HARDWARE AS REQUIRED BY SITE CONDITIONS
9	2" ALUMINUM J-CLIPS (AS REQUIRED)
10	DRAIN HOLES AS REQUIRED


NOTES:

- LETTER INTERIORS TO BE PAINTED REFLECTIVE WHITE
- CHANNEL LETTERS TO USE WEATHER-TITE COMPONENTS
- CHANNEL LETTERS TO USE 120 VOLT STANDARD POWER
- CHANNEL LETTERS TO BE BUILT TO UL SPECIFICATIONS

Weight Estimated 40 pounds per letter

RENAISSANCE HOTEL

5 6

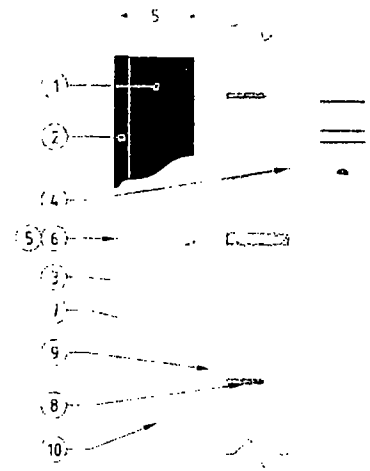

LOGO/LETTER PROFILE
NOT TO SCALE

Customer: RENAISSANCE HOTEL	Date: 02/13/14	Prepared By: RA	Note:
Item Number:	File Name: REN BLACK REMOTE CHANNEL LETTERS		Revision: -

PERSONA
SIGN MAKERS/IMAGE BUILDERS

DISTRIBUTED BY SIGN UP COMPANY

WHITE POWERMAX LEDS - 1156140

277 VOLTS

LETTER	MOD	
R E	[illegible]	[illegible]
N	20	PS 12-60 #2
A	17	
I	7	
S	14	PS 12-60 #3
S	14	
A	17	PS 12-60 #4
N	20	
C	17	PS 12-60 #5
E	16	
H	17	PS 12-60 #6
O	17	
T	10	
E	14	PS 12-60 #7
L	9	
total	244	1.75 amps

RENAISSANCE HOTEL

EAST ELEVATION

RENAISSANCE HOTEL

BEFORE



AFTER

56'-7 11/16"

48"

RENAISSANCE HOTEL


GRAPHIC DETAIL
SCALE: 3/32" = 1'-0"

Customer: RENAISSANCE	Date: 5/08/15	Prepared By: CM/PKE/RM/CM/MR	NOTE: Color output may not be exact when viewing or printing this drawing. All colors used are PMS or the closest CMYK equivalent. If these colors are incorrect, please provide the correct PMS match and a revision to this drawing will be made.	
Location: CHICAGO, IL	File Name: 112194 - R10 - CHICAGO, IL - SIGN PACKAGE			Eng -

PERSONA
SIGN MAKERS/IMAGE BUILDERS


DISTRIBUTED BY SIGN UP COMPANY
700 21st Street Southwest
PO Box 240
Watertown SD 57201-0240
1 (800) 843-9888 • www.personasigns.com

NORTH ELEVATION

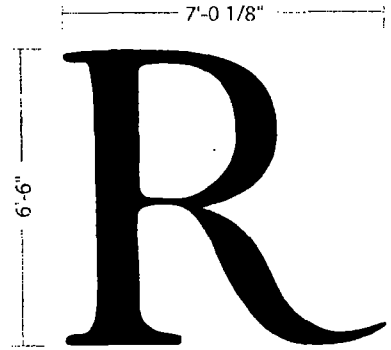


GRAPHIC DETAIL
SCALE: 1/4" = 1'-0"

BEFORE

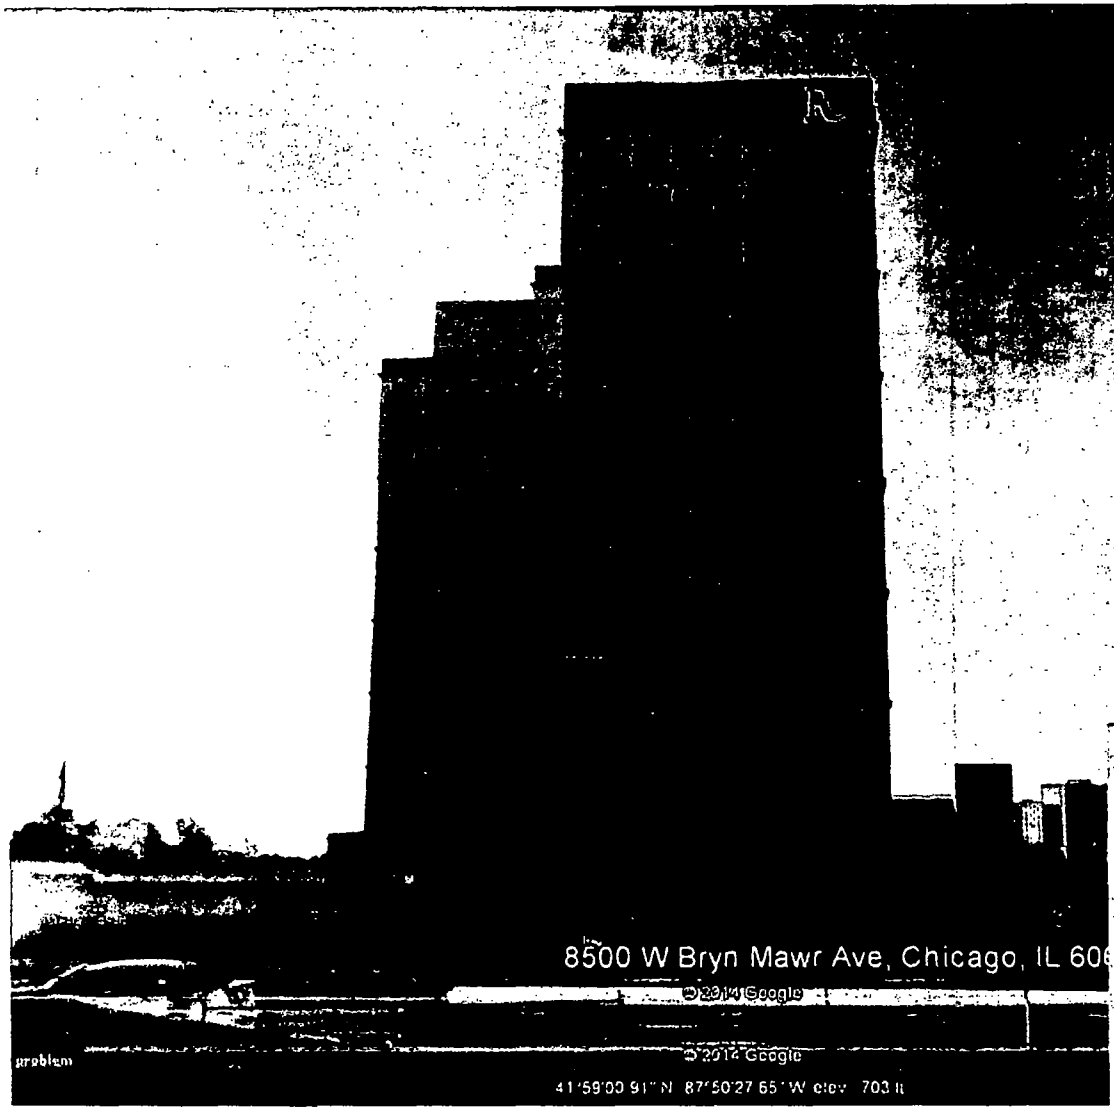

AFTER

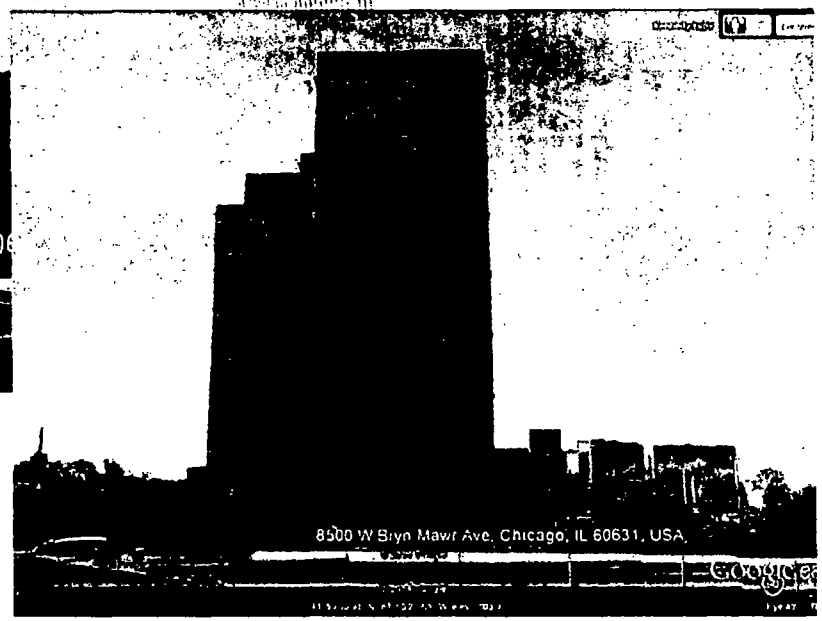


Customer: RENAISSANCE	Date: 5/08/14	Prepared By: RM/CM/MR	Note: Color match may not be exact when viewing or printing this drawing. All colors used are PMS or the closest CMYK equivalent. If these colors are incorrect, please provide the correct PMS match and a revised copy of this drawing will be made.	PERSONA SIGN MAKERS / IMAGE BUILDERS
Location: CHICAGO, IL	File Name: 112194 - R10 - CHICAGO, IL - SIGN PACKAGE		Eng: -	

DISTRIBUTED BY SIGN UP COMPANY
700 21st Street Southwest
PO Box 210
Watertown, SD 57201-0210
1 (800) 843-9888 • www.personasigns.com


R

NORTH ELEVATION

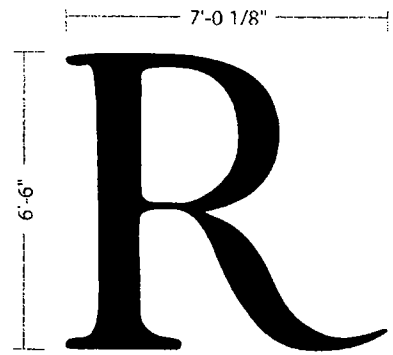

GRAPHIC DETAIL
SCALE: 1/4" = 1'-0"

BEFORE

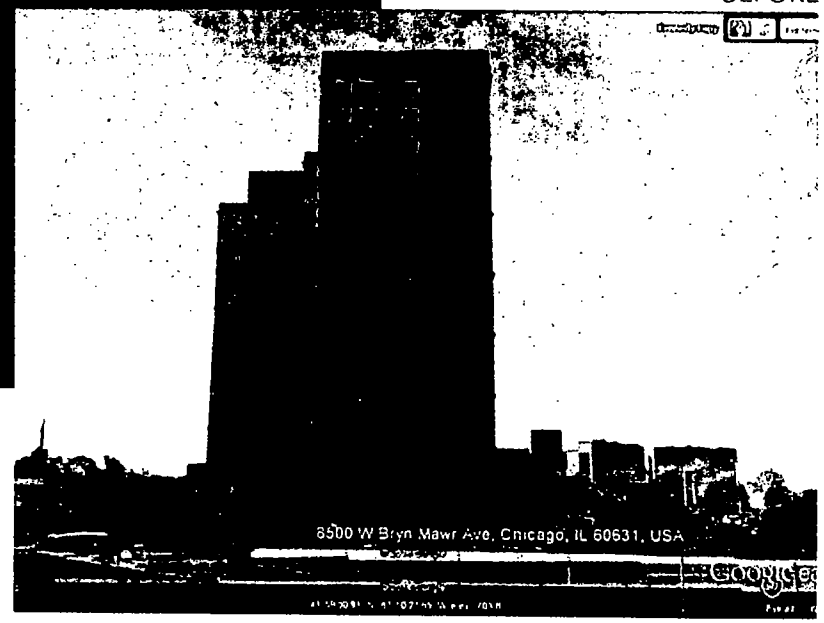

AFTER

Customer: RENAISSANCE	Date: 5/08/14	Prepared By: RM/CM/MR	Note: Color output may not be exact when viewing or printing this drawing. All colors used are PMS or the closest CMYK equivalent. If these colors are incorrect, please provide the correct PMS which will be used to revise this drawing.
Location: CHICAGO, IL	File Name: 112194 - R10 - CHICAGO, IL - SIGN PACKAGE		Engr: -

PERSONA
SIGN MAKERS / IMAGE BUILDERS

DISTRIBUTED BY SIGN UP COMPANY
700 21st Street Southwest
PO Box 210
Watertown, SD 57201-0210
1 (800) 843-9888 • www.personasigns.com

WEST ELEVATION



BEFORE

BEFORE



AFTER

56'-7 11/16"

48"

RENAISSANCE HOTEL

GRAPHIC DETAIL
SCALE: 3/32" = 1'-0"

Customer: RENAISSANCE	Date: 5/08/15	Prepared By: CM/PKE/RM/CM/MR	Note: Color output may not be exact when viewing or printing this drawing. All colors used are PMS or the closest CMYK equivalent. If these colors are incorrect, please provide the correct PMS match and a revision to this drawing will be made.
Location: CHICAGO, IL	File Name: 112194 - R10 - CHICAGO, IL - SIGN PACKAGE		Eng: -

PERSONA
SIGN MAKERS | IMAGE BUILDERS

DISTRIBUTED BY SIGN UP COMPANY
700 21st Street Southwest
PO Box 230
Watertown, SD 57201-0230
1 (800) 845-9888 • www.personasigns.com

WEST ELEVATION

RENAISSANCE HOTEL

BEFORE



AFTER

56'-7 11/16"

40"

RENAISSANCE HOTEL

GRAPHIC DETAIL
SCALE: 3/32" = 1'-0"

Customer: RENAISSANCE	Date: 5/08/15	Prepared By: CM/PKE/RM/CM/MR	Note: Color output may not be exact when viewing or printing this drawing. All colors used are PMS or the closest CMYK equivalent. If these colors are incorrect, please provide the correct PMS match and a revision to this drawing will be made.
Location: CHICAGO, IL	File Name: 112194 - R10 - CHICAGO, IL - SIGN PACKAGE		Eng: -


PERSONA
SIGN MAKERS / IMAGE BUILDERS

DISTRIBUTED BY SIGN UP COMPANY
700 21st Street Southwest
PO Box 210
Watertown, SD 57201-0210
1 (800) 843-9888 • www.personasigns.com

EAST ELEVATION



BEFORE

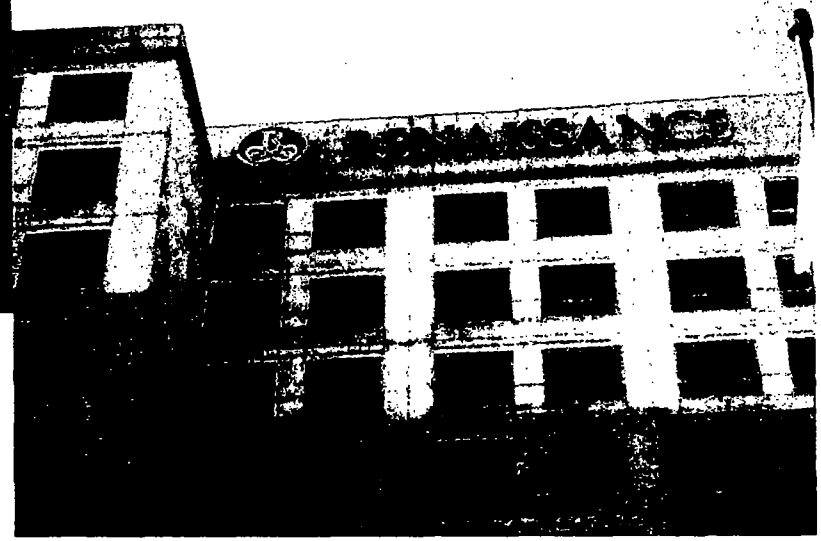

BEFORE

AFTER

56'-7 11/16"

48"

RENAISSANCE HOTEL


GRAPHIC DETAIL
SCALE: 3/32" = 1'-0"

Customer: RENAISSANCE	Date: 5/08/15	Prepared By: CM/PKE/RM/CM/MR	Note: Color output may not be exact when viewing or printing this drawing. All colors noted are PMS or the closest CMYK equivalent. If these colors are incorrect, please provide the correct PMS match and a revision to this drawing will be made.
Location: CHICAGO, IL	File Name: 112194 - R10 - CHICAGO, IL - SIGN PACKAGE		Engr: -

PERSONA
SIGN MAKERS / IMAGE BUILDERS


DISTRIBUTED BY SIGN UP COMPANY
700 21st Street Southwest
PO Box 210
Watertown SD 57201-0210
1 (800) 843-9888 • www.personasigns.com

NORTH ELEVATION

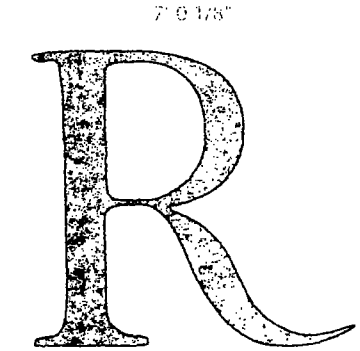


GRAPHIC DETAIL
SCALE: 1/4" = 1'-0"

BEFORE

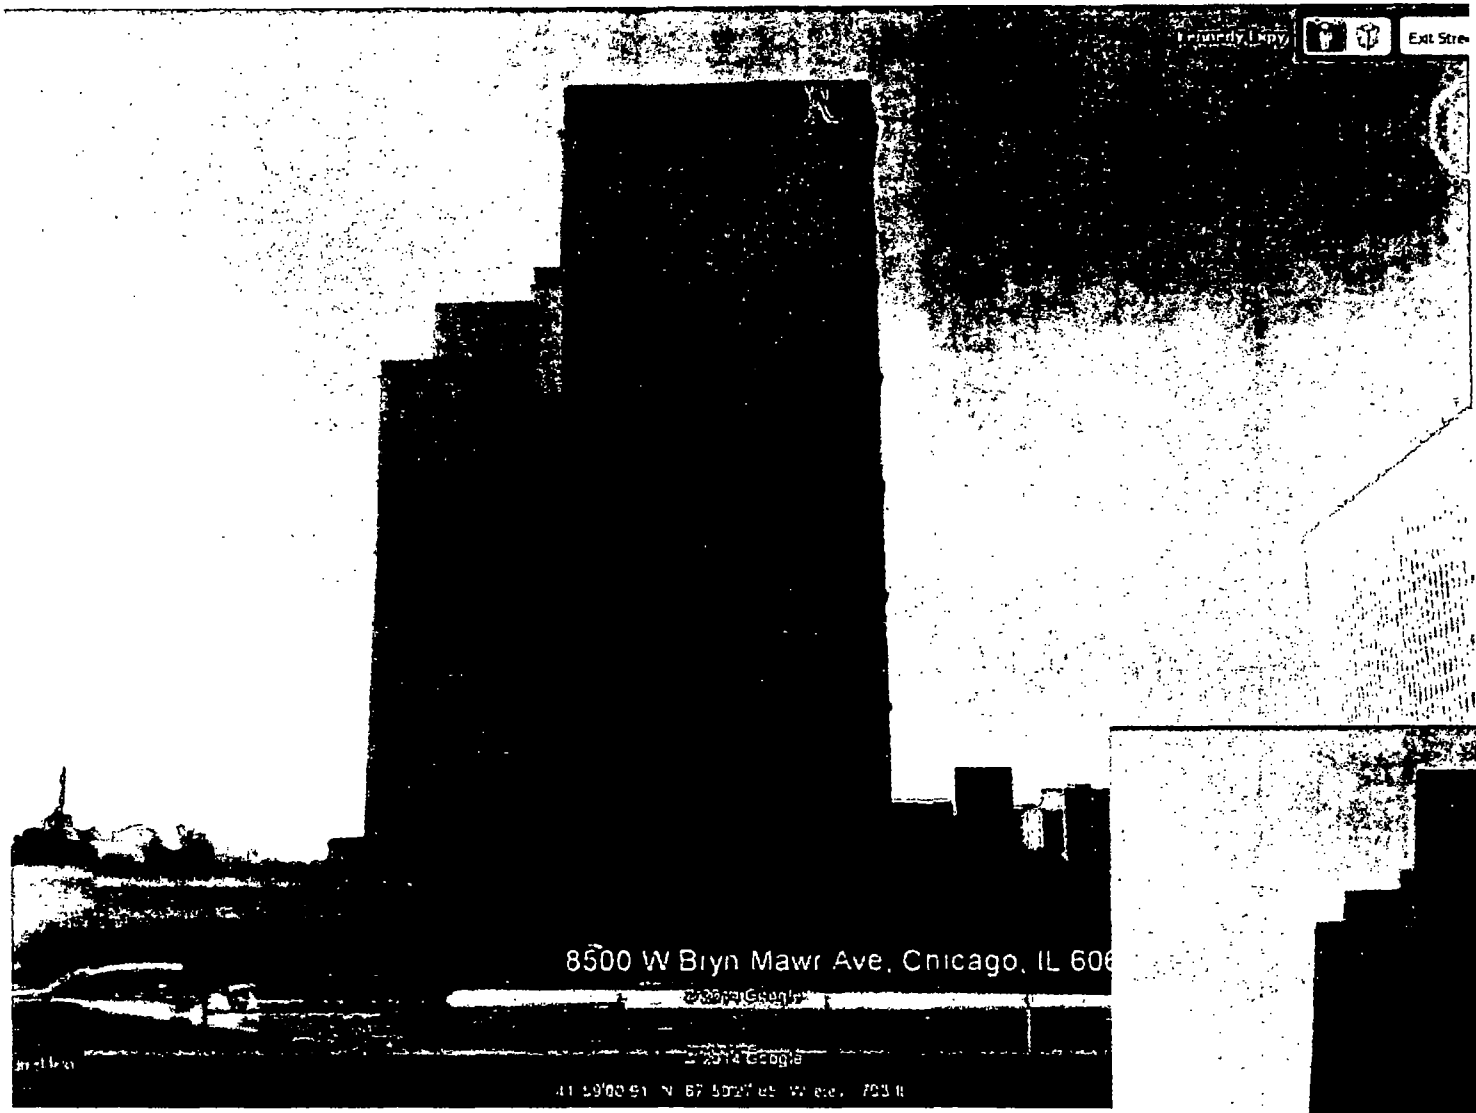


AFTER

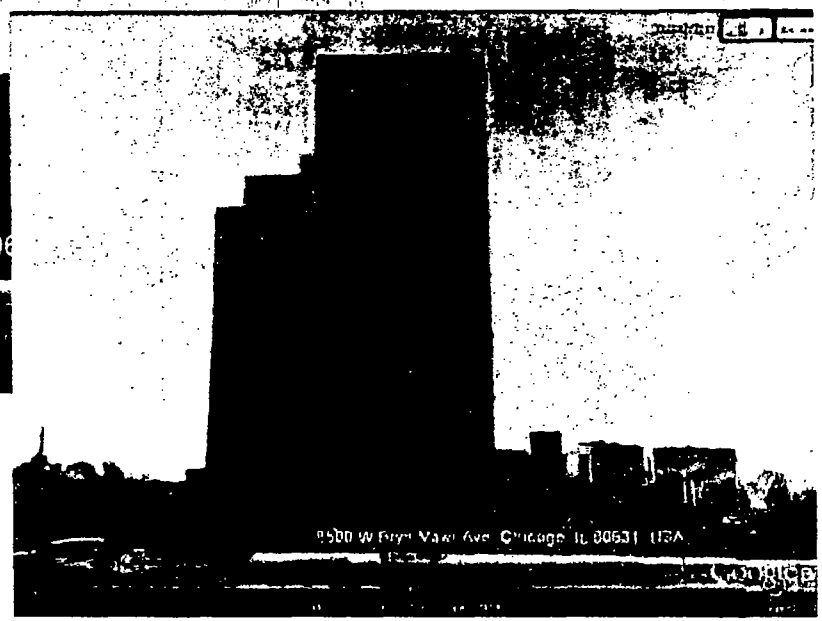

Customer: RENAISSANCE	Date: 01/08/14	Prepared By: RM/CM	Note:
Location: CHICAGO, IL	File Name: 112194 - R8 - CHICAGO, IL - SIGN PACKAGE		Page: -

PERSONA
SIGN MAKERS · IMAGE BUILDERS

DISTRIBUTED BY SIGN UP COMPANY

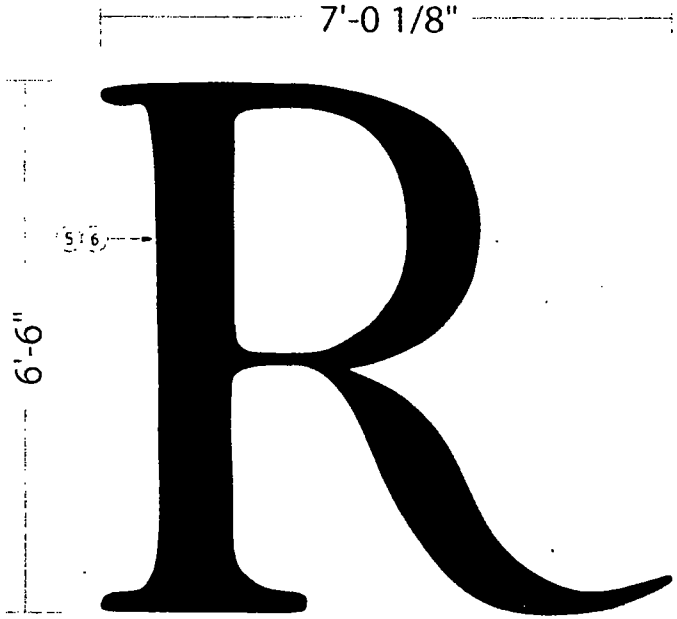


CHANNEL LETTER CONSTRUCTION SPECIFICATIONS	
NO	PART/DESCRIPTION
1	.040" X 5" PRE-FINISHED BLACK/WHITE ALUMINUM RETURNS
2	1" BLACK TRIM CAP -
3	WHITE LED'S AS REQUIRED
4	REMOTE LED POWER SUPPLIES AS REQUIRED
5	3/16" 2447 WHITE ACRYLIC FACE
6	3M 3635-222 BLACK PERFORATED FILM (1ST SURFACE)
7	.063" ALUMINUM BACKS
8	MOUNTING HARDWARE AS REQUIRED BY SITE CONDITIONS
9	2" ALUMINUM J-CLIPS (AS REQUIRED)
10	DRAIN HOLES AS REQUIRED

NOTES.

- ALL LOGOS TO USE 3/4" ROUTED ALUMINUM RETAINERS.
- LETTER INTERIORS TO BE PAINTED REFLECTIVE WHITE
- CHANNEL LETTERS TO USE WEATHER-TITE COMPONENTS
- CHANNEL LETTERS TO USE 120 VOLT STANDARD POWER
- CHANNEL LETTERS TO BE BUILT TO U.L SPECIFICATIONS

estimated weight of sign = 230 pounds

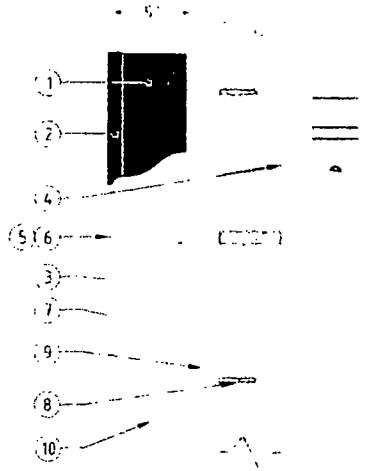

LOGO/LETTER PROFILE
NOT TO SCALE


Customer: RENAISSANCE HOTEL	Date: 02/13/14	Prepared By: RA	Note:
Item Number:	File Name: REN BLACK REMOTE CHANNEL LETTERS		Revision: -

PERSONA
SIGN MAKERS | IMAGE BUILDERS

DISTRIBUTED BY SIGN UP COMPANY

WHITE POWERMAX LEDS - 1156140

277 VOLT		
LETTER	MOD	PWR SUP
LOGO	27	PS 12-60 #1
	27	PS 12-60 #2
TOTAL	54	.5 AMPS

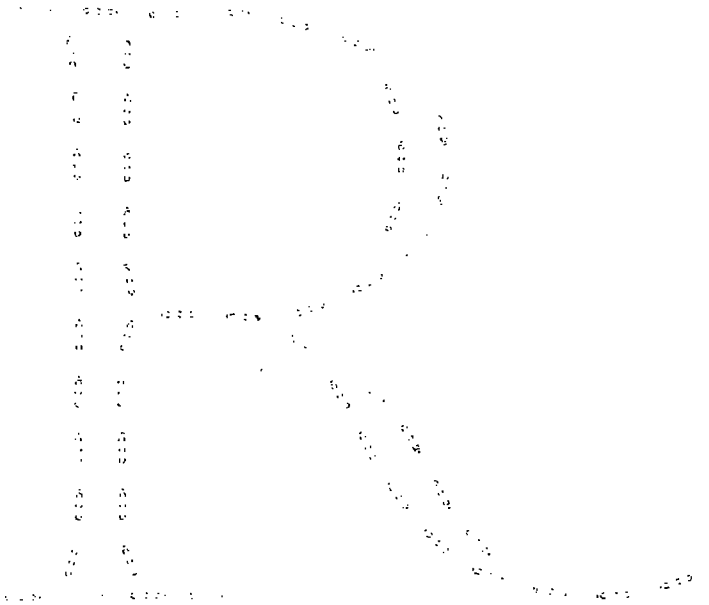

City of Chicago

Office of the City Clerk

Document Tracking Sheet

Or2015-464

Meeting Date:	7/29/2015
Sponsor(s):	Napolitano (41)
Type:	Order
Title:	Issuance of permits for sign(s)/signboard(s) at 10000 O'Hare Ave - 1,900 sq. ft.
Committee(s) Assignment:	Committee on Zoning, Landmarks and Building Standards

City Council
Meeting Date: _____
Committee on Buildings

(signs)

ORDERED, That the Commissioner of Buildings is hereby directed to issue a sign permit to: (Contractor's name and address)

South Wabel Signs
934 N Church Rd, Elmhurst 60126

for the erection of a sign / signboard over 24 feet in height and / or over 100 square feet (in area of one face) at: (Business NAME & ADDRESS)

Lufthansa
O'Hare Airport
10000 O'Hare Ave, 60666


Dimensions: Length 50' Height 38'

Height above grade / roof to top of sign 17' 5"

TOTAL SQUARE FOOT AREA 1900

Such sign(s) shall comply with all applicable provisions of TITLE 17 of the Chicago Zoning Ordinance and all other applicable provisions of the Municipal Code of the City of Chicago governing the construction and maintenance of outdoor signs, signboards and structures.

Alderman, 41st Ward

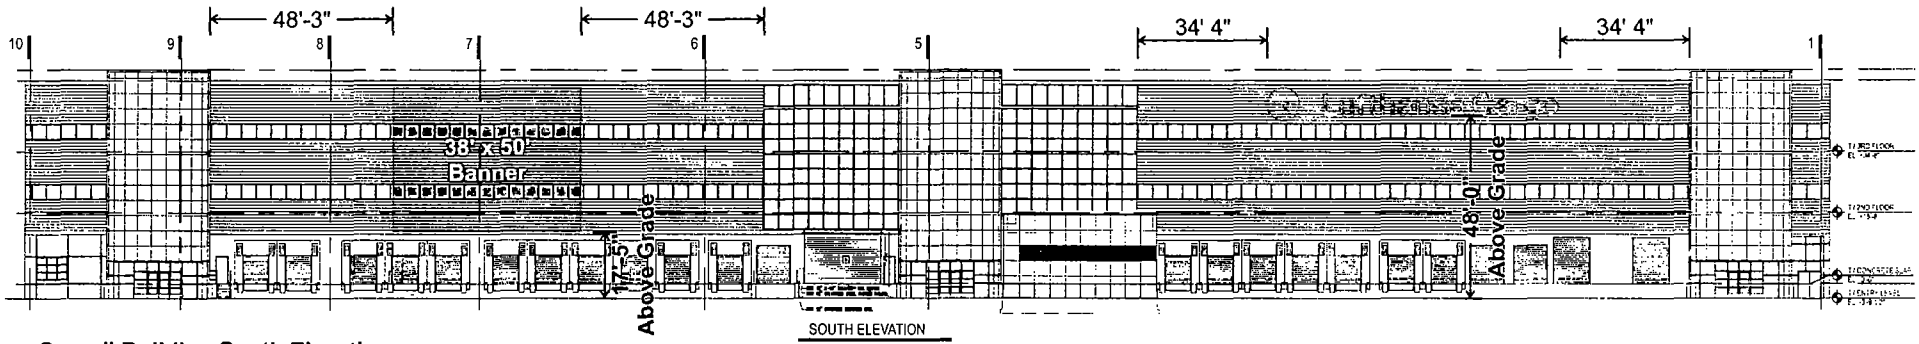

Overall Building South Elevation
1/32" = 1'

SOUTH WATER SIGNS
934 N Church
Elmhurst, IL 60126
tel: 630 333.4900
fax. 630 333.4915

CLIENT: Lufthansa	PROJECT NAME: New Sign Fabrication ORD - Chicago, IL	DATE: 03.25.15	REVISIONS REV' 03.30 15 04.09.15 06.18.15 07 02 15
CUSTOMER APPROVAL	TRACKER NUMBER: 7005674	DRAWN BY: m	

THIS DRAWING IS THE PROPERTY OF SOUTH WATER SIGNS, LLC. ALL RIGHTS OF REPRODUCTION ARE RESERVED BY SOUTH WATER SIGNS, INC.



Digitally printed graphic - Material TBD
Attached to building facade with necessary anchors and mounting hardware
All Elements TBD based on final fabrication method, location approval, and attachment availability

SOUTH WATER
SIGNS
934 N Church
Elmhurst, IL 60126
tel: 630.333.4900
fax: 630.333.4915

CLIENT: Lufthansa
CUSTOMER APPROVAL:
PROJECT NAME: New Sign Fabrication
ORD - Chicago, IL
TRACKER NUMBER: 7005674
DATE: 03.25.15
DRAWN BY: rm
REVISIONS:
REV:
03.30.15
04 09 15
06.18.15
07.02.15

PROPERTY OF SOUTH WATER SIGN, LLC
ALL RIGHTS OF REPRODUCTION AND USE RESERVED

City of Chicago

Office of the City Clerk

Document Tracking Sheet

Or2015-466

Meeting Date:	7/29/2015
Sponsor(s):	Napolitano (41)
Type:	Order
Title:	Issuance of permits for sign(s)/signboard(s) at 10000 O'Hare Ave - 697.5 sq. ft. - north elevation
Committee(s) Assignment:	Committee on Zoning, Landmarks and Building Standards

City Council
Meeting Date: _____
Committee on Buildings

(signs)

ORDERED, That the Commissioner of Buildings is hereby directed to issue a sign permit to: (Contractor's name and address)

South Water Signs
934 N Church Rd, Elmhurst 60126

for the erection of a sign / signboard over 24 feet in height and / or over 100 square feet (in area of one face) at: (Business NAME & ADDRESS)

Lufthansa
O'Hare Airport
10000 O'Hare Ave 60666


Dimensions: Length 77' 6" Height 9'

Height above grade / roof to top of sign 39'


TOTAL SQUARE FOOT AREA 697.5

Such sign(s) shall comply with all applicable provisions of TITLE 17 of the Chicago Zoning Ordinance and all other applicable provisions of the Municipal Code of the City of Chicago governing the construction and maintenance of outdoor signs, signboards and structures.

Alderman, 21ST Ward

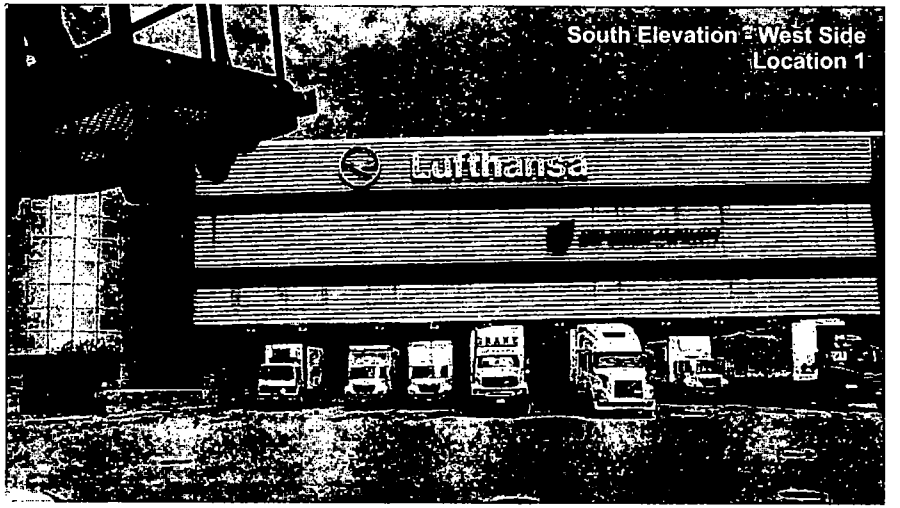



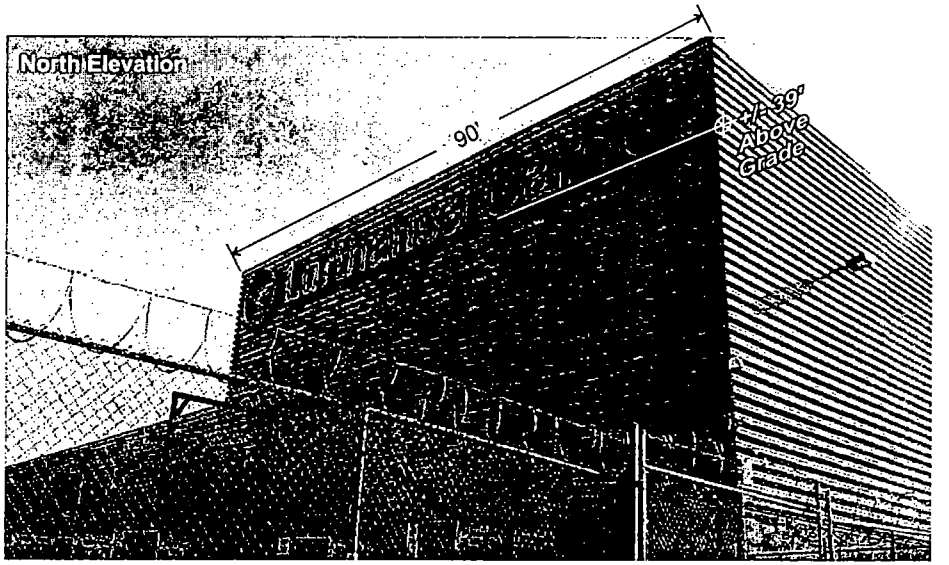

Existing Signs

South Elev 1 - Lufthansa - ø8' Logo, 6'H x 34' Letters (254 SQ FT) - To Be Removed
Air China - 5' 8" x 6' 3" Logo, 2' 6"H x 26' 10" Letters (102.5 SQ FT)

South Elev 2 - Lufthansa - ø8' Logo, 6'H x 34' Letters (254 SQ FT) - Replace with New
Air China - 5' 8" x 6' 3" Logo, 2' 6"H x 26' 10" Letters (102.5 SQ FT)
Swiss Cargo - 30' 3" x 8'H Letters & Logos (242 SQ FT)

North Elev - Lufthansa - 8' Logo x 72'W Logo & Letters (Est. 576 SQ FT) - Replace with New


Remove existing (3) Lettersets
Fill all penetrations with clear silicone, cap existing electric
Paint existing angle bracket to match wall color for any discoloration from existing signs
Dispose of neon tubing and power supplies in clean and eco-responsible manner


Install new "Logo" Lufthansa Cargo signs to North & South #2 Locations


SOUTH WATER SIGNS
934 N Church
Elmhurst, IL 60126
tel. 630 333 4900
fax 630 333 4915

CLIENT: Lufthansa
PROJECT NAME: New Sign Fabrication
ORD - Chicago, IL
DATE: 03.25.15
REVISIONS: 03.30.15, 04 09 15, 06 18.15, 07.02.15
CUSTOMER APPROVAL:
TRACKER NUMBER: 7005674
DRAWN BY: rm

THIS DRAWING IS THE PROPERTY OF SOUTH WATER SIGNS, LLC. ALL RIGHTS OF REPRODUCTION ARE RESERVED BY SOUTH WATER SIGNS, INC.

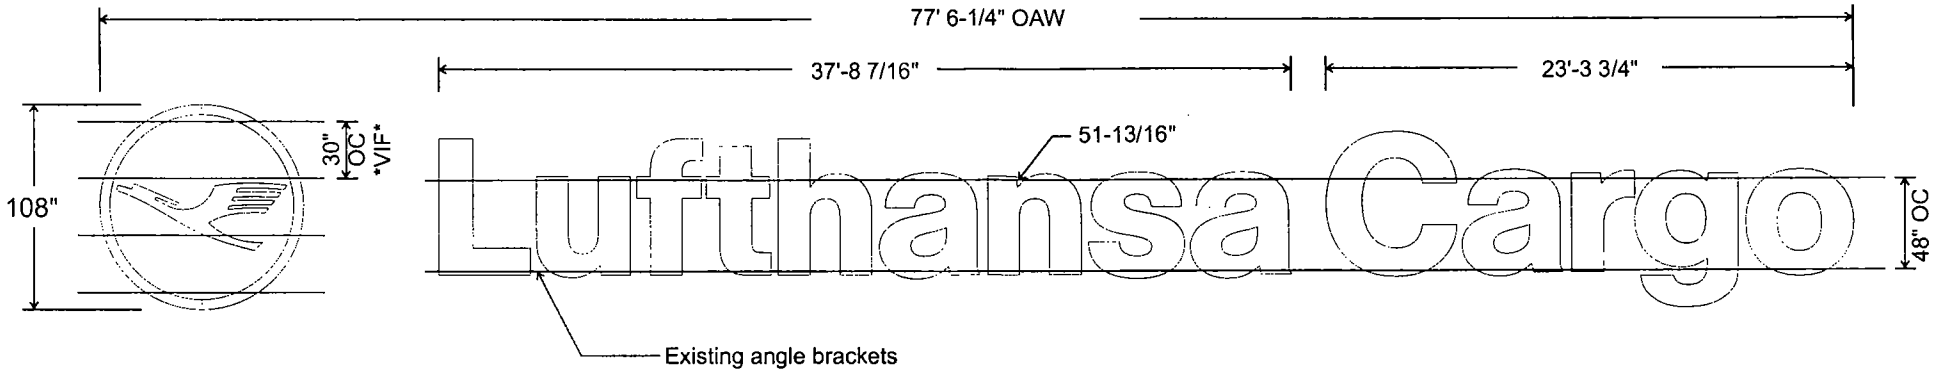

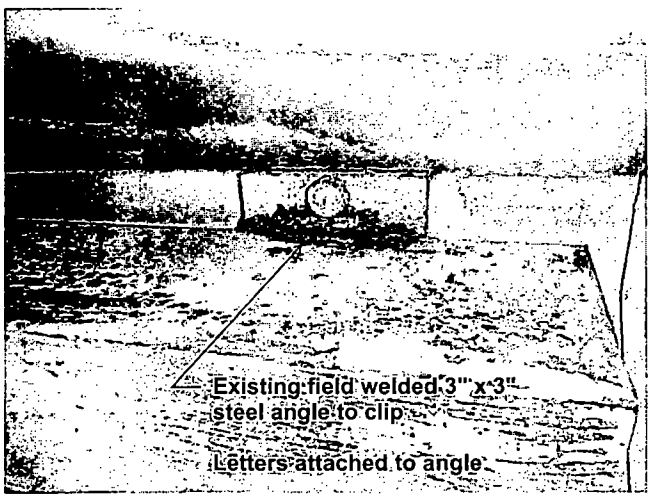

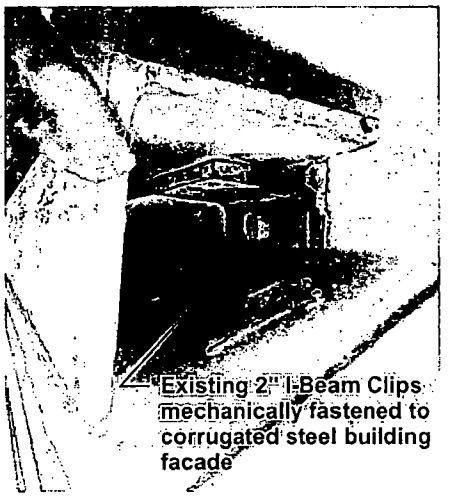


Illuminated Channel Letters - North Elevation
3/16" = 1'

SOUTH WATER SIGNS
934 N Church
Elmhurst, IL 60126
tel 630 333 4900
fax. 630 333 4915

CLIENT	PROJECT NAME	DATE	REVISIONS
Lufthansa	New Sign Fabrication ORD - Chicago, IL	03.25.15	REV1 03.30.15 04.09.15 06.18.15 07.02.15
CUSTOMER APPROVAL	TRACKER NUMBER	DRAWN BY	
	7005674	rm	

THIS DRAWING IS THE PROPERTY OF SOUTH WATER SIGNS, LLC. ALL RIGHTS OF REPRODUCTION ARE RESERVED BY SOUTH WATER SIGNS, INC.

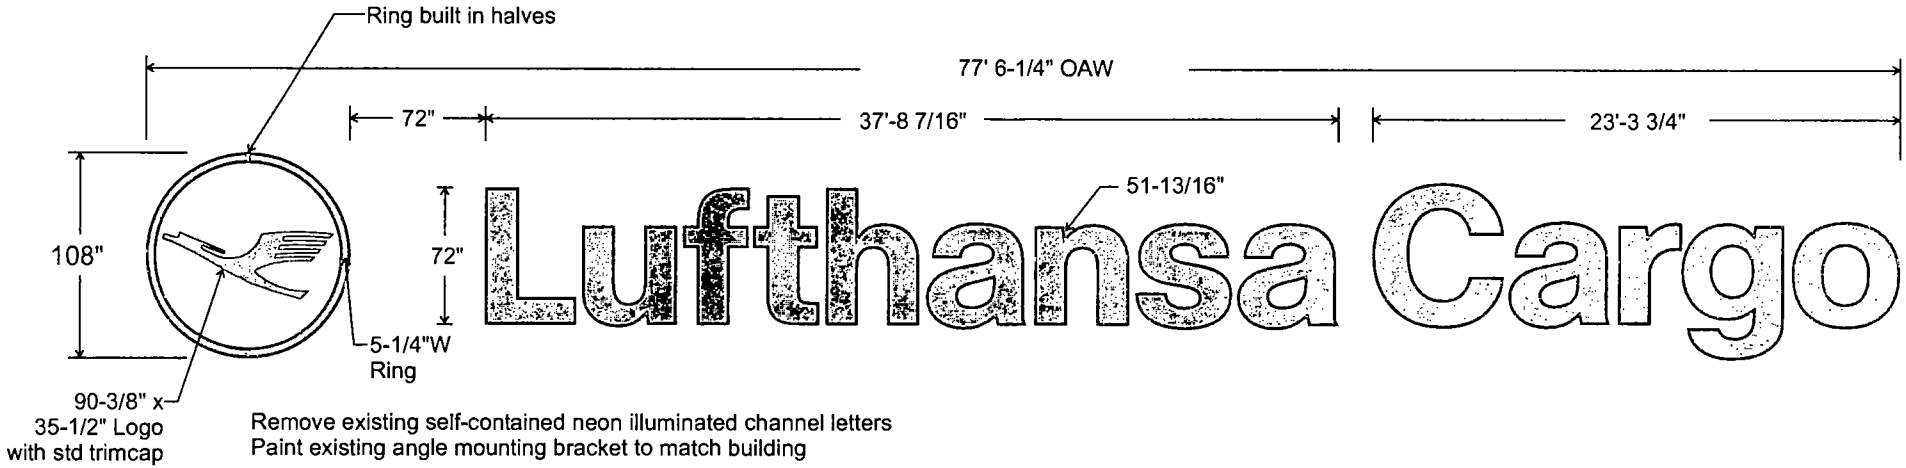

Remove existing self-contained neon illuminated channel letters
Paint existing angle mounting bracket to match building

Fabricated .063 aluminum channel letters with welded .090 aluminum backs.
Brake formed 3/4" face return and routed ring faces with welded 1" returns
secured to can returns with painted pan head screws

Faces - .1875 polycarbonate decorated with translucent gold vinyl graphics to match PMS 1235C

Internally illuminated with LED lighting, power supplies located inside letter forms
Letters possibly jumped between close letters for minimal penetrations to building
Final LED layout req. to determine PS frequency

Letters mounted to existing 3" structural angle brackets with 1/4" tek screws
*Alt mounting - drill and tap angle bracket, mounted with bolts through back of letters

Colors to Match

Returns & Trim painted to match PMS 1235C

Vinyl to match PMS 1235C

Illuminated Channel Letters - North Elevation
3/16" = 1'

SOUTH WATER SIGNS
934 N Church
Elmhurst, IL 60126
tel 630 333 4900
fax: 630 333 4915

CLIENT: Lufthansa
CUSTOMER APPROVAL:
PROJECT NAME: New Sign Fabrication ORD - Chicago, IL
TRACKER NUMBER: 7005674
DATE: 03 25.15
DRAWN BY: rm
REVISIONS: REV! 03.30.15 04.09.15 06.18.15 07.02 15

THIS DRAWING IS THE PROPERTY OF SOUTH WATER SIGNS, LLC. ALL RIGHTS OF REPRODUCTION ARE RESERVED BY SOUTH WATER SIGNS, INC.

City of Chicago

Office of the City Clerk

Document Tracking Sheet

Or2015-470

Meeting Date:	7/29/2015
Sponsor(s):	Napolitano (41)
Type:	Order
Title:	Issuance of permits for sign(s)/signboard(s) at 10000 O'Hare Ave - 697.5 sq. ft. - south elevation
Committee(s) Assignment:	Committee on Zoning, Landmarks and Building Standards

City Council
Meeting Date: _____
Committee on Buildings

(signs)

ORDERED, That the Commissioner of Buildings is hereby directed to issue a sign permit to: (Contractor's name and address)

South Water Signs
934 N Church Rd, Elmhurst 60126

for the erection of a sign / signboard over 24 feet in height and / or over 100 square feet (in area of one face) at: (Business NAME & ADDRESS)

Lufthansa
O'Hare Airport
10000 O'Hare Ave, 60666


Dimensions: Length 77' 6" Height 9'

Height above grade / roof to top of sign 48'

TOTAL SQUARE FOOT AREA 697.5

Such sign(s) shall comply with all applicable provisions of TITLE 17 of the Chicago Zoning Ordinance and all other applicable provisions of the Municipal Code of the City of Chicago governing the construction and maintenance of outdoor signs, signboards and structures.

Alderman, ___ Ward

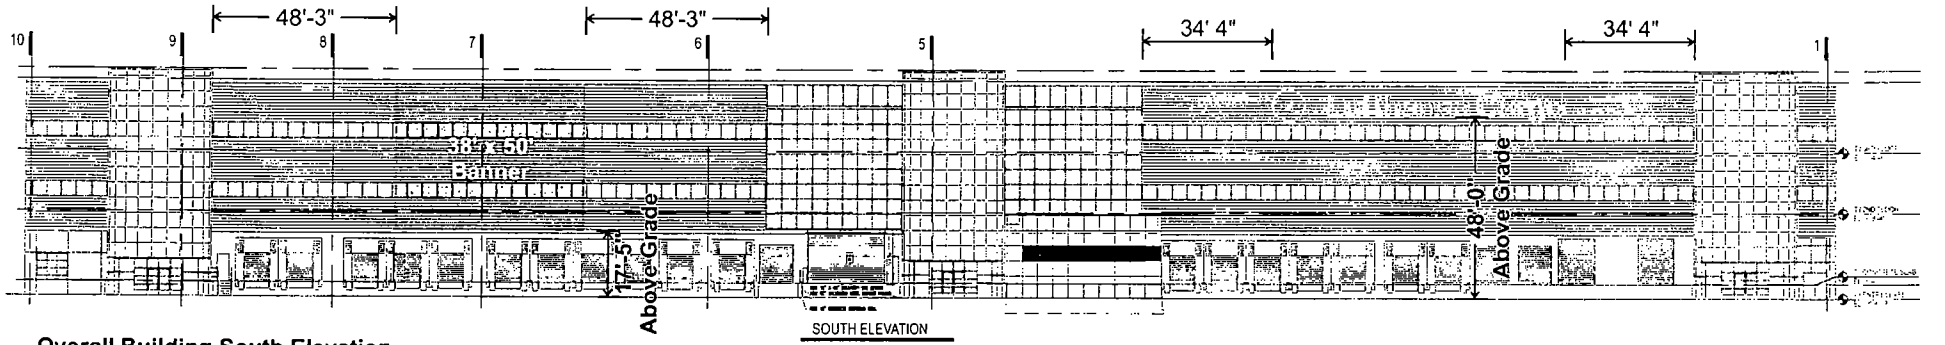

Overall Building South Elevation
1/32" = 1'

SOUTH WATER
SIGNS
934 N Church
Elmhurst IL 60126
tel 630 333 4900
fax 630 333 4915

CLIENT
Lufthansa

CUSTOMER APPROVAL

PROJECT NAME
New Sign Fabrication
ORD - Chicago, IL

TRACKER NUMBER
7005674


DATE
03.25.15

DRAWN BY
TH

REVISIONS
REV1
03.30.15
04.09.15
06.18.15
07.02.15





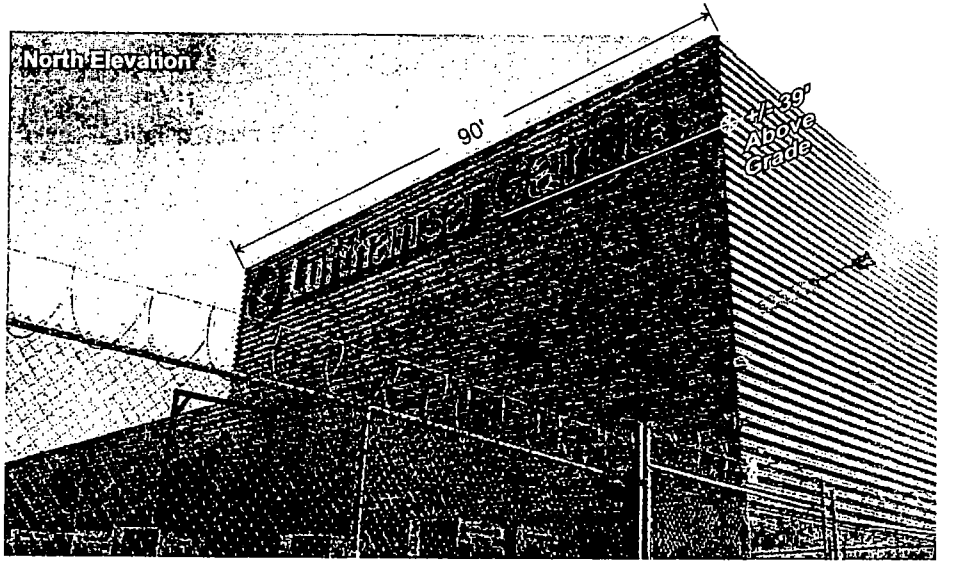

Existing Signs

South Elev 1 - Lufthansa - ø8' Logo, 6'H x 34' Letters (254 SQ FT) - To Be Removed
Air China - 5' 8" x 6' 3" Logo, 2' 6"H x 26' 10" Letters (102.5 SQ FT)

South Elev 2 - Lufthansa - ø8' Logo, 6'H x 34' Letters (254 SQ FT) - Replace with New
Air China - 5' 8" x 6' 3" Logo, 2' 6"H x 26' 10" Letters (102.5 SQ FT)
Swiss Cargo - 30' 3" x 8'H Letters & Logos (242 SQ FT)


North Elev - Lufthansa - 8' Logo x 72'W Logo & Letters (Est. 576 SQ FT) - Replace with New

Remove existing (3) Lettersets
Fill all penetrations with clear silicone, cap existing electric
Paint existing angle bracket to match wall color for any discoloration from existing signs
Dispose of neon tubing and power supplies in clean and eco-responsible manner

Install new "Logo" Lufthansa Cargo signs to North & South #2 Locations

SOUTH WATER
SIGNS
934 N Church
Elmhurst, IL 60126
tel 630.333.4900
fax 630.333.4916

CLIENT: Lufthansa
CUSTOMER APPROVAL:
PROJECT NAME: New Sign Fabrication ORD - Chicago, IL
TRACKER NUMBER: 7005674
DATE: 03.25.15
DRAWN BY: im
REVISIONS: 03.30.15, 04.09.15, 05.18.15, 07.02.15

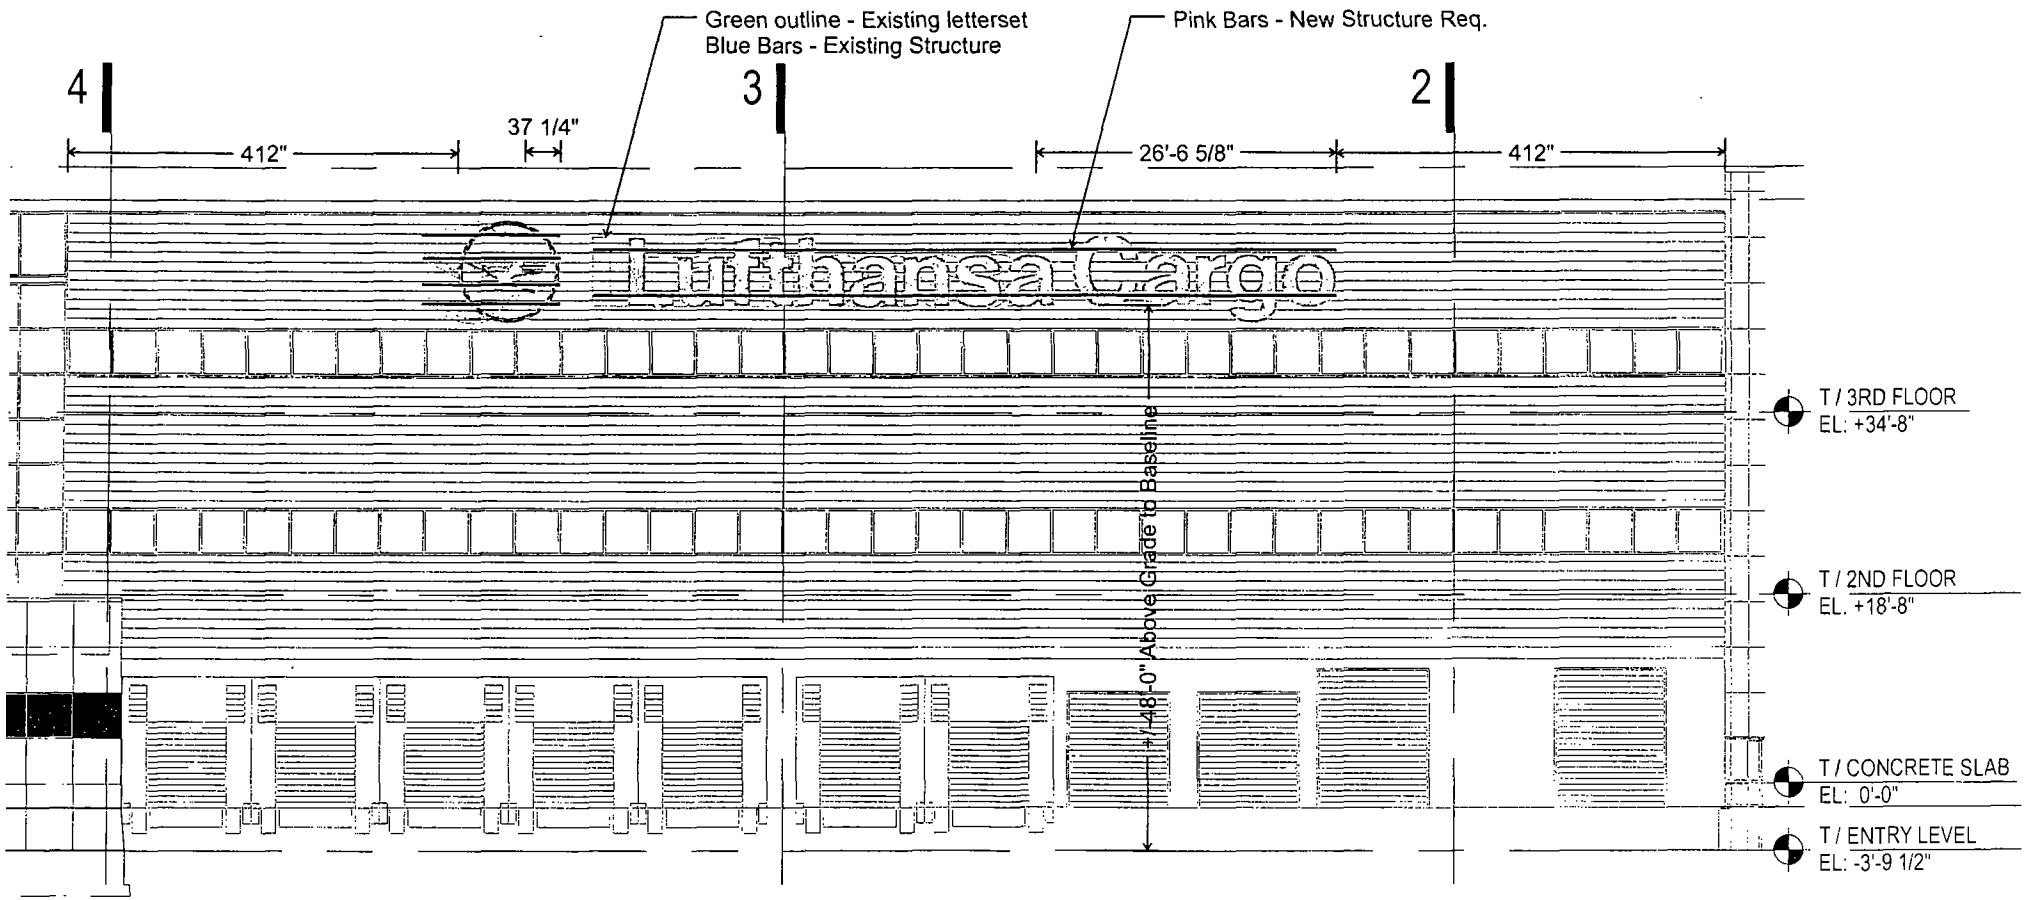

Scale - 3/32" = 1'

SOUTH WATER
SIGNS
904 N Church
Elmhurst, IL 60126
tel. 630 833 4800
fax. 630 833 4916

CLIENT
Lufthansa

JOB NAME
New Sign Fabrication
ORD - Chicago, IL


DATE
03.25 15

REVISIONS
03.30 15
04.09 15
05.18 15
07.02 15

CUSTOMER APPROVAL

TRACKER NUMBER
700567+

DRAWN BY

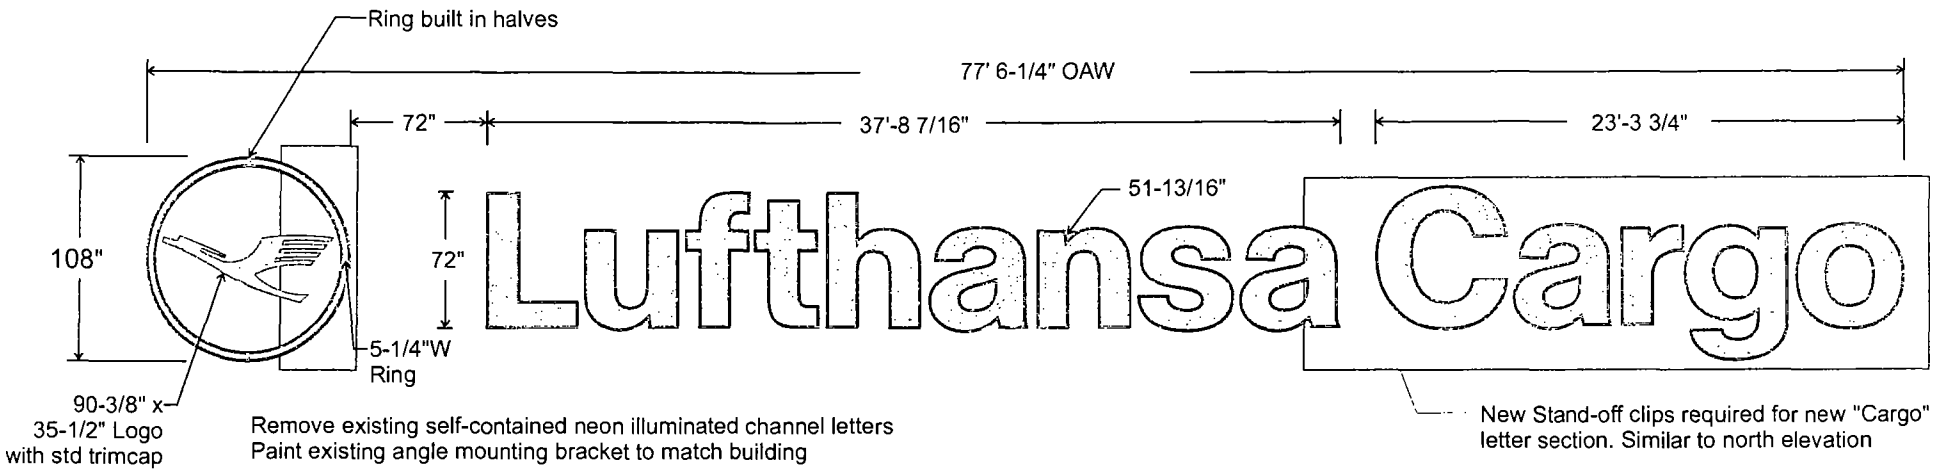

Remove existing self-contained neon illuminated channel letters
Paint existing angle mounting bracket to match building

Fabricated .063 aluminum channel letters with welded .090 aluminum backs.
Brake formed 3/4" face return and routed ring faces with welded 1" returns
secured to can returns with painted pan head screws

Faces - .1875 polycarbonate decorated with translucent gold vinyl graphics to match PMS 1235C

Internally illuminated with LED lighting, power supplies located inside letter forms
Remote power supplies located inside office-drop ceiling

Letters mounted to existing 3" structural angle brackets with 1/4" tek screws
*Alt mounting - drill and tap angle bracket, mounted with bolts through back of letters

Colors to Match

Returns & Trim
painted to match
PMS 1235C

Vinyl to match
PMS 1235C

Illuminated Channel Letters - South Elevation
3/16" = 1'

SOUTH WATER
SIGNS
934 N Church
Elmhurst IL 60126
tel 630 333 4900
fax 630 333 4915

CLIENT: Lufthansa	PROJECT NAME: New Sign Fabrication ORD - Chicago, IL	DATE: 03.25.15	REVISIONS: 03.30.15 04.09.15 06.18.15 07.02.15
CUSTOMER APPROVAL:	PLANNER NUMBER: 7005674	DRAWN BY: m	

City of Chicago

Office of the City Clerk

Document Tracking Sheet

Or2015-467

Meeting Date:	7/29/2015
Sponsor(s):	Reilly (42)
Type:	Order
Title:	Issuance of permits for sign(s)/signboard(s) at 18 W Hubbard St
Committee(s) Assignment:	Committee on Zoning, Landmarks and Building Standards

Committee on Zoning, Landmarks
and Building Standards
City Council Meeting, July 29, 2015
Alderman Brendan Reilly, 42nd Ward
Sign Order

ORDERED, That the Commissioner of Buildings is hereby directed to issue a sign permit to:

Robert Brian Awning Co.
8152 Lawndale Ave
Skokie, IL, 60076

For the erection of an awning over 100 square feet (in area of one face) at:

Henry's / a dmk bar
18 West Hubbard Street
Chicago, IL 60654

Dimensions: length 30' height 5'

Height above grade/roof to top of sign 10 feet

Total Square Foot Area 150 square feet

Elevation South

Such sign shall comply with all applicable provisions of TITLE 17 of the Chicago Zoning Ordinance and all other applicable provisions of the Municipal Code of the City of Chicago governing the construction and maintenance of outdoor signs, signboards and structures.

Brendan Reilly
Alderman, 42nd Ward

