City of Chicago
Office of the City Clerk

City Hall
121 North LaSalle Street
Room 107
Chicago, IL 60602
www.chicityclerk.com

# Legislation Referred to Committees at the Chicago City Council Meeting 3/18/2015
## Section 3c - Aldermanic Introductions Regarding Unclassified Matters

| | File # | Title | Sponsor(s) | Committee Referral |
|---|---|---|---|---|
| **4-60-022 & 4-60-023 Allow Alcoholic Liquor & Package Goods** | | | | |
| 1 | O2015-1405 | Amendment of Municipal Code Section 4-60-022 (7.86) to allow additional alcoholic liquor licenses on portion(s) of E 83rd St | Holmes (7) | License |
| **4-60-022 & 4-60-023 Disallow Alcoholic Liquor & Package Goods** | | | | |
| 2 | O2015-1422 | Amendment of Municipal Code Sections 4-60-022 and 4-60-023 to correct citation numbering inaccuracies concerning liquor sales and package goods restrictions | Mitts (37) | License |
| **4-60-022 Allow Alcoholic Liquor** | | | | |
| 3 | O2015-1459 | Amendment of Municipal Code Section 4-60-022 (26.13) to allow additional alcoholic liquor licenses on portion(s) of W Fullerton Ave | Moreno (1) | License |
| 4 | O2015-1506 | Amendment of Municipal Code Section 4-60-022 (27.392) to allow additional alcoholic liquor licenses on portion(s) of N Halsted St, W Warren Dr and W Court Pl | Burnett (27)<br>Reilly (42) | License |
| 5 | O2015-1430 | Amendment of Municipal Code Section 4-60-022 (30.2) to allow additional alcoholic liquor licenses on portion(s) of N Milwaukee Ave | Reboyras (30) | License |
| 6 | O2015-1433 | Amendment of Municipal Code Section 4-60-022 (39.37) to allow additional alcoholic liquor licenses on portion(s) of W Lawrence Ave | Colón (35) | License |
| **4-60-023 Allow Package Goods** | | | | |
| 7 | O2015-1417 | Amendment of Municipal Code Section 4-60-023 (20.152) to allow additional package goods licenses on portion(s) of S Cottage Grove Ave | Cochran (20) | License |
| 8 | O2015-1429 | Amendment of Municipal Code Section 4-60-023 (33.23) to allow additional package goods licenses on portion(s) of W Irving Park Rd | Mell (33) | License |
| 9 | O2015-1418 | Amendment of Municipal Code Section 4-60-023 (38.3) to allow additional package goods licenses on portion(s) of W Montrose Ave | Cullerton (38) | License |
| **4-60-023 Disallow Package Goods** | | | | |
| 10 | O2015-1434 | Amendment of Municipal Code Section 4-60-023 (45.73) to disallow additional package goods licenses on portion(s) of W Montrose Ave | Arena (45) | License |

| | File # | Title | Sponsor(s) | Committee Referral |
|---|---|---|---|---|
| 11 | O2015-1483 | Amendment of Municipal Code Section 4-60-023 (48.16) to disallow additional package goods licenses on portion(s) of N Broadway | Osterman (48) | License |
| **Alley Access Barrier(s)** | | | | |
| 12 | O2015-1498 | Exemption from physical barrier requirement for commercial driveway alley access for 1510 W Division LLC | Moreno (1) | Transportation |
| 13 | O2015-1511 | Exemption from physical barrier requirement for commercial driveway alley access for LG Development Group LLC - 1647 N Milwaukee Ave | Fioretti (2) | Transportation |
| 14 | O2015-1512 | Exemption from physical barrier requirement for commercial driveway alley access LG Development Group LLC - 1643 N Milwaukee Ave | Fioretti (2) | Transportation |
| 15 | O2015-1474 | Exemption from physical barrier requirement for commercial driveway alley access for Harborside Development | Dowell (3) | Transportation |
| 16 | O2015-1479 | Exemption from physical barrier requirement for commercial driveway alley access for Knightsbridge Acquisition and Development LLC | Dowell (3) | Transportation |
| 17 | O2015-1493 | Exemption from physical barrier requirement for commercial driveway alley access for Christian Leg Early Learning Center | Dowell (3) | Transportation |
| 18 | O2015-1480 | Exemption from physical barrier requirement for commercial driveway alley access for El Taconazo | Burke (14) | Transportation |
| 19 | O2015-1437 | Exemption from physical barrier requirement for commercial driveway alley access for Legacy Charter School | Chandler (24) | Transportation |
| 20 | O2015-1490 | Exemption from physical barrier requirement for commercial driveway alley access for Rogelio Ramirez | Solis (25) | Transportation |
| 21 | O2015-1492 | Exemption from physical barrier requirement for commercial driveway alley access for Miguel Juarez | Solis (25) | Transportation |
| 22 | O2015-1461 | Exemption from physical barrier requirement for commercial driveway alley access for 955 Grand Adventures LLC | Burnett (27) | Transportation |
| 23 | O2015-1465 | Exemption from physical barrier requirement for commercial driveway alley access for Marwen | Burnett (27) | Transportation |
| 24 | O2015-1466 | Exemption from physical barrier requirement for commercial driveway alley access for Tip Hand Car Wash, Inc. | Burnett (27) | Transportation |
| 25 | O2015-1467 | Exemption from physical barrier requirement for commercial driveway alley access for 1150 W Hubbard LLC | Burnett (27) | Transportation |

# Legislation Referred to Committees at the Chicago City Council Meeting 3/18/2015
## Section 3c - Aldermanic Introductions Regarding Unclassified Matters

| | File # | Title | Sponsor(s) | Committee Referral |
|---|---|---|---|---|
| 26 | O2015-1469 | Exemption from physical barrier requirement for commercial driveway alley access for Campus Construction | Burnett (27) | Transportation |
| 27 | O2015-1415 | Exemption from physical barrier requirement for commercial driveway alley access for Bethesda Home and Retirement Center | Graham (29) | Transportation |
| 28 | O2015-1334 | Exemption from physical barrier requirement for commercial driveway alley access for Belmont Assembly of God | Reboyras (30) | Transportation |
| 29 | O2015-1489 | Exemption from physical barrier requirement for commercial driveway alley access for Mokin Investments LLC | Waguespack (32) | Transportation |
| 30 | O2015-1491 | Exemption from physical barrier requirement for commercial driveway alley access for Webster Car Wash LLC | Waguespack (32) | Transportation |
| 31 | O2015-1444 | Exemption from physical barrier requirement for commercial driveway alley access for Juan's Tires Company | Sposato (36) | Transportation |
| 32 | O2015-1445 | Exemption from physical barrier requirement for commercial driveway alley access for Kidz Academy | Sposato (36) | Transportation |
| 33 | O2015-1481 | Exemption from physical barrier requirement for commercial driveway alley access for B&B Formica Corian and Granite, Inc. | Sposato (36) | Transportation |
| 34 | O2015-1446 | Exemption from physical barrier requirement for commercial driveway alley access for Osoria Metals Supply, Inc. | Mitts (37) | Transportation |
| 35 | O2015-1450 | Exemption from physical barrier requirement for commercial driveway alley access for Rachel's Learning Center | Mitts (37) | Transportation |
| 36 | O2015-1452 | Exemption from physical barrier requirement for commercial driveway alley access for Osorio Metals Supply, Inc. | Mitts (37) | Transportation |
| 37 | O2015-1497 | Exemption from physical barrier requirement for commercial driveway alley access for ChiTown Fish and Seafood | Laurino (39) | Transportation |
| 38 | O2015-1496 | Exemption from physical barrier requirement for commercial driveway alley access for Trafalgar Auto Services | O'Connor (40) | Transportation |
| 39 | O2015-1463 | Exemption from physical barrier requirement for commercial driveway alley access for 111 W Chestnut Row Homes LLC | Reilly (42) | Transportation |
| 40 | O2015-1464 | Exemption from physical barrier requirement for commercial driveway alley access for Smashotels Chicago LLC | Reilly (42) | Transportation |
| 41 | O2015-1409 | Exemption from physical barrier requirement for commercial driveway alley access for Pongs Auto Care, Inc. | Tunney (44) | Transportation |
| 42 | O2015-1410 | Exemption from physical barrier requirement for commercial driveway alley access for Natural Foods Catering Corp. | Tunney (44) | Transportation |

| | File # | Title | Sponsor(s) | Committee Referral | |
|---|---|---|---|---|---|
| 43 | O2015-1411 | Exemption from physical barrier requirement for commercial driveway alley access for 2825 Halsted LLC | Tunney (44) | Transportation | |
| 44 | O2015-1412 | Exemption from physical barrier requirement for commercial driveway alley access for Children's Learning Place Wrigleyville LLC | Tunney (44) | Transportation | |
| 45 | O2015-1413 | Exemption from physical barrier requirement for commercial driveway alley access for 3406 Sheffield LLC | Tunney (44) | Transportation | |
| 46 | O2015-1447 | Exemption from physical barrier requirement for commercial driveway alley access for Citywide Disaster Services | Arena (45) | Transportation | |
| 47 | O2015-1454 | Exemption from physical barrier requirement for commercial driveway alley access for Chicago Transit Authority | Cappleman (46) | Transportation | |
| 48 | O2015-1470 | Exemption from physical barrier requirement for commercial driveway alley access Centrum Partners LLC | Pawar (47) | Transportation | |
| 49 | O2015-1471 | Exemption from physical barrier requirement for commercial driveway alley access for 2440 W Montrose LLC | Pawar (47) | Transportation | |
| **Awning(s)** | | | | | |
| 50 | O2015-1616 | Awning(s) for Oggi Trattoria & Caffe | Moreno (1) | Transportation | |
| 51 | O2015-1617 | Awning(s) for Order Express, Inc. | Moreno (1) | Transportation | |
| 52 | O2015-1618 | Awning(s) for Planned Parenthood/Chicago Area | Moreno (1) | Transportation | |
| 53 | O2015-1620 | Awning(s) for Urban Eyecare, Inc. | Moreno (1) | Transportation | |
| 54 | O2015-1623 | Awning(s) for State Farm | Moreno (1) | Transportation | *Redacted Record* |
| 55 | O2015-1635 | Awning(s) for Foot Clinic, The | Fioretti (2) | Transportation | |
| 56 | O2015-1642 | Awning(s) for Les Petits Marseillais | Holmes (7) | Transportation | |
| 57 | O2015-1647 | Awning(s) for Tony's La-Casa-Del-Joven | Harris (8) | Transportation | |
| 58 | O2015-1653 | Awning(s) for C&O Auto Rebuilders | Beale (9) | Transportation | |
| 59 | O2015-1662 | Awning(s) for Griesel-Jiminez-Stodden Funeral Home Ltd. | Pope (10) | Transportation | |
| 60 | O2015-1671 | Awning(s) for Supermercado El Tapatio | Pope (10) | Transportation | |
| 61 | O2015-1672 | Awning(s) for Netty's Furniture | Cardenas (12) | Transportation | |
| 62 | O2015-1674 | Awning(s) for Pilsen Community Pediatrics | Cardenas (12) | Transportation | |
| 63 | O2015-1677 | Awning(s) for Carnitas Don Rafa, Inc. | Burke (14) | Transportation | |
| 64 | O2015-1934 | Awning(s) for Birrieria Y Taqueria Lopez | VACANCY (16) | Transportation | *Redacted Record* |
| 65 | O2015-1678 | Awning(s) for Blackthorn | O'Shea (19) | Transportation | |
| 66 | O2015-1680 | Awning(s) for Jack R. Epstein | Munoz (22) | Transportation | |
| 67 | O2015-1681 | Awning(s) for Order Express, Inc. | Munoz (22) | Transportation | |

# Legislation Referred to Committees at the Chicago City Council Meeting 3/18/2015
## Section 3c - Aldermanic Introductions Regarding Unclassified Matters

| | File # | Title | Sponsor(s) | Committee Referral |
|---|---|---|---|---|
| 68 | O2015-1682 | Awning(s) for Bobby G's | Zalewski (23) | Transportation |
| 69 | O2015-1683 | Awning(s) for Three Sons Restaurant, Inc. | Zalewski (23) | Transportation |
| 70 | O2015-1685 | Awning(s) for Connection Studio | Maldonado (26) | Transportation |
| 71 | O2015-1687 | Awning(s) for La Pena | Maldonado (26) | Transportation |
| 72 | O2015-1688 | Awning(s) for Wences Hair Studio | Maldonado (26) | Transportation |
| 73 | O2015-1693 | Awning(s) for Pegasus Restaurant & Taverna | Burnett (27) | Transportation |
| 74 | O2015-1697 | Awning(s) for Pearl's Fashion | Ervin (28) | Transportation |
| 75 | O2015-1699 | Awning(s) for El Rodeo, Inc. | Graham (29) | Transportation |
| 76 | O2015-1702 | Awning(s) for Sunset Liquors | Graham (29) | Transportation |
| 77 | O2015-1707 | Awning(s) for Fullerton Pawners, Inc. | Reboyras (30) | Transportation |
| 78 | O2015-1712 | Awning(s) for Lucy's Beauty Salon | Reboyras (30) | Transportation |
| 79 | O2015-1719 | Awning(s) for Aquarius Club & Restaurant | Suarez (31) | Transportation |
| 80 | O2015-1722 | Awning(s) for Chilango's Place | Suarez (31) | Transportation |
| 81 | O2015-1725 | Awning(s) for Diana's Bridal | Suarez (31) | Transportation |
| 82 | O2015-1727 | Awning(s) for MetroPCS | Suarez (31) | Transportation |
| 83 | O2015-1733 | Awning(s) for All Bright Therapies | Waguespack (32) | Transportation |
| 84 | O2015-1737 | Awning(s) for Diag Bar & Grill | Waguespack (32) | Transportation |
| 85 | O2015-1738 | Awning(s) for Chicagoland Distributors, Inc. | Waguespack (32) | Transportation |
| 86 | O2015-1740 | Awning(s) for Golden Apple Restaurant | Waguespack (32) | Transportation |
| 87 | O2015-1741 | Awning(s) for Goose Island Brewing Co. | Waguespack (32) | Transportation |
| 88 | O2015-1743 | Awning(s) for Home2Design LLC | Waguespack (32) | Transportation |
| 89 | O2015-1746 | Awning(s) for Papa John's Pizza | Waguespack (32) | Transportation |
| 90 | O2015-1752 | Awning(s) for Schubas Tavern/Harmony Grill | Waguespack (32) | Transportation |
| 91 | O2015-1754 | Awning(s) for Studio Xfinity | Waguespack (32) | Transportation |
| 92 | O2015-1757 | Awning(s) for Sweet Mandy B's | Waguespack (32) | Transportation |
| 93 | O2015-1760 | Awning(s) for Township Cleaners | Waguespack (32) | Transportation |
| 94 | O2015-1762 | Awning(s) for Happy Arts | Mell (33) | Transportation |
| 95 | O2015-1764 | Awning(s) for Chicago Produce | Mell (33) | Transportation |
| 96 | O2015-1767 | Awning(s) for Big Hugs for Little Hands, Inc. | Austin (34) | Transportation |
| 97 | O2015-1768 | Awning(s) for Juan A. Chapa | Colón (35) | Transportation |
| 98 | O2015-1770 | Awning(s) for Order Express | Colón (35) | Transportation |
| 99 | O2015-1771 | Awning(s) for Peachtree Nursery and Learning Center, Inc. | Colón (35) | Transportation |
| 100 | O2015-1773 | Awning(s) for Mercato Del Pesce, Inc. | Sposato (36) | Transportation |
| 101 | O2015-1774 | Awning(s) for D' Cuba | Mitts (37) | Transportation |

# Legislation Referred to Committees at the Chicago City Council Meeting 3/18/2015
## Section 3c - Aldermanic Introductions Regarding Unclassified Matters

| | File # | Title | Sponsor(s) | Committee Referral |
|---|---|---|---|---|
| 102 | O2015-1776 | Awning(s) for Maria's Furniture | Mitts (37) | Transportation |
| 103 | O2015-1779 | Awning(s) for Ali Baba Hookah Bar | Laurino (39) | Transportation |
| 104 | O2015-1782 | Awning(s) for Amanah Accounting Service, Inc. | Laurino (39) | Transportation |
| 105 | O2015-1783 | Awning(s) for Sauganash Cleaners | Laurino (39) | Transportation |
| 106 | O2015-1785 | Awning(s) for Bunotax | O'Connor (40) | Transportation |
| 107 | O2015-1787 | Awning(s) for Dino's Liquors | O'Connor (40) | Transportation |
| 108 | O2015-1790 | Awning(s) for My Sister's Closet | O'Connor (41) | Transportation |
| 109 | O2015-1793 | Awning(s) for Norwood Restaurant, The | O'Connor (41) | Transportation |
| 110 | O2015-1800 | Awning(s) for Michael C. Pattrick Insurance Agency | Reilly (42) | Transportation |
| 111 | O2015-1805 | Awning(s) for Dri/Ca Gibbons/Steger LLC | Reilly (42) | Transportation |
| 112 | O2015-1820 | Awning(s) for Corner Bakery Cafe | Reilly (42) | Transportation |
| 113 | O2015-1826 | Awning(s) for Einstein Bros. Bagels No. 3505 | Reilly (42) | Transportation |
| 114 | O2015-1829 | Awning(s) for Four Seasons Nails and Spa Studio | Reilly (42) | Transportation |
| 115 | O2015-1836 | Awning(s) for Fund IX Oed Chicago LLC | Reilly (42) | Transportation |
| 116 | O2015-1838 | Awning(s) for Gino's East Pizzeria | Reilly (42) | Transportation |
| 117 | O2015-1845 | Awning(s) for One East Delaware Apts | Reilly (42) | Transportation |
| 118 | O2015-1849 | Awning(s) for River North Cleaners | Reilly (42) | Transportation |
| 119 | O2015-1851 | Awning(s) for Temp Cafe | Reilly (42) | Transportation |
| 120 | O2015-1854 | Awning(s) for Weber Grill Restaurant | Reilly (42) | Transportation |
| 121 | O2015-1856 | Awning(s) for 640-650 Lake Street LLC | Reilly (42) | Transportation |
| 122 | O2015-1858 | Awning(s) for 7-Eleven, Inc. | Reilly (42) | Transportation |
| 123 | O2015-1863 | Awning(s) for Fullerton Parkway Towers LLC | Smith (43) | Transportation |
| 124 | O2015-1865 | Awning(s) for Yoga Six | Smith (43) | Transportation |
| 125 | O2015-1869 | Awning(s) for Bites Asian Tapas & Sushi | Tunney (44) | Transportation |
| 126 | O2015-1870 | Awning(s) for Paul's Noodle Shop | Tunney (44) | Transportation |
| 127 | O2015-1873 | Awning(s) for El Mariachi Restaurant, Inc. | Tunney (44) | Transportation |
| 128 | O2015-1874 | Awning(s) for Gil Young Suh | Tunney (44) | Transportation |
| 129 | O2015-1876 | Awning(s) for Matilda | Tunney (44) | Transportation |
| 130 | O2015-1880 | Awning(s) for M4Men | Tunney (44) | Transportation |
| 131 | O2015-1882 | Awning(s) for Reflexion Spa LLC | Tunney (44) | Transportation |
| 132 | O2015-1891 | Awning(s) for Zero One One, P.C. | Tunney (44) | Transportation |
| 133 | O2015-1897 | Awning(s) for Northwest Auto Spa Hand Car Wash, Inc. | Arena (45) | Transportation |
| 134 | O2015-1898 | Awning(s) for Ruk Sushi and Thai | Arena (45) | Transportation |

| | File # | Title | Sponsor(s) | Committee Referral | |
|---|---|---|---|---|---|
| 135 | O2015-1900 | Awning(s) for Smokey's BBQ | Arena (45) | Transportation | *Redacted Record* |
| 136 | O2015-1903 | Awning(s) for Eden Supportive Living | Cappleman (46) | Transportation | *Redacted Record* |
| 137 | O2015-1907 | Awning(s) for Save Rite Pharmacy Disc Center | Cappleman (46) | Transportation | *Redacted Record* |
| 138 | O2015-1909 | Awning(s) for Andies Restaurant II | Pawar (47) | Transportation | *Redacted Record* |
| 139 | O2015-1912 | Awning(s) for Barba Yianni Taverna, Inc. | Pawar (47) | Transportation | *Redacted Record* |
| 140 | O2015-1914 | Awning(s) for Chicago Holistic Medicine | Pawar (47) | Transportation | *Redacted Record* |
| 141 | O2015-1915 | Awning(s) for Public House Theatre, The | Pawar (47) | Transportation | *Redacted Record* |
| 142 | O2015-1931 | Awning(s) for Father and Son Barbershop | Osterman (48) | Transportation | *Redacted Record* |
| 143 | O2015-1932 | Awning(s) for Bargain Paradise | Moore (49) | Transportation | *Redacted Record* |
| 144 | O2015-1933 | Awning(s) for International Shipping Link In | Silverstein (50) | Transportation | *Redacted Record* |
| **Canopy(s)** | | | | | |
| 145 | O2015-1543 | Canopy(s) for Picante Taqueria | Moreno (1) | Transportation | |
| 146 | O2015-1547 | Canopy(s) for Extra Space Storage | Fioretti (2) | Transportation | |
| 147 | O2015-1551 | Canopy(s) for Lake Park Associates, Inc. | Burns (4) | Transportation | |
| 148 | O2015-1562 | Canopy(s) for Taylor Funeral Home Ltd. | Sawyer (6) | Transportation | |
| 149 | O2015-1565 | Canopy(s) for Jackson Park Hospital Foundation | Harris (8) | Transportation | |
| 150 | O2015-1567 | Canopy(s) for Order Express, Inc. | Munoz (22) | Transportation | *Redacted Record* |
| 151 | O2015-1570 | Canopy(s) for Glitz Car Wash on Chicago, Inc. | Maldonado (26) | Transportation | |
| 152 | O2015-1572 | Canopy(s) for Rubschlager Baking | Maldonado (26) | Transportation | |
| 153 | O2015-1574 | Canopy(s) for Hello Tacos! De Cero | Burnett (27) | Transportation | |
| 154 | O2015-1576 | Canopy(s) for Nando's Peri-Peri | Burnett (27) | Transportation | |
| 155 | O2015-1579 | Canopy(s) for Rehydrate Water Bar & Cafe | Suarez (31) | Transportation | |
| 156 | O2015-1584 | Canopy(s) for Banana Joe's | Waguespack (32) | Transportation | |
| 157 | O2015-1588 | Canopy(s) for Churchill Row Lofts Condo Assn. | Waguespack (32) | Transportation | |
| 158 | O2015-1589 | Canopy(s) for Wishbone Restaurant | Waguespack (32) | Transportation | |
| 159 | O2015-1599 | Canopy(s) for Workroom | Waguespack (32) | Transportation | |
| 160 | O2015-1605 | Canopy(s) for ES Electronic Services | Sposato (36) | Transportation | |
| 161 | O2015-1608 | Canopy(s) for Grand Food & Liquor, Inc. | Mitts (37) | Transportation | |
| 162 | O2015-1611 | Canopy(s) for Juliana | O'Connor (40) | Transportation | |
| 163 | O2015-1622 | Canopy(s) for Swedish Bakery, Inc. | O'Connor (40) | Transportation | |
| 164 | O2015-1627 | Canopy(s) for Ambassador Condo Homeowner Assn. | Reilly (42) | Transportation | |

| | File # | Title | Sponsor(s) | Committee Referral | |
|---|---|---|---|---|---|
| 165 | O2015-1629 | Canopy(s) for Bar Toma | Reilly (42) | Transportation | |
| 166 | O2015-1632 | Canopy(s) for Geller Investment Co. | Reilly (42) | Transportation | |
| 167 | O2015-1636 | Canopy(s) for Northwestern University/Chicago Campus | Reilly (42) | Transportation | |
| 168 | O2015-1638 | Canopy(s) for Subway | Reilly (42) | Transportation | |
| 169 | O2015-1644 | Canopy(s) for Walton on the Park South Condo Assn. | Reilly (42) | Transportation | *Redacted Record* |
| 170 | O2015-1646 | Canopy(s) for 3 FNP Owner LLC | Reilly (42) | Transportation | |
| 171 | O2015-1649 | Canopy(s) for American Heritage Investment LLC | Smith (43) | Transportation | |
| 172 | O2015-1652 | Canopy(s) for Lincoln Hall | Smith (43) | Transportation | |
| 173 | O2015-1654 | Canopy(s) for PNC Bank | Smith (43) | Transportation | |
| 174 | O2015-1656 | Canopy(s) for Subway | Tunney (44) | Transportation | |
| 175 | O2015-1659 | Canopy(s) for Dutch Cleaners | Arena (45) | Transportation | |
| 176 | O2015-1665 | Canopy(s) for Hyderabad House Family Dining LLC | Silverstein (50) | Transportation | *Redacted Record* |
| 177 | O2015-1668 | Canopy(s) for Life Plus Health Care, Inc. | Silverstein (50) | Transportation | |

## Committee/Public Hearing(s)

| | | | | | |
|---|---|---|---|---|---|
| 178 | R2015-112 | Call for Illinois General Assembly to promulgate and enact replacement of appointed membership of Chicago Board of Education with elected school board for District 299 | Fioretti (2)<br>Arena (45)<br>Munoz (22)<br>Hairston (5)<br>Foulkes (15)<br>Sposato (36)<br>Waguespack (32)<br>Pope (10) | Education | |
| 179 | R2015-103 | Call for Chicago Sister Agencies and Metropolitian Pier and Exposition Authority to provide MBE, WBE and DBE contract compliance information | Hairston (5)<br>Fioretti (2)<br>Sposato (36)<br>Foulkes (15) | Budget | |
| 180 | R2015-102 | Call for hearing(s) to restore free metered parking for veterans with service-related disabilities | Balcer (11) | Pedestrian and Traffic Safety | |
| 181 | Or2015-145 | Call for establishment of procedures for donation of outdated or unserviceable fire equipment to developing countries for firefighter's use | Burke (14) | Public Safety | |

# Legislation Referred to Committees at the Chicago City Council Meeting
# 3/18/2015
# Section 3c - Aldermanic Introductions Regarding Unclassified Matters

| | File # | Title | Sponsor(s) | Committee Referral |
|---|---|---|---|---|
| 182 | R2015-107 | Call for support of Biram Dah Abeid and Mauritanian abolitionists in fight against slavery | Brookins (21)<br>Cappleman (46)<br>Thomas (17)<br>Austin (34)<br>Burnett (27)<br>Ervin (28)<br>Reboyras (30)<br>Dowell (3)<br>Burns (4)<br>Graham (29)<br>Lane (18)<br>Foulkes (15)<br>O'Connor (41)<br>Holmes (7)<br>Cochran (20)<br>Fioretti (2)<br>Moore (49)<br>Chandler (24)<br>Solis (25)<br>Harris (8)<br>Mitts (37)<br>Cullerton (38)<br>Laurino (39)<br>O'Connor (40) | Human Relations |

| | File # | Title | Sponsor(s) | Committee Referral |
|---|---|---|---|---|
| 183 | R2015-110 | Call for hearing on impact of Fair Tax on Chicago residents | Pawar (47)<br>Burns (4)<br>Cochran (20)<br>Arena (45)<br>O'Connor (41)<br>O'Connor (40)<br>Zalewski (23)<br>Munoz (22)<br>Cappleman (46)<br>Silverstein (50)<br>Foulkes (15)<br>Osterman (48)<br>Harris (8)<br>Hairston (5)<br>Dowell (3)<br>Moreno (1)<br>Reboyras (30)<br>Graham (29)<br>Ervin (28)<br>Maldonado (26)<br>Waguespack (32)<br>Mitts (37)<br>Moore (49)<br>Balcer (11)<br>Pope (10)<br>O'Shea (19)<br>Fioretti (2)<br>Burnett (27)<br>Sposato (36)<br>Mell (33)<br>Suarez (31)<br>Cullerton (38)<br>Colón (35) | Budget |
| **Dedication of Public Street(s)** | | | | |
| 184 | O2015-1500 | Dedication of portion of E 84th Street and S Lake Shore Dr | Pope (10) | Transportation |
| **Donation of City Vehicle(s)** | | | | |
| 185 | O2015-1407 | Donation of City vehicle to Municipality of de Jutiapa, Atlantida, Honduras, Centroamerica | Balcer (11) | Finance |
| **Grant(s) of Privilege** | | | | |
| 186 | O2015-1559 | Grant(s) of privilege in public way for Active Insurance Agency, Inc. | Moreno (1) | Transportation |
| 187 | O2015-1564 | Grant(s) of privilege in public way for Adelheid Mars | Moreno (1) | Transportation |
| 188 | O2015-1566 | Grant(s) of privilege in public way for Cash America Jewelry & Loan of Chicago No. 13 | Moreno (1) | Transportation |
| 189 | O2015-1568 | Grant(s) of privilege in public way for East Village Dental Care | Moreno (1) | Transportation |
| 190 | O2015-1569 | Grant(s) of privilege in public way for Fifth Third Bank | Moreno (1) | Transportation |

# Legislation Referred to Committees at the Chicago City Council Meeting 3/18/2015
## Section 3c - Aldermanic Introductions Regarding Unclassified Matters

| | File # | Title | Sponsor(s) | Committee Referral |
|---|---|---|---|---|
| 191 | O2015-1571 | Grant(s) of privilege in public way for Foremost Vas Liquors | Moreno (1) | Transportation |
| 192 | O2015-1573 | Grant(s) of privilege in public way for Jay's Beef of Chicago, Inc. | Moreno (1) | Transportation |
| 193 | O2015-1577 | Grant(s) of privilege in public way for John Fluevog Shoes Ltd. | Moreno (1) | Transportation |
| 194 | O2015-1578 | Grant(s) of privilege in public way for Las Islas Marias | Moreno (1) | Transportation |
| 195 | O2015-1581 | Grant(s) of privilege in public way for Luxury Property Management | Moreno (1) | Transportation |
| 196 | O2015-1583 | Grant(s) of privilege in public way for Mondo Meatball | Moreno (1) | Transportation |
| 197 | O2015-1586 | Grant(s) of privilege in public way for Pin Curls | Moreno (1) | Transportation |
| 198 | O2015-1590 | Grant(s) of privilege in public way for PMG LS Investments LLC | Moreno (1) | Transportation |
| 199 | O2015-1592 | Grant(s) of privilege in public way for PNC Bank | Moreno (1) | Transportation |
| 200 | O2015-1593 | Grant(s) of privilege in public way for Sonco Reat Estate LLC - fence | Moreno (1) | Transportation |
| 201 | O2015-1594 | Grant(s) of privilege in public way for Sonco Real Estate LLC - staircases | Moreno (1) | Transportation |
| 202 | O2015-1595 | Grant(s) of privilege in public way for Tamarack at Riverwalk | Moreno (1) | Transportation |
| 203 | O2015-1597 | Grant(s) of privilege in public way for Toy de Jour | Moreno (1) | Transportation |
| 204 | O2015-1602 | Grant(s) of privilege in public way for Western Tap | Moreno (1) | Transportation |
| 205 | O2015-1607 | Grant(s) of privilege in public way for Woolman Washington Cooperative | Moreno (1) | Transportation |
| 206 | O2015-1621 | Grant(s) of privilege in public way for Buffalo Wild Wings | Fioretti (2) | Transportation |
| 207 | O2015-1624 | Grant(s) of privilege in public way for Columbia College | Fioretti (2) | Transportation |
| 208 | O2015-1625 | Grant(s) of privilege in public way for Lakeside Tower Condo Assoc. | Fioretti (2) | Transportation |
| 209 | O2015-1631 | Grant(s) of privilege in public way for Cook County | Dowell (3) | Transportation |
| 210 | O2015-1634 | Grant(s) of privilege in public way for H&R Block 14076 | Dowell (3) | Transportation |
| 211 | O2015-1640 | Grant(s) of privilege in public way for Intrigue Dance and Performing Arts Center | Dowell (3) | Transportation |
| 212 | O2015-1643 | Grant(s) of privilege in public way for Urban Juncture, Inc. | Dowell (3) | Transportation |
| 213 | O2015-1645 | Grant(s) of privilege in public way for Wendy's No. 001461 | Dowell (3) | Transportation |
| 214 | O2015-1658 | Grant(s) of privilege in public way for AT&T Authorized Retailer | Burns (4) | Transportation |
| 215 | O2015-1661 | Grant(s) of privilege in public way for CorePower Yoga | Burns (4) | Transportation |

# Legislation Referred to Committees at the Chicago City Council Meeting 3/18/2015
## Section 3c - Aldermanic Introductions Regarding Unclassified Matters

| | File # | Title | Sponsor(s) | Committee Referral | |
|---|---|---|---|---|---|
| 216 | O2015-1666 | Grant(s) of privilege in public way for Lake Park Associates, Inc. | Burns (4) | Transportation | |
| 217 | O2015-1670 | Grant(s) of privilege in public way for Spot Light, The | Burns (4) | Transportation | |
| 218 | O2015-1676 | Grant(s) of privilege in public way for Cut It Out Curt | Hairston (5) | Transportation | |
| 219 | O2015-1679 | Grant(s) of privilege in public way for Stony Shell | Hairston (5) | Transportation | |
| 220 | O2015-1691 | Grant(s) of privilege in public way for Living Hope Kingdom Ministries | Sawyer (6)<br>Hairston (5) | Transportation | |
| 221 | O2015-1695 | Grant(s) of privilege in public way for Taylor Funeral Home Ltd. | Sawyer (6)<br>Hairston (5) | Transportation | |
| 222 | O2015-1700 | Grant(s) of privilege in public way for East of the Ryan, Inc. | Harris (8) | Transportation | |
| 223 | O2015-1703 | Grant(s) of privilege in public way for Family Dollar No. 1629 | Harris (8) | Transportation | *Redacted Record* |
| 224 | O2015-1705 | Grant(s) of privilege in public way for Mary Ann's Foodtini | Harris (8) | Transportation | |
| 225 | O2015-1714 | Grant(s) of privilege in public way for Metro PCS | Beale (9) | Transportation | |
| 226 | O2015-1717 | Grant(s) of privilege in public way for Metro For All Il, Inc. | Pope (10) | Transportation | |
| 227 | O2015-1721 | Grant(s) of privilege in public way for Raul Gonzalez | Pope (10) | Transportation | |
| 228 | O2015-1728 | Grant(s) of privilege in public way for Husky Hog BBQ | Balcer (11) | Transportation | |
| 229 | O2015-1731 | Grant(s) of privilege in public way for A-Z Ace Hardware | Cardenas (12) | Transportation | |
| 230 | O2015-1735 | Grant(s) of privilege in public way for Julia Trinh | Cardenas (12) | Transportation | |
| 231 | O2015-1739 | Grant(s) of privilege in public way for Public Building Commission of Chicago | Cardenas (12) | Transportation | |
| 232 | O2015-1742 | Grant(s) of privilege in public way for Champion Laundromat, Inc. | Quinn (13) | Transportation | |
| 233 | O2015-1749 | Grant(s) of privilege in public way for Rudy & Anna's Lounge | Burke (14) | Transportation | |
| 234 | O2015-1778 | Grant(s) of privilege in public way for Carson Elementary School (for 16th Ward) | Foulkes (15) | Transportation | |
| 235 | O2015-1784 | Grant(s) of privilege in public way for EZPawn | Foulkes (15) | Transportation | |
| 236 | O2015-1789 | Grant(s) of privilege in public way for JJ Fish Chicken & Momo's Steak (for 16th Ward) | Foulkes (15) | Transportation | |
| 237 | O2015-1794 | Grant(s) of privilege in public way for Metro on 62nd S Ashland (for 16th Ward) | Foulkes (15) | Transportation | |
| 238 | O2015-1796 | Grant(s) of privilege in public way for MetroPCS | Foulkes (15) | Transportation | |
| 239 | O2015-1799 | Grant(s) of privilege in public way for Samer Food, Inc. (for 16th Ward) | Foulkes (15) | Transportation | |

# Legislation Referred to Committees at the Chicago City Council Meeting 3/18/2015
## Section 3c - Aldermanic Introductions Regarding Unclassified Matters

| | File # | Title | Sponsor(s) | Committee Referral | |
|---|---|---|---|---|---|
| 240 | O2015-1803 | Grant(s) of privilege in public way for Wreck and Roll Auto Body South, Inc. (for 16th Ward) | Foulkes (15) | Transportation | |
| 241 | O2015-1806 | Grant(s) of privilege in public way for Hot City Lounge | Thomas (17) | Transportation | |
| 242 | O2015-1834 | Grant(s) of privilege in public way for Beverly Hills Animal Hospital Ltd. | O'Shea (19) | Transportation | |
| 243 | O2015-1837 | Grant(s) of privilege in public way for Chan's Restaurant | O'Shea (19) | Transportation | |
| 244 | O2015-1840 | Grant(s) of privilege in public way for PNC Bank | O'Shea (19) | Transportation | |
| 245 | O2015-1844 | Grant(s) of privilege in public way for Radio Shack No. 6551 | O'Shea (19) | Transportation | |
| 246 | O2015-1848 | Grant(s) of privilege in public way for MetroPCS | Cochran (20) | Transportation | |
| 247 | O2015-1852 | Grant(s) of privilege in public way for JOJI BP | Munoz (22) | Transportation | |
| 248 | O2015-1857 | Grant(s) of privilege in public way for Northwest Insurance Network | Munoz (22) | Transportation | |
| 249 | O2015-1859 | Grant(s) of privilege in public way for Paco's Tacos 2 | Zalewski (23) | Transportation | |
| 250 | O2015-1861 | Grant(s) of privilege in public way for PNC Bank | Zalewski (23) | Transportation | |
| 251 | O2015-1864 | Grant(s) of privilege in public way for Three Sons Restaurant, Inc. | Zalewski (23) | Transportation | |
| 252 | O2015-1867 | Grant(s) of privilege in public way for Book Covers, Inc. - light fixtures | Chandler (24) | Transportation | |
| 253 | O2015-1871 | Grant(s) of privilege in public way for Book Covers, Inc. - security cameras | Chandler (24) | Transportation | |
| 254 | O2015-1878 | Grant(s) of privilege in public way for Gemma Properties LLC - fire escape | Solis (25) | Transportation | |
| 255 | O2015-1883 | Grant(s) of privilege in public way for Gemma Properties LLC - step | Solis (25) | Transportation | |
| 256 | O2015-1885 | Grant(s) of privilege in public way for Gemma Properties LLC - vault | Solis (25) | Transportation | |
| 257 | O2015-1888 | Grant(s) of privilege in public way for Los Jazmines | Solis (25) | Transportation | |
| 258 | O2015-1892 | Grant(s) of privilege in public way for South Wells Place | Solis (25) | Transportation | |
| 259 | O2015-1895 | Grant(s) of privilege in public way for Tea King Garden Co. | Solis (25) | Transportation | |
| 260 | O2015-1899 | Grant(s) of privilege in public way for Bend Yoga and Movement Studio | Maldonado (26) | Transportation | |
| 261 | O2015-1901 | Grant(s) of privilege in public way for Family Dental Group, Inc. | Maldonado (26) | Transportation | *Redacted Record* |
| 262 | O2015-1905 | Grant(s) of privilege in public way for Wireless Hook Up/Metro PCS Authorized Dealer | Maldonado (26) | Transportation | *Redacted Record* |
| 263 | O2015-1957 | Grant(s) of privilege in public way for Basil Kezios | Burnett (27) | Transportation | *Redacted Record* |

# Legislation Referred to Committees at the Chicago City Council Meeting 3/18/2015
## Section 3c - Aldermanic Introductions Regarding Unclassified Matters

| | File # | Title | Sponsor(s) | Committee Referral | |
|---|---|---|---|---|---|
| 264 | O2015-1960 | Grant(s) of privilege in public way for Booker, a Series of Quinn Properties LLC, The | Burnett (27) | Transportation | *Redacted Record* |
| 265 | O2015-1962 | Grant(s) of privilege in public way for BP | Burnett (27) | Transportation | *Redacted Record* |
| 266 | O2015-1965 | Grant(s) of privilege in public way for Butterfly Sushi & Thai Cuisine on Chicago Ave. | Burnett (27) | Transportation | *Redacted Record* |
| 267 | O2015-1967 | Grant(s) of privilege in public way for Fifth Third Bank | Burnett (27) | Transportation | *Redacted Record* |
| 268 | O2015-1970 | Grant(s) of privilege in public way for Hair Loft Ltd., The | Burnett (27) | Transportation | *Redacted Record* |
| 269 | O2015-1972 | Grant(s) of privilege in public way for Jeffery Breslow | Burnett (27) | Transportation | *Redacted Record* |
| 270 | O2015-1973 | Grant(s) of privilege in public way for Lunatic, the Lover's and the Poet, The | Burnett (27) | Transportation | *Redacted Record* |
| 271 | O2015-1976 | Grant(s) of privilege in public way for Marwen Foundation, Inc. - door swing | Burnett (27) | Transportation | *Redacted Record* |
| 272 | O2015-1981 | Grant(s) of privilege in public way for Marwen Foundation, Inc. - fire escape | Burnett (27) | Transportation | |
| 273 | O2015-1983 | Grant(s) of privilege in public way for Mr. Dennis Manarchy | Burnett (27) | Transportation | |
| 274 | O2015-1985 | Grant(s) of privilege in public way for Nando's Peri-Peri - door swings | Burnett (27) | Transportation | |
| 275 | O2015-1993 | Grant(s) of privilege in public way for Nando's Peri-Peri - light fixtures | Burnett (27) | Transportation | |
| 276 | O2015-1996 | Grant(s) of privilege in public way for Park Community Church | Burnett (27) | Transportation | |
| 277 | O2015-1998 | Grant(s) of privilege in public way for Presence Health | Burnett (27) | Transportation | |
| 278 | O2015-1999 | Grant(s) of privilege in public way for Rosemoor Hotel | Burnett (27) | Transportation | |
| 279 | O2015-2001 | Grant(s) of privilege in public way for Tesa Cigar Company | Burnett (27) | Transportation | |
| 280 | O2015-2004 | Grant(s) of privilege in public way for Wargaming West Corporation | Burnett (27) | Transportation | |
| 281 | O2015-2007 | Grant(s) of privilege in public way for Westend Bar & Grill | Burnett (27) | Transportation | |
| 282 | O2015-2009 | Grant(s) of privilege in public way for Windy City Cafe | Burnett (27) | Transportation | |
| 283 | O2015-1954 | Grant(s) of privilege in public way for MetroPCS | Ervin (28) | Transportation | *Redacted Record* |
| 284 | O2015-1956 | Grant(s) of privilege in public way for Vintage Lounge | Ervin (28) | Transportation | *Redacted Record* |
| 285 | O2015-2042 | Grant(s) of privilege in public way for Sunset Liquors | Graham (29) | Transportation | |
| 286 | O2015-2046 | Grant(s) of privilege in public way for Wireless Hook Up/MetroPCS authorized dealer | Graham (29) | Transportation | |
| 287 | O2015-2050 | Grant(s) of privilege in public way for MetroPCS - Privilege No. 1116700 | Reboyras (30) | Transportation | |

# Legislation Referred to Committees at the Chicago City Council Meeting 3/18/2015
## Section 3c - Aldermanic Introductions Regarding Unclassified Matters

| | File # | Title | Sponsor(s) | Committee Referral |
|---|---|---|---|---|
| 288 | O2015-2063 | Grant(s) of privilege in public way for MetroPCS - Privilege No. 1117038 | Reboyras (30) | Transportation |
| 289 | O2015-2065 | Grant(s) of privilege in public way for PNC Bank | Reboyras (30) | Transportation |
| 290 | O2015-2068 | Grant(s) of privilege in public way for Family Dollar Number 5539 | Suarez (31) | Transportation |
| 291 | O2015-2071 | Grant(s) of privilege in public way for O'Reilly Auto Parts Number 3393 | Suarez (31) | Transportation |
| 292 | O2015-2072 | Grant(s) of privilege in public way for PNC Bank | Suarez (31) | Transportation |
| 293 | O2015-2073 | Grant(s) of privilege in public way for MetroPCS | Suarez (31) | Transportation |
| 294 | O2015-2076 | Grant(s) of privilege in public way for Wireless Hookup/MetroPCS authorized dealer | Suarez (31) | Transportation |
| 295 | O2015-2079 | Grant(s) of privilege in public way for Diag Bar & Grill - banner | Waguespack (32) | Transportation |
| 296 | O2015-2084 | Grant(s) of privilege in public way for Diag Bar & Grill - sign | Waguespack (32) | Transportation |
| 297 | O2015-2087 | Grant(s) of privilege in public way for Dojo Chicago | Waguespack (32) | Transportation |
| 298 | O2015-2090 | Grant(s) of privilege in public way for Home2Design LLC | Waguespack (32) | Transportation |
| 299 | O2015-2093 | Grant(s) of privilege in public way for Innovative Express Care | Waguespack (32) | Transportation |
| 300 | O2015-2096 | Grant(s) of privilege in public way for JP Burke's Patio & Tap | Waguespack (32) | Transportation |
| 301 | O2015-2098 | Grant(s) of privilege in public way for Kass Management | Waguespack (32) | Transportation |
| 302 | O2015-2104 | Grant(s) of privilege in public way for Lakeview Chamber of Commerce - Privilege No. 1117592 | Waguespack (32) | Transportation |
| 303 | O2015-2107 | Grant(s) of privilege in public way for Lakeview Chamber of Commerce - Privilege No. 1117589 | Waguespack (32) | Transportation |
| 304 | O2015-2109 | Grant(s) of privilege in public way for Lakeview Chamber of Commerce - Privilege No. 1117593 | Waguespack (32) | Transportation |
| 305 | O2015-2110 | Grant(s) of privilege in public way for Lakeview Chamber of Commerce - Privilege No. 1117608 | Waguespack (32) | Transportation |
| 306 | O2015-2111 | Grant(s) of privilege in public way for Lakeview Chamber of Commerce - Privilege No. 1117602 | Waguespack (32) | Transportation |
| 307 | O2015-2112 | Grant(s) of privilege in public way for Nortown Automotive Repair Service - Privilege No. 1115578 | Waguespack (32) | Transportation |
| 308 | O2015-2117 | Grant(s) of privilege in public way for Nortown Automotive Repair Service - Privilege No. 1114792 | Waguespack (32) | Transportation |

| | File # | Title | Sponsor(s) | Committee Referral |
|---|---|---|---|---|
| 309 | O2015-2120 | Grant(s) of privilege in public way for Rexx Rug & Linoleum Company, Inc. | Waguespack (32) | Transportation |
| 310 | O2015-2123 | Grant(s) of privilege in public way for Stio - light fixture | Waguespack (32) | Transportation |
| 311 | O2015-2134 | Grant(s) of privilege in public way for Stio - trellis | Waguespack (32) | Transportation |
| 312 | O2015-2136 | Grant(s) of privilege in public way for Toms Shoes | Waguespack (32) | Transportation |
| 313 | O2015-2139 | Grant(s) of privilege in public way for Twisted Lizard | Waguespack (32) | Transportation |
| 314 | O2015-2141 | Grant(s) of privilege in public way for Wendy's Number 001168 | Waguespack (32) | Transportation |
| 315 | O2015-2143 | Grant(s) of privilege in public way for Wishbone Restaurant - sign | Waguespack (32) | Transportation |
| 316 | O2015-2144 | Grant(s) of privilege in public way for Wishbone Restaurant - light fixures | Waguespack (32) | Transportation |
| 317 | O2015-2145 | Grant(s) of privilege in public way for White House Black Market | Waguespack (32) | Transportation |
| 318 | O2015-2151 | Grant(s) of privilege in public way for Williams Electronics Games, Inc. | Mell (33) | Transportation |
| 319 | O2015-2155 | Grant(s) of privilege in public way for Anong, Inc. | Colón (35) | Transportation |
| 320 | O2015-2157 | Grant(s) of privilege in public way for Basa Projects LLC | Colón (35) | Transportation |
| 321 | O2015-2160 | Grant(s) of privilege in public way for Cash America Jewelry & Loan of Chicago Number 13 | Colón (35) | Transportation |
| 322 | O2015-2162 | Grant(s) of privilege in public way for Las Americas Travel, Inc. | Colón (35) | Transportation |
| 323 | O2015-2164 | Grant(s) of privilege in public way for MetroPCS | Colón (35) | Transportation |
| 324 | O2015-2166 | Grant(s) of privilege in public way for Presence Health | Colón (35) | Transportation |
| 325 | O2015-2168 | Grant(s) of privilege in public way for Thresholds | Colón (35) | Transportation |
| 326 | O2015-2170 | Grant(s) of privilege in public way for Uprising Theater | Colón (35) | Transportation |
| 327 | O2015-2174 | Grant(s) of privilege in public way for Midwest Bank & Trust Company | Sposato (36) | Transportation |
| 328 | O2015-2176 | Grant(s) of privilege in public way for My Mother's Kitchen | Sposato (36) | Transportation |
| 329 | O2015-2179 | Grant(s) of privilege in public way for Nick Jr.'s Grill | Sposato (36) | Transportation |
| 330 | O2015-2182 | Grant(s) of privilege in public way for Grand & Central Hand Car Wash | Mitts (37) | Transportation |
| 331 | O2015-2184 | Grant(s) of privilege in public way for Midtown Market | Mitts (37) | Transportation |
| 332 | O2015-2187 | Grant(s) of privilege in public way for McNamara's Food & Drinks | Cullerton (38) | Transportation |

| | File # | Title | Sponsor(s) | Committee Referral |
|---|---|---|---|---|
| 333 | O2015-2188 | Grant(s) of privilege in public way for Computer Zone USA | Laurino (39) | Transportation |
| 334 | O2015-2189 | Grant(s) of privilege in public way for Cremeria La Ordena | Laurino (39) | Transportation |
| 335 | O2015-2190 | Grant(s) of privilege in public way for MetroPCS/G7 Electronics | Laurino (39) | Transportation |
| 336 | O2015-2191 | Grant(s) of privilege in public way for ReStore Chicago | Laurino (39) | Transportation |
| 337 | O2015-2192 | Grant(s) of privilege in public way for Dino's Liquors | O'Connor (40) | Transportation |
| 338 | O2015-2193 | Grant(s) of privilege in public way for Notre | O'Connor (40) | Transportation |
| 339 | O2015-2194 | Grant(s) of privilege in public way for Select | O'Connor (40) | Transportation |
| 340 | O2015-2195 | Grant(s) of privilege in public way for PNC Bank | O'Connor (41) | Transportation |
| 341 | O2015-2196 | Grant(s) of privilege in public way for U.S. Bank | O'Connor (41) | Transportation |
| 342 | O2015-2200 | Grant(s) of privilege in public way for Ambassador Condominium Homeowner Association - cornices | Reilly (42) | Transportation |
| 343 | O2015-2208 | Grant(s) of privilege in public way for Ambassador Condominium Homeowner Association - planter railings | Reilly (42) | Transportation |
| 344 | O2015-2210 | Grant(s) of privilege in public way for Casa Spazio | Reilly (42) | Transportation |
| 345 | O2015-2217 | Grant(s) of privilege in public way for Compass Group USA, Inc. | Reilly (42) | Transportation |
| 346 | O2015-2218 | Grant(s) of privilege in public way for Courtyard by Marriott | Reilly (42) | Transportation |
| 347 | O2015-2224 | Grant(s) of privilege in public way for Dri/Ca Gibbons/Steger LLC - exhaust ducts | Reilly (42) | Transportation |
| 348 | O2015-2227 | Grant(s) of privilege in public way for Dri/Ca Gibbons/Steger LLC - tree grates | Reilly (42) | Transportation |
| 349 | O2015-2229 | Grant(s) of privilege in public way for Dri/Ca Gibbons/Steger LLC - vaults | Reilly (42) | Transportation |
| 350 | O2015-2230 | Grant(s) of privilege in public way for Elements, Inc. | Reilly (42) | Transportation |
| 351 | O2015-2232 | Grant(s) of privilege in public way for Espressamente Illy/Cityfront Cafe | Reilly (42) | Transportation |
| 352 | O2015-2234 | Grant(s) of privilege in public way for Fado Irish Pub | Reilly (42) | Transportation |
| 353 | O2015-2236 | Grant(s) of privilege in public way for Geller Investment Company | Reilly (42) | Transportation |
| 354 | O2015-2237 | Grant(s) of privilege in public way for Gilt Bar/Doughnut Vault | Reilly (42) | Transportation |
| 355 | O2015-2239 | Grant(s) of privilege in public way for Gino's East Pizzeria | Reilly (42) | Transportation |
| 356 | O2015-2241 | Grant(s) of privilege in public way for Good Stuff Eatery | Reilly (42) | Transportation |

| | File # | Title | Sponsor(s) | Committee Referral |
|---|---|---|---|---|
| 357 | O2015-2243 | Grant(s) of privilege in public way for Hal Series LLC 1260 | Reilly (42) | Transportation |
| 358 | O2015-2248 | Grant(s) of privilege in public way for Hampton Inn Chicago Downtown - condensers | Reilly (42) | Transportation |
| 359 | O2015-2249 | Grant(s) of privilege in public way for Hampton Inn Chicago Downtown - generator | Reilly (42) | Transportation |
| 360 | O2015-2250 | Grant(s) of privilege in public way for Hampton Inn Chicago Downtown - fence | Reilly (42) | Transportation |
| 361 | O2015-2252 | Grant(s) of privilege in public way for H&R Block Enterprises | Reilly (42) | Transportation |
| 362 | O2015-2254 | Grant(s) of privilege in public way for Hertz Corporation, The | Reilly (42) | Transportation |
| 363 | O2015-2256 | Grant(s) of privilege in public way for I Love Chicago | Reilly (42) | Transportation |
| 364 | O2015-2258 | Grant(s) of privilege in public way for Interpark | Reilly (42) | Transportation |
| 365 | O2015-2259 | Grant(s) of privilege in public way for Kafenio | Reilly (42) | Transportation |
| 366 | O2015-2263 | Grant(s) of privilege in public way for Kohler Signature Store by Studio 41 | Reilly (42) | Transportation |
| 367 | O2015-2265 | Grant(s) of privilege in public way for Lids Number 6186 | Reilly (42) | Transportation |
| 368 | O2015-2267 | Grant(s) of privilege in public way for Lincoln Property Company | Reilly (42) | Transportation |
| 369 | O2015-2270 | Grant(s) of privilege in public way for Lululemon Athetica | Reilly (42) | Transportation |
| 370 | O2015-2272 | Grant(s) of privilege in public way for Lyfe Kitchen | Reilly (42) | Transportation |
| 371 | O2015-2274 | Grant(s) of privilege in public way for McDonald's | Reilly (42) | Transportation |
| 372 | O2015-2278 | Grant(s) of privilege in public way for Northwestern Memorial Hospital - pedestrian bridge | Reilly (42) | Transportation |
| 373 | O2015-2280 | Grant(s) of privilege in public way for Northwestern Memorial Hospital - tunnel | Reilly (42) | Transportation |
| 374 | O2015-2286 | Grant(s) of privilege in public way for One East Delaware Apartments - conduit | Reilly (42) | Transportation |
| 375 | O2015-2289 | Grant(s) of privilege in public way for One East Delaware Apartments - planters | Reilly (42) | Transportation |
| 376 | O2015-2308 | Grant(s) of privilege in public way for Onni Hudson Limited Partnership | Reilly (42) | Transportation |
| 377 | O2015-2311 | Grant(s) of privilege in public way for Radia Shack Number 6456 | Reilly (42) | Transportation |
| 378 | O2015-2316 | Grant(s) of privilege in public way for Red Robin Express | Reilly (42) | Transportation |
| 379 | O2015-2319 | Grant(s) of privilege in public way for Red Roof Inns Number 281 | Reilly (42) | Transportation |
| 380 | O2015-2322 | Grant(s) of privilege in public way for Rookery LP, Inc. | Reilly (42) | Transportation |

# Legislation Referred to Committees at the Chicago City Council Meeting 3/18/2015
## Section 3c - Aldermanic Introductions Regarding Unclassified Matters

| | File # | Title | Sponsor(s) | Committee Referral |
|---|---|---|---|---|
| 381 | O2015-2325 | Grant(s) of privilege in public way for Superior Park LLC | Reilly (42) | Transportation |
| 382 | O2015-2327 | Grant(s) of privilege in public way for Subway | Reilly (42) | Transportation |
| 383 | O2015-2329 | Grant(s) of privilege in public way for Tesori | Reilly (42) | Transportation |
| 384 | O2015-2332 | Grant(s) of privilege in public way for UPS Store | Reilly (42) | Transportation |
| 385 | O2015-2333 | Grant(s) of privilege in public way for Urban Outfitters | Reilly (42) | Transportation |
| 386 | O2015-2336 | Grant(s) of privilege in public way for 54 West Hubbard LLC | Reilly (42) | Transportation |
| 387 | O2015-2338 | Grant(s) of privilege in public way for 108 North State Street (Chicago) Owner LLC | Reilly (42) | Transportation |
| 388 | O2015-2341 | Grant(s) of privilege in public way for 340 on the Park Condominium Association - caisson | Reilly (42) | Transportation |
| 389 | O2015-2350 | Grant(s) of privilege in public way for 340 on the Park Condominium Association - retaining walls | Reilly (42) | Transportation |
| 390 | O2015-2352 | Grant(s) of privilege in public way for 340 on the Park Condominium Association - earth retention | Reilly (42) | Transportation |
| 391 | O2015-2359 | Grant(s) of privilege in public way for 640 -- 650 Lake Street LLC - fire escape | Reilly (42) | Transportation |
| 392 | O2015-2360 | Grant(s) of privilege in public way for 640 -- 650 Lake Street LLC - light fixture | Reilly (42) | Transportation |
| 393 | O2015-2361 | Grant(s) of privilege in public way for 1221 N. LaSalle LLC | Reilly (42) | Transportation |
| 394 | O2015-2260 | Grant(s) of privilege in public way for American Heritage Investment 11 | Smith (43) | Transportation |
| 395 | O2015-2261 | Grant(s) of privilege in public way for Best Buy | Smith (43) | Transportation |
| 396 | O2015-2264 | Grant(s) of privilege in public way for Chicago 2300 Clark Partners LLC - bay windows | Smith (43) | Transportation |
| 397 | O2015-2266 | Grant(s) of privilege in public way for Chicago 2300 Clark Partners LLC - steps | Smith (43) | Transportation |
| 398 | O2015-2269 | Grant(s) of privilege in public way for Chicago 2300 Clark Partners LLC - vault | Smith (43) | Transportation |
| 399 | O2015-2271 | Grant(s) of privilege in public way for Corcoran's Grill & Pub | Smith (43) | Transportation |
| 400 | O2015-2273 | Grant(s) of privilege in public way for Edward Benford - fence | Smith (43) | Transportation |
| 401 | O2015-2276 | Grant(s) of privilege in public way for Edward Benford - step | Smith (43) | Transportation |
| 402 | O2015-2279 | Grant(s) of privilege in public way for Gaslight Bar & Grille | Smith (43) | Transportation |
| 403 | O2015-2281 | Grant(s) of privilege in public way for Grossinger City Autoplex, Inc. | Smith (43) | Transportation |
| 404 | O2015-2283 | Grant(s) of privilege in public way for Jayson Home | Smith (43) | Transportation |

| | File # | Title | Sponsor(s) | Committee Referral |
|---|---|---|---|---|
| 405 | O2015-2285 | Grant(s) of privilege in public way for Lincoln Hall | Smith (43) | Transportation |
| 406 | O2015-2291 | Grant(s) of privilege in public way for Lincoln Park Chamber of Commerce - 2468 1/2 N Clark St | Smith (43) | Transportation |
| 407 | O2015-2292 | Grant(s) of privilege in public way for Lincoln Park Chamber of Commerce - 358 W Webster Ave | Smith (43) | Transportation |
| 408 | O2015-2294 | Grant(s) of privilege in public way for Lincoln Park Chamber of Commerce - 447 W Diversey Pkwy | Smith (43) | Transportation |
| 409 | O2015-2296 | Grant(s) of privilege in public way for Presence Health | Smith (43) | Transportation |
| 410 | O2015-2306 | Grant(s) of privilege in public way for Sheffield JB LLC | Smith (43) | Transportation |
| 411 | O2015-2307 | Grant(s) of privilege in public way for Trellis Wine Bar | Smith (43) | Transportation |
| 412 | O2015-2310 | Grant(s) of privilege in public way for Subway - 2412 N Lincoln Ave | Smith (43) | Transportation |
| 413 | O2015-2314 | Grant(s) of privilege in public way for Subway - 953 W Webster Ave | Smith (43) | Transportation |
| 414 | O2015-2317 | Grant(s) of privilege in public way for Yoga Six | Smith (43) | Transportation |
| 415 | O2015-2197 | Grant(s) of privilege in public way for Beer | Tunney (44) | Transportation |
| 416 | O2015-2198 | Grant(s) of privilege in public way for Butcher's Tap | Tunney (44) | Transportation |
| 417 | O2015-2199 | Grant(s) of privilege in public way for Central Lake View Merchants Assn. | Tunney (44) | Transportation |
| 418 | O2015-2201 | Grant(s) of privilege in public way for Clark Street Beach | Tunney (44) | Transportation |
| 419 | O2015-2202 | Grant(s) of privilege in public way for Dram Shop Ltd. | Tunney (44) | Transportation |
| 420 | O2015-2203 | Grant(s) of privilege in public way for Fahlstrom's Fresh Fish Market | Tunney (44) | Transportation |
| 421 | O2015-2204 | Grant(s) of privilege in public way for Froyo Chicago Cafe | Tunney (44) | Transportation |
| 422 | O2015-2205 | Grant(s) of privilege in public way for Ivy League Club, The - planter curbs | Tunney (44) | Transportation |
| 423 | O2015-2207 | Grant(s) of privilege in public way for Ivy League Club, The - planter railings | Tunney (44) | Transportation |
| 424 | O2015-2209 | Grant(s) of privilege in public way for Kirkwood Bar & Grill | Tunney (44) | Transportation |
| 425 | O2015-2211 | Grant(s) of privilege in public way for Lakeview Chamber of Commerce - park bench | Tunney (44) | Transportation |
| 426 | O2015-2212 | Grant(s) of privilege in public way for Lakeview Chamber of Commerce - planter | Tunney (44) | Transportation |
| 427 | O2015-2213 | Grant(s) of privilege in public way for Mia Francesca Corp. | Tunney (44) | Transportation |
| 428 | O2015-2214 | Grant(s) of privilege in public way for Matilda | Tunney (44) | Transportation |

| | File # | Title | Sponsor(s) | Committee Referral |
|---|---|---|---|---|
| 429 | O2015-2215 | Grant(s) of privilege in public way for MetroPCS | Tunney (44) | Transportation |
| 430 | O2015-2216 | Grant(s) of privilege in public way for Puesto Sandwich Stand, Inc. | Tunney (44) | Transportation |
| 431 | O2015-2219 | Grant(s) of privilege in public way for 1000 Liquors/Big City Tap | Tunney (44) | Transportation |
| 432 | O2015-2220 | Grant(s) of privilege in public way for 3030 North Broadway LLC | Tunney (44) | Transportation |
| 433 | O2015-2222 | Grant(s) of privilege in public way for PNC Bank NA | Arena (45) | Transportation |
| 434 | O2015-2223 | Grant(s) of privilege in public way for Topweb LLC | Arena (45) | Transportation |
| 435 | O2015-2225 | Grant(s) of privilege in public way for Oscar Torres | Arena (45) | Transportation |
| 436 | O2015-2228 | Grant(s) of privilege in public way for Eden Supportive Living - light fixtures | Cappleman (46) | Transportation |
| 437 | O2015-2233 | Grant(s) of privilege in public way for Eden Supportive Living - occupations of space (seat boxes) | Cappleman (46) | Transportation |
| 438 | O2015-2235 | Grant(s) of privilege in public way for Holly Beauty Salon | Cappleman (46) | Transportation |
| 439 | O2015-2238 | Grant(s) of privilege in public way for IHOP | Cappleman (46) | Transportation |
| 440 | O2015-2240 | Grant(s) of privilege in public way for Kenmore Commons LLC | Cappleman (46) | Transportation |
| 441 | O2015-2242 | Grant(s) of privilege in public way for Mattress Firm | Cappleman (46) | Transportation |
| 442 | O2015-2244 | Grant(s) of privilege in public way for Metro PCS Authorized Dealer/Wireless Hookup | Cappleman (46) | Transportation |
| 443 | O2015-2245 | Grant(s) of privilege in public way for Sunnyside Commons LLC | Cappleman (46) | Transportation |
| 444 | O2015-2246 | Grant(s) of privilege in public way for Wilson Tower | Cappleman (46) | Transportation |
| 445 | O2015-2146 | Grant(s) of privilege in public way for Leo Designs Ltd. | Pawar (47) | Transportation |
| 446 | O2015-2147 | Grant(s) of privilege in public way for Mattress Firm | Pawar (47) | Transportation |
| 447 | O2015-2148 | Grant(s) of privilege in public way for MPS 5058 LLC | Pawar (47) | Transportation |
| 448 | O2015-2149 | Grant(s) of privilege in public way for Public House Theatre, The | Pawar (47) | Transportation |
| 449 | O2015-2150 | Grant(s) of privilege in public way for Professionals Moving Speacialists, The | Pawar (47) | Transportation |
| 450 | O2015-2152 | Grant(s) of privilege in public way for Spyners Pub | Pawar (47) | Transportation |
| 451 | O2015-2153 | Grant(s) of privilege in public way for U.S. Bank | Pawar (47) | Transportation |
| 452 | O2015-2154 | Grant(s) of privilege in public way for Broadway Clark Building Corp. | Osterman (48) | Transportation |
| 453 | O2015-2156 | Grant(s) of privilege in public way for Cricket Wireless | Osterman (48) | Transportation |

| | File # | Title | Sponsor(s) | Committee Referral |
|---|---|---|---|---|
| 454 | O2015-2158 | Grant(s) of privilege in public way for Edgewater Workbench | Osterman (48) | Transportation |
| 455 | O2015-2159 | Grant(s) of privilege in public way for Kent M. Lucaccioni Ltd. | Osterman (48) | Transportation |
| 456 | O2015-2161 | Grant(s) of privilege in public way for Magnolia Commons LLC | Osterman (48) | Transportation |
| 457 | O2015-2163 | Grant(s) of privilege in public way for Whole Foods Market - planters | Osterman (48) | Transportation |
| 458 | O2015-2165 | Grant(s) of privilege in public way for Whole Foods Market - signs | Osterman (48) | Transportation |
| 459 | O2015-2167 | Grant(s) of privilege in public way for Whole Foods Market - ivy trellis | Osterman (48) | Transportation |
| 460 | O2015-2169 | Grant(s) of privilege in public way for Winthrop Commons LLC | Osterman (48) | Transportation |
| 461 | O2015-2171 | Grant(s) of privilege in public way for Winthrop House LLC | Osterman (48) | Transportation |
| 462 | O2015-2172 | Grant(s) of privilege in public way for 6134 Kenmore Flats LLC | Osterman (48) | Transportation |
| 463 | O2015-2173 | Grant(s) of privilege in public way for China Hut Restaurant | Moore (49) | Transportation |
| 464 | O2015-2175 | Grant(s) of privilege in public way for Heartland Cafe | Moore (49) | Transportation |
| 465 | O2015-2177 | Grant(s) of privilege in public way for Allstate | Silverstein (50) | Transportation |
| 466 | O2015-2178 | Grant(s) of privilege in public way for Cricket | Silverstein (50) | Transportation |
| 467 | O2015-2180 | Grant(s) of privilege in public way for Croatian Cultural Center of Chicago | Silverstein (50) | Transportation |
| 468 | O2015-2181 | Grant(s) of privilege in public way for Eastern Style Pizza II LT | Silverstein (50) | Transportation |
| 469 | O2015-2183 | Grant(s) of privilege in public way for Hema's Kitchen | Silverstein (50) | Transportation |
| 470 | O2015-2185 | Grant(s) of privilege in public way for Overseas Electronics | Silverstein (50) | Transportation |
| 471 | O2015-2186 | Grant(s) of privilege in public way for Presence Medical Office Building | Silverstein (50) | Transportation |
| **Grant(s) of Privilege - Amend** | | | | |
| 472 | O2015-1548 | Amendment of grant(s) of privilege in public way to Allstate | Balcer (11) | Transportation |
| 473 | O2015-1552 | Amendment of grant(s) of privilege in public way to North Park University | Laurino (39) | Transportation |
| 474 | O2015-1538 | Amendment of grant(s) of privilege in public way to The Vitamin Shoppe - Permit No. 1100064 | Smith (43) | Transportation |
| 475 | O2015-1539 | Amendment of grant(s) of privilege in public way to Vitamin Shoppe, The - Permit No. 1076906 | Smith (43) | Transportation |
| 476 | O2015-1535 | Amendment of grant(s) of privilege in public way to James Schemitsch | Tunney (44) | Transportation |

# Legislation Referred to Committees at the Chicago City Council Meeting
# 3/18/2015
# Section 3c - Aldermanic Introductions Regarding Unclassified Matters

| | File # | Title | Sponsor(s) | Committee Referral | |
|---|---|---|---|---|---|
| **Honorary Street Designation(s)** | | | | | |
| 477 | O2015-1510 | Honorary street designation as "Mario Stefanini Way" | Fioretti (2) | Transportation | |
| 478 | O2015-1495 | Amendment of honorary street designation "Pastor James Ford, Jr. | Holmes (7) | Transportation | |
| 479 | O2015-1472 | Honorary street designation as "Officer John W. Mathews Way" | Pope (10) | Transportation | |
| 480 | O2015-1473 | Honorary street designation as "Luis Rodriguez Way" | Pope (10) | Transportation | |
| 481 | O2015-1406 | Honorary street designation as "Alphonse "Fonzie" Cozzi, Jr." | Balcer (11) | Transportation | |
| 482 | O2015-1456 | Honorary street designation as "Dr. Henry L. Sutton, Sr. Way" | Brookins (21) | Transportation | *Redacted Record* |
| 483 | O2015-1443 | Honorary street designation as "Joe-Ella Williams Way" | Chandler (24) | Transportation | |
| 484 | O2015-1462 | Honorary street designation as "Honorary Ted G. Spyropoulos Way" | Burnett (27) | Transportation | |
| 485 | O2015-1494 | Honorary street designation as "The Midtown Way" | Ervin (28) | Transportation | |
| 486 | O2015-1404 | Honorary street designation as "Derrion J. Albert Way" | Austin (34) | Transportation | |
| 487 | O2015-1439 | Honorary street designation as "Morabito Way" | Colón (35) | Transportation | *Redacted Record* |
| 488 | O2015-1449 | Honorary street designation as "Ann S. Jhin Way" | Colón (35) | Transportation | |
| 489 | O2015-1451 | Honorary street designation as "Honorary James J. Schamne Way" | O'Connor (41) | Transportation | |
| 490 | O2015-1508 | Honorary street designation as "Honorary San O & Peter Porr Way" | Osterman (48) | Transportation | |
| 491 | O2015-1509 | Honorary street designation as "Honorary Ms. Ollie's Way" | Osterman (48) | Transportation | |
| **Municipal Code Amendment(s)** | | | | | |
| 492 | O2015-1336 | Amendment of Municipal Code Section 9-102-050 to allow review and sunset provisions for traffic violations | Fioretti (2) | Pedestrian and Traffic Safety | |
| 493 | O2015-1487 | Amendment of Municipal Code Chapter 7-38 by adding new Section 7-38-007 prohibiting antibiotics in food products | Burke (14) | Finance | |
| 494 | O2015-1488 | Amendment of Municipal Code Chapter 4-4 by adding new Section 4-4-339 concerning powdered alcohol | Burke (14) | Joint Finance/License | |
| 495 | O2015-1485 | Amendment of Municipal Code Chapter 5-14 concerning Tenant Information Disclosure Form | Suarez (31) | Housing | |
| 496 | O2015-1435 | Amendment of Municipal Code Titles 2, 7, 9, 13, 15, 17 and 18 modifying various sections | Austin (34) | Budget | |

| | File # | Title | Sponsor(s) | Committee Referral |
|---|---|---|---|---|
| 497 | O2015-1502 | Amendment of Municipal Code Chapter 5-12-080 concerning security deposits on residental property leases | Reilly (42)<br>Hairston (5)<br>Cochran (20)<br>Laurino (39)<br>Moore (49)<br>O'Connor (41)<br>Silverstein (50)<br>Arena (45)<br>Smith (43)<br>Tunney (44)<br>Waguespack (32) | Housing |
| 498 | O2015-1503 | Amendment of Municipal Code Chapters 2-56 and 2-156 concerning Office of Inspector General and repeal of Chapter 2-55 concerning Office of Legislative Inspector General | Smith (43)<br>Reilly (42)<br>Cappleman (46)<br>Tunney (44)<br>Arena (45)<br>Moore (49)<br>Osterman (48)<br>Pawar (47)<br>Silverstein (50)<br>Burns (4)<br>Quinn (13)<br>Dowell (3)<br>Waguespack (32)<br>O'Connor (41)<br>Moreno (1)<br>Foulkes (15) | Workforce Development |
| 499 | O2015-1501 | Amendment of Municipal Code Section 16-16-030 concerning adult entertainment cabarets | Tunney (44) | Zoning |
| **Opening of Public Way(s)** | | | | |
| 500 | O2015-1478 | Opening of portion of W Scott St and vacation of remnant parts of public way bounded by N Halsted St and N Kingsbury St | Burnett (27) | Transportation |
| **Sidewalk Cafe(s)** | | | | |
| 501 | O2015-1533 | Sidewalk cafe(s) for Antique Taco | Moreno (1) | Transportation |
| 502 | O2015-1534 | Sidewalk cafe(s) for Bob San Sushi Bar | Moreno (1) | Transportation |
| 503 | O2015-1536 | Sidewalk cafe(s) for Fat Willy's Rib Shack | Moreno (1) | Transportation |
| 504 | O2015-1537 | Sidewalk cafe(s) for Flo | Moreno (1) | Transportation |
| 505 | O2015-1540 | Sidewalk cafe(s) for General, The | Moreno (1) | Transportation |
| 506 | O2015-1541 | Sidewalk cafe(s) for Habana Libre | Moreno (1) | Transportation |
| 507 | O2015-1542 | Sidewalk cafe(s) for Kokopelli Chicago | Moreno (1) | Transportation |
| 508 | O2015-1544 | Sidewalk cafe(s) for Links Taproom | Moreno (1) | Transportation |
| 509 | O2015-1545 | Sidewalk cafe(s) for Mac's American Food | Moreno (1) | Transportation |
| 510 | O2015-1546 | Sidewalk cafe(s) for Mirai Sushi | Moreno (1) | Transportation |
| 511 | O2015-1549 | Sidewalk cafe(s) for Modern Asian Kitchen | Moreno (1) | Transportation |

# Legislation Referred to Committees at the Chicago City Council Meeting 3/18/2015
## Section 3c - Aldermanic Introductions Regarding Unclassified Matters

| | File # | Title | Sponsor(s) | Committee Referral | |
|---|---|---|---|---|---|
| 512 | O2015-1550 | Sidewalk cafe(s) for Oiistar | Moreno (1) | Transportation | |
| 513 | O2015-1553 | Sidewalk cafe(s) for Osteria Langhe | Moreno (1) | Transportation | |
| 514 | O2015-1554 | Sidewalk cafe(s) for Penny's Noodle Shop III | Moreno (1) | Transportation | |
| 515 | O2015-1556 | Sidewalk cafe(s) for Restaurant, Veneno De Nayarit | Moreno (1) | Transportation | |
| 516 | O2015-1557 | Sidewalk cafe(s) for Sultan's Market | Moreno (1) | Transportation | |
| 517 | O2015-1558 | Sidewalk cafe(s) for Taus Authentic | Moreno (1) | Transportation | |
| 518 | O2015-1561 | Sidewalk cafe(s) for Thai Village Restaurant | Moreno (1) | Transportation | |
| 519 | O2015-1563 | Sidewalk cafe(s) for Tumans | Moreno (1) | Transportation | |
| 520 | O2015-1580 | Sidewalk cafe(s) for Asian Outpost | Fioretti (2) | Transportation | |
| 521 | O2015-1582 | Sidewalk cafe(s) for Old Fifth | Fioretti (2) | Transportation | |
| 522 | O2015-1585 | Sidewalk cafe(s) for Qdoba Mexican Grill No. 2154 | Fioretti (2) | Transportation | |
| 523 | O2015-1587 | Sidewalk cafe(s) for Third Rail Tavern | Fioretti (2) | Transportation | |
| 524 | O2015-1591 | Sidewalk cafe(s) for 175 Sopraffina Market Caffe LLC | Fioretti (2) | Transportation | |
| 525 | O2015-1596 | Sidewalk cafe(s) for Beggar's Pizza | Fioretti (2) | Transportation | *Redacted Record* |
| 526 | O2015-1598 | Sidewalk cafe(s) for Chef Luciano | Fioretti (2) | Transportation | |
| 527 | O2015-1600 | Sidewalk cafe(s) for Chipotle | Fioretti (2) | Transportation | |
| 528 | O2015-1603 | Sidewalk cafe(s) for East Coast Pantry Chicago | Fioretti (2) | Transportation | |
| 529 | O2015-1604 | Sidewalk cafe(s) for Epic Burger | Fioretti (2) | Transportation | |
| 530 | O2015-1606 | Sidewalk cafe(s) for Gioco | Fioretti (2) | Transportation | |
| 531 | O2015-1609 | Sidewalk cafe(s) for Giordano's Restaurant | Fioretti (2) | Transportation | |
| 532 | O2015-1610 | Sidewalk cafe(s) for Nesh Mediterranean Grill | Fioretti (2) | Transportation | |
| 533 | O2015-1612 | Sidewalk cafe(s) for Poag Mahone's | Fioretti (2) | Transportation | |
| 534 | O2015-1613 | Sidewalk cafe(s) for Starbucks Coffee No. 2234 | Fioretti (2) | Transportation | |
| 535 | O2015-1614 | Sidewalk cafe(s) for Tamarind | Fioretti (2) | Transportation | |
| 536 | O2015-1615 | Sidewalk cafe(s) for Tutto Italiano | Fioretti (2) | Transportation | |
| 537 | O2015-1641 | Sidewalk cafe(s) for Hyatt Place Chicago South | Burns (4) | Transportation | |
| 538 | O2015-1648 | Sidewalk cafe(s) for Kilwins Chocolates & Fudge | Burns (4) | Transportation | |
| 539 | O2015-1650 | Sidewalk cafe(s) for Pizza Capri | Burns (4) | Transportation | |
| 540 | O2015-1651 | Sidewalk cafe(s) for Sit Down, The | Burns (4) | Transportation | |
| 541 | O2015-1663 | Sidewalk cafe(s) for Salonica Restaurant | Hairston (5) | Transportation | |
| 542 | O2015-1673 | Sidewalk cafe(s) for Zaleski & Horvath Marketcafe Ltd. | Hairston (5) | Transportation | |

| | File # | Title | Sponsor(s) | Committee Referral |
|---|---|---|---|---|
| 543 | O2015-1675 | Sidewalk cafe(s) for Cork and Kerry on 33rd | Balcer (11) | Transportation |
| 544 | O2015-1684 | Sidewalk cafe(s) for Chicago Busy Burger | Solis (25) | Transportation |
| 545 | O2015-1686 | Sidewalk cafe(s) for Dusek's Board and Beer/Punch House | Solis (25) | Transportation |
| 546 | O2015-1689 | Sidewalk cafe(s) for Great American Bagel Enterprises, Inc., The | Solis (25) | Transportation |
| 547 | O2015-1692 | Sidewalk cafe(s) for Moxee | Solis (25) | Transportation |
| 548 | O2015-1694 | Sidewalk cafe(s) for Thai Bowl | Solis (25) | Transportation |
| 549 | O2015-1708 | Sidewalk cafe(s) for Black Beetle Bar & Grill | Maldonado (26) | Transportation |
| 550 | O2015-1711 | Sidewalk cafe(s) for Vainilla Bean Bake Shop, Inc. | Maldonado (26) | Transportation |
| 551 | O2015-1729 | Sidewalk cafe(s) for Alhambra Palace Restaurant | Burnett (27) | Transportation |
| 552 | O2015-1730 | Sidewalk cafe(s) for Bar Takito | Burnett (27) | Transportation |
| 553 | O2015-1732 | Sidewalk cafe(s) for Dinotto Pizzeria (Catering) | Burnett (27) | Transportation |
| 554 | O2015-1734 | Sidewalk cafe(s) for Farmhouse | Burnett (27) | Transportation |
| 555 | O2015-1736 | Sidewalk cafe(s) for Formento's | Burnett (27) | Transportation |
| 556 | O2015-1744 | Sidewalk cafe(s) for Girl & the Goat | Burnett (27) | Transportation |
| 557 | O2015-1745 | Sidewalk cafe(s) for Kaiser Tiger | Burnett (27) | Transportation |
| 558 | O2015-1747 | Sidewalk cafe(s) for Kiki's Bistro | Burnett (27) | Transportation |
| 559 | O2015-1751 | Sidewalk cafe(s) for Little Goat Diner | Burnett (27) | Transportation |
| 560 | O2015-1753 | Sidewalk cafe(s) for Mahoney's | Burnett (27) | Transportation |
| 561 | O2015-1756 | Sidewalk cafe(s) for Next Restaurant | Burnett (27) | Transportation |
| 562 | O2015-1758 | Sidewalk cafe(s) for Nohea Cafe | Burnett (27) | Transportation |
| 563 | O2015-1759 | Sidewalk cafe(s) for Porkchop | Burnett (27) | Transportation |
| 564 | O2015-1761 | Sidewalk cafe(s) for Viaggio | Burnett (27) | Transportation |
| 565 | O2015-1772 | Sidewalk cafe(s) for Tixteco Mexican Restaurant | Reboyras (30) | Transportation |
| 566 | O2015-1786 | Sidewalk cafe(s) for Ani | Waguespack (32) | Transportation |
| 567 | O2015-1788 | Sidewalk cafe(s) for Buona Terra Ristorante | Waguespack (32) | Transportation |
| 568 | O2015-1791 | Sidewalk cafe(s) for Cafe El Tapatio | Waguespack (32) | Transportation |
| 569 | O2015-1792 | Sidewalk cafe(s) for Floyd's Pub | Waguespack (32) | Transportation |
| 570 | O2015-1795 | Sidewalk cafe(s) for Folklore | Waguespack (32) | Transportation |
| 571 | O2015-1798 | Sidewalk cafe(s) for Four Moon Tavern | Waguespack (32) | Transportation |
| 572 | O2015-1801 | Sidewalk cafe(s) for George's Hot Dogs | Waguespack (32) | Transportation |
| 573 | O2015-1804 | Sidewalk cafe(s) for Hot Woks Cool Sushi | Waguespack (32) | Transportation |
| 574 | O2015-1808 | Sidewalk cafe(s) for Kitsch'n on Roscoe | Waguespack (32) | Transportation |

# Legislation Referred to Committees at the Chicago City Council Meeting 3/18/2015
## Section 3c - Aldermanic Introductions Regarding Unclassified Matters

| | File # | Title | Sponsor(s) | Committee Referral | |
|---|---|---|---|---|---|
| 575 | O2015-1811 | Sidewalk cafe(s) for Mr. Kite's Chocolate | Waguespack (32) | Transportation | |
| 576 | O2015-1813 | Sidewalk cafe(s) for Nando Milano Trattoria | Waguespack (32) | Transportation | |
| 577 | O2015-1816 | Sidewalk cafe(s) for Pat's Pizzaria | Waguespack (32) | Transportation | |
| 578 | O2015-1819 | Sidewalk cafe(s) for Patsy's Place | Waguespack (32) | Transportation | |
| 579 | O2015-1821 | Sidewalk cafe(s) for S&G Grill | Waguespack (32) | Transportation | |
| 580 | O2015-1823 | Sidewalk cafe(s) for Siboney Cuban Cuisine | Waguespack (32) | Transportation | |
| 581 | O2015-1827 | Sidewalk cafe(s) for Victory's Banner Restaurant | Waguespack (32) | Transportation | |
| 582 | O2015-1830 | Sidewalk cafe(s) for Volo Restaurant | Waguespack (32) | Transportation | |
| 583 | O2015-1833 | Sidewalk cafe(s) for Wicker Basket Market | Waguespack (32) | Transportation | |
| 584 | O2015-1862 | Sidewalk cafe(s) for O&W Enterprises | Mell (33) | Transportation | |
| 585 | O2015-1875 | Sidewalk cafe(s) for Boulevard Deli & Liquor | Colón (35) | Transportation | |
| 586 | O2015-1879 | Sidewalk cafe(s) for El Pacifico, Inc. | Colón (35) | Transportation | |
| 587 | O2015-1881 | Sidewalk cafe(s) for Fat Rice | Colón (35) | Transportation | |
| 588 | O2015-1884 | Sidewalk cafe(s) for Lafarine Bakery No. 2 | Colón (35) | Transportation | *Redacted Record* |
| 589 | O2015-1887 | Sidewalk cafe(s) for Masa Azul | Colón (35) | Transportation | |
| 590 | O2015-1890 | Sidewalk cafe(s) for Taqueria El Ranchito | Colón (35) | Transportation | |
| 591 | O2015-1894 | Sidewalk cafe(s) for Township | Colón (35) | Transportation | |
| 592 | O2015-1921 | Sidewalk cafe(s) for Abram Gale | Sposato (36) | Transportation | *Redacted Record* |
| 593 | O2015-1939 | Sidewalk cafe(s) for Cafe Prague | Sposato (36) | Transportation | *Redacted Record* |
| 594 | O2015-1940 | Sidewalk cafe(s) for Euro Cafe' | Sposato (36) | Transportation | *Redacted Record* |
| 595 | O2015-1941 | Sidewalk cafe(s) for Ferajna Restaurant | Sposato (36) | Transportation | *Redacted Record* |
| 596 | O2015-1942 | Sidewalk cafe(s) for Geo. Nottoli & Son, Inc. | Sposato (36) | Transportation | *Redacted Record* |
| 597 | O2015-1943 | Sidewalk cafe(s) for New Polonia Club, Inc. | Sposato (36) | Transportation | *Redacted Record* |
| 598 | O2015-1925 | Sidewalk cafe(s) for Leadbelly | Cullerton (38) | Transportation | *Redacted Record* |
| 599 | O2015-1944 | Sidewalk cafe(s) for Filonek's | Laurino (39) | Transportation | *Redacted Record* |
| 600 | O2015-1945 | Sidewalk cafe(s) for Jet's Public House | Laurino (39) | Transportation | *Redacted Record* |
| 601 | O2015-1946 | Sidewalk cafe(s) for Rasmos | Laurino (39) | Transportation | *Redacted Record* |
| 602 | O2015-1947 | Sidewalk cafe(s) for Acre/Ombra | O'Connor (40) | Transportation | *Redacted Record* |
| 603 | O2015-1948 | Sidewalk cafe(s) for Bel-Ami Restaurant | O'Connor (40) | Transportation | *Redacted Record* |
| 604 | O2015-1949 | Sidewalk cafe(s) for Fireside Tavern and Grill | O'Connor (40) | Transportation | *Redacted Record* |
| 605 | O2015-1950 | Sidewalk cafe(s) for 5077 Kiko Meat Market | O'Connor (40) | Transportation | *Redacted Record* |
| 606 | O2015-1951 | Sidewalk cafe(s) for Burrito Beach No. 8 | Reilly (42) | Transportation | *Redacted Record* |

# Legislation Referred to Committees at the Chicago City Council Meeting 3/18/2015
## Section 3c - Aldermanic Introductions Regarding Unclassified Matters

| | File # | Title | Sponsor(s) | Committee Referral | |
|---|---|---|---|---|---|
| 607 | O2015-1952 | Sidewalk cafe(s) for Chipotle Mexican Grill | Reilly (42) | Transportation | *Redacted Record* |
| 608 | O2015-1953 | Sidewalk cafe(s) for Cochan Volant | Reilly (42) | Transportation | *Redacted Record* |
| 609 | O2015-1955 | Sidewalk cafe(s) for Dunkin Donuts - 27 W Lake St | Reilly (42) | Transportation | *Redacted Record* |
| 610 | O2015-1958 | Sidewalk cafe(s) for Dunkin Donuts - 211 W Adams St | Reilly (42) | Transportation | *Redacted Record* |
| 611 | O2015-1959 | Sidewalk cafe(s) for Dunkin Donuts/Baskin Robins | Reilly (42) | Transportation | *Redacted Record* |
| 612 | O2015-1961 | Sidewalk cafe(s) for Embeya | Reilly (42) | Transportation | *Redacted Record* |
| 613 | O2015-1963 | Sidewalk cafe(s) for Epic Burger, Inc. - 40 E Pearson St | Reilly (42) | Transportation | *Redacted Record* |
| 614 | O2015-1964 | Sidewalk cafe(s) for Epic Burger, Inc. - 227 E Ontario St | Reilly (42) | Transportation | *Redacted Record* |
| 615 | O2015-1966 | Sidewalk cafe(s) for Epic Burger, Inc. - 407 N Clark St | Reilly (42) | Transportation | *Redacted Record* |
| 616 | O2015-1968 | Sidewalk cafe(s) for Gloria Jeans Coffee | Reilly (42) | Transportation | *Redacted Record* |
| 617 | O2015-1969 | Sidewalk cafe(s) for Grill on the Alley, The | Reilly (42) | Transportation | *Redacted Record* |
| 618 | O2015-1971 | Sidewalk cafe(s) for GRK Greek Kitchen | Reilly (42) | Transportation | *Redacted Record* |
| 619 | O2015-1974 | Sidewalk cafe(s) for Hannahs Bretzel 180 W Washington LLC | Reilly (42) | Transportation | *Redacted Record* |
| 620 | O2015-1975 | Sidewalk cafe(s) for Hop Haus | Reilly (42) | Transportation | *Redacted Record* |
| 621 | O2015-1977 | Sidewalk cafe(s) for Hot Woks Cool Sushi | Reilly (42) | Transportation | *Redacted Record* |
| 622 | O2015-1978 | Sidewalk cafe(s) for John Barleycorn/Tunnel | Reilly (42) | Transportation | *Redacted Record* |
| 623 | O2015-1979 | Sidewalk cafe(s) for Kinmont | Reilly (42) | Transportation | *Redacted Record* |
| 624 | O2015-1980 | Sidewalk cafe(s) for Le Pain Quotidien - 10 E Delaware Pl | Reilly (42) | Transportation | *Redacted Record* |
| 625 | O2015-1982 | Sidewalk cafe(s) for Le Pain Quotidien - 20 N Michigan Ave | Reilly (42) | Transportation | |
| 626 | O2015-1984 | Sidewalk cafe(s) for Lizzie McNeills | Reilly (42) | Transportation | |
| 627 | O2015-1986 | Sidewalk cafe(s) for Lyfe Kitchen | Reilly (42) | Transportation | |
| 628 | O2015-1987 | Sidewalk cafe(s) for Moe's Cantina | Reilly (42) | Transportation | |
| 629 | O2015-1988 | Sidewalk cafe(s) for Morton's Steakhouse-Wacker Place | Reilly (42) | Transportation | |
| 630 | O2015-1989 | Sidewalk cafe(s) for Naf Naf Grill - 309 W Washington St | Reilly (42) | Transportation | |
| 631 | O2015-1990 | Sidewalk cafe(s) for Naf Naf Grill - 326 N Michigan Ave | Reilly (42) | Transportation | |
| 632 | O2015-1991 | Sidewalk cafe(s) for Pastoral | Reilly (42) | Transportation | |
| 633 | O2015-1992 | Sidewalk cafe(s) for Peet's Coffee & Tea | Reilly (42) | Transportation | |
| 634 | O2015-1994 | Sidewalk cafe(s) for Pepper Canister, The | Reilly (42) | Transportation | |
| 635 | O2015-1995 | Sidewalk cafe(s) for Popeyes Chicken | Reilly (42) | Transportation | |

# Legislation Referred to Committees at the Chicago City Council Meeting 3/18/2015
## Section 3c - Aldermanic Introductions Regarding Unclassified Matters

| | File # | Title | Sponsor(s) | Committee Referral |
|---|---|---|---|---|
| 636 | O2015-1997 | Sidewalk cafe(s) for Popeyes/Gold Coast Dogs | Reilly (42) | Transportation |
| 637 | O2015-2000 | Sidewalk cafe(s) for Qdoba Mexican Grill No. 2621 | Reilly (42) | Transportation |
| 638 | O2015-2003 | Sidewalk cafe(s) for RA Sushi | Reilly (42) | Transportation |
| 639 | O2015-2006 | Sidewalk cafe(s) for Red Robin's Burger Works - 20 E Chicago Ave | Reilly (42) | Transportation |
| 640 | O2015-2011 | Sidewalk cafe(s) for Red Robin Burger Works - 190 W Madison St | Reilly (42) | Transportation |
| 641 | O2015-2012 | Sidewalk cafe(s) for Red Robin's Burger Works - 328 N Michigan Ave | Reilly (42) | Transportation |
| 642 | O2015-2027 | Sidewalk cafe(s) for Roka Akor/Enolo Wine Bar | Reilly (42) | Transportation |
| 643 | O2015-2028 | Sidewalk cafe(s) for Shake Shack | Reilly (42) | Transportation |
| 644 | O2015-2029 | Sidewalk cafe(s) for UB Dogs | Reilly (42) | Transportation |
| 645 | O2015-2031 | Sidewalk cafe(s) for Volare | Reilly (42) | Transportation |
| 646 | O2015-2113 | Sidewalk cafe(s) for Basil Leaf Cafe/Sage | Smith (43) | Transportation |
| 647 | O2015-2114 | Sidewalk cafe(s) for Butcher & The Burger | Smith (43) | Transportation |
| 648 | O2015-2115 | Sidewalk cafe(s) for Cafe Vienna & Catering, Inc. | Smith (43) | Transportation |
| 649 | O2015-2116 | Sidewalk cafe(s) for Declan's Irish Pub | Smith (43) | Transportation |
| 650 | O2015-2118 | Sidewalk cafe(s) for Frances' Restaurant & Deli, Inc. | Smith (43) | Transportation |
| 651 | O2015-2121 | Sidewalk cafe(s) for Glunz Tavern, The | Smith (43) | Transportation |
| 652 | O2015-2122 | Sidewalk cafe(s) for Lincoln Station | Smith (43) | Transportation |
| 653 | O2015-2125 | Sidewalk cafe(s) for Molly's Cupcakes LLC | Smith (43) | Transportation |
| 654 | O2015-2126 | Sidewalk cafe(s) for Old Town Burger Saloon | Smith (43) | Transportation |
| 655 | O2015-2128 | Sidewalk cafe(s) for Old Town Pizza Pub | Smith (43) | Transportation |
| 656 | O2015-2129 | Sidewalk cafe(s) for Pars Cove East | Smith (43) | Transportation |
| 657 | O2015-2130 | Sidewalk cafe(s) for Perennial Virant | Smith (43) | Transportation |
| 658 | O2015-2131 | Sidewalk cafe(s) for Prost | Smith (43) | Transportation |
| 659 | O2015-2133 | Sidewalk cafe(s) for River Shannon | Smith (43) | Transportation |
| 660 | O2015-2135 | Sidewalk cafe(s) for Sapori | Smith (43) | Transportation |
| 661 | O2015-2137 | Sidewalk cafe(s) for Shine Restaurant | Smith (43) | Transportation |
| 662 | O2015-2138 | Sidewalk cafe(s) for Sully's House | Smith (43) | Transportation |
| 663 | O2015-2140 | Sidewalk cafe(s) for Swirlz Cupcakes | Smith (43) | Transportation |
| 664 | O2015-2142 | Sidewalk cafe(s) for Thai Bowl Noodle, Rice and Bubble Tea | Smith (43) | Transportation |
| 665 | O2015-2080 | Sidewalk cafe(s) for Als Beef | Tunney (44) | Transportation |
| 666 | O2015-2081 | Sidewalk cafe(s) for Beezzee | Tunney (44) | Transportation |

# Legislation Referred to Committees at the Chicago City Council Meeting 3/18/2015
## Section 3c - Aldermanic Introductions Regarding Unclassified Matters

| | File # | Title | Sponsor(s) | Committee Referral |
|---|---|---|---|---|
| 667 | O2015-2082 | Sidewalk cafe(s) for Big & Little's Restaurant | Tunney (44) | Transportation |
| 668 | O2015-2083 | Sidewalk cafe(s) for Bombay Bliss | Tunney (44) | Transportation |
| 669 | O2015-2085 | Sidewalk cafe(s) for Chipotle Mexican Grill | Tunney (44) | Transportation |
| 670 | O2015-2086 | Sidewalk cafe(s) for City Harvest Cafe | Tunney (44) | Transportation |
| 671 | O2015-2088 | Sidewalk cafe(s) for Dive Bar | Tunney (44) | Transportation |
| 672 | O2015-2089 | Sidewalk cafe(s) for Esencia Urban Kitchen | Tunney (44) | Transportation |
| 673 | O2015-2091 | Sidewalk cafe(s) for Icebox | Tunney (44) | Transportation |
| 674 | O2015-2092 | Sidewalk cafe(s) for Julius Meinl | Tunney (44) | Transportation |
| 675 | O2015-2094 | Sidewalk cafe(s) for Mad River Bar & Grille | Tunney (44) | Transportation |
| 676 | O2015-2095 | Sidewalk cafe(s) for Milt's BBQ | Tunney (44) | Transportation |
| 677 | O2015-2097 | Sidewalk cafe(s) for Minibar Meat | Tunney (44) | Transportation |
| 678 | O2015-2099 | Sidewalk cafe(s) for Paddy Long's | Tunney (44) | Transportation |
| 679 | O2015-2100 | Sidewalk cafe(s) for Paul's Noodle Shop | Tunney (44) | Transportation |
| 680 | O2015-2101 | Sidewalk cafe(s) for Pompei on Sheffield | Tunney (44) | Transportation |
| 681 | O2015-2102 | Sidewalk cafe(s) for Rise Restaurant | Tunney (44) | Transportation |
| 682 | O2015-2103 | Sidewalk cafe(s) for Roscoe's Tavern Ltd. | Tunney (44) | Transportation |
| 683 | O2015-2105 | Sidewalk cafe(s) for Wrigleyville Dairy Queen | Tunney (44) | Transportation |
| 684 | O2015-2106 | Sidewalk cafe(s) for Yoshi's Cafe | Tunney (44) | Transportation |
| 685 | O2015-2074 | Sidewalk cafe(s) for Hot Dog Express | Arena (45) | Transportation |
| 686 | O2015-2075 | Sidewalk cafe(s) for MCM Pub & Liquors | Arena (45) | Transportation |
| 687 | O2015-2077 | Sidewalk cafe(s) for Vaughans Pub | Arena (45) | Transportation |
| 688 | O2015-2059 | Sidewalk cafe(s) for Angelina Ristorante | Cappleman (46) | Transportation |
| 689 | O2015-2061 | Sidewalk cafe(s) for Coronas Coffee II | Cappleman (46) | Transportation |
| 690 | O2015-2062 | Sidewalk cafe(s) for Dollop Coffee and Tea | Cappleman (46) | Transportation |
| 691 | O2015-2064 | Sidewalk cafe(s) for Inspiration Kitchens Uptown | Cappleman (46) | Transportation |
| 692 | O2015-2066 | Sidewalk cafe(s) for Kit Kat Lounge and Restaurant | Cappleman (46) | Transportation |
| 693 | O2015-2067 | Sidewalk cafe(s) for Las Mananitas | Cappleman (46) | Transportation |
| 694 | O2015-2069 | Sidewalk cafe(s) for Panino's Pizzeria | Cappleman (46) | Transportation |
| 695 | O2015-2070 | Sidewalk cafe(s) for Pizza Rustica, Inc. | Cappleman (46) | Transportation |
| 696 | O2015-2045 | Sidewalk cafe(s) for Cafe Restaurant Art | Pawar (47) | Transportation |
| 697 | O2015-2048 | Sidewalk cafe(s) for Chicago Joe's | Pawar (47) | Transportation |
| 698 | O2015-2049 | Sidewalk cafe(s) for Fin Sushi Bar | Pawar (47) | Transportation |
| 699 | O2015-2052 | Sidewalk cafe(s) for Garcia's, Inc. | Pawar (47) | Transportation |
| 700 | O2015-2053 | Sidewalk cafe(s) for Julius Meinl | Pawar (47) | Transportation |

| | File # | Title | Sponsor(s) | Committee Referral | |
|---|---|---|---|---|---|
| 701 | O2015-2054 | Sidewalk cafe(s) for Margies Candies | Pawar (47) | Transportation | |
| 702 | O2015-2056 | Sidewalk cafe(s) for New England Seafood Company Fish Market | Pawar (47) | Transportation | |
| 703 | O2015-2057 | Sidewalk cafe(s) for Slim's | Pawar (47) | Transportation | |
| 704 | O2015-2058 | Sidewalk cafe(s) for 42 N Latitude | Pawar (47) | Transportation | |
| 705 | O2015-2036 | Sidewalk cafe(s) for Andies Restaurant | Osterman (48) | Transportation | |
| 706 | O2015-2037 | Sidewalk cafe(s) for Ann Sather Restaurant Granville | Osterman (48) | Transportation | |
| 707 | O2015-2039 | Sidewalk cafe(s) for Ellipsis Coffeehouse LLC | Osterman (48) | Transportation | |
| 708 | O2015-2040 | Sidewalk cafe(s) for Le's Pho | Osterman (48) | Transportation | |
| 709 | O2015-2041 | Sidewalk cafe(s) for Ras Dashen Ethiopian Restaurant, Inc. | Osterman (48) | Transportation | |
| 710 | O2015-2044 | Sidewalk cafe(s) for Zanzibar Cafe and Ice Cream Shoppe | Osterman (48) | Transportation | |
| 711 | O2015-2034 | Sidewalk cafe(s) for 63 Bar & Grill | Moore (49) | Transportation | |
| 712 | O2015-2033 | Sidewalk cafe(s) for Via Veneto | Silverstein (50) | Transportation | |
| **Sign(s)/Signboard(s)** | | | | | |
| 713 | Or2015-162 | Issuance of permits for sign(s)/signboard(s) at 1656 N Bosworth Ave | Moreno (1) | Zoning | *Redacted Record* |
| 714 | Or2015-163 | Issuance of permits for sign(s)/signboard(s) at 1184 N Milwaukee Ave | Moreno (1) | Zoning | *Redacted Record* |
| 715 | Or2015-164 | Issuance of permits for sign(s)/signboard(s) at 1360 N Ashland Ave | Moreno (1) | Zoning | |
| 716 | Or2015-165 | Issuance of permits for sign(s)/signboard(s) at 901 N Ashland Ave | Moreno (1) | Zoning | |
| 717 | Or2015-189 | Issuance of permits for sign(s)/signboard(s) at 1656 N Bosworth Ave | Moreno (1) | Zoning | *Redacted Record* |
| 718 | Or2015-171 | Issuance of permits for sign(s)/signboard(s) 1154 S Clark St - 100 sq. ft. | Fioretti (2) | Zoning | *Redacted Record* |
| 719 | Or2015-177 | Issuance of permits for sign(s)/signboard(s) at 1154 S Clark St - 81 sq. ft. | Fioretti (2) | Zoning | *Redacted Record* |
| 720 | Or2015-178 | Issuance of permits for sign(s)/signboard(s) at 1154 S Clark St - 36 sq. ft. | Fioretti (2) | Zoning | *Redacted Record* |
| 721 | Or2015-179 | Issuance of permits for sign(s)/signboard(s) at 707 W Harrison St | Fioretti (2) | Zoning | |
| 722 | Or2015-186 | Issuance of permits for sign(s)/signboard(s) at 1212 S Michigan Ave | Fioretti (2) | Zoning | |
| 723 | Or2015-113 | Issuance of permits for sign(s)/signboard(s) at 2601 S LaSalle St | Balcer (11) | Zoning | |
| 724 | Or2015-114 | Issuance of permits for sign(s)/signboard(s) at 431 W Pershing Rd | Balcer (11) | Zoning | |
| 725 | Or2015-118 | Issuance of permits for sign(s)/signboard(s) at 3816 S Rockwell St - 236 sq. ft. | Cardenas (12) | Zoning | |
| 726 | Or2015-119 | Issuance of permits for sign(s)/signboard(s) at 3816 S Rockwell St - 345 sq. ft. | Cardenas (12) | Zoning | |

# Legislation Referred to Committees at the Chicago City Council Meeting 3/18/2015
## Section 3c - Aldermanic Introductions Regarding Unclassified Matters

| | File # | Title | Sponsor(s) | Committee Referral | |
|---|---|---|---|---|---|
| 727 | Or2015-120 | Issuance of permits for sign(s)/signboard(s) at 2602 W Pershing Rd - Dave Monahan/All-American Sign Co., Inc. | Cardenas (12) | Zoning | |
| 728 | Or2015-121 | Issuance of permits for sign(s)/signboard(s) at 2602 W Pershing Rd - AGI c/o First American Properties | Cardenas (12) | Zoning | |
| 729 | Or2015-117 | Issuance of permits for sign(s)/signboard(s) at 5632 S Pulaski Rd | Quinn (13) | Zoning | *Redacted Record* |
| 730 | Or2015-187 | Issuance of permits for sign(s)/signboard(s) at 7031 S Western Ave | Thomas (17) | Zoning | |
| 731 | Or2015-115 | Issuance of permits for sign(s)/signboard(s) at 7601 S Cicero Ave | Lane (18) | Zoning | |
| 732 | Or2015-127 | Issuance of permits for sign(s)/signboard(s) at 7131 W 60th St | Zalewski (23) | Zoning | |
| 733 | Or2015-133 | Issuance of permits for sign(s)/signboard(s) at 922 W Washington Blvd | Burnett (27) | Zoning | |
| 734 | Or2015-185 | Issuance of permits for sign(s)/signboard(s) at 2551 W Cermak Rd | Ervin (28) | Zoning | |
| 735 | Or2015-100 | Issuance of permits for sign(s)/signboard(s) at 2989 N Milwaukee Ave (facing N Central Park Ave) | Reboyras (30) | Zoning | |
| 736 | Or2015-99 | Issuance of permits for sign(s)/signboard(s) at 2989 N Milwaukee Ave | Reboyras (30) | Zoning | |
| 737 | O2015-1499 | Issuance of permits for sign(s)/signboard(s) at 1574 N Kingsbury St | Waguespack (32) | Zoning | |
| 738 | O2015-1555 | Issuance of permits for sign(s)/signboard(s) at 2444 N Elston Ave | Waguespack (32) | Zoning | |
| 739 | Or2015-169 | Issuance of permits for sign(s)/signboard(s) at 2309 N Damen Ave | Waguespack (32) | Zoning | |
| 740 | Or2015-138 | Issuance of permits for sign(s)/signboard(s) at 840 N Michigan Ave | Reilly (42) | Zoning | |
| 741 | Or2015-154 | Issuance of permits for sign(s)/signboard(s) at 322 W Hubbard St - 171 sq. ft. | Reilly (42) | Zoning | |
| 742 | Or2015-156 | Issuance of permits for sign(s)/signboard(s) at 322 W Hubbard St - 144 sq. ft. | Reilly (42) | Zoning | |
| 743 | Or2015-157 | Issuance of permits for sign(s)/signboard(s) at 66 E Wacker Pl | Reilly (42) | Zoning | |
| 744 | Or2015-159 | Issuance of permits for sign(s)/signboard(s) at 121 N Jefferson St | Reilly (42) | Zoning | |
| 745 | Or2015-182 | Issuance of permits for sign(s)/signboard(s) at 430 S Michigan Ave | Reilly (42) | Zoning | *Redacted Record* |
| 746 | Or2015-116 | Issuance of permits for sign(s)/signboard(s) at 3301 N Ashland Ave | Tunney (44) | Zoning | |
| 747 | Or2015-122 | Issuance of permits for sign(s)/signboard(s) 2828 N Clark St - 368 sq. ft. | Tunney (44) | Zoning | |
| 748 | Or2015-124 | Issuance of permits for sign(s)/signboard(s) at 2828 N Clark St - 260 sq. ft. | Tunney (44) | Zoning | |
| 749 | Or2015-123 | Issuance of permits for sign(s)/signboard(s) at 4301 N Cicero Ave | Arena (45) | Zoning | |

# Legislation Referred to Committees at the Chicago City Council Meeting
# 3/18/2015
# Section 3c - Aldermanic Introductions Regarding Unclassified Matters

| | File # | Title | Sponsor(s) | Committee Referral |
|---|---|---|---|---|
| 750 | Or2015-146 | Issuance of permits for sign(s)/signboard(s) at 3457 N Rockwell St - 608 sq. ft. | Pawar (47) | Zoning |
| 751 | Or2015-148 | Issuance of permits for sign(s)/signboard(s) at 3457 N Rockwell St - 236 sq. ft. | Pawar (47) | Zoning |
| 752 | Or2015-150 | Issuance of permits for sign(s)/signboard(s) at 3457 N Rockwell St - 176 sq. ft. | Pawar (47) | Zoning |
| 753 | Or2015-152 | Issuance of permits for sign(s)/signboard(s) at 3457 N Rockwell St - 193 sq. ft. | Pawar (47) | Zoning |
| 754 | Or2015-125 | Issuance of permits for sign(s)/signboard(s) at 6117 N Lincoln Ave | Silverstein (50) | Zoning |

# City of Chicago

O2015-1405

Office of the City Clerk

Document Tracking Sheet

| | |
|---|---|
| **Meeting Date:** | 3/18/2015 |
| **Sponsor(s):** | Holmes (7) |
| **Type:** | Ordinance |
| **Title:** | Amendment of Sections 4-60-022 of Municipal Code to allow additional alcoholic liquor licenses on portion(s) of E 83rd St |
| **Committee(s) Assignment:** | Committee on License and Consumer Protection |

March 18, 2015
License

# ORDINANCE

**BE IT ORDAINED BY THE CITY COUNCIL OF THE CITY OF CHICAGO:**

**SECTION 1.** Section 4-60-022 of the Municipal Code of Chicago is hereby amended by deleting the language struck through, as follows:

**4-60-022 Restrictions on additional licenses.**

Subject to the provisions of subsection 4-60-021(c), no additional license shall be issued for the sale of alcoholic liquor, for consumption on the premises within the following areas:

*(Omitted text is unaffected by this ordinance)*

~~(7.86) On 83rd Street, from Kingston Avenue to Saginaw Avenue.~~

*(Omitted text is unaffected by this ordinance)*

**SECTION 2.** This ordinance shall be in force and effect upon passage and approval.

Natashia Holmes
Alderman, 7th Ward

# City of Chicago

O2015-1422

## Office of the City Clerk

## Document Tracking Sheet

| | |
|---|---|
| **Meeting Date:** | 3/18/2015 |
| **Sponsor(s):** | Mitts (37) |
| **Type:** | Ordinance |
| **Title:** | Amendment of Municipal Code Sections 4-60-022 and 4-60-023 to correct citation numbering inaccuracies concerning liquor sales and package goods restrictions |
| **Committee(s) Assignment:** | Committee on License and Consumer Protection |

Comm on License
3/18/2015

# ORDINANCE

**WHEREAS,** Sections 4-60-022 and 4-60-023 of the Municipal Code set forth restrictions on liquor sales for, respectively, consumption on premises and packaged goods; and

**WHEREAS,** For organizational efficiency and for ease of reference, sections 4-60-022 and 4-60-023 set out affected areas using a ward-based numbering system; and

**WHEREAS,** As a result of the 2010 National Decennial Census, ward boundaries in the City of Chicago were re-drawn; and

**WHEREAS,** The ordinance which re-drew the ward boundaries was passed by the City Council on January 19, 2012 and is found in the Journal of the Proceedings of that date at pages 19792 through 19849. This ordinance is numbered by the City Clerk's office as SO2012-582; and

**WHEREAS,** Subsequent to the City Council passing SO2012-582, an ordinance to make corrections to said ordinance was passed by the City Council on September 12, 2012 and is found in the Journal of the Proceedings of that date at pages 33628 through 33683. This ordinance is numbered by the City Clerk's office as O2012-5439; and

**WHEREAS,** As a consequence of re-drawing ward boundaries, numerous liquor sale restrictions in sections 4-60-022 and 4-60-023 are no longer numbered accurately according to the wards in which they are now located; and

**WHEREAS,** It is necessary and appropriate to correct these numbering inaccuracies so that the liquor sale restrictions shown in sections 4-60-022 and 4-60-023 are numbered according to the wards in which they are located; now, therefore,

***BE IT ORDAINED BY THE CITY COUNCIL OF THE CITY OF CHICAGO:***

**SECTION 1.** The intent of this ordinance is solely to correct numbering errors for ease of reference, and not to reduce, increase or otherwise change the restrictions on liquor sales currently in place for consumption on premises and packaged goods.

**SECTION 2.** This ordinance sets forth only those subsections of sections 4-60-022 and 4-60-023 that are being amended, and excludes unaffected subsections for the convenience of the reader. Such excluded subsections are not intended to be amended by this ordinance.

**SECTION 3.** The subsections of sections 4-60-022 and 4-60-023 that are renumbered by this ordinance are intended to be published in proper sequential numerical order.

**SECTION 4.** This is the second in a series of ordinances to correct the numbering of liquor moratoria in 4-60-022 and 4-60-023 due to the re-drawing of ward boundaries following the 2010 National Decennial Census. The first ordinance in this series of ordinances was introduced at the City Council meeting on January 21, 2015 and is numbered by the City Clerk's office as O2015-93.

**SECTION 5.** Section 4-60-022 of the Municipal Code of Chicago is hereby amended by deleting the language struck through and inserting the underscored language, as follows:

**4-60-022 Restrictions on additional licenses.**
Subject to the provisions of subsection 4-60-021(c), no additional license shall be issued for the sale of alcoholic liquor, for consumption on the premises within the following areas:

*(Omitted text is unaffected by this ordinance)*

(~~2.77~~ 3.48) On 26th Street, from Prairie Avenue to Wabash Avenue.

(~~2.78~~ 3.49) On 26th Street, from Wabash Avenue to the New York Central Railroad right-of-way.

(~~2.81~~ 3.50) On 28th Street, from Michigan Avenue to State Street; and on 28th Place, from Indiana Avenue to Michigan Avenue.

(~~2.84~~ 3.51) On 29th Street (extended) and 29th Street, from Indiana Avenue to State Street.

(~~2.86~~ 3.52) On 30th Street, from Wabash Avenue to the New York Central Railroad right-of-way.

(~~2.89~~ 3.53) On 31st Street, from Indiana Avenue to the New York Central Railroad right-of-way.

(~~2.100~~ 3.54) On the north side of 37th Street, from Rhodes Avenue to Indiana Avenue.

(~~2.121~~ 3.55) On Prairie Avenue, from 35th Street to 37th Street.

(~~2.127~~ 3.56) On Michigan Avenue, from 26th Street to 29th Street.

(~~4.99~~ 3.57) On Dr. Martin Luther King, Jr. Drive, from 49th Street to 51st Street.

(~~2.76~~ 4.112) On 26th Street, from Ellis Avenue to Prairie Avenue.

(~~2.83~~ 4.113) On 29th Street, from Dr. Martin Luther King, Jr. Drive to Indiana Avenue.

(~~2.88~~ 4.114) On 31st Street, from Dr. Martin Luther King, Jr. Drive to Indiana Avenue.

(~~2.91~~ 4.115) On 32nd Street, from Rhodes Avenue to Eberhart Avenue, and from Vernon Avenue to Michigan Avenue.

(~~2.92~~ 4.116) On 33rd Street, from Rhodes Avenue to Giles Avenue.

(~~2.109~~ 4.117) On Dr. Martin Luther King, Jr. Drive, from 29th Street to 31st Street.

(~~2.111~~ 4.118) On Dr. Martin Luther King, Jr. Drive, from 33rd Street to 35th Street.

(~~2.113~~ 4.119) On Calumet Avenue, from 26th Street to 29th Street.

(~~2.114~~ 4.120) On Calumet Avenue, from 29th Street to 31st Street.

(~~2.115~~ 4.121) On Calumet Avenue, from 31st Street to 33rd Street.

(~~2.116~~ 4.122) On Calumet Avenue, from 33rd Street to 35th Street.

(~~2.118~~ 4.123) On Prairie Avenue, from 26th Street to 29th Street.

(~~2.122~~ 4.124) On Indiana Avenue, from 26th Street to 28th Place.

(~~17.7~~ 6.85) On West 66th Street, from South Halsted Street to South Morgan Street.

(~~17.8~~ 6.86) On West 66th Street, from South Morgan Street to South Racine Avenue.

(~~17.10~~ 6.87) On the north side of West Marquette Road, from South Halsted Street to South Green Street; and on both sides of West Marquette Road, from South Green Street to South Morgan Street.

(~~17.11~~ 6.88) On West Marquette Road, from South Morgan Street to South Racine Avenue.

(~~17.14~~ 6.89) On West 68th Street, from South Green Street to South Aberdeen Street.

(~~17.17~~ 6.90) On West 69th Street, from South Green Street to South Aberdeen Street.

(~~17.20~~ 6.91) On West 70th Street, from South Green Street to South Aberdeen Street.

(~~17.23~~ 6.92) On West 71st Street, from South Green Street to South Aberdeen Street.

(~~17.24~~ 6.93) On West 71st Street, from South Aberdeen Street to South Loomis Boulevard.

(~~17.25~~ 6.94) On West 71st Street, from South Loomis Boulevard to South Ashland Avenue.

(~~17.28~~ 6.95) On West 71st Place, from South Racine Avenue to South Loomis Boulevard.

(~~17.30~~ 6.96) On the south side of West 72nd Street, from South Wentworth Avenue to South Stewart Avenue.

(~~17.31~~ 6.97) On the south side of West 72nd Street, from South Stewart Avenue to the right-of-way of the Norfolk & Western Railroad.

(~~17.32~~ 6.98) On the south side of West 72nd Street, from the right-of-way of the Norfolk & Western Railroad to South Halsted Street.

(~~17.33~~ 6.99) On the south side of West 72nd Street, from South Halsted Street to South Green Street; and on both sides of West 72nd Street, from South Green Street to South Morgan Street.

(~~17.34~~ 6.100) On West 72nd Street, from South Morgan Street to South Racine Avenue.

(~~17.35~~ 6.101) On West 72nd Street, from South Racine Avenue to South Loomis Boulevard.

(~~17.38~~ 6.102) On West 72nd Place, from South Racine Avenue to South Loomis Boulevard.

(~~17.40~~ 6.103) On West 73rd Street, from South Wentworth Avenue to South Normal Avenue.

(~~17.41~~ 6.104) On West 73rd Street, from the right-of-way of the Norfolk & Western Railroad to South Halsted Street.

(~~17.49~~ 6.105) On the south side of West 74th Street, from South Wentworth Avenue to South Vincennes Avenue; and on both sides of West 74th Street, from South Vincennes Avenue to South Stewart Avenue.

(~~17.50~~ 6.106) On West 74th Street, from South Stewart Avenue to South Wallace Street.

(~~17.51~~ 6.107) On West 74th Street, from South Wallace Street to South Halsted Street.

(~~17.58~~ 6.108) On West 75th Street, from South Wentworth Avenue to South Stewart Avenue.

(~~17.59~~ 6.109) On West 75th Street, from South Stewart Avenue to the right-of-way of the Belt Railway of Chicago.

(~~17.74~~ 6.110) On West 77th Street, from South Wallace Street to South Halsted Street.

(~~17.80~~ 6.111) On West 78th Street, from South Normal Avenue to South Halsted Street.

(~~17.90~~ 6.112) On West 79th Street, from South Wallace Street to South Halsted Street.

(~~17.110~~ 6.113) On the west side of South Wentworth Avenue, from West 72nd Street to West 73rd Street; and on the west side of South Vincennes Avenue, from West 73rd Street to West 74th Street.

(~~17.111~~ 6.114) On the west side of South Wentworth Avenue, from West 74th Street to West 77th Street.

(~~17.113~~ 6.115) On South Yale Avenue, from West 72nd Street to West 74th Street.

(~~17.114~~ 6.116) On South Yale Avenue, from West 75th Street to West 77th Street.

(~~17.116~~ 6.117) On South Princeton Avenue, from West 72nd Street to West 75th Street.

(~~17.118~~ 6.118) On South Harvard Avenue, from West 72nd Street to West 75th Street.

(~~17.119~~ 6.119) On South Harvard Avenue, from West 75th Street to West 77th Street.

(~~17.124~~ 6.120) On South Stewart Avenue, from West 72nd Street to West 74th Street.

(~~17.128~~ 6.121) On South Eggleston Avenue, from West 74th Street to West 76th Street.

(~~17.130~~ 6.122) On all portions of South Normal Avenue, from West 74th Street to West 76th Street.

(~~17.133~~ 6.123) On South Parnell Avenue, from West 74th Street to West 76th Street.

(~~17.139~~ 6.124) On South Lowe Avenue, from West 72nd Street to the right-of-way of the Norfolk & Western Railroad.

(~~17.142~~ 6.125) On South Union Avenue, from West 72nd Street to West 74th Street.

(~~17.146~~ 6.126) On South Emerald Avenue, from West 72nd Street to the right-of-way of the Norfolk & Western Railroad.

(~~17.150~~ 6.127) On South Halsted Street, from West 72nd Street to West 74th Street.

(~~17.154~~ 6.128) On the west side of South Halsted Street, from South Peoria Drive to West Marquette Road.

(~~17.156~~ 6.129) On the west side of South Green Street, from West Marquette Road to West 69th Street.

(~~17.158~~ 6.130) On the west side of South Green Street, from West 71st Street to West 72nd Street; and on both sides of South Green Street, from West 72nd Street to West 73rd Street.

(~~17.163~~ 6.131) On South Peoria Street, from West 65th Street to West Marquette Road.

(~~17.164~~ 6.132) On South Peoria Street, from West Marquette Road to West 69th Street.

(~~17.165~~ 6.133) On South Peoria Street, from West 69th Street to West 71st Street.

(~~17.166~~ 6.134) On South Peoria Street, from West 71st Street to West 73rd Street.

(~~17.170~~ 6.135) On the west side of South Sangamon Street, from West 64th Street to West 65th Street; and on both sides of South Sangamon Street, from West 65th Street to West Marquette Road.

(~~17.173~~ 6.136) On South Sangamon Street, from West 71st Street to West 73rd Street.

(~~17.177~~ 6.137) On South Morgan Street, from West 64th Street to West Marquette Road.

(~~17.178~~ 6.138) On South Morgan Street, from West Marquette Road to West 69th Street.

(~~17.179~~ 6.139) On South Morgan Street, from West 69th Street to West 71st Street.

(~~17.180~~ 6.140) On South Morgan Street, from West 71st Street to West 73rd Street.

(~~17.187~~ 6.141) On South Carpenter Street, from West 66th Street to West 70th Street.

(~~17.189~~ 6.142) On South Carpenter Street, from West 72nd Street to West 74th Street.

(~~17.196~~ 6.143) On South Aberdeen Street, from West 72nd Street to West 74th Street.

(~~17.212~~ 6.144) On South Racine Avenue, from West 71st Street to West 73rd Street.

(~~20.107~~ 6.145) On 68th Street, from State Street to Indiana Avenue.

(~~20.108~~ 6.146) On 68th Street, from Indiana Avenue to Anthony Avenue.

(~~20.207~~ 6.147) On Indiana Avenue, from 66th Street to 68th Street.

(~~20.208~~ 6.148) On Indiana Avenue, from 68th Street to 70th Street.

(~~20.110~~ 6.149) On 69th Street, from State Street to Indiana Avenue.

(~~20.111~~ 6.150) On 69th Street, from Indiana Avenue to Dr. Martin Luther King, Jr. Drive.

(~~20.215~~ 6.151) On Michigan Avenue, from 66th Street to 68th Street.

(~~20.216~~ 6.152) On Michigan Avenue, from 68th Street to 70th Street.

(~~20.223~~ 6.153) On Wabash Avenue, from 66th Street to 68th Street.

(~~20.224~~ 6.154) On Wabash Avenue, from 68th Street to 70th Street.

(~~20.233~~ 6.155) On the east side of State Street, from Marquette Road to 70th Street.

(~~5.10~~ 7.324) On 73rd Street, from Dorchester Avenue to Stony Island Avenue.

(~~10.2~~ 7.325) On 83rd Street, from Houston Avenue to Exchange Avenue; then on the south side of 83rd Street from Exchange Avenue to Burnham Avenue.

(~~10.69~~ 7.326) On 103rd Street, from Bensley Avenue to Oglesby Avenue.

(~~10.72~~ 7.327) On 103rd Street, from Torrence Avenue to Bensley Avenue.

(~~10.80~~ 7.328) On 105th Street, from Bensley Avenue to Oglesby Avenue.

(~~10.95~~ 7.329) On 107th Street, from Torrence Avenue to Oglesby Avenue, then on Oglesby Avenue, from 107th Street to 105th Street.

(~~10.256~~ 7.330) On Commercial Avenue, from 82nd Street to 85th Street.

(~~10.283~~ 7.331) On Exchange Avenue, from 82nd Place to 83rd Place.

(~~10.338~~ 7.332) On Oglesby Avenue, from 103rd Street to 105th Street.

(~~7.298~~ 8.56) On the east side only of Clyde Avenue, from 91st Street to 89th Street.

(~~7.202~~ 10.350)On Anthony Avenue, from 90th Street to 93rd Street.

(~~7.251~~ 10.351) On 96th Street, from Yates Avenue to Colfax Avenue.

(~~7.268~~ 10.352)On the west side only of Torrence Avenue, from 99th Street to 97th Street.

(~~7.272~~ 10.353) On Colfax Avenue, from its intersection with Torrence Avenue north of 97th Street to 95th Street; and on 96th Street, from Colfax Avenue to Torrence Avenue.

(~~7.273~~ 10.354) On Calhoun Avenue, from 101st Street to 98th Street thence on 98th Street to Bensley Avenue.

(~~7.275~~ 10.355) On Calhoun Avenue, from 97th Street to 95th Place thence on 95th Place, from Calhoun Avenue to Bensley Avenue thence on Bensley Avenue, from 95th Place to 97th Street thence on 97th Street, from Bensley Avenue to Calhoun Avenue.

(~~7.277~~ 10.356) On Yates Avenue, from 99th Street to 95th Street.

(~~2.6~~ 11.147) On Roosevelt Road, from Jefferson Street to Morgan Street.

(~~2.23~~ 11.148) On Maxwell Street, from Peoria Street to Blue Island Avenue.

(~~2.24~~ 11.149) On Liberty Street and 14th Street, both from Union Avenue to Halsted Street.

(~~2.49~~ 11.150) On Union Avenue, from Roosevelt Road to 14th Street.

(~~2.50~~ 11.151) On Union Avenue, from 14th Street to 16th Street.

(~~2.55~~ 11.152) On Peoria Street, from Maxwell Street to 16th Street.

(~~2.56~~ 11.153) On Sangamon Street, from Maxwell Street to 16th Street.

(~~25.13~~ 11.154) On the south side of 16th Street, from Jefferson Street to Halsted Street.

(~~25.25~~ 11.155) On 18th Street, from Jefferson Street to Halsted Street.

(~~25.97~~ 11.156) On Lumber Street, from Cermak Road to Union Avenue.

(~~25.98~~ 11.157) On Canalport Avenue, from Jefferson Street to Halsted Street.

(~~25.101~~ 11.158) On Jefferson Street, from 16th Street to Cullerton Street; and on Cullerton Street, from Clinton Street to Jefferson Street.

On Desplaines Street, from 16th Street to Canalport Avenue; and on that portion of Desplaines Street, between Canalport Avenue and Cermak Road.

(~~25.102~~ 11.159) On Ruble Street, from 16th Street to 18th Street; and on 16th Place, from Ruble Street to Emerald Avenue.

(~~25.103~~ 11.160) On Ruble Street, from 18th Street to Canalport Avenue; and on 21st Street, from Ruble Street to Halsted Street.

(~~25.105~~ 11.161) On Emerald Avenue, from 16th Street to 18th Street; and on 17th Street and on 17th Place, both from Emerald Avenue to Halsted Street.

(~~25.106~~ 11.162) On Emerald Avenue, from 18th Street to Canalport Avenue.

(~~25.107~~ 11.163) On Emerald Avenue, from Canalport Avenue to Cermak Road.

(~~25.108~~ 11.164) On Halsted Street, from 16th Street to 19th Place; and on 19th Place, from Emerald Avenue to Halsted Street.

(~~25.109~~ 11.165) On Halsted Street, from 19th Place to Cermak Road; and on 21st Place, from Emerald Avenue to Halsted Street.

(~~25.171~~ 11.166) On 12th Place, on O'Brien Street and on 13th Street, all from Union Avenue to Halsted Street.

(~~25.172~~ 11.167) On 14th Street, from Halsted Street to Morgan Street.

(~~25.173~~ 11.168) On Barber Street and 14th Place, both from Union Avenue to Halsted Street.

(~~25.174~~ 11.169) On 14th Place, from Halsted Street to Morgan Street.

(~~25.175~~ 11.170) On 14th Place, from Morgan Street to Blue Island Avenue.

(~~25.176~~ 11.171) On South Water Market Street, from Morgan Street to Blue Island Avenue; and on Aberdeen Street, from 14th Place to 16th Street.

(~~25.177~~ 11.172) On 15th Street and 15th Place, both from Union Avenue to Halsted Street.

(~~25.178~~ 11.173) On 15th Street, from Morgan Street to Racine Avenue.

(~~25.182~~ 11.174) On Halsted Street, from 14th Street to 16th Street.

(~~25.183~~ 11.175) On Newberry Avenue, from Roosevelt Road to 14th Street.

(~~25.184~~ 11.176) On Newberry Avenue, from 14th Street to 16th Street.

(~~28.37~~ 12.259) On Fairfield Avenue, from 19th Street to Cermak Road.

(~~28.43~~ 12.260) On Cermak Road, from Rockwell Avenue to California Avenue.

(~~14.4~~ 12.261) On the south side of 38th Street, from California Avenue to Sacramento Avenue.

(~~14.7~~ 12.262) On 38th Place, from Francisco Avenue to Sacramento Avenue; and on the south side of 38th Street, from Sacramento Avenue to Albany Avenue.

(~~14.9~~ 12.263) On Pershing Road, from Washtenaw Avenue to Francisco Avenue.

(~~14.10~~ 12.264) On Pershing Road, from Francisco Avenue to Albany Avenue; and on the south side of Pershing Road, from Albany Avenue to Kedzie Avenue.

(~~14.12~~ 12.265) On 39th Place, from California Avenue to Sacramento Avenue.

(~~14.13~~ 12.266) On 39th Place, from Sacramento Avenue to Kedzie Avenue.

(~~14.14~~ 12.267) On 40th Street, from California Avenue to Sacramento Avenue.

(~~14.15~~ 12.268) On 40th Street, from Sacramento Avenue to Kedzie Avenue.

(~~14.17~~ 12.269) On 40th Place, from California Avenue to Sacramento Avenue.

(~~14.18~~ 12.270) On 40th Place, from Sacramento Avenue to Kedzie Avenue.

(~~14.170~~ 12.271) On California Avenue, from Pershing Road to 42nd Street; and on that portion of 41st Street lying between California Avenue and Kelly Park.

(~~14.191~~ 12.272) On Francisco Avenue, from 38th Street to 40th Street.

(~~14.192~~ 12.273) On Francisco Avenue, from 40th Street to 42nd Street.

(~~14.213~~ 12.274) On the east side of Sacramento Avenue, from 38th Street to 38th Place; and on both sides of Sacramento Avenue, from 38th Place to 40th Street.

(~~14.234~~ 12.275) On the east side of Albany Avenue, from 38th Place to Pershing Road; and on both sides of Albany Avenue, from Pershing Road to 40th Place.

(~~14.235~~ 12.276) On both sides of Archer Avenue, from 40th Place to 42nd Street.

(~~14.347~~ 12.277) On Archer Avenue, from 40th Street to California Avenue; and on Montgomery Avenue, from Archer Avenue to Rockwell Street.

(~~14.348~~ 12.278) On both sides of Archer Avenue, from California Avenue to Richmond Street; and on the north side of Archer Avenue, from Richmond Street to Sacramento Avenue.

(~~11.8~~ 12.279) On Archer Avenue, from Damen Avenue to Leavitt Street.

(~~11.9~~ 12.280) On Archer Avenue, from Leavitt Street to Western Boulevard; and on Blake Street, between Archer Avenue and 37th Street.

(~~11.21~~ 12.281) On 31st Place, from Wolcott Avenue to Hoyne Avenue.

(~~11.22~~ 12.282) On 32nd Street, from the line of Winchester Avenue (extended) to Hoyne Avenue, and on the south side of 32nd Street to Bross Avenue; and on the south side of Bross Avenue, from 32nd Street to Leavitt Street; and on that portion of Seeley Avenue, between 32nd Street and 33rd Street.

(~~11.23~~ 12.283) On 33rd Street, from Ashland Avenue to Wood Street.

(~~11.25~~ 12.284) On 33rd Street, from Damen Avenue to Leavitt Street; and on the south side of 33rd Street, from Leavitt Street to Bell Avenue; and on Seeley Avenue, from 33rd Street to 34th Street.

(~~11.26~~ 12.285) On 33rd Place, from Ashland Avenue to Archer Avenue.

(~~11.27~~ 12.286) On 34th Street, from Ashland Avenue to Wood Street.

(~~11.28~~ 12.287) On 34th Street, from Wood Street to Archer Avenue.

(~~11.29~~ 12.288) On 34th Street, from Damen Avenue to Leavitt Street.

(~~11.31~~ 12.289) On 34th Place, from Wood Street to Damen Avenue.

(~~11.37~~ 12.290) On 35th Street, from Ashland Avenue to Wood Street.

(~~11.38~~ 12.291) On 35th Street, from Wood Street to Damen Avenue.

(~~11.39~~ 12.292) On 35th Street, from Damen Avenue to Leavitt Street.

(~~11.40~~ 12.293) On 35th Street, from Leavitt Street to Western Boulevard.

(~~11.41~~ 12.294) On 36th Street, from Ashland Avenue to Wood Street.

(~~11.42~~ 12.295) On 36th Street, from Wood Street to Damen Avenue.

(~~11.43~~ 12.296) On 36th Street, from Damen Avenue to Leavitt Street.

(~~11.44~~ 12.297) On 37th Street, from Ashland Avenue to Wood Street.

(~~11.45~~ 12.298) On 37th Street, from Wood Street to Damen Avenue.

(~~11.46~~ 12.299) On 37th Street, from Damen Avenue to Leavitt Street.

(~~11.47~~ 12.300) On 37th Street, from Leavitt Street to Archer Avenue.

(~~11.48~~ 12.301) On 38th Street, from Ashland Avenue to Wood Street.

(~~11.49~~ 12.302) On 38th Street, from Wood Street to Damen Avenue.

(~~11.57~~ 12.303) On the north side of Pershing Road, from Ashland Avenue to Wood Street.

(~~11.58~~ 12.304) On the north side of Pershing Road, from Wood Street to Damen Avenue.

(~~11.59~~ 12.305) On the north side of Pershing Road, from Damen Avenue to Seeley Avenue; and on both sides of Damen Avenue, from Seeley Avenue to the line of Leavitt Street (extended).

(~~11.60~~ 12.306) On Pershing Road, from the line of Leavitt Street (extended) to Western Boulevard.

(~~11.106~~ 12.307) On Ashland Avenue, from 33rd Street to 35th Street.

(~~11.112~~ 12.308) On Marshfield Avenue, from 34th Street to 37th Street.

(~~11.113~~ 12.309) On Paulina Street, from Archer Avenue to 33rd Street; and 32nd Street and 32nd Place, both from Ashland Avenue to Paulina Street.

(~~11.114~~ 12.310) On Paulina Street, from 33rd Street to 35th Street.

(~~11.115~~ 12.311) On Paulina Street, from 35th Street to 37th Street.

(~~11.116~~ 12.312) On Paulina Street, from 37th Street to Pershing Road.

(~~11.117~~ 12.313) On Hermitage Avenue, from 34th Street to 37th Street.

(~~11.118~~ 12.314) On Hermitage Avenue, from 37th Street to Pershing Road.

(~~11.120~~ 12.315) On Wood Street, from 33rd Street to 35th Street.

(~~11.121~~ 12.316) On Wood Street, from 35th Street to 37th Street.

(~~11.122~~ 12.317) On Wood Street, from 37th Street to Pershing Road.

(~~11.123~~ 12.318) On Honore Street, from 35th Street to 37th Street.

(~~11.124~~ 12.319) On Honore Street, from 37th Street to Pershing Road.

(~~11.126~~ 12.320) On Wolcott Avenue, from 34th Street to 37th Street.

(~~11.127~~ 12.321) On Wolcott Avenue, from 37th Street to Pershing Road.

(~~11.128~~ 12.322) On Winchester Avenue, from 35th Street to 37th Street.

(~~11.130~~ 12.323) On Damen Avenue, from 33rd Street to 35th Street.

(~~11.131~~ 12.324) On Damen Avenue, from 35th Street to 37th Street.

(~~11.132~~ 12.325) On Damen Avenue, from 37th Street to Pershing Road.

(~~11.133~~ 12.326) On Seeley Avenue, from 35th Street to 37th Street.

(~~11.134~~ 12.327) On the east side of Hoyne Avenue, from the Sanitary and Ship Canal to 32nd Street.

(~~11.135~~ 12.328) On Hoyne Avenue, from 32nd Street to 35th Street.

(~~11.136~~ 12.329) On Damen Avenue, from 35th Street to 37th Street.

(~~11.137~~ 12.330) On Damen Avenue, from 37th Street to Pershing Road.

(~~11.138~~ 12.331) On Hamilton Avenue, from 32nd Street to 35th Street.

(~~11.139~~ 12.332) On Hamilton Avenue, from Archer Avenue to 37th Street.

(~~11.141~~ 12.333) On Leavitt Street, from 34th Street to 37th Street.

(~~11.142~~ 12.334) On the east side of Bell Avenue, from 33rd Street to 34th Street; and on both sides of Bell Avenue, from 34th Street to 35th Street; and on that portion of Bell Avenue, between 35th Street and 35th Place.

(~~11.143~~ 12.335) On Oakley Avenue, from 34th Street to Archer Avenue; and on 35th Place, from Western Boulevard to the right-of-way of the Gulf, Mobile and Ohio Railroad; and on 36th Street, from Oakley Avenue to Western Boulevard.

(~~11.144~~ 12.336) On the east side of Western Boulevard, from 34th Street to 36th Street.

(~~11.145~~ 12.337) On the east side of Western Boulevard, from 36th Street to Pershing Road.

(~~23.119~~ 13.171) On 55th Place, from Hamlin Avenue to Pulaski Road.

(~~23.122~~ 13.172) On 56th Street, from Knox Avenue to Kilpatrick Avenue; and on that portion of Knox Avenue between 56th Street and 58th Street.

(~~23.126~~ 13.174) On 56th Street, from Melvina Avenue to Narragansett Avenue; and on Mobile Avenue and on Mulligan Avenue, from 55th Street to 56th Street.

(~~23.137~~ 13.175) On 57th Street, from Austin Avenue to Mobile Avenue.

(~~23.138~~ 13.176) On 57th Street, from Narragansett Avenue to Nashville Avenue.

(~~23.146~~ 13.177) On 58th Street, from the line of Knox Avenue (extended) to Keating Avenue; and on Kilpatrick Avenue, from 57th Street to the line of 58th Place (extended); and on 57th Street, from Cicero Avenue to Kilpatrick Avenue; and on Keating Avenue, from Cicero Avenue to 58th Place; and on 58th Place, from Cicero Avenue to Keating Avenue.

(~~23.149~~ 13.178) On 58th Street, from Austin Avenue to Melvina Avenue.

(~~23.150~~ 13.179) On 58th Street, from Melvina Avenue to Narragansett Avenue.

(~~23.153~~ 13.180) On 58th Street, from Oak Park Avenue to Sayre Avenue.

(~~23.159~~ 13.181) On the north side of 59th Street, from the right-of-way of the Belt Railway of Chicago to Cicero Avenue.

(~~23.161~~ 13.182) On 59th Street, from Austin Avenue to Melvina Avenue.

(~~23.162~~ 13.183) On 59th Street, from Melvina Avenue to Narragansett Avenue.

(~~23.163~~ 13.184) On 59th Street, from Narragansett Avenue to Nashville Avenue.

(~~23.164~~ 13.185) On 59th Street, from Nashville Avenue to Oak Park Avenue.

(~~23.165~~ 13.186) On 59th Street, from Oak Park Avenue to Sayre Avenue.

(~~23.167~~ 13.187) On 60th Street, from Austin Avenue to Melvina Avenue.

(~~23.168~~ 13.191) On 60th Street, from Melvina Avenue to Narragansett Avenue.

(~~23.169~~ 13.192) On 60th Street, from Narragensett Avenue to Nashville Avenue.

(~~23.170~~ 13.193) On 60th Street, from Nashville Avenue to Oak Park Avenue.

(~~23.172~~ 13.196) On 61st Street, from Austin Avenue to Melvina Avenue.

(~~23.173~~ 13.197) On 61st Street, from Melvina Avenue to Narragansett Avenue.

(~~23.174~~ 13.198) On 61st Street, from Narragansett Avenue to Nashville Avenue.

(~~23.175~~ 13.199) On 61st Street, from Nashville Avenue to Oak Park Avenue.

(~~23.176~~ 13.204) On 62nd Street, from Austin Avenue to Merrimac Avenue; and on Merrimac Avenue, from 62nd Street to 63rd Street.

(~~23.177~~ 13.205) On 62nd Street, from Mulligan Avenue to Nashville Avenue.

(~~23.180~~ 13.206) On 63rd Street, from Austin Avenue to Melvina Avenue.

(~~23.192~~ 13.207) On the north side of 64th Street, from Melvina Avenue to Narragansett Avenue.

(~~23.348~~ 13.208) On the west side of Austin Avenue, from 61st Street to 63rd Place.

(~~23.351~~ 13.209) On McVicker Avenue, from 55th Street to 57th Street.

(~~23.352~~ 13.210) On McVicker Avenue, from 57th Street to the right-of-way of the Belt Railway of Chicago.

(~~23.353~~ 13.211) On McVicker Avenue, from 60th Street to 63rd Street.

(~~23.356~~ 13.212) On Meade Avenue, from 55th Street to 57th Street.

(~~23.357~~ 13.213) On Meade Avenue, from 57th Street to 59th Street.

(~~23.358~~ 13.214) On Meade Avenue, from 59th Street to 61st Street.

(~~23.359~~ 13.215) On Meade Avenue, from 61st Street to 63rd Place.

(~~23.361~~ 13.216) On Moody Avenue, from 55th Street to 57th Street.

(~~23.362~~ 13.217) On Moody Avenue, from 57th Street to the right-of-way of the Belt Railway of Chicago.

(~~23.363~~ 13.218) On Moody Avenue, from 60th Street to 63rd Street.

(~~23.365~~ 13.219) On Melvina Avenue, from 55th Street to 57th Street.

(~~23.366~~ 13.220) On Melvina Avenue, from 57th Street to the right-of-way of the Belt Railway of Chicago.

(~~23.367~~ 13.221) On Melvina Avenue, from 60th Street to 62nd Street.

(~~23.368~~ 13.222) On both sides of Melvina Avenue, from 62nd Street to 63rd Place; and on the west side of Melvina Avenue, from 63rd Place to 64th Street.

(~~23.371~~ 13.223) On Merrimac Avenue, from 55th Street to 57th Street.

(~~23.372~~ 13.224) On Merrimac Avenue, from 57th Street to 59th Street.

(~~23.373~~ 13.225) On Merrimac Avenue, from 59th Street to 61st Street.

(~~23.376~~ 13.226) On Mobile Avenue, from 57th Street to 59th Street.

(~~23.377~~ 13.227) On Mobile Avenue, from 59th Street to 61st Street.

(~~23.382~~ 13.228) On Narragansett Avenue, from Archer Avenue to 57th Street.

(~~23.383~~ 13.229) On Narragansett Avenue, from 57th Street to 59th Street.

(~~23.384~~ 13.230) On Narragansett Avenue, from 59th Street to 61st Street.

(~~23.385~~ 13.231) On Narragansett Avenue, from 61st Street to 63rd Street.

(~~23.390~~ 13.232) On Nagle Avenue, from 57th Street to 59th Street.

(~~23.391~~ 13.233) On Nagle Avenue, from 59th Street to 61st Street.

(~~23.392~~ 13.234) On Nagle Avenue, from 61st Street to 63rd Street.

(~~23.396~~ 13.235) On Natchez Avenue, from 57th Street to 59th Street.

(~~23.397~~ 13.242) On Natchez Avenue, from 59th Street to 61st Street; and on 60th Place, from Natchez Avenue to Nashville Avenue.

(~~23.398~~ 13.243) On Natchez Avenue, from 61st Street to 63rd Street.

(~~23.402~~ 13.244) On Neenah Avenue, from Archer Avenue to 57th Street.

(~~23.403~~ 13.419) On Neenah Avenue, from 57th Street to the right-of-way of the Belt Railway of Chicago.

(~~23.407~~ 13.420) On Nashville Avenue, from 57th Street to 59th Street.

(~~23.408~~ 13.421) On Nashville Avenue, from 59th Street to 61st Street.

(~~23.409~~ 13.422) On Nashville Avenue, from 61st Street to 63rd Street.

(~~23.414~~ 13.423) On Natoma Avenue, from 57th Street to 59th Street.

(~~23.415~~ 13.424) On Natoma Avenue, from 59th Street to 61st Street.

(~~23.416~~ 13.425) On Natoma Avenue, from 61st Street to 63rd Street.

(~~23.420~~ 13.426) On Normandy Avenue, from 57th Street to 59th Street.

(~~23.421~~ 13.427) On Normandy Avenue, from 59th Street to 61st Street.

(~~23.422~~ 13.428) On Normandy Avenue, from 61st Street to 63rd Street.

(~~23.427~~ 13.429) On Rutherford Avenue, from 57th Street to the right-of-way of the Belt Railway of Chicago.

(~~23.428~~ 13.430) On Rutherford Avenue, from the right-of-way of the Belt Railway of Chicago to 63rd Street.

(~~23.440~~ 13.431) On Newcastle Avenue, from 57th Street to the right-of-way of the Belt Railway of Chicago.

(~~23.433~~ 13.432) On Oak Park Avenue, from 57th Street to 59th Street.

(~~23.434~~ 13.433) On Oak Park Avenue, from 59th Street to 61st Street.

(~~23.444~~ 13.434) On New England Avenue, from 57th Street to 59th Street.

(~~23.450~~ 13.435) On Sayre Avenue, from 57th Street to 59th Street.

(~~13.404~~ 13.436) On the east side of Austin Avenue, from 61st Street to 63rd Street.

(~~23.30~~ 14.371) On the south side of 47th Street, from Pulaski Road to Keeler Avenue.

(~~23.32~~ 14.372) On the south side of 47th Street, from Kostner Avenue to the right-of-way of the Belt Railway of Chicago; and on Kenneth Avenue, from 47th Street to 48th Street.

(~~23.37~~ 14.373) On 48th Street, from Pulaski Road to Keeler Avenue.

(~~23.38~~ 14.374) On 48th Street, from Keeler Avenue to Kilbourn Avenue.

(~~23.39~~ 14.375) On 48th Street, from Knox Avenue to Cicero Avenue.

(~~23.41~~ 14.376) On 49th Street, from Archer Avenue to Keeler Avenue.

(~~23.42~~ 14.377) On 49th Street, from Keeler Avenue to the end of 49th Street in Archer Park.

(~~23.43~~ 14.378) On 49th Street, from Knox Avenue to Cicero Avenue.

(~~23.46~~ 14.379) On 50th Street, from Pulaski Road to Keeler Avenue.

(~~23.47~~ 14.380) On 50th Street, from Keeler Avenue to Kilbourn Avenue.

(~~23.48~~ 14.381) On 50th Street, from Knox Avenue to Cicero Avenue.

(~~23.55~~ 14.382) On 51st Street, from Kostner Avenue to the right-of-way of the Belt Railway of Chicago.

(~~23.56~~ 14.383) On 51st Street, from the right-of-way of the Belt Railway of Chicago to Cicero Avenue.

(~~23.71~~ 14.384) On 52nd Street, from Lavergne Avenue to Laramie Avenue.

(~~23.72~~ 14.385) On 52nd Street, from Laramie Avenue to Long Avenue.

(~~23.73~~ 14.386) On 52nd Street, from Long Avenue to Central Avenue.

(~~23.74~~ 14.387) On 52nd Street, from Central Avenue to Menard Avenue.

(~~23.75~~ 14.388) On 52nd Street, from Menard Avenue to Austin Avenue.

(~~23.76~~ 14.389) On 52nd Street, from Austin Avenue to Melvina Avenue.

(~~23.77~~ 14.390) On 52nd Street, from Melvina Avenue to Narragansett Avenue.

(~~23.78~~ 14.391) On 52nd Street, from Narragansett Avenue to Nashville Avenue.

(~~23.244~~ 14.392) On Kedvale Avenue, from 47th Street to 49th Street.

(~~23.245~~ 14.393) On Kedvale Avenue, from 49th Street to 51st Street.

(~~23.246~~ 14.394) On Keeler Avenue, from 47th Street to 49th Street.

(~~23.247~~ 14.395) On Keeler Avenue, from 49th Street to 51st Street.

(~~23.250~~ 14.396) On Tripp Avenue, from 47th Street to 49th Street.

(~~23.251~~ 14.397) On Tripp Avenue, from 49th Street to 51st Street.

(~~23.254~~ 14.398) On Kildare Avenue, from 47th Street to 49th Street.

(~~23.255~~ 14.399) On Kildare Avenue, from 49th Street to 51st Street.

(~~23.258~~ 14.400) On Kolin Avenue, from 47th Street to 49th Street.

(~~23.259~~ 14.401) On Kolin Avenue, from 49th Street to 51st Street.

(~~23.262~~ 14.402) On Kostner Avenue, from 47th Street to 49th Street.

(~~23.263~~ 14.403) On Kostner Avenue, from 49th Street to 51st Street.

(~~23.266~~ 14.404) On Kenneth Avenue, from 50th Street to 53rd Street.

(~~23.273~~ 14.405) On Knox Avenue, from 47th Street to 49th Street.

(~~23.274~~ 14.406) On Knox Avenue, from 49th Street to 51st Street.

(~~23.278~~ 14.407) On Kilpatrick Avenue, from 47th Street to 49th Street.

(~~23.279~~ 14.408) On Kilpatrick Avenue, from 49th Street to 51st Street.

(~~23.280~~ 14.409) On Kilpatrick Avenue, from 51st Street to 54th Street.

(~~23.306~~ 14.410) On Leamington Avenue, from 50th Street to Archer Avenue.

(~~23.309~~ 14.411) On the east side of Laramie Avenue, from 50th Street to 51st Street; and on both sides of Laramie Avenue, from 51st Street to Archer Avenue.

(~~23.311~~ 14.412) On Latrobe Avenue, from 51st Street to 53rd Place.

(~~23.312~~ 14.413) On Lockwood Avenue, from 51st Street to Archer Avenue.

(~~23.314~~ 14.414) On Lorel Avenue, from 51st Street to 53rd Place.

(~~23.315~~ 14.415) On Long Avenue, from 51st Street to Archer Avenue.

(~~23.317~~ 14.416) On Linder Avenue, from 51st Street to Archer Avenue.

(~~23.318~~ 14.417) On Lotus Avenue, from 51st Street to the line of 53rd Place (extended).

(~~23.319~~ 14.418) On Luna Avenue, from 51st Street to Archer Avenue.

(~~23.320~~ 14.419) On Central Avenue, from 51st Street to 53rd Street.

(~~23.322~~ 14.420) On Parkside Avenue, from 51st Street to Archer Avenue.

(~~23.325~~ 14.421) On Major Avenue, from 51st Street to Archer Avenue.

(~~23.326~~ 14.422) On Massasoit Avenue, from 51st Street to 53rd Street.

(~~23.330~~ 14.423) On Menard Avenue, from 51st Street to 53rd Street.

(~~23.331~~ 14.424) On Menard Avenue, from 53rd Street to 55th Street; and on 54th Place, from Menard Avenue to the line of Monitor Avenue (extended).

(~~23.334~~ 14.425) On Monitor Avenue, from 51st Street to Archer Avenue.

(~~23.337~~ 14.426) On Mayfield Avenue, from 51st Street to Archer Avenue.

(~~23.340~~ 14.427) On Mason Avenue, from 51st Street to Archer Avenue.

(~~23.343~~ 14.428) On Austin Avenue, from 51st Street to 53rd Street.

(~~23.349~~ 14.429) On McVicker Avenue, from 51st Street to 53rd Street.

(~~23.354~~ 14.430) On Meade Avenue, from 51st Street to 53rd Street.

(~~23.360~~ 14.431) On Moody Avenue, from 51st Street to Archer Avenue.

(~~23.364~~ 14.432) On Melvina Avenue, from 51st Street to Archer Avenue.

(~~23.369~~ 14.433) On Merrimac Avenue, from 51st Street to 53rd Street.

(~~23.374~~ 14.434) On Mobile Avenue, from 51st Street to 53rd Street.

(~~23.378~~ 14.435) On Mulligan Avenue, from 51st Street to 53rd Street.

(~~23.380~~ 14.436) On Narragansett Avenue, from 51st Street to 53rd Street.

(~~23.387~~ 14.437) On Nagle Avenue, from 51st Street to 53rd Street.

(~~23.393~~ 14.438) On Natchez Avenue, from 51st Street to 53rd Street.

(~~23.400~~ 14.439) On Neenah Avenue, from 51st Street to 53rd Street.

(~~23.404~~ 14.440) On Nashville Avenue, from 51st Street to 53rd Street.

(~~23.411~~ 14.441) On Natoma Avenue, from 51st Street to 53rd Street.

(~~12.103~~ 14.442) On the north side of 49th Street, from Western Avenue to the line of Rockwell Street (extended).

*(Omitted text is unaffected by this ordinance)*

**SECTION 6.** Section 4-60-023 of the Municipal Code of Chicago is hereby amended by deleting the language struck through and inserting the underscored language, as follows:

**4-60-023 Restrictions on additional package goods licenses.**
Subject to the provisions of subsection 4-60-021(c), no additional package goods license shall be issued for any premises located within the following areas:

*(Omitted text is unaffected by this ordinance)*

(~~2.77~~ 3.52) On 26th Street, from Prairie Avenue to Wabash Avenue.

(~~2.78~~ 3.53) On 26th Street, from Wabash Avenue to the New York Central Railroad right-of-way.

(~~2.81~~ 3.54) On 28th Street, from Michigan Avenue to State Street; and on 28th Place, from Indiana Avenue to Michigan Avenue.

(~~2.84~~ 3.55) On 29th Street (extended) and on 29th Street, from Indiana Avenue to State Street.

(~~2.86~~ 3.56) On 30th Street, from Wabash Avenue to the New York Central Railroad right-of-way.

(~~2.100~~ 3.57) On the north side of 37th Street, from Rhodes Avenue to Indiana Avenue.

(~~2.121~~ 3.58) On Prairie Avenue, from 35th Street to 37th Street.

(~~2.127~~ 3.59) On Michigan Avenue, from 26th Street to 29th Street.

(~~4.99~~ 3.60) On Dr. Martin Luther King, Jr. Drive, from 49th Street to 51st Street.

(~~4.104~~ 3.61) On 31st Street, from Indiana Avenue to the New York Central Railroad right-of-way.

(~~2.8~~ 4.110) On Roosevelt Road, from Racine Avenue to Loomis Street.

(~~2.83~~ 4.111) On 29th Street, from Dr. Martin Luther King, Jr. Drive to Indiana Avenue.

(~~2.88~~ 4.112) On 31st Street, from Dr. Martin Luther King, Jr. Drive to Indiana Avenue.

(~~2.91~~ 4.113) On 32nd Street, from Rhodes Avenue to Eberhart Avenue, and from Vernon Avenue to Michigan Avenue.

(~~2.92~~ 4.114) On 33rd Street, from Rhodes Avenue to Giles Avenue.

(~~2.96~~ 4.115) On 35th Street, from Rhodes Avenue to Giles Avenue.

(~~2.109~~ 4.116) On Dr. Martin Luther King, Jr. Drive, from 29th Street to 31st Street.

(~~2.110~~ 4.117) On Dr. Martin Luther King, Jr. Drive, from 31st Street to 33rd Street.

(~~2.113~~ 4.118) On Calumet Avenue, from 26th Street to 29th Street.

(~~2.114~~ 4.119) On Calumet Avenue, from 29th Street to 31st Street.

(~~2.115~~ 4.120) On Calumet Avenue, from 31st Street to 33rd Street.

(~~2.116~~ 4.121) On Calumet Avenue, from 33rd Street to 35th Street.

(~~2.118~~ 4.122) On Prairie Avenue, from 26th Street to 29th Street.

(~~2.122~~ 4.123) On Indiana Avenue, from 26th Street to 28th Place.

(~~17.7~~ 6.97) On West 66th Street, from South Halsted Street to South Morgan Street.

(~~17.8~~ 6.98) On West 66th Street, from South Morgan Street to South Racine Street.

(~~17.10~~ 6.99) On the north side of West Marquette Road, from South Halsted Street to South Green Street; and on both sides of West Marquette Road, from South Green Street to South Morgan Street.

(~~17.11~~ 6.100) On West Marquette Road, from South Morgan Street to South Racine Avenue.

(~~17.14~~ 6.101) On West 68th Street, from South Green Street to South Aberdeen Street.

(~~17.17~~ 6.102) On West 69th Street, from South Green Street to South Aberdeen Street.

(~~17.20~~ 6.103) On West 70th Street, from South Green Street to South Aberdeen Street.

(~~17.21~~ 6.104) On West 70th Street, from South Aberdeen Street to South Loomis Boulevard.

(~~17.23~~ 6.105) On West 71st Street, from South Green Street to South Aberdeen Street.

(~~17.24~~ 6.106) On West 71st Street, from South Aberdeen Street to South Loomis Boulevard.

(~~17.28~~ 6.107) On West 71st Place, from South Racine Avenue to South Loomis Boulevard.

(~~17.31~~ 6.108) On the south side of West 72nd Street, from South Stewart Avenue to the right-of-way of the Norfolk & Western Railroad.

(~~17.32~~ 6.109) On the south side of West 72nd Street, from the right-of-way of the Norfolk & Western Railroad to South Halsted Street.

(~~17.33~~ 6.110) On the south side of West 72nd Street, from South Halsted Street to South Green Street; and on both sides of West 72nd Street, from South Green Street to South Morgan Street.

(~~17.34~~ 6.111) On West 72nd Street, from South Morgan Street to South Racine Avenue.

(~~17.35~~ 6.112) On West 72nd Street, from South Racine Avenue to South Loomis Boulevard.

(~~17.38~~ 6.113) On West 72nd Place, from South Racine Avenue to South Loomis Boulevard.

(~~17.40~~ 6.114) On West 73rd Street, from South Wentworth Avenue to South Normal Avenue.

(~~17.41~~ 6.115) On West 73rd Street, from the right-of- way of the Norfolk & Western Railroad to South Halsted Street.

(~~17.49~~ 6.116) On the south side of West 74th Street, from South Wentworth Avenue to South Vincennes Avenue; and on both sides of West 74th Street, from South Vincennes Avenue to South Stewart Avenue.

(~~17.50~~ 6.117) On West 74th Street, from South Stewart Avenue to South Wallace Street.

(~~17.51~~ 6.118) On West 74th Street, from South Wallace Street to South Halsted Street.

(~~17.52~~ 6.119) On West 74th Street, from South Halsted Street to South Morgan Street.

(~~17.58~~ 6.120) On West 75th Street, from South Wentworth Avenue to South Stewart Avenue.

(~~17.59~~ 6.121) On West 75th Street, from South Stewart Avenue to the right-of-way of the Belt Railway of Chicago.

(~~17.66~~ 6.122) On West 76th Street, from South Wallace Street to South Halsted Street.

(~~17.74~~ 6.123) On West 77th Street, from South Wallace Street to South Halsted Street.

(~~17.110~~ 6.124) On the west side of South Wentworth Avenue, from West 72nd Street to West 73rd Street; and on the west side of South Vincennes Avenue, from West 73rd Street to West 74th Street.

(~~17.111~~ 6.125) On the west side of South Wentworth Avenue, from West 74th Street to West 77th Street.

(~~17.113~~ 6.126) On South Yale Avenue, from West 72nd Street to West 74th Street.

(~~17.114~~ 6.127) On South Yale Avenue, from West 75th Street to West 77th Street.

(~~17.116~~ 6.128) On South Princeton Avenue, from West 72nd Street to West 75th Street.

(~~17.118~~ 6.129) On South Harvard Avenue, from West 72nd Street to West 75th Street.

(~~17.119~~ 6.130) On South Harvard Avenue, from West 75th Street to West 77th Street.

(~~17.121~~ 6.131) On South Vincennes Avenue, from West 74th Street to West 76th Street.

(~~17.124~~ 6.132) On South Stewart Avenue, from West 72nd Street to West 74th Street.

(~~17.125~~ 6.133) On South Stewart Avenue, from West 74th Street to West 76th Street.

(~~17.128~~ 6.134) On South Eggleston Avenue, from West 74th Street to West 76th Street.

(~~17.130~~ 6.135) On all portions of South Normal Avenue, from West 74th Street to West 76$^{th}$ Street.

(~~17.133~~ 6.136) On South Parnell Avenue, from West 74th Street to West 76th Street.

(~~17.139~~ 6.137) On South Lowe Avenue, from West 72nd Street to the right-of-way of the Norfolk & Western Railroad.

(~~17.140~~ 6.138) On South Lowe Avenue, from the right- of-way of the Wabash Railroad to West 78th Street.

(~~17.142~~ 6.139) On South Union Avenue, from West 72nd Street to West 74th Street.

(~~17.143~~ 6.140) On South Union Avenue, from West 74th Street to West 76th Street.

(~~17.144~~ 6.141) On South Union Avenue, from West 76th Street to West 79th Street.

(~~17.146~~ 6.142) On South Emerald Avenue, from West 72nd Street to the right-of-way of the Norfolk & Western Railroad.

(~~17.150~~ 6.143) On South Halsted Street, from West 72nd Street to West 74th Street.

(~~17.151~~ 6.144) On South Halsted Street, from West 74th Street to West 76th Street.

(~~17.156~~ 6.145) On the west side of South Green Street, from West Marquette Road to West 69th Street.

(~~17.157~~ 6.146) On the west side of South Green Street, from West 69th Street to West 71st Street.

(~~17.158~~ 6.147) On the west side of South Green Street, from West 71st Street to West 72nd Street; and on both sides of South Green Street, from West 72nd Street to West 73rd Street.

(~~17.163~~ 6.148) On South Peoria Street, from West 65th Street to West Marquette Road.

(~~17.164~~ 6.149) On South Peoria Street, from West Marquette Road to West 69th Street.

(~~17.165~~ 6.150) On South Peoria Street, from West 69th Street to West 71st Street.

(~~17.166~~ 6.151) On South Peoria Street, from West 71st Street to West 73rd Street.

(~~17.170~~ 6.152) On the west side of South Sangamon Street, from West 64th Street to West 65th Street; and on both sides of South Sangamon Street, from West 65th Street to West Marquette Road.

(~~17.171~~ 6.153) On South Sangamon Street, from West Marquette Road to West 69th Street.

(~~17.172~~ 6.154) On South Sangamon Street, from West 69th Street to West 71st Street.

(~~17.173~~ 6.155) On South Sangamon Street, from West 71st Street to West 73rd Street.

(~~17.177~~ 6.156) On South Morgan Street, from West 64th Street to West Marquette Road.

(~~17.178~~ 6.157) On South Morgan Street, from West Marquette Road to West 69th Street.

(~~17.179~~ 6.158) On South Morgan Street, from West 69th Street to West 71st Street.

(~~17.186~~ 6.159) On South Carpenter Street, from West 68th Street to West 70th Street.

(~~17.187~~ 6.160) On South Carpenter Street, from West 66th Street to West 70th Street.

(~~17.188~~ 6.161) On South Carpenter Street, from West 70th Street to West 72nd Street.

(~~17.189~~ 6.162) On South Carpenter Street, from West 72nd Street to West 74th Street.

(~~17.194~~ 6.163) On South Aberdeen Street, from West 68th Street to West 70th Street.

(~~17.196~~ 6.164) On South Aberdeen Street, from West 72nd Street to West 74th Street

(~~17.203~~ 6.165) On South May Street, from West 70th Street to West 72nd Street.

(~~17.204~~ 6.166) On South May Street, from West 72nd Street to West 74th Street; and that portion of South May Street, align between 74th Street and the right-of- way between Wabash Railroad.

(~~17.212~~ 6.167) On South Racine Avenue, from West 71st Street to West 73rd Street.

(~~17.218~~ 6.168) On South Elizabeth Street, from West 69th Street to West 71st Street.

(~~17.220~~ 6.169) On South Throop Street, from West 69th Street to West 71st Street.

(~~17.223~~ 6.170) On South Ada Street, from West 69th Street to West 71st Street.

(~~17.224~~ 6.171) On South Ada Street, from West 71st Street to West 73rd Street.

(~~17.228~~ 6.172) On South Loomis Boulevard, from West 69th Street to West 71st Street.

(~~20.107~~ 6.173) On 68th Street, from State Street to Indiana Avenue.

(~~20.110~~ 6.174) On 69th Street, from State Street to Indiana Avenue.

(~~20.111~~ 6.175) On 69th Street, from Indiana Avenue to Dr. Martin Luther King, Jr. Drive.

(~~20.207~~ 6.176) On Indiana Avenue, from 66th Street to 68th Street.

(~~20.208~~ 6.177) On Indiana Avenue, from 68th Street to 70th Street.

(~~20.215~~ 6.178) On Michigan Avenue, from 66th Street to 68th Street.

(~~20.224~~ 6.179) On Wabash Avenue, from 68th Street to 70th Street.

(~~20.233~~ 6.180) On the east side of State Street, from Marquette Road to 70th Street.

(~~10.2~~ 7.324) On 83rd Street, from Houston Avenue to Exchange Avenue; then on the south side of 83rd Street, from Exchange Avenue to Burnham Avenue.

(~~10.69~~ 7.325) On 103rd Street, from Bensley Avenue to Oglesby Avenue.

(~~10.72~~ 7.326) On 103rd Street, from Torrence Avenue to Bensley Avenue.

(~~10.80~~ 7.327) On 105th Street, from Bensley Avenue to Oglesby Avenue.

(~~10.95~~ 7.328) On 107th Street, from Torrence Avenue to Oglesby Avenue then on Oglesby Avenue, from 107th Street to 105th Street.

(~~10.256~~ 7.329) On Commercial Avenue, from 82nd Street to 85th Street.

(~~10.338~~ 7.330) On Oglesby Avenue, from 103rd Street to 105th Street.

(~~5.12~~ 8.58) On 75th Street, from Cottage Grove Avenue to Ellis Avenue.

(~~5.15~~ 8.59) On 75th Street, from Dorchester Avenue to Stony Island Avenue.

(~~7.202~~ 10.350) On Anthony Avenue, from 90th Street to 93rd Street.

(~~7.251~~ 10.351) On 96th Street, from Yates Avenue to Colfax Avenue.

(~~7.268~~ 10.352) On the west side only of Torrence Avenue, from 99th Street to 97th Street.

(~~7.272~~ 10.353) On Colfax Avenue, from its intersection with Torrence Avenue north of 97th Street to 96th Street; and on 96th Street, from Colfax Avenue to Torrence Avenue.

(~~7.273~~ 10.354) On Calhoun Avenue, from 101st Street to 98th Street thence on 98th Street to Bensley Avenue.

(~~7.275~~ 10.355) On Calhoun Avenue, from 97th Street to 95th Place thence on 95th Place, from Calhoun Avenue to Bensley Avenue thence on Bensley Avenue, from 95th Place to 97th Street thence on 97th Street, from Bensley Avenue to Calhoun Avenue.

(~~7.277~~ 10.356) On Yates Avenue, from 99th Street to 95th Street.

(~~2.6~~ 11.147) On Roosevelt Road, from Jefferson Street to Morgan Street.

(~~2.49~~ 11.148) On Union Avenue, from Roosevelt Road to 14th Street.

(~~2.50~~ 11.149) On Union Avenue, from 14th Street to 16th Street.

(~~25.101~~ 11.150) On Jefferson Street, from 16th Street to Cullerton Street; and on Cullerton Street, from Clinton Street to Jefferson Street.

On Desplaines Street, from 16th Street to Canalport Avenue; and on that portion of Desplaines Street, between Canalport Avenue and Cermak Road.

(~~25.102~~ 11.151) On Ruble Street, from 16th Street to 18th Street; and on 16th Place, from Ruble Street to Emerald Avenue.

(~~25.103~~ 11.152) On Ruble Street, from 18th Street to Canalport Avenue; and on 21st Street, from Ruble Street to Halsted Street.

(~~25.170~~ 11.153) On 12th Place, on O'Brien Street and on 13th Street, all from Union Avenue to Halsted Street.

(~~25.171~~ 11.154) On Maxwell Street, from Union Avenue to Peoria Street.

(~~25.172~~ 11.155) On Liberty Street and 14th Street, both from Union Avenue to Halsted Street.

(~~25.173~~ 11.156) On 14th Street, from Halsted Street to Morgan Street.

(~~25.174~~ 11.157) On Barber Street and 14th Place, both from Union Avenue to Halsted Street.

(~~25.175~~ 11.158) On 14th Place, from Halsted Street to Morgan Street.

(~~25.176~~ 11.159) On 14th Place, from Morgan Street to Blue Island Avenue.

(~~25.177~~ 11.160) On West South Water Market Street, from Morgan Street to Blue Island Avenue; and on Aberdeen Street, from 14th Place to 16th Street.

(~~25.178~~ 11.161) On 15th Street and 15th Place, both from Union Avenue to Halsted Street.

(~~25.179~~ 11.162) On 15th Street, from Morgan Street to Racine Avenue.

(~~25.3~~ 11.163) On Grenshaw Street, from Oakley Avenue to Western Avenue; and on Fillmore Street, from Grenshaw Street to the line of Bell Avenue (extended).

(~~25.13~~ 11.164) On the south side of 16th Street, from Jefferson Street to Halsted Street.

(~~25.25~~ 11.165) On 18th Street, from Jefferson Street to Halsted Street.

(~~25.54~~ 11.166) On 21st Street, from Halsted Street to Morgan Street.

(~~25.97~~ 11.167) On Lumber Street, from Cermak Road to Union Avenue.

(~~25.98~~ 11.168) On Canalport Avenue, from Jefferson Street to Halsted Street.

(~~25.104~~ 11.169) On Union Avenue, from 21st Street to Lumber Street; and on Ford Street, from Union Avenue to Cermak Road.

(~~25.105~~ 11.170) On Emerald Avenue, from 16th Street to 18th Street; and on 17th Street and on 17th Place, both from Emerald Avenue to Halsted Street.

(~~25.107~~ 11.171) On Emerald Avenue, from Canalport Avenue to Cermak Road.

(~~25.181~~ 11.172) On Halsted Street, from 14th Street to 16th Street.

(~~25.182~~ 11.173) On Newberry Street, from Roosevelt Road to 14th Street.

(~~25.183~~ 11.174) On Newberry Street, from 14th Street to 16th Street.

(~~25.184~~ 11.175) On Peoria Street, from Maxwell Street to 16th Street.

(~~25.185~~ 11.176) On Sangamon Street, from Maxwell Street to 16th Street.

(~~28.30~~ 12.257) On Cullerton Street, from the right-of-way of the Chicago & Northwestern Railroad to Washtenaw Avenue.

(~~28.41~~ 12.258) On Fairfield Avenue, from 19th Street to Cermak Road.

(~~22.172~~ 12.259) On Sawyer Avenue, from Cermak Road to 24th Street.

(~~22.173~~ 12.260) On Sawyer Avenue, from 24th Street to 26th Street.

(~~22.174~~ 12.261) On Sawyer Avenue, from 26th Street to 30th Street.

(~~22.176~~ 12.262) On Spaulding Avenue, from 24th Street to 26th Street.

(~~22.177~~ 12.263) On Spaulding Avenue, from 26th Street to 28th Street.

(~~22.179~~ 12.264) On the east side of Christiana Avenue, from 25th Street to 28th Street.

(~~24.201~~ 12.265) On Albany Avenue, from Cermak Road to 24th Street.

(~~24.202~~ 12.266) On Troy Street, from Cermak Road to 24th Street.

(~~24.203~~ 12.267) On Troy Street, from 24th Street to 26th Street.

(~~24.204~~ 12.268) On Kedzie Avenue, from Cermak Road to 24th Street.

(~~14.4~~ 12.269) On the south side of 38th Street, from California Avenue to Sacramento Avenue.

(~~14.7~~ 12.270) On 38th Place, from Francisco Avenue to Sacramento Avenue; and on the south side of 38th Street, from Sacramento Avenue to Albany Avenue.

(~~14.9~~ 12.271) On Pershing Road, from Washtenaw Avenue to Francisco Avenue.

(~~14.10~~ 12.272) On Pershing Road, from Francisco Avenue to Albany Avenue; and on the south side of Pershing Road, from Albany Avenue to Kedzie Avenue.

(~~14.12~~ 12.273) On 39th Place, from California Avenue to Sacramento Avenue.

(~~14.13~~ 12.274) On 39th Place, from Sacramento Avenue to Kedzie Avenue.

(~~14.15~~ 12.275) On 40th Street, from Sacramento Avenue to Kedzie Avenue.

(~~14.17~~ 12.276) On 40th Place, from California Avenue to Sacramento Avenue.

(~~14.170~~ 12.277) On California Avenue, from Pershing Road to 42nd Street; and on that portion of 41st Street, lying between California Avenue and Kelly Park.

(~~14.191~~ 12.278) On Francisco Avenue, from 38th Street to 40th Street.

(~~14.192~~ 12.279) On Francisco Avenue, from 40th Street to 42nd Street.

(~~14.235~~ 12.280) On both sides of Archer Avenue, from 40th Place to 42nd Street.

(~~14.348~~ 12.281) On both sides of Archer Avenue, from California Avenue to Richmond Street; and on the north side of Archer Avenue, from Richmond Street to Sacramento Avenue.

(~~14.234~~ 12.282) On the east side of Albany Avenue, from 38th Place to Pershing Road; and on both sides of Albany Avenue, from Pershing Road to 40th Place.

(~~14.213~~ 12.283) On the east side of Sacramento Avenue, from 38th Street to 38th Place; and on both sides of Sacramento Avenue, from 38th Place to 40th Street.

(~~11.7~~ 12.284) On Archer Avenue, from Wood Street to Damen Avenue.

(~~11.8~~ 12.285) On Archer Avenue, from Damen Avenue to Leavitt Street.

(~~11.9~~ 12.286) On Archer Avenue, from Leavitt Street to Western Boulevard; and on Blake Street, between Archer Avenue and 37th Street.

(~~11.14~~ 12.287) On 31st Street, from Halsted Street to Morgan Street.

(~~11.22~~ 12.288) On 32nd Street, from the line of Winchester Avenue (extended) to Hoyne Avenue; and on the south side of 32nd Street to Bross Avenue; and on the south side of Bross Avenue, from 32nd Street to Leavitt Street; and on that portion of Seeley Avenue, between 32nd Street and 33rd Street.

(~~11.23~~ 12.289) On 33rd Street, from Ashland Avenue to Wood Street.

(~~11.25~~ 12.290) On 33rd Street, from Damen Avenue to Leavitt Street; and on the south side of 33rd Street, from Leavitt Street to Bell Avenue; and on Seeley Avenue, from 33rd Street to 34th Street.

(~~11.26~~ 12.291) On 33rd Place, from Ashland Avenue to Archer Avenue.

(~~11.27~~ 12.292) On 34th Street, from Ashland Avenue to Wood Street.

(~~11.28~~ 12.293) On 34th Street, from Wood Street to Archer Avenue.

(~~11.31~~ 12.294) On 34th Place, from Wood Street to Damen Avenue.

(~~11.33~~ 12.295) On 35th Street, from Halsted Street to Morgan Street.

(~~11.36~~ 12.296) On 35th Street, from Iron Street to Ashland Avenue.

(~~11.37~~ 12.297) On 35th Street, from Ashland Avenue to Wood Street.

(~~11.40~~ 12.298) On 35th Street, from Leavitt Street to Western Boulevard.

(~~11.41~~ 12.299) On 36th Street, from Ashland Avenue to Wood Street.

(~~11.42~~ 12.300) On 36th Street, from Wood Street to Damen Avenue.

(~~11.43~~ 12.301) On 36th Street, from Damen Avenue to Leavitt Street.

(~~11.45~~ 12.302) On 37th Street, from Wood Street to Damen Avenue.

(~~11.46~~ 12.303) On 37th Street, from Damen Avenue to Leavitt Street.

(~~11.47~~ 12.304) On 37th Street, from Leavitt Street to Archer Avenue.

(~~11.48~~ 12.305) On 38th Street, from Ashland Avenue to Wood Street.

(~~11.49~~ 12.306) On 38th Street, from Wood Street to Damen Avenue.

(~~11.57~~ 12.307) On the north side of Pershing Road, from Ashland Avenue to Wood Street.

(~~11.58~~ 12.308) On the north side of Pershing Road, from Wood Street to Damen Avenue.

(~~11.59~~ 12.309) On the north side of Pershing Road, from Damen Avenue to Seeley Avenue; and on both sides of Damen Avenue, from Seeley Avenue to the line of Leavitt Street (extended).

(~~11.60~~ 12.310) On Pershing Road, from the line of Leavitt Street (extended) to Western Boulevard.

(~~11.106~~ 12.311) On Ashland Avenue, from 33rd Street to 35th Street.

(~~11.112~~ 12.312) On Marshfield Avenue, from 34th Street to 37th Street.

(~~11.113~~ 12.313) On Paulina Street, from Archer Avenue to 33rd Street; and 32nd Street and on 32nd Place, both from Ashland Avenue to Paulina Street.

(~~11.114~~ 12.314) On Paulina Street, from 33rd Street to 35th Street.

(~~11.115~~ 12.315) On Paulina Street, from 35th Street to 37th Street.

(~~11.116~~ 12.316) On Paulina Street, from 37th Street to Pershing Road.

(~~11.117~~ 12.317) On Hermitage Avenue, from 34th Street to 37th Street.

(~~11.118~~ 12.318) On Hermitage Avenue, from 37th Street to Pershing Road.

(~~11.120~~ 12.319) On Wood Street, from 33rd Street to 35th Street.

(~~11.121~~ 12.320) On Wood Street, from 35th Street to 37th Street.

(~~11.122~~ 12.321) On Wood Street, from 37th Street to Pershing Road.

(~~11.123~~ 12.322) On Honore Street, from 35th Street to 37th Street.

(~~11.124~~ 12.323) On Honore Street, from 37th Street to Pershing Road.

(~~11.126~~ 12.324) On Wolcott Avenue, from 34th Street to 37th Street.

(~~11.127~~ 12.325) On Wolcott Avenue, from 37th Street to Pershing Road.

(~~11.128~~ 12.326) On Winchester Avenue, from 35th Street to 37th Street.

(~~11.130~~ 12.327) On Damen Avenue, from 33rd Street to 35th Street.

(~~11.131~~ 12.328) On Damen Avenue, from 35th Street to 37th Street.

(~~11.132~~ 12.329) On Damen Avenue, from 37th Street to Pershing Road.

(~~11.135~~ 12.330) On Hoyne Avenue, from 32nd Street to 35th Street.

(~~11.136~~ 12.331) On Damen Avenue, from 35th Street to 37th Street.

(~~11.137~~ 12.332) On Damen Avenue, from 37th Street to Pershing Road.

(~~11.139~~ 12.333) On Hamilton Avenue, from Archer Avenue to 37th Street.

(~~11.141~~ 12.334) On Leavitt Street, from 34th Street to 37th Street.

(~~11.142~~ 12.335) On the east side of Bell Avenue, from 33rd Street to 34th Street; and on both sides of Bell Avenue, from 34th Street to 35th Street; and on that portion of Bell Avenue, between 35th Street and 35th Place.

(~~11.143~~ 12.336) On Oakley Avenue, from 34th Street to Archer Avenue; and on 35th Place, from Western Boulevard to the right-of-way of the Gulf, Mobile & Ohio Railroad; and on 36th Street, from Oakley Avenue to Western Boulevard.

(~~11.144~~ 12.337) On the east side of Western Boulevard, from 34th Street to 36th Street.

(~~11.145~~ 12.338) On the east side of Western Boulevard, from 36th Street to Pershing Road.

(~~23.119~~ 13.176) On 55th Place, from Hamlin Avenue to Pulaski Road.

(~~23.122~~ 13.177) On 56th Street, from Knox Avenue to Kilpatrick Avenue; and on that portion of Knox Avenue, between 56th Street and 58th Street.

(~~23.126~~ 13.178) On 56th Street, from Melvina Avenue to Narragansett Avenue; and on Mobile Avenue and on Mulligan Avenue, from 55th Street to 56th Street.

(~~23.137~~ 13.179) On 57th Street, from Austin Avenue to Mobile Avenue.

(~~23.138~~ 13.180) On 57th Street, from Narragansett Avenue to Nashville Avenue.

(~~23.149~~ 13.181) On 58th Street, from Austin Avenue to Melvina Avenue.

(~~23.150~~ 13.182) On 58th Street, from Melvina Avenue to Narragansett Avenue.

(~~23.151~~ 13.183) On 58th Street, from Narragansett Avenue to Nashville Avenue.

(~~23.152~~ 13.184) On 58th Street, from Nashville Avenue to Oak Park Avenue.

(~~23.153~~ 13.185) On 58th Street, from Oak Park Avenue to Sayre Avenue.

(~~23.159~~ 13.186) On the north side of 59th Street, from the right-of-way of the Belt Railway of Chicago to Cicero Avenue.

(~~23.161~~ 13.187) On 59th Street, from Austin Avenue to Melvina Avenue.

(~~23.162~~ 13.191) On 59th Street, from Melvina Avenue to Narragansett Avenue.

(~~23.163~~ 13.192) On 59th Street, from Narragansett Avenue to Nashville Avenue.

(~~23.164~~ 13.193) On 59th Street, from Nashville Avenue to Oak Park Avenue.

(~~23.165~~ 13.196) On 59th Street, from Oak Park Avenue to Sayre Avenue.

(~~23.167~~ 13.197) On 60th Street, from Austin Avenue to Melvina Avenue.

(~~23.168~~ 13.198) On 60th Street, from Melvina Avenue to Narragansett Avenue.

(~~23.169~~ 13.199) On 60th Street, from Narragansett Avenue to Nashville Avenue.

(~~23.170~~ 13.204) On 60th Street, from Nashville Avenue to Oak Park Avenue.

(~~23.172~~ 13.205) On 61st Street, from Austin Avenue to Melvina Avenue.

(~~23.173~~ 13.210) On 61st Street, from Melvina Avenue to Narragansett Avenue.

(~~23.174~~ 13.211) On 61st Street, from Narragansett Avenue to Nashville Avenue.

(~~23.175~~ 13.212) On 61st Street, from Nashville Avenue to Oak Park Avenue.

(~~23.176~~ 13.213) On 62nd Street, from Austin Avenue to Merrimac Avenue; and on Merrimac Avenue, from 62nd Street to 63rd Street.

(~~23.177~~ 13.215) On 62nd Street, from Mulligan Avenue to Nashville Avenue.

(~~23.351~~ 13.216) On McVicker Avenue, from 55th Street to 57th Street.

(~~23.352~~ 13.217) On McVicker Avenue, from 57th Street to the right-of-way of the Belt Railway of Chicago.

(~~23.353~~ 13.218) On McVicker Avenue, from 60th Street to 63rd Street.

(~~23.356~~ 13.219) On Meade Avenue, from 55th Street to 57th Street.

(~~23.357~~ 13.220) On Meade Avenue, from 57th Street to 59th Street.

(~~23.358~~ 13.221) On Meade Avenue, from 59th Street to 61st Street.

(~~23.359~~ 13.222) On Meade Avenue, from 61st Street to 63rd Place.

(~~23.361~~ 13.223) On Moody Avenue, from 55th Street to 57th Street.

(~~23.362~~ 13.224) On Moody Avenue, from 57th Street to the right-of-way of the Belt Railway of Chicago.

(~~23.363~~ 13.225) On Moody Avenue, from 60th Street to 63rd Street.

(~~23.365~~ 13.226) On Melvina Avenue, from 55th Street to 57th Street.

(~~23.366~~ 13.227) On Melvina Avenue, from 57th Street to the right-of-way of the Belt Railway of Chicago.

(~~23.367~~ 13.228) On Melvina Avenue, from 60th Street to 62nd Street.

(~~23.368~~ 13.229) On both sides of Melvina Avenue, from 62nd Street to 63rd Place; and on the west side of Melvina Avenue, from 63rd Place to 64th Street.

(~~23.371~~ 13.230) On Merrimac Avenue, from 55th Street to 57th Street.

(~~23.372~~ 13.231) On Merrimac Avenue, from 57th Street to 59th Street.

(~~23.373~~ 13.232) On Merrimac Avenue, from 59th Street to 61st Street.

(~~23.376~~ 13.233) On Mobile Avenue, from 57th Street to 59th Street.

(~~23.377~~ 13.234) On Mobile Avenue, from 59th Street to 61st Street.

(~~23.382~~ 13.235) On Narragansett Avenue, from Archer Avenue to 57th Street.

(~~23.383~~ 13.242) On Narragansett Avenue, from 57th Street to 59th Street.

(~~23.384~~ 13.243) On Narragansett Avenue, from 59th Street to 61st Street.

(~~23.385~~ 13.244) On Narragansett Avenue, from 61st Street to 63rd Street.

(~~23.396~~ 13.420) On Natchez Avenue, from 57th Street to 59th Street.

(~~23.397~~ 13.421) On Natchez Avenue, from 59th Street to 61st Street; and on 60th Place, from Natchez Avenue to Nashville Avenue.

(~~23.398~~ 13.422) On Natchez Avenue, from 61st Street to 63rd Street.

(~~23.402~~ 13.423) On Neenah Avenue, from Archer Avenue to 57th Street.

(~~23.403~~ 13.424) On Neenah Avenue, from 57th Street to the right-of-way of the Belt Railway of Chicago.

(~~23.407~~ 13.425) On Nashville Avenue, from 57th Street to 59th Street.

(~~23.408~~ 13.426) On Nashville Avenue, from 59th Street to 61st Street.

(~~23.409~~ 13.427) On Nashville Avenue, from 61st Street to 63rd Street.

(~~23.414~~ 13.428) On Natoma Avenue, from 57th Street to 59th Street.

(~~23.415~~ 13.429) On Natoma Avenue, from 59th Street to 61st Street.

(~~23.416~~ 13.430) On Natoma Avenue, from 61st Street to 63rd Street.

(~~23.420~~ 13.431) On Normandy Avenue, from 57th Street to 59th Street.

(~~23.421~~ 13.432) On Normandy Avenue, from 59th Street to 61st Street.

(~~23.422~~ 13.433) On Normandy Avenue, from 61st Street to 63rd Street.

(~~23.427~~ 13.434) On Rutherford Avenue, from 57th Street to the right-of-way of the Belt Railway of Chicago.

(~~23.428~~ 13.435) On Rutherford Avenue, from the right-of- way of the Belt Railway of Chicago to 63rd Street.

(~~23.440~~ 13.436) On Newcastle Avenue, from 57th Street to the right-of-way of the Belt Railway of Chicago.

(~~23.433~~ 13.437) On Oak Park Avenue, from 57th Street to 59th Street.

(~~23.444~~ 13.438) On New England Avenue, from 57th Street to 59th Street.

(~~23.450~~ 13.439) On Sayre Avenue, from 57th Street to 59th Street.

(~~23.31~~ 14.375) On the south side of 47th Street, from Keeler Avenue to Kostner Avenue.

(~~23.32~~ 14.376) On the south side of 47th Street, from Kostner Avenue to the right-of-way of the Belt Railway of Chicago; and on Kenneth Avenue, from 47th Street to 48th Street.

(~~23.37~~ 14.377) On 48th Street, from Pulaski Road to Keeler Avenue.

(~~23.38~~ 14.378) On 48th Street, from Keeler Avenue to Kilbourn Avenue.

(~~23.39~~ 14.379) On 48th Street, from Knox Avenue to Cicero Avenue.

(~~23.41~~ 14.380) On 49th Street, from Archer Avenue to Keeler Avenue.

(~~23.42~~ 14.381) On 49th Street, from Keeler Avenue to the end of 49th Street in Archer Park.

(~~23.43~~ 14.382) On 49th Street, from Knox Avenue to Cicero Avenue.

(~~23.46~~ 14.383) On 50th Street, from Pulaski Road to Keeler Avenue.

(~~23.47~~ 14.384) On 50th Street, from Keeler Avenue to Kilbourn Avenue.

(~~23.48~~ 14.385) On 50th Street, from Knox Avenue to Cicero Avenue.

(~~23.55~~ 14.386) On 51st Street, from Kostner Avenue to right-of-way of the Belt Railway of Chicago.

(~~23.56~~ 14.387) On 51st Street, from the right-of-way of the Belt Railway of Chicago to Cicero Avenue.

(~~23.71~~ 14.388) On 52nd Street, from Lavergne Avenue to Laramie Avenue.

(~~23.72~~ 14.389) On 52nd Street, from Laramie Avenue to Long Avenue.

(~~23.73~~ 14.390) On 52nd Street, from Long Avenue to Central Avenue.

(~~23.74~~ 14.391) On 52nd Street, from Central Avenue to Menard Avenue.

(~~23.75~~ 14.392) On 52nd Street, from Menard Avenue to Austin Avenue.

(~~23.76~~ 14.393) On 52nd Street, from Austin Avenue to Melvina Avenue.

(~~23.77~~ 14.394) On 52nd Street, from Melvina Avenue to Narragansett Avenue.

(~~23.78~~ 14.395) On 52nd Street, from Narragansett Avenue to Nashville Avenue.

(~~23.244~~ 14.396) On Kedvale Avenue, from 47th Street to 49th Street.

(~~23.245~~ 14.397) On Kedvale Avenue, from 49th Street to 51st Street.

(~~23.246~~ 14.398) On Keeler Avenue, from 47th Street to 49th Street.

(~~23.247~~ 14.399) On Keeler Avenue, from 49th Street to 51st Street.

(~~23.250~~ 14.400) On Tripp Avenue, from 47th Street to 49th Street.

(~~23.251~~ 14.401) On Tripp Avenue, from 49th Street to 51st Street.

(~~23.254~~ 14.402) On Kildare Avenue, from 47th Street to 49th Street.

(~~23.255~~ 14.403) On Kildare Avenue, from 49th Street to 51st Street.

(~~23.258~~ 14.404) On Kolin Avenue, from 47th Street to 49th Street.

(~~23.259~~ 14.405) On Kolin Avenue, from 49th Street to 51st Street.

(~~23.262~~ 14.406) On Kostner Avenue, from 47th Street to 49th Street.

(~~23.263~~ 14.407) On Kostner Avenue, from 49th Street to 51st Street.

(~~23.266~~ 14.408) On Kenneth Avenue, from 50th Street to 53rd Street.

(~~23.273~~ 14.409) On Knox Avenue, from 47th Street to 49th Street.

(~~23.274~~ 14.410) On Knox Avenue, from 49th Street to 51st Street.

(~~23.278~~ 14.411) On Kilpatrick Avenue, from 47th Street to 49th Street.

(~~23.279~~ 14.412) On Kilpatrick Avenue, from 49th Street to 51st Street.

(~~23.280~~ 14.413) On Kilpatrick Avenue, from 51st Street to 54th Street.

(~~23.300~~ 14.414) On Lawler Avenue, from 50th Street to Archer Avenue.

(~~23.306~~ 14.415) On Leamington Avenue, from 50th Street to Archer Avenue.

(~~23.309~~ 14.416) On the east side of Laramie Avenue, from 50th Street to 51st Street; and on both sides of Laramie Avenue, from 51st Street to Archer Avenue.

(~~23.311~~ 14.417) On Latrobe Avenue, from 51st Street to 53rd Place.

(~~23.312~~ 14.418) On Lockwood Avenue, from 51st Street to Archer Avenue.

(~~23.314~~ 14.419) On Lorel Avenue, from 51st Street to 53rd Place.

(~~23.315~~ 14.420) On Long Avenue, from 51st Street to Archer Avenue.

(~~23.317~~ 14.421) On Linder Avenue, from 51st Street to Archer Avenue.

(~~23.318~~ 14.422) On Lotus Avenue, from 51st Street to the line of 53rd Place (extended).

(~~23.319~~ 14.423) On Luna Avenue, from 51st Street to Archer Avenue.

(~~23.320~~ 14.424) On Central Avenue, from 51st Street to 53rd Street.

(~~23.322~~ 14.425) On Parkside Avenue, from 51st Street to Archer Avenue.

(~~23.325~~ 14.426) On Major Avenue, from 51st Street to Archer Avenue.

(~~23.326~~ 14.427) On Massasoit Avenue, from 51st Street to 53rd Street.

(~~23.330~~ 14.428) On Menard Avenue, from 51st Street to 53rd Street.

(~~23.331~~ 14.429) On Menard Avenue, from 53rd Street to 55th Street; and on 54th Place, from Menard Avenue to the line of Monitor Avenue (extended).

(~~23.334~~ 14.430) On Monitor Avenue, from 51st Street to Archer Avenue.

(~~23.337~~ 14.431) On Mayfield Avenue, from 51st Street to Archer Avenue.

(~~23.340~~ 14.432) On Mason Avenue, from 51st Street to Archer Avenue.

(~~23.343~~ 14.433) On Austin Avenue, from 51st Street to 53rd Street.

(~~23.349~~ 14.434) On McVicker Avenue, from 51st Street to 53rd Street.

(~~23.354~~ 14.435) On Meade Avenue, from 51st Street to 53rd Street.

(~~23.360~~ 14.436) On Moody Avenue, from 51st Street to Archer Avenue.

(~~23.364~~ 14.437) On Melvina Avenue, from 51st Street to Archer Avenue.

(~~23.369~~ 14.438) On Merrimac Avenue, from 51st Street to 53rd Street.

(~~23.374~~ 14.439) On Mobile Avenue, from 51st Street to 53rd Street.

(~~23.378~~ 14.440) On Mulligan Avenue, from 51st Street to 53rd Street.

(~~23.380~~ 14.441) On Narragansett Avenue, from 51st Street to 53rd Street.

(~~23.387~~ 14.442) On Nagle Avenue, from 51st Street to 53rd Street.

(~~23.393~~ 14.443) On Natchez Avenue, from 51st Street to 53rd Street.

(~~23.400~~ 14.444) On Neenah Avenue, from 51st Street to 53rd Street.

(~~23.404~~ 14.445) On Nashville Avenue, from 51st Street to 53rd Street.

(~~23.411~~ 14.446) On Natoma Avenue, from 51st Street to 53rd Street.

*(Omitted text is unaffected by this ordinance)*

**SECTION 7.** This ordinance shall be in full force and effect from and after its passage and publication.

Emma Mitts
Alderman, 37th Ward

# City of Chicago

O2015-1459

## Office of the City Clerk

## Document Tracking Sheet

| | |
|---|---|
| **Meeting Date:** | 3/18/2015 |
| **Sponsor(s):** | Moreno (1) |
| **Type:** | Ordinance |
| **Title:** | Amendment of Section 4-60-022 of Municipal Code to allow additional alcoholic liquor licenses on portion(s) of W Fullerton Ave |
| **Committee(s) Assignment:** | Committee on License and Consumer Protection |

March 18, 2015
License

# ORDINANCE

**BE IT ORDAINED BY THE CITY COUNCIL OF THE CITY OF CHICAGO:**

**SECTION 1.** Section 4-60-022 of the Municipal Code of Chicago is hereby amended by deleting the language struck through, as follows:

**4-60-022 Restrictions on additional licenses.**

Subject to the provisions of subsection 4-60-021(c), no additional license shall be issued for the sale of alcoholic liquor, for consumption on the premises within the following areas:

*(Omitted text is unaffected by this ordinance)*

~~(26.13)~~ ~~On both sides of Fullerton Avenue, from Rockwell Street to California Avenue; and on the north side of Fullerton Avenue, from California Avenue to Francisco Avenue.~~

*(Omitted text is unaffected by this ordinance)*

**SECTION 2.** This ordinance shall be in force and effect upon passage and approval.

Proco Joe Moreno
Alderman, 1st Ward

# City of Chicago

O2015-1506

## Office of the City Clerk

## Document Tracking Sheet

| | |
|---|---|
| **Meeting Date:** | 3/18/2015 |
| **Sponsor(s):** | Burnett (27)<br>Reilly (42) |
| **Type:** | Ordinance |
| **Title:** | Amendment of Municipal Code Section 4-60-022 to allow additional alcoholic liquor licenses on portion(s) of N Halsted St and W Warren Dr |
| **Committee(s) Assignment:** | Committee on License and Consumer Protection |

LICENSING

# ORDINANCE

**WHEREAS,** The purpose of this ordinance is to correct an earlier ordinance which passed City Council on November 19, 2014 and appears in the pages of the Journal of the Proceedings at 98799 – 98800. That ordinance is numbered by the City Clerk's Office as O2014-8837; and

**WHEREAS,** Ordinance O2014-8837 partially repealed 4-60-022 (27.392). However, if a liquor moratorium is to be repealed it must be completely, not partially, repealed to be in compliance with 4-60-021(d). Therefore, this current ordinance corrects that error by completely repealing 4-60-022 (27.392); now, therefore,

***BE IT ORDAINED BY THE CITY COUNCIL OF THE CITY OF CHICAGO:***

**SECTION 1.** Section 4-60-022 of the Municipal Code of Chicago is hereby amended by deleting the language struck through, as follows:

**4-60-022 Restrictions on additional licenses.**

Subject to the provisions of subsection 4-60-021(c), no additional license shall be issued for the sale of alcoholic liquor, for consumption on the premises within the following areas:

*(Omitted text is unaffected by this ordinance)*

~~(27.392)~~ ~~On Halsted Street, from Madison Street to Lake Street; and on Warren Drive and on Court Place, both from Halsted Street to the John F. Kennedy Expressway (I-90).~~

*(Omitted text is unaffected by this ordinance)*

**SECTION 2.** This ordinance shall be in full force and effect from and after its passage and publication.

Walter Burnett, Jr.
Alderman, 27th Ward

Brendan Reilly
Alderman, 42nd Ward

# City of Chicago

O2015-1430

## Office of the City Clerk

## Document Tracking Sheet

| | |
|---|---|
| **Meeting Date:** | 3/18/2015 |
| **Sponsor(s):** | Reboyras (30) |
| **Type:** | Ordinance |
| **Title:** | Amendment of Section 4-60-022 of Municipal Code to allow additional alcoholic liquor licenses on portion(s) of N Milwaukee Ave |
| **Committee(s) Assignment:** | Committee on License and Consumer Protection |

March 18, 2015
License

# ORDINANCE

**BE IT ORDAINED BY THE CITY COUNCIL OF THE CITY OF CHICAGO:**

**SECTION 1.** Section 4-60-022 of the Municipal Code of Chicago is hereby amended by deleting the language struck through, as follows:

**4-60-022 Restrictions on additional licenses.**

Subject to the provisions of subsection 4-60-021(c), no additional license shall be issued for the sale of alcoholic liquor, for consumption on the premises within the following areas:

*(Omitted text is unaffected by this ordinance)*

~~(30.2) On North Milwaukee Avenue, from North Ridgeway Avenue to North Springfield Avenue.~~

*(Omitted text is unaffected by this ordinance)*

**SECTION 2.** This ordinance shall be in force and effect upon passage and approval.

Ariel Reboyras
Alderman, 30th Ward

# City of Chicago

O2015-1433

## Office of the City Clerk

## Document Tracking Sheet

| | |
|---|---|
| **Meeting Date:** | 3/18/2015 |
| **Sponsor(s):** | Colón (35) |
| **Type:** | Ordinance |
| **Title:** | Amendment of Municipal Code Section 4-60-022 to allow additional alcoholic liquor licenses on portion(s) of W Lawrence Ave |
| **Committee(s) Assignment:** | Committee on License and Consumer Protection |

March 18, 2015
License

# ORDINANCE

**BE IT ORDAINED BY THE CITY COUNCIL OF THE CITY OF CHICAGO:**

**SECTION 1.** Section 4-60-022 of the Municipal Code of Chicago is hereby amended by deleting the language struck through, as follows:

**4-60-022 Restrictions on additional licenses.**

Subject to the provisions of subsection 4-60-021(c), no additional license shall be issued for the sale of alcoholic liquor, for consumption on the premises within the following areas:

*(Omitted text is unaffected by this ordinance)*

~~(39.37) On West Lawrence Avenue, from North Hamlin Avenue to North Pulaski Road.~~

*(Omitted text is unaffected by this ordinance)*

**SECTION 2.** This ordinance shall be in force and effect upon passage and approval.

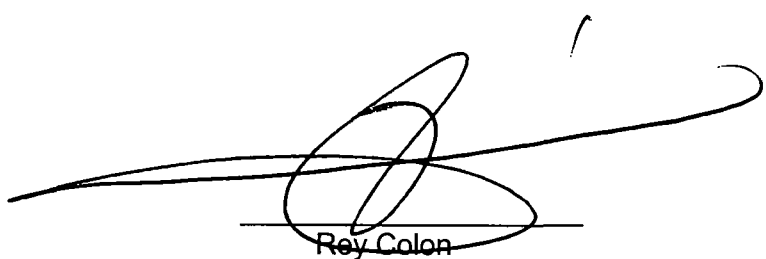

Roy Colon
Alderman, 35th Ward

# City of Chicago

O2015-1417

## Office of the City Clerk

## Document Tracking Sheet

| | |
|---|---|
| **Meeting Date:** | 3/18/2015 |
| **Sponsor(s):** | Cochran (20) |
| **Type:** | Ordinance |
| **Title:** | Amendment of Section 4-60-023 of Municipal Code to allow additional package goods licenses on portion(s) of S Cottage Grove Ave |
| **Committee(s) Assignment:** | Committee on License and Consumer Protection |

License
3-18-2015

# ORDINANCE

**BE IT ORDAINED BY THE CITY COUNCIL OF THE CITY OF CHICAGO:**

**SECTION 1.** Section 4-60-023 of the Municipal Code of Chicago is hereby amended by deleting the language struck through, as follows:

**4-60-023 Restrictions on additional licenses.**

Subject to the provisions of subsection 4-60-021(c), no additional package goods license shall be issued for any premises located within the following areas:

*(Omitted text is unaffected by this ordinance)*

~~(20.152)~~ ~~On the west side of Cottage Grove Avenue, from Marquette Road to 68th Street.~~

*(Omitted text is unaffected by this ordinance)*

**SECTION 2.** This ordinance shall be in force and effect upon passage and publication.

Willie Cochran
Alderman, 20th Ward

# City of Chicago

O2015-1429

## Office of the City Clerk

## Document Tracking Sheet

| | |
|---|---|
| **Meeting Date:** | 3/18/2015 |
| **Sponsor(s):** | Mell (33) |
| **Type:** | Ordinance |
| **Title:** | Amendment of Municipal Code Section 4-60-023 to allow additional package goods licenses on portion(s) of W Irving Park Rd |
| **Committee(s) Assignment:** | Committee on License and Consumer Protection |

March 18, 2015
License

# ORDINANCE

**BE IT ORDAINED BY THE CITY COUNCIL OF THE CITY OF CHICAGO:**

**SECTION 1.** Section 4-60-023 of the Municipal Code of Chicago is hereby amended by deleting the language struck through, as follows:

**4-60-023 Restrictions on additional licenses.**

Subject to the provisions of subsection 4-60-021(c), no additional package goods license shall be issued for any premises located within the following areas:

*(Omitted text is unaffected by this ordinance)*

~~(33.23) On Irving Park Road, from Sacramento Avenue to the north branch of the Chicago River.~~

*(Omitted text is unaffected by this ordinance)*

**SECTION 2.** This ordinance shall be in force and effect upon passage and publication.

Deb Mell
Alderman, 33rd Ward

# City of Chicago

O2015-1418

## Office of the City Clerk

## Document Tracking Sheet

| | |
|---|---|
| **Meeting Date:** | 3/18/2015 |
| **Sponsor(s):** | Cullerton (38) |
| **Type:** | Ordinance |
| **Title:** | Amendment of Municipal Code Section 4-60-023 to allow additional package goods licenses on portion(s) of W Montrose Ave |
| **Committee(s) Assignment:** | Committee on License and Consumer Protection |

License
3-18-2015

# ORDINANCE

**BE IT ORDAINED BY THE CITY COUNCIL OF THE CITY OF CHICAGO:**

**SECTION 1.** Section 4-60-023 of the Municipal Code of Chicago is hereby amended by deleting the language struck through, as follows:

**4-60-023 Restrictions on additional licenses.**

Subject to the provisions of subsection 4-60-021(c), no additional package goods license shall be issued for any premises located within the following areas:

*(Omitted text is unaffected by this ordinance)*

~~(38.3) On the south side of Montrose Avenue, from Linder Avenue to Central Avenue; and on both sides of Montrose Avenue, from Central Avenue to Menard Avenue.~~

*(Omitted text is unaffected by this ordinance)*

**SECTION 2.** This ordinance shall be in force and effect upon passage and publication.

Timothy Cullerton
Alderman, 38th Ward

# City of Chicago

O2015-1434

## Office of the City Clerk

## Document Tracking Sheet

| | |
|---|---|
| **Meeting Date:** | 3/18/2015 |
| **Sponsor(s):** | Arena (45) |
| **Type:** | Ordinance |
| **Title:** | Amendment of Section 4-60-023 of Municipal Code to disallow additional package goods licenses on portion(s) of W Montrose Ave |
| **Committee(s) Assignment:** | Committee on License and Consumer Protection |

March 18, 2015

ORDINANCE

**BE IT ORDAINED BY THE CITY COUNCIL OF THE CITY OF CHICAGO:**

**SECTION 1.** Section 4-60-023 of the Municipal Code of Chicago is hereby amended by deleting language struck through, as follows:

**4-60-023 Restrictions on additional licenses.**

Subject to the provisions of subsection 4-60-021(c), no additional package goods license shall be issued for any premises located within the following areas.

(*Omitted text is unaffected by this ordinance*)

~~(45.73)~~ On Montrose Avenue, from Lavergne Avenue to the Kennedy Expressway.

(*Omitted text is unaffected by this ordinance*)

**SECTION 3.** This ordinance shall be in force and effect on May 1, 2015 upon passage and approval.

John Arena
Alderman, 45th Ward

# City of Chicago

O2015-1483

## Office of the City Clerk

## Document Tracking Sheet

| | |
|---|---|
| **Meeting Date:** | 3/18/2015 |
| **Sponsor(s):** | Osterman (48) |
| **Type:** | Ordinance |
| **Title:** | Amendment of Municipal Code Section 4-60-023 to disallow additional package goods licenses on portion(s) of N Broadway |
| **Committee(s) Assignment:** | Committee on License and Consumer Protection |

# ORDINANCE

**BE IT ORDAINED BY THE CITY COUNCIL OF THE CITY OF CHICAGO:**

**SECTION 1.** The City Council finds that the areas described in Section 2 of this ordinance are adversely affected by the over-concentration of businesses licensed to sell alcoholic liquor within and near the areas.

**SECTION 2.** Section 4-60-023 of the Municipal Code of Chicago is hereby amended by replacing subsection 4-60-023 (48.16), which was previously deleted as shown in the Journal of Proceedings of October 3, 2012 at pages 35382 through 35383, with the following underscored text:

4-60-023 (48.16) On Broadway, from Elmdale Avenue to Ardmore Avenue.

**SECTION 3.** This ordinance shall be in full force and effect from and after its passage and publication.

Harry Osterman
Alderman, 48th Ward

# City of Chicago

O2015-1498

## Office of the City Clerk

## Document Tracking Sheet

| | |
|---|---|
| **Meeting Date:** | 3/18/2015 |
| **Sponsor(s):** | Moreno (1) |
| **Type:** | Ordinance |
| **Title:** | Exemption from physical barrier requirement for commercial driveway alley access for 1510 W Division LLC |
| **Committee(s) Assignment:** | Committee on Transportation and Public Way |

BE IT ORDAINED BY THE CITY COUNCIL OF THE CITY OF CHICAGO:

**SECTION 1.** Per Section 10-20-430 of the Municipal Code of Chicago, the Director of Revenue is hereby authorized and directed to exempt **1510 W. Division, LLC.** from the provisions requiring barriers as a prerequisite to prohibit alley ingress and egress into **1510 W Division Street.**

**SECTION 2.** This ordinance shall be in force and take effect from and after its passage and publication.

Proco Joe Moreno
Alderman, 1st Ward

# City of Chicago

O2015-1511

## Office of the City Clerk

## Document Tracking Sheet

| | |
|---|---|
| **Meeting Date:** | 3/18/2015 |
| **Sponsor(s):** | Fioretti (2) |
| **Type:** | Ordinance |
| **Title:** | Exemption from physical barrier requirement for commercial driveway alley access for LG Development Group LLC - 1647 N Milwaukee Ave |
| **Committee(s) Assignment:** | Committee on Transportation and Public Way |

Transportation

*Be It Ordained by the City Council of the City of Chicago:*

SECTION 1. Pursuant to Section 10-20-430- of the Municipal code of Chicago, the Commissioner of Transportation is hereby authorized and direct to exempt LG Development Group LLC - 1643 North Milwaukee Series of 2234 W. North Ave. Chicago, IL 60647 from the provisions requiring barriers as a prerequisite to prohibit alley ingress and/or egress to parking facilities at 1647 N. Milwaukee Ave.

Section 2. This ordinance shall take effect and be in force from and after its passage and publication.

Alderman Name
Alderman - Ward 2nd

# City of Chicago

O2015-1512

## Office of the City Clerk

## Document Tracking Sheet

| | |
|---|---|
| **Meeting Date:** | 3/18/2015 |
| **Sponsor(s):** | Fioretti (2) |
| **Type:** | Ordinance |
| **Title:** | Exemption from physical barrier requirement for commercial driveway alley access LG Development Group LLC - 1643 N Milwaukee Ave |
| **Committee(s) Assignment:** | Committee on Transportation and Public Way |

TRANSPORTATION

*Be It Ordained by the City Council of the City of Chicago:*

SECTION 1. Pursuant to Section 10-20-430- of the Municipal code of Chicago, the Commissioner of Transportation is hereby authorized and direct to exempt LG Development Group LLC – 1643 North Milwaukee Series of 2234 W. North Ave. Chicago, IL 60647 from the provisions requiring barriers as a prerequisite to prohibit alley ingress and/or egress to parking facilities at 1643 N. Milwaukee Ave.

Section 2. This ordinance shall take effect and be in force from and after its passage and publication.

Alderman Name
Alderman – Ward 24

# City of Chicago

O2015-1474

Office of the City Clerk

Document Tracking Sheet

| | |
|---|---|
| **Meeting Date:** | 3/18/2015 |
| **Sponsor(s):** | Dowell (3) |
| **Type:** | Ordinance |
| **Title:** | Exemption from physical barrier requirement for commercial driveway alley access for Harborside Development |
| **Committee(s) Assignment:** | Committee on Transportation and Public Way |

**BE IT ORDAINED BY THE CITY COUNCIL OF THE CITY OF CHICAGO:**

**SECTION 1:** **Section 10-20-430 of the Municipal Code of Chicago, the Commissioner of Transportation is hereby authorized and directed to exempt Harborside Development of 1923 South Prairie Avenue, Chicago, IL from requiring barriers as a prerequisite to prohibit alley ingress and egress to parking facilities for premise address: 1834-1840 South Calumet Avenue.**

**SECTION 2:** **This ordinance shall take effect and be in force from and after its passage and publication.**

Pat Dowell

**Pat Dowell**

**Alderman, 3rd Ward**

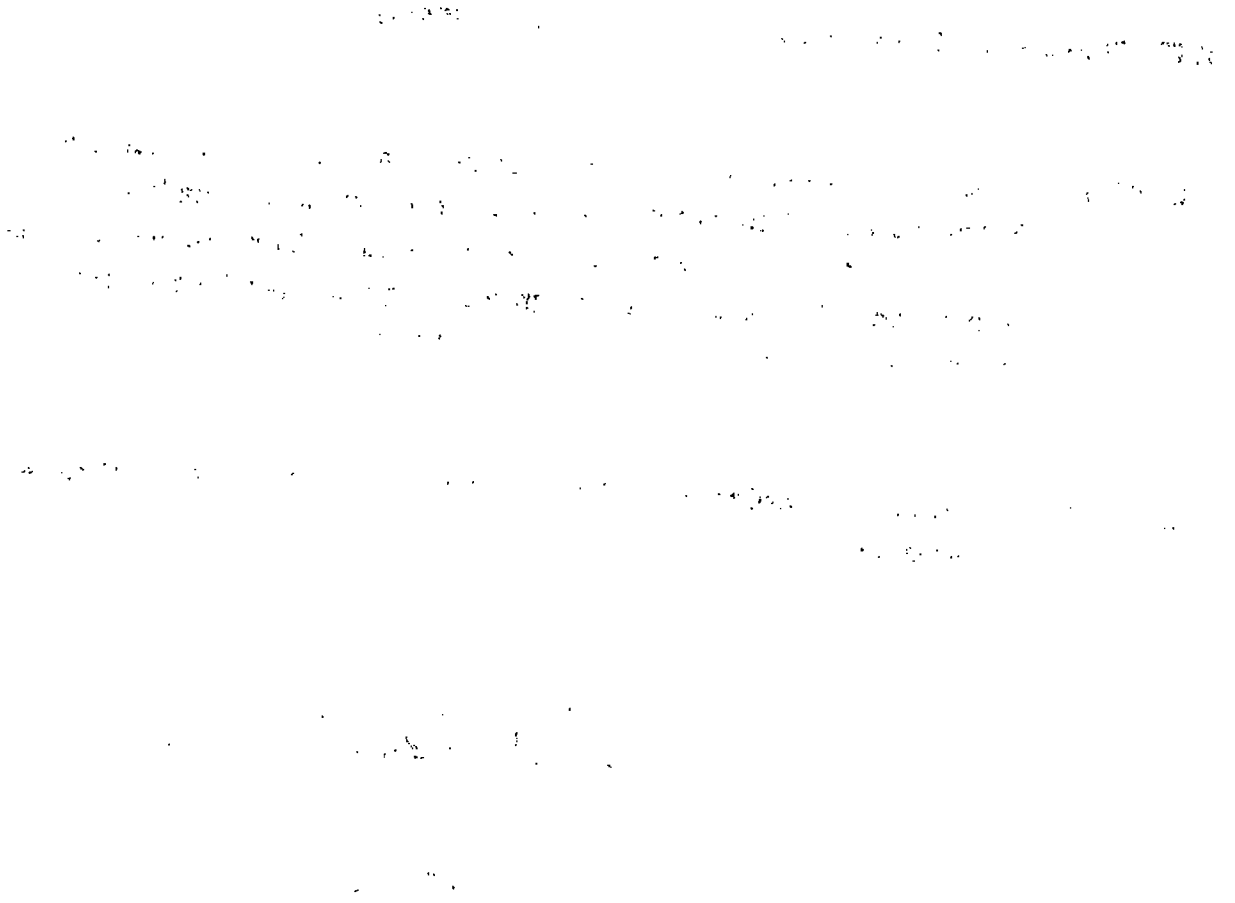

# City of Chicago

O2015-1479

## Office of the City Clerk

## Document Tracking Sheet

| | |
|---|---|
| **Meeting Date:** | 3/18/2015 |
| **Sponsor(s):** | Dowell (3) |
| **Type:** | Ordinance |
| **Title:** | Exemption from physical barrier requirement for commercial driveway alley access for Knightsbridge Acquisition and Development LLC |
| **Committee(s) Assignment:** | Committee on Transportation and Public Way |

**BE IT ORDAINED BY THE CITY COUNCIL OF THE CITY OF CHICAGO:**

**SECTION 1:** **Section 10-20-430 of the Municipal Code of Chicago, the Commissioner of Transportation is hereby authorized and directed to exempt Knightsbridge Acquisition and Development LLC of 4518 ½ North Damen Avenue, Chicago, IL from requiring barriers as a prerequisite to prohibit alley ingress and egress to parking facilities for premise address: 1837-1839 South State Street.**

**SECTION 2:** **This ordinance shall take effect and be in force from and after its passage and publication.**

Pat Dowell

**Pat Dowell**

**Alderman, 3rd Ward**

# City of Chicago

O2015-1493

## Office of the City Clerk

## Document Tracking Sheet

| | |
|---|---|
| **Meeting Date:** | 3/18/2015 |
| **Sponsor(s):** | Dowell (3) |
| **Type:** | Ordinance |
| **Title:** | Exemption from physical barrier requirement for commercial driveway alley access for Christian L-e-g Early Learning Center |
| **Committee(s) Assignment:** | Committee on Transportation and Public Way |

**BE IT ORDAINED BY THE CITY COUNCIL OF THE CITY OF CHICAGO:**

**SECTION 1:** **Section 10-20-430 of the Municipal Code of Chicago, the Commissioner of Transportation is hereby authorized and directed to exempt Christian L-e-g Early Learning Center of 446 East 43rd Street, Chicago, IL from requiring barriers as a prerequisite to prohibit alley ingress and egress to parking facilities for premise address: 446 East 43rd Street.**

**SECTION 2:** **This ordinance shall take effect and be in force from and after its passage and publication.**

Pat Dowell

**Pat Dowell**

**Alderman, 3rd Ward**

# City of Chicago

O2015-1480

## Office of the City Clerk

## Document Tracking Sheet

| | |
|---|---|
| **Meeting Date:** | 3/18/2015 |
| **Sponsor(s):** | Burke (14) |
| **Type:** | Ordinance |
| **Title:** | Exemption from physical barrier requirement for commercial driveway alley access for El Taconazo |
| **Committee(s) Assignment:** | Committee on Transportation and Public Way |

BE IT ORDAINED BY THE CITY COUNCIL OF THE CITY OF CHICAGO:

SECTION 1. SECTION 10-20-430 of the Municipal Code of Chicago, the Commissioner of Transportation is hereby authorized and directed to exempt El Taconazo at 5558 South Kedzie Ave. from the provisions requiring barriers as a prerequisite to prohibit alley ingress and egress to parking facilities for Premise address.

SECTION 2. This ordinance shall take effect and be in force from and after its passage and publication.

Edward M. Burke

EDWARD M. BURKE
Alderman 14th Ward

# City of Chicago

O2015-1437

Office of the City Clerk

Document Tracking Sheet

| | |
|---|---|
| **Meeting Date:** | 3/18/2015 |
| **Sponsor(s):** | Chandler (24) |
| **Type:** | Ordinance |
| **Title:** | Exemption from physical barrier requirement for commercial driveway alley access for Legacy Charter School |
| **Committee(s) Assignment:** | Committee on Transportation and Public Way |

ORDINANCE:

BE IT ORDAINED BY THE CITY COUNCIL OF THE CITY OF CHICAGO:

Section 1. Section 10-20-430 of the Municipal Code of Chicago, the Director of Revenue is hereby authorized and directed to exempt the Legacy Charter School, to be located at a new site bounded by Ogden Avenue, Christiana Avenue and Spaulding Avenues, from the provisions requiring barriers as a prerequisite to prohibit alley ingress and egress to parking facilities for Premise Address.

Section 2. This ordinance shall take effect and be in force from and after its passage and publication.

Michael D. Chandler
Alderman, 24th Ward

# City of Chicago

O2015-1490

## Office of the City Clerk

## Document Tracking Sheet

| | |
|---|---|
| **Meeting Date:** | 3/18/2015 |
| **Sponsor(s):** | Solis (25) |
| **Type:** | Ordinance |
| **Title:** | Exemption from physical barrier requirement for commercial driveway alley access for Rogelio Ramirez |
| **Committee(s) Assignment:** | Committee on Transportation and Public Way |

March 18th, 2015

BE IT ORDAINED BY THE CITY COUNCIL OF THE CITY OF CHICAGO:

SECTION 1. Section 10-20-430 of the Municipal Code of Chicago, Commissioner of Transportation is hereby authorized and directed to exempt:
Property Owner: Rogelio Ramirez
Use: egress and ingress to establish Auto Shop
Address: 2466 South Blue Island Avenue Chicago, IL 60608
**from the provisions requiring barriers as a prerequisite to prohibit alley ingress and egress to parking facilities for Premise Address.**

SECTION 2. This ordinance shall take effect and be in force from and after its passage and publication.

Alderman _____

Date _____

# City of Chicago

O2015-1492

Office of the City Clerk

Document Tracking Sheet

| | |
|---|---|
| **Meeting Date:** | 3/18/2015 |
| **Sponsor(s):** | Solis (25) |
| **Type:** | Ordinance |
| **Title:** | Exemption from physical barrier requirement for commercial driveway alley access for Miguel Juarez |
| **Committee(s) Assignment:** | Committee on Transportation and Public Way |

March 18th, 2015

BE IT ORDAINED BY THE CITY COUNCIL OF THE CITY OF CHICAGO:

SECTION 1. Section 10-20-430 of the Municipal Code of Chicago, Commissioner of Transportation is hereby authorized and directed to exempt:
Property Owner: Miguel Juarez
Use: egress and ingress to establish tire shop
Address: 2021 S Western Avenue Chicago, IL 60608
**from the provisions requiring barriers as a prerequisite to prohibit alley ingress and egress to parking facilities for Premise Address.**

SECTION 2. This ordinance shall take effect and be in force from and after its passage and publication.

Alderman _____

Date _____

# City of Chicago

O2015-1461

Office of the City Clerk

Document Tracking Sheet

| | |
|---|---|
| **Meeting Date:** | 3/18/2015 |
| **Sponsor(s):** | Burnett (27) |
| **Type:** | Ordinance |
| **Title:** | Exemption from physical barrier requirement for commercial driveway alley access for 955 Grand Adventures LLC |
| **Committee(s) Assignment:** | Committee on Transportation and Public Way |

**City Council Meeting**
**March 18, 2015**

**BE IT ORDAINED BY THE CITY COUNCIL OF THE CITY OF CHICAGO**

**SECTION 1.** Section 10-20-430 of the Municipal Code of Chicago, Commissioner of Transportation is hereby authorized and directed to exempt

955 **Grand Adventures LLc**
**955 W.Grand Ave**
**Chicago, IL 60642**

From the provisions requiring barriers as a prerequisite to prohibit alley ingress and egress to parking facilities for premise address.

**SECTION 2.** This ordinance shall take effect and be in force from and after its passage and publication

Walter Burnett, Jr.
Alderman, 27th Ward

# City of Chicago

O2015-1465

Office of the City Clerk

Document Tracking Sheet

| | |
|---|---|
| **Meeting Date:** | 3/18/2015 |
| **Sponsor(s):** | Burnett (27) |
| **Type:** | Ordinance |
| **Title:** | Exemption from physical barrier requirement for commercial driveway alley access for Marwen |
| **Committee(s) Assignment:** | Committee on Transportation and Public Way |

**City Council Meeting**
**March 18, 2015**

**BE IT ORDAINED BY THE CITY COUNCIL OF THE CITY OF CHICAGO**

**SECTION 1.** Section 10-20-430 of the Municipal Code of Chicago, Commissioner of Transportation is hereby authorized and directed to exempt **Marwen of 833 N. Orleans** from the provisions requiring barriers as prerequisite to prohibit alley ingress and egress to parking facilities for Premise Address.

**SECTION 2.** This ordinance shall take effect and be in force from and after its passage and publication.

*Contact:* *Jeff Hamad*
*Marwen*
*833 N. Orleans*
*312 374-2909*

WALTER BURNETT, JR.
Alderman, 27th Ward

# City of Chicago

O2015-1466

Office of the City Clerk

Document Tracking Sheet

| | |
|---|---|
| **Meeting Date:** | 3/18/2015 |
| **Sponsor(s):** | Burnett (27) |
| **Type:** | Ordinance |
| **Title:** | Exemption from physical barrier requirement for commercial driveway alley access for Tip Hand Car Wash, Inc. |
| **Committee(s) Assignment:** | Committee on Transportation and Public Way |

**City Council Meeting**
**March 18, 2015**

**BE IT ORDAINED BY THE CITY COUNCIL OF THE CITY OF CHICAGO**

**SECTION 1.** Section 10-20-430 of the Municipal Code of Chicago, Commissioner of Transportation is hereby authorized and directed to exempt **Tip Hand Car Wash Inc of 815 N Kedzie** from the provisions requiring barriers as prerequisite to prohibit alley ingress and egress to parking facilities for Premise Address.

**SECTION 2.** This ordinance shall take effect and be in force from and after its passage and publication.

*Contact:* *Shawn Walker and Beverly Walker*
*Tip Hand Car Wash Inc*
*815 N Kedzie*
*773 984-7974*

WALTER BURNETT, JR.
Alderman, 27th Ward

# City of Chicago

O2015-1467

Office of the City Clerk

Document Tracking Sheet

| | |
|---|---|
| **Meeting Date:** | 3/18/2015 |
| **Sponsor(s):** | Burnett (27) |
| **Type:** | Ordinance |
| **Title:** | Exemption from physical barrier requirement for commercial driveway alley access for 1150 W Hubbard LLC |
| **Committee(s) Assignment:** | Committee on Transportation and Public Way |

**City Council Meeting**
**March 18, 2015**

**BE IT ORDAINED BY THE CITY COUNCIL OF THE CITY OF CHICAGO**

**SECTION 1.** Section 10-20-430 of the Municipal Code of Chicago, Commissioner of Transportation is hereby authorized and directed to exempt **1150 W Hubbard LLC of 1150 W Hubbard St** from the provisions requiring barriers as prerequisite to prohibit alley ingress and egress to parking facilities for Premise Address.

**SECTION 2.** This ordinance shall take effect and be in force from and after its passage and publication.

*Contact:* *Seamus Murnin*
*1150 W Hubbard LLC*
*1150 W Hubbard St*
*312 593-2129*

Walter Burnett Jr.

WALTER BURNETT, JR.
Alderman, 27th Ward

# City of Chicago

O2015-1469

Office of the City Clerk

Document Tracking Sheet

| | |
|---|---|
| **Meeting Date:** | 3/18/2015 |
| **Sponsor(s):** | Burnett (27) |
| **Type:** | Ordinance |
| **Title:** | Exemption from physical barrier requirement for commercial driveway alley access for Campus Construction |
| **Committee(s) Assignment:** | Committee on Transportation and Public Way |

**City Council Meeting**
**March 18, 2015**

**BE IT ORDAINED BY THE CITY COUNCIL OF THE CITY OF CHICAGO**

**SECTION 1.** Section 10-20-430 of the Municipal Code of Chicago, Commissioner of Transportation is hereby authorized and directed to exempt **Campus Construction of 1146 W Hubbard St** from the provisions requiring barriers as prerequisite to prohibit alley ingress and egress to parking facilities for Premise Address.

**SECTION 2.** This ordinance shall take effect and be in force from and after its passage and publication.

*Contact:* *Vincent Keane*
*Campus Construction*
*1146 W Hubbard St*
*312 287-7522*

WALTER BURNETT, JR.
Alderman, 27th Ward

# City of Chicago

O2015-1415

## Office of the City Clerk

## Document Tracking Sheet

| | |
|---|---|
| **Meeting Date:** | 3/18/2015 |
| **Sponsor(s):** | Graham (29) |
| **Type:** | Ordinance |
| **Title:** | Exemption from physical barrier requirement for commercial driveway alley access for Bethesda Home and Retirement Center |
| **Committee(s) Assignment:** | Committee on Transportation and Public Way |

BE IT ORDAINED BY THE CITY COUNCIL OF THE CITY OF CHICAGO:

SECTION 1. Section 10-20-430 of the Municipal Code of Chicago, the Commissioner of Transportation is hereby authorized and directed to exempt Bethesda Home and Retirement Center, at **2833 North Nordica Avenue, Chicago 60634**, from the provisions requiring barriers as a prerequisite to prohibit alley ingress and egress to exit facility at **7000 West Wolfram Street.**

SECTION 2. This ordinance shall take effect and be in force from and after it's passage and publication.

Deborah J. Graham

DEBORAH L. GRAHAM
ALDERMAN, 29TH WARD

# City of Chicago

O2015-1334

Office of the City Clerk

Document Tracking Sheet

| | |
|---|---|
| **Meeting Date:** | 3/18/2015 |
| **Sponsor(s):** | Reboyras (30) |
| **Type:** | Ordinance |
| **Title:** | Exemption from physical barrier requirement for commercial driveway alley access for Belmont Assembly of God |
| **Committee(s) Assignment:** | Committee on Transportation and Public Way |

Council Meeting
March 18, 2015
Committee on Transportation

**BE IT ORDAINED BY THE CITY COUNCIL OF THE CITY OF CHICAGO:**

**SECTION 1.** Section 10-20-430 of the Municipal Code of Chicago, the Director of Revenue is hereby authorized and directed to exempt:

**Belmont Assembly of God**
**6050-6058 West Belmont Avenue**

from the provisions requiring barriers as a prerequisite to prohibit alley ingress and egress to parking facilities for premise(s) address.

**SECTION 2.** This ordinance shall take effect and be in force from and after its passage and due publication.

Ariel E. Reboyras
30th Ward Alderman

RECEIVED
#3
2015 FEB 13 AM 10: 39
OFFICE OF THE
CITY CLERK

# City of Chicago

O2015-1489

Office of the City Clerk

Document Tracking Sheet

| | |
|---|---|
| **Meeting Date:** | 3/18/2015 |
| **Sponsor(s):** | Waguespack (32) |
| **Type:** | Ordinance |
| **Title:** | Exemption from physical barrier requirement for commercial driveway alley access for Mokin Investments LLC |
| **Committee(s) Assignment:** | Committee on Transportation and Public Way |

BE IT ORDAINED BY THE CITY COUNCIL OF THE CITY OF CHICAGO:

**SECTION 1.** Pursuant to Section 10-20-430 of the Municipal Code of Chicago, the Director of the Department of Revenue is hereby authorized and directed to exempt **Mokin Investments LLC, 425 Huehl Rd. #4B Northbrook, Il 60062** at **913 N Hoyne** from requiring barriers as a prerequisite to prohibit alley ingress and egress to parking facilities for premise address.

**SECTION 2.** This ordinance shall take effect and be in force upon its passage and publication.

Scott Waguespack
Alderman, 32nd Ward

# City of Chicago

O2015-1491

Office of the City Clerk

Document Tracking Sheet

| | |
|---|---|
| **Meeting Date:** | 3/18/2015 |
| **Sponsor(s):** | Waguespack (32) |
| **Type:** | Ordinance |
| **Title:** | Exemption from physical barrier requirement for commercial driveway alley access for Webster Car Wash LLC |
| **Committee(s) Assignment:** | Committee on Transportation and Public Way |

BE IT ORDAINED BY THE CITY COUNCIL OF THE CITY OF CHICAGO:

**SECTION 1.** Pursuant to Section 10-20-430 of the Municipal Code of Chicago, the Director of the Department of Revenue is hereby authorized and directed to exempt **Webster Car Wash LLC** at **1828 W Webster** from requiring barriers as a prerequisite to prohibit alley ingress and egress to parking facilities for premise address.

**SECTION 2.** This ordinance shall take effect and be in force upon its passage and publication.

Scott Waguespack
Alderman, 32nd Ward

# City of Chicago

O2015-1444

Office of the City Clerk

Document Tracking Sheet

| | |
|---|---|
| **Meeting Date:** | 3/18/2015 |
| **Sponsor(s):** | Sposato (36) |
| **Type:** | Ordinance |
| **Title:** | Exemption from physical barrier requirement for commercial driveway alley access for Juan's Tires Company |
| **Committee(s) Assignment:** | Committee on Transportation and Public Way |

**CITY COUNCIL**: March 18, 2015

**BE IT ORDAINED BY THE CITY COUNCIL OF CHICAGO:**

SECTION 1. Pursuant to Section 10-20-430 of the Municipal Code of Chicago, the Commissioner of Transportation is hereby authorized and directed to exempt **Juan's Tires Company, 5912 W. Addison St.**, from the provisions requiring barriers as a prerequisite to prohibit alley ingress and egress to parking facilities for Premise Address.

SECTION 2. This ordinance shall take effect and be in force from and after its passage and publication.

Nicholas Sposato
Alderman, 36th Ward

# City of Chicago

O2015-1445

Office of the City Clerk

Document Tracking Sheet

| | |
|---|---|
| **Meeting Date:** | 3/18/2015 |
| **Sponsor(s):** | Sposato (36) |
| **Type:** | Ordinance |
| **Title:** | Exemption from physical barrier requirement for commercial driveway alley access for Kidz Academy |
| **Committee(s) Assignment:** | Committee on Transportation and Public Way |

**CITY COUNCIL**: March 18, 2015

**BE IT ORDAINED BY THE CITY COUNCIL OF CHICAGO:**

SECTION 1. Pursuant to Section 10-20-430 of the Municipal Code of Chicago, the Commissioner of Transportation is hereby authorized and directed to exempt **Kidz Academy, 7427 W. Addison St.**, from the provisions requiring barriers as a prerequisite to prohibit alley ingress and egress to parking facilities for Premise Address.

SECTION 2. This ordinance shall take effect and be in force from and after its passage and publication.

Nicholas Sposato
Alderman, 36th Ward

# City of Chicago

O2015-1481

## Office of the City Clerk

## Document Tracking Sheet

| | |
|---|---|
| **Meeting Date:** | 3/18/2015 |
| **Sponsor(s):** | Sposato (36) |
| **Type:** | Ordinance |
| **Title:** | Exemption from physical barrier requirement for commercial driveway alley access for B&B Formica Corian and Granite, Inc. |
| **Committee(s) Assignment:** | Committee on Transportation and Public Way |

**CITY COUNCIL**: March 18, 2015

**BE IT ORDAINED BY THE CITY COUNCIL OF CHICAGO:**

SECTION 1. Pursuant to Section 10-20-430 of the Municipal Code of Chicago, the Commissioner of Transportation is hereby authorized and directed to exempt **B&B Formica Corian and Granite, Inc., 5617 W. Grand Avenue**, from the provisions requiring barriers as a prerequisite to prohibit alley ingress and egress to parking facilities for Premise Address.

SECTION 2. This ordinance shall take effect and be in force from and after its passage and publication.

Nicholas Sposato
Alderman, 36th Ward

# City of Chicago

O2015-1446

## Office of the City Clerk

## Document Tracking Sheet

| | |
|---|---|
| **Meeting Date:** | 3/18/2015 |
| **Sponsor(s):** | Mitts (37) |
| **Type:** | Ordinance |
| **Title:** | Exemption from physical barrier requirement for commercial driveway alley access for Osoria Metals Supply, Inc. |
| **Committee(s) Assignment:** | Committee on Transportation and Public Way |

March 18, 2015
Transportation

**BE IT ORDAINED BY THE CITY COUNCIL OF CHICAGO:**

SECTION 1. Section 10-20-430 of the Municipal Code of Chicago, the Commissioner of Transportation is hereby authorized and directed to exempt **Osorio Metals Supply, Inc.**, of **4515 West Thomas Avenue** from the provisions requiring barriers as a prerequisite to prohibit alley ingress and egress to parking facilities for Premise Address.

SECTION 2. This ordinance shall take effect and be in force from and after its passage and publication.

Contact: Angelica Osorio
773-699-9456

Emma Mitts
Alderman, 37th Ward

# City of Chicago

O2015-1450

Office of the City Clerk

Document Tracking Sheet

| | |
|---|---|
| **Meeting Date:** | 3/18/2015 |
| **Sponsor(s):** | Mitts (37) |
| **Type:** | Ordinance |
| **Title:** | Exemption from physical barrier requirement for commercial driveway alley access for Rachel's Learning Center |
| **Committee(s) Assignment:** | Committee on Transportation and Public Way |

March 18, 2015
Transportation

**BE IT ORDAINED BY THE CITY COUNCIL OF CHICAGO:**

SECTION 1. Section 10-20-430 of the Municipal Code of Chicago, the Commissioner of Transportation is hereby authorized and directed to exempt **Rachel's Learning Center**, of **5242 West North Avenue** from the provisions requiring barriers as a prerequisite to prohibit alley ingress and egress to parking facilities for Premise Address.

SECTION 2. This ordinance shall take effect and be in force from and after its passage and publication.

Contact: Keith Ray
630-815-1668

Emma Mitts
Alderman, 37th Ward

# City of Chicago

O2015-1452

## Office of the City Clerk

## Document Tracking Sheet

| | |
|---|---|
| **Meeting Date:** | 3/18/2015 |
| **Sponsor(s):** | Mitts (37) |
| **Type:** | Ordinance |
| **Title:** | Exemption from physical barrier requirement for commercial driveway alley access for Osorio Metals Supply, Inc. |
| **Committee(s) Assignment:** | Committee on Transportation and Public Way |

March 18, 2015
Transportation

**BE IT ORDAINED BY THE CITY COUNCIL OF CHICAGO:**

SECTION 1. Section 10-20-430 of the Municipal Code of Chicago, the Commissioner of Transportation is hereby authorized and directed to exempt **Osorio Metals Supply, Inc.**, of **4515 West Thomas Avenue** from the provisions requiring barriers as a prerequisite to prohibit alley ingress and egress to parking facilities for Premise Address.

SECTION 2. This ordinance shall take effect and be in force from and after its passage and publication.

Contact: Angelica Osorio
773-699-9456

Emma Mitts
Alderman, 37th Ward

# City of Chicago

O2015-1497

Office of the City Clerk

Document Tracking Sheet

| | |
|---|---|
| **Meeting Date:** | 3/18/2015 |
| **Sponsor(s):** | Laurino (39) |
| **Type:** | Ordinance |
| **Title:** | Exemption from physical barrier requirement for commercial driveway alley access for ChiTown Fish and Seafood |
| **Committee(s) Assignment:** | Committee on Transportation and Public Way |

Committee on Transportation and Public Way
March 18, 2015 City Council Meeting

*AUTHORIZATION FOR EXEMPTION OF CHITOWN FISH AND SEAFOOD FROM PHYSICAL BARRIER REQUIREMENT PERTAINING TO ALLEY ACCESSIBILITY FOR PARKING FACILITIES AT 4949 N. ELSTON AVENUE.*

*Be It Ordained by the City Council of the City of Chicago:*

SECTION 1. Pursuant to Section 10-20-430 of the Municipal Code of Chicago, the Commissioner of Transportation is hereby authorized and directed to exempt **ChiTown Fish and Seafood** from the provisions requiring barriers as a prerequisite to prohibit alley ingress and egress to parking facilities for **4949 N. Elston**.

SECTION 2. This ordinance shall take effect and be in force from and after its passage and publication.

MARGARET LAURINO
Alderman, 39th Ward

# City of Chicago

O2015-1496

## Office of the City Clerk

## Document Tracking Sheet

| | |
|---|---|
| **Meeting Date:** | 3/18/2015 |
| **Sponsor(s):** | O'Connor (40) |
| **Type:** | Ordinance |
| **Title:** | Exemption from physical barrier requirement for commercial driveway alley access for Trafalgar Auto Services |
| **Committee(s) Assignment:** | Committee on Transportation and Public Way |

City Council Meeting
March 18, 2015
Transportation and Public Way

**ORDINANCE**

**BE IT ORDAINED BY THE CITY COUNCIL OF THE CITY OF CHICAGO:**

SECTION 1. Pursuant to Section 10-20-430 of the Municipal Code of Chicago, the Commissioner of Transportation is hereby authorized and directed to exempt **Trafalgar Auto Services, 6415 N. Ravenswood, Suite 4, Chicago, Illinois 60626** from the provisions requiring barriers as a prerequisite to prohibit alley ingress and egress to parking facilities for premise address.

SECTION 2. This ordinance shall take effect and be in force upon its passage and publication.

Patrick J. O'Connor - Alderman, 40th Ward

# City of Chicago

O2015-1463

Office of the City Clerk

Document Tracking Sheet

| | |
|---|---|
| **Meeting Date:** | 3/18/2015 |
| **Sponsor(s):** | Reilly (42) |
| **Type:** | Ordinance |
| **Title:** | Exemption from physical barrier requirement for commercial driveway alley access for 111 W Chestnut Row Homes LLC |
| **Committee(s) Assignment:** | Committee on Transportation and Public Way |

Committee on Transportation and Public Way
City Council Meeting March 18, 2015
Alderman Brendan Reilly, 42nd Ward
Alley Access Ordinance

BE IT ORDAINED BY THE CITY COUNCIL OF THE CITY OF CHICAGO:

**SECTION 1.** Section 10-20-430 of the Municipal Code of Chicago, Commissioner of Transportation is hereby authorized and directed to exempt:

111 W. Chestnut Row Homes LLC of 101 to 115 West Chestnut Street
from the provisions requiring barriers as prerequisite to prohibit alley ingress and to parking facilities for the premises referenced herein.

**SECTION 2.** This ordinance shall take effect and be in force upon its passage and publication.

Brendan Reilly
Alderman, 42nd Ward

# City of Chicago

O2015-1464

Office of the City Clerk

Document Tracking Sheet

| | |
|---|---|
| **Meeting Date:** | 3/18/2015 |
| **Sponsor(s):** | Reilly (42) |
| **Type:** | Ordinance |
| **Title:** | Exemption from physical barrier requirement for commercial driveway alley access for Smashotels Chicago LLC |
| **Committee(s) Assignment:** | Committee on Transportation and Public Way |

Committee on Transportation and Public Way
City Council Meeting March 18, 2015
Alderman Brendan Reilly, 42nd Ward
Alley Access Ordinance

**BE IT ORDAINED BY THE CITY COUNCIL OF THE CITY OF CHICAGO:**

**SECTION 1.** Pursuant to Section 10-20-430 of the Municipal Code of Chicago, the Commissioner of Transportation is hereby authorized and directed to exempt Smashotels Chicago, LLC of the property located at 224-228 E. Ontario from the provisions requiring barriers as a prerequisite to prohibit alley ingress and/or egress to parking facilities for such property.

**SECTION 2.** This ordinance shall take effect and be in force upon its passage and publication.

Brendan Reilly
Alderman, 42nd Ward

# City of Chicago

O2015-1409

Office of the City Clerk

Document Tracking Sheet

| | |
|---|---|
| **Meeting Date:** | 3/18/2015 |
| **Sponsor(s):** | Tunney (44) |
| **Type:** | Ordinance |
| **Title:** | Exemption from physical barrier requirement for commercial driveway alley access for Pongs Auto Care, Inc. |
| **Committee(s) Assignment:** | Committee on Transportation and Public Way |

March 18, 2015

DEPARTMENT OF FINANCE
DRIVEWAY PERMITS

TO ALL PROPERTY OWNERS, INGRESS AND EGRESS TO PUBLIC ALLEYS FROM PRIVATE PROPERTY IS PROHIBITED, UNLESS EXEMPTED BY ORDINANCE FROM THE ALDERMAN OF YOUR WARD.

BE IT ORDAINED BY THE CITY COUNCIL OF THE CITY OF CHICAGO:

SECTION 1. Section 10-20-430 of the Municipal Code of Chicago, the Director of Finance is hereby authorized and directed to exempt, **Pongs Auto Care, Inc.**

From the provisions requiring barriers as a prerequisite to prohibit alley ingress and egress to parking facilities for the premise Address: **3848 N. Clark St.**

SECTION 2. The ordinance shall take effect and be in force from and after its passage and publication.

Tom Tunney
Alderman 44th Ward

Date:2/11/2015

# City of Chicago

O2015-1410

Office of the City Clerk

Document Tracking Sheet

| | |
|---|---|
| **Meeting Date:** | 3/18/2015 |
| **Sponsor(s):** | Tunney (44) |
| **Type:** | Ordinance |
| **Title:** | Exemption from physical barrier requirement for commercial driveway alley access for Natural Foods Catering Corp. |
| **Committee(s) Assignment:** | Committee on Transportation and Public Way |

DEPARTMENT OF FINANCE

DRIVEWAY PERMITS

TO ALL PROPERTY OWNERS, INGRESS AND EGRESS TO PUBLIC ALLEYS FROM PRIVATE PROPERTY IS PROHIBITED, UNLESS EXEMPTED BY ORDINANCE FROM THE ALDERMAN OF YOUR WARD.

BE IT ORDAINED BY THE CITY COUNCIL OF THE CITY OF CHICAGO:

SECTION 1. Section 10-20-430 of the Municipal Code of Chicago, the Director of Finance is hereby authorized and directed to exempt, **Natural Foods Catering Corporation** From the provisions requiring barriers as a prerequisite to prohibit alley ingress and egress to parking facilities for the
premise Address: **946 W. Newport Avenue**

SECTION 2. The ordinance shall take effect and be in force from and after its passage and publication.

Thomas M. Tunney
Alderman 44th Ward
March 18, 2015

# City of Chicago

O2015-1411

Office of the City Clerk

Document Tracking Sheet

| | |
|---|---|
| **Meeting Date:** | 3/18/2015 |
| **Sponsor(s):** | Tunney (44) |
| **Type:** | Ordinance |
| **Title:** | Exemption from physical barrier requirement for commercial driveway alley access for 2825 Halsted LLC |
| **Committee(s) Assignment:** | Committee on Transportation and Public Way |

City Council Meeting
March 18, 2015

BE IT ORDAINED BY THE CITY COUNCIL OF THE CITY OF CHICAGO:

SECTION 1. Section 10-20-430 of the Municipal Code of Chicago, the Director of Transportation is hereby authorized and directed to exempt:

**2825 Halsted LLC**, from the provisions requiring barriers as a prerequisite to prohibit alley ingress and egress to parking facilities for **2825-41 North Halsted.**

SECTION 2. This ordinance shall take effect and be in force from and after its passage and publication.

Thomas M. Tunney
Alderman, 44th Ward

# City of Chicago

O2015-1412

## Office of the City Clerk

## Document Tracking Sheet

| | |
|---|---|
| **Meeting Date:** | 3/18/2015 |
| **Sponsor(s):** | Tunney (44) |
| **Type:** | Ordinance |
| **Title:** | Exemption from physical barrier requirement for commercial driveway alley access for Children's Learning Place Wrigleyville LLC |
| **Committee(s) Assignment:** | Committee on Transportation and Public Way |

City Council Meeting
March 18, 2015

BE IT ORDAINED BY THE CITY COUNCIL OF THE CITY OF CHICAGO:

SECTION 1. Section 10-20-430 of the Municipal Code of Chicago, the Director of Transportation is hereby authorized and directed to exempt:

**Children's Learning Place Wrigleyville, LLC**, from the provisions requiring barriers as a prerequisite to prohibit alley ingress and egress to parking facilities for **3532 North Halsted**.

SECTION 2. This ordinance shall take effect and be in force from and after its passage and publication.

Thomas M. Tunney
Alderman, 44th Ward

# City of Chicago

O2015-1413

## Office of the City Clerk

## Document Tracking Sheet

| | |
|---|---|
| **Meeting Date:** | 3/18/2015 |
| **Sponsor(s):** | Tunney (44) |
| **Type:** | Ordinance |
| **Title:** | Exemption from physical barrier requirement for commercial driveway alley access for 3406 Sheffield LLC |
| **Committee(s) Assignment:** | Committee on Transportation and Public Way |

City Council Meeting
March 18, 2015

BE IT ORDAINED BY THE CITY COUNCIL OF THE CITY OF CHICAGO:

SECTION 1. Section 10-20-430 of the Municipal Code of Chicago, the Director of Transportation is hereby authorized and directed to exempt:

**3406 Sheffield, LLC**, from the provisions requiring barriers as a prerequisite to prohibit alley ingress and egress to parking facilities for **3404-12 North Sheffield**.

SECTION 2. This ordinance shall take effect and be in force from and after its passage and publication.

Thomas M. Tunney
Alderman, 44th Ward

# City of Chicago

O2015-1447

Office of the City Clerk

Document Tracking Sheet

| | |
|---|---|
| **Meeting Date:** | 3/18/2015 |
| **Sponsor(s):** | Arena (45) |
| **Type:** | Ordinance |
| **Title:** | Exemption from physical barrier requirement for commercial driveway alley access for Citywide Disaster Services |
| **Committee(s) Assignment:** | Committee on Transportation and Public Way |

# ORDINANCE

BE IT ORDAINED BY THE CITY COUNCIL OF THE CITY OF CHICAGO

SECTION 1: Section 10-20-430 of the Municipal Code of the City of Chicago, Commissioner of Transportation is hereby authorized and directed to exempt Citywide Disaster Services of 5020 W. Foster from the provisions requiring barriers as a prerequisite to prohibit alley ingress and egress to parking facilities for Premise Address.

SECTION 2: This ordinance shall take effect and be in force from and after its passage and publication.

Alderman John Arena – 45th Ward

# City of Chicago

O2015-1454

## Office of the City Clerk

## Document Tracking Sheet

| | |
|---|---|
| **Meeting Date:** | 3/18/2015 |
| **Sponsor(s):** | Cappleman (46) |
| **Type:** | Ordinance |
| **Title:** | Exemption from physical barrier requirement for commercial driveway alley access for Chicago Transit Authority |
| **Committee(s) Assignment:** | Committee on Transportation and Public Way |

BE IT ORDAINED BY THE CITY COUNCIL OF CHICAGO

SECTION 1: Section 10-20-430 of the Municipal Code of Chicago, the Commissioner of Transportation is herby authorized and directed to exempt the Chicago Transit Authority (CTA) from requiring barriers as a prerequisite to prohibit alley ingress and egress to parking facilities for premise address: 1052 W. Sunnyside.

SECTION 2: This ordinance shall take effect and be in force from and after it's passage and publication.

James Cappleman
Alderman, 46th Ward

# City of Chicago

O2015-1470

## Office of the City Clerk

## Document Tracking Sheet

| | |
|---|---|
| **Meeting Date:** | 3/18/2015 |
| **Sponsor(s):** | Pawar (47) |
| **Type:** | Ordinance |
| **Title:** | Exemption from physical barrier requirement for commercial driveway alley access Centrum Partners LLC |
| **Committee(s) Assignment:** | Committee on Transportation and Public Way |

Committee on Transportation and Public Way
City Council Meeting (3/18/15)
Alley Access

**BE IT ORDAINED BY THE CITY COUNCIL OF THE CITY OF CHICAGO:**

**SECTION 1.** Pursuant to Section 10-20-430 of the Municipal Code of Chicago, the Commissioner of Transportation is hereby authorized and directed to exempt **Centrum Partners, LLC** at **3400 N Lincoln Ave** from requiring barriers as a prerequisite to prohibit alley ingress and egress to parking facilities for premise address.

**SECTION 2.** This ordinance shall take effect and be in force upon its passage and publication.

Ameya Pawar
Alderman, 47th Ward

# City of Chicago

O2015-1471

Office of the City Clerk

Document Tracking Sheet

| | |
|---|---|
| **Meeting Date:** | 3/18/2015 |
| **Sponsor(s):** | Pawar (47) |
| **Type:** | Ordinance |
| **Title:** | Exemption from physical barrier requirement for commercial driveway alley access for 2440 W Montrose LLC |
| **Committee(s) Assignment:** | Committee on Transportation and Public Way |

Committee on Transportation and Public Way
March 18, 2015
City Council Meeting

**BE IT ORDAINED BY THE CITY COUNCIL OF THE CITY OF CHICAGO:**

**SECTION 1.** Pursuant to Section 10-20-430 of the Municipal Code of Chicago, the Commissioner of Transportation is hereby authorized and directed to exempt **2440 W. Montrose LLC** at **2440 W. Montrose Avenue** from requiring barriers as a prerequisite to prohibit alley ingress and egress to parking facilities for premise address.

**SECTION 2.** This ordinance shall take effect and be in force upon its passage and publication.

Ameya Pawar
Alderman, Ward 47

# City of Chicago

O2015-1616

## Office of the City Clerk

## Document Tracking Sheet

| | |
|---|---|
| **Meeting Date:** | 3/18/2015 |
| **Sponsor(s):** | Moreno (1) |
| **Type:** | Ordinance |
| **Title:** | Awning(s) for Oggi Trattoria & Caffe |
| **Committee(s) Assignment:** | Committee on Transportation and Public Way |

ORDINANCE
OGGI TRATTORIA & CAFFE
Acct. No. 14955 - 1
Permit No. 1116681

*Be It Ordained by the City Council of the City of Chicago:*

SECTION 1. Permission and authority are hereby given and granted to OGGI TRATTORIA & CAFFE, upon the terms and subject to the conditions of this ordinance to maintain and use, as now constructed, two (2) Awning(s) projecting over the public right-of-way adjacent to its premises known as 1378 W. Grand Ave..

Said Awning(s) at WEST GRAND measure(s):
One (1) at twenty-six (26) feet in length, and two point five (2.5) feet in width for a total of sixty-five (65) square feet.

Said Awning(s) at NORTH NOBLE measure(s):
One (1) at thirteen (13) feet in length, and two point five (2.5) feet in width for a total of thirty-two point five (32.5) square feet.

The location of said privilege shall be as shown on prints kept on file with the Department of Business Affairs and Consumer Protection and the Office of the City Clerk.

Said privilege shall be constructed in accordance with plans and specifications approved by the Zoning Department - Signs.

This grant of privilege in the public way shall be subject to the provisions of Section 10-28-015 and all other required provisions of the Municipal Code of Chicago.

The grantee shall pay to the City of Chicago as compensation for the privilege #1116681 herein granted the sum of one hundred one ($101.00) per annum in advance.

A 25% penalty will be added for payments received after due date.

The permit holder agrees to hold the City of Chicago harmless for any damage, relocation or replacement costs associated with damage, relocation or removal of private property caused by the City performing work in the public way.

Authority herein given and granted for a period of five (5) years from and after 10/04/2014.

Alderman _____

Proco Joe Moreno 1st Ward

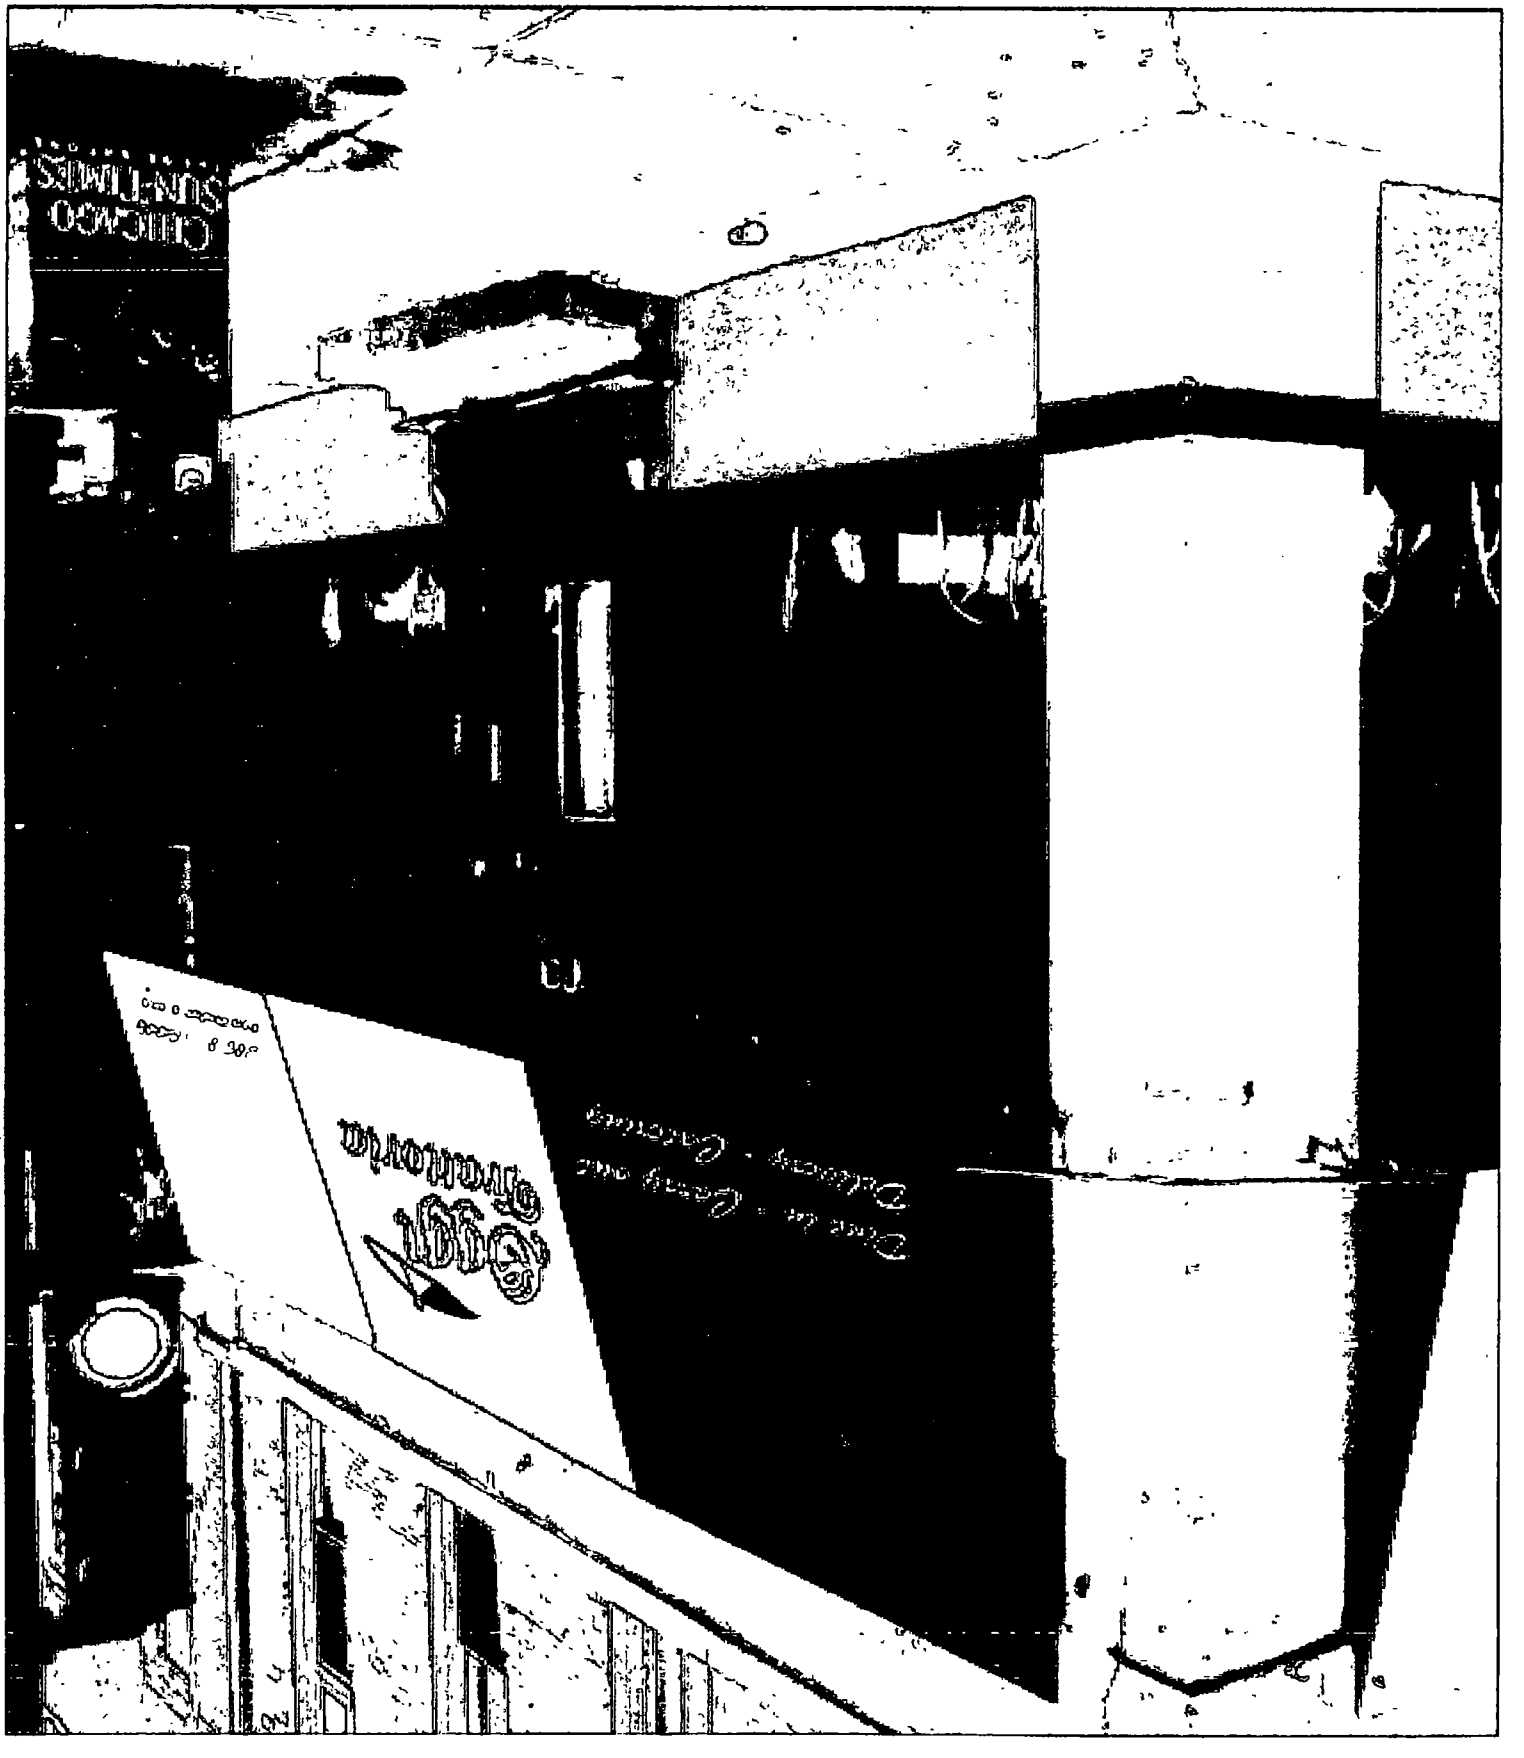
CHICAGO
SUN-TIMES

**Department of Business Affairs and Consumer Protection**
Small Business Center - Public Way Use Unit
City Hall - 121 N. LaSalle Street, Room 800 • Chicago, IL 60602
312-74-GOBIZ / 312-744-6249 • (312) 744-1944 (TTY)
http://www.cityofchicago.org/bacp

**03/18/2015**

Alderman **Proco Joe Moreno**
Ward # **01**
City of Chicago
City Hall, Room **300**
121 North LaSalle Street
Chicago, Illinois 60602

Re: An ordinance to use and maintain a portion of the public right-of-way for **two (2) awning(s)** for **OGGI TRATTORIA & CAFFE**, adjacent to the premises known as **1378 W. Grand Ave.**.

Dear Alderman **Proco Joe Moreno**:

The applicant referenced above has requested the use of the public right-of-way for a **awning(s)**. An ordinance has been prepared by the Department of Business Affairs and Consumer Protection – Small Business Center - Public Way Use Unit for presentation to the City Council. Because this request was made for properties located in your ward, as approved by you as per the attached, I respectfully request that you introduce the attached ordinance at the next City Council meeting.

If you have any questions regarding this ordinance, please contact Anthony Bertuca at (312) 744-5506.

**Department of Business Affairs and Consumer Protection**

# City of Chicago

O2015-1617

## Office of the City Clerk

## Document Tracking Sheet

| | |
|---|---|
| **Meeting Date:** | 3/18/2015 |
| **Sponsor(s):** | Moreno (1) |
| **Type:** | Ordinance |
| **Title:** | Awning(s) for Order Express, Inc. |
| **Committee(s) Assignment:** | Committee on Transportation and Public Way |

ORDINANCE
ORDER EXPRESS, INC
Acct. No. 86375 - 6
Permit No. 1117031

*Be It Ordained by the City Council of the City of Chicago:*

SECTION 1. Permission and authority are hereby given and granted to ORDER EXPRESS, INC, upon the terms and subject to the conditions of this ordinance to maintain and use, as now constructed, one (1) Awning(s) projecting over the public right-of-way adjacent to its premises known as 1638 W. Chicago Ave..

Said Awning(s) at W. Chicago Avenue measure(s):
One (1) at six (6) feet in length, and one (1) foot in width for a total of six (6) square feet.

The location of said privilege shall be as shown on prints kept on file with the Department of Business Affairs and Consumer Protection and the Office of the City Clerk.

Said privilege shall be constructed in accordance with plans and specifications approved by the Zoning Department - Signs.

This grant of privilege in the public way shall be subject to the provisions of Section 10-28-015 and all other required provisions of the Municipal Code of Chicago.

The grantee shall pay to the City of Chicago as compensation for the privilege #1117031 herein granted the sum of fifty ($50.00) per annum in advance.

A 25% penalty will be added for payments received after due date.

The permit holder agrees to hold the City of Chicago harmless for any damage, relocation or replacement costs associated with damage, relocation or removal of private property caused by the City performing work in the public way.

Authority herein given and granted for a period of five (5) years from and after 11/05/2013.

Alderman _____

Proco Joe Moreno 1st Ward

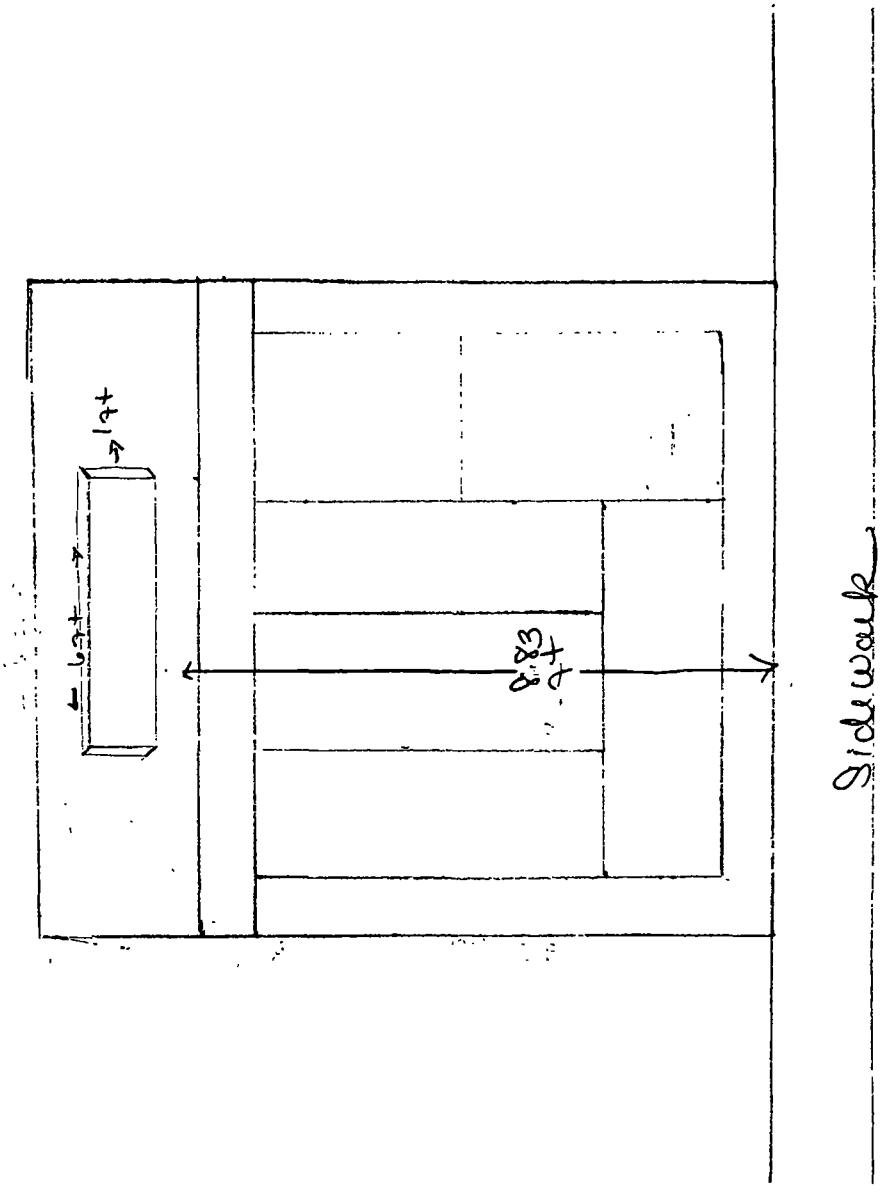
12'
16'
88'
Sidewalk
Chicago Ave

**Department of Business Affairs and Consumer Protection**
Small Business Center - Public Way Use Unit
City Hall - 121 N. LaSalle Street, Room 800 • Chicago, IL 60602
312-74-GOBIZ / 312-744-6249 • (312) 744-1944 (TTY)
http://www.cityofchicago.org/bacp

**03/18/2015**

Alderman **Proco Joe Moreno**
Ward # **01**
City of Chicago
City Hall, Room **300**
121 North LaSalle Street
Chicago, Illinois 60602

Re: An ordinance to use and maintain a portion of the public right-of-way for **one (1) awning(s)** for **ORDER EXPRESS, INC**, adjacent to the premises known as **1638 W. Chicago Ave.**.

Dear Alderman **Proco Joe Moreno**:

The applicant referenced above has requested the use of the public right-of-way for a **awning(s)**. An ordinance has been prepared by the Department of Business Affairs and Consumer Protection – Small Business Center - Public Way Use Unit for presentation to the City Council. Because this request was made for properties located in your ward, as approved by you as per the attached, I respectfully request that you introduce the attached ordinance at the next City Council meeting.

If you have any questions regarding this ordinance, please contact Anthony Bertuca at (312) 744-5506.

**Department of Business Affairs and Consumer Protection**

# City of Chicago

O2015-1618

Office of the City Clerk

Document Tracking Sheet

| | |
|---|---|
| **Meeting Date:** | 3/18/2015 |
| **Sponsor(s):** | Moreno (1) |
| **Type:** | Ordinance |
| **Title:** | Awning(s) for Planned Parenthood/Chicago Area |
| **Committee(s) Assignment:** | Committee on Transportation and Public Way |

ORDINANCE
PLANNED PARENTHOOD/CHICAGO AREA
Acct. No. 31813 - 7
Permit No. 1116942

*Be It Ordained by the City Council of the City of Chicago:*

SECTION 1. Permission and authority are hereby given and granted to PLANNED PARENTHOOD/CHICAGO AREA, upon the terms and subject to the conditions of this ordinance to maintain and use, as now constructed, one (1) Awning(s) projecting over the public right-of-way adjacent to its premises known as 1152 N. Milwaukee Ave..

Said Awning(s) at N. Milwaukee Avenue measure(s):
One (1) at sixty-six point zero eight (66.08) feet in length, and two point five (2.5) feet in width for a total of one hundred sixty-five point two (165.2) square feet.

The location of said privilege shall be as shown on prints kept on file with the Department of Business Affairs and Consumer Protection and the Office of the City Clerk.

Said privilege shall be constructed in accordance with plans and specifications approved by the Zoning Department - Signs.

This grant of privilege in the public way shall be subject to the provisions of Section 10-28-015 and all other required provisions of the Municipal Code of Chicago.

The grantee shall pay to the City of Chicago as compensation for the privilege #1116942 herein granted the sum of ninety-one dollars and eight cents ($91.08) per annum in advance.

A 25% penalty will be added for payments received after due date.

The permit holder agrees to hold the City of Chicago harmless for any damage, relocation or replacement costs associated with damage, relocation or removal of private property caused by the City performing work in the public way.

Authority herein given and granted for a period of five (5) years from and after 01/13/2014.

Alderman _____

Proco Joe Moreno 1st Ward

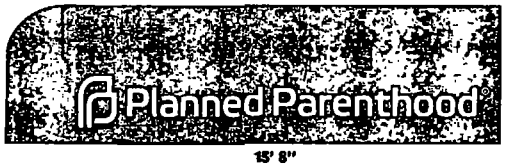


15' 8"

**Overall Graphic Dimension**
**22"h X 175.5"w**
**(26.81 sq ft)**

49' 4"

**EXISTING GRAPHIC**

**Overall Graphic Dimension**
**24"h X 191.5"w**

**EXISTING GRAPHIC**

| | | | | | |
|---|---|---|---|---|---|
| **THATCHER OAKS AWNINGS & SIGNS**<br>630-833-5700 voice<br>630-833-5795 fax<br>718 Industrial Dr.<br>Elmhurst, IL 60126 | CLIENT: *Planned Parenthood Milwaukee* | | | AWNING MATERIAL: COOLEY BRITE | FILE NAME: *Planned Parenthood Mil* |
| | DRAWING DESCRIPTION: *Graphic Approval Layout* | DATE: *7/3/13* | DRAWN BY: *al* | COVER COLOR: LIGHT BLUE | NO: 1 — REVISION BY: Connor — DATE: 8/13/2014 |
| | CLIENT APPROVAL: | | | GRAPHIC APPLICATION: ERADICATED | |
| | ORDER #: *723070* | SALESMAN: *Jim Patten* | SCALE: *Not To Certain Scale* | GRAPHIC COLOR: WHITE | |

**Department of Business Affairs and Consumer Protection**
Small Business Center - Public Way Use Unit
City Hall - 121 N LaSalle Street, Room 800 • Chicago, IL 60602
312-74-GOBIZ / 312-744-6249 • (312) 744-1944 (TTY)
http //www.cityofchicago org/bacp

**03/18/2015**

Alderman **Proco Joe Moreno**
Ward # **01**
City of Chicago
City Hall, Room **300**
121 North LaSalle Street
Chicago, Illinois 60602

Re: An ordinance to use and maintain a portion of the public right-of-way for **one (1) awning(s)** for **PLANNED PARENTHOOD/CHICAGO AREA**, adjacent to the premises known as **1152 N. Milwaukee Ave.**.

Dear Alderman **Proco Joe Moreno**:

The applicant referenced above has requested the use of the public right-of-way for a **awning(s)**. An ordinance has been prepared by the Department of Business Affairs and Consumer Protection – Small Business Center - Public Way Use Unit for presentation to the City Council. Because this request was made for properties located in your ward, as approved by you as per the attached, I respectfully request that you introduce the attached ordinance at the next City Council meeting.

If you have any questions regarding this ordinance, please contact Anthony Bertuca at (312) 744-5506.

**Department of Business Affairs and Consumer Protection**

# City of Chicago

O2015-1620

## Office of the City Clerk

## Document Tracking Sheet

| | |
|---|---|
| **Meeting Date:** | 3/18/2015 |
| **Sponsor(s):** | Moreno (1) |
| **Type:** | Ordinance |
| **Title:** | Awning(s) for Urban Eyecare, Inc. |
| **Committee(s) Assignment:** | Committee on Transportation and Public Way |

ORDINANCE
URBAN EYECARE INC.
Acct. No. 292097 - 1
Permit No. 1117046

*Be It Ordained by the City Council of the City of Chicago:*

SECTION 1. Permission and authority are hereby given and granted to URBAN EYECARE INC., upon the terms and subject to the conditions of this ordinance to maintain and use, as now constructed, one (1) Awning(s) projecting over the public right-of-way adjacent to its premises known as 1515 N. Milwaukee Ave..

Said Awning(s) at N.MILWAUKEE measure(s):
One (1) at eighteen (18) feet in length, and two (2) feet in width for a total of thirty-six (36) square feet.

The location of said privilege shall be as shown on prints kept on file with the Department of Business Affairs and Consumer Protection and the Office of the City Clerk.

Said privilege shall be constructed in accordance with plans and specifications approved by the Zoning Department - Signs.

This grant of privilege in the public way shall be subject to the provisions of Section 10-28-015 and all other required provisions of the Municipal Code of Chicago.

The grantee shall pay to the City of Chicago as compensation for the privilege #1117046 herein granted the sum of fifty ($50.00) per annum in advance.

A 25% penalty will be added for payments received after due date.

The permit holder agrees to hold the City of Chicago harmless for any damage, relocation or replacement costs associated with damage, relocation or removal of private property caused by the City performing work in the public way.

Authority herein given and granted for a period of five (5) years from and after 03/14/2015.

Alderman _____

Proco Joe Moreno 1st Ward

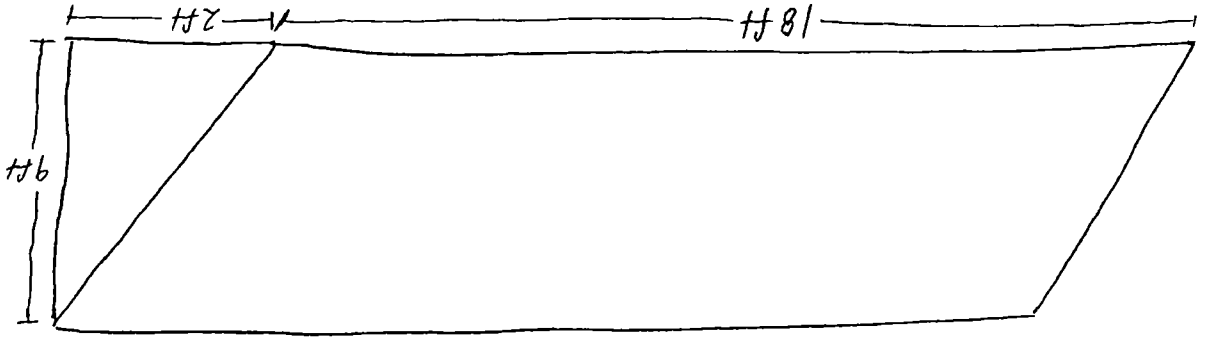
2ft
18ft
9ft

**Department of Business Affairs and Consumer Protection**
Small Business Center- Public Way Use Unit
City Hall- 121 N. LaSalle Street Room 800 • Chicago, IL 60602
312-74-GOBIZ / 312-744-6249 • (312) 744-1944 (TTY)
http://www.cityofchicago.org/bacp

**03/18/2015**

Alderman **Proco Joe Moreno**
Ward # **01**
City of Chicago
City Hall, Room **300**
121 North LaSalle Street
Chicago, Illinois 60602

Re: An ordinance to use and maintain a portion of the public right-of-way for **one (1) awning(s)** for **URBAN EYECARE INC.**, adjacent to the premises known as **1515 N. Milwaukee Ave.**.

Dear Alderman **Proco Joe Moreno**:

The applicant referenced above has requested the use of the public right-of-way for a **awning(s)**. An ordinance has been prepared by the Department of Business Affairs and Consumer Protection – Small Business Center - Public Way Use Unit for presentation to the City Council. Because this request was made for properties located in your ward, as approved by you as per the attached, I respectfully request that you introduce the attached ordinance at the next City Council meeting.

If you have any questions regarding this ordinance, please contact Anthony Bertuca at (312) 744-5506.

**Department of Business Affairs and Consumer Protection**

# City of Chicago

O2015-1623

## Office of the City Clerk

## Document Tracking Sheet

| | |
|---|---|
| **Meeting Date:** | 3/18/2015 |
| **Sponsor(s):** | Moreno (1) |
| **Type:** | Ordinance |
| **Title:** | Awning(s) for State Farm |
| **Committee(s) Assignment:** | Committee on Transportation and Public Way |

ORDINANCE
STATE FARM
Acct. No. 394869 - 1
Permit No. 1115991

*Be It Ordained by the City Council of the City of Chicago:*

SECTION 1. Permission and authority are hereby given and granted to STATE FARM, upon the terms and subject to the conditions of this ordinance to construct, install, maintain and use two (2) Awning(s) projecting over the public right-of-way adjacent to its premises known as 1535 W. Division St..

Said Awning(s) at W DIVISION ST measure(s):
One (1) at forty-two (42) feet in length, and two (2) feet in width for a total of eighty-four (84) square feet.

Said Awning(s) at N MILWAUKEE AVE measure(s):
One (1) at sixteen (16) feet in length, and two (2) feet in width for a total of thirty-two (32) square feet.

The location of said privilege shall be as shown on prints kept on file with the Department of Business Affairs and Consumer Protection and the Office of the City Clerk.

Said privilege shall be constructed in accordance with plans and specifications approved by the Zoning Department - Signs.

This grant of privilege in the public way shall be subject to the provisions of Section 10-28-015 and all other required provisions of the Municipal Code of Chicago.

The grantee shall pay to the City of Chicago as compensation for the privilege #1115991 herein granted the sum of one hundred seventeen ($117.00) per annum in advance.

A 25% penalty will be added for payments received after due date.

The permit holder agrees to hold the City of Chicago harmless for any damage, relocation or replacement costs associated with damage, relocation or removal of private property caused by the City performing work in the public way.

Authority herein given and granted for a period of five (5) years from and after Date of Passage.

Alderman _____

Proco Joe Moreno 1st Ward

StateFarm
Peter Grande, Agent
petergrande.com
778-278-4600

**Department of Business Affairs and Consumer Protection**
Small Business Center - Public Way Use Unit
City Hall - 121 N. LaSalle Street, Room 800 • Chicago, IL 60602
312-74-GOBIZ / 312-744-6249 • (312) 744-1944 (TTY)
http://www.cityofchicago.org/bacp

**03/18/2015**

Alderman **Proco Joe Moreno**
Ward # **01**
City of Chicago
City Hall, Room **300**
121 North LaSalle Street
Chicago, Illinois 60602

Re: An ordinance to use and maintain a portion of the public right-of-way for **two (2) awning(s)** for **STATE FARM**, adjacent to the premises known as **1535 W. Division St.**.

Dear Alderman **Proco Joe Moreno**:

The applicant referenced above has requested the use of the public right-of-way for a **awning(s)**. An ordinance has been prepared by the Department of Business Affairs and Consumer Protection – Small Business Center - Public Way Use Unit for presentation to the City Council. Because this request was made for properties located in your ward, as approved by you as per the attached, I respectfully request that you introduce the attached ordinance at the next City Council meeting.

If you have any questions regarding this ordinance, please contact Anthony Bertuca at (312) 744-5506.

**Department of Business Affairs and Consumer Protection**

# City of Chicago

O2015-1635

## Office of the City Clerk

## Document Tracking Sheet

| | |
|---|---|
| **Meeting Date:** | 3/18/2015 |
| **Sponsor(s):** | Fioretti (2) |
| **Type:** | Ordinance |
| **Title:** | Awning(s) for Foot Clinic, The |
| **Committee(s) Assignment:** | Committee on Transportation and Public Way |

ORDINANCE
THE FOOT CLINIC
Acct. No. 311035 - 1
Permit No. 1116780

*Be It Ordained by the City Council of the City of Chicago:*

SECTION 1. Permission and authority are hereby given and granted to THE FOOT CLINIC, upon the terms and subject to the conditions of this ordinance to maintain and use, as now constructed, one (1) Awning(s) projecting over the public right-of-way adjacent to its premises known as 1226 W. Taylor St..

Said Awning(s) at W. TAYLOR measure(s):
One (1) at seventeen point six (17.6) feet in length, and four (4) feet in width for a total of seventy point four (70.4) square feet.

The location of said privilege shall be as shown on prints kept on file with the Department of Business Affairs and Consumer Protection and the Office of the City Clerk.

Said privilege shall be constructed in accordance with plans and specifications approved by the Zoning Department - Signs.

This grant of privilege in the public way shall be subject to the provisions of Section 10-28-015 and all other required provisions of the Municipal Code of Chicago.

The grantee shall pay to the City of Chicago as compensation for the privilege #1116780 herein granted the sum of fifty ($50.00) per annum in advance.

A 25% penalty will be added for payments received after due date.

The permit holder agrees to hold the City of Chicago harmless for any damage, relocation or replacement costs associated with damage, relocation or removal of private property caused by the City performing work in the public way.

Authority herein given and granted for a period of five (5) years ~~from and~~ after 01/11/2015.

Alderman _____

Bob Fioretti 2nd Ward

TOPIC

DATE

FILE UNDER

PAGE

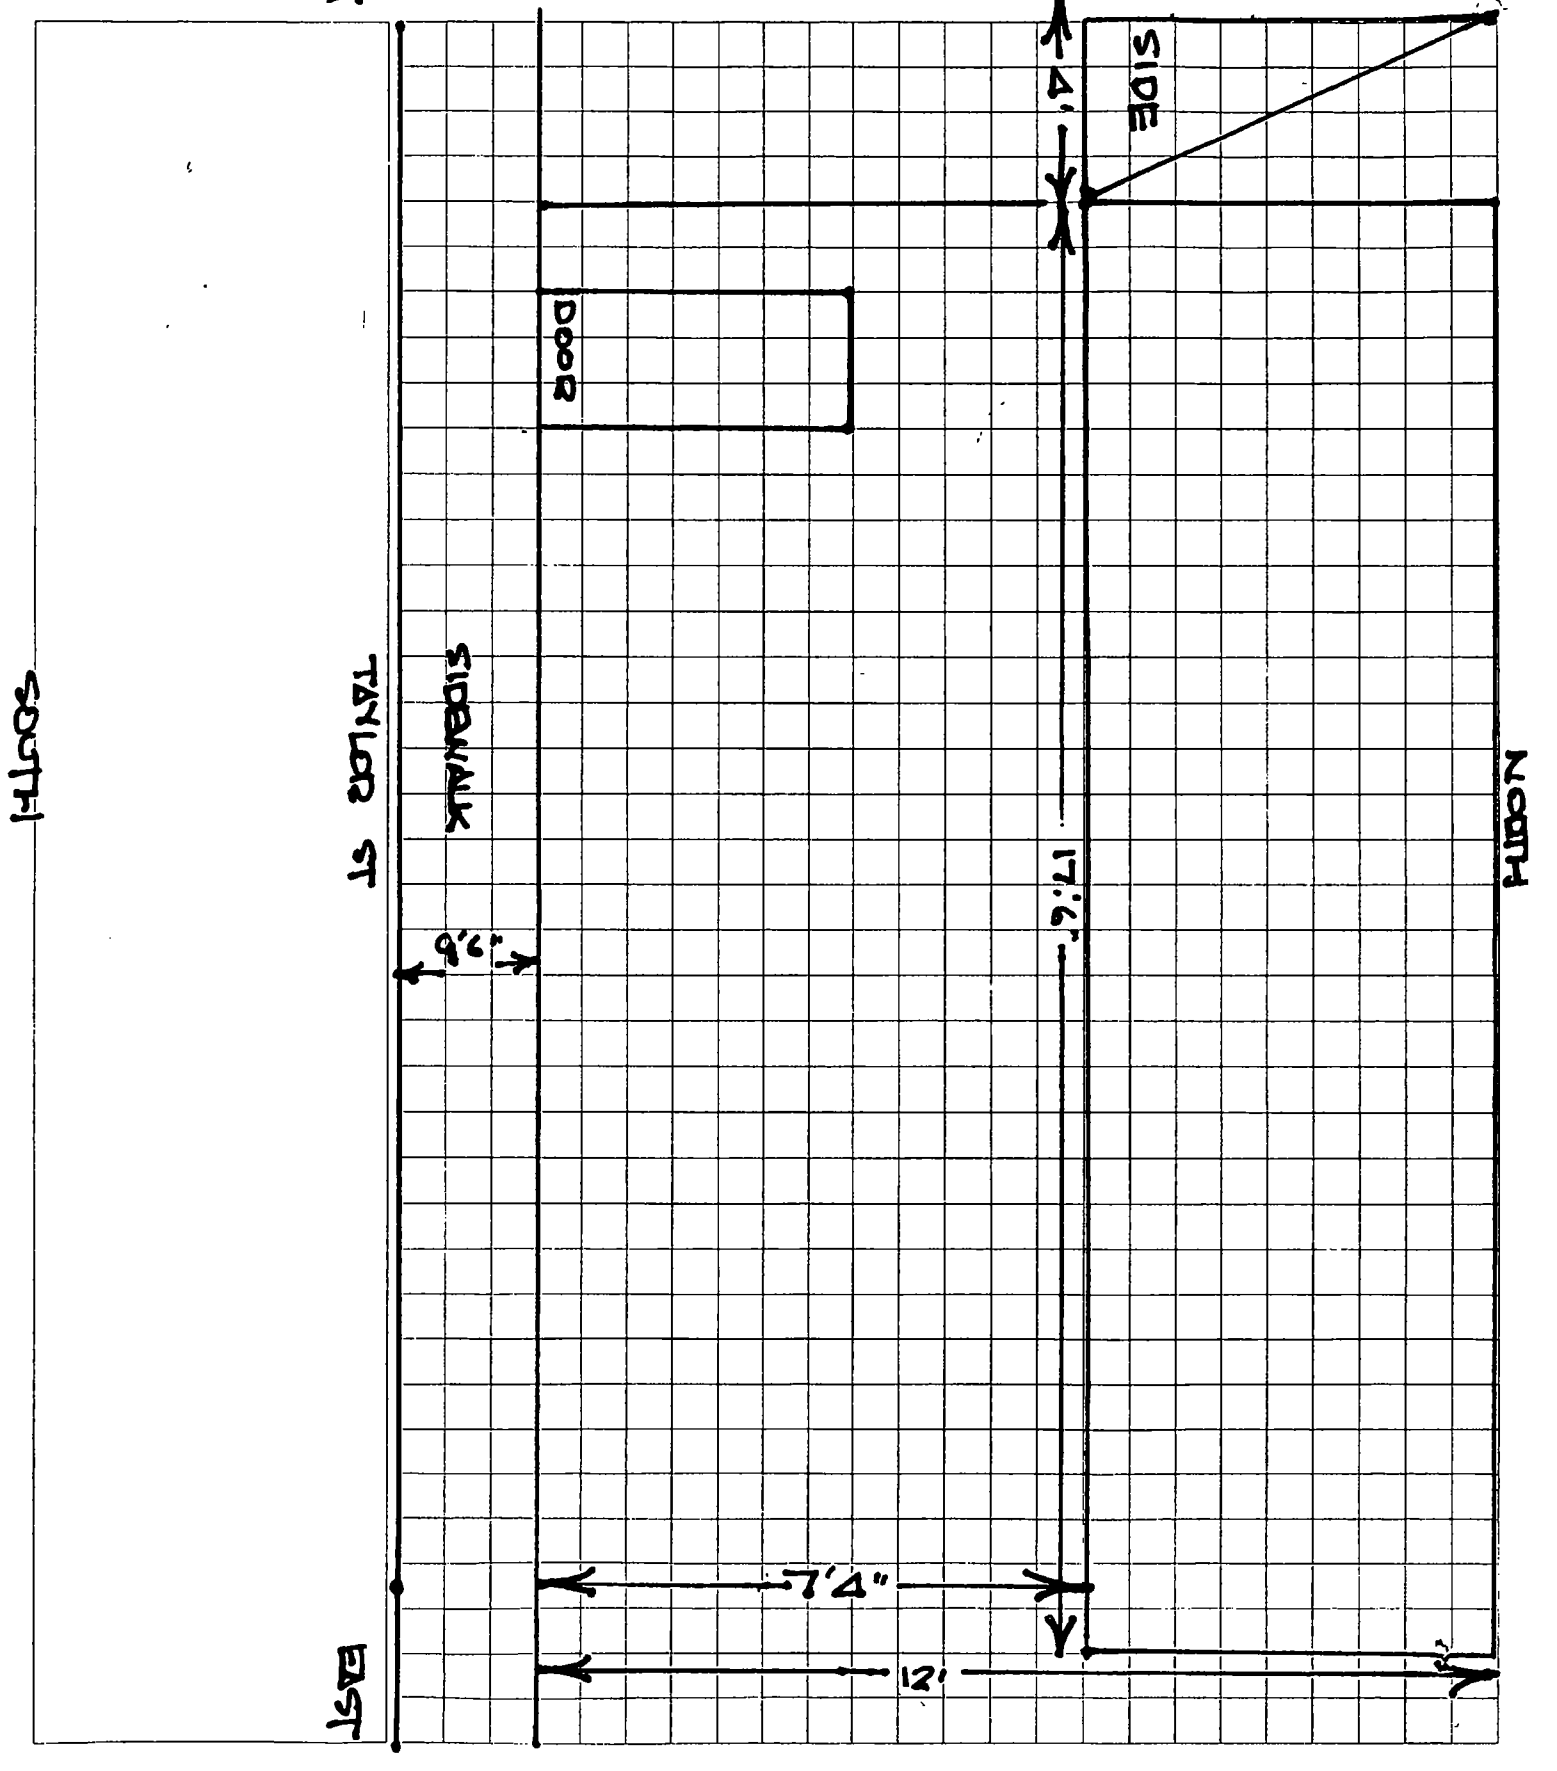

**Department of Business Affairs and Consumer Protection**
Small Business Center - Public Way Use Unit
City Hall - 121 N. LaSalle Street, Room 800 • Chicago, IL 60602
312-74-GOBIZ / 312-744-6249 • (312) 744-1944 (TTY)
http://www.cityofchicago.org/bacp

**03/18/2015**

Alderman **Bob Fioretti**
Ward # **02**
City of Chicago
City Hall, Room **300**
121 North LaSalle Street
Chicago, Illinois 60602

Re: An ordinance to use and maintain a portion of the public right-of-way for **one (1) awning(s)** for **THE FOOT CLINIC**, adjacent to the premises known as **1226 W. Taylor St.**.

Dear Alderman **Bob Fioretti**:

The applicant referenced above has requested the use of the public right-of-way for a **awning(s)**. An ordinance has been prepared by the Department of Business Affairs and Consumer Protection – Small Business Center - Public Way Use Unit for presentation to the City Council. Because this request was made for properties located in your ward, as approved by you as per the attached, I respectfully request that you introduce the attached ordinance at the next City Council meeting.

If you have any questions regarding this ordinance, please contact Anthony Bertuca at (312) 744-5506.

**Department of Business Affairs and Consumer Protection**

# City of Chicago

O2015-1642

## Office of the City Clerk

## Document Tracking Sheet

| | |
|---|---|
| **Meeting Date:** | 3/18/2015 |
| **Sponsor(s):** | Holmes (7) |
| **Type:** | Ordinance |
| **Title:** | Awning(s) for Les Petits Marseillais |
| **Committee(s) Assignment:** | Committee on Transportation and Public Way |

ORDINANCE
LES PETITS MARSEILLAIS
Acct. No. 263606 - 1
Permit No. 1117630

*Be It Ordained by the City Council of the City of Chicago:*

SECTION 1. Permission and authority are hereby given and granted to LES PETITS MARSEILLAIS, upon the terms and subject to the conditions of this ordinance to maintain and use, as now constructed, one (1) Awning(s) projecting over the public right-of-way adjacent to its premises known as 2602 E. 79th St..

Said Awning(s) at E. 79th Street measure(s):
One (1) at sixteen (16) feet in length, and five (5) feet in width for a total of eighty (80) square feet.

The location of said privilege shall be as shown on prints kept on file with the Department of Business Affairs and Consumer Protection and the Office of the City Clerk.

Said privilege shall be constructed in accordance with plans and specifications approved by the Zoning Department - Signs.

This grant of privilege in the public way shall be subject to the provisions of Section 10-28-015 and all other required provisions of the Municipal Code of Chicago.

The grantee shall pay to the City of Chicago as compensation for the privilege #1117630 herein granted the sum of fifty ($50.00) per annum in advance.

A 25% penalty will be added for payments received after due date.

The permit holder agrees to hold the City of Chicago harmless for any damage, relocation or replacement costs associated with damage, relocation or removal of private property caused by the City performing work in the public way.

Authority herein given and granted for a period of five (5) years from and after 07/30/2013.

Alderman Natashia J. Holmes

Natashia Holmes 7th Ward

WELCOME
2602 E. 79th St.
(773)731-5955

**Department of Business Affairs and Consumer Protection**
Small Business Center - Public Way Use Unit
City Hall - 121 N. LaSalle Street, Room 800 • Chicago, IL 60602
312-74-GOBIZ / 312-744-6249 • (312) 744-1944 (TTY)
http://www.cityofchicago.org/bacp

**03/18/2015**

Alderman **Natashia Holmes**
Ward # **07**
City of Chicago
City Hall, Room **207**
121 North LaSalle Street
Chicago, Illinois 60602

Re: An ordinance to use and maintain a portion of the public right-of-way for **one (1) awning(s)** for **LES PETITS MARSEILLAIS**, adjacent to the premises known as **2602 E. 79th St.**.

Dear Alderman **Natashia Holmes**:

The applicant referenced above has requested the use of the public right-of-way for a **awning(s)**. An ordinance has been prepared by the Department of Business Affairs and Consumer Protection – Small Business Center - Public Way Use Unit for presentation to the City Council. Because this request was made for properties located in your ward, as approved by you as per the attached, I respectfully request that you introduce the attached ordinance at the next City Council meeting.

If you have any questions regarding this ordinance, please contact Anthony Bertuca at (312) 744-5506.

**Department of Business Affairs and Consumer Protection**

# City of Chicago

O2015-1647

## Office of the City Clerk

## Document Tracking Sheet

| | |
|---|---|
| **Meeting Date:** | 3/18/2015 |
| **Sponsor(s):** | Harris (8) |
| **Type:** | Ordinance |
| **Title:** | Awning(s) for Tony's La-Casa-Del-Joven |
| **Committee(s) Assignment:** | Committee on Transportation and Public Way |

ORDINANCE
TONY'S LA-CASA-DEL-JOVEN
Acct. No. 44520 - 1
Permit No. 1117005

*Be It Ordained by the City Council of the City of Chicago:*

SECTION 1. Permission and authority are hereby given and granted to TONY'S LA-CASA-DEL-JOVEN, upon the terms and subject to the conditions of this ordinance to maintain and use, as now constructed, one (1) Awning(s) projecting over the public right-of-way adjacent to its premises known as 8241 S. Cottage Grove Ave..

Said Awning(s) at S.COTTAGE GROVE measure(s):
One (1) at sixteen (16) feet in length, and two (2) feet in width for a total of thirty-two (32) square feet.

The location of said privilege shall be as shown on prints kept on file with the Department of Business Affairs and Consumer Protection and the Office of the City Clerk.

Said privilege shall be constructed in accordance with plans and specifications approved by the Zoning Department - Signs.

This grant of privilege in the public way shall be subject to the provisions of Section 10-28-015 and all other required provisions of the Municipal Code of Chicago.

The grantee shall pay to the City of Chicago as compensation for the privilege #1117005 herein granted the sum of fifty ($50.00) per annum in advance.

A 25% penalty will be added for payments received after due date.

The permit holder agrees to hold the City of Chicago harmless for any damage, relocation or replacement costs associated with damage, relocation or removal of private property caused by the City performing work in the public way.

Authority herein given and granted for a period of five (5) years from and after 02/10/2015.

Alderman Michelle A. Harris

Michelle A. Harris 8th Ward

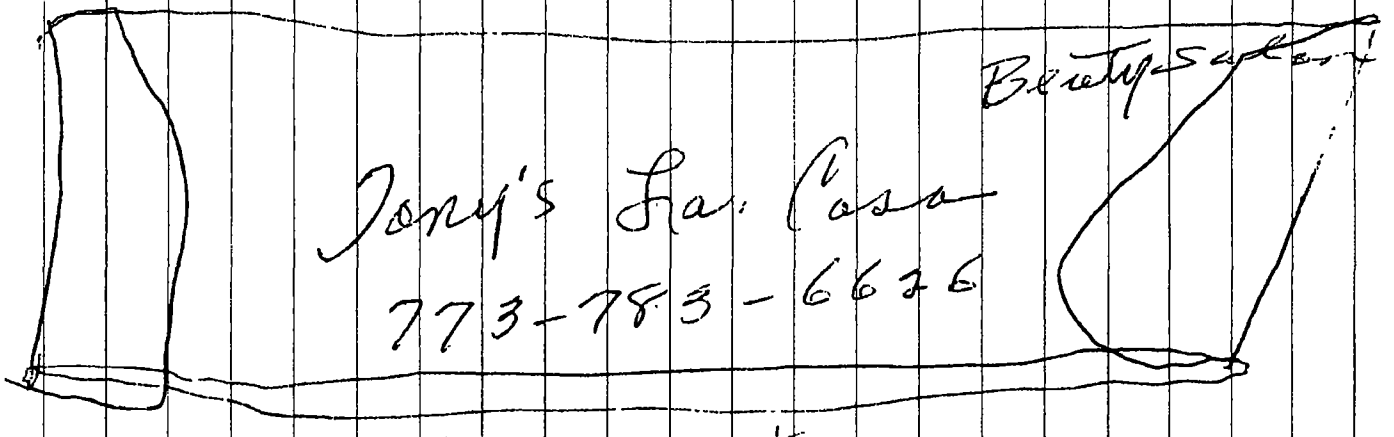


"16" Length
2" Width
12" Height

**Department of Business Affairs and Consumer Protection**
Small Business Center - Public Way Use Unit
City Hall - 121 N. LaSalle Street, Room 800 • Chicago, IL 60602
312-74-GOBIZ / 312-744-6249 • (312) 744-1944 (TTY)
http://www.cityofchicago.org/bacp

**03/18/2015**

Alderman **Michelle A. Harris**
Ward # **08**
City of Chicago
City Hall, Room **300**
121 North LaSalle Street
Chicago, Illinois 60602

Re: An ordinance to use and maintain a portion of the public right-of-way for **one (1) awning(s)** for **TONY'S LA-CASA-DEL-JOVEN**, adjacent to the premises known as **8241 S. Cottage Grove Ave.**.

Dear Alderman **Michelle A. Harris**:

The applicant referenced above has requested the use of the public right-of-way for a **awning(s)**. An ordinance has been prepared by the Department of Business Affairs and Consumer Protection – Small Business Center - Public Way Use Unit for presentation to the City Council. Because this request was made for properties located in your ward, as approved by you as per the attached, I respectfully request that you introduce the attached ordinance at the next City Council meeting.

If you have any questions regarding this ordinance, please contact Anthony Bertuca at (312) 744-5506.

**Department of Business Affairs and Consumer Protection**

# City of Chicago

O2015-1653

## Office of the City Clerk

## Document Tracking Sheet

| | |
|---|---|
| **Meeting Date:** | 3/18/2015 |
| **Sponsor(s):** | Beale (9) |
| **Type:** | Ordinance |
| **Title:** | Awning(s) for C&O Auto Rebuilders |
| **Committee(s) Assignment:** | Committee on Transportation and Public Way |

ORDINANCE
C & O AUTO REBUILDERS
Acct. No. 24743 - 1
Permit No. 1117099

*Be It Ordained by the City Council of the City of Chicago:*

SECTION 1. Permission and authority are hereby given and granted to C & O AUTO REBUILDERS, upon the terms and subject to the conditions of this ordinance to maintain and use, as now constructed, one (1) Awning(s) projecting over the public right-of-way adjacent to its premises known as 10554 S. Michigan Ave..

Said Awning(s) at S. Michigan Avenue measure(s):
One (1) at thirteen point six (13.6) feet in length, and two (2) feet in width for a total of twenty-seven point two (27.2) square feet.

The location of said privilege shall be as shown on prints kept on file with the Department of Business Affairs and Consumer Protection and the Office of the City Clerk.

Said privilege shall be constructed in accordance with plans and specifications approved by the Zoning Department - Signs.

This grant of privilege in the public way shall be subject to the provisions of Section 10-28-015 and all other required provisions of the Municipal Code of Chicago.

The grantee shall pay to the City of Chicago as compensation for the privilege #1117099 herein granted the sum of fifty ($50.00) per annum in advance.

A 25% penalty will be added for payments received after due date.

The permit holder agrees to hold the City of Chicago harmless for any damage, relocation or replacement costs associated with damage, relocation or removal of private property caused by the City performing work in the public way.

Authority herein given and granted for a period of ~~five~~ three (5) years from and after 03/14/2015.

Alderman _____

Anthony Beale 9th Ward

## EXAMPLE OF CANOPY DIMENSIONS.

C & O Auto Rebuilders

10554 S Michigan Ave

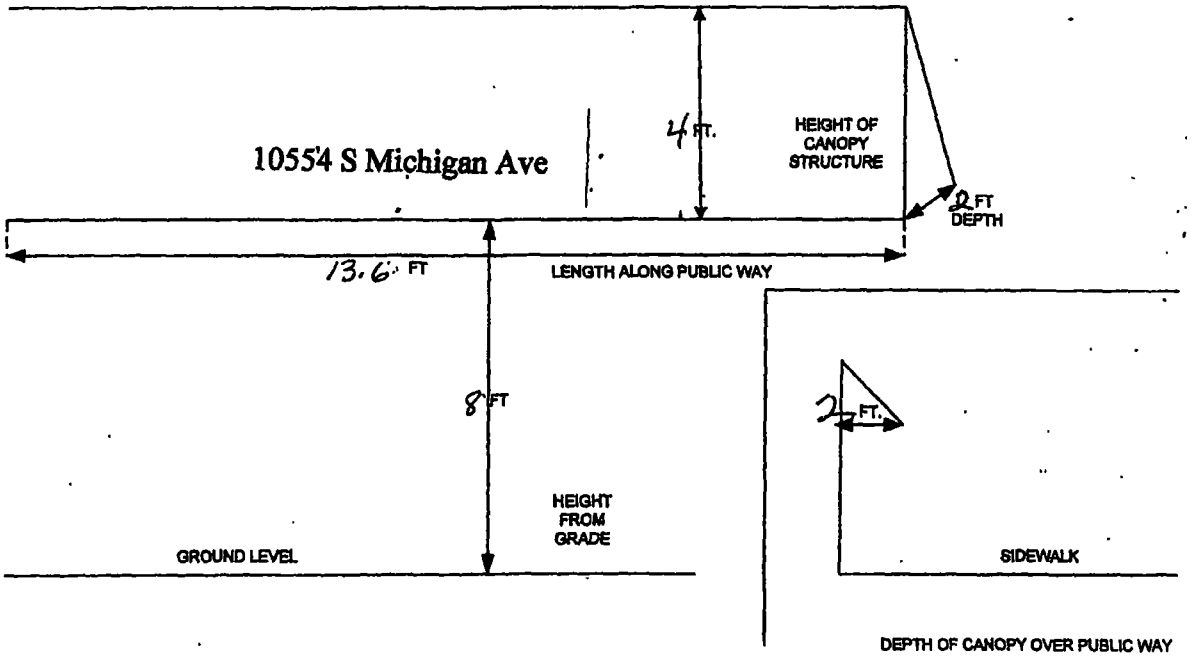

# City of Chicago

O2015-1662

## Office of the City Clerk

## Document Tracking Sheet

| | |
|---|---|
| **Meeting Date:** | 3/18/2015 |
| **Sponsor(s):** | Pope (10) |
| **Type:** | Ordinance |
| **Title:** | Awning(s) for Griesel-Jiminez-Stodden Funeral Home Ltd. |
| **Committee(s) Assignment:** | Committee on Transportation and Public Way |

ORDINANCE
GRIESEL-JIMINEZ-STODDEN FUNERAL HOME LTD.
Acct. No. 269685 - 1
Permit No. 1116687

*Be It Ordained by the City Council of the City of Chicago:*

SECTION 1. Permission and authority are hereby given and granted to GRIESEL-JIMINEZ-STODDEN FUNERAL HOME LTD., upon the terms and subject to the conditions of this ordinance to maintain and use, as now constructed, one (1) Awning(s) projecting over the public right-of-way adjacent to its premises known as 10240 S. Ewing Ave..

Said Awning(s) at S.EWING (with poles) measure(s):
One (1) at thirteen point six (13.6) feet in length, and nine (9) feet in width for a total of one hundred twenty-two point four (122.4) square feet.

The location of said privilege shall be as shown on prints kept on file with the Department of Business Affairs and Consumer Protection and the Office of the City Clerk.

Said privilege shall be constructed in accordance with plans and specifications approved by the Zoning Department - Signs.

This grant of privilege in the public way shall be subject to the provisions of Section 10-28-015 and all other required provisions of the Municipal Code of Chicago.

The grantee shall pay to the City of Chicago as compensation for the privilege #1116687 herein granted the sum of fifty ($50.00) per annum in advance.

A 25% penalty will be added for payments received after due date.

The permit holder agrees to hold the City of Chicago harmless for any damage, relocation or replacement costs associated with damage, relocation or removal of private property caused by the City performing work in the public way.

Authority herein given and granted for a period of five (5) years from and after 01/14/2015.

Alderman _____
John Pope 10th Ward

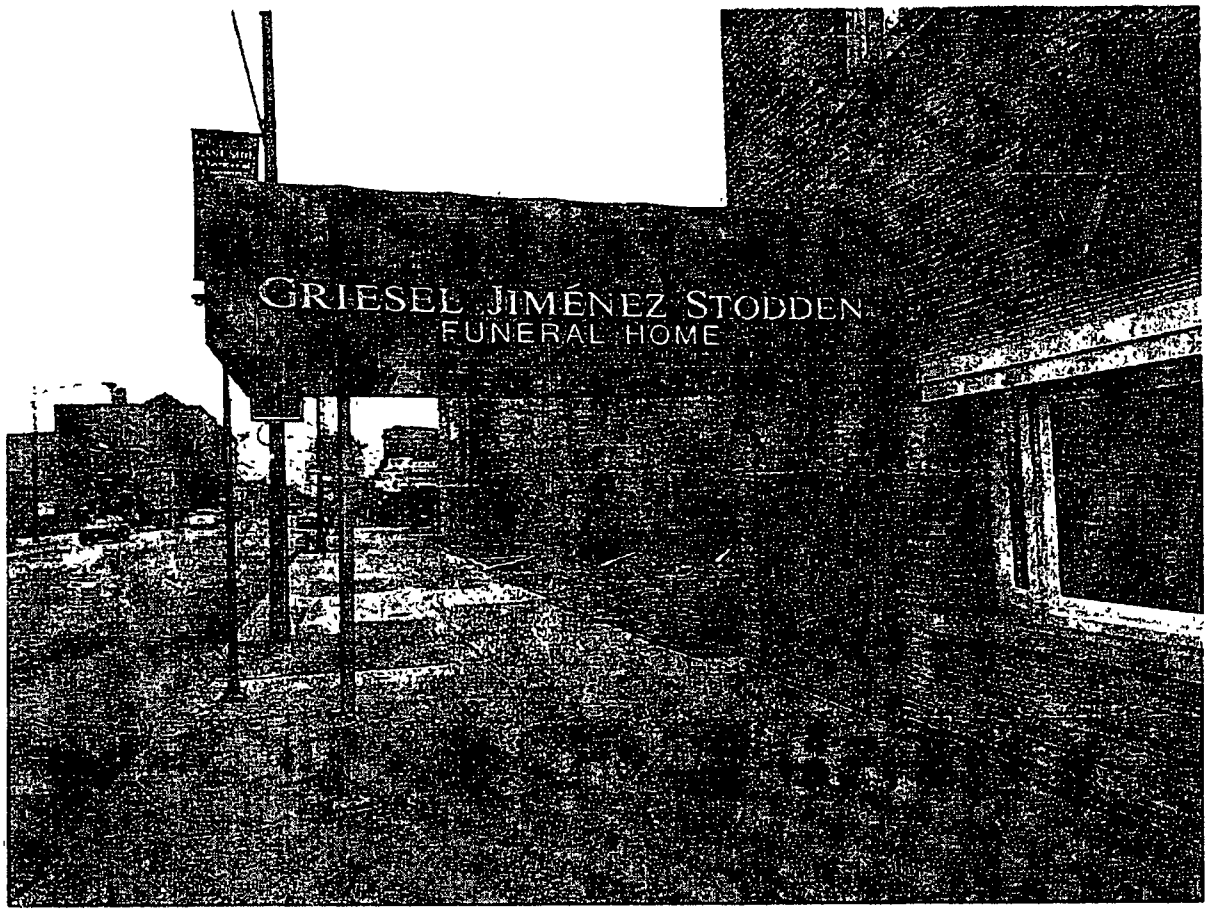
GRIESEL JIMÉNEZ STODDEN
FUNERAL HOME

**Department of Business Affairs and Consumer Protection**
Small Business Center - Public Way Use Unit
City Hall - 121 N. LaSalle Street, Room 800 • Chicago, IL 60602
312-74-GOBIZ / 312-744-6249 • (312) 744-1944 (TTY)
http://www.cityofchicago.org/bacp

**03/18/2015**

Alderman **John Pope**
Ward # **10**
City of Chicago
City Hall, Room **300**
121 North LaSalle Street
Chicago, Illinois 60602

Re: An ordinance to use and maintain a portion of the public right-of-way for **one (1) awning(s)** for **GRIESEL-JIMINEZ-STODDEN FUNERAL HOME LTD.**, adjacent to the premises known as **10240 S. Ewing Ave.**.

Dear Alderman **John Pope**:

The applicant referenced above has requested the use of the public right-of-way for a **awning(s)**. An ordinance has been prepared by the Department of Business Affairs and Consumer Protection – Small Business Center - Public Way Use Unit for presentation to the City Council. Because this request was made for properties located in your ward, as approved by you as per the attached, I respectfully request that you introduce the attached ordinance at the next City Council meeting.

If you have any questions regarding this ordinance, please contact Anthony Bertuca at (312) 744-5506.

**Department of Business Affairs and Consumer Protection**

# City of Chicago

O2015-1671

## Office of the City Clerk

## Document Tracking Sheet

| | |
|---|---|
| **Meeting Date:** | 3/18/2015 |
| **Sponsor(s):** | Pope (10) |
| **Type:** | Ordinance |
| **Title:** | Awning(s) for Supermercado El Tapatio |
| **Committee(s) Assignment:** | Committee on Transportation and Public Way |

ORDINANCE
SUPERMERCADO EL TAPATIO
Acct. No. 262169 - 1
Permit No. 1117101

*Be It Ordained by the City Council of the City of Chicago:*

SECTION 1. Permission and authority are hereby given and granted to SUPERMERCADO EL TAPATIO, upon the terms and subject to the conditions of this ordinance to maintain and use, as now constructed, one (1) Awning(s) projecting over the public right-of-way adjacent to its premises known as 10300 S. Ewing Ave..

Said Awning(s) at SOUTH EWING AVENUE measure(s):
One (1) at forty (40) feet in length, and four (4) feet in width for a total of one hundred sixty (160) square feet.

The location of said privilege shall be as shown on prints kept on file with the Department of Business Affairs and Consumer Protection and the Office of the City Clerk.

Said privilege shall be constructed in accordance with plans and specifications approved by the Zoning Department - Signs.

This grant of privilege in the public way shall be subject to the provisions of Section 10-28-015 and all other required provisions of the Municipal Code of Chicago.

The grantee shall pay to the City of Chicago as compensation for the privilege #1117101 herein granted the sum of sixty-five ($65.00) per annum in advance.

A 25% penalty will be added for payments received after due date.

The permit holder agrees to hold the City of Chicago harmless for any damage, relocation or replacement costs associated with damage, relocation or removal of private property caused by the City performing work in the public way.

Authority herein given and granted for a period of five (5) years from and after 03/14/2015.

Alderman _____
John Pope 10th Ward

# EL TAPATIO

10300 Ewing Ave
Chicago IL 60617

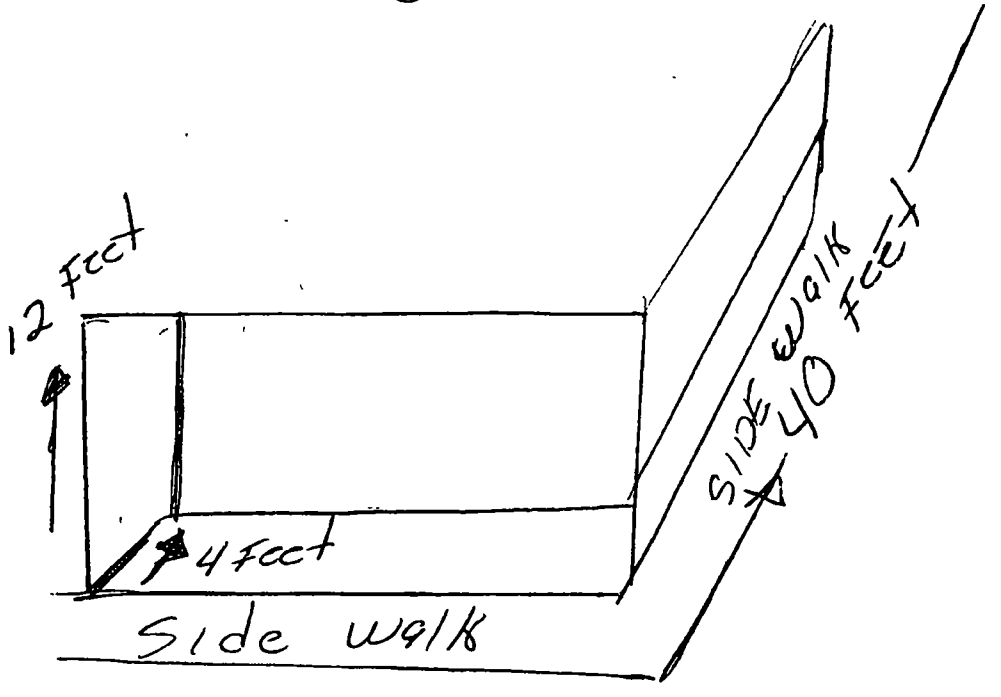

**Department of Business Affairs and Consumer Protection**
Small Business Center - Public Way Use Unit
City Hall - 121 N. LaSalle Street, Room 800 • Chicago, IL 60602
312-74-GOBIZ / 312-744-6249 • (312) 744-1944 (TTY)
http://www.cityofchicago.org/bacp

**03/18/2015**

Alderman **John Pope**
Ward # **10**
City of Chicago
City Hall, Room **300**
121 North LaSalle Street
Chicago, Illinois 60602

Re: An ordinance to use and maintain a portion of the public right-of-way for **one (1) awning(s)** for **SUPERMERCADO EL TAPATIO**, adjacent to the premises known as **10300 S. Ewing Ave.**.

Dear Alderman **John Pope**:

The applicant referenced above has requested the use of the public right-of-way for a **awning(s)**. An ordinance has been prepared by the Department of Business Affairs and Consumer Protection – Small Business Center - Public Way Use Unit for presentation to the City Council. Because this request was made for properties located in your ward, as approved by you as per the attached, I respectfully request that you introduce the attached ordinance at the next City Council meeting.

If you have any questions regarding this ordinance, please contact Anthony Bertuca at (312) 744-5506.

**Department of Business Affairs and Consumer Protection**

# City of Chicago

O2015-1672

Office of the City Clerk

Document Tracking Sheet

| | |
|---|---|
| **Meeting Date:** | 3/18/2015 |
| **Sponsor(s):** | Cardenas (12) |
| **Type:** | Ordinance |
| **Title:** | Awning(s) for Netty's Furniture |
| **Committee(s) Assignment:** | Committee on Transportation and Public Way |

ORDINANCE
NETTY'S FURNITURE
Acct. No. 221837 - 2
Permit No. 1117182

*Be It Ordained by the City Council of the City of Chicago:*

SECTION 1. Permission and authority are hereby given and granted to NETTY'S FURNITURE, upon the terms and subject to the conditions of this ordinance to maintain and use, as now constructed, one (1) Awning(s) projecting over the public right-of-way adjacent to its premises known as 4001 S. Archer Ave..

Said Awning(s) at S. ARCHER AVE. measure(s):
One (1) at twenty-two (22) feet in length, and three (3) feet in width for a total of sixty-six (66) square feet.

The location of said privilege shall be as shown on prints kept on file with the Department of Business Affairs and Consumer Protection and the Office of the City Clerk.

Said privilege shall be constructed in accordance with plans and specifications approved by the Zoning Department - Signs.

This grant of privilege in the public way shall be subject to the provisions of Section 10-28-015 and all other required provisions of the Municipal Code of Chicago.

The grantee shall pay to the City of Chicago as compensation for the privilege #1117182 herein granted the sum of fifty ($50.00) per annum in advance.

A 25% penalty will be added for payments received after due date.

The permit holder agrees to hold the City of Chicago harmless for any damage, relocation or replacement costs associated with damage, relocation or removal of private property caused by the City performing work in the public way.

Authority herein given and granted for a period of five (5) years from and after 02/07/2015.

Alderman _____

George Cardenas 12th Ward

4ft
22ft
3ft
8ft 6in
10ft
4001 S.ARCHER Ave.
TATTOO
Chuy

**Department of Business Affairs and Consumer Protection**
Small Business Center - Public Way Use Unit
City Hall - 121 N. LaSalle Street, Room 800 • Chicago, IL 60602
312-74-GOBIZ / 312-744-6249 • (312) 744-1944 (TTY)
http://www.cityofchicago.org/bacp

**03/18/2015**

Alderman **George Cardenas**
Ward # **12**
City of Chicago
City Hall, Room **203**
121 North LaSalle Street
Chicago, Illinois 60602

Re: An ordinance to use and maintain a portion of the public right-of-way for **one (1) awning(s)** for **NETTY'S FURNITURE**, adjacent to the premises known as **4001 S. Archer Ave.**.

Dear Alderman **George Cardenas**:

The applicant referenced above has requested the use of the public right-of-way for a **awning(s)**. An ordinance has been prepared by the Department of Business Affairs and Consumer Protection – Small Business Center - Public Way Use Unit for presentation to the City Council. Because this request was made for properties located in your ward, as approved by you as per the attached, I respectfully request that you introduce the attached ordinance at the next City Council meeting.

If you have any questions regarding this ordinance, please contact Anthony Bertuca at (312) 744-5506.

**Department of Business Affairs and Consumer Protection**

# City of Chicago

O2015-1674

## Office of the City Clerk

## Document Tracking Sheet

| | |
|---|---|
| **Meeting Date:** | 3/18/2015 |
| **Sponsor(s):** | Cardenas (12) |
| **Type:** | Ordinance |
| **Title:** | Awning(s) for Pilsen Community Pediatrics |
| **Committee(s) Assignment:** | Committee on Transportation and Public Way |

ORDINANCE
PILSEN COMMUNITY PEDIATRICS
Acct. No. 306779 - 1
Permit No. 1117106

*Be It Ordained by the City Council of the City of Chicago:*

SECTION 1. Permission and authority are hereby given and granted to PILSEN COMMUNITY PEDIATRICS, upon the terms and subject to the conditions of this ordinance to maintain and use, as now constructed, one (1) Awning(s) projecting over the public right-of-way adjacent to its premises known as 2738 W. Cermak Rd..

Said Awning(s) at W. CERMAK measure(s):
One (1) at twenty-two point five (22.5) feet in length, and four (4) feet in width for a total of ninety (90) square feet.

The location of said privilege shall be as shown on prints kept on file with the Department of Business Affairs and Consumer Protection and the Office of the City Clerk.

Said privilege shall be constructed in accordance with plans and specifications approved by the Zoning Department - Signs.

This grant of privilege in the public way shall be subject to the provisions of Section 10-28-015 and all other required provisions of the Municipal Code of Chicago.

The grantee shall pay to the City of Chicago as compensation for the privilege #1117106 herein granted the sum of fifty ($50.00) per annum in advance.

A 25% penalty will be added for payments received after due date.

The permit holder agrees to hold the City of Chicago harmless for any damage, relocation or replacement costs associated with damage, relocation or removal of private property caused by the City performing work in the public way.

Authority herein given and granted for a period of five (5) years from and after 09/13/2014.

Alderman _____

George Cardenas 12th Ward

10/6/2014 Print

**Subject** [No Subject]
**From**
**To**
**Date** Friday, October 3, 2014 2:01 PM

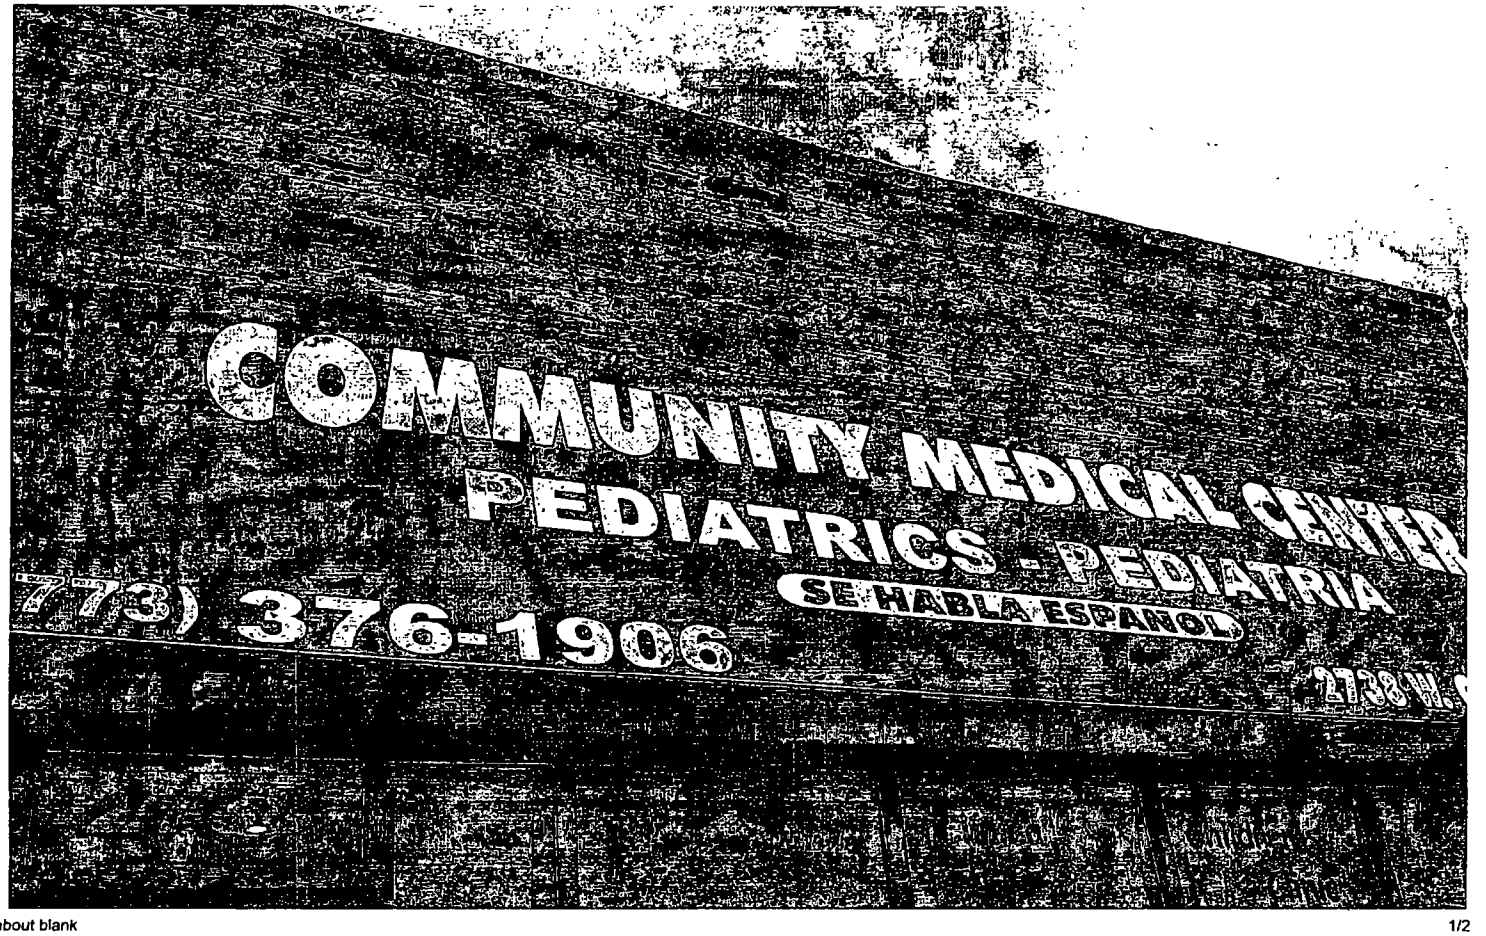

**Department of Business Affairs and Consumer Protection**
Small Business Center- Public Way Use Unit
City Hall- 121 N. LaSalle Street Room 800 • Chicago, IL 60602
312-74-GOBIZ / 312-744-6249 • (312) 744-1944 (TTY)
http://www.cityofchicago.org/bacp

**03/18/2015**

Alderman **George Cardenas**
Ward # **12**
City of Chicago
City Hall, Room **203**
121 North LaSalle Street
Chicago, Illinois 60602

Re: An ordinance to use and maintain a portion of the public right-of-way for **one (1) awning(s)** for **PILSEN COMMUNITY PEDIATRICS**, adjacent to the premises known as **2738 W. Cermak Rd.**.

Dear Alderman **George Cardenas**:

The applicant referenced above has requested the use of the public right-of-way for a **awning(s)**. An ordinance has been prepared by the Department of Business Affairs and Consumer Protection – Small Business Center - Public Way Use Unit for presentation to the City Council. Because this request was made for properties located in your ward, as approved by you as per the attached, I respectfully request that you introduce the attached ordinance at the next City Council meeting.

If you have any questions regarding this ordinance, please contact Anthony Bertuca at (312) 744-5506.

**Department of Business Affairs and Consumer Protection**

# City of Chicago

O2015-1677

## Office of the City Clerk

## Document Tracking Sheet

| | |
|---|---|
| **Meeting Date:** | 3/18/2015 |
| **Sponsor(s):** | Burke (14) |
| **Type:** | Ordinance |
| **Title:** | Awning(s) for Carnitas Don Rafa, Inc. |
| **Committee(s) Assignment:** | Committee on Transportation and Public Way |

ORDINANCE
CARNITAS DON RAFA INC
Acct. No. 18430 - 1
Permit No. 1116680

*Be It Ordained by the City Council of the City of Chicago:*

SECTION 1. Permission and authority are hereby given and granted to CARNITAS DON RAFA INC, upon the terms and subject to the conditions of this ordinance to maintain and use, as now constructed, three (3) Awning(s) projecting over the public right-of-way adjacent to its premises known as 4619 S. Kedzie Ave..

Said Awning(s) at S.KEDZIE measure(s):
Two (2) at eighteen point eight (18.8) feet in length, and two (2) feet in width for a total of seventy-five point two (75.2) square feet.

Said Awning(s) at S.KEDZIE measure(s):
One (1) at ten (10) feet in length, and two point six (2.6) feet in width for a total of twenty-six (26) square feet.

The location of said privilege shall be as shown on prints kept on file with the Department of Business Affairs and Consumer Protection and the Office of the City Clerk.

Said privilege shall be constructed in accordance with plans and specifications approved by the Zoning Department - Signs.

This grant of privilege in the public way shall be subject to the provisions of Section 10-28-015 and all other required provisions of the Municipal Code of Chicago.

The grantee shall pay to the City of Chicago as compensation for the privilege #1116680 herein granted the sum of one hundred fifty ($150.00) per annum in advance.

A 25% penalty will be added for payments received after due date.

The permit holder agrees to hold the City of Chicago harmless for any damage, relocation or replacement costs associated with damage, relocation or removal of private property caused by the City performing work in the public way.

Authority herein given and granted for a period of five (5) years from and after 11/01/2014.

Alderman

Edward M. Burke 14th Ward

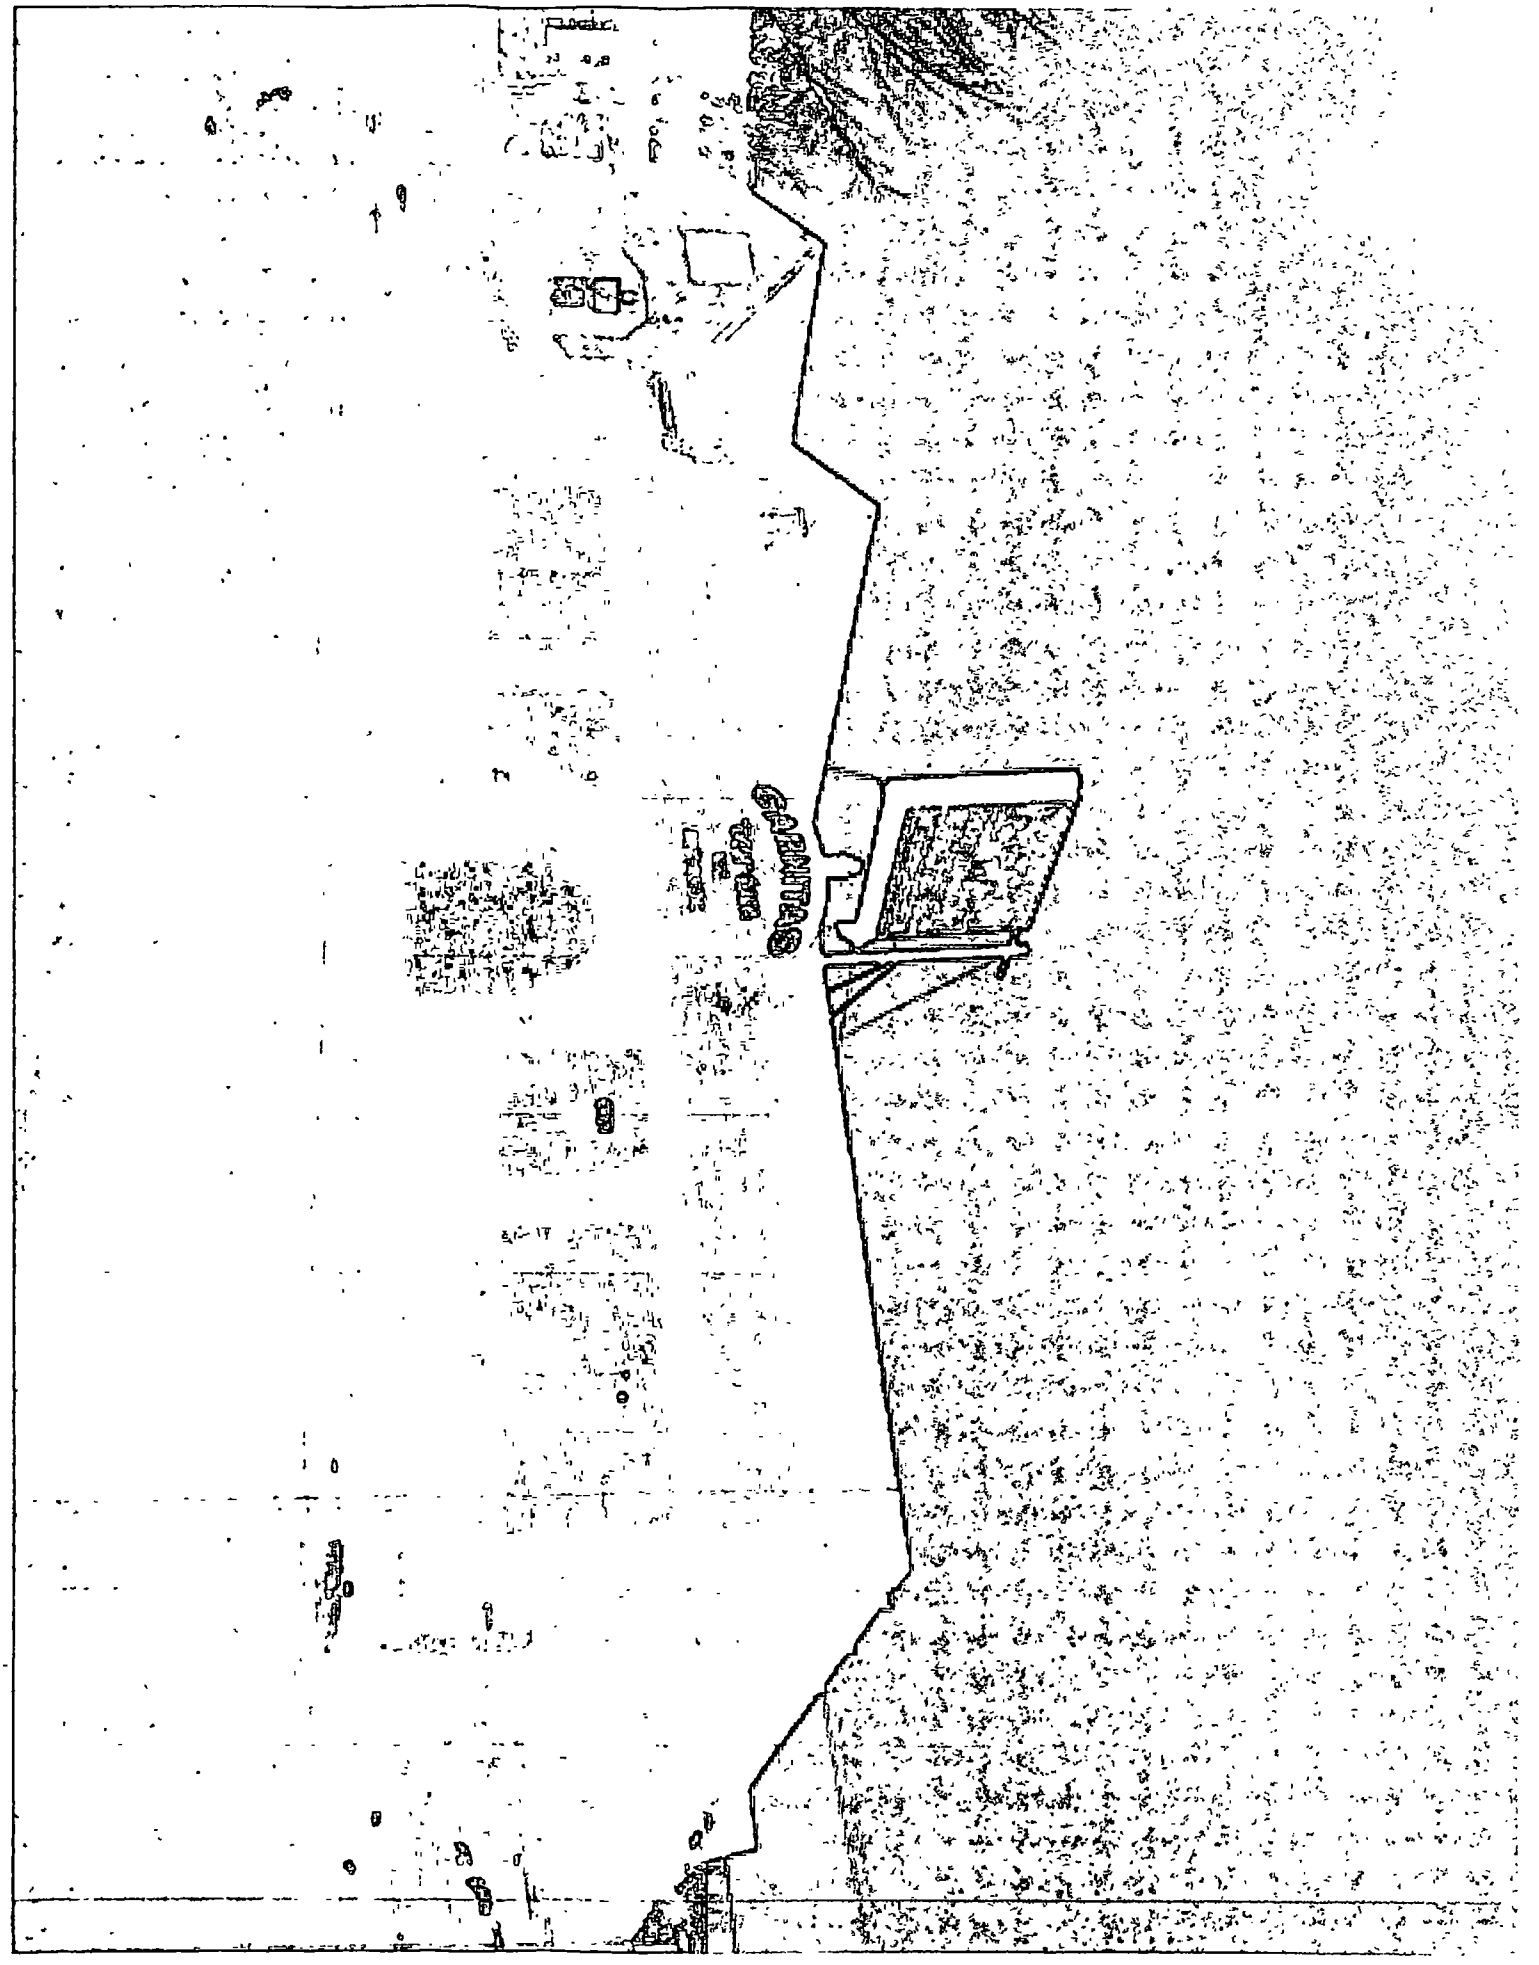
CARPINTERIA

**Department of Business Affairs and Consumer Protection**
Small Business Center - Public Way Use Unit
City Hall - 121 N LaSalle Street, Room 800 • Chicago, IL 60602
312-74-GOBIZ / 312-744-6249 • (312) 744-1944 (TTY)
http://www.cityofchicago.org/bacp

**03/18/2015**

Alderman **Edward M. Burke**
Ward # **14**
City of Chicago
City Hall, Room **302**
121 North LaSalle Street
Chicago, Illinois 60602

Re: An ordinance to use and maintain a portion of the public right-of-way for **three (3) awning(s)** for **CARNITAS DON RAFA INC**, adjacent to the premises known as **4619 S. Kedzie Ave.**.

Dear Alderman **Edward M. Burke**:

The applicant referenced above has requested the use of the public right-of-way for a **awning(s)**. An ordinance has been prepared by the Department of Business Affairs and Consumer Protection – Small Business Center - Public Way Use Unit for presentation to the City Council. Because this request was made for properties located in your ward, as approved by you as per the attached, I respectfully request that you introduce the attached ordinance at the next City Council meeting.

If you have any questions regarding this ordinance, please contact Anthony Bertuca at (312) 744-5506.

**Department of Business Affairs and Consumer Protection**

# City of Chicago

O2015-1934

## Office of the City Clerk

## Document Tracking Sheet

| | |
|---|---|
| **Meeting Date:** | 3/18/2015 |
| **Sponsor(s):** | VACANCY (16) |
| **Type:** | Ordinance |
| **Title:** | Awning(s) for Birrieria Y Taqueria Lopez |
| **Committee(s) Assignment:** | Committee on Transportation and Public Way |

1934

ORDINANCE
BIRRIERIA Y TAQUERIA LOPEZ
Acct. No. 322622 - 2
Permit No. 1116857

*Be It Ordained by the City Council of the City of Chicago:*

SECTION 1. Permission and authority are hereby given and granted to BIRRIERIA Y TAQUERIA LOPEZ, upon the terms and subject to the conditions of this ordinance to maintain and use, as now constructed, one (1) Awning(s) projecting over the public right-of-way adjacent to its premises known as 2705 W. 59th St..

Said Awning(s) at W. 59th Street measure(s):
One (1) at twenty-three (23) feet in length, and two (2) feet in width for a total of forty-six (46) square feet.

The location of said privilege shall be as shown on prints kept on file with the Department of Business Affairs and Consumer Protection and the Office of the City Clerk.

Said privilege shall be constructed in accordance with plans and specifications approved by the Zoning Department - Signs.

This grant of privilege in the public way shall be subject to the provisions of Section 10-28-015 and all other required provisions of the Municipal Code of Chicago.

The grantee shall pay to the City of Chicago as compensation for the privilege #1116857 herein granted the sum of fifty ($50.00) per annum in advance.

A 25% penalty will be added for payments received after due date.

The permit holder agrees to hold the City of Chicago harmless for any damage, relocation or replacement costs associated with damage, relocation or removal of private property caused by the City performing work in the public way.

Authority herein given and granted for a period of five (5) years from and after 01/13/2015.

Alderman _____

(For) Joann Thompson 16th Ward
Joann Thompson

23 FT
4 FT
4 FT.
4 FT
4 FT.
2 FT.
23 FT
2 FT.

# City of Chicago

O2015-1678

Office of the City Clerk

Document Tracking Sheet

| | |
|---|---|
| **Meeting Date:** | 3/18/2015 |
| **Sponsor(s):** | O'Shea (19) |
| **Type:** | Ordinance |
| **Title:** | Awning(s) for Blackthorn |
| **Committee(s) Assignment:** | Committee on Transportation and Public Way |

ORDINANCE
BLACKTHORN
Acct. No. 246 - 3
Permit No. 1099063

*Be It Ordained by the City Council of the City of Chicago:*

SECTION 1. Permission and authority are hereby given and granted to BLACKTHORN, upon the terms and subject to the conditions of this ordinance to maintain and use, as now constructed, one (1) Awning(s) projecting over the public right-of-way adjacent to its premises known as 3300 W. 111th St..

Said Awning(s) at S. Spaulding measure(s):
One (1) at seventeen (17) feet in length, and three (3) feet in width for a total of fifty-one (51) square feet.

The location of said privilege shall be as shown on prints kept on file with the Department of Business Affairs and Consumer Protection and the Office of the City Clerk.

Said privilege shall be constructed in accordance with plans and specifications approved by the Zoning Department - Signs.

This grant of privilege in the public way shall be subject to the provisions of Section 10-28-015 and all other required provisions of the Municipal Code of Chicago.

The grantee shall pay to the City of Chicago as compensation for the privilege #1099063 herein granted the sum of fifty ($50.00) per annum in advance.

A 25% penalty will be added for payments received after due date.

The permit holder agrees to hold the City of Chicago harmless for any damage, relocation or replacement costs associated with damage, relocation or removal of private property caused by the City performing work in the public way.

Authority herein given and granted for a period of five (5) years from and after Date of Passage.

Alderman _____

Matthew J. O'Shea 19th Ward

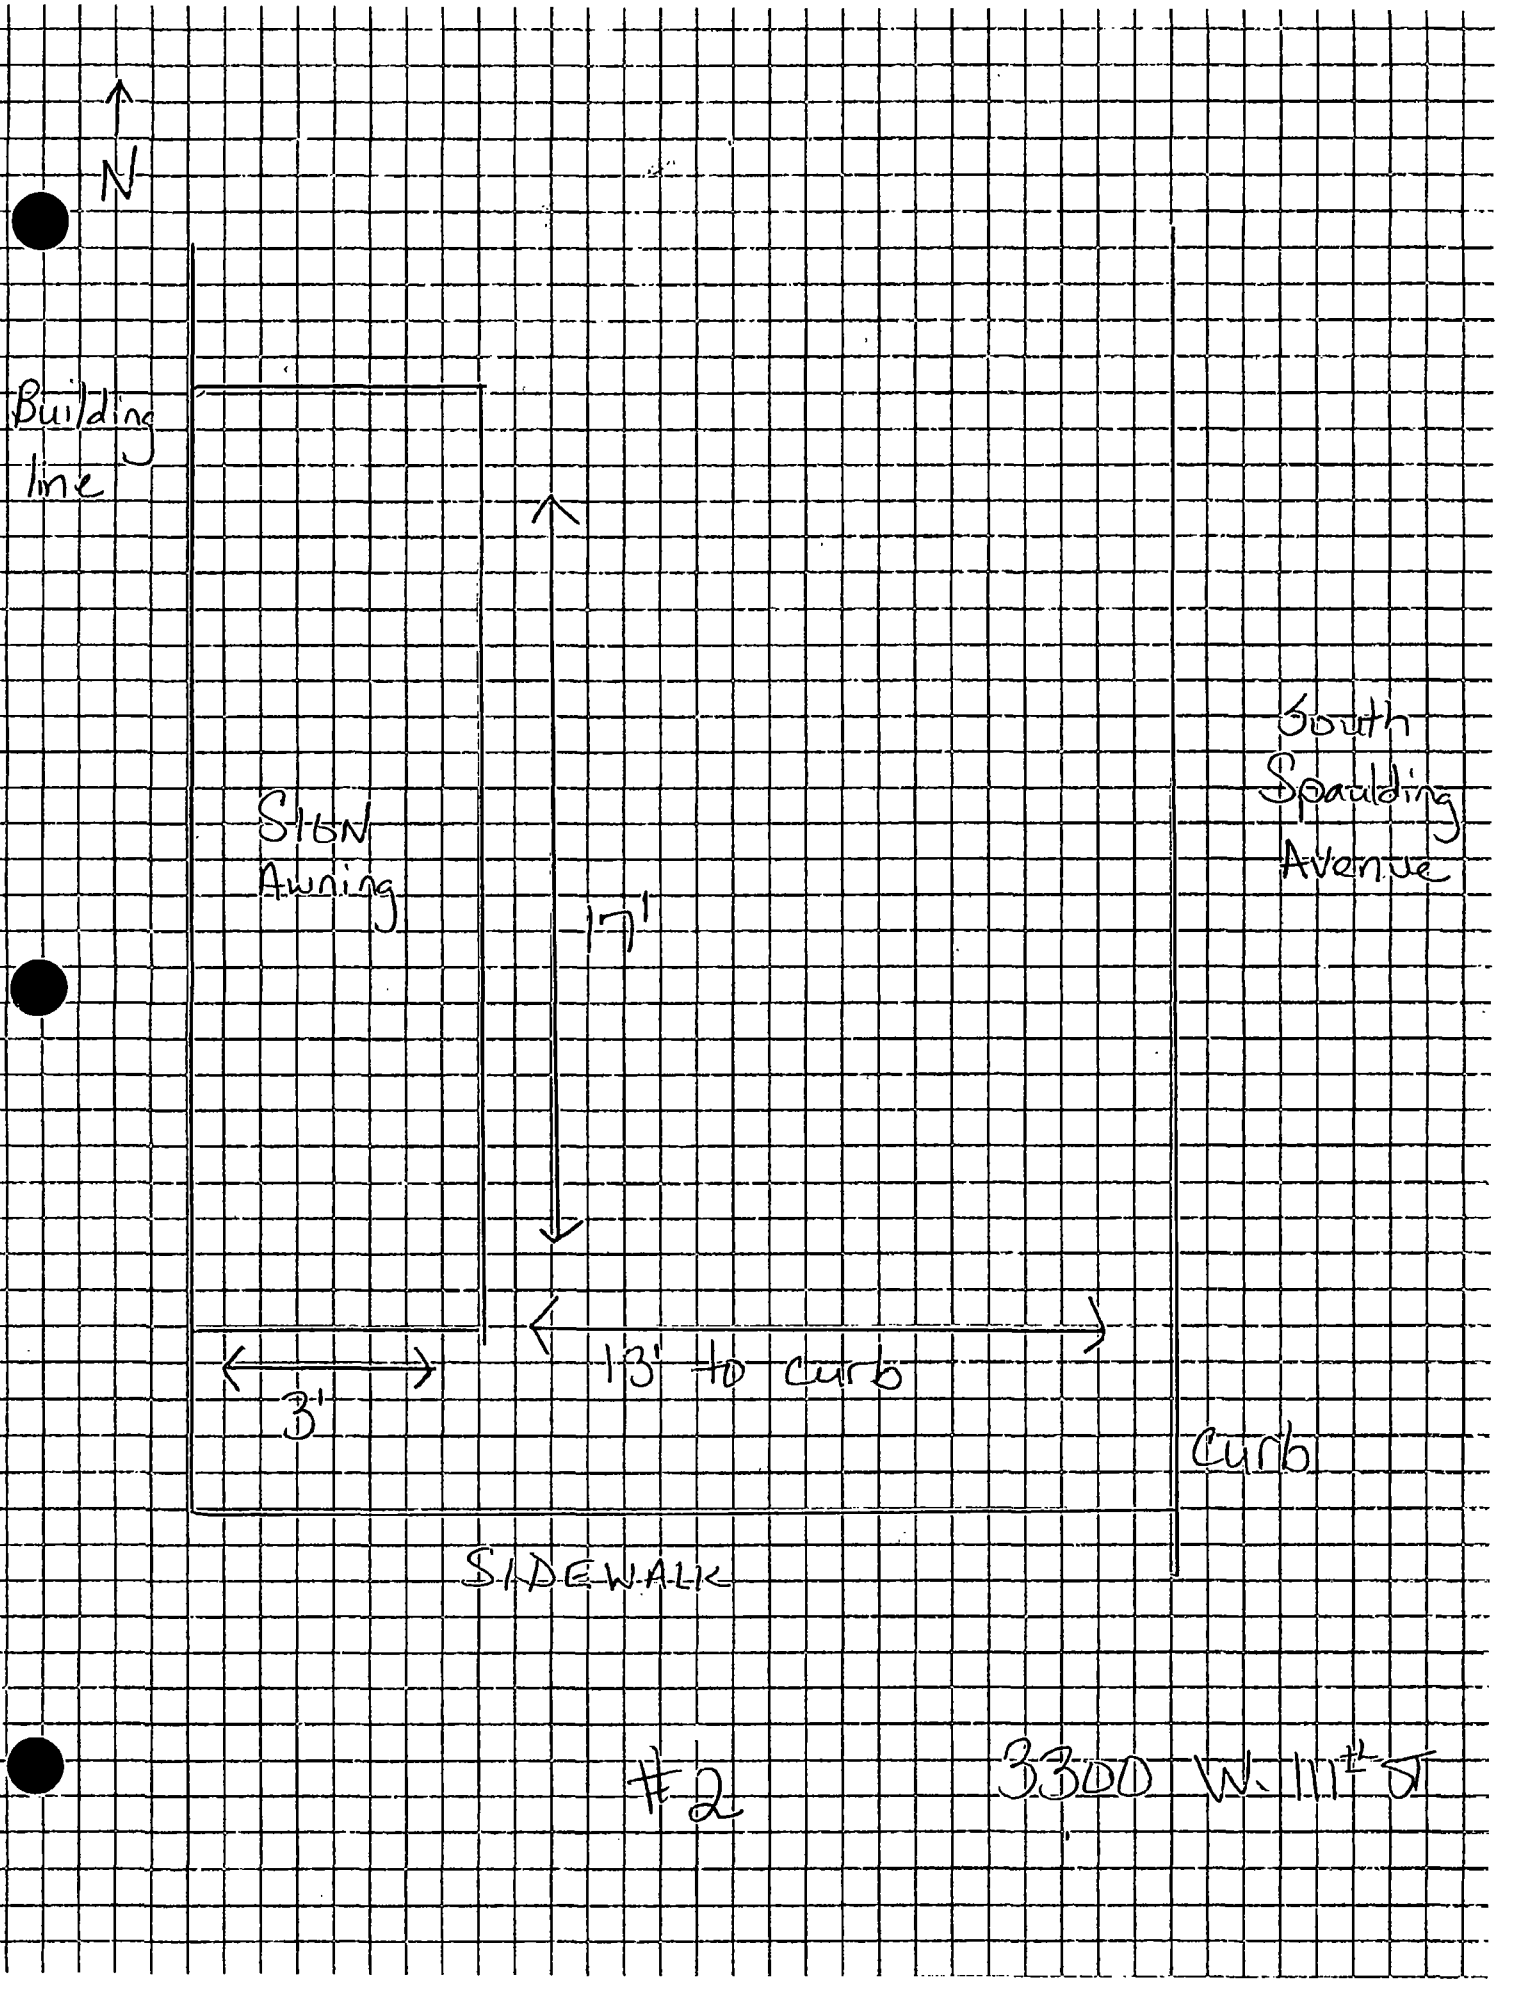
N
Building line
SIGN Awning
17'
South Spaulding Avenue
13' to curb
3'
Curb
SIDEWALK
#2
3300 W. 11th St

**Department of Business Affairs and Consumer Protection**
Small Business Center - Public Way Use Unit
City Hall - 121 N. LaSalle Street, Room 800 • Chicago, IL 60602
312-74-GOBIZ / 312-744-6249 • (312) 744-1944 (TTY)
http://www.cityofchicago.org/bacp

**03/18/2015**

Alderman **Matthew J. O'Shea**
Ward # **19**
City of Chicago
City Hall, Room **300**
121 North LaSalle Street
Chicago, Illinois 60602

Re: An ordinance to use and maintain a portion of the public right-of-way for **one (1) awning(s)** for **BLACKTHORN**, adjacent to the premises known as **3300 W. 111th St.**.

Dear Alderman **Matthew J. O'Shea**:

The applicant referenced above has requested the use of the public right-of-way for a **awning(s)**. An ordinance has been prepared by the Department of Business Affairs and Consumer Protection – Small Business Center - Public Way Use Unit for presentation to the City Council. Because this request was made for properties located in your ward, as approved by you as per the attached, I respectfully request that you introduce the attached ordinance at the next City Council meeting.

If you have any questions regarding this ordinance, please contact Anthony Bertuca at (312) 744-5506.

**Department of Business Affairs and Consumer Protection**

# City of Chicago

O2015-1680

Office of the City Clerk

Document Tracking Sheet

| | |
|---|---|
| **Meeting Date:** | 3/18/2015 |
| **Sponsor(s):** | Munoz (22) |
| **Type:** | Ordinance |
| **Title:** | Awning(s) for Jack R. Epstein |
| **Committee(s) Assignment:** | Committee on Transportation and Public Way |

ORDINANCE
JACK R. EPSTEIN
Acct. No. 308356 - 1
Permit No. 1117209

*Be It Ordained by the City Council of the City of Chicago:*

SECTION 1. Permission and authority are hereby given and granted to JACK R. EPSTEIN, upon the terms and subject to the conditions of this ordinance to maintain and use, as now constructed, one (1) Awning(s) projecting over the public right-of-way adjacent to its premises known as 4346 W. 26th St..

Said Awning(s) at W. 26th Street measure(s):
One (1) at ten point seven five (10.75) feet in length, and five (5) feet in width for a total of fifty-three point seven five (53.75) square feet.

The location of said privilege shall be as shown on prints kept on file with the Department of Business Affairs and Consumer Protection and the Office of the City Clerk.

Said privilege shall be constructed in accordance with plans and specifications approved by the Zoning Department - Signs.

This grant of privilege in the public way shall be subject to the provisions of Section 10-28-015 and all other required provisions of the Municipal Code of Chicago.

The grantee shall pay to the City of Chicago as compensation for the privilege #1117209 herein granted the sum of fifty ($50.00) per annum in advance.

A 25% penalty will be added for payments received after due date.

The permit holder agrees to hold the City of Chicago harmless for any damage, relocation or replacement costs associated with damage, relocation or removal of private property caused by the City performing work in the public way.

Authority herein given and granted for a period of five (5) years from and after 03/14/2015.

Alderman _____

Ricardo Munoz 22nd Ward

# 4346 W. 26th St.

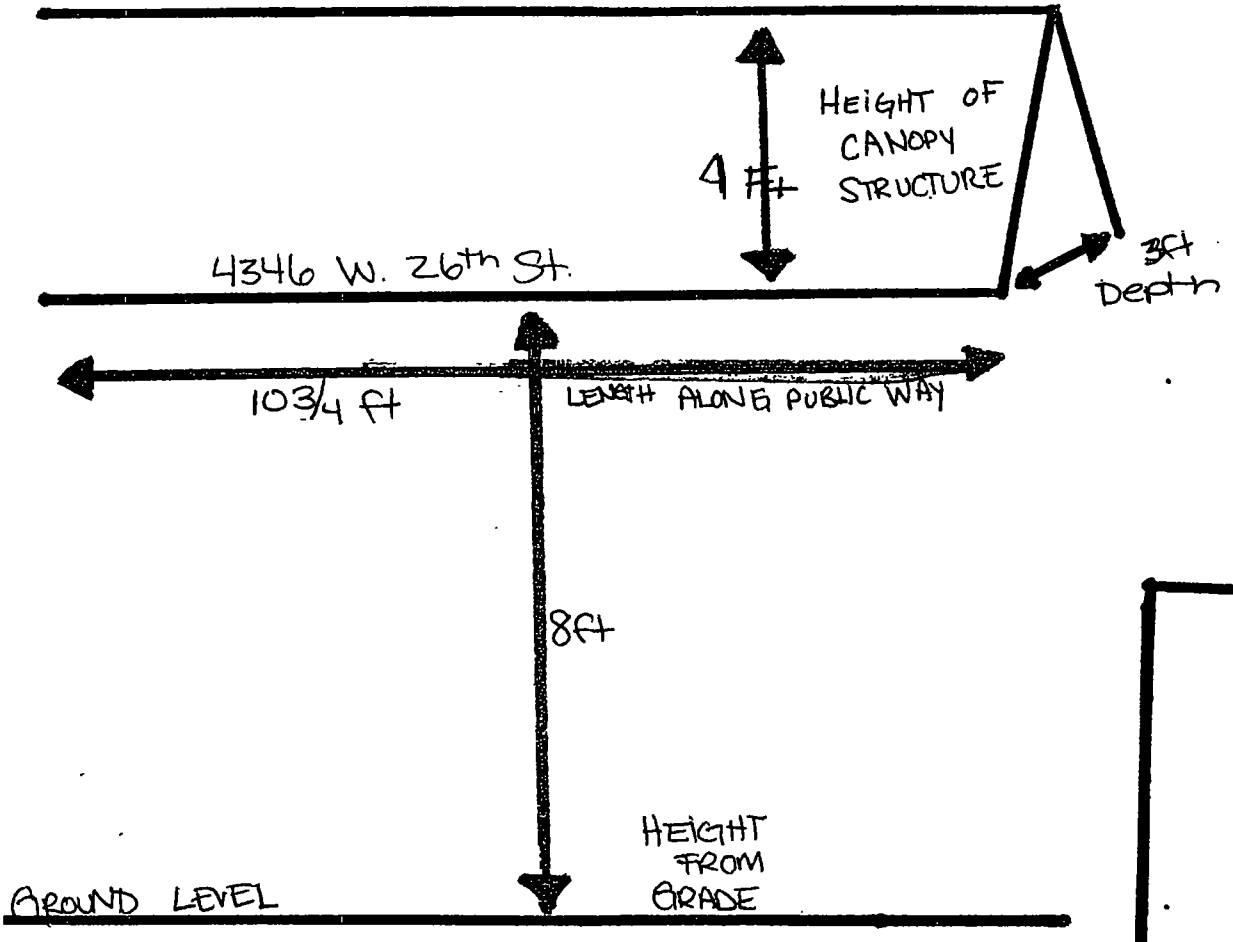


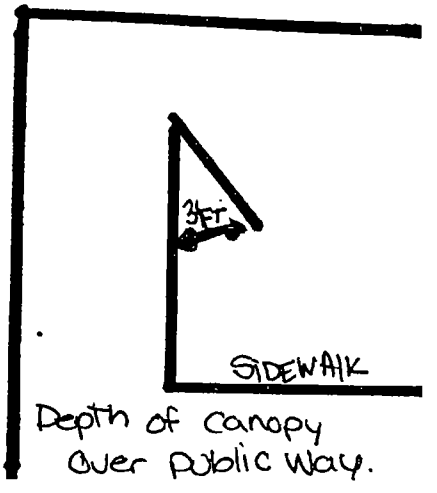


Depth of canopy over public way.

# City of Chicago

O2015-1681

## Office of the City Clerk

## Document Tracking Sheet

| | |
|---|---|
| **Meeting Date:** | 3/18/2015 |
| **Sponsor(s):** | Munoz (22) |
| **Type:** | Ordinance |
| **Title:** | Awning(s) for Order Express, Inc. |
| **Committee(s) Assignment:** | Committee on Transportation and Public Way |

ORDINANCE
ORDER EXPRESS, INC
Acct. No. 86375 - 7
Permit No. 1117032

*Be It Ordained by the City Council of the City of Chicago:*

SECTION 1. Permission and authority are hereby given and granted to ORDER EXPRESS, INC, upon the terms and subject to the conditions of this ordinance to maintain and use, as now constructed, one (1) Awning(s) projecting over the public right-of-way adjacent to its premises known as 3404 W. 26th St..

Said Awning(s) at W. 26th Street measure(s):
One (1) at twenty-three point four two (23.42) feet in length, and two point one seven (2.17) feet in width for a total of fifty point eight two (50.82) square feet.

The location of said privilege shall be as shown on prints kept on file with the Department of Business Affairs and Consumer Protection and the Office of the City Clerk.

Said privilege shall be constructed in accordance with plans and specifications approved by the Zoning Department - Signs.

This grant of privilege in the public way shall be subject to the provisions of Section 10-28-015 and all other required provisions of the Municipal Code of Chicago.

The grantee shall pay to the City of Chicago as compensation for the privilege #1117032 herein granted the sum of fifty ($50.00) per annum in advance.

A 25% penalty will be added for payments received after due date.

The permit holder agrees to hold the City of Chicago harmless for any damage, relocation or replacement costs associated with damage, relocation or removal of private property caused by the City performing work in the public way.

Authority herein given and granted for a period of five (5) years from and after 11/05/2013.

Alderman _____

Ricardo Munoz 22nd Ward

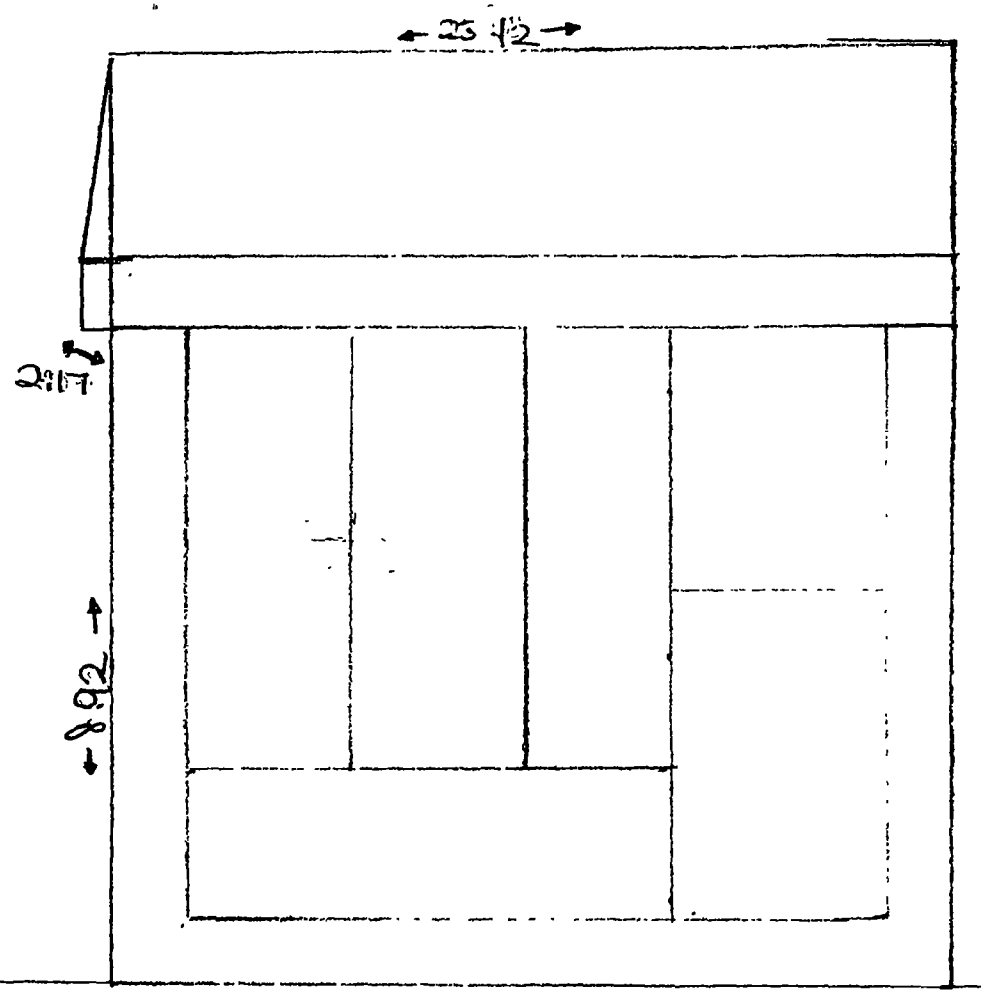


Sidewalk

26th Street

# City of Chicago

O2015-1682

## Office of the City Clerk

## Document Tracking Sheet

| | |
|---|---|
| **Meeting Date:** | 3/18/2015 |
| **Sponsor(s):** | Zalewski (23) |
| **Type:** | Ordinance |
| **Title:** | Awning(s) for Bobby G's |
| **Committee(s) Assignment:** | Committee on Transportation and Public Way |

ORDINANCE
BOBBY G'S
Acct. No. 220076 - 1
Permit No. 1117098

*Be It Ordained by the City Council of the City of Chicago:*

SECTION 1. Permission and authority are hereby given and granted to BOBBY G'S, upon the terms and subject to the conditions of this ordinance to maintain and use, as now constructed, one (1) Awning(s) projecting over the public right-of-way adjacent to its premises known as 6843 W. Archer Ave..

Said Awning(s) at W. Archer Avenue measure(s):
One (1) at twenty-two (22) feet in length, and three (3) feet in width for a total of sixty-six (66) square feet.

The location of said privilege shall be as shown on prints kept on file with the Department of Business Affairs and Consumer Protection and the Office of the City Clerk.

Said privilege shall be constructed in accordance with plans and specifications approved by the Zoning Department - Signs.

This grant of privilege in the public way shall be subject to the provisions of Section 10-28-015 and all other required provisions of the Municipal Code of Chicago.

The grantee shall pay to the City of Chicago as compensation for the privilege #1117098 herein granted the sum of fifty ($50.00) per annum in advance.

A 25% penalty will be added for payments received after due date.

The permit holder agrees to hold the City of Chicago harmless for any damage, relocation or replacement costs associated with damage, relocation or removal of private property caused by the City performing work in the public way.

Authority herein given and granted for a period of five (5) years from and after 03/14/2015.

Alderman _____

Michael R. Zalewski 23rd Ward

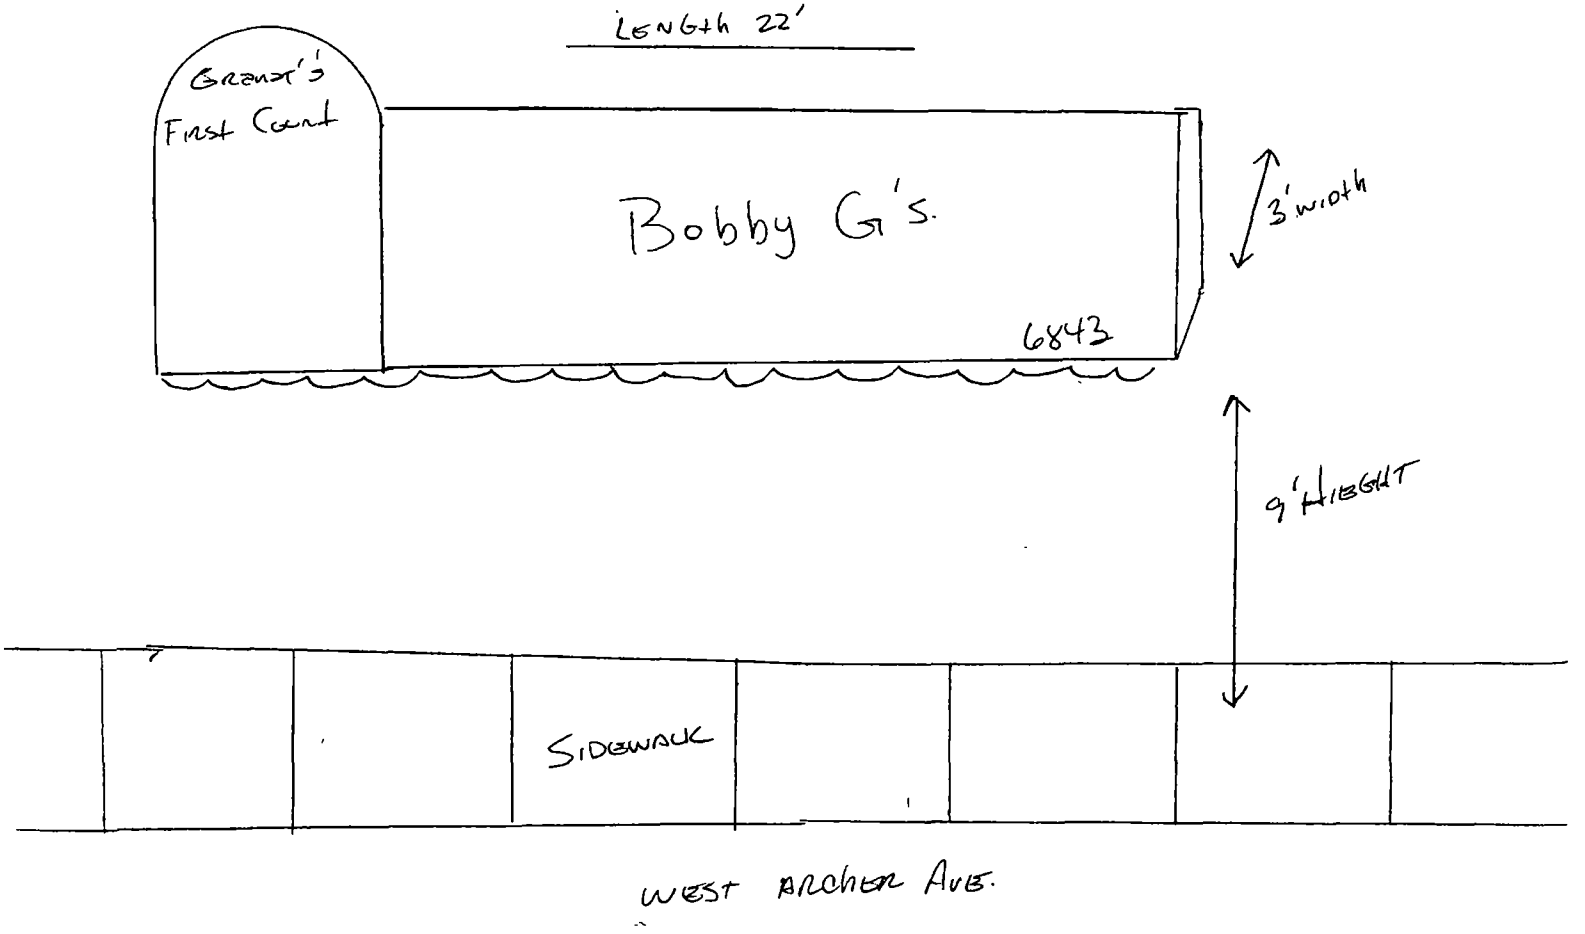
LENGTH 22'
GRANT'S
FIRST COURT
Bobby G's.
6843
3' WIDTH
9' HEIGHT
SIDEWALK
WEST ARCHER AVE.

**Department of Business Affairs and Consumer Protection**
Small Business Center - Public Way Use Unit
City Hall - 121 N. LaSalle Street, Room 800 • Chicago, IL 60602
312-74-GOBIZ / 312-744-6249 • (312) 744-1944 (TTY)
http://www.cityofchicago.org/bacp

**03/18/2015**

Alderman **Michael R. Zalewski**
Ward # **23**
City of Chicago
City Hall, Room **203**
121 North LaSalle Street
Chicago, Illinois 60602

Re: An ordinance to use and maintain a portion of the public right-of-way for **one (1) awning(s)** for **BOBBY G'S**, adjacent to the premises known as **6843 W. Archer Ave.**.

Dear Alderman **Michael R. Zalewski**:

The applicant referenced above has requested the use of the public right-of-way for a **awning(s)**. An ordinance has been prepared by the Department of Business Affairs and Consumer Protection – Small Business Center - Public Way Use Unit for presentation to the City Council. Because this request was made for properties located in your ward, as approved by you as per the attached, I respectfully request that you introduce the attached ordinance at the next City Council meeting.

If you have any questions regarding this ordinance, please contact Anthony Bertuca at (312) 744-5506.

**Department of Business Affairs and Consumer Protection**

# City of Chicago

O2015-1683

## Office of the City Clerk

## Document Tracking Sheet

| | |
|---|---|
| **Meeting Date:** | 3/18/2015 |
| **Sponsor(s):** | Zalewski (23) |
| **Type:** | Ordinance |
| **Title:** | Awning(s) for Three Sons Restaurant, Inc. |
| **Committee(s) Assignment:** | Committee on Transportation and Public Way |

ORDINANCE
THREE SONS RESTAURANT, INC.
Acct. No. 350 - 1
Permit No. 1116850

*Be It Ordained by the City Council of the City of Chicago:*

SECTION 1. Permission and authority are hereby given and granted to THREE SONS RESTAURANT, INC., upon the terms and subject to the conditions of this ordinance to maintain and use, as now constructed, six (6) Awning(s) projecting over the public right-of-way adjacent to its premises known as 6200 S. Archer Ave..

Said Awning(s) at MEADE AVE. measure(s):
One (1) at ten point five (10.5) feet in length, and two point six seven (2.67) feet in width for a total of twenty-eight point zero four (28.04) square feet.

Said Awning(s) at ARCHER AVE. measure(s):
Four (4) at seven (7) feet in length, and two point six seven (2.67) feet in width for a total of seventy-four point seven six (74.76) square feet.

Said Awning(s) at ARCHER AVE. measure(s):
One (1) at seven point five (7.5) feet in length, and two point six seven (2.67) feet in width for a total of twenty point zero three (20.03) square feet.

The location of said privilege shall be as shown on prints kept on file with the Department of Business Affairs and Consumer Protection and the Office of the City Clerk.

Said privilege shall be constructed in accordance with plans and specifications approved by the Zoning Department - Signs.

This grant of privilege in the public way shall be subject to the provisions of Section 10-28-015 and all other required provisions of the Municipal Code of Chicago.

The grantee shall pay to the City of Chicago as compensation for the privilege #1116850 herein granted the sum of one hundred seventy-five ($175.00) per annum in advance.

A 25% penalty will be added for payments received after due date.

The permit holder agrees to hold the City of Chicago harmless for any damage, relocation or replacement costs associated with damage, relocation or removal of private property caused by the City performing work in the public way.

Authority herein given and granted for a period of five (5) years from and after 10/08/2013.

Alderman _____

Michael R. Zalewski 23rd Ward

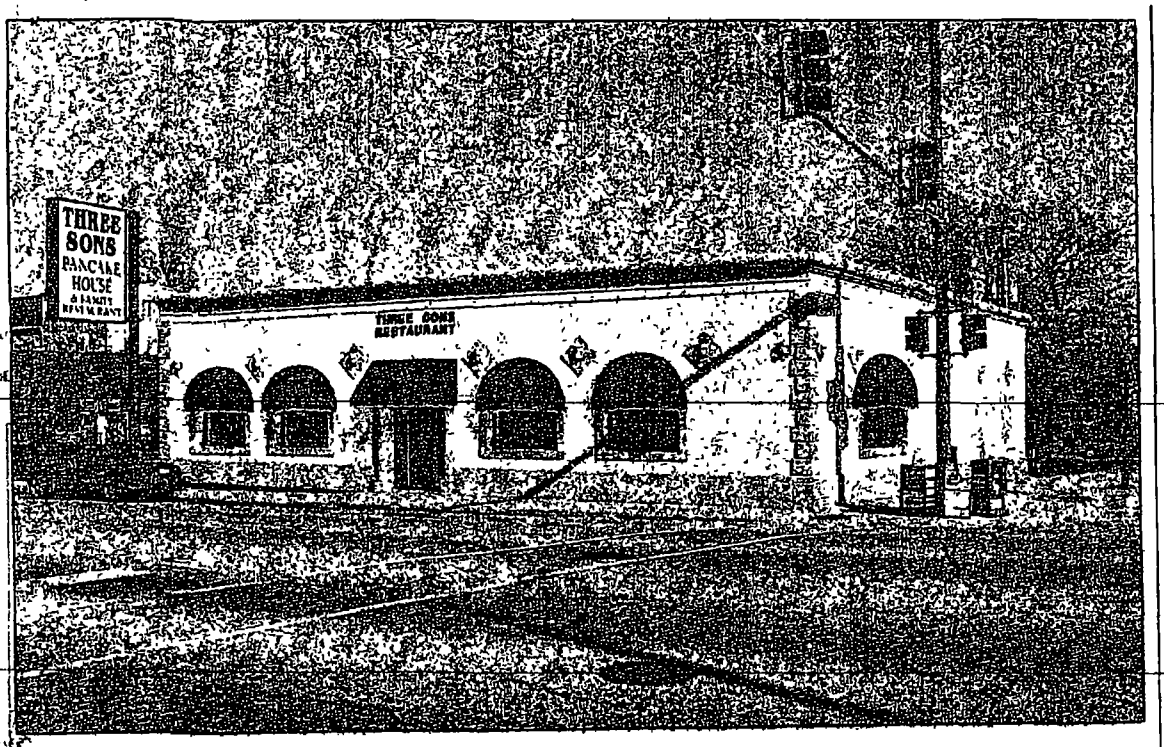

SUNBRELLA TRUE BROWN #4621

HARLEQUIN BORDER

Chesterfield Awning Co.

16999 Van Dam Road
South Holland, IL 60473
P-708-596-4434
F. 708-596-9469
graphics@chesterfieldawning.com

This is an original drawing, created by Chesterfield Awning Company, Inc. It is being submitted for your personal use in connection with a project being planned for you by Chesterfield Awning Company, Inc. It is not to be used, reproduced, copied or exhibited in any fashion. In the event any of the above occurs, Chesterfield Awning Company, Inc. expects to be reimbursed $25,000 in compensation for the time and effort entailed in creating this drawing.

Colors are representative only for true colors, please see samples.

THREE SONS

File Name: RESTAURANT

Date: 04-15-2008

Artist: M.C.

Job Number:

Size / Style

Color / Method

Misc Notes:

Customer Approval

Sales Approval

**Department of Business Affairs and Consumer Protection**
Small Business Center - Public Way Use Unit
City Hall - 121 N. LaSalle Street, Room 800 • Chicago, IL 60602
312-74-GOBIZ / 312-744-6249 • (312) 744-1944 (TTY)
http://www.cityofchicago.org/bacp

**03/18/2015**

Alderman **Michael R. Zalewski**
Ward # **23**
City of Chicago
City Hall, Room **203**
121 North LaSalle Street
Chicago, Illinois 60602

Re: An ordinance to use and maintain a portion of the public right-of-way for **six (6) awning(s)** for **THREE SONS RESTAURANT, INC.**, adjacent to the premises known as **6200 S. Archer Ave.**.

Dear Alderman **Michael R. Zalewski**:

The applicant referenced above has requested the use of the public right-of-way for a **awning(s)**. An ordinance has been prepared by the Department of Business Affairs and Consumer Protection – Small Business Center - Public Way Use Unit for presentation to the City Council. Because this request was made for properties located in your ward, as approved by you as per the attached, I respectfully request that you introduce the attached ordinance at the next City Council meeting.

If you have any questions regarding this ordinance, please contact Anthony Bertuca at (312) 744-5506.

**Department of Business Affairs and Consumer Protection**

# City of Chicago

O2015-1685

## Office of the City Clerk

## Document Tracking Sheet

| | |
|---|---|
| **Meeting Date:** | 3/18/2015 |
| **Sponsor(s):** | Maldonado (26) |
| **Type:** | Ordinance |
| **Title:** | Awning(s) for Connection Studio |
| **Committee(s) Assignment:** | Committee on Transportation and Public Way |

ORDINANCE
CONNECTION STUDIO
Acct. No. 301409 - 2
Permit No. 1116477

*Be It Ordained by the City Council of the City of Chicago:*

SECTION 1. Permission and authority are hereby given and granted to CONNECTION STUDIO, upon the terms and subject to the conditions of this ordinance to maintain and use, as now constructed, one (1) Awning(s) projecting over the public right-of-way adjacent to its premises known as 2522 W. Chicago Ave..

Said Awning(s) at W. Chicago Avenue measure(s):
One (1) at fourteen (14) feet in length, and three (3) feet in width for a total of forty-two (42) square feet.

The location of said privilege shall be as shown on prints kept on file with the Department of Business Affairs and Consumer Protection and the Office of the City Clerk.

Said privilege shall be constructed in accordance with plans and specifications approved by the Zoning Department - Signs.

This grant of privilege in the public way shall be subject to the provisions of Section 10-28-015 and all other required provisions of the Municipal Code of Chicago.

The grantee shall pay to the City of Chicago as compensation for the privilege #1116477 herein granted the sum of fifty ($50.00) per annum in advance.

A 25% penalty will be added for payments received after due date.

The permit holder agrees to hold the City of Chicago harmless for any damage, relocation or replacement costs associated with damage, relocation or removal of private property caused by the City performing work in the public way.

Authority herein given and granted for a period of five (5) years from and after 09/10/2013.

Alderman _____

Roberto Maldonado 26th Ward

Connection Salon
773.342.6333 www.connectionsalon.com
OPEN

**Department of Business Affairs and Consumer Protection**
Small Business Center - Public Way Use Unit
City Hall - 121 N. LaSalle Street, Room 800 • Chicago, IL 60602
312-74-GOBIZ / 312-744-6249 • (312) 744-1944 (TTY)
http://www.cityofchicago.org/bacp

**03/18/2015**

Alderman **Roberto Maldonado**
Ward # **26**
City of Chicago
City Hall, Room **300**
121 North LaSalle Street
Chicago, Illinois 60602

Re: An ordinance to use and maintain a portion of the public right-of-way for **one (1) awning(s)** for **CONNECTION STUDIO**, adjacent to the premises known as **2522 W. Chicago Ave.**.

Dear Alderman **Roberto Maldonado**:

The applicant referenced above has requested the use of the public right-of-way for a **awning(s)**. An ordinance has been prepared by the Department of Business Affairs and Consumer Protection – Small Business Center - Public Way Use Unit for presentation to the City Council. Because this request was made for properties located in your ward, as approved by you as per the attached, I respectfully request that you introduce the attached ordinance at the next City Council meeting.

If you have any questions regarding this ordinance, please contact Anthony Bertuca at (312) 744-5506.

**Department of Business Affairs and Consumer Protection**

# City of Chicago

O2015-1687

## Office of the City Clerk

## Document Tracking Sheet

| | |
|---|---|
| **Meeting Date:** | 3/18/2015 |
| **Sponsor(s):** | Maldonado (26) |
| **Type:** | Ordinance |
| **Title:** | Awning(s) for La Pena |
| **Committee(s) Assignment:** | Committee on Transportation and Public Way |

ORDINANCE
LA PENA
Acct. No. 45731 - 1
Permit No. 1116532

*Be It Ordained by the City Council of the City of Chicago:*

SECTION 1. Permission and authority are hereby given and granted to LA PENA, upon the terms and subject to the conditions of this ordinance to maintain and use, as now constructed, one (1) Awning(s) projecting over the public right-of-way adjacent to its premises known as 4104 W. North Ave..

Said Awning(s) at W. North Avenue measure(s):
One (1) at twenty-seven (27) feet in length, and two point seven five (2.75) feet in width for a total of seventy-four point two five (74.25) square feet.

The location of said privilege shall be as shown on prints kept on file with the Department of Business Affairs and Consumer Protection and the Office of the City Clerk.

Said privilege shall be constructed in accordance with plans and specifications approved by the Zoning Department - Signs.

This grant of privilege in the public way shall be subject to the provisions of Section 10-28-015 and all other required provisions of the Municipal Code of Chicago.

The grantee shall pay to the City of Chicago as compensation for the privilege #1116532 herein granted the sum of fifty-two ($52.00) per annum in advance.

A 25% penalty will be added for payments received after due date.

The permit holder agrees to hold the City of Chicago harmless for any damage, relocation or replacement costs associated with damage, relocation or removal of private property caused by the City performing work in the public way.

Authority herein given and granted for a period of five (5) years from and after 12/17/2013.

Alderman _____

Roberto Maldonado 26th Ward

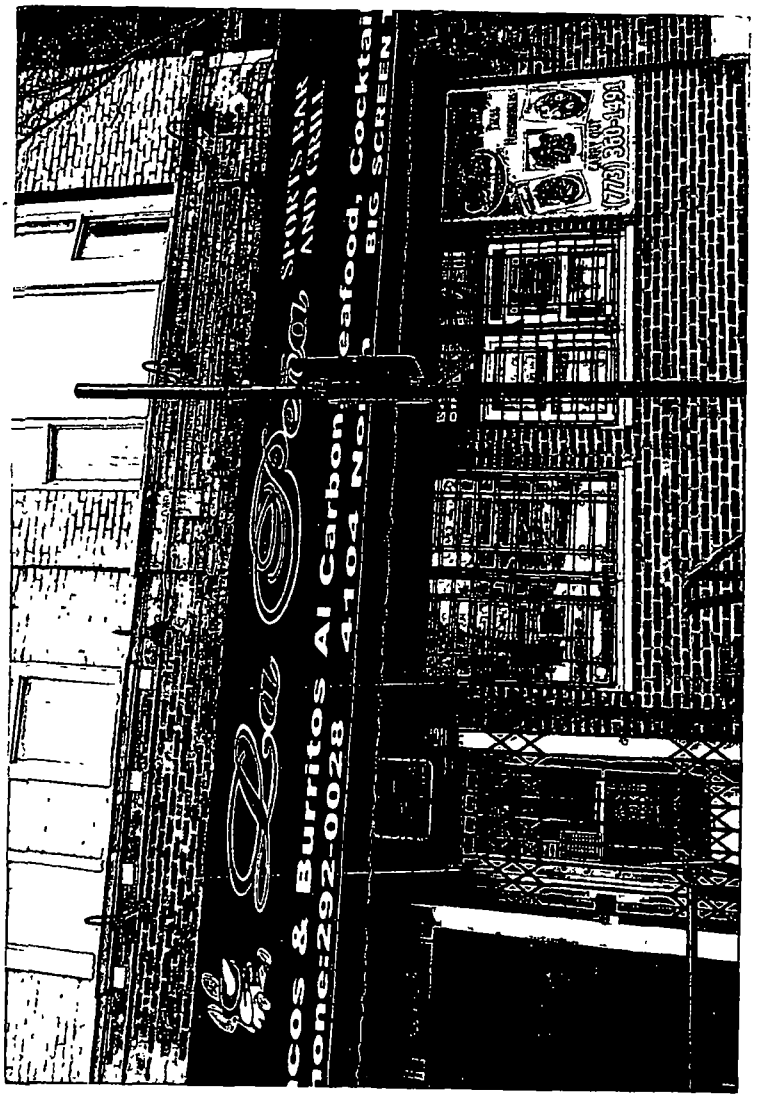
Bar
SMOKE FREE
AND CHILL
cos & Burritos Al Carbon
eafood, Cocktai
BIG SCREEN
one:292-0028
4104 No
(770) 300-1491

**Department of Business Affairs and Consumer Protection**
Small Business Center - Public Way Use Unit
City Hall - 121 N. LaSalle Street, Room 800 • Chicago, IL 60602
312-74-GOBIZ / 312-744-6249 • (312) 744-1944 (TTY)
http://www.cityofchicago.org/bacp

**03/18/2015**

Alderman **Roberto Maldonado**
Ward # **26**
City of Chicago
City Hall, Room **300**
121 North LaSalle Street
Chicago, Illinois 60602

Re: An ordinance to use and maintain a portion of the public right-of-way for **one (1) awning(s)** for **LA PENA**, adjacent to the premises known as **4104 W. North Ave.**.

Dear Alderman **Roberto Maldonado**:

The applicant referenced above has requested the use of the public right-of-way for a **awning(s)**. An ordinance has been prepared by the Department of Business Affairs and Consumer Protection – Small Business Center - Public Way Use Unit for presentation to the City Council. Because this request was made for properties located in your ward, as approved by you as per the attached, I respectfully request that you introduce the attached ordinance at the next City Council meeting.

If you have any questions regarding this ordinance, please contact Anthony Bertuca at (312) 744-5506.

**Department of Business Affairs and Consumer Protection**

# City of Chicago

O2015-1688

Office of the City Clerk

Document Tracking Sheet

| | |
|---|---|
| **Meeting Date:** | 3/18/2015 |
| **Sponsor(s):** | Maldonado (26) |
| **Type:** | Ordinance |
| **Title:** | Awning(s) for Wences Hair Studio |
| **Committee(s) Assignment:** | Committee on Transportation and Public Way |

ORDINANCE
WENCES HAIR STUDIO
Acct. No. 281742 - 1
Permit No. 1117094

*Be It Ordained by the City Council of the City of Chicago:*

SECTION 1. Permission and authority are hereby given and granted to WENCES HAIR STUDIO, upon the terms and subject to the conditions of this ordinance to maintain and use, as now constructed, one (1) Awning(s) projecting over the public right-of-way adjacent to its premises known as 3540 W. North Ave..

Said Awning(s) at WEST NORTH AVENUE measure(s):
One (1) at sixteen (16) feet in length, and two (2) feet in width for a total of thirty-two (32) square feet.

The location of said privilege shall be as shown on prints kept on file with the Department of Business Affairs and Consumer Protection and the Office of the City Clerk.

Said privilege shall be constructed in accordance with plans and specifications approved by the Zoning Department - Signs.

This grant of privilege in the public way shall be subject to the provisions of Section 10-28-015 and all other required provisions of the Municipal Code of Chicago.

The grantee shall pay to the City of Chicago as compensation for the privilege #1117094 herein granted the sum of fifty ($50.00) per annum in advance.

A 25% penalty will be added for payments received after due date.

The permit holder agrees to hold the City of Chicago harmless for any damage, relocation or replacement costs associated with damage, relocation or removal of private property caused by the City performing work in the public way.

Authority herein given and granted for a period of five (5) years from and after 03/14/2015.

Alderman _____

Roberto Maldonado 26th Ward

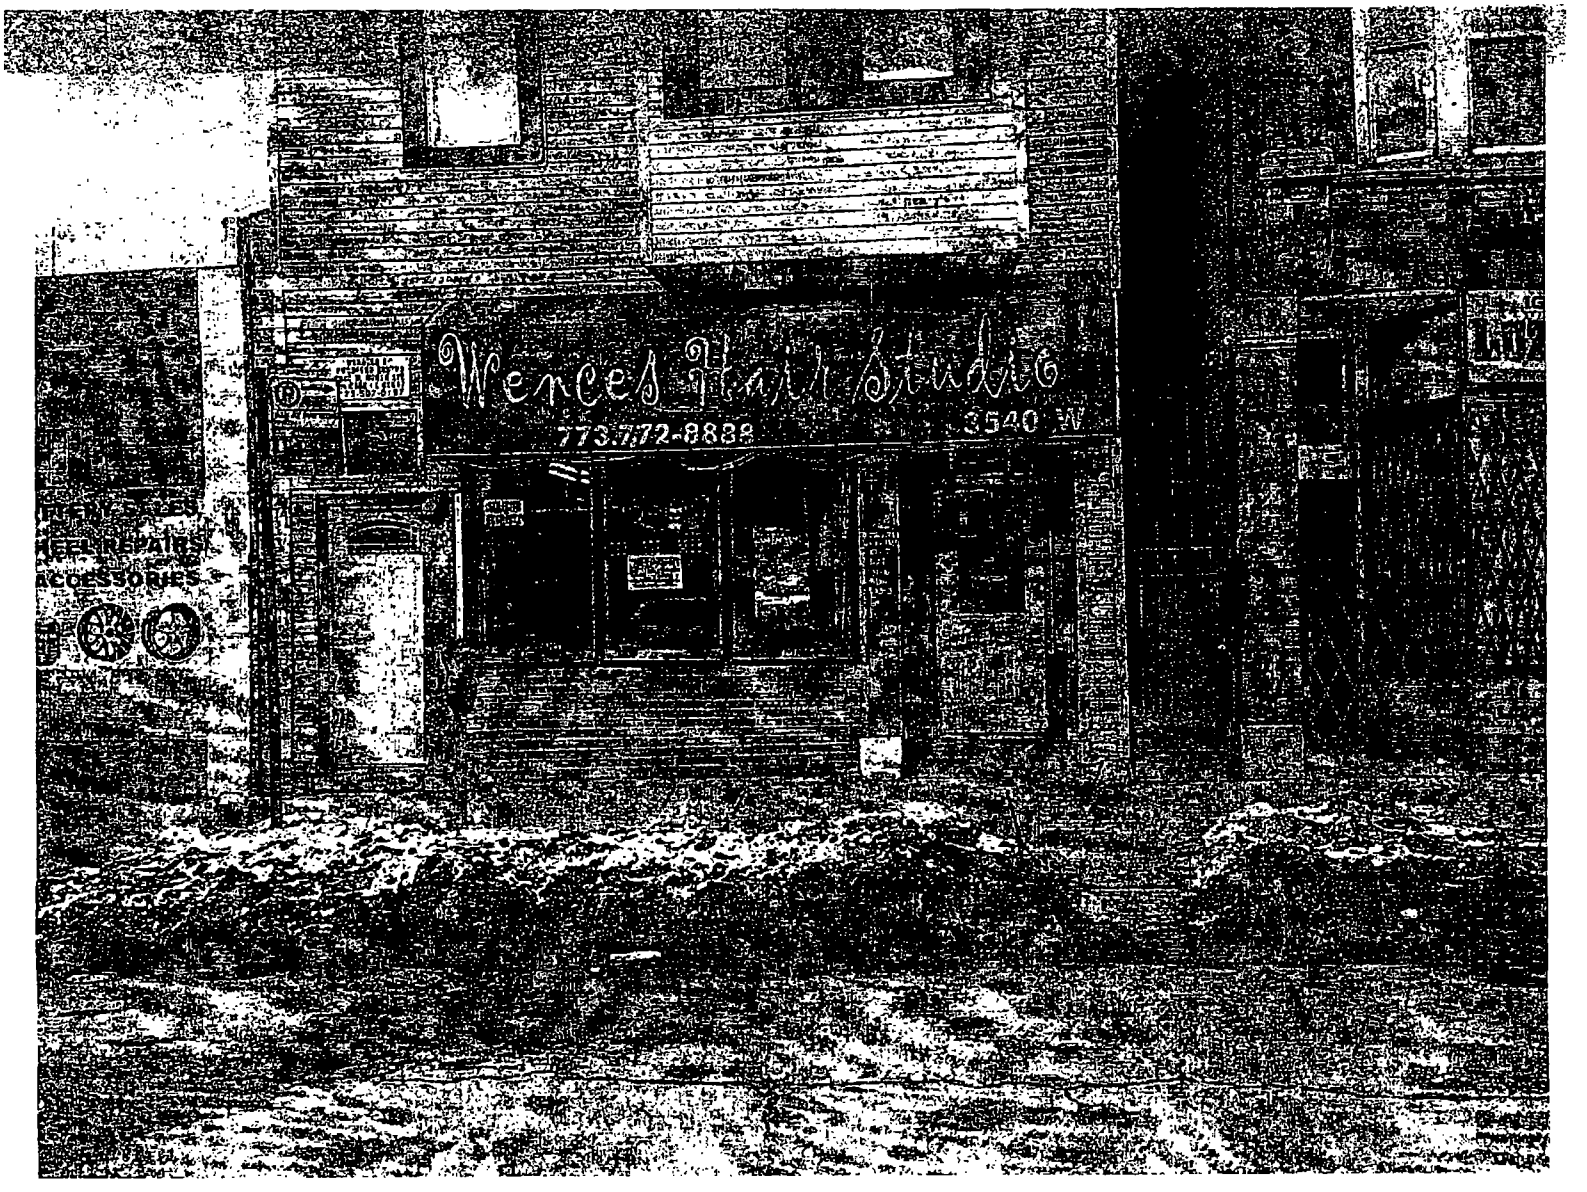
Wences Hair Studio
773.772-8888
3540 W
HEEL REPAIRS
ACCESSORIES

**Department of Business Affairs and Consumer Protection**
Small Business Center - Public Way Use Unit
City Hall - 121 N. LaSalle Street, Room 800 • Chicago, IL 60602
312-74-GOBIZ / 312-744-6249 • (312) 744-1944 (TTY)
http //www.cityofchicago.org/bacp

**03/18/2015**

Alderman **Roberto Maldonado**
Ward # **26**
City of Chicago
City Hall, Room **300**
121 North LaSalle Street
Chicago, Illinois 60602

Re: An ordinance to use and maintain a portion of the public right-of-way for **one (1) awning(s)** for **WENCES HAIR STUDIO**, adjacent to the premises known as **3540 W. North Ave.**.

Dear Alderman **Roberto Maldonado**:

The applicant referenced above has requested the use of the public right-of-way for a **awning(s)**. An ordinance has been prepared by the Department of Business Affairs and Consumer Protection – Small Business Center - Public Way Use Unit for presentation to the City Council. Because this request was made for properties located in your ward, as approved by you as per the attached, I respectfully request that you introduce the attached ordinance at the next City Council meeting.

If you have any questions regarding this ordinance, please contact Anthony Bertuca at (312) 744-5506.

**Department of Business Affairs and Consumer Protection**

# City of Chicago

O2015-1693

Office of the City Clerk

Document Tracking Sheet

| | |
|---|---|
| **Meeting Date:** | 3/18/2015 |
| **Sponsor(s):** | Burnett (27) |
| **Type:** | Ordinance |
| **Title:** | Awning(s) for Pegasus Restaurant & Taverna |
| **Committee(s) Assignment:** | Committee on Transportation and Public Way |

ORDINANCE
PEGASUS RESTAURANT & TAVERNA
Acct. No. 11528 - 1
Permit No. 1117361

*Be It Ordained by the City Council of the City of Chicago:*

SECTION 1. Permission and authority are hereby given and granted to PEGASUS RESTAURANT & TAVERNA, upon the terms and subject to the conditions of this ordinance to maintain and use, as now constructed, three (3) Awning(s) projecting over the public right-of-way adjacent to its premises known as 130 S. Halsted St..

Said Awning(s) at S. Halsted measure(s):
One (1) at thirteen (13) feet in length, and nine (9) feet in width for a total of one hundred seventeen (117) square feet.
Two (2) at fourteen (14) feet in length, and three (3) feet in width for a total of eighty-four (84) square feet.

The location of said privilege shall be as shown on prints kept on file with the Department of Business Affairs and Consumer Protection and the Office of the City Clerk.

Said privilege shall be constructed in accordance with plans and specifications approved by the Zoning Department - Signs.

This grant of privilege in the public way shall be subject to the provisions of Section 10-28-015 and all other required provisions of the Municipal Code of Chicago.

The grantee shall pay to the City of Chicago as compensation for the privilege #1117361 herein granted the sum of one hundred fifty ($150.00) per annum in advance.

A 25% penalty will be added for payments received after due date.

The permit holder agrees to hold the City of Chicago harmless for any damage, relocation or replacement costs associated with damage, relocation or removal of private property caused by the City performing work in the public way.

Authority herein given and granted for a period of five (5) years from and after 02/07/2015.

Alderman
Walter Burnett Jr. 27th Ward

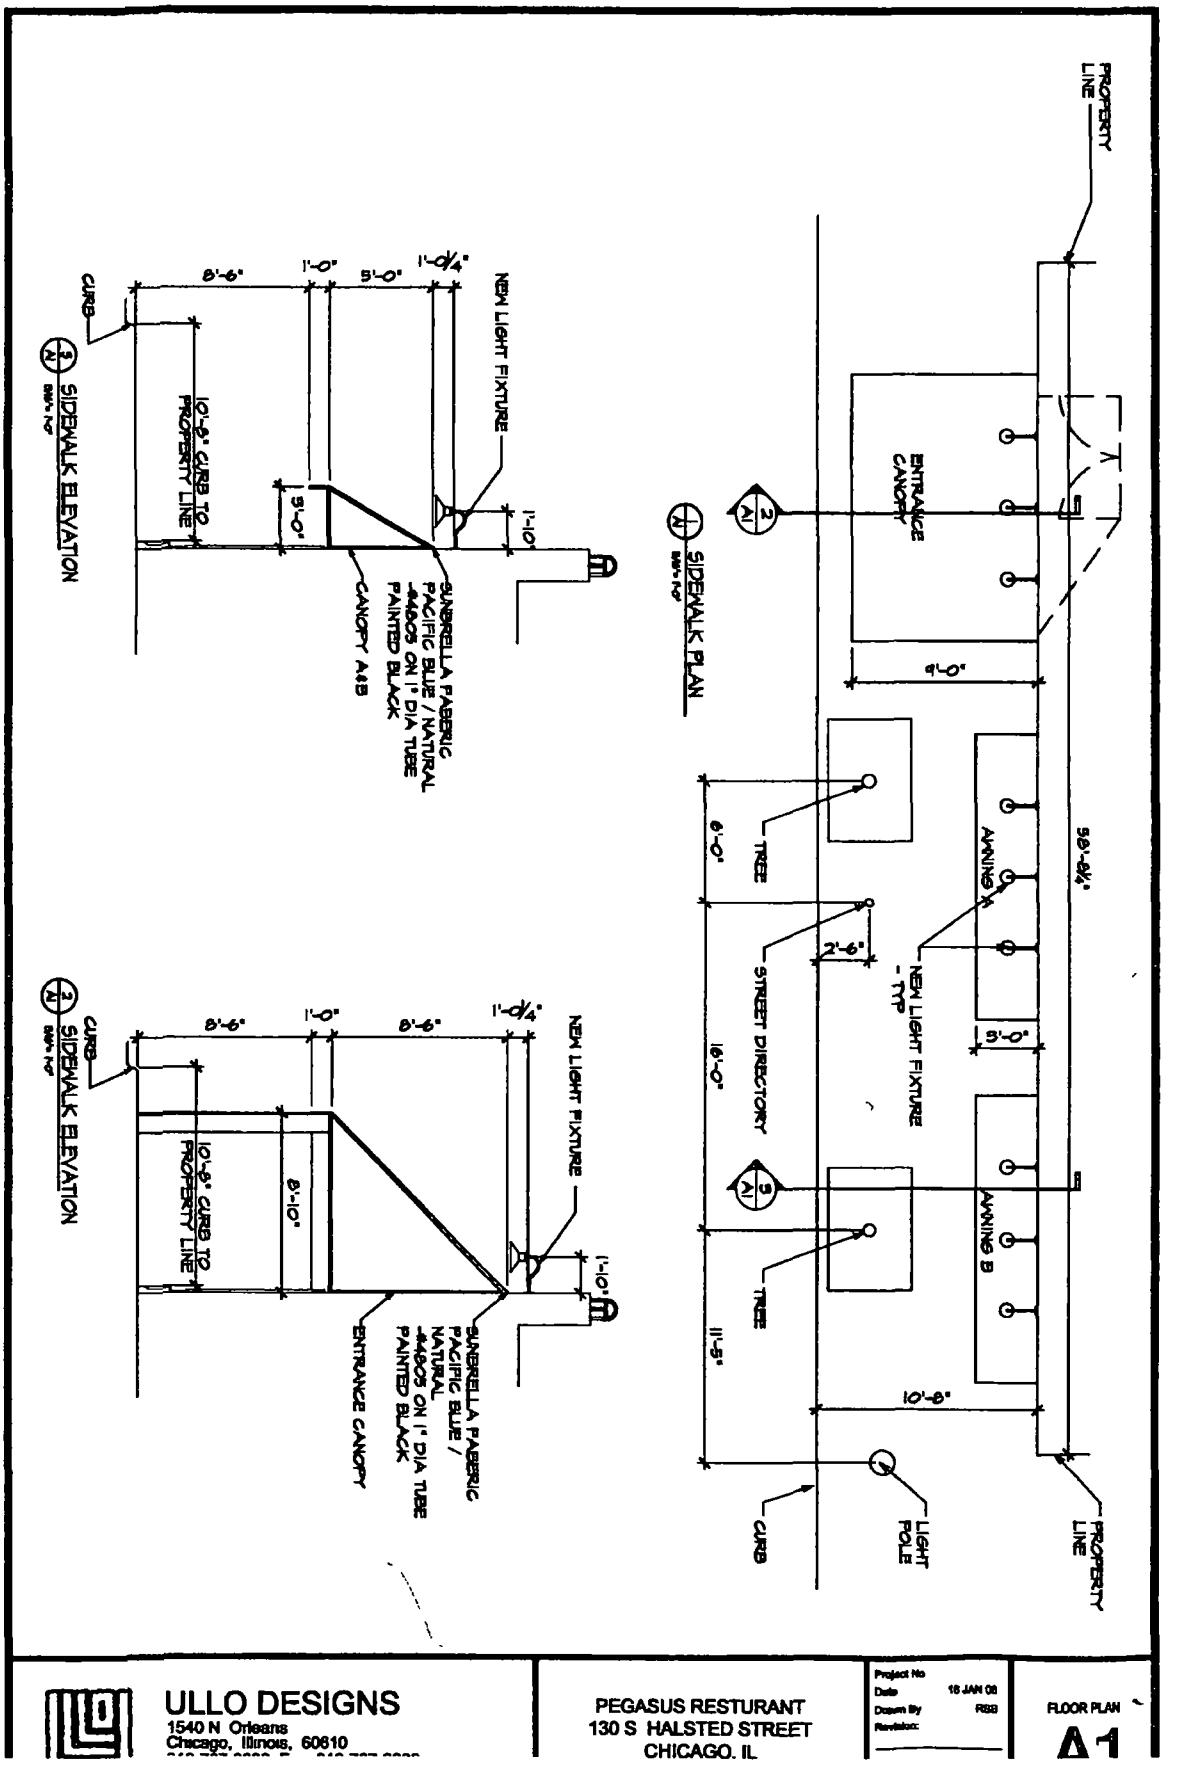


ULLO DESIGNS
1540 N Orleans
Chicago, Illinois, 60610

PEGASUS RESTURANT
130 S HALSTED STREET
CHICAGO. IL

Project No
Date 18 JAN 08
Drawn By RBB
Revisions

FLOOR PLAN
A1

# City of Chicago

O2015-1697

## Office of the City Clerk

## Document Tracking Sheet

| | |
|---|---|
| **Meeting Date:** | 3/18/2015 |
| **Sponsor(s):** | Ervin (28) |
| **Type:** | Ordinance |
| **Title:** | Awning(s) for Pearl's Fashion |
| **Committee(s) Assignment:** | Committee on Transportation and Public Way |

ORDINANCE
PEARL'S FASHION
Acct. No. 52038 - 1
Permit No. 1117048

*Be It Ordained by the City Council of the City of Chicago:*

SECTION 1. Permission and authority are hereby given and granted to PEARL'S FASHION, upon the terms and subject to the conditions of this ordinance to maintain and use, as now constructed, one (1) Awning(s) projecting over the public right-of-way adjacent to its premises known as 7 N. Cicero Ave..

Said Awning(s) at N. Cicero measure(s):
One (1) at eighteen (18) feet in length, and two (2) feet in width for a total of thirty-six (36) square feet.

The location of said privilege shall be as shown on prints kept on file with the Department of Business Affairs and Consumer Protection and the Office of the City Clerk.

Said privilege shall be constructed in accordance with plans and specifications approved by the Zoning Department - Signs.

This grant of privilege in the public way shall be subject to the provisions of Section 10-28-015 and all other required provisions of the Municipal Code of Chicago.

The grantee shall pay to the City of Chicago as compensation for the privilege #1117048 herein granted the sum of fifty ($50.00) per annum in advance.

A 25% penalty will be added for payments received after due date.

The permit holder agrees to hold the City of Chicago harmless for any damage, relocation or replacement costs associated with damage, relocation or removal of private property caused by the City performing work in the public way.

Authority herein given and granted for a period of five (5) years from and after 02/10/2015.

Alderman _____

Jason Ervin 28th Ward

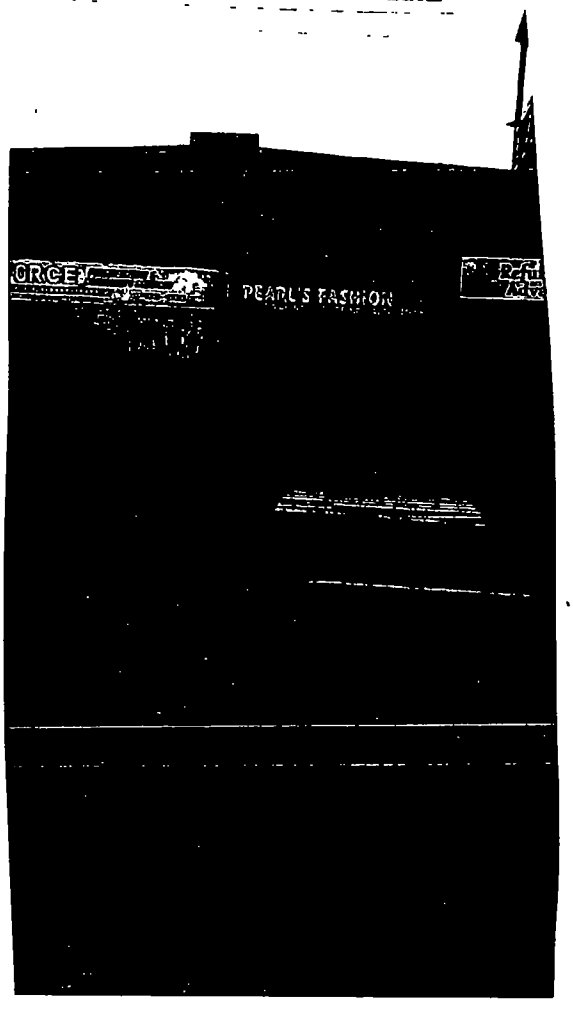
PEARL'S FASHION

# City of Chicago

O2015-1699

## Office of the City Clerk

## Document Tracking Sheet

| | |
|---|---|
| **Meeting Date:** | 3/18/2015 |
| **Sponsor(s):** | Graham (29) |
| **Type:** | Ordinance |
| **Title:** | Awning(s) for El Rodeo, Inc. |
| **Committee(s) Assignment:** | Committee on Transportation and Public Way |

ORDINANCE
EL RODEO INC
Acct. No. 301052 - 1
Permit No. 1116518

*Be It Ordained by the City Council of the City of Chicago:*

SECTION 1. Permission and authority are hereby given and granted to EL RODEO INC, upon the terms and subject to the conditions of this ordinance to maintain and use, as now constructed, one (1) Awning(s) projecting over the public right-of-way adjacent to its premises known as 5908 W. Fullerton Ave..

Said Awning(s) at W. FULLERTON AVENUE measure(s):
One (1) at thirty-three (33) feet in length, and two (2) feet in width for a total of sixty-six (66) square feet.

The location of said privilege shall be as shown on prints kept on file with the Department of Business Affairs and Consumer Protection and the Office of the City Clerk.

Said privilege shall be constructed in accordance with plans and specifications approved by the Zoning Department - Signs.

This grant of privilege in the public way shall be subject to the provisions of Section 10-28-015 and all other required provisions of the Municipal Code of Chicago.

The grantee shall pay to the City of Chicago as compensation for the privilege #1116518 herein granted the sum of fifty-eight ($58.00) per annum in advance.

A 25% penalty will be added for payments received after due date.

The permit holder agrees to hold the City of Chicago harmless for any damage, relocation or replacement costs associated with damage, relocation or removal of private property caused by the City performing work in the public way.

Authority herein given and granted for a period of five (5) years from and after 09/13/2014.

Alderman _____

Deborah Graham 29th Ward

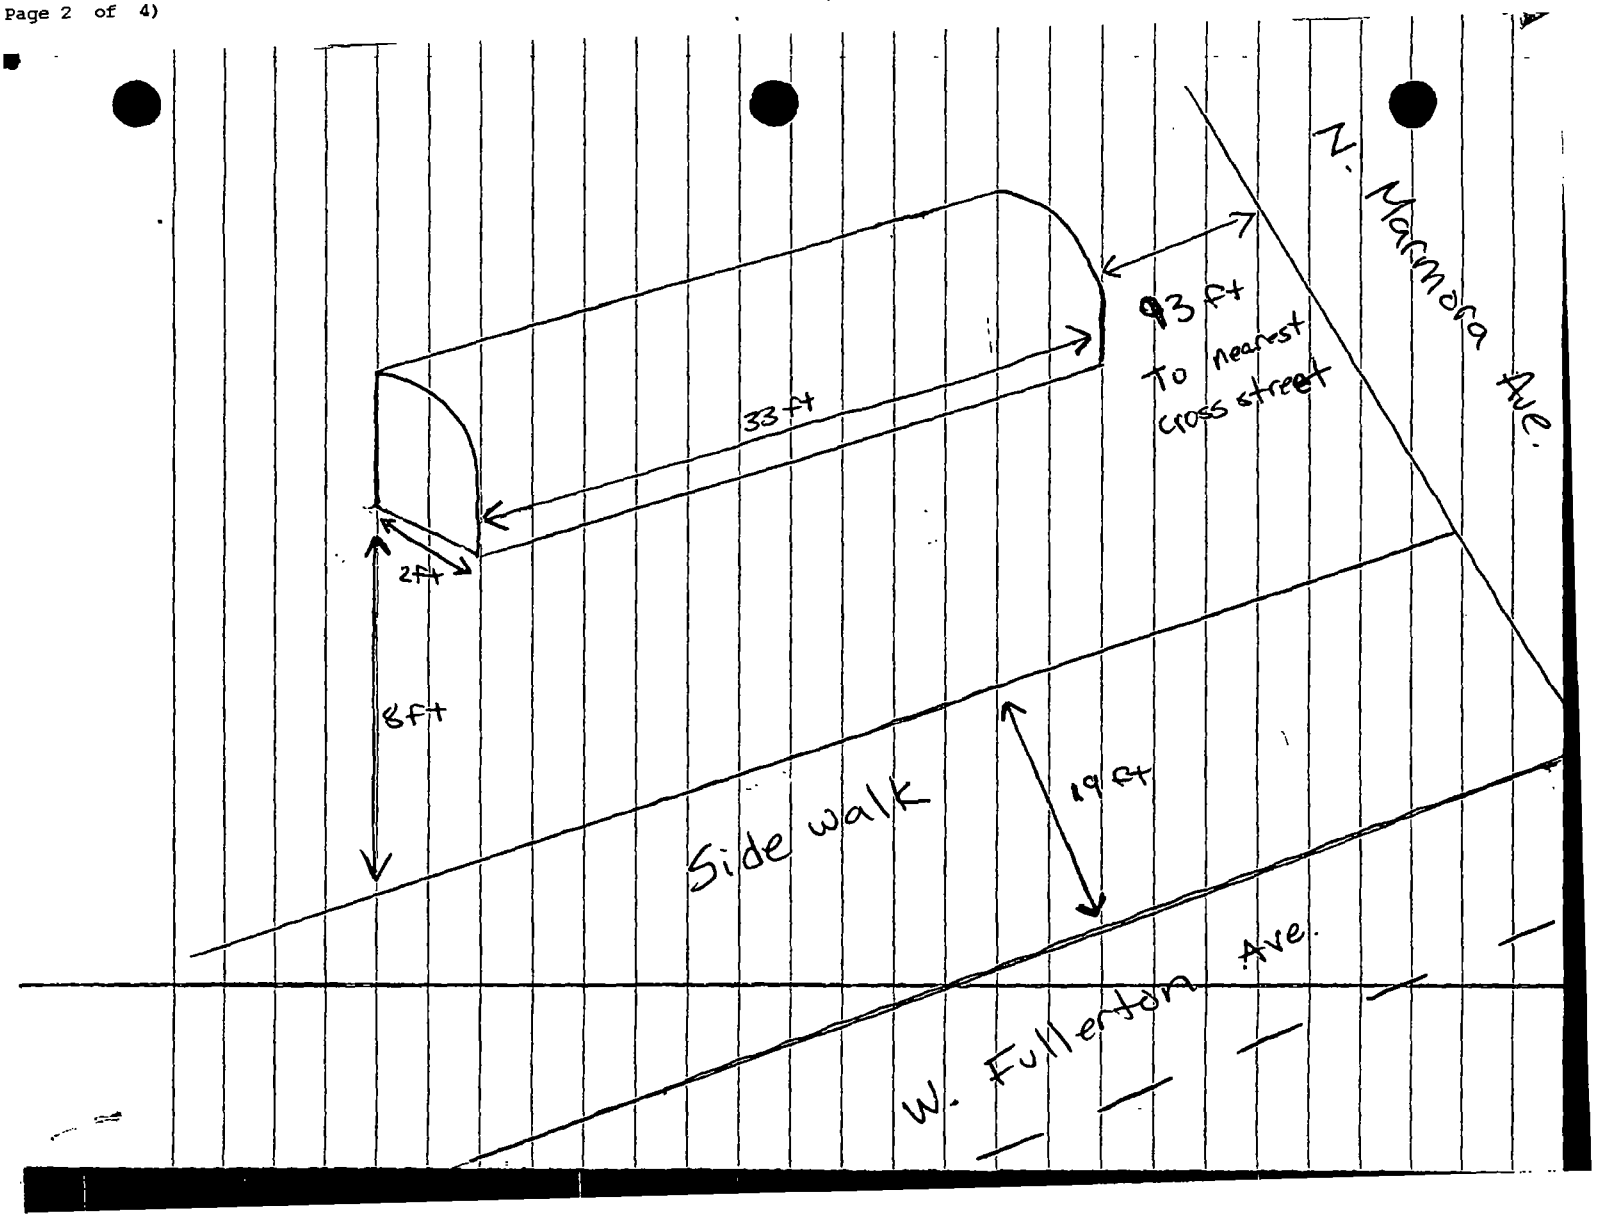
N. Marmora Ave.
93 ft
To nearest
cross street
33 ft
2ft
8ft
Side walk
19 ft
W. Fullerton Ave.

**Department of Business Affairs and Consumer Protection**
Small Business Center - Public Way Use Unit
City Hall - 121 N. LaSalle Street, Room 800 • Chicago, IL 60602
312-74-GOBIZ / 312-744-6249 • (312) 744-1944 (TTY)
http://www.cityofchicago.org/bacp

**03/18/2015**

Alderman **Deborah Graham**
Ward # **29**
City of Chicago
City Hall, Room **300**
121 North LaSalle Street
Chicago, Illinois 60602

Re: An ordinance to use and maintain a portion of the public right-of-way for **one (1) awning(s)** for **EL RODEO INC**, adjacent to the premises known as **5908 W. Fullerton Ave.**.

Dear Alderman **Deborah Graham**:

The applicant referenced above has requested the use of the public right-of-way for a **awning(s)**. An ordinance has been prepared by the Department of Business Affairs and Consumer Protection – Small Business Center - Public Way Use Unit for presentation to the City Council. Because this request was made for properties located in your ward, as approved by you as per the attached, I respectfully request that you introduce the attached ordinance at the next City Council meeting.

If you have any questions regarding this ordinance, please contact Anthony Bertuca at (312) 744-5506.

**Department of Business Affairs and Consumer Protection**

# City of Chicago

O2015-1702

Office of the City Clerk

Document Tracking Sheet

| | |
|---|---|
| **Meeting Date:** | 3/18/2015 |
| **Sponsor(s):** | Graham (29) |
| **Type:** | Ordinance |
| **Title:** | Awning(s) for Sunset Liquors |
| **Committee(s) Assignment:** | Committee on Transportation and Public Way |

ORDINANCE
SUNSET LIQUORS
Acct. No. 6292 - 1
Permit No. 1116728

*Be It Ordained by the City Council of the City of Chicago:*

SECTION 1. Permission and authority are hereby given and granted to SUNSET LIQUORS, upon the terms and subject to the conditions of this ordinance to maintain and use, as now constructed, one (1) Awning(s) projecting over the public right-of-way adjacent to its premises known as 5921-27 W. Division St..

Said Awning(s) at W DIVISION ST measure(s):
One (1) at six (6) feet in length, and three (3) feet in width for a total of eighteen (18) square feet.

The location of said privilege shall be as shown on prints kept on file with the Department of Business Affairs and Consumer Protection and the Office of the City Clerk.

Said privilege shall be constructed in accordance with plans and specifications approved by the Zoning Department - Signs.

This grant of privilege in the public way shall be subject to the provisions of Section 10-28-015 and all other required provisions of the Municipal Code of Chicago.

The grantee shall pay to the City of Chicago as compensation for the privilege #1116728 herein granted the sum of fifty ($50.00) per annum in advance.

A 25% penalty will be added for payments received after due date.

The permit holder agrees to hold the City of Chicago harmless for any damage, relocation or replacement costs associated with damage, relocation or removal of private property caused by the City performing work in the public way.

Authority herein given and granted for a period of five (5) years from and after Date of Passage.

Alderman _____

Deborah Graham 29th Ward

# APPLICATION TO USE THE PUBLIC RIGHT OF WAY

## *EXAMPLE OF CANOPY/AWNING DRAWING*

CANOPY DRAWINGS

PROPERTY LOCATION 5921 W Division Chicago IL 60651

ORGANIZATION'S NAME Sunset Food 2 liquor

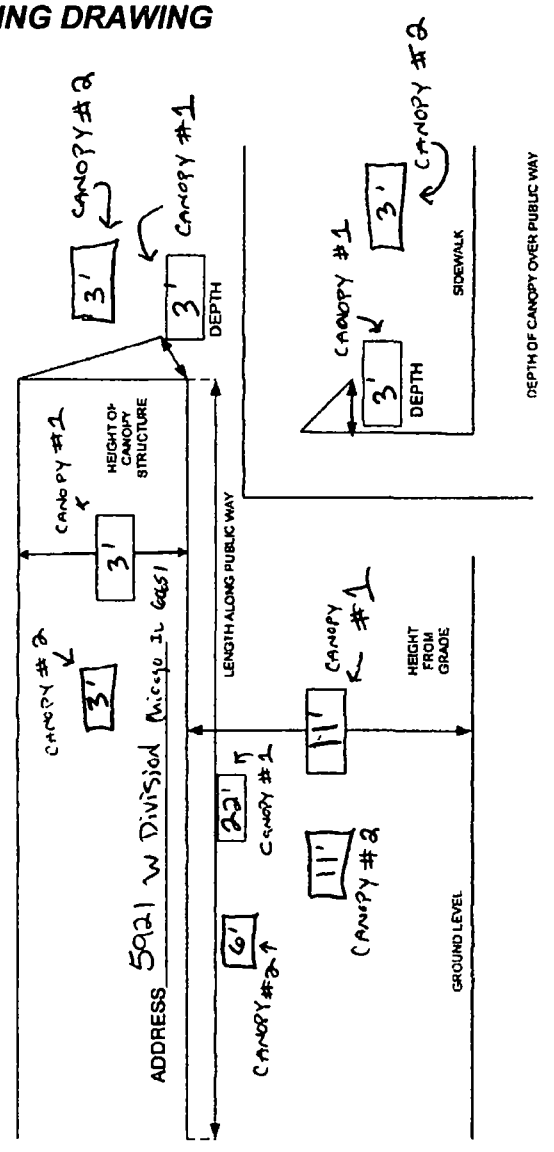

**Department of Business Affairs and Consumer Protection**
Small Business Center - Public Way Use Unit
City Hall - 121 N. LaSalle Street, Room 800 • Chicago, IL 60602
312-74-GOBIZ / 312-744-6249 • (312) 744-1944 (TTY)
http://www.cityofchicago.org/bacp

**03/18/2015**

Alderman **Deborah Graham**
Ward # **29**
City of Chicago
City Hall, Room **300**
121 North LaSalle Street
Chicago, Illinois 60602

Re: An ordinance to use and maintain a portion of the public right-of-way for **one (1) awning(s)** for **SUNSET LIQUORS**, adjacent to the premises known as **5921-27 W. Division St.**.

Dear Alderman **Deborah Graham**:

The applicant referenced above has requested the use of the public right-of-way for a **awning(s)**. An ordinance has been prepared by the Department of Business Affairs and Consumer Protection – Small Business Center - Public Way Use Unit for presentation to the City Council. Because this request was made for properties located in your ward, as approved by you as per the attached, I respectfully request that you introduce the attached ordinance at the next City Council meeting.

If you have any questions regarding this ordinance, please contact Anthony Bertuca at (312) 744-5506.

**Department of Business Affairs and Consumer Protection**

# City of Chicago

O2015-1707

## Office of the City Clerk

## Document Tracking Sheet

| | |
|---|---|
| **Meeting Date:** | 3/18/2015 |
| **Sponsor(s):** | Reboyras (30) |
| **Type:** | Ordinance |
| **Title:** | Awning(s) for Fullerton Pawners, Inc. |
| **Committee(s) Assignment:** | Committee on Transportation and Public Way |

ORDINANCE
FULLERTON PAWNERS, INC.
Acct. No. 392708 - 1
Permit No. 1115658

*Be It Ordained by the City Council of the City of Chicago:*

SECTION 1. Permission and authority are hereby given and granted to FULLERTON PAWNERS, INC., upon the terms and subject to the conditions of this ordinance to construct, install, maintain and use one (1) Awning(s) projecting over the public right-of-way adjacent to its premises known as 5920 W. Fullerton Ave..

Said Awning(s) at W. Fullerton Avenue measure(s):
One (1) at twenty-two (22) feet in length, and two (2) feet in width for a total of forty-four (44) square feet.

The location of said privilege shall be as shown on prints kept on file with the Department of Business Affairs and Consumer Protection and the Office of the City Clerk.

Said privilege shall be constructed in accordance with plans and specifications approved by the Zoning Department - Signs.

This grant of privilege in the public way shall be subject to the provisions of Section 10-28-015 and all other required provisions of the Municipal Code of Chicago.

The grantee shall pay to the City of Chicago as compensation for the privilege #1115658 herein granted the sum of fifty ($50.00) per annum in advance.

A 25% penalty will be added for payments received after due date.

The permit holder agrees to hold the City of Chicago harmless for any damage, relocation or replacement costs associated with damage, relocation or removal of private property caused by the City performing work in the public way.

Authority herein given and granted for a period of five (5) years from and after ~~Date of Passage~~.

Alderman _____

Ariel Reboyras 30th Ward

**Fullerton Pawners Inc.**
5920 W. Fullerton Ave.
Chicago, IL 60639
773-637-9999

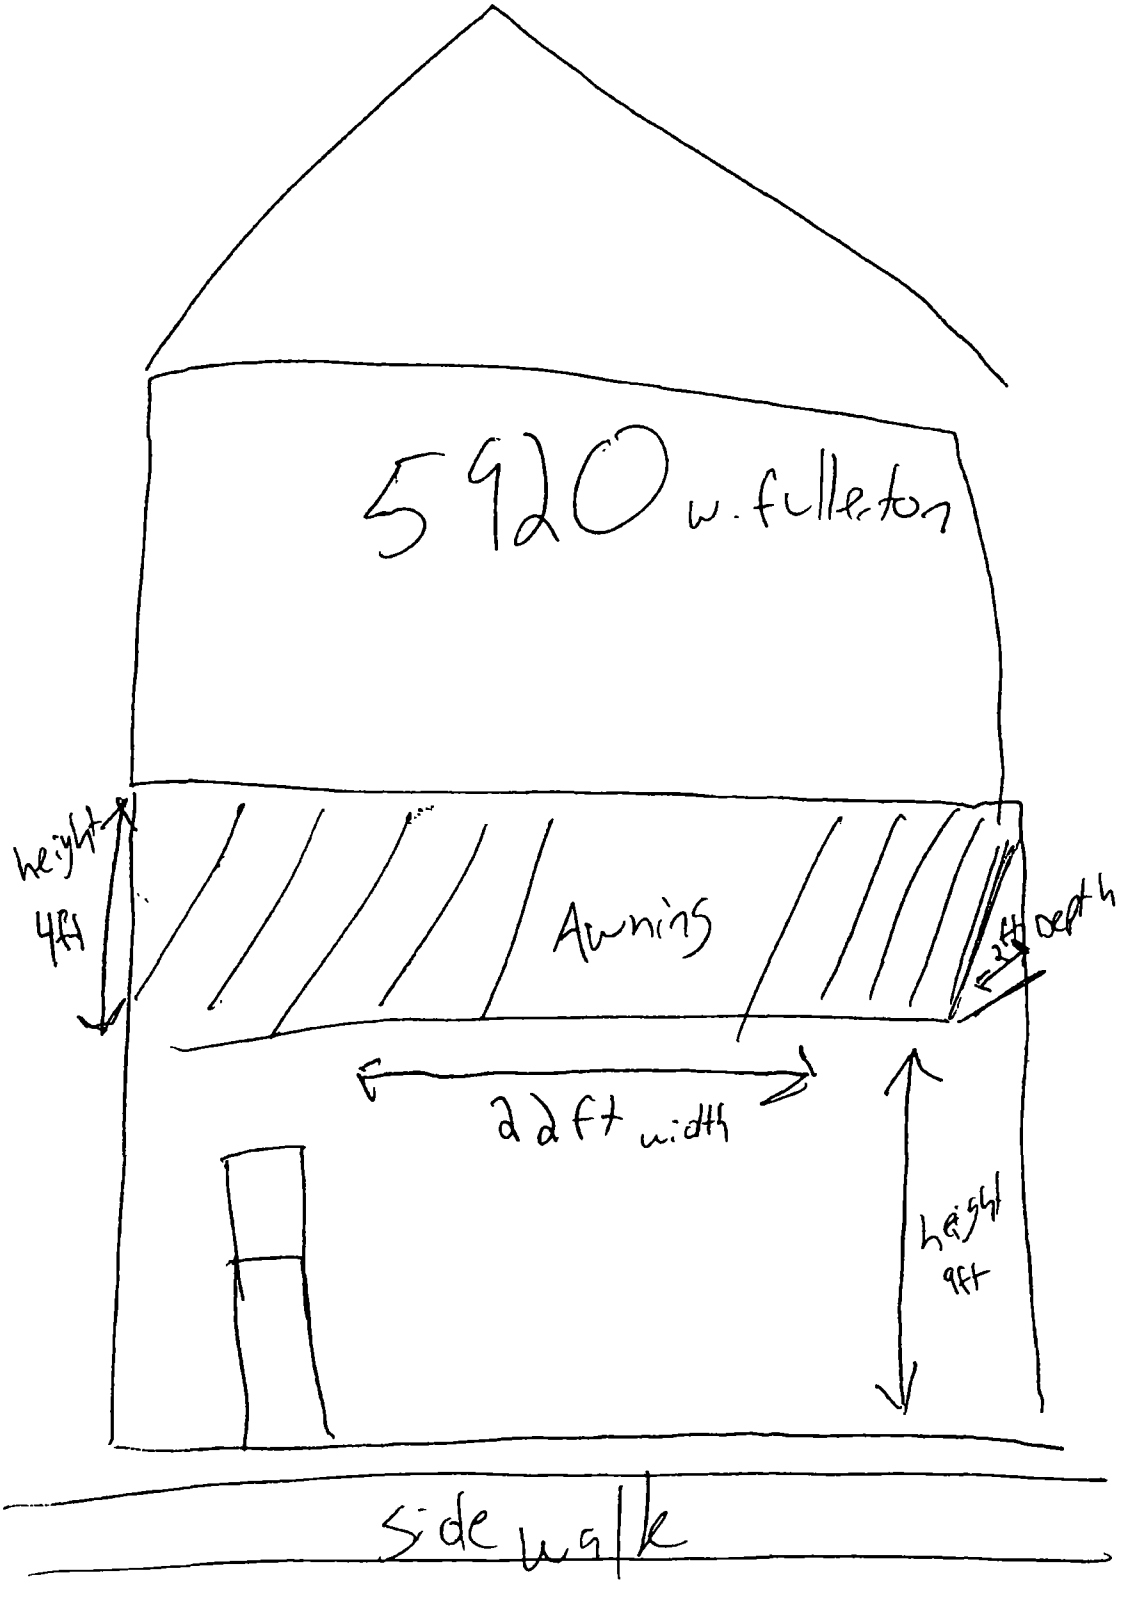

**Department of Business Affairs and Consumer Protection**
Small Business Center - Public Way Use Unit
City Hall - 121 N. LaSalle Street, Room 800 • Chicago, IL 60602
312-74-GOBIZ / 312-744-6249 • (312) 744-1944 (TTY)
http://www.cityofchicago.org/bacp

**03/18/2015**

Alderman **Ariel Reboyras**
Ward # **30**
City of Chicago
City Hall, Room **203**
121 North LaSalle Street
Chicago, Illinois 60602

Re: An ordinance to use and maintain a portion of the public right-of-way for **one (1) awning(s)** for **FULLERTON PAWNERS, INC.**, adjacent to the premises known as **5920 W. Fullerton Ave.**.

Dear Alderman **Ariel Reboyras**:

The applicant referenced above has requested the use of the public right-of-way for a **awning(s)**. An ordinance has been prepared by the Department of Business Affairs and Consumer Protection – Small Business Center - Public Way Use Unit for presentation to the City Council. Because this request was made for properties located in your ward, as approved by you as per the attached, I respectfully request that you introduce the attached ordinance at the next City Council meeting.

If you have any questions regarding this ordinance, please contact Anthony Bertuca at (312) 744-5506.

**Department of Business Affairs and Consumer Protection**

# City of Chicago

O2015-1712

## Office of the City Clerk

## Document Tracking Sheet

| | |
|---|---|
| **Meeting Date:** | 3/18/2015 |
| **Sponsor(s):** | Reboyras (30) |
| **Type:** | Ordinance |
| **Title:** | Awning(s) for Lucy's Beauty Salon |
| **Committee(s) Assignment:** | Committee on Transportation and Public Way |

ORDINANCE
LUCY'S BEAUTY SALON
Acct. No. 379866 - 1
Permit No. 1107017

*Be It Ordained by the City Council of the City of Chicago:*

SECTION 1. Permission and authority are hereby given and granted to LUCY'S BEAUTY SALON, upon the terms and subject to the conditions of this ordinance to construct, install, maintain and use one (1) Awning(s) projecting over the public right-of-way adjacent to its premises known as 2709 N. Austin Ave..

Said Awning(s) at Austin measure(s):
One (1) at nineteen point eight three (19.83) feet in length, and three point five (3.5) feet in width for a total of sixty-nine point four one (69.41) square feet.

The location of said privilege shall be as shown on prints kept on file with the Department of Business Affairs and Consumer Protection and the Office of the City Clerk.

Said privilege shall be constructed in accordance with plans and specifications approved by the Zoning Department - Signs.

This grant of privilege in the public way shall be subject to the provisions of Section 10-28-015 and all other required provisions of the Municipal Code of Chicago.

The grantee shall pay to the City of Chicago as compensation for the privilege #1107017 herein granted the sum of fifty ($50.00) per annum in advance.

A 25% penalty will be added for payments received after due date.

The permit holder agrees to hold the City of Chicago harmless for any damage, relocation or replacement costs associated with damage, relocation or removal of private property caused by the City performing work in the public way.

Authority herein given and granted for a period of five (5) years from and after Date of Passage.

Alderman _____

Ariel Reboyras 30th Ward

# APPLICATION TO USE THE PUBLIC RIGHT OF WAY

***EXAMPLE OF CANOPY/AWNING DRAWING***

## CANOPY DRAWINGS

PROPERTY LOCATION: 2709 N. AUSTIN AVE 1st FLOOR CHICAGO, IL 60639

ORGANIZATIONS NAME: LUCY'S BEAUTY SALON

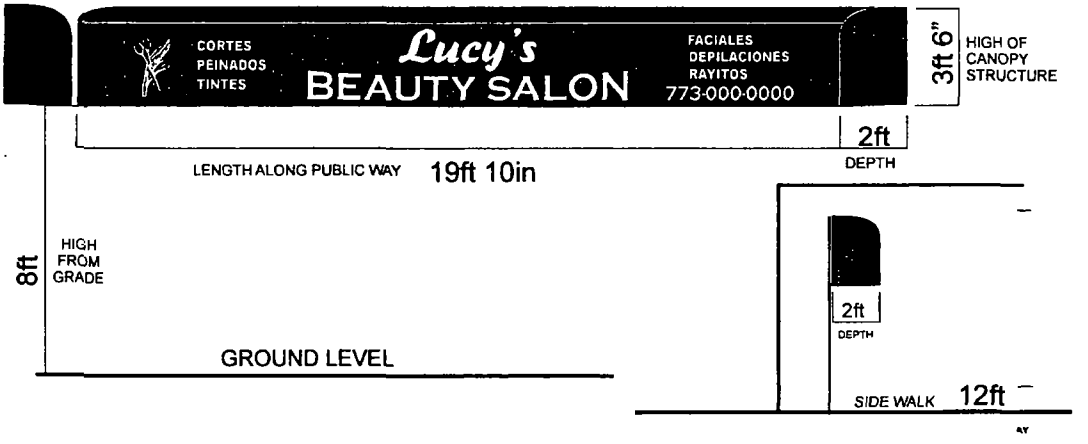


CHICAGO BACP BUSINESS AFFAIRS & CONSUMER PROTECTION
Department of Business Affairs and Consumer Protection (BACP) · Business Assistance Center (BAC)
Public Way Use Unit (PWU) · City Hall, Room 800 · 121 North LaSalle Street, Chicago, Illinois 60602
www.cityofchicago.org/bacp · 312.74.GOBIZ (744.6249) · 312.742.1974 (TTY)

**Department of Business Affairs and Consumer Protection**
Small Business Center - Public Way Use Unit
City Hall - 121 N. LaSalle Street, Room 800 • Chicago, IL 60602
312-74-GOBIZ / 312-744-6249 • (312) 744-1944 (TTY)
http://www.cityofchicago.org/bacp

**03/18/2015**

Alderman **Ariel Reboyras**
Ward # **30**
City of Chicago
City Hall, Room **203**
121 North LaSalle Street
Chicago, Illinois 60602

Re: An ordinance to use and maintain a portion of the public right-of-way for **one (1) awning(s)** for **LUCY'S BEAUTY SALON**, adjacent to the premises known as **2709 N. Austin Ave.**.

Dear Alderman **Ariel Reboyras**:

The applicant referenced above has requested the use of the public right-of-way for a **awning(s)**. An ordinance has been prepared by the Department of Business Affairs and Consumer Protection – Small Business Center - Public Way Use Unit for presentation to the City Council. Because this request was made for properties located in your ward, as approved by you as per the attached, I respectfully request that you introduce the attached ordinance at the next City Council meeting.

If you have any questions regarding this ordinance, please contact Anthony Bertuca at (312) 744-5506.

**Department of Business Affairs and Consumer Protection**

# City of Chicago

O2015-1719

Office of the City Clerk

Document Tracking Sheet

| | |
|---|---|
| **Meeting Date:** | 3/18/2015 |
| **Sponsor(s):** | Suarez (31) |
| **Type:** | Ordinance |
| **Title:** | Awning(s) for Aquarius Club & Restaurant |
| **Committee(s) Assignment:** | Committee on Transportation and Public Way |

ORDINANCE
Aquarius Club & Restaurant
Acct. No. 255166 - 1
Permit No. 1116524

*Be It Ordained by the City Council of the City of Chicago:*

SECTION 1. Permission and authority are hereby given and granted to Aquarius Club & Restaurant, upon the terms and subject to the conditions of this ordinance to maintain and use, as now constructed, one (1) Awning(s) projecting over the public right-of-way adjacent to its premises known as 2457-59 N. Pulaski Rd..

Said Awning(s) at N. Pulaski Road measure(s):
One (1) at one hundred eight point nine two (108.92) feet in length, and three point five (3.5) feet in width for a total of three hundred eighty-one point two two (381.22) square feet.

The location of said privilege shall be as shown on prints kept on file with the Department of Business Affairs and Consumer Protection and the Office of the City Clerk.

Said privilege shall be constructed in accordance with plans and specifications approved by the Zoning Department - Signs.

This grant of privilege in the public way shall be subject to the provisions of Section 10-28-015 and all other required provisions of the Municipal Code of Chicago.

The grantee shall pay to the City of Chicago as compensation for the privilege #1116524 herein granted the sum of one hundred thirty-three dollars and ninety-two cents ($133.92) per annum in advance.

A 25% penalty will be added for payments received after due date.

The permit holder agrees to hold the City of Chicago harmless for any damage, relocation or replacement costs associated with damage, relocation or removal of private property caused by the City performing work in the public way.

Authority herein given and granted for a period of five (5) years from and after 07/27/2013.

Alderman _____

Ray Suarez 31st Ward

AQUARIU'S Club & REST.
2457-2459 N. pulaski Rd.
Acc# 255166
Permit Number = 1078804

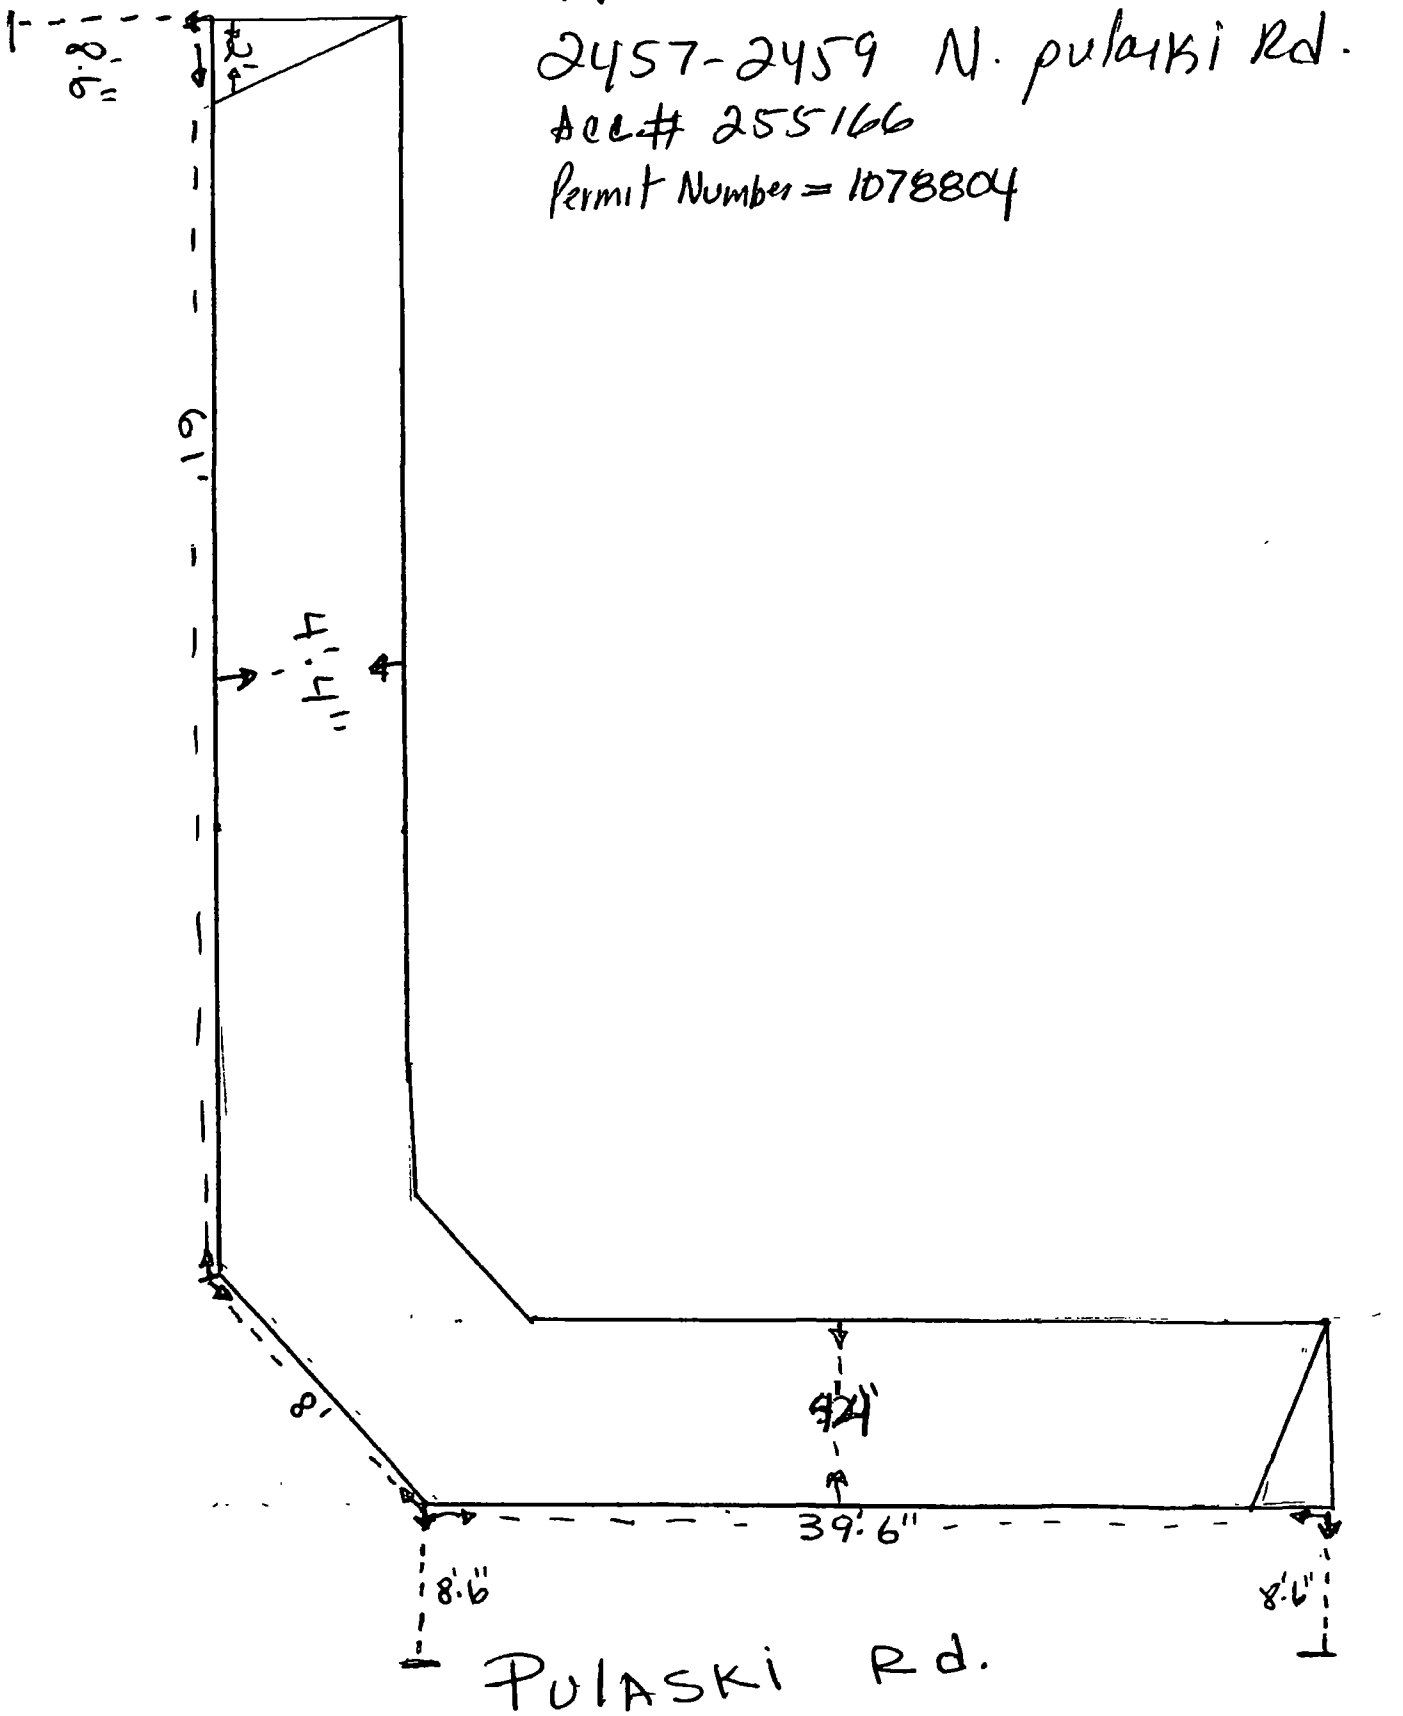

**Department of Business Affairs and Consumer Protection**
Small Business Center - Public Way Use Unit
City Hall - 121 N. LaSalle Street, Room 800 • Chicago, IL 60602
312-74-GOBIZ / 312-744-6249 • (312) 744-1944 (TTY)
http://www.cityofchicago.org/bacp

**03/18/2015**

Alderman **Ray Suarez**
Ward # **31**
City of Chicago
City Hall, Room **203**
121 North LaSalle Street
Chicago, Illinois 60602

Re: An ordinance to use and maintain a portion of the public right-of-way for **one (1) awning(s)** for **Aquarius Club & Restaurant**, adjacent to the premises known as **2457-59 N. Pulaski Rd.**.

Dear Alderman **Ray Suarez**:

The applicant referenced above has requested the use of the public right-of-way for a **awning(s)**. An ordinance has been prepared by the Department of Business Affairs and Consumer Protection – Small Business Center - Public Way Use Unit for presentation to the City Council. Because this request was made for properties located in your ward, as approved by you as per the attached, I respectfully request that you introduce the attached ordinance at the next City Council meeting.

If you have any questions regarding this ordinance, please contact Anthony Bertuca at (312) 744-5506.

**Department of Business Affairs and Consumer Protection**

# City of Chicago

O2015-1722

Office of the City Clerk

Document Tracking Sheet

| | |
|---|---|
| **Meeting Date:** | 3/18/2015 |
| **Sponsor(s):** | Suarez (31) |
| **Type:** | Ordinance |
| **Title:** | Awning(s) for Chilango's Place |
| **Committee(s) Assignment:** | Committee on Transportation and Public Way |

ORDINANCE
CHILANGO'S PLACE
Acct. No. 395600 - 1
Permit No. 1116395

*Be It Ordained by the City Council of the City of Chicago:*

SECTION 1. Permission and authority are hereby given and granted to CHILANGO'S PLACE, upon the terms and subject to the conditions of this ordinance to construct, install, maintain and use one (1) Awning(s) projecting over the public right-of-way adjacent to its premises known as 2567 N. Cicero Ave..

Said Awning(s) at N. Cicero Avenue measure(s):
One (1) at forty-nine (49) feet in length, and two (2) feet in width for a total of ninety-eight (98) square feet.

The location of said privilege shall be as shown on prints kept on file with the Department of Business Affairs and Consumer Protection and the Office of the City Clerk.

Said privilege shall be constructed in accordance with plans and specifications approved by the Zoning Department - Signs.

This grant of privilege in the public way shall be subject to the provisions of Section 10-28-015 and all other required provisions of the Municipal Code of Chicago.

The grantee shall pay to the City of Chicago as compensation for the privilege #1116395 herein granted the sum of seventy-four ($74.00) per annum in advance.

A 25% penalty will be added for payments received after due date.

The permit holder agrees to hold the City of Chicago harmless for any damage, relocation or replacement costs associated with damage, relocation or removal of private property caused by the City performing work in the public way.

Authority herein given and granted for a period of five (5) years from and after Date of Passage.

Alderman _____
Ray Suarez 31st Ward

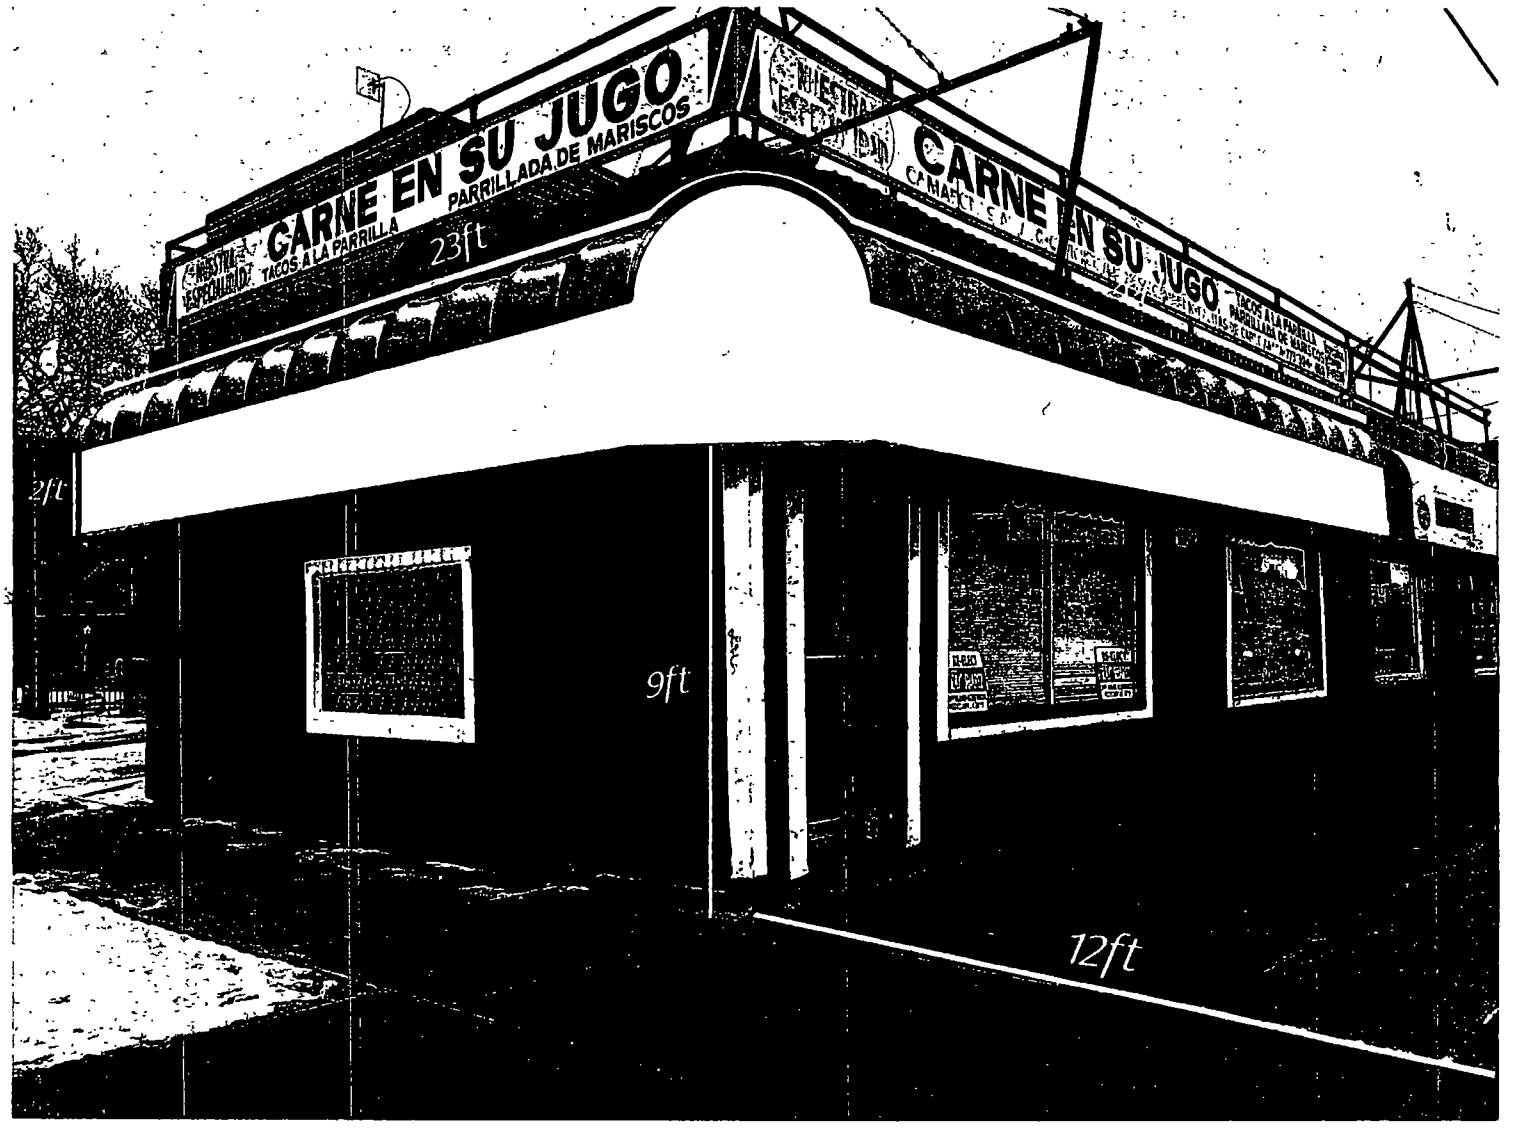
CARNE EN SU JUGO
PARRILLADA DE MARISCOS
TACOS A LA PARRILLA
23ft
CARNE EN SU JUGO
2ft
9ft
12ft

**Department of Business Affairs and Consumer Protection**
Small Business Center - Public Way Use Unit
City Hall - 121 N. LaSalle Street, Room 800 • Chicago, IL 60602
312-74-GOBIZ / 312-744-6249 • (312) 744-1944 (TTY)
http://www.cityofchicago.org/bacp

**03/18/2015**

Alderman **Ray Suarez**
Ward # **31**
City of Chicago
City Hall, Room **203**
121 North LaSalle Street
Chicago, Illinois 60602

Re: An ordinance to use and maintain a portion of the public right-of-way for **one (1) awning(s)** for **CHILANGO'S PLACE**, adjacent to the premises known as **2567 N. Cicero Ave.**.

Dear Alderman **Ray Suarez**:

The applicant referenced above has requested the use of the public right-of-way for a **awning(s)**. An ordinance has been prepared by the Department of Business Affairs and Consumer Protection – Small Business Center - Public Way Use Unit for presentation to the City Council. Because this request was made for properties located in your ward, as approved by you as per the attached, I respectfully request that you introduce the attached ordinance at the next City Council meeting.

If you have any questions regarding this ordinance, please contact Anthony Bertuca at (312) 744-5506.

**Department of Business Affairs and Consumer Protection**

# City of Chicago

O2015-1725

## Office of the City Clerk

## Document Tracking Sheet

| | |
|---|---|
| **Meeting Date:** | 3/18/2015 |
| **Sponsor(s):** | Suarez (31) |
| **Type:** | Ordinance |
| **Title:** | Awning(s) for Diana's Bridal |
| **Committee(s) Assignment:** | Committee on Transportation and Public Way |

ORDINANCE
DIANA'S BRIDAL
Acct. No. 52022 - 1
Permit No. 1116809

*Be It Ordained by the City Council of the City of Chicago:*

SECTION 1. Permission and authority are hereby given and granted to DIANA'S BRIDAL, upon the terms and subject to the conditions of this ordinance to maintain and use, as now constructed, one (1) Awning(s) projecting over the public right-of-way adjacent to its premises known as 4915 W. Diversey Ave..

Said Awning(s) at W. Diversey measure(s):
One (1) at twenty-five (25) feet in length, and three (3) feet in width for a total of seventy-five (75) square feet.

The location of said privilege shall be as shown on prints kept on file with the Department of Business Affairs and Consumer Protection and the Office of the City Clerk.

Said privilege shall be constructed in accordance with plans and specifications approved by the Zoning Department - Signs.

This grant of privilege in the public way shall be subject to the provisions of Section 10-28-015 and all other required provisions of the Municipal Code of Chicago.

The grantee shall pay to the City of Chicago as compensation for the privilege #1116809 herein granted the sum of fifty ($50.00) per annum in advance.

A 25% penalty will be added for payments received after due date.

The permit holder agrees to hold the City of Chicago harmless for any damage, relocation or replacement costs associated with damage, relocation or removal of private property caused by the City performing work in the public way.

Authority herein given and granted for a period of five (5) years from and after 12/16/2014.

Alderman 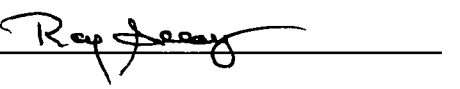
Ray Suarez 31st Ward

# Dianas bridal shop

Length 25 ft.

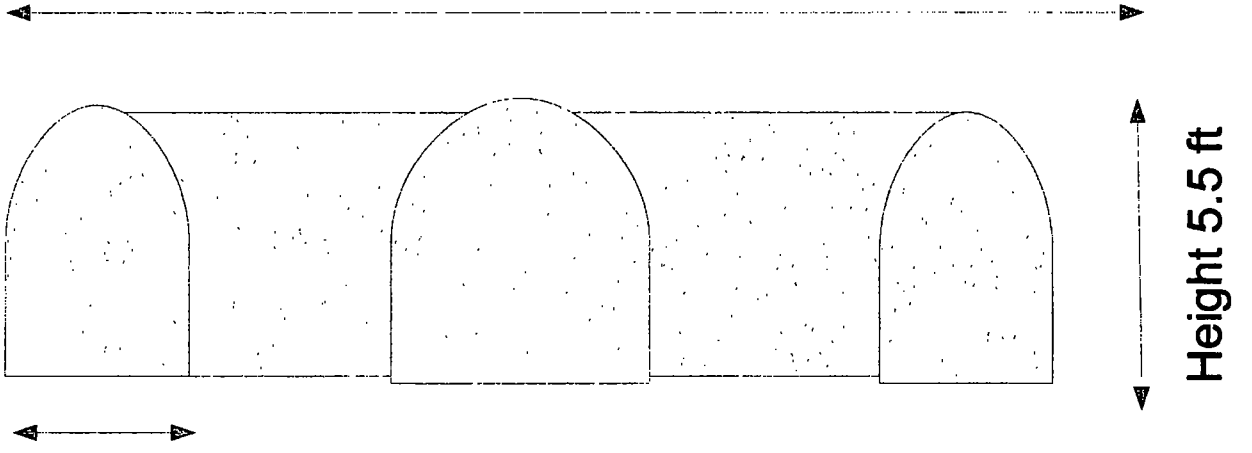


Width 3 ft

**Department of Business Affairs and Consumer Protection**
Small Business Center - Public Way Use Unit
City Hall - 121 N. LaSalle Street, Room 800 • Chicago, IL 60602
312-74-GOBIZ / 312-744-6249 • (312) 744-1944 (TTY)
http://www.cityofchicago.org/bacp

**03/18/2015**

Alderman **Ray Suarez**
Ward # **31**
City of Chicago
City Hall, Room **203**
121 North LaSalle Street
Chicago, Illinois 60602

Re: An ordinance to use and maintain a portion of the public right-of-way for **one (1) awning(s)** for **DIANA'S BRIDAL**, adjacent to the premises known as **4915 W. Diversey Ave.**.

Dear Alderman **Ray Suarez**:

The applicant referenced above has requested the use of the public right-of-way for a **awning(s)**. An ordinance has been prepared by the Department of Business Affairs and Consumer Protection – Small Business Center - Public Way Use Unit for presentation to the City Council. Because this request was made for properties located in your ward, as approved by you as per the attached, I respectfully request that you introduce the attached ordinance at the next City Council meeting.

If you have any questions regarding this ordinance, please contact Anthony Bertuca at (312) 744-5506.

**Department of Business Affairs and Consumer Protection**

# City of Chicago

O2015-1727

Office of the City Clerk

Document Tracking Sheet

| | |
|---|---|
| **Meeting Date:** | 3/18/2015 |
| **Sponsor(s):** | Suarez (31) |
| **Type:** | Ordinance |
| **Title:** | Awning(s) for MetroPCS |
| **Committee(s) Assignment:** | Committee on Transportation and Public Way |

ORDINANCE
MetroPCS
Acct. No. 394214 - 1
Permit No. 1116489

*Be It Ordained by the City Council of the City of Chicago:*

SECTION 1. Permission and authority are hereby given and granted to MetroPCS, upon the terms and subject to the conditions of this ordinance to construct, install, maintain and use two (2) Awning(s) projecting over the public right-of-way adjacent to its premises known as 4300 W. Fullerton Ave..

Said Awning(s) at W. Fullerton Avenue measure(s):
One (1) at twenty-eight point three three (28.33) feet in length, and two point three three (2.33) feet in width for a total of sixty-six point zero one (66.01) square feet.

Said Awning(s) at N. Kildare Avenue measure(s):
One (1) at ten point eight three (10.83) feet in length, and two point three three (2.33) feet in width for a total of twenty-five point two three (25.23) square feet.

The location of said privilege shall be as shown on prints kept on file with the Department of Business Affairs and Consumer Protection and the Office of the City Clerk.

Said privilege shall be constructed in accordance with plans and specifications approved by the Zoning Department - Signs.

This grant of privilege in the public way shall be subject to the provisions of Section 10-28-015 and all other required provisions of the Municipal Code of Chicago.

The grantee shall pay to the City of Chicago as compensation for the privilege #1116489 herein granted the sum of one hundred three dollars and thirty-three cents ($103.33) per annum in advance.

A 25% penalty will be added for payments received after due date.

The permit holder agrees to hold the City of Chicago harmless for any damage, relocation or replacement costs associated with damage, relocation or removal of private property caused by the City performing work in the public way.

Authority herein given and granted for a period of five (5) years from and after Date of Passage.

Alderman _____

Ray Suarez 31st Ward

©Aurora Sign Co Inc 2014

AURORA SIGN CO.

28' 4" | 10' 10" | 2' 4"

3' 0"

FRONT

SIDE

## AWNING SYSTEM

FABRICATE AND INSTALL AWNING OF SUNBRELLA FABRIC
ON WELDED STEEL FRAME.
WHITE HIGH PERFORMANCE VINYL TO BE APPLIED FIRST SURFACE
SCALE 1/2" = 1'

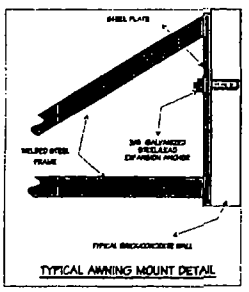

TYPICAL AWNING MOUNT DETAIL

FRONT WALL = 26'
SIDE WINDOWS = 8' 6"

## INSTALLATION INSTRUCTIONS

WRAP FROM LEFT EDGE OF LEASED SPACE
TO RIGHT END OF SIDE WINDOWS

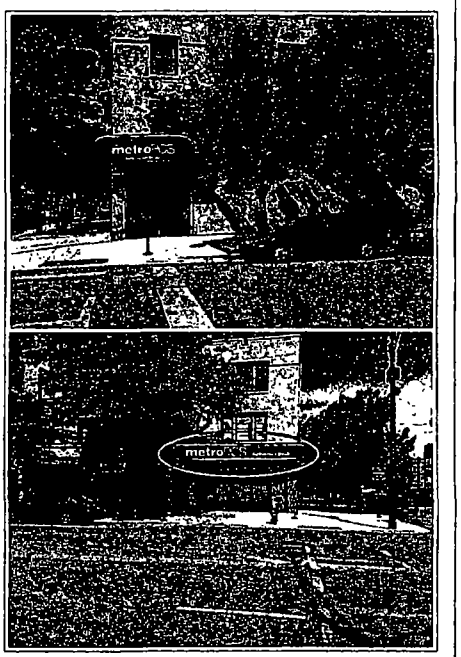


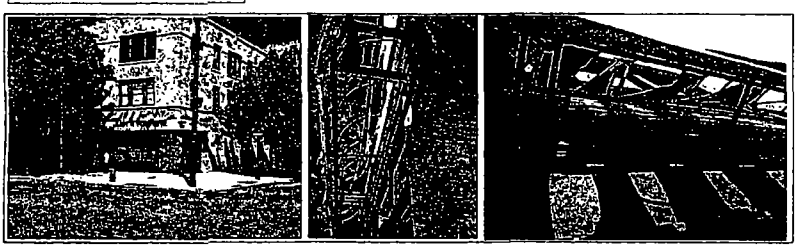

| | | | | | | | |
|---|---|---|---|---|---|---|---|
| 1100 Route 34<br>Aurora, Illinois 60504<br>630 898 5900 office<br>630 898 6091 fax | Prepared For: METRO PCS | Address: 4300 W FULLERTON | Drwg: 214380 | Sheet: 5 | Design Date: 9/18/14 | Rev 3: | Salesman: |
| | Location Name: SKYNET | City/State: CHICAGO, IL | Rev 1: | | | Rev 4: | Colors: |
| | | | Rev 2: | | | Rev 5: | Notes: |

NOTE: THIS DRAWING IS THE PROPERTY OF AURORA SIGN CO. IT IS NOT TO BE REPRODUCED, COPIED, OR EXHIBITED IN ANY FASHION WITHOUT WRITTEN CONSENT FROM AURORA SIGN CO. CHARGES OF UP TO $2000.00 WILL BE ASSESSED FOR ANY MIS-USE OF THESE DRAWINGS

**Department of Business Affairs and Consumer Protection**
Small Business Center - Public Way Use Unit
City Hall - 121 N. LaSalle Street, Room 800 • Chicago, IL 60602
312-74-GOBIZ / 312-744-6249 • (312) 744-1944 (TTY)
http://www.cityofchicago.org/bacp

**03/18/2015**

Alderman **Ray Suarez**
Ward # **31**
City of Chicago
City Hall, Room **203**
121 North LaSalle Street
Chicago, Illinois 60602

Re: An ordinance to use and maintain a portion of the public right-of-way for **two (2) awning(s)** for **MetroPCS**, adjacent to the premises known as **4300 W. Fullerton Ave.**.

Dear Alderman **Ray Suarez**:

The applicant referenced above has requested the use of the public right-of-way for a **awning(s)**. An ordinance has been prepared by the Department of Business Affairs and Consumer Protection – Small Business Center - Public Way Use Unit for presentation to the City Council. Because this request was made for properties located in your ward, as approved by you as per the attached, I respectfully request that you introduce the attached ordinance at the next City Council meeting.

If you have any questions regarding this ordinance, please contact Anthony Bertuca at (312) 744-5506.

**Department of Business Affairs and Consumer Protection**

# City of Chicago

O2015-1733

## Office of the City Clerk

## Document Tracking Sheet

| | |
|---|---|
| **Meeting Date:** | 3/18/2015 |
| **Sponsor(s):** | Waguespack (32) |
| **Type:** | Ordinance |
| **Title:** | Awning(s) for All Bright Therapies |
| **Committee(s) Assignment:** | Committee on Transportation and Public Way |

ORDINANCE
ALL BRIGHT THERAPIES
Acct. No. 344766 - 1
Permit No. 1117281

*Be It Ordained by the City Council of the City of Chicago:*

SECTION 1. Permission and authority are hereby given and granted to ALL BRIGHT THERAPIES, upon the terms and subject to the conditions of this ordinance to maintain and use, as now constructed, one (1) Awning(s) projecting over the public right-of-way adjacent to its premises known as 1957 W. Dickens Ave..

Said Awning(s) at W. DICKENS measure(s):
One (1) at eleven point nine two (11.92) feet in length, and two (2) feet in width for a total of twenty-three point eight four (23.84) square feet.

The location of said privilege shall be as shown on prints kept on file with the Department of Business Affairs and Consumer Protection and the Office of the City Clerk.

Said privilege shall be constructed in accordance with plans and specifications approved by the Zoning Department - Signs.

This grant of privilege in the public way shall be subject to the provisions of Section 10-28-015 and all other required provisions of the Municipal Code of Chicago.

The grantee shall pay to the City of Chicago as compensation for the privilege #1117281 herein granted the sum of fifty ($50.00) per annum in advance.

A 25% penalty will be added for payments received after due date.

The permit holder agrees to hold the City of Chicago harmless for any damage, relocation or replacement costs associated with damage, relocation or removal of private property caused by the City performing work in the public way.

Authority herein given and granted for a period of five (5) years from and after 03/10/2015.

Alderman SWaguespack
Scott Waguespack 32nd Ward

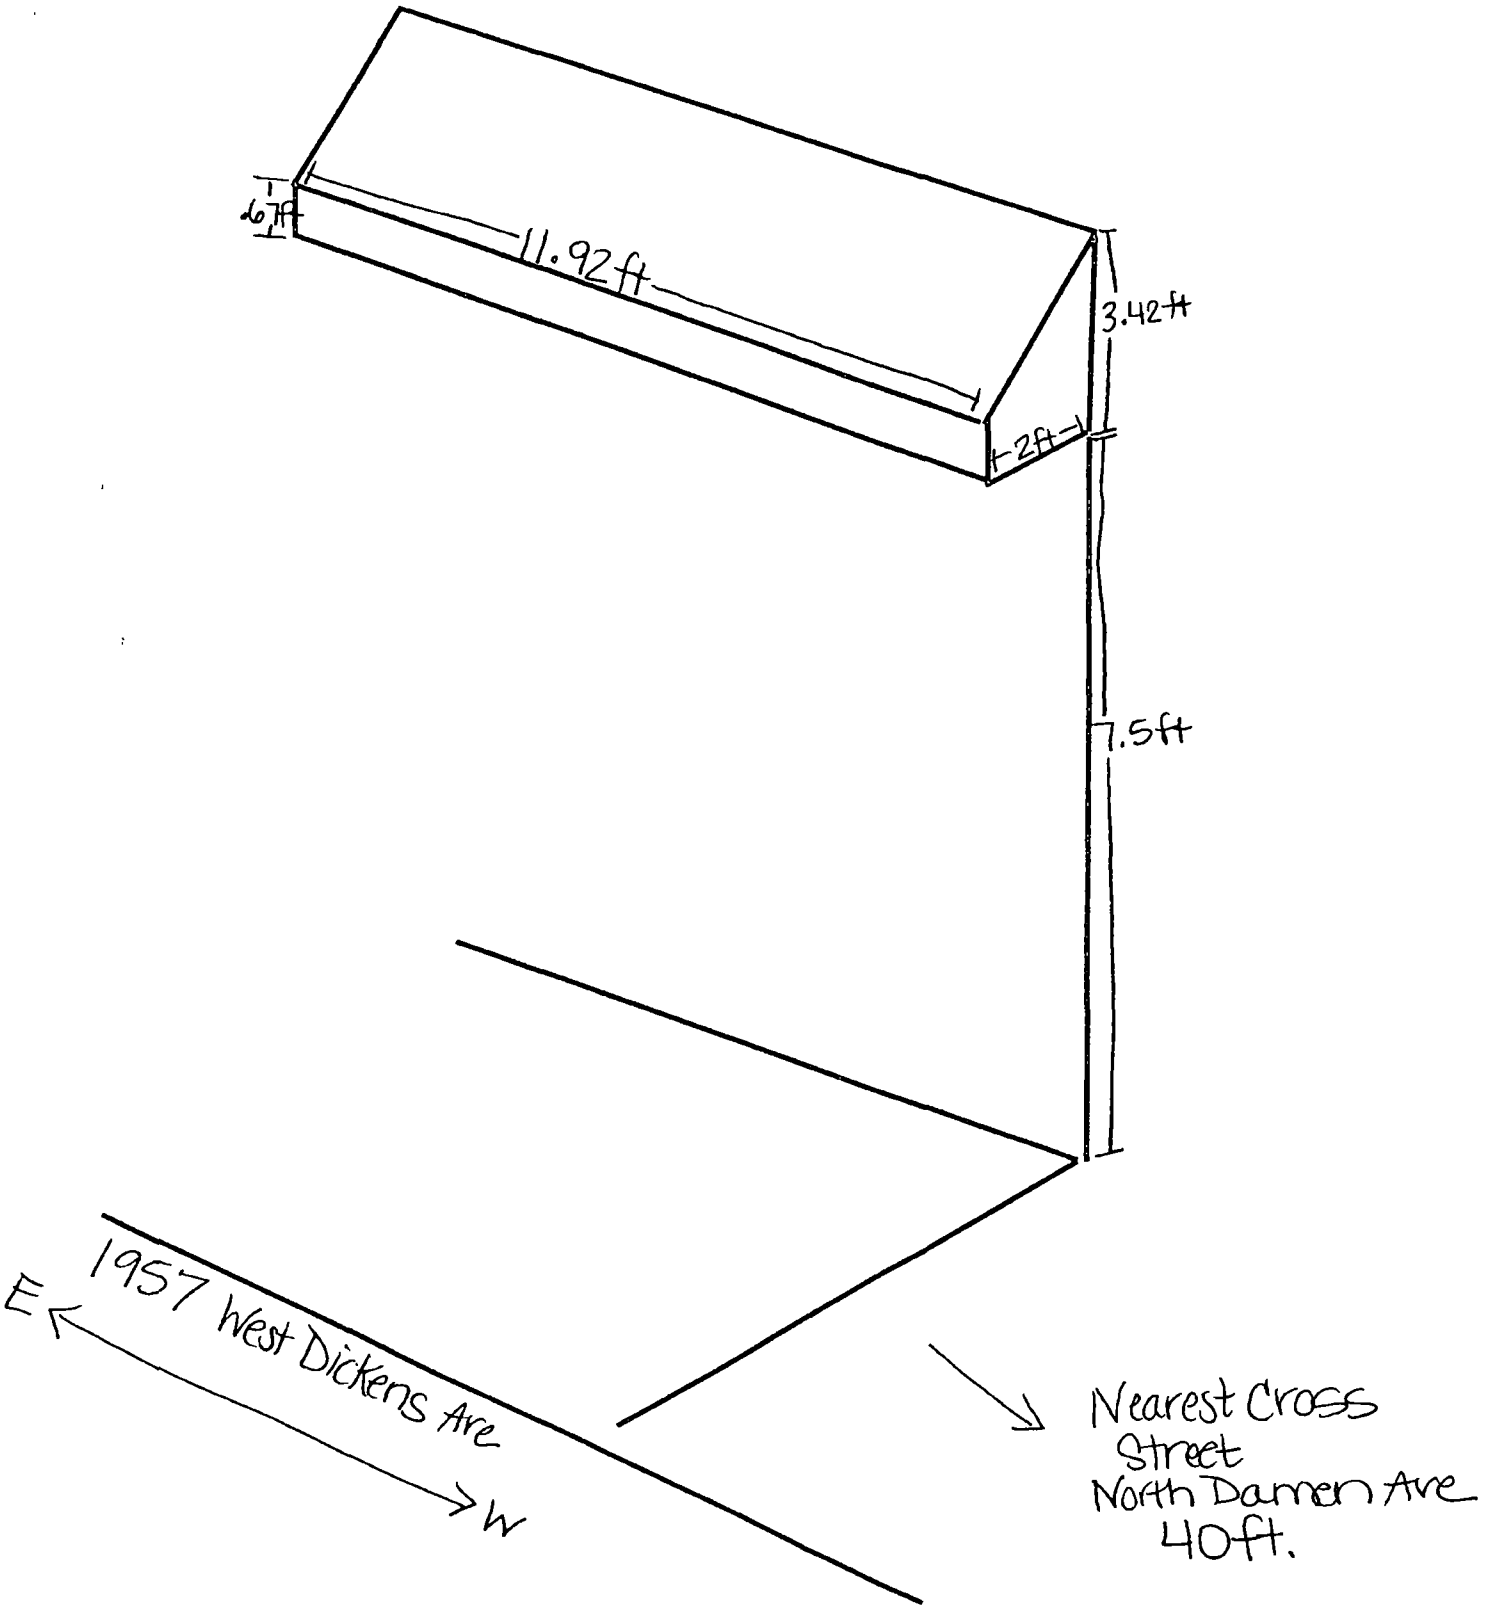
1.67ft
11.92ft
3.42ft
2ft
7.5ft
1957 West Dickens Ave
E
W
Nearest Cross Street
North Damen Ave
40ft.

**Department of Business Affairs and Consumer Protection**
Small Business Center - Public Way Use Unit
City Hall - 121 N. LaSalle Street, Room 800 • Chicago, IL 60602
312-74-GOBIZ / 312-744-6249 • (312) 744-1944 (TTY)
http://www.cityofchicago.org/bacp

**03/18/2015**

Alderman **Scott Waguespack**
Ward # **32**
City of Chicago
City Hall, Room **300**
121 North LaSalle Street
Chicago, Illinois 60602

Re: An ordinance to use and maintain a portion of the public right-of-way for **one (1) awning(s)** for **ALL BRIGHT THERAPIES**, adjacent to the premises known as **1957 W. Dickens Ave.**.

Dear Alderman **Scott Waguespack**:

The applicant referenced above has requested the use of the public right-of-way for a **awning(s)**. An ordinance has been prepared by the Department of Business Affairs and Consumer Protection – Small Business Center - Public Way Use Unit for presentation to the City Council. Because this request was made for properties located in your ward, as approved by you as per the attached, I respectfully request that you introduce the attached ordinance at the next City Council meeting.

If you have any questions regarding this ordinance, please contact Anthony Bertuca at (312) 744-5506.

**Department of Business Affairs and Consumer Protection**

# City of Chicago

O2015-1737

## Office of the City Clerk

## Document Tracking Sheet

| | |
|---|---|
| **Meeting Date:** | 3/18/2015 |
| **Sponsor(s):** | Waguespack (32) |
| **Type:** | Ordinance |
| **Title:** | Awning(s) for Diag Bar & Grill |
| **Committee(s) Assignment:** | Committee on Transportation and Public Way |

ORDINANCE
DIAG BAR & GRILL
Acct. No. 216381 - 1
Permit No. 1117072

*Be It Ordained by the City Council of the City of Chicago:*

SECTION 1. Permission and authority are hereby given and granted to DIAG BAR & GRILL, upon the terms and subject to the conditions of this ordinance to maintain and use, as now constructed, one (1) Awning(s) projecting over the public right-of-way adjacent to its premises known as 2852 N. Southport Ave..

Said Awning(s) at N SOUTHPORT AVE measure(s):
One (1) at twenty point two five (20.25) feet in length, and four point three three (4.33) feet in width for a total of eighty-seven point six eight (87.68) square feet.

The location of said privilege shall be as shown on prints kept on file with the Department of Business Affairs and Consumer Protection and the Office of the City Clerk.

Said privilege shall be constructed in accordance with plans and specifications approved by the Zoning Department - Signs.

This grant of privilege in the public way shall be subject to the provisions of Section 10-28-015 and all other required provisions of the Municipal Code of Chicago.

The grantee shall pay to the City of Chicago as compensation for the privilege #1117072 herein granted the sum of fifty ($50.00) per annum in advance.

A 25% penalty will be added for payments received after due date.

The permit holder agrees to hold the City of Chicago harmless for any damage, relocation or replacement costs associated with damage, relocation or removal of private property caused by the City performing work in the public way.

Authority herein given and granted for a period of five (5) years from and after 04/22/2014.

Alderman _____

Scott Waguespack 32nd Ward

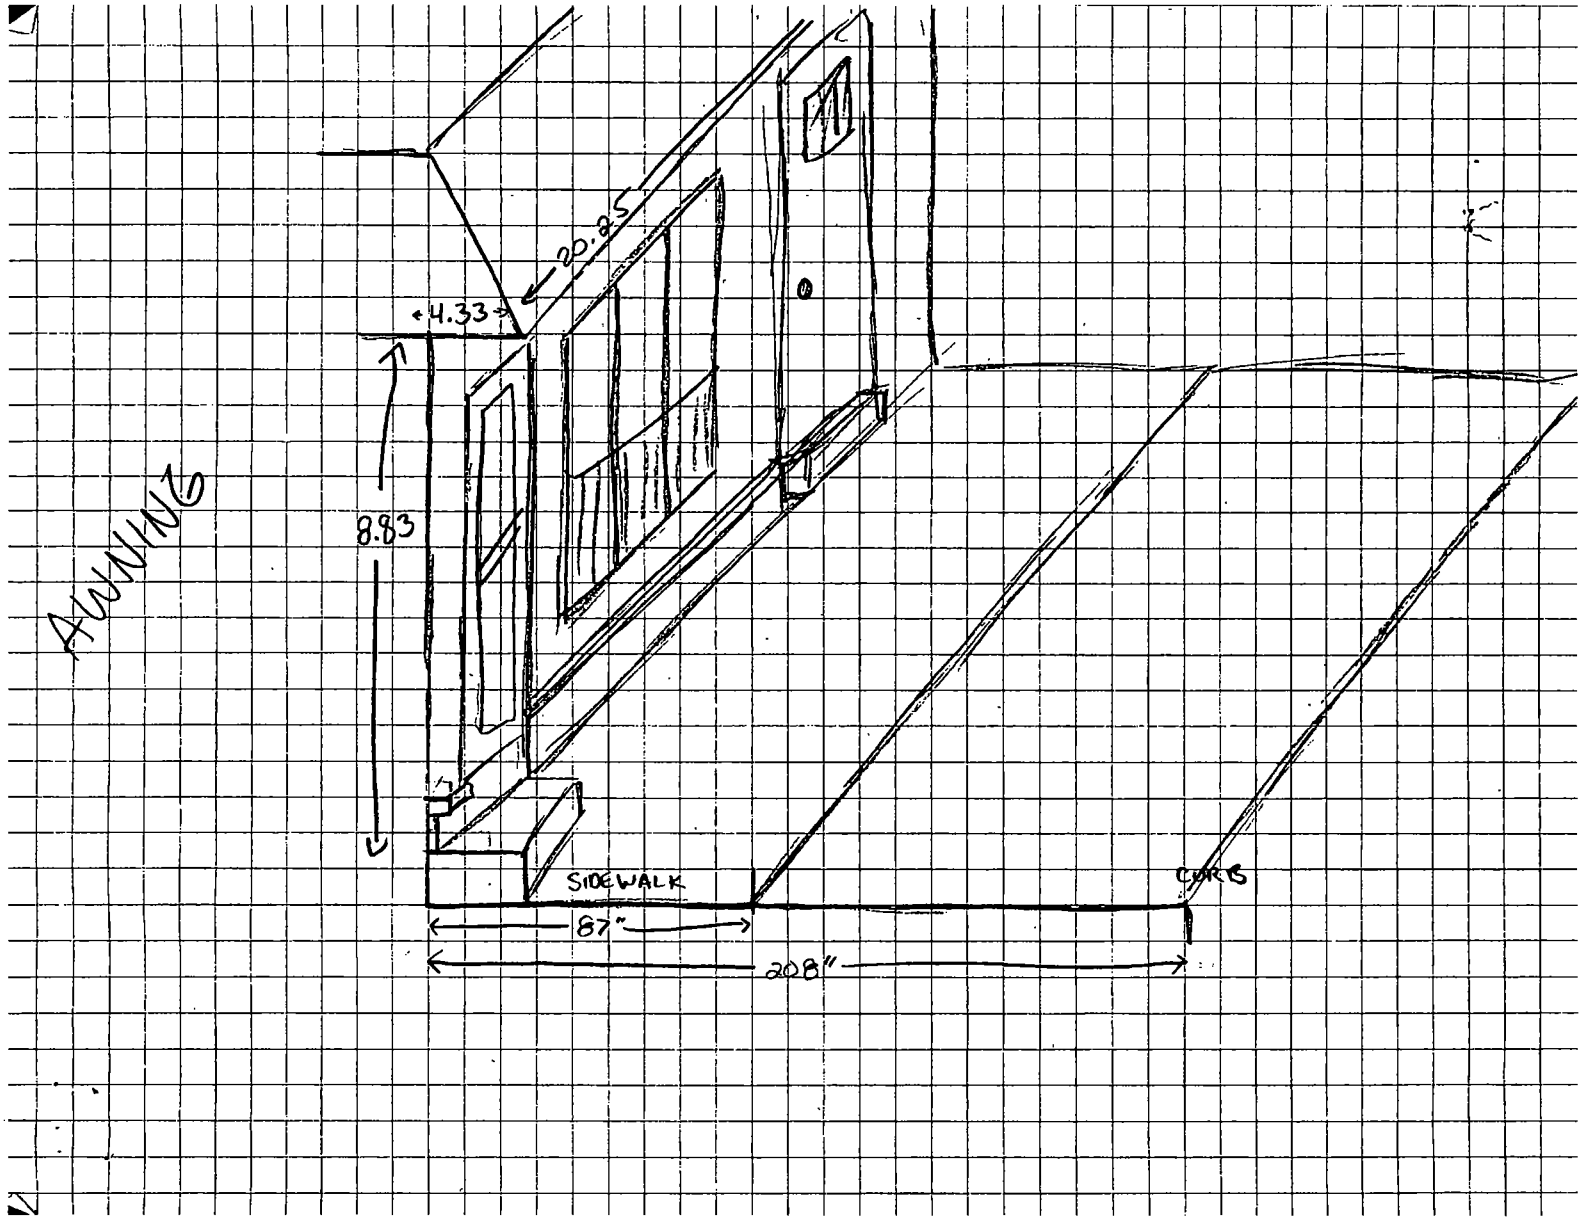
AWNING
20.25
4.33
8.83
SIDEWALK
CURB
87"
208"

**Department of Business Affairs and Consumer Protection**
Small Business Center - Public Way Use Unit
City Hall - 121 N. LaSalle Street, Room 800 • Chicago, IL 60602
312-74-GOBIZ / 312-744-6249 • (312) 744-1944 (TTY)
http://www.cityofchicago.org/bacp

**03/18/2015**

Alderman **Scott Waguespack**
Ward # **32**
City of Chicago
City Hall, Room **300**
121 North LaSalle Street
Chicago, Illinois 60602

Re: An ordinance to use and maintain a portion of the public right-of-way for **one (1) awning(s)** for **DIAG BAR & GRILL**, adjacent to the premises known as **2852 N. Southport Ave.**.

Dear Alderman **Scott Waguespack**:

The applicant referenced above has requested the use of the public right-of-way for a **awning(s)**. An ordinance has been prepared by the Department of Business Affairs and Consumer Protection – Small Business Center - Public Way Use Unit for presentation to the City Council. Because this request was made for properties located in your ward, as approved by you as per the attached, I respectfully request that you introduce the attached ordinance at the next City Council meeting.

If you have any questions regarding this ordinance, please contact Anthony Bertuca at (312) 744-5506.

**Department of Business Affairs and Consumer Protection**

# City of Chicago

O2015-1738

## Office of the City Clerk

## Document Tracking Sheet

| | |
|---|---|
| **Meeting Date:** | 3/18/2015 |
| **Sponsor(s):** | Waguespack (32) |
| **Type:** | Ordinance |
| **Title:** | Awning(s) for Chicagoland Distributors, Inc. |
| **Committee(s) Assignment:** | Committee on Transportation and Public Way |

ORDINANCE
CHICAGOLAND DISTRIBUTORS, INC.
Acct. No. 257839 - 1
Permit No. 1117167

*Be It Ordained by the City Council of the City of Chicago:*

SECTION 1. Permission and authority are hereby given and granted to CHICAGOLAND DISTRIBUTORS, INC., upon the terms and subject to the conditions of this ordinance to maintain and use, as now constructed, one (1) Awning(s) projecting over the public right-of-way adjacent to its premises known as 2293 N. Clybourn Ave..

Said Awning(s) at N. CLYBOURN measure(s):
One (1) at twenty-two (22) feet in length, and three (3) feet in width for a total of sixty-six (66) square feet.

The location of said privilege shall be as shown on prints kept on file with the Department of Business Affairs and Consumer Protection and the Office of the City Clerk.

Said privilege shall be constructed in accordance with plans and specifications approved by the Zoning Department - Signs.

This grant of privilege in the public way shall be subject to the provisions of Section 10-28-015 and all other required provisions of the Municipal Code of Chicago.

The grantee shall pay to the City of Chicago as compensation for the privilege #1117167 herein granted the sum of fifty ($50.00) per annum in advance.

A 25% penalty will be added for payments received after due date.

The permit holder agrees to hold the City of Chicago harmless for any damage, relocation or replacement costs associated with damage, relocation or removal of private property caused by the City performing work in the public way.

Authority herein given and granted for a period of five (5) years from and after 01/11/2015.

Alderman S Waguespack

Scott Waguespack 32nd Ward

**2293 N Clybourn**
**Chicagoland Distributors, Inc.**
**Permit# 1056522**

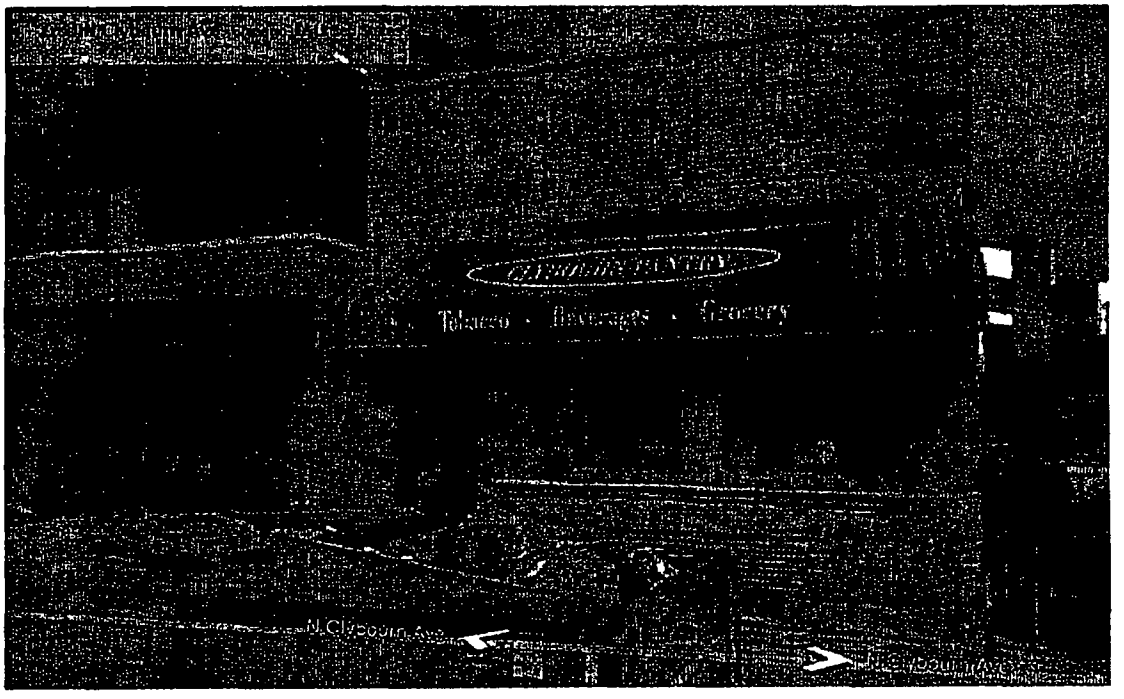

**Department of Business Affairs and Consumer Protection**
Small Business Center - Public Way Use Unit
City Hall - 121 N. LaSalle Street, Room 800 • Chicago, IL 60602
312-74-GOBIZ / 312-744-6249 • (312) 744-1944 (TTY)
http://www.cityofchicago.org/bacp

**03/18/2015**

Alderman **Scott Waguespack**
Ward # **32**
City of Chicago
City Hall, Room **300**
121 North LaSalle Street
Chicago, Illinois 60602

Re: An ordinance to use and maintain a portion of the public right-of-way for **one (1) awning(s)** for **CHICAGOLAND DISTRIBUTORS, INC.**, adjacent to the premises known as **2293 N. Clybourn Ave.**.

Dear Alderman **Scott Waguespack**:

The applicant referenced above has requested the use of the public right-of-way for a **awning(s)**. An ordinance has been prepared by the Department of Business Affairs and Consumer Protection – Small Business Center - Public Way Use Unit for presentation to the City Council. Because this request was made for properties located in your ward, as approved by you as per the attached, I respectfully request that you introduce the attached ordinance at the next City Council meeting.

If you have any questions regarding this ordinance, please contact Anthony Bertuca at (312) 744-5506.

**Department of Business Affairs and Consumer Protection**

# City of Chicago

O2015-1740

Office of the City Clerk

Document Tracking Sheet

| | |
|---|---|
| **Meeting Date:** | 3/18/2015 |
| **Sponsor(s):** | Waguespack (32) |
| **Type:** | Ordinance |
| **Title:** | Awning(s) for Golden Apple Restaurant |
| **Committee(s) Assignment:** | Committee on Transportation and Public Way |

ORDINANCE
GOLDEN APPLE RESTAURANT
Acct. No. 4488 - 1
Permit No. 1116922

*Be It Ordained by the City Council of the City of Chicago:*

SECTION 1. Permission and authority are hereby given and granted to GOLDEN APPLE RESTAURANT, upon the terms and subject to the conditions of this ordinance to maintain and use, as now constructed, three (3) Awning(s) projecting over the public right-of-way adjacent to its premises known as 2971 N. Lincoln Ave..

Said Awning(s) at N. Lincoln Avenue measure(s):
One (1) at eighty-two (82) feet in length, and two (2) feet in width for a total of one hundred sixty-four (164) square feet.
One (1) at five (5) feet in length, and two (2) feet in width for a total of ten (10) square feet.

Said Awning(s) at Wellington measure(s):
One (1) at sixty-six (66) feet in length, and two (2) feet in width for a total of one hundred thirty-two (132) square feet.

The location of said privilege shall be as shown on prints kept on file with the Department of Business Affairs and Consumer Protection and the Office of the City Clerk.

Said privilege shall be constructed in accordance with plans and specifications approved by the Zoning Department - Signs.

This grant of privilege in the public way shall be subject to the provisions of Section 10-28-015 and all other required provisions of the Municipal Code of Chicago.

The grantee shall pay to the City of Chicago as compensation for the privilege #1116922 herein granted the sum of one hundred seventy-five ($175.00) per annum in advance.

A 25% penalty will be added for payments received after due date.

The permit holder agrees to hold the City of Chicago harmless for any damage, relocation or replacement costs associated with damage, relocation or removal of private property caused by the City performing work in the public way.

Authority herein given and granted for a period of five (5) years from and after 03/23/2015.

Alderman Scott Waguespack

Scott Waguespack 32nd Ward

Golden Apple Restaurant
2971 N Lincoln
Permit # 1060260

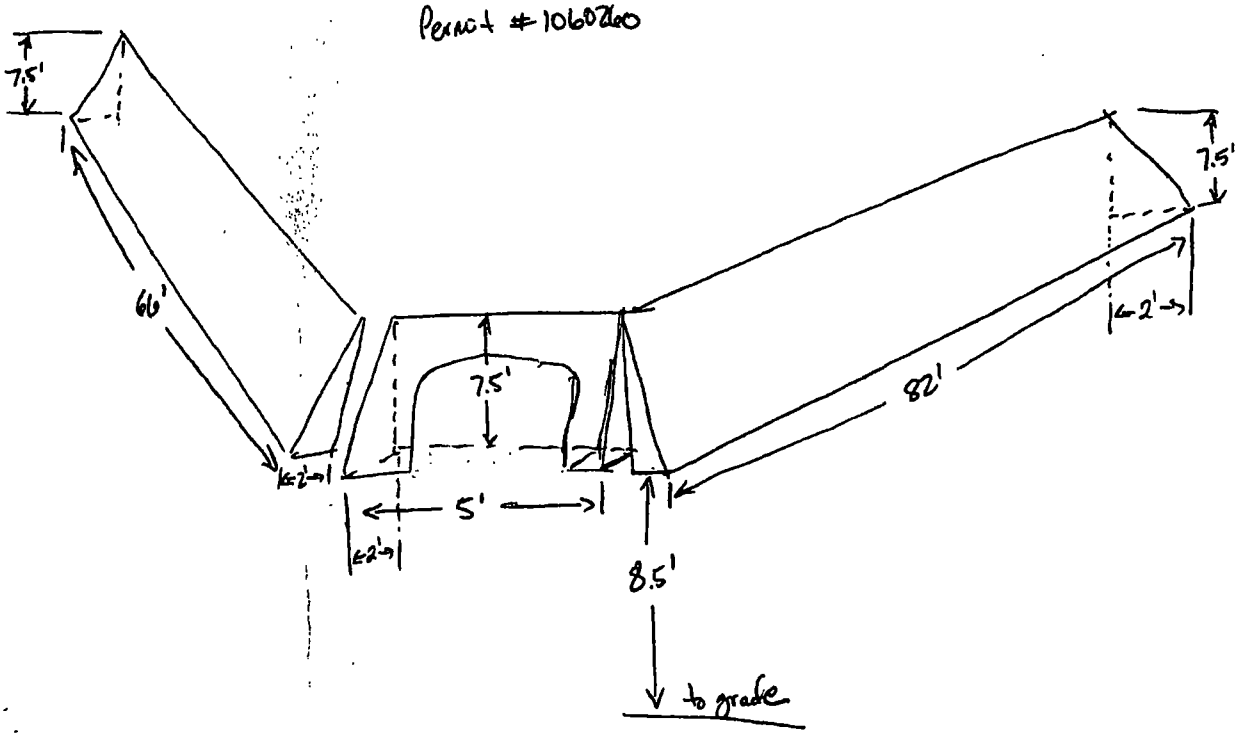

**Department of Business Affairs and Consumer Protection**
Small Business Center - Public Way Use Unit
City Hall - 121 N. LaSalle Street, Room 800 • Chicago, IL 60602
312-74-GOBIZ / 312-744-6249 • (312) 744-1944 (TTY)
http://www.cityofchicago.org/bacp

**03/18/2015**

Alderman **Scott Waguespack**
Ward # **32**
City of Chicago
City Hall, Room **300**
121 North LaSalle Street
Chicago, Illinois 60602

Re: An ordinance to use and maintain a portion of the public right-of-way for **three (3) awning(s)** for **GOLDEN APPLE RESTAURANT**, adjacent to the premises known as **2971 N. Lincoln Ave.**.

Dear Alderman **Scott Waguespack**:

The applicant referenced above has requested the use of the public right-of-way for a **awning(s)**. An ordinance has been prepared by the Department of Business Affairs and Consumer Protection – Small Business Center - Public Way Use Unit for presentation to the City Council. Because this request was made for properties located in your ward, as approved by you as per the attached, I respectfully request that you introduce the attached ordinance at the next City Council meeting.

If you have any questions regarding this ordinance, please contact Anthony Bertuca at (312) 744-5506.

**Department of Business Affairs and Consumer Protection**

# City of Chicago

O2015-1741

## Office of the City Clerk

## Document Tracking Sheet

| | |
|---|---|
| **Meeting Date:** | 3/18/2015 |
| **Sponsor(s):** | Waguespack (32) |
| **Type:** | Ordinance |
| **Title:** | Awning(s) for Goose Island Brewing Co. |
| **Committee(s) Assignment:** | Committee on Transportation and Public Way |

ORDINANCE
GOOSE ISLAND BREWING CO
Acct. No. 85648 - 1
Permit No. 1117619

*Be It Ordained by the City Council of the City of Chicago:*

SECTION 1. Permission and authority are hereby given and granted to GOOSE ISLAND BREWING CO, upon the terms and subject to the conditions of this ordinance to maintain and use, as now constructed, one (1) Awning(s) projecting over the public right-of-way adjacent to its premises known as 1800 N. Clybourn Ave..

Said Awning(s) at Clybourn measure(s):
One (1) at seven (7) feet in length, and seven (7) feet in width for a total of forty-nine (49) square feet.

The location of said privilege shall be as shown on prints kept on file with the Department of Business Affairs and Consumer Protection and the Office of the City Clerk.

Said privilege shall be constructed in accordance with plans and specifications approved by the Zoning Department - Signs.

This grant of privilege in the public way shall be subject to the provisions of Section 10-28-015 and all other required provisions of the Municipal Code of Chicago.

The grantee shall pay to the City of Chicago as compensation for the privilege #1117619 herein granted the sum of fifty ($50.00) per annum in advance.

A 25% penalty will be added for payments received after due date.

The permit holder agrees to hold the City of Chicago harmless for any damage, relocation or replacement costs associated with damage, relocation or removal of private property caused by the City performing work in the public way.

Authority herein given and granted for a period of five (5) years from and after 03/08/2015.

Alderman _____

Scott Waguespack 32nd Ward

[redacted]

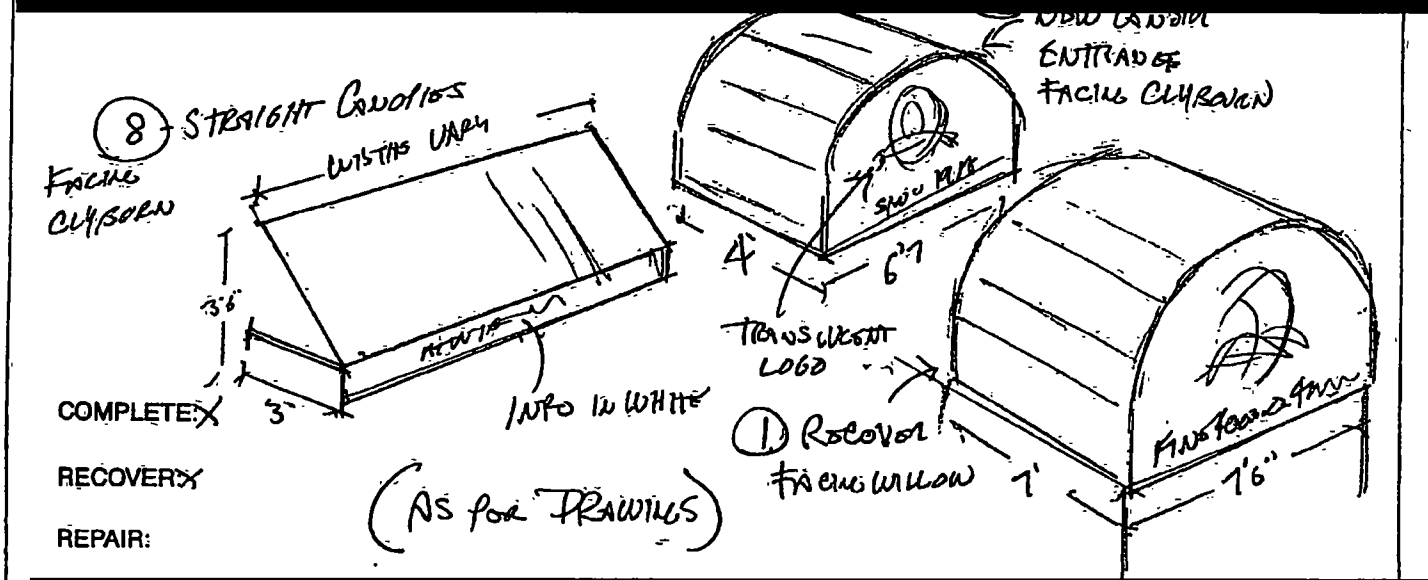


COMPLETE: X

RECOVER: X

REPAIR:

(AS PER DRAWING)

[redacted]

**Department of Business Affairs and Consumer Protection**
Small Business Center - Public Way Use Unit
City Hall - 121 N. LaSalle Street, Room 800 • Chicago, IL 60602
312-74-GOBIZ / 312-744-6249 • (312) 744-1944 (TTY)
http://www.cityofchicago.org/bacp

**03/18/2015**

Alderman **Scott Waguespack**
Ward # **32**
City of Chicago
City Hall, Room **300**
121 North LaSalle Street
Chicago, Illinois 60602

Re: An ordinance to use and maintain a portion of the public right-of-way for **one (1) awning(s)** for **GOOSE ISLAND BREWING CO**, adjacent to the premises known as **1800 N. Clybourn Ave.**.

Dear Alderman **Scott Waguespack**:

The applicant referenced above has requested the use of the public right-of-way for a **awning(s)**. An ordinance has been prepared by the Department of Business Affairs and Consumer Protection – Small Business Center - Public Way Use Unit for presentation to the City Council. Because this request was made for properties located in your ward, as approved by you as per the attached, I respectfully request that you introduce the attached ordinance at the next City Council meeting.

If you have any questions regarding this ordinance, please contact Anthony Bertuca at (312) 744-5506.

**Department of Business Affairs and Consumer Protection**

# City of Chicago

O2015-1743

Office of the City Clerk

Document Tracking Sheet

| | |
|---|---|
| **Meeting Date:** | 3/18/2015 |
| **Sponsor(s):** | Waguespack (32) |
| **Type:** | Ordinance |
| **Title:** | Awning(s) for Home2Design LLC |
| **Committee(s) Assignment:** | Committee on Transportation and Public Way |

ORDINANCE
Home2Design, LLC
Acct. No. 391176 - 1
Permit No. 1113760

*Be It Ordained by the City Council of the City of Chicago:*

SECTION 1. Permission and authority are hereby given and granted to Home2Design, LLC, upon the terms and subject to the conditions of this ordinance to construct, install, maintain and use one (1) Awning(s) projecting over the public right-of-way adjacent to its premises known as 1631-33 W. Belmont Ave..

Said Awning(s) at W ELMONT AVE measure(s):
One (1) at twelve point nine two (12.92) feet in length, and two point three four (2.34) feet in width for a total of thirty point two three (30.23) square feet.

The location of said privilege shall be as shown on prints kept on file with the Department of Business Affairs and Consumer Protection and the Office of the City Clerk.

Said privilege shall be constructed in accordance with plans and specifications approved by the Zoning Department - Signs.

This grant of privilege in the public way shall be subject to the provisions of Section 10-28-015 and all other required provisions of the Municipal Code of Chicago.

The grantee shall pay to the City of Chicago as compensation for the privilege #1113760 herein granted the sum of fifty ($50.00) per annum in advance.

A 25% penalty will be added for payments received after due date.

The permit holder agrees to hold the City of Chicago harmless for any damage, relocation or replacement costs associated with damage, relocation or removal of private property caused by the City performing work in the public way.

Authority herein given and granted for a period of five (5) years from and after Date of Passage.

Alderman S Waguespack
Scott Waguespack 32nd Ward

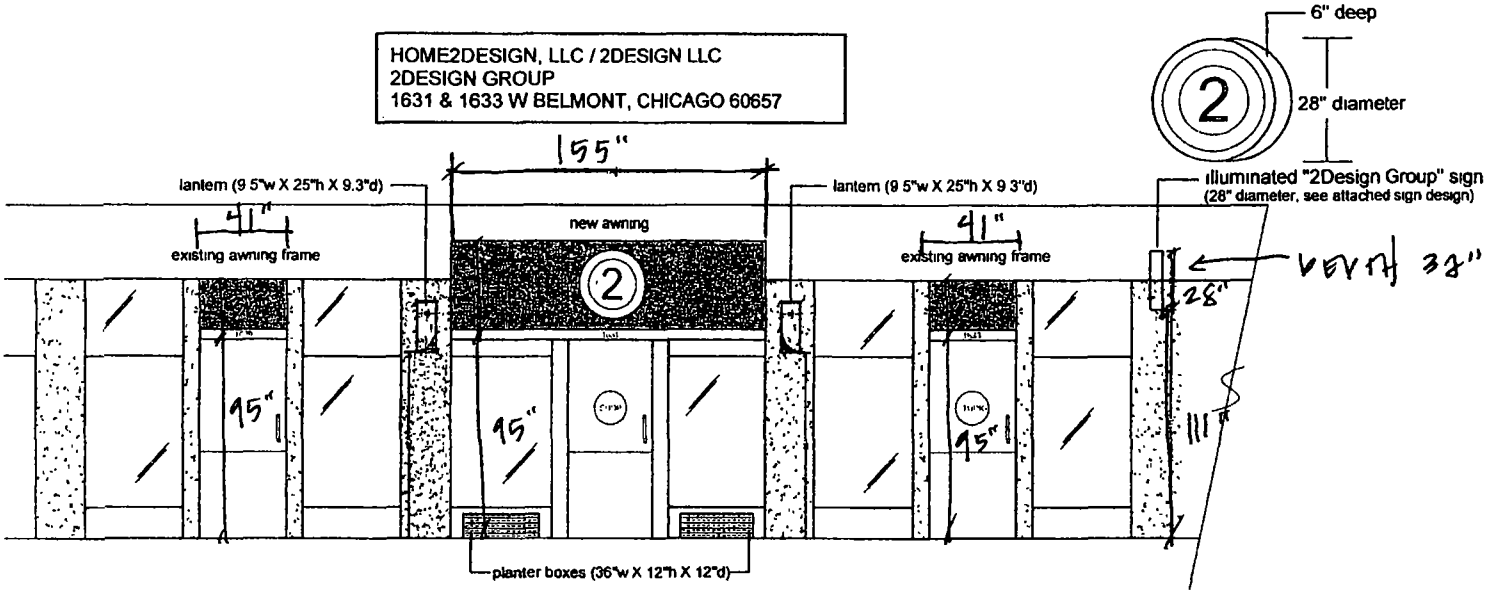


*DEPTH OF AWNINGS 38 1/2 DEEP

1629 1631 1633

**Department of Business Affairs and Consumer Protection**
Small Business Center - Public Way Use Unit
City Hall - 121 N. LaSalle Street, Room 800 • Chicago, IL 60602
312-74-GOBIZ / 312-744-6249 • (312) 744-1944 (TTY)
http://www.cityofchicago.org/bacp

**03/18/2015**

Alderman **Scott Waguespack**
Ward # **32**
City of Chicago
City Hall, Room **300**
121 North LaSalle Street
Chicago, Illinois 60602

Re: An ordinance to use and maintain a portion of the public right-of-way for **one (1) awning(s)** for **Home2Design, LLC**, adjacent to the premises known as **1631-33 W. Belmont Ave.**.

Dear Alderman **Scott Waguespack**:

The applicant referenced above has requested the use of the public right-of-way for a **awning(s)**. An ordinance has been prepared by the Department of Business Affairs and Consumer Protection – Small Business Center - Public Way Use Unit for presentation to the City Council. Because this request was made for properties located in your ward, as approved by you as per the attached, I respectfully request that you introduce the attached ordinance at the next City Council meeting.

If you have any questions regarding this ordinance, please contact Anthony Bertuca at (312) 744-5506.

**Department of Business Affairs and Consumer Protection**

# City of Chicago

O2015-1746

## Office of the City Clerk

## Document Tracking Sheet

| | |
|---|---|
| **Meeting Date:** | 3/18/2015 |
| **Sponsor(s):** | Waguespack (32) |
| **Type:** | Ordinance |
| **Title:** | Awning(s) for Papa John's Pizza |
| **Committee(s) Assignment:** | Committee on Transportation and Public Way |

ORDINANCE
PAPA JOHN'S PIZZA
Acct. No. 391523 - 7
Permit No. 1116492

*Be It Ordained by the City Council of the City of Chicago:*

SECTION 1. Permission and authority are hereby given and granted to PAPA JOHN'S PIZZA, upon the terms and subject to the conditions of this ordinance to maintain and use, as now constructed, one (1) Awning(s) projecting over the public right-of-way adjacent to its premises known as 907 N. Damen Ave..

Said Awning(s) at N. Damen Avenue measure(s):
One (1) at twenty (20) feet in length, and two point zero eight (2.08) feet in width for a total of forty-one point six (41.6) square feet.

The location of said privilege shall be as shown on prints kept on file with the Department of Business Affairs and Consumer Protection and the Office of the City Clerk.

Said privilege shall be constructed in accordance with plans and specifications approved by the Zoning Department - Signs.

This grant of privilege in the public way shall be subject to the provisions of Section 10-28-015 and all other required provisions of the Municipal Code of Chicago.

The grantee shall pay to the City of Chicago as compensation for the privilege #1116492 herein granted the sum of fifty ($50.00) per annum in advance.

A 25% penalty will be added for payments received after due date.

The permit holder agrees to hold the City of Chicago harmless for any damage, relocation or replacement costs associated with damage, relocation or removal of private property caused by the City performing work in the public way.

Authority herein given and granted for a period of five (5) years from and after Date of Passage.

Alderman S Waguespack

Scott Waguespack 32nd Ward

Side view

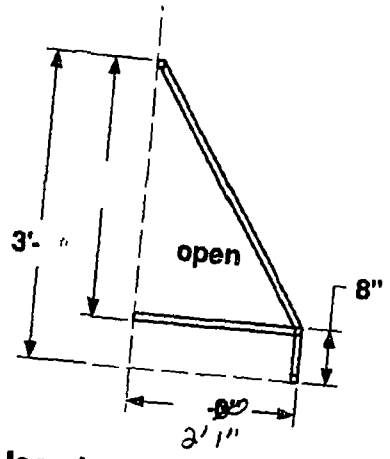


**Notes:**
- --alum staple frames (2)
- --welded construction
- --tubing as noted – 1 inch
- --silver frame finish

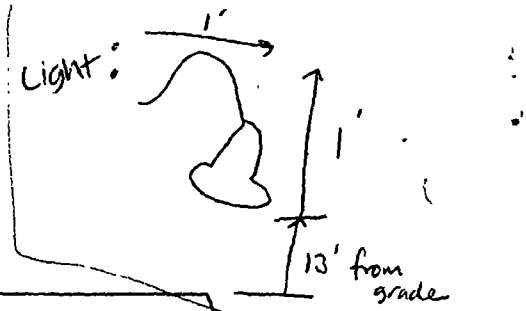


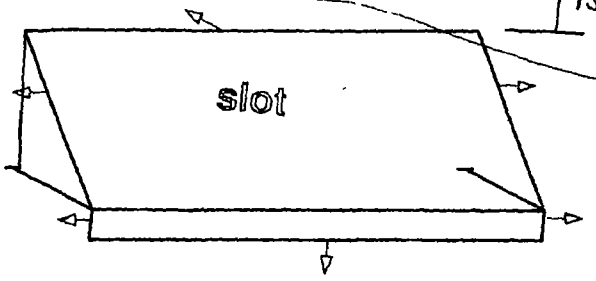


Iso view , N101 / N102

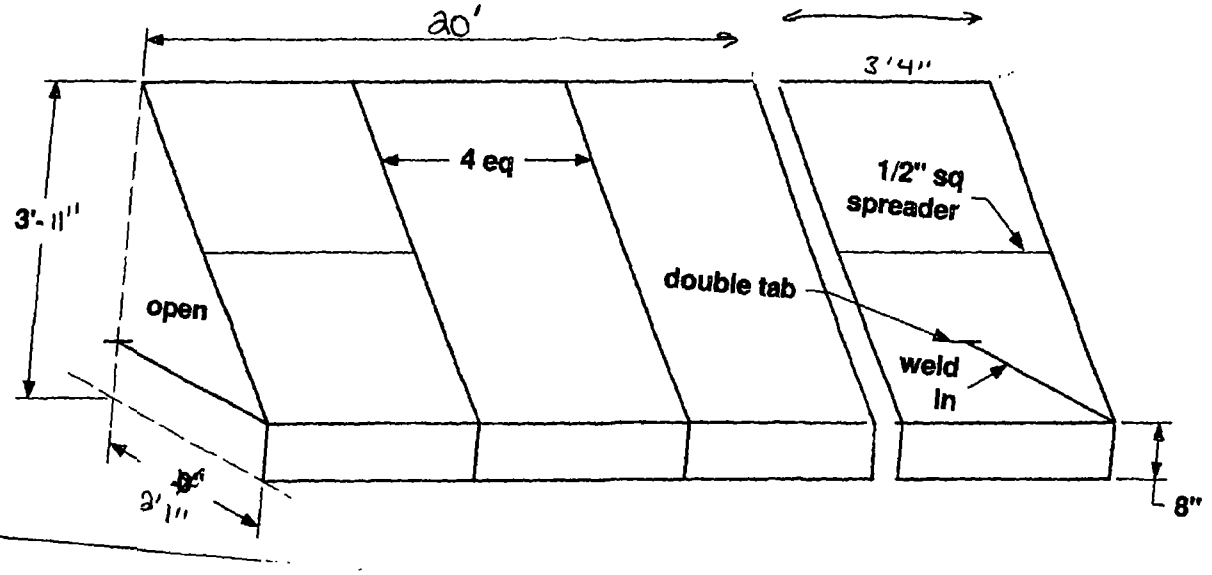

**Department of Business Affairs and Consumer Protection**
Small Business Center - Public Way Use Unit
City Hall - 121 N. LaSalle Street, Room 800 • Chicago, IL 60602
312-74-GOBIZ / 312-744-6249 • (312) 744-1944 (TTY)
http://www.cityofchicago.org/bacp

**03/18/2015**

Alderman **Scott Waguespack**
Ward # **32**
City of Chicago
City Hall, Room **300**
121 North LaSalle Street
Chicago, Illinois 60602

Re: An ordinance to use and maintain a portion of the public right-of-way for **one (1) awning(s)** for **PAPA JOHN'S PIZZA**, adjacent to the premises known as **907 N. Damen Ave.**.

Dear Alderman **Scott Waguespack**:

The applicant referenced above has requested the use of the public right-of-way for a **awning(s)**. An ordinance has been prepared by the Department of Business Affairs and Consumer Protection – Small Business Center - Public Way Use Unit for presentation to the City Council. Because this request was made for properties located in your ward, as approved by you as per the attached, I respectfully request that you introduce the attached ordinance at the next City Council meeting.

If you have any questions regarding this ordinance, please contact Anthony Bertuca at (312) 744-5506.

**Department of Business Affairs and Consumer Protection**

# City of Chicago

O2015-1752

## Office of the City Clerk

## Document Tracking Sheet

| | |
|---|---|
| **Meeting Date:** | 3/18/2015 |
| **Sponsor(s):** | Waguespack (32) |
| **Type:** | Ordinance |
| **Title:** | Awning(s) for Schubas Tavern/Harmony Grill |
| **Committee(s) Assignment:** | Committee on Transportation and Public Way |

ORDINANCE
SCHUBAS TAVERN/HARMONY GRILL
Acct. No. 63202 - 1
Permit No. 1116907

*Be It Ordained by the City Council of the City of Chicago:*

SECTION 1. Permission and authority are hereby given and granted to SCHUBAS TAVERN/HARMONY GRILL, upon the terms and subject to the conditions of this ordinance to maintain and use, as now constructed, one (1) Awning(s) projecting over the public right-of-way adjacent to its premises known as 3159 N. Southport Ave..

Said Awning(s) at N. SOUTHPORT measure(s):
One (1) at twenty-four point five (24.5) feet in length, and five (5) feet in width for a total of one hundred twenty-two point five (122.5) square feet.

The location of said privilege shall be as shown on prints kept on file with the Department of Business Affairs and Consumer Protection and the Office of the City Clerk.

Said privilege shall be constructed in accordance with plans and specifications approved by the Zoning Department - Signs.

This grant of privilege in the public way shall be subject to the provisions of Section 10-28-015 and all other required provisions of the Municipal Code of Chicago.

The grantee shall pay to the City of Chicago as compensation for the privilege #1116907 herein granted the sum of fifty ($50.00) per annum in advance.

A 25% penalty will be added for payments received after due date.

The permit holder agrees to hold the City of Chicago harmless for any damage, relocation or replacement costs associated with damage, relocation or removal of private property caused by the City performing work in the public way.

Authority herein given and granted for a period of five (5) years from and after 11/01/2013.

Alderman SWaguespack

Scott Waguespack 32nd Ward

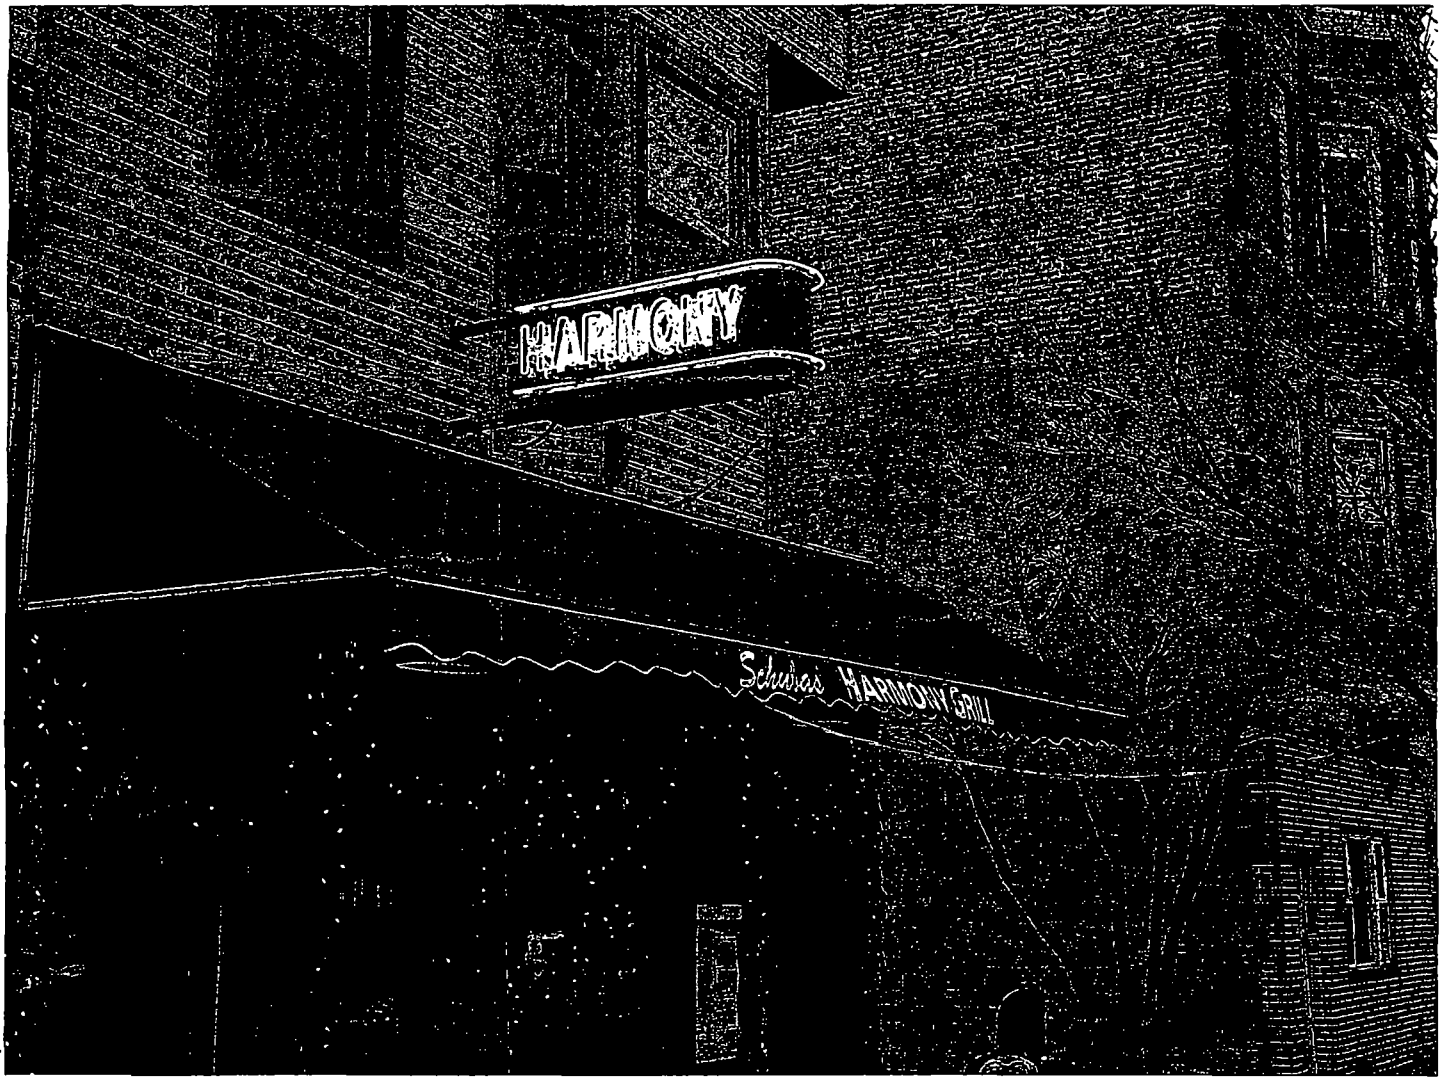
HARMONY
Schuler's HARMONY GRILL

**Department of Business Affairs and Consumer Protection**
Small Business Center - Public Way Use Unit
City Hall - 121 N. LaSalle Street, Room 800 • Chicago, IL 60602
312-74-GOBIZ / 312-744-6249 • (312) 744-1944 (TTY)
http://www.cityofchicago.org/bacp

**03/18/2015**

Alderman **Scott Waguespack**
Ward # **32**
City of Chicago
City Hall, Room **300**
121 North LaSalle Street
Chicago, Illinois 60602

Re: An ordinance to use and maintain a portion of the public right-of-way for **one (1) awning(s)** for **SCHUBAS TAVERN/HARMONY GRILL**, adjacent to the premises known as **3159 N. Southport Ave.**.

Dear Alderman **Scott Waguespack**:

The applicant referenced above has requested the use of the public right-of-way for a **awning(s)**. An ordinance has been prepared by the Department of Business Affairs and Consumer Protection – Small Business Center - Public Way Use Unit for presentation to the City Council. Because this request was made for properties located in your ward, as approved by you as per the attached, I respectfully request that you introduce the attached ordinance at the next City Council meeting.

If you have any questions regarding this ordinance, please contact Anthony Bertuca at (312) 744-5506.

**Department of Business Affairs and Consumer Protection**

# City of Chicago

O2015-1754

## Office of the City Clerk

## Document Tracking Sheet

| | |
|---|---|
| **Meeting Date:** | 3/18/2015 |
| **Sponsor(s):** | Waguespack (32) |
| **Type:** | Ordinance |
| **Title:** | Awning(s) for Studio Xfinity |
| **Committee(s) Assignment:** | Committee on Transportation and Public Way |

ORDINANCE
STUDIO XFINITY
Acct. No. 260802 - 2
Permit No. 1117034

*Be It Ordained by the City Council of the City of Chicago:*

SECTION 1. Permission and authority are hereby given and granted to STUDIO XFINITY, upon the terms and subject to the conditions of this ordinance to construct, install, maintain and use two (2) Awning(s) projecting over the public right-of-way adjacent to its premises known as 901 W. Weed St..

Said Awning(s) at W. Weed Street measure(s):
Two (2) at seventeen point five (17.5) feet in length, and two (2) feet in width for a total of seventy (70) square feet.

The location of said privilege shall be as shown on prints kept on file with the Department of Business Affairs and Consumer Protection and the Office of the City Clerk.

Said privilege shall be constructed in accordance with plans and specifications approved by the Zoning Department - Signs.

This grant of privilege in the public way shall be subject to the provisions of Section 10-28-015 and all other required provisions of the Municipal Code of Chicago.

The grantee shall pay to the City of Chicago as compensation for the privilege #1117034 herein granted the sum of one hundred ($100.00) per annum in advance.

A 25% penalty will be added for payments received after due date.

The permit holder agrees to hold the City of Chicago harmless for any damage, relocation or replacement costs associated with damage, relocation or removal of private property caused by the City performing work in the public way.

Authority herein given and granted for a period of five (5) years from and after Date of Passage.

Alderman Scott Waguespack

Scott Waguespack 32nd Ward

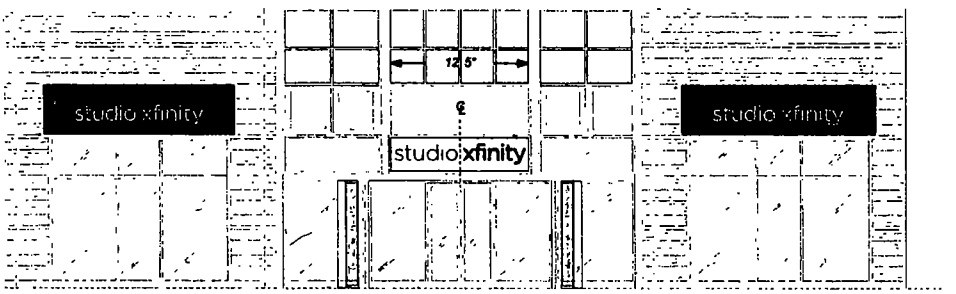


DAYTIME RENDERING - NORTH ELEVATION SCALE: 1/8" = 1'-0"

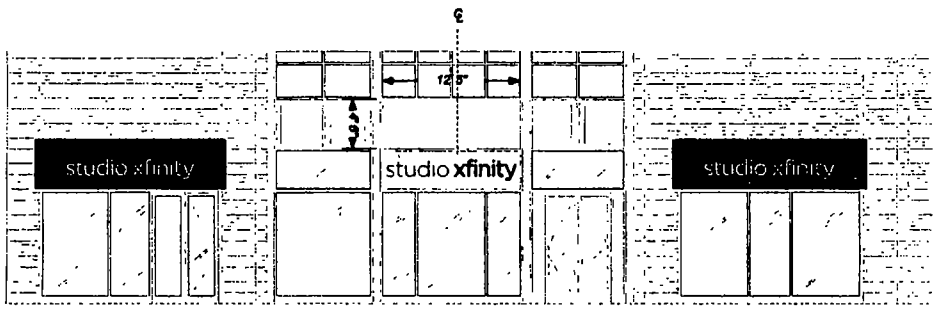


DAYTIME RENDERING - SOUTH ELEVATION SCALE: 1/8" = 1'-0"

ADVANCE SIGN GROUP
"YOUR NATIONAL SIGN SOURCE"

xfinity

901 W WEED ST
CHICAGO, IL 60642

CONSULTANT
A. WASSERSTROM

PROJECT MANAGER
SEAN MCHUGH

DESIGNER
DANIELLE ANGLIN

*THIS IS AN ORIGINAL DESIGN, CREATED FOR OUR PROPRIETARY USE IN CONNECTION WITH A PROJECT BEING PLANNED FOR YOU BY ADVANCE SIGN GROUP. THIS PRINT IS NOT TO BE SHOWN TO ANYONE OUTSIDE OF YOUR ORGANIZATION, NOR IS IT TO BE REPRODUCED, COPIED OR EXHIBITED IN ANY FASHION. ADVANCE SIGN GROUP RESERVES THE RIGHT TO CHARGE FOR CREATIVE TIME INVOLVED IN THE PRODUCTION OF THIS DESIGN

NOTES
ONE DEDICATED (1) 120VAC CIRCUIT BY OTHERS REQUIRED WITHIN 5' OF CENTER OF SIGN
THIS SIGN IS INTENDED TO BE INSTALLED IN ACCORDANCE WITH THE REQUIREMENTS OF ARTICLE 600 OF THE NATIONAL ELECTRICAL CODE AND/OR OTHER APPLICABLE CODES. THIS INCLUDES PROPER GROUNDING AND BONDING

REVISIONS
1:
2:
3: UPDATE ELEVATIONS
4:
5:
6. UPDATE ELEVATIONS
7: UPDATE ELEVATIONS
8:
9:
10:

THIS DRAWING SUPERCEDES ALL OTHER DOCUMENTS PROVIDED BY OTHERS CONCERNING THE FABRICATION AND INSTALLATION OF THIS DESIGN. A SIGNATURE ANYWHERE ON THE DRAWING WILL BE TAKEN AS CONSENT TO PROCEED WITH FABRICATION

CLIENT APPROVED SIGNATURE

DATE

DATE 12/17/14
DRAWING # 020600
REVISION # 9
ELEV

**Department of Business Affairs and Consumer Protection**
Small Business Center- Public Way Use Unit
City Hall- 121 N. LaSalle Street, Room 800 • Chicago, IL 60602
312-74-GOBIZ / 312-744-6249 • (312) 744-1944 (TTY)
http://www.cityofchicago.org/bacp

**03/18/2015**

Alderman **Scott Waguespack**
Ward # **32**
City of Chicago
City Hall, Room **300**
121 North LaSalle Street
Chicago, Illinois 60602

Re: An ordinance to use and maintain a portion of the public right-of-way for **two (2) awning(s)** for **STUDIO XFINITY**, adjacent to the premises known as **901 W. Weed St.**.

Dear Alderman **Scott Waguespack**:

The applicant referenced above has requested the use of the public right-of-way for **awning(s)**. An ordinance has been prepared by the Department of Business Affairs and Consumer Protection – Small Business Center - Public Way Use Unit for presentation to the City Council. Because this request was made for properties located in your ward, as approved by you as per the attached, I respectfully request that you introduce the attached ordinance at the next City Council meeting.

If you have any questions regarding this ordinance, please contact Anthony Bertuca at (312) 744-5506.

**Department of Business Affairs and Consumer Protection**

# City of Chicago

O2015-1757

Office of the City Clerk

Document Tracking Sheet

| | |
|---|---|
| **Meeting Date:** | 3/18/2015 |
| **Sponsor(s):** | Waguespack (32) |
| **Type:** | Ordinance |
| **Title:** | Awning(s) for Sweet Mandy B's |
| **Committee(s) Assignment:** | Committee on Transportation and Public Way |

ORDINANCE
SWEET MANDY B'S
Acct. No. 291404 - 2
Permit No. 1116709

*Be It Ordained by the City Council of the City of Chicago:*

SECTION 1. Permission and authority are hereby given and granted to SWEET MANDY B'S, upon the terms and subject to the conditions of this ordinance to maintain and use, as now constructed, two (2) Awning(s) projecting over the public right-of-way adjacent to its premises known as 1206 W. Webster Ave..

Said Awning(s) at W. Webster Avenue measure(s):
Two (2) at four point nine two (4.92) feet in length, and two (2) feet in width for a total of nineteen point six eight (19.68) square feet.

The location of said privilege shall be as shown on prints kept on file with the Department of Business Affairs and Consumer Protection and the Office of the City Clerk.

Said privilege shall be constructed in accordance with plans and specifications approved by the Zoning Department - Signs.

This grant of privilege in the public way shall be subject to the provisions of Section 10-28-015 and all other required provisions of the Municipal Code of Chicago.

The grantee shall pay to the City of Chicago as compensation for the privilege #1116709 herein granted the sum of one hundred ($100.00) per annum in advance.

A 25% penalty will be added for payments received after due date.

The permit holder agrees to hold the City of Chicago harmless for any damage, relocation or replacement costs associated with damage, relocation or removal of private property caused by the City performing work in the public way.

Authority herein given and granted for a period of five (5) years from and after 12/16/2014.

Alderman _____

Scott Waguespack 32nd Ward

# AWNING DRAWING

PROPERTY LOCATION: 1206 W. Webster Ave.

ORGANIZATION NAME: Sweet Mandy B's

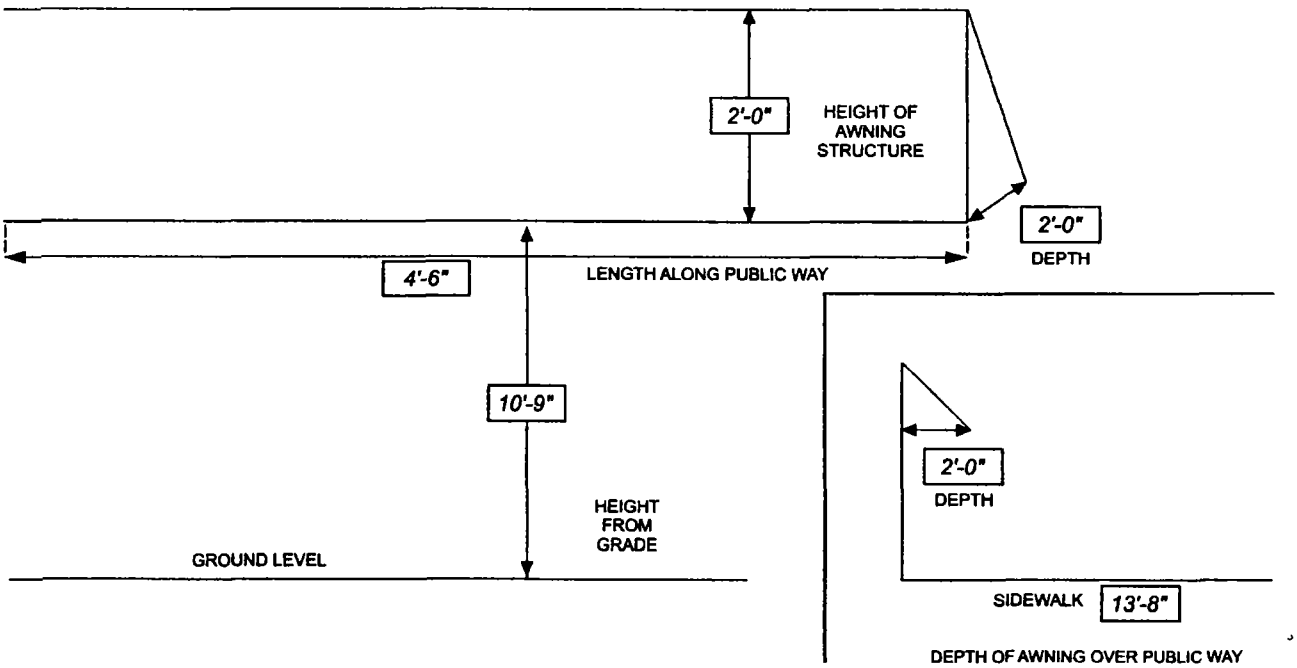

**Department of Business Affairs and Consumer Protection**
Small Business Center - Public Way Use Unit
City Hall - 121 N. LaSalle Street, Room 800 • Chicago, IL 60602
312-74-GOBIZ / 312-744-6249 • (312) 744-1944 (TTY)
http://www.cityofchicago.org/bacp

**03/18/2015**

Alderman **Scott Waguespack**
Ward # **32**
City of Chicago
City Hall, Room **300**
121 North LaSalle Street
Chicago, Illinois 60602

Re: An ordinance to use and maintain a portion of the public right-of-way for **two (2) awning(s)** for **SWEET MANDY B'S**, adjacent to the premises known as **1206 W. Webster Ave.**.

Dear Alderman **Scott Waguespack**:

The applicant referenced above has requested the use of the public right-of-way for a **awning(s)**. An ordinance has been prepared by the Department of Business Affairs and Consumer Protection – Small Business Center - Public Way Use Unit for presentation to the City Council. Because this request was made for properties located in your ward, as approved by you as per the attached, I respectfully request that you introduce the attached ordinance at the next City Council meeting.

If you have any questions regarding this ordinance, please contact Anthony Bertuca at (312) 744-5506.

**Department of Business Affairs and Consumer Protection**

# City of Chicago

O2015-1760

## Office of the City Clerk

## Document Tracking Sheet

| | |
|---|---|
| **Meeting Date:** | 3/18/2015 |
| **Sponsor(s):** | Waguespack (32) |
| **Type:** | Ordinance |
| **Title:** | Awning(s) for Township Cleaners |
| **Committee(s) Assignment:** | Committee on Transportation and Public Way |

ORDINANCE
TOWNSHIP CLEANERS
Acct. No. 296610 - 1
Permit No. 1117095

*Be It Ordained by the City Council of the City of Chicago:*

SECTION 1. Permission and authority are hereby given and granted to TOWNSHIP CLEANERS, upon the terms and subject to the conditions of this ordinance to maintain and use, as now constructed, one (1) Awning(s) projecting over the public right-of-way adjacent to its premises known as 1802 N. Damen Ave..

Said Awning(s) at N. Damen Avenue measure(s):
One (1) at eighteen point six seven (18.67) feet in length, and two (2) feet in width for a total of thirty-seven point three four (37.34) square feet.

The location of said privilege shall be as shown on prints kept on file with the Department of Business Affairs and Consumer Protection and the Office of the City Clerk.

Said privilege shall be constructed in accordance with plans and specifications approved by the Zoning Department - Signs.

This grant of privilege in the public way shall be subject to the provisions of Section 10-28-015 and all other required provisions of the Municipal Code of Chicago.

The grantee shall pay to the City of Chicago as compensation for the privilege #1117095 herein granted the sum of fifty ($50.00) per annum in advance.

A 25% penalty will be added for payments received after due date.

The permit holder agrees to hold the City of Chicago harmless for any damage, relocation or replacement costs associated with damage, relocation or removal of private property caused by the City performing work in the public way.

Authority herein given and granted for a period of five (5) years from and after 03/14/2015.

Alderman _____

Scott Waguespack 32nd Ward

# Township Cleaners

## 1802 N. Damen Avenue, Chicago, IL 60647

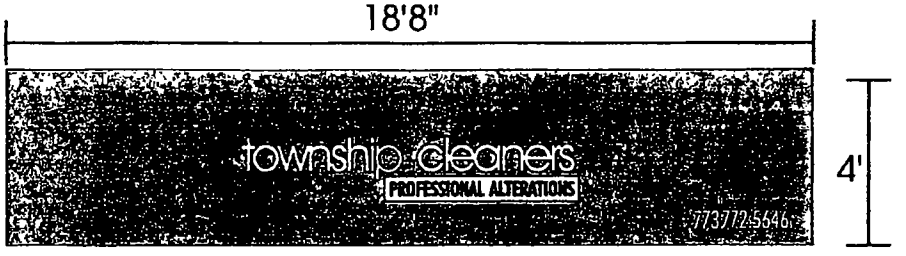


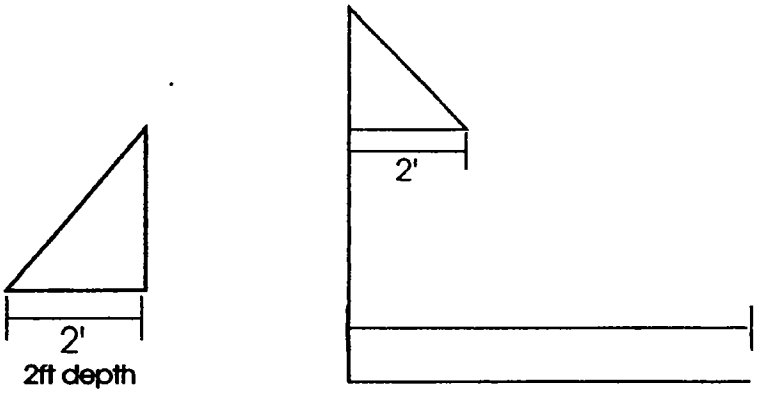


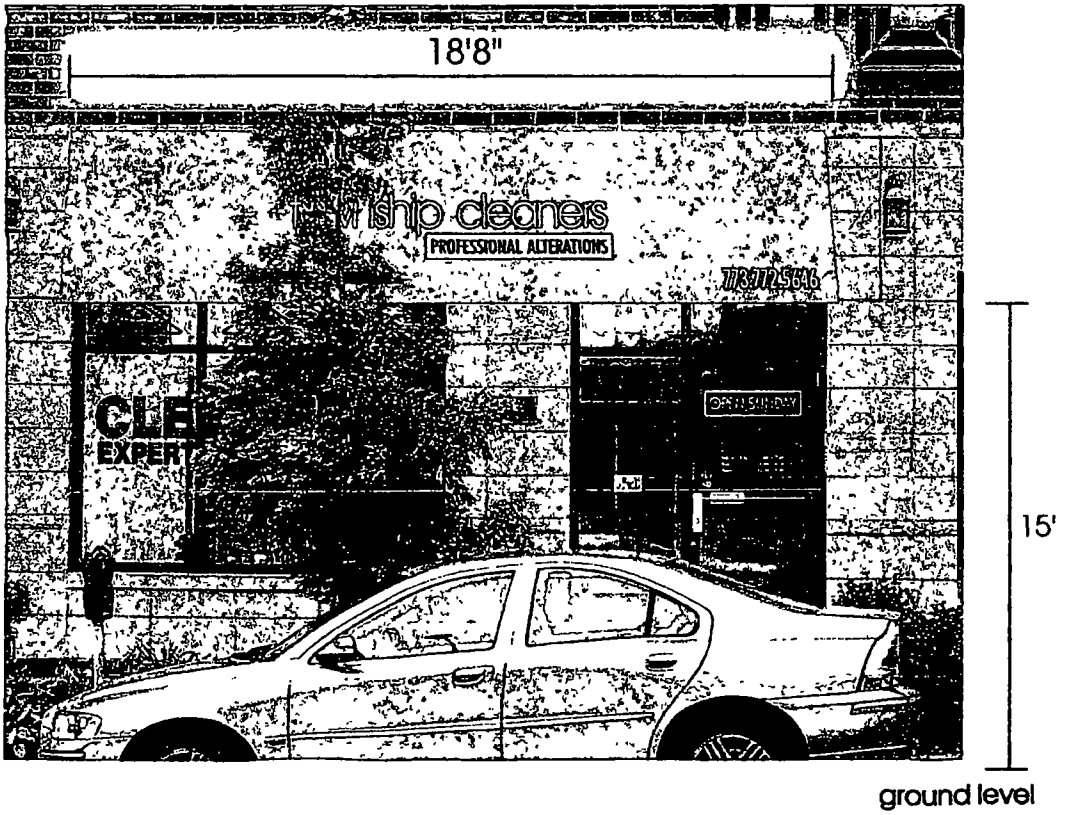

**Department of Business Affairs and Consumer Protection**
Small Business Center - Public Way Use Unit
City Hall - 121 N. LaSalle Street, Room 800 • Chicago, IL 60602
312-74-GOBIZ / 312-744-6249 • (312) 744-1944 (TTY)
http://www.cityofchicago.org/bacp

**03/18/2015**

Alderman **Scott Waguespack**
Ward # **32**
City of Chicago
City Hall, Room **300**
121 North LaSalle Street
Chicago, Illinois 60602

Re: An ordinance to use and maintain a portion of the public right-of-way for **one (1) awning(s)** for **TOWNSHIP CLEANERS**, adjacent to the premises known as **1802 N. Damen Ave.**.

Dear Alderman **Scott Waguespack**:

The applicant referenced above has requested the use of the public right-of-way for a **awning(s)**. An ordinance has been prepared by the Department of Business Affairs and Consumer Protection – Small Business Center - Public Way Use Unit for presentation to the City Council. Because this request was made for properties located in your ward, as approved by you as per the attached, I respectfully request that you introduce the attached ordinance at the next City Council meeting.

If you have any questions regarding this ordinance, please contact Anthony Bertuca at (312) 744-5506.

**Department of Business Affairs and Consumer Protection**

# City of Chicago

O2015-1762

## Office of the City Clerk

## Document Tracking Sheet

| | |
|---|---|
| **Meeting Date:** | 3/18/2015 |
| **Sponsor(s):** | Mell (33) |
| **Type:** | Ordinance |
| **Title:** | Awning(s) for Happy Arts |
| **Committee(s) Assignment:** | Committee on Transportation and Public Way |

ORDINANCE
HAPPY ARTS
Acct. No. 391923 - 1
Permit No. 1116513

*Be It Ordained by the City Council of the City of Chicago:*

SECTION 1. Permission and authority are hereby given and granted to HAPPY ARTS, upon the terms and subject to the conditions of this ordinance to construct, install, maintain and use one (1) Awning(s) projecting over the public right-of-way adjacent to its premises known as 3014 W. Irving Park Rd..

Said Awning(s) at W. Irving Park Road measure(s):
One (1) at seven (7) feet in length, and four (4) feet in width for a total of twenty-eight (28) square feet.

The location of said privilege shall be as shown on prints kept on file with the Department of Business Affairs and Consumer Protection and the Office of the City Clerk.

Said privilege shall be constructed in accordance with plans and specifications approved by the Zoning Department - Signs.

This grant of privilege in the public way shall be subject to the provisions of Section 10-28-015 and all other required provisions of the Municipal Code of Chicago.

The grantee shall pay to the City of Chicago as compensation for the privilege #1116513 herein granted the sum of fifty ($50.00) per annum in advance.

A 25% penalty will be added for payments received after due date.

The permit holder agrees to hold the City of Chicago harmless for any damage, relocation or replacement costs associated with damage, relocation or removal of private property caused by the City performing work in the public way.

Authority herein given and granted for a period of five (5) years from and after Date of Passage.

Alderman _____

Deborah Mell 33rd Ward

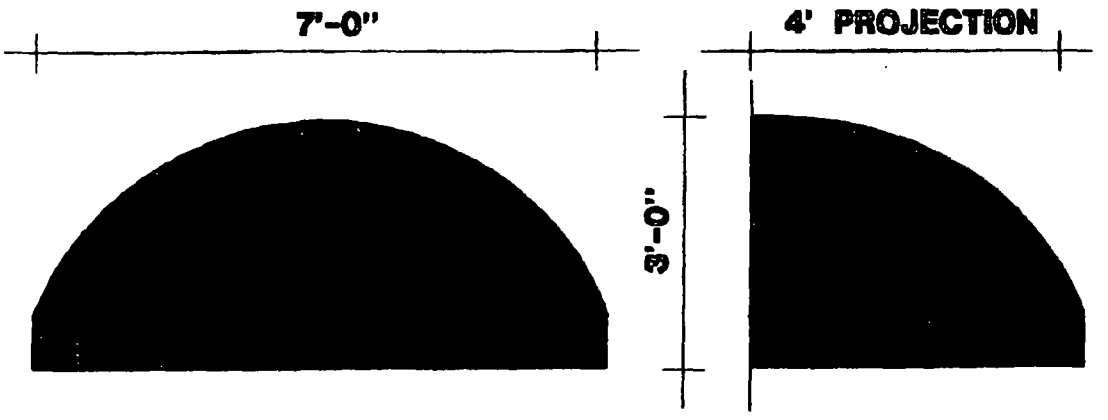


**BLACK, DOME STYLE AWNING TO BE MOUNTED OVER DOORS**
**NO COPY/ NON-ILLUMINATED**

**BEFORE**

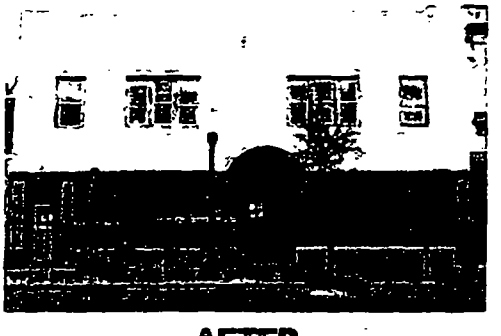

**AFTER**

| Best Neon Sign | |
|---|---|
| SCALE NO SCALE | |
| CUSTOMER WINDY CITY PLAYHOUSE | |
| ADD'L ADDRESS 3014 W. IRVING PK. RD. | |
| CITY CHICAGO | |
| ARTIST bg | DATE 12/19/14 |
| SALES APPROVED | DATE |
| CUSTOMER APPROVAL: | |

By signing the approval box on this sketch, I understand that I am accepting all aspects of this drawing. This includes colors, specifications, dimensions, spelling and any other representations herein. I also understand that color representations on this sketch are approximate, and may not exactly match actual.

Page 9-B

**Department of Business Affairs and Consumer Protection**
Small Business Center - Public Way Use Unit
City Hall - 121 N. LaSalle Street, Room 800 • Chicago, IL 60602
312-74-GOBIZ / 312-744-6249 • (312) 744-1944 (TTY)
http://www.cityofchicago.org/bacp

**03/18/2015**

Alderman **Deborah Mell**
Ward # **33**
City of Chicago
City Hall, Room **208**
121 North LaSalle Street
Chicago, Illinois 60602

Re: An ordinance to use and maintain a portion of the public right-of-way for **one (1) awning(s)** for **HAPPY ARTS**, adjacent to the premises known as **3014 W. Irving Park Rd.**.

Dear Alderman **Deborah Mell**:

The applicant referenced above has requested the use of the public right-of-way for a **awning(s)**. An ordinance has been prepared by the Department of Business Affairs and Consumer Protection – Small Business Center - Public Way Use Unit for presentation to the City Council. Because this request was made for properties located in your ward, as approved by you as per the attached, I respectfully request that you introduce the attached ordinance at the next City Council meeting.

If you have any questions regarding this ordinance, please contact Anthony Bertuca at (312) 744-5506.

**Department of Business Affairs and Consumer Protection**

# City of Chicago

O2015-1764

## Office of the City Clerk

## Document Tracking Sheet

| | |
|---|---|
| **Meeting Date:** | 3/18/2015 |
| **Sponsor(s):** | Mell (33) |
| **Type:** | Ordinance |
| **Title:** | Awning(s) for Chicago Produce |
| **Committee(s) Assignment:** | Committee on Transportation and Public Way |

ORDINANCE
CHICAGO PRODUCE
Acct. No. 368 - 1
Permit No. 1116502

*Be It Ordained by the City Council of the City of Chicago:*

SECTION 1. Permission and authority are hereby given and granted to CHICAGO PRODUCE, upon the terms and subject to the conditions of this ordinance to maintain and use, as now constructed, four (4) Awning(s) projecting over the public right-of-way adjacent to its premises known as 3500 W. Lawrence Ave..

Said Awning(s) at W. Lawrence Avenue measure(s):
One (1) at ninety-four (94) feet in length, and two (2) feet in width for a total of one hundred eighty-eight (188) square feet.

Said Awning(s) at N. St. Louis Avenue measure(s):
One (1) at seventeen (17) feet in length, and two (2) feet in width for a total of thirty-four (34) square feet.

Said Awning(s) at N. Drake Avenue measure(s):
One (1) at twenty-two (22) feet in length, and ten (10) feet in width for a total of two hundred twenty (220) square feet.

Said Awning(s) at N. Drake Avenue measure(s):
One (1) at forty-eight (48) feet in length, and two (2) feet in width for a total of ninety-six (96) square feet.

The location of said privilege shall be as shown on prints kept on file with the Department of Business Affairs and Consumer Protection and the Office of the City Clerk.

Said privilege shall be constructed in accordance with plans and specifications approved by the Zoning Department - Signs.

This grant of privilege in the public way shall be subject to the provisions of Section 10-28-015 and all other required provisions of the Municipal Code of Chicago.

The grantee shall pay to the City of Chicago as compensation for the privilege #1116502 herein granted the sum of one hundred seventy-five ($175.00) per annum in advance.

A 25% penalty will be added for payments received after due date.

The permit holder agrees to hold the City of Chicago harmless for any damage, relocation or replacement costs associated with damage, relocation or removal of private property caused by the City performing work in the public way.

Authority herein given and granted for a period of five (5) years from and after 01/11/2015.

Alderman Deborah Mell

Deborah Mell 33rd Ward

# Drake Av. West Side

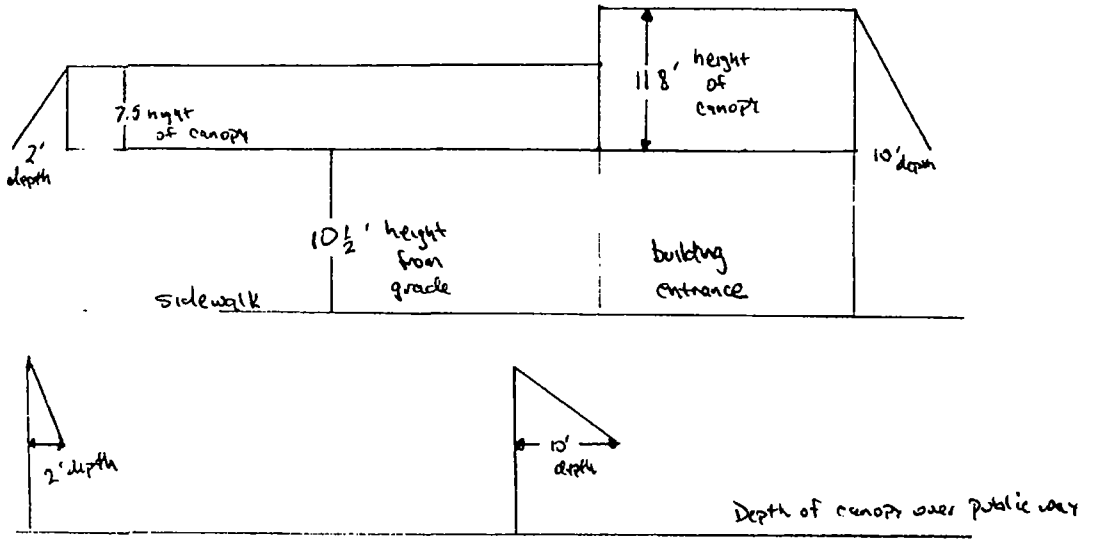


(G)

**Department of Business Affairs and Consumer Protection**
Small Business Center - Public Way Use Unit
City Hall - 121 N. LaSalle Street, Room 800 • Chicago, IL 60602
312-74-GOBIZ / 312-744-6249 • (312) 744-1944 (TTY)
http //www.cityofchicago.org/bacp

**03/18/2015**

Alderman **Deborah Mell**
Ward # **33**
City of Chicago
City Hall, Room **208**
121 North LaSalle Street
Chicago, Illinois 60602

Re: An ordinance to use and maintain a portion of the public right-of-way for **four (4) awning(s)** for **CHICAGO PRODUCE**, adjacent to the premises known as **3500 W. Lawrence Ave.**.

Dear Alderman **Deborah Mell**:

The applicant referenced above has requested the use of the public right-of-way for a **awning(s)**. An ordinance has been prepared by the Department of Business Affairs and Consumer Protection – Small Business Center - Public Way Use Unit for presentation to the City Council. Because this request was made for properties located in your ward, as approved by you as per the attached, I respectfully request that you introduce the attached ordinance at the next City Council meeting.

If you have any questions regarding this ordinance, please contact Anthony Bertuca at (312) 744-5506.

**Department of Business Affairs and Consumer Protection**

# City of Chicago

O2015-1767

Office of the City Clerk

Document Tracking Sheet

| | |
|---|---|
| **Meeting Date:** | 3/18/2015 |
| **Sponsor(s):** | Austin (34) |
| **Type:** | Ordinance |
| **Title:** | Awning(s) for Big Hugs for Little Hands, Inc. |
| **Committee(s) Assignment:** | Committee on Transportation and Public Way |

ORDINANCE
BIG HUGS FOR LITTLE HANDS, INC.
Acct. No. 388294 - 1
Permit No. 1111174

*Be It Ordained by the City Council of the City of Chicago:*

SECTION 1. Permission and authority are hereby given and granted to BIG HUGS FOR LITTLE HANDS, INC., upon the terms and subject to the conditions of this ordinance to maintain and use, as now constructed, one (1) Awning(s) projecting over the public right-of-way adjacent to its premises known as 10623-37 S. Halsted St..

Said Awning(s) at S. Halsted Street measure(s):
One (1) at fifty (50) feet in length, and two (2) feet in width for a total of one hundred (100) square feet.

The location of said privilege shall be as shown on prints kept on file with the Department of Business Affairs and Consumer Protection and the Office of the City Clerk.

Said privilege shall be constructed in accordance with plans and specifications approved by the Zoning Department - Signs.

This grant of privilege in the public way shall be subject to the provisions of Section 10-28-015 and all other required provisions of the Municipal Code of Chicago.

The grantee shall pay to the City of Chicago as compensation for the privilege #1111174 herein granted the sum of seventy-five ($75.00) per annum in advance.

A 25% penalty will be added for payments received after due date.

The permit holder agrees to hold the City of Chicago harmless for any damage, relocation or replacement costs associated with damage, relocation or removal of private property caused by the City performing work in the public way.

Authority herein given and granted for a period of five (5) years from and after Date of Passage.

Alderman Carrie M. Austin

Carrie M. Austin 34th Ward

Date: 10-20-14

Address: 10623-27 So Halsted Chgo. IL 60628

LENGTH ALONG PUBLIC WAY

50'

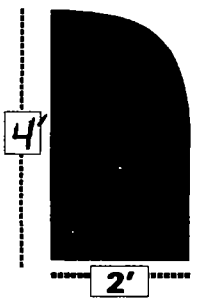


SIDE VIEW

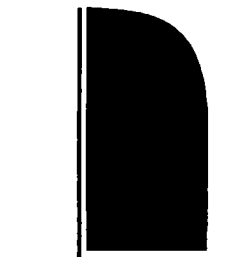

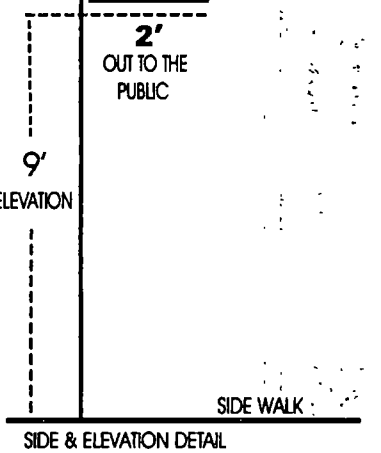


SIDE & ELEVATION DETAIL

**Department of Business Affairs and Consumer Protection**
Small Business Center - Public Way Use Unit
City Hall - 121 N. LaSalle Street, Room 800 • Chicago, IL 60602
312-74-GOBIZ / 312-744-6249 • (312) 744-1944 (TTY)
http://www.cityofchicago.org/bacp

**03/18/2015**

Alderman **Carrie M. Austin**
Ward # **34**
City of Chicago
City Hall, Room **203**
121 North LaSalle Street
Chicago, Illinois 60602

Re: An ordinance to use and maintain a portion of the public right-of-way for **one (1) awning(s)** for **BIG HUGS FOR LITTLE HANDS, INC.**, adjacent to the premises known as **10623-37 S. Halsted St.**.

Dear Alderman **Carrie M. Austin**:

The applicant referenced above has requested the use of the public right-of-way for a **awning(s)**. An ordinance has been prepared by the Department of Business Affairs and Consumer Protection – Small Business Center - Public Way Use Unit for presentation to the City Council. Because this request was made for properties located in your ward, as approved by you as per the attached, I respectfully request that you introduce the attached ordinance at the next City Council meeting.

If you have any questions regarding this ordinance, please contact Anthony Bertuca at (312) 744-5506.

**Department of Business Affairs and Consumer Protection**

# City of Chicago

O2015-1768

Office of the City Clerk

Document Tracking Sheet

| | |
|---|---|
| **Meeting Date:** | 3/18/2015 |
| **Sponsor(s):** | Colón (35) |
| **Type:** | Ordinance |
| **Title:** | Awning(s) for Juan A. Chapa |
| **Committee(s) Assignment:** | Committee on Transportation and Public Way |

ORDINANCE
JUAN A. CHAPA
Acct. No. 311983 - 1
Permit No. 1117045

*Be It Ordained by the City Council of the City of Chicago:*

SECTION 1. Permission and authority are hereby given and granted to JUAN A. CHAPA, upon the terms and subject to the conditions of this ordinance to maintain and use, as now constructed, one (1) Awning(s) projecting over the public right-of-way adjacent to its premises known as 3740-46 W. Fullerton Ave..

Said Awning(s) at W. FULLERTON measure(s):
One (1) at sixty (60) feet in length, and three (3) feet in width for a total of one hundred eighty (180) square feet.

The location of said privilege shall be as shown on prints kept on file with the Department of Business Affairs and Consumer Protection and the Office of the City Clerk.

Said privilege shall be constructed in accordance with plans and specifications approved by the Zoning Department - Signs.

This grant of privilege in the public way shall be subject to the provisions of Section 10-28-015 and all other required provisions of the Municipal Code of Chicago.

The grantee shall pay to the City of Chicago as compensation for the privilege #1117045 herein granted the sum of eighty-five ($85.00) per annum in advance.

A 25% penalty will be added for payments received after due date.

The permit holder agrees to hold the City of Chicago harmless for any damage, relocation or replacement costs associated with damage, relocation or removal of private property caused by the City performing work in the public way.

Authority herein given and granted for a period of five (5) years from and after 02/07/2015.

Alderman

Reynaldo Colon 35th Ward

PWU Permit# 1090341
PWU Type: Awning
PWU Location → 3740-46 W. Fullerton Ave. Chicago IL 60647

our address
Juan & Susana Chapa
3520 W Winston Dr
Hoffman Est

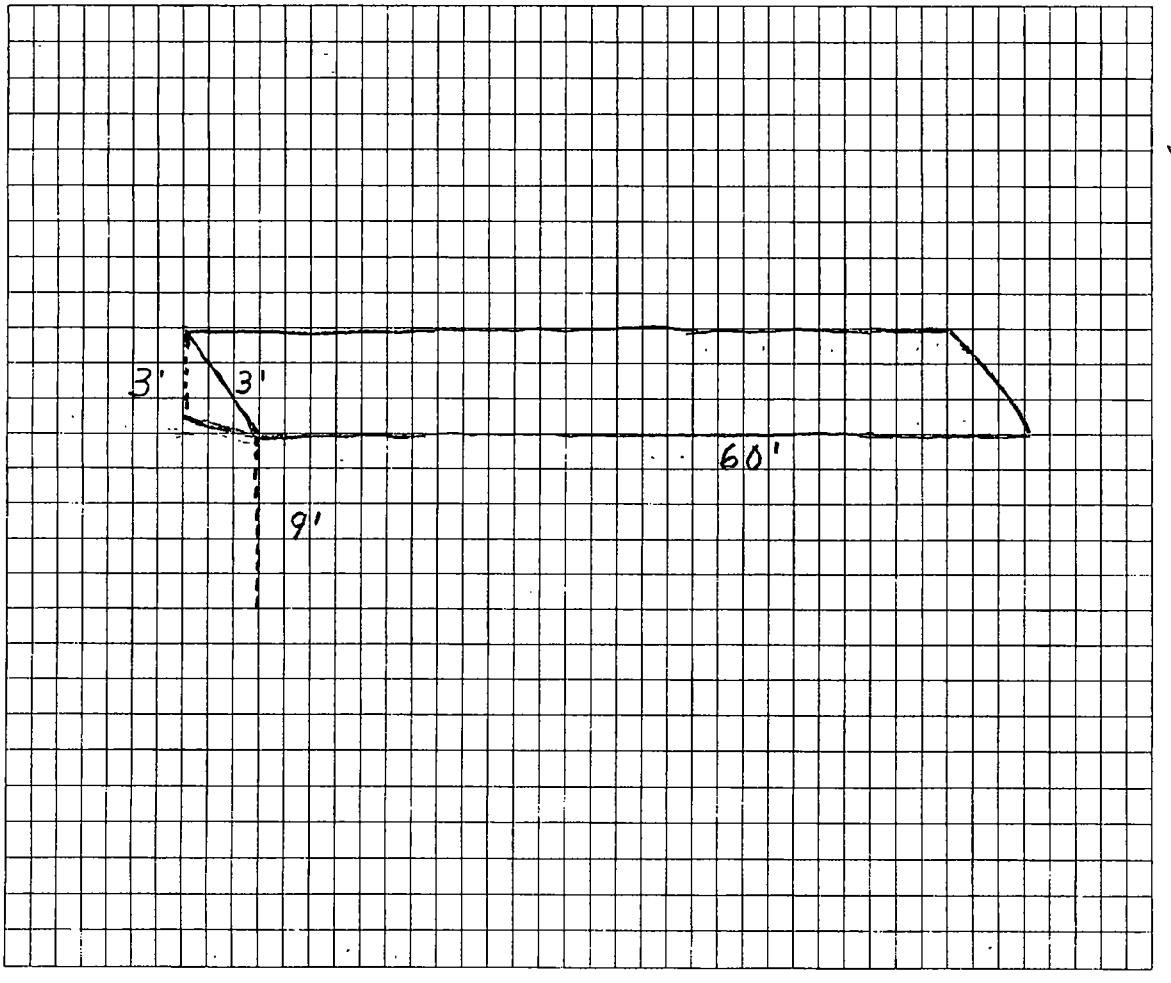


Sheet1

Page 1

**Department of Business Affairs and Consumer Protection**
Small Business Center - Public Way Use Unit
City Hall - 121 N. LaSalle Street, Room 800 • Chicago, IL 60602
312-74-GOBIZ / 312-744-6249 • (312) 744-1944 (TTY)
http://www.cityofchicago.org/bacp

**03/18/2015**

Alderman **Reynaldo Colon**
Ward # **35**
City of Chicago
City Hall, Room **203**
121 North LaSalle Street
Chicago, Illinois 60602

Re: An ordinance to use and maintain a portion of the public right-of-way for **one (1) awning(s)** for **JUAN A. CHAPA**, adjacent to the premises known as **3740-46 W. Fullerton Ave.**.

Dear Alderman **Reynaldo Colon**:

The applicant referenced above has requested the use of the public right-of-way for a **awning(s)**. An ordinance has been prepared by the Department of Business Affairs and Consumer Protection – Small Business Center - Public Way Use Unit for presentation to the City Council. Because this request was made for properties located in your ward, as approved by you as per the attached, I respectfully request that you introduce the attached ordinance at the next City Council meeting.

If you have any questions regarding this ordinance, please contact Anthony Bertuca at (312) 744-5506.

**Department of Business Affairs and Consumer Protection**

# City of Chicago

O2015-1770

## Office of the City Clerk

## Document Tracking Sheet

| | |
|---|---|
| **Meeting Date:** | 3/18/2015 |
| **Sponsor(s):** | Colón (35) |
| **Type:** | Ordinance |
| **Title:** | Awning(s) for Order Express |
| **Committee(s) Assignment:** | Committee on Transportation and Public Way |

ORDINANCE
ORDER EXPRESS
Acct. No. 86375 - 14
Permit No. 1117033

*Be It Ordained by the City Council of the City of Chicago:*

SECTION 1. Permission and authority are hereby given and granted to ORDER EXPRESS, upon the terms and subject to the conditions of this ordinance to maintain and use, as now constructed, one (1) Awning(s) projecting over the public right-of-way adjacent to its premises known as 3453 W. Montrose Ave..

Said Awning(s) at W. Montrose Avenue measure(s):
One (1) at sixteen point four two (16.42) feet in length, and two point one seven (2.17) feet in width for a total of thirty-five point six three (35.63) square feet.

The location of said privilege shall be as shown on prints kept on file with the Department of Business Affairs and Consumer Protection and the Office of the City Clerk.

Said privilege shall be constructed in accordance with plans and specifications approved by the Zoning Department - Signs.

This grant of privilege in the public way shall be subject to the provisions of Section 10-28-015 and all other required provisions of the Municipal Code of Chicago.

The grantee shall pay to the City of Chicago as compensation for the privilege #1117033 herein granted the sum of fifty ($50.00) per annum in advance.

A 25% penalty will be added for payments received after due date.

The permit holder agrees to hold the City of Chicago harmless for any damage, relocation or replacement costs associated with damage, relocation or removal of private property caused by the City performing work in the public way.

Authority herein given and granted for a period of five (5) years from and after 11/05/2013.

Alderman

Reynaldo Colon 35th Ward

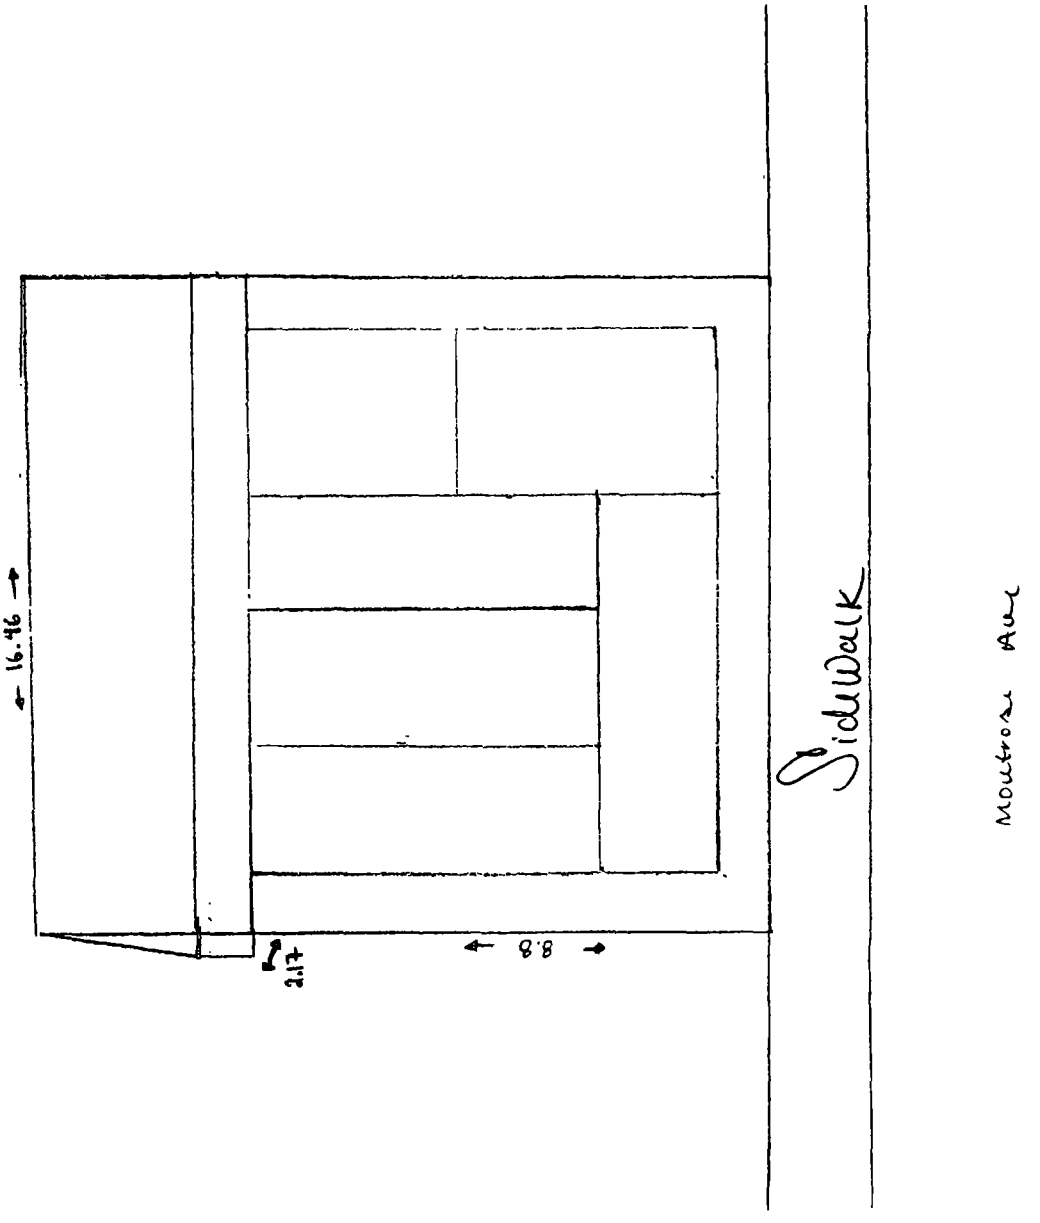
16.96
2.17
8.8
Sidewalk
Montrose Ave

**Department of Business Affairs and Consumer Protection**
Small Business Center- Public Way Use Unit
City Hall- 121 N LaSalle Street Room 800 • Chicago, IL 60602
312-74-GOBIZ / 312-744-6249 • (312) 744-1944 (TTY)
http://www.cityofchicago.org/bacp

**03/18/2015**

Alderman **Reynaldo Colon**
Ward # **35**
City of Chicago
City Hall, Room **203**
121 North LaSalle Street
Chicago, Illinois 60602

Re: An ordinance to use and maintain a portion of the public right-of-way for **one (1) awning(s)** for **ORDER EXPRESS**, adjacent to the premises known as **3453 W. Montrose Ave.**.

Dear Alderman **Reynaldo Colon**:

The applicant referenced above has requested the use of the public right-of-way for a **awning(s)**. An ordinance has been prepared by the Department of Business Affairs and Consumer Protection – Small Business Center - Public Way Use Unit for presentation to the City Council. Because this request was made for properties located in your ward, as approved by you as per the attached, I respectfully request that you introduce the attached ordinance at the next City Council meeting.

If you have any questions regarding this ordinance, please contact Anthony Bertuca at (312) 744-5506.

**Department of Business Affairs and Consumer Protection**

# City of Chicago

O2015-1771

## Office of the City Clerk

## Document Tracking Sheet

| | |
|---|---|
| **Meeting Date:** | 3/18/2015 |
| **Sponsor(s):** | Colón (35) |
| **Type:** | Ordinance |
| **Title:** | Awning(s) for Peachtree Nursery and Learning Center, Inc. |
| **Committee(s) Assignment:** | Committee on Transportation and Public Way |

ORDINANCE
PEACHTREE NURSERY AND LEARNING CENTER, INC.
Acct. No. 313785 - 1
Permit No. 1117027

*Be It Ordained by the City Council of the City of Chicago:*

SECTION 1. Permission and authority are hereby given and granted to PEACHTREE NURSERY AND LEARNING CENTER, INC., upon the terms and subject to the conditions of this ordinance to maintain and use, as now constructed, one (1) Awning(s) projecting over the public right-of-way adjacent to its premises known as 3811 W. Fullerton Ave..

Said Awning(s) at W. Fullerton Avenue measure(s):
One (1) at fifteen (15) feet in length, and two point five (2.5) feet in width for a total of thirty-seven point five (37.5) square feet.

The location of said privilege shall be as shown on prints kept on file with the Department of Business Affairs and Consumer Protection and the Office of the City Clerk.

Said privilege shall be constructed in accordance with plans and specifications approved by the Zoning Department - Signs.

This grant of privilege in the public way shall be subject to the provisions of Section 10-28-015 and all other required provisions of the Municipal Code of Chicago.

The grantee shall pay to the City of Chicago as compensation for the privilege #1117027 herein granted the sum of fifty ($50.00) per annum in advance.

A 25% penalty will be added for payments received after due date.

The permit holder agrees to hold the City of Chicago harmless for any damage, relocation or replacement costs associated with damage, relocation or removal of private property caused by the City performing work in the public way.

Authority herein given and granted for a period of five (5) years from and after 12/16/2014.

~~Alderman~~ Reynaldo Colon 35th Ward

PEACHTREE NURSERY & PRESCHOOL
3811 W. Fullerton
773-276-7670

**Department of Business Affairs and Consumer Protection**
Small Business Center - Public Way Use Unit
City Hall - 121 N. LaSalle Street, Room 800 • Chicago, IL 60602
312-74-GOBIZ / 312-744-6249 • (312) 744-1944 (TTY)
http //www cityofchicago org/bacp

**03/18/2015**

Alderman **Reynaldo Colon**
Ward # **35**
City of Chicago
City Hall, Room **203**
121 North LaSalle Street
Chicago, Illinois 60602

Re: An ordinance to use and maintain a portion of the public right-of-way for **one (1) awning(s)** for **PEACHTREE NURSERY AND LEARNING CENTER, INC.**, adjacent to the premises known as **3811 W. Fullerton Ave.**.

Dear Alderman **Reynaldo Colon**:

The applicant referenced above has requested the use of the public right-of-way for a **awning(s)**. An ordinance has been prepared by the Department of Business Affairs and Consumer Protection – Small Business Center - Public Way Use Unit for presentation to the City Council. Because this request was made for properties located in your ward, as approved by you as per the attached, I respectfully request that you introduce the attached ordinance at the next City Council meeting.

If you have any questions regarding this ordinance, please contact Anthony Bertuca at (312) 744-5506.

**Department of Business Affairs and Consumer Protection**

# City of Chicago

O2015-1773

Office of the City Clerk

Document Tracking Sheet

| | |
|---|---|
| **Meeting Date:** | 3/18/2015 |
| **Sponsor(s):** | Sposato (36) |
| **Type:** | Ordinance |
| **Title:** | Awning(s) for Mercato Del Pesce, Inc. |
| **Committee(s) Assignment:** | Committee on Transportation and Public Way |

ORDINANCE
MERCATO DEL PESCE INC
Acct. No. 86725 - 1
Permit No. 1117047

*Be It Ordained by the City Council of the City of Chicago:*

SECTION 1. Permission and authority are hereby given and granted to MERCATO DEL PESCE INC, upon the terms and subject to the conditions of this ordinance to maintain and use, as now constructed, one (1) Awning(s) projecting over the public right-of-way adjacent to its premises known as 2623 N. Harlem Ave..

Said Awning(s) at N.HARLEM measure(s):
One (1) at twenty-four (24) feet in length, and two (2) feet in width for a total of forty-eight (48) square feet.

The location of said privilege shall be as shown on prints kept on file with the Department of Business Affairs and Consumer Protection and the Office of the City Clerk.

Said privilege shall be constructed in accordance with plans and specifications approved by the Zoning Department - Signs.

This grant of privilege in the public way shall be subject to the provisions of Section 10-28-015 and all other required provisions of the Municipal Code of Chicago.

The grantee shall pay to the City of Chicago as compensation for the privilege #1117047 herein granted the sum of fifty ($50.00) per annum in advance.

A 25% penalty will be added for payments received after due date.

The permit holder agrees to hold the City of Chicago harmless for any damage, relocation or replacement costs associated with damage, relocation or removal of private property caused by the City performing work in the public way.

Authority herein given and granted for a period of five (5) years from and after 03/14/2015.

Alderman _____

Nicholas Sposato 36th Ward

CANOPY DIMENSIONS

2623 N. HARLEM –

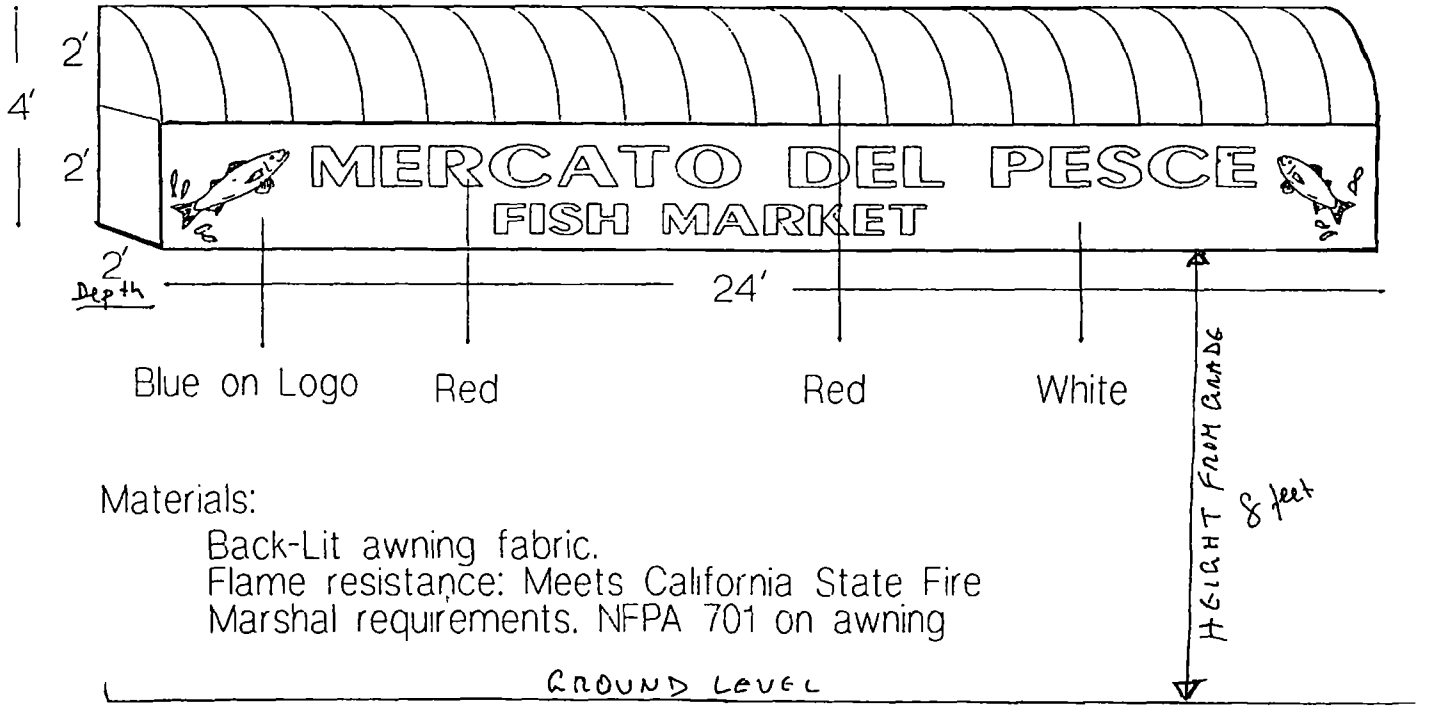


Materials:

Back-Lit awning fabric.
Flame resistance: Meets California State Fire Marshal requirements. NFPA 701 on awning

**Department of Business Affairs and Consumer Protection**
Small Business Center - Public Way Use Unit
City Hall - 121 N. LaSalle Street, Room 800 • Chicago, IL 60602
312-74-GOBIZ / 312-744-6249 • (312) 744-1944 (TTY)
http://www.cityofchicago.org/bacp

**03/18/2015**

Alderman **Nicholas Sposato**
Ward # **36**
City of Chicago
City Hall, Room **304**
121 North LaSalle Street
Chicago, Illinois 60602

Re: An ordinance to use and maintain a portion of the public right-of-way for **one (1) awning(s)** for **MERCATO DEL PESCE INC**, adjacent to the premises known as **2623 N. Harlem Ave.**.

Dear Alderman **Nicholas Sposato**:

The applicant referenced above has requested the use of the public right-of-way for a **awning(s)**. An ordinance has been prepared by the Department of Business Affairs and Consumer Protection – Small Business Center - Public Way Use Unit for presentation to the City Council. Because this request was made for properties located in your ward, as approved by you as per the attached, I respectfully request that you introduce the attached ordinance at the next City Council meeting.

If you have any questions regarding this ordinance, please contact Anthony Bertuca at (312) 744-5506.

**Department of Business Affairs and Consumer Protection**

# City of Chicago

O2015-1774

## Office of the City Clerk

## Document Tracking Sheet

| | |
|---|---|
| **Meeting Date:** | 3/18/2015 |
| **Sponsor(s):** | Mitts (37) |
| **Type:** | Ordinance |
| **Title:** | Awning(s) for D' Cuba |
| **Committee(s) Assignment:** | Committee on Transportation and Public Way |

ORDINANCE
D' CUBA
Acct. No. 22038 - 1
Permit No. 1117179

*Be It Ordained by the City Council of the City of Chicago:*

SECTION 1. Permission and authority are hereby given and granted to D' CUBA, upon the terms and subject to the conditions of this ordinance to maintain and use, as now constructed, one (1) Awning(s) projecting over the public right-of-way adjacent to its premises known as 5653 W. Fullerton Ave..

Said Awning(s) at W. FULLERTON measure(s):
One (1) at twenty-four (24) feet in length, and one point five (1.5) foot in width for a total of thirty-six (36) square feet.

The location of said privilege shall be as shown on prints kept on file with the Department of Business Affairs and Consumer Protection and the Office of the City Clerk.

Said privilege shall be constructed in accordance with plans and specifications approved by the Zoning Department - Signs.

This grant of privilege in the public way shall be subject to the provisions of Section 10-28-015 and all other required provisions of the Municipal Code of Chicago.

The grantee shall pay to the City of Chicago as compensation for the privilege #1117179 herein granted the sum of fifty ($50.00) per annum in advance.

A 25% penalty will be added for payments received after due date.

The permit holder agrees to hold the City of Chicago harmless for any damage, relocation or replacement costs associated with damage, relocation or removal of private property caused by the City performing work in the public way.

Authority herein given and granted for a period of five (5) years from and after 01/13/2015.

Alderman Emma Mitts

Emma Mitts 37th Ward

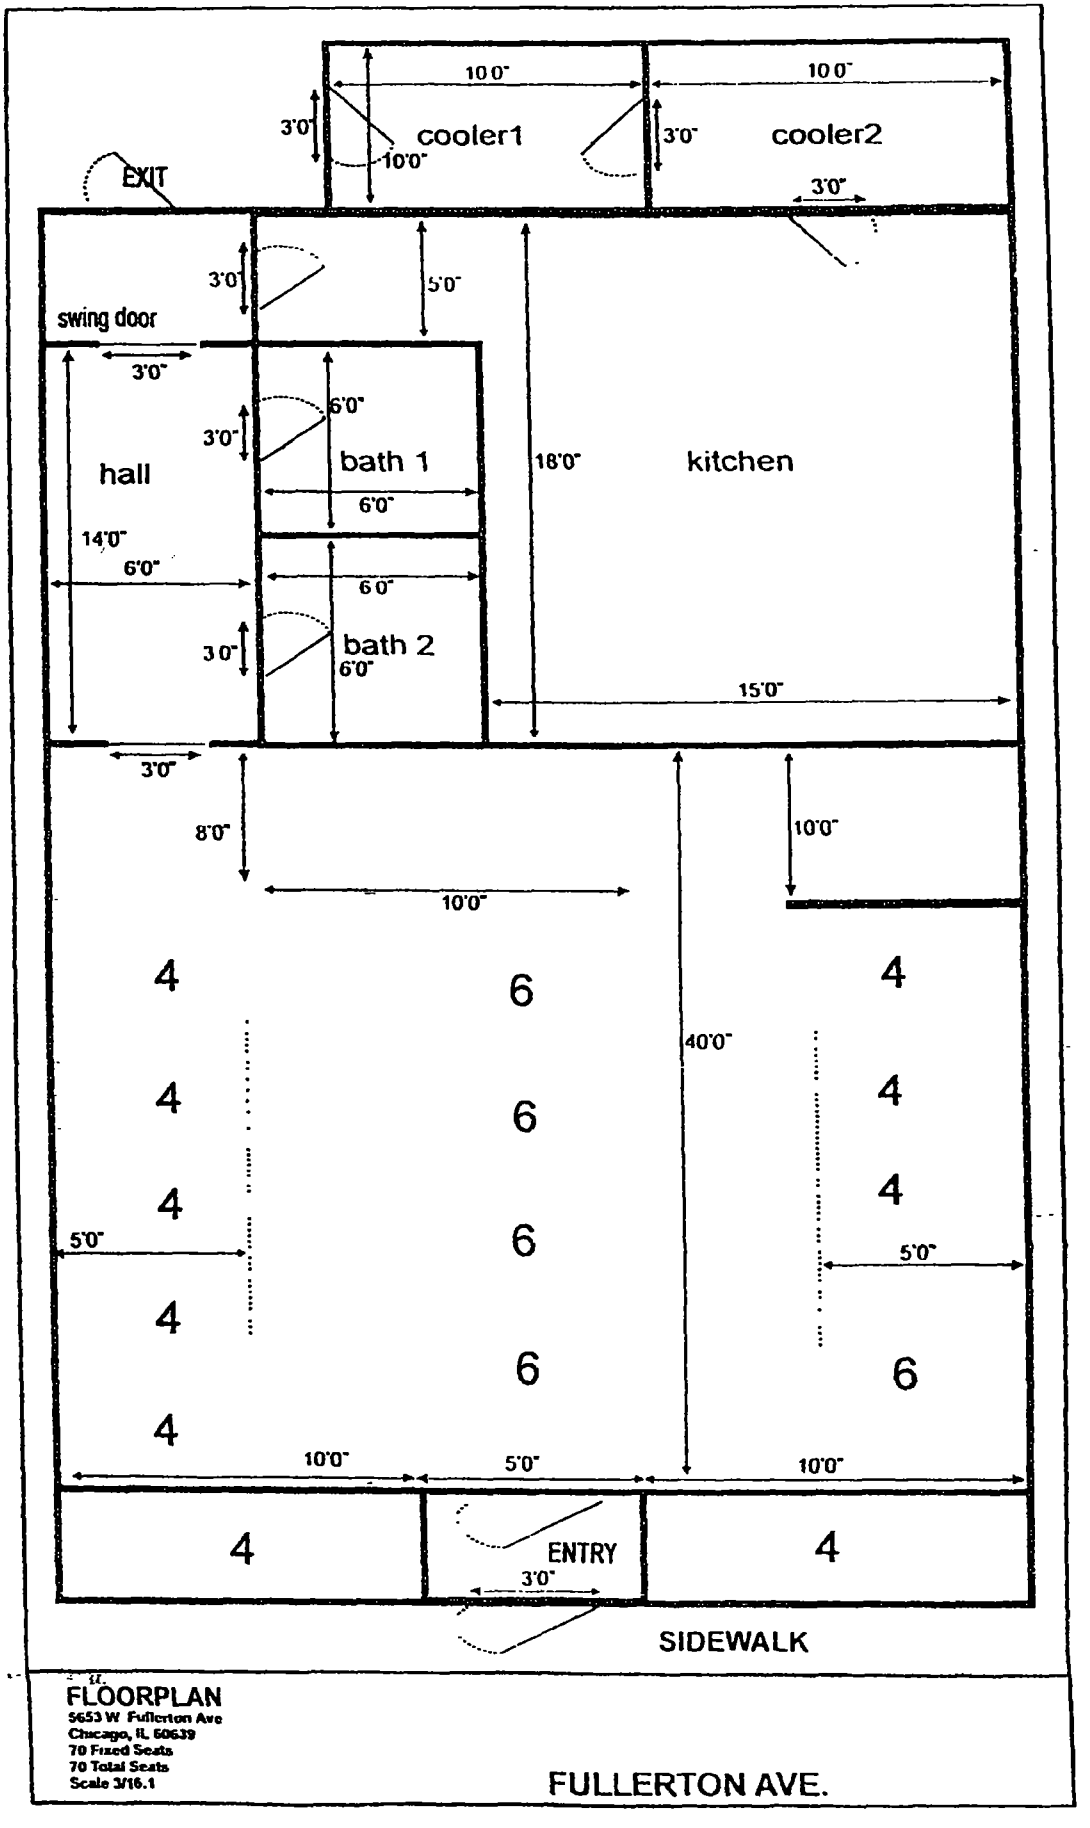


CENTRAL AVE

MAJOR AVE

**Department of Business Affairs and Consumer Protection**
Small Business Center - Public Way Use Unit
City Hall - 121 N LaSalle Street, Room 800 • Chicago, IL 60602
312-74-GOBIZ / 312-744-6249 • (312) 744-1944 (TTY)
http://www.cityofchicago.org/bacp

**03/18/2015**

Alderman **Emma Mitts**
Ward # **37**
City of Chicago
City Hall, Room **300**
121 North LaSalle Street
Chicago, Illinois 60602

Re: An ordinance to use and maintain a portion of the public right-of-way for **one (1) awning(s)** for **D' CUBA**, adjacent to the premises known as **5653 W. Fullerton Ave.**.

Dear Alderman **Emma Mitts**:

The applicant referenced above has requested the use of the public right-of-way for a **awning(s)**. An ordinance has been prepared by the Department of Business Affairs and Consumer Protection – Small Business Center - Public Way Use Unit for presentation to the City Council. Because this request was made for properties located in your ward, as approved by you as per the attached, I respectfully request that you introduce the attached ordinance at the next City Council meeting.

If you have any questions regarding this ordinance, please contact Anthony Bertuca at (312) 744-5506.

**Department of Business Affairs and Consumer Protection**

# City of Chicago

O2015-1776

Office of the City Clerk

Document Tracking Sheet

| | |
|---|---|
| **Meeting Date:** | 3/18/2015 |
| **Sponsor(s):** | Mitts (37) |
| **Type:** | Ordinance |
| **Title:** | Awning(s) for Maria's Furniture |
| **Committee(s) Assignment:** | Committee on Transportation and Public Way |

ORDINANCE
MARIA'S FURNITURE
Acct. No. 60504 - 2
Permit No. 1117720

*Be It Ordained by the City Council of the City of Chicago:*

SECTION 1. Permission and authority are hereby given and granted to MARIA'S FURNITURE, upon the terms and subject to the conditions of this ordinance to maintain and use, as now constructed, one (1) Awning(s) projecting over the public right-of-way adjacent to its premises known as 5145 W. Grand Ave..

Said Awning(s) at W Grand Ave measure(s):
One (1) at thirty-eight (38) feet in length, and three (3) feet in width for a total of one hundred fourteen (114) square feet.

The location of said privilege shall be as shown on prints kept on file with the Department of Business Affairs and Consumer Protection and the Office of the City Clerk.

Said privilege shall be constructed in accordance with plans and specifications approved by the Zoning Department - Signs.

This grant of privilege in the public way shall be subject to the provisions of Section 10-28-015 and all other required provisions of the Municipal Code of Chicago.

The grantee shall pay to the City of Chicago as compensation for the privilege #1117720 herein granted the sum of sixty-three ($63.00) per annum in advance.

A 25% penalty will be added for payments received after due date.

The permit holder agrees to hold the City of Chicago harmless for any damage, relocation or replacement costs associated with damage, relocation or removal of private property caused by the City performing work in the public way.

Authority herein given and granted for a period of five (5) years from and after 07/29/2014.

Alderman 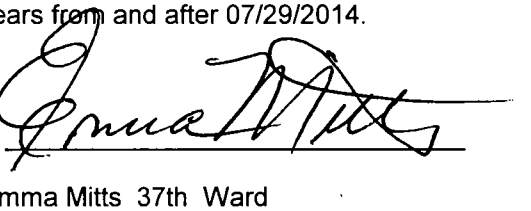

Emma Mitts 37th Ward

ARIA'S FURNITURE
GREAT SAVE

**Department of Business Affairs and Consumer Protection**
Small Business Center - Public Way Use Unit
City Hall - 121 N. LaSalle Street, Room 800 • Chicago, IL 60602
312-74-GOBIZ / 312-744-6249 • (312) 744-1944 (TTY)
http://www.cityofchicago.org/bacp

**03/18/2015**

Alderman **Emma Mitts**
Ward # **37**
City of Chicago
City Hall, Room **300**
121 North LaSalle Street
Chicago, Illinois 60602

Re: An ordinance to use and maintain a portion of the public right-of-way for **one (1) awning(s)** for **MARIA'S FURNITURE,** adjacent to the premises known as **5145 W. Grand Ave..**

Dear Alderman **Emma Mitts**:

The applicant referenced above has requested the use of the public right-of-way for a **awning(s)**. An ordinance has been prepared by the Department of Business Affairs and Consumer Protection – Small Business Center - Public Way Use Unit for presentation to the City Council. Because this request was made for properties located in your ward, as approved by you as per the attached, I respectfully request that you introduce the attached ordinance at the next City Council meeting.

If you have any questions regarding this ordinance, please contact Anthony Bertuca at (312) 744-5506.

**Department of Business Affairs and Consumer Protection**

# City of Chicago

O2015-1779

Office of the City Clerk

Document Tracking Sheet

| | |
|---|---|
| **Meeting Date:** | 3/18/2015 |
| **Sponsor(s):** | Laurino (39) |
| **Type:** | Ordinance |
| **Title:** | Awning(s) for Ali Baba Hookah Bar |
| **Committee(s) Assignment:** | Committee on Transportation and Public Way |

ORDINANCE
ALI BABA HOOKAH BAR
Acct. No. 289383 - 2
Permit No. 1117191

*Be It Ordained by the City Council of the City of Chicago:*

SECTION 1. Permission and authority are hereby given and granted to ALI BABA HOOKAH BAR, upon the terms and subject to the conditions of this ordinance to maintain and use, as now constructed, one (1) Awning(s) projecting over the public right-of-way adjacent to its premises known as 4046 W. Lawrence Ave..

Said Awning(s) at W. LAWRENCE AVENUE measure(s):
One (1) at thirty (30) feet in length, and three (3) feet in width for a total of ninety (90) square feet.

The location of said privilege shall be as shown on prints kept on file with the Department of Business Affairs and Consumer Protection and the Office of the City Clerk.

Said privilege shall be constructed in accordance with plans and specifications approved by the Zoning Department - Signs.

This grant of privilege in the public way shall be subject to the provisions of Section 10-28-015 and all other required provisions of the Municipal Code of Chicago.

The grantee shall pay to the City of Chicago as compensation for the privilege #1117191 herein granted the sum of fifty-five ($55.00) per annum in advance.

A 25% penalty will be added for payments received after due date.

The permit holder agrees to hold the City of Chicago harmless for any damage, relocation or replacement costs associated with damage, relocation or removal of private property caused by the City performing work in the public way.

Authority herein given and granted for a period of five (5) years from and after 03/14/2015.

Alderman _____

Margaret Laurino 39th Ward

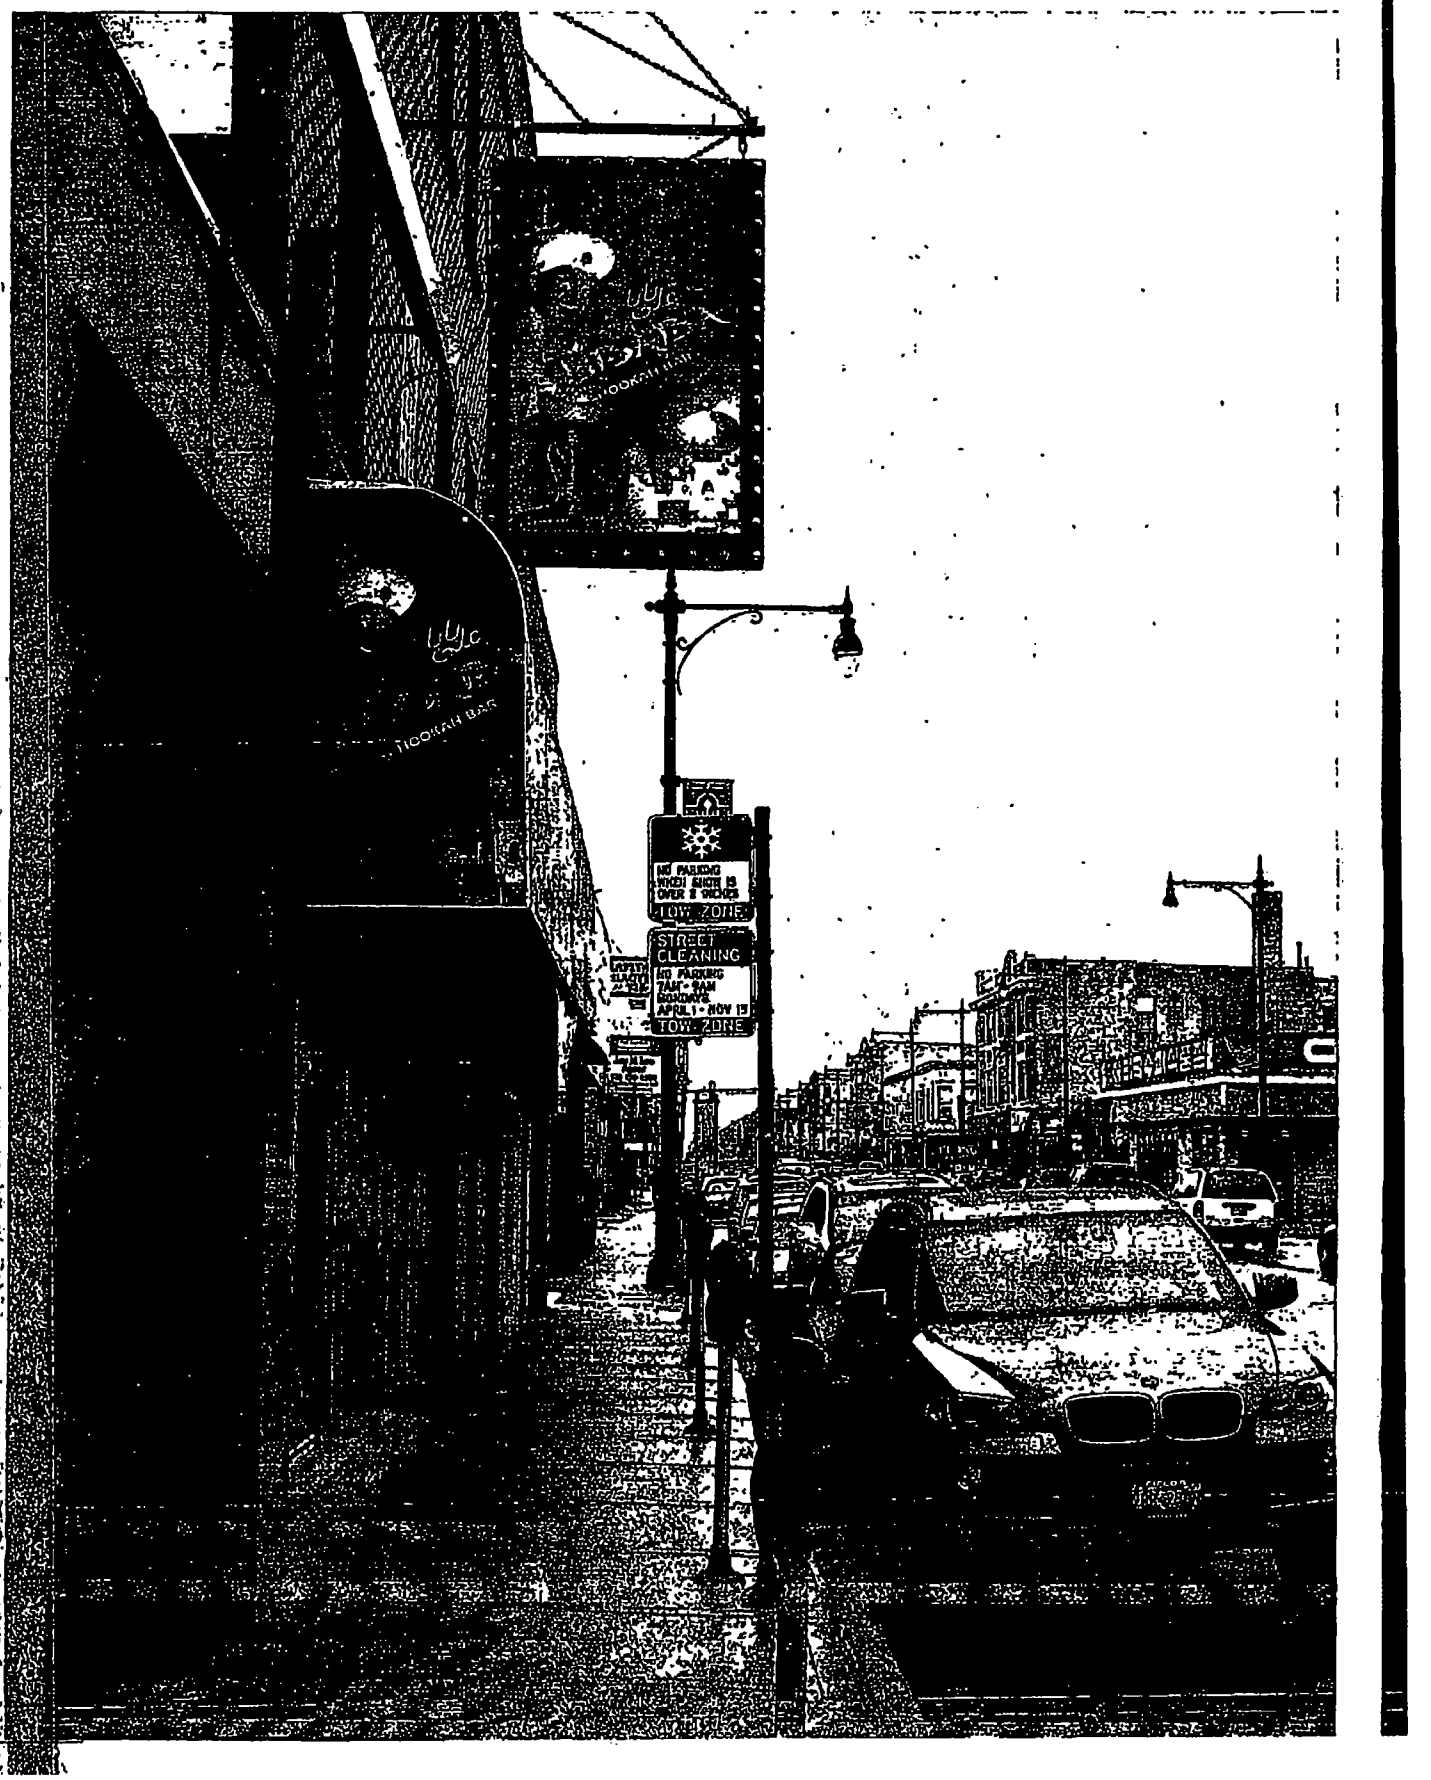
HOOKAH BAR
NO PARKING
TOW ZONE
STREET
CLEANING
NO PARKING
APRIL 1 - NOV 15
TOW ZONE

# City of Chicago

O2015-1782

## Office of the City Clerk

## Document Tracking Sheet

| | |
|---|---|
| **Meeting Date:** | 3/18/2015 |
| **Sponsor(s):** | Laurino (39) |
| **Type:** | Ordinance |
| **Title:** | Awning(s) for Amanah Accounting Service, Inc. |
| **Committee(s) Assignment:** | Committee on Transportation and Public Way |

ORDINANCE
AMANAH ACCOUNTING SERVICE INC
Acct. No. 37235 - 1
Permit No. 1116527

*Be It Ordained by the City Council of the City of Chicago:*

SECTION 1. Permission and authority are hereby given and granted to AMANAH ACCOUNTING SERVICE INC, upon the terms and subject to the conditions of this ordinance to maintain and use, as now constructed, one (1) Awning(s) projecting over the public right-of-way adjacent to its premises known as 4042 W. Lawrence Ave..

Said Awning(s) at W. Lawrence Avenue measure(s):
One (1) at twenty-one point seven five (21.75) feet in length, and two (2) feet in width for a total of forty-three point five (43.5) square feet.

The location of said privilege shall be as shown on prints kept on file with the Department of Business Affairs and Consumer Protection and the Office of the City Clerk.

Said privilege shall be constructed in accordance with plans and specifications approved by the Zoning Department - Signs.

This grant of privilege in the public way shall be subject to the provisions of Section 10-28-015 and all other required provisions of the Municipal Code of Chicago.

The grantee shall pay to the City of Chicago as compensation for the privilege #1116527 herein granted the sum of fifty ($50.00) per annum in advance.

A 25% penalty will be added for payments received after due date.

The permit holder agrees to hold the City of Chicago harmless for any damage, relocation or replacement costs associated with damage, relocation or removal of private property caused by the City performing work in the public way.

Authority herein given and granted for a period of five (5) years from and after 02/07/2015.

Alderman _____

Margaret Laurino 39th Ward

4042 W. Lawrence
Chicago, IL 60630

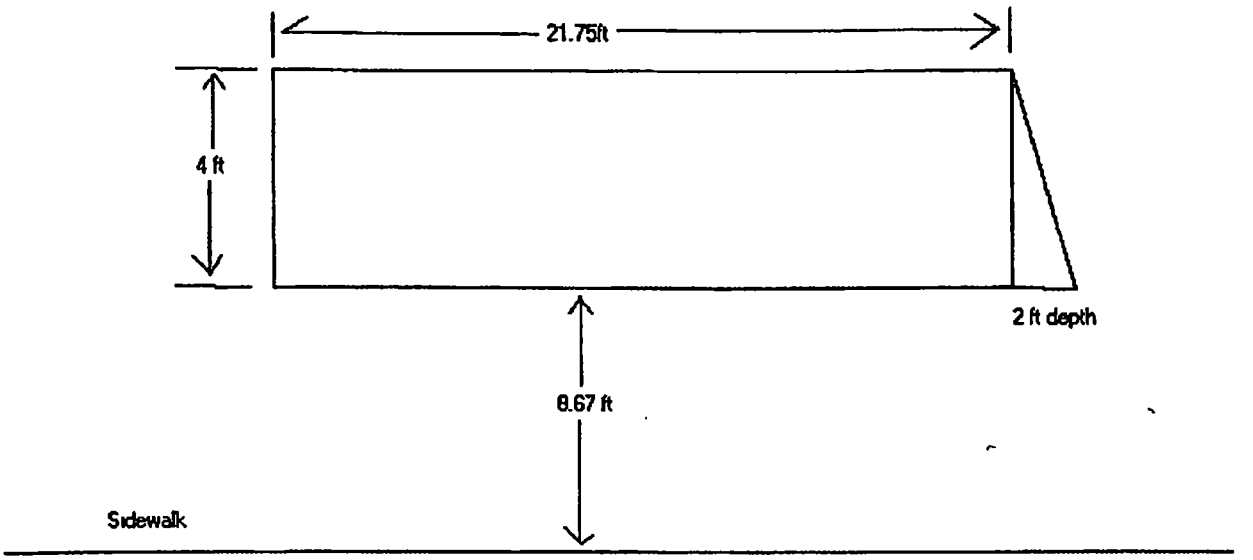

# City of Chicago

O2015-1783

## Office of the City Clerk

## Document Tracking Sheet

| | |
|---|---|
| **Meeting Date:** | 3/18/2015 |
| **Sponsor(s):** | Laurino (39) |
| **Type:** | Ordinance |
| **Title:** | Awning(s) for Sauganash Cleaners |
| **Committee(s) Assignment:** | Committee on Transportation and Public Way |

ORDINANCE
SAUGANASH CLEANERS
Acct. No. 47690 - 1
Permit No. 1116688

*Be It Ordained by the City Council of the City of Chicago:*

SECTION 1. Permission and authority are hereby given and granted to SAUGANASH CLEANERS, upon the terms and subject to the conditions of this ordinance to maintain and use, as now constructed, one (1) Awning(s) projecting over the public right-of-way adjacent to its premises known as 6027 N. Cicero Ave..

Said Awning(s) at N. Cicero Avenue measure(s):
One (1) at fifteen point six seven (15.67) feet in length, and two (2) feet in width for a total of thirty-one point three four (31.34) square feet.

The location of said privilege shall be as shown on prints kept on file with the Department of Business Affairs and Consumer Protection and the Office of the City Clerk.

Said privilege shall be constructed in accordance with plans and specifications approved by the Zoning Department - Signs.

This grant of privilege in the public way shall be subject to the provisions of Section 10-28-015 and all other required provisions of the Municipal Code of Chicago.

The grantee shall pay to the City of Chicago as compensation for the privilege #1116688 herein granted the sum of fifty ($50.00) per annum in advance.

A 25% penalty will be added for payments received after due date.

The permit holder agrees to hold the City of Chicago harmless for any damage, relocation or replacement costs associated with damage, relocation or removal of private property caused by the City performing work in the public way.

Authority herein given and granted for a period of five (5) years from and after 01/13/2014.

Alderman _____

Margaret Laurino 39th Ward

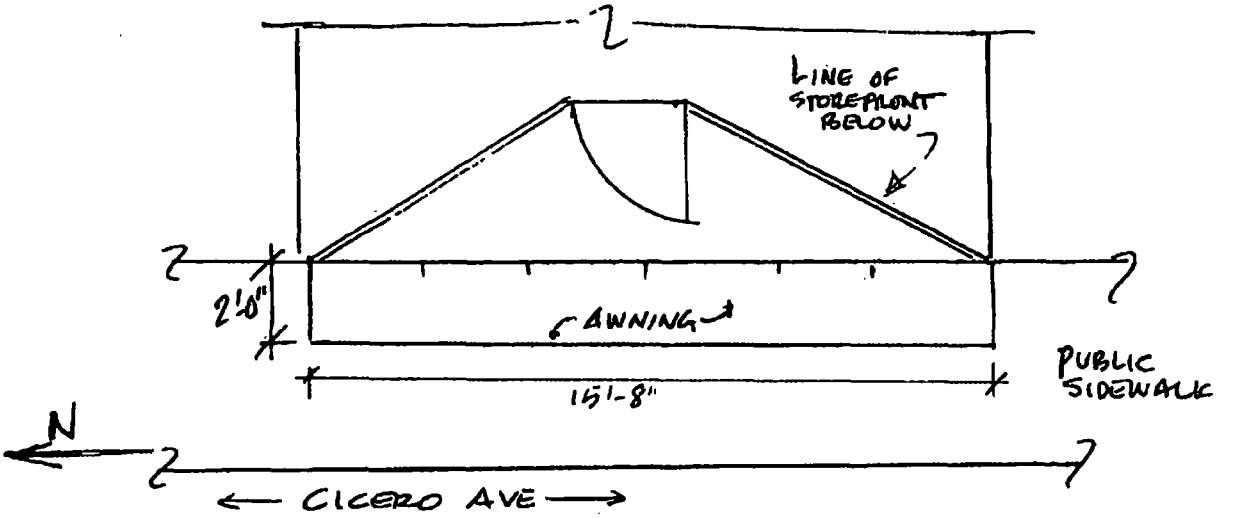


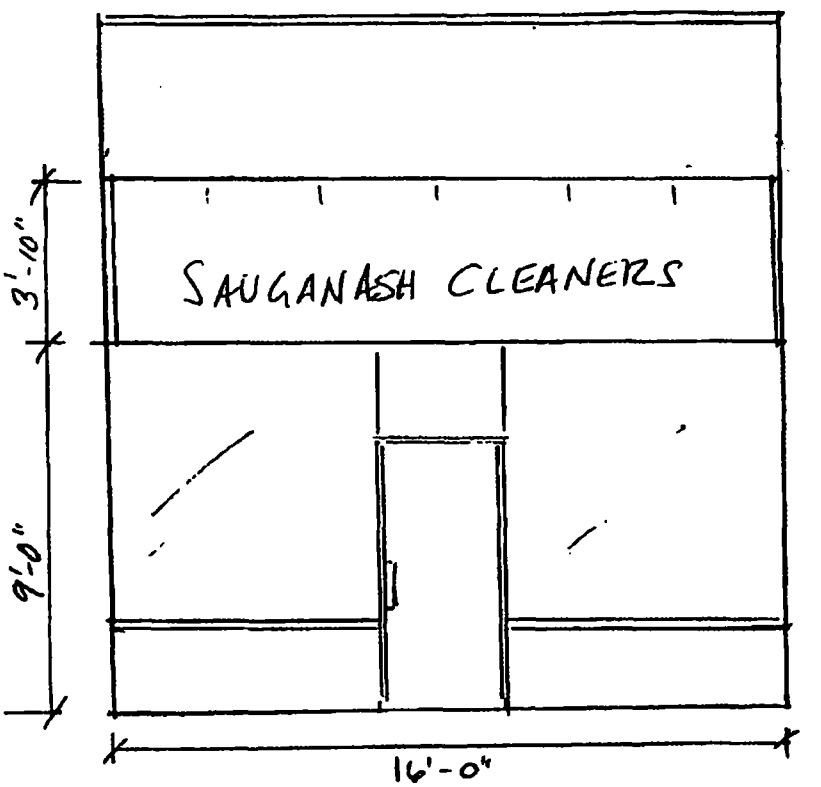


6027 N CICERO AVE
CHICAGO

# City of Chicago

O2015-1785

Office of the City Clerk

Document Tracking Sheet

| | |
|---|---|
| **Meeting Date:** | 3/18/2015 |
| **Sponsor(s):** | O'Connor (40) |
| **Type:** | Ordinance |
| **Title:** | Awning(s) for Bunotax |
| **Committee(s) Assignment:** | Committee on Transportation and Public Way |

ORDINANCE
BUNOTAX
Acct. No. 54059 - 1
Permit No. 1116503

*Be It Ordained by the City Council of the City of Chicago:*

SECTION 1. Permission and authority are hereby given and granted to BUNOTAX, upon the terms and subject to the conditions of this ordinance to maintain and use, as now constructed, one (1) Awning(s) projecting over the public right-of-way adjacent to its premises known as 2244 W. Foster Ave..

Said Awning(s) at W Foster Ave measure(s):
One (1) at twenty (20) feet in length, and two (2) feet in width for a total of forty (40) square feet.

The location of said privilege shall be as shown on prints kept on file with the Department of Business Affairs and Consumer Protection and the Office of the City Clerk.

Said privilege shall be constructed in accordance with plans and specifications approved by the Zoning Department - Signs.

This grant of privilege in the public way shall be subject to the provisions of Section 10-28-015 and all other required provisions of the Municipal Code of Chicago.

The grantee shall pay to the City of Chicago as compensation for the privilege #1116503 herein granted the sum of fifty ($50.00) per annum in advance.

A 25% penalty will be added for payments received after due date.

The permit holder agrees to hold the City of Chicago harmless for any damage, relocation or replacement costs associated with damage, relocation or removal of private property caused by the City performing work in the public way.

Authority herein given and granted for a period of five (5) years from and after 01/13/2015.

Alderman _____

Patrick O'Connor 40th Ward

BUNOTAX CONSULTING
Individual - Business - Corporation
2244 W. Foster Ave
BUNOTAX INC
Tel: 773-561-0006
BUNOTAX

**Department of Business Affairs and Consumer Protection**
Small Business Center - Public Way Use Unit
City Hall - 121 N LaSalle Street, Room 800 • Chicago, IL 60602
312-74-GOBIZ / 312-744-6249 • (312) 744-1944 (TTY)
http://www.cityofchicago.org/bacp

**03/18/2015**

Alderman **Patrick O'Connor**
Ward # **40**
City of Chicago
City Hall, Room **305**
121 North LaSalle Street
Chicago, Illinois 60602

Re: An ordinance to use and maintain a portion of the public right-of-way for **one (1) awning(s)** for **BUNOTAX**, adjacent to the premises known as **2244 W. Foster Ave.**.

Dear Alderman **Patrick O'Connor**:

The applicant referenced above has requested the use of the public right-of-way for a **awning(s)**. An ordinance has been prepared by the Department of Business Affairs and Consumer Protection – Small Business Center - Public Way Use Unit for presentation to the City Council. Because this request was made for properties located in your ward, as approved by you as per the attached, I respectfully request that you introduce the attached ordinance at the next City Council meeting.

If you have any questions regarding this ordinance, please contact Anthony Bertuca at (312) 744-5506.

**Department of Business Affairs and Consumer Protection**

# City of Chicago

O2015-1787

## Office of the City Clerk

## Document Tracking Sheet

| | |
|---|---|
| **Meeting Date:** | 3/18/2015 |
| **Sponsor(s):** | O'Connor (40) |
| **Type:** | Ordinance |
| **Title:** | Awning(s) for Dino's Liquors |
| **Committee(s) Assignment:** | Committee on Transportation and Public Way |

ORDINANCE
DINO'S LIQUORS
Acct. No. 212571 - 1
Permit No. 1117474

*Be It Ordained by the City Council of the City of Chicago:*

SECTION 1. Permission and authority are hereby given and granted to DINO'S LIQUORS, upon the terms and subject to the conditions of this ordinance to maintain and use, as now constructed, one (1) Awning(s) projecting over the public right-of-way adjacent to its premises known as 6400 N. Clark St..

Said Awning(s) at N. Clark Street measure(s):
One (1) at fifty (50) feet in length, and three (3) feet in width for a total of one hundred fifty (150) square feet.

The location of said privilege shall be as shown on prints kept on file with the Department of Business Affairs and Consumer Protection and the Office of the City Clerk.

Said privilege shall be constructed in accordance with plans and specifications approved by the Zoning Department - Signs.

This grant of privilege in the public way shall be subject to the provisions of Section 10-28-015 and all other required provisions of the Municipal Code of Chicago.

The grantee shall pay to the City of Chicago as compensation for the privilege #1117474 herein granted the sum of seventy-five ($75.00) per annum in advance.

A 25% penalty will be added for payments received after due date.

The permit holder agrees to hold the City of Chicago harmless for any damage, relocation or replacement costs associated with damage, relocation or removal of private property caused by the City performing work in the public way.

Authority herein given and granted for a period of five (5) years from and after 04/09/2013.

Alderman 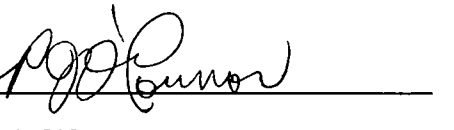

Patrick O'Connor 40th Ward

Oct 05 07 01:45p P.5
Oct 05 07 01:45p

**Department of Business Affairs and Consumer Protection**
Small Business Center - Public Way Use Unit
City Hall - 121 N. LaSalle Street, Room 800 • Chicago, IL 60602
312-74-GOBIZ / 312-744-6249 • (312) 744-1944 (TTY)
http://www.cityofchicago.org/bacp

**03/18/2015**

Alderman **Patrick O'Connor**
Ward # **40**
City of Chicago
City Hall, Room **305**
121 North LaSalle Street
Chicago, Illinois 60602

Re: An ordinance to use and maintain a portion of the public right-of-way for **one (1) awning(s)** for **DINO'S LIQUORS**, adjacent to the premises known as **6400 N. Clark St.**.

Dear Alderman **Patrick O'Connor**:

The applicant referenced above has requested the use of the public right-of-way for a **awning(s)**. An ordinance has been prepared by the Department of Business Affairs and Consumer Protection – Small Business Center - Public Way Use Unit for presentation to the City Council. Because this request was made for properties located in your ward, as approved by you as per the attached, I respectfully request that you introduce the attached ordinance at the next City Council meeting.

If you have any questions regarding this ordinance, please contact Anthony Bertuca at (312) 744-5506.

**Department of Business Affairs and Consumer Protection**

# City of Chicago

O2015-1790

## Office of the City Clerk

## Document Tracking Sheet

| | |
|---|---|
| **Meeting Date:** | 3/18/2015 |
| **Sponsor(s):** | O'Connor (41) |
| **Type:** | Ordinance |
| **Title:** | Awning(s) for My Sister's Closet |
| **Committee(s) Assignment:** | Committee on Transportation and Public Way |

ORDINANCE
MY SISTER'S CLOSET
Acct. No. 50460 - 3
Permit No. 1116396

*Be It Ordained by the City Council of the City of Chicago:*

SECTION 1. Permission and authority are hereby given and granted to MY SISTER'S CLOSET, upon the terms and subject to the conditions of this ordinance to construct, install, maintain and use two (2) Awning(s) projecting over the public right-of-way adjacent to its premises known as 5413-5417 W. Devon Ave..

Said Awning(s) at W Devon Ave measure(s):
One (1) at fourteen point two five (14.25) feet in length, and three (3) feet in width for a total of forty-two point seven five (42.75) square feet.
One (1) at eight point eight three (8.83) feet in length, and three (3) feet in width for a total of twenty-six point four nine (26.49) square feet.

The location of said privilege shall be as shown on prints kept on file with the Department of Business Affairs and Consumer Protection and the Office of the City Clerk.

Said privilege shall be constructed in accordance with plans and specifications approved by the Zoning Department - Signs.

This grant of privilege in the public way shall be subject to the provisions of Section 10-28-015 and all other required provisions of the Municipal Code of Chicago.

The grantee shall pay to the City of Chicago as compensation for the privilege #1116396 herein granted the sum of one hundred ($100.00) per annum in advance.

A 25% penalty will be added for payments received after due date.

The permit holder agrees to hold the City of Chicago harmless for any damage, relocation or replacement costs associated with damage, relocation or removal of private property caused by the City performing work in the public way.

Authority herein given and granted for a period of five (5) years from and after Date of Passage.

Alderman _____
Mary O'Connor 41st Ward

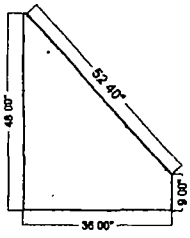


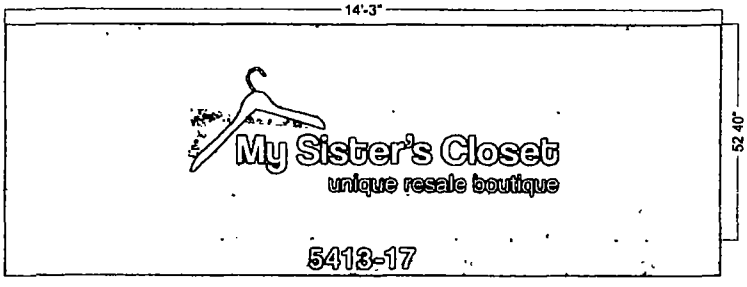


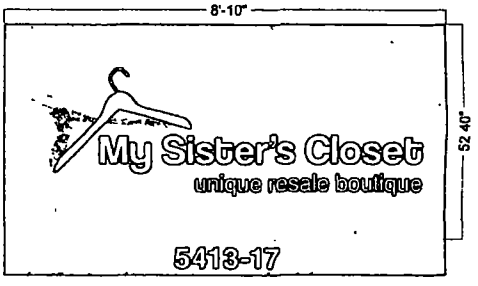


Logo Size - 94"w x 31"h
"unique resale boutique" on box - 54"w x 5"h
Address - 25"w x 5"h

THATCHER OAKS AWNINGS
Phone: 630-833-5700
Fax: 630-833-5795
718 Industrial Dr.
Elmhurst, IL 60126

| | | | | | |
|---|---|---|---|---|---|
| CLIENT: *My Sister's Closet* | | | AWNING COVER MATERIAL: *Sunbrella Hot Pink* | FILE NAME: *My Sister's Closet* | |
| DRAWING DESCRIPTION: *Graphic Approval Layout* | DATE: *12/9/2014* | DRAWN BY: *Alex* | GRAPHIC APPLICATION: *SGS Vinyl* | # | REVISION BY / DATE |
| CLIENT APPROVAL: | | | GRAPHIC COLOR(S): *White, Medium Grey* | 1 | *Alex* / *12/22/2014* |
| ORDER #: | SALES REP: *Allison Vargas* | SCALE: | | | |

**Department of Business Affairs and Consumer Protection**
Small Business Center - Public Way Use Unit
City Hall - 121 N. LaSalle Street, Room 800 • Chicago, IL 60602
312-74-GOBIZ / 312-744-6249 • (312) 744-1944 (TTY)
http://www.cityofchicago.org/bacp

**03/18/2015**

Alderman **Mary O'Connor**
Ward # **41**
City of Chicago
City Hall, Room **203**
121 North LaSalle Street
Chicago, Illinois 60602

Re: An ordinance to use and maintain a portion of the public right-of-way for **two (2) awning(s)** for **MY SISTER'S CLOSET**, adjacent to the premises known as **5413-5417 W. Devon Ave.**.

Dear Alderman **Mary O'Connor**:

The applicant referenced above has requested the use of the public right-of-way for a **awning(s)**. An ordinance has been prepared by the Department of Business Affairs and Consumer Protection – Small Business Center - Public Way Use Unit for presentation to the City Council. Because this request was made for properties located in your ward, as approved by you as per the attached, I respectfully request that you introduce the attached ordinance at the next City Council meeting.

If you have any questions regarding this ordinance, please contact Anthony Bertuca at (312) 744-5506.

**Department of Business Affairs and Consumer Protection**

# City of Chicago

O2015-1793

## Office of the City Clerk

## Document Tracking Sheet

| | |
|---|---|
| **Meeting Date:** | 3/18/2015 |
| **Sponsor(s):** | O'Connor (41) |
| **Type:** | Ordinance |
| **Title:** | Awning(s) for Norwood Restaurant, The |
| **Committee(s) Assignment:** | Committee on Transportation and Public Way |

ORDINANCE
THE NORWOOD RESTAURANT
Acct. No. 19598 - 2
Permit No. 1116746

*Be It Ordained by the City Council of the City of Chicago:*

SECTION 1. Permission and authority are hereby given and granted to THE NORWOOD RESTAURANT, upon the terms and subject to the conditions of this ordinance to maintain and use, as now constructed, one (1) Awning(s) projecting over the public right-of-way adjacent to its premises known as 6101 N. Northwest Hwy..

Said Awning(s) at N. NORTHWEST HWY measure(s):
One (1) at seventy (70) feet in length, and four (4) feet in width for a total of two hundred eighty (280) square feet.

The location of said privilege shall be as shown on prints kept on file with the Department of Business Affairs and Consumer Protection and the Office of the City Clerk.

Said privilege shall be constructed in accordance with plans and specifications approved by the Zoning Department - Signs.

This grant of privilege in the public way shall be subject to the provisions of Section 10-28-015 and all other required provisions of the Municipal Code of Chicago.

The grantee shall pay to the City of Chicago as compensation for the privilege #1116746 herein granted the sum of ninety-five ($95.00) per annum in advance.

A 25% penalty will be added for payments received after due date.

The permit holder agrees to hold the City of Chicago harmless for any damage, relocation or replacement costs associated with damage, relocation or removal of private property caused by the City performing work in the public way.

Authority herein given and granted for a period of five (5) years from and after 03/21/2013.

Alderman _____
Mary O'Connor 41st Ward

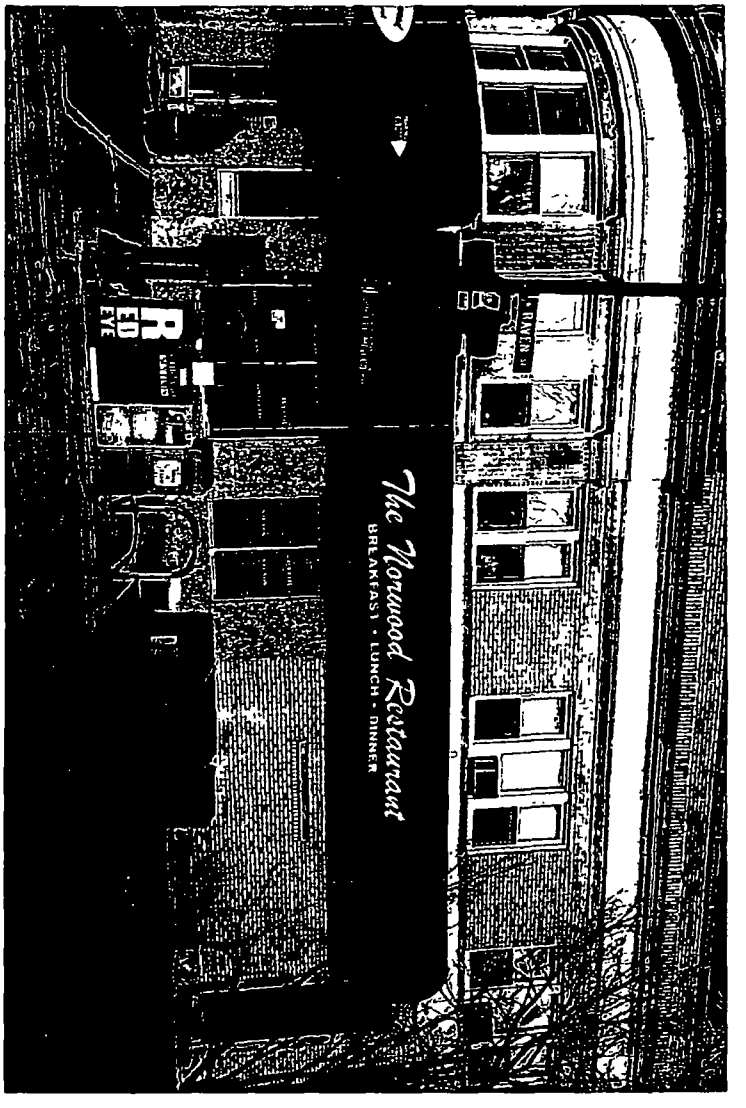
The Norwood Restaurant
BREAKFAST · LUNCH · DINNER
RED EYE

**Department of Business Affairs and Consumer Protection**
Small Business Center - Public Way Use Unit
City Hall - 121 N. LaSalle Street, Room 800 • Chicago, IL 60602
312-74-GOBIZ / 312-744-6249 • (312) 744-1944 (TTY)
http://www.cityofchicago.org/bacp

**03/18/2015**

Alderman **Mary O'Connor**
Ward # **41**
City of Chicago
City Hall, Room **203**
121 North LaSalle Street
Chicago, Illinois 60602

Re: An ordinance to use and maintain a portion of the public right-of-way for **one (1) awning(s)** for **THE NORWOOD RESTAURANT**, adjacent to the premises known as **6101 N. Northwest Hwy.**.

Dear Alderman **Mary O'Connor**:

The applicant referenced above has requested the use of the public right-of-way for a **awning(s)**. An ordinance has been prepared by the Department of Business Affairs and Consumer Protection – Small Business Center - Public Way Use Unit for presentation to the City Council. Because this request was made for properties located in your ward, as approved by you as per the attached, I respectfully request that you introduce the attached ordinance at the next City Council meeting.

If you have any questions regarding this ordinance, please contact Anthony Bertuca at (312) 744-5506.

**Department of Business Affairs and Consumer Protection**

# City of Chicago

O2015-1800

Office of the City Clerk

Document Tracking Sheet

| | |
|---|---|
| **Meeting Date:** | 3/18/2015 |
| **Sponsor(s):** | Reilly (42) |
| **Type:** | Ordinance |
| **Title:** | Awning(s) for Michael C. Pattrick Insurance Agency |
| **Committee(s) Assignment:** | Committee on Transportation and Public Way |

ORDINANCE
MICHAEL C. PATTRICK INSURANCE AGENCY
Acct. No. 392956 - 1
Permit No. 1114772

*Be It Ordained by the City Council of the City of Chicago:*

SECTION 1. Permission and authority are hereby given and granted to MICHAEL C. PATTRICK INSURANCE AGENCY, upon the terms and subject to the conditions of this ordinance to construct, install, maintain and use one (1) Awning(s) projecting over the public right-of-way adjacent to its premises known as 445 E. Ohio St..

Said Awning(s) at E. Ohio Street measure(s):
One (1) at twenty-four (24) feet in length, and two point nine two (2.92) feet in width for a total of seventy point zero eight (70.08) square feet.

The location of said privilege shall be as shown on prints kept on file with the Department of Business Affairs and Consumer Protection and the Office of the City Clerk.

Said privilege shall be constructed in accordance with plans and specifications approved by the Zoning Department - Signs.

This grant of privilege in the public way shall be subject to the provisions of Section 10-28-015 and all other required provisions of the Municipal Code of Chicago.

The grantee shall pay to the City of Chicago as compensation for the privilege #1114772 herein granted the sum of fifty ($50.00) per annum in advance.

A 25% penalty will be added for payments received after due date.

The permit holder agrees to hold the City of Chicago harmless for any damage, relocation or replacement costs associated with damage, relocation or removal of private property caused by the City performing work in the public way.

Authority herein given and granted for a period of five (5) years from and after Date of Passage.

Alderman _____

Brendan Reilly 42nd Ward

# AWNING

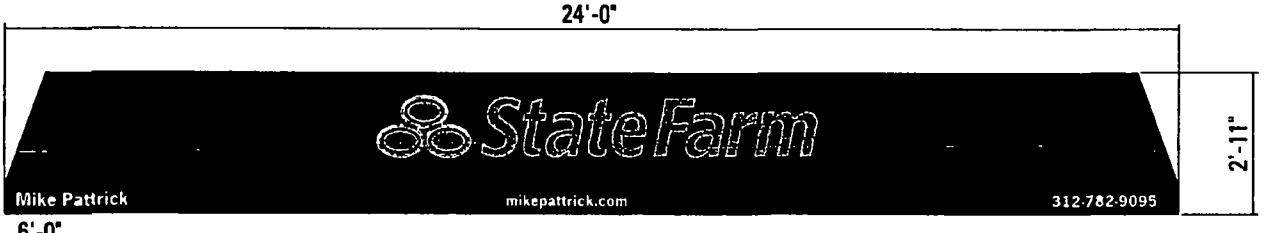


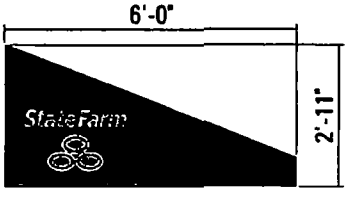


**Length: 24'**

**Height: 35"**

**Depth: 72"**

**THIS ARTWORK IS TO BE USED FOR GRAPHIC REPRESENTATION ONLY** 5/1/14 REV

THE InSite Group
solutions for your project needs
7675 Oak Ridge Highway • Knoxville, Tennessee 37931
(865) 342-6200 Office • (865) 539-6311 Fax
www.theinsitegroup.com

SFA133526 Mike Pattrick

Customer Approval or Comments

Artwork is the property of The InSite Group, not to be copied or reproduced without permission of The InSite Group

File No SFA133526-1 2-revised

Scale 1 45

Date 4June14

# City of Chicago

O2015-1805

Office of the City Clerk

Document Tracking Sheet

| | |
|---|---|
| **Meeting Date:** | 3/18/2015 |
| **Sponsor(s):** | Reilly (42) |
| **Type:** | Ordinance |
| **Title:** | Awning(s) for Dri/Ca Gibbons/Steger LLC |
| **Committee(s) Assignment:** | Committee on Transportation and Public Way |

ORDINANCE
DRI/CA GIBBONS/STEGER LLC
Acct. No. 378601 - 2
Permit No. 1117020

*Be It Ordained by the City Council of the City of Chicago:*

SECTION 1. Permission and authority are hereby given and granted to DRI/CA GIBBONS/STEGER LLC, upon the terms and subject to the conditions of this ordinance to construct, install, maintain and use ten (10) Awning(s) projecting over the public right-of-way adjacent to its premises known as 20-28 E. Jackson Blvd..

Said Awning(s) at E Jackson Blvd measure(s):
Four (4) at eight point two (8.2) feet in length, and five (5) feet in width for a total of one hundred sixty-four (164) square feet.
Four (4) at sixteen (16) feet in length, and five (5) feet in width for a total of three hundred twenty (320) square feet.

Said Awning(s) at S Wabash Ave measure(s):
One (1) at seventeen (17) feet in length, and five (5) feet in width for a total of eighty-five (85) square feet.
One (1) at nineteen point eight three (19.83) feet in length, and five (5) feet in width for a total of ninety-nine point one five (99.15) square feet.

The location of said privilege shall be as shown on prints kept on file with the Department of Business Affairs and Consumer Protection and the Office of the City Clerk.

Said privilege shall be constructed in accordance with plans and specifications approved by the Zoning Department - Signs.

This grant of privilege in the public way shall be subject to the provisions of Section 10-28-015 and all other required provisions of the Municipal Code of Chicago.

The grantee shall pay to the City of Chicago as compensation for the privilege #1117020 herein granted the sum of one hundred seventy-five ($175.00) per annum in advance.

A 25% penalty will be added for payments received after due date.

The permit holder agrees to hold the City of Chicago harmless for any damage, relocation or replacement costs associated with damage, relocation or removal of private property caused by the City performing work in the public way.

Authority herein given and granted for a period of five (5) years from and after Date of Passage.

Alderman _____

Brendan Reilly 42nd Ward

Gibbons-Steger Renovation
20-28 E. Jackson Blvd
Chicago, Illinois

Sheet #
2

Public Right of Way Use Diagram / SiteAwning Plan

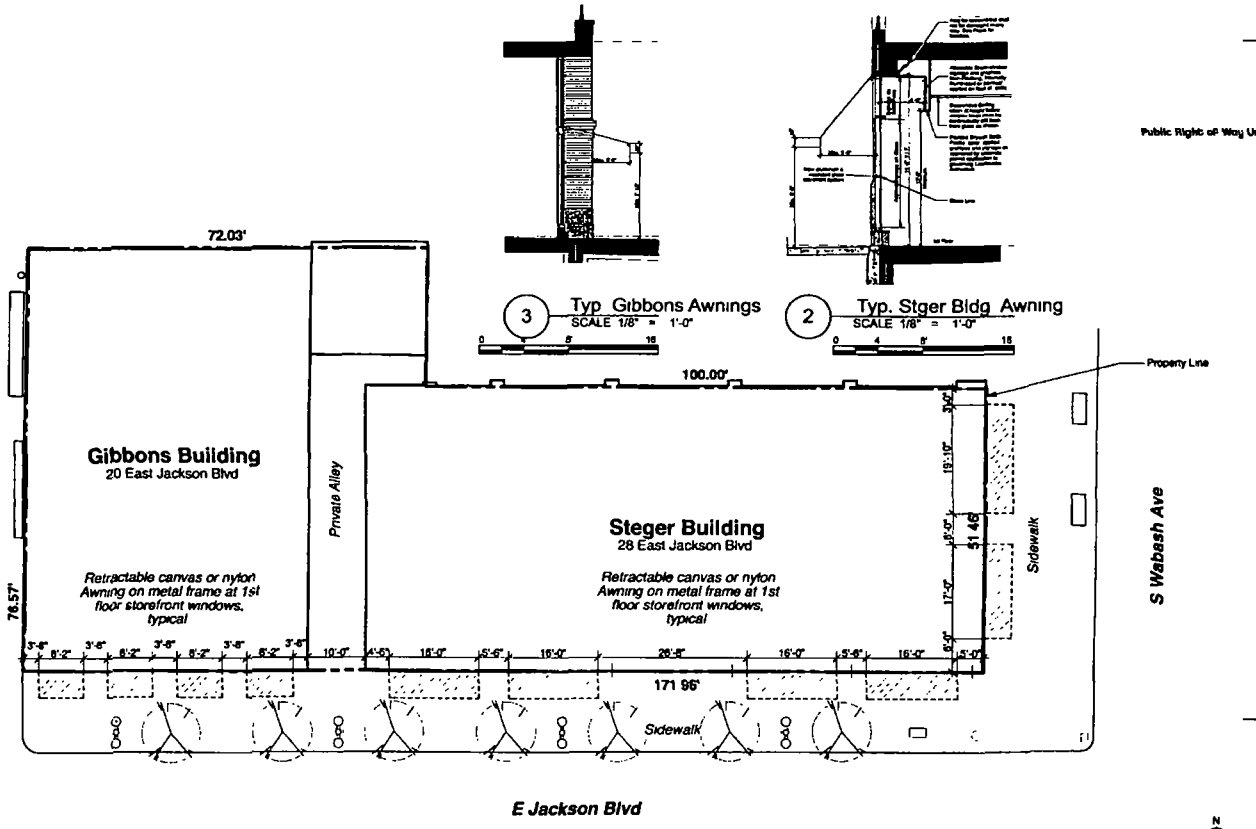


3 Typ. Gibbons Awnings
SCALE 1/8" = 1'-0"

2 Typ. Stger Bldg. Awning
SCALE 1/8" = 1'-0"

1 Public Right Of Way Diagram - Retractable Window Awnings
SCALE 1/16" = 1'-0"

Proposed Renovation & Upgrades for Residential Conversion

DRW Gibbons/Steger, LLC

pappageorgehaymes partners

6/7/13
PPH # 112687

# City of Chicago

O2015-1820

## Office of the City Clerk

## Document Tracking Sheet

| | |
|---|---|
| **Meeting Date:** | 3/18/2015 |
| **Sponsor(s):** | Reilly (42) |
| **Type:** | Ordinance |
| **Title:** | Awning(s) for Corner Bakery Cafe |
| **Committee(s) Assignment:** | Committee on Transportation and Public Way |

ORDINANCE
CORNER BAKERY CAFE
Acct. No. 298727 - 19
Permit No. 1117704

*Be It Ordained by the City Council of the City of Chicago:*

SECTION 1. Permission and authority are hereby given and granted to CORNER BAKERY CAFE, upon the terms and subject to the conditions of this ordinance to maintain and use, as now constructed, six (6) Awning(s) projecting over the public right-of-way adjacent to its premises known as 444 N. Michigan Ave..

Said Awning(s) at N. Rush measure(s):
One (1) at twenty-six point five (26.5) feet in length, and four (4) feet in width for a total of one hundred six (106) square feet.
Two (2) at twenty-one point five (21.5) feet in length, and four (4) feet in width for a total of one hundred seventy-two (172) square feet.

Said Awning(s) at E. Illinois measure(s):
Three (3) at twenty-one point five (21.5) feet in length, and four (4) feet in width for a total of two hundred fifty-eight (258) square feet.

The location of said privilege shall be as shown on prints kept on file with the Department of Business Affairs and Consumer Protection and the Office of the City Clerk.

Said privilege shall be constructed in accordance with plans and specifications approved by the Zoning Department - Signs.

This grant of privilege in the public way shall be subject to the provisions of Section 10-28-015 and all other required provisions of the Municipal Code of Chicago.

The grantee shall pay to the City of Chicago as compensation for the privilege #1117704 herein granted the sum of one hundred seventy-five ($175.00) per annum in advance.

A 25% penalty will be added for payments received after due date.

The permit holder agrees to hold the City of Chicago harmless for any damage, relocation or replacement costs associated with damage, relocation or removal of private property caused by the City performing work in the public way.

Authority herein given and granted for a period of five (5) years from and after 02/10/2015.

Alderman _____

Brendan Reilly 42nd Ward

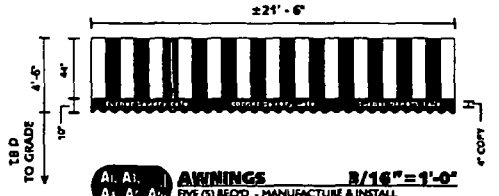


A1, A3, A4, A5, A6 **AWNINGS** **3/16"=1'-0"**

FIVE (5) REQ'D - MANUFACTURE & INSTALL

NON ILLUMINATED CANVAS AWNINGS.

MANUFACTURE & INSTALL CANVAS AWNINGS
1" SQ STEEL TUBE FRAMING (GATORSHIELD), ATTACH
ULTRASHADE FABRIC USING ½" LACE BAR & ZIP TIES
COLORS TO BE BLACK & BRIGHT WHITE (HEAT TRANSFER)
WHITE COPY ON VALANCE

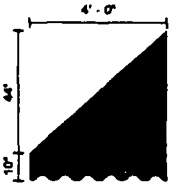


**END VIEW**
3/8"=1'-0"

**FIELD SURVEY REQ'D TO VERIFY AWNING LENGTHS & LOCATION.**

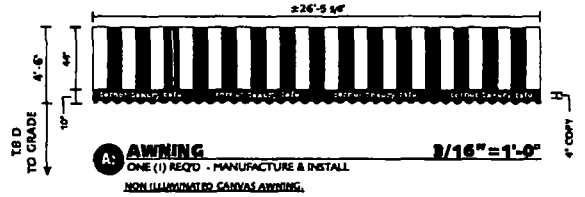


A2 **AWNING** **3/16"=1'-0"**

ONE (1) REQ'D - MANUFACTURE & INSTALL

NON ILLUMINATED CANVAS AWNING.

MANUFACTURE & INSTALL CANVAS AWNING
1" SQ STEEL TUBE FRAMING (GATORSHIELD), ATTACH
ULTRASHADE FABRIC USING ½" LACE BAR & ZIP TIES
COLORS TO BE BLACK & BRIGHT WHITE (HEAT TRANSFER)
WHITE COPY ON VALANCE

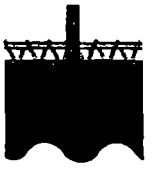

**TYPICAL DETAIL**
3/4"=1'-0"

corner bakery

07-779 R7

Sheet 3 of 11

CORNER BAKERY

444 N MICHIGAN
CHICAGO, IL

Account DEBBIE MOLTZ
Dsg. LAUREN MOLTZ
Designer
Date 07/19/07

Approval Date

Client
Sales
Estimating
Art
Engineering
Landlord

Revision Date

Chandler Signs

FINAL ELECTRICAL CONNECTION BY CUSTOMER

# City of Chicago

O2015-1826

## Office of the City Clerk

## Document Tracking Sheet

| | |
|---|---|
| **Meeting Date:** | 3/18/2015 |
| **Sponsor(s):** | Reilly (42) |
| **Type:** | Ordinance |
| **Title:** | Awning(s) for Einstein Bros. Bagels No. 3505 |
| **Committee(s) Assignment:** | Committee on Transportation and Public Way |

ORDINANCE
EINSTEIN BROS. BAGELS #3505
Acct. No. 230211 - 13
Permit No. 1115154

*Be It Ordained by the City Council of the City of Chicago:*

SECTION 1. Permission and authority are hereby given and granted to EINSTEIN BROS. BAGELS #3505, upon the terms and subject to the conditions of this ordinance to construct, install, maintain and use four (4) Awning(s) projecting over the public right-of-way adjacent to its premises known as 400 N. Dearborn St..

Said Awning(s) at N. Dearborn Street measure(s):
One (1) at eleven point three three (11.33) feet in length, and three (3) feet in width for a total of thirty-three point nine nine (33.99) square feet.
Two (2) at thirteen point two five (13.25) feet in length, and three (3) feet in width for a total of seventy-nine point five (79.5) square feet.
One (1) at thirteen (13) feet in length, and three (3) feet in width for a total of thirty-nine (39) square feet.

The location of said privilege shall be as shown on prints kept on file with the Department of Business Affairs and Consumer Protection and the Office of the City Clerk.

Said privilege shall be constructed in accordance with plans and specifications approved by the Zoning Department - Signs.

This grant of privilege in the public way shall be subject to the provisions of Section 10-28-015 and all other required provisions of the Municipal Code of Chicago.

The grantee shall pay to the City of Chicago as compensation for the privilege #1115154 herein granted the sum of one hundred seventy-five ($175.00) per annum in advance.

A 25% penalty will be added for payments received after due date.

The permit holder agrees to hold the City of Chicago harmless for any damage, relocation or replacement costs associated with damage, relocation or removal of private property caused by the City performing work in the public way.

Authority herein given and granted for a period of five (5) years from and after Date of Passage.

Alderman _____

Brendan Reilly 42nd Ward

# AWNING 3

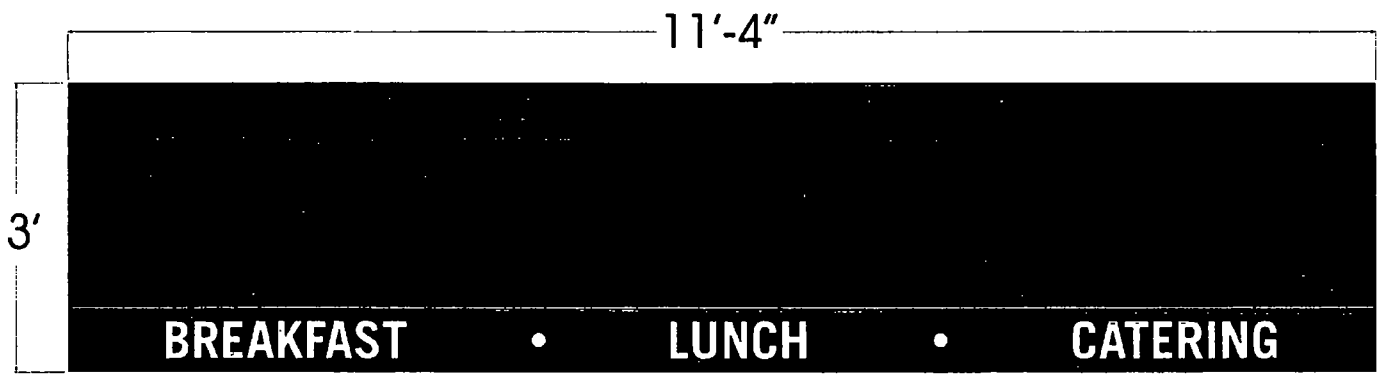


| | | |
|---|---|---|
| B | FABRIC (CLOSED FLAT ENDS) | #82008 BLACK FIRESIST SUNBRELLA FABRIC ATTACHED |
| B1 | HEAT APPLIED GRAPHICS | 3M 7725-49 BEIGE |

X _____
Approval Signature Date

All drawings and designs are the property of QT Signs Any Duplication Distribution or Display without the express written consent of QT Signs is strictly prohibited

*NOTE Please review all aspects of this drawing (Correctness of Copy / Spelling, Sizes, Materials, Colors, Quantities, Etc ) Before Approving! Q T Signs will is not responsible for overlooked errors once approved*

Q.T. Signs
1331 WRIGHT BLVD. SCHAUMBURG, IL 60193 PHONE 847-524-7050
FAX 847-524-7953 E-MAIL QTSIGNINC@AOL.COM

| | | | |
|---|---|---|---|
| Location | 400 N Dearborn St Chicago IL | | Page 3 of 8 |
| Filename | Einstein Bros Awnings | | Date 5-22-14 |
| Drawn by | NS | Scale | Revised |

# City of Chicago

O2015-1829

## Office of the City Clerk

## Document Tracking Sheet

| | |
|---|---|
| **Meeting Date:** | 3/18/2015 |
| **Sponsor(s):** | Reilly (42) |
| **Type:** | Ordinance |
| **Title:** | Awning(s) for Four Seasons Nails and Spa Studio |
| **Committee(s) Assignment:** | Committee on Transportation and Public Way |

ORDINANCE
FOUR SEASONS NAILS AND SPA STUDIO
Acct. No. 396200 - 1
Permit No. 1117202

*Be It Ordained by the City Council of the City of Chicago:*

SECTION 1. Permission and authority are hereby given and granted to FOUR SEASONS NAILS AND SPA STUDIO, upon the terms and subject to the conditions of this ordinance to maintain and use, as now constructed, two (2) Awning(s) projecting over the public right-of-way adjacent to its premises known as 16 W. Ohio St..

Said Awning(s) at W OHIO ST measure(s):
One (1) at twelve (12) feet in length, and three (3) feet in width for a total of thirty-six (36) square feet.
One (1) at nine point one seven (9.17) feet in length, and three (3) feet in width for a total of twenty-seven point five one (27.51) square feet.

The location of said privilege shall be as shown on prints kept on file with the Department of Business Affairs and Consumer Protection and the Office of the City Clerk.

Said privilege shall be constructed in accordance with plans and specifications approved by the Zoning Department - Signs.

This grant of privilege in the public way shall be subject to the provisions of Section 10-28-015 and all other required provisions of the Municipal Code of Chicago.

The grantee shall pay to the City of Chicago as compensation for the privilege #1117202 herein granted the sum of one hundred ($100.00) per annum in advance.

A 25% penalty will be added for payments received after due date.

The permit holder agrees to hold the City of Chicago harmless for any damage, relocation or replacement costs associated with damage, relocation or removal of private property caused by the City performing work in the public way.

Authority herein given and granted for a period of five (5) years from and after Date of Passage.

Alderman _____

Brendan Reilly 42nd Ward

# APPLICATION TO USE THE PUBLIC RIGHT OF WAY

## *EXAMPLE OF CANOPY/AWNING DRAWING*

CANOPY DRAWINGS

PROPERTY LOCATION: 16 W Ohio St

ORGANIZATION'S NAME: Four Seasons Nails

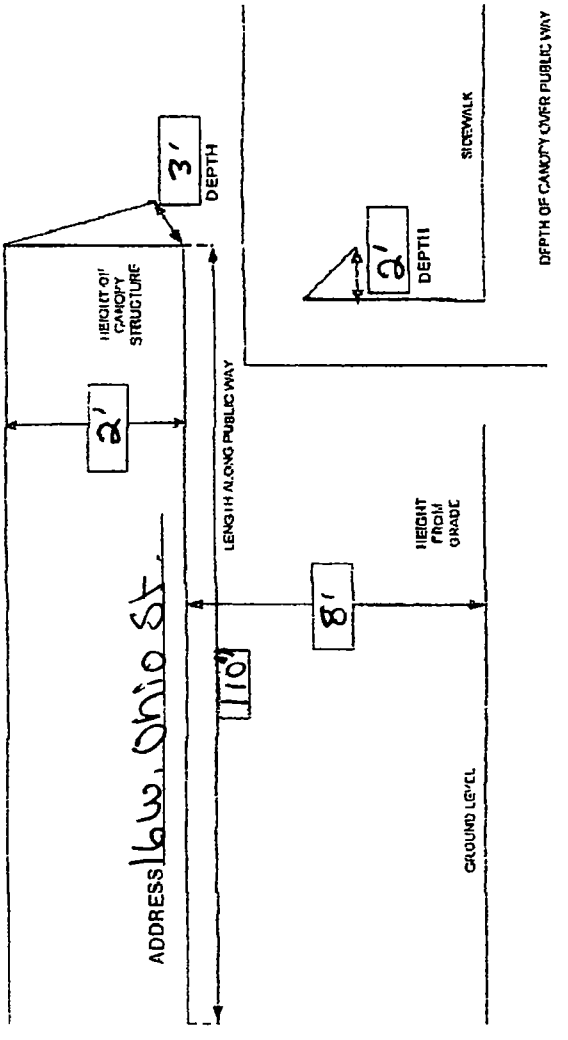

# City of Chicago

O2015-1836

## Office of the City Clerk

## Document Tracking Sheet

| | |
|---|---|
| **Meeting Date:** | 3/18/2015 |
| **Sponsor(s):** | Reilly (42) |
| **Type:** | Ordinance |
| **Title:** | Awning(s) for Fund IX Oed Chicago LLC |
| **Committee(s) Assignment:** | Committee on Transportation and Public Way |

ORDINANCE
FUND IX OED CHICAGO, LLC
Acct. No. 312956 - 2
Permit No. 1116737

*Be It Ordained by the City Council of the City of Chicago:*

SECTION 1. Permission and authority are hereby given and granted to FUND IX OED CHICAGO, LLC, upon the terms and subject to the conditions of this ordinance to maintain and use, as now constructed, four (4) Awning(s) projecting over the public right-of-way adjacent to its premises known as 875 N. State St..

Said Awning(s) at N STATE ST measure(s):
Four (4) at fourteen point seven five (14.75) feet in length, and three (3) feet in width for a total of one hundred seventy-seven (177) square feet.

The location of said privilege shall be as shown on prints kept on file with the Department of Business Affairs and Consumer Protection and the Office of the City Clerk.

Said privilege shall be constructed in accordance with plans and specifications approved by the Zoning Department - Signs.

This grant of privilege in the public way shall be subject to the provisions of Section 10-28-015 and all other required provisions of the Municipal Code of Chicago.

The grantee shall pay to the City of Chicago as compensation for the privilege #1116737 herein granted the sum of one hundred seventy-five ($175.00) per annum in advance.

A 25% penalty will be added for payments received after due date.

The permit holder agrees to hold the City of Chicago harmless for any damage, relocation or replacement costs associated with damage, relocation or removal of private property caused by the City performing work in the public way.

Authority herein given and granted for a period of five (5) years from and after 10/08/2013.

Alderman _____

Brendan Reilly 42nd Ward

Acct# 312956 Site#2
Permit# 312956

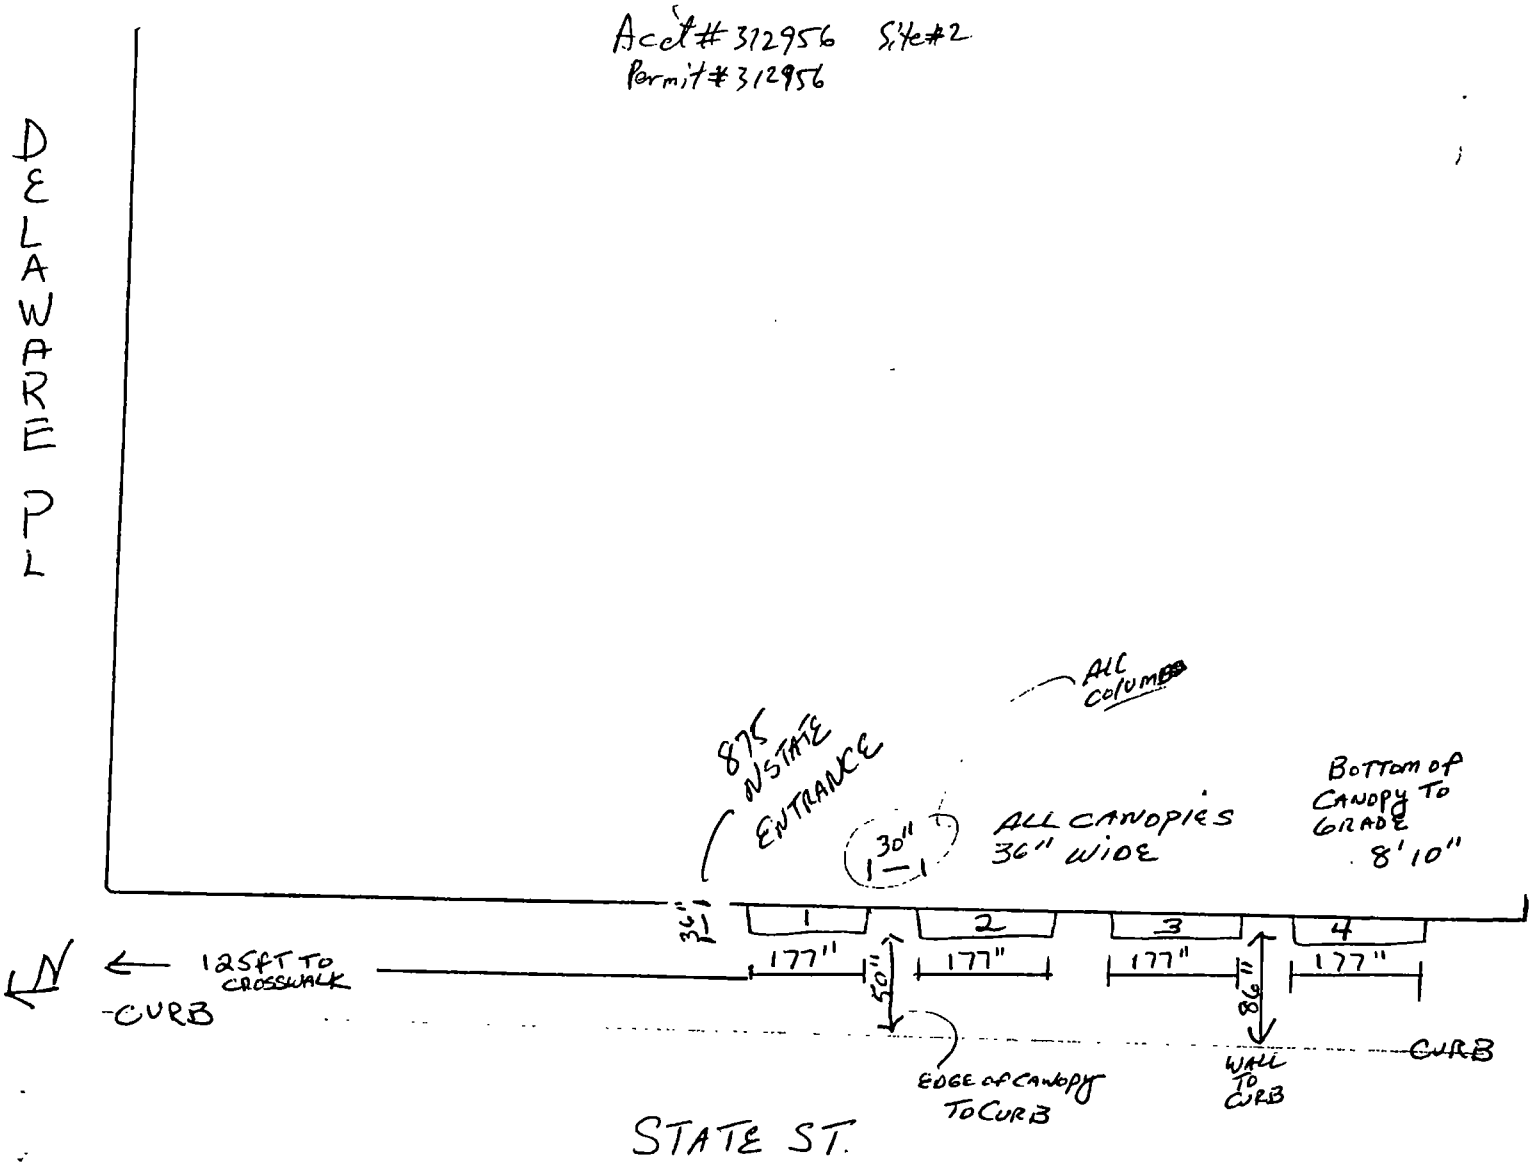

# City of Chicago

O2015-1838

Office of the City Clerk

Document Tracking Sheet

| | |
|---|---|
| **Meeting Date:** | 3/18/2015 |
| **Sponsor(s):** | Reilly (42) |
| **Type:** | Ordinance |
| **Title:** | Awning(s) for Gino's East Pizzeria |
| **Committee(s) Assignment:** | Committee on Transportation and Public Way |

ORDINANCE
GINO'S EAST PIZZERIA
Acct. No. 303796 - 1
Permit No. 1117228

*Be It Ordained by the City Council of the City of Chicago:*

SECTION 1. Permission and authority are hereby given and granted to GINO'S EAST PIZZERIA, upon the terms and subject to the conditions of this ordinance to maintain and use, as now constructed, three (3) Awning(s) projecting over the public right-of-way adjacent to its premises known as 160-164 E. Superior St..

Said Awning(s) at E. Superior Street measure(s):
Two (2) at twenty-one (21) feet in length, and four (4) feet in width for a total of one hundred sixty-eight (168) square feet.
One (1) at fifteen (15) feet in length, and seventeen (17) feet in width for a total of two hundred fifty-five (255) square feet.

The location of said privilege shall be as shown on prints kept on file with the Department of Business Affairs and Consumer Protection and the Office of the City Clerk.

Said privilege shall be constructed in accordance with plans and specifications approved by the Zoning Department - Signs.

This grant of privilege in the public way shall be subject to the provisions of Section 10-28-015 and all other required provisions of the Municipal Code of Chicago.

The grantee shall pay to the City of Chicago as compensation for the privilege #1117228 herein granted the sum of one hundred fifty ($150.00) per annum in advance.

A 25% penalty will be added for payments received after due date.

The permit holder agrees to hold the City of Chicago harmless for any damage, relocation or replacement costs associated with damage, relocation or removal of private property caused by the City performing work in the public way.

Authority herein given and granted for a period of five (5) years from and after 12/17/2013.

Alderman _____

Brendan Reilly 42nd Ward

(C) **CANOPY DIMENSIONS.**

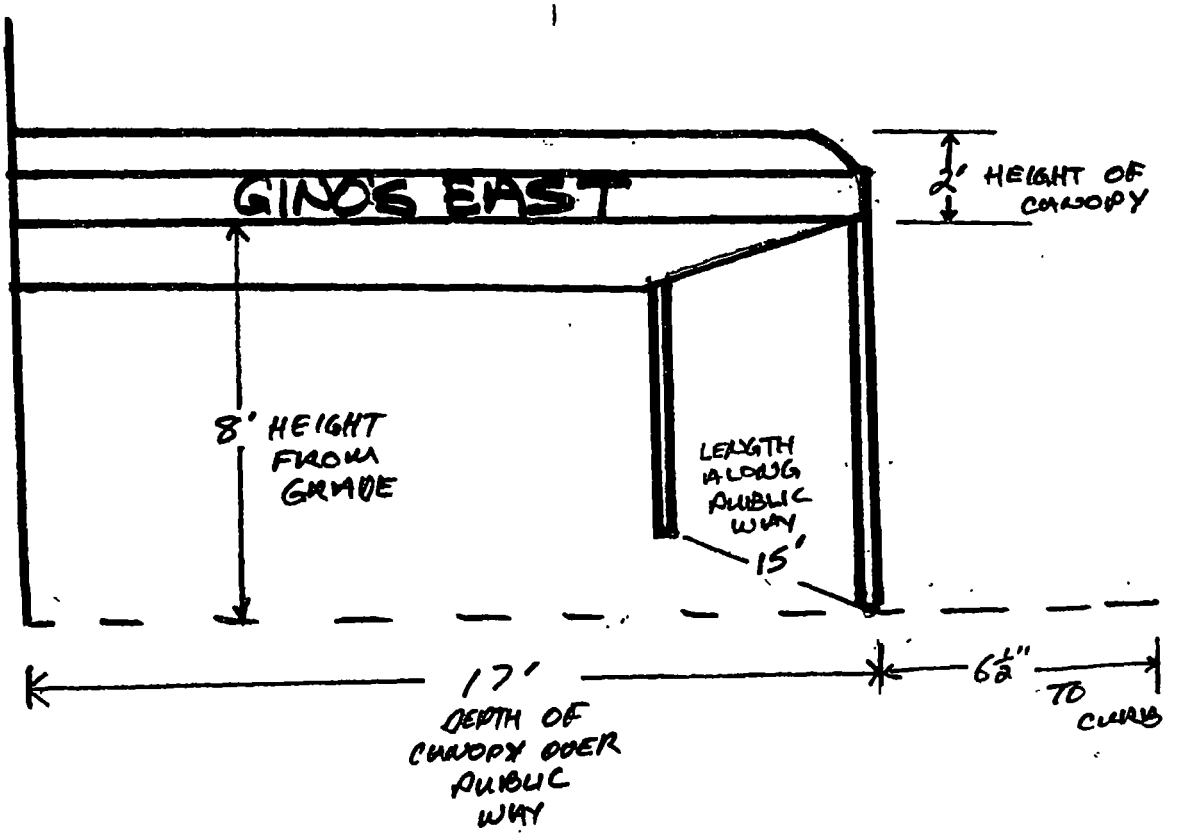

# City of Chicago

O2015-1845

## Office of the City Clerk

## Document Tracking Sheet

| | |
|---|---|
| **Meeting Date:** | 3/18/2015 |
| **Sponsor(s):** | Reilly (42) |
| **Type:** | Ordinance |
| **Title:** | Awning(s) for One East Delaware Apts |
| **Committee(s) Assignment:** | Committee on Transportation and Public Way |

ORDINANCE
ONE EAST DELAWARE APTS
Acct. No. 312956 - 1
Permit No. 1116736

*Be It Ordained by the City Council of the City of Chicago:*

SECTION 1. Permission and authority are hereby given and granted to ONE EAST DELAWARE APTS, upon the terms and subject to the conditions of this ordinance to maintain and use, as now constructed, eight (8) Awning(s) projecting over the public right-of-way adjacent to its premises known as 1 E. Delaware Pl..

Said Awning(s) at E. DELAWARE measure(s):
One (1) at eighteen point two five (18.25) feet in length, and two point seven five (2.75) feet in width for a total of fifty point one nine (50.19) square feet.
Two (2) at ten (10) feet in length, and two point seven five (2.75) feet in width for a total of fifty-five (55) square feet.
One (1) at ninety-two (92) feet in length, and two point seven five (2.75) feet in width for a total of two hundred fifty-three (253) square feet.
Three (3) at twenty-six point five (26.5) feet in length, and two point seven five (2.75) feet in width for a total of two hundred eighteen point six three (218.63) square feet.
One (1) at twenty-three (23) feet in length, and two point seven five (2.75) feet in width for a total of sixty-three point two five (63.25) square feet.

The location of said privilege shall be as shown on prints kept on file with the Department of Business Affairs and Consumer Protection and the Office of the City Clerk.

Said privilege shall be constructed in accordance with plans and specifications approved by the Zoning Department - Signs.

This grant of privilege in the public way shall be subject to the provisions of Section 10-28-015 and all other required provisions of the Municipal Code of Chicago.

The grantee shall pay to the City of Chicago as compensation for the privilege #1116736 herein granted the sum of one hundred seventy-five ($175.00) per annum in advance.

A 25% penalty will be added for payments received after due date.

The permit holder agrees to hold the City of Chicago harmless for any damage, relocation or replacement costs associated with damage, relocation or removal of private property caused by the City performing work in the public way.

Authority herein given and granted for a period of five (5) years from and after 10/08/2013.

Alderman _____

Brendan Reilly 42nd Ward

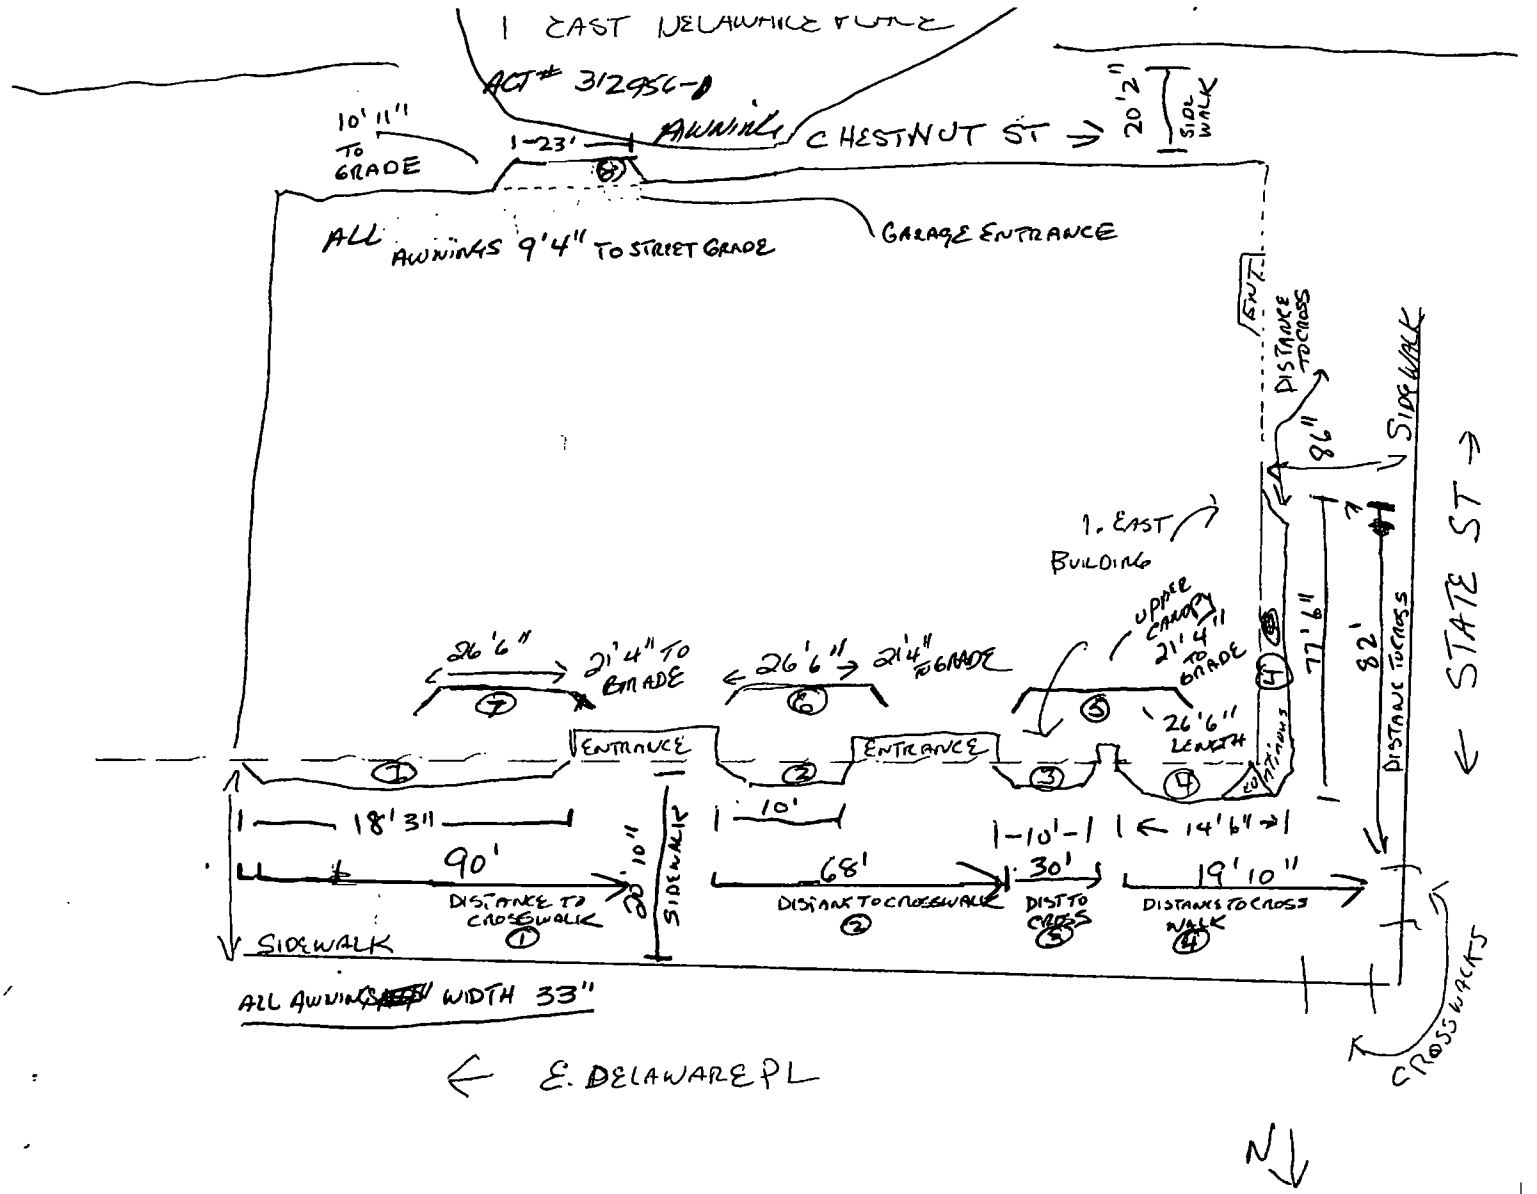
1 EAST DELAWARE PLACE
ACT# 312956-0
10' 11" TO GRADE
1-23'
AWNING
CHESTNUT ST →
20' 2" SIDEWALK
ALL AWNINGS 9'4" TO STREET GRADE
GARAGE ENTRANCE
ENT.
DISTANCE TO CROSS
SIDEWALK
98"
1. EAST BUILDING
UPPER CANOPY 21'4" TO GRADE
26'6" → 21'4" TO GRADE
← 26'6" → 21'4" TO GRADE
26'6" LENGTH
77'6"
82'
DISTANCE TO CROSS
← STATE ST →
ENTRANCE
ENTRANCE
18'3"
10'
10'
14'6"
90'
68'
30'
19'10"
DISTANCE TO CROSSWALK
SIDEWALK
DISTANCE TO CROSSWALK
DIST TO CROSS
DISTANCE TO CROSS WALK
SIDEWALK
ALL AWNINGS WIDTH 33"
← E. DELAWARE PL
CROSSWALKS
N

# City of Chicago

O2015-1849

## Office of the City Clerk

## Document Tracking Sheet

| | |
|---|---|
| **Meeting Date:** | 3/18/2015 |
| **Sponsor(s):** | Reilly (42) |
| **Type:** | Ordinance |
| **Title:** | Awning(s) for River North Cleaners |
| **Committee(s) Assignment:** | Committee on Transportation and Public Way |

ORDINANCE
RIVER NORTH CLEANERS
Acct. No. 307461 - 1
Permit No. 1116787

*Be It Ordained by the City Council of the City of Chicago:*

SECTION 1. Permission and authority are hereby given and granted to RIVER NORTH CLEANERS, upon the terms and subject to the conditions of this ordinance to maintain and use, as now constructed, one (1) Awning(s) projecting over the public right-of-way adjacent to its premises known as 340 W. Superior St..

Said Awning(s) at W. SUPERIOR measure(s):
One (1) at twenty-two (22) feet in length, and two (2) feet in width for a total of forty-four (44) square feet.

The location of said privilege shall be as shown on prints kept on file with the Department of Business Affairs and Consumer Protection and the Office of the City Clerk.

Said privilege shall be constructed in accordance with plans and specifications approved by the Zoning Department - Signs.

This grant of privilege in the public way shall be subject to the provisions of Section 10-28-015 and all other required provisions of the Municipal Code of Chicago.

The grantee shall pay to the City of Chicago as compensation for the privilege #1116787 herein granted the sum of fifty ($50.00) per annum in advance.

A 25% penalty will be added for payments received after due date.

The permit holder agrees to hold the City of Chicago harmless for any damage, relocation or replacement costs associated with damage, relocation or removal of private property caused by the City performing work in the public way.

Authority herein given and granted for a period of five (5) years from and after 02/07/2015.

Alderman _____

Brendan Reilly 42nd Ward

CLEANERS
348 W
OPEN
LAUNDRY SERVICE
LEATHER

# City of Chicago

O2015-1851

## Office of the City Clerk

## Document Tracking Sheet

| | |
|---|---|
| **Meeting Date:** | 3/18/2015 |
| **Sponsor(s):** | Reilly (42) |
| **Type:** | Ordinance |
| **Title:** | Awning(s) for Temp Cafe |
| **Committee(s) Assignment:** | Committee on Transportation and Public Way |

ORDINANCE
TEMPO CAFE
Acct. No. 23957 - 1
Permit No. 1117441

*Be It Ordained by the City Council of the City of Chicago:*

SECTION 1. Permission and authority are hereby given and granted to TEMPO CAFE, upon the terms and subject to the conditions of this ordinance to maintain and use, as now constructed, two (2) Awning(s) projecting over the public right-of-way adjacent to its premises known as 6 E. Chestnut St..

Said Awning(s) at E. Chestnut Street measure(s):
One (1) at twenty-seven (27) feet in length, and twelve (12) feet in width for a total of three hundred twenty-four (324) square feet.
One (1) at eighteen (18) feet in length, and twelve (12) feet in width for a total of two hundred sixteen (216) square feet.

The location of said privilege shall be as shown on prints kept on file with the Department of Business Affairs and Consumer Protection and the Office of the City Clerk.

Said privilege shall be constructed in accordance with plans and specifications approved by the Zoning Department - Signs.

This grant of privilege in the public way shall be subject to the provisions of Section 10-28-015 and all other required provisions of the Municipal Code of Chicago.

The grantee shall pay to the City of Chicago as compensation for the privilege #1117441 herein granted the sum of one hundred two ($102.00) per annum in advance.

A 25% penalty will be added for payments received after due date.

The permit holder agrees to hold the City of Chicago harmless for any damage, relocation or replacement costs associated with damage, relocation or removal of private property caused by the City performing work in the public way.

Authority herein given and granted for a period of five (5) years from and after 03/15/2014.

Alderman _____

Brendan Reilly 42nd Ward

TEMPO CAFÉ

6 E. CHESTNUT ST.

CHICAGO, IL 60611

(312)943-4373

CHESTNUT STREET ↔ STATE STREET

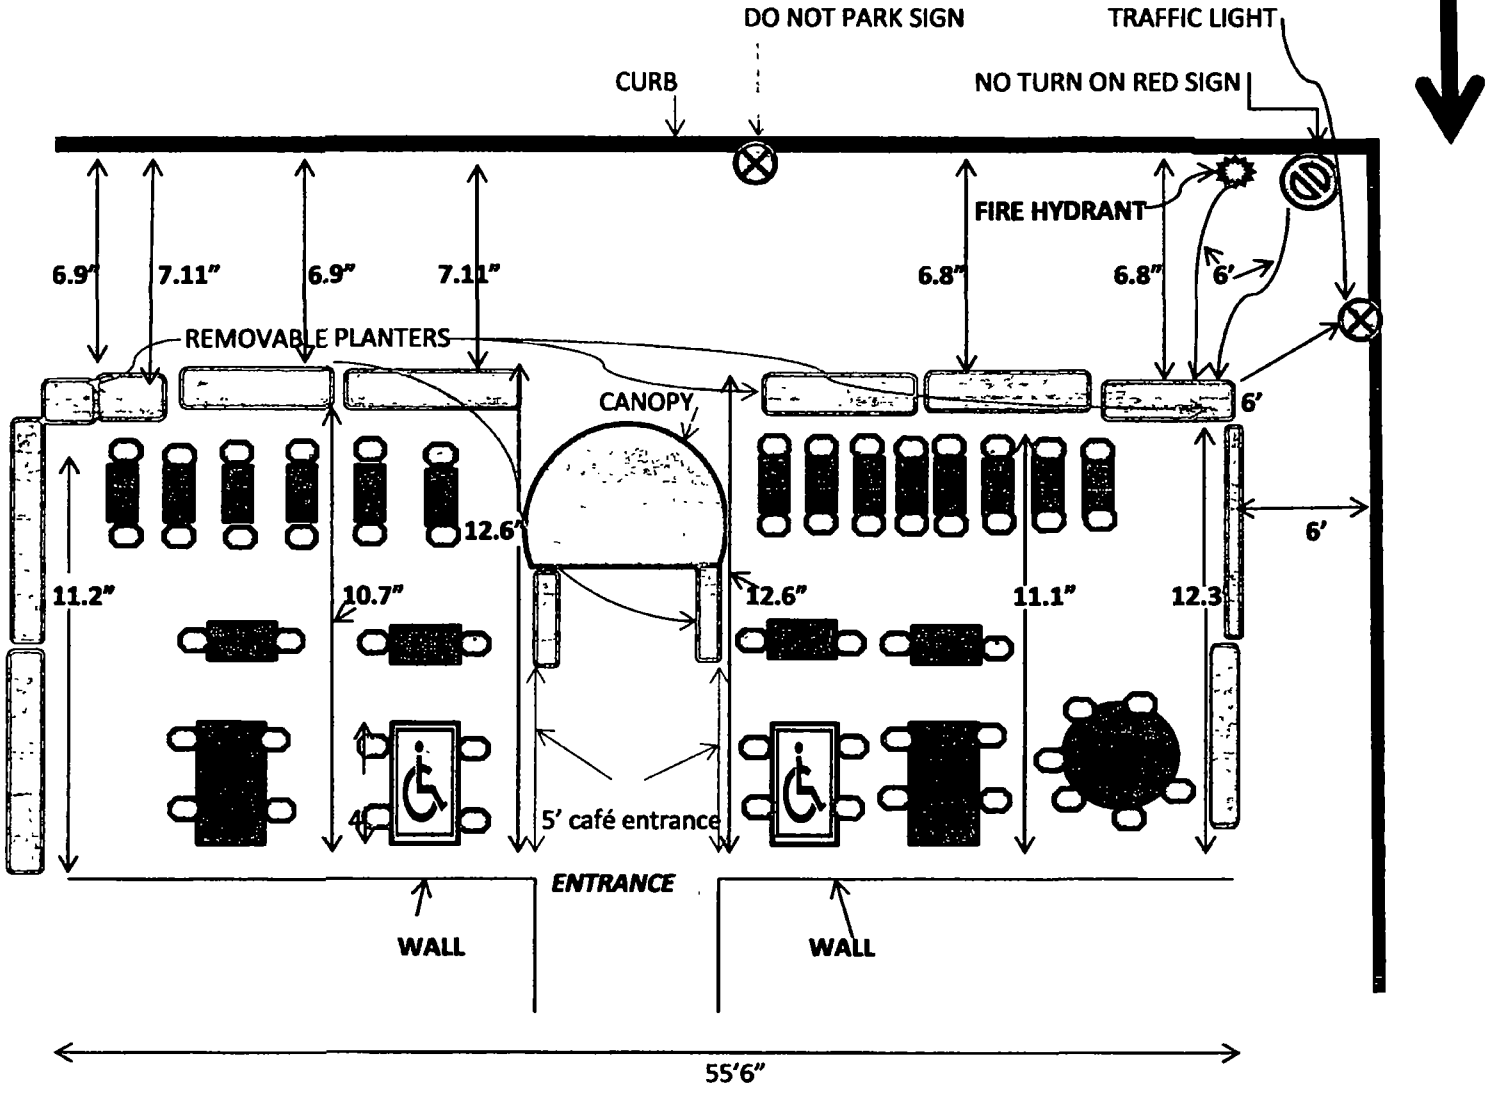

# City of Chicago

O2015-1854

Office of the City Clerk

Document Tracking Sheet

| | |
|---|---|
| **Meeting Date:** | 3/18/2015 |
| **Sponsor(s):** | Reilly (42) |
| **Type:** | Ordinance |
| **Title:** | Awning(s) for Weber Grill Restaurant |
| **Committee(s) Assignment:** | Committee on Transportation and Public Way |

ORDINANCE
WEBER GRILL RESTAURANT
Acct. No. 222093 - 1
Permit No. 1117363

*Be It Ordained by the City Council of the City of Chicago:*

SECTION 1. Permission and authority are hereby given and granted to WEBER GRILL RESTAURANT, upon the terms and subject to the conditions of this ordinance to maintain and use, as now constructed, fourteen (14) Awning(s) projecting over the public right-of-way adjacent to its premises known as 539 N. State St..

Said Awning(s) at N. State measure(s):
One (1) at ten point two (10.2) feet in length, and two (2) feet in width for a total of twenty point four (20.4) square feet.
One (1) at four point four (4.4) feet in length, and two (2) feet in width for a total of eight point eight (8.8) square feet.
One (1) at twelve point seven five (12.75) feet in length, and two (2) feet in width for a total of twenty-five point five (25.5) square feet.
Four (4) at nineteen point three three (19.33) feet in length, and two (2) feet in width for a total of one hundred fifty-four point six four (154.64) square feet.
One (1) at twelve point seven two (12.72) feet in length, and three (3) feet in width for a total of thirty-eight point one six (38.16) square feet.
One (1) at four point four (4.4) feet in length, and three (3) feet in width for a total of thirteen point two (13.2) square feet.
One (1) at ten point two (10.2) feet in length, and three (3) feet in width for a total of thirty point six (30.6) square feet.

Said Awning(s) at Grand measure(s):
One (1) at eleven point four (11.4) feet in length, and three (3) feet in width for a total of thirty-four point two (34.2) square feet.
One (1) at twenty-three point seven (23.7) feet in length, and three (3) feet in width for a total of seventy-one point one (71.1) square feet.

Said Awning(s) at Ohio measure(s):
One (1) at twenty-three point seven (23.7) feet in length, and two (2) feet in width for a total of forty-seven point four (47.4) square feet.
One (1) at eleven point four two (11.42) feet in length, and two (2) feet in width for a total of twenty-two point eight four (22.84) square feet.

The location of said privilege shall be as shown on prints kept on file with the Department of Business Affairs and Consumer Protection and the Office of the City Clerk.

Said privilege shall be constructed in accordance with plans and specifications approved by the Zoning Department - Signs.

This grant of privilege in the public way shall be subject to the provisions of Section 10-28-015 and all other required provisions of the Municipal Code of Chicago.

The grantee shall pay to the City of Chicago as compensation for the privilege #1117363 herein granted the sum of one hundred seventy-five ($175.00) per annum in advance.

A 25% penalty will be added for payments received after due date.

The permit holder agrees to hold the City of Chicago harmless for any damage, relocation or replacement costs associated with damage, relocation or removal of private property caused by the City performing work in the public way.

Authority herein given and granted for a period of five (5) years from and after 03/14/2015.

Alderman _____

Brendan Reilly, 42nd Ward

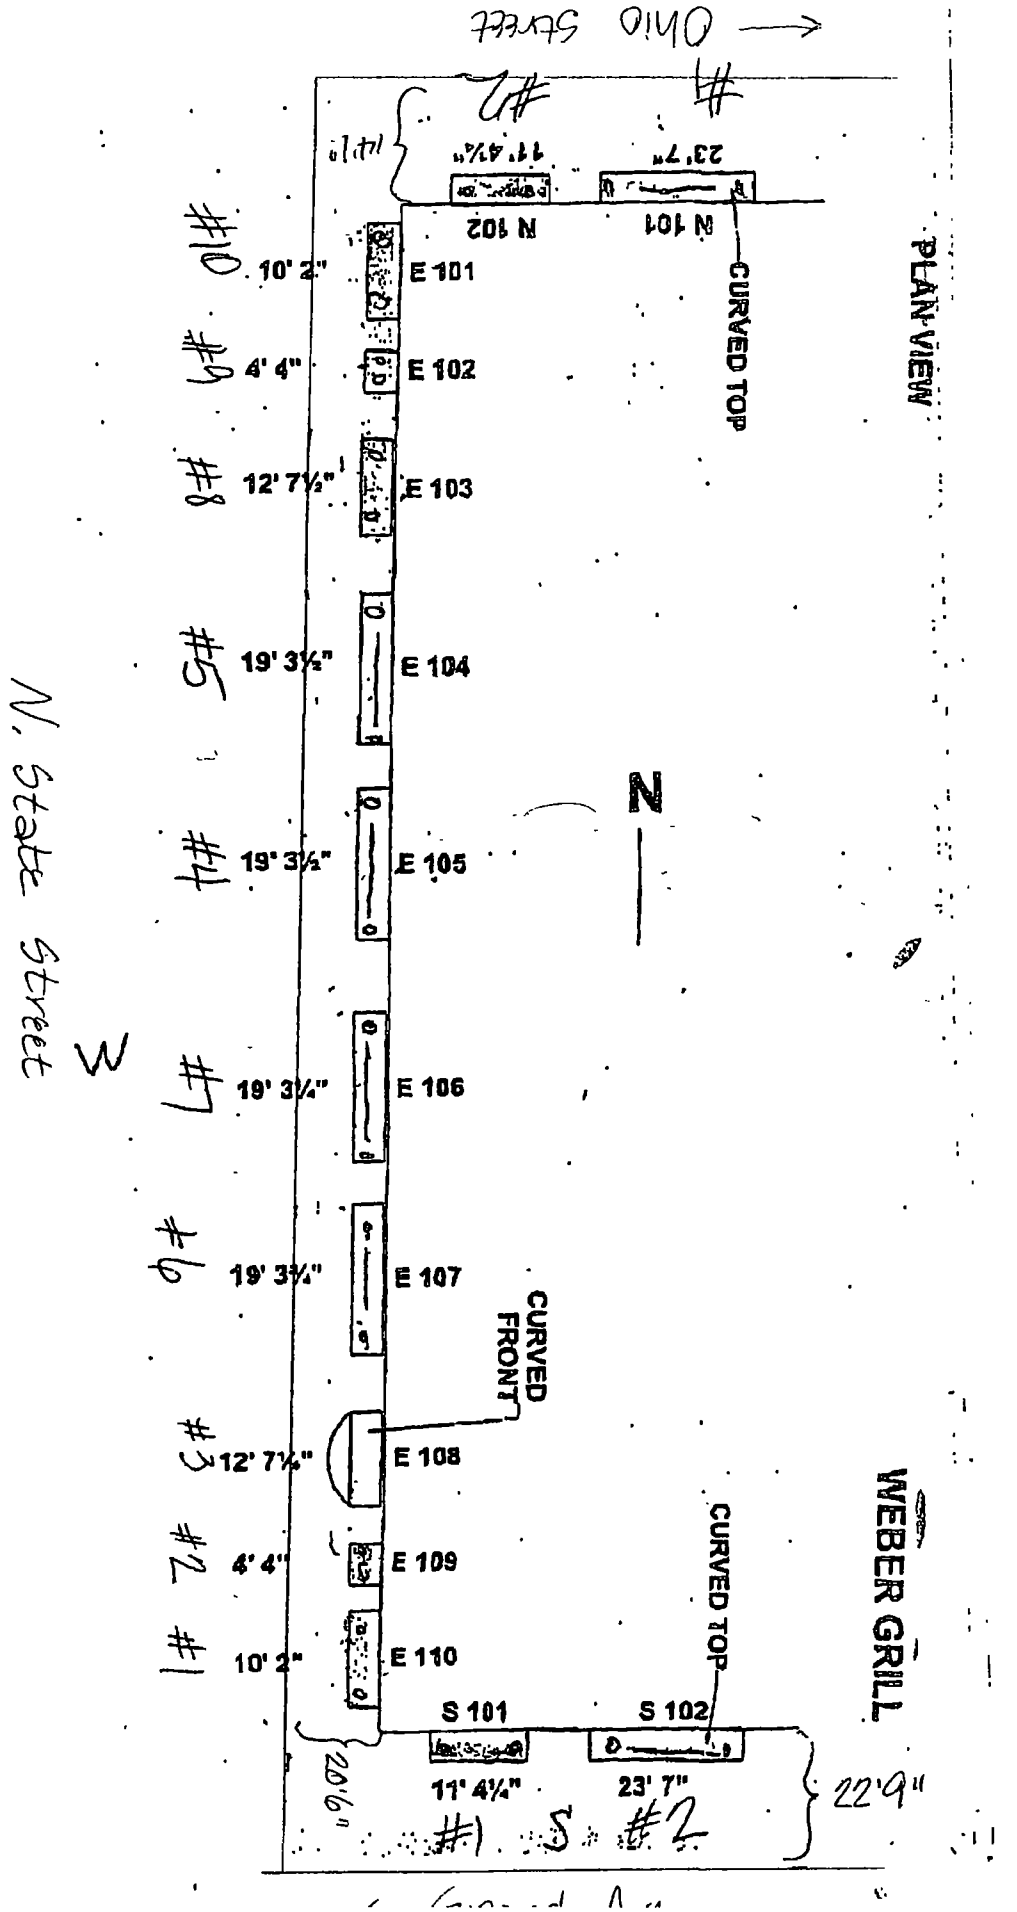
PLAN VIEW
WEBER GRILL
CURVED TOP
CURVED FRONT
CURVED TOP
N 101
N 102
23' 7"
11' 4¼"
E 101
E 102
E 103
E 104
E 105
E 106
E 107
E 108
E 109
E 110
S 101
S 102
10' 2"
4' 4"
12' 7½"
19' 3½"
19' 3½"
19' 3¼"
19' 3¼"
12' 7½"
4' 4"
10' 2"
11' 4¼"
23' 7"
20'6"
22'9"
N

# City of Chicago

O2015-1856

Office of the City Clerk

Document Tracking Sheet

| | |
|---|---|
| **Meeting Date:** | 3/18/2015 |
| **Sponsor(s):** | Reilly (42) |
| **Type:** | Ordinance |
| **Title:** | Awning(s) for 640 -- 650 Lake Street LLC |
| **Committee(s) Assignment:** | Committee on Transportation and Public Way |

ORDINANCE
640-650 LAKE STREET, LLC
Acct. No. 396910 - 1
Permit No. 1117708

*Be It Ordained by the City Council of the City of Chicago:*

SECTION 1. Permission and authority are hereby given and granted to 640-650 LAKE STREET, LLC, upon the terms and subject to the conditions of this ordinance to maintain and use, as now constructed, one (1) Awning(s) projecting over the public right-of-way adjacent to its premises known as 650 W. Lake St..

Said Awning(s) at W. Lake Street measure(s):
One (1) at six (6) feet in length, and three point five (3.5) feet in width for a total of twenty-one (21) square feet.

The location of said privilege shall be as shown on prints kept on file with the Department of Business Affairs and Consumer Protection and the Office of the City Clerk.

Said privilege shall be constructed in accordance with plans and specifications approved by the Zoning Department - Signs.

This grant of privilege in the public way shall be subject to the provisions of Section 10-28-015 and all other required provisions of the Municipal Code of Chicago.

The grantee shall pay to the City of Chicago as compensation for the privilege #1117708 herein granted the sum of fifty ($50.00) per annum in advance.

A 25% penalty will be added for payments received after due date.

The permit holder agrees to hold the City of Chicago harmless for any damage, relocation or replacement costs associated with damage, relocation or removal of private property caused by the City performing work in the public way.

Authority herein given and granted for a period of five (5) years from and after Date of Passage.

Alderman _____

Brendan Reilly 42nd Ward

CANOPY DRAWING

650 W LAKE STREET

610-650 LAKE LLC

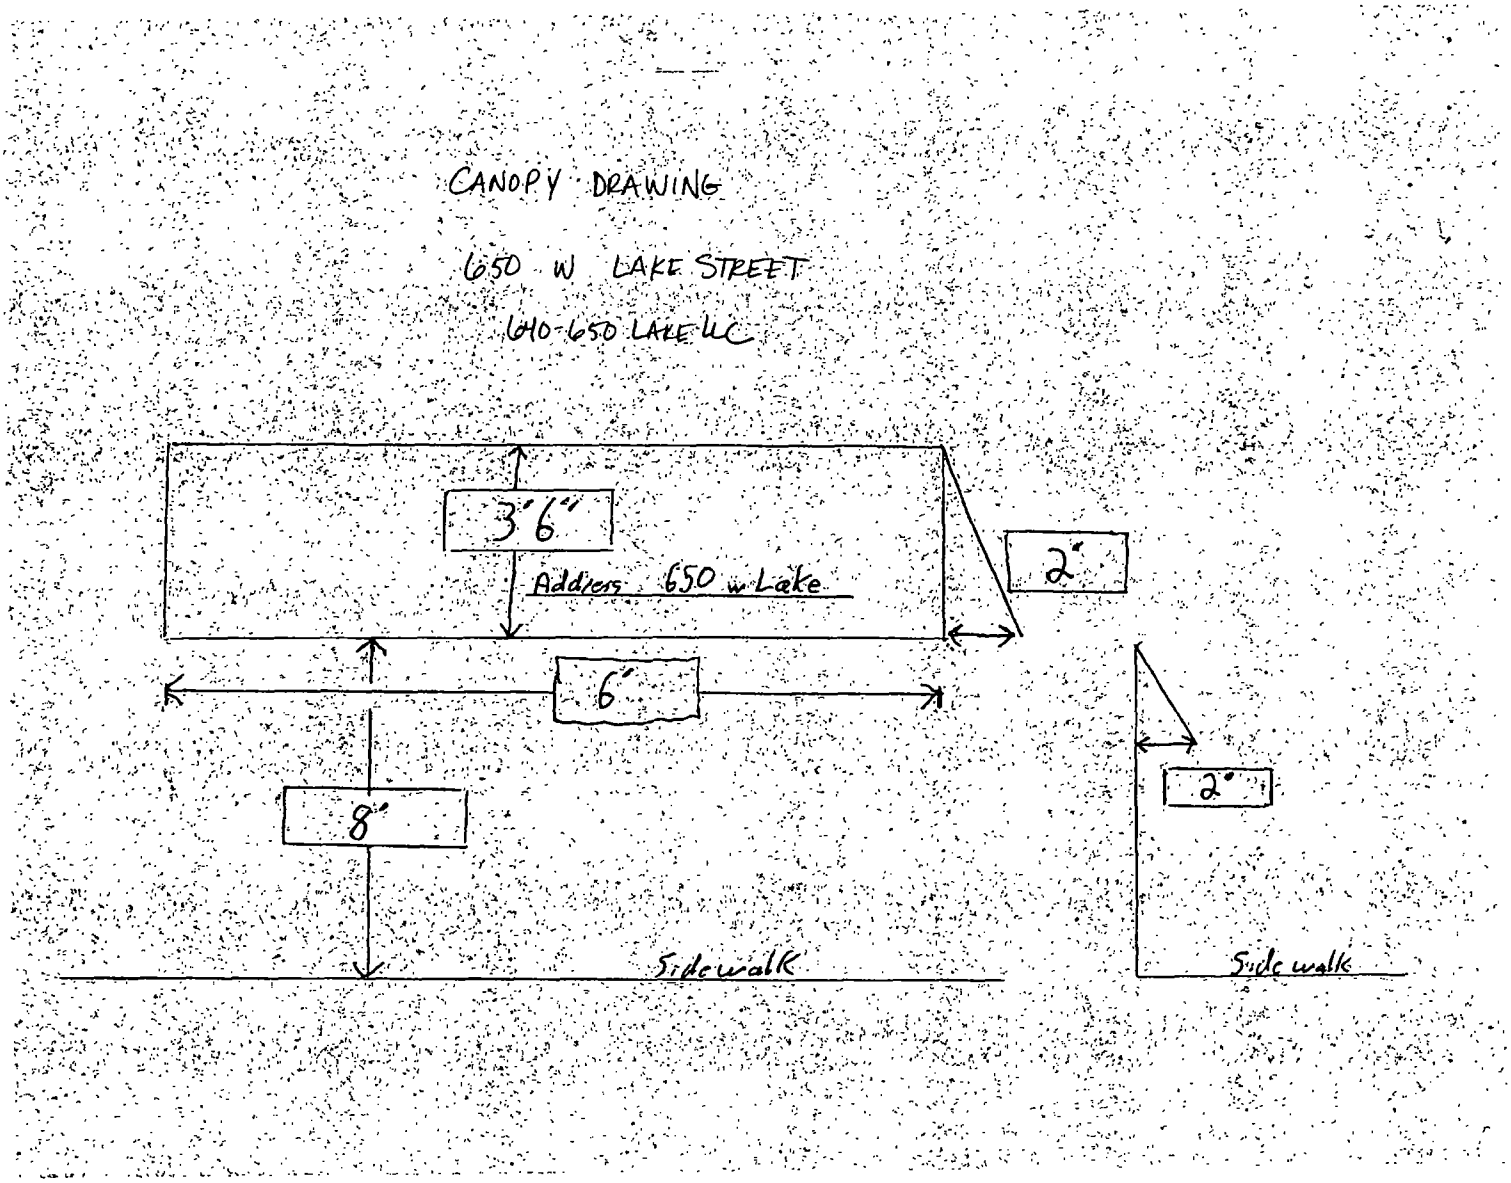

# City of Chicago

O2015-1858

## Office of the City Clerk

## Document Tracking Sheet

| | |
|---|---|
| **Meeting Date:** | 3/18/2015 |
| **Sponsor(s):** | Reilly (42) |
| **Type:** | Ordinance |
| **Title:** | Awning(s) for 7-Eleven, Inc. |
| **Committee(s) Assignment:** | Committee on Transportation and Public Way |

ORDINANCE
7-ELEVEN, INC
Acct. No. 65465 - 50
Permit No. 1116678

*Be It Ordained by the City Council of the City of Chicago:*

SECTION 1. Permission and authority are hereby given and granted to 7-ELEVEN, INC, upon the terms and subject to the conditions of this ordinance to maintain and use, as now constructed, three (3) Awning(s) projecting over the public right-of-way adjacent to its premises known as 45 E. Chicago Ave..

Said Awning(s) at E. Chicago Avenue measure(s):
Three (3) at fourteen point two five (14.25) feet in length, and five point three three (5.33) feet in width for a total of two hundred twenty-seven point eight six (227.86) square feet.

The location of said privilege shall be as shown on prints kept on file with the Department of Business Affairs and Consumer Protection and the Office of the City Clerk.

Said privilege shall be constructed in accordance with plans and specifications approved by the Zoning Department - Signs.

This grant of privilege in the public way shall be subject to the provisions of Section 10-28-015 and all other required provisions of the Municipal Code of Chicago.

The grantee shall pay to the City of Chicago as compensation for the privilege #1116678 herein granted the sum of one hundred fifty ($150.00) per annum in advance.

A 25% penalty will be added for payments received after due date.

The permit holder agrees to hold the City of Chicago harmless for any damage, relocation or replacement costs associated with damage, relocation or removal of private property caused by the City performing work in the public way.

Authority herein given and granted for a period of five (5) years from and after 01/13/2015.

Alderman _____

Brendan Reilly 42nd Ward

**(1) NEON INT ILLUMINATED LETTER SET**
"7-ELEVEN" LETTER SET
WHITE PLEX FACES
TRIM CAP TO MATCH GREEN W/RETURNS
TO MATCH
DK BRONZE

ILLUMINATED W/WHITE NEON
IND MOUNTED FLUSH
MATCH BUILDING FACE

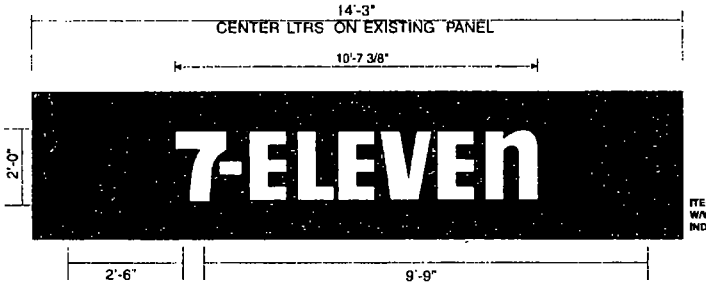


ITEM#4311/ELE#311 CHANNEL LETTERS
W/WHITE FACES
IND MOUNTED

LTRS ONLY TO BE MOUNTED TO SIGN PANEL
WIRING AND TRANSFORMERS TO BE BEHIND WALL

APPROX TRANSFORMER LOCATION

DOYLE
GENERAL SIGN CONTRACTORS

| DATE | REVISION |
|---|---|
| 9-25-07 | [illegible] |

CUSTOMER APPROVAL DATE

This design is the original and unpublished work of DOYLE SIGNS INC and may not be reproduced, copied or exhibited in any fashion without the expressed written consent from an authorized officer of The Company. The rights to this design may be purchased.

CLIENT 7-ELEVEN #0501/33729
ADDRESS 45 E CHICAGO AVE
CITY CHICAGO STATE IL DESIGNER JRS SALESPERSON TD
DRWG. NO. 9231 SCALE NOTED DATE 04-04-07 SHEET NO 2 OF 2

# City of Chicago

O2015-1863

Office of the City Clerk

Document Tracking Sheet

| | |
|---|---|
| **Meeting Date:** | 3/18/2015 |
| **Sponsor(s):** | Smith (43) |
| **Type:** | Ordinance |
| **Title:** | Awning(s) for Fullerton Parkway Towers LLC |
| **Committee(s) Assignment:** | Committee on Transportation and Public Way |

43rd

ORDINANCE
FULLERTON PARKWAY TOWERS, LLC
Acct. No. 4337 - 3
Permit No. 1116743

*Be It Ordained by the City Council of the City of Chicago:*

SECTION 1. Permission and authority are hereby given and granted to FULLERTON PARKWAY TOWERS, LLC, upon the terms and subject to the conditions of this ordinance to maintain and use, as now constructed, six (6) Awning(s) projecting over the public right-of-way adjacent to its premises known as 2349-61 N. Clark St..

Said Awning(s) at 2349 N. CLARK measure(s):
One (1) at thirty-three point eight (33.8) feet in length, and two (2) feet in width for a total of sixty-seven point six (67.6) square feet.

Said Awning(s) at 2353 N. CLARK measure(s):
One (1) at twenty-six point one (26.1) feet in length, and two (2) feet in width for a total of fifty-two point two (52.2) square feet.

Said Awning(s) at 2355 N. CLARK measure(s):
One (1) at ten point nine (10.9) feet in length, and two (2) feet in width for a total of twenty-one point eight (21.8) square feet.

Said Awning(s) at 2357 N. CLARK measure(s):
One (1) at seventeen point four (17.4) feet in length, and two (2) feet in width for a total of thirty-four point eight (34.8) square feet.

Said Awning(s) at 2359 N. CLARK measure(s):
One (1) at sixteen point three (16.3) feet in length, and two (2) feet in width for a total of thirty-two point six (32.6) square feet.

Said Awning(s) at 2361 N. CLARK measure(s):
One (1) at twelve (12) feet in length, and two (2) feet in width for a total of twenty-four (24) square feet.

The location of said privilege shall be as shown on prints kept on file with the Department of Business Affairs and Consumer Protection and the Office of the City Clerk.

Said privilege shall be constructed in accordance with plans and specifications approved by the Zoning Department - Signs.

This grant of privilege in the public way shall be subject to the provisions of Section 10-28-015 and all other required provisions of the Municipal Code of Chicago.

The grantee shall pay to the City of Chicago as compensation for the privilege #1116743 herein granted the sum of one hundred seventy-five ($175.00) per annum in advance.

A 25% penalty will be added for payments received after due date.

The permit holder agrees to hold the City of Chicago harmless for any damage, relocation or replacement costs associated with damage, relocation or removal of private property caused by the City performing work in the public way.

Authority herein given and granted for a period of five (5) years from and after 02/07/2015.

Alderman

Michele Smith 43rd Ward

2349 N. CLARK

E
N + S
W

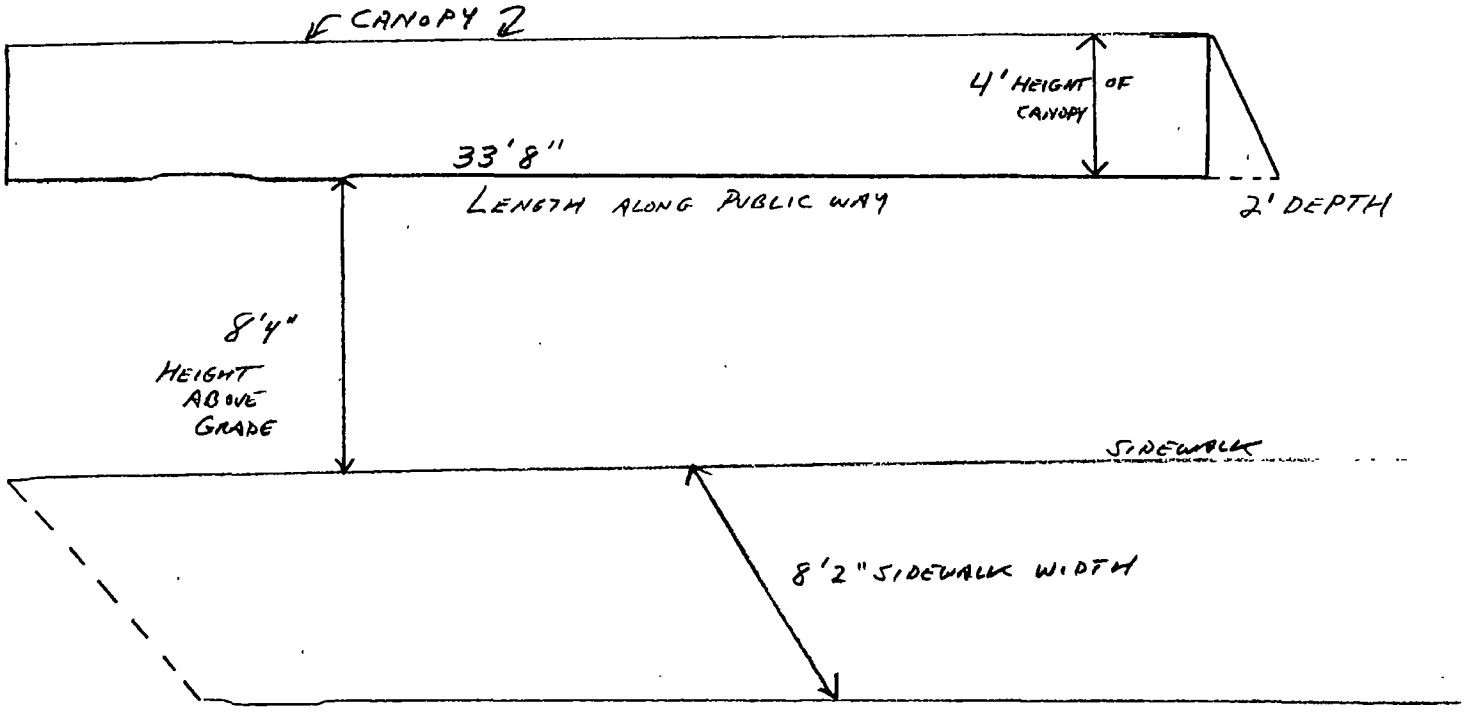


NEAREST CROSS STREET-
FULLERTON
150 FEET TO THE NORTH

SCALE — 1/4" = 1 FOOT

# City of Chicago

O2015-1865

## Office of the City Clerk

## Document Tracking Sheet

| | |
|---|---|
| **Meeting Date:** | 3/18/2015 |
| **Sponsor(s):** | Smith (43) |
| **Type:** | Ordinance |
| **Title:** | Awning(s) for Yoga Six |
| **Committee(s) Assignment:** | Committee on Transportation and Public Way |

ORDINANCE
YOGA SIX
Acct. No. 390861 - 1
Permit No. 1115893

*Be It Ordained by the City Council of the City of Chicago:*

SECTION 1. Permission and authority are hereby given and granted to YOGA SIX, upon the terms and subject to the conditions of this ordinance to construct, install, maintain and use one (1) Awning(s) projecting over the public right-of-way adjacent to its premises known as 2105 N. Southport Ave..

Said Awning(s) at N Southport Ave measure(s):
One (1) at seven (7) feet in length, and three (3) feet in width for a total of twenty-one (21) square feet.

The location of said privilege shall be as shown on prints kept on file with the Department of Business Affairs and Consumer Protection and the Office of the City Clerk.

Said privilege shall be constructed in accordance with plans and specifications approved by the Zoning Department - Signs.

This grant of privilege in the public way shall be subject to the provisions of Section 10-28-015 and all other required provisions of the Municipal Code of Chicago.

The grantee shall pay to the City of Chicago as compensation for the privilege #1115893 herein granted the sum of fifty ($50.00) per annum in advance.

A 25% penalty will be added for payments received after due date.

The permit holder agrees to hold the City of Chicago harmless for any damage, relocation or replacement costs associated with damage, relocation or removal of private property caused by the City performing work in the public way.

Authority herein given and granted for a period of five (5) years from and after Date of Passage.

Alderman _____

Michele Smith 43rd Ward

TRIANGLE SIGN & AWNING, Inc
1-888-263-6639
www trianglesignandawning.com
sales@trianglesignandawning com
6288 Oakton St Morton Grove, IL 60053

CUSTOMER Yoga Sor

LOCATION 2105 N Southport Ave
Chicago, IL 60614

Design by Aleona S
Date 10/02/2014

Customer approval signature _____ / /2014 Date

Special Note

© by Triangle Sign & Awning
Proprietary and Confidential

The design is the original and unpublished work of Triangle Sign & Awning, Inc. and may not be reproduced, copied or exhibited in any fashion without the expressed written consent of the company
The rights to this design may be purchased

Landlord approval signature _____ / /2014 Date

# City of Chicago

O2015-1869

Office of the City Clerk

Document Tracking Sheet

| | |
|---|---|
| **Meeting Date:** | 3/18/2015 |
| **Sponsor(s):** | Tunney (44) |
| **Type:** | Ordinance |
| **Title:** | Awning(s) for Bites Asian Tapas & Sushi |
| **Committee(s) Assignment:** | Committee on Transportation and Public Way |

ORDINANCE
Bites Asian Tapas & Sushi
Acct. No. 325630 - 1
Permit No. 1116634

*Be It Ordained by the City Council of the City of Chicago:*

SECTION 1. Permission and authority are hereby given and granted to Bites Asian Tapas & Sushi, upon the terms and subject to the conditions of this ordinance to construct, install, maintain and use one (1) Awning(s) projecting over the public right-of-way adjacent to its premises known as 3313 N. Clark St..

Said Awning(s) at N CLARK ST measure(s):
One (1) at nineteen point two five (19.25) feet in length, and three (3) feet in width for a total of fifty-seven point seven five (57.75) square feet.

The location of said privilege shall be as shown on prints kept on file with the Department of Business Affairs and Consumer Protection and the Office of the City Clerk.

Said privilege shall be constructed in accordance with plans and specifications approved by the Zoning Department - Signs.

This grant of privilege in the public way shall be subject to the provisions of Section 10-28-015 and all other required provisions of the Municipal Code of Chicago.

The grantee shall pay to the City of Chicago as compensation for the privilege #1116634 herein granted the sum of fifty ($50.00) per annum in advance.

A 25% penalty will be added for payments received after due date.

The permit holder agrees to hold the City of Chicago harmless for any damage, relocation or replacement costs associated with damage, relocation or removal of private property caused by the City performing work in the public way.

Authority herein given and granted for a period of five (5) years from and after Date of Passage.

Alderman

Thomas Tunney 44th Ward

## AWNING SIGN

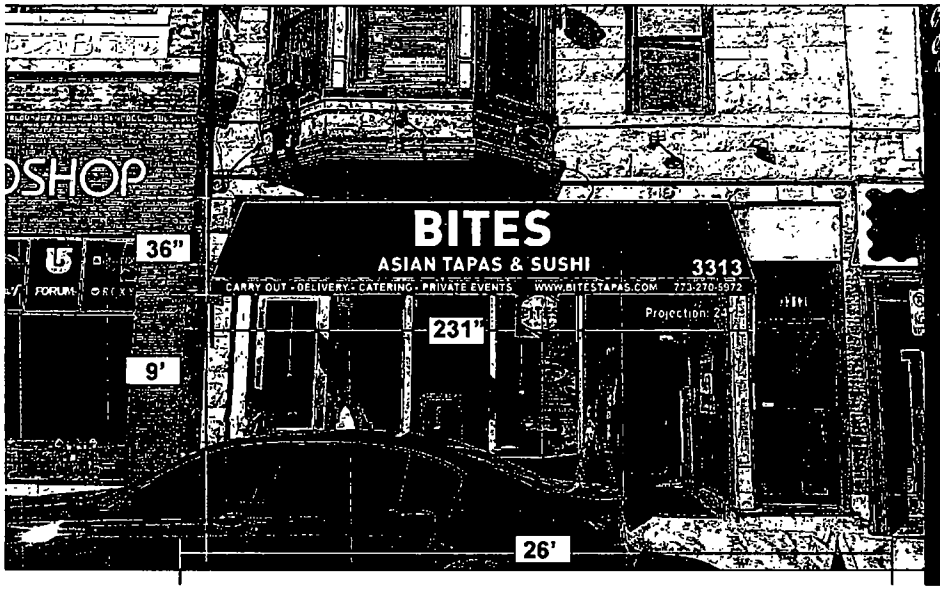

### SPECIFICATIONS

1. Awning Fabric Material
2. 1"X 1" SQUARE TUBE FRAME
3. 3/16" GALVANIZED STEEL Z-CLIP ATTACHMENT
4. APPROPRIATE NON-CORROSIVE WALL FASTENER SEE MOUNTING OPTION DETAILS
5. #12 TEK SCREW

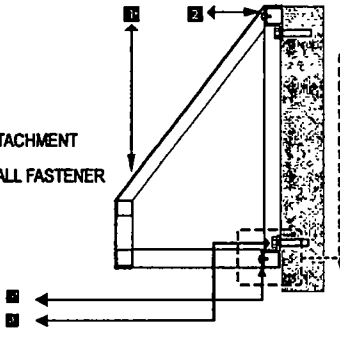


Z-CLIP FOR INSTALLATION EVERY FOUR SIDED

### COLOR SCHEDULE

White
314 001

### MOUNTING DETAIL

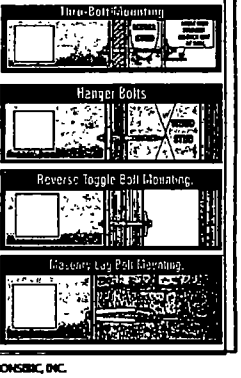


THIS DESIGN AND ENGINEERING IS SUBMITTED AS OUR PROPOSAL, AND THE RIGHT TO USE OR EXHIBIT IN ANY FORM, IS NOT AUTHORIZED WITHOUT WRITTEN PERMISSION BY MONSIBIC, INC.

MONSIBIC Signs & Graphic
(Bridgeport)
Chicago, IL
3401 S. Halsted St.
Chicago, IL 60608
773-847-2828
Fax 773-847-0088

SIGN ELEVATION EXHIBIT

Address: 3313 N Clark St
City: Chicago
State: IL 60857
Account Rep:
Sales Rep: K. WONG
APPROVALS
CLIENT
DESIGN
PROD
Designer: K. WONG
Design No
DATE: 10-16-14
Rev Date:

The purchaser agrees to hold the seller harmless against any claim for action for damage which may occur as a result of drilling for piers and foundations, including but not limited to sewer, gas lines or any underground obstacles which the purchaser or others may deem valuable

# City of Chicago

O2015-1870

## Office of the City Clerk

## Document Tracking Sheet

| | |
|---|---|
| **Meeting Date:** | 3/18/2015 |
| **Sponsor(s):** | Tunney (44) |
| **Type:** | Ordinance |
| **Title:** | Awning(s) for Paul's Noodle Shop |
| **Committee(s) Assignment:** | Committee on Transportation and Public Way |

ORDINANCE
PAUL'S NOODLE SHOP
Acct. No. 395122 - 1
Permit No. 1117316

*Be It Ordained by the City Council of the City of Chicago:*

SECTION 1. Permission and authority are hereby given and granted to PAUL'S NOODLE SHOP, upon the terms and subject to the conditions of this ordinance to maintain and use, as now constructed, one (1) Awning(s) projecting over the public right-of-way adjacent to its premises known as 3400 N. Sheffield Ave..

Said Awning(s) at W.Roscoe Street measure(s):
One (1) at forty-two (42) feet in length, and four (4) feet in width for a total of one hundred sixty-eight (168) square feet.

The location of said privilege shall be as shown on prints kept on file with the Department of Business Affairs and Consumer Protection and the Office of the City Clerk.

Said privilege shall be constructed in accordance with plans and specifications approved by the Zoning Department - Signs.

This grant of privilege in the public way shall be subject to the provisions of Section 10-28-015 and all other required provisions of the Municipal Code of Chicago.

The grantee shall pay to the City of Chicago as compensation for the privilege #1117316 herein granted the sum of sixty-seven ($67.00) per annum in advance.

A 25% penalty will be added for payments received after due date.

The permit holder agrees to hold the City of Chicago harmless for any damage, relocation or replacement costs associated with damage, relocation or removal of private property caused by the City performing work in the public way.

Authority herein given and granted for a period of five (5) years from and after Date of Passage.

Alderman Thomas Tunney

Thomas Tunney 44th Ward

3951221

# City of Chicago

O2015-1873

Office of the City Clerk

Document Tracking Sheet

| | |
|---|---|
| **Meeting Date:** | 3/18/2015 |
| **Sponsor(s):** | Tunney (44) |
| **Type:** | Ordinance |
| **Title:** | Awning(s) for El Mariachi Restaurant, Inc. |
| **Committee(s) Assignment:** | Committee on Transportation and Public Way |

ORDINANCE
EL MARIACHI RESTAURANT, INC
Acct. No. 17751 - 1
Permit No. 1116796

*Be It Ordained by the City Council of the City of Chicago:*

SECTION 1. Permission and authority are hereby given and granted to EL MARIACHI RESTAURANT, INC, upon the terms and subject to the conditions of this ordinance to maintain and use, as now constructed, one (1) Awning(s) projecting over the public right-of-way adjacent to its premises known as 3420 1/2 N. Broadway .

Said Awning(s) at N. BROADWAY measure(s):
One (1) at thirteen (13) feet in length, and two point six (2.6) feet in width for a total of thirty-three point eight (33.8) square feet.

The location of said privilege shall be as shown on prints kept on file with the Department of Business Affairs and Consumer Protection and the Office of the City Clerk.

Said privilege shall be constructed in accordance with plans and specifications approved by the Zoning Department - Signs.

This grant of privilege in the public way shall be subject to the provisions of Section 10-28-015 and all other required provisions of the Municipal Code of Chicago.

The grantee shall pay to the City of Chicago as compensation for the privilege #1116796 herein granted the sum of fifty ($50.00) per annum in advance.

A 25% penalty will be added for payments received after due date.

The permit holder agrees to hold the City of Chicago harmless for any damage, relocation or replacement costs associated with damage, relocation or removal of private property caused by the City performing work in the public way.

Authority herein given and granted for a period of five (5) years from and after 02/07/2015.

Alderman

Thomas Tunney 44th Ward

# El Mariachi 3420 N. Broadway

Vai=1Pt

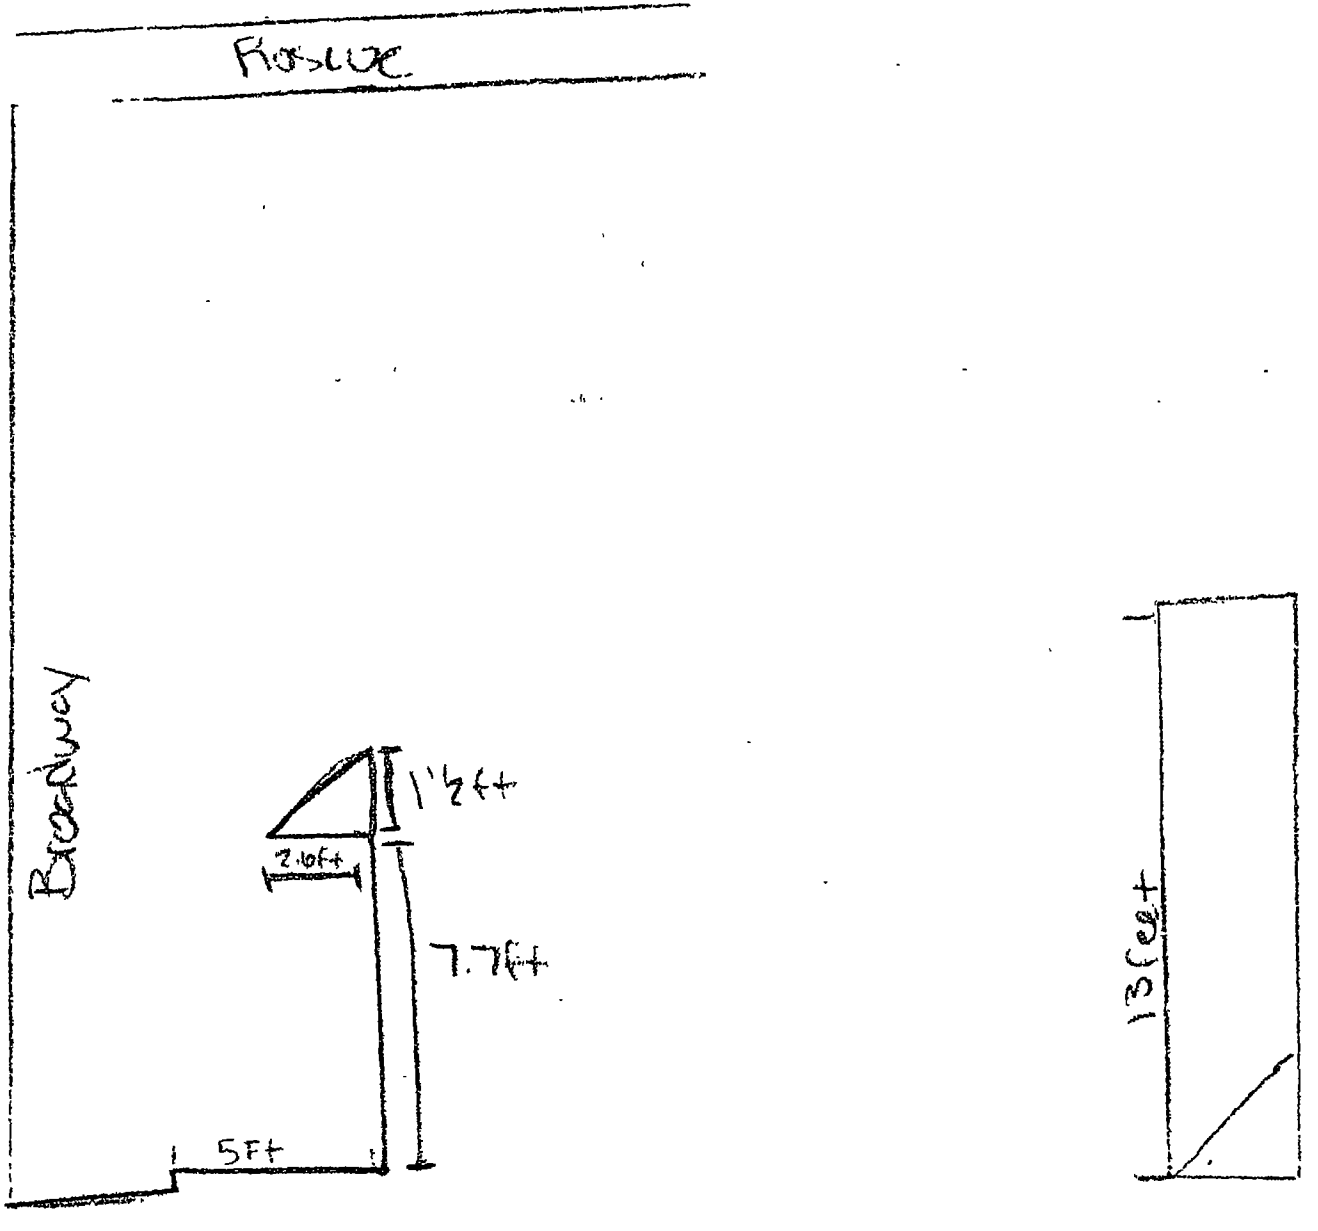

# City of Chicago

O2015-1874

Office of the City Clerk

Document Tracking Sheet

| | |
|---|---|
| **Meeting Date:** | 3/18/2015 |
| **Sponsor(s):** | Tunney (44) |
| **Type:** | Ordinance |
| **Title:** | Awning(s) for Gil Young Suh |
| **Committee(s) Assignment:** | Committee on Transportation and Public Way |

ORDINANCE
GIL YOUNG SUH
Acct. No. 50517 - 1
Permit No. 1116890

*Be It Ordained by the City Council of the City of Chicago:*

SECTION 1. Permission and authority are hereby given and granted to GIL YOUNG SUH, upon the terms and subject to the conditions of this ordinance to maintain and use, as now constructed, one (1) Awning(s) projecting over the public right-of-way adjacent to its premises known as 2839 N. Clark St..

Said Awning(s) at N. Clark Street measure(s):
One (1) at thirty-six point six (36.6) feet in length, and two (2) feet in width for a total of seventy-three point two (73.2) square feet.

The location of said privilege shall be as shown on prints kept on file with the Department of Business Affairs and Consumer Protection and the Office of the City Clerk.

Said privilege shall be constructed in accordance with plans and specifications approved by the Zoning Department - Signs.

This grant of privilege in the public way shall be subject to the provisions of Section 10-28-015 and all other required provisions of the Municipal Code of Chicago.

The grantee shall pay to the City of Chicago as compensation for the privilege #1116890 herein granted the sum of sixty-one dollars and sixty cents ($61.60) per annum in advance.

A 25% penalty will be added for payments received after due date.

The permit holder agrees to hold the City of Chicago harmless for any damage, relocation or replacement costs associated with damage, relocation or removal of private property caused by the City performing work in the public way.

Authority herein given and granted for a period of five (5) years from and after 01/31/2015.

Alderman Thomas Tunney

Thomas Tunney 44th Ward

[redacted]

[redacted]

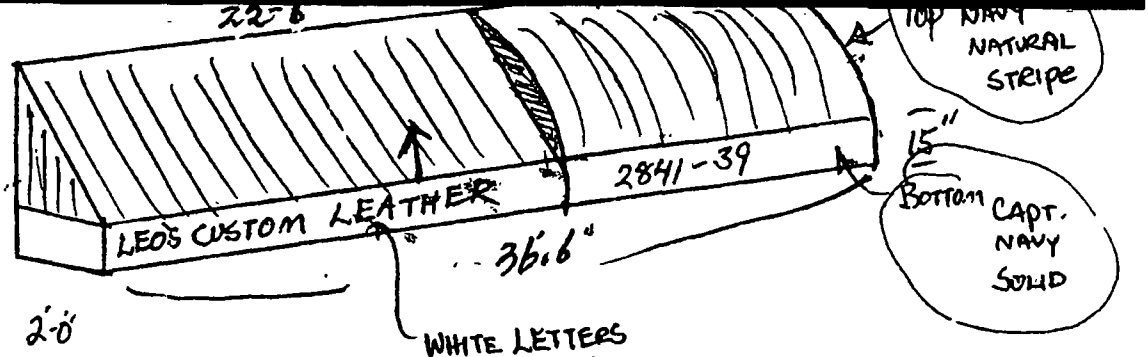


COMPLETE: X

RECOVER:

REPAIR:

CLOTH: ~~UMBRELLA~~ Top -- 4902
Bottom Capt. Navy 4646

BORDER:

FRAMEWORK: All Welded Galvanized Tubing

INSTALLATION ON OR ABOUT 4to6 weeks

AUTHORIZED SIGNATURE Jim Day Jim Day

ESTIMATE [redacted]

No additions or changes to be made in above specifications.

Erection and delivery subject to delays caused by strikes, lockouts, fires, accidents or other causes beyond our control
Title shall not pass to Buyer with delivery of said personal property but shall remain vested in Seller until the entire purchase price is paid. Buyer hereby acknowledges receipt of said personal property
Upon default by Buyer in the payment of any installment of the price or in the performance of any agreement of Buyer herein, Seller may, without notice, take possession of said personal property as Seller's own and individual and sole property, free and clear of any claim by Buyer, and retain any and all payments made as liquidated damages for the use by Buyer and for depreciation and for expense to Seller of taking possession of said personal property, or Seller, without notice, may take possession of said personal property and sell same without notice, in which case the proceeds of sale shall be applied upon the unpaid balance of the price and expenses to Seller of taking possession, storage and resale.

## Acceptance of Proposal

The above prices, specifications and conditions are satisfactory and are hereby accepted. You are authorized to do the work as specified. Payment will be made as outlined above.

Signature _____

Date of Acceptance: _____

Signature _____

# City of Chicago

O2015-1876

## Office of the City Clerk

## Document Tracking Sheet

| | |
|---|---|
| **Meeting Date:** | 3/18/2015 |
| **Sponsor(s):** | Tunney (44) |
| **Type:** | Ordinance |
| **Title:** | Awning(s) for Matilda |
| **Committee(s) Assignment:** | Committee on Transportation and Public Way |

ORDINANCE
MATILDA
Acct. No. 16478 - 1
Permit No. 1117165

*Be It Ordained by the City Council of the City of Chicago:*

SECTION 1. Permission and authority are hereby given and granted to MATILDA, upon the terms and subject to the conditions of this ordinance to maintain and use, as now constructed, four (4) Awning(s) projecting over the public right-of-way adjacent to its premises known as 3101 N. Sheffield Ave..

Said Awning(s) at N. Sheffield Avenue measure(s):
One (1) at twenty point eight three (20.83) feet in length, and two point five (2.5) feet in width for a total of fifty-two point zero eight (52.08) square feet.

Said Awning(s) at N. Sheffield Avenue & W. Barry Street measure(s):
One (1) at forty point five (40.5) feet in length, and two point five (2.5) feet in width for a total of one hundred one point two five (101.25) square feet.

Said Awning(s) at W. Barry Street measure(s):
One (1) at three point six seven (3.67) feet in length, and two point five (2.5) feet in width for a total of nine point one eight (9.18) square feet.

Said Awning(s) at W. Barry Street measure(s):
One (1) at three point six seven (3.67) feet in length, and two point five (2.5) feet in width for a total of nine point one eight (9.18) square feet.

The location of said privilege shall be as shown on prints kept on file with the Department of Business Affairs and Consumer Protection and the Office of the City Clerk.

Said privilege shall be constructed in accordance with plans and specifications approved by the Zoning Department - Signs.

This grant of privilege in the public way shall be subject to the provisions of Section 10-28-015 and all other required provisions of the Municipal Code of Chicago.

The grantee shall pay to the City of Chicago as compensation for the privilege #1117165 herein granted the sum of one hundred seventy-five ($175.00) per annum in advance.

A 25% penalty will be added for payments received after due date.

The permit holder agrees to hold the City of Chicago harmless for any damage, relocation or replacement costs associated with damage, relocation or removal of private property caused by the City performing work in the public way.

Authority herein given and granted for a period of five (5) years from and after 11/05/2013.

Alderman

Thomas Tunney 44th Ward

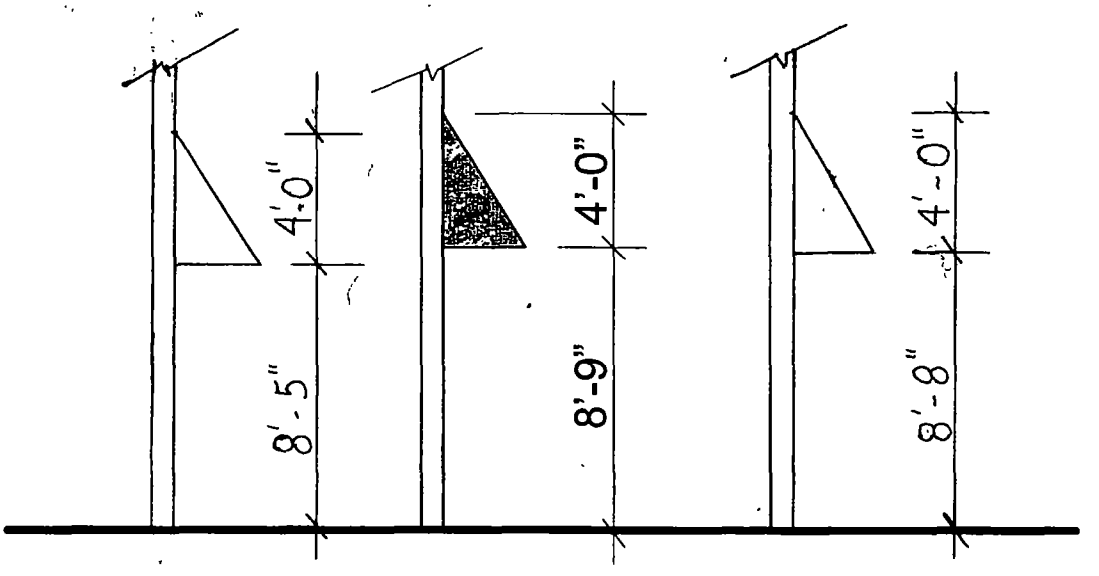


| | | |
|---|---|---|
| SHEET ASK-2b | CANOPY SECTION | |
| SCALE: 1/16"=1'-0" | FACADE LTD, D.B.A. "MATILDA"<br>3101 NORTH SHEFFIELD AVENUE<br>CHICAGO, IL 60657 | |
| DATE: 05/14/07 | | |
| PROJECT: 0711 | | |

# City of Chicago

O2015-1880

## Office of the City Clerk

## Document Tracking Sheet

| | |
|---|---|
| **Meeting Date:** | 3/18/2015 |
| **Sponsor(s):** | Tunney (44) |
| **Type:** | Ordinance |
| **Title:** | Awning(s) for M4Men |
| **Committee(s) Assignment:** | Committee on Transportation and Public Way |

ORDINANCE
M4Men
Acct. No. 280746 - 3
Permit No. 1116910

*Be It Ordained by the City Council of the City of Chicago:*

SECTION 1. Permission and authority are hereby given and granted to M4Men, upon the terms and subject to the conditions of this ordinance to maintain and use, as now constructed, one (1) Awning(s) projecting over the public right-of-way adjacent to its premises known as 3525 N. Southport Ave..

Said Awning(s) at N. Southport measure(s):
One (1) at fourteen point eight three (14.83) feet in length, and two point nine two (2.92) feet in width for a total of forty-three point three (43.3) square feet.

The location of said privilege shall be as shown on prints kept on file with the Department of Business Affairs and Consumer Protection and the Office of the City Clerk.

Said privilege shall be constructed in accordance with plans and specifications approved by the Zoning Department - Signs.

This grant of privilege in the public way shall be subject to the provisions of Section 10-28-015 and all other required provisions of the Municipal Code of Chicago.

The grantee shall pay to the City of Chicago as compensation for the privilege #1116910 herein granted the sum of fifty ($50.00) per annum in advance.

A 25% penalty will be added for payments received after due date.

The permit holder agrees to hold the City of Chicago harmless for any damage, relocation or replacement costs associated with damage, relocation or removal of private property caused by the City performing work in the public way.

Authority herein given and granted for a period of five (5) years from and after 01/13/2015.

Alderman

Thomas Tunney 44th Ward

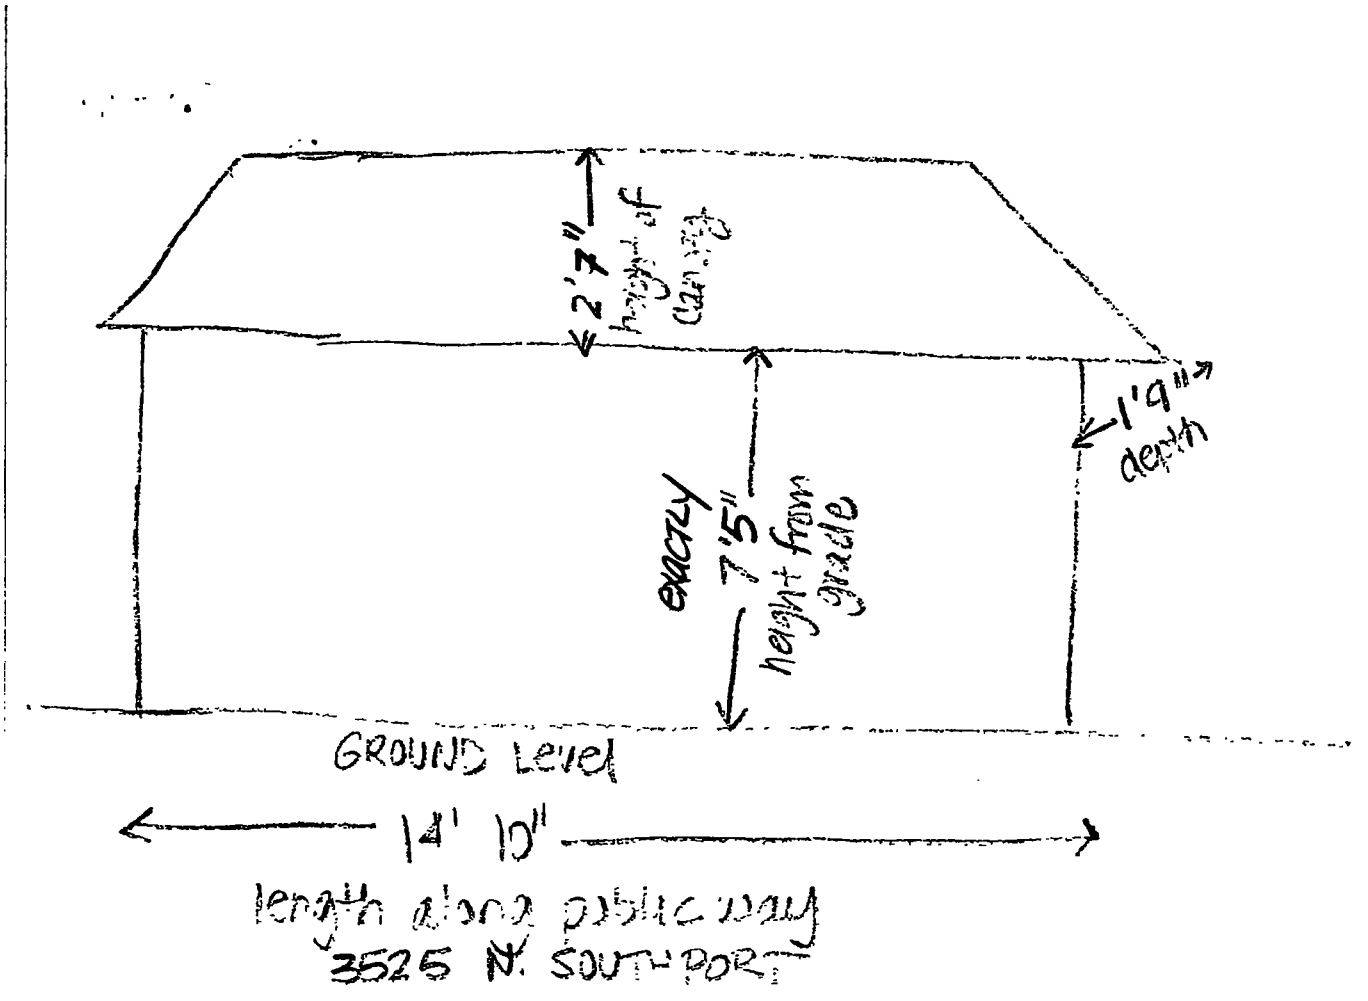
2'7"
height of canopy
entry
7'5"
height from grade
1'9"
depth
GROUND Level
14' 10"
length along public way
3525 N. SOUTHPORT

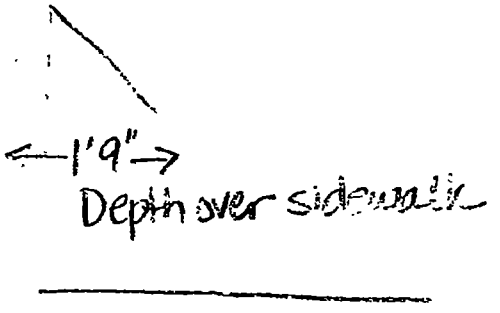
1'9"
Depth over sidewalk

# City of Chicago

O2015-1882

## Office of the City Clerk

## Document Tracking Sheet

| | |
|---|---|
| **Meeting Date:** | 3/18/2015 |
| **Sponsor(s):** | Tunney (44) |
| **Type:** | Ordinance |
| **Title:** | Awning(s) for Reflexion Spa LLC |
| **Committee(s) Assignment:** | Committee on Transportation and Public Way |

ORDINANCE
REFLEXION SPA LLC
Acct. No. 377221 - 1
Permit No. 1114647

*Be It Ordained by the City Council of the City of Chicago:*

SECTION 1. Permission and authority are hereby given and granted to REFLEXION SPA LLC, upon the terms and subject to the conditions of this ordinance to maintain and use, as now constructed, one (1) Awning(s) projecting over the public right-of-way adjacent to its premises known as 3416 N. Sheffield Ave..

Said Awning(s) at N. Sheffield Avenue measure(s):
One (1) at eighteen (18) feet in length, and three (3) feet in width for a total of fifty-four (54) square feet.

The location of said privilege shall be as shown on prints kept on file with the Department of Business Affairs and Consumer Protection and the Office of the City Clerk.

Said privilege shall be constructed in accordance with plans and specifications approved by the Zoning Department - Signs.

This grant of privilege in the public way shall be subject to the provisions of Section 10-28-015 and all other required provisions of the Municipal Code of Chicago.

The grantee shall pay to the City of Chicago as compensation for the privilege #1114647 herein granted the sum of fifty ($50.00) per annum in advance.

A 25% penalty will be added for payments received after due date.

The permit holder agrees to hold the City of Chicago harmless for any damage, relocation or replacement costs associated with damage, relocation or removal of private property caused by the City performing work in the public way.

Authority herein given and granted for a period of five (5) years from and after Date of Passage.

Alderman 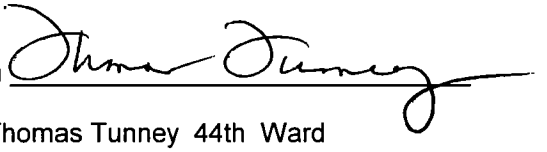

Thomas Tunney 44th Ward

Property Location: 3416 North Sheffield, Chicago IL 60657
Organization Name: Reflexion Spa LLC
Chicago Lic# 2202306

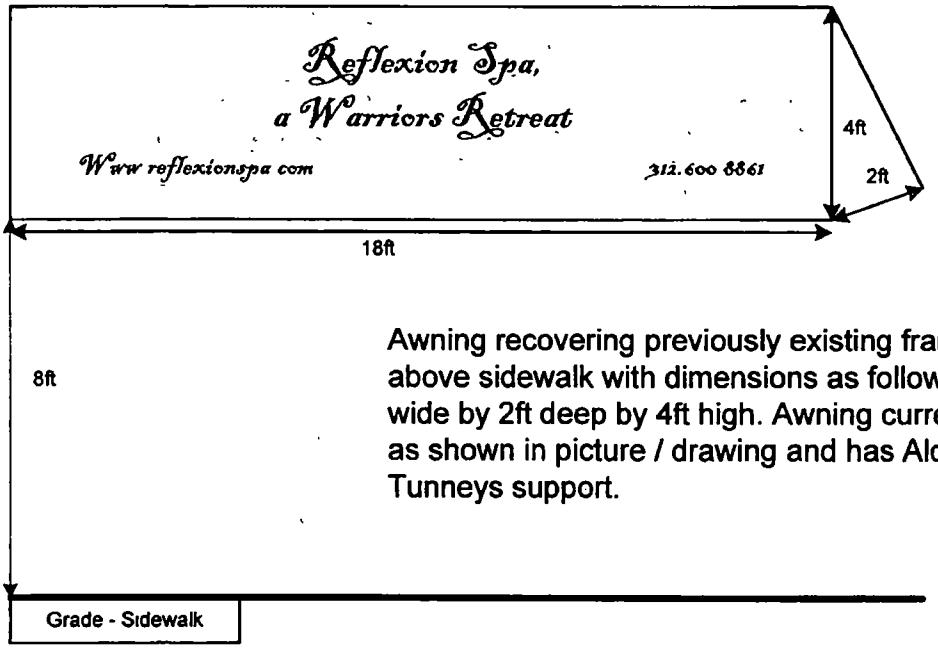


Awning recovering previously existing frame 8ft above sidewalk with dimensions as follows: 16ft wide by 2ft deep by 4ft high. Awning currently exists as shown in picture / drawing and has Alderman Tunneys support.

# City of Chicago

O2015-1891

Office of the City Clerk

Document Tracking Sheet

| | |
|---|---|
| **Meeting Date:** | 3/18/2015 |
| **Sponsor(s):** | Tunney (44) |
| **Type:** | Ordinance |
| **Title:** | Awning(s) for Zero One One, P.C. |
| **Committee(s) Assignment:** | Committee on Transportation and Public Way |

ORDINANCE
ZERO ONE ONE, P.C.
Acct. No. 252480 - 1
Permit No. 1116998

*Be It Ordained by the City Council of the City of Chicago:*

SECTION 1. Permission and authority are hereby given and granted to ZERO ONE ONE, P.C., upon the terms and subject to the conditions of this ordinance to maintain and use, as now constructed, one (1) Awning(s) projecting over the public right-of-way adjacent to its premises known as 3264 N. Clark St..

Said Awning(s) at N. Clark Street measure(s):
One (1) at fifteen point seven five (15.75) feet in length, and two (2) feet in width for a total of thirty-one point five (31.5) square feet.

The location of said privilege shall be as shown on prints kept on file with the Department of Business Affairs and Consumer Protection and the Office of the City Clerk.

Said privilege shall be constructed in accordance with plans and specifications approved by the Zoning Department - Signs.

This grant of privilege in the public way shall be subject to the provisions of Section 10-28-015 and all other required provisions of the Municipal Code of Chicago.

The grantee shall pay to the City of Chicago as compensation for the privilege #1116998 herein granted the sum of fifty ($50.00) per annum in advance.

A 25% penalty will be added for payments received after due date.

The permit holder agrees to hold the City of Chicago harmless for any damage, relocation or replacement costs associated with damage, relocation or removal of private property caused by the City performing work in the public way.

Authority herein given and granted for a period of five (5) years from and after 01/13/2014.

Alderman _____

Thomas Tunney 44th Ward

Chicago Music Exchang

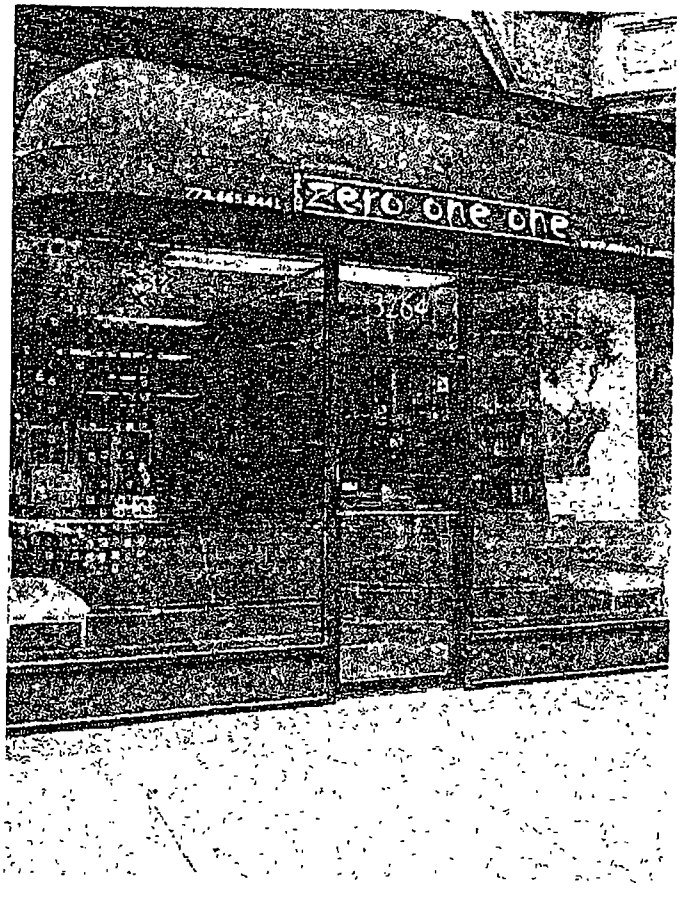
zero one one
3264

# City of Chicago

O2015-1897

Office of the City Clerk

Document Tracking Sheet

| | |
|---|---|
| **Meeting Date:** | 3/18/2015 |
| **Sponsor(s):** | Arena (45) |
| **Type:** | Ordinance |
| **Title:** | Awning(s) for Northwest Auto Spa Hand Car Wash, Inc. |
| **Committee(s) Assignment:** | Committee on Transportation and Public Way |

ORDINANCE
NORTHWEST AUTO SPA HAND CAR WASH INC.
Acct. No. 392114 - 1
Permit No. 1114924

*Be It Ordained by the City Council of the City of Chicago:*

SECTION 1. Permission and authority are hereby given and granted to NORTHWEST AUTO SPA HAND CAR WASH INC., upon the terms and subject to the conditions of this ordinance to construct, install, maintain and use one (1) Awning(s) projecting over the public right-of-way adjacent to its premises known as 5525 N. Northwest Hwy..

Said Awning(s) at N. Northwest Hwy measure(s):
One (1) at fifty-six (56) feet in length, and two (2) feet in width for a total of one hundred twelve (112) square feet.

The location of said privilege shall be as shown on prints kept on file with the Department of Business Affairs and Consumer Protection and the Office of the City Clerk.

Said privilege shall be constructed in accordance with plans and specifications approved by the Zoning Department - Signs.

This grant of privilege in the public way shall be subject to the provisions of Section 10-28-015 and all other required provisions of the Municipal Code of Chicago.

The grantee shall pay to the City of Chicago as compensation for the privilege #1114924 herein granted the sum of eighty-one ($81.00) per annum in advance.

A 25% penalty will be added for payments received after due date.

The permit holder agrees to hold the City of Chicago harmless for any damage, relocation or replacement costs associated with damage, relocation or removal of private property caused by the City performing work in the public way.

Authority herein given and granted for a period of five (5) years from and after Date of Passage.

Alderman
John Arena 45th Ward

Recovery
6190 N. Northwest HWY

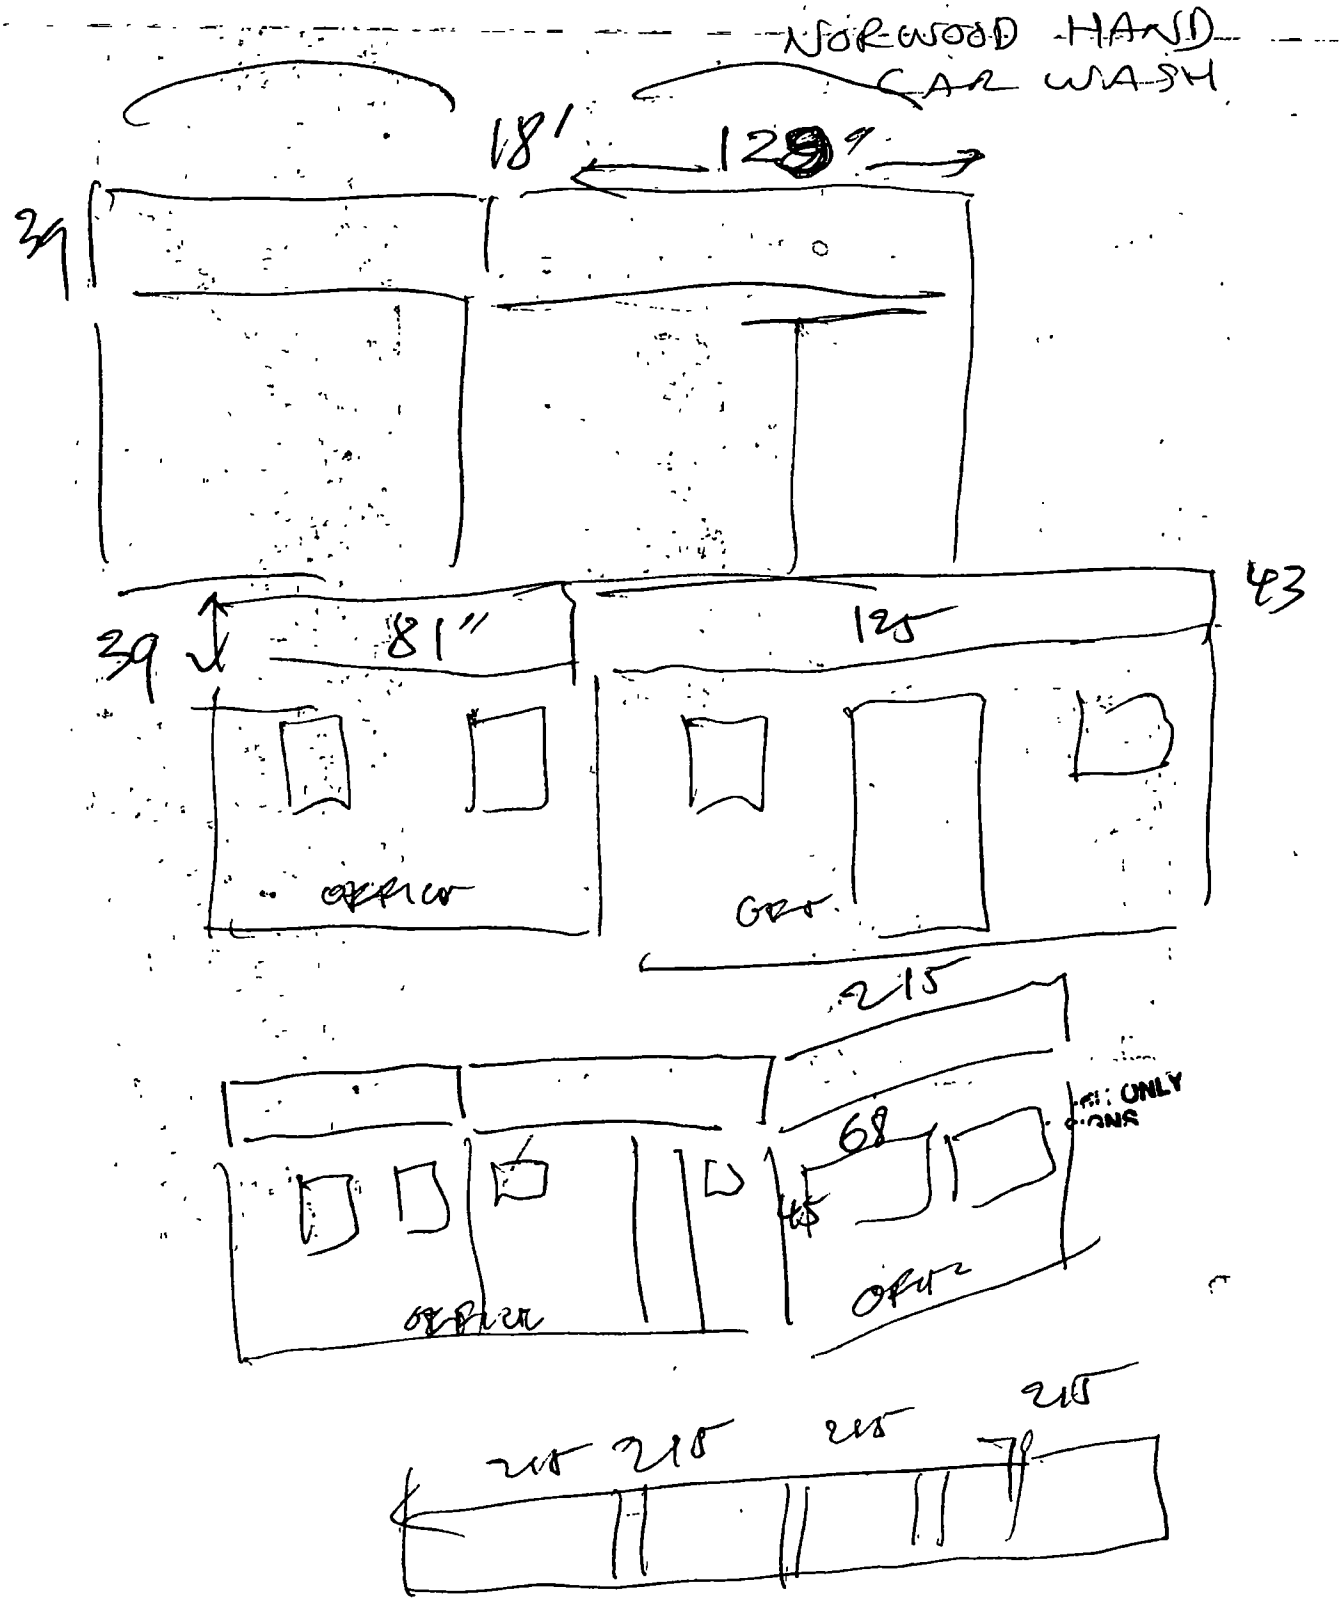

**Department of Business Affairs and Consumer Protection**
Small Business Center - Public Way Use Unit
City Hall - 121 N. LaSalle Street, Room 800 • Chicago, IL 60602
312-74-GOBIZ / 312-744-6249 • (312) 744-1944 (TTY)
http://www.cityofchicago.org/bacp

**03/18/2015**

Alderman **John Arena**
Ward # **45**
City of Chicago
City Hall, Room **305**
121 North LaSalle Street
Chicago, Illinois 60602

Re: An ordinance to use and maintain a portion of the public right-of-way for **one (1) awning(s)** for **NORTHWEST AUTO SPA HAND CAR WASH INC.**, adjacent to the premises known as **5525 N. Northwest Hwy.**.

Dear Alderman **John Arena**:

The applicant referenced above has requested the use of the public right-of-way for a **awning(s)**. An ordinance has been prepared by the Department of Business Affairs and Consumer Protection – Small Business Center - Public Way Use Unit for presentation to the City Council. Because this request was made for properties located in your ward, as approved by you as per the attached, I respectfully request that you introduce the attached ordinance at the next City Council meeting.

If you have any questions regarding this ordinance, please contact Anthony Bertuca at (312) 744-5506.

**Department of Business Affairs and Consumer Protection**

# City of Chicago

O2015-1898

## Office of the City Clerk

## Document Tracking Sheet

| | |
|---|---|
| **Meeting Date:** | 3/18/2015 |
| **Sponsor(s):** | Arena (45) |
| **Type:** | Ordinance |
| **Title:** | Awning(s) for Ruk Sushi and Thai |
| **Committee(s) Assignment:** | Committee on Transportation and Public Way |

ORDINANCE
RUK SUSHI AND THAI
Acct. No. 364415 - 1
Permit No. 1117307

*Be It Ordained by the City Council of the City of Chicago:*

SECTION 1. Permission and authority are hereby given and granted to RUK SUSHI AND THAI, upon the terms and subject to the conditions of this ordinance to construct, install, maintain and use two (2) Awning(s) projecting over the public right-of-way adjacent to its premises known as 4431 N. Milwaukee Ave..

Said Awning(s) at N. Milwaukee Avenue measure(s):
One (1) at twenty-four (24) feet in length, and two (2) feet in width for a total of forty-eight (48) square feet.
One (1) at three hundred nine (309) feet in length, and two (2) feet in width for a total of six hundred eighteen (618) square feet.

The location of said privilege shall be as shown on prints kept on file with the Department of Business Affairs and Consumer Protection and the Office of the City Clerk.

Said privilege shall be constructed in accordance with plans and specifications approved by the Zoning Department - Signs.

This grant of privilege in the public way shall be subject to the provisions of Section 10-28-015 and all other required provisions of the Municipal Code of Chicago.

The grantee shall pay to the City of Chicago as compensation for the privilege #1117307 herein granted the sum of one hundred seventy-five ($175.00) per annum in advance.

A 25% penalty will be added for payments received after due date.

The permit holder agrees to hold the City of Chicago harmless for any damage, relocation or replacement costs associated with damage, relocation or removal of private property caused by the City performing work in the public way.

Authority herein given and granted for a period of five (5) years from and after Date of Passage.

Alderman _____

John Arena 45th Ward

RUK SUSHI & THAI
4431 N. MILWAUKEE AVE
CHICAGO, IL 60630

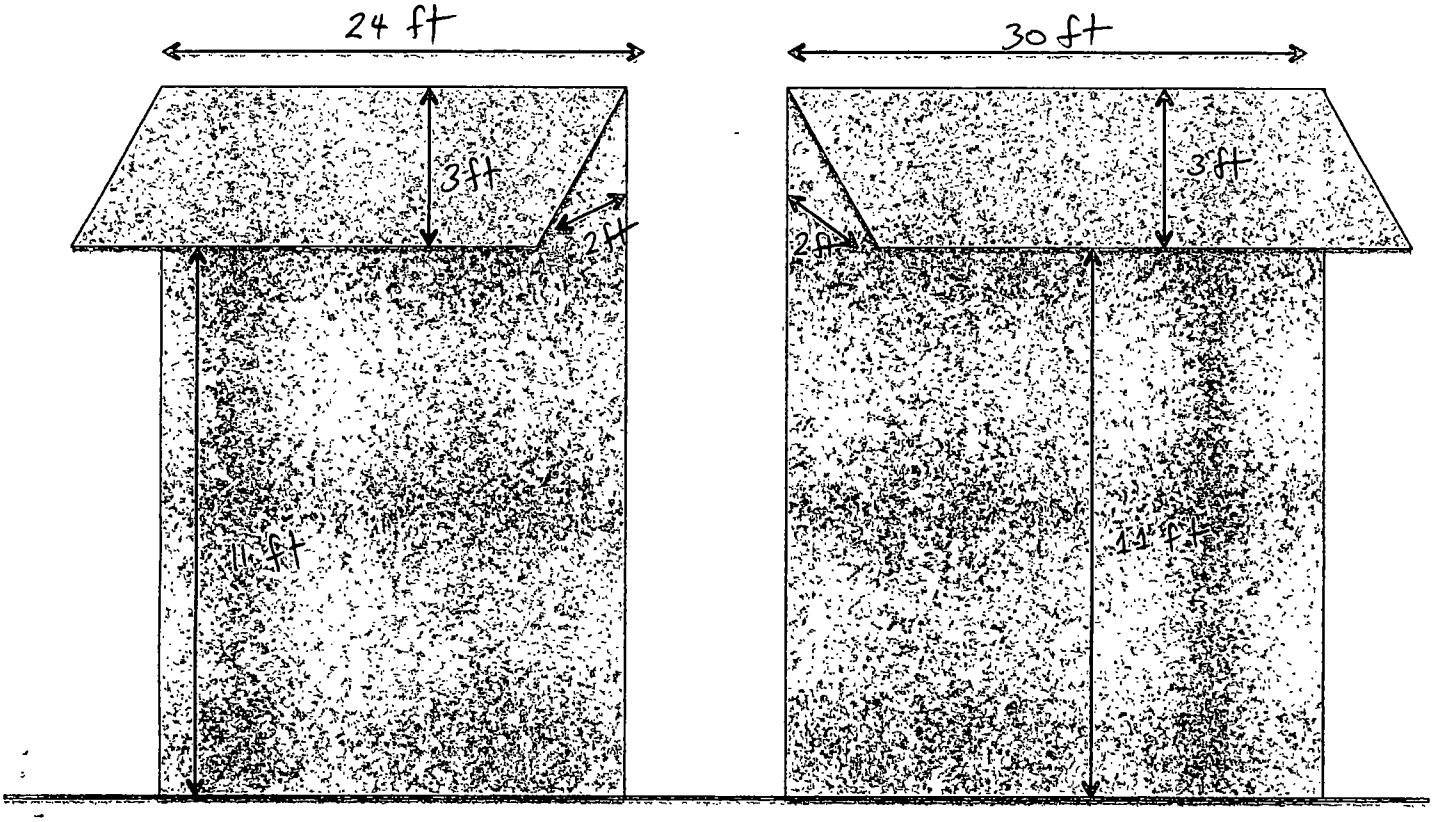


GROUND – MILWAUKEE AVE

**Department of Business Affairs and Consumer Protection**
Small Business Center - Public Way Use Unit
City Hall - 121 N LaSalle Street, Room 800 • Chicago, IL 60602
312-74-GOBIZ / 312-744-6249 • (312) 744-1944 (TTY)
http //www.cityofchicago.org/bacp

**03/18/2015**

Alderman **John Arena**
Ward # **45**
City of Chicago
City Hall, Room **305**
121 North LaSalle Street
Chicago, Illinois 60602

Re: An ordinance to use and maintain a portion of the public right-of-way for **two (2) awning(s)** for **RUK SUSHI AND THAI**, adjacent to the premises known as **4431 N. Milwaukee Ave.**.

Dear Alderman **John Arena**:

The applicant referenced above has requested the use of the public right-of-way for a **awning(s)**. An ordinance has been prepared by the Department of Business Affairs and Consumer Protection – Small Business Center - Public Way Use Unit for presentation to the City Council. Because this request was made for properties located in your ward, as approved by you as per the attached, I respectfully request that you introduce the attached ordinance at the next City Council meeting.

If you have any questions regarding this ordinance, please contact Anthony Bertuca at (312) 744-5506.

**Department of Business Affairs and Consumer Protection**

# City of Chicago

O2015-1900

## Office of the City Clerk

## Document Tracking Sheet

| | |
|---|---|
| **Meeting Date:** | 3/18/2015 |
| **Sponsor(s):** | Arena (45) |
| **Type:** | Ordinance |
| **Title:** | Awning(s) for Smokey's BBQ |
| **Committee(s) Assignment:** | Committee on Transportation and Public Way |

ORDINANCE
SMOKEY'S BBQ
Acct. No. 341009 - 1
Permit No. 1116797

*Be It Ordained by the City Council of the City of Chicago:*

SECTION 1. Permission and authority are hereby given and granted to SMOKEY'S BBQ, upon the terms and subject to the conditions of this ordinance to maintain and use, as now constructed, one (1) Awning(s) projecting over the public right-of-way adjacent to its premises known as 5481 N. Northwest Hwy..

Said Awning(s) at N. Northwest Highway measure(s):
One (1) at twenty-three (23) feet in length, and four (4) feet in width for a total of ninety-two (92) square feet.

The location of said privilege shall be as shown on prints kept on file with the Department of Business Affairs and Consumer Protection and the Office of the City Clerk.

Said privilege shall be constructed in accordance with plans and specifications approved by the Zoning Department - Signs.

This grant of privilege in the public way shall be subject to the provisions of Section 10-28-015 and all other required provisions of the Municipal Code of Chicago.

The grantee shall pay to the City of Chicago as compensation for the privilege #1116797 herein granted the sum of fifty ($50.00) per annum in advance.

A 25% penalty will be added for payments received after due date.

The permit holder agrees to hold the City of Chicago harmless for any damage, relocation or replacement costs associated with damage, relocation or removal of private property caused by the City performing work in the public way.

Authority herein given and granted for a period of five (5) years from and after 01/13/2015.

Alderman _____
John Arena 45th Ward

23 FT
4 FT
8 FT
GROUND

**Department of Business Affairs and Consumer Protection**
Small Business Center - Public Way Use Unit
City Hall - 121 N. LaSalle Street, Room 800 • Chicago, IL 60602
312-74-GOBIZ / 312-744-6249 • (312) 744-1944 (TTY)
http://www.cityofchicago.org/bacp

**03/18/2015**

Alderman **John Arena**
Ward # **45**
City of Chicago
City Hall, Room **305**
121 North LaSalle Street
Chicago, Illinois 60602

Re: An ordinance to use and maintain a portion of the public right-of-way for **one (1) awning(s)** for **SMOKEY'S BBQ**, adjacent to the premises known as **5481 N. Northwest Hwy.**.

Dear Alderman **John Arena**:

The applicant referenced above has requested the use of the public right-of-way for a **awning(s)**. An ordinance has been prepared by the Department of Business Affairs and Consumer Protection – Small Business Center - Public Way Use Unit for presentation to the City Council. Because this request was made for properties located in your ward, as approved by you as per the attached, I respectfully request that you introduce the attached ordinance at the next City Council meeting.

If you have any questions regarding this ordinance, please contact Anthony Bertuca at (312) 744-5506.

**Department of Business Affairs and Consumer Protection**

# City of Chicago

O2015-1903

Office of the City Clerk

Document Tracking Sheet

| | |
|---|---|
| **Meeting Date:** | 3/18/2015 |
| **Sponsor(s):** | Cappleman (46) |
| **Type:** | Ordinance |
| **Title:** | Awning(s) for Eden Supportive Living |
| **Committee(s) Assignment:** | Committee on Transportation and Public Way |

ORDINANCE
EDEN SUPPORTIVE LIVING
Acct. No. 22344 - 1
Permit No. 1116480

*Be It Ordained by the City Council of the City of Chicago:*

SECTION 1. Permission and authority are hereby given and granted to EDEN SUPPORTIVE LIVING, upon the terms and subject to the conditions of this ordinance to maintain and use, as now constructed, seven (7) Awning(s) projecting over the public right-of-way adjacent to its premises known as 940 W. Gordon Ter..

Said Awning(s) at N. Sheridan Road measure(s):
Three (3) at twelve (12) feet in length, and four (4) feet in width for a total of one hundred forty-four (144) square feet.
One (1) at thirteen (13) feet in length, and four (4) feet in width for a total of fifty-two (52) square feet.
One (1) at four (4) feet in length, and four (4) feet in width for a total of sixteen (16) square feet.
Two (2) at twelve (12) feet in length, and two (2) feet in width for a total of forty-eight (48) square feet.

The location of said privilege shall be as shown on prints kept on file with the Department of Business Affairs and Consumer Protection and the Office of the City Clerk.

Said privilege shall be constructed in accordance with plans and specifications approved by the Zoning Department - Signs.

This grant of privilege in the public way shall be subject to the provisions of Section 10-28-015 and all other required provisions of the Municipal Code of Chicago.

The grantee shall pay to the City of Chicago as compensation for the privilege #1116480 herein granted the sum of one hundred seventy-five ($175.00) per annum in advance.

A 25% penalty will be added for payments received after due date.

The permit holder agrees to hold the City of Chicago harmless for any damage, relocation or replacement costs associated with damage, relocation or removal of private property caused by the City performing work in the public way.

Authority herein given and granted for a period of five (5) years from and after Date of Passage.

Alderman James Cappleman

James Cappleman 46th Ward

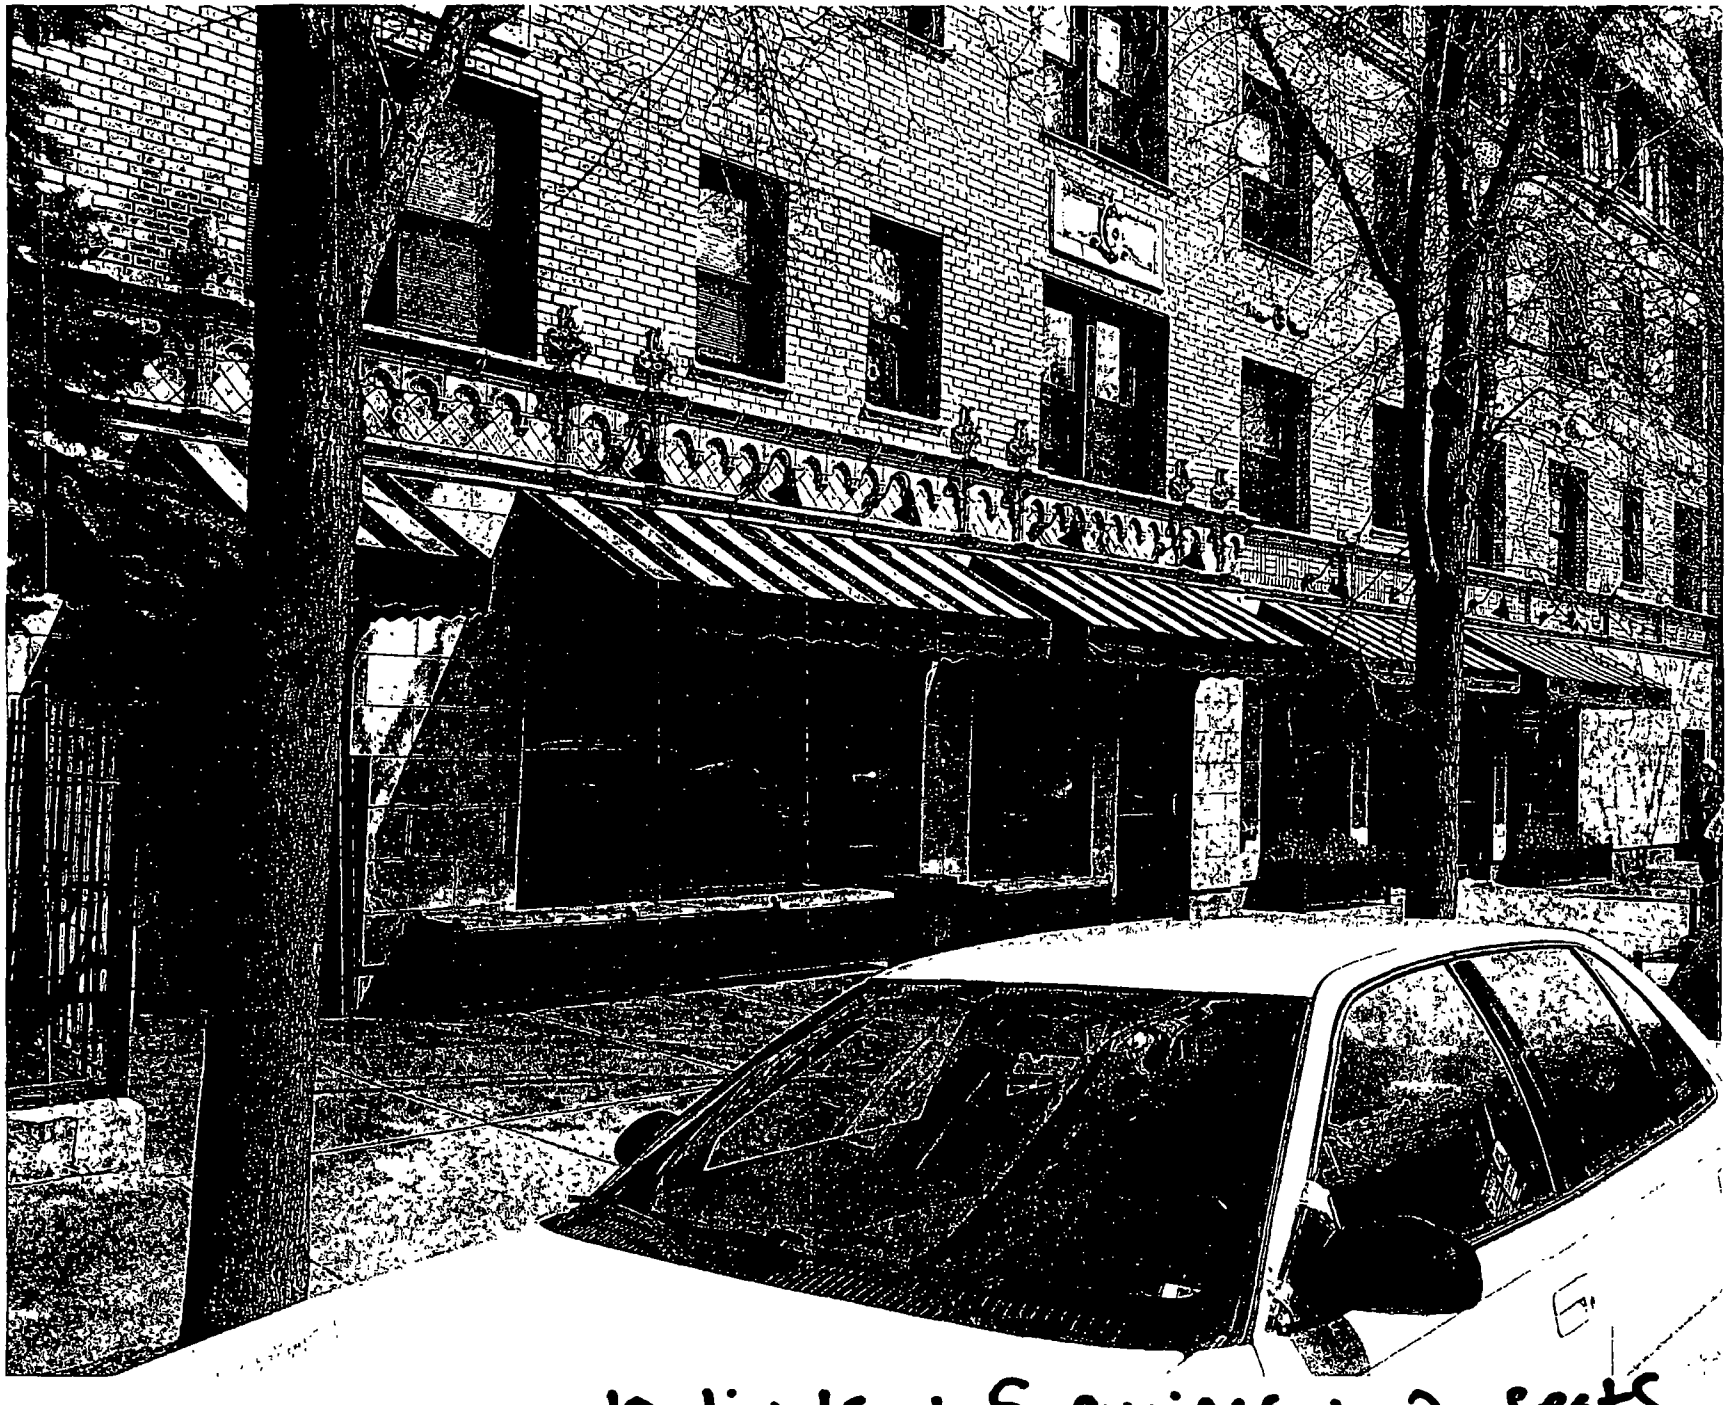

Sheridan – 10 lights + 5 awnings + 2 seats + 2 planters

**Department of Business Affairs and Consumer Protection**
Small Business Center - Public Way Use Unit
City Hall - 121 N. LaSalle Street, Room 800 • Chicago, IL 60602
312-74-GOBIZ / 312-744-6249 • (312) 744-1944 (TTY)
http://www.cityofchicago.org/bacp

**03/18/2015**

Alderman **James Cappleman**
Ward # **46**
City of Chicago
City Hall, Room **300**
121 North LaSalle Street
Chicago, Illinois 60602

Re: An ordinance to use and maintain a portion of the public right-of-way for **seven (7) awning(s)** for **EDEN SUPPORTIVE LIVING**, adjacent to the premises known as **940 W. Gordon Ter.**.

Dear Alderman **James Cappleman**:

The applicant referenced above has requested the use of the public right-of-way for a **awning(s)**. An ordinance has been prepared by the Department of Business Affairs and Consumer Protection – Small Business Center - Public Way Use Unit for presentation to the City Council. Because this request was made for properties located in your ward, as approved by you as per the attached, I respectfully request that you introduce the attached ordinance at the next City Council meeting.

If you have any questions regarding this ordinance, please contact Anthony Bertuca at (312) 744-5506.

**Department of Business Affairs and Consumer Protection**

# City of Chicago

O2015-1907

## Office of the City Clerk

## Document Tracking Sheet

| | |
|---|---|
| **Meeting Date:** | 3/18/2015 |
| **Sponsor(s):** | Cappleman (46) |
| **Type:** | Ordinance |
| **Title:** | Awning(s) for Save Rite Pharmacy Disc Ctr |
| **Committee(s) Assignment:** | Committee on Transportation and Public Way |

ORDINANCE
SAVE RITE PHARMACY DISC CTR
Acct. No. 33447 - 1
Permit No. 1117193

*Be It Ordained by the City Council of the City of Chicago:*

SECTION 1. Permission and authority are hereby given and granted to SAVE RITE PHARMACY DISC CTR, upon the terms and subject to the conditions of this ordinance to maintain and use, as now constructed, two (2) Awning(s) projecting over the public right-of-way adjacent to its premises known as 3479 N. Broadway .

Said Awning(s) at N. Broadway measure(s):
Two (2) at fifteen point four two (15.42) feet in length, and two (2) feet in width for a total of sixty-one point six eight (61.68) square feet.

The location of said privilege shall be as shown on prints kept on file with the Department of Business Affairs and Consumer Protection and the Office of the City Clerk.

Said privilege shall be constructed in accordance with plans and specifications approved by the Zoning Department - Signs.

This grant of privilege in the public way shall be subject to the provisions of Section 10-28-015 and all other required provisions of the Municipal Code of Chicago.

The grantee shall pay to the City of Chicago as compensation for the privilege #1117193 herein granted the sum of one hundred ($100.00) per annum in advance.

A 25% penalty will be added for payments received after due date.

The permit holder agrees to hold the City of Chicago harmless for any damage, relocation or replacement costs associated with damage, relocation or removal of private property caused by the City performing work in the public way.

Authority herein given and granted for a period of five (5) years from and after 09/10/2013.

Alderman James Cappleman
James Cappleman 46th Ward

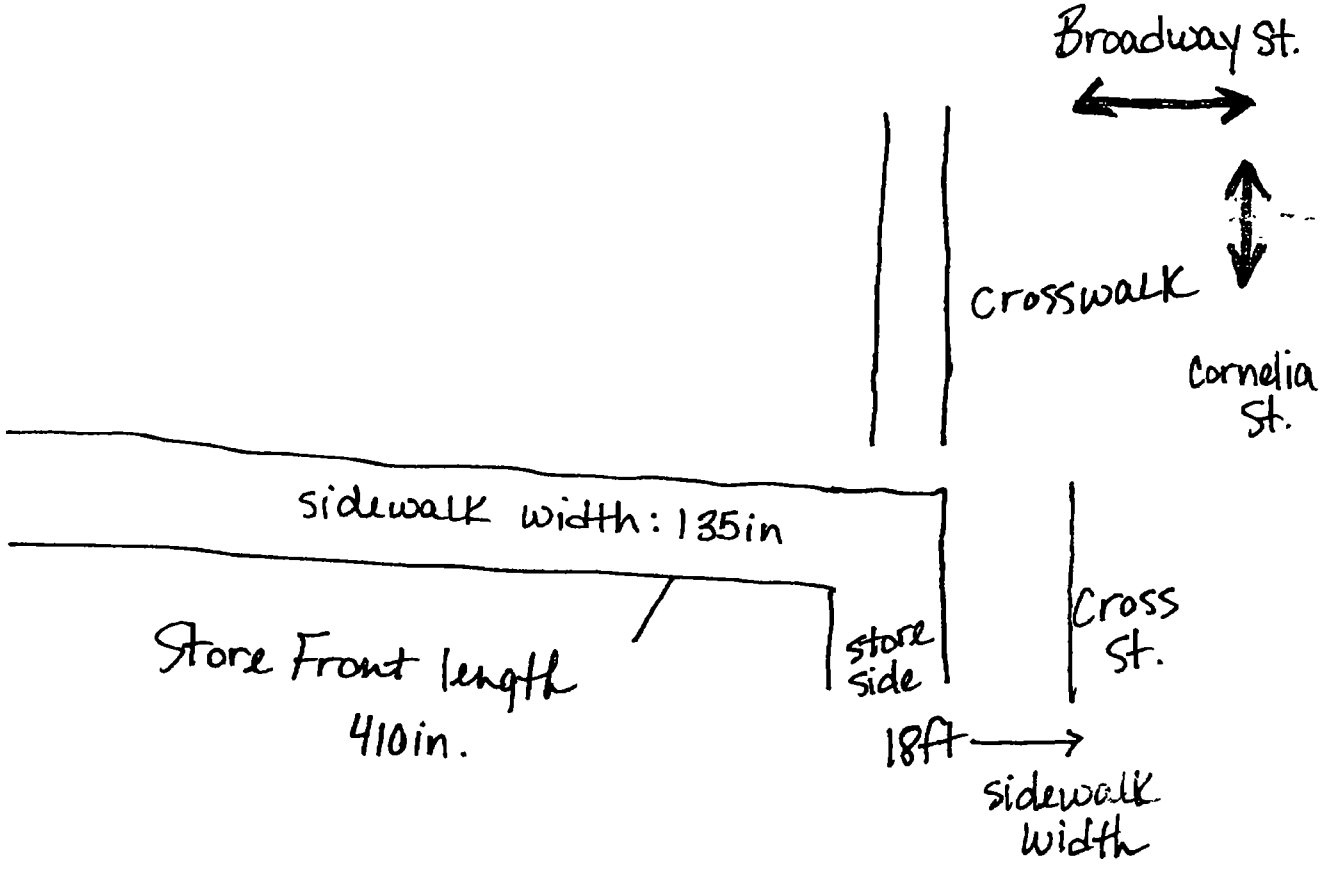
Broadway St.
Crosswalk
Cornelia St.
sidewalk width: 135in
Store Front length
410in.
store side
Cross St.
18ft
sidewalk width

**Department of Business Affairs and Consumer Protection**
Small Business Center - Public Way Use Unit
City Hall - 121 N. LaSalle Street, Room 800 • Chicago, IL 60602
312-74-GOBIZ / 312-744-6249 • (312) 744-1944 (TTY)
http://www.cityofchicago.org/bacp

**03/18/2015**

Alderman **James Cappleman**
Ward # **46**
City of Chicago
City Hall, Room **300**
121 North LaSalle Street
Chicago, Illinois 60602

Re: An ordinance to use and maintain a portion of the public right-of-way for **two (2) awning(s)** for **SAVE RITE PHARMACY DISC CTR**, adjacent to the premises known as **3479 N. Broadway** .

Dear Alderman **James Cappleman**:

The applicant referenced above has requested the use of the public right-of-way for a **awning(s)**. An ordinance has been prepared by the Department of Business Affairs and Consumer Protection – Small Business Center - Public Way Use Unit for presentation to the City Council. Because this request was made for properties located in your ward, as approved by you as per the attached, I respectfully request that you introduce the attached ordinance at the next City Council meeting.

If you have any questions regarding this ordinance, please contact Anthony Bertuca at (312) 744-5506.

**Department of Business Affairs and Consumer Protection**

# City of Chicago

O2015-1909

Office of the City Clerk

Document Tracking Sheet

| | |
|---|---|
| **Meeting Date:** | 3/18/2015 |
| **Sponsor(s):** | Pawar (47) |
| **Type:** | Ordinance |
| **Title:** | Awning(s) for Andies Restaurant II |
| **Committee(s) Assignment:** | Committee on Transportation and Public Way |

ORDINANCE
ANDIES RESTAURANT II
Acct. No. 64296 - 1
Permit No. 1117303

*Be It Ordained by the City Council of the City of Chicago:*

SECTION 1. Permission and authority are hereby given and granted to ANDIES RESTAURANT II, upon the terms and subject to the conditions of this ordinance to maintain and use, as now constructed, one (1) Awning(s) projecting over the public right-of-way adjacent to its premises known as 1461-1467 W. Montrose Ave..

Said Awning(s) at W. MONTROSE measure(s):
One (1) at five (5) feet in length, and fifteen (15) feet in width for a total of seventy-five (75) square feet.

The location of said privilege shall be as shown on prints kept on file with the Department of Business Affairs and Consumer Protection and the Office of the City Clerk.

Said privilege shall be constructed in accordance with plans and specifications approved by the Zoning Department - Signs.

This grant of privilege in the public way shall be subject to the provisions of Section 10-28-015 and all other required provisions of the Municipal Code of Chicago.

The grantee shall pay to the City of Chicago as compensation for the privilege #1117303 herein granted the sum of fifty ($50.00) per annum in advance.

A 25% penalty will be added for payments received after due date.

The permit holder agrees to hold the City of Chicago harmless for any damage, relocation or replacement costs associated with damage, relocation or removal of private property caused by the City performing work in the public way.

Authority herein given and granted for a period of five (5) years from and after 03/14/2015.

Alderman _____

Ameya Pawar 47th Ward

Andres Restaurant II
1461-1467 w Montrose ave.
Chicago IL, 60613

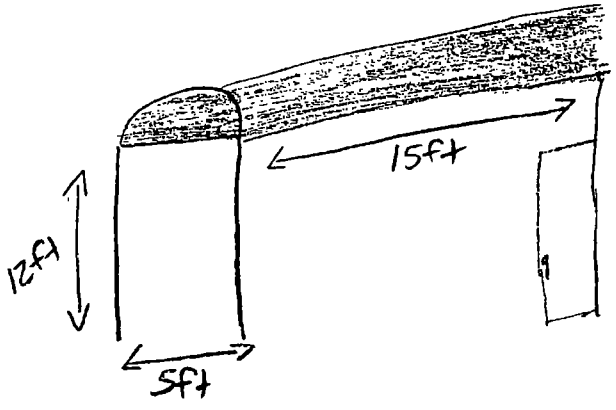

**Department of Business Affairs and Consumer Protection**
Small Business Center - Public Way Use Unit
City Hall - 121 N. LaSalle Street, Room 800 • Chicago, IL 60602
312-74-GOBIZ / 312-744-6249 • (312) 744-1944 (TTY)
http://www.cityofchicago.org/bacp

**03/18/2015**

Alderman **Ameya Pawar**
Ward # **47**
City of Chicago
City Hall, Room **300**
121 North LaSalle Street
Chicago, Illinois 60602

Re: An ordinance to use and maintain a portion of the public right-of-way for **one (1) awning(s)** for **ANDIES RESTAURANT II**, adjacent to the premises known as **1461-1467 W. Montrose Ave.**.

Dear Alderman **Ameya Pawar**:

The applicant referenced above has requested the use of the public right-of-way for a **awning(s)**. An ordinance has been prepared by the Department of Business Affairs and Consumer Protection – Small Business Center - Public Way Use Unit for presentation to the City Council. Because this request was made for properties located in your ward, as approved by you as per the attached, I respectfully request that you introduce the attached ordinance at the next City Council meeting.

If you have any questions regarding this ordinance, please contact Anthony Bertuca at (312) 744-5506.

**Department of Business Affairs and Consumer Protection**

# City of Chicago

O2015-1912

Office of the City Clerk

Document Tracking Sheet

| | |
|---|---|
| **Meeting Date:** | 3/18/2015 |
| **Sponsor(s):** | Pawar (47) |
| **Type:** | Ordinance |
| **Title:** | Awning(s) for Barba Yianni Taverna, Inc. |
| **Committee(s) Assignment:** | Committee on Transportation and Public Way |

ORDINANCE
BARBA YIANNI TAVERNA INC.
Acct. No. 376407 - 1
Permit No. 1116682

*Be It Ordained by the City Council of the City of Chicago:*

SECTION 1. Permission and authority are hereby given and granted to BARBA YIANNI TAVERNA INC., upon the terms and subject to the conditions of this ordinance to maintain and use, as now constructed, one (1) Awning(s) projecting over the public right-of-way adjacent to its premises known as 4761 N. Lincoln Ave..

Said Awning(s) at N. Lincoln measure(s):
One (1) at forty-three (43) feet in length, and two (2) feet in width for a total of eighty-six (86) square feet.

The location of said privilege shall be as shown on prints kept on file with the Department of Business Affairs and Consumer Protection and the Office of the City Clerk.

Said privilege shall be constructed in accordance with plans and specifications approved by the Zoning Department - Signs.

This grant of privilege in the public way shall be subject to the provisions of Section 10-28-015 and all other required provisions of the Municipal Code of Chicago.

The grantee shall pay to the City of Chicago as compensation for the privilege #1116682 herein granted the sum of sixty-eight ($68.00) per annum in advance.

A 25% penalty will be added for payments received after due date.

The permit holder agrees to hold the City of Chicago harmless for any damage, relocation or replacement costs associated with damage, relocation or removal of private property caused by the City performing work in the public way.

Authority herein given and granted for a period of five (5) years from and after 10/07/2014.

Alderman _____

Ameya Pawar 47th Ward

# APPLICATION TO USE THE PUBLIC RIGHT OF WAY

## *EXAMPLE OF CANOPY/AWNING DRAWING*

CANOPY DRAWINGS

PROPERTY LOCATION 4761 N. LINCOLN AVE, 60625

ORGANIZATION'S NAME _____

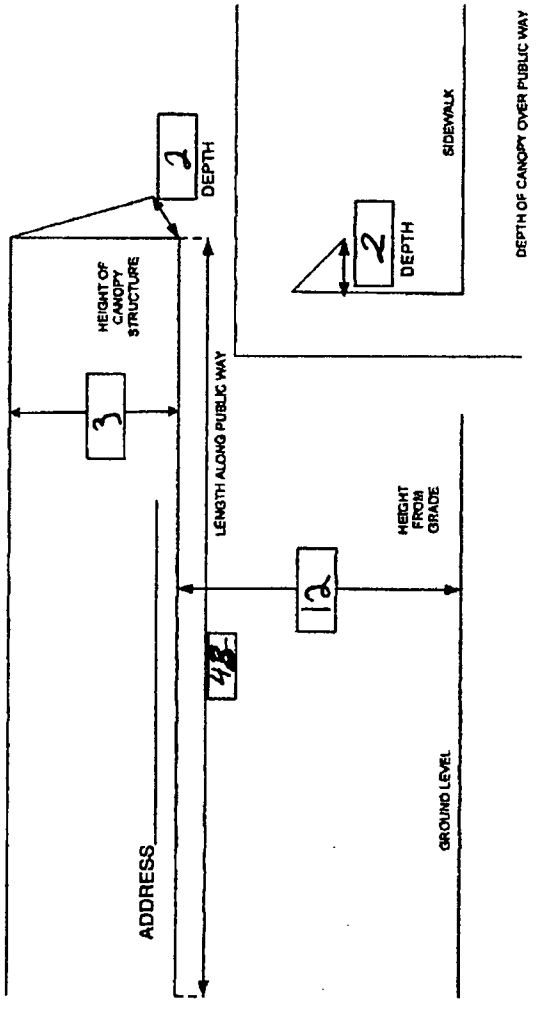

**Department of Business Affairs and Consumer Protection**
Small Business Center - Public Way Use Unit
City Hall - 121 N. LaSalle Street, Room 800 • Chicago, IL 60602
312-74-GOBIZ / 312-744-6249 • (312) 744-1944 (TTY)
http://www.cityofchicago.org/bacp

**03/18/2015**

Alderman **Ameya Pawar**
Ward # **47**
City of Chicago
City Hall, Room **300**
121 North LaSalle Street
Chicago, Illinois 60602

Re: An ordinance to use and maintain a portion of the public right-of-way for **one (1) awning(s)** for **BARBA YIANNI TAVERNA INC.**, adjacent to the premises known as **4761 N. Lincoln Ave.**.

Dear Alderman **Ameya Pawar**:

The applicant referenced above has requested the use of the public right-of-way for a **awning(s)**. An ordinance has been prepared by the Department of Business Affairs and Consumer Protection – Small Business Center - Public Way Use Unit for presentation to the City Council. Because this request was made for properties located in your ward, as approved by you as per the attached, I respectfully request that you introduce the attached ordinance at the next City Council meeting.

If you have any questions regarding this ordinance, please contact Anthony Bertuca at (312) 744-5506.

**Department of Business Affairs and Consumer Protection**

# City of Chicago

O2015-1914

## Office of the City Clerk

## Document Tracking Sheet

| | |
|---|---|
| **Meeting Date:** | 3/18/2015 |
| **Sponsor(s):** | Pawar (47) |
| **Type:** | Ordinance |
| **Title:** | Awning(s) for Chicago Holistic Medicine |
| **Committee(s) Assignment:** | Committee on Transportation and Public Way |

1914

ORDINANCE
CHICAGO HOLISTIC MEDICINE
Acct. No. 37117 - 2
Permit No. 1117104

*Be It Ordained by the City Council of the City of Chicago:*

SECTION 1. Permission and authority are hereby given and granted to CHICAGO HOLISTIC MEDICINE, upon the terms and subject to the conditions of this ordinance to maintain and use, as now constructed, one (1) Awning(s) projecting over the public right-of-way adjacent to its premises known as 1619 W. Montrose Ave..

Said Awning(s) at N. Montrose Avenue measure(s):
One (1) at sixteen (16) feet in length, and two (2) feet in width for a total of thirty-two (32) square feet.

The location of said privilege shall be as shown on prints kept on file with the Department of Business Affairs and Consumer Protection and the Office of the City Clerk.

Said privilege shall be constructed in accordance with plans and specifications approved by the Zoning Department - Signs.

This grant of privilege in the public way shall be subject to the provisions of Section 10-28-015 and all other required provisions of the Municipal Code of Chicago.

The grantee shall pay to the City of Chicago as compensation for the privilege #1117104 herein granted the sum of fifty ($50.00) per annum in advance.

A 25% penalty will be added for payments received after due date.

The permit holder agrees to hold the City of Chicago harmless for any damage, relocation or replacement costs associated with damage, relocation or removal of private property caused by the City performing work in the public way.

Authority herein given and granted for a period of five (5) years from and after 03/14/2015.

Alderman _____

Ameya Pawar 47th Ward

# CHICAGO HOLISTIC MEDICINE

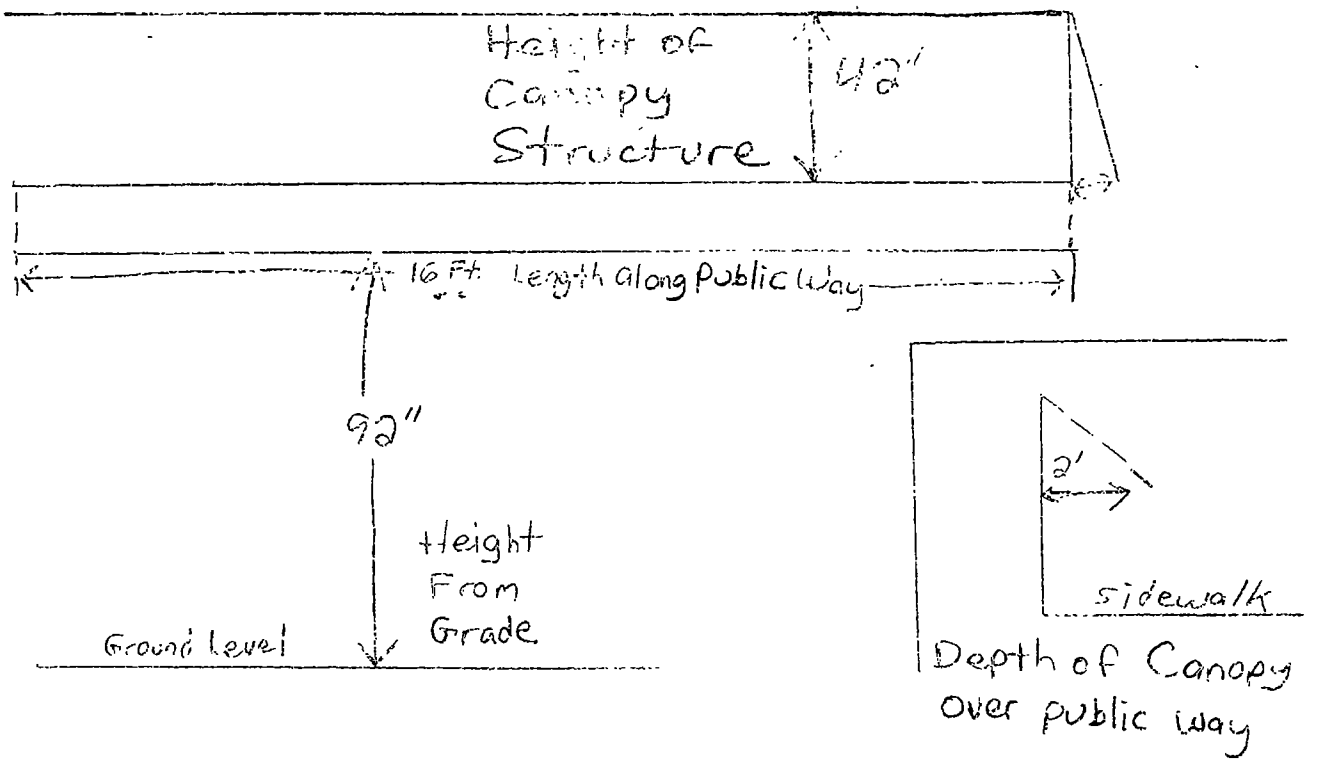

**Department of Business Affairs and Consumer Protection**
Small Business Center - Public Way Use Unit
City Hall - 121 N LaSalle Street, Room 800 • Chicago, IL 60602
312-74-GOBIZ / 312-744-6249 • (312) 744-1944 (TTY)
http://www.cityofchicago.org/bacp

**03/18/2015**

Alderman **Ameya Pawar**
Ward # **47**
City of Chicago
City Hall, Room **300**
121 North LaSalle Street
Chicago, Illinois 60602

Re: An ordinance to use and maintain a portion of the public right-of-way for **one (1) awning(s)** for **CHICAGO HOLISTIC MEDICINE**, adjacent to the premises known as **1619 W. Montrose Ave.**.

Dear Alderman **Ameya Pawar**:

The applicant referenced above has requested the use of the public right-of-way for a **awning(s)**. An ordinance has been prepared by the Department of Business Affairs and Consumer Protection – Small Business Center - Public Way Use Unit for presentation to the City Council. Because this request was made for properties located in your ward, as approved by you as per the attached, I respectfully request that you introduce the attached ordinance at the next City Council meeting.

If you have any questions regarding this ordinance, please contact Anthony Bertuca at (312) 744-5506.

**Department of Business Affairs and Consumer Protection**

# City of Chicago

O2015-1915

## Office of the City Clerk

## Document Tracking Sheet

| | |
|---|---|
| **Meeting Date:** | 3/18/2015 |
| **Sponsor(s):** | Pawar (47) |
| **Type:** | Ordinance |
| **Title:** | Awning(s) for Public House Theatre, The |
| **Committee(s) Assignment:** | Committee on Transportation and Public Way |

1915

ORDINANCE
THE PUBLIC HOUSE THEATRE
Acct. No. 377074 - 1
Permit No. 1114292

*Be It Ordained by the City Council of the City of Chicago:*

SECTION 1. Permission and authority are hereby given and granted to THE PUBLIC HOUSE THEATRE, upon the terms and subject to the conditions of this ordinance to construct, install, maintain and use one (1) Awning(s) projecting over the public right-of-way adjacent to its premises known as 3912-3914 N. Clark St..

Said Awning(s) at N Clark St measure(s):
One (1) at fifty-seven (57) feet in length, and six (6) feet in width for a total of three hundred forty-two (342) square feet.

The location of said privilege shall be as shown on prints kept on file with the Department of Business Affairs and Consumer Protection and the Office of the City Clerk.

Said privilege shall be constructed in accordance with plans and specifications approved by the Zoning Department - Signs.

This grant of privilege in the public way shall be subject to the provisions of Section 10-28-015 and all other required provisions of the Municipal Code of Chicago.

The grantee shall pay to the City of Chicago as compensation for the privilege #1114292 herein granted the sum of eighty-two ($82.00) per annum in advance.

A 25% penalty will be added for payments received after due date.

The permit holder agrees to hold the City of Chicago harmless for any damage, relocation or replacement costs associated with damage, relocation or removal of private property caused by the City performing work in the public way.

Authority herein given and granted for a period of five (5) years from and after Date of Passage.

Alderman _____

Ameya Pawar 47th Ward

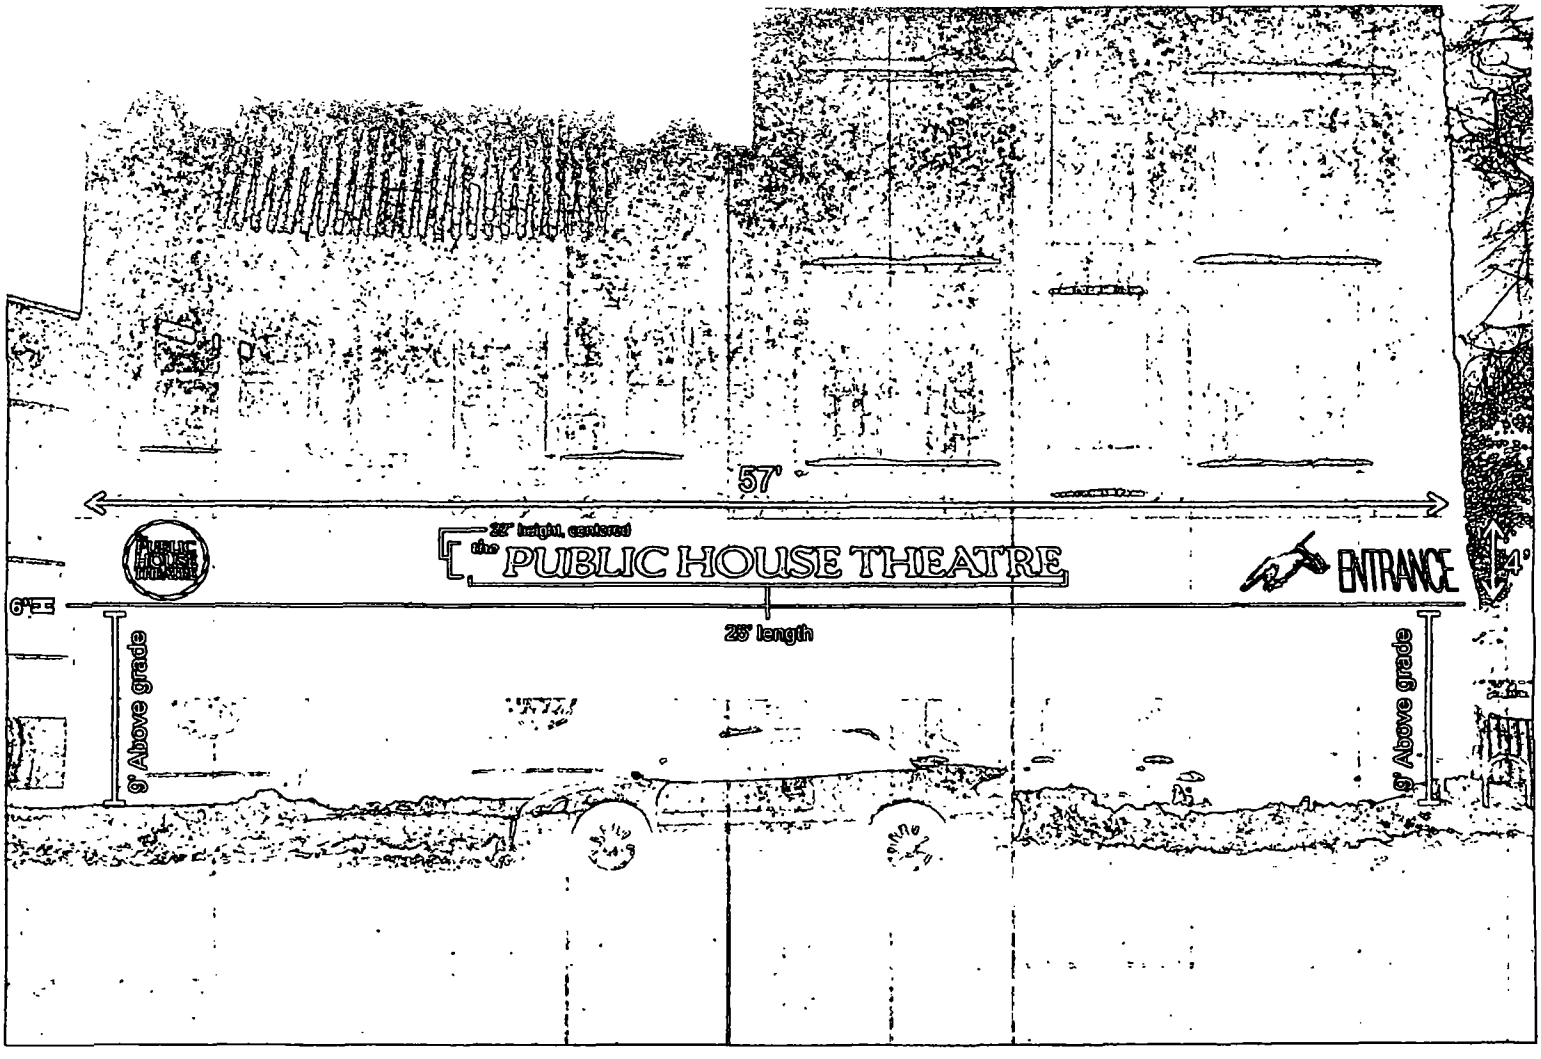
57'
32" height, centered
the PUBLIC HOUSE THEATRE
ENTRANCE
4'
6"
25' length
9' Above grade
9' Above grade

**Department of Business Affairs and Consumer Protection**
Small Business Center - Public Way Use Unit
City Hall - 121 N LaSalle Street, Room 800 • Chicago, IL 60602
312-74-GOBIZ / 312-744-6249 • (312) 744-1944 (TTY)
http://www.cityofchicago.org/bacp

**03/18/2015**

Alderman **Ameya Pawar**
Ward # **47**
City of Chicago
City Hall, Room **300**
121 North LaSalle Street
Chicago, Illinois 60602

Re: An ordinance to use and maintain a portion of the public right-of-way for **one (1) awning(s)** for **THE PUBLIC HOUSE THEATRE**, adjacent to the premises known as **3912-3914 N. Clark St.**.

Dear Alderman **Ameya Pawar**:

The applicant referenced above has requested the use of the public right-of-way for a **awning(s)**. An ordinance has been prepared by the Department of Business Affairs and Consumer Protection – Small Business Center - Public Way Use Unit for presentation to the City Council. Because this request was made for properties located in your ward, as approved by you as per the attached, I respectfully request that you introduce the attached ordinance at the next City Council meeting.

If you have any questions regarding this ordinance, please contact Anthony Bertuca at (312) 744-5506.

**Department of Business Affairs and Consumer Protection**

# City of Chicago

O2015-1931

## Office of the City Clerk

## Document Tracking Sheet

| | |
|---|---|
| **Meeting Date:** | 3/18/2015 |
| **Sponsor(s):** | Osterman (48) |
| **Type:** | Ordinance |
| **Title:** | Awning(s) for Father and Son Barbershop |
| **Committee(s) Assignment:** | Committee on Transportation and Public Way |

ORDINANCE
FATHER AND SON BARBERSHOP
Acct. No. 305637 - 1
Permit No. 1116745

*Be It Ordained by the City Council of the City of Chicago:*

SECTION 1. Permission and authority are hereby given and granted to FATHER AND SON BARBERSHOP, upon the terms and subject to the conditions of this ordinance to maintain and use, as now constructed, two (2) Awning(s) projecting over the public right-of-way adjacent to its premises known as 5806 N. Broadway .

Said Awning(s) at N Broadway measure(s):
One (1) at twelve (12) feet in length, and one point five (1.5) foot in width for a total of eighteen (18) square feet.
One (1) at three (3) feet in length, and one point five (1.5) foot in width for a total of four point five (4.5) square feet.

The location of said privilege shall be as shown on prints kept on file with the Department of Business Affairs and Consumer Protection and the Office of the City Clerk.

Said privilege shall be constructed in accordance with plans and specifications approved by the Zoning Department - Signs.

This grant of privilege in the public way shall be subject to the provisions of Section 10-28-015 and all other required provisions of the Municipal Code of Chicago.

The grantee shall pay to the City of Chicago as compensation for the privilege #1116745 herein granted the sum of one hundred ($100.00) per annum in advance.

A 25% penalty will be added for payments received after due date.

The permit holder agrees to hold the City of Chicago harmless for any damage, relocation or replacement costs associated with damage, relocation or removal of private property caused by the City performing work in the public way.

Authority herein given and granted for a period of five (5) years from and after 12/16/2014.

Alderman _____

Harry Osterman 48th Ward

3
5806
1.5 Depth
10.5

**Department of Business Affairs and Consumer Protection**
Small Business Center - Public Way Use Unit
City Hall - 121 N LaSalle Street, Room 800 • Chicago, IL 60602
312-74-GOBIZ / 312-744-6249 • (312) 744-1944 (TTY)
http://www.cityofchicago.org/bacp

**03/18/2015**

Alderman **Harry Osterman**
Ward # **48**
City of Chicago
City Hall, Room **300**
121 North LaSalle Street
Chicago, Illinois 60602

Re: An ordinance to use and maintain a portion of the public right-of-way for **two (2) awning(s)** for **FATHER AND SON BARBERSHOP**, adjacent to the premises known as **5806 N. Broadway** .

Dear Alderman **Harry Osterman**:

The applicant referenced above has requested the use of the public right-of-way for a **awning(s)**. An ordinance has been prepared by the Department of Business Affairs and Consumer Protection – Small Business Center - Public Way Use Unit for presentation to the City Council. Because this request was made for properties located in your ward, as approved by you as per the attached, I respectfully request that you introduce the attached ordinance at the next City Council meeting.

If you have any questions regarding this ordinance, please contact Anthony Bertuca at (312) 744-5506.

**Department of Business Affairs and Consumer Protection**

# City of Chicago

O2015-1932

## Office of the City Clerk

## Document Tracking Sheet

| | |
|---|---|
| **Meeting Date:** | 3/18/2015 |
| **Sponsor(s):** | Moore (49) |
| **Type:** | Ordinance |
| **Title:** | Awning(s) for Bargain Paradise |
| **Committee(s) Assignment:** | Committee on Transportation and Public Way |

1937

ORDINANCE
BARGAIN PARADISE
Acct. No. 319306 - 1
Permit No. 1116721

*Be It Ordained by the City Council of the City of Chicago:*

SECTION 1. Permission and authority are hereby given and granted to BARGAIN PARADISE, upon the terms and subject to the conditions of this ordinance to maintain and use, as now constructed, one (1) Awning(s) projecting over the public right-of-way adjacent to its premises known as 1646-48 W. Howard St..

Said Awning(s) at W. Howard Street measure(s):
One (1) at twelve (12) feet in length, and two (2) feet in width for a total of twenty-four (24) square feet.

The location of said privilege shall be as shown on prints kept on file with the Department of Business Affairs and Consumer Protection and the Office of the City Clerk.

Said privilege shall be constructed in accordance with plans and specifications approved by the Zoning Department - Signs.

This grant of privilege in the public way shall be subject to the provisions of Section 10-28-015 and all other required provisions of the Municipal Code of Chicago.

The grantee shall pay to the City of Chicago as compensation for the privilege #1116721 herein granted the sum of fifty ($50.00) per annum in advance.

A 25% penalty will be added for payments received after due date.

The permit holder agrees to hold the City of Chicago harmless for any damage, relocation or replacement costs associated with damage, relocation or removal of private property caused by the City performing work in the public way.

Authority herein given and granted for a period of five (5) years from and after 01/13/2014.

Alderman _____

Joe Moore 49th Ward

LOCATION: 1646-48 W. HOWARD ST. CHICAGO, IL 60626
MEGADOLLAR d/b/a BARGAIN PARADISE

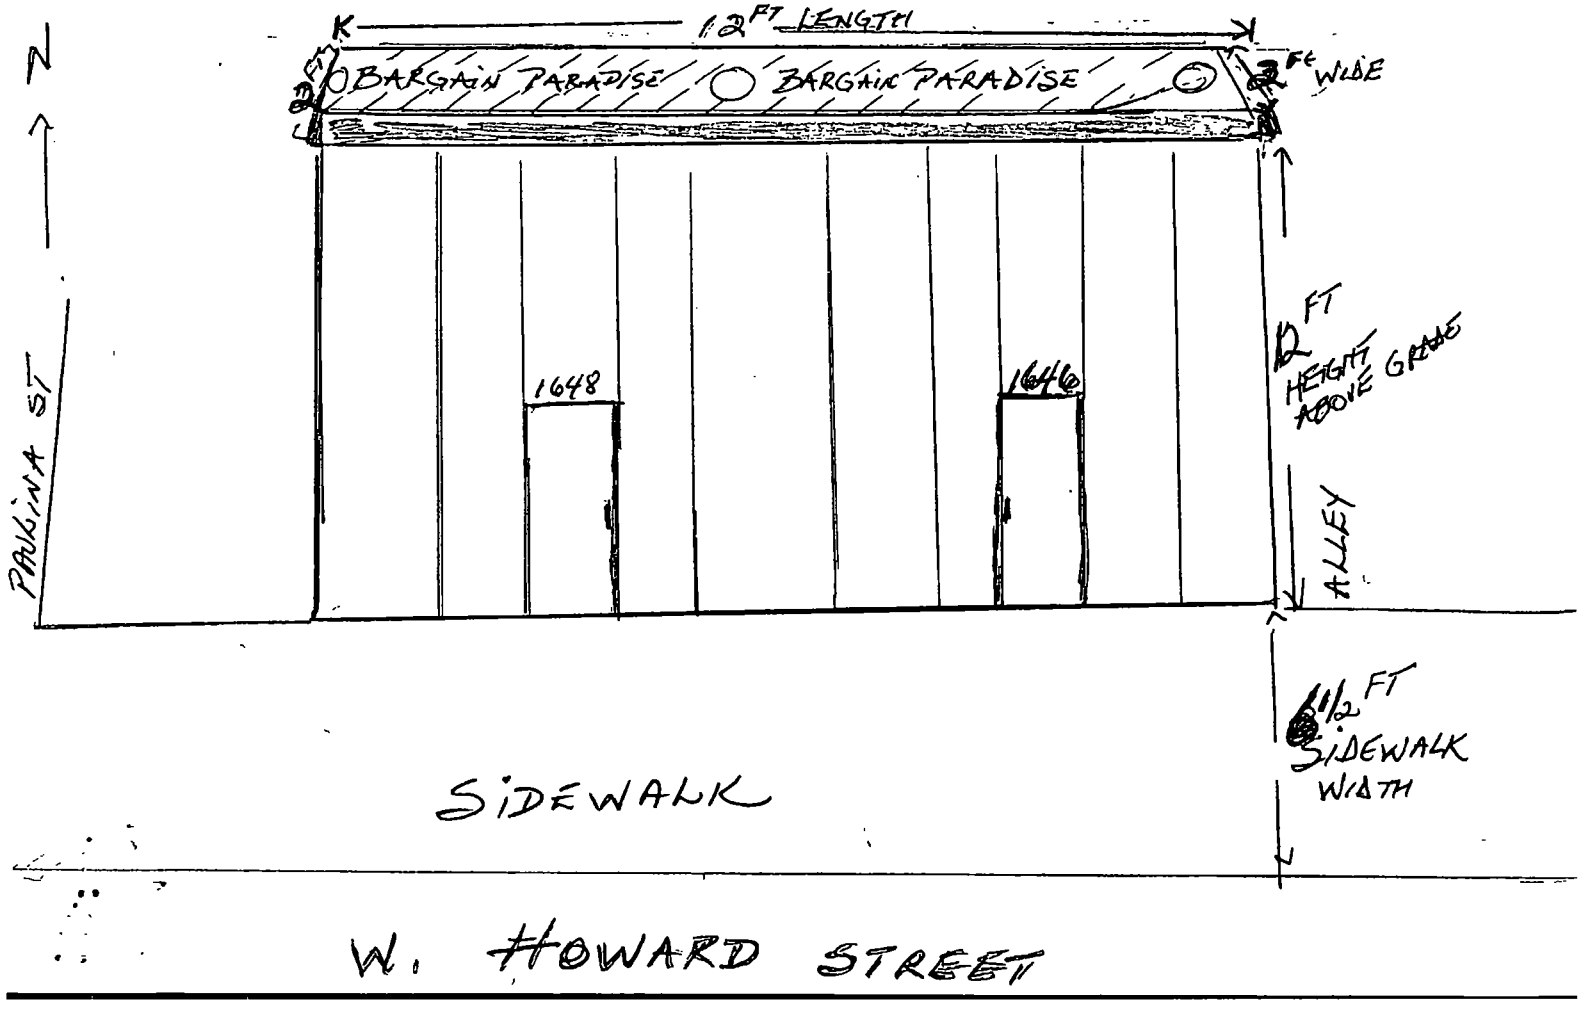

**Department of Business Affairs and Consumer Protection**
Small Business Center - Public Way Use Unit
City Hall - 121 N. LaSalle Street, Room 800 • Chicago, IL 60602
312-74-GOBIZ / 312-744-6249 • (312) 744-1944 (TTY)
http://www.cityofchicago.org/bacp

**03/18/2015**

Alderman **Joe Moore**
Ward # **49**
City of Chicago
City Hall, Room **300**
121 North LaSalle Street
Chicago, Illinois 60602

Re: An ordinance to use and maintain a portion of the public right-of-way for **one (1) awning(s)** for **BARGAIN PARADISE**, adjacent to the premises known as **1646-48 W. Howard St.**.

Dear Alderman **Joe Moore**:

The applicant referenced above has requested the use of the public right-of-way for a **awning(s)**. An ordinance has been prepared by the Department of Business Affairs and Consumer Protection – Small Business Center - Public Way Use Unit for presentation to the City Council. Because this request was made for properties located in your ward, as approved by you as per the attached, I respectfully request that you introduce the attached ordinance at the next City Council meeting.

If you have any questions regarding this ordinance, please contact Anthony Bertuca at (312) 744-5506.

**Department of Business Affairs and Consumer Protection**

# City of Chicago

O2015-1933

## Office of the City Clerk

## Document Tracking Sheet

| | |
|---|---|
| **Meeting Date:** | 3/18/2015 |
| **Sponsor(s):** | Silverstein (50) |
| **Type:** | Ordinance |
| **Title:** | Awning(s) for International Shipping Link In |
| **Committee(s) Assignment:** | Committee on Transportation and Public Way |

1933

ORDINANCE
INTERNATIONAL SHIPPING LINK IN
Acct. No. 41132 - 1
Permit No. 1116929

*Be It Ordained by the City Council of the City of Chicago:*

SECTION 1. Permission and authority are hereby given and granted to INTERNATIONAL SHIPPING LINK IN, upon the terms and subject to the conditions of this ordinance to maintain and use, as now constructed, one (1) Awning(s) projecting over the public right-of-way adjacent to its premises known as 2418 W. Devon Ave..

Said Awning(s) at measure(s):
One (1) at fifteen (15) feet in length, and three (3) feet in width for a total of forty-five (45) square feet.

The location of said privilege shall be as shown on prints kept on file with the Department of Business Affairs and Consumer Protection and the Office of the City Clerk.

Said privilege shall be constructed in accordance with plans and specifications approved by the Zoning Department - Signs.

This grant of privilege in the public way shall be subject to the provisions of Section 10-28-015 and all other required provisions of the Municipal Code of Chicago.

The grantee shall pay to the City of Chicago as compensation for the privilege #1116929 herein granted the sum of fifty ($50.00) per annum in advance.

A 25% penalty will be added for payments received after due date.

The permit holder agrees to hold the City of Chicago harmless for any damage, relocation or replacement costs associated with damage, relocation or removal of private property caused by the City performing work in the public way.

Authority herein given and granted for a period of five (5) years from and after 07/09/2013.

Alderman _____

Debra L. Silverstein 50th Ward

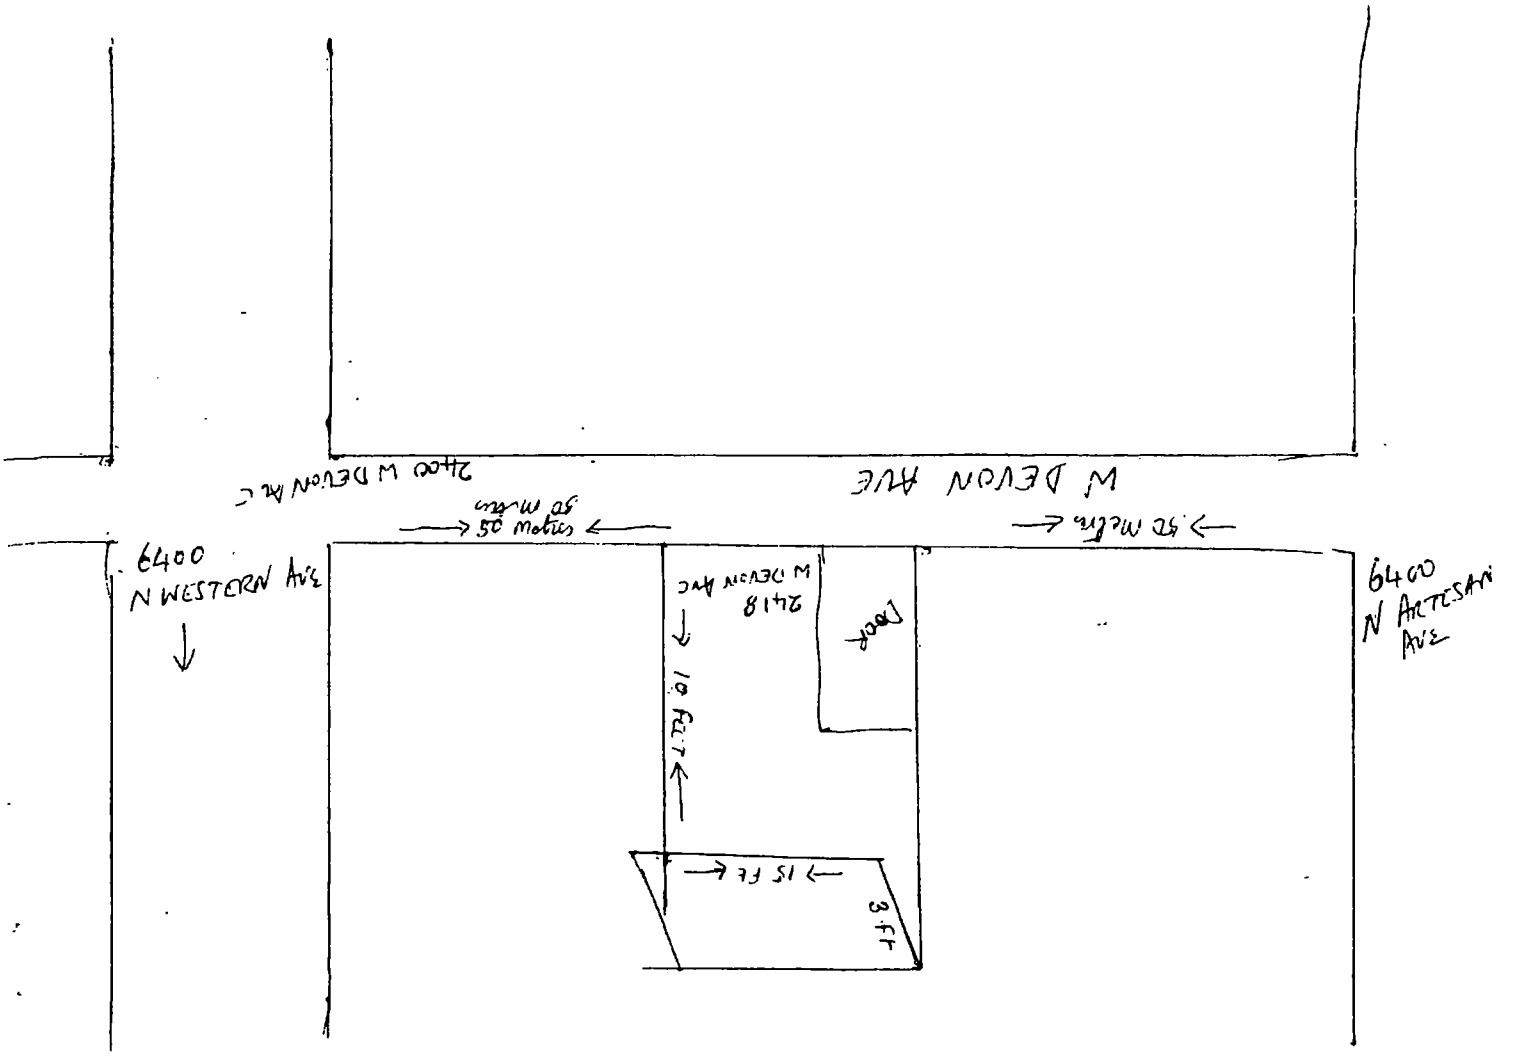
2400 W DEVON AVE
W DEVON AVE
92 Metre
50 Metres
6400
N WESTERN AVE
2418
W DEVON AVE
Front
10 FEET
15 FE
3 ft
6400
N ARTESIAN
AVE

**Department of Business Affairs and Consumer Protection**
Small Business Center - Public Way Use Unit
City Hall - 121 N. LaSalle Street, Room 800 • Chicago, IL 60602
312-74-GOBIZ / 312-744-6249 • (312) 744-1944 (TTY)
http://www.cityofchicago.org/bacp

**03/18/2015**

Alderman **Debra L. Silverstein**
Ward # **50**
City of Chicago
City Hall, Room **203**
121 North LaSalle Street
Chicago, Illinois 60602

Re: An ordinance to use and maintain a portion of the public right-of-way for **one (1) awning(s)** for **INTERNATIONAL SHIPPING LINK IN**, adjacent to the premises known as **2418 W. Devon Ave.**.

Dear Alderman **Debra L. Silverstein**:

The applicant referenced above has requested the use of the public right-of-way for a **awning(s)**. An ordinance has been prepared by the Department of Business Affairs and Consumer Protection – Small Business Center - Public Way Use Unit for presentation to the City Council. Because this request was made for properties located in your ward, as approved by you as per the attached, I respectfully request that you introduce the attached ordinance at the next City Council meeting.

If you have any questions regarding this ordinance, please contact Anthony Bertuca at (312) 744-5506.

**Department of Business Affairs and Consumer Protection**

# City of Chicago

O2015-1543

## Office of the City Clerk

## Document Tracking Sheet

| | |
|---|---|
| **Meeting Date:** | 3/18/2015 |
| **Sponsor(s):** | Moreno (1) |
| **Type:** | Ordinance |
| **Title:** | Canopy(s) for Picante Taqueria |
| **Committee(s) Assignment:** | Committee on Transportation and Public Way |

ORDINANCE
PICANTE TAQUERIA
Acct. No. 338664 - 1
Permit No. 1116517

*Be It Ordained by the City Council of the City of Chicago:*

SECTION 1. Permission and authority are hereby given and granted to PICANTE TAQUERIA, upon the terms and subject to the conditions of this ordinance to maintain and use, as now constructed, one (1) Canopy(s) projecting over the public right-of-way adjacent to its premises known as 2016 1/2 W. Division St..

Said Canopy(s) at W.DIVISION STREET measure(s):
One (1) at eight (8) feet in length, and point eight (.8) feet in width for a total of six point four (6.4) square feet.

The location of said privilege shall be as shown on prints kept on file with the Department of Business Affairs and Consumer Protection and the Office of the City Clerk.

Said privilege shall be constructed in accordance with plans and specifications approved by the Zoning Department - Signs.

This grant of privilege in the public way shall be subject to the provisions of Section 10-28-015 and all other required provisions of the Municipal Code of Chicago.

The grantee shall pay to the City of Chicago as compensation for the privilege #1116517 herein granted the sum of fifty ($50.00) per annum in advance.

A 25% penalty will be added for payments received after due date.

The permit holder agrees to hold the City of Chicago harmless for any damage, relocation or replacement costs associated with damage, relocation or removal of private property caused by the City performing work in the public way.

Authority herein given and granted for a period of five (5) years from and after 10/04/2014.

Alderman _____

Proco Joe Moreno 1st Ward

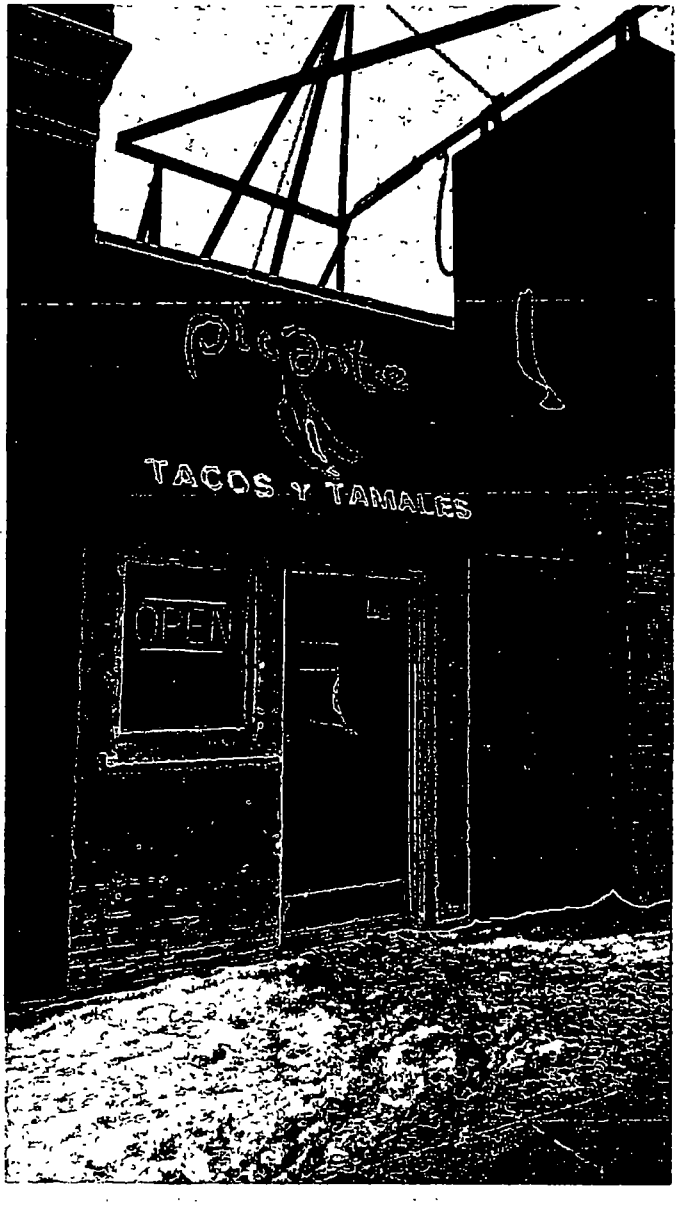
TACOS Y TAMALES
OPEN

**Department of Business Affairs and Consumer Protection**
Small Business Center - Public Way Use Unit
City Hall - 121 N LaSalle Street, Room 800 • Chicago, IL 60602
312-74-GOBIZ / 312-744-6249 • (312) 744-1944 (TTY)
http://www.cityofchicago.org/bacp

**03/18/2015**

Alderman **Proco Joe Moreno**
Ward # **01**
City of Chicago
City Hall, Room **300**
121 North LaSalle Street
Chicago, Illinois 60602

Re: An ordinance to use and maintain a portion of the public right-of-way for **one (1) canopy(ies)** for **PICANTE TAQUERIA**, adjacent to the premises known as **2016 1/2 W. Division St.**.

Dear Alderman **Proco Joe Moreno**:

The applicant referenced above has requested the use of the public right-of-way for a **canopy(ies)**. An ordinance has been prepared by the Department of Business Affairs and Consumer Protection – Small Business Center - Public Way Use Unit for presentation to the City Council. Because this request was made for properties located in your ward, as approved by you as per the attached, I respectfully request that you introduce the attached ordinance at the next City Council meeting.

If you have any questions regarding this ordinance, please contact Anthony Bertuca at (312) 744-5506.

**Department of Business Affairs and Consumer Protection**

# City of Chicago

O2015-1547

## Office of the City Clerk

## Document Tracking Sheet

| | |
|---|---|
| **Meeting Date:** | 3/18/2015 |
| **Sponsor(s):** | Fioretti (2) |
| **Type:** | Ordinance |
| **Title:** | Canopy(s) for Extra Space Storage |
| **Committee(s) Assignment:** | Committee on Transportation and Public Way |

ORDINANCE
EXTRA SPACE STORAGE
Acct. No. 396195 - 1
Permit No. 1116913

*Be It Ordained by the City Council of the City of Chicago:*

SECTION 1. Permission and authority are hereby given and granted to EXTRA SPACE STORAGE, upon the terms and subject to the conditions of this ordinance to construct, install, maintain and use fifteen (15) Canopy(s) projecting over the public right-of-way adjacent to its premises known as 1255 S. Wabash Ave..

Said Canopy(s) at S WABASH AVE measure(s):
One (1) at sixteen (16) feet in length, and four (4) feet in width for a total of sixty-four (64) square feet.
Three (3) at fifteen point two five (15.25) feet in length, and four (4) feet in width for a total of one hundred eighty-three (183) square feet.
One (1) at forty-eight point five (48.5) feet in length, and four (4) feet in width for a total of one hundred ninety-four (194) square feet.
One (1) at seventeen (17) feet in length, and four (4) feet in width for a total of sixty-eight (68) square feet.
One (1) at nineteen (19) feet in length, and four (4) feet in width for a total of seventy-six (76) square feet.
One (1) at twelve (12) feet in length, and four (4) feet in width for a total of forty-eight (48) square feet.
One (1) at thirty-nine (39) feet in length, and four point zero eight (4.08) feet in width for a total of one hundred fifty-nine point one two (159.12) square feet.

Said Canopy(s) at E 13TH ST measure(s):
Three (3) at seventeen (17) feet in length, and three (3) feet in width for a total of one hundred fifty-three (153) square feet.
One (1) at twenty (20) feet in length, and three (3) feet in width for a total of sixty (60) square feet.
One (1) at thirty-five (35) feet in length, and three (3) feet in width for a total of one hundred five (105) square feet.
One (1) at fifty-six point six seven (56.67) feet in length, and three (3) feet in width for a total of one hundred seventy point zero one (170.01) square feet.

The location of said privilege shall be as shown on prints kept on file with the Department of Business Affairs and Consumer Protection and the Office of the City Clerk.

Said privilege shall be constructed in accordance with plans and specifications approved by the Zoning Department - Signs.

This grant of privilege in the public way shall be subject to the provisions of Section 10-28-015 and all other required provisions of the Municipal Code of Chicago.

The grantee shall pay to the City of Chicago as compensation for the privilege #1116913 herein granted the sum of one hundred seventy-five ($175.00) per annum in advance.

A 25% penalty will be added for payments received after due date.

The permit holder agrees to hold the City of Chicago harmless for any damage, relocation or replacement costs associated with damage, relocation or removal of private property caused by the City performing work in the public way.

Authority herein given and granted for a period of five (5) years from and after Date of Passage.

Alderman _____
Bob Fioretti 2nd Ward

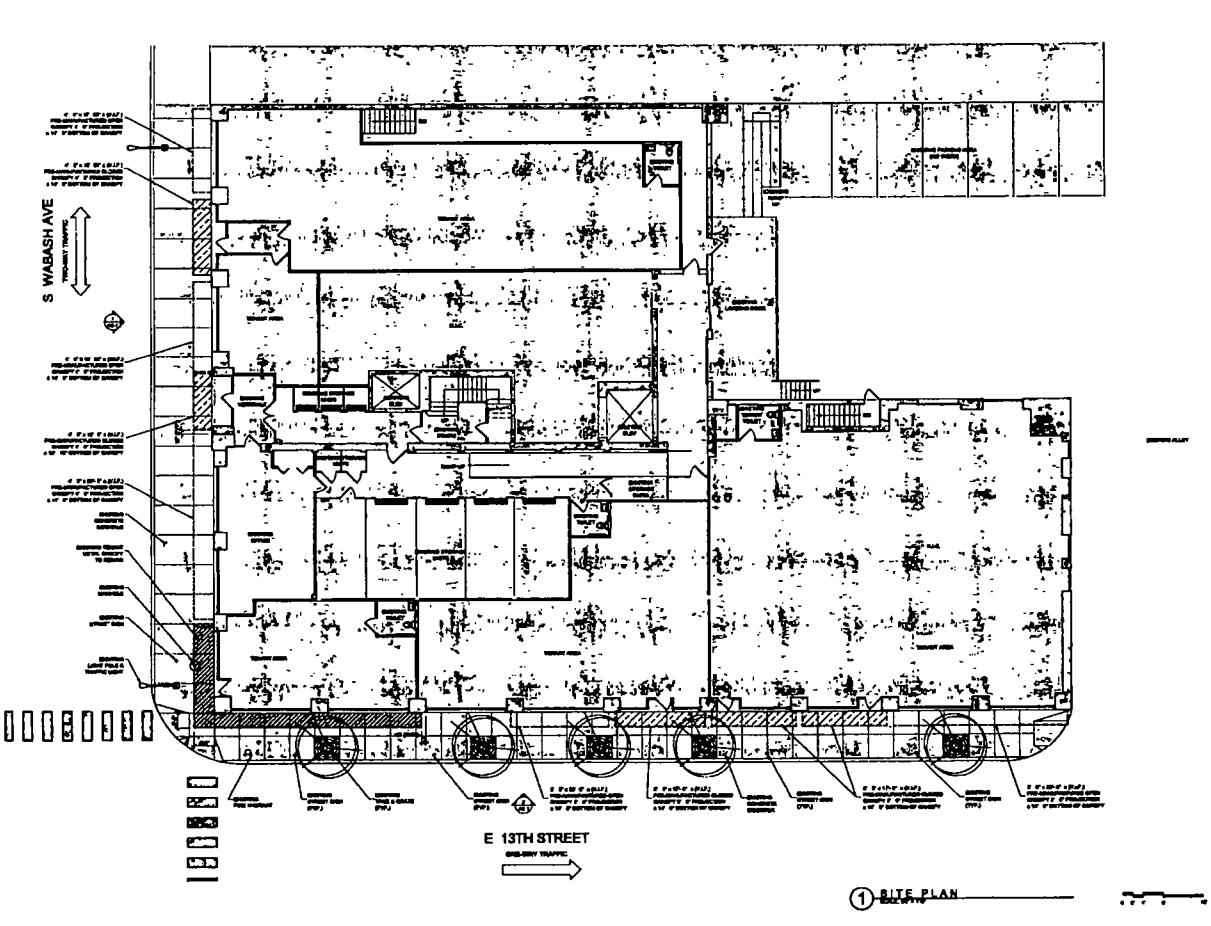
S WABASH AVE
E 13TH STREET
1 SITE PLAN
NOTES
SULLIVAN GOULDING & WILSON
1255 S WABASH AVE
A0-1

**Department of Business Affairs and Consumer Protection**
Small Business Center - Public Way Use Unit
City Hall - 121 N. LaSalle Street, Room 800 • Chicago, IL 60602
312-74-GOBIZ / 312-744-6249 • (312) 744-1944 (TTY)
http://www.cityofchicago.org/bacp

**03/18/2015**

Alderman **Bob Fioretti**
Ward # **02**
City of Chicago
City Hall, Room **300**
121 North LaSalle Street
Chicago, Illinois 60602

Re: An ordinance to use and maintain a portion of the public right-of-way for **fifteen (15) canopy(ies)** for **EXTRA SPACE STORAGE**, adjacent to the premises known as **1255 S. Wabash Ave.**.

Dear Alderman **Bob Fioretti**:

The applicant referenced above has requested the use of the public right-of-way for a **canopy(ies)**. An ordinance has been prepared by the Department of Business Affairs and Consumer Protection – Small Business Center - Public Way Use Unit for presentation to the City Council. Because this request was made for properties located in your ward, as approved by you as per the attached, I respectfully request that you introduce the attached ordinance at the next City Council meeting.

If you have any questions regarding this ordinance, please contact Anthony Bertuca at (312) 744-5506.

**Department of Business Affairs and Consumer Protection**

# City of Chicago

O2015-1551

## Office of the City Clerk

## Document Tracking Sheet

| | |
|---|---|
| **Meeting Date:** | 3/18/2015 |
| **Sponsor(s):** | Burns (4) |
| **Type:** | Ordinance |
| **Title:** | Canopy(s) for Lake Park Associates, Inc. |
| **Committee(s) Assignment:** | Committee on Transportation and Public Way |

ORDINANCE
LAKE PARK ASSOCIATES, INC.
Acct. No. 379530 - 13
Permit No. 1117279

*Be It Ordained by the City Council of the City of Chicago:*

SECTION 1. Permission and authority are hereby given and granted to LAKE PARK ASSOCIATES, INC., upon the terms and subject to the conditions of this ordinance to construct, install, maintain and use one (1) Canopy(s) projecting over the public right-of-way adjacent to its premises known as 1459-67 E. 53rd St..

Said Canopy(s) at E 53RD ST / S HARPER AVE measure(s):
One (1) at one hundred four (104) feet in length, and two point five (2.5) feet in width for a total of two hundred sixty (260) square feet.

The location of said privilege shall be as shown on prints kept on file with the Department of Business Affairs and Consumer Protection and the Office of the City Clerk.

Said privilege shall be constructed in accordance with plans and specifications approved by the Zoning Department - Signs.

This grant of privilege in the public way shall be subject to the provisions of Section 10-28-015 and all other required provisions of the Municipal Code of Chicago.

The grantee shall pay to the City of Chicago as compensation for the privilege #1117279 herein granted the sum of one hundred twenty-nine ($129.00) per annum in advance.

A 25% penalty will be added for payments received after due date.

The permit holder agrees to hold the City of Chicago harmless for any damage, relocation or replacement costs associated with damage, relocation or removal of private property caused by the City performing work in the public way.

Authority herein given and granted for a period of five (5) years from and after Date of Passage.

Alderman 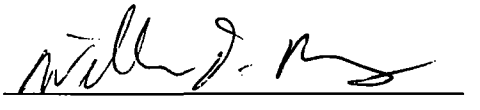

William D. Burns 4th Ward

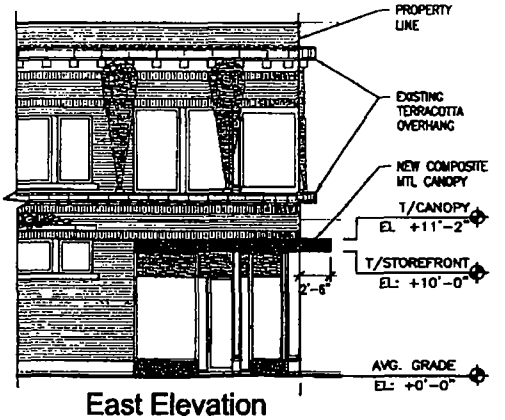


East Elevation

Scale: 3/32" = 1'-0"

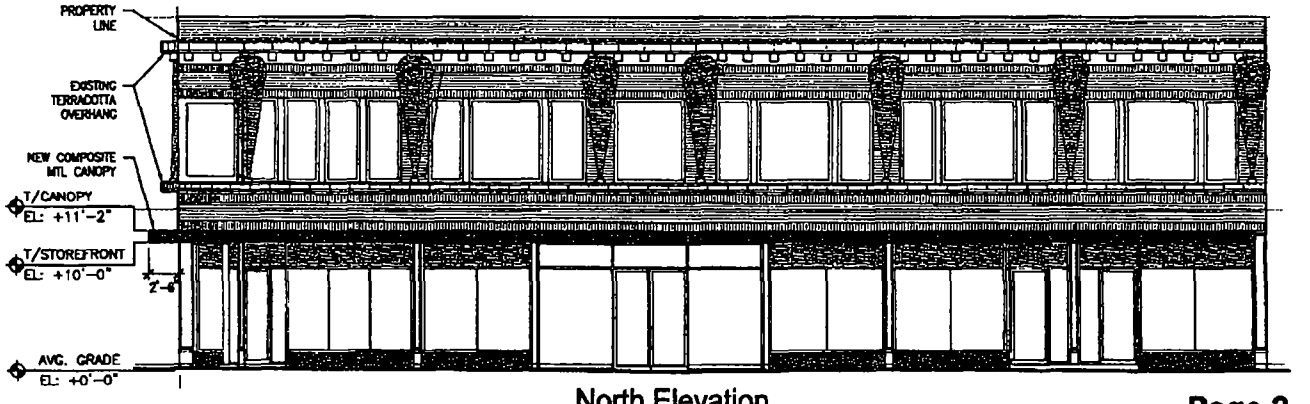


North Elevation

Scale: 3/32" = 1'-0"

Page 2

**Department of Business Affairs and Consumer Protection**
Small Business Center - Public Way Use Unit
City Hall - 121 N. LaSalle Street, Room 800 • Chicago, IL 60602
312-74-GOBIZ / 312-744-6249 • (312) 744-1944 (TTY)
http //www.cityofchicago.org/bacp

**03/18/2015**

Alderman **William D. Burns**
Ward # **04**
City of Chicago
City Hall, Room **300**
121 North LaSalle Street
Chicago, Illinois 60602

Re: An ordinance to use and maintain a portion of the public right-of-way for **one (1) canopy(ies)** for **LAKE PARK ASSOCIATES, INC.**, adjacent to the premises known as **1459-67 E. 53rd St.**.

Dear Alderman **William D. Burns**:

The applicant referenced above has requested the use of the public right-of-way for a **canopy(ies)**. An ordinance has been prepared by the Department of Business Affairs and Consumer Protection – Small Business Center - Public Way Use Unit for presentation to the City Council. Because this request was made for properties located in your ward, as approved by you as per the attached, I respectfully request that you introduce the attached ordinance at the next City Council meeting.

If you have any questions regarding this ordinance, please contact Anthony Bertuca at (312) 744-5506.

**Department of Business Affairs and Consumer Protection**

# City of Chicago

O2015-1562

Office of the City Clerk

Document Tracking Sheet

| | |
|---|---|
| **Meeting Date:** | 3/18/2015 |
| **Sponsor(s):** | Sawyer (6)<br>Hairston (5) |
| **Type:** | Ordinance |
| **Title:** | Canopy(s) for Taylor Funeral Home Ltd. |
| **Committee(s) Assignment:** | Committee on Transportation and Public Way |

ORDINANCE
TAYLOR FUNERAL HOME LTD
Acct. No. 25446 - 1
Permit No. 1117571

*Be It Ordained by the City Council of the City of Chicago:*

SECTION 1. Permission and authority are hereby given and granted to TAYLOR FUNERAL HOME LTD, upon the terms and subject to the conditions of this ordinance to maintain and use, as now constructed, four (4) Canopy(s) projecting over the public right-of-way adjacent to its premises known as 63 E. 79th St..

Said Canopy(s) at E. 79th Street measure(s):
One (1) at eighteen (18) feet in length, and three point five (3.5) feet in width for a total of sixty-three (63) square feet.

Said Canopy(s) at E. 79th Street measure(s):
Three (3) at three (3) feet in length, and two (2) feet in width for a total of eighteen (18) square feet.

The location of said privilege shall be as shown on prints kept on file with the Department of Business Affairs and Consumer Protection and the Office of the City Clerk.

Said privilege shall be constructed in accordance with plans and specifications approved by the Zoning Department - Signs.

This grant of privilege in the public way shall be subject to the provisions of Section 10-28-015 and all other required provisions of the Municipal Code of Chicago.

The grantee shall pay to the City of Chicago as compensation for the privilege #1117571 herein granted the sum of one hundred seventy-five ($175.00) per annum in advance.

A 25% penalty will be added for payments received after due date.

The permit holder agrees to hold the City of Chicago harmless for any damage, relocation or replacement costs associated with damage, relocation or removal of private property caused by the City performing work in the public way.

Authority herein given and granted for a period of five (5) years from and after 06/11/2013.

Alderman
Roderick T. Sawyer 6th Ward

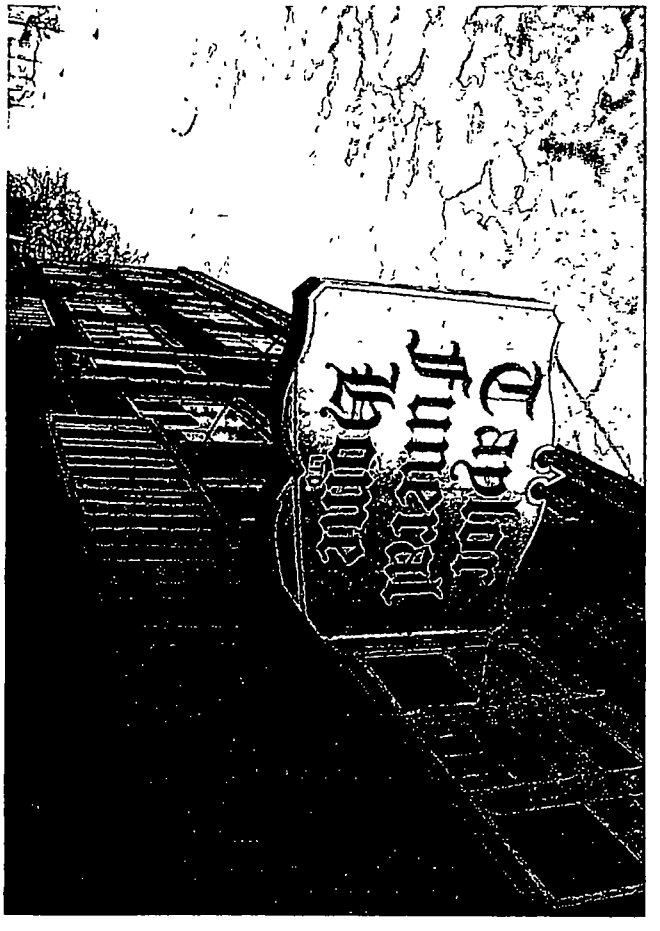
Industrial Home

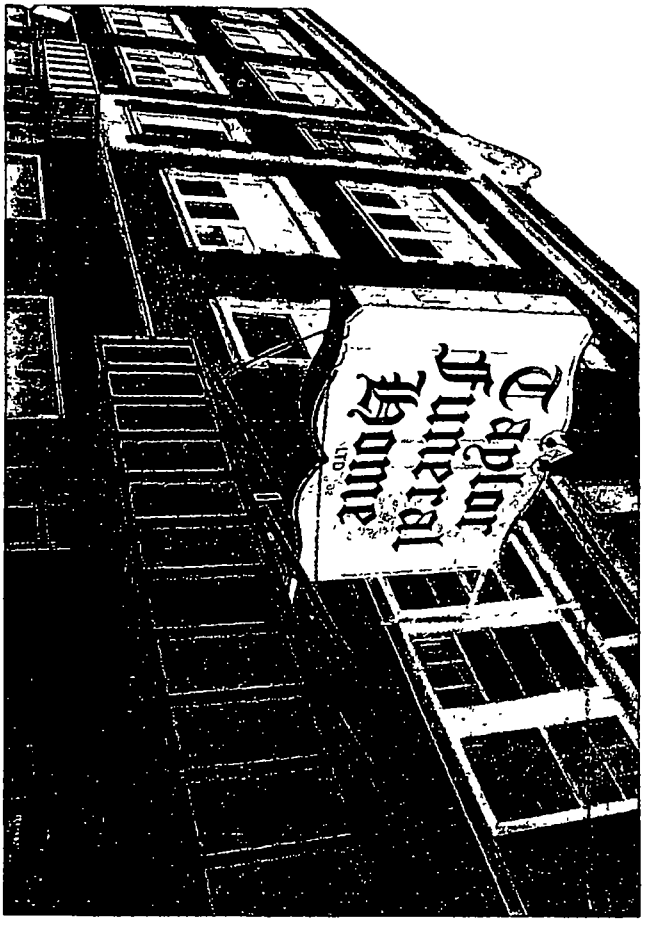
Industrial Home

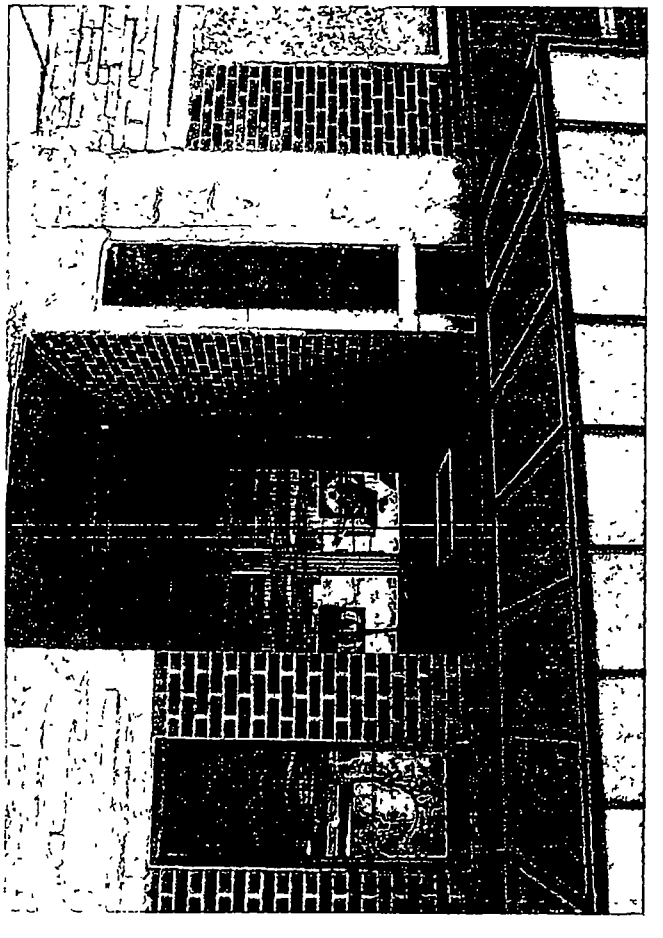

**Department of Business Affairs and Consumer Protection**
Small Business Center - Public Way Use Unit
City Hall - 121 N. LaSalle Street, Room 800 • Chicago, IL 60602
312-74-GOBIZ / 312-744-6249 • (312) 744-1944 (TTY)
http://www.cityofchicago.org/bacp

**03/18/2015**

Alderman **Roderick T. Sawyer**
Ward # **06**
City of Chicago
City Hall, Room **300**
121 North LaSalle Street
Chicago, Illinois 60602

Re: An ordinance to use and maintain a portion of the public right-of-way for **four (4) canopy(ies)** for **TAYLOR FUNERAL HOME LTD**, adjacent to the premises known as **63 E. 79th St.**.

Dear Alderman **Roderick T. Sawyer**:

The applicant referenced above has requested the use of the public right-of-way for a **canopy(ies)**. An ordinance has been prepared by the Department of Business Affairs and Consumer Protection – Small Business Center - Public Way Use Unit for presentation to the City Council. Because this request was made for properties located in your ward, as approved by you as per the attached, I respectfully request that you introduce the attached ordinance at the next City Council meeting.

If you have any questions regarding this ordinance, please contact Anthony Bertuca at (312) 744-5506.

**Department of Business Affairs and Consumer Protection**

# City of Chicago

O2015-1565

Office of the City Clerk

Document Tracking Sheet

| | |
|---|---|
| **Meeting Date:** | 3/18/2015 |
| **Sponsor(s):** | Harris (8) |
| **Type:** | Ordinance |
| **Title:** | Canopy(s) for Jackson Park Hospital Foundation |
| **Committee(s) Assignment:** | Committee on Transportation and Public Way |

ORDINANCE
JACKSON PARK HOSPITAL FOUNDATION
Acct. No. 24785 - 2
Permit No. 1117577

*Be It Ordained by the City Council of the City of Chicago:*

SECTION 1. Permission and authority are hereby given and granted to JACKSON PARK HOSPITAL FOUNDATION, upon the terms and subject to the conditions of this ordinance to maintain and use, as now constructed, one (1) Canopy(s) projecting over the public right-of-way adjacent to its premises known as 1625 E. 75th St..

Said Canopy(s) at E. 75th Street measure(s):
One (1) at forty-five (45) feet in length, and three point five (3.5) feet in width for a total of one hundred fifty-seven point five (157.5) square feet.

The location of said privilege shall be as shown on prints kept on file with the Department of Business Affairs and Consumer Protection and the Office of the City Clerk.

Said privilege shall be constructed in accordance with plans and specifications approved by the Zoning Department - Signs.

This grant of privilege in the public way shall be subject to the provisions of Section 10-28-015 and all other required provisions of the Municipal Code of Chicago.

The grantee shall pay to the City of Chicago as compensation for the privilege #1117577 herein granted the sum of seventy ($70.00) per annum in advance.

A 25% penalty will be added for payments received after due date.

The permit holder agrees to hold the City of Chicago harmless for any damage, relocation or replacement costs associated with damage, relocation or removal of private property caused by the City performing work in the public way.

Authority herein given and granted for a period of five (5) years from and after 03/10/2015.

Alderman Michelle A Harris

Michelle A. Harris 8th Ward

Jackson Park Hospital Canopy
1625 E 75th St.

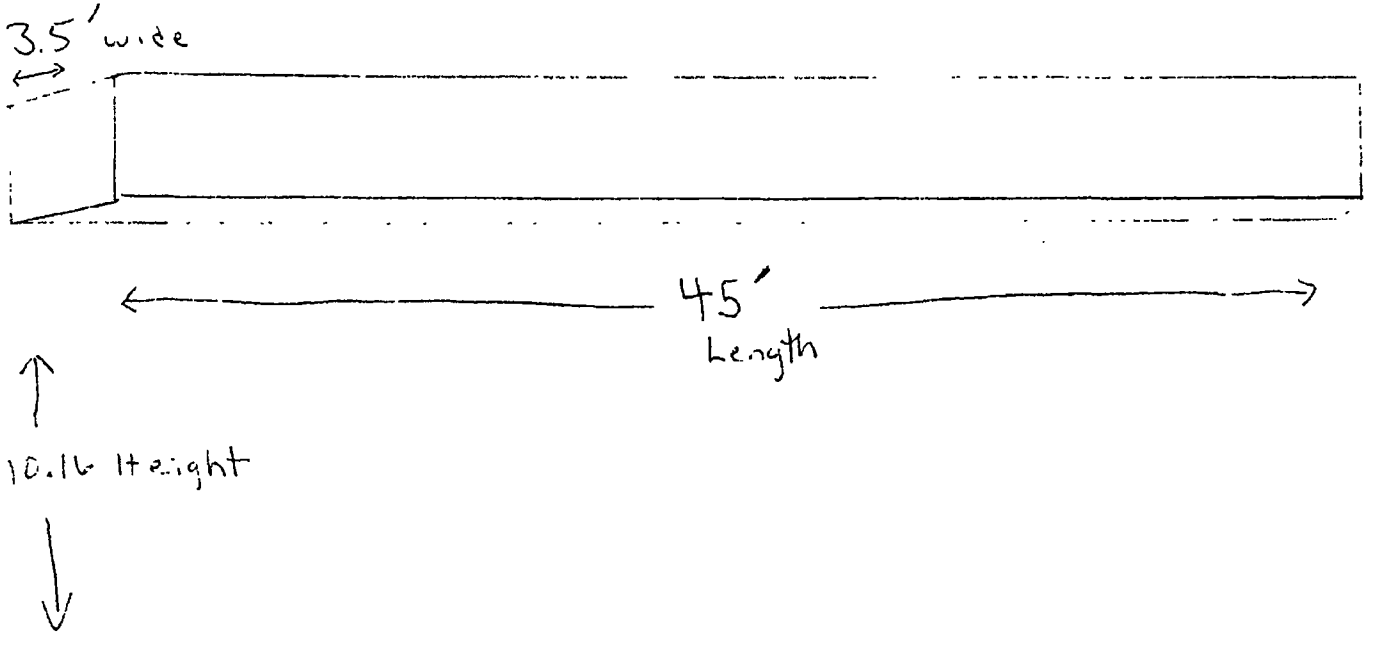

**Department of Business Affairs and Consumer Protection**
Small Business Center - Public Way Use Unit
City Hall - 121 N. LaSalle Street, Room 800 • Chicago, IL 60602
312-74-GOBIZ / 312-744-6249 • (312) 744-1944 (TTY)
http://www.cityofchicago.org/bacp

**03/18/2015**

Alderman **Michelle A. Harris**
Ward # **08**
City of Chicago
City Hall, Room **300**
121 North LaSalle Street
Chicago, Illinois 60602

Re: An ordinance to use and maintain a portion of the public right-of-way for **one (1) canopy(ies)** for **JACKSON PARK HOSPITAL FOUNDATION**, adjacent to the premises known as **1625 E. 75th St.**.

Dear Alderman **Michelle A. Harris**:

The applicant referenced above has requested the use of the public right-of-way for a **canopy(ies)**. An ordinance has been prepared by the Department of Business Affairs and Consumer Protection – Small Business Center - Public Way Use Unit for presentation to the City Council. Because this request was made for properties located in your ward, as approved by you as per the attached, I respectfully request that you introduce the attached ordinance at the next City Council meeting.

If you have any questions regarding this ordinance, please contact Anthony Bertuca at (312) 744-5506.

**Department of Business Affairs and Consumer Protection**

# City of Chicago

O2015-1567

## Office of the City Clerk

## Document Tracking Sheet

| | |
|---|---|
| **Meeting Date:** | 3/18/2015 |
| **Sponsor(s):** | Munoz (22) |
| **Type:** | Ordinance |
| **Title:** | Canopy(s) for Order Express, Inc. |
| **Committee(s) Assignment:** | Committee on Transportation and Public Way |

ORDINANCE
ORDER EXPRESS INC
Acct. No. 86375 - 18
Permit No. 1117030

*Be It Ordained by the City Council of the City of Chicago:*

SECTION 1. Permission and authority are hereby given and granted to ORDER EXPRESS INC, upon the terms and subject to the conditions of this ordinance to maintain and use, as now constructed, one (1) Canopy(s) projecting over the public right-of-way adjacent to its premises known as 3924 W. 26th St..

Said Canopy(s) at W. 26th Street and S. Harding Avenue measure(s):
One (1) at twenty-seven point five (27.5) feet in length, and two (2) feet in width for a total of fifty-five (55) square feet.

The location of said privilege shall be as shown on prints kept on file with the Department of Business Affairs and Consumer Protection and the Office of the City Clerk.

Said privilege shall be constructed in accordance with plans and specifications approved by the Zoning Department - Signs.

This grant of privilege in the public way shall be subject to the provisions of Section 10-28-015 and all other required provisions of the Municipal Code of Chicago.

The grantee shall pay to the City of Chicago as compensation for the privilege #1117030 herein granted the sum of fifty-two dollars and fifty cents ($52.50) per annum in advance.

A 25% penalty will be added for payments received after due date.

The permit holder agrees to hold the City of Chicago harmless for any damage, relocation or replacement costs associated with damage, relocation or removal of private property caused by the City performing work in the public way.

Authority herein given and granted for a period of five (5) years from and after 11/05/2013.

Alderman _____

Ricardo Munoz 22nd Ward

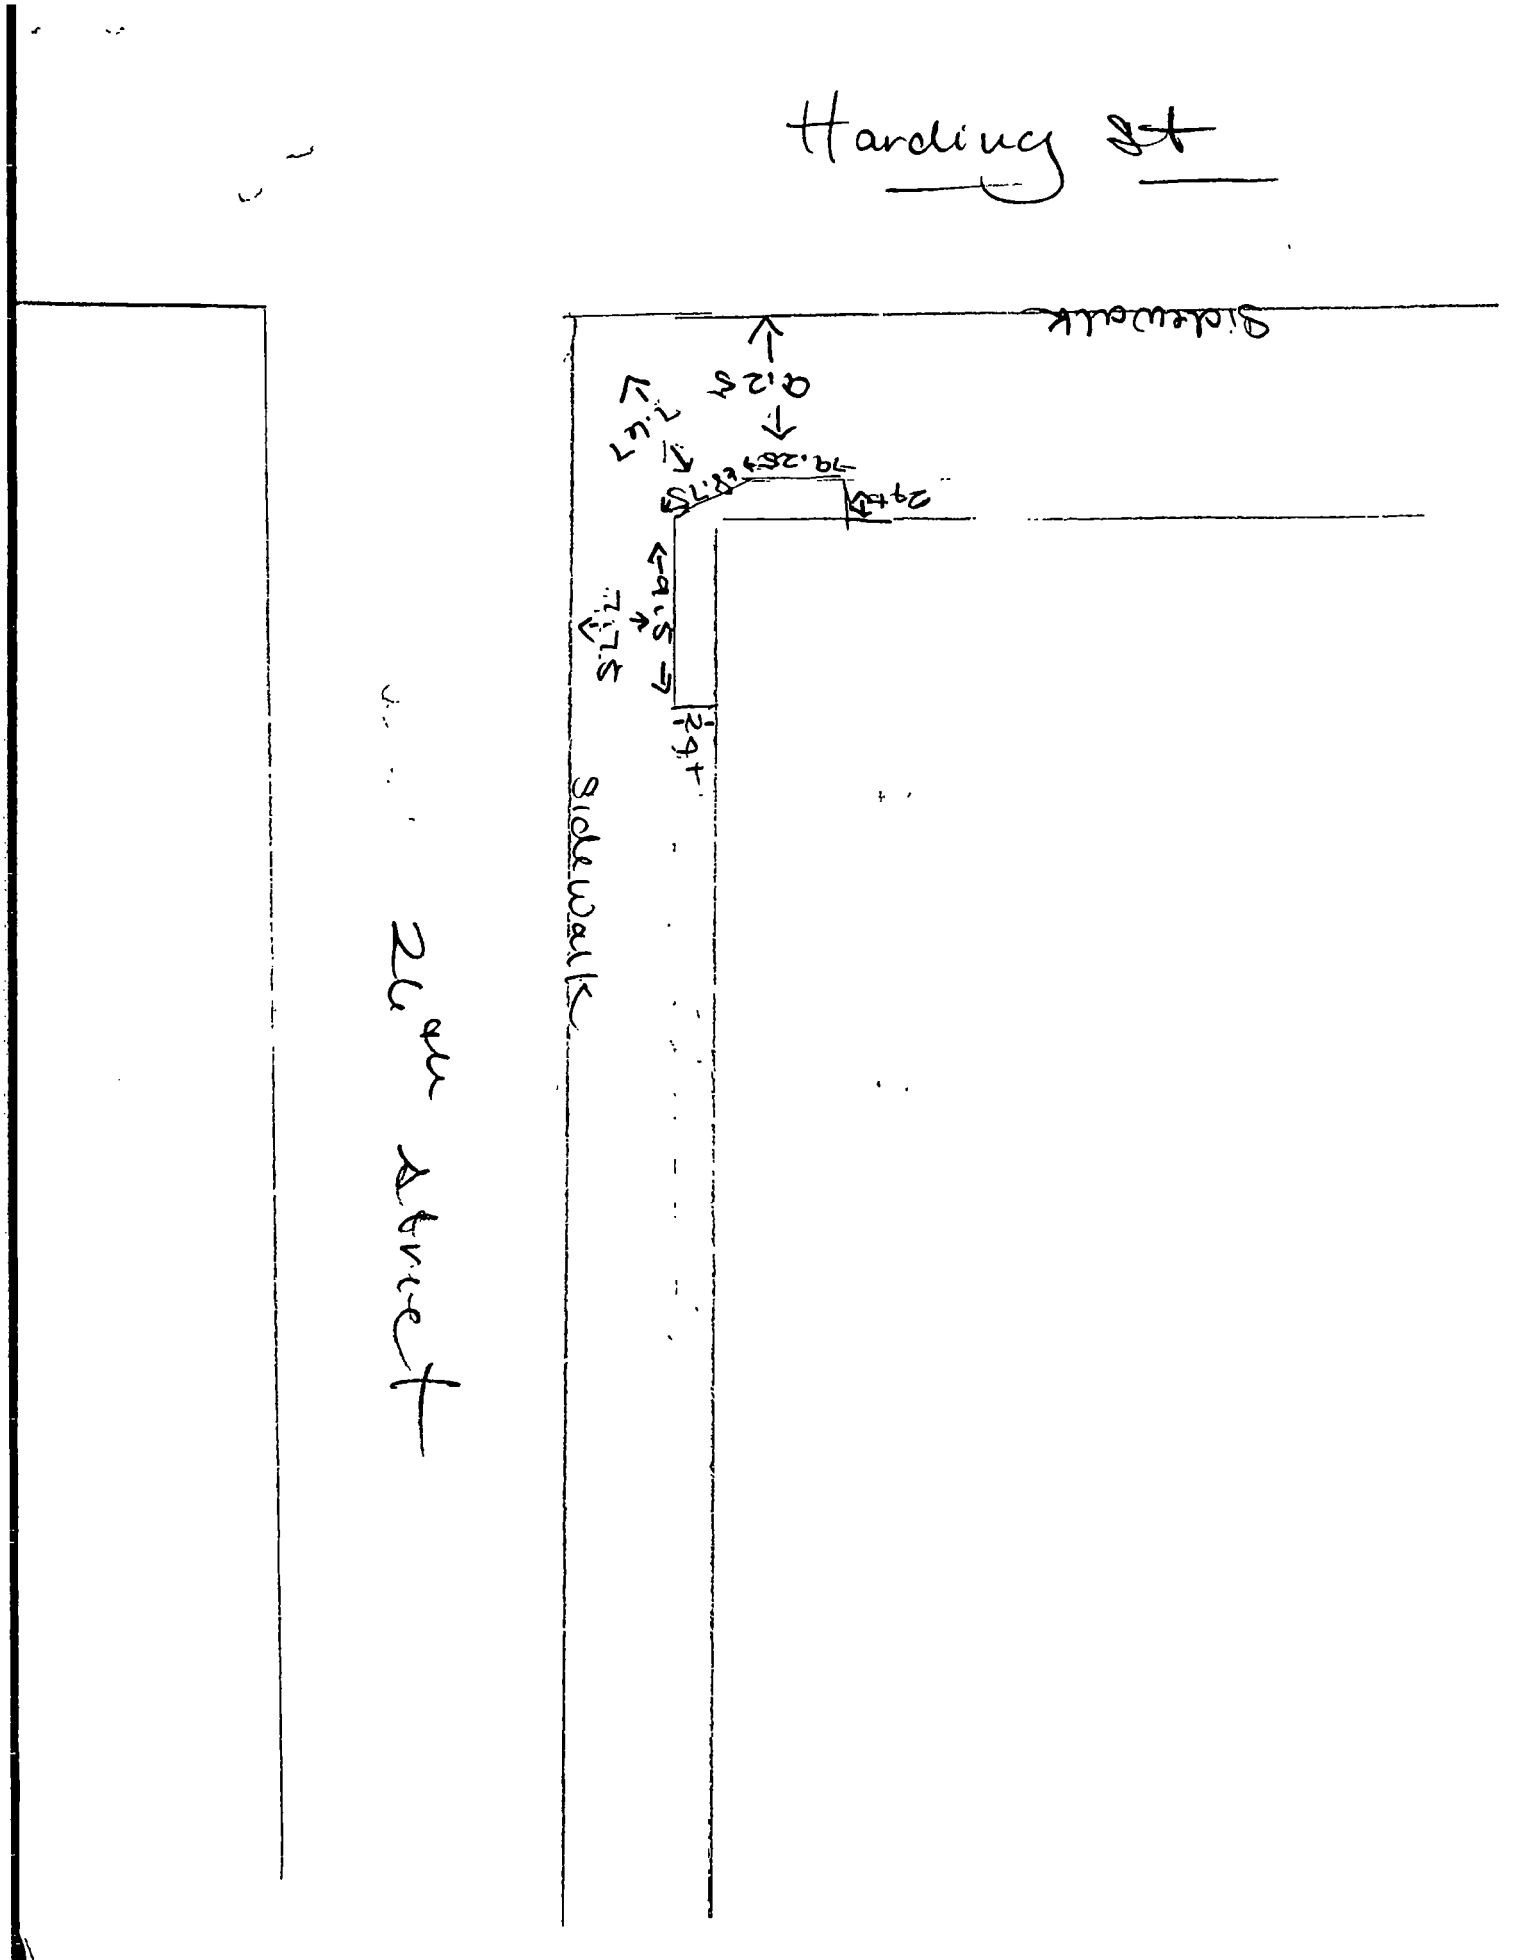
Harding St
Sidewalk
0.25
7.17
79.25
29.5
9.5
7.75
2.9
Sidewalk
24th Street

# City of Chicago

O2015-1570

Office of the City Clerk

Document Tracking Sheet

| | |
|---|---|
| **Meeting Date:** | 3/18/2015 |
| **Sponsor(s):** | Maldonado (26) |
| **Type:** | Ordinance |
| **Title:** | Canopy(s) for Glitz Car Wash on Chicago, Inc. |
| **Committee(s) Assignment:** | Committee on Transportation and Public Way |

ORDINANCE
GLITZ CAR WASH ON CHICAGO, INC.
Acct. No. 243300 - 1
Permit No. 1116879

*Be It Ordained by the City Council of the City of Chicago:*

SECTION 1. Permission and authority are hereby given and granted to GLITZ CAR WASH ON CHICAGO, INC., upon the terms and subject to the conditions of this ordinance to maintain and use, as now constructed, three (3) Canopy(s) projecting over the public right-of-way adjacent to its premises known as 2622 W. Chicago Ave..

Said Canopy(s) at W.CHICAGO measure(s):
Two (2) at twelve point five eight (12.58) feet in length, and two (2) feet in width for a total of fifty point three two (50.32) square feet.

Said Canopy(s) at W.CHICAGO measure(s):
One (1) at five (5) feet in length, and two (2) feet in width for a total of ten (10) square feet.

The location of said privilege shall be as shown on prints kept on file with the Department of Business Affairs and Consumer Protection and the Office of the City Clerk.

Said privilege shall be constructed in accordance with plans and specifications approved by the Zoning Department - Signs.

This grant of privilege in the public way shall be subject to the provisions of Section 10-28-015 and all other required provisions of the Municipal Code of Chicago.

The grantee shall pay to the City of Chicago as compensation for the privilege #1116879 herein granted the sum of one hundred fifty ($150.00) per annum in advance.

A 25% penalty will be added for payments received after due date.

The permit holder agrees to hold the City of Chicago harmless for any damage, relocation or replacement costs associated with damage, relocation or removal of private property caused by the City performing work in the public way.

Authority herein given and granted for a period of five (5) years from and after 09/13/2009.

Alderman _____

Roberto Maldonado 26th Ward

Tough Guy Inc.
~~Glitz Car Wash~~ Glitz Car Wash on Chicago Inc.
2622 W Chicago Ave.

West

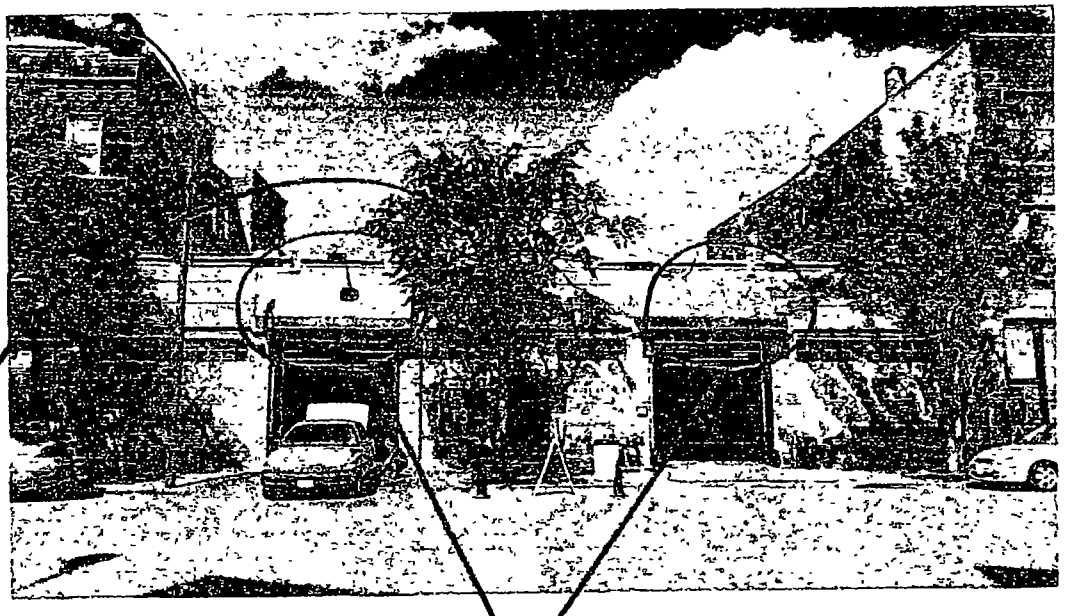

East

2 Canopies Over Garage Door Entrance & Exit (identical)

Ⓐ Length from left to right = 151 in. (12 ft. 6 in.)
Ⓑ Height from sidewalk to bottom of canopy = 137 in. (11 ft. 5 in.)
Ⓒ Height from sidewalk to top of canopy = 204 in. (17 ft.)
Ⓓ Height of canopy from its top to bottom = 67 in. (5 ft. 7 in.)
Ⓔ Depth of canopy from building to where it is over sidewalk = 24 in. (2 ft.)
Ⓕ Depth of sidewalk from building to curb = 146 in. (12 ft. 2 in.)

1 Canopy Over Office Entrance Door (Red Door in between Garage Doors)

Ⓐ 60 in. (5 ft.)
Ⓑ 93 in. (7 ft. 9 in.)
Ⓒ 136 in. (11 ft. 4 in.)
Ⓓ 43 in. (3 ft. 7 in.)
Ⓔ 24 in. (2 ft.)
Ⓕ 146 in. (12 ft. 2 in.)

**Department of Business Affairs and Consumer Protection**
Small Business Center - Public Way Use Unit
City Hall - 121 N. LaSalle Street, Room 800 • Chicago, IL 60602
312-74-GOBIZ / 312-744-6249 • (312) 744-1944 (TTY)
http://www.cityofchicago.org/bacp

**03/18/2015**

Alderman **Roberto Maldonado**
Ward # **26**
City of Chicago
City Hall, Room **300**
121 North LaSalle Street
Chicago, Illinois 60602

Re: An ordinance to use and maintain a portion of the public right-of-way for **three (3) canopy(ies)** for **GLITZ CAR WASH ON CHICAGO, INC.**, adjacent to the premises known as **2622 W. Chicago Ave.**.

Dear Alderman **Roberto Maldonado**:

The applicant referenced above has requested the use of the public right-of-way for a **canopy(ies)**. An ordinance has been prepared by the Department of Business Affairs and Consumer Protection – Small Business Center - Public Way Use Unit for presentation to the City Council. Because this request was made for properties located in your ward, as approved by you as per the attached, I respectfully request that you introduce the attached ordinance at the next City Council meeting.

If you have any questions regarding this ordinance, please contact Anthony Bertuca at (312) 744-5506.

**Department of Business Affairs and Consumer Protection**

# City of Chicago

O2015-1572

Office of the City Clerk

Document Tracking Sheet

| | |
|---|---|
| **Meeting Date:** | 3/18/2015 |
| **Sponsor(s):** | Maldonado (26) |
| **Type:** | Ordinance |
| **Title:** | Canopy(s) for Rubschlager Baking |
| **Committee(s) Assignment:** | Committee on Transportation and Public Way |

ORDINANCE
RUBSCHLAGER BAKING
Acct. No. 390389 - 1
Permit No. 1117107

*Be It Ordained by the City Council of the City of Chicago:*

SECTION 1. Permission and authority are hereby given and granted to RUBSCHLAGER BAKING, upon the terms and subject to the conditions of this ordinance to maintain and use, as now constructed, one (1) Canopy(s) projecting over the public right-of-way adjacent to its premises known as 3220 W. Grand Ave..

Said Canopy(s) at W. Grand Avenue measure(s):
One (1) at three point nine two (3.92) feet in length, and three (3) feet in width for a total of eleven point seven six (11.76) square feet.

The location of said privilege shall be as shown on prints kept on file with the Department of Business Affairs and Consumer Protection and the Office of the City Clerk.

Said privilege shall be constructed in accordance with plans and specifications approved by the Zoning Department - Signs.

This grant of privilege in the public way shall be subject to the provisions of Section 10-28-015 and all other required provisions of the Municipal Code of Chicago.

The grantee shall pay to the City of Chicago as compensation for the privilege #1117107 herein granted the sum of fifty ($50.00) per annum in advance.

A 25% penalty will be added for payments received after due date.

The permit holder agrees to hold the City of Chicago harmless for any damage, relocation or replacement costs associated with damage, relocation or removal of private property caused by the City performing work in the public way.

Authority herein given and granted for a period of five (5) years from and after Date of Passage.

Alderman _____

Roberto Maldonado 26th Ward

# APPLICATION TO USE THE PUBLIC RIGHT OF WAY

## EXAMPLE OF CANOPY/AWNING DRAWING

CANOPY DRAWINGS

PROPERTY LOCATION: 3220 West Grand Ave

ORGANIZATION'S NAME: Rubschlager Baking

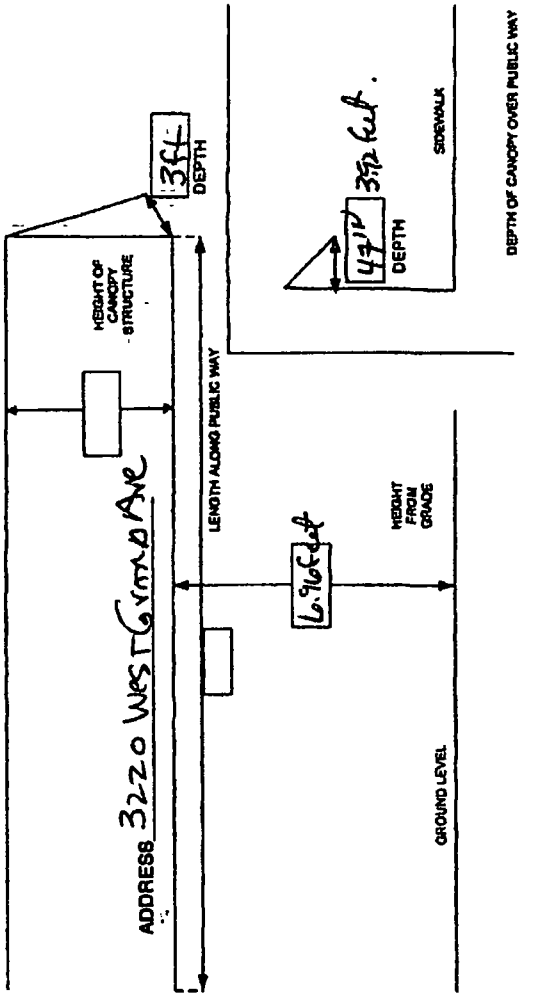

**Department of Business Affairs and Consumer Protection**
Small Business Center - Public Way Use Unit
City Hall - 121 N. LaSalle Street, Room 800 • Chicago, IL 60602
312-74-GOBIZ / 312-744-6249 • (312) 744-1944 (TTY)
http://www.cityofchicago.org/bacp

**03/18/2015**

Alderman **Roberto Maldonado**
Ward # **26**
City of Chicago
City Hall, Room **300**
121 North LaSalle Street
Chicago, Illinois 60602

Re: An ordinance to use and maintain a portion of the public right-of-way for **one (1) canopy(ies)** for **RUBSCHLAGER BAKING**, adjacent to the premises known as **3220 W. Grand Ave.**.

Dear Alderman **Roberto Maldonado**:

The applicant referenced above has requested the use of the public right-of-way for a **canopy(ies)**. An ordinance has been prepared by the Department of Business Affairs and Consumer Protection – Small Business Center - Public Way Use Unit for presentation to the City Council. Because this request was made for properties located in your ward, as approved by you as per the attached, I respectfully request that you introduce the attached ordinance at the next City Council meeting.

If you have any questions regarding this ordinance, please contact Anthony Bertuca at (312) 744-5506.

**Department of Business Affairs and Consumer Protection**

# City of Chicago

O2015-1574

Office of the City Clerk

Document Tracking Sheet

| | |
|---|---|
| **Meeting Date:** | 3/18/2015 |
| **Sponsor(s):** | Burnett (27) |
| **Type:** | Ordinance |
| **Title:** | Canopy(s) for Hello Tacos! De Cero |
| **Committee(s) Assignment:** | Committee on Transportation and Public Way |

ORDINANCE
HELLO TACOS! DE CERO
Acct. No. 273771 - 1
Permit No. 1112651

*Be It Ordained by the City Council of the City of Chicago:*

SECTION 1. Permission and authority are hereby given and granted to HELLO TACOS! DE CERO, upon the terms and subject to the conditions of this ordinance to maintain and use, as now constructed, one (1) Canopy(s) projecting over the public right-of-way adjacent to its premises known as 812-816 W. Randolph St..

Said Canopy(s) at W Randolph St measure(s):
One (1) at sixteen point two (16.2) feet in length, and ten (10) feet in width for a total of one hundred sixty-two (162) square feet.

The location of said privilege shall be as shown on prints kept on file with the Department of Business Affairs and Consumer Protection and the Office of the City Clerk.

Said privilege shall be constructed in accordance with plans and specifications approved by the Zoning Department - Signs.

This grant of privilege in the public way shall be subject to the provisions of Section 10-28-015 and all other required provisions of the Municipal Code of Chicago.

The grantee shall pay to the City of Chicago as compensation for the privilege #1112651 herein granted the sum of fifty ($50.00) per annum in advance.

A 25% penalty will be added for payments received after due date.

The permit holder agrees to hold the City of Chicago harmless for any damage, relocation or replacement costs associated with damage, relocation or removal of private property caused by the City performing work in the public way.

Authority herein given and granted for a period of five (5) years from and after Date of Passage.

Alderman _____

Walter Burnett Jr. 27th Ward

decero 812-816 W Randolph st
Chicago, IL 60607

16' 3.5

Cust. @ toggle. will check Tomorrow

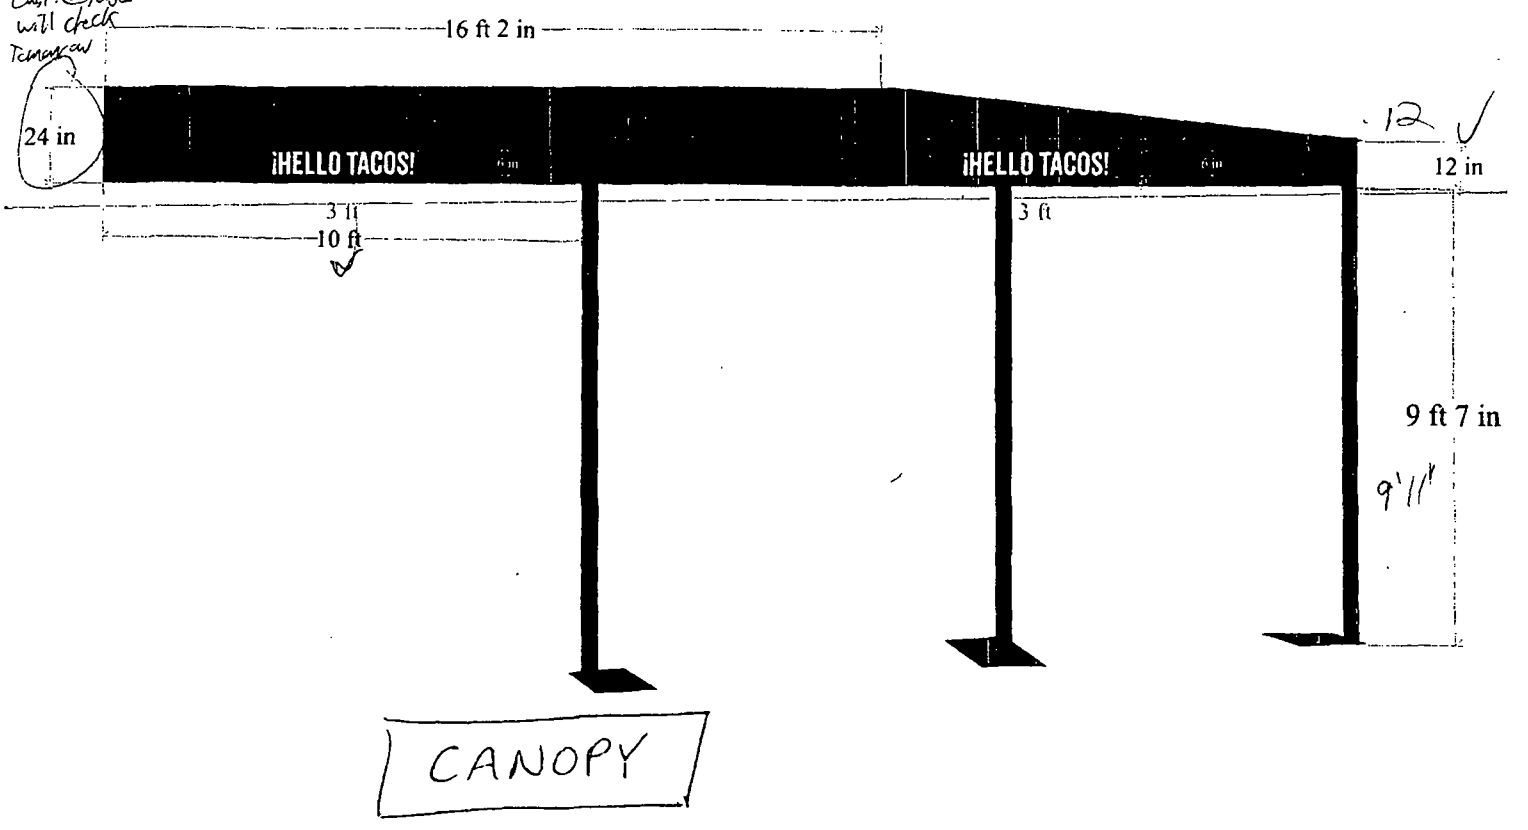


CANOPY

# City of Chicago

O2015-1576

Office of the City Clerk

Document Tracking Sheet

| | |
|---|---|
| **Meeting Date:** | 3/18/2015 |
| **Sponsor(s):** | Burnett (27) |
| **Type:** | Ordinance |
| **Title:** | Canopy(s) for Nando's Peri-Peri |
| **Committee(s) Assignment:** | Committee on Transportation and Public Way |

ORDINANCE
NANDO'S PERI-PERI
Acct. No. 394369 - 1
Permit No. 1117611

*Be It Ordained by the City Council of the City of Chicago:*

SECTION 1. Permission and authority are hereby given and granted to NANDO'S PERI-PERI, upon the terms and subject to the conditions of this ordinance to construct, install, maintain and use three (3) Canopy(s) projecting over the public right-of-way adjacent to its premises known as 949-953 W. Randolph St..

Said Canopy(s) at W Randolph St measure(s):
One (1) at nineteen point six seven (19.67) feet in length, and three (3) feet in width for a total of fifty-nine point zero one (59.01) square feet.
One (1) at seventeen point eight three (17.83) feet in length, and three (3) feet in width for a total of fifty-three point four nine (53.49) square feet.
One (1) at nineteen point three three (19.33) feet in length, and three (3) feet in width for a total of fifty-seven point nine nine (57.99) square feet.

The location of said privilege shall be as shown on prints kept on file with the Department of Business Affairs and Consumer Protection and the Office of the City Clerk.

Said privilege shall be constructed in accordance with plans and specifications approved by the Zoning Department - Signs.

This grant of privilege in the public way shall be subject to the provisions of Section 10-28-015 and all other required provisions of the Municipal Code of Chicago.

The grantee shall pay to the City of Chicago as compensation for the privilege #1117611 herein granted the sum of one hundred fifty ($150.00) per annum in advance.

A 25% penalty will be added for payments received after due date.

The permit holder agrees to hold the City of Chicago harmless for any damage, relocation or replacement costs associated with damage, relocation or removal of private property caused by the City performing work in the public way.

Authority herein given and granted for a period of five (5) years from and after Date of Passage.

Alderman 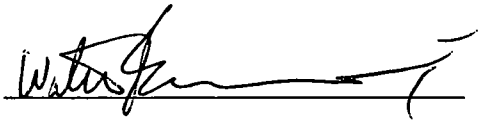

Walter Burnett Jr. 27th Ward

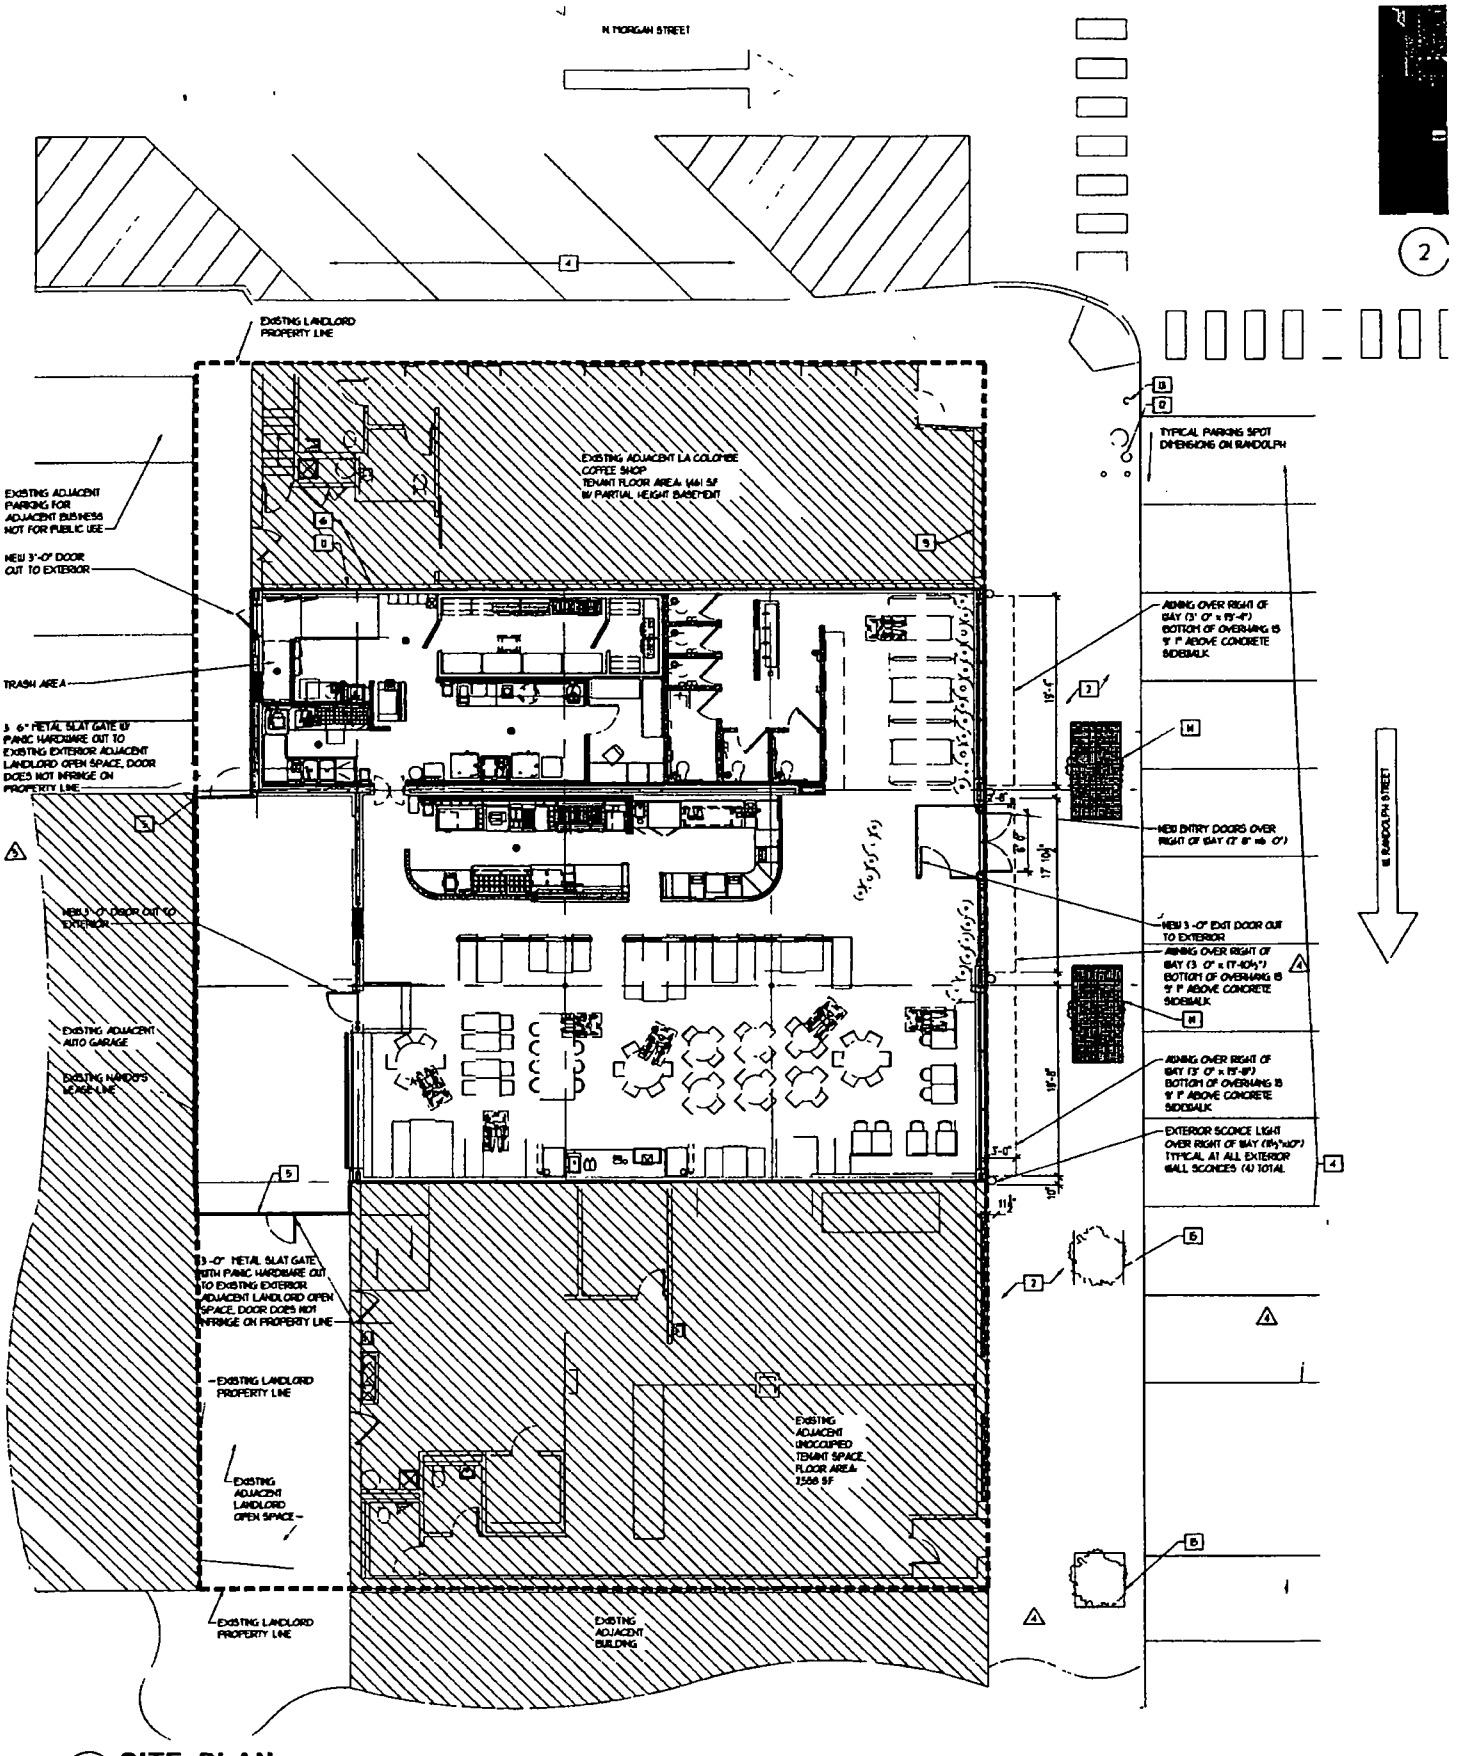


## 1 SITE PLAN

1/8" = 1'-0"

# City of Chicago

O2015-1579

Office of the City Clerk

Document Tracking Sheet

| | |
|---|---|
| **Meeting Date:** | 3/18/2015 |
| **Sponsor(s):** | Suarez (31) |
| **Type:** | Ordinance |
| **Title:** | Canopy(s) for Rehydrate Water Bar & Cafe |
| **Committee(s) Assignment:** | Committee on Transportation and Public Way |

ORDINANCE
REHYDRATE WATER BAR & CAFE
Acct. No. 355308 - 1
Permit No. 1117697

*Be It Ordained by the City Council of the City of Chicago:*

SECTION 1. Permission and authority are hereby given and granted to REHYDRATE WATER BAR & CAFE, upon the terms and subject to the conditions of this ordinance to maintain and use, as now constructed, one (1) Canopy(s) projecting over the public right-of-way adjacent to its premises known as 3500 N. Cicero Ave..

Said Canopy(s) at N. Cicero & Cornella measure(s):
One (1) at nine point four one (9.41) feet in length, and two point six six (2.66) feet in width for a total of twenty-five point zero three (25.03) square feet.

The location of said privilege shall be as shown on prints kept on file with the Department of Business Affairs and Consumer Protection and the Office of the City Clerk.

Said privilege shall be constructed in accordance with plans and specifications approved by the Zoning Department - Signs.

This grant of privilege in the public way shall be subject to the provisions of Section 10-28-015 and all other required provisions of the Municipal Code of Chicago.

The grantee shall pay to the City of Chicago as compensation for the privilege #1117697 herein granted the sum of fifty ($50.00) per annum in advance.

A 25% penalty will be added for payments received after due date.

The permit holder agrees to hold the City of Chicago harmless for any damage, relocation or replacement costs associated with damage, relocation or removal of private property caused by the City performing work in the public way.

Authority herein given and granted for a period of five (5) years from and after 01/09/2013.

Alderman Ray Suarez

Ray Suarez 31st Ward

CHICAGO SWEATLODGE CANOPY
CORNELIA
61'
CICERO
1,8
2'-6"
8'-7"

**Department of Business Affairs and Consumer Protection**
Small Business Center - Public Way Use Unit
City Hall - 121 N. LaSalle Street, Room 800 • Chicago, IL 60602
312-74-GOBIZ / 312-744-6249 • (312) 744-1944 (TTY)
http://www.cityofchicago.org/bacp

**03/18/2015**

Alderman **Ray Suarez**
Ward # **31**
City of Chicago
City Hall, Room **203**
121 North LaSalle Street
Chicago, Illinois 60602

Re: An ordinance to use and maintain a portion of the public right-of-way for **one (1) canopy(ies)** for **REHYDRATE WATER BAR & CAFE**, adjacent to the premises known as **3500 N. Cicero Ave.**.

Dear Alderman **Ray Suarez**:

The applicant referenced above has requested the use of the public right-of-way for a **canopy(ies)**. An ordinance has been prepared by the Department of Business Affairs and Consumer Protection – Small Business Center - Public Way Use Unit for presentation to the City Council. Because this request was made for properties located in your ward, as approved by you as per the attached, I respectfully request that you introduce the attached ordinance at the next City Council meeting.

If you have any questions regarding this ordinance, please contact Anthony Bertuca at (312) 744-5506.

**Department of Business Affairs and Consumer Protection**

# City of Chicago

O2015-1584

## Office of the City Clerk

## Document Tracking Sheet

| | |
|---|---|
| **Meeting Date:** | 3/18/2015 |
| **Sponsor(s):** | Waguespack (32) |
| **Type:** | Ordinance |
| **Title:** | Canopy(s) for Banana Joe's |
| **Committee(s) Assignment:** | Committee on Transportation and Public Way |

ORDINANCE
BANANA JOE'S
Acct. No. 86301 - 2
Permit No. 1116544

*Be It Ordained by the City Council of the City of Chicago:*

SECTION 1. Permission and authority are hereby given and granted to BANANA JOE'S, upon the terms and subject to the conditions of this ordinance to maintain and use, as now constructed, four (4) Canopy(s) projecting over the public right-of-way adjacent to its premises known as 940 W. Weed St..

Said Canopy(s) at W. WEED measure(s):
Three (3) at ten point four (10.4) feet in length, and two point five (2.5) feet in width for a total of seventy-eight (78) square feet.
One (1) at twenty-one point four (21.4) feet in length, and four point six (4.6) feet in width for a total of ninety-eight point four four (98.44) square feet.

The location of said privilege shall be as shown on prints kept on file with the Department of Business Affairs and Consumer Protection and the Office of the City Clerk.

Said privilege shall be constructed in accordance with plans and specifications approved by the Zoning Department - Signs.

This grant of privilege in the public way shall be subject to the provisions of Section 10-28-015 and all other required provisions of the Municipal Code of Chicago.

The grantee shall pay to the City of Chicago as compensation for the privilege #1116544 herein granted the sum of one hundred seventy-five ($175.00) per annum in advance.

A 25% penalty will be added for payments received after due date.

The permit holder agrees to hold the City of Chicago harmless for any damage, relocation or replacement costs associated with damage, relocation or removal of private property caused by the City performing work in the public way.

Authority herein given and granted for a period of five (5) years from and after 01/11/2015.

Alderman S Waguespack

Scott Waguespack 32nd Ward

Cynthia Fisher, Realtor®
216-299-0934
www.Fisherhomesales.com

940 Weed Street (2-way)

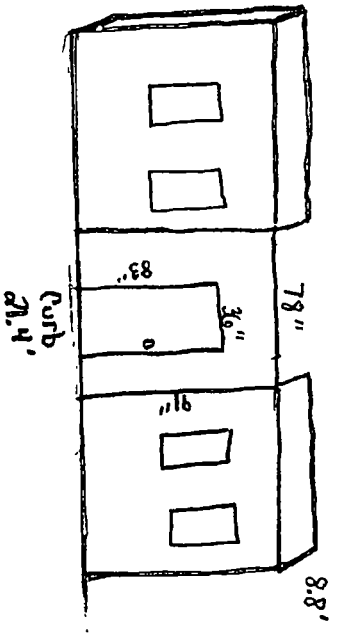

**Department of Business Affairs and Consumer Protection**
Small Business Center - Public Way Use Unit
City Hall - 121 N. LaSalle Street, Room 800 • Chicago, IL 60602
312-74-GOBIZ / 312-744-6249 • (312) 744-1944 (TTY)
http://www.cityofchicago.org/bacp

**03/18/2015**

Alderman **Scott Waguespack**
Ward # **32**
City of Chicago
City Hall, Room **300**
121 North LaSalle Street
Chicago, Illinois 60602

Re: An ordinance to use and maintain a portion of the public right-of-way for **four (4) canopy(ies)** for **BANANA JOE'S**, adjacent to the premises known as **940 W. Weed St.**.

Dear Alderman **Scott Waguespack**:

The applicant referenced above has requested the use of the public right-of-way for a **canopy(ies)**. An ordinance has been prepared by the Department of Business Affairs and Consumer Protection – Small Business Center - Public Way Use Unit for presentation to the City Council. Because this request was made for properties located in your ward, as approved by you as per the attached, I respectfully request that you introduce the attached ordinance at the next City Council meeting.

If you have any questions regarding this ordinance, please contact Anthony Bertuca at (312) 744-5506.

**Department of Business Affairs and Consumer Protection**

# City of Chicago

O2015-1588

Office of the City Clerk

Document Tracking Sheet

| | |
|---|---|
| **Meeting Date:** | 3/18/2015 |
| **Sponsor(s):** | Waguespack (32) |
| **Type:** | Ordinance |
| **Title:** | Canopy(s) for Churchill Row Lofts Condo Assn. |
| **Committee(s) Assignment:** | Committee on Transportation and Public Way |

ORDINANCE
CHURCHILL ROW LOFTS CONDOMINIUM ASSOCIATION
Acct. No. 311265 - 1
Permit No. 1116792

*Be It Ordained by the City Council of the City of Chicago:*

SECTION 1. Permission and authority are hereby given and granted to CHURCHILL ROW LOFTS CONDOMINIUM ASSOCIATION, upon the terms and subject to the conditions of this ordinance to maintain and use, as now constructed, one (1) Canopy(s) projecting over the public right-of-way adjacent to its premises known as 2111 W. Churchill St..

Said Canopy(s) at W. CHURCHILL measure(s):
One (1) at fifteen (15) feet in length, and five (5) feet in width for a total of seventy-five (75) square feet.

The location of said privilege shall be as shown on prints kept on file with the Department of Business Affairs and Consumer Protection and the Office of the City Clerk.

Said privilege shall be constructed in accordance with plans and specifications approved by the Zoning Department - Signs.

This grant of privilege in the public way shall be subject to the provisions of Section 10-28-015 and all other required provisions of the Municipal Code of Chicago.

The grantee shall pay to the City of Chicago as compensation for the privilege #1116792 herein granted the sum of fifty ($50.00) per annum in advance.

A 25% penalty will be added for payments received after due date.

The permit holder agrees to hold the City of Chicago harmless for any damage, relocation or replacement costs associated with damage, relocation or removal of private property caused by the City performing work in the public way.

Authority herein given and granted for a period of five (5) years from and after 10/03/2014.

Alderman _____

Scott Waguespack 32nd Ward

Sketch

Churchill St.

**Department of Business Affairs and Consumer Protection**
Small Business Center - Public Way Use Unit
City Hall - 121 N. LaSalle Street, Room 800 • Chicago, IL 60602
312-74-GOBIZ / 312-744-6249 • (312) 744-1944 (TTY)
http://www.cityofchicago.org/bacp

**03/18/2015**

Alderman **Scott Waguespack**
Ward # **32**
City of Chicago
City Hall, Room **300**
121 North LaSalle Street
Chicago, Illinois 60602

Re: An ordinance to use and maintain a portion of the public right-of-way for **one (1) canopy(ies)** for **CHURCHILL ROW LOFTS CONDOMINIUM ASSOCIATION**, adjacent to the premises known as **2111 W. Churchill St.**.

Dear Alderman **Scott Waguespack**:

The applicant referenced above has requested the use of the public right-of-way for a **canopy(ies)**. An ordinance has been prepared by the Department of Business Affairs and Consumer Protection – Small Business Center - Public Way Use Unit for presentation to the City Council. Because this request was made for properties located in your ward, as approved by you as per the attached, I respectfully request that you introduce the attached ordinance at the next City Council meeting.

If you have any questions regarding this ordinance, please contact Anthony Bertuca at (312) 744-5506.

**Department of Business Affairs and Consumer Protection**

# City of Chicago

O2015-1589

Office of the City Clerk

Document Tracking Sheet

| | |
|---|---|
| **Meeting Date:** | 3/18/2015 |
| **Sponsor(s):** | Waguespack (32) |
| **Type:** | Ordinance |
| **Title:** | Canopy(s) for Wishbone Restaurant |
| **Committee(s) Assignment:** | Committee on Transportation and Public Way |

ORDINANCE
WISHBONE RESTAURANT
Acct. No. 10247 - 1
Permit No. 1117067

*Be It Ordained by the City Council of the City of Chicago:*

SECTION 1. Permission and authority are hereby given and granted to WISHBONE RESTAURANT, upon the terms and subject to the conditions of this ordinance to maintain and use, as now constructed, five (5) Canopy(s) projecting over the public right-of-way adjacent to its premises known as 3300 N. Lincoln Ave..

Said Canopy(s) at W. School Street measure(s):
One (1) at twenty-seven (27) feet in length, and three (3) feet in width for a total of eighty-one (81) square feet.
One (1) at twenty-two (22) feet in length, and eight (8) feet in width for a total of one hundred seventy-six (176) square feet.
Three (3) at eight (8) feet in length, and three (3) feet in width for a total of seventy-two (72) square feet.

The location of said privilege shall be as shown on prints kept on file with the Department of Business Affairs and Consumer Protection and the Office of the City Clerk.

Said privilege shall be constructed in accordance with plans and specifications approved by the Zoning Department - Signs.

This grant of privilege in the public way shall be subject to the provisions of Section 10-28-015 and all other required provisions of the Municipal Code of Chicago.

The grantee shall pay to the City of Chicago as compensation for the privilege #1117067 herein granted the sum of one hundred seventy-five ($175.00) per annum in advance.

A 25% penalty will be added for payments received after due date.

The permit holder agrees to hold the City of Chicago harmless for any damage, relocation or replacement costs associated with damage, relocation or removal of private property caused by the City performing work in the public way.

Authority herein given and granted for a period of five (5) years from and after 06/07/2014.

Alderman _____

Scott Waguespack 32nd Ward

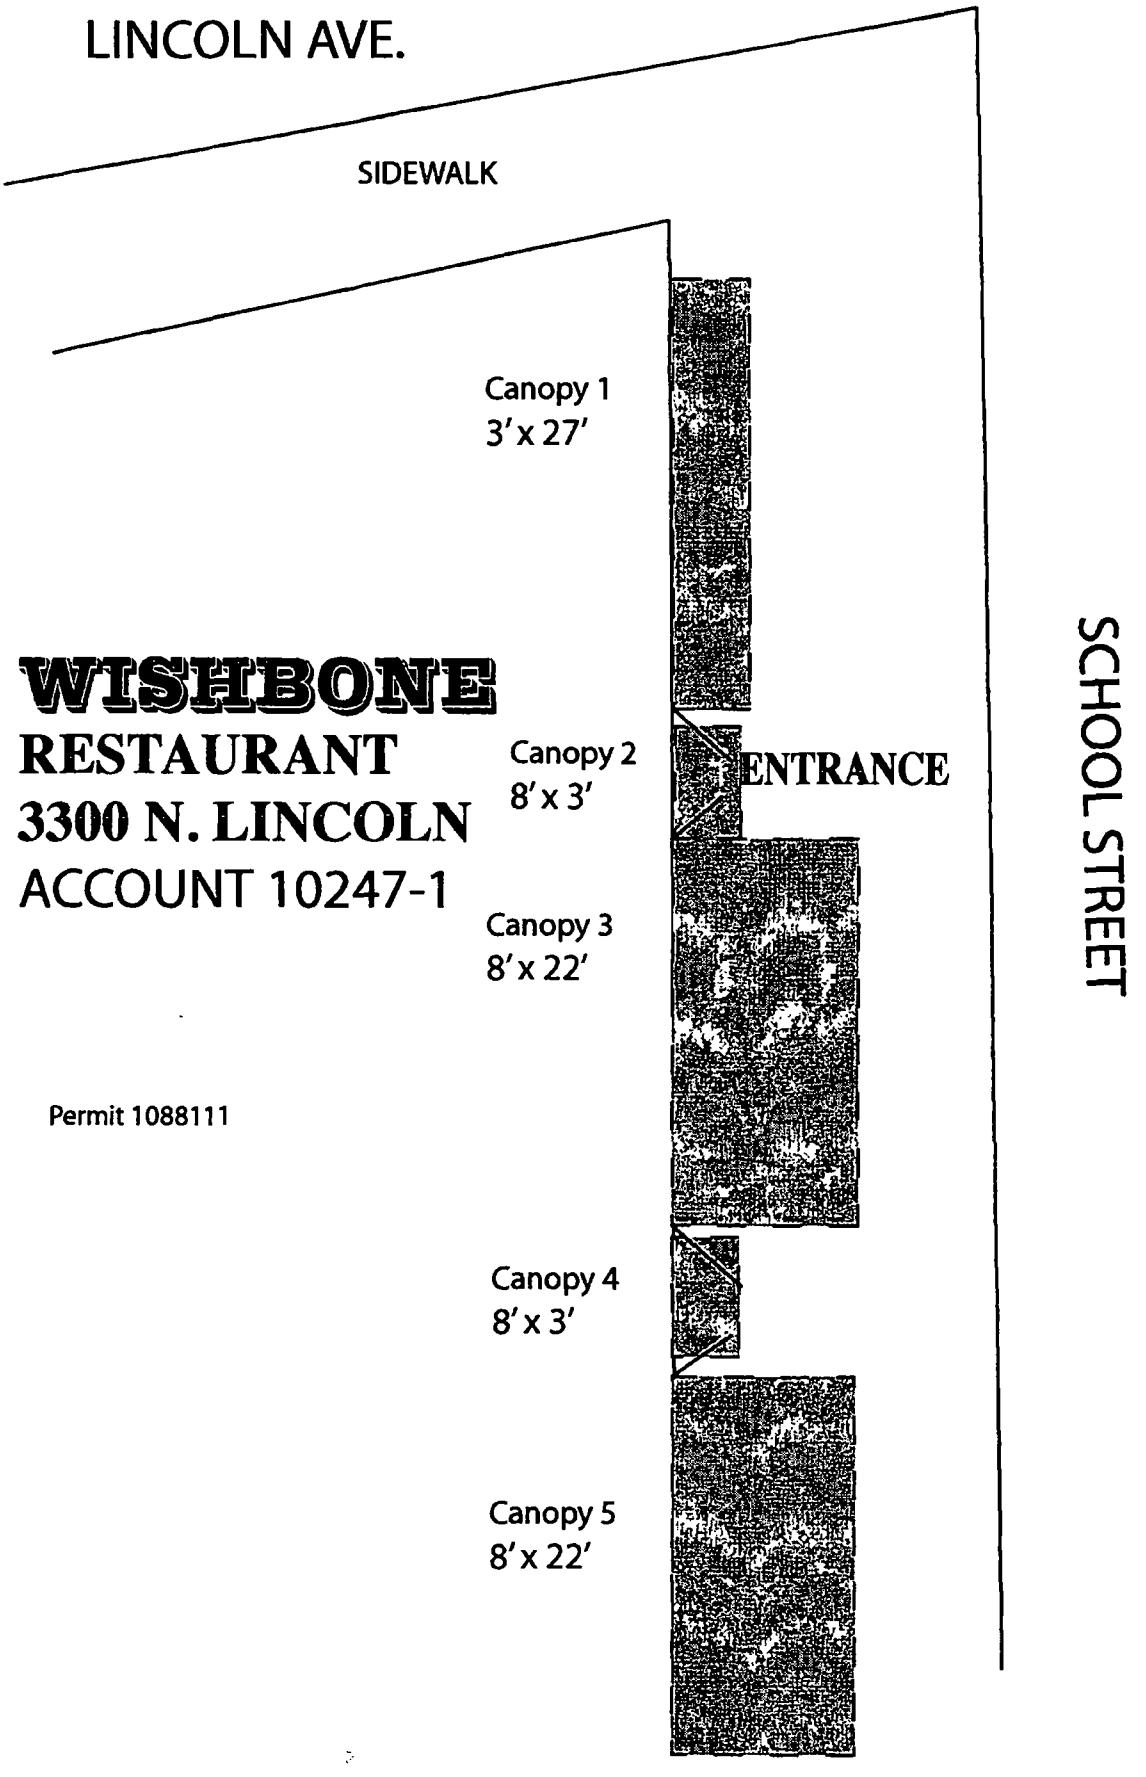
LINCOLN AVE.
SIDEWALK
Canopy 1
3' x 27'
WISHBONE
RESTAURANT
3300 N. LINCOLN
ACCOUNT 10247-1
Canopy 2
8' x 3'
ENTRANCE
Canopy 3
8' x 22'
Permit 1088111
Canopy 4
8' x 3'
Canopy 5
8' x 22'
SCHOOL STREET

**Department of Business Affairs and Consumer Protection**
Small Business Center - Public Way Use Unit
City Hall - 121 N. LaSalle Street, Room 800 • Chicago, IL 60602
312-74-GOBIZ / 312-744-6249 • (312) 744-1944 (TTY)
http://www.cityofchicago.org/bacp

**03/18/2015**

Alderman **Scott Waguespack**
Ward # **32**
City of Chicago
City Hall, Room **300**
121 North LaSalle Street
Chicago, Illinois 60602

Re: An ordinance to use and maintain a portion of the public right-of-way for **five (5) canopy(ies)** for **WISHBONE RESTAURANT**, adjacent to the premises known as **3300 N. Lincoln Ave.**.

Dear Alderman **Scott Waguespack**:

The applicant referenced above has requested the use of the public right-of-way for a **canopy(ies)**. An ordinance has been prepared by the Department of Business Affairs and Consumer Protection – Small Business Center - Public Way Use Unit for presentation to the City Council. Because this request was made for properties located in your ward, as approved by you as per the attached, I respectfully request that you introduce the attached ordinance at the next City Council meeting.

If you have any questions regarding this ordinance, please contact Anthony Bertuca at (312) 744-5506.

**Department of Business Affairs and Consumer Protection**

# City of Chicago

O2015-1599

## Office of the City Clerk

## Document Tracking Sheet

| | |
|---|---|
| **Meeting Date:** | 3/18/2015 |
| **Sponsor(s):** | Waguespack (32) |
| **Type:** | Ordinance |
| **Title:** | Canopy(s) for Workroom |
| **Committee(s) Assignment:** | Committee on Transportation and Public Way |

ORDINANCE
WORKROOM
Acct. No. 287269 - 1
Permit No. 1117028

*Be It Ordained by the City Council of the City of Chicago:*

SECTION 1. Permission and authority are hereby given and granted to WORKROOM, upon the terms and subject to the conditions of this ordinance to maintain and use, as now constructed, one (1) Canopy(s) projecting over the public right-of-way adjacent to its premises known as 1906 W. Belmont Ave..

Said Canopy(s) at W,. BELMONT measure(s):
One (1) at sixteen point five (16.5) feet in length, and one point six (1.6) foot in width for a total of twenty-six point four (26.4) square feet.

The location of said privilege shall be as shown on prints kept on file with the Department of Business Affairs and Consumer Protection and the Office of the City Clerk.

Said privilege shall be constructed in accordance with plans and specifications approved by the Zoning Department - Signs.

This grant of privilege in the public way shall be subject to the provisions of Section 10-28-015 and all other required provisions of the Municipal Code of Chicago.

The grantee shall pay to the City of Chicago as compensation for the privilege #1117028 herein granted the sum of fifty ($50.00) per annum in advance.

A 25% penalty will be added for payments received after due date.

The permit holder agrees to hold the City of Chicago harmless for any damage, relocation or replacement costs associated with damage, relocation or removal of private property caused by the City performing work in the public way.

Authority herein given and granted for a period of five (5) years from and after 01/11/2015.

Alderman S Waguespack

Scott Waguespack 32nd Ward

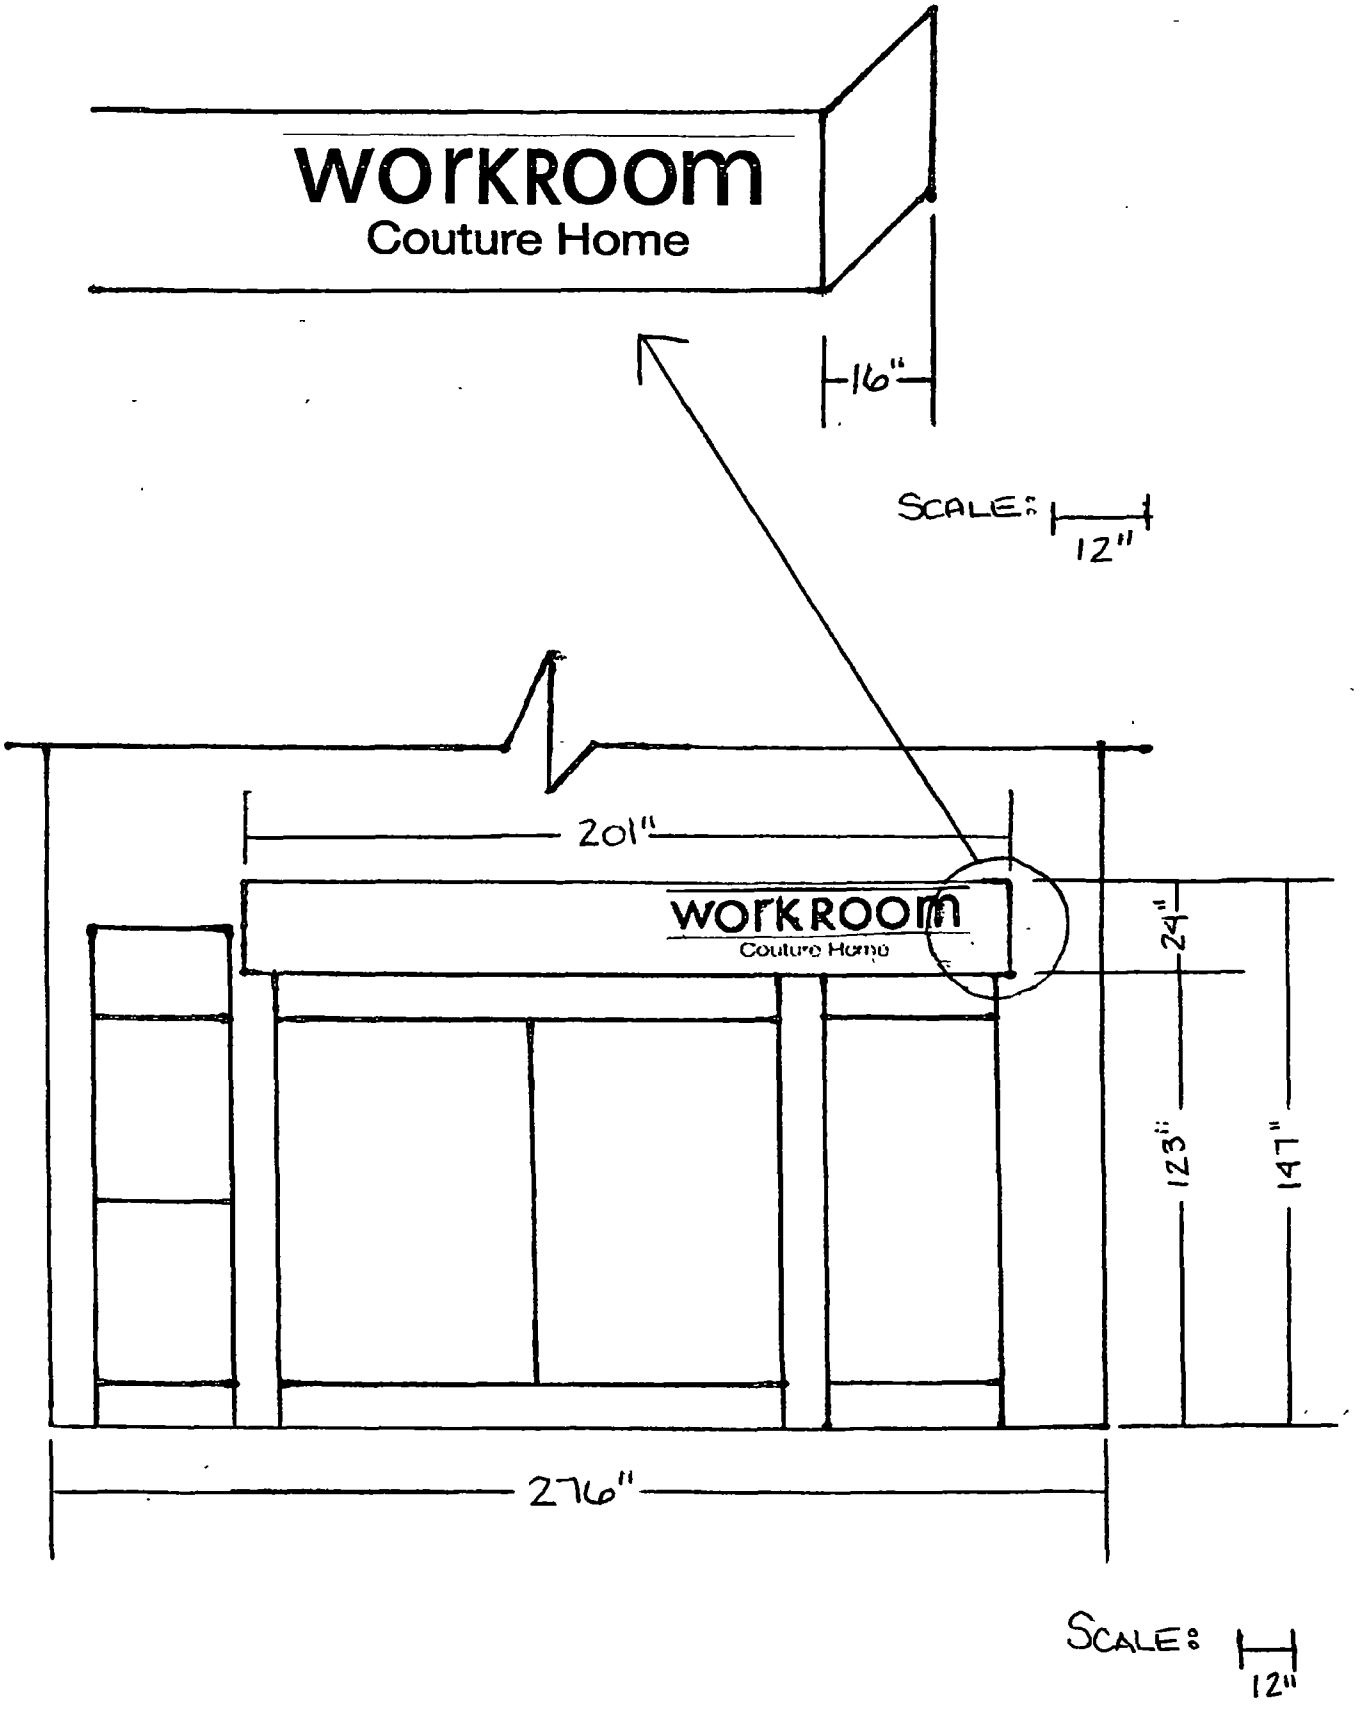
workroom
Couture Home
16"
SCALE: 12"
201"
workroom
Couture Home
24"
123"
147"
276"
SCALE: 12"

**Department of Business Affairs and Consumer Protection**
Small Business Center - Public Way Use Unit
City Hall - 121 N. LaSalle Street, Room 800 • Chicago, IL 60602
312-74-GOBIZ / 312-744-6249 • (312) 744-1944 (TTY)
http://www.cityofchicago.org/bacp

**03/18/2015**

Alderman **Scott Waguespack**
Ward # **32**
City of Chicago
City Hall, Room **300**
121 North LaSalle Street
Chicago, Illinois 60602

Re: An ordinance to use and maintain a portion of the public right-of-way for **one (1) canopy(ies)** for **WORKROOM**, adjacent to the premises known as **1906 W. Belmont Ave.**.

Dear Alderman **Scott Waguespack**:

The applicant referenced above has requested the use of the public right-of-way for a **canopy(ies)**. An ordinance has been prepared by the Department of Business Affairs and Consumer Protection – Small Business Center - Public Way Use Unit for presentation to the City Council. Because this request was made for properties located in your ward, as approved by you as per the attached, I respectfully request that you introduce the attached ordinance at the next City Council meeting.

If you have any questions regarding this ordinance, please contact Anthony Bertuca at (312) 744-5506.

**Department of Business Affairs and Consumer Protection**

# City of Chicago

O2015-1605

Office of the City Clerk

Document Tracking Sheet

| | |
|---|---|
| **Meeting Date:** | 3/18/2015 |
| **Sponsor(s):** | Sposato (36) |
| **Type:** | Ordinance |
| **Title:** | Canopy(s) for ES Electronic Services |
| **Committee(s) Assignment:** | Committee on Transportation and Public Way |

ORDINANCE
E S ELECTRONIC SERVICES
Acct. No. 34631 - 2
Permit No. 1117208

*Be It Ordained by the City Council of the City of Chicago:*

SECTION 1. Permission and authority are hereby given and granted to E S ELECTRONIC SERVICES, upon the terms and subject to the conditions of this ordinance to maintain and use, as now constructed, one (1) Canopy(s) projecting over the public right-of-way adjacent to its premises known as 3333 N. Central Ave..

Said Canopy(s) at N. CENTRAL measure(s):
One (1) at twelve (12) feet in length, and three (3) feet in width for a total of thirty-six (36) square feet.

The location of said privilege shall be as shown on prints kept on file with the Department of Business Affairs and Consumer Protection and the Office of the City Clerk.

Said privilege shall be constructed in accordance with plans and specifications approved by the Zoning Department - Signs.

This grant of privilege in the public way shall be subject to the provisions of Section 10-28-015 and all other required provisions of the Municipal Code of Chicago.

The grantee shall pay to the City of Chicago as compensation for the privilege #1117208 herein granted the sum of fifty ($50.00) per annum in advance.

A 25% penalty will be added for payments received after due date.

The permit holder agrees to hold the City of Chicago harmless for any damage, relocation or replacement costs associated with damage, relocation or removal of private property caused by the City performing work in the public way.

Authority herein given and granted for a period of five (5) years from and after 03/14/2015.

Alderman _____

Nicholas Sposato 36th Ward

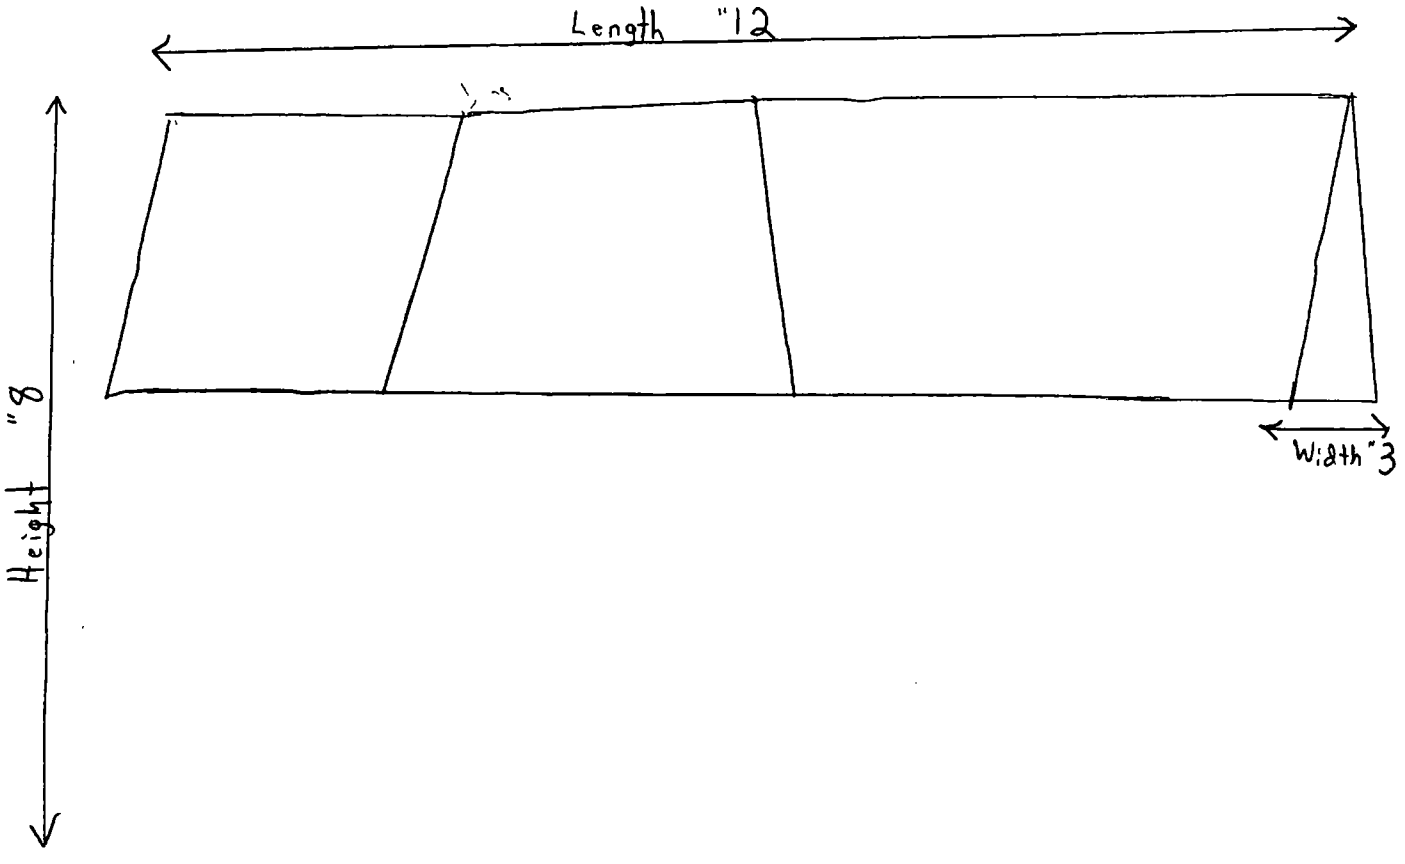
Length "12
Height "8
Width "3

**Department of Business Affairs and Consumer Protection**
Small Business Center- Public Way Use Unit
City Hall - 121 N. LaSalle Street Room 800 • Chicago, IL 60602
312-74-GOBIZ / 312-744-6249 • (312) 744-1944 (TTY)
http://www.cityofchicago.org/bacp

**03/18/2015**

Alderman **Nicholas Sposato**
Ward # **36**
City of Chicago
City Hall, Room **304**
121 North LaSalle Street
Chicago, Illinois 60602

Re: An ordinance to use and maintain a portion of the public right-of-way for **one (1) canopy(ies)** for **E S ELECTRONIC SERVICES**, adjacent to the premises known as **3333 N. Central Ave.**.

Dear Alderman **Nicholas Sposato**:

The applicant referenced above has requested the use of the public right-of-way for a **canopy(ies)**. An ordinance has been prepared by the Department of Business Affairs and Consumer Protection – Small Business Center - Public Way Use Unit for presentation to the City Council. Because this request was made for properties located in your ward, as approved by you as per the attached, I respectfully request that you introduce the attached ordinance at the next City Council meeting.

If you have any questions regarding this ordinance, please contact Anthony Bertuca at (312) 744-5506.

**Department of Business Affairs and Consumer Protection**

# City of Chicago

O2015-1608

Office of the City Clerk

Document Tracking Sheet

| | |
|---|---|
| **Meeting Date:** | 3/18/2015 |
| **Sponsor(s):** | Mitts (37) |
| **Type:** | Ordinance |
| **Title:** | Canopy(s) for Grand Food & Liquor, Inc. |
| **Committee(s) Assignment:** | Committee on Transportation and Public Way |

ORDINANCE
GRAND FOOD & LIQUOR INC
Acct. No. 6288 - 1
Permit No. 1116665

*Be It Ordained by the City Council of the City of Chicago:*

SECTION 1. Permission and authority are hereby given and granted to GRAND FOOD & LIQUOR INC, upon the terms and subject to the conditions of this ordinance to maintain and use, as now constructed, one (1) Canopy(s) projecting over the public right-of-way adjacent to its premises known as 5128 W. Grand Ave..

Said Canopy(s) at W.GRAND measure(s):
One (1) at thirty-two (32) feet in length, and two (2) feet in width for a total of sixty-four (64) square feet.

The location of said privilege shall be as shown on prints kept on file with the Department of Business Affairs and Consumer Protection and the Office of the City Clerk.

Said privilege shall be constructed in accordance with plans and specifications approved by the Zoning Department - Signs.

This grant of privilege in the public way shall be subject to the provisions of Section 10-28-015 and all other required provisions of the Municipal Code of Chicago.

The grantee shall pay to the City of Chicago as compensation for the privilege #1116665 herein granted the sum of fifty-seven ($57.00) per annum in advance.

A 25% penalty will be added for payments received after due date.

The permit holder agrees to hold the City of Chicago harmless for any damage, relocation or replacement costs associated with damage, relocation or removal of private property caused by the City performing work in the public way.

Authority herein given and granted for a period of five (5) years from and after 10/04/2014.

Alderman Emma Mitts

Emma Mitts 37th Ward

# APPLICATION TO USE THE PUBLIC RIGHT OF WAY

## *EXAMPLE OF CANOPY/AWNING DRAWING*

CANOPY DRAWINGS

PROPERTY LOCATION: 5128 W Grand Ave

ORGANIZATION'S NAME: Grand Food Mart

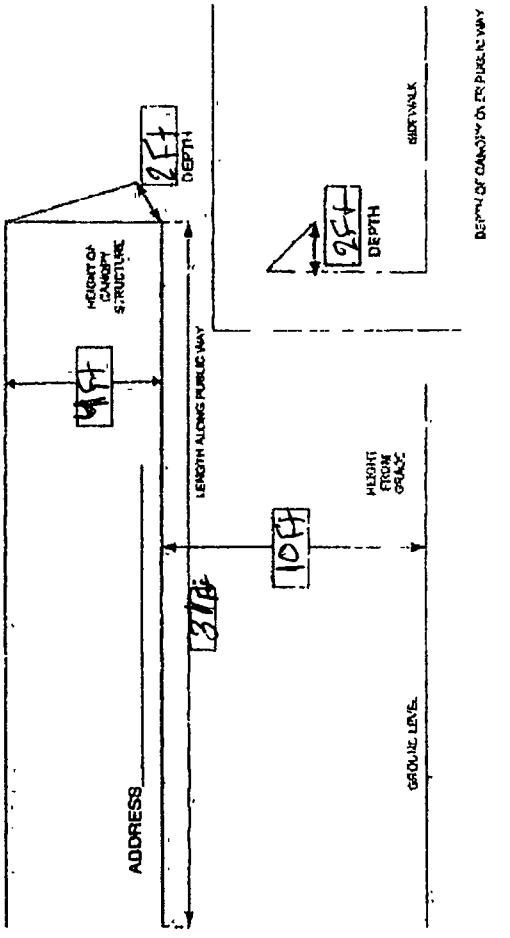

**Department of Business Affairs and Consumer Protection**
Small Business Center - Public Way Use Unit
City Hall - 121 N. LaSalle Street, Room 800 • Chicago, IL 60602
312-74-GOBIZ / 312-744-6249 • (312) 744-1944 (TTY)
http://www.cityofchicago.org/bacp

**03/18/2015**

Alderman **Emma Mitts**
Ward # **37**
City of Chicago
City Hall, Room **300**
121 North LaSalle Street
Chicago, Illinois 60602

Re: An ordinance to use and maintain a portion of the public right-of-way for **one (1) canopy(ies)** for **GRAND FOOD & LIQUOR INC**, adjacent to the premises known as **5128 W. Grand Ave.**.

Dear Alderman **Emma Mitts**:

The applicant referenced above has requested the use of the public right-of-way for a **canopy(ies)**. An ordinance has been prepared by the Department of Business Affairs and Consumer Protection – Small Business Center - Public Way Use Unit for presentation to the City Council. Because this request was made for properties located in your ward, as approved by you as per the attached, I respectfully request that you introduce the attached ordinance at the next City Council meeting.

If you have any questions regarding this ordinance, please contact Anthony Bertuca at (312) 744-5506.

**Department of Business Affairs and Consumer Protection**

# City of Chicago

O2015-1611

## Office of the City Clerk

## Document Tracking Sheet

| | |
|---|---|
| **Meeting Date:** | 3/18/2015 |
| **Sponsor(s):** | O'Connor (40) |
| **Type:** | Ordinance |
| **Title:** | Canopy(s) for Juliana |
| **Committee(s) Assignment:** | Committee on Transportation and Public Way |

ORDINANCE
JULIANA
Acct. No. 8647 - 1
Permit No. 1117705

*Be It Ordained by the City Council of the City of Chicago:*

SECTION 1. Permission and authority are hereby given and granted to JULIANA, upon the terms and subject to the conditions of this ordinance to maintain and use, as now constructed, one (1) Canopy(s) projecting over the public right-of-way adjacent to its premises known as 3001 W. Peterson Ave..

Said Canopy(s) at W. Peterson Avenue measure(s):
One (1) at sixteen point six (16.6) feet in length, and fourteen (14) feet in width for a total of two hundred thirty-two point four (232.4) square feet.

The location of said privilege shall be as shown on prints kept on file with the Department of Business Affairs and Consumer Protection and the Office of the City Clerk.

Said privilege shall be constructed in accordance with plans and specifications approved by the Zoning Department - Signs.

This grant of privilege in the public way shall be subject to the provisions of Section 10-28-015 and all other required provisions of the Municipal Code of Chicago.

The grantee shall pay to the City of Chicago as compensation for the privilege #1117705 herein granted the sum of fifty ($50.00) per annum in advance.

A 25% penalty will be added for payments received after due date.

The permit holder agrees to hold the City of Chicago harmless for any damage, relocation or replacement costs associated with damage, relocation or removal of private property caused by the City performing work in the public way.

Authority herein given and granted for a period of five (5) years from and after 01/13/2014.

Alderman _____

Patrick O'Connor 40th Ward

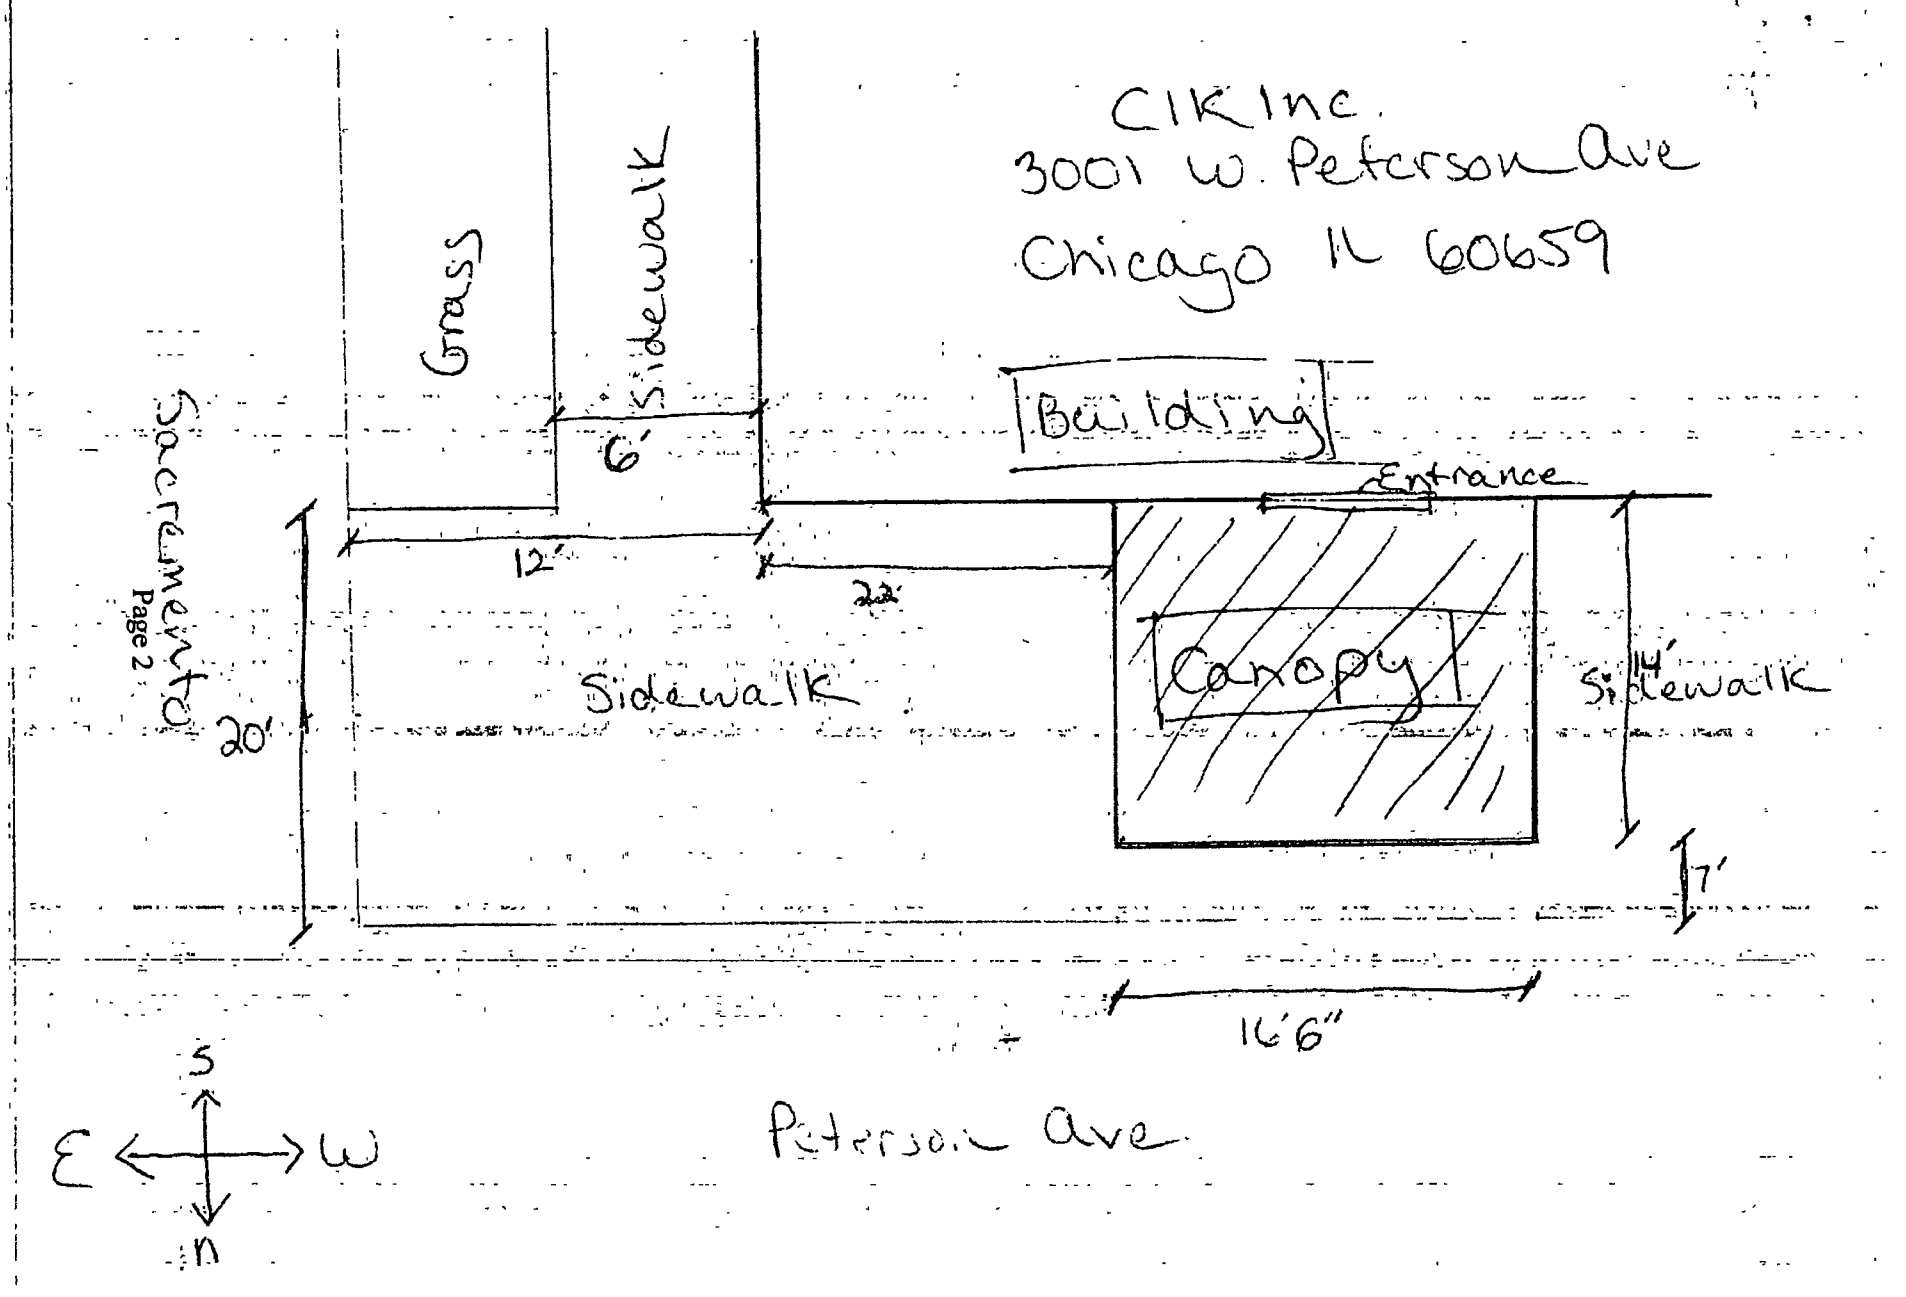
CIK Inc.
3001 W. Peterson Ave
Chicago IL 60659
Grass
Sidewalk
6'
Building
Entrance
12'
22'
Sacramento
Page 2
20'
Sidewalk
Canopy
14'
Sidewalk
7'
16'6"
S
E
W
N
Peterson Ave

**Department of Business Affairs and Consumer Protection**
Small Business Center - Public Way Use Unit
City Hall - 121 N. LaSalle Street, Room 800 • Chicago, IL 60602
312-74-GOBIZ / 312-744-6249 • (312) 744-1944 (TTY)
http://www.cityofchicago.org/bacp

**03/18/2015**

Alderman **Patrick O'Connor**
Ward # **40**
City of Chicago
City Hall, Room **305**
121 North LaSalle Street
Chicago, Illinois 60602

Re: An ordinance to use and maintain a portion of the public right-of-way for **one (1) canopy(ies)** for **JULIANA**, adjacent to the premises known as **3001 W. Peterson Ave.**.

Dear Alderman **Patrick O'Connor**:

The applicant referenced above has requested the use of the public right-of-way for a **canopy(ies)**. An ordinance has been prepared by the Department of Business Affairs and Consumer Protection – Small Business Center - Public Way Use Unit for presentation to the City Council. Because this request was made for properties located in your ward, as approved by you as per the attached, I respectfully request that you introduce the attached ordinance at the next City Council meeting.

If you have any questions regarding this ordinance, please contact Anthony Bertuca at (312) 744-5506.

**Department of Business Affairs and Consumer Protection**

# City of Chicago

O2015-1622

## Office of the City Clerk

## Document Tracking Sheet

| | |
|---|---|
| **Meeting Date:** | 3/18/2015 |
| **Sponsor(s):** | O'Connor (40) |
| **Type:** | Ordinance |
| **Title:** | Canopy(s) for Swedish Bakery, Inc. |
| **Committee(s) Assignment:** | Committee on Transportation and Public Way |

ORDINANCE
SWEDISH BAKERY INC
Acct. No. 4725 - 1
Permit No. 1116945

*Be It Ordained by the City Council of the City of Chicago:*

SECTION 1. Permission and authority are hereby given and granted to SWEDISH BAKERY INC, upon the terms and subject to the conditions of this ordinance to maintain and use, as now constructed, five (5) Canopy(s) projecting over the public right-of-way adjacent to its premises known as 5348 N. Clark St..

Said Canopy(s) at N.Clark measure(s):
Three (3) at four (4) feet in length, and four (4) feet in width for a total of forty-eight (48) square feet.
Two (2) at twelve (12) feet in length, and four (4) feet in width for a total of ninety-six (96) square feet.

The location of said privilege shall be as shown on prints kept on file with the Department of Business Affairs and Consumer Protection and the Office of the City Clerk.

Said privilege shall be constructed in accordance with plans and specifications approved by the Zoning Department - Signs.

This grant of privilege in the public way shall be subject to the provisions of Section 10-28-015 and all other required provisions of the Municipal Code of Chicago.

The grantee shall pay to the City of Chicago as compensation for the privilege #1116945 herein granted the sum of one hundred seventy-five ($175.00) per annum in advance.

A 25% penalty will be added for payments received after due date.

The permit holder agrees to hold the City of Chicago harmless for any damage, relocation or replacement costs associated with damage, relocation or removal of private property caused by the City performing work in the public way.

Authority herein given and granted for a period of five (5) years from and after 02/01/2015.

Alderman 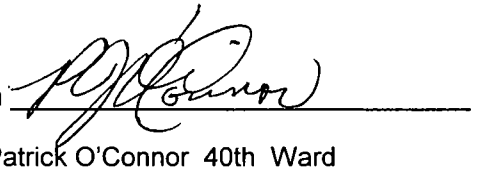

Patrick O'Connor 40th Ward

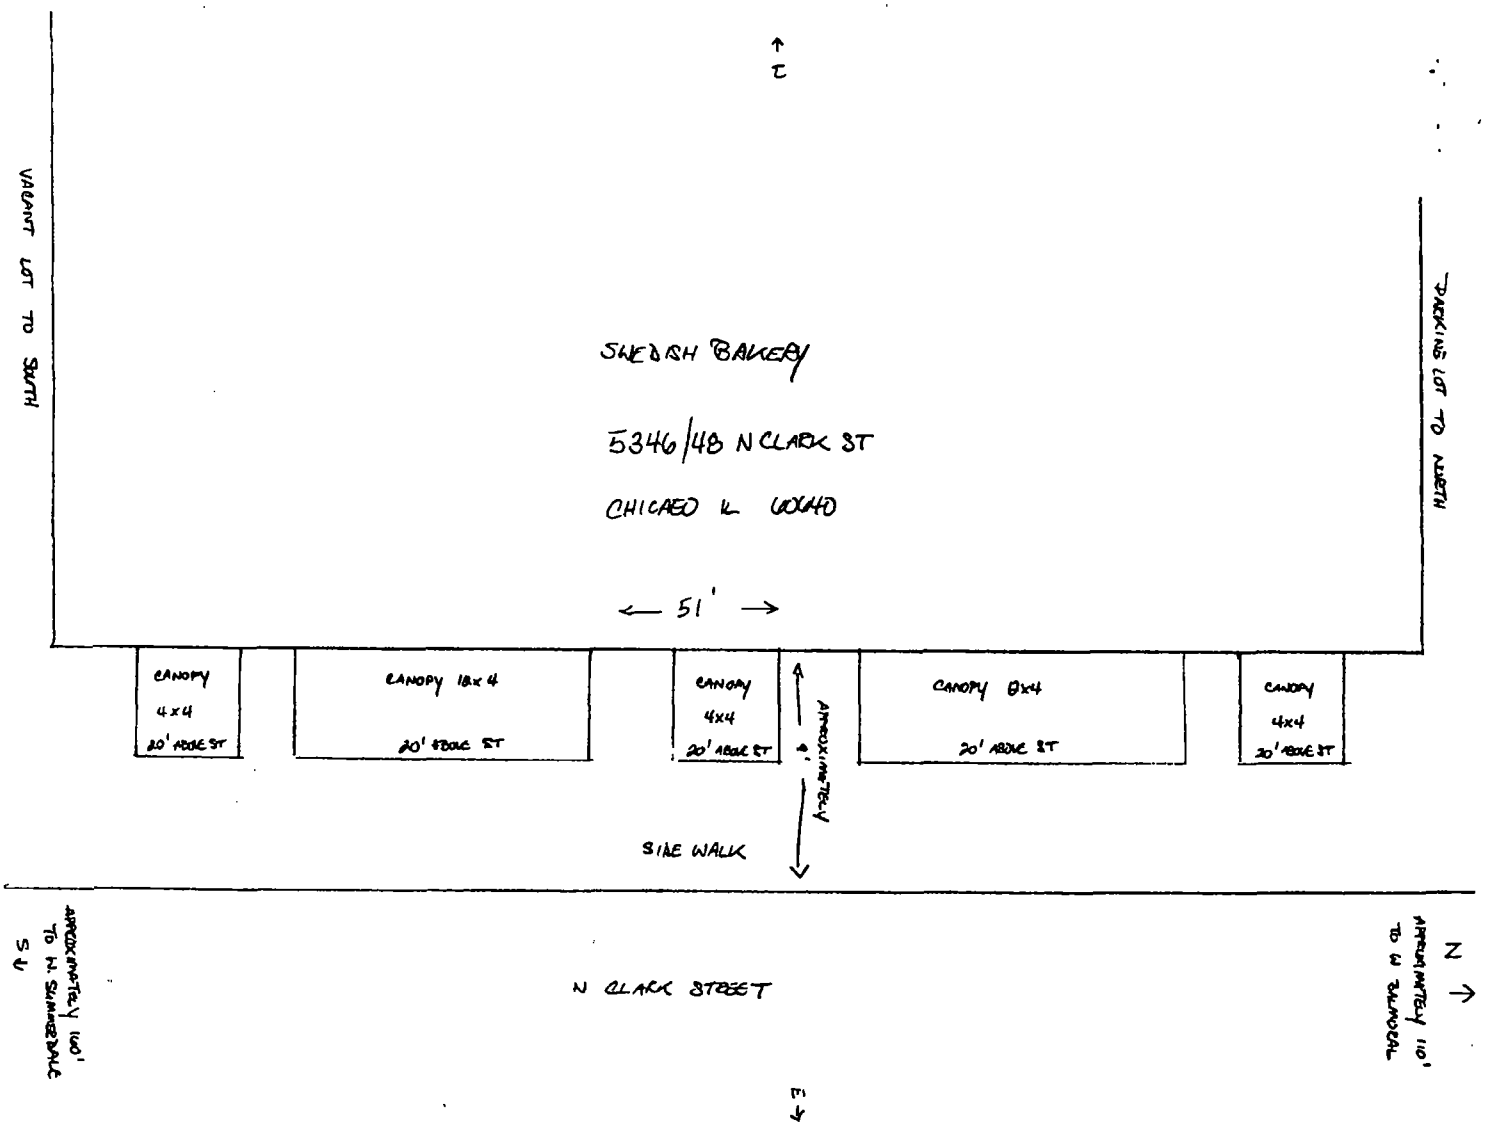
VACANT LOT TO SOUTH
PARKING LOT TO NORTH
SWEDISH BAKERY
5346/48 N CLARK ST
CHICAGO IL 60640
← 51' →
CANOPY 4x4 20' ABOVE ST
CANOPY 18x4 20' ABOVE ST
CANOPY 4x4 20' ABOVE ST
APPROXIMATELY 4'
CANOPY 8x4 20' ABOVE ST
CANOPY 4x4 20' ABOVE ST
SIDE WALK
N CLARK STREET
APPROXIMATELY 110' TO W BALMORAL
N →
APPROXIMATELY 110' TO N. SUMMERDALE
S

**Department of Business Affairs and Consumer Protection**
Small Business Center - Public Way Use Unit
City Hall - 121 N LaSalle Street, Room 800 • Chicago, IL 60602
312-74-GOBIZ / 312-744-6249 • (312) 744-1944 (TTY)
http://www.cityofchicago.org/bacp

**03/18/2015**

Alderman **Patrick O'Connor**
Ward # **40**
City of Chicago
City Hall, Room **305**
121 North LaSalle Street
Chicago, Illinois 60602

Re: An ordinance to use and maintain a portion of the public right-of-way for **five (5) canopy(ies)** for **SWEDISH BAKERY INC**, adjacent to the premises known as **5348 N. Clark St.**.

Dear Alderman **Patrick O'Connor**:

The applicant referenced above has requested the use of the public right-of-way for a **canopy(ies)**. An ordinance has been prepared by the Department of Business Affairs and Consumer Protection – Small Business Center - Public Way Use Unit for presentation to the City Council. Because this request was made for properties located in your ward, as approved by you as per the attached, I respectfully request that you introduce the attached ordinance at the next City Council meeting.

If you have any questions regarding this ordinance, please contact Anthony Bertuca at (312) 744-5506.

**Department of Business Affairs and Consumer Protection**

# City of Chicago

O2015-1627

Office of the City Clerk

Document Tracking Sheet

| | |
|---|---|
| **Meeting Date:** | 3/18/2015 |
| **Sponsor(s):** | Reilly (42) |
| **Type:** | Ordinance |
| **Title:** | Canopy(s) for Ambassador Condo Homeowner Assn. |
| **Committee(s) Assignment:** | Committee on Transportation and Public Way |

ORDINANCE
AMBASSADOR CONDOMINIUM HOMEOWNER ASSOCIATION
Acct. No. 353519 - 1
Permit No. 1117692

*Be It Ordained by the City Council of the City of Chicago:*

SECTION 1. Permission and authority are hereby given and granted to AMBASSADOR CONDOMINIUM HOMEOWNER ASSOCIATION, upon the terms and subject to the conditions of this ordinance to maintain and use, as now constructed, one (1) Canopy(s) projecting over the public right-of-way adjacent to its premises known as 1300 N. State Pkwy..

Said Canopy(s) at N. State Pkwy measure(s):
One (1) at twenty-one point seven (21.7) feet in length, and ten (10) feet in width for a total of two hundred seventeen (217) square feet.

The location of said privilege shall be as shown on prints kept on file with the Department of Business Affairs and Consumer Protection and the Office of the City Clerk.

Said privilege shall be constructed in accordance with plans and specifications approved by the Zoning Department - Signs.

This grant of privilege in the public way shall be subject to the provisions of Section 10-28-015 and all other required provisions of the Municipal Code of Chicago.

The grantee shall pay to the City of Chicago as compensation for the privilege #1117692 herein granted the sum of fifty ($50.00) per annum in advance.

A 25% penalty will be added for payments received after due date.

The permit holder agrees to hold the City of Chicago harmless for any damage, relocation or replacement costs associated with damage, relocation or removal of private property caused by the City performing work in the public way.

Authority herein given and granted for a period of five (5) years from and after 03/09/2015.

Alderman _____

Brendan Reilly 42nd Ward

The Ambassador
Attention: Management Office
1300 N. State Parkway
Chicago, IL 60610

# City of Chicago

O2015-1629

Office of the City Clerk

Document Tracking Sheet

| | |
|---|---|
| **Meeting Date:** | 3/18/2015 |
| **Sponsor(s):** | Reilly (42) |
| **Type:** | Ordinance |
| **Title:** | Canopy(s) for Bar Toma |
| **Committee(s) Assignment:** | Committee on Transportation and Public Way |

ORDINANCE
BAR TOMA
Acct. No. 63218 - 1
Permit No. 1117071

*Be It Ordained by the City Council of the City of Chicago:*

SECTION 1. Permission and authority are hereby given and granted to BAR TOMA, upon the terms and subject to the conditions of this ordinance to maintain and use, as now constructed, one (1) Canopy(s) projecting over the public right-of-way adjacent to its premises known as 110 E. Pearson St..

Said Canopy(s) at E. PEARSON STREET measure(s):
One (1) at nine point two five (9.25) feet in length, and twenty-two point zero eight (22.08) feet in width for a total of two hundred four point two four (204.24) square feet.

The location of said privilege shall be as shown on prints kept on file with the Department of Business Affairs and Consumer Protection and the Office of the City Clerk.

Said privilege shall be constructed in accordance with plans and specifications approved by the Zoning Department - Signs.

This grant of privilege in the public way shall be subject to the provisions of Section 10-28-015 and all other required provisions of the Municipal Code of Chicago.

The grantee shall pay to the City of Chicago as compensation for the privilege #1117071 herein granted the sum of fifty ($50.00) per annum in advance.

A 25% penalty will be added for payments received after due date.

The permit holder agrees to hold the City of Chicago harmless for any damage, relocation or replacement costs associated with damage, relocation or removal of private property caused by the City performing work in the public way.

Authority herein given and granted for a period of five (5) years from and after 11/05/2014.

Alderman _____

Brendan Reilly 42nd Ward

SIDE VIEW
"LOOKING WEST"

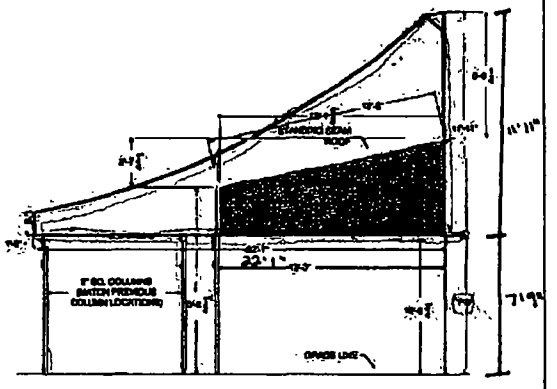

SIDE VIEW
"LOOKING EAST"

JOB#721285
BAR TOMA

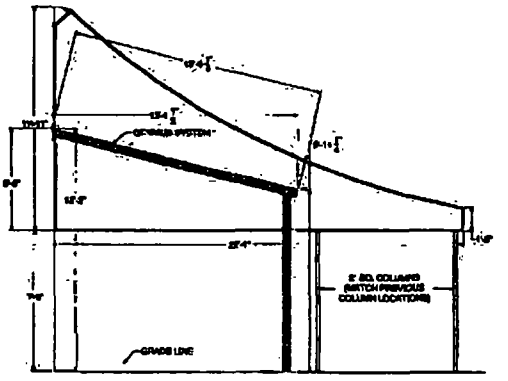

PLAN VIEW
CANOPY LAYOUT

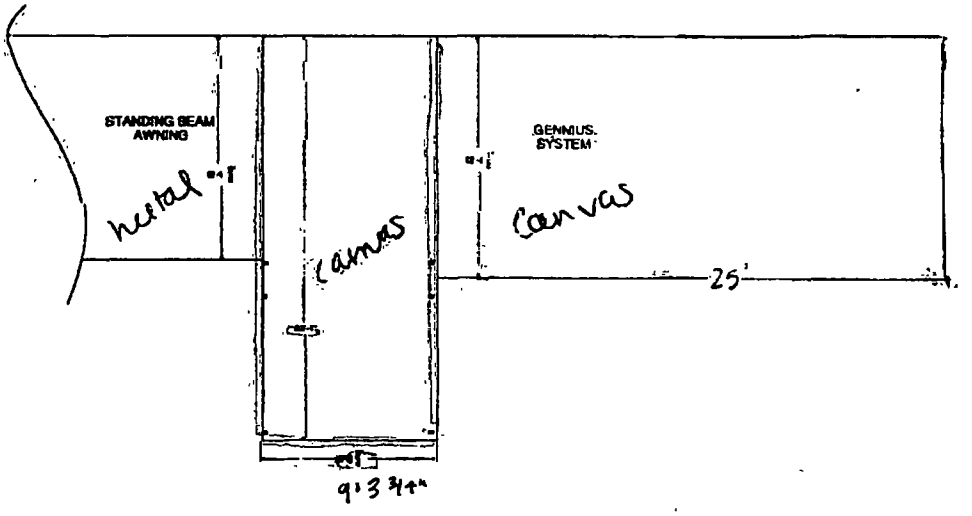

# City of Chicago

O2015-1632

Office of the City Clerk

Document Tracking Sheet

| | |
|---|---|
| **Meeting Date:** | 3/18/2015 |
| **Sponsor(s):** | Reilly (42) |
| **Type:** | Ordinance |
| **Title:** | Canopy(s) for Geller Investment Co. |
| **Committee(s) Assignment:** | Committee on Transportation and Public Way |

ORDINANCE
GELLER INVESTMENT CO
Acct. No. 396771 - 1
Permit No. 1117566

*Be It Ordained by the City Council of the City of Chicago:*

SECTION 1. Permission and authority are hereby given and granted to GELLER INVESTMENT CO, upon the terms and subject to the conditions of this ordinance to construct, install, maintain and use one (1) Canopy(s) projecting over the public right-of-way adjacent to its premises known as 101 E. Erie St..

Said Canopy(s) at E ERIE ST measure(s):
One (1) at twenty-five (25) feet in length, and eleven point five (11.5) feet in width for a total of two hundred eighty-seven point five (287.5) square feet.

The location of said privilege shall be as shown on prints kept on file with the Department of Business Affairs and Consumer Protection and the Office of the City Clerk.

Said privilege shall be constructed in accordance with plans and specifications approved by the Zoning Department - Signs.

This grant of privilege in the public way shall be subject to the provisions of Section 10-28-015 and all other required provisions of the Municipal Code of Chicago.

The grantee shall pay to the City of Chicago as compensation for the privilege #1117566 herein granted the sum of fifty ($50.00) per annum in advance.

A 25% penalty will be added for payments received after due date.

The permit holder agrees to hold the City of Chicago harmless for any damage, relocation or replacement costs associated with damage, relocation or removal of private property caused by the City performing work in the public way.

Authority herein given and granted for a period of five (5) years from and after Date of Passage.

Alderman _____

Brendan Reilly 42nd Ward

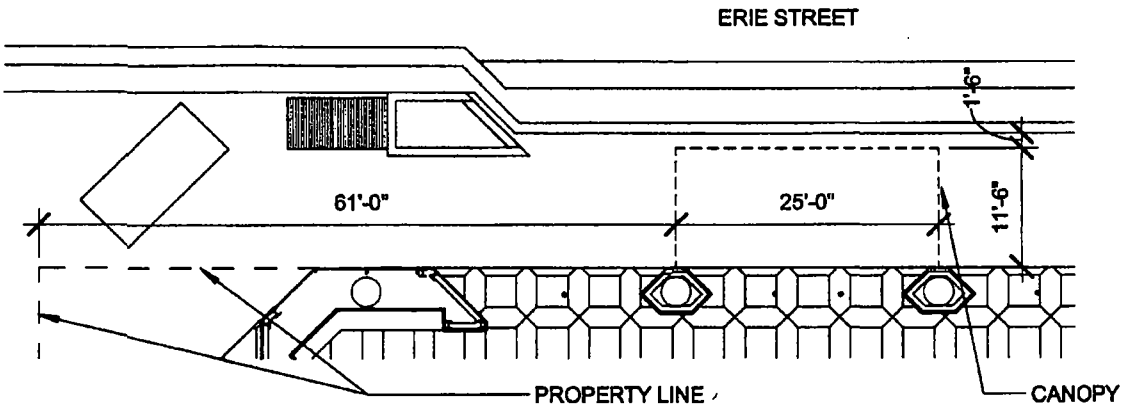


# CANOPY PLAN

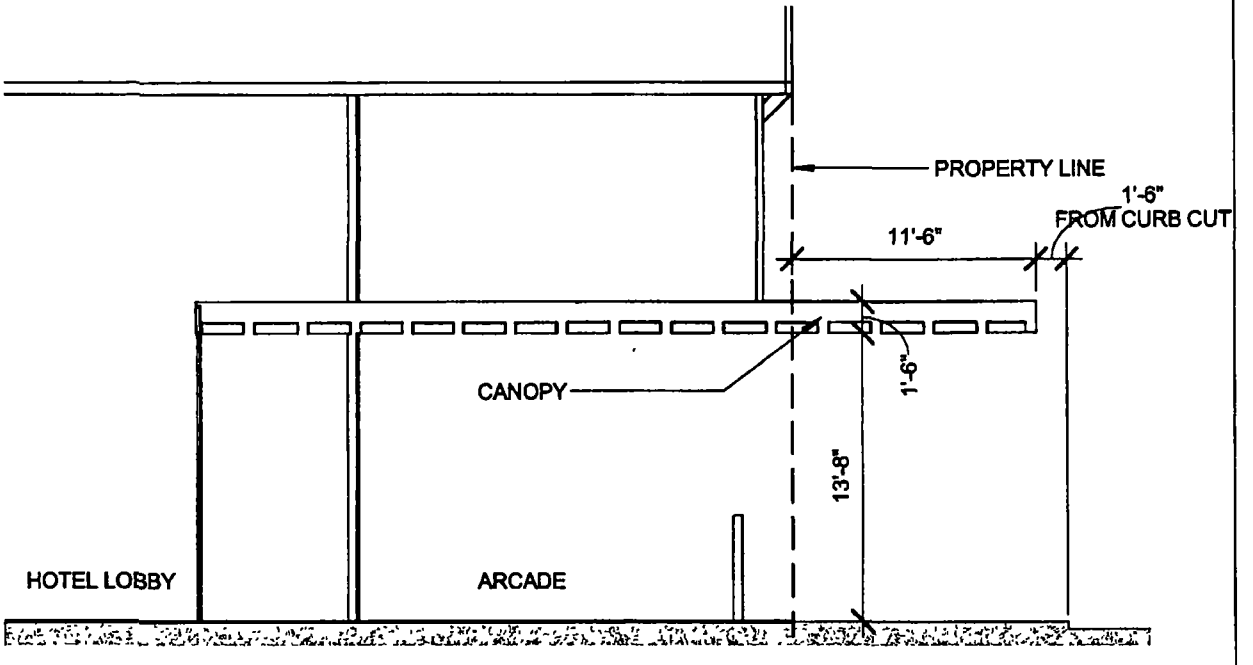


# CANOPY SECTION

EPSTEIN
Architecture Interiors Engineering Construction
Chicago New York Bucharest Warsaw
600 W Fulton Street
Chicago, IL 60661-1259
T 312.454 9100
www.epsteinglobal.com

GENERAL NOTES

| NO | DATE | REVISIONS/ISSUANCES |
|---|---|---|

CANOPY

| | |
|---|---|
| PROJECT NAME | 101 EAST ERIE |
| PROJECT NUMBER | 13312 |
| PROJECT MANAGER | Approver |
| ARCHITECT/ENGINEER | Designer |
| SCALE | As Indicated |
| DRAWN BY Author | CHECKED BY Checker |
| SHEET NUMBER | ASK-20150130-02 |

# City of Chicago

O2015-1636

Office of the City Clerk

Document Tracking Sheet

| | |
|---|---|
| **Meeting Date:** | 3/18/2015 |
| **Sponsor(s):** | Reilly (42) |
| **Type:** | Ordinance |
| **Title:** | Canopy(s) for Northwestern University/Chicago Campus |
| **Committee(s) Assignment:** | Committee on Transportation and Public Way |

ORDINANCE
NORTHWESTERN UNIVERSITY/CHICAGO CAMPUS
Acct. No. 69296 - 5
Permit No. 1117305

*Be It Ordained by the City Council of the City of Chicago:*

SECTION 1. Permission and authority are hereby given and granted to NORTHWESTERN UNIVERSITY/CHICAGO CAMPUS, upon the terms and subject to the conditions of this ordinance to maintain and use, as now constructed, one (1) Canopy(s) projecting over the public right-of-way adjacent to its premises known as 321 E. Erie St..

Said Canopy(s) at E. Ontario measure(s):
One (1) at twenty-seven (27) feet in length, and six (6) feet in width for a total of one hundred sixty-two (162) square feet.

The location of said privilege shall be as shown on prints kept on file with the Department of Business Affairs and Consumer Protection and the Office of the City Clerk.

Said privilege shall be constructed in accordance with plans and specifications approved by the Zoning Department - Signs.

This grant of privilege in the public way shall be subject to the provisions of Section 10-28-015 and all other required provisions of the Municipal Code of Chicago.

The grantee shall pay to the City of Chicago as compensation for the privilege #1117305 herein granted the sum of fifty-two ($52.00) per annum in advance.

A 25% penalty will be added for payments received after due date.

The permit holder agrees to hold the City of Chicago harmless for any damage, relocation or replacement costs associated with damage, relocation or removal of private property caused by the City performing work in the public way.

Authority herein given and granted for a period of five (5) years from and after 03/31/2014.

Alderman _____

Brendan Reilly 42nd Ward

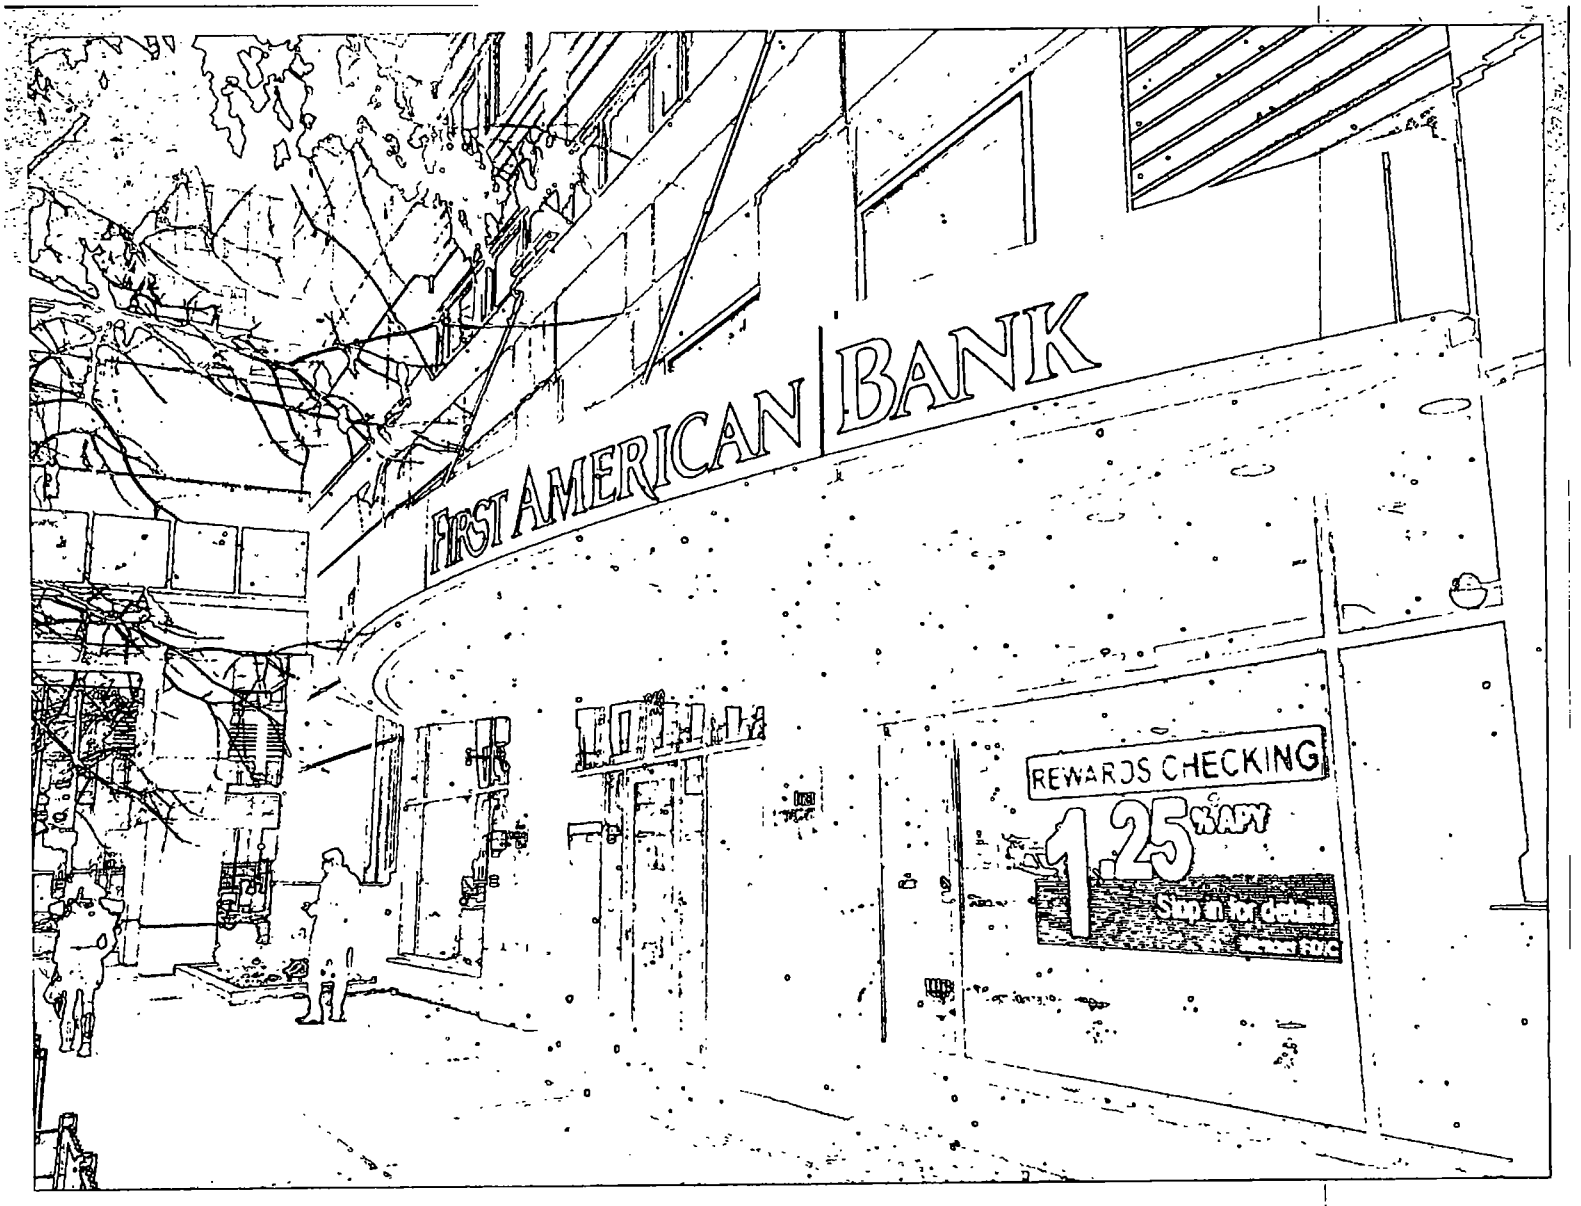
FIRST AMERICAN BANK
REWARDS CHECKING
1.25 %APY

# City of Chicago

O2015-1638

## Office of the City Clerk

## Document Tracking Sheet

| | |
|---|---|
| **Meeting Date:** | 3/18/2015 |
| **Sponsor(s):** | Reilly (42) |
| **Type:** | Ordinance |
| **Title:** | Canopy(s) for Subway |
| **Committee(s) Assignment:** | Committee on Transportation and Public Way |

ORDINANCE
SUBWAY
Acct. No. 368255 - 1
Permit No. 1116933

*Be It Ordained by the City Council of the City of Chicago:*

SECTION 1. Permission and authority are hereby given and granted to SUBWAY, upon the terms and subject to the conditions of this ordinance to maintain and use, as now constructed, one (1) Canopy(s) projecting over the public right-of-way adjacent to its premises known as 304 W. Hubbard St..

Said Canopy(s) at W. Hubbard measure(s):
One (1) at seventeen point three three (17.33) feet in length, and four point five (4.5) feet in width for a total of seventy-seven point nine nine (77.99) square feet.

The location of said privilege shall be as shown on prints kept on file with the Department of Business Affairs and Consumer Protection and the Office of the City Clerk.

Said privilege shall be constructed in accordance with plans and specifications approved by the Zoning Department - Signs.

This grant of privilege in the public way shall be subject to the provisions of Section 10-28-015 and all other required provisions of the Municipal Code of Chicago.

The grantee shall pay to the City of Chicago as compensation for the privilege #1116933 herein granted the sum of fifty ($50.00) per annum in advance.

A 25% penalty will be added for payments received after due date.

The permit holder agrees to hold the City of Chicago harmless for any damage, relocation or replacement costs associated with damage, relocation or removal of private property caused by the City performing work in the public way.

Authority herein given and granted for a period of five (5) years from and after 12/16/2014.

Alderman _____

Brendan Reilly 42nd Ward

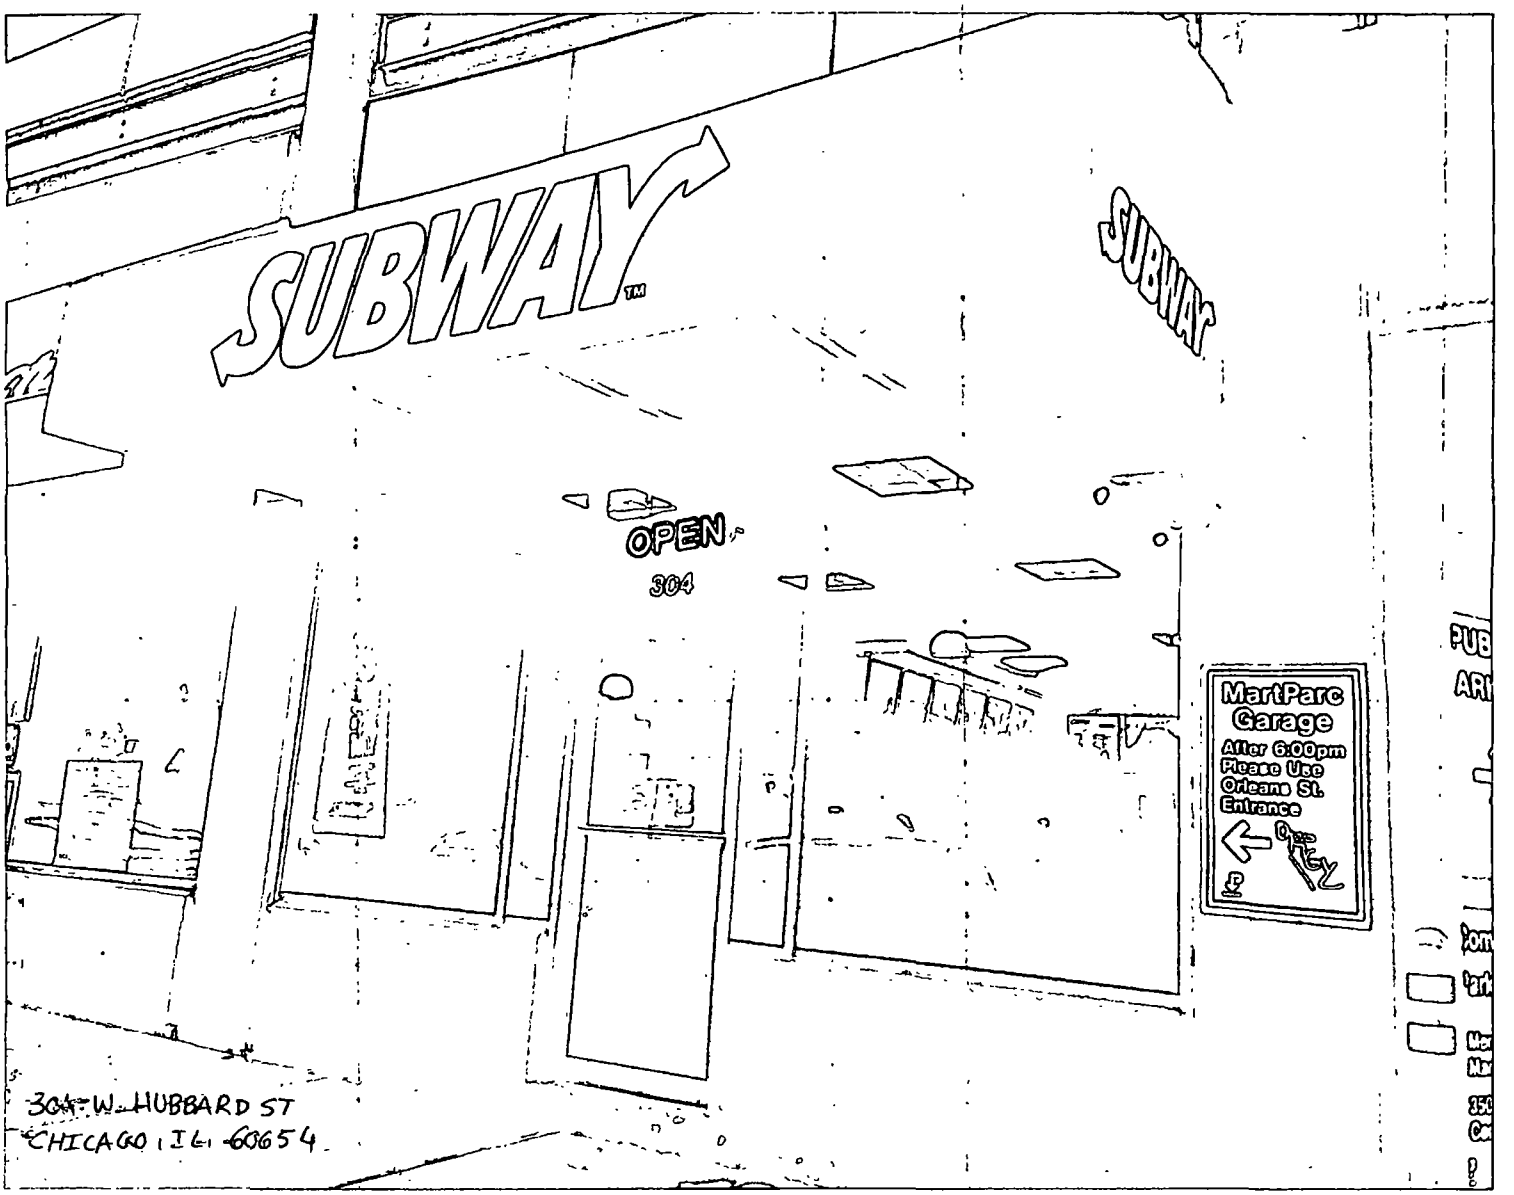
SUBWAY™
SUBWAY
OPEN
304
MartParc
Garage
After 6:00pm
Please Use
Orleans St.
Entrance
304 W. HUBBARD ST
CHICAGO, IL 60654

# City of Chicago

O2015-1644

Office of the City Clerk

Document Tracking Sheet

| | |
|---|---|
| **Meeting Date:** | 3/18/2015 |
| **Sponsor(s):** | Reilly (42) |
| **Type:** | Ordinance |
| **Title:** | Canopy(s) for Walton on the Park South Condo Assn. |
| **Committee(s) Assignment:** | Committee on Transportation and Public Way |

ORDINANCE
WALTON ON THE PARK SOUTH CONDOMINIUM ASSOCIATION
Acct. No. 395995 - 1
Permit No. 1116694

*Be It Ordained by the City Council of the City of Chicago:*

SECTION 1. Permission and authority are hereby given and granted to WALTON ON THE PARK SOUTH CONDOMINIUM ASSOCIATION, upon the terms and subject to the conditions of this ordinance to maintain and use, as now constructed, three (3) Canopy(s) projecting over the public right-of-way adjacent to its premises known as 2 W. Delaware Pl..

Said Canopy(s) at W. Delaware measure(s):
One (1) at thirty-five point five (35.5) feet in length, and thirteen point nine two (13.92) feet in width for a total of four hundred ninety-four point one six (494.16) square feet.

Said Canopy(s) at N. State/Delaware measure(s):
One (1) at twenty point five (20.5) feet in length, and thirteen point nine two (13.92) feet in width for a total of two hundred eighty-five point three six (285.36) square feet.
One (1) at twenty point five (20.5) feet in length, and thirteen point nine two (13.92) feet in width for a total of two hundred eighty-five point three six (285.36) square feet.

The location of said privilege shall be as shown on prints kept on file with the Department of Business Affairs and Consumer Protection and the Office of the City Clerk.

Said privilege shall be constructed in accordance with plans and specifications approved by the Zoning Department - Signs.

This grant of privilege in the public way shall be subject to the provisions of Section 10-28-015 and all other required provisions of the Municipal Code of Chicago.

The grantee shall pay to the City of Chicago as compensation for the privilege #1116694 herein granted the sum of one hundred sixty dollars and fifty cents ($160.50) per annum in advance.

A 25% penalty will be added for payments received after due date.

The permit holder agrees to hold the City of Chicago harmless for any damage, relocation or replacement costs associated with damage, relocation or removal of private property caused by the City performing work in the public way.

Authority herein given and granted for a period of five (5) years from and after Date of Passage.

Alderman _____

Brendan Reilly 42nd Ward

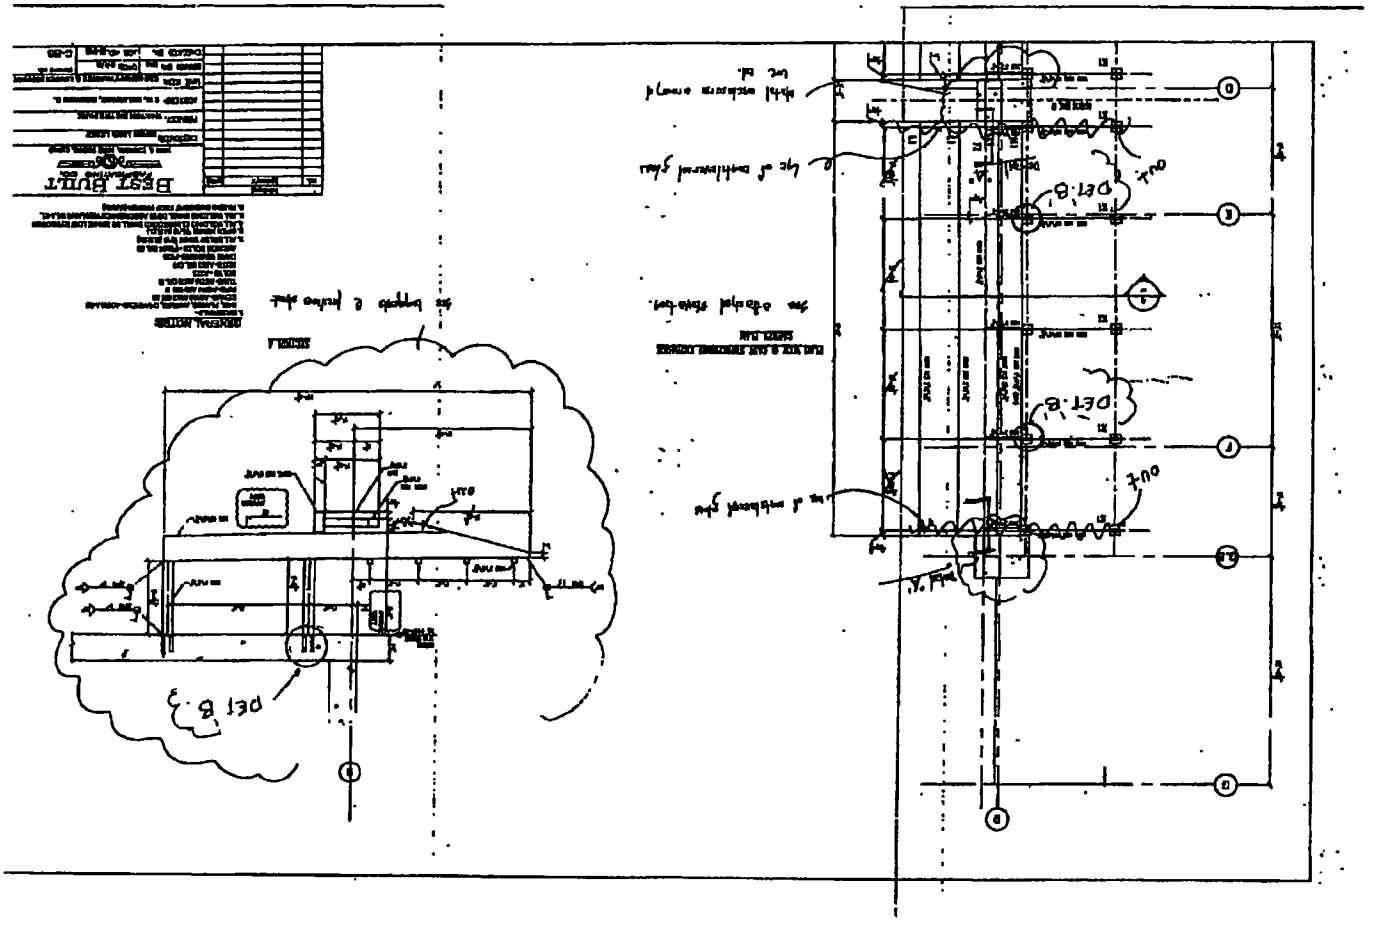

# City of Chicago

O2015-1646

## Office of the City Clerk

## Document Tracking Sheet

| | |
|---|---|
| **Meeting Date:** | 3/18/2015 |
| **Sponsor(s):** | Reilly (42) |
| **Type:** | Ordinance |
| **Title:** | Canopy(s) for 3 FNP Owner LLC |
| **Committee(s) Assignment:** | Committee on Transportation and Public Way |

ORDINANCE
3 FNP OWNER, LLC
Acct. No. 396561 - 1
Permit No. 1117198

*Be It Ordained by the City Council of the City of Chicago:*

SECTION 1. Permission and authority are hereby given and granted to 3 FNP OWNER, LLC, upon the terms and subject to the conditions of this ordinance to maintain and use, as now constructed, one (1) Canopy(s) projecting over the public right-of-way adjacent to its premises known as 70 W. Madison St..

Said Canopy(s) at W. MADISON ST measure(s):
One (1) at one hundred forty-five (145) feet in length, and five (5) feet in width for a total of seven hundred twenty-five (725) square feet.

The location of said privilege shall be as shown on prints kept on file with the Department of Business Affairs and Consumer Protection and the Office of the City Clerk.

Said privilege shall be constructed in accordance with plans and specifications approved by the Zoning Department - Signs.

This grant of privilege in the public way shall be subject to the provisions of Section 10-28-015 and all other required provisions of the Municipal Code of Chicago.

The grantee shall pay to the City of Chicago as compensation for the privilege #1117198 herein granted the sum of one hundred seventy ($170.00) per annum in advance.

A 25% penalty will be added for payments received after due date.

The permit holder agrees to hold the City of Chicago harmless for any damage, relocation or replacement costs associated with damage, relocation or removal of private property caused by the City performing work in the public way.

Authority herein given and granted for a period of five (5) years from and after 09/12/2014.

Alderman _____

Brendan Reilly 42nd Ward

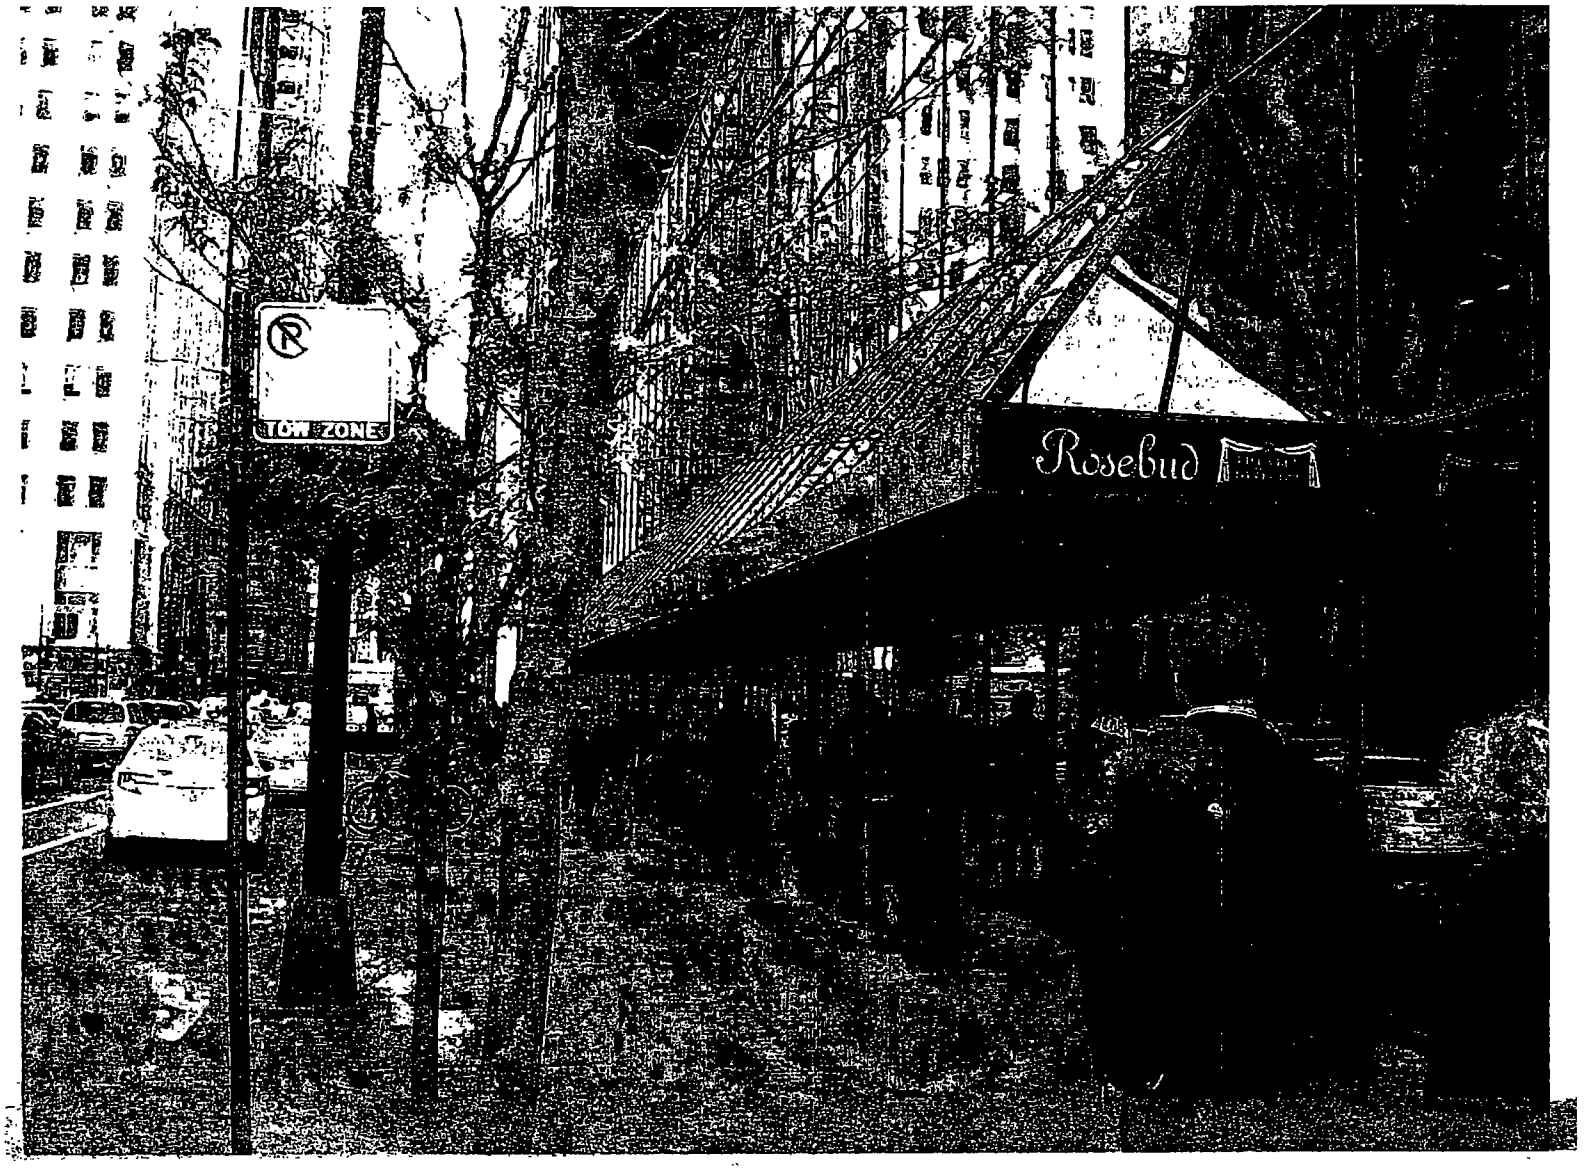
TOW ZONE
Rosebud

# City of Chicago

O2015-1649

Office of the City Clerk

Document Tracking Sheet

| | |
|---|---|
| **Meeting Date:** | 3/18/2015 |
| **Sponsor(s):** | Smith (43) |
| **Type:** | Ordinance |
| **Title:** | Canopy(s) for American Heritage Investment LLC |
| **Committee(s) Assignment:** | Committee on Transportation and Public Way |

ORDINANCE
AMERICAN HERTIAGE IMVESTMENT LLC
Acct. No. 337021 - 2
Permit No. 1116901

*Be It Ordained by the City Council of the City of Chicago:*

SECTION 1. Permission and authority are hereby given and granted to AMERICAN HERTIAGE IMVESTMENT LLC, upon the terms and subject to the conditions of this ordinance to maintain and use, as now constructed, one (1) Canopy(s) projecting over the public right-of-way adjacent to its premises known as 399-401 W. Fullerton Pkwy..

Said Canopy(s) at W. Fullerton measure(s):
One (1) at four point three three (4.33) feet in length, and point two five (.25) feet in width for a total of one point zero eight (1.08) square feet.

The location of said privilege shall be as shown on prints kept on file with the Department of Business Affairs and Consumer Protection and the Office of the City Clerk.

Said privilege shall be constructed in accordance with plans and specifications approved by the Zoning Department - Signs.

This grant of privilege in the public way shall be subject to the provisions of Section 10-28-015 and all other required provisions of the Municipal Code of Chicago.

The grantee shall pay to the City of Chicago as compensation for the privilege #1116901 herein granted the sum of fifty ($50.00) per annum in advance.

A 25% penalty will be added for payments received after due date.

The permit holder agrees to hold the City of Chicago harmless for any damage, relocation or replacement costs associated with damage, relocation or removal of private property caused by the City performing work in the public way.

Authority herein given and granted for a period of five (5) years from and after 01/13/2015.

Alderman _____

Michele Smith 43rd Ward

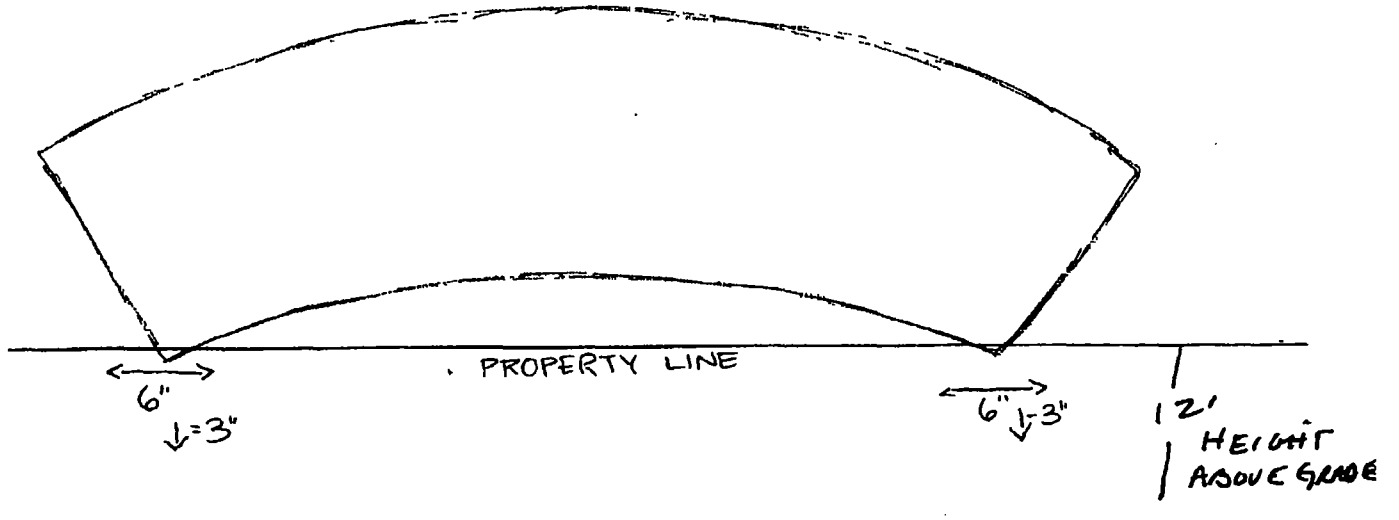
PROPERTY LINE
6"
↓=3"
6"
↓=3"
12'
HEIGHT
ABOVE GRADE

# City of Chicago

O2015-1652

Office of the City Clerk

Document Tracking Sheet

| | |
|---|---|
| **Meeting Date:** | 3/18/2015 |
| **Sponsor(s):** | Smith (43) |
| **Type:** | Ordinance |
| **Title:** | Canopy(s) for Lincoln Hall |
| **Committee(s) Assignment:** | Committee on Transportation and Public Way |

ORDINANCE
LINCOLN HALL
Acct. No. 337380 - 1
Permit No. 1116750

*Be It Ordained by the City Council of the City of Chicago:*

SECTION 1. Permission and authority are hereby given and granted to LINCOLN HALL, upon the terms and subject to the conditions of this ordinance to maintain and use, as now constructed, one (1) Canopy(s) projecting over the public right-of-way adjacent to its premises known as 2424-26 N. Lincoln Ave..

Said Canopy(s) at N. LINCOLN AVE measure(s):
One (1) at thirty-four (34) feet in length, and two (2) feet in width for a total of sixty-eight (68) square feet.

The location of said privilege shall be as shown on prints kept on file with the Department of Business Affairs and Consumer Protection and the Office of the City Clerk.

Said privilege shall be constructed in accordance with plans and specifications approved by the Zoning Department - Signs.

This grant of privilege in the public way shall be subject to the provisions of Section 10-28-015 and all other required provisions of the Municipal Code of Chicago.

The grantee shall pay to the City of Chicago as compensation for the privilege #1116750 herein granted the sum of fifty-nine ($59.00) per annum in advance.

A 25% penalty will be added for payments received after due date.

The permit holder agrees to hold the City of Chicago harmless for any damage, relocation or replacement costs associated with damage, relocation or removal of private property caused by the City performing work in the public way.

Authority herein given and granted for a period of five (5) years from and after 07/29/2014.

Alderman _____

Michele Smith 43rd Ward

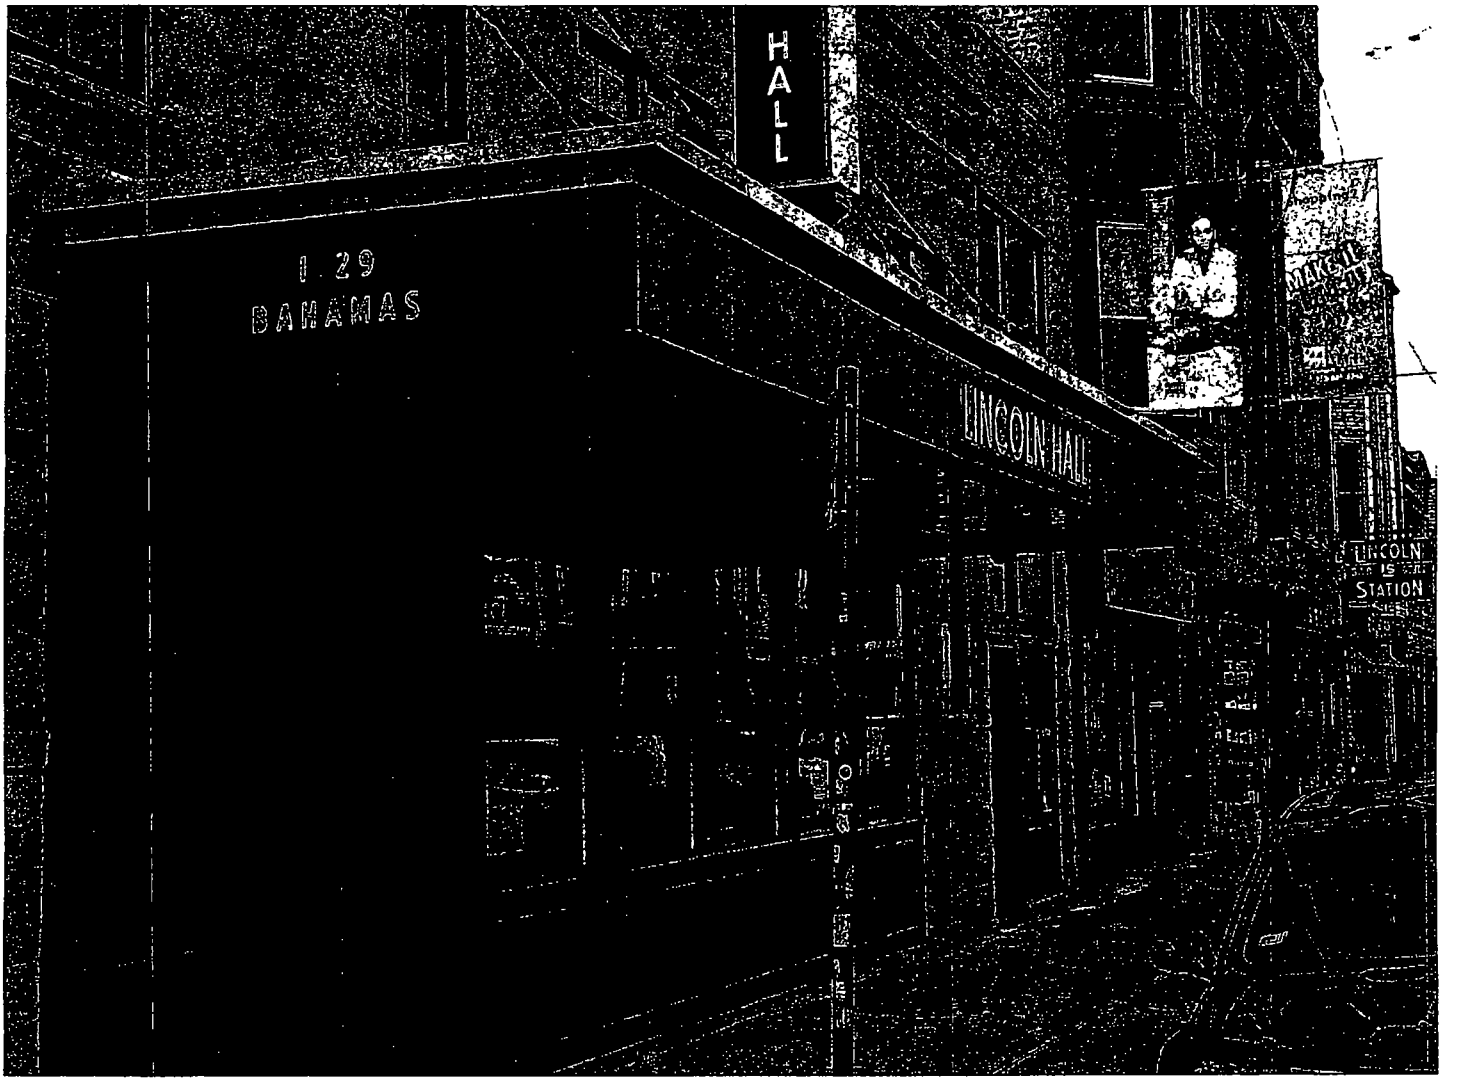
HALL
1 29
BAHAMAS
LINCOLN HALL
LINCOLN
IS
STATION

# City of Chicago

O2015-1654

Office of the City Clerk

Document Tracking Sheet

| | |
|---|---|
| **Meeting Date:** | 3/18/2015 |
| **Sponsor(s):** | Smith (43) |
| **Type:** | Ordinance |
| **Title:** | Canopy(s) for PNC Bank |
| **Committee(s) Assignment:** | Committee on Transportation and Public Way |

ORDINANCE
PNC BANK
Acct. No. 349591 - 12
Permit No. 1117678

*Be It Ordained by the City Council of the City of Chicago:*

SECTION 1. Permission and authority are hereby given and granted to PNC BANK, upon the terms and subject to the conditions of this ordinance to maintain and use, as now constructed, two (2) Canopy(s) projecting over the public right-of-way adjacent to its premises known as 2021 N. Clark St..

Said Canopy(s) at N. Clark measure(s):
Two (2) at ten point five (10.5) feet in length, and ten (10) feet in width for a total of two hundred ten (210) square feet.

The location of said privilege shall be as shown on prints kept on file with the Department of Business Affairs and Consumer Protection and the Office of the City Clerk.

Said privilege shall be constructed in accordance with plans and specifications approved by the Zoning Department - Signs.

This grant of privilege in the public way shall be subject to the provisions of Section 10-28-015 and all other required provisions of the Municipal Code of Chicago.

The grantee shall pay to the City of Chicago as compensation for the privilege #1117678 herein granted the sum of one hundred ($100.00) per annum in advance.

A 25% penalty will be added for payments received after due date.

The permit holder agrees to hold the City of Chicago harmless for any damage, relocation or replacement costs associated with damage, relocation or removal of private property caused by the City performing work in the public way.

Authority herein given and granted for a period of five (5) years from and after 03/10/2015.

Alderman _____

Michele Smith 43rd Ward

## Exterior Plan

**Site Number: 005595**

**Lincoln Park - Clark & Lincoln**
**2021 North Clark Street**
**Chicago, IL 60614**

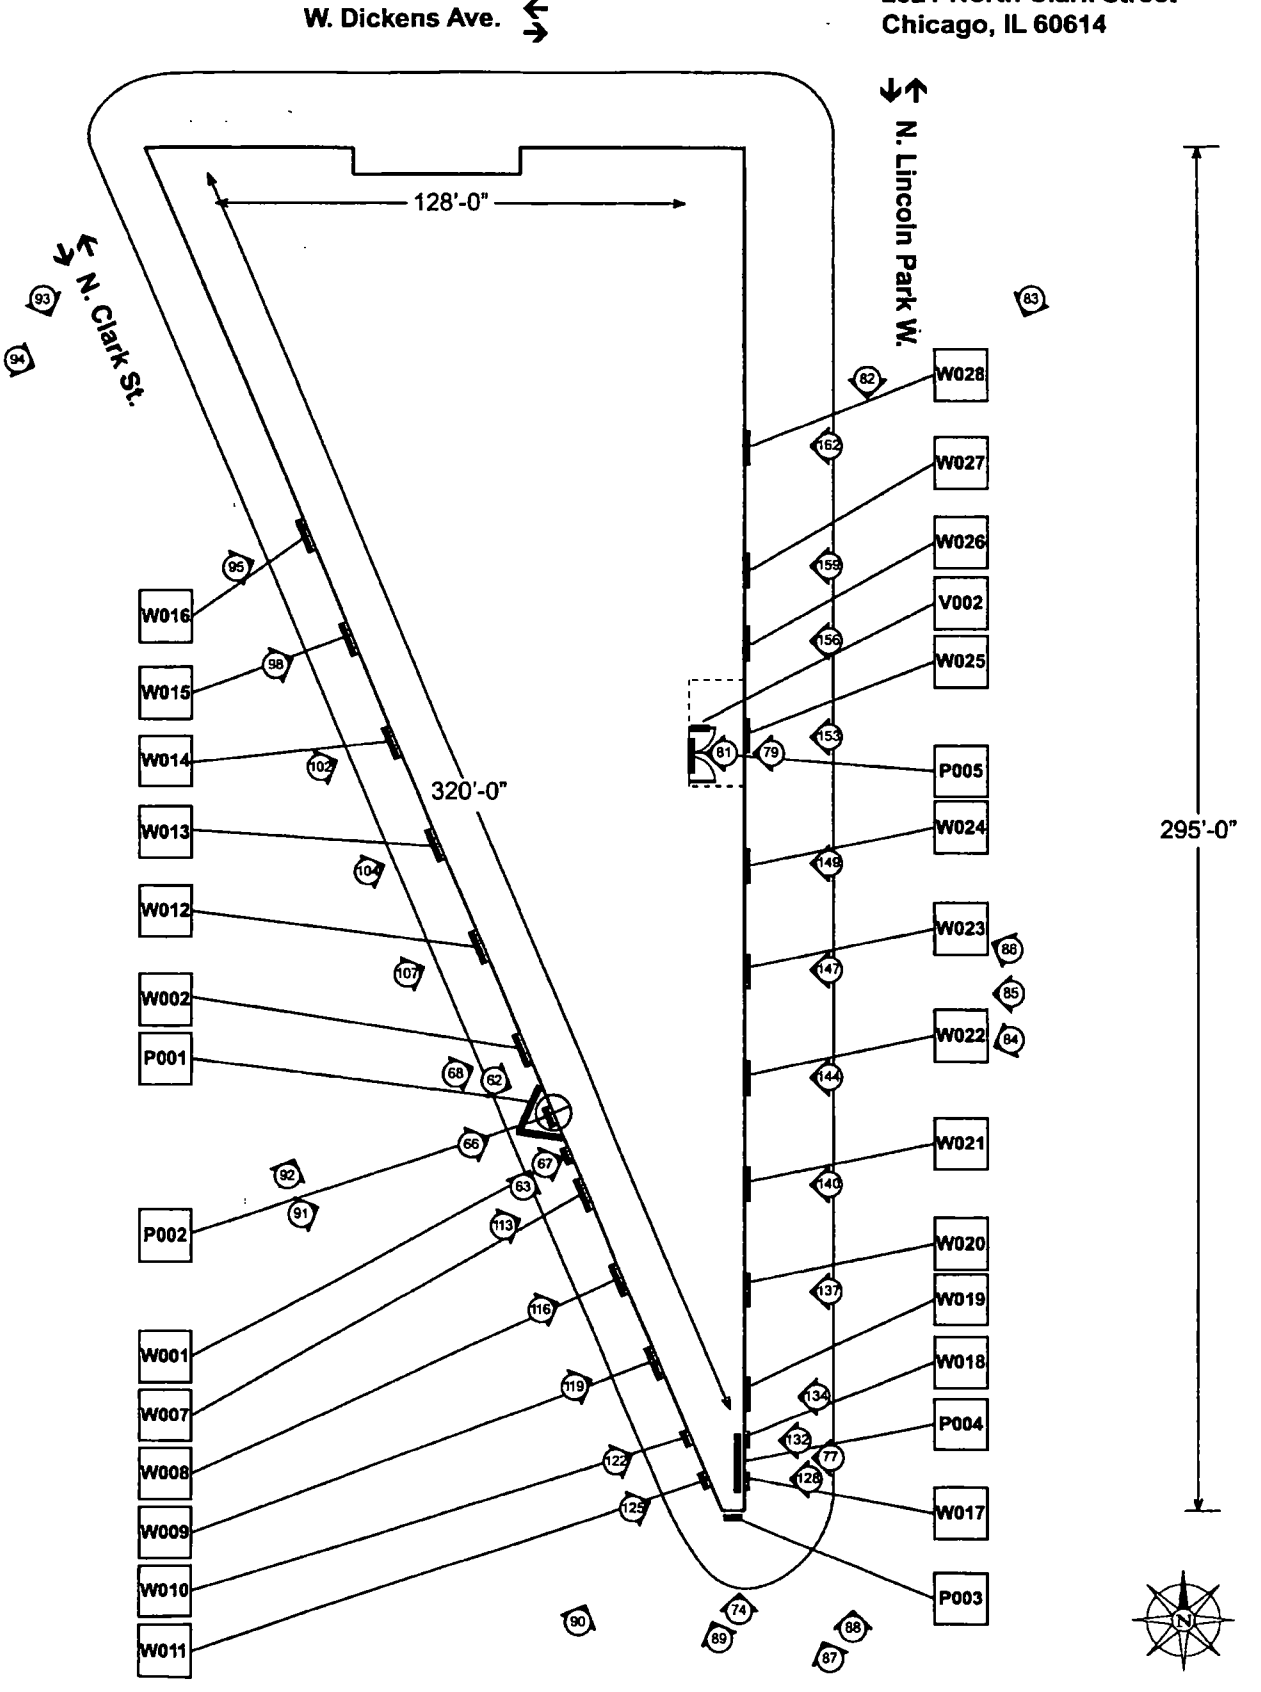

# City of Chicago

O2015-1656

## Office of the City Clerk

## Document Tracking Sheet

| | |
|---|---|
| **Meeting Date:** | 3/18/2015 |
| **Sponsor(s):** | Tunney (44) |
| **Type:** | Ordinance |
| **Title:** | Canopy(s) for Subway |
| **Committee(s) Assignment:** | Committee on Transportation and Public Way |

ORDINANCE
SUBWAY
Acct. No. 251192 - 1
Permit No. 1117746

*Be It Ordained by the City Council of the City of Chicago:*

SECTION 1. Permission and authority are hereby given and granted to SUBWAY, upon the terms and subject to the conditions of this ordinance to maintain and use, as now constructed, one (1) Canopy(s) projecting over the public right-of-way adjacent to its premises known as 1020 W. Belmont Ave..

Said Canopy(s) at W. Belmont Avenue measure(s):
One (1) at twenty-two point one (22.1) feet in length, and two point two (2.2) feet in width for a total of forty-eight point six two (48.62) square feet.

The location of said privilege shall be as shown on prints kept on file with the Department of Business Affairs and Consumer Protection and the Office of the City Clerk.

Said privilege shall be constructed in accordance with plans and specifications approved by the Zoning Department - Signs.

This grant of privilege in the public way shall be subject to the provisions of Section 10-28-015 and all other required provisions of the Municipal Code of Chicago.

The grantee shall pay to the City of Chicago as compensation for the privilege #1117746 herein granted the sum of fifty ($50.00) per annum in advance.

A 25% penalty will be added for payments received after due date.

The permit holder agrees to hold the City of Chicago harmless for any damage, relocation or replacement costs associated with damage, relocation or removal of private property caused by the City performing work in the public way.

Authority herein given and granted for a period of five (5) years from and after 02/16/2013.

Alderman _____

Thomas Tunney 44th Ward

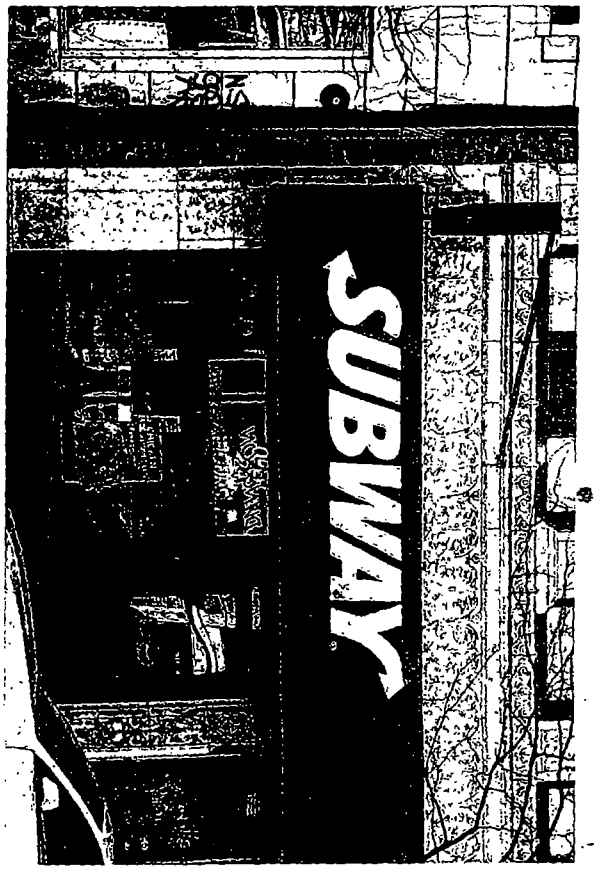
SUBWAY

# City of Chicago

O2015-1659

Office of the City Clerk

Document Tracking Sheet

| | |
|---|---|
| **Meeting Date:** | 3/18/2015 |
| **Sponsor(s):** | Arena (45) |
| **Type:** | Ordinance |
| **Title:** | Canopy(s) for Dutch Cleaners |
| **Committee(s) Assignment:** | Committee on Transportation and Public Way |

ORDINANCE
DUTCH CLEANERS
Acct. No. 30187 - 1
Permit No. 1117036

*Be It Ordained by the City Council of the City of Chicago:*

SECTION 1. Permission and authority are hereby given and granted to DUTCH CLEANERS, upon the terms and subject to the conditions of this ordinance to maintain and use, as now constructed, one (1) Canopy(s) projecting over the public right-of-way adjacent to its premises known as 5058 W. Irving Park Rd..

Said Canopy(s) at W. Irving Park Rd. measure(s):
One (1) at forty-one (41) feet in length, and three (3) feet in width for a total of one hundred twenty-three (123) square feet.

The location of said privilege shall be as shown on prints kept on file with the Department of Business Affairs and Consumer Protection and the Office of the City Clerk.

Said privilege shall be constructed in accordance with plans and specifications approved by the Zoning Department - Signs.

This grant of privilege in the public way shall be subject to the provisions of Section 10-28-015 and all other required provisions of the Municipal Code of Chicago.

The grantee shall pay to the City of Chicago as compensation for the privilege #1117036 herein granted the sum of sixty-six ($66.00) per annum in advance.

A 25% penalty will be added for payments received after due date.

The permit holder agrees to hold the City of Chicago harmless for any damage, relocation or replacement costs associated with damage, relocation or removal of private property caused by the City performing work in the public way.

Authority herein given and granted for a period of five (5) years from and after 02/26/2015.

Alderman _____

John Arena 45th Ward

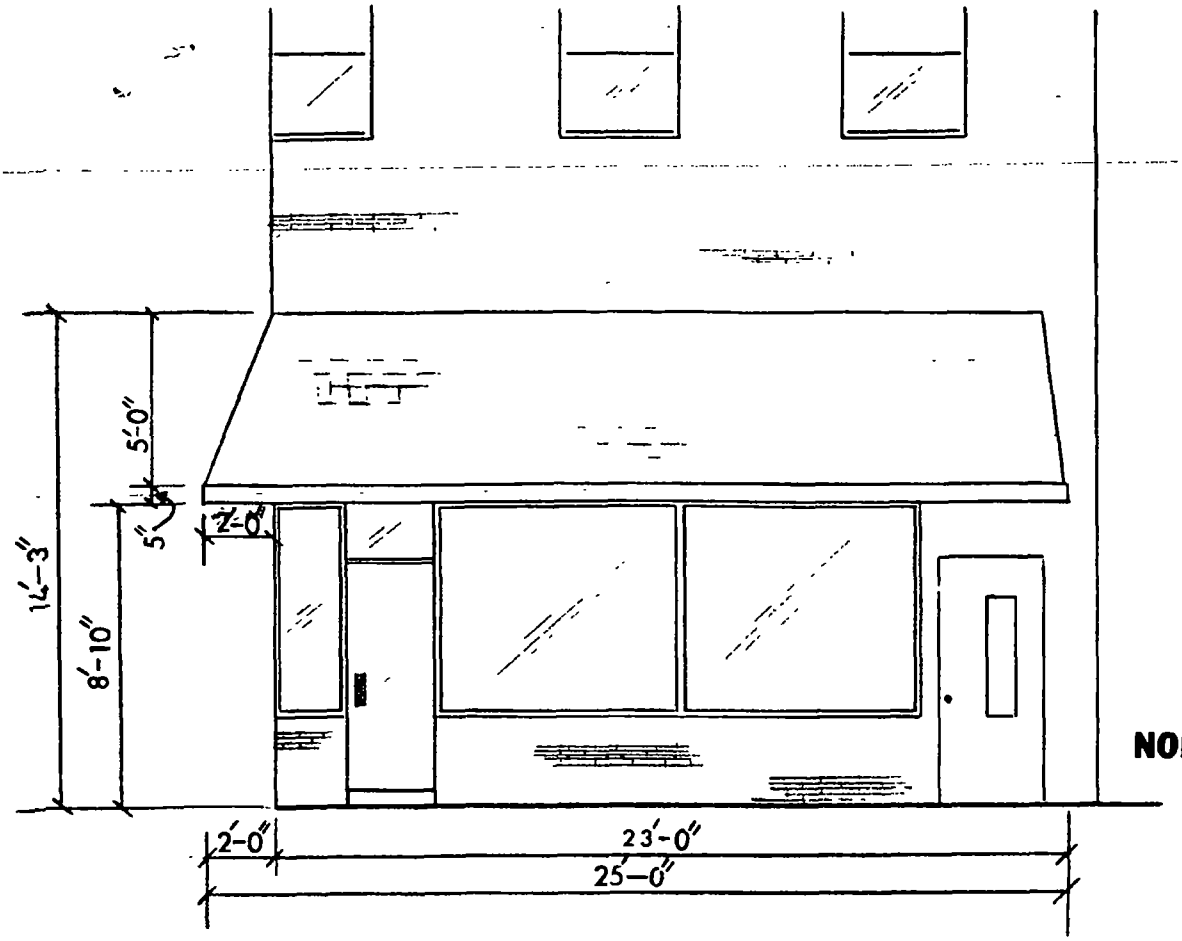


NORTH ELEVATION

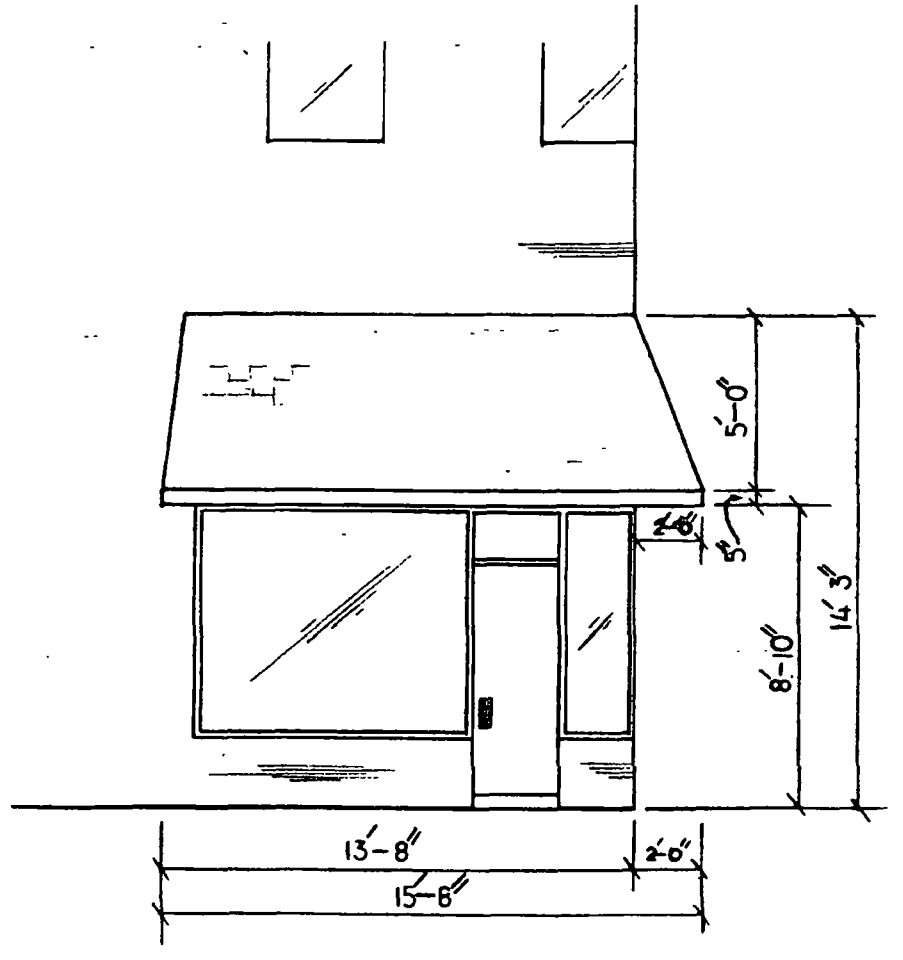


EAST ELEVATION

**Department of Business Affairs and Consumer Protection**
Small Business Center - Public Way Use Unit
City Hall - 121 N. LaSalle Street, Room 800 • Chicago, IL 60602
312-74-GOBIZ / 312-744-6249 • (312) 744-1944 (TTY)
http://www.cityofchicago.org/bacp

**03/18/2015**

Alderman **John Arena**
Ward # **45**
City of Chicago
City Hall, Room **305**
121 North LaSalle Street
Chicago, Illinois 60602

Re: An ordinance to use and maintain a portion of the public right-of-way for **one (1) canopy(ies)** for **DUTCH CLEANERS**, adjacent to the premises known as **5058 W. Irving Park Rd.**.

Dear Alderman **John Arena**:

The applicant referenced above has requested the use of the public right-of-way for a **canopy(ies)**. An ordinance has been prepared by the Department of Business Affairs and Consumer Protection – Small Business Center - Public Way Use Unit for presentation to the City Council. Because this request was made for properties located in your ward, as approved by you as per the attached, I respectfully request that you introduce the attached ordinance at the next City Council meeting.

If you have any questions regarding this ordinance, please contact Anthony Bertuca at (312) 744-5506.

**Department of Business Affairs and Consumer Protection**

# City of Chicago

O2015-1665

Office of the City Clerk

Document Tracking Sheet

| | |
|---|---|
| **Meeting Date:** | 3/18/2015 |
| **Sponsor(s):** | Silverstein (50) |
| **Type:** | Ordinance |
| **Title:** | Canopy(s) for Hyderabad House Family Dining LLC |
| **Committee(s) Assignment:** | Committee on Transportation and Public Way |

ORDINANCE
HYDERABAD HOUSE FAMILY DINING LLC
Acct. No. 322521 - 1
Permit No. 1117013

*Be It Ordained by the City Council of the City of Chicago:*

SECTION 1. Permission and authority are hereby given and granted to HYDERABAD HOUSE FAMILY DINING LLC, upon the terms and subject to the conditions of this ordinance to maintain and use, as now constructed, two (2) Canopy(s) projecting over the public right-of-way adjacent to its premises known as 2226 W. Devon Ave..

Said Canopy(s) at W. DEVON AVENUE measure(s):
One (1) at thirty-seven (37) feet in length, and two (2) feet in width for a total of seventy-four (74) square feet.

Said Canopy(s) at W. DEVON AVENUE & N. BELL AVENUE measure(s):
One (1) at twenty (20) feet in length, and two (2) feet in width for a total of forty (40) square feet.

The location of said privilege shall be as shown on prints kept on file with the Department of Business Affairs and Consumer Protection and the Office of the City Clerk.

Said privilege shall be constructed in accordance with plans and specifications approved by the Zoning Department - Signs.

This grant of privilege in the public way shall be subject to the provisions of Section 10-28-015 and all other required provisions of the Municipal Code of Chicago.

The grantee shall pay to the City of Chicago as compensation for the privilege #1117013 herein granted the sum of one hundred twelve ($112.00) per annum in advance.

A 25% penalty will be added for payments received after due date.

The permit holder agrees to hold the City of Chicago harmless for any damage, relocation or replacement costs associated with damage, relocation or removal of private property caused by the City performing work in the public way.

Authority herein given and granted for a period of five (5) years from and after 07/30/2013.

Alderman _____
Debra L. Silverstein 50th Ward

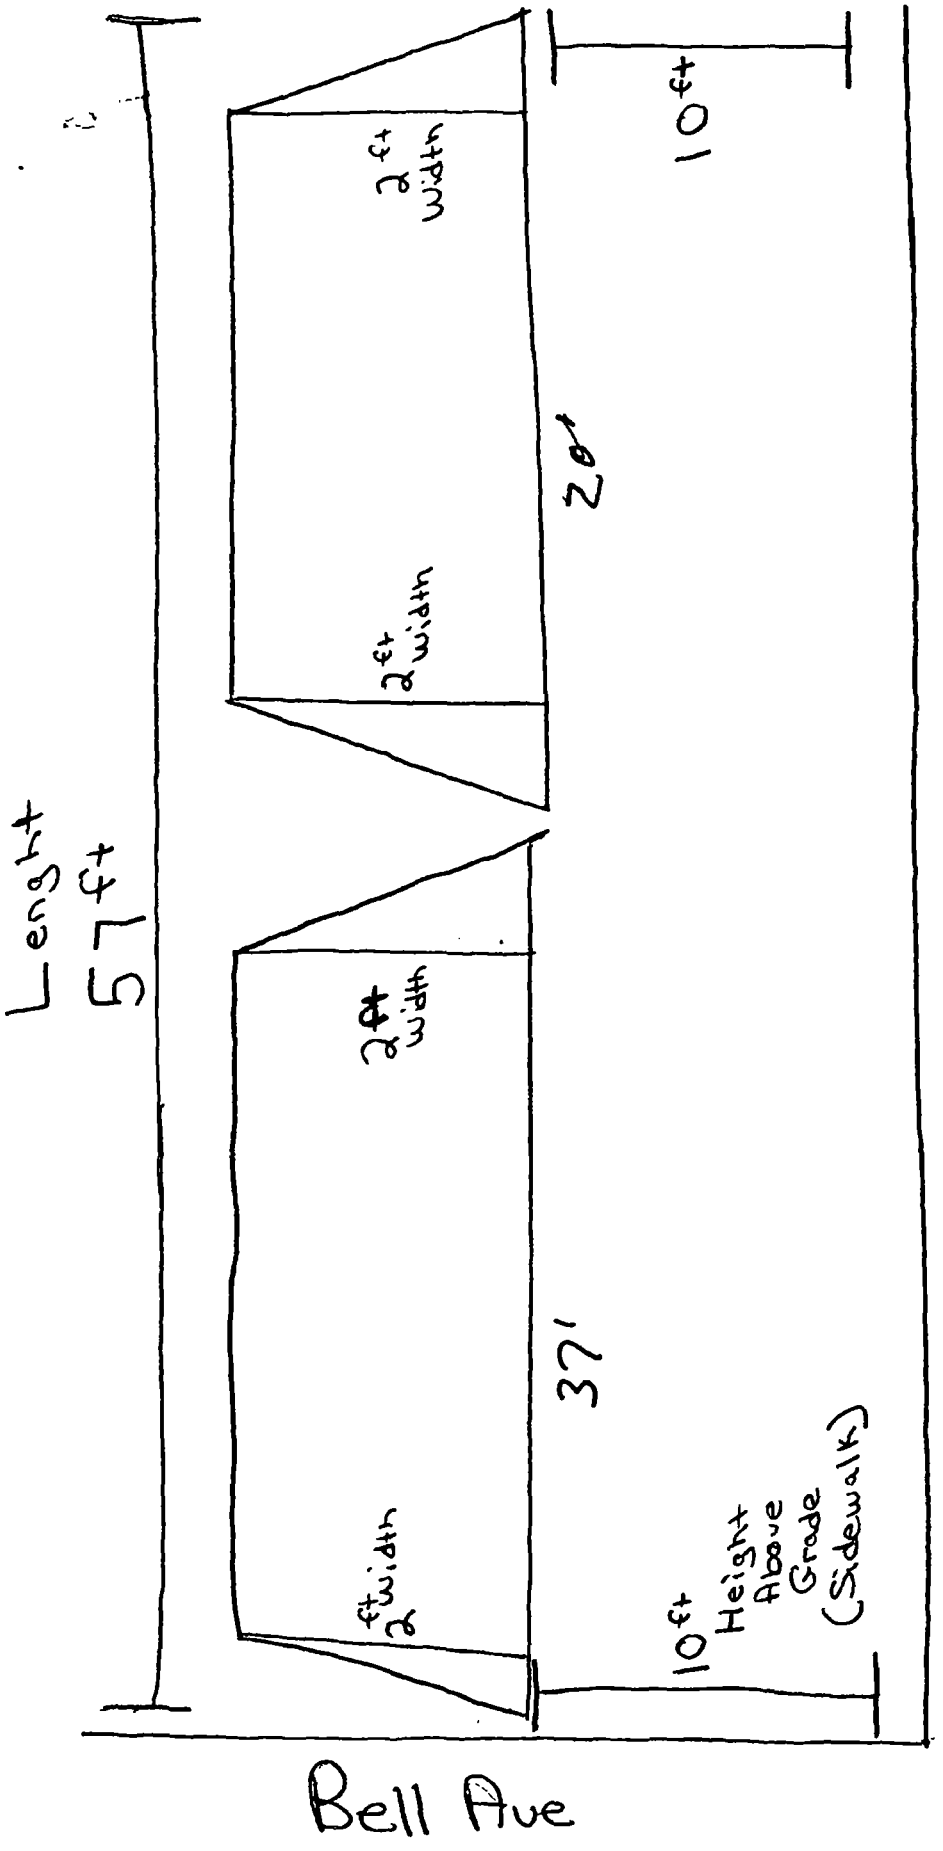


Hyderabad House
Family Dining
2224 W. Devon Ave
Chicago, IL 60659

Department of Business Affairs and Consumer Protection
Small Business Center - Public Way Use Unit
City Hall - 121 N. LaSalle Street, Room 800 • Chicago, IL 60602
312-74-GOBIZ / 312-744-6249 • (312) 744-1944 (TTY)
http://www.cityofchicago.org/bacp

**03/18/2015**

Alderman **Debra L. Silverstein**
Ward # **50**
City of Chicago
City Hall, Room **203**
121 North LaSalle Street
Chicago, Illinois 60602

Re: An ordinance to use and maintain a portion of the public right-of-way for **two (2) canopy(ies)** for **HYDERABAD HOUSE FAMILY DINING LLC**, adjacent to the premises known as **2226 W. Devon Ave.**.

Dear Alderman **Debra L. Silverstein**:

The applicant referenced above has requested the use of the public right-of-way for a **canopy(ies)**. An ordinance has been prepared by the Department of Business Affairs and Consumer Protection – Small Business Center - Public Way Use Unit for presentation to the City Council. Because this request was made for properties located in your ward, as approved by you as per the attached, I respectfully request that you introduce the attached ordinance at the next City Council meeting.

If you have any questions regarding this ordinance, please contact Anthony Bertuca at (312) 744-5506.

**Department of Business Affairs and Consumer Protection**

# City of Chicago

O2015-1668

Office of the City Clerk

Document Tracking Sheet

| | |
|---|---|
| **Meeting Date:** | 3/18/2015 |
| **Sponsor(s):** | Silverstein (50) |
| **Type:** | Ordinance |
| **Title:** | Canopy(s) for Life Plus Health Care, Inc. |
| **Committee(s) Assignment:** | Committee on Transportation and Public Way |

ORDINANCE
LIFE PLUS HEALTH CARE INC.
Acct. No. 265713 - 2
Permit No. 1116889

*Be It Ordained by the City Council of the City of Chicago:*

SECTION 1. Permission and authority are hereby given and granted to LIFE PLUS HEALTH CARE INC., upon the terms and subject to the conditions of this ordinance to maintain and use, as now constructed, one (1) Canopy(s) projecting over the public right-of-way adjacent to its premises known as 2714 W. Peterson Ave..

Said Canopy(s) at W. Peterson Avenue measure(s):
One (1) at twenty-five (25) feet in length, and two (2) feet in width for a total of fifty (50) square feet.

The location of said privilege shall be as shown on prints kept on file with the Department of Business Affairs and Consumer Protection and the Office of the City Clerk.

Said privilege shall be constructed in accordance with plans and specifications approved by the Zoning Department - Signs.

This grant of privilege in the public way shall be subject to the provisions of Section 10-28-015 and all other required provisions of the Municipal Code of Chicago.

The grantee shall pay to the City of Chicago as compensation for the privilege #1116889 herein granted the sum of fifty ($50.00) per annum in advance.

A 25% penalty will be added for payments received after due date.

The permit holder agrees to hold the City of Chicago harmless for any damage, relocation or replacement costs associated with damage, relocation or removal of private property caused by the City performing work in the public way.

Authority herein given and granted for a period of five (5) years from and after 10/08/2013.

Alderman _____

Debra L. Silverstein 50th Ward

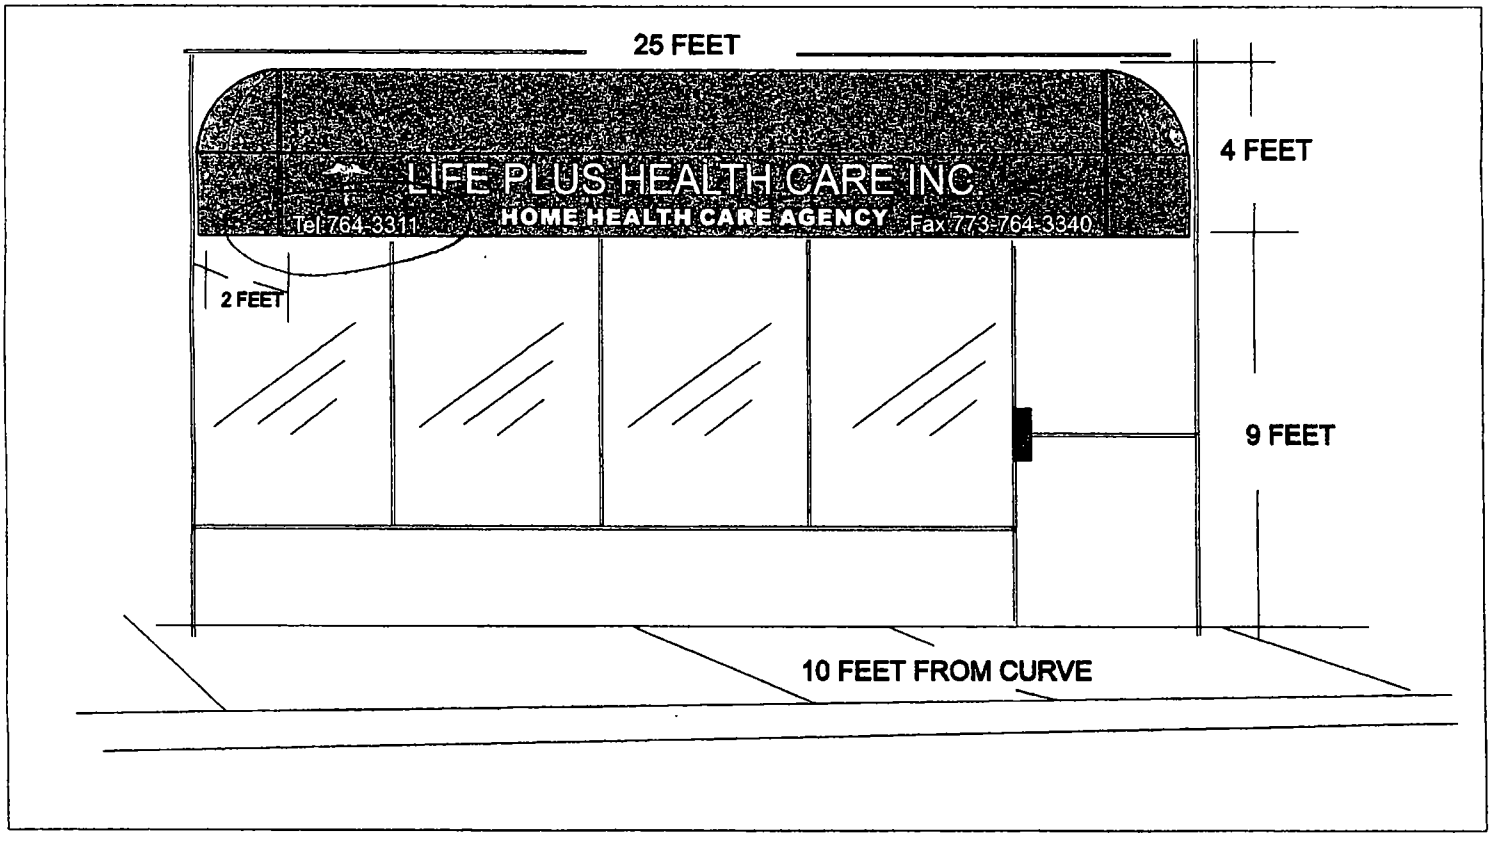
25 FEET
4 FEET
LIFE PLUS HEALTH CARE INC
Tel 764-3311
HOME HEALTH CARE AGENCY
Fax 773-764-3340
2 FEET
9 FEET
10 FEET FROM CURVE

**Department of Business Affairs and Consumer Protection**
Small Business Center - Public Way Use Unit
City Hall - 121 N. LaSalle Street, Room 800 • Chicago, IL 60602
312-74-GOBIZ / 312-744-6249 • (312) 744-1944 (TTY)
http://www.cityofchicago.org/bacp

**03/18/2015**

Alderman **Debra L. Silverstein**
Ward # **50**
City of Chicago
City Hall, Room **203**
121 North LaSalle Street
Chicago, Illinois 60602

Re: An ordinance to use and maintain a portion of the public right-of-way for **one (1) canopy(ies)** for **LIFE PLUS HEALTH CARE INC.**, adjacent to the premises known as **2714 W. Peterson Ave.**.

Dear Alderman **Debra L. Silverstein**:

The applicant referenced above has requested the use of the public right-of-way for a **canopy(ies)**. An ordinance has been prepared by the Department of Business Affairs and Consumer Protection – Small Business Center - Public Way Use Unit for presentation to the City Council. Because this request was made for properties located in your ward, as approved by you as per the attached, I respectfully request that you introduce the attached ordinance at the next City Council meeting.

If you have any questions regarding this ordinance, please contact Anthony Bertuca at (312) 744-5506.

**Department of Business Affairs and Consumer Protection**

# City of Chicago

R2015-112

## Office of the City Clerk

## Document Tracking Sheet

| | |
|---|---|
| **Meeting Date:** | 3/18/2015 |
| **Sponsor(s):** | Fioretti (2)<br>Arena (45)<br>Munoz (22)<br>Hairston (5)<br>Foulkes (15)<br>Sposato (36)<br>Waguespack (32)<br>Pope (10) |
| **Type:** | Resolution |
| **Title:** | Call for Illinois state legislature to promulgate and enact statutes to replace appointed Chicago Board of Education through establishment of elected school board for District 299 |
| **Committee(s) Assignment:** | Committee on Education and Child Development |

# RESOLUTION MEMORIALIZING LEGISLATURE & GOVERNOR TO CREATE AN ELECTED CHICAGO SCHOOL BOARD

WHEREAS, In a non-binding referendum conducted in conjunction with this city's February 24, 2015 Municipal election, the voters of the 37 wards that were allowed to vote on the matter overwhelmingly supported the creation of an elected Chicago Board of Education; and

WHEREAS, 86% of those voting from Northwest Side neighborhoods of Ukrainian Village, Humboldt Park, Logan Square and Wicker Park decisively favored electing a school board who would be more responsive to their needs; and

WHEREAS, West side neighborhoods stretching from River North and West Loop to Austin polled more than 90% for an elected Board of Education; and

WHEREAS, In the South Side neighborhoods of Chatham, Auburn/Grisham, Englewood and Washington Park, the "Yes" votes for an elected school board in District 299 tallied at more than 92%; and

WHEREAS, None of the totals in the 37 wards voting in the referendum fell below an 82% approval rating. In fact, approval for an elected Chicago Board of Education polled higher than the total votes for the top two Aldermanic candidates in those wards in which the referendum was placed on the ballot. Even in two uncontested Aldermanic races, the approval for an elected school board outpolled the votes garnered by the incumbent candidates; and

WHEREAS, The demand of the taxpayers for an elected representative school board has grown even stronger since voters in 327 precincts approved a similar advisory referendum in the November, 2012 General Election by a very wide margin; and

WHEREAS, Under the guise of "reform", the currently appointed Board of Education has allowed class size to increase. Art, music, physical education and after-school activities have been diminished or eliminated altogether while senseless so-called "high-stakes" testing eats up more classroom learning time. The developmental models for pre-school and kindergarten curricula has been radically eroded and has drifted back to the Prussian models of rote learning and testing; and

WHEREAS, More and more parents and concerned citizens are questioning the sagacity of this direction and are demanding a role in the decision-making process at the ballot box. They only ask that they be accorded the same rights as every other taxpayer in Illinois outside Chicago's city limits. All other Illinois school districts are governed by locally-elected school boards, who hire a superintendent that hire administrators who must be approved by that board; and

WHEREAS, It is incumbent upon the Illinois legislature and the governor to accede to this most modest demand by the Chicago taxpayer to be vested with the same right as the rest of their constituents; now therefore

BE IT RESOLVED That we, the undersigned members of the City of Chicago City Council, gathered together this 18th Day of March, 2015 AD hereby memorialize the Illinois state Legislature to expeditiously promulgate and enact statutes that replace the currently appointed Chicago Board of Education through the establishment of an elected representative school board for District 299 as it has done for all other Illinois school districts.

BE IT FURTHER RESOLVED That Governor Bruce V. Rauner sign with out delay such legislation into law.

BE IT FURTHER RESOLVED That a suitable copy of this resolution be prepared and presented to the Honorable Michael J. Madigan, Speaker of the Illinois House of Representatives, the Honorable John J. Cullerton, President of the Illinois Senate and the Honorable Bruce V. Rauner, Governor of the State of Illinois.

# City of Chicago

R2015-103

## Office of the City Clerk

## Document Tracking Sheet

| | |
|---|---|
| **Meeting Date:** | 3/18/2015 |
| **Sponsor(s):** | Hairston (5)<br>Fioretti (2)<br>Sposato (36)<br>Foulkes (15) |
| **Type:** | Resolution |
| **Title:** | Call for Chicago Sister Agencies and MPEA to provide compliance numbers of MBE, WBE and DBE firms in all City contracts |
| **Committee(s) Assignment:** | Committee on Budget and Government Operations |

Budget

# RESOLUTION

WHEREAS, the City of Chicago adopted its first Minority and Women Business Enterprise (M/WBE) ordinance on July 31, 1990, and

WHEREAS, the principles of this ordinance provided for participation by certified minority and women business enterprises in all contracts, and

WHEREAS, the Chicago Park District, Chicago Public Schools, Chicago Transit Authority, Public Building Commission, City Colleges of Chicago, Chicago Housing Authority (collectively the "Sister Agencies") all have members appointed by the Mayor, and

WHEREAS, the Metropolitan Pier & Exposition Authority (MPEA) has oversight over the operation of Navy Pier and McCormick Place, including construction of improvements to these facilities, and

WHEREAS, the Sister Agencies and MPEA rely upon taxes paid by the citizens of Chicago to fund some or all of their operations, including operating funds, special funds and capital funds, and

WHEREAS, there are M/WBE and/or Disadvantaged Business Enterprise (DBE) programs that each of the Sister Agencies and MPEA have established, which may or may not follow the City's M/WBE ordinance; and

WHEREAS, these M/WBE and/or DBE programs provide for how M/W/DBE credit is counted, and which M/W/DBE certifications are accepted to obtain such M/WDBE credit, now therefore

BE IT RESOLVED that the Committee on Budget & Government Operations convene a hearing and invite representatives of the Sister Agencies and MPEA to attend and provide M/W/DBE Compliance numbers, including the total dollars spent on all contracts, the total dollars spent with MBE, WBE and DBE firms, the M/W/DBE certification relied upon, the method used to count M/W/DBE credit and a breakdown of the contracts, including the names and contact information for the primes and subs on each contract for years 2012-2014.

Leslie A. Hairston
Alderman, 5th Ward

2nd

36th

15th

# City of Chicago

R2015-102

## Office of the City Clerk

## Document Tracking Sheet

| | |
|---|---|
| **Meeting Date:** | 3/18/2015 |
| **Sponsor(s):** | Balcer (11) |
| **Type:** | Resolution |
| **Title:** | Call for hearing(s) to restore free metered parking for veterans with service-related disabilities |
| **Committee(s) Assignment:** | Committee on Pedestrian and Traffic Safety |

Intro: 3-18-2015

Graffiti

# RESOLUTION

**WHEREAS**, Veterans of the United States Armed Forces have served our Country with distinction and courage. It is incumbent upon government to assist these loyal Americans as they return from their tours of duty by making the transition back to civilian life as easy as possible; and

**WHEREAS**, The wounds often endured by the members of our Armed Forces demonstrate clearly the sacrifice inherent in military service. Many of our returning veterans bear the scars of combat, both on their bodies and in the form of post-traumatic stress disorder; and

**WHEREAS**, Prior to January of 2014, if an individual was eligible for a disabled parking placard or plate, he or she also received a waiver of the parking fee in metered zones in conjunction with the display of that placard or plate; and

**WHEREAS**, In 2013, the General Assembly passed legislation, effective January of 2014, that drastically changed the law regarding free parking for those with disability placards or plates. The law, intended to thwart those who would cheat the system, limits the availability of free metered parking to people whose physical limitations prevent ready access to payboxes; and

**WHEREAS**, While the new law is commendable in addressing instances in which unscrupulous people take unfair advantage of the parking rules, nonetheless it has wrought a practical and financial inconvenience on our City's disabled veterans, who need and merit our help and support; and

**WHEREAS,** Restoring free metered parking to our veterans with service-related disabilities, including post-traumatic stress disorder, is a small step we can take to show our gratitude and respect for their valiant service and acknowledge their daily hardships; now, therefore,

**BE IT RESOLVED**, That we, the Mayor and Members of the City Council of the City of Chicago, assembled this eighteenth day of March, 2015, do hereby urge the Illinois General Assembly to pass legislation restoring a metered parking fee waiver for our veterans with a service-related disability; and

**BE IT FURTHER RESOLVED**, That the City Council, through its Committee on Human Relations, hold one or more hearings to discuss this important issue facing our veterans; and

**BE IT FURTHER RESOLVED**, That the City Clerk is directed to provide suitable copies of this resolution to the Governor of the State of Illinois, the President of the Illinois Senate, the Minority Leader of the Illinois Senate, the Speaker of the Illinois House of

Representatives, and the Minority Leader of the Illinois House of Representatives as a sign of our concern for this important issue.

James Balcer
Alderman, 11th Ward

# City of Chicago

Office of the City Clerk

Document Tracking Sheet

Or2015-145

| | |
|---|---|
| **Meeting Date:** | 3/18/2015 |
| **Sponsor(s):** | Burke (14) |
| **Type:** | Order |
| **Title:** | Call for procedures for distribution of equipment no longer operable or useable for donation to developing countries |
| **Committee(s) Assignment:** | Committee on Public Safety |

# ORDER

**WHEREAS**, the Chicago Fire Department occasionally upgrades equipment that has become outdated or obsolete; and

**WHEREAS**, such equipment formerly used by the Chicago Fire Department may nevertheless remain useful to firefighters working in developing countries; and

**WHEREAS**, many countries in the developing world are in need of such equipment and are eager to receive donations from the City of Chicago; and

**WHEREAS**, the City of Chicago intends to provide much needed assistance to firefighters working in developing countries; now therefore

**BE IT ORDERED**, that the Commissioner of the Chicago Fire Department and the Commissioner of the Department of Fleet and Facility Management are hereby ordered to provide the Chairman of the Committee on Public Safety with a complete inventory of outdated, obsolete, decommissioned and unserviceable fire equipment such as, but not limited to, ambulances, fire trucks, sirens, hoses, defibrillators, two-way radios and bunker gear; and

**BE IT FURTHER ORDERED**, that the Commissioner of the Chicago Fire Department and the Commissioner of the Department of Fleet and Facility Management are hereby ordered to develop a procedure under which such outdated, obsolete, decommissioned and unserviceable fire equipment shall be conveyed to the Fellowship of Christian Firefighters International for the purpose of donating such equipment to developing countries for firefighters' use.

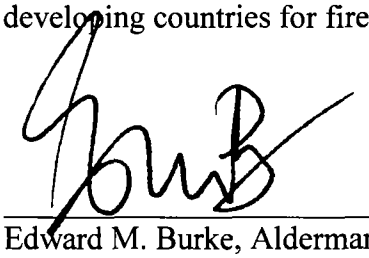

Edward M. Burke, Alderman, 14th Ward

# City of Chicago

R2015-107

Office of the City Clerk

Document Tracking Sheet

| | |
|---|---|
| **Meeting Date:** | 3/18/2015 |
| **Sponsor(s):** | Brookins (21)<br>Cappleman (46)<br>Thomas (17)<br>Austin (34)<br>Burnett (27)<br>Ervin (28)<br>Reboyras (30)<br>Dowell (3)<br>Burns (4)<br>Graham (29)<br>Lane (18)<br>Foulkes (15)<br>O'Connor (41)<br>Holmes (7)<br>Cochran (20)<br>Fioretti (2)<br>Moore (49)<br>Chandler (24)<br>Solis (25)<br>Harris (8)<br>Mitts (37)<br>Cullerton (38)<br>Laurino (39)<br>O'Connor (40) |
| **Type:** | Resolution |
| **Title:** | Call for support of Biram Dah Abeid and all other Mauritanian abolitionists in their fight against slavery |
| **Committee(s) Assignment:** | Committee on Human Relations |

A Resolution
Adopted by The Chicago City Council

Presented by Alderman Howard Brookins on March 18, 2015

Whereas, the City of Chicago and the State of Illinois have a long and proud history of supporting the abolition of slavery; and

WHEREAS, A diverse coalition of Illinois organizations are honoring the 200 year legacy of abolitionism in our state by fighting modern-day slavery in the African nation of Mauritania, which ranks as the worst nation on Earth in terms of the percentage of its population held as slaves; and

WHEREAS, Biram Dah Abeid, President of the Initiative for the Resurgence of the Abolitionist Movement (IRA) convened a press conference on October 23, 2014 in Nouakchott, Mauritania and read the Resolution passed by the City of Chicago on September 10, 2014 in support of the final abolition of slavery in Mauritania; and

WHEREAS, Imam Ahmedou Ould Lemrabott Ould Habibourahmane, Imam of the main mosque in Nouakchott, issued a fatwa or religious decree for all worshippers of Islam to murder Biram Dah Abeid because he publicly read the Resolution passed by us, the City Council of Chicago; and

WHEREAS, other Mauritanian abolitionists who challenged Imam Ahmedou Ould Lemrabott Ould Habibourahmane's fatwa to murder Biram Dah Abeid were arrested and remain in jail to this day; and

WHEREAS, Mauritanian police continue to arrest and harass abolitionist freedom fighters in Mauritania; and

WHEREAS, Biram Dah Abeid was arrested by Mauritanian police on November 6, 2014, and in January 2015, was sentence to a term of imprisonment because he publicly read the Resolution passed by us, the City Council of Chicago; and

WHEREAS, 600,000 Africans, or 20% of the West African nation of Mauritania's 3.4 million residents are estimated to be enslaved, according to in-country organizations and investigative reporting; and

WHEREAS, Enslaved women, girls, and children in Mauritania continue to be regularly subjected to sexual violence, including forced incest in order to produce additional enslaved children for their masters; and

WHEREAS, Slavery was not criminalized in Mauritania until 2007 and no slaveholder in the country has ever been successfully prosecuted; and

WHEREAS, The Mauritanian government has made only superficial attempts to enforce anti-slavery laws despite widespread knowledge of the practice; and

WHEREAS, Slavery in Mauritania exists in conjunction with racial bias against darker skinned Mauritanians known as Haratines who routinely suffer significant economic, political, and social discrimination; and

WHEREAS, The State Department's 2014 Report on Trafficking in Persons states that "held for generations by slave-holding families, persons subjected to slavery are forced to work without pay as cattle herders and domestic servants;" and

WHEREAS, The U.S. State Department's 2014 Report on Trafficking in Persons further states that "the government failed to hold traffickers criminally accountable, and law enforcement and judicial personnel intervened on behalf of alleged offenders to thwart the progress of criminal prosecutions;" and

WHEREAS, One of the notable accomplishments of the Chicago City Council in previous decades was its strong and public stances against another injustice in Africa – the cruelty of Apartheid in South Africa – and that this Chicago City Council stance helped the International movement to bring sanctions against – and eventually an end to – apartheid in South Africa; and

WHEREAS, Illinois' United States Senator Richard Durbin has this year secured a $3 million appropriation to support anti-slayer programs in Mauritania and worked in strong partnership with Illinois groups fighting trafficking and slavery wherever it exists: now, therefore,

BE IT RESOLVED, That we, the Mayor and Members of the City Council of the City of Chicago, gathered here this 18th day of March, 2015, do hereby wholeheartedly stand in support of Biram Dah Abeid and all other Mauritanian abolitionists in their fight against slavery; and

BE IT RESOLVED, That we, the Mayor and Members of the City Council of the City of Chicago, gathered here this 18th day of March, 2015, do hereby continue to support the final abolition of slavery in Mauritania and around the world, continue to commend the anti-slavery work of Illinois' U.S. Senator Richard Durbin in securing appropriations to support anti-slavery programs in Mauritania and engaging with global leaders to address this issue, and encourage President Obama to make fighting slavery in Mauritania, and around the world, a priority; and

BE IT FURTHER RESOLVED, That a suitable copy of this resolution be presented to the United States Congress and the United Nations.

| | |
|---|---|
| | 17th WARD |
| Carrie M. Austin | 34th WARD |
| | 27th WARD |
| | 28th WARD |
| | 30 WARD |
| Pat Dowell | 3rd WARD |
| | WARD |
| | 24th WARD |
| | 18th WARD |
| | 15th WARD |
| | 41 WARD |
| | 1 WARD |
| | WARD |
| | WARD |
| | WARD |
| | WARD |
| | WARD |
| | WARD |

| | |
|---|---|
| | 20 WARD |
| | 2nd WARD |
| | 49 WARD |
| | WARD |
| | 25 WARD |
| | 8th WARD |
| | 37th WARD |
| | WARD |
| | 39 WARD |
| | 40 WARD |
| | WARD |
| | WARD |
| | WARD |
| | WARD |
| | WARD |
| | WARD |
| | WARD |

# City of Chicago

R2015-110

Office of the City Clerk

Document Tracking Sheet

| | |
|---|---|
| **Meeting Date:** | 3/18/2015 |
| **Sponsor(s):** | Pawar (47)<br>Burns (4)<br>Cochran (20)<br>Arena (45)<br>O'Connor (41)<br>O'Connor (40)<br>Zalewski (23)<br>Munoz (22)<br>Cappleman (46)<br>Silverstein (50)<br>Foulkes (15)<br>Osterman (48)<br>Harris (8)<br>Hairston (5)<br>Dowell (3)<br>Moreno (1)<br>Reboyras (30)<br>Graham (29)<br>Ervin (28)<br>Maldonado (26)<br>Waguespack (32)<br>Mitts (37)<br>Moore (49)<br>Balcer (11)<br>Pope (10)<br>O'Shea (19)<br>Fioretti (2)<br>Burnett (27)<br>Sposato (36)<br>Mell (33)<br>Suarez (31)<br>Cullerton (38)<br>Colón (35) |
| **Type:** | Resolution |
| **Title:** | Call for hearing on the impacts of a Fair Tax on Chicago residents |
| **Committee(s) Assignment:** | Committee on Budget and Government Operations |

Budget AO

~~Committee on Workforce Development & Audit~~

**March 18, 2015**

**City Council Meeting**

# RESOLUTION

WHEREAS the current budgeting system in Illinois is broken and needs long-term, structural reforms to ensure stable and sustainable investments in our state's top priorities such as education, health and human services, and public safety;

WHEREAS Illinois' broken fiscal system directly impacts the residents of Chicago;

WHEREAS taking into account education, human services and local government aid , nearly 3 out of every 4 dollars in the state budget is spent in local communities;

WHEREAS Governor Bruce Rauner has proposed a budget for the State of Illinois which includes no new revenue and makes drastic cuts to the social safety net, public transportation, parks, education, healthcare, and other areas critical to the well-being of millions of people throughout our state;

WHEREAS Illinois' current income tax system is unfair to middle and low-income taxpayers;

WHEREAS over 80% of Chicagoans voting in November 2014 general election supported a referendum to change the state constitution and allow graduated tax rates on income in Illinois;

WHEREAS a Fair Tax—with lower rates for lower incomes and higher rates for higher incomes would lower taxes for the majority of Chicago residents and put more money into our local economy;

WHEREAS 34 of 41 other states that tax income have a Fair Tax;

WHEREAS absent new forms of revenue the government is forced to carry forward a policy of broad austerity which will bring with it profound impacts to working people and low-income Chicagoans,

WHEREAS we will all benefit from a tax structure that puts more money in the hands of low and middle-income families, while asking big corporations and the rich to pay their fair share; And that we can grow the middle class and bring fairness and accountability to state government on behalf of the citizens of Illinois; And to allow our state refocus on priorities like education, infrastructure and health care while reducing Governor Rauner's proposed cuts and the unprecedented burden currently placed on local governments;

NOW THEREFORE, BE IT RESOLVED that we, the Mayor and members of the City Council in the City of Chicago call upon Governor Rauner and our state legislature to pass Senate Joint Resolution Constitutional Amendment 1 which would amend the Illinois State Constitution allowing for a Fair Tax, with lower rates for lower incomes and higher rates for higher incomes, so as to allow a vote of the people of Illinois on a Fair Tax on the November 2016 general election ballot. Further, we call for hearings in City Council to assess the impacts of a Fair Tax on Chicago residents, the potential to bolster and protect health and human service programs, public safety, and increase funding to public education.

Ameya Pawar
Alderman, 47th Ward

Will Burns
Alderman, 4th Ward

# City of Chicago

O2015-1500

## Office of the City Clerk

## Document Tracking Sheet

| | |
|---|---|
| **Meeting Date:** | 3/18/2015 |
| **Sponsor(s):** | Pope (10) |
| **Type:** | Ordinance |
| **Title:** | Dedication of public street(s) on portion of E 84th Street and S Lake Shore Dr |
| **Committee(s) Assignment:** | Committee on Transportation and Public Way |

**DEDICATION ORDINANCE**
**AND**
**TEMPORARY CONSTRUCTION EASEMENTS**

Be it Ordained by the City Council of the City of Chicago:

SECTION 1. Chicago Department of Transportation ("CDOT") or its assignees, is hereby authorized and directed to approve a new 84th Street street dedication, as part of a real estate exchange agreement ("Exchange Agreement") in relation to the Green Bay Road Infrastructure Project ("Project") between the City of Chicago ("City") and Chicago Lakeside Development, LLC ("Chicago Lakeside").

SECTION 2. The street dedication is legally described as **THAT PART OF BLOCK 2 IN ILLINOIS STEEL COMPANY'S SOUTH WORKS RE-SUBDIVISION OF LOTS, PIECES AND PARCELS OF LAND IN SECTION 32, TOWNSHIP 38 NORTH, RANGE 15 EAST AND IN SECTION 5 NORTH OF THE INDIAN BOUNDARY LINE, TOWNSHIP 37 NORTH, RANGE 15 EAST OF THE THIRD PRINCIPAL MERIDIAN, ACCORDING TO THE PLAT THEREOF RECORDED MARCH 27, 1914 AS DOCUMENT 5374242, MORE PARTICULARLY DESCRIBED AS FOLLOWS:**

**COMMENCING AT THE SOUTHEAST CORNER OF BLOCK 2 IN ROBERT BERGER'S ADDITION TO HYDE PARK ACCORDING TO THE PLAT THEREOF RECORDED NOVEMBER 2, 1882 AS DOCUMENT NUMBER 429714; THENCE NORTH 88 DEGREES 24 MINUTES 07 SECONDS EAST, 66.00 FEET TO A POINT ON THE EAST LINE OF SOUTH GREEN BAY AVENUE AS DEDICATED BY DOCUMENT 429714, ALSO BEING THE POINT OF BEGINNING;**

**THENCE NORTH 88 DEGREES 13 MINUTES 34 SECONDS EAST, 251.88 FEET TO A CORNER ON THE WEST LINE OF SOUTH LAKE SHORE DRIVE PER PLAT OF HIGHWAYS RECORDED MARCH 9, 2006 AS DOCUMENT 0606834023; THENCE SOUTH 01 DEGREES 34 MINUTES 23 SECONDS EAST, ALONG SAID WEST LINE OF SOUTH LAKE SHORE DRIVE, 66.00 FEET TO A CORNER OF SAID SOUTH LAKE SHORE DRIVE; THENCE SOUTH 88 DEGREES 13 MINUTES 34 SECONDS WEST, 251.98 FEET TO A POINT ON THE EAST LINE OF SAID SOUTH GREEN BAY AVENUE; THENCE NORTH 01 DEGREES 32 MINUTES 19 SECONDS WEST, ALONG SAID EAST LINE, 33.00 FEET; THENCE NORTH 01 DEGREES 25 MINUTES 49 SECONDS WEST, ALONG SAID EAST LINE, 33.00 FEET TO THE POINT OF BEGINNING, IN COOK COUNTY, ILLINOIS. AREA OF DEDICATION = 16,628 SQ. FT. OR 0.382 ACRES, MORE OR LESS**, and as shown and legally described in the attached plat (**Exhibit A**) which, for greater certainty, is hereby made a part of this ordinance.

SECTION 3. In furtherance of the Project, the City requires the grant of various temporary construction easements which will be located adjacent to the to be dedicated area and along South Greenbay Avenue from 83rd Street to 85th Street; along 84th Street from South Green Bay Avenue to South Lake Shore Drive; along 85th Street from South Green Bay Avenue to South Lake Shore Drive; and along 86th Street from Mackinaw Avenue to South Green Bay Avenue (collectively the Temporary Construction Easements").

SECTION 4. The dedication herein provided for is made upon the express condition that the City's Department of Transportation receives a grant, as applied for by CDOT, from the Illinois Department of Commerce and Economic Opportunity in relation to the Green Bay Road Infrastructure Project.

SECTION 5. The dedication herein provided for is made upon the express condition that within one hundred eighty (180) days after the passage of this ordinance, Chicago Lakeside Development, LLC, or its agent shall file or cause to be filed for record in the Office of the Recorder of Deeds of Cook County, Illinois a certified copy of this ordinance, together with a full sized corresponding Plat approved by the Department of Transportation / Superintendent of Maps and Plats.

SECTION 6. The Commissioner of Transportation, or her designee, is hereby authorized to execute such documents as may be necessary to implement the provisions of this ordinance, and to determine whether the granting of the Temporary Construction Easements, or other easements to the City, are necessary to implement the Project, all subject to the approval of the Corporation Counsel.

SECTION 7. This ordinance shall take effect and be in force from and after its passage. This street dedication shall take effect and be in force from and after the recording of the ordinance and full sized corresponding plat.

Dedication Approved:

Rebekah Scheinfeld
Commissioner

Approved as to Form and Legality

Richard Wendy
Deputy Corporation Counsel

Honorable John A. Pope
Alderman, 10th Ward

# EXHIBIT "A"

# PLAT OF DEDICATION

PROPERTY DESCRIPTION

THAT PART OF BLOCK 2 IN ILLINOIS STEEL COMPANY'S SOUTH WORKS RE-SUBDIVISION OF LOTS, PIECES AND PARCELS OF LAND IN SECTION 32, TOWNSHIP 38 NORTH, RANGE 15 EAST AND IN SECTION 5 NORTH OF THE INDIAN BOUNDARY LINE, TOWNSHIP 37 NORTH, RANGE 15 EAST OF THE THIRD PRINCIPAL MERIDIAN, ACCORDING TO THE PLAT THEREOF RECORDED MARCH 27, 1914 AS DOCUMENT 5374242, MORE PARTICULARLY DESCRIBED AS FOLLOWS:

COMMENCING AT THE SOUTHEAST CORNER OF BLOCK 2 IN ROBERT BERGER'S ADDITION TO HYDE PARK ACCORDING TO THE PLAT THEREOF RECORDED NOVEMBER 2, 1882 AS DOCUMENT NUMBER 429714; THENCE NORTH 88 DEGREES 24 MINUTES 07 SECONDS EAST, 66.00 FEET TO A POINT ON THE EAST LINE OF SOUTH GREEN BAY AVENUE AS DEDICATED BY DOCUMENT 429714, ALSO BEING THE POINT OF BEGINNING;

THENCE NORTH 88 DEGREES 13 MINUTES 34 SECONDS EAST, 251.88 FEET TO A CORNER ON THE WEST LINE OF SOUTH LAKE SHORE DRIVE PER PLAT OF HIGHWAYS RECORDED MARCH 9, 2006 AS DOCUMENT 0606834023; THENCE SOUTH 01 DEGREES 34 MINUTES 23 SECONDS EAST, ALONG SAID WEST LINE OF SOUTH LAKE SHORE DRIVE, 66.00 FEET TO A CORNER OF SAID SOUTH LAKE SHORE DRIVE; THENCE SOUTH 88 DEGREES 13 MINUTES 34 SECONDS WEST, 251.98 FEET TO A POINT ON THE EAST LINE OF SAID SOUTH GREEN BAY AVENUE; THENCE NORTH 01 DEGREES 32 MINUTES 19 SECONDS WEST, ALONG SAID EAST LINE, 33.00 FEET; THENCE NORTH 01 DEGREES 25 MINUTES 49 SECONDS WEST, ALONG SAID EAST LINE, 33.00 FEET TO THE POINT OF BEGINNING, IN COOK COUNTY, ILLINOIS.

AREA OF DEDICATION = 16,628 SQ. FT. OR 0.382 ACRES, MORE OR LESS

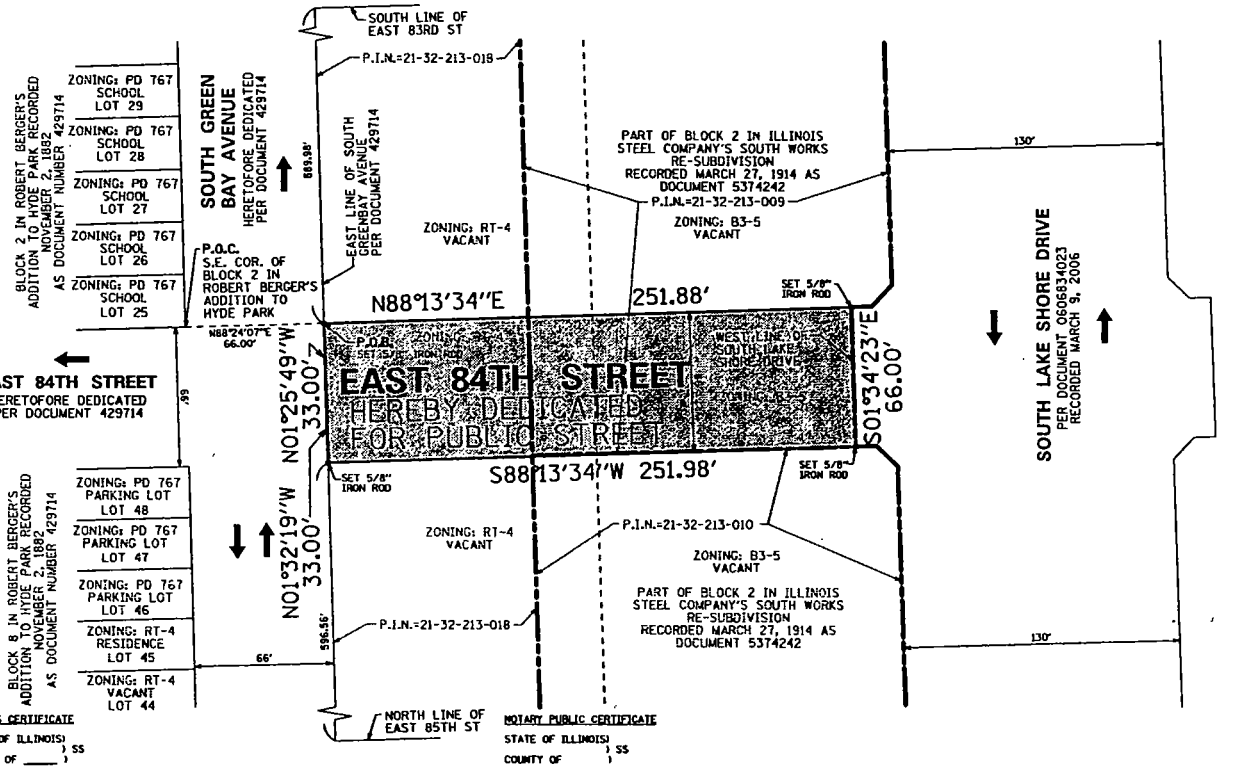


OWNER'S CERTIFICATE

STATE OF ILLINOIS )
) SS
COUNTY OF ____ )

CHICAGO LAKESIDE DEVELOPMENT, LLC FORMALLY KNOWN AS LAKESIDE LAND, LLC A DELAWARE LIMITED LIABILITY COMPANY, HEREBY CERTIFIES THAT IT IS THE OWNER OF THE PROPERTY DESCRIBED HEREON AND AS SUCH OWNER HAS CAUSED SAID PROPERTY TO BE SURVEYED FOR THE PURPOSE OF DEDICATING A PUBLIC STREET AS SHOWN HEREON IN WITNESS THEREOF SAID CHICAGO LAKESIDE DEVELOPMENT, LLC FORMALLY KNOWN AS LAKESIDE LAND, LLC A DELAWARE LIMITED LIABILITY COMPANY, HAS CAUSED THIS CERTIFICATE TO BE SIGNED BY ITS DULY AUTHORIZED MANAGING MEMBER ON IT'S BEHALF ON

THIS_____ DAY OF_____, A.D. 2014.

SIGNED: _____

PRINTED NAME AND TITLE

SIGNED: _____

PRINTED NAME AND TITLE

NOTARY PUBLIC CERTIFICATE

STATE OF ILLINOIS )
) SS
COUNTY OF )

I, _____, A NOTARY PUBLIC IN AND FOR THE COUNTY AND STATE AFORESAID, DO HEREBY CERTIFY THAT _____, TITLE _____ AND _____, TITLE _____ OF CHICAGO LAKESIDE DEVELOPMENT, LLC WHO IS/ARE PERSONALLY KNOWN TO ME TO BE THE SAME WHOSE NAME(S) IS/ARE SUBSCRIBED TO THE FOREGOING CERTIFICATE, APPEARED BEFORE ME THIS DAY IN PERSON AND ACKNOWLEDGED THAT HE/SHE/THEY DID SIGN AND DELIVER THIS INSTRUMENT AS A FREE AND VOLUNTARY ACT FOR THE USES AND PURPOSES HEREIN SET FORTH.

GIVEN UNDER MY HAND AND NOTORIAL SEAL

THIS_____ DAY OF_____, A.D. 20_____.

_____
NOTARY PUBLIC

SURVEYOR'S NOTES:

1. ALL DIMENSIONS SHOWN HEREON ARE MEASURED UNLESS NOTED.

2. BASIS OF BEARINGS: ASSUMED NORTH

3. NO DIMENSIONS SHOULD BE ASSUMED BY SCALE MEASUREMENTS UPON THE PLAT.

4. P.I.N.
21-32-213-018-0000
21-32-213-009-0000
21-32-213-010-0000

5. THIS DEDICATION IS BASED ON A BOUNDARY SURVEY PREPARED FOR THE LARGER UNDERLYING OWNERSHIP PARCEL. SAID BOUNDARY SURVEY WAS COMPLETED IN JUNE, 2009. NO FIELD WORK WAS PERFORMED FOR THE COMPLETION OF THIS SURVEY. CORNERS WILL BE SET UP PASSAGE OF CITY OF CHICAGO ORDINANCE.

6. PREPARED FOR/CLIENT & CONTACT:
MCCAFFERY INTERESTS
875 N. MICHIGAN AVE. SUITE 1800
CHICAGO, IL. 60611

LEGEND

- BOUNDARY LINE
- EXISTING RIGHT-OF-WAY OR LOT LINE
- CENTERLINE
- ZONING LINE
- FUTURE
- HEREBY DEDICATED FOR PUBLIC STREET
- IRON / STEEL ROD
- TRAFFIC FLOW DIRECTION

July 14, 2014

STATE OF ILLINOIS )
) SS
COUNTY OF COOK )

WE, SPACECO, INC., AN ILLINOIS PROFESSIONAL DESIGN FIRM, NUMBER 184-001157, DO HEREBY DECLARE THAT THIS PLAT IS PREPARED IN ACCORDANCE WITH OFFICIAL RECORDS FOR THE PURPOSE OF DEDICATING THE ABOVE DESCRIBED PROPERTY FOR ROADWAY PURPOSES.

ALL DIMENSIONS ARE IN FEET AND DECIMAL PARTS THEREOF.
NO DISTANCES OR ANGLES SHOWN HEREON MAY BE ASSUMED BY SCALING.

THIS PROFESSIONAL SERVICE CONFORMS TO THE CURRENT ILLINOIS MINIMUM STANDARDS FOR A BOUNDARY SURVEY, AS APPLICABLE TO PLATS OF DEDICATION.

GIVEN UNDER OUR HAND AND SEAL THIS 14TH DAY OF JULY, 2014 IN ROSEMONT, ILLINOIS.

Rebecca Y. Popeck

REBECCA Y. POPECK, I.P.L.S. No. 035-3642
LICENSE EXPIRES: 11-30-2014

(VALID ONLY IF EMBOSSED SEAL AFFIXED)

COMPARE ALL DIMENSIONS BEFORE BUILDING AND REPORT ANY DISCREPANCIES AT ONCE. REFER TO DEED OR TITLE POLICY FOR BUILDING LINES AND EASEMENTS.

REBECCA Y. POPECK 3642 PROFESSIONAL LAND SURVEYOR STATE OF ILLINOIS ROSEMONT, ILLINOIS

| REVISIONS |
|---|
| 05/19/2014 |
| 07/14/2014 |

N

SCALE 1" = 40'

SPACECO INC.

CONSULTING ENGINEERS
SITE DEVELOPMENT ENGINEERS
LAND SURVEYORS

9575 W Higgins Road, Suite 700
Rosemont, Illinois 60018
Phone (847) 696-4060 Fax (847) 696-4065

DATE: 03/25/2014
JOB NO: 3978
FILENAME: 78DED-02 84TH

CDOT#32-10-14-3656

N:\Projects\3978\SURVEY\78DED-02 84th.dgn Default User:rpopeck

# City of Chicago

O2015-1407

Office of the City Clerk

Document Tracking Sheet

| | |
|---|---|
| **Meeting Date:** | 3/18/2015 |
| **Sponsor(s):** | Balcer (11) |
| **Type:** | Ordinance |
| **Title:** | Donation of City vehicle to Municipality of de Jutiapa, Atlantida, Honduras, Centroamerica |
| **Committee(s) Assignment:** | Committee on Finance |

FINANCE

Introduced to City Council
March 18, 2015

AN ORDINANCE PROVIDING HUMANITARIAN AID TO
THE MUNICIPALITY OF DE JUTIAPA, ATLANTIDA,
HONDURAS, CENTROAMERICA

Whereas, from time to time, emergency vehicle and equipment used by the City of Chicago became outdated and obsolete and are replaced; and

Whereas such material may nonetheless have useful service life left in it and could be of great use to another entity; and

Whereas, the City of Chicago, Department of Fleet and Facility Management from time to time, has in its possession ambulances that, while no longer of use to the to the City, could be a substantial use elsewhere; and

Whereas, de Jutiapa, Atlantida, Honduras, Centroamerica is in need of humanitarian aid;

NOW, THEREFORE, BE IT ORDANIED BY THE CITY COUNCIL OF THE CITY OF CHICAGO;

Section 1. The Commissioner of Fleet and Facility Management is hereby authorized to donate one (1) obsolete ambulance no longer useful to the City of Chicago; as such ambulance may become available, to the Municipality of de Jutiapa, Atlantida, Honduras, Centroamerica free and clear of any liens or encumbrances. The City shall convey said ambulance in "as is" condition without any warranties either expressed or implied and expressly excludes any warranty of merchantability and fitness for a particular purpose.

Section 2. The Commissioner of Fleet and Facility Management is hereby authorized to enter into and execute such other documents, as may be necessary and proper to implement this donation.

Section 3. This ordinance shall be in full force and effect from and after its passage and publication.

James A. Balcer
Alderman, 11th Ward

# El Shadai Mission Donor Program

Alderman James A. Balcer
City of Chicago
3659 South Halsted St.
Chicago, IL 60609

Dear Alderman James A. Balcer,

My name is Ricardo A. Nunez, I was refered by Roberto L. Garcia on a request for donating vehicle thru the City of Chicago, as we all have a mission to bless others in need.

"Is our statement that thru donors like you all things can happen"

The consigne's name is: Centro de Salud de Jutiapa
Municipio de Jutiapa, Atlántida
Honduras, Centro America
Att: Dr. Walther Ramos Guevara
Inst# +504-94713071

General Details:
The Municipal area of Jutiapa is very poor since most of it gets hit by real bad weather problems (too much rain makes the soil unsafe and not good for planting or farming). All the basic needs are very difficult to cover due distances and the terrain all around mountains, they are eight (8) health centers including the one where Dr. Walter Ramos Guevara works which between all these centers serves a third of a total of 34,000 persons in the area (approximate around 100 persons daily plus mothers going thru maternity).
From the many needs that they have, one of the priorities is the ambulance due to the difficulty transferring very sick patients to the Regional Hospital of Atlantida of the City of La Ceiba (most of these patients wait and won't go to the centers due to their very poor situation but doing that their lives are on high risk).
The ambulance will be covering all the eight (8) health centers.

Thank you for your time and interest in this valuable matter.

Ricardo A. Nunez
Manager de Operaciones U.S.A.
El Shadai MDP

**SECRETARIA DE SALUD DE HONDURAS**
**REGION DEPARTAMENTAL DE SALUD Nº 1**
**CESAMO DE JUTIAPA**
**JUTIAPA, ATLANTIDA**

03 de Febrero del 2014

**El Shadai Mission Donor Program**
**Sr. Ricardo A. Núñez**
**Manager de Operaciones U.S.A.**

Saludes y bendiciones.

Me dirijo a usted muy respetuosamente para decirle que se de usted por la Dra. Ana María Canelas, soy el Dr. Walther Ramos Guevara y trabajo con el gobierno de Honduras en el Centro de Salud de Jutiapa, ubicado en el Municipio de Jutiapa, Atlántida. El Municipio de Jutiapa en uno de los, mas pobres del litoral Atlántico, determinado por las precarias necesidades básicas insatisfechas de su gente, hay ocho Centros de Salud incluyendo donde yo trabajo, se atiende a una población de 34,000 habitantes y solo en nuestro Centro atendemos a un tercio de esa población, aproximadamente 100 personas diarias entre población general y embarazadas.
De muchas necesidades que tenemos, una de las prioritarias es la de una ambulancia por la dificultad que tenemos para trasladar a los pacientes con enfermedades graves al hospital Regional Atlántida de la Ceiba ya que a veces no se van de inmediato si no que lo hacen cuando pueden económicamente poniendo en riesgo sus vidas.
Las mejoras hechas en la infraestructura de los edificios han sido por ONG o personas particulares las cuales han respondido a nuestras peticiones.
La ambulancia no solo sería para nuestro Centro de Salud sino para los otros siete restantes o de otro cercano que la necesitara.

Sin otro particular.

**Atte. Dr. Walther Ramos Guevara**
**Jefe de Centro de Salud de Jutiapa**
**Correo:walteram30@yahoo.com**

# City of Chicago

O2015-1559

Office of the City Clerk

Document Tracking Sheet

| | |
|---|---|
| **Meeting Date:** | 3/18/2015 |
| **Sponsor(s):** | Moreno (1) |
| **Type:** | Ordinance |
| **Title:** | Grant(s) of privilege in public way for Active Insurance Agency, Inc. |
| **Committee(s) Assignment:** | Committee on Transportation and Public Way |

ORDINANCE
ACTIVE INSURANCE AGENCY, INC
Acct. No. 69063 - 2
Permit No. 1116500

*Be It Ordained by the City Council of the City of Chicago:*

SECTION 1. Permission and authority are hereby given and granted to ACTIVE INSURANCE AGENCY, INC, upon the terms and subject to the conditions of this ordinance to maintain and use one (1) sign(s) projecting over the public right-of-way attached to its premises known as 1034 N. Ashland Ave..

Said sign structure(s) measures as follows; along N. Ashland:
One (1) at seven (7) feet in length, nine (9) feet in height and nine (9) feet above grade level.

The location of said privilege shall be as shown on prints kept on file with the Department of Business Affairs and Consumer Protection and the Office of the City Clerk.

Said privilege shall be constructed in accordance with plans and specifications approved by the Department of Transportation (Division of Project Development) and Zoning Department - Signs.

This grant of privilege in the public way shall be subject to the provisions of Section 10-28-015 and all other required provisions of the Municipal Code of Chicago.

The grantee shall pay to the City of Chicago as compensation for the privilege #1116500 herein granted the sum of three hundred ($300.00) per annum in advance.

A 25% penalty will be added for payments received after due date.

The permit holder agrees to hold the City of Chicago harmless for any damage, relocation or replacement costs associated with damage, relocation or removal of private property caused by the City performing work in the public way.

Authority herein given and granted for a period of five (5) years from and after 02/10/2015.

Alderman _____

Proco Joe Moreno 1st Ward

1634 N. Ashland

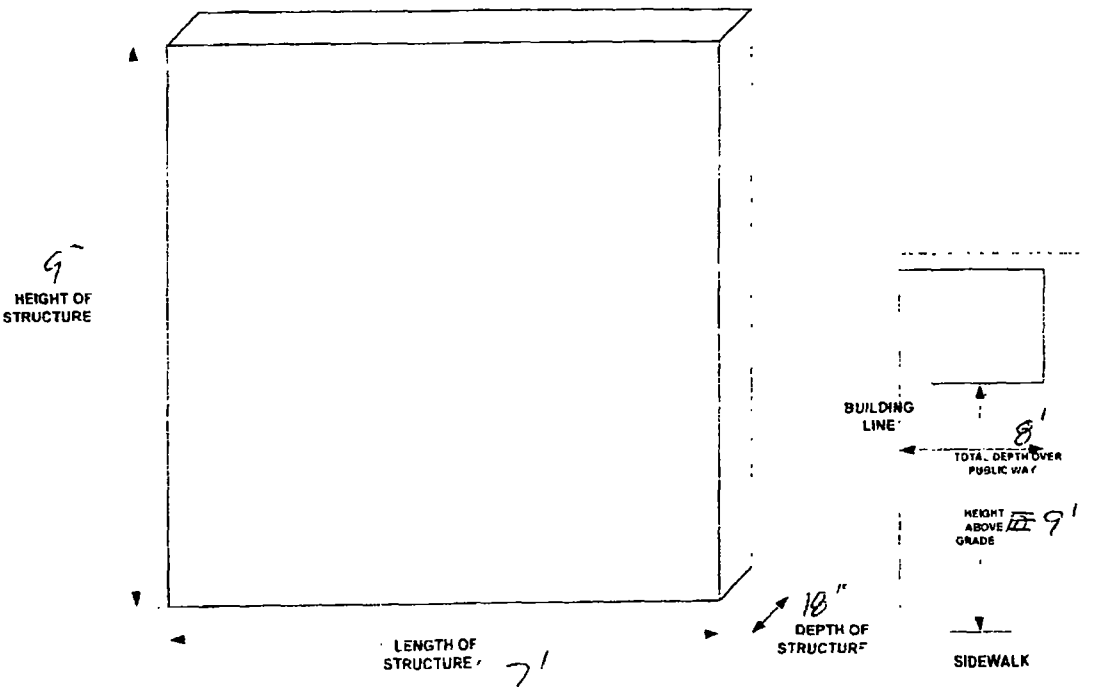

**Department of Business Affairs and Consumer Protection**
Small Business Center - Public Way Use Unit
City Hall - 121 N. LaSalle Street, Room 800 • Chicago, IL 60602
312-74-GOBIZ / 312-744-6249 • (312) 744-1944 (TTY)
http://www.cityofchicago.org/bacp

**03/18/2015**

Alderman **Proco Joe Moreno**
Ward # **01**
City of Chicago
City Hall, Room **300**
121 North LaSalle Street
Chicago, Illinois 60602

Re: An ordinance to use and maintain a portion of the public right-of-way for **one (1) sign(s)** for **ACTIVE INSURANCE AGENCY, INC**, adjacent to the premises known as **1034 N. Ashland Ave.**.

Dear Alderman **Proco Joe Moreno**:

The applicant referenced above has requested the use of the public right-of-way for a **sign(s)**. An ordinance has been prepared by the Department of Business Affairs and Consumer Protection – Small Business Center - Public Way Use Unit for presentation to the City Council. Because this request was made for properties located in your ward, as approved by you as per the attached, I respectfully request that you introduce the attached ordinance at the next City Council meeting.

If you have any questions regarding this ordinance, please contact Anthony Bertuca at (312) 744-5506.

**Department of Business Affairs and Consumer Protection**

# City of Chicago

O2015-1564

Office of the City Clerk

Document Tracking Sheet

| | |
|---|---|
| **Meeting Date:** | 3/18/2015 |
| **Sponsor(s):** | Moreno (1) |
| **Type:** | Ordinance |
| **Title:** | Grant(s) of privilege in public way for Adelheid Mars |
| **Committee(s) Assignment:** | Committee on Transportation and Public Way |

ORDINANCE
Adelheid Mers
Acct. No. 396672 - 1
Permit No. 1117360

*Be It Ordained by the City Council of the City of Chicago:*

SECTION 1. Permission and authority are hereby given and granted to Adelheid Mers, upon the terms and subject to the conditions of this ordinance to maintain and use, as now constructed, one (1) Bay Window(s) projecting over the public right-of-way adjacent to its premises known as 2517 W. North Ave..

Said Bay Window(s) at North Avenue measure(s):
One (1) at nine (9) feet in length, and ten (10) feet in width for a total of ninety (90) square feet.

The location of said privilege shall be as shown on prints kept on file with the Department of Business Affairs and Consumer Protection and the Office of the City Clerk.

Said privilege shall be constructed in accordance with plans and specifications approved by the Department of Transportation (Division of Project Development).

This grant of privilege in the public way shall be subject to the provisions of Section 10-28-015 and all other required provisions of the Municipal Code of Chicago.

The grantee shall pay to the City of Chicago as compensation for the privilege #1117360 herein granted the sum of seventy-five ($75.00) per annum in advance.

A 25% penalty will be added for payments received after due date.

The permit holder agrees to hold the City of Chicago harmless for any damage, relocation or replacement costs associated with damage, relocation or removal of private property caused by the City performing work in the public way.

Authority herein given and granted for a period of five (5) years from and after Date of Passage.

Alderman _____

Proco Joe Moreno 1st Ward

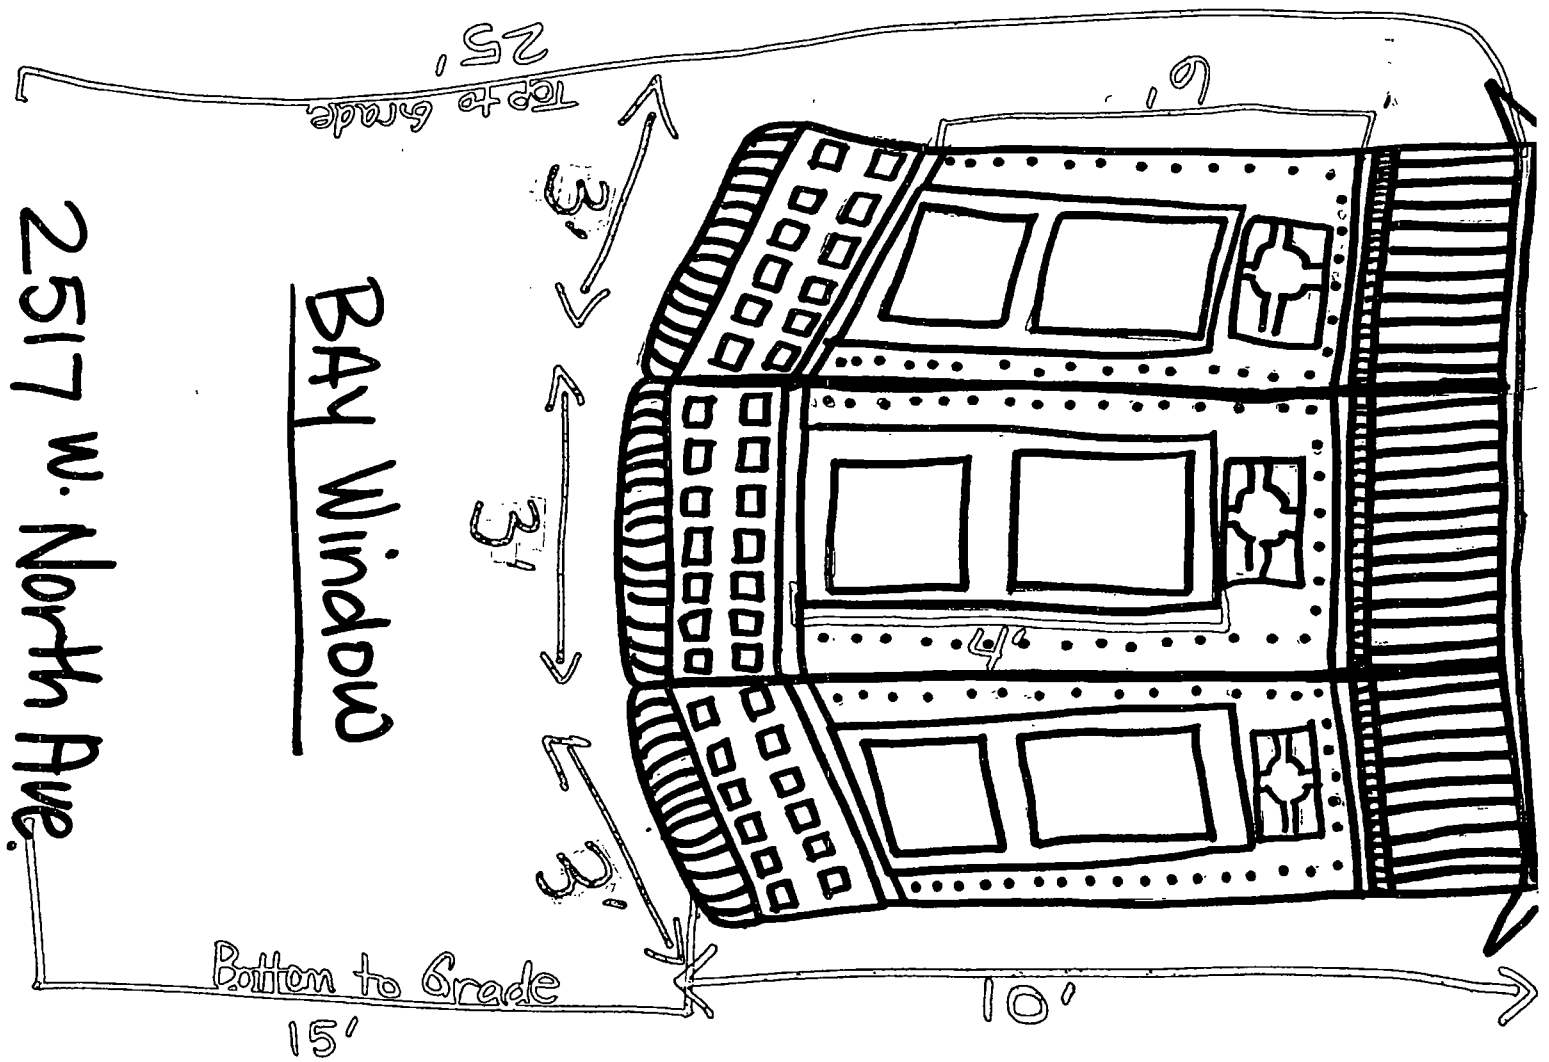
2517 W. North Ave.
Bay Window
Top Grade
25'
0'
3'
3'
3'
Botton to Grade
15'
10'

**Department of Business Affairs and Consumer Protection**
Small Business Center- Public Way Use Unit
City Hall - 121 N. LaSalle Street Room 800 • Chicago, IL 60602
312-74-GOBIZ / 312-744-6249 • (312) 744-1944 (TTY)
http://www.cityofchicago.org/bacp

**03/18/2015**

Alderman **Proco Joe Moreno**
Ward # **01**
City of Chicago
City Hall, Room **300**
121 North LaSalle Street
Chicago, Illinois 60602

Re: An ordinance to use and maintain a portion of the public right-of-way for **one (1) bay window(s)** for **Adelheid Mers**, adjacent to the premises known as **2517 W. North Ave.**.

Dear Alderman **Proco Joe Moreno**:

The applicant referenced above has requested the use of the public right-of-way for a **bay window(s)**. An ordinance has been prepared by the Department of Business Affairs and Consumer Protection – Small Business Center - Public Way Use Unit for presentation to the City Council. Because this request was made for properties located in your ward, as approved by you as per the attached, I respectfully request that you introduce the attached ordinance at the next City Council meeting.

If you have any questions regarding this ordinance, please contact Anthony Bertuca at (312) 744-5506.

**Department of Business Affairs and Consumer Protection**

# City of Chicago

O2015-1566

Office of the City Clerk

Document Tracking Sheet

| | |
|---|---|
| **Meeting Date:** | 3/18/2015 |
| **Sponsor(s):** | Moreno (1) |
| **Type:** | Ordinance |
| **Title:** | Grant(s) of privilege in public way for Cash America Jewelry & Loan of Chicago No. 13 |
| **Committee(s) Assignment:** | Committee on Transportation and Public Way |

ORDINANCE
CASH AMERICA JEWLERY & LOAN OF CHICAGO # 13
Acct. No. 19661 - 16
Permit No. 1117012

*Be It Ordained by the City Council of the City of Chicago:*

SECTION 1. Permission and authority are hereby given and granted to CASH AMERICA JEWLERY & LOAN OF CHICAGO # 13, upon the terms and subject to the conditions of this ordinance to maintain and use, as now constructed, four (4) Light Fixture(s) projecting over the public right-of-way adjacent to its premises known as 2437 N. Milwaukee Ave..

Said Light Fixture(s) at N Milwaukee Ave measure(s):
One (1) at one (1) foot in length, point seven five (.75) feet in width and thirteen (13) feet above grade level.

Said Light Fixture(s) at N Richmond measure(s):
Three (3) at one (1) foot in length, point seven five (.75) feet in width and thirteen (13) feet above grade level.

The location of said privilege shall be as shown on prints kept on file with the Department of Business Affairs and Consumer Protection and the Office of the City Clerk.

Said privilege shall be constructed in accordance with plans and specifications approved by the Department of Transportation (Division of Project Development).

This grant of privilege in the public way shall be subject to the provisions of Section 10-28-015 and all other required provisions of the Municipal Code of Chicago.

The grantee shall pay to the City of Chicago as compensation for the privilege #1117012 herein granted the sum of ninety ($90.00) per annum in advance.

A 25% penalty will be added for payments received after due date.

The permit holder agrees to hold the City of Chicago harmless for any damage, relocation or replacement costs associated with damage, relocation or removal of private property caused by the City performing work in the public way.

Authority herein given and granted for a period of five (5) years from and after Date of Passage.

Alderman Joe Moreno

Proco Joe Moreno 1st Ward

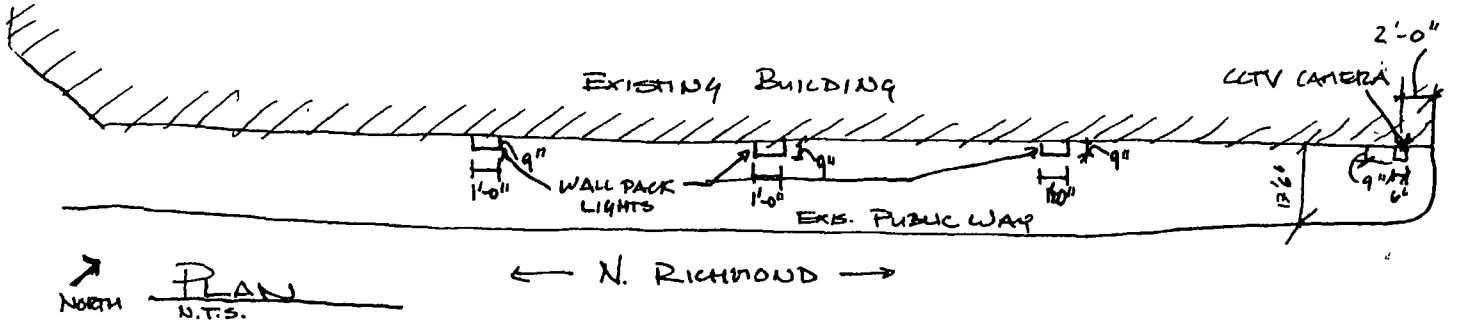


PLAN
N.T.S.

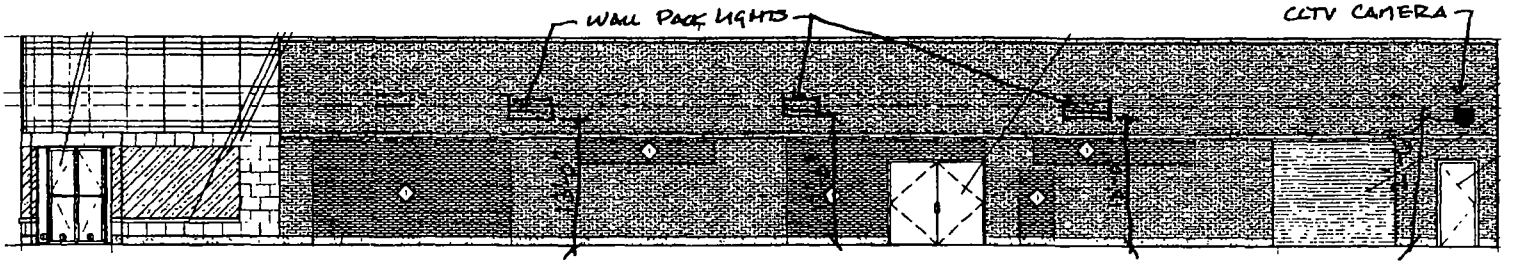


ELEVATION
N.T.S.

2437 N. MILWAUKEE

**Department of Business Affairs and Consumer Protection**
Small Business Center- Public Way Use Unit
City Hall- 121 N. LaSalle Street Room 800 • Chicago, IL 60602
312-74-GOBIZ / 312-744-6249 • (312) 744-1944 (TTY)
http://www.cityofchicago.org/bacp

**03/18/2015**

Alderman **Proco Joe Moreno**
Ward # **01**
City of Chicago
City Hall, Room **300**
121 North LaSalle Street
Chicago, Illinois 60602

Re: An ordinance to use and maintain a portion of the public right-of-way for **four (4) light fixture(s)** for **CASH AMERICA JEWLERY & LOAN OF CHICAGO # 13**, adjacent to the premises known as **2437 N. Milwaukee Ave.**.

Dear Alderman **Proco Joe Moreno**:

The applicant referenced above has requested the use of the public right-of-way for a **light fixture(s)**. An ordinance has been prepared by the Department of Business Affairs and Consumer Protection – Small Business Center - Public Way Use Unit for presentation to the City Council. Because this request was made for properties located in your ward, as approved by you as per the attached, I respectfully request that you introduce the attached ordinance at the next City Council meeting.

If you have any questions regarding this ordinance, please contact Anthony Bertuca at (312) 744-5506.

**Department of Business Affairs and Consumer Protection**

# City of Chicago

O2015-1568

Office of the City Clerk

Document Tracking Sheet

| | |
|---|---|
| **Meeting Date:** | 3/18/2015 |
| **Sponsor(s):** | Moreno (1) |
| **Type:** | Ordinance |
| **Title:** | Grant(s) of privilege in public way for East Village Dental Care |
| **Committee(s) Assignment:** | Committee on Transportation and Public Way |

ORDINANCE
EAST VILLAGE DENTAL CARE
Acct. No. 72622 - 1
Permit No. 1116695

*Be It Ordained by the City Council of the City of Chicago:*

SECTION 1. Permission and authority are hereby given and granted to EAST VILLAGE DENTAL CARE, upon the terms and subject to the conditions of this ordinance to maintain and use one (1) sign(s) projecting over the public right-of-way attached to its premises known as 901 N. Ashland Ave..

Said sign structure(s) measures as follows; along N Ashland Ave:
One (1) at fifty-eight (58) feet in length, three point three three (3.33) feet in height and ten (10) feet above grade level.

The location of said privilege shall be as shown on prints kept on file with the Department of Business Affairs and Consumer Protection and the Office of the City Clerk.

Said privilege shall be constructed in accordance with plans and specifications approved by the Department of Transportation (Division of Project Development) and Zoning Department- Signs.

This grant of privilege in the public way shall be subject to the provisions of Section 10-28-015 and all other required provisions of the Municipal Code of Chicago.

The grantee shall pay to the City of Chicago as compensation for the privilege #1116695 herein granted the sum of three hundred ($300.00) per annum in advance.

A 25% penalty will be added for payments received after due date

The permit holder agrees to hold the City of Chicago harmless for any damage, relocation or replacement costs associated with damage, relocation or removal of private property caused by the City performing work in the public way.

Authority herein given and granted for a period offive (5) years from and after Date of Passage.

Alderman _____

Proco Joe Moreno 1st Ward

# Internally Illuminated Channel Letters

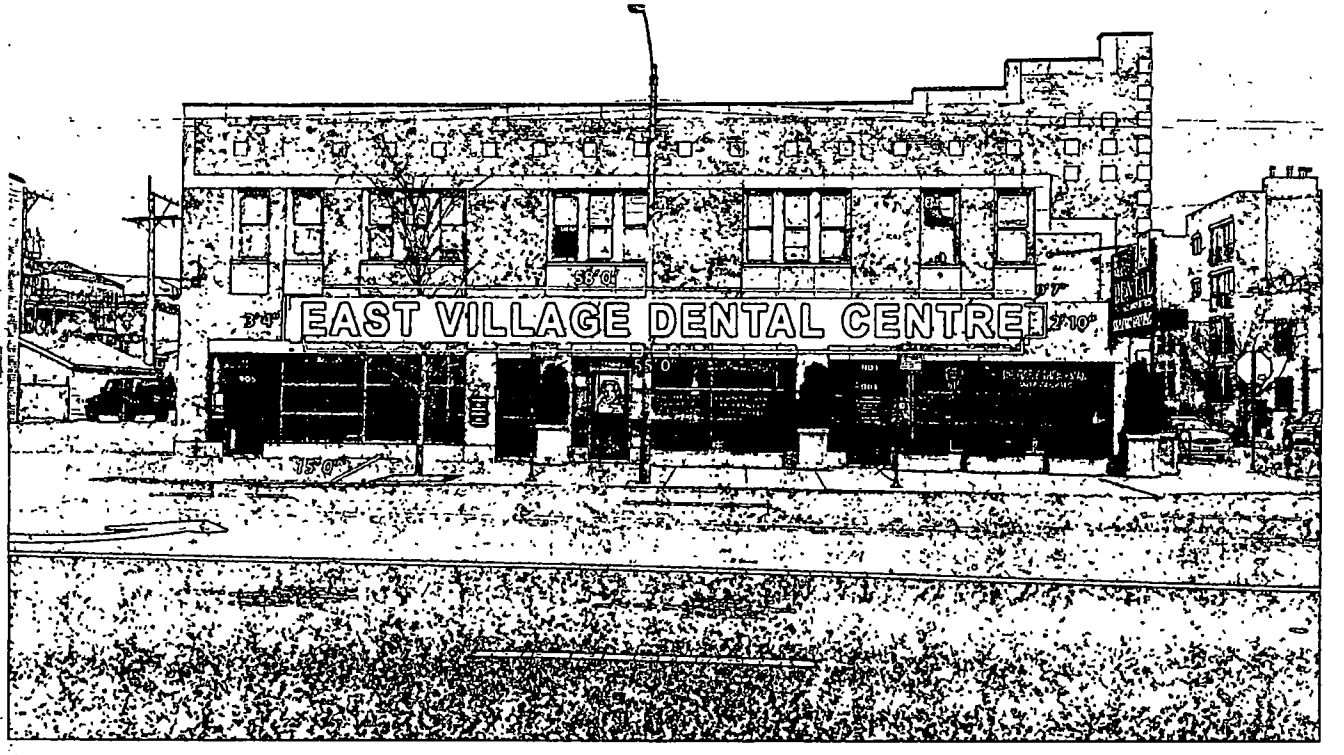


NOTE: Photo for representational purposes only. Signs are not to scale and may appear larger or smaller than shown.

| Sign Erector: | Location | Description |
|---|---|---|
| PRO IMAGE<br>2008 W. Chicago, Ave.<br>Chicago, IL 60622<br>Tel. 773 282 1111<br>Fax. 773 645 4169 | East Elevation<br>Addresse<br>901 N. Ashland Ave.<br>Chicago, IL 60622 | 34" INDIVIDUALLY INTERNALLY ILLUMINATE CHANNEL LETTERS.<br>- BACK SPLASH MOUNTED.<br>- FACES 1/8" WHITE<br>- RETURNS 3" DEEP, GREEN.<br>- TRIM CAP 1" WHITE.<br>- UL LISTED LOW VOLTAGE ELECTRONIC LED LIGHTING SYSTEM<br>- UL LISTED CLASS 2 LOW VOLTAGE POWER SUPPLY |
| | Date: 1-12-2015 | Client<br>EAST VILLAGE DENTAL CENTER |

**Department of Business Affairs and Consumer Protection**
Small Business Center- Public Way Use Unit
City Hall- 121 N. LaSalle Street Room 800 • Chicago, IL 60602
312-74-GOBIZ / 312-744-6249 • (312) 744-1944 (TTY)
http://www.cityofchicago.org/bacp

**03/18/2015**

Alderman **Proco Joe Moreno**
Ward # **01**
City of Chicago
City Hall, Room **300**
121 North LaSalle Street
Chicago, Illinois 60602

Re: An ordinance to use and maintain a portion of the public right-of-way for **one (1) sign(s)** for **EAST VILLAGE DENTAL CARE**, adjacent to the premises known as **901 N. Ashland Ave.**.

Dear Alderman **Proco Joe Moreno**:

The applicant referenced above has requested the use of the public right-of-way for a **sign(s)**. An ordinance has been prepared by the Department of Business Affairs and Consumer Protection – Small Business Center - Public Way Use Unit for presentation to the City Council. Because this request was made for properties located in your ward, as approved by you as per the attached, I respectfully request that you introduce the attached ordinance at the next City Council meeting.

If you have any questions regarding this ordinance, please contact Anthony Bertuca at (312) 744-5506.

**Department of Business Affairs and Consumer Protection**

# City of Chicago

O2015-1569

Office of the City Clerk

Document Tracking Sheet

| | |
|---|---|
| **Meeting Date:** | 3/18/2015 |
| **Sponsor(s):** | Moreno (1) |
| **Type:** | Ordinance |
| **Title:** | Grant(s) of privilege in public way for Fifth Third Bank |
| **Committee(s) Assignment:** | Committee on Transportation and Public Way |

ORDINANCE
FIFTH THIRD BANK
Acct. No. 68597 - 1
Permit No. 1117110

*Be It Ordained by the City Council of the City of Chicago:*

SECTION 1. Permission and authority are hereby given and granted to FIFTH THIRD BANK, upon the terms and subject to the conditions of this ordinance to maintain and use, as now constructed, one (1) Vault(s) under the public right-of-way adjacent to its premises known as 1209 N. Milwaukee Ave..

Said Vault(s) at N. Milwaukee Ave. measure(s):
One (1) at sixty-eight (68) feet in length, and seven (7) feet in width for a total of four hundred seventy-six (476) square feet.

The location of said privilege shall be as shown on prints kept on file with the Department of Business Affairs and Consumer Protection and the Office of the City Clerk.

Said privilege shall be constructed in accordance with plans and specifications approved by the Department of Transportation (Office of Underground Coordination).

This grant of privilege in the public way shall be subject to the provisions of Section 10-28-015 and all other required provisions of the Municipal Code of Chicago.

The grantee shall pay to the City of Chicago as compensation for the privilege #1117110 herein granted the sum of four hundred ($400.00) per annum in advance.

A 25% penalty will be added for payments received after due date.

The permit holder agrees to hold the City of Chicago harmless for any damage, relocation or replacement costs associated with damage, relocation or removal of private property caused by the City performing work in the public way.

Authority herein given and granted for a period of five (5) years from and after 02/04/2015.

Alderman _____

Proco Joe Moreno 1st Ward

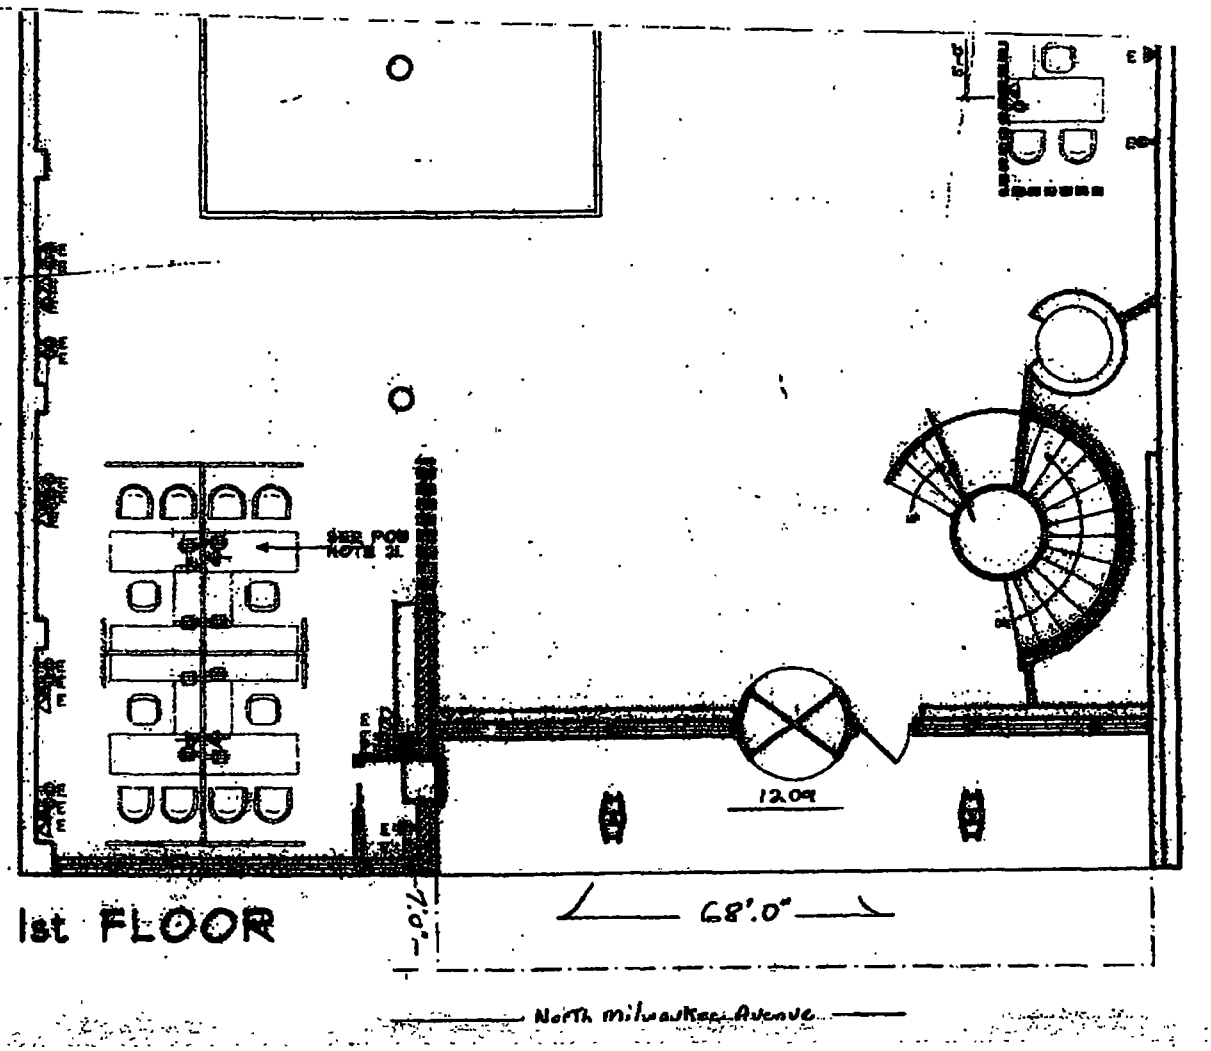
SEE POS NOTE 31
12.0'
68'.0"
1st FLOOR
North Milwaukee Avenue

**Department of Business Affairs and Consumer Protection**
Small Business Center- Public Way Use Unit
City Hall - 121 N. LaSalle Street Room 800 • Chicago, IL 60602
312-74-GOBIZ / 312-744-6249 • (312) 744-1944 (TTY)
http://www.cityofchicago.org/bacp

**03/18/2015**

Alderman **Proco Joe Moreno**
Ward # **01**
City of Chicago
City Hall, Room **300**
121 North LaSalle Street
Chicago, Illinois 60602

Re: An ordinance to use and maintain a portion of the public right-of-way for **one (1) vault(s)** for **FIFTH THIRD BANK**, adjacent to the premises known as **1209 N. Milwaukee Ave.**.

Dear Alderman **Proco Joe Moreno**:

The applicant referenced above has requested the use of the public right-of-way for a **vault(s)**. An ordinance has been prepared by the Department of Business Affairs and Consumer Protection – Small Business Center - Public Way Use Unit for presentation to the City Council. Because this request was made for properties located in your ward, as approved by you as per the attached, I respectfully request that you introduce the attached ordinance at the next City Council meeting.

If you have any questions regarding this ordinance, please contact Anthony Bertuca at (312) 744-5506.

**Department of Business Affairs and Consumer Protection**

# City of Chicago

O2015-1571

Office of the City Clerk

Document Tracking Sheet

| | |
|---|---|
| **Meeting Date:** | 3/18/2015 |
| **Sponsor(s):** | Moreno (1) |
| **Type:** | Ordinance |
| **Title:** | Grant(s) of privilege in public way for Foremost Vas Liquors |
| **Committee(s) Assignment:** | Committee on Transportation and Public Way |

ORDINANCE
FOREMOST VAS LIQUORS
Acct. No. 24173 - 1
Permit No. 1114326

*Be It Ordained by the City Council of the City of Chicago:*

SECTION 1. Permission and authority are hereby given and granted to FOREMOST VAS LIQUORS, upon the terms and subject to the conditions of this ordinance to maintain and use two (2) sign(s) projecting over the public right-of-way attached to its premises known as 2300-04 N. Milwaukee Ave..

Said sign structure(s) measures as follows; along N. Milwaukee Avenue:
One (1) at twenty-three (23) feet in length, one point eight three (1.83) feet in height and twelve (12) feet above grade level.

Said sign structure(s) measures as follows; along N. California Avenue:
One (1) at nine (9) feet in length, two point four one (2.41) feet in height and twelve (12) feet above grade level.

The location of said privilege shall be as shown on prints kept on file with the Department of Business Affairs and Consumer Protection and the Office of the City Clerk.

Said privilege shall be constructed in accordance with plans and specifications approved by the Department of Transportation (Division of Project Development) and Zoning Department - Signs.

This grant of privilege in the public way shall be subject to the provisions of Section 10-28-015 and all other required provisions of the Municipal Code of Chicago.

The grantee shall pay to the City of Chicago as compensation for the privilege #1114326 herein granted the sum of four hundred ($400.00) per annum in advance.

A 25% penalty will be added for payments received after due date.

The permit holder agrees to hold the City of Chicago harmless for any damage, relocation or replacement costs associated with damage, relocation or removal of private property caused by the City performing work in the public way.

Authority herein given and granted for a period of five (5) years from and after Date of Passage.

Alderman _____

Proco Joe Moreno 1st Ward

# Internally Illuminated Raceway Channel Letters

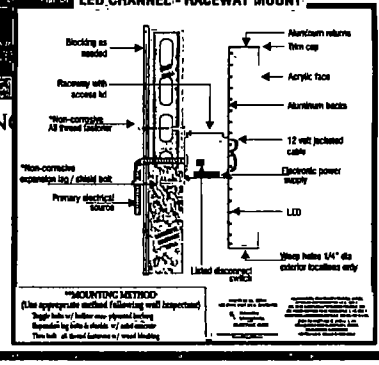


9'

VAS PROPERTIES CON

29"

13"

**Vas Foremost LIQUORS**

STRICTLY NEON, INC.
4608 W. 137TH ST.
CRESTWOOD, IL 60445
(708)597-1616
(708)597-8638 FAX

LOCATION
2300 N. MILWAUKEE
CHICAGO, IL

CLIENT
FOREMOST LIQUORS

INDIVIDUALLY INTERNALLY ILLUMINATED CHANNEL LETTERS
* RACEWAY MOUNTED PAINTED PMS#
* FACES 3/16" WHITE
* RETURNS 5" DEEP, BLACK
* TRIM CAP 1" BLACK
* LED G E TETRA MAX WHITE
* LOW VOLTAGE POWER SUPPLY

**Department of Business Affairs and Consumer Protection**
Small Business Center - Public Way Use Unit
City Hall - 121 N. LaSalle Street, Room 800 • Chicago, IL 60602
312-74-GOBIZ / 312-744-6249 • (312) 744-1944 (TTY)
http://www.cityofchicago.org/bacp

**03/18/2015**

Alderman **Proco Joe Moreno**
Ward # **01**
City of Chicago
City Hall, Room **300**
121 North LaSalle Street
Chicago, Illinois 60602

Re: An ordinance to use and maintain a portion of the public right-of-way for **two (2) sign(s)** for **FOREMOST VAS LIQUORS**, adjacent to the premises known as **2300-04 N. Milwaukee Ave.**.

Dear Alderman **Proco Joe Moreno**:

The applicant referenced above has requested the use of the public right-of-way for a **sign(s)**. An ordinance has been prepared by the Department of Business Affairs and Consumer Protection – Small Business Center - Public Way Use Unit for presentation to the City Council. Because this request was made for properties located in your ward, as approved by you as per the attached, I respectfully request that you introduce the attached ordinance at the next City Council meeting.

If you have any questions regarding this ordinance, please contact Anthony Bertuca at (312) 744-5506.

**Department of Business Affairs and Consumer Protection**

# City of Chicago

O2015-1573

## Office of the City Clerk

## Document Tracking Sheet

| | |
|---|---|
| **Meeting Date:** | 3/18/2015 |
| **Sponsor(s):** | Moreno (1) |
| **Type:** | Ordinance |
| **Title:** | Grant(s) of privilege in public way for Jay's Beef of Chicago, Inc. |
| **Committee(s) Assignment:** | Committee on Transportation and Public Way |

ORDINANCE
JAY'S BEEF OF CHICAGO, INC.
Acct. No. 309567 - 1
Permit No. 1116320

*Be It Ordained by the City Council of the City of Chicago:*

SECTION 1. Permission and authority are hereby given and granted to JAY'S BEEF OF CHICAGO, INC., upon the terms and subject to the conditions of this ordinance to maintain and use one (1) sign(s) projecting over the public right-of-way attached to its premises known as 2255 W. North Ave..

Said sign structure(s) measures as follows; along W. North:
One (1) at four (4) feet in length, two (2) feet in height and fifteen (15) feet above grade level.

The location of said privilege shall be as shown on prints kept on file with the Department of Business Affairs and Consumer Protection and the Office of the City Clerk.

Said privilege shall be constructed in accordance with plans and specifications approved by the Department of Transportation (Division of Project Development) and Zoning Department - Signs.

This grant of privilege in the public way shall be subject to the provisions of Section 10-28-015 and all other required provisions of the Municipal Code of Chicago.

The grantee shall pay to the City of Chicago as compensation for the privilege #1116320 herein granted the sum of one hundred ($100.00) per annum in advance.

A 25% penalty will be added for payments received after due date.

The permit holder agrees to hold the City of Chicago harmless for any damage, relocation or replacement costs associated with damage, relocation or removal of private property caused by the City performing work in the public way.

Authority herein given and granted for a period of five (5) years from and after 12/16/2014.

Alderman 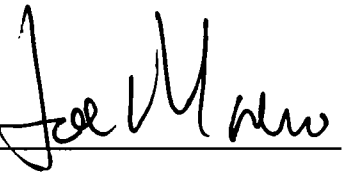

Proco Joe Moreno 1st Ward

2255 W. North Ave.

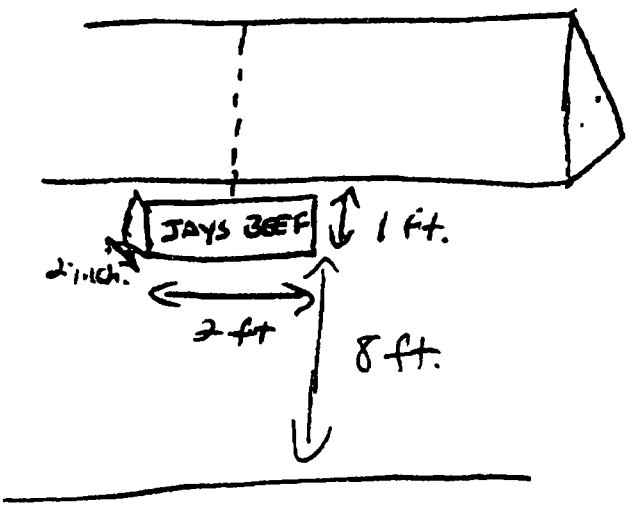

**Department of Business Affairs and Consumer Protection**
Small Business Center - Public Way Use Unit
City Hall - 121 N. LaSalle Street, Room 800 • Chicago, IL 60602
312-74-GOBIZ / 312-744-6249 • (312) 744-1944 (TTY)
http://www.cityofchicago.org/bacp

**03/18/2015**

Alderman **Proco Joe Moreno**
Ward # **01**
City of Chicago
City Hall, Room **300**
121 North LaSalle Street
Chicago, Illinois 60602

Re: An ordinance to use and maintain a portion of the public right-of-way for **one (1) sign(s)** for **JAY'S BEEF OF CHICAGO, INC.**, adjacent to the premises known as **2255 W. North Ave.**.

Dear Alderman **Proco Joe Moreno**:

The applicant referenced above has requested the use of the public right-of-way for a **sign(s)**. An ordinance has been prepared by the Department of Business Affairs and Consumer Protection – Small Business Center - Public Way Use Unit for presentation to the City Council. Because this request was made for properties located in your ward, as approved by you as per the attached, I respectfully request that you introduce the attached ordinance at the next City Council meeting.

If you have any questions regarding this ordinance, please contact Anthony Bertuca at (312) 744-5506.

**Department of Business Affairs and Consumer Protection**

# City of Chicago

O2015-1577

## Office of the City Clerk

## Document Tracking Sheet

| | |
|---|---|
| **Meeting Date:** | 3/18/2015 |
| **Sponsor(s):** | Moreno (1) |
| **Type:** | Ordinance |
| **Title:** | Grant(s) of privilege in public way for John Fluevog Shoes Ltd. |
| **Committee(s) Assignment:** | Committee on Transportation and Public Way |

ORDINANCE
JOHN FLUEVOG SHOES LTD
Acct. No. 45171 - 1
Permit No. 1116888

*Be It Ordained by the City Council of the City of Chicago:*

SECTION 1. Permission and authority are hereby given and granted to JOHN FLUEVOG SHOES LTD, upon the terms and subject to the conditions of this ordinance to maintain and use, as now constructed, four (4) Light Fixture(s) projecting over the public right-of-way adjacent to its premises known as 1539 N. Milwaukee Ave..

Said Light Fixture(s) at N. Milwaukee Avenue measure(s):
Four (4) at one (1) foot in length, two (2) feet in width and fourteen (14) feet above grade level.

The location of said privilege shall be as shown on prints kept on file with the Department of Business Affairs and Consumer Protection and the Office of the City Clerk.

Said privilege shall be constructed in accordance with plans and specifications approved by the Department of Transportation (Division of Project Development).

This grant of privilege in the public way shall be subject to the provisions of Section 10-28-015 and all other required provisions of the Municipal Code of Chicago.

The grantee shall pay to the City of Chicago as compensation for the privilege #1116888 herein granted the sum of ninety ($90.00) per annum in advance.

A 25% penalty will be added for payments received after due date.

The permit holder agrees to hold the City of Chicago harmless for any damage, relocation or replacement costs associated with damage, relocation or removal of private property caused by the City performing work in the public way.

Authority herein given and granted for a period of five (5) years from and after 02/10/2015.

Alderman _____

Proco Joe Moreno 1st Ward

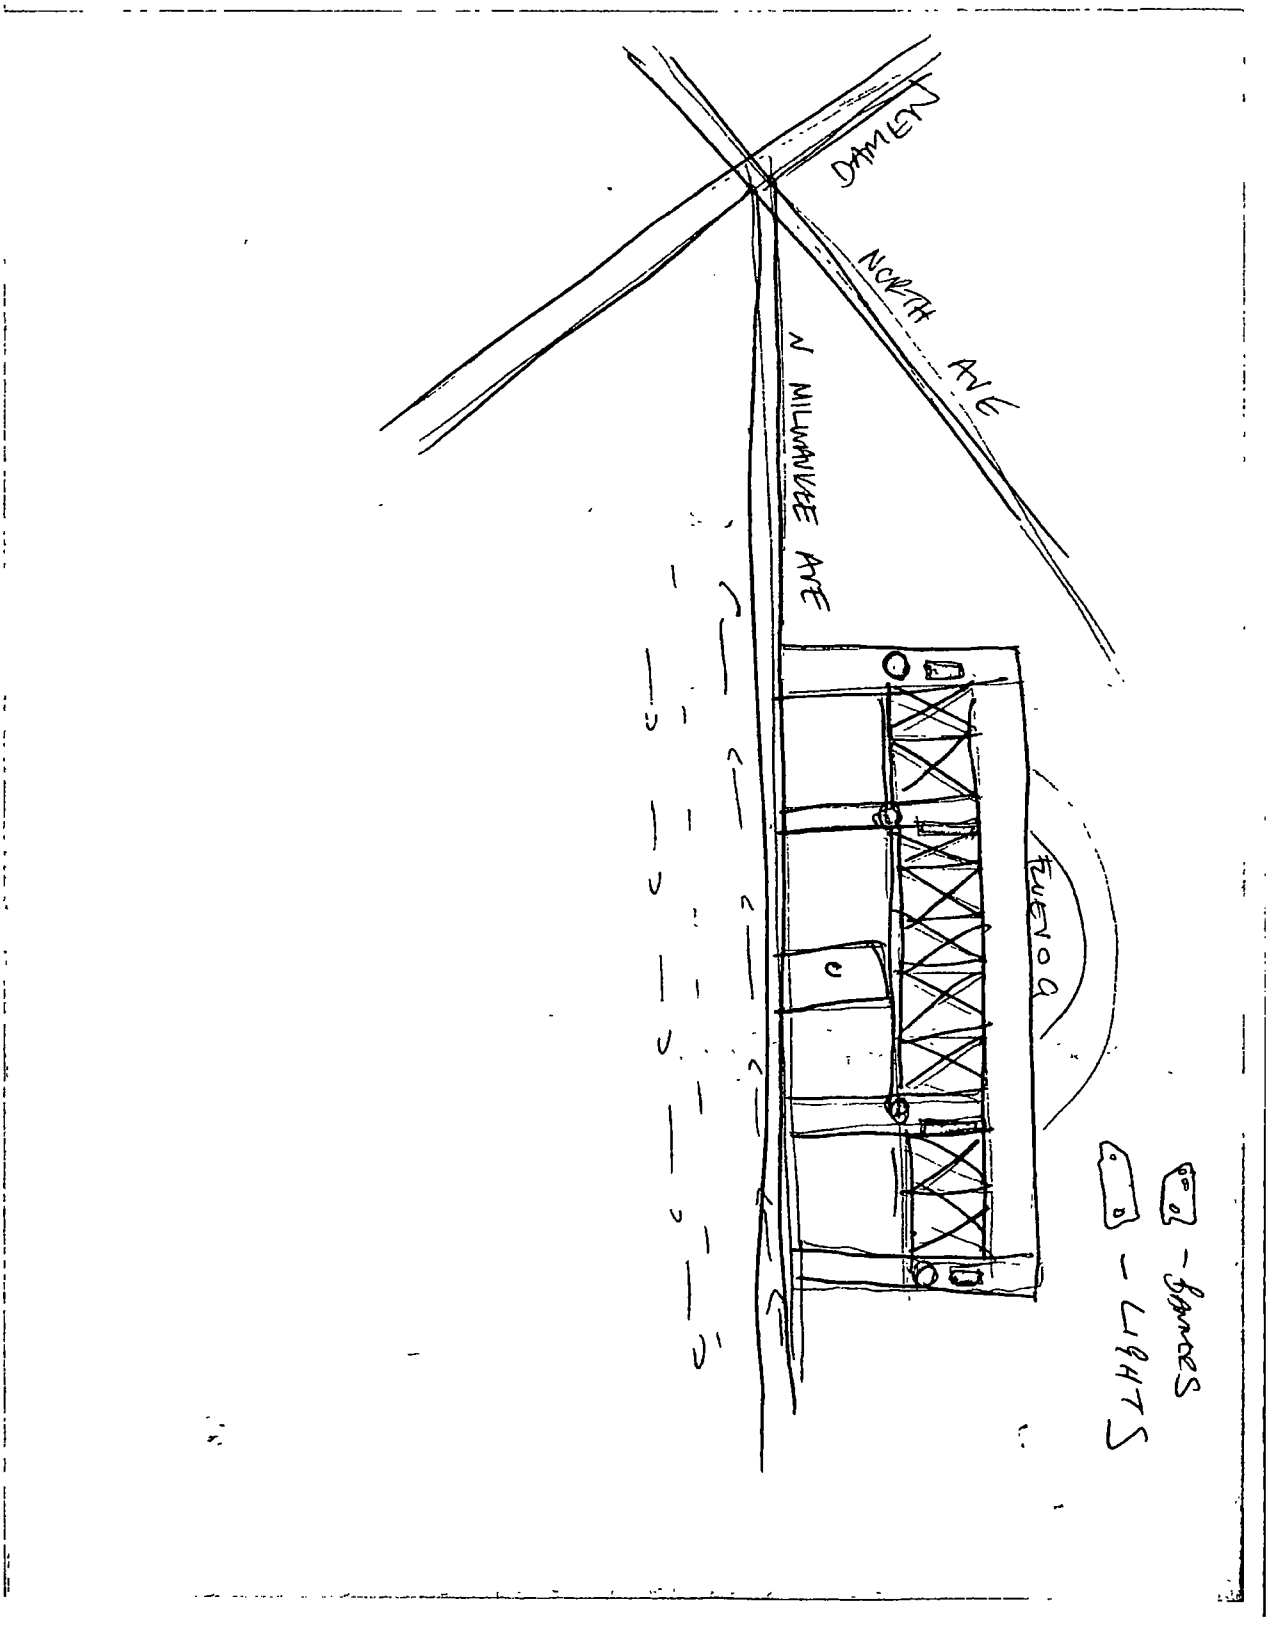
DAMEN
NORTH AVE
N MILWAUKEE AVE
FUENTE
- BANNERS
- LIGHTS

**Department of Business Affairs and Consumer Protection**
Small Business Center - Public Way Use Unit
City Hall - 121 N. LaSalle Street, Room 800 • Chicago, IL 60602
312-74-GOBIZ / 312-744-6249 • (312) 744-1944 (TTY)
http://www.cityofchicago.org/bacp

**03/18/2015**

Alderman **Proco Joe Moreno**
Ward # **01**
City of Chicago
City Hall, Room **300**
121 North LaSalle Street
Chicago, Illinois 60602

Re: An ordinance to use and maintain a portion of the public right-of-way for **four (4) light fixture(s)** for **JOHN FLUEVOG SHOES LTD**, adjacent to the premises known as **1539 N. Milwaukee Ave.**.

Dear Alderman **Proco Joe Moreno**:

The applicant referenced above has requested the use of the public right-of-way for a **light fixture(s)**. An ordinance has been prepared by the Department of Business Affairs and Consumer Protection – Small Business Center - Public Way Use Unit for presentation to the City Council. Because this request was made for properties located in your ward, as approved by you as per the attached, I respectfully request that you introduce the attached ordinance at the next City Council meeting.

If you have any questions regarding this ordinance, please contact Anthony Bertuca at (312) 744-5506.

**Department of Business Affairs and Consumer Protection**

# City of Chicago

O2015-1578

Office of the City Clerk

Document Tracking Sheet

| | |
|---|---|
| **Meeting Date:** | 3/18/2015 |
| **Sponsor(s):** | Moreno (1) |
| **Type:** | Ordinance |
| **Title:** | Grant(s) of privilege in public way for Las Islas Marias |
| **Committee(s) Assignment:** | Committee on Transportation and Public Way |

ORDINANCE
LAS ISLAS MARIAS
Acct. No. 293315 - 2
Permit No. 1115841

*Be It Ordained by the City Council of the City of Chicago:*

SECTION 1. Permission and authority are hereby given and granted to LAS ISLAS MARIAS, upon the terms and subject to the conditions of this ordinance to maintain and use one (1) sign(s) projecting over the public right-of-way attached to its premises known as 2047 N. Milwaukee Ave..

Said sign structure(s) measures as follows; along N. Milwaukee Avenue:
One (1) at twenty-one point one six (21.16) feet in length, six point seven five (6.75) feet in height and ten (10) feet above grade level.

The location of said privilege shall be as shown on prints kept on file with the Department of Business Affairs and Consumer Protection and the Office of the City Clerk.

Said privilege shall be constructed in accordance with plans and specifications approved by the Department of Transportation (Division of Project Development) and Zoning Department - Signs.

This grant of privilege in the public way shall be subject to the provisions of Section 10-28-015 and all other required provisions of the Municipal Code of Chicago.

The grantee shall pay to the City of Chicago as compensation for the privilege #1115841 herein granted the sum of three hundred ($300.00) per annum in advance.

A 25% penalty will be added for payments received after due date.

The permit holder agrees to hold the City of Chicago harmless for any damage, relocation or replacement costs associated with damage, relocation or removal of private property caused by the City performing work in the public way.

Authority herein given and granted for a period of five (5) years from and after Date of Passage.

Alderman _____

Proco Joe Moreno 1st Ward

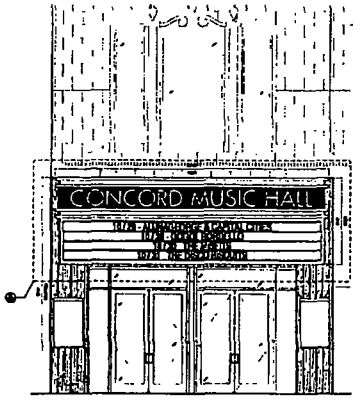


00 | FRONT ENCLOSED ELEVATION

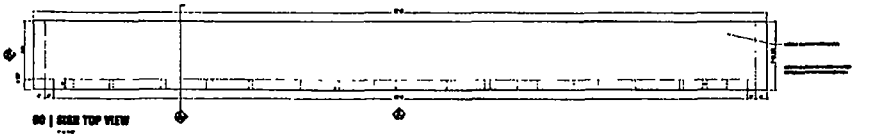

00 | SIGN TOP VIEW

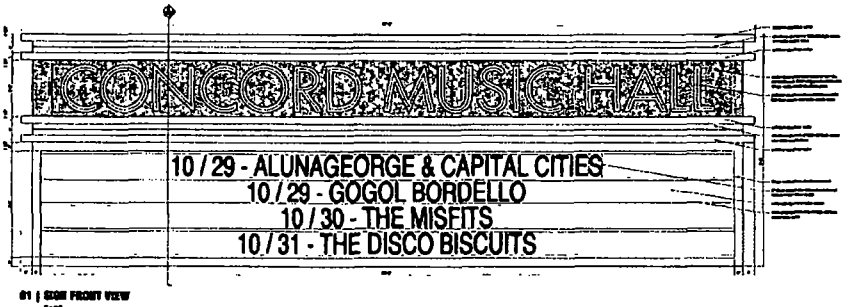


01 | SIGN FRONT VIEW

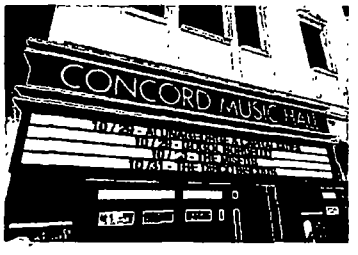


| RENDERING

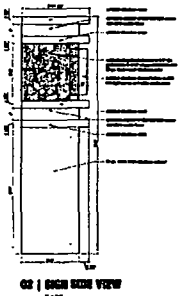

02 | SIGN SIDE VIEW

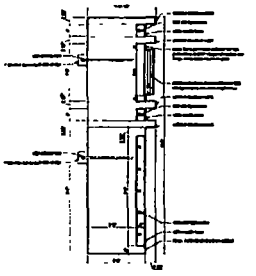

A | CROSS THRU SECTION

CONCORD MUSIC HALL

A-1.0

**Department of Business Affairs and Consumer Protection**
Small Business Center - Public Way Use Unit
City Hall - 121 N. LaSalle Street, Room 800 • Chicago, IL 60602
312-74-GOBIZ / 312-744-6249 • (312) 744-1944 (TTY)
http://www.cityofchicago.org/bacp

**03/18/2015**

Alderman **Proco Joe Moreno**
Ward # **01**
City of Chicago
City Hall, Room **300**
121 North LaSalle Street
Chicago, Illinois 60602

Re: An ordinance to use and maintain a portion of the public right-of-way for **one (1) sign(s)** for **LAS ISLAS MARIAS**, adjacent to the premises known as **2047 N. Milwaukee Ave.**.

Dear Alderman **Proco Joe Moreno**:

The applicant referenced above has requested the use of the public right-of-way for a **sign(s)**. An ordinance has been prepared by the Department of Business Affairs and Consumer Protection – Small Business Center - Public Way Use Unit for presentation to the City Council. Because this request was made for properties located in your ward, as approved by you as per the attached, I respectfully request that you introduce the attached ordinance at the next City Council meeting.

If you have any questions regarding this ordinance, please contact Anthony Bertuca at (312) 744-5506.

**Department of Business Affairs and Consumer Protection**

# City of Chicago

O2015-1581

Office of the City Clerk

Document Tracking Sheet

| | |
|---|---|
| **Meeting Date:** | 3/18/2015 |
| **Sponsor(s):** | Moreno (1) |
| **Type:** | Ordinance |
| **Title:** | Grant(s) of privilege in public way for Luxury Property Management |
| **Committee(s) Assignment:** | Committee on Transportation and Public Way |

ORDINANCE
LUXURY PROPERTY MANAGEMENT
Acct. No. 396281 - 1
Permit No. 1117078

*Be It Ordained by the City Council of the City of Chicago:*

SECTION 1. Permission and authority are hereby given and granted to LUXURY PROPERTY MANAGEMENT, upon the terms and subject to the conditions of this ordinance to construct, install, maintain and use sixteen (16) Light Fixture(s) projecting over the public right-of-way adjacent to its premises known as 1656 N. Bosworth Ave..

Said Light Fixture(s) at N. Bosworth Avenue measure(s):
Sixteen (16) at point five (.5) feet in length, one point five (1.5) foot in width and forty-nine (49) feet above grade level.

The location of said privilege shall be as shown on prints kept on file with the Department of Business Affairs and Consumer Protection and the Office of the City Clerk.

Said privilege shall be constructed in accordance with plans and specifications approved by the Department of Transportation (Division of Project Development).

This grant of privilege in the public way shall be subject to the provisions of Section 10-28-015 and all other required provisions of the Municipal Code of Chicago.

The grantee shall pay to the City of Chicago as compensation for the privilege #1117078 herein granted the sum of one hundred fifty ($150.00) per annum in advance.

A 25% penalty will be added for payments received after due date.

The permit holder agrees to hold the City of Chicago harmless for any damage, relocation or replacement costs associated with damage, relocation or removal of private property caused by the City performing work in the public way.

Authority herein given and granted for a period of five (5) years from and after Date of Passage.

Alderman _____

Proco Joe Moreno 1st Ward

# APPLICATION TO USE THE PUBLIC RIGHT OF WAY

## *EXAMPLE OF LIGHT(S) DRAWING*

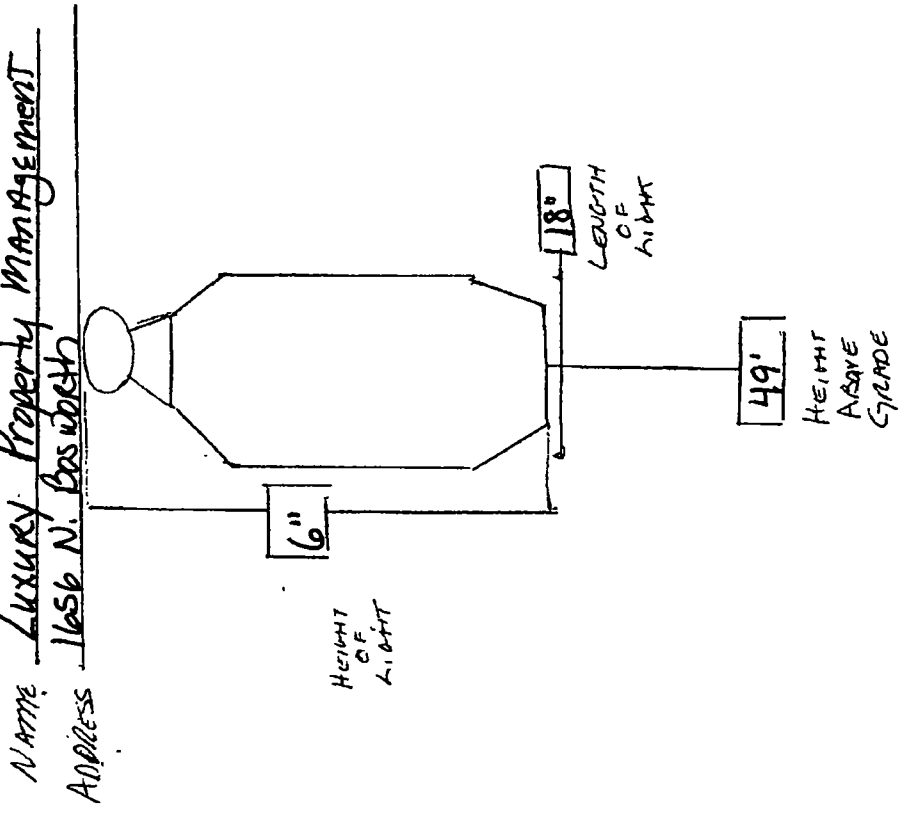

**Department of Business Affairs and Consumer Protection**
Small Business Center - Public Way Use Unit
City Hall - 121 N. LaSalle Street, Room 800 • Chicago, IL 60602
312-74-GOBIZ / 312-744-6249 • (312) 744-1944 (TTY)
http://www.cityofchicago.org/bacp

**03/18/2015**

Alderman **Proco Joe Moreno**
Ward # **01**
City of Chicago
City Hall, Room **300**
121 North LaSalle Street
Chicago, Illinois 60602

Re: An ordinance to use and maintain a portion of the public right-of-way for **sixteen (16) light fixture(s)** for **LUXURY PROPERTY MANAGEMENT**, adjacent to the premises known as **1656 N. Bosworth Ave.**.

Dear Alderman **Proco Joe Moreno**:

The applicant referenced above has requested the use of the public right-of-way for a **light fixture(s)**. An ordinance has been prepared by the Department of Business Affairs and Consumer Protection – Small Business Center - Public Way Use Unit for presentation to the City Council. Because this request was made for properties located in your ward, as approved by you as per the attached, I respectfully request that you introduce the attached ordinance at the next City Council meeting.

If you have any questions regarding this ordinance, please contact Anthony Bertuca at (312) 744-5506.

**Department of Business Affairs and Consumer Protection**

# City of Chicago

O2015-1583

Office of the City Clerk

Document Tracking Sheet

| | |
|---|---|
| **Meeting Date:** | 3/18/2015 |
| **Sponsor(s):** | Moreno (1) |
| **Type:** | Ordinance |
| **Title:** | Grant(s) of privilege in public way for Mondo Meatball |
| **Committee(s) Assignment:** | Committee on Transportation and Public Way |

ORDINANCE
MONDO MEATBALL
Acct. No. 383398 - 1
Permit No. 1116993

*Be It Ordained by the City Council of the City of Chicago:*

SECTION 1. Permission and authority are hereby given and granted to MONDO MEATBALL, upon the terms and subject to the conditions of this ordinance to construct, install, maintain and use three (3) Light Fixture(s) projecting over the public right-of-way adjacent to its premises known as 1467 N. Milwaukee Ave..

Said Light Fixture(s) at N Milwaukee Ave measure(s):
Three (3) at point five (.5) feet in length, point eight three (.83) feet in width and thirteen (13) feet above grade level.

The location of said privilege shall be as shown on prints kept on file with the Department of Business Affairs and Consumer Protection and the Office of the City Clerk.

Said privilege shall be constructed in accordance with plans and specifications approved by the Department of Transportation (Division of Project Development).

This grant of privilege in the public way shall be subject to the provisions of Section 10-28-015 and all other required provisions of the Municipal Code of Chicago.

The grantee shall pay to the City of Chicago as compensation for the privilege #1116993 herein granted the sum of twenty-five ($25.00) per annum in advance.

A 25% penalty will be added for payments received after due date.

The permit holder agrees to hold the City of Chicago harmless for any damage, relocation or replacement costs associated with damage, relocation or removal of private property caused by the City performing work in the public way.

Authority herein given and granted for a period of five (5) years from and after Date of Passage.

Alderman _____

Proco Joe Moreno 1st Ward

# APPLICATION TO USE THE PUBLIC RIGHT OF WAY

## *EXAMPLE OF LIGHT(S) DRAWING*

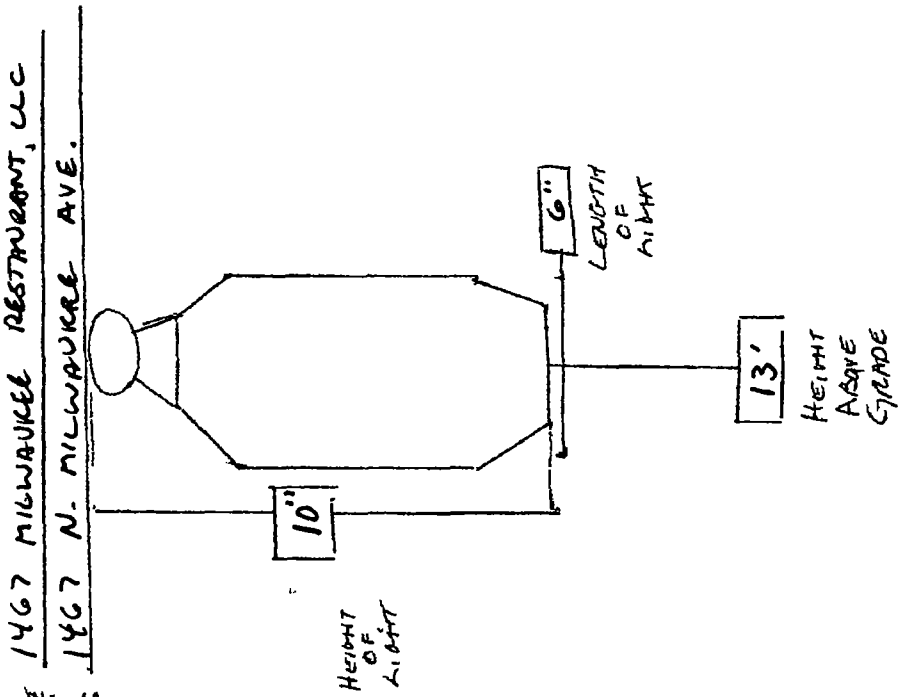

**Department of Business Affairs and Consumer Protection**
Small Business Center - Public Way Use Unit
City Hall - 121 N. LaSalle Street, Room 800 • Chicago, IL 60602
312-74-GOBIZ / 312-744-6249 • (312) 744-1944 (TTY)
http://www.cityofchicago.org/bacp

**03/18/2015**

Alderman **Proco Joe Moreno**
Ward # **01**
City of Chicago
City Hall, Room **300**
121 North LaSalle Street
Chicago, Illinois 60602

Re: An ordinance to use and maintain a portion of the public right-of-way for **three (3) light fixture(s)** for **MONDO MEATBALL**, adjacent to the premises known as **1467 N. Milwaukee Ave.**.

Dear Alderman **Proco Joe Moreno**:

The applicant referenced above has requested the use of the public right-of-way for a **light fixture(s)**. An ordinance has been prepared by the Department of Business Affairs and Consumer Protection – Small Business Center - Public Way Use Unit for presentation to the City Council. Because this request was made for properties located in your ward, as approved by you as per the attached, I respectfully request that you introduce the attached ordinance at the next City Council meeting.

If you have any questions regarding this ordinance, please contact Anthony Bertuca at (312) 744-5506.

**Department of Business Affairs and Consumer Protection**

# City of Chicago

O2015-1586

Office of the City Clerk

Document Tracking Sheet

| | |
|---|---|
| **Meeting Date:** | 3/18/2015 |
| **Sponsor(s):** | Moreno (1) |
| **Type:** | Ordinance |
| **Title:** | Grant(s) of privilege in public way for Pin Curls |
| **Committee(s) Assignment:** | Committee on Transportation and Public Way |

ORDINANCE
PIN CURLS
Acct. No. 364052 - 1
Permit No. 1097460

*Be It Ordained by the City Council of the City of Chicago:*

SECTION 1. Permission and authority are hereby given and granted to PIN CURLS, upon the terms and subject to the conditions of this ordinance to maintain and use one (1) sign(s) projecting over the public right-of-way attached to its premises known as 1656 W. Chicago Ave..

Said sign structure(s) measures as follows; along W. Chicago Avenue:
One (1) at five point five (5.5) feet in length, four (4) feet in height and twelve (12) feet above grade level.

The location of said privilege shall be as shown on prints kept on file with the Department of Business Affairs and Consumer Protection and the Office of the City Clerk.

Said privilege shall be constructed in accordance with plans and specifications approved by the Department of Transportation (Division of Project Development) and Zoning Department - Signs.

This grant of privilege in the public way shall be subject to the provisions of Section 10-28-015 and all other required provisions of the Municipal Code of Chicago.

The grantee shall pay to the City of Chicago as compensation for the privilege #1097460 herein granted the sum of one hundred ($100.00) per annum in advance.

A 25% penalty will be added for payments received after due date.

The permit holder agrees to hold the City of Chicago harmless for any damage, relocation or replacement costs associated with damage, relocation or removal of private property caused by the City performing work in the public way.

Authority herein given and granted for a period of five (5) years from and after Date of Passage.

Alderman Joe Moreno

Proco Joe Moreno 1st Ward

PLEASE NOTE.
YOUR ORDER WILL NOT BEGIN PRODUCTION UNTIL A SIGNED COPY OF THIS PROOF IS FAXED BACK TO OUR PLANT.
PLEASE CALL 800-490-1705 IF YOU NEED CHANGES OR HAVE QUESTIONS REGARDING YOUR ORDER THANK YOU

**PROJECT DESCRIPTION: 66"x 48" x 4" deep fabricated aluminum sign (hollow inside) Sanded / brushed aluminum finish.**
**Welded steel frame construction inside Welded bracket / post mounts for installation**
**Black graphics are applied in vinyl**

IMPACT! SIGNS
2215 South Wolf Road
Hillside, IL 60162
*Tel: 708-492-0131*
*Fax: 708-492-0136*
*Email: jesus@impactsigns.com*

CLIENT:
Robin McGinnis

CUSTOMER APPROVAL SIGNATURE

FILE NAME:
Pin Curls layout.CDR

SCALE:
25% of original

DRAWN BY
JESUS PEREZ

DATE:
02/09/12

REVISIONS:

THIS DRAWING IS THE PROPERTY OF IMPACT! SIGNS CHICAGO AND ALL RIGHTS TO ITS REPRODUCTION ARE RESERVED BY IMPACT! SIGNS CHICAGO

**Department of Business Affairs and Consumer Protection**
Small Business Center - Public Way Use Unit
City Hall - 121 N LaSalle Street, Room 800 • Chicago, IL 60602
312-74-GOBIZ / 312-744-6249 • (312) 744-1944 (TTY)
http://www.cityofchicago.org/bacp

**03/18/2015**

Alderman **Proco Joe Moreno**
Ward # **01**
City of Chicago
City Hall, Room **300**
121 North LaSalle Street
Chicago, Illinois 60602

Re: An ordinance to use and maintain a portion of the public right-of-way for **one (1) sign(s)** for **PIN CURLS**, adjacent to the premises known as **1656 W. Chicago Ave.**.

Dear Alderman **Proco Joe Moreno**:

The applicant referenced above has requested the use of the public right-of-way for a **sign(s)**. An ordinance has been prepared by the Department of Business Affairs and Consumer Protection – Small Business Center - Public Way Use Unit for presentation to the City Council. Because this request was made for properties located in your ward, as approved by you as per the attached, I respectfully request that you introduce the attached ordinance at the next City Council meeting.

If you have any questions regarding this ordinance, please contact Anthony Bertuca at (312) 744-5506.

**Department of Business Affairs and Consumer Protection**

# City of Chicago

O2015-1590

Office of the City Clerk

Document Tracking Sheet

| | |
|---|---|
| **Meeting Date:** | 3/18/2015 |
| **Sponsor(s):** | Moreno (1) |
| **Type:** | Ordinance |
| **Title:** | Grant(s) of privilege in public way for PMG LS Investments LLC |
| **Committee(s) Assignment:** | Committee on Transportation and Public Way |

ORDINANCE
PMG LS INVESTMENTS, LLC
Acct. No. 396007 - 1
Permit No. 1116703

*Be It Ordained by the City Council of the City of Chicago:*

SECTION 1. Permission and authority are hereby given and granted to PMG LS INVESTMENTS, LLC, upon the terms and subject to the conditions of this ordinance to construct, install, maintain and use sixteen (16) Caisson(s) under the public right-of-way adjacent to its premises known as 2201-2231 N. Milwaukee Ave..

Said Caisson(s) at N. Milwaukee Avenue measure(s):
Fourteen (14) at one (1) foot in length, and one point seven five (1.75) foot in width for a total of twenty-four point five (24.5) square feet. Said caissons shall be approximately forty-three (43) feet below grade level.

Said Caisson(s) at N. Talman Avenue measure(s):
Two (2) at one (1) foot in length, and one point seven five (1.75) foot in width for a total of three point five (3.5) square feet. Said caissons shall be approximately forty-three (43) feet below grade level.

The location of said privilege shall be as shown on prints kept on file with the Department of Business Affairs and Consumer Protection and the Office of the City Clerk.

Said privilege shall be constructed in accordance with plans and specifications approved by the Department of Planning and Development and Department of Transportation (Office of Underground Coordination).

This grant of privilege in the public way shall be subject to the provisions of Section 10-28-015 and all other required provisions of the Municipal Code of Chicago.

The grantee shall pay to the City of Chicago as compensation for the privilege #1116703 herein granted the sum of four hundred ($400.00) per annum in advance.

A 25% penalty will be added for payments received after due date.

The permit holder agrees to hold the City of Chicago harmless for any damage, relocation or replacement costs associated with damage, relocation or removal of private property caused by the City performing work in the public way.

Authority herein given and granted for a period of five (5) years from and after Date of Passage.

Alderman Joe Moreno

Proco Joe Moreno 1st Ward

(Page 2

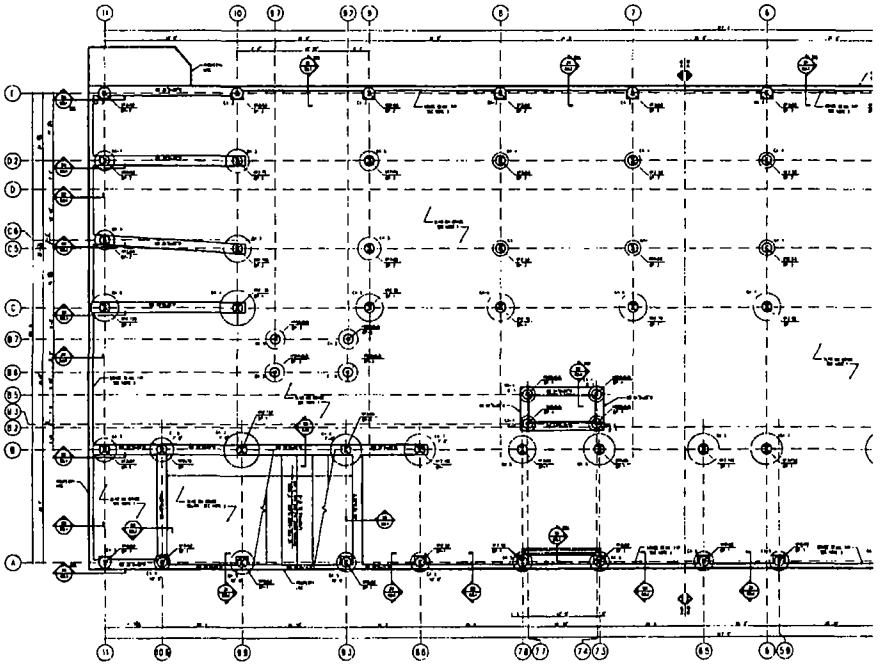

FOUNDATION PLAN - AREA A

BRININSTOOL +LYNCH

2211 N MILWAUKEE

2211 N. MILWAUKEE AVE
CHICAGO, IL

FOUNDATION
PLAN - AREA A

S1.0A

**Department of Business Affairs and Consumer Protection**
Small Business Center- Public Way Use Unit
City Hall - 121 N. LaSalle Street Room 800 • Chicago, IL 60602
312-74-GOBIZ / 312-744-6249 • (312) 744-1944 (TTY)
http://www.cityofchicago.org/bacp

**03/18/2015**

Alderman **Proco Joe Moreno**
Ward # **01**
City of Chicago
City Hall, Room **300**
121 North LaSalle Street
Chicago, Illinois 60602

Re: An ordinance to use and maintain a portion of the public right-of-way for **sixteen (16) caisson(s)** for **PMG LS INVESTMENTS, LLC**, adjacent to the premises known as **2201-2231 N. Milwaukee Ave.**.

Dear Alderman **Proco Joe Moreno**:

The applicant referenced above has requested the use of the public right-of-way for **caisson(s)**. An ordinance has been prepared by the Department of Business Affairs and Consumer Protection – Small Business Center - Public Way Use Unit for presentation to the City Council. Because this request was made for properties located in your ward, as approved by you as per the attached, I respectfully request that you introduce the attached ordinance at the next City Council meeting.

If you have any questions regarding this ordinance, please contact Anthony Bertuca at (312) 744-5506.

**Department of Business Affairs and Consumer Protection**

# City of Chicago

O2015-1592

## Office of the City Clerk

## Document Tracking Sheet

| | |
|---|---|
| **Meeting Date:** | 3/18/2015 |
| **Sponsor(s):** | Moreno (1) |
| **Type:** | Ordinance |
| **Title:** | Grant(s) of privilege in public way for PNC Bank |
| **Committee(s) Assignment:** | Committee on Transportation and Public Way |

ORDINANCE
PNC BANK
Acct. No. 349591 - 4
Permit No. 1117633

*Be It Ordained by the City Council of the City of Chicago:*

SECTION 1. Permission and authority are hereby given and granted to PNC BANK, upon the terms and subject to the conditions of this ordinance to maintain and use one (1) sign(s) projecting over the public right-of-way attached to its premises known as 2300 N. Western Ave..

Said sign structure(s) measures as follows; along N WESTERN:
One (1) at nine point nine two (9.92) feet in length, five point nine two (5.92) feet in height and ten point zero eight (10.08) feet above grade level.

The location of said privilege shall be as shown on prints kept on file with the Department of Business Affairs and Consumer Protection and the Office of the City Clerk.

Said privilege shall be constructed in accordance with plans and specifications approved by the Department of Transportation (Division of Project Development) and Zoning Department - Signs.

This grant of privilege in the public way shall be subject to the provisions of Section 10-28-015 and all other required provisions of the Municipal Code of Chicago.

The grantee shall pay to the City of Chicago as compensation for the privilege #1117633 herein granted the sum of three hundred ($300.00) per annum in advance.

A 25% penalty will be added for payments received after due date.

The permit holder agrees to hold the City of Chicago harmless for any damage, relocation or replacement costs associated with damage, relocation or removal of private property caused by the City performing work in the public way.

Authority herein given and granted for a period of five (5) years from and after 03/10/2015.

Alderman Joe Moreno

Proco Joe Moreno 1st Ward

## Exterior Plan

**Site Number: 005557**

**Western Office**
**2300 North Western Avenue**
**Chicago, IL 60647**

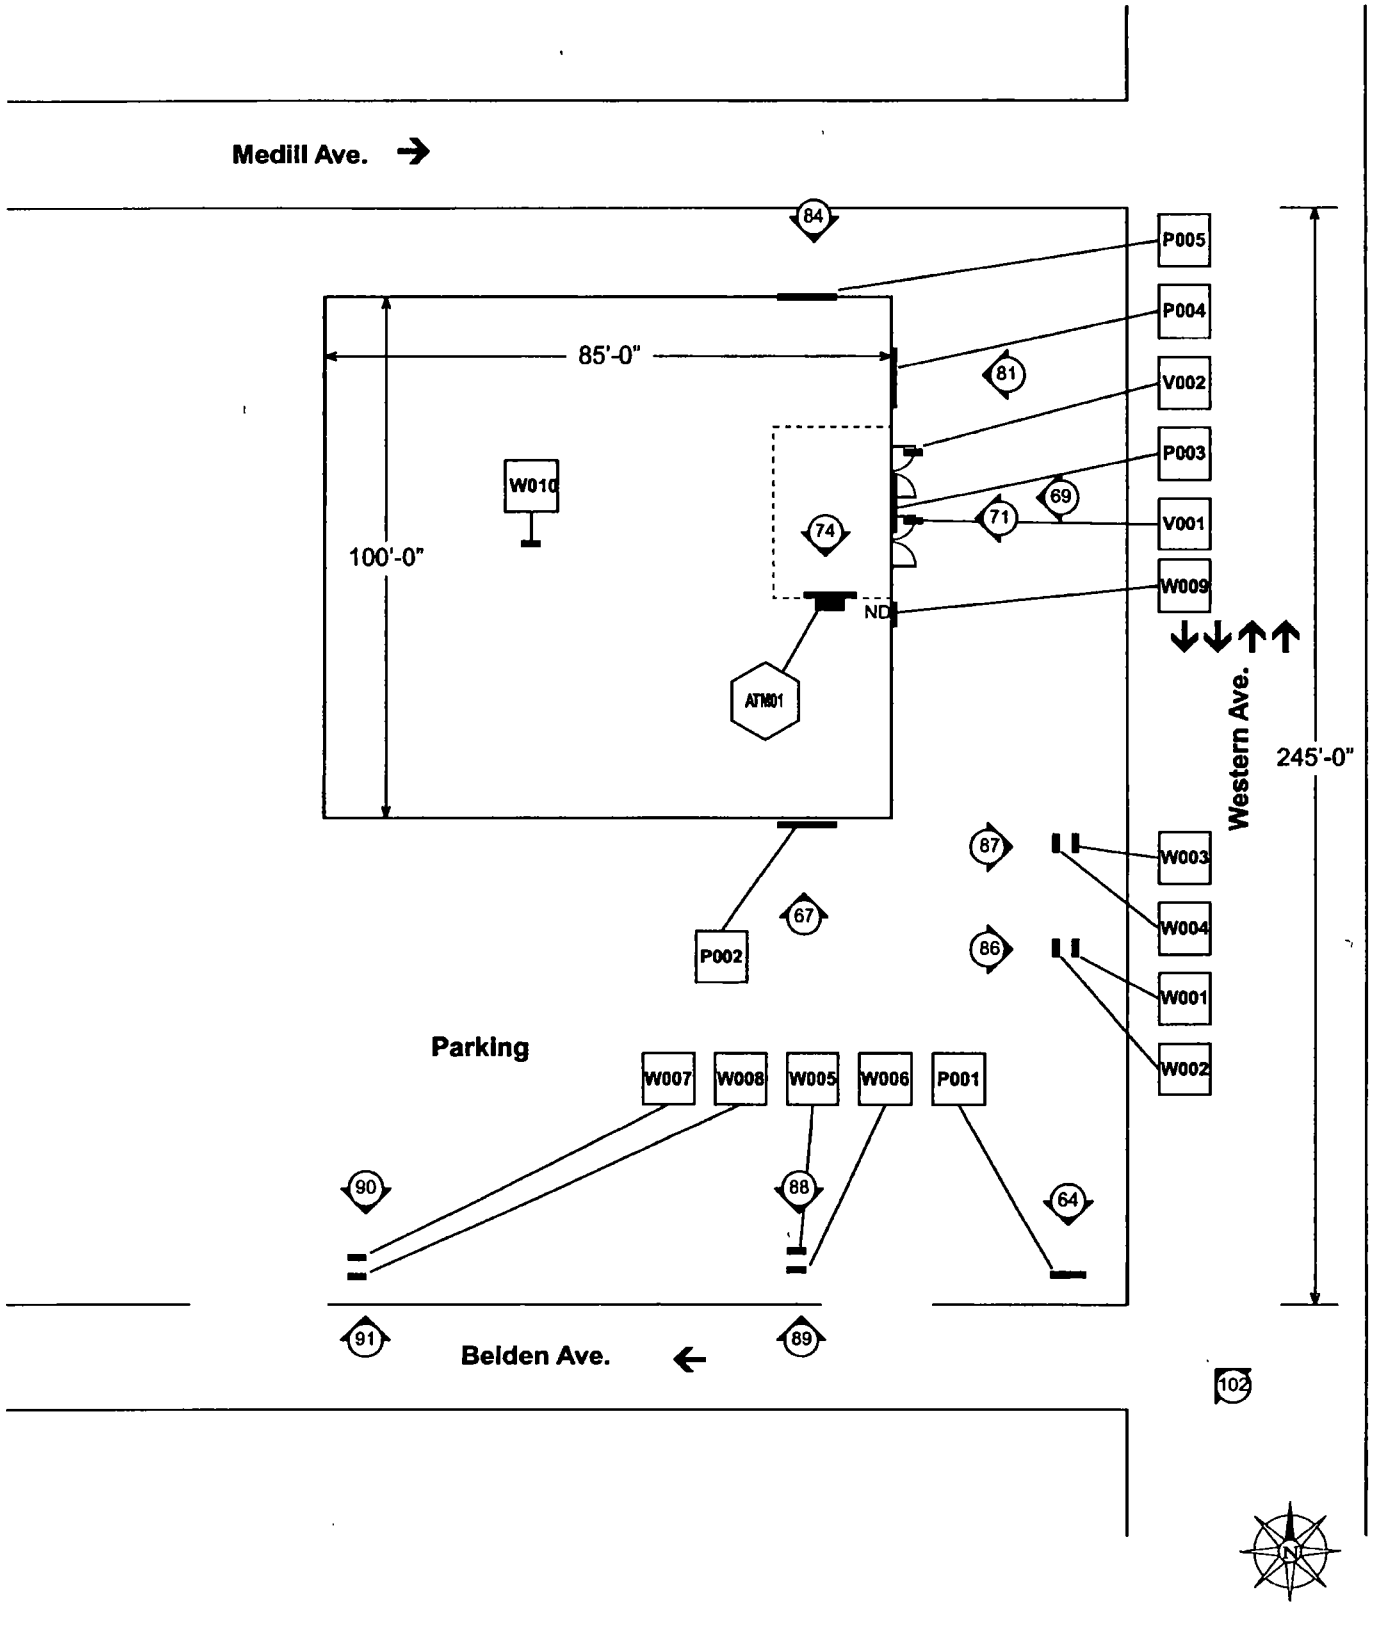

**Department of Business Affairs and Consumer Protection**
Small Business Center - Public Way Use Unit
City Hall - 121 N. LaSalle Street, Room 800 • Chicago, IL 60602
312-74-GOBIZ / 312-744-6249 • (312) 744-1944 (TTY)
http://www.cityofchicago.org/bacp

**03/18/2015**

Alderman **Proco Joe Moreno**
Ward # **01**
City of Chicago
City Hall, Room **300**
121 North LaSalle Street
Chicago, Illinois 60602

Re: An ordinance to use and maintain a portion of the public right-of-way for **one (1) sign(s)** for **PNC BANK**, adjacent to the premises known as **2300 N. Western Ave.**.

Dear Alderman **Proco Joe Moreno**:

The applicant referenced above has requested the use of the public right-of-way for a **sign(s)**. An ordinance has been prepared by the Department of Business Affairs and Consumer Protection – Small Business Center - Public Way Use Unit for presentation to the City Council. Because this request was made for properties located in your ward, as approved by you as per the attached, I respectfully request that you introduce the attached ordinance at the next City Council meeting.

If you have any questions regarding this ordinance, please contact Anthony Bertuca at (312) 744-5506.

**Department of Business Affairs and Consumer Protection**

# City of Chicago

O2015-1593

## Office of the City Clerk

## Document Tracking Sheet

| | |
|---|---|
| **Meeting Date:** | 3/18/2015 |
| **Sponsor(s):** | Moreno (1) |
| **Type:** | Ordinance |
| **Title:** | Grant(s) of privilege in public way for Sonco Reat Estate LLC - fence |
| **Committee(s) Assignment:** | Committee on Transportation and Public Way |

ORDINANCE
Sonco Real Estate LLC
Acct. No. 378228 - 1
Permit No. 1117188

*Be It Ordained by the City Council of the City of Chicago:*

SECTION 1. Permission and authority are hereby given and granted to Sonco Real Estate LLC, upon the terms and subject to the conditions of this ordinance to maintain and use, as now constructed, one (1) Fence(s) on the public right-of-way adjacent to its premises known as 1234 N. Cleaver St..

Said Fence(s) at N. Cleaver Street measure(s):
One (1) at twenty-five (25) feet in length, and one (1) foot in width for a total of twenty-five (25) square feet. Existing fence is approximately five (5) feet in height.

The location of said privilege shall be as shown on prints kept on file with the Department of Business Affairs and Consumer Protection and the Office of the City Clerk.

Said privilege shall be constructed in accordance with plans and specifications approved by the Department of Transportation (Division of Project Development).

This grant of privilege in the public way shall be subject to the provisions of Section 10-28-015 and all other required provisions of the Municipal Code of Chicago.

The grantee shall pay to the City of Chicago as compensation for the privilege #1117188 herein granted the sum of four hundred ($400.00) per annum in advance.

A 25% penalty will be added for payments received after due date.

The permit holder agrees to hold the City of Chicago harmless for any damage, relocation or replacement costs associated with damage, relocation or removal of private property caused by the City performing work in the public way.

Authority herein given and granted for a period of five (5) years from and after 12/16/2014.

Alderman Joe Moreno

Proco Joe Moreno 1st Ward

# North Cleaver Street

exist. sidewalk

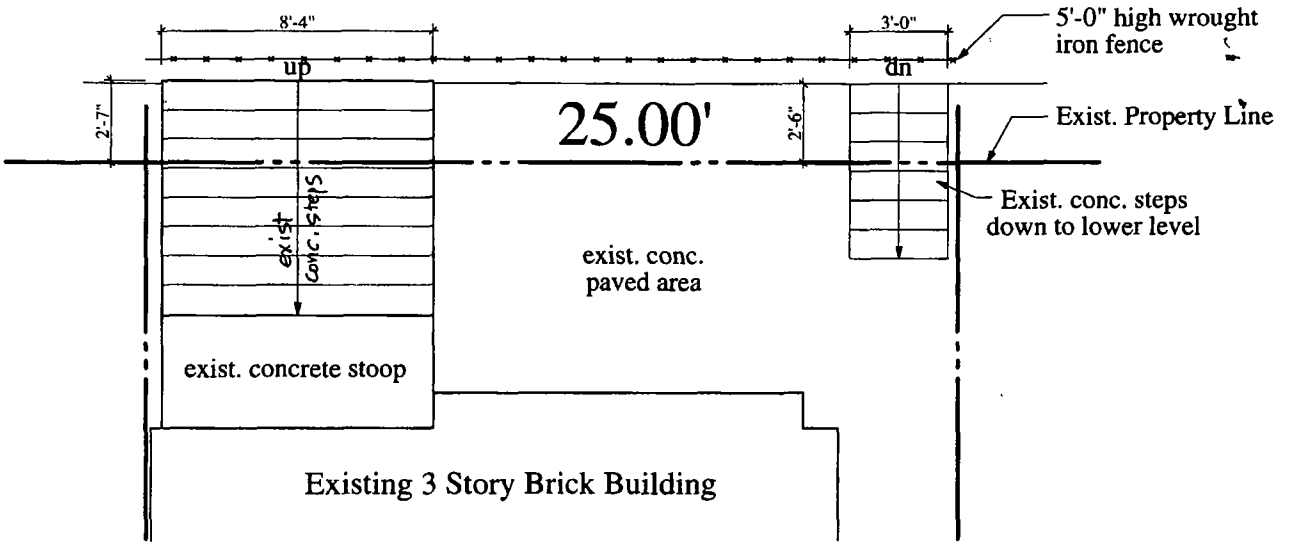

**Department of Business Affairs and Consumer Protection**
Small Business Center- Public Way Use Unit
City Hall- 121 N. LaSalle Street Room 800 • Chicago, IL 60602
312-74-GOBIZ / 312-744-6249 • (312) 744-1944 (TTY)
http://www.cityofchicago.org/bacp

**03/18/2015**

Alderman **Proco Joe Moreno**
Ward # **01**
City of Chicago
City Hall, Room **300**
121 North LaSalle Street
Chicago, Illinois 60602

Re: An ordinance to use and maintain a portion of the public right-of-way for **one (1) fence(s)** for **Sonco Real Estate LLC**, adjacent to the premises known as **1234 N. Cleaver St.**.

Dear Alderman **Proco Joe Moreno**:

The applicant referenced above has requested the use of the public right-of-way for a **fence(s)**. An ordinance has been prepared by the Department of Business Affairs and Consumer Protection – Small Business Center - Public Way Use Unit for presentation to the City Council. Because this request was made for properties located in your ward, as approved by you as per the attached, I respectfully request that you introduce the attached ordinance at the next City Council meeting.

If you have any questions regarding this ordinance, please contact Anthony Bertuca at (312) 744-5506.

**Department of Business Affairs and Consumer Protection**

# City of Chicago

O2015-1594

Office of the City Clerk

Document Tracking Sheet

| | |
|---|---|
| **Meeting Date:** | 3/18/2015 |
| **Sponsor(s):** | Moreno (1) |
| **Type:** | Ordinance |
| **Title:** | Grant(s) of privilege in public way for Sonco Real Estate LLC - staircases |
| **Committee(s) Assignment:** | Committee on Transportation and Public Way |

ORDINANCE
Sonco Real Estate LLC
Acct. No. 378228 - 1
Permit No. 1116741

*Be It Ordained by the City Council of the City of Chicago:*

SECTION 1. Permission and authority are hereby given and granted to Sonco Real Estate LLC, upon the terms and subject to the conditions of this ordinance to maintain and use, as now constructed, two (2) Stair Case(s) on the public right-of-way adjacent to its premises known as 1234 N. Cleaver St..

Said Stair Case(s) at N. Cleaver Street measure(s):
One (1) at eight point three three (8.33) feet in length, and two point six six (2.66) feet in width for a total of twenty-two point one six (22.16) square feet.

Said Stair Case(s) at N. Cleaver Street measure(s):
One (1) at three (3) feet in length, and two point five (2.5) feet in width for a total of seven point five (7.5) square feet.

The location of said privilege shall be as shown on prints kept on file with the Department of Business Affairs and Consumer Protection and the Office of the City Clerk.

Said privilege shall be constructed in accordance with plans and specifications approved by the Department of Transportation (Division of Project Development).

This grant of privilege in the public way shall be subject to the provisions of Section 10-28-015 and all other required provisions of the Municipal Code of Chicago.

The grantee shall pay to the City of Chicago as compensation for the privilege #1116741 herein granted the sum of eight hundred ($800.00) per annum in advance.

A 25% penalty will be added for payments received after due date.

The permit holder agrees to hold the City of Chicago harmless for any damage, relocation or replacement costs associated with damage, relocation or removal of private property caused by the City performing work in the public way.

Authority herein given and granted for a period of five (5) years from and after 12/16/2014.

Alderman _____

Proco Joe Moreno 1st Ward

# North Cleaver Street

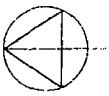


exist. sidewalk

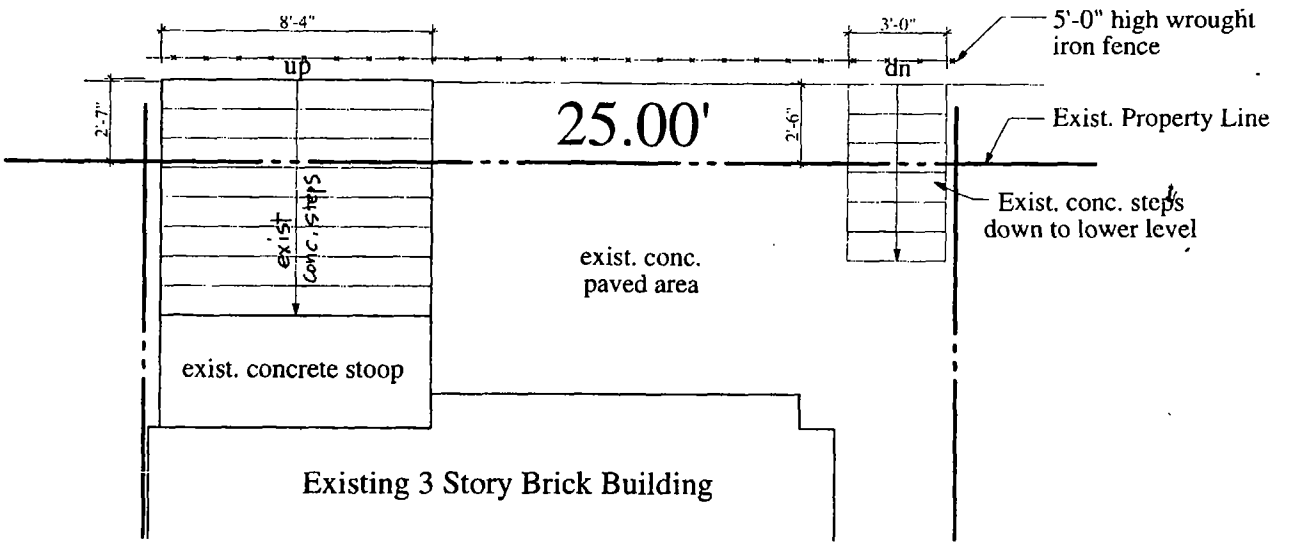

**Department of Business Affairs and Consumer Protection**
Business Assistance Center- Public Way Use Unit
City Hall- 121 N. LaSalle Street Room 800 • Chicago, IL 60602
(312)-74-GOBIZ (312-744-6249) • (312) 744-1944 (TTY)
http://www.cityofchicago.org/bacp

**11/18/2009**

Alderman **Manuel Flores**
Ward # **01**
City of Chicago
City Hall, Room **300**
121 North LaSalle Street
Chicago, Illinois 60602

Re: An ordinance to use and maintain a portion of the public right-of-way for **two (2) stair case(s)** for **1234 N. CLEAVER, LLC**, adjacent to the premises known as **1234 N. Cleaver St.**.

Dear Alderman **Manuel Flores**:

The applicant referenced above has requested the use of the public right-of-way for **stair case(s)**. An ordinance has been prepared by the Department of Business Affairs and Consumer Protection – Business Assistance Center - Public Way Use Unit for presentation to the City Council. Because this request was made for properties located in your ward, as approved by you as per the attached, I respectfully request that you introduce the attached ordinance at the next City Council meeting.

If you have any questions regarding this ordinance, please contact John Mariane, Manager, Business Assistance Center - Public Way Use Unit, at (312) 744-2063.

Very truly yours,

Norma I. Reyes
**Commissioner**
**Department of Business Affairs and Consumer Protection**

NIR/**jm**

# City of Chicago

O2015-1595

Office of the City Clerk

Document Tracking Sheet

| | |
|---|---|
| **Meeting Date:** | 3/18/2015 |
| **Sponsor(s):** | Moreno (1) |
| **Type:** | Ordinance |
| **Title:** | Grant(s) of privilege in public way for Tamarack at Riverwalk |
| **Committee(s) Assignment:** | Committee on Transportation and Public Way |

ORDINANCE
Tamarack at Riverwalk
Acct. No. 349305 - 1
Permit No. 1116798

*Be It Ordained by the City Council of the City of Chicago:*

SECTION 1. Permission and authority are hereby given and granted to Tamarack at Riverwalk, upon the terms and subject to the conditions of this ordinance to maintain and use, as now constructed, one (1) Sprinkler System(s) under the public right-of-way adjacent to its premises known as 2230 W. Wolfram St. .

Said Sprinkler System(s) at W. Wolfram Street measure(s):
One (1) at four hundred thirty-two (432) feet in length, and twelve (12) feet in width for a total of five thousand one hundred eighty-four (5184) square feet.

The location of said privilege shall be as shown on prints kept on file with the Department of Business Affairs and Consumer Protection and the Office of the City Clerk.

Said privilege shall be constructed in accordance with plans and specifications approved by the Department of Transportation (Office of Underground Coordination) and Department of Water Management.

This grant of privilege in the public way shall be subject to the provisions of Section 10-28-015 and all other required provisions of the Municipal Code of Chicago.

The grantee shall pay to the City of Chicago as compensation for the privilege #1116798 herein granted the sum of four hundred ($400.00) per annum in advance.

A 25% penalty will be added for payments received after due date.

The permit holder agrees to hold the City of Chicago harmless for any damage, relocation or replacement costs associated with damage, relocation or removal of private property caused by the City performing work in the public way.

Authority herein given and granted for a period of five (5) years from and after 02/10/2015.

Alderman _____

Proco Joe Moreno 1st Ward

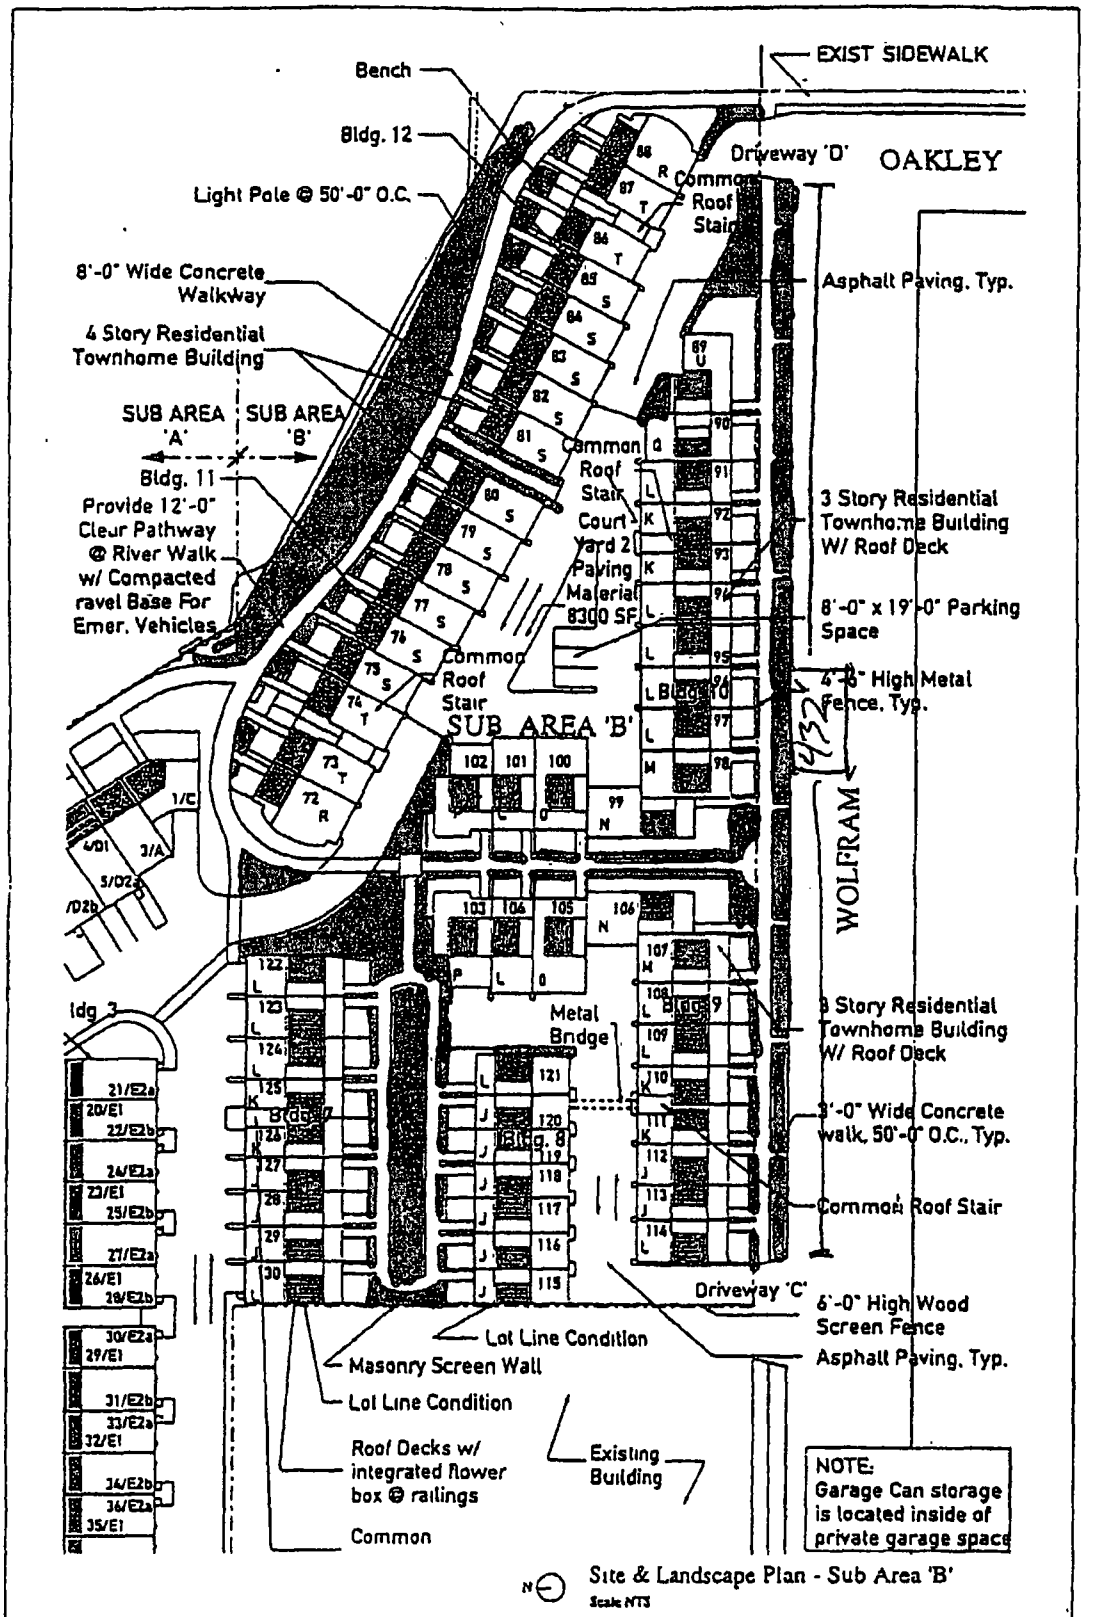
EXIST SIDEWALK
Bench
Bldg. 12
Driveway 'D'
OAKLEY
Light Pole @ 50'-0" O.C.
Common Roof Stair
8'-0" Wide Concrete Walkway
Asphalt Paving, Typ.
4 Story Residential Townhome Building
SUB AREA 'A'
SUB AREA 'B'
Bldg. 11
Provide 12'-0" Clear Pathway @ River Walk w/ Compacted ravel Base For Emer. Vehicles
Common Roof Stair
Court Yard 2 Paving Material 8300 SF
3 Story Residential Townhome Building W/ Roof Deck
8'-0" x 19'-0" Parking Space
4'-0" High Metal Fence, Typ.
SUB AREA 'B'
WOLFRAM
Metal Bridge
3 Story Residential Townhome Building W/ Roof Deck
3'-0" Wide Concrete walk, 50'-0" O.C., Typ.
Common Roof Stair
Driveway 'C'
6'-0" High Wood Screen Fence
Asphalt Paving, Typ.
Lot Line Condition
Masonry Screen Wall
Lot Line Condition
Roof Decks w/ integrated flower box @ railings
Existing Building
Common
NOTE:
Garage Can storage is located inside of private garage space
Site & Landscape Plan - Sub Area 'B'
Scale: NTS
2929 NORTH WESTERN AVE. L.L.C.
RIVER WALK TOWNHOMES
DATE: JULY 15, 1999
PAPPAGEORGE HAYMES LTD.

**Department of Business Affairs and Consumer Protection**
Small Business Center- Public Way Use Unit
City Hall - 121 N. LaSalle Street Room 800 • Chicago, IL 60602
312-74-GOBIZ / 312-744-6249 • (312) 744-1944 (TTY)
http://www.cityofchicago.org/bacp

**03/18/2015**

Alderman **Proco Joe Moreno**
Ward # **01**
City of Chicago
City Hall, Room **300**
121 North LaSalle Street
Chicago, Illinois 60602

Re: An ordinance to use and maintain a portion of the public right-of-way for **one (1) sprinkler system(s)** for **Tamarack at Riverwalk**, adjacent to the premises known as **2230 W. Wolfram St.**.

Dear Alderman **Proco Joe Moreno**:

The applicant referenced above has requested the use of the public right-of-way for a **sprinkler system(s)**. An ordinance has been prepared by the Department of Business Affairs and Consumer Protection – Small Business Center - Public Way Use Unit for presentation to the City Council. Because this request was made for properties located in your ward, as approved by you as per the attached, I respectfully request that you introduce the attached ordinance at the next City Council meeting.

If you have any questions regarding this ordinance, please contact Anthony Bertuca at (312) 744-5506.

**Department of Business Affairs and Consumer Protection**

# City of Chicago

O2015-1597

Office of the City Clerk

Document Tracking Sheet

| | |
|---|---|
| **Meeting Date:** | 3/18/2015 |
| **Sponsor(s):** | Moreno (1) |
| **Type:** | Ordinance |
| **Title:** | Grant(s) of privilege in public way for Toy de Jour |
| **Committee(s) Assignment:** | Committee on Transportation and Public Way |

ORDINANCE
Toy de Jour
Acct. No. 388112 - 1
Permit No. 1114878

*Be It Ordained by the City Council of the City of Chicago:*

SECTION 1. Permission and authority are hereby given and granted to Toy de Jour, upon the terms and subject to the conditions of this ordinance to maintain and use one (1) sign(s) projecting over the public right-of-way attached to its premises known as 2064 N. Western Ave..

Said sign structure(s) measures as follows; along N. Western Avenue:
One (1) at four (4) feet in length, four (4) feet in height and ten (10) feet above grade level.

The location of said privilege shall be as shown on prints kept on file with the Department of Business Affairs and Consumer Protection and the Office of the City Clerk.

Said privilege shall be constructed in accordance with plans and specifications approved by the Department of Transportation (Division of Project Development) and Zoning Department - Signs.

This grant of privilege in the public way shall be subject to the provisions of Section 10-28-015 and all other required provisions of the Municipal Code of Chicago.

The grantee shall pay to the City of Chicago as compensation for the privilege #1114878 herein granted the sum of one hundred ($100.00) per annum in advance.

A 25% penalty will be added for payments received after due date.

The permit holder agrees to hold the City of Chicago harmless for any damage, relocation or replacement costs associated with damage, relocation or removal of private property caused by the City performing work in the public way.

Authority herein given and granted for a period of five (5) years from and after Date of Passage.

Alderman _____

Proco Joe Moreno 1st Ward

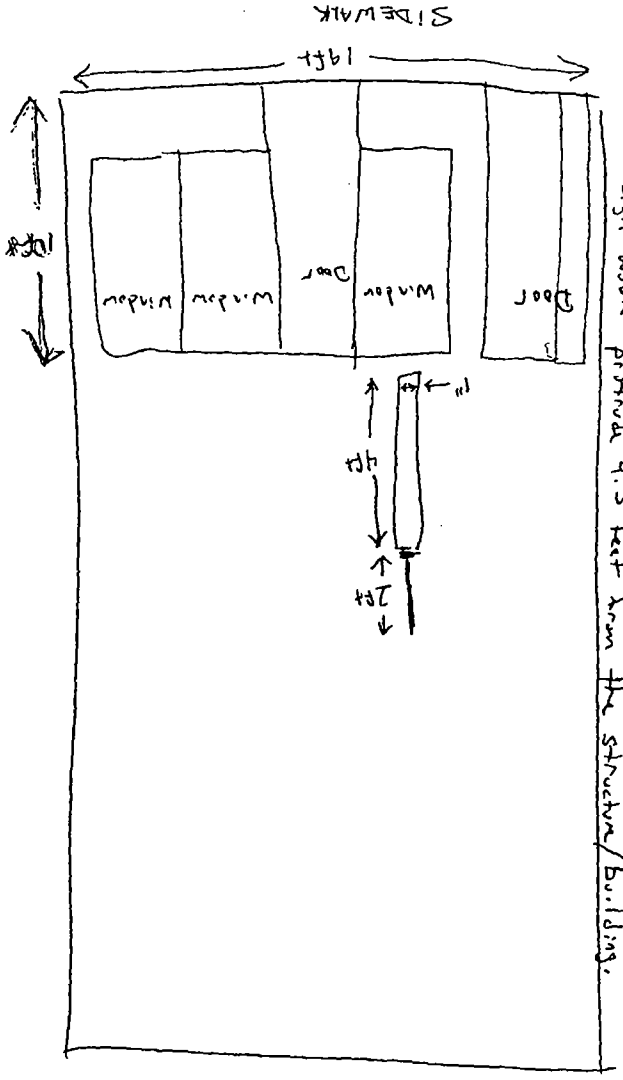


* The sign would protrude 4.5 feet from the structure/building.

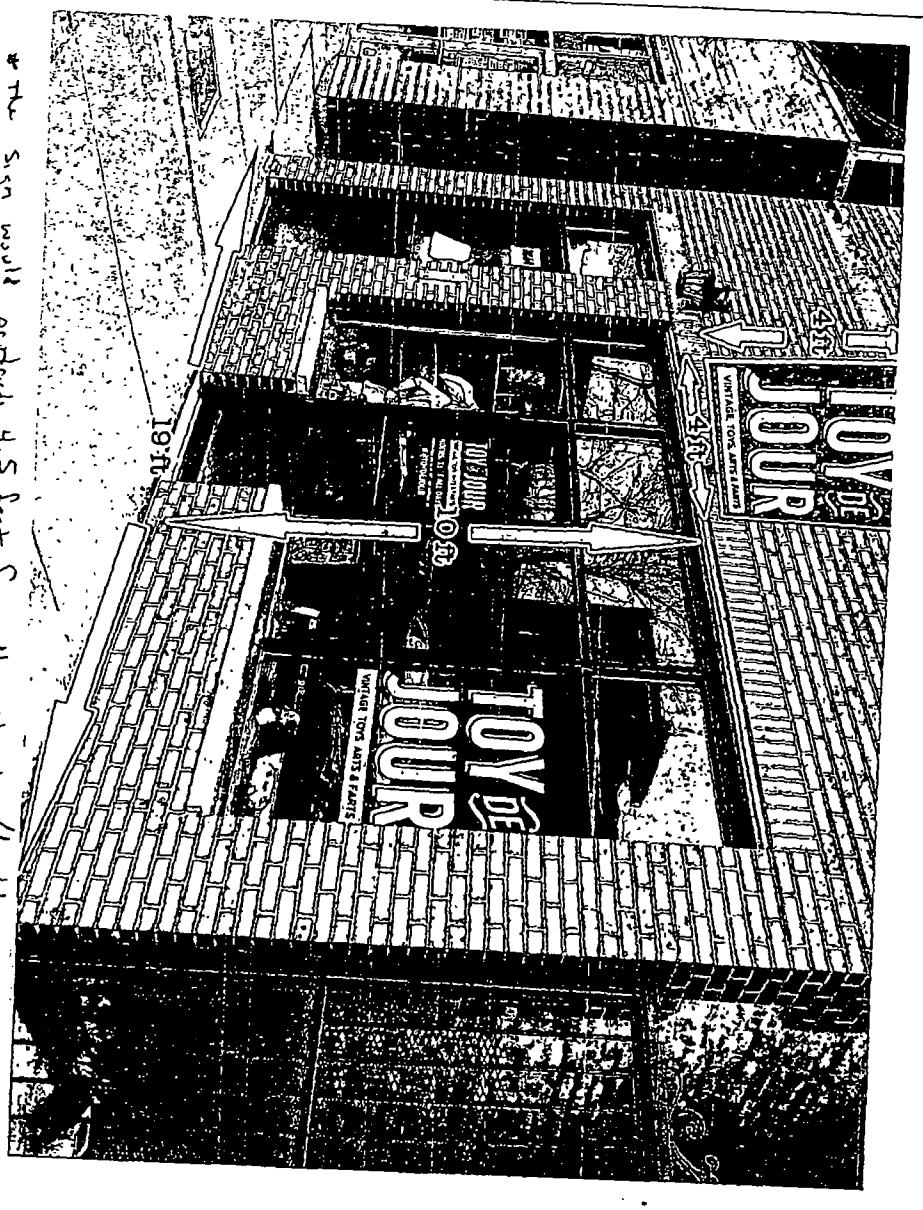

**Department of Business Affairs and Consumer Protection**
Small Business Center - Public Way Use Unit
City Hall - 121 N. LaSalle Street, Room 800 • Chicago, IL 60602
312-74-GOBIZ / 312-744-6249 • (312) 744-1944 (TTY)
http://www.cityofchicago.org/bacp

**03/18/2015**

Alderman **Proco Joe Moreno**
Ward # **01**
City of Chicago
City Hall, Room **300**
121 North LaSalle Street
Chicago, Illinois 60602

Re: An ordinance to use and maintain a portion of the public right-of-way for **one (1) sign(s)** for **Toy de Jour**, adjacent to the premises known as **2064 N. Western Ave.**.

Dear Alderman **Proco Joe Moreno**:

The applicant referenced above has requested the use of the public right-of-way for a **sign(s)**. An ordinance has been prepared by the Department of Business Affairs and Consumer Protection – Small Business Center - Public Way Use Unit for presentation to the City Council. Because this request was made for properties located in your ward, as approved by you as per the attached, I respectfully request that you introduce the attached ordinance at the next City Council meeting.

If you have any questions regarding this ordinance, please contact Anthony Bertuca at (312) 744-5506.

**Department of Business Affairs and Consumer Protection**

# City of Chicago

O2015-1602

Office of the City Clerk

Document Tracking Sheet

| | |
|---|---|
| **Meeting Date:** | 3/18/2015 |
| **Sponsor(s):** | Moreno (1) |
| **Type:** | Ordinance |
| **Title:** | Grant(s) of privilege in public way for Western Tap |
| **Committee(s) Assignment:** | Committee on Transportation and Public Way |

ORDINANCE
WESTERN TAP
Acct. No. 26052 - 1
Permit No. 1115676

*Be It Ordained by the City Council of the City of Chicago:*

SECTION 1. Permission and authority are hereby given and granted to WESTERN TAP, upon the terms and subject to the conditions of this ordinance to maintain and use one (1) sign(s) projecting over the public right-of-way attached to its premises known as 2044 N. Western Ave..

Said sign structure(s) measures as follows; along N. Western Avenue:
One (1) at four (4) feet in length, four(4) feet in height and twelve (12) feet above grade level.

The location of said privilege shall be as shown on prints kept on file with the Department of Business Affairs and Consumer Protection and the Office of the City Clerk

Said privilege shall be constructed in accordance with plans and specifications approved by the Department of Transportation (Division of Project Development) and Zoning Department- Signs.

This grant of privilege in the public way shall be subject to the provisions of Section 10-28-015 and all other required provisions of the Municipal Code of Chicago.

The grantee shall pay to the City of Chicago as compensation for the privilege #1115676 herein granted the sum of one hundred ($100.00) per annum in advance.

A 25% penalty will be added for payments received after due date

The permit holder agrees to hold the City of Chicago harmless for any damage, relocation or replacement costs associated with damage, relocation or removal of private property caused by the City performing work in the public way.

Authority herein given and granted for a period offive (5) years from and after 05/13/2014.

Alderman _____

Proco Joe Moreno 1st Ward

**Department of Business Affairs and Consumer Protection**
Small Business Center- Public Way Use Unit
City Hall - 121 N. LaSalle Street Room 800 • Chicago, IL 60602
312-74-GOBIZ / 312-744-6249 • (312) 744-1944 (TTY)
http://www.cityofchicago.org/bacp

**03/18/2015**

Alderman **Proco Joe Moreno**
Ward # **01**
City of Chicago
City Hall, Room **300**
121 North LaSalle Street
Chicago, Illinois 60602

Re: An ordinance to use and maintain a portion of the public right-of-way for **one (1) sign(s)** for **WESTERN TAP**, adjacent to the premises known as **2044 N. Western Ave.**.

Dear Alderman **Proco Joe Moreno**:

The applicant referenced above has requested the use of the public right-of-way for a **sign(s)**. An ordinance has been prepared by the Department of Business Affairs and Consumer Protection – Small Business Center - Public Way Use Unit for presentation to the City Council. Because this request was made for properties located in your ward, as approved by you as per the attached, I respectfully request that you introduce the attached ordinance at the next City Council meeting.

If you have any questions regarding this ordinance, please contact Anthony Bertuca at (312) 744-5506.

**Department of Business Affairs and Consumer Protection**

# City of Chicago

O2015-1607

Office of the City Clerk

Document Tracking Sheet

| | |
|---|---|
| **Meeting Date:** | 3/18/2015 |
| **Sponsor(s):** | Moreno (1) |
| **Type:** | Ordinance |
| **Title:** | Grant(s) of privilege in public way for Woolman Washington Cooperative |
| **Committee(s) Assignment:** | Committee on Transportation and Public Way |

ORDINANCE
WOOLMAN WASHINGTON COOPERATIVE
Acct. No. 290949 - 1
Permit No. 1115269

*Be It Ordained by the City Council of the City of Chicago:*

SECTION 1. Permission and authority are hereby given and granted to WOOLMAN WASHINGTON COOPERATIVE, upon the terms and subject to the conditions of this ordinance to construct, install, maintain and use six (6) Fence(s) on the public right-of-way for beautification purposes adjacent to its premises known as 2043-2057 W. Pierce Ave..

Said Fence(s) at W. Pierce Avenue measure(s):
One (1) at one hundred six (106) feet in length, and one (1) foot in width for a total of one hundred six (106) square feet. Existing fencing is approximately two (2) feet in height.

One (1) at one hundred ten (110) feet in length, and one (1) foot in width for a total of one hundred ten (110) square feet. Existing fencing is approximately two (2) feet in height.

One (1) at one hundred eight (108) feet in length, and one (1) foot in width for a total of one hundred eight (108) square feet. Existing fencing is approximately two (2) feet in height.

One (1) at one hundred twenty-six (126) feet in length, and one (1) foot in width for a total of one hundred twenty-six (126) square feet. Existing fencing is approximately two (2) feet in height.

Said Fence(s) at N. Hoyne Avenue measure(s):
One (1) at ninety-four (94) feet in length, and one (1) foot in width for a total of ninety-four (94) square feet. Existing fencing is approximately two (2) feet in height.

One (1) at one hundred forty-six (146) feet in length, and one (1) foot in width for a total of one hundred forty-six (146) square feet. Existing fencing is approximately two (2) feet in height.

The location of said privilege shall be as shown on prints kept on file with the Department of Business Affairs and Consumer Protection and the Office of the City Clerk.

Said privilege shall be constructed in accordance with plans and specifications approved by the Department of Transportation (Division of Project Development).

This grant of privilege in the public way shall be subject to the provisions of Section 10-28-015 and all other required provisions of the Municipal Code of Chicago.

The grantee shall pay to the City of Chicago as compensation for the privilege #1115269 herein granted the sum of zero ($.00) per annum in advance.

A 25% penalty will be added for payments received after due date.

The permit holder agrees to hold the City of Chicago harmless for any damage, relocation or replacement costs associated with damage, relocation or removal of private property caused by the City performing work in the public way.

Authority herein given and granted for a period of five (5) years from and after Date of Passage.

Alderman _____

Proco Joe Moreno 1st Ward

FENCING TO GIRD PARKWAY GRASS ON PIERCE AND HOYNE AVENUES

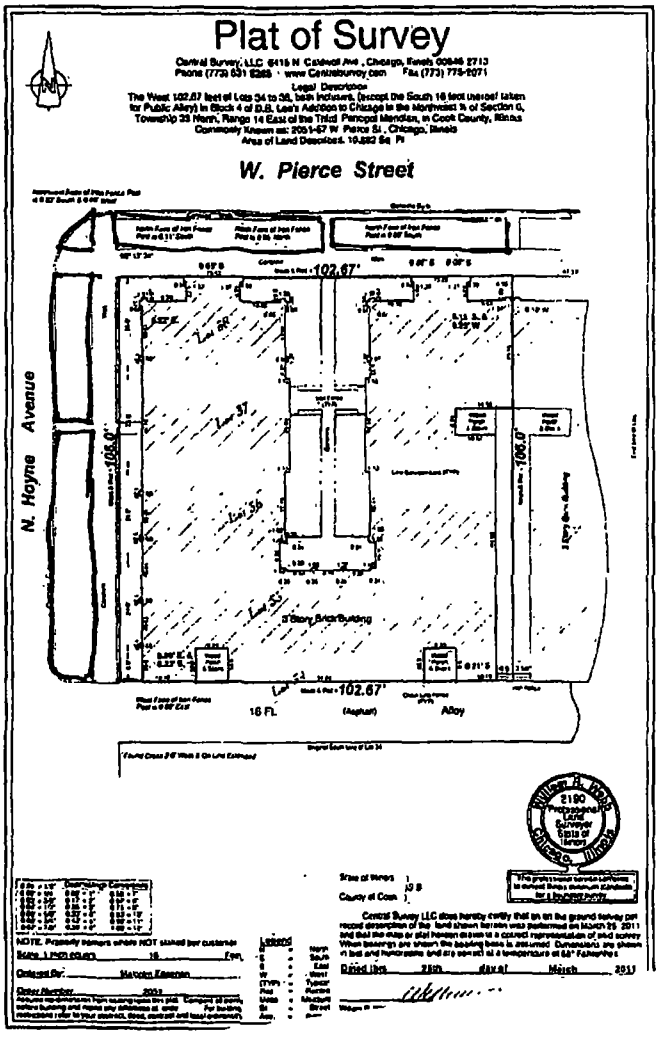

**Department of Business Affairs and Consumer Protection**
Small Business Center- Public Way Use Unit
City Hall- 121 N. LaSalle Street Room 800 • Chicago, IL 60602
312-74-GOBIZ / 312-744-6249 • (312) 744-1944 (TTY)
http://www.cityofchicago.org/bacp

**03/18/2015**

Alderman **Proco Joe Moreno**
Ward # **01**
City of Chicago
City Hall, Room **300**
121 North LaSalle Street
Chicago, Illinois 60602

Re: An ordinance to use and maintain a portion of the public right-of-way for **six (6) fence(s)** for **WOOLMAN WASHINGTON COOPERATIVE**, adjacent to the premises known as **2043-2057 W. Pierce Ave.**.

Dear Alderman **Proco Joe Moreno**:

The applicant referenced above has requested the use of the public right-of-way for **fence(s)**. An ordinance has been prepared by the Department of Business Affairs and Consumer Protection – Small Business Center - Public Way Use Unit for presentation to the City Council. Because this request was made for properties located in your ward, as approved by you as per the attached, I respectfully request that you introduce the attached ordinance at the next City Council meeting.

If you have any questions regarding this ordinance, please contact Anthony Bertuca at (312) 744-5506.

**Department of Business Affairs and Consumer Protection**

# City of Chicago

O2015-1621

Office of the City Clerk

Document Tracking Sheet

| | |
|---|---|
| **Meeting Date:** | 3/18/2015 |
| **Sponsor(s):** | Fioretti (2) |
| **Type:** | Ordinance |
| **Title:** | Grant(s) of privilege in public way for Buffalo Wild Wings |
| **Committee(s) Assignment:** | Committee on Transportation and Public Way |

ORDINANCE
BUFFALO WILD WINGS
Acct. No. 393930 - 1
Permit No. 1116410

*Be It Ordained by the City Council of the City of Chicago:*

SECTION 1. Permission and authority are hereby given and granted to BUFFALO WILD WINGS, upon the terms and subject to the conditions of this ordinance to maintain and use four (4) sign(s) projecting over the public right-of-way attached to its premises known as 513 W. Taylor St..

Said sign structure(s) measures as follows; along S. Clinton Street:
One (1) at four point three three (4.33) feet in length, eight point seven five (8.75) feet in height and ten (10) feet above grade level.
One (1) at seven (7) feet in length, seven (7) feet in height and twenty-one (21) feet above grade level.

Said sign structure(s) measures as follows; along W. Taylor street:
One (1) at four point three three (4.33) feet in length, eight point seven five (8.75) feet in height and thirteen point five (13.5) feet above grade level.
One (1) at six (6) feet in length, ten point eight three (10.83) feet in height and fourteen (14) feet above grade level.

The location of said privilege shall be as shown on prints kept on file with the Department of Business Affairs and Consumer Protection and the Office of the City Clerk.

Said privilege shall be constructed in accordance with plans and specifications approved by the Department of Transportation (Division of Project Development) and Zoning Department - Signs.

This grant of privilege in the public way shall be subject to the provisions of Section 10-28-015 and all other required provisions of the Municipal Code of Chicago.

The grantee shall pay to the City of Chicago as compensation for the privilege #1116410 herein granted the sum of one thousand two hundred ($1,200.00) per annum in advance.

A 25% penalty will be added for payments received after due date.

The permit holder agrees to hold the City of Chicago harmless for any damage, relocation or replacement costs associated with damage, relocation or removal of private property caused by the City performing work in the public way.

Authority herein given and granted for a period of five (5) years from and after Date of Passage.

Alderman _____

Bob Fioretti 2nd Ward

QTY: 1

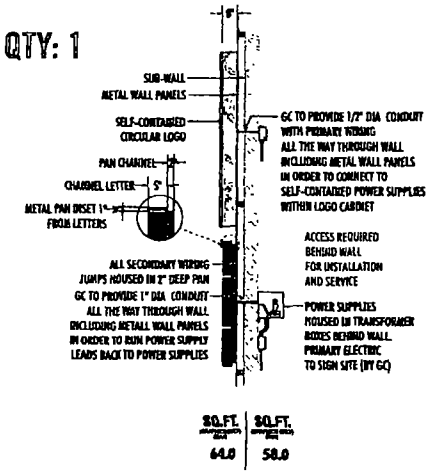


| SQ.FT. | SQ.FT. |
|---|---|
| 64.0 | 58.0 |

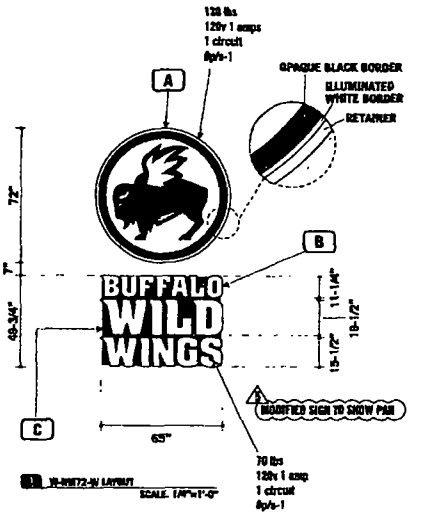

NORTH ELEVATION

**DESCRIPTION**

**A** — LOGO (W-EM72)
- 8" DEEP LOGO
- PAINTED BRUSHED ALUMINUM RETURNS
- METAL RETAINER TWO TONE FACE IS PAINTED WHITE, RETURN OF RETAINER PAINTED BRUSHED ALUMINUM
- WHITE LED ILLUMINATION

**B** — CHANNEL LETTERS (C-BWW11S)
- 5" DEEP LOGO
- BLACK RETURNS
- 1" BLACK TRIM CAP
- WHITE LED ILLUMINATION

**C** — 2" DEEP PAN BEHIND LETTERS
- PAINTED BLACK
- INSET 1" FROM PERIMETER OF LETTERS

**FINISH SCHEDULE**

| | | |
|---|---|---|
| #3 | | #525 ARLON, BRIGHT YELLOW VINYL (TRANSLUCENT) |
| #2 | | #22 ARLON, BLACK VINYL |
| #1 | | #51 ARLON SILVER GRAY VINYL (TRANSLUCENT) |
| #3 | | #1715 BRUSHED ALUMINUM PAINT (SPRAYLAT) |
| #2 | | WHITE PAINT |
| #1 | | #7328, WHITE POLYCARBONATE (TRANSLUCENT) |

Sign (4) Revised Measurements

Lawrence Sign

651.488.6711 - 800.968.8901

CLIENT

CHICAGO, IL

SIGN TYPE
W-EM72

CUSTOMER APPROVAL
NAME
DATE

REV 1 08.08.14 RR
REV 2 08.18.14 RR
REV 3 11.24.14 RR
REV 4 12.03.14 RR
REV 5 01.05.15 RR
REV 6 01.08.15 RR

SALES TJ PR
DESIGN RR
DATE 08.04.14
DWG BWW CHICAGO IL

These plans are the exclusive property of Walker Sign Holdings Inc. dba Lawrence Sign and are the result of the original work of its employees. They are submitted to you expressly for the sole purpose of your consideration of whether to purchase these plans or to purchase from Walker Sign Holdings Inc. dba Lawrence Sign a sign manufactured according to these plans, alterations or substitutions of these plans by anyone other than employees of your company or one of these plans to mount a sign similar to this one contained herein, is expressly prohibited and will render the user liable for damages. Copyright 2014 © Walker Sign Holdings Inc. All rights reserved.

ELECTRIC

PAGE 0.6

**Department of Business Affairs and Consumer Protection**
Small Business Center - Public Way Use Unit
City Hall - 121 N. LaSalle Street, Room 800 • Chicago, IL 60602
312-74-GOBIZ / 312-744-6249 • (312) 744-1944 (TTY)
http://www.cityofchicago.org/bacp

**03/18/2015**

Alderman **Bob Fioretti**
Ward # **02**
City of Chicago
City Hall, Room **300**
121 North LaSalle Street
Chicago, Illinois 60602

Re: An ordinance to use and maintain a portion of the public right-of-way for **four (4) sign(s)** for **BUFFALO WILD WINGS**, adjacent to the premises known as **513 W. Taylor St.**.

Dear Alderman **Bob Fioretti**:

The applicant referenced above has requested the use of the public right-of-way for a **sign(s)**. An ordinance has been prepared by the Department of Business Affairs and Consumer Protection – Small Business Center - Public Way Use Unit for presentation to the City Council. Because this request was made for properties located in your ward, as approved by you as per the attached, I respectfully request that you introduce the attached ordinance at the next City Council meeting.

If you have any questions regarding this ordinance, please contact Anthony Bertuca at (312) 744-5506.

**Department of Business Affairs and Consumer Protection**

# City of Chicago

O2015-1624

Office of the City Clerk

Document Tracking Sheet

| | |
|---|---|
| **Meeting Date:** | 3/18/2015 |
| **Sponsor(s):** | Fioretti (2) |
| **Type:** | Ordinance |
| **Title:** | Grant(s) of privilege in public way for Columbia College |
| **Committee(s) Assignment:** | Committee on Transportation and Public Way |

ORDINANCE
COLUMBIA COLLEGE
Acct. No. 85612 - 6
Permit No. 1116740

*Be It Ordained by the City Council of the City of Chicago:*

SECTION 1. Permission and authority are hereby given and granted to COLUMBIA COLLEGE, upon the terms and subject to the conditions of this ordinance to maintain and use, as now constructed, two (2) Fiber Conduit(s) under the public right-of-way adjacent to its premises known as 600 S. Michigan Ave..

Said Fiber Conduit(s) at S. Michigan measure(s):
One (1) at twenty (20) feet in length, and one (1) foot in width for a total of twenty (20) square feet.

Said Fiber Conduit(s) at S. Wabash measure(s):
One (1) at one hundred fifteen (115) feet in length, and one (1) foot in width for a total of one hundred fifteen (115) square feet.

The location of said privilege shall be as shown on prints kept on file with the Department of Business Affairs and Consumer Protection and the Office of the City Clerk.

Said privilege shall be constructed in accordance with plans and specifications approved by the Department of Transportation (Office of Underground Coordination).

This grant of privilege in the public way shall be subject to the provisions of Section 10-28-015 and all other required provisions of the Municipal Code of Chicago.

The grantee shall pay to the City of Chicago as compensation for the privilege #1116740 herein granted the sum of eight hundred ten ($810.00) per annum in advance.

A 25% penalty will be added for payments received after due date.

The permit holder agrees to hold the City of Chicago harmless for any damage, relocation or replacement costs associated with damage, relocation or removal of private property caused by the City performing work in the public way.

Authority herein given and granted for a period of five (5) years from and after 02/07/2015.

Alderman

Bob Fioretti 2nd Ward

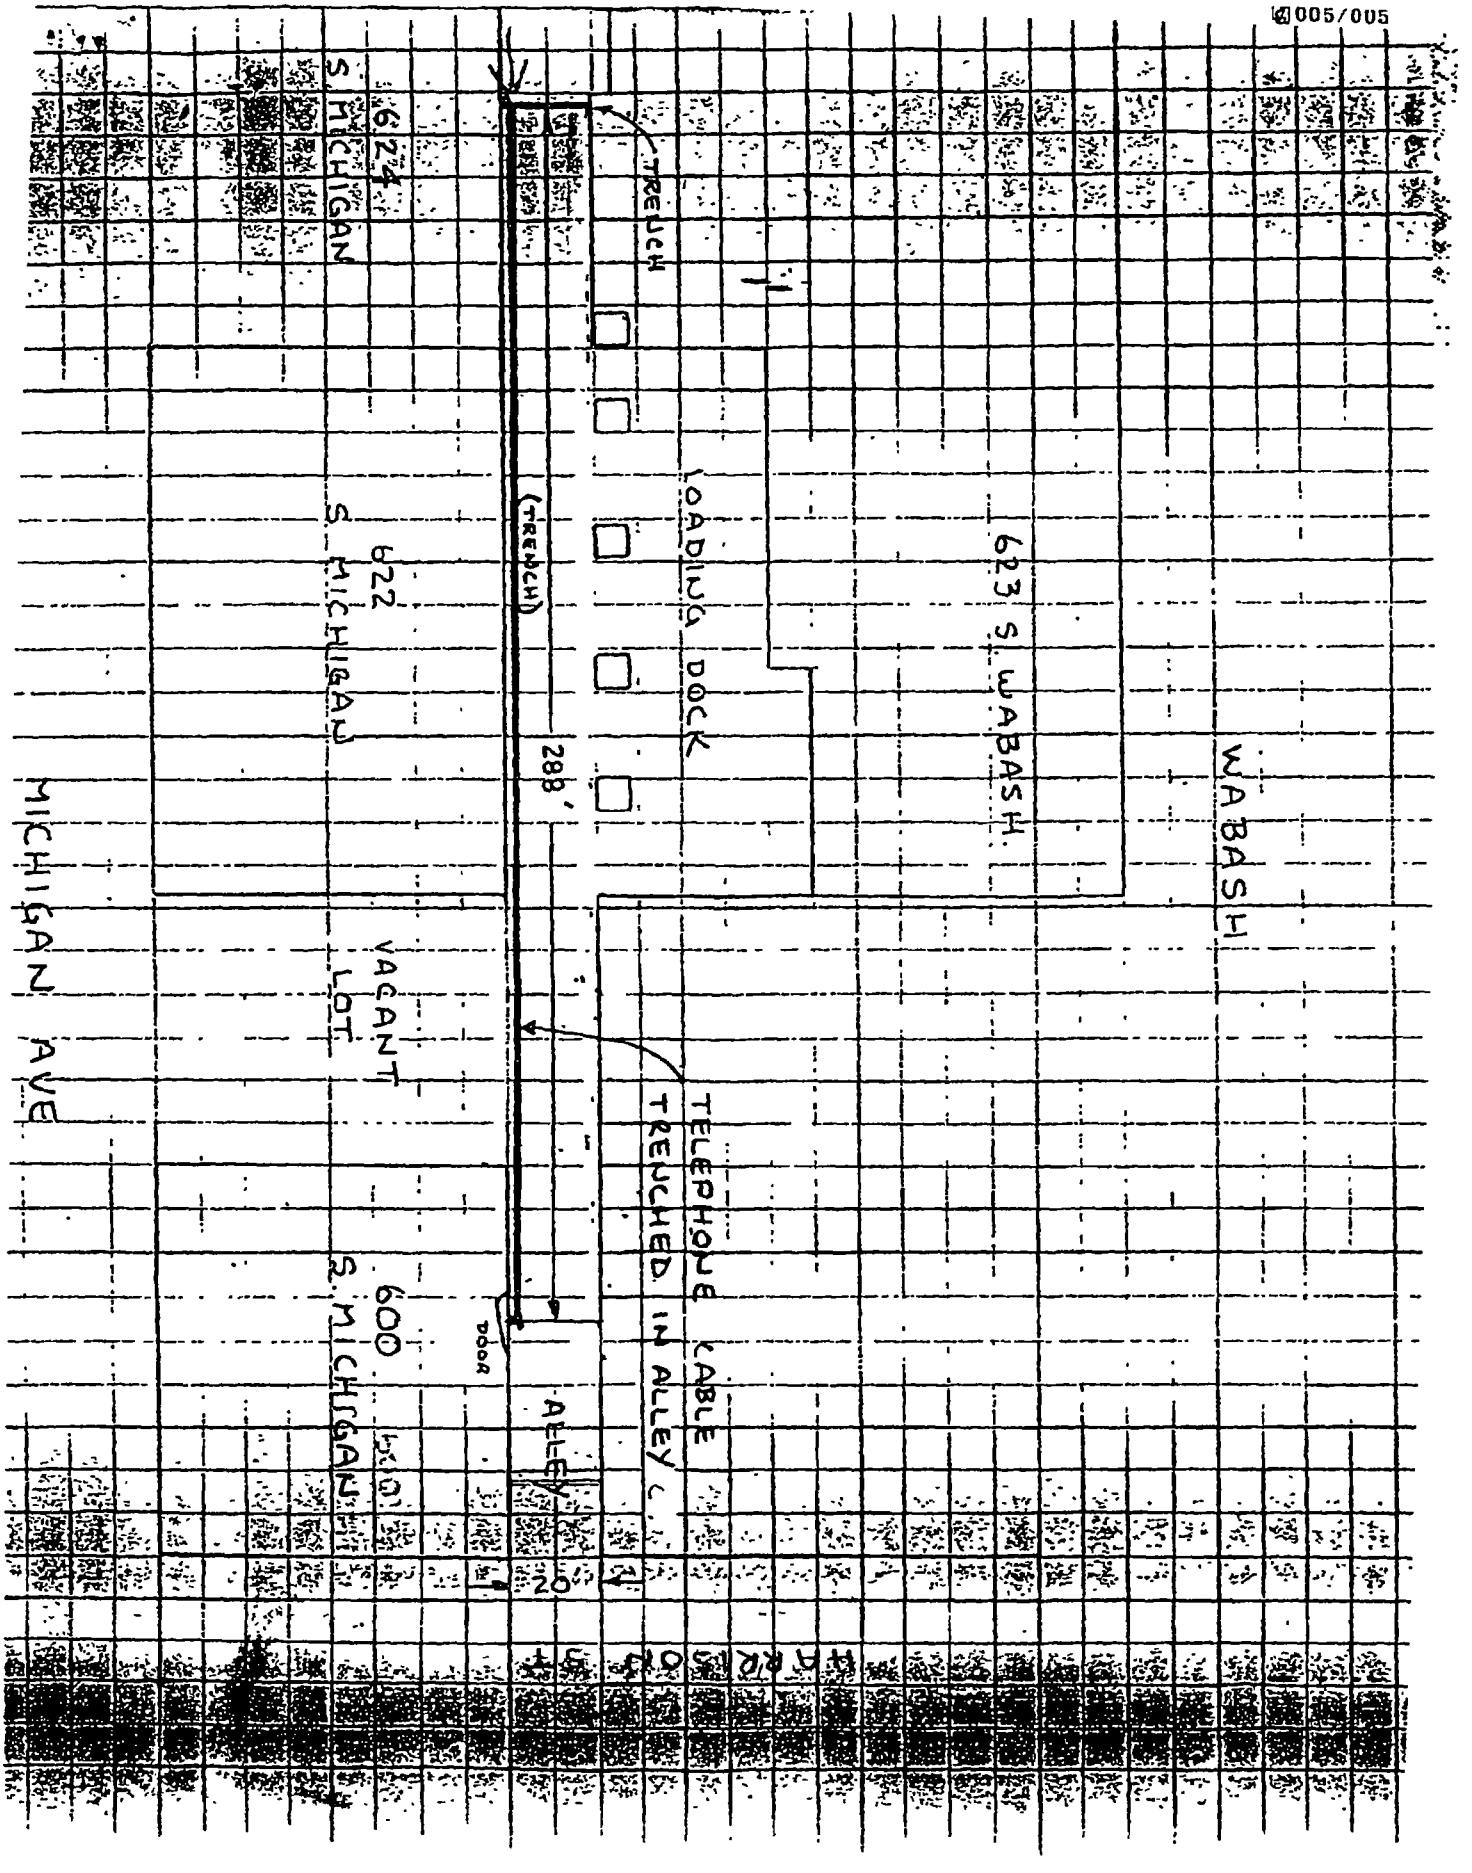
WABASH
623 S. WABASH
LOADING DOCK
TRENCH
(TRENCH)
288'
TELEPHONE CABLE TRENCHED IN ALLEY
DOOR
ALLEY
20'
600 S. MICHIGAN
VACANT LOT
622 S. MICHIGAN
624 S. MICHIGAN
MICHIGAN AVE

**Department of Business Affairs and Consumer Protection**
Small Business Center - Public Way Use Unit
City Hall - 121 N. LaSalle Street, Room 800 • Chicago, IL 60602
312-74-GOBIZ / 312-744-6249 • (312) 744-1944 (TTY)
http://www.cityofchicago.org/bacp

**03/18/2015**

Alderman **Bob Fioretti**
Ward # **02**
City of Chicago
City Hall, Room **300**
121 North LaSalle Street
Chicago, Illinois 60602

Re: An ordinance to use and maintain a portion of the public right-of-way for **two (2) fiber conduit(s)** for **COLUMBIA COLLEGE**, adjacent to the premises known as **600 S. Michigan Ave.**.

Dear Alderman **Bob Fioretti**:

The applicant referenced above has requested the use of the public right-of-way for a **fiber conduit(s)**. An ordinance has been prepared by the Department of Business Affairs and Consumer Protection – Small Business Center - Public Way Use Unit for presentation to the City Council. Because this request was made for properties located in your ward, as approved by you as per the attached, I respectfully request that you introduce the attached ordinance at the next City Council meeting.

If you have any questions regarding this ordinance, please contact Anthony Bertuca at (312) 744-5506.

**Department of Business Affairs and Consumer Protection**

# City of Chicago

O2015-1625

## Office of the City Clerk

## Document Tracking Sheet

| | |
|---|---|
| **Meeting Date:** | 3/18/2015 |
| **Sponsor(s):** | Fioretti (2) |
| **Type:** | Ordinance |
| **Title:** | Grant(s) of privilege in public way for Lakeside Tower Condo Assoc. |
| **Committee(s) Assignment:** | Committee on Transportation and Public Way |

ORDINANCE
LAKESIDE TOWER CONDO ASSOC.
Acct. No. 360973 - 1
Permit No. 1116505

*Be It Ordained by the City Council of the City of Chicago:*

SECTION 1. Permission and authority are hereby given and granted to LAKESIDE TOWER CONDO ASSOC., upon the terms and subject to the conditions of this ordinance to maintain and use, as now constructed, sixty (60) Balcony(s) projecting over the public right-of-way adjacent to its premises known as 1600 S. Indiana Ave..

Said Balcony(s) at S. Indiana measure(s):
Twenty-eight (28) at ten (10) feet in length, and four point five (4.5) feet in width for a total of one thousand two hundred sixty (1260) square feet.

Said Balcony(s) at E. 16th Street measure(s):
Twenty-eight (28) at ten (10) feet in length, and four point five (4.5) feet in width for a total of one thousand two hundred sixty (1260) square feet.

Said Balcony(s) at S. Indiana & E. 16th Street measure(s):
Four (4) at ten (10) feet in length, and four point five (4.5) feet in width for a total of one hundred eighty (180) square feet.

The location of said privilege shall be as shown on prints kept on file with the Department of Business Affairs and Consumer Protection and the Office of the City Clerk.

Said privilege shall be constructed in accordance with plans and specifications approved by the Department of Planning and Development and Department of Transportation (Division of Project Development).

This grant of privilege in the public way shall be subject to the provisions of Section 10-28-015 and all other required provisions of the Municipal Code of Chicago.

The grantee shall pay to the City of Chicago as compensation for the privilege #1116505 herein granted the sum of four thousand five hundred ($4,500.00) per annum in advance.

A 25% penalty will be added for payments received after due date.

The permit holder agrees to hold the City of Chicago harmless for any damage, relocation or replacement costs associated with damage, relocation or removal of private property caused by the City performing work in the public way.

Authority herein given and granted for a period of five ~~(5) years from~~ and after 01/11/2015.

Alderman

Bob Fioretti 2nd Ward

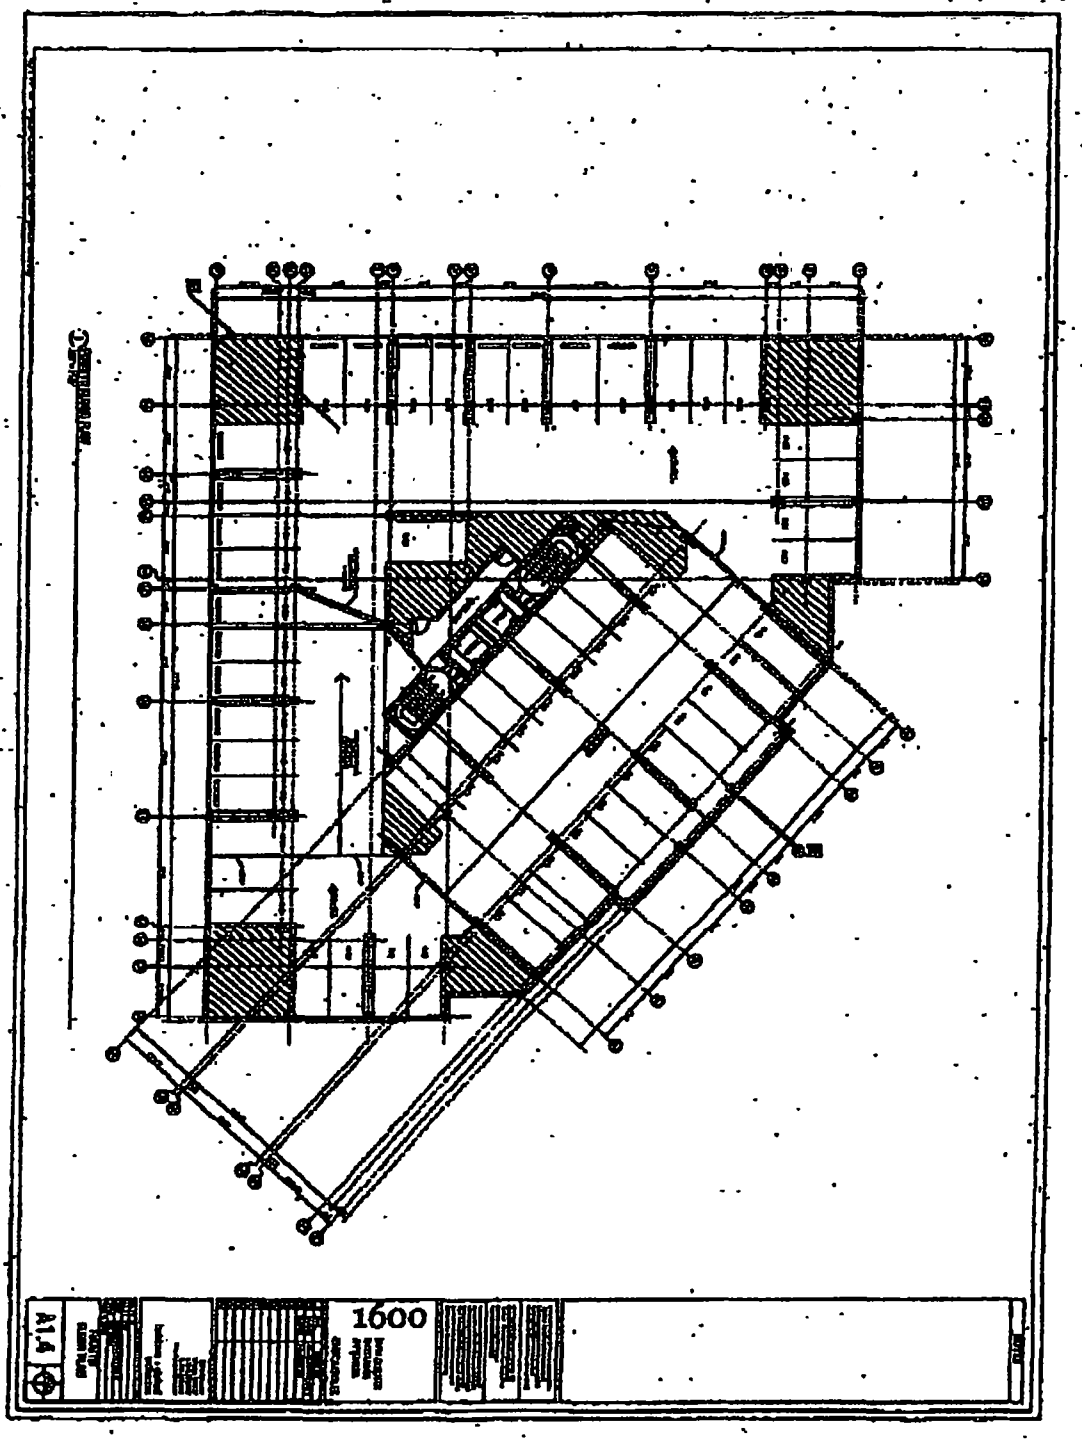
A1.4
1600

**Department of Business Affairs and Consumer Protection**
Small Business Center - Public Way Use Unit
City Hall - 121 N. LaSalle Street, Room 800 • Chicago, IL 60602
312-74-GOBIZ / 312-744-6249 • (312) 744-1944 (TTY)
http://www.cityofchicago.org/bacp

**03/18/2015**

Alderman **Bob Fioretti**
Ward # **02**
City of Chicago
City Hall, Room **300**
121 North LaSalle Street
Chicago, Illinois 60602

Re: An ordinance to use and maintain a portion of the public right-of-way for **sixty (60) balcony(ies)** for **LAKESIDE TOWER CONDO ASSOC.**, adjacent to the premises known as **1600 S. Indiana Ave.**.

Dear Alderman **Bob Fioretti**:

The applicant referenced above has requested the use of the public right-of-way for a **balcony(ies)**. An ordinance has been prepared by the Department of Business Affairs and Consumer Protection – Small Business Center - Public Way Use Unit for presentation to the City Council. Because this request was made for properties located in your ward, as approved by you as per the attached, I respectfully request that you introduce the attached ordinance at the next City Council meeting.

If you have any questions regarding this ordinance, please contact Anthony Bertuca at (312) 744-5506.

**Department of Business Affairs and Consumer Protection**

# City of Chicago

O2015-1631

Office of the City Clerk

Document Tracking Sheet

| | |
|---|---|
| **Meeting Date:** | 3/18/2015 |
| **Sponsor(s):** | Dowell (3) |
| **Type:** | Ordinance |
| **Title:** | Grant(s) of privilege in public way for Cook County |
| **Committee(s) Assignment:** | Committee on Transportation and Public Way |

ORDINANCE
COOK COUNTY
Acct. No. 247783 - 10
Permit No. 1117000

*Be It Ordained by the City Council of the City of Chicago:*

SECTION 1. Permission and authority are hereby given and granted to COOK COUNTY, upon the terms and subject to the conditions of this ordinance to construct, install, maintain and use one (1) Conduit(s) under the public right-of-way adjacent to its premises known as 10 E. 31st St..

Said Conduit(s) at E. 31st Street measure(s):
One (1) at eighty (80) feet in length, and one (1) foot in width for a total of eighty (80) square feet.

The location of said privilege shall be as shown on prints kept on file with the Department of Business Affairs and Consumer Protection and the Office of the City Clerk.

Said privilege shall be constructed in accordance with plans and specifications approved by the Department of Transportation (Division of Project Development) and Department of Transportation (Office of Underground Coordination).

This grant of privilege in the public way shall be subject to the provisions of Section 10-28-015 and all other required provisions of the Municipal Code of Chicago.

The grantee shall pay to the City of Chicago as compensation for the privilege #1117000 herein granted the sum of four hundred eighty ($480.00) per annum in advance.

A 25% penalty will be added for payments received after due date.

The permit holder agrees to hold the City of Chicago harmless for any damage, relocation or replacement costs associated with damage, relocation or removal of private property caused by the City performing work in the public way.

Authority herein given and granted for a period of five (5) years from and after Date of Passage.

Alderman Pat Dowell

Pat Dowell 3rd Ward

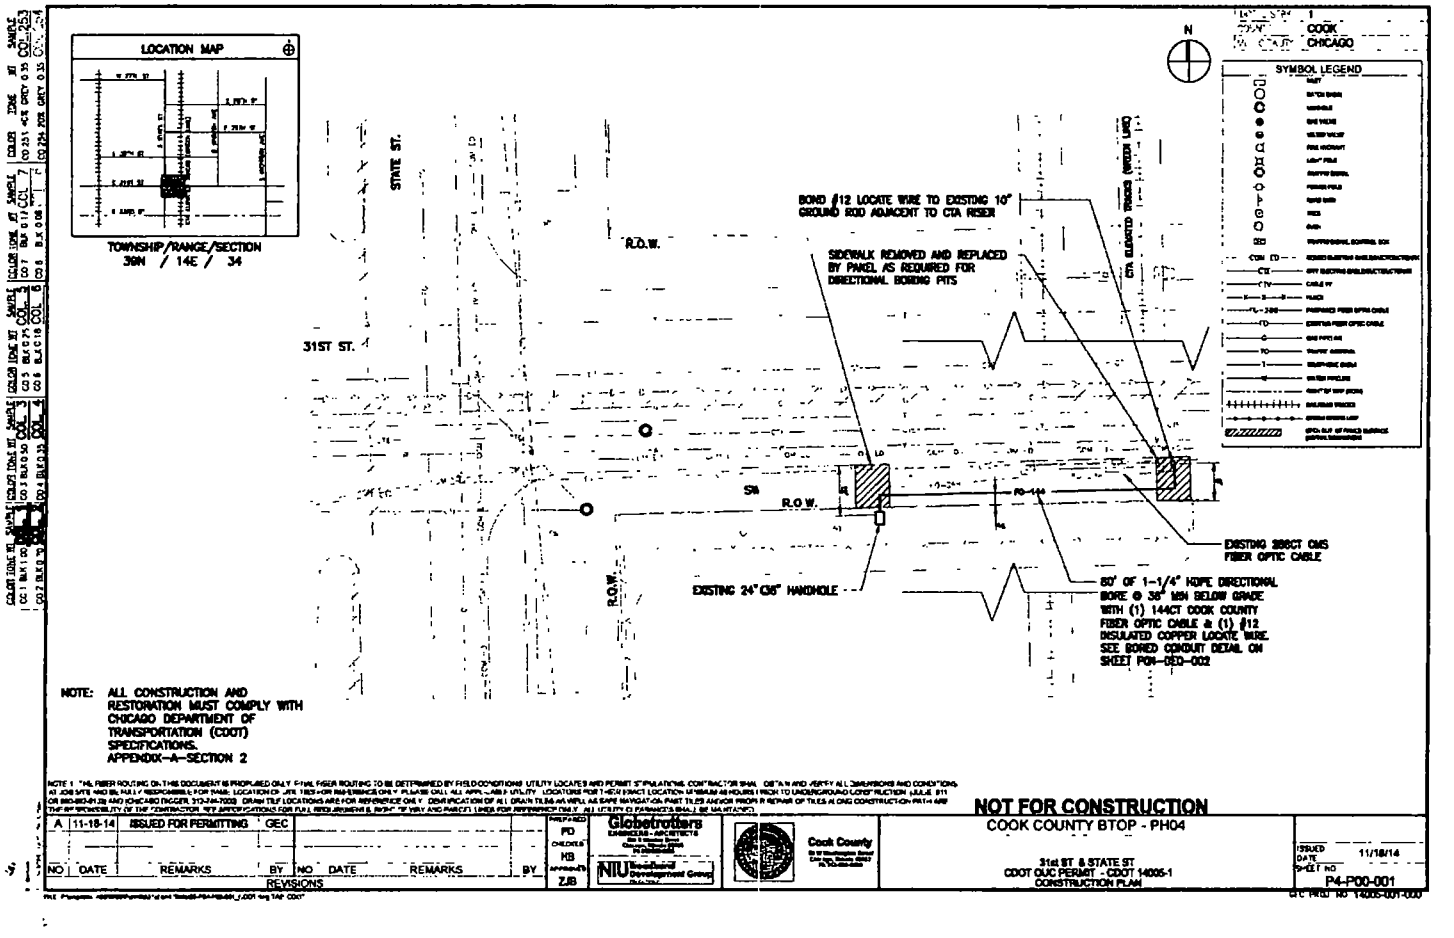
LOCATION MAP
TOWNSHIP/RANGE/SECTION
39N / 14E / 34
N
COOK
CHICAGO
SYMBOL LEGEND
STATE ST.
31ST ST.
R.O.W.
SW
BOND #12 LOCATE WIRE TO EXISTING 10' GROUND ROD ADJACENT TO CTA RISER
SIDEWALK REMOVED AND REPLACED BY PANEL AS REQUIRED FOR DIRECTIONAL BORING PITS
CTA ELEVATED TRACKS (UNDER CONST.)
EXISTING 24"X36" HANDHOLE
EXISTING 288CT CMS FIBER OPTIC CABLE
80' OF 1-1/4" HDPE DIRECTIONAL BORE @ 36" MIN BELOW GRADE WITH (1) 144CT COOK COUNTY FIBER OPTIC CABLE & (1) #12 INSULATED COPPER LOCATE WIRE. SEE BORED CONDUIT DETAIL ON SHEET P04-DED-002
NOTE: ALL CONSTRUCTION AND RESTORATION MUST COMPLY WITH CHICAGO DEPARTMENT OF TRANSPORTATION (CDOT) SPECIFICATIONS. APPENDIX-A-SECTION 2
NOT FOR CONSTRUCTION
COOK COUNTY BTOP - PH04
31st ST. & STATE ST
CDOT CUC PERMIT - CDOT 14005-1
CONSTRUCTION PLAN
ISSUED DATE 11/18/14
SHEET NO P4-P00-001
A 11-18-14 ISSUED FOR PERMITTING GEC
NO DATE REMARKS BY NO DATE REMARKS BY
REVISIONS
PREPARED PD
CHECKED KB
APPROVED ZJB
Globetrotters
NIU Northern Illinois University Development Group
Cook County

**Department of Business Affairs and Consumer Protection**
Small Business Center - Public Way Use Unit
City Hall - 121 N. LaSalle Street, Room 800 • Chicago, IL 60602
312-74-GOBIZ / 312-744-6249 • (312) 744-1944 (TTY)
http://www.cityofchicago.org/bacp

**03/18/2015**

Alderman **Pat Dowell**
Ward # **03**
City of Chicago
City Hall, Room **300**
121 North LaSalle Street
Chicago, Illinois 60602

Re: An ordinance to use and maintain a portion of the public right-of-way for **one (1) conduit(s)** for **COOK COUNTY**, adjacent to the premises known as **10 E. 31st St.**.

Dear Alderman **Pat Dowell**:

The applicant referenced above has requested the use of the public right-of-way for a **conduit(s)**. An ordinance has been prepared by the Department of Business Affairs and Consumer Protection – Small Business Center - Public Way Use Unit for presentation to the City Council. Because this request was made for properties located in your ward, as approved by you as per the attached, I respectfully request that you introduce the attached ordinance at the next City Council meeting.

If you have any questions regarding this ordinance, please contact Anthony Bertuca at (312) 744-5506.

**Department of Business Affairs and Consumer Protection**

# City of Chicago

O2015-1634

Office of the City Clerk

Document Tracking Sheet

| | |
|---|---|
| **Meeting Date:** | 3/18/2015 |
| **Sponsor(s):** | Dowell (3) |
| **Type:** | Ordinance |
| **Title:** | Grant(s) of privilege in public way for H&R Block 14076 |
| **Committee(s) Assignment:** | Committee on Transportation and Public Way |

ORDINANCE
H&R Block 14076
Acct. No. 387298 - 2
Permit No. 1116002

*Be It Ordained by the City Council of the City of Chicago:*

SECTION 1. Permission and authority are hereby given and granted to H&R Block 14076, upon the terms and subject to the conditions of this ordinance to maintain and use one (1) sign(s) projecting over the public right-of-way attached to its premises known as 506 E. 47th St..

Said sign structure(s) measures as follows; along E. 47th Street:
One (1) at twenty point six two (20.62) feet in length, two (2) feet in height and twelve (12) feet above grade level.

The location of said privilege shall be as shown on prints kept on file with the Department of Business Affairs and Consumer Protection and the Office of the City Clerk.

Said privilege shall be constructed in accordance with plans and specifications approved by the Department of Transportation (Division of Project Development) and Zoning Department - Signs.

This grant of privilege in the public way shall be subject to the provisions of Section 10-28-015 and all other required provisions of the Municipal Code of Chicago.

The grantee shall pay to the City of Chicago as compensation for the privilege #1116002 herein granted the sum of three hundred ($300.00) per annum in advance.

A 25% penalty will be added for payments received after due date.

The permit holder agrees to hold the City of Chicago harmless for any damage, relocation or replacement costs associated with damage, relocation or removal of private property caused by the City performing work in the public way.

Authority herein given and granted for a period of five (5) years from and after Date of Passage.

Alderman Pat Dowell

Pat Dowell 3rd Ward

| Allowable SQ.FT. | 135 SQ FT | Total SQ.FT. | 41.2 SQ FT |
|---|---|---|---|

Main ID

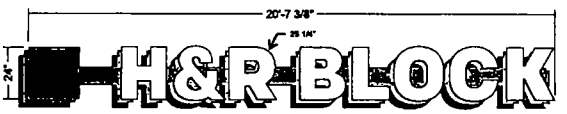


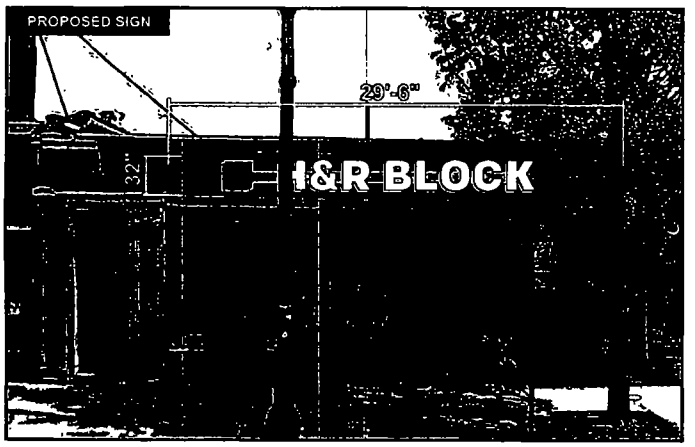


**TYPE:** Face-Lit illuminated channel letters

**FAB:** 5" deep std .040 coil - white interior, .063 pre-finished white aluminum backs

**MOUNTING:** All cans attached to a common extruded Eastern Metal aluminum raceway (4 ½" x 7") Raceway mounted to building with appropriate hardware

**ILLUMINATION:** LEDs - Sylvania 71071 White 6500K Toggle switch, UL Listed, dedicated 20 amp breaker

**LETTER FACES:** 3/16" thk #2447 Arkema Plexiglas Acrylic with 1" std trimcap

**LOGO FACES:** 3/16" thk #2447 Arkema Plexiglas Acrylic with 3M 3630-106 Brilliant Green

**PRE-PAINT:** Letter returns - pre-painted coil (PMS Gray 430C)
Logo returns - pre-painted coil (PMS 376C)
Trim caps - pre-painted black(letters) green(logo)

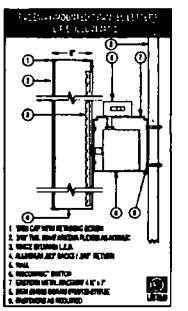

**Colors to Match**

Raceway Color SW 6340 Baked Clay

Letter Returns PMS 430C Gray

Trim & Returns - PMS 376C
Faces - #2447 Arkema Plexiglas with 3M 3630-106 Brilliant Green

## Signage Recommendations:

**Leave As Is:** ☐

**LED Retrofit:** ☐
- Face Change ☐ Y ☐ N
- Existing Face Color ☐ White ☐ Day/Night ☐ Other
- New Face Color ☐ White ☐ Day/Night ☐ Other

**Channel Letters:** ☒
- Raceway ☒ Y ☐ N
- New Face Color ☒ White ☐ Day/Night ☐ Other
- Existing Sign Size: 0' X 0'
- New Sign Size: 24'-24" X 20'-7 3/8"

**Box Sign:** ☐
- Reface Existing ☐
- Retrofit Existing ☐
- New Sign ☐
- Size ☐ 2' X 6' ☐ 3' X 5' ☐ 3'X 8' ☐ 5'X 6' ☐ 4' X 8 ☐ 4' X 10' ☐ 5'-6" X 11'-6" ☐ Other 0'-0" X 0'-0"

**Awning:** ☐
- Illuminated ☐ Y ☐ N

**Shared Pylon/Tenant Sign:** ☐ Y ☐ N
- If yes, Green logo with white copy ☐
- Other ☐

**Additional Notes:**
***Trees need to be trimmed prior to installation****

SOUTH WATER SIGNS

Sales Rep tm
Designer rk

Client Approval

Landlord Approval

HR BLOCK #14076

Job# 70097164
Drawing# 14076
Page 2 of 2

Start Date 10.02.14
Last Revision 00.00.00

Location
506 E 47th Street
Chicago, IL

MEMBER IHSA

UL LISTED

**Department of Business Affairs and Consumer Protection**
Small Business Center - Public Way Use Unit
City Hall - 121 N LaSalle Street, Room 800 • Chicago, IL 60602
312-74-GOBIZ / 312-744-6249 • (312) 744-1944 (TTY)
http://www.cityofchicago.org/bacp

**03/18/2015**

Alderman **Pat Dowell**
Ward # **03**
City of Chicago
City Hall, Room **300**
121 North LaSalle Street
Chicago, Illinois 60602

Re: An ordinance to use and maintain a portion of the public right-of-way for **one (1) sign(s)** for **H&R Block 14076**, adjacent to the premises known as **506 E. 47th St.**.

Dear Alderman **Pat Dowell**:

The applicant referenced above has requested the use of the public right-of-way for a **sign(s)**. An ordinance has been prepared by the Department of Business Affairs and Consumer Protection – Small Business Center - Public Way Use Unit for presentation to the City Council. Because this request was made for properties located in your ward, as approved by you as per the attached, I respectfully request that you introduce the attached ordinance at the next City Council meeting.

If you have any questions regarding this ordinance, please contact Anthony Bertuca at (312) 744-5506.

**Department of Business Affairs and Consumer Protection**

# City of Chicago

O2015-1640

Office of the City Clerk

Document Tracking Sheet

| | |
|---|---|
| **Meeting Date:** | 3/18/2015 |
| **Sponsor(s):** | Dowell (3) |
| **Type:** | Ordinance |
| **Title:** | Grant(s) of privilege in public way for Intrigue Dance and Performing Arts Center |
| **Committee(s) Assignment:** | Committee on Transportation and Public Way |

ORDINANCE
INTRIGUE DANCE AND PERFORMING ARTS CENTER
Acct. No. 357522 - 2
Permit No. 1108670

*Be It Ordained by the City Council of the City of Chicago:*

SECTION 1. Permission and authority are hereby given and granted to INTRIGUE DANCE AND PERFORMING ARTS CENTER, upon the terms and subject to the conditions of this ordinance to maintain and use two (2) sign(s) projecting over the public right-of-way attached to its premises known as 1937 S. Archer Ave..

Said sign structure(s) measures as follows; along Archer:
Two (2) at ten (10) feet in length, one point eight three (1.83) feet in height and ten (10) feet above grade level.

The location of said privilege shall be as shown on prints kept on file with the Department of Business Affairs and Consumer Protection and the Office of the City Clerk.

Said privilege shall be constructed in accordance with plans and specifications approved by the Department of Transportation (Division of Project Development) and Zoning Department - Signs.

This grant of privilege in the public way shall be subject to the provisions of Section 10-28-015 and all other required provisions of the Municipal Code of Chicago.

The grantee shall pay to the City of Chicago as compensation for the privilege #1108670 herein granted the sum of one hundred seventy-five ($175.00) per annum in advance.

A 25% penalty will be added for payments received after due date.

The permit holder agrees to hold the City of Chicago harmless for any damage, relocation or replacement costs associated with damage, relocation or removal of private property caused by the City performing work in the public way.

Authority herein given and granted for a period of five (5) years from and after Date of Passage.

Alderman Pat Dowell

Pat Dowell 3rd Ward

# INDIVIDUAL CHANNEL LETTERS ON A RACEWAY: 22 X 10

## FACES 3/16" PLEX WITH TEAL OVERLAY, WHITE SIDEWALLS .040 ALUMINUM, WHITE 3/4" TRIM, WHITE LEDS AN POWER SUPPLIES, RACEWAY .063 ALUMINUM PRIMED & PAINTED

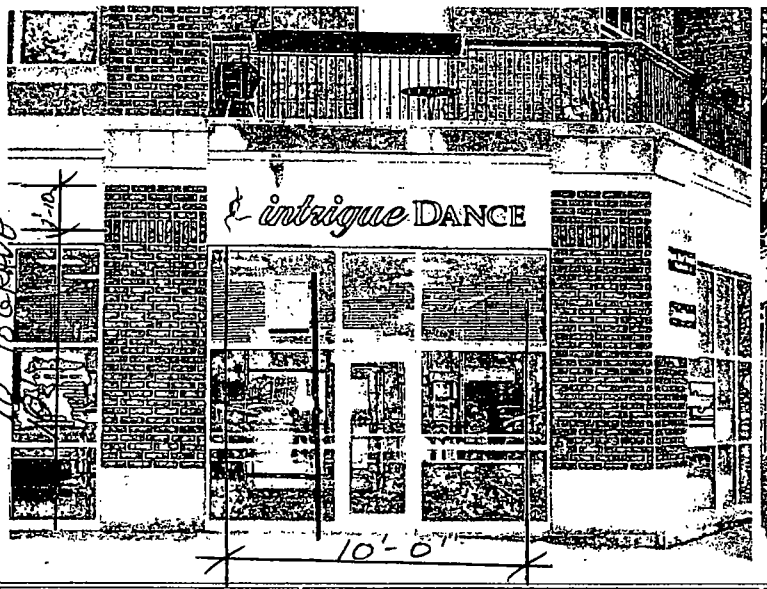


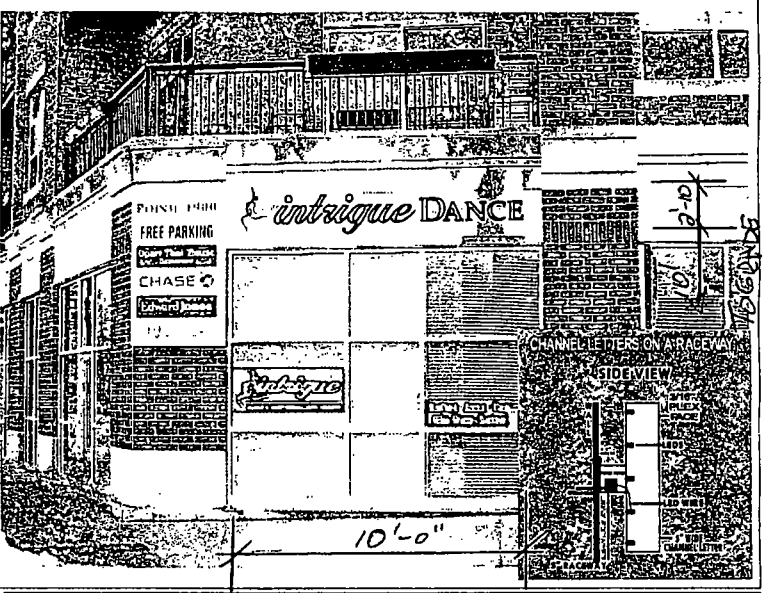


BRIGHT SIGNS & AWNINGS
208 W NORTH AVE 630-629-7446
LOMBARD,IL 60148 630-629-4655 FAX
BRIGHTSIGNS@NETZERO.COM
MANUFACTURER INSTALL SERVICE
ALL INDOOR & OUTDOOR SIGNS AND AWNINGS

| | | |
|---|---|---|
| CLIENT: INTRIGUE DANCE | PLEASE PROOF, SIGN AND DATE IF APPROVED. APPROVAL IS ACCEPTANCE OF WORK AS DESCRIBED HERE IN. | |
| ADDRESS: 1937 S. ARCHER AVE. | SIGNATURE: | DATE: 4-17-13 |
| CITY: CHICAGO STATE: IL. | | SALESPERSON: GARY D. |

COPYRIGHT NOTICE: THIS DESIGN REMAINS THE PROPERTY OF BRIGHT SIGNS AND AWNINGS, AND MAY NOT BE REPRODUCED IN ANY MANNER WITHOUT WRITTEN PERMISSION.

THE SCALE IN PHOTO RENDERINGS MAY NOT BE ACCURATE REFER TO THE DIMENSIONS IN THE DRAWING ABOVE

**Department of Business Affairs and Consumer Protection**
Small Business Center - Public Way Use Unit
City Hall - 121 N. LaSalle Street, Room 800 • Chicago, IL 60602
312-74-GOBIZ / 312-744-6249 • (312) 744-1944 (TTY)
http://www.cityofchicago.org/bacp

**03/18/2015**

Alderman **Pat Dowell**
Ward # **03**
City of Chicago
City Hall, Room **300**
121 North LaSalle Street
Chicago, Illinois 60602

Re: An ordinance to use and maintain a portion of the public right-of-way for **two (2) sign(s)** for **INTRIGUE DANCE AND PERFORMING ARTS CENTER**, adjacent to the premises known as **1937 S. Archer Ave.**.

Dear Alderman **Pat Dowell**:

The applicant referenced above has requested the use of the public right-of-way for a **sign(s)**. An ordinance has been prepared by the Department of Business Affairs and Consumer Protection – Small Business Center - Public Way Use Unit for presentation to the City Council. Because this request was made for properties located in your ward, as approved by you as per the attached, I respectfully request that you introduce the attached ordinance at the next City Council meeting.

If you have any questions regarding this ordinance, please contact Anthony Bertuca at (312) 744-5506.

**Department of Business Affairs and Consumer Protection**

# City of Chicago

O2015-1643

Office of the City Clerk

Document Tracking Sheet

| | |
|---|---|
| **Meeting Date:** | 3/18/2015 |
| **Sponsor(s):** | Dowell (3) |
| **Type:** | Ordinance |
| **Title:** | Grant(s) of privilege in public way for Urban Juncture, Inc. |
| **Committee(s) Assignment:** | Committee on Transportation and Public Way |

ORDINANCE
URBAN JUNCTURE, INC
Acct. No. 396191 - 1
Permit No. 1116908

*Be It Ordained by the City Council of the City of Chicago:*

SECTION 1. Permission and authority are hereby given and granted to URBAN JUNCTURE, INC, upon the terms and subject to the conditions of this ordinance to construct, install, maintain and use one (1) Door Swing(s) on the public right-of-way adjacent to its premises known as 300 E. 51st St..

Said Door Swing(s) at E. 51st Street measure(s):
One (1) at two point two five (2.25) feet in length, and two point two five (2.25) feet in width for a total of five point zero six (5.06) square feet.

The location of said privilege shall be as shown on prints kept on file with the Department of Business Affairs and Consumer Protection and the Office of the City Clerk.

Said privilege shall be constructed in accordance with plans and specifications approved by the Department of Transportation (Division of Project Development).

This grant of privilege in the public way shall be subject to the provisions of Section 10-28-015 and all other required provisions of the Municipal Code of Chicago.

The grantee shall pay to the City of Chicago as compensation for the privilege #1116908 herein granted the sum of seventy-five ($75.00) per annum in advance.

A 25% penalty will be added for payments received after due date.

The permit holder agrees to hold the City of Chicago harmless for any damage, relocation or replacement costs associated with damage, relocation or removal of private property caused by the City performing work in the public way.

Authority herein given and granted for a period of five (5) years from and after Date of Passage.

Alderman Pat Dowell

Pat Dowell 3rd Ward

2'-2½" (V.I.F.)

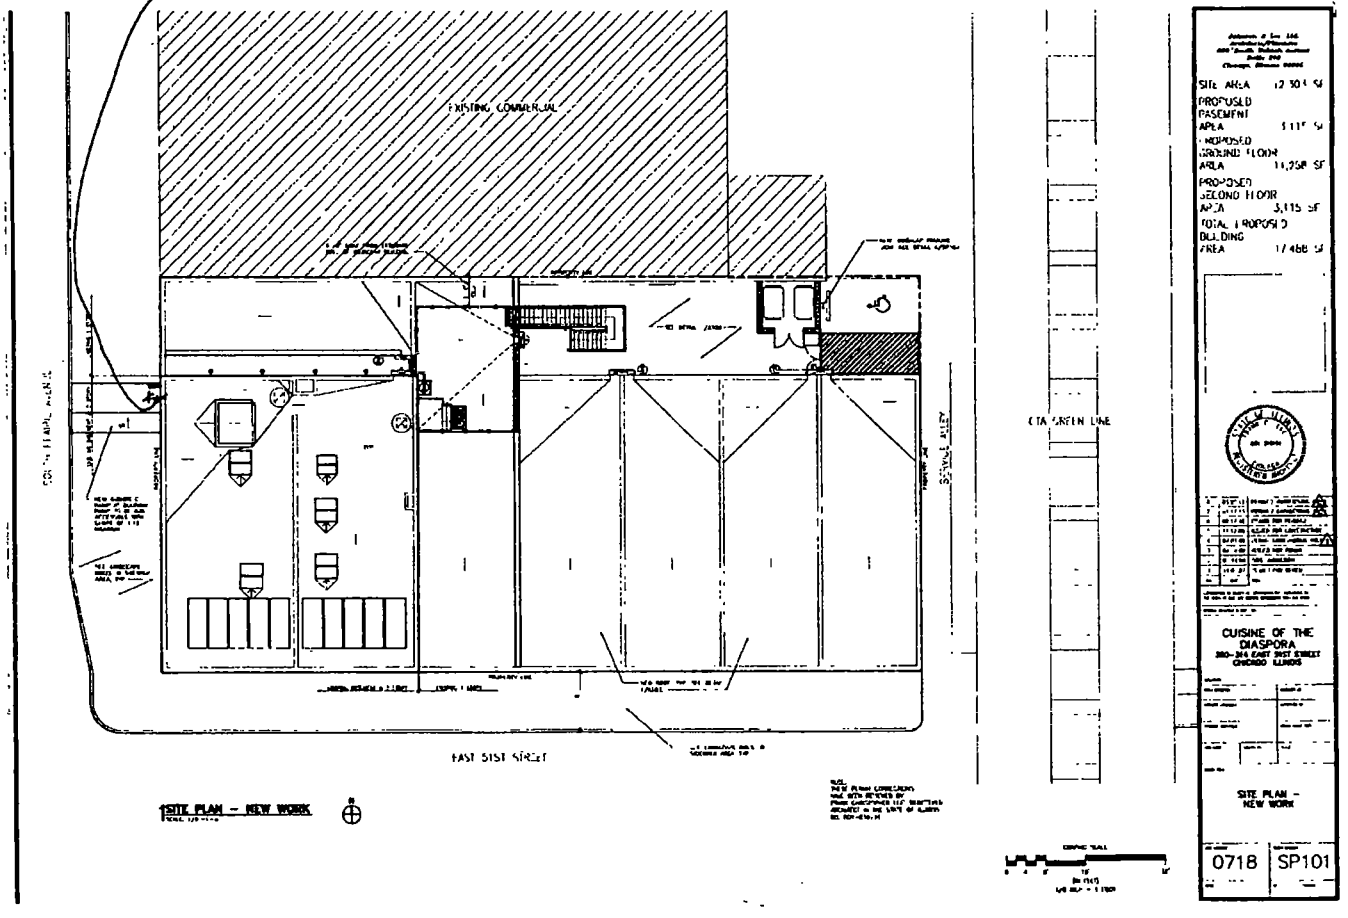


1 SITE PLAN - NEW WORK

**Department of Business Affairs and Consumer Protection**
Small Business Center - Public Way Use Unit
City Hall - 121 N. LaSalle Street, Room 800 • Chicago, IL 60602
312-74-GOBIZ / 312-744-6249 • (312) 744-1944 (TTY)
http://www.cityofchicago.org/bacp

**03/18/2015**

Alderman **Pat Dowell**
Ward # **03**
City of Chicago
City Hall, Room **300**
121 North LaSalle Street
Chicago, Illinois 60602

Re: An ordinance to use and maintain a portion of the public right-of-way for **one (1) door swing(s)** for **URBAN JUNCTURE, INC**, adjacent to the premises known as **300 E. 51st St.**.

Dear Alderman **Pat Dowell**:

The applicant referenced above has requested the use of the public right-of-way for a **door swing(s)**. An ordinance has been prepared by the Department of Business Affairs and Consumer Protection – Small Business Center - Public Way Use Unit for presentation to the City Council. Because this request was made for properties located in your ward, as approved by you as per the attached, I respectfully request that you introduce the attached ordinance at the next City Council meeting.

If you have any questions regarding this ordinance, please contact Anthony Bertuca at (312) 744-5506.

**Department of Business Affairs and Consumer Protection**

# City of Chicago

O2015-1645

Office of the City Clerk

Document Tracking Sheet

| | |
|---|---|
| **Meeting Date:** | 3/18/2015 |
| **Sponsor(s):** | Dowell (3) |
| **Type:** | Ordinance |
| **Title:** | Grant(s) of privilege in public way for Wendy's No. 001461 |
| **Committee(s) Assignment:** | Committee on Transportation and Public Way |

ORDINANCE
WENDY'S #001461
Acct. No. 23676 - 14
Permit No. 1117021

*Be It Ordained by the City Council of the City of Chicago:*

SECTION 1. Permission and authority are hereby given and granted to WENDY'S #001461, upon the terms and subject to the conditions of this ordinance to maintain and use one (1) sign(s) projecting over the public right-of-way attached to its premises known as 242 W. Garfield Blvd..

Said sign structure(s) measures as follows; along W. Garfield Boulevard:
One (1) at nine (9) feet in length, thirteen point six seven (13.67) feet in height and eight (8) feet above grade level.

The location of said privilege shall be as shown on prints kept on file with the Department of Business Affairs and Consumer Protection and the Office of the City Clerk.

Said privilege shall be constructed in accordance with plans and specifications approved by the Department of Transportation (Division of Project Development) and Zoning Department - Signs.

This grant of privilege in the public way shall be subject to the provisions of Section 10-28-015 and all other required provisions of the Municipal Code of Chicago.

The grantee shall pay to the City of Chicago as compensation for the privilege #1117021 herein granted the sum of three hundred ($300.00) per annum in advance.

A 25% penalty will be added for payments received after due date.

The permit holder agrees to hold the City of Chicago harmless for any damage, relocation or replacement costs associated with damage, relocation or removal of private property caused by the City performing work in the public way.

Authority herein given and granted for a period of five (5) years from and after 10/07/2014.

Alderman Pat Dowell

Pat Dowell 3rd Ward

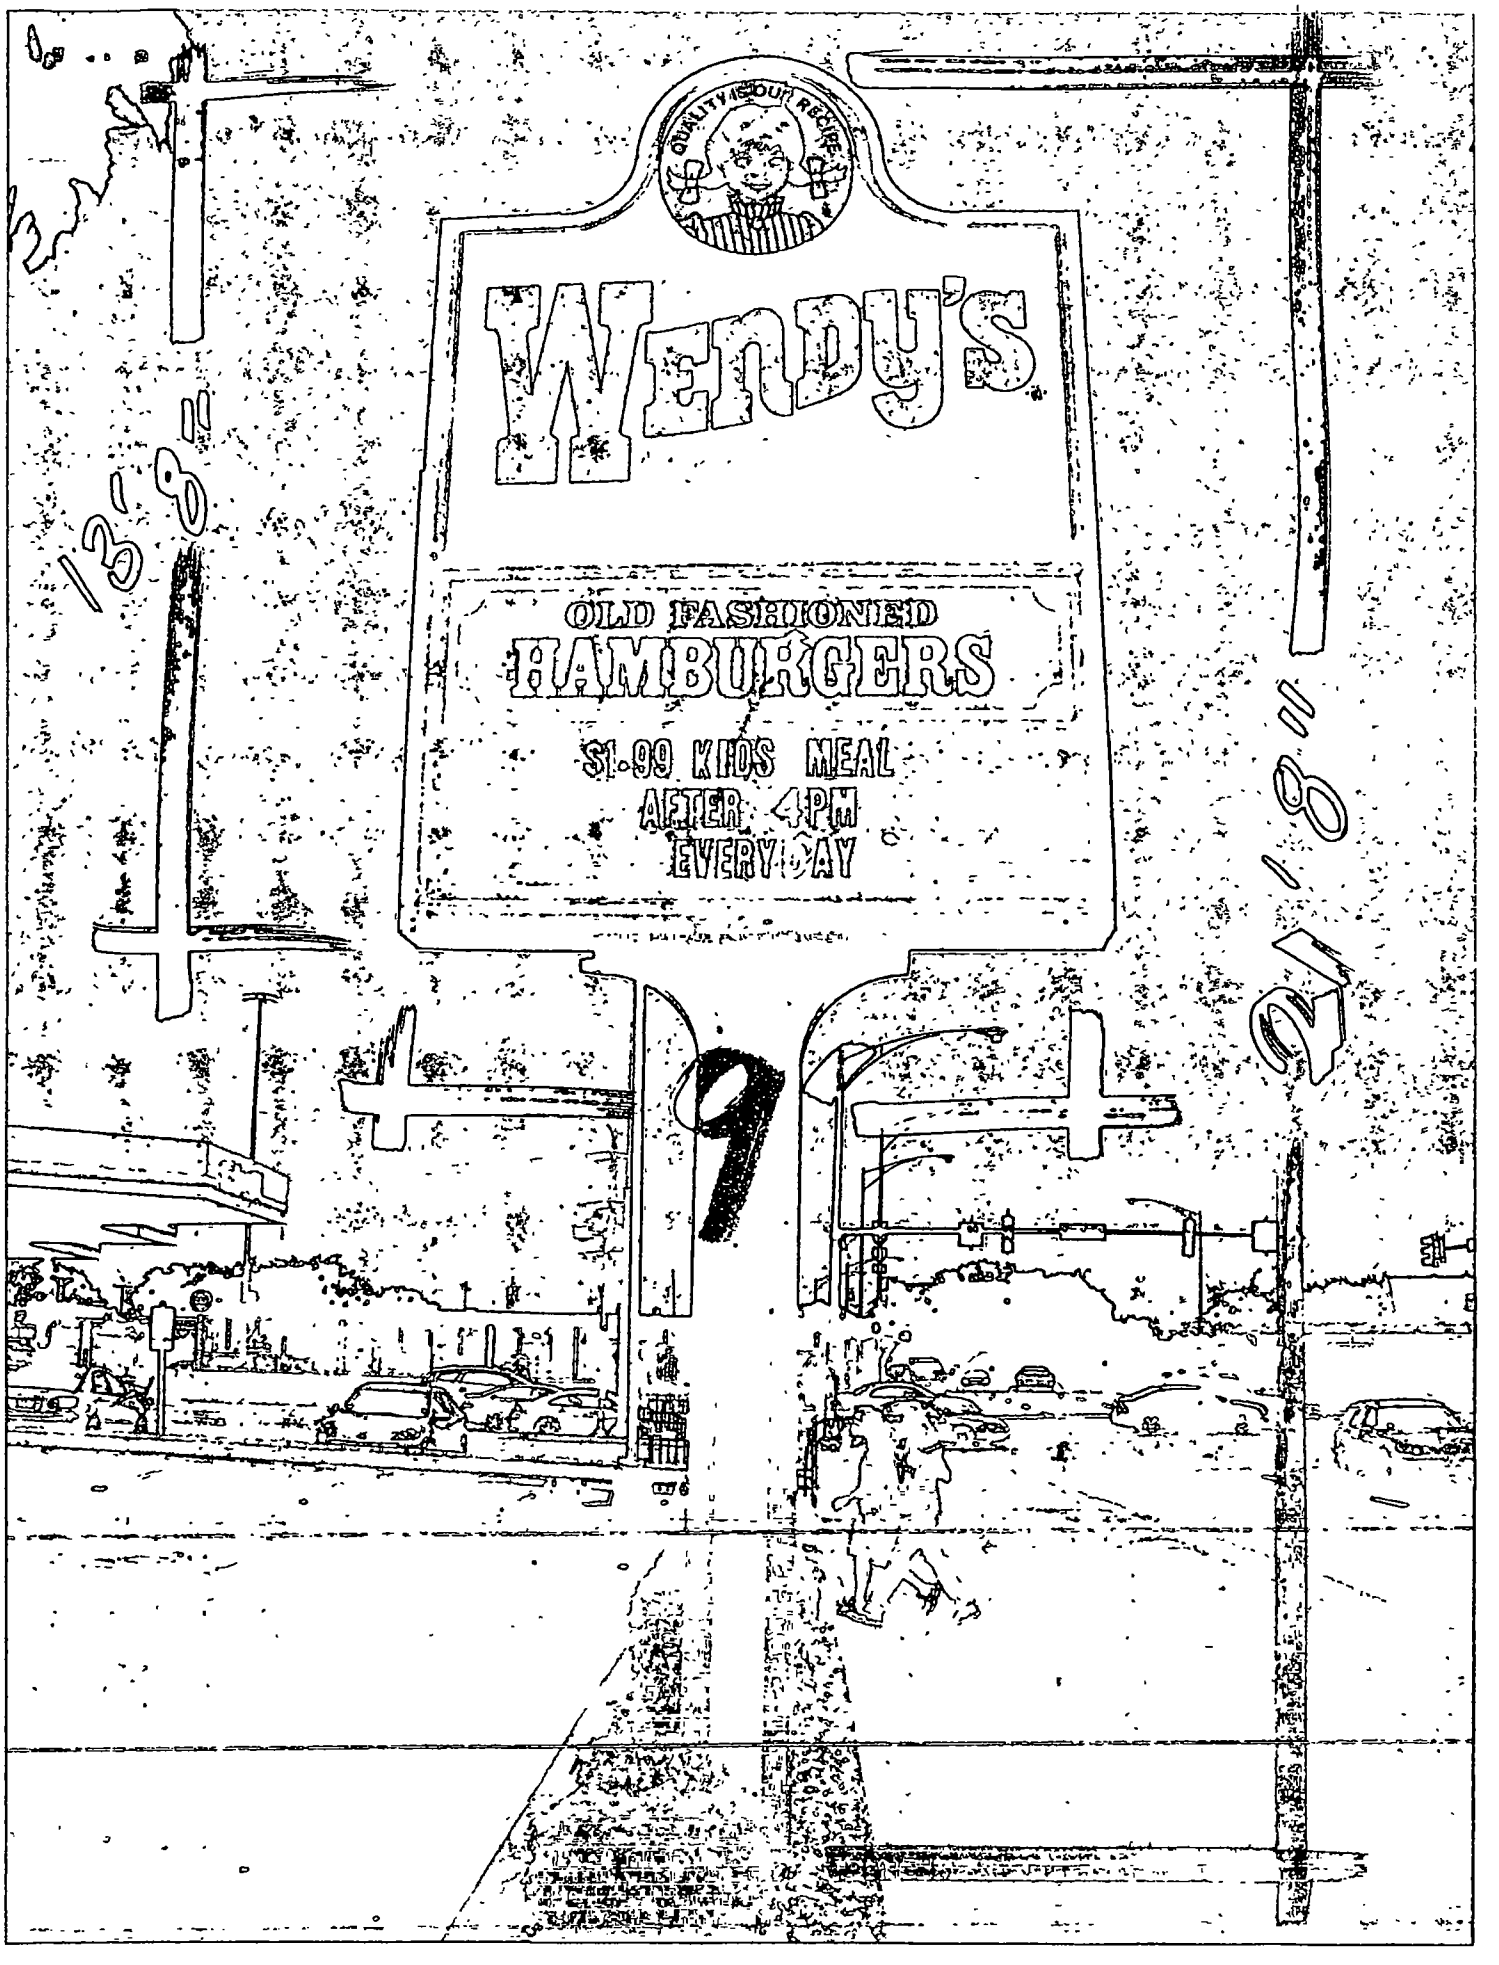
QUALITY IS OUR RECIPE
WENDY'S
OLD FASHIONED
HAMBURGERS
$1.99 KIDS MEAL
AFTER 4PM
EVERYDAY
13'-8"
13'-8"
49

**Department of Business Affairs and Consumer Protection**
Small Business Center - Public Way Use Unit
City Hall - 121 N. LaSalle Street, Room 800 • Chicago, IL 60602
312-74-GOBIZ / 312-744-6249 • (312) 744-1944 (TTY)
http //www.cityofchicago org/bacp

**03/18/2015**

Alderman **Pat Dowell**
Ward # **03**
City of Chicago
City Hall, Room **300**
121 North LaSalle Street
Chicago, Illinois 60602

Re: An ordinance to use and maintain a portion of the public right-of-way for **one (1) sign(s)** for **WENDY'S #001461**, adjacent to the premises known as **242 W. Garfield Blvd.**.

Dear Alderman **Pat Dowell**:

The applicant referenced above has requested the use of the public right-of-way for a **sign(s)**. An ordinance has been prepared by the Department of Business Affairs and Consumer Protection – Small Business Center - Public Way Use Unit for presentation to the City Council. Because this request was made for properties located in your ward, as approved by you as per the attached, I respectfully request that you introduce the attached ordinance at the next City Council meeting.

If you have any questions regarding this ordinance, please contact Anthony Bertuca at (312) 744-5506.

**Department of Business Affairs and Consumer Protection**

# City of Chicago

O2015-1658

## Office of the City Clerk

## Document Tracking Sheet

| | |
|---|---|
| **Meeting Date:** | 3/18/2015 |
| **Sponsor(s):** | Burns (4) |
| **Type:** | Ordinance |
| **Title:** | Grant(s) of privilege in public way for AT&T Authorized Retailer |
| **Committee(s) Assignment:** | Committee on Transportation and Public Way |

ORDINANCE
AT&T AUTHORIZED RETAILER
Acct. No. 379119 - 5
Permit No. 1116704

*Be It Ordained by the City Council of the City of Chicago:*

SECTION 1. Permission and authority are hereby given and granted to AT&T AUTHORIZED RETAILER, upon the terms and subject to the conditions of this ordinance to maintain and use one (1) sign(s) projecting over the public right-of-way attached to its premises known as 4706 S. Cottage Grove Ave..

Said sign structure(s) measures as follows; along S. Cottage Grove:
One (1) at nine point nine two (9.92) feet in length, three point four two (3.42) feet in height and fourteen (14) feet above grade level.

The location of said privilege shall be as shown on prints kept on file with the Department of Business Affairs and Consumer Protection and the Office of the City Clerk.

Said privilege shall be constructed in accordance with plans and specifications approved by the Department of Transportation (Division of Project Development) and Zoning Department - Signs.

This grant of privilege in the public way shall be subject to the provisions of Section 10-28-015 and all other required provisions of the Municipal Code of Chicago.

The grantee shall pay to the City of Chicago as compensation for the privilege #1116704 herein granted the sum of three hundred ($300.00) per annum in advance.

A 25% penalty will be added for payments received after due date.

The permit holder agrees to hold the City of Chicago harmless for any damage, relocation or replacement costs associated with damage, relocation or removal of private property caused by the City performing work in the public way.

Authority herein given and granted for a period of five (5) years from and after Date of Passage.

Alderman _____

William D. Burns 4th Ward

**S1** **Raceway Illuminated Letterset Black Faces**

AT&T globe and AT&T copy are raceway wired illuminated letters. "AT&T Authorized Retailer" to be non-illuminated plate letters, stud mounted flush to fascia.

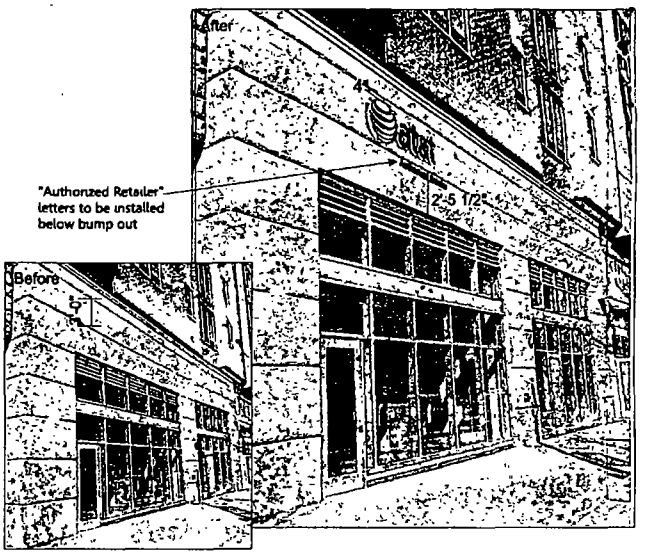


## Raceway Wired Letter Cross Section Detail

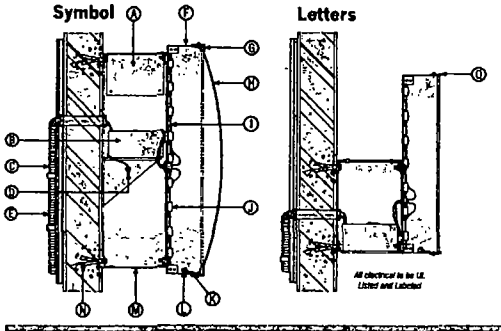


| | |
|---|---|
| A | removable cover located at top |
| B | power supply |
| C | conduit (1/2" min.) |
| D | listed disconnect switch |
| E | primary electrical source |
| F | aluminum return |
| G | metal retainer |
| H | acrylic face |
| I | electrical supply wire |
| J | GE Gelcore LED Module |
| K | light screen for weep hole |
| L | weep hole |
| M | aluminum raceway |
| N | attach to wall as required |
| O | 1" Jewelite trim cap |

## Colors Break Down

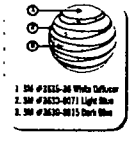

| | Face | Face Color | Return | Trim |
|---|---|---|---|---|
| Symbol | 1 1/8" thick Clear Acrylic | Decorate with film | Painted AT&T Brushed Alum Satin | N/A |
| Logo Letters | 2.5" thick Clear Acrylic | Decorate with film | Painted AT&T Brushed Alum. Satin | Silver Metallic |
| Authorized Retailer | 2.5" Alum Plate Letters Hydro-Jet Cut | Painted AT&T Black Satin | Painted AT&T Black Satin | N/A |

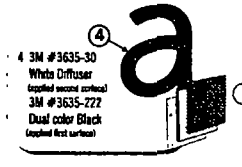


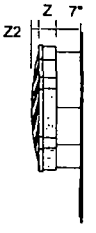


Raceway to be painted
Sherwin Williams SW6108 Latte Matte finish

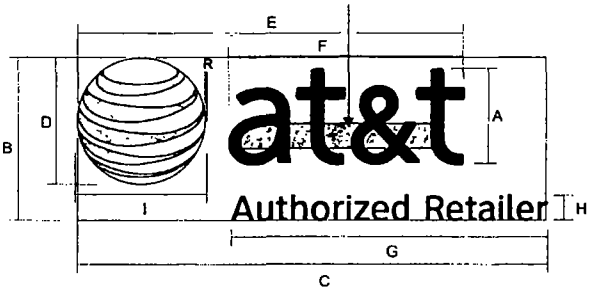


| Sign Type | A | B | C | D | E | F | G | H | I | R | Z | Z2 | | | | | Sq. Ft. |
|---|---|---|---|---|---|---|---|---|---|---|---|---|---|---|---|---|---|
| LIF-AR-R-BLK-24-V | 2'-0" | 3'-5 3/8" | 9'-10 13/16" | 2'-8 1/16" | 8'-1 1/8" | 4'-11 7/16" | 6'-8 5/16" | 6 5/16" | 2'-9 1/4" | 1/2" | 5" | 2 1/8" | 050" | 090" | .125" | 125" | 34.05 |

priority sign

| Revisions | | File Location | Date 7/30/2014 | City/State Chicago IL | Drawing # C41257-S1 |
|---|---|---|---|---|---|
| Revised to show LIF AR R-BLK 24 V / 08 11 14 / KD | X | ArtDept\CorelColors\AT&T | Designer MS PM TK | Address 4706 S Cottage Grove Ave | Site Name - |
| Updated after photo / 10 1-2014 / CD | X | | | | |

**Department of Business Affairs and Consumer Protection**
Small Business Center - Public Way Use Unit
City Hall - 121 N. LaSalle Street, Room 800 • Chicago, IL 60602
312-74-GOBIZ / 312-744-6249 • (312) 744-1944 (TTY)
http://www.cityofchicago.org/bacp

**03/18/2015**

Alderman **William D. Burns**
Ward # **04**
City of Chicago
City Hall, Room **300**
121 North LaSalle Street
Chicago, Illinois 60602

Re: An ordinance to use and maintain a portion of the public right-of-way for **one (1) sign(s)** for **AT&T AUTHORIZED RETAILER**, adjacent to the premises known as **4706 S. Cottage Grove Ave.**.

Dear Alderman **William D. Burns**:

The applicant referenced above has requested the use of the public right-of-way for a **sign(s)**. An ordinance has been prepared by the Department of Business Affairs and Consumer Protection – Small Business Center - Public Way Use Unit for presentation to the City Council. Because this request was made for properties located in your ward, as approved by you as per the attached, I respectfully request that you introduce the attached ordinance at the next City Council meeting.

If you have any questions regarding this ordinance, please contact Anthony Bertuca at (312) 744-5506.

**Department of Business Affairs and Consumer Protection**

# City of Chicago

O2015-1661

## Office of the City Clerk

## Document Tracking Sheet

| | |
|---|---|
| **Meeting Date:** | 3/18/2015 |
| **Sponsor(s):** | Burns (4) |
| **Type:** | Ordinance |
| **Title:** | Grant(s) of privilege in public way for CorePower Yoga |
| **Committee(s) Assignment:** | Committee on Transportation and Public Way |

ORDINANCE
CorePower Yoga
Acct. No. 348827 - 12
Permit No. 1115643

*Be It Ordained by the City Council of the City of Chicago:*

SECTION 1. Permission and authority are hereby given and granted to CorePower Yoga, upon the terms and subject to the conditions of this ordinance to maintain and use one (1) sign(s) projecting over the public right-of-way attached to its premises known as 1539 E. 53rd St..

Said sign structure(s) measures as follows; along E. 53rd Street:
One (1) at two point five (2.5) feet in length, three point five (3.5) feet in height and nine point five eight (9.58) feet above grade level.

The location of said privilege shall be as shown on prints kept on file with the Department of Business Affairs and Consumer Protection and the Office of the City Clerk.

Said privilege shall be constructed in accordance with plans and specifications approved by the Department of Transportation (Division of Project Development) and Zoning Department - Signs.

This grant of privilege in the public way shall be subject to the provisions of Section 10-28-015 and all other required provisions of the Municipal Code of Chicago.

The grantee shall pay to the City of Chicago as compensation for the privilege #1115643 herein granted the sum of one hundred ($100.00) per annum in advance.

A 25% penalty will be added for payments received after due date.

The permit holder agrees to hold the City of Chicago harmless for any damage, relocation or replacement costs associated with damage, relocation or removal of private property caused by the City performing work in the public way.

Authority herein given and granted for a period of five (5) years from and after Date of Passage.

Alderman _____

William D. Burns 4th Ward

# Sign Type Y.2

## Secondary Exterior Building ID

**Specifications**
ASI Series, Custom
Size: 42"(h) x 42"(w)
Background Color(s): SC 905 Black
Graphics Color(s): CPY Branding Colors
Graphics Process: Surface paint
Mounting: Sign to be mechanically mounted, exact specifications TBD

Side View

Layout View (Side A)

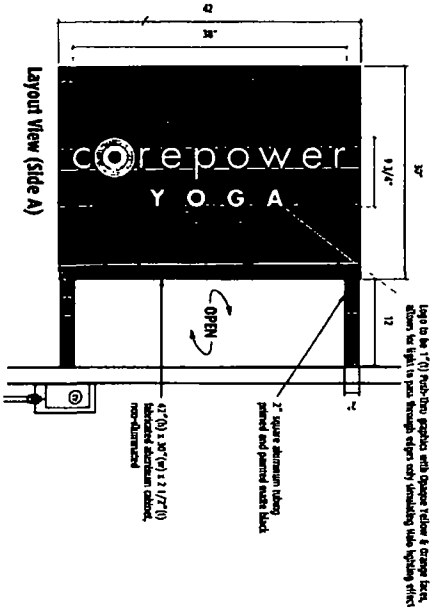


Layout View (Side B)

Elevation View(s) (Renderings)

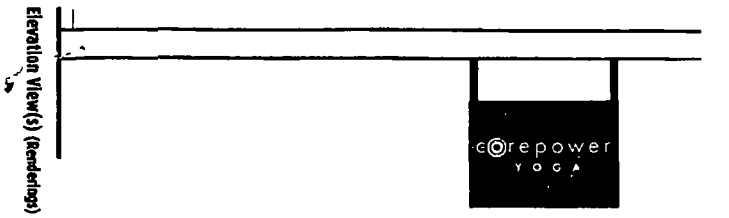


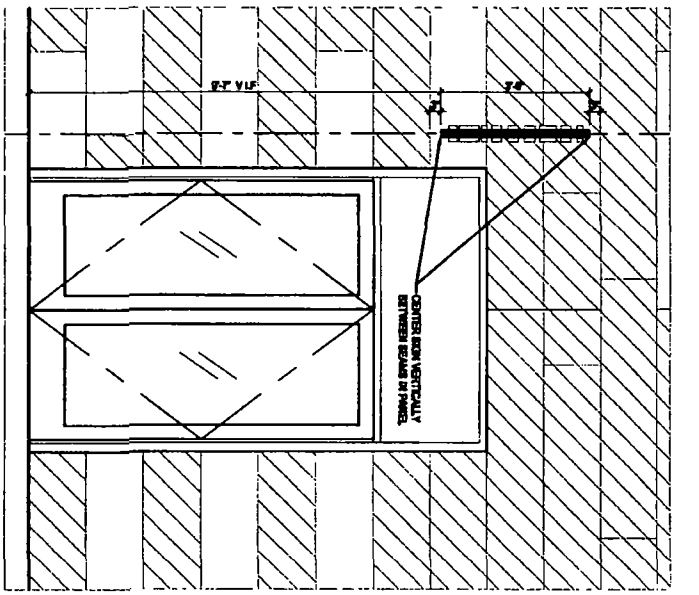


Typical Push-Thru Letter Configuration

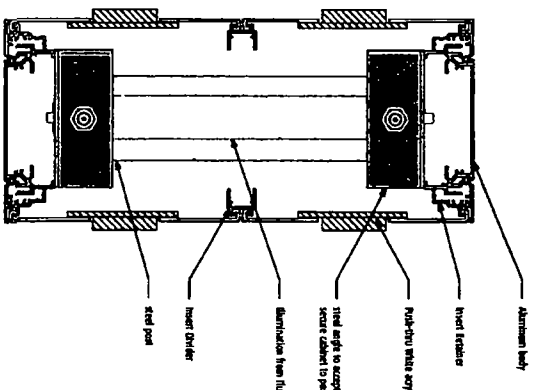


Client: Corepower Yoga
Project: Exterior Flag Sign
Location: Hyde Park, IL
Keyword(s):*

Scale: 1/16" = 1"
Date: 07 16 14
Drawn By: DAH
Sales / PM: DS/PR
File Name: CPY_HydePark_Y2_07 14_01

DRAWING REVISIONS
Rvt 07 23 Revs Rvt 07 28 Revs Rvt 08 13 Revs
Rvt 08 15 Revs Rvt.*

DESIGN STATUS
☐ approved as noted
☐ Revise & resubmit

Date _____
Sign _____

Tel 612 332 1223 Fax 612 332 1224

asi
Minneapolis, Minnesota
Milwaukee, Wisconsin
Seattle, Washington
Portland, Oregon
asisigns.com

SHEET 1

Some drawings and/or specifications are owned by and are the property of Architectural Sales Incorporated and shall not be used in whole or part without written permission of Architectural Sales Incorporated. Submission or distribution of these documents to meet official regulatory requirements or for other purposes in connection with the project is not to be construed as publication in derogation of Architectural Sales Incorporated's reserved rights. Any unauthorized use of these documents without the express written consent of Architectural Sales Incorporated is prohibited. Any unauthorized use of these documents shall be at the sole risk of the party using or receiving such documents and such party agrees to indemnify and hold harmless Architectural Sales Incorporated from any and all claims, damages, losses, and expenses including attorney's fees arising out of or resulting therefrom.

**Department of Business Affairs and Consumer Protection**
Small Business Center - Public Way Use Unit
City Hall - 121 N LaSalle Street, Room 800 • Chicago, IL 60602
312-74-GOBIZ / 312-744-6249 • (312) 744-1944 (TTY)
http://www.cityofchicago.org/bacp

**03/18/2015**

Alderman **William D. Burns**
Ward # **04**
City of Chicago
City Hall, Room **300**
121 North LaSalle Street
Chicago, Illinois 60602

Re: An ordinance to use and maintain a portion of the public right-of-way for **one (1) sign(s)** for **CorePower Yoga**, adjacent to the premises known as **1539 E. 53rd St.**.

Dear Alderman **William D. Burns**:

The applicant referenced above has requested the use of the public right-of-way for a **sign(s)**. An ordinance has been prepared by the Department of Business Affairs and Consumer Protection – Small Business Center - Public Way Use Unit for presentation to the City Council. Because this request was made for properties located in your ward, as approved by you as per the attached, I respectfully request that you introduce the attached ordinance at the next City Council meeting.

If you have any questions regarding this ordinance, please contact Anthony Bertuca at (312) 744-5506.

**Department of Business Affairs and Consumer Protection**

# City of Chicago

O2015-1666

Office of the City Clerk

Document Tracking Sheet

| | |
|---|---|
| **Meeting Date:** | 3/18/2015 |
| **Sponsor(s):** | Burns (4) |
| **Type:** | Ordinance |
| **Title:** | Grant(s) of privilege in public way for Lake Park Associates, Inc. |
| **Committee(s) Assignment:** | Committee on Transportation and Public Way |

ORDINANCE
LAKE PARK ASSOCIATES, INC.
Acct. No. 379530 - 13
Permit No. 1117053

*Be It Ordained by the City Council of the City of Chicago:*

SECTION 1. Permission and authority are hereby given and granted to LAKE PARK ASSOCIATES, INC., upon the terms and subject to the conditions of this ordinance to construct, install, maintain and use two (2) Door Swing(s) projecting over the public right-of-way adjacent to its premises known as 1459-67 E. 53rd St..

Said Door Swing(s) at E 53RD ST measure(s):
Two (2) at three (3) feet in length, and two point nine two (2.92) feet in width for a total of seventeen point five two (17.52) square feet.

The location of said privilege shall be as shown on prints kept on file with the Department of Business Affairs and Consumer Protection and the Office of the City Clerk.

Said privilege shall be constructed in accordance with plans and specifications approved by the Department of Transportation (Division of Project Development).

This grant of privilege in the public way shall be subject to the provisions of Section 10-28-015 and all other required provisions of the Municipal Code of Chicago.

The grantee shall pay to the City of Chicago as compensation for the privilege #1117053 herein granted the sum of one hundred fifty ($150.00) per annum in advance.

A 25% penalty will be added for payments received after due date.

The permit holder agrees to hold the City of Chicago harmless for any damage, relocation or replacement costs associated with damage, relocation or removal of private property caused by the City performing work in the public way.

Authority herein given and granted for a period of five (5) years from and after Date of Passage.

Alderman 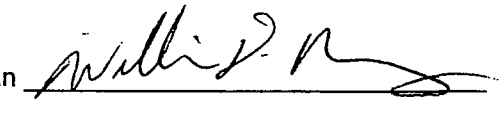

William D. Burns 4th Ward

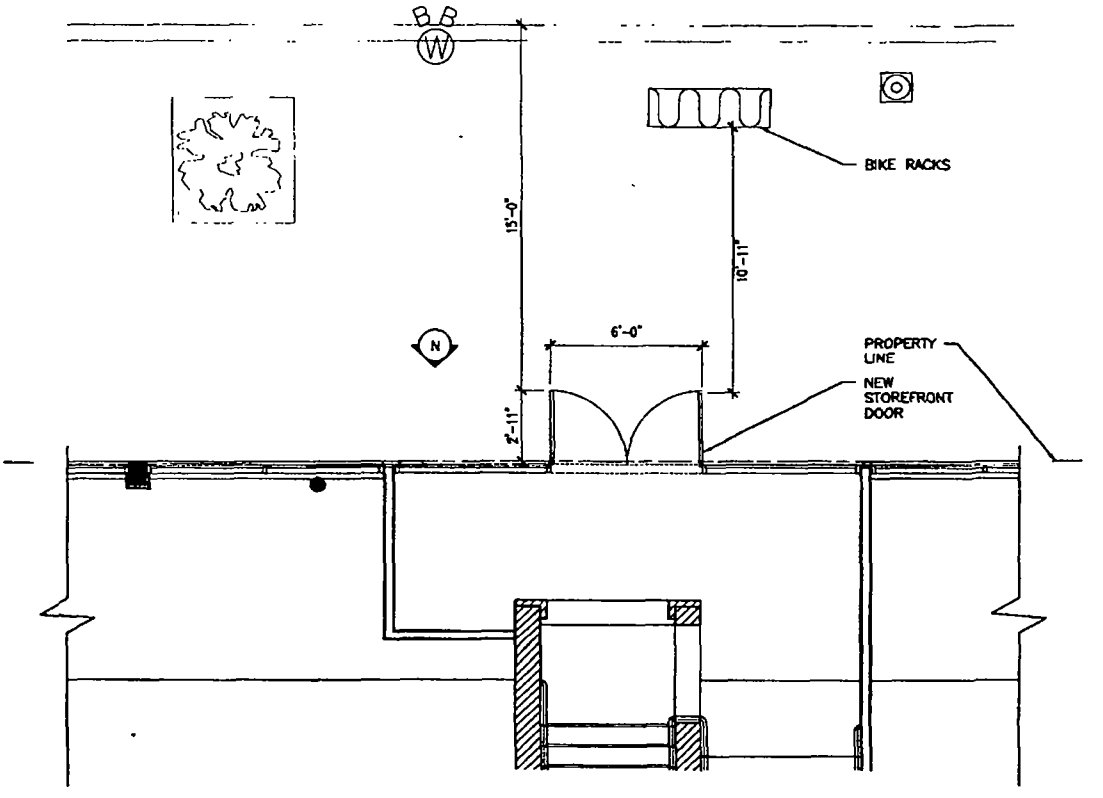


## Door Swing Plan

Scale: 3/16" = 1'-0"

**Department of Business Affairs and Consumer Protection**
Small Business Center - Public Way Use Unit
City Hall - 121 N. LaSalle Street, Room 800 • Chicago, IL 60602
312-74-GOBIZ / 312-744-6249 • (312) 744-1944 (TTY)
http://www.cityofchicago.org/bacp

**03/18/2015**

Alderman **William D. Burns**
Ward # **04**
City of Chicago
City Hall, Room **300**
121 North LaSalle Street
Chicago, Illinois 60602

Re: An ordinance to use and maintain a portion of the public right-of-way for **two (2) door swing(s)** for **LAKE PARK ASSOCIATES, INC.**, adjacent to the premises known as **1459-67 E. 53rd St.**.

Dear Alderman **William D. Burns**:

The applicant referenced above has requested the use of the public right-of-way for a **door swing(s)**. An ordinance has been prepared by the Department of Business Affairs and Consumer Protection – Small Business Center - Public Way Use Unit for presentation to the City Council. Because this request was made for properties located in your ward, as approved by you as per the attached, I respectfully request that you introduce the attached ordinance at the next City Council meeting.

If you have any questions regarding this ordinance, please contact Anthony Bertuca at (312) 744-5506.

**Department of Business Affairs and Consumer Protection**

# City of Chicago

O2015-1670

Office of the City Clerk

Document Tracking Sheet

| | |
|---|---|
| **Meeting Date:** | 3/18/2015 |
| **Sponsor(s):** | Burns (4) |
| **Type:** | Ordinance |
| **Title:** | Grant(s) of privilege in public way for Spot Light, The |
| **Committee(s) Assignment:** | Committee on Transportation and Public Way |

ORDINANCE
THE SPOT LIGHT
Acct. No. 392115 - 1
Permit No. 1117636

*Be It Ordained by the City Council of the City of Chicago:*

SECTION 1. Permission and authority are hereby given and granted to THE SPOT LIGHT, upon the terms and subject to the conditions of this ordinance to construct, install, maintain and use one (1) Pole(s) projecting over the public right-of-way adjacent to its premises known as 1648 E. 53rd St..

Said Pole(s) at E. 53rd Street measure(s):
Said barber pole shall be forty-one (41) inches in height and point six seven (.67) feet in width. Barber pole shall be approximately six (6) feet two (2) inches above the sidewalk.

The location of said privilege shall be as shown on prints kept on file with the Department of Business Affairs and Consumer Protection and the Office of the City Clerk.

Said privilege shall be constructed in accordance with plans and specifications approved by the Department of Transportation (Division of Project Development).

This grant of privilege in the public way shall be subject to the provisions of Section 10-28-015 and all other required provisions of the Municipal Code of Chicago.

The grantee shall pay to the City of Chicago as compensation for the privilege #1117636 herein granted the sum of ten ($10.00) per annum in advance.

A 25% penalty will be added for payments received after due date.

The permit holder agrees to hold the City of Chicago harmless for any damage, relocation or replacement costs associated with damage, relocation or removal of private property caused by the City performing work in the public way.

Authority herein given and granted for a period of five (5) years from and after Date of Passage.

Alderman _____

William D. Burns 4th Ward

# APPLICATION TO USE THE PUBLIC RIGHT OF WAY

## *EXAMPLE OF LIGHT(S) DRAWING*

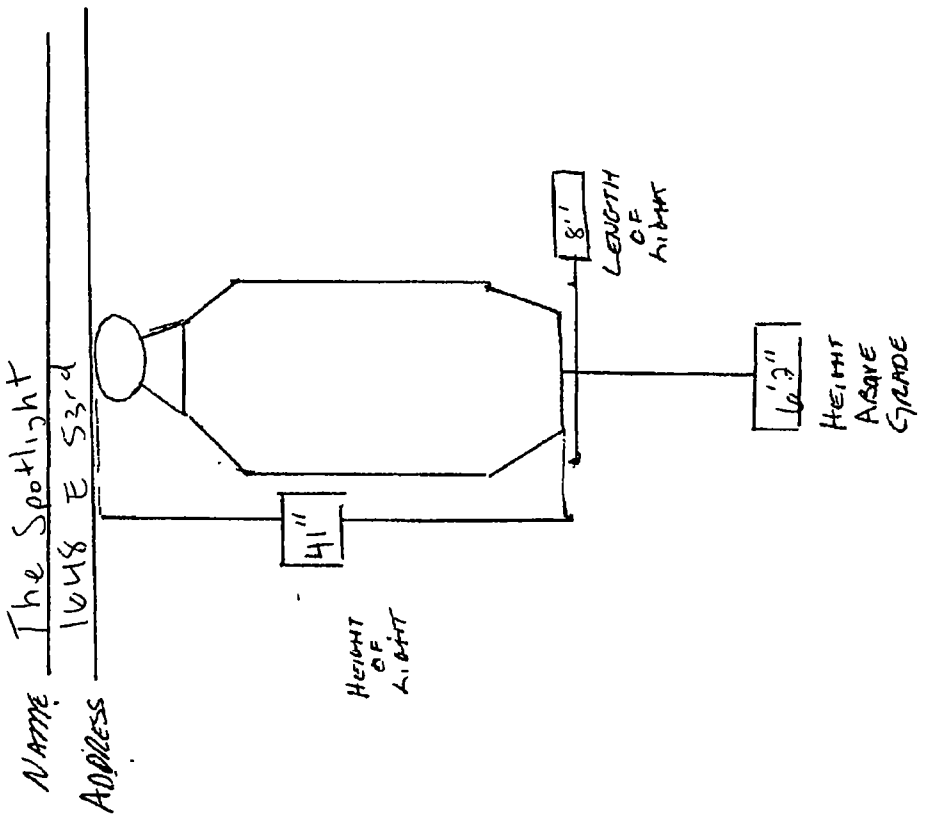


Barber Pole

**Department of Business Affairs and Consumer Protection**
Small Business Center- Public Way Use Unit
City Hall- 121 N. LaSalle Street Room 800 • Chicago, IL 60602
312-74-GOBIZ / 312-744-6249 • (312) 744-1944 (TTY)
http://www.cityofchicago.org/bacp

**03/18/2015**

Alderman **William D. Burns**
Ward # **04**
City of Chicago
City Hall, Room **300**
121 North LaSalle Street
Chicago, Illinois 60602

Re: An ordinance to use and maintain a portion of the public right-of-way for **one (1) pole(s)** for **THE SPOT LIGHT**, adjacent to the premises known as **1648 E. 53rd St.**.

Dear Alderman **William D. Burns**:

The applicant referenced above has requested the use of the public right-of-way for a **pole(s)**. An ordinance has been prepared by the Department of Business Affairs and Consumer Protection – Small Business Center - Public Way Use Unit for presentation to the City Council. Because this request was made for properties located in your ward, as approved by you as per the attached, I respectfully request that you introduce the attached ordinance at the next City Council meeting.

If you have any questions regarding this ordinance, please contact Anthony Bertuca at (312) 744-5506.

**Department of Business Affairs and Consumer Protection**

# City of Chicago

O2015-1676

## Office of the City Clerk

## Document Tracking Sheet

| | |
|---|---|
| **Meeting Date:** | 3/18/2015 |
| **Sponsor(s):** | Hairston (5) |
| **Type:** | Ordinance |
| **Title:** | Grant(s) of privilege in public way for Cut It Out Curt |
| **Committee(s) Assignment:** | Committee on Transportation and Public Way |

ORDINANCE
CUT IT OUT CURT
Acct. No. 47879 - 1
Permit No. 1117190

*Be It Ordained by the City Council of the City of Chicago:*

SECTION 1. Permission and authority are hereby given and granted to CUT IT OUT CURT, upon the terms and subject to the conditions of this ordinance to maintain and use one (1) sign(s) projecting over the public right-of-way attached to its premises known as 1741 1/2 E. 71st St..

Said sign structure(s) measures as follows; along east 71st st:
One (1) at four (4) feet in length, two (2) feet in height and eighteen (18) feet above grade level.

The location of said privilege shall be as shown on prints kept on file with the Department of Business Affairs and Consumer Protection and the Office of the City Clerk.

Said privilege shall be constructed in accordance with plans and specifications approved by the Department of Transportation (Division of Project Development) and Zoning Department - Signs.

This grant of privilege in the public way shall be subject to the provisions of Section 10-28-015 and all other required provisions of the Municipal Code of Chicago.

The grantee shall pay to the City of Chicago as compensation for the privilege #1117190 herein granted the sum of one hundred ($100.00) per annum in advance.

A 25% penalty will be added for payments received after due date.

The permit holder agrees to hold the City of Chicago harmless for any damage, relocation or replacement costs associated with damage, relocation or removal of private property caused by the City performing work in the public way.

Authority herein given and granted for a period of five (5) years from and after 10/31/2012.

Alderman 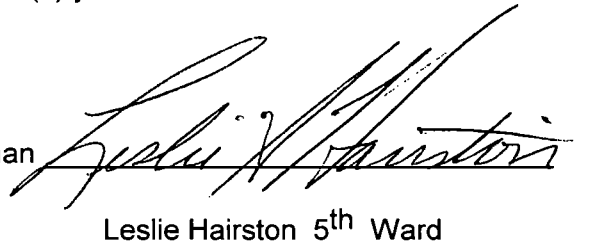

Leslie Hairston 5th Ward

CUT IN FRONT COURT
1741 ½ E. 71st
60649

Side View

**Department of Business Affairs and Consumer Protection**
Small Business Center - Public Way Use Unit
City Hall - 121 N. LaSalle Street, Room 800 • Chicago, IL 60602
312-74-GOBIZ / 312-744-6249 • (312) 744-1944 (TTY)
http://www.cityofchicago.org/bacp

**03/18/2015**

Alderman **Leslie Hairston**
Ward # **05**
City of Chicago
City Hall, Room **300**
121 North LaSalle Street
Chicago, Illinois 60602

Re: An ordinance to use and maintain a portion of the public right-of-way for **one (1) sign(s)** for **CUT IT OUT CURT**, adjacent to the premises known as **1741 1/2 E. 71st St.**.

Dear Alderman **Leslie Hairston**:

The applicant referenced above has requested the use of the public right-of-way for a **sign(s)**. An ordinance has been prepared by the Department of Business Affairs and Consumer Protection – Small Business Center - Public Way Use Unit for presentation to the City Council. Because this request was made for properties located in your ward, as approved by you as per the attached, I respectfully request that you introduce the attached ordinance at the next City Council meeting.

If you have any questions regarding this ordinance, please contact Anthony Bertuca at (312) 744-5506.

**Department of Business Affairs and Consumer Protection**

# City of Chicago

O2015-1679

## Office of the City Clerk

## Document Tracking Sheet

| | |
|---|---|
| **Meeting Date:** | 3/18/2015 |
| **Sponsor(s):** | Hairston (5) |
| **Type:** | Ordinance |
| **Title:** | Grant(s) of privilege in public way for Stony Shell |
| **Committee(s) Assignment:** | Committee on Transportation and Public Way |

ORDINANCE
Stony Shell
Acct. No. 257899 - 1
Permit No. 1115877

*Be It Ordained by the City Council of the City of Chicago:*

SECTION 1. Permission and authority are hereby given and granted to Stony Shell, upon the terms and subject to the conditions of this ordinance to maintain and use one (1) sign(s) projecting over the public right-of-way attached to its premises known as 7001 S. Stony Island Ave..

Said sign structure(s) measures as follows; along Stoney Island Avenue:
One (1) at seventeen (17) feet in length, eight (8) feet in height and nine (9) feet above grade level.

The location of said privilege shall be as shown on prints kept on file with the Department of Business Affairs and Consumer Protection and the Office of the City Clerk

Said privilege shall be constructed in accordance with plans and specifications approved by the Department of Transportation (Division of Project Development) and Zoning Department- Signs.

This grant of privilege in the public way shall be subject to the provisions of Section 10-28-015 and all other required provisions of the Municipal Code of Chicago.

The grantee shall pay to the City of Chicago as compensation for the privilege #1115877 herein granted the sum of three hundred ($300.00) per annum in advance.

A 25% penalty will be added for payments received after due date

The permit holder agrees to hold the City of Chicago harmless for any damage, relocation or replacement costs associated with damage, relocation or removal of private property caused by the City performing work in the public way.

Authority herein given and granted for a period offive (5) years from and after Date of Passage.

Alderman Leslie Hairston

Leslie Hairston 5th Ward

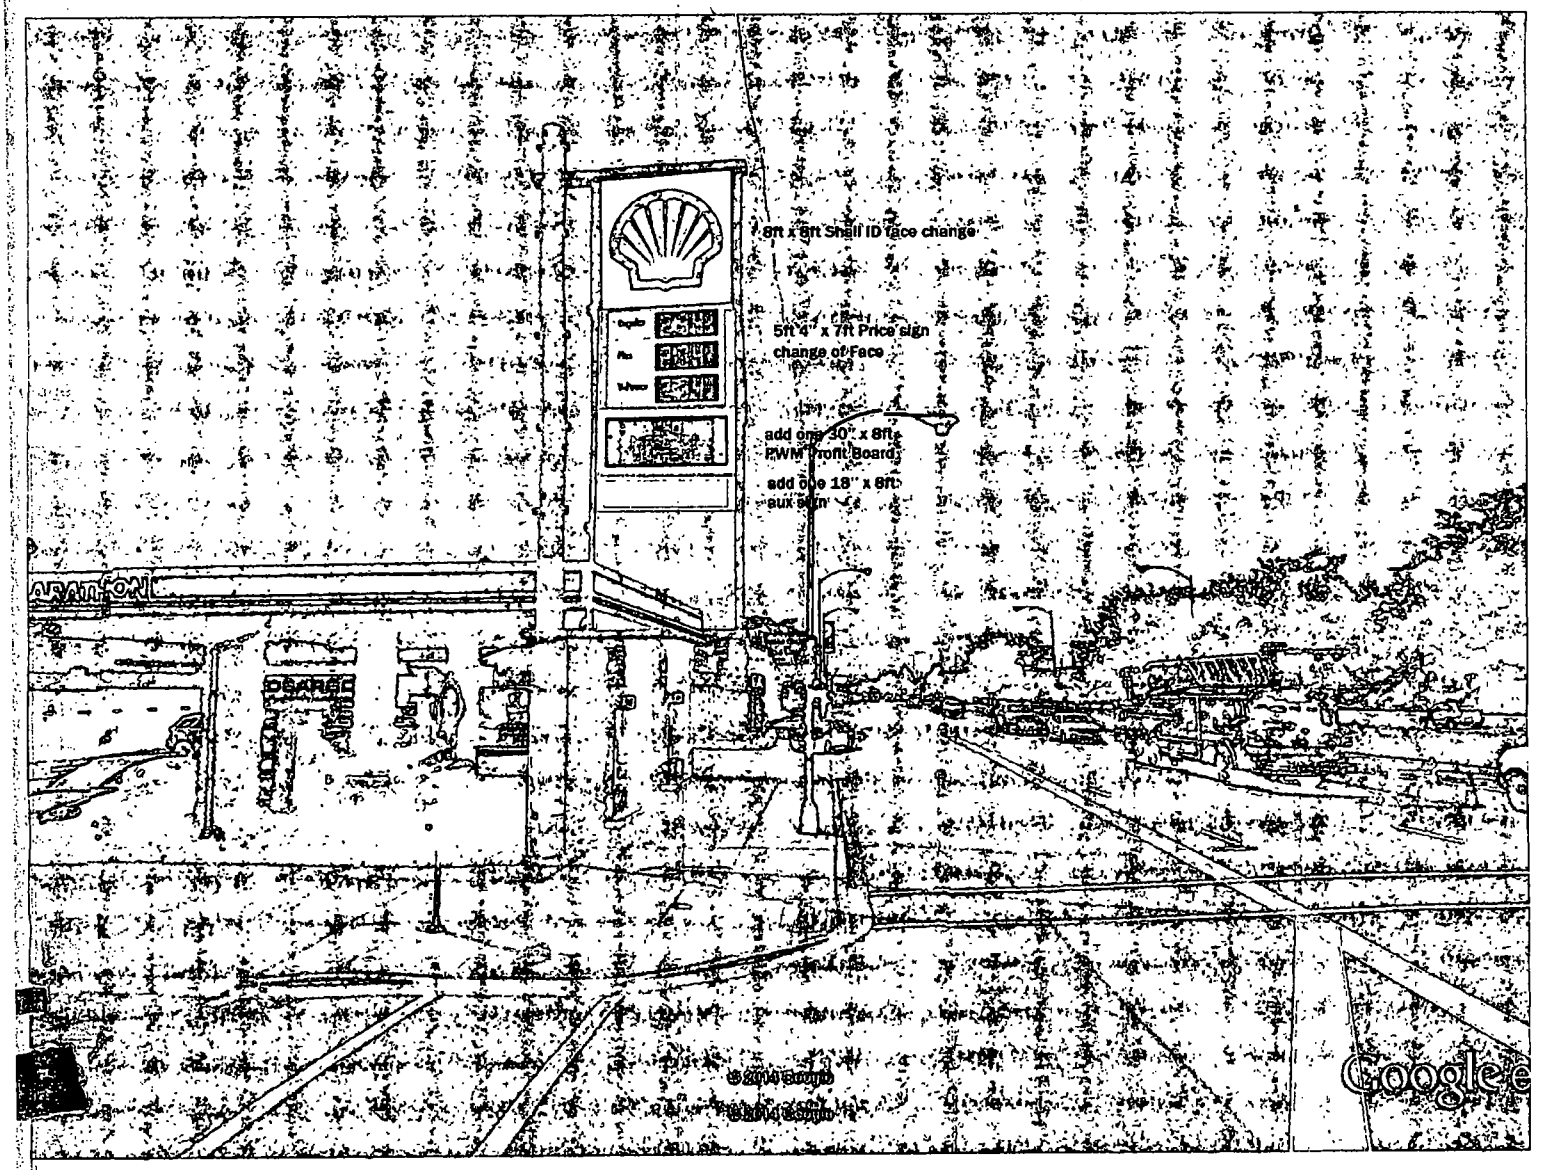
8ft x 8ft Shell ID face change
5ft 4" x 7ft Price sign
change of Face
add one 30" x 8ft
PWM Profit Board
add one 18" x 8ft
aux sign
Google

**Department of Business Affairs and Consumer Protection**
Small Business Center- Public Way Use Unit
City Hall- 121 N. LaSalle Street Room 800 • Chicago, IL 60602
312-74-GOBIZ / 312-744-6249 • (312) 744-1944 (TTY)
http://www.cityofchicago.org/bacp

**03/18/2015**

Alderman **Leslie Hairston**
Ward # **05**
City of Chicago
City Hall, Room **300**
121 North LaSalle Street
Chicago, Illinois 60602

Re: An ordinance to use and maintain a portion of the public right-of-way for **one (1) sign(s)** for **Stony Shell**, adjacent to the premises known as **7001 S. Stony Island Ave.**.

Dear Alderman **Leslie Hairston**:

The applicant referenced above has requested the use of the public right-of-way for a **sign(s)**. An ordinance has been prepared by the Department of Business Affairs and Consumer Protection – Small Business Center - Public Way Use Unit for presentation to the City Council. Because this request was made for properties located in your ward, as approved by you as per the attached, I respectfully request that you introduce the attached ordinance at the next City Council meeting.

If you have any questions regarding this ordinance, please contact Anthony Bertuca at (312) 744-5506.

**Department of Business Affairs and Consumer Protection**

# City of Chicago

O2015-1691

Office of the City Clerk

Document Tracking Sheet

| | |
|---|---|
| **Meeting Date:** | 3/18/2015 |
| **Sponsor(s):** | Sawyer (6)<br>Hairston (5) |
| **Type:** | Ordinance |
| **Title:** | Grant(s) of privilege in public way for Living Hope Kingdom Ministries |
| **Committee(s) Assignment:** | Committee on Transportation and Public Way |

ORDINANCE
LIVING HOPE KINGDOM MINISTRIES
Acct. No. 394650 - 1
Permit No. 1115854

*Be It Ordained by the City Council of the City of Chicago:*

SECTION 1. Permission and authority are hereby given and granted to LIVING HOPE KINGDOM MINISTRIES, upon the terms and subject to the conditions of this ordinance to maintain and use one (1) sign(s) projecting over the public right-of-way attached to its premises known as 7032 S. Wentworth Ave..

Said sign structure(s) measures as follows; along S. Wentworth Avenue:
One (1) at five (5) feet in length, four (4) feet in height and ten (10) feet above grade level.

The location of said privilege shall be as shown on prints kept on file with the Department of Business Affairs and Consumer Protection and the Office of the City Clerk.

Said privilege shall be constructed in accordance with plans and specifications approved by the Department of Transportation (Division of Project Development) and Zoning Department - Signs.

This grant of privilege in the public way shall be subject to the provisions of Section 10-28-015 and all other required provisions of the Municipal Code of Chicago.

The grantee shall pay to the City of Chicago as compensation for the privilege #1115854 herein granted the sum of one hundred ($100.00) per annum in advance.

A 25% penalty will be added for payments received after due date.

The permit holder agrees to hold the City of Chicago harmless for any damage, relocation or replacement costs associated with damage, relocation or removal of private property caused by the City performing work in the public way.

Authority herein given and granted for a period of five (5) years from and after Date of Passage.

Alderman Roderick T. Sawyer 5th

Roderick T. Sawyer 6th Ward

09-26-14,03 35PM, # 3/ 4

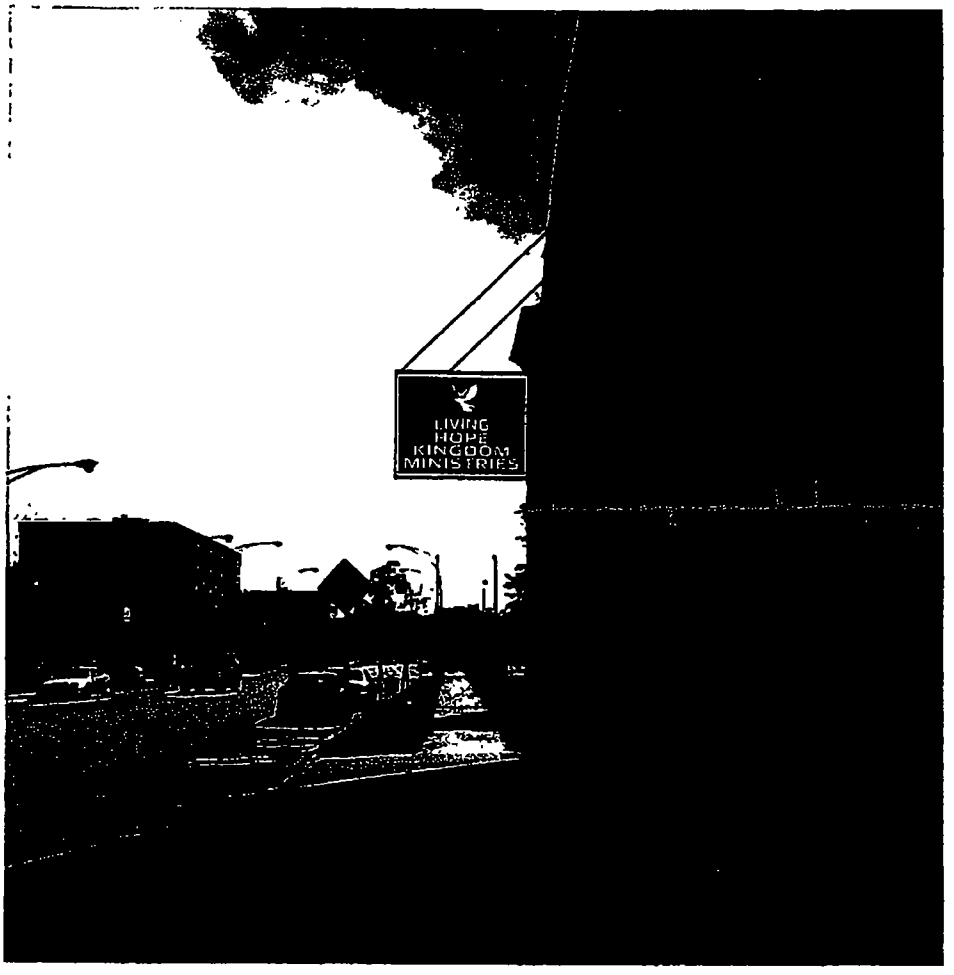


Double Faced

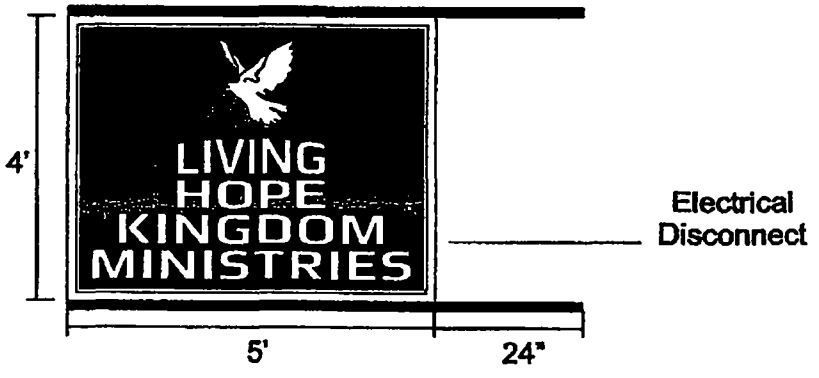


THIS DRAWING IS THE COPYRIGHTED PROPERTY OF PALDO SIGN CO. REPRODUCTION IN WHOLE OR IN PART OF USE OF DESIGN CANNOT BE DONE WITHOUT THE WRITTEN PERMISSION OF PALDO SIGN CO.

PALDO SIGN
& Display Company

8110 W. GRAND AVE.
RIVER GROVE, IL 60171

Tel: 708.456.1711
Fax: 708.456.3552

Client: Living Hope Kingdom Ministries Date: 09/09/14 Rev: 2

Landlord Approval: _____ Customer Approval: _____

IMPORTANT: PLEASE EXAMINE THIS PROOF FOR ACCURACY, CONTENT & COLORS. SIGN YOUR APPROVAL IF O.K. ONCE THIS ORDER BEGINS PRODUCTION, NO CHANGES CAN BE MADE WITHOUT ADDITIONAL COST. WE WILL BEGIN PRODUCTION WHEN THE APPROVAL OF DESIGN IS RETURNED TO US. CUSTOMER IS RESPONSIBLE FOR LANDLORD APPROVAL. PLEASE NOTE: DUE TO THE PHYSICAL LIMITATIONS OF THE PAPER AND INK-BASED PRINTING PROCESS, THIS CUSTOM ARTWORK IS NOT INTENDED TO PROVIDE AN EXACT MATCH BETWEEN INK, VINYL OR PAINT.

**Department of Business Affairs and Consumer Protection**
Small Business Center - Public Way Use Unit
City Hall - 121 N. LaSalle Street, Room 800 • Chicago, IL 60602
312-74-GOBIZ / 312-744-6249 • (312) 744-1944 (TTY)
http://www.cityofchicago.org/bacp

**03/18/2015**

Alderman **Roderick T. Sawyer**
Ward # **06**
City of Chicago
City Hall, Room **300**
121 North LaSalle Street
Chicago, Illinois 60602

Re: An ordinance to use and maintain a portion of the public right-of-way for **one (1) sign(s)** for **LIVING HOPE KINGDOM MINISTRIES**, adjacent to the premises known as **7032 S. Wentworth Ave.**.

Dear Alderman **Roderick T. Sawyer**:

The applicant referenced above has requested the use of the public right-of-way for a **sign(s)**. An ordinance has been prepared by the Department of Business Affairs and Consumer Protection – Small Business Center - Public Way Use Unit for presentation to the City Council. Because this request was made for properties located in your ward, as approved by you as per the attached, I respectfully request that you introduce the attached ordinance at the next City Council meeting.

If you have any questions regarding this ordinance, please contact Anthony Bertuca at (312) 744-5506.

**Department of Business Affairs and Consumer Protection**

# City of Chicago

O2015-1695

## Office of the City Clerk

## Document Tracking Sheet

| | |
|---|---|
| **Meeting Date:** | 3/18/2015 |
| **Sponsor(s):** | Sawyer (6)<br>Hairston (5) |
| **Type:** | Ordinance |
| **Title:** | Grant(s) of privilege in public way for Taylor Funeral Home Ltd. |
| **Committee(s) Assignment:** | Committee on Transportation and Public Way |

ORDINANCE
TAYLOR FUNERAL HOME LTD
Acct. No. 25446 - 1
Permit No. 1107854

*Be It Ordained by the City Council of the City of Chicago:*

SECTION 1. Permission and authority are hereby given and granted to TAYLOR FUNERAL HOME LTD, upon the terms and subject to the conditions of this ordinance to maintain and use one (1) sign(s) projecting over the public right-of-way attached to its premises known as 63 E. 79th St..

Said sign structure(s) measures as follows; along E. 79th Street:
One (1) at six (6) feet in length, six (6) feet in height and twelve point five (12.5) feet above grade level.

The location of said privilege shall be as shown on prints kept on file with the Department of Business Affairs and Consumer Protection and the Office of the City Clerk.

Said privilege shall be constructed in accordance with plans and specifications approved by the Department of Transportation (Division of Project Development) and Zoning Department - Signs.

This grant of privilege in the public way shall be subject to the provisions of Section 10-28-015 and all other required provisions of the Municipal Code of Chicago.

The grantee shall pay to the City of Chicago as compensation for the privilege #1107854 herein granted the sum of three hundred ($300.00) per annum in advance.

A 25% penalty will be added for payments received after due date.

The permit holder agrees to hold the City of Chicago harmless for any damage, relocation or replacement costs associated with damage, relocation or removal of private property caused by the City performing work in the public way.

Authority herein given and granted for a period of five (5) years from and after Date of Passage.

Alderman _____

Roderick T. Sawyer 6th Ward

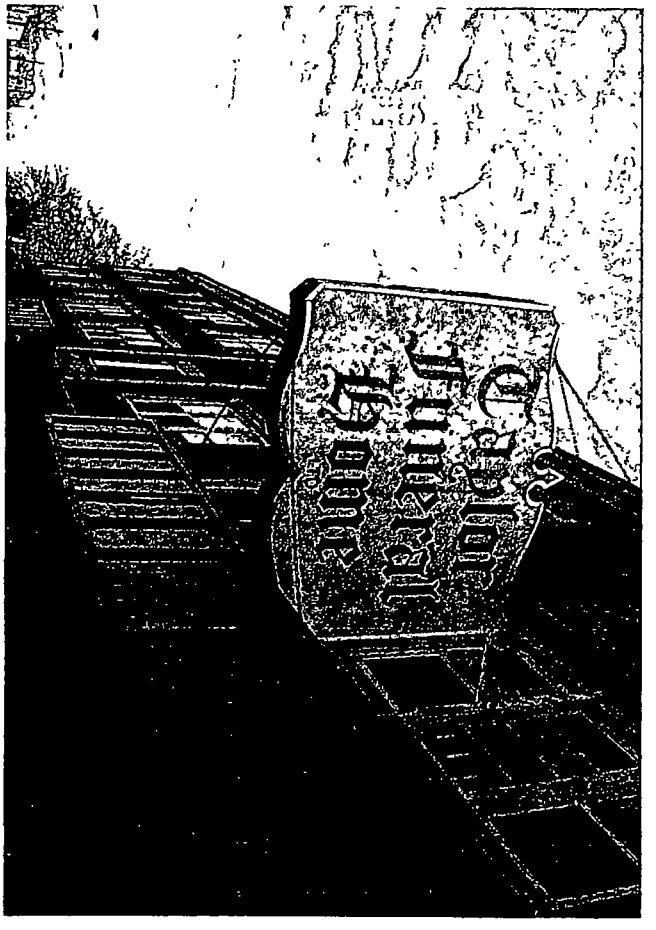

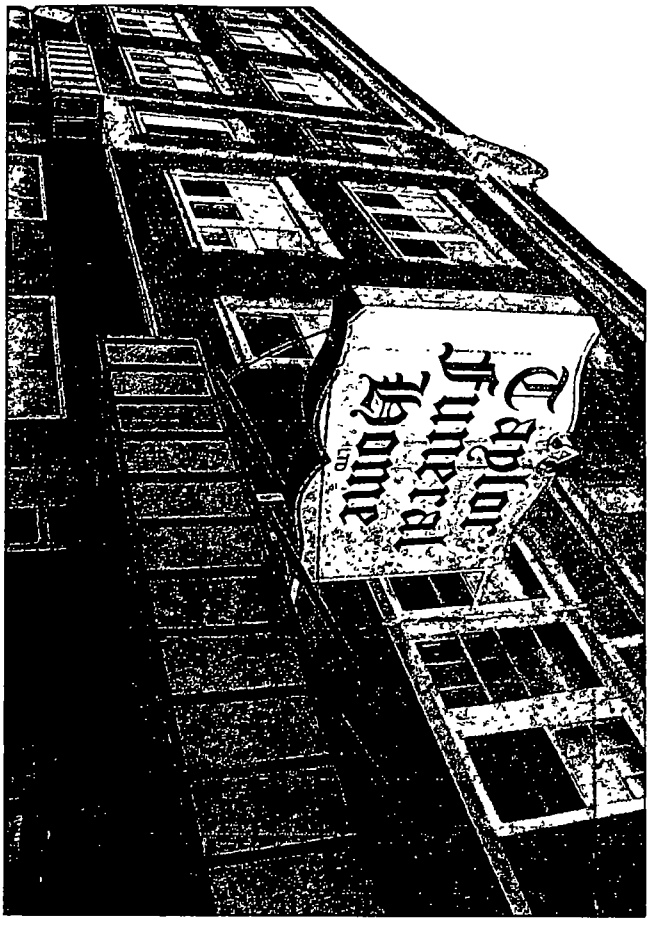

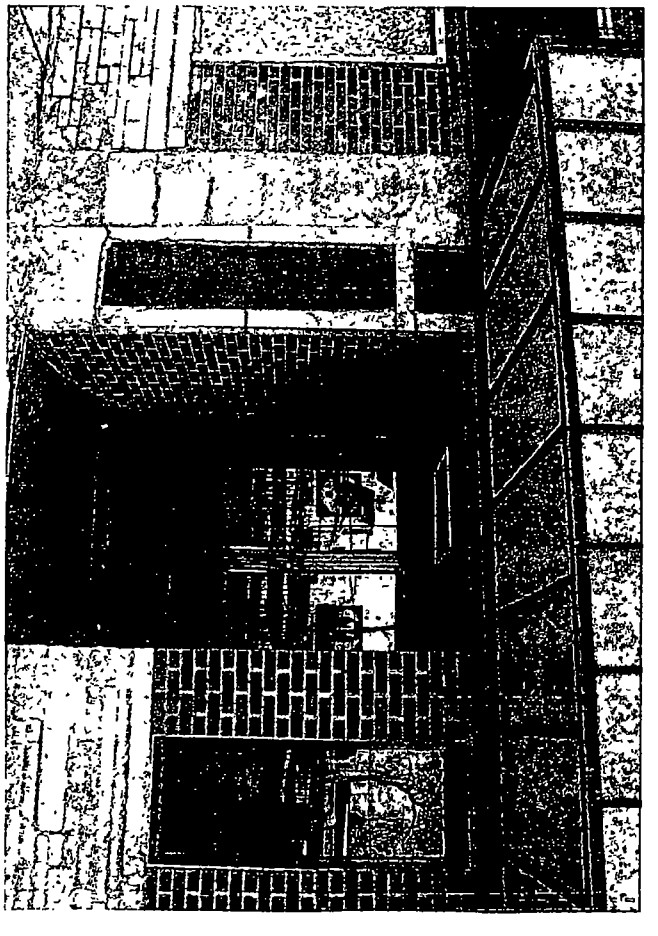

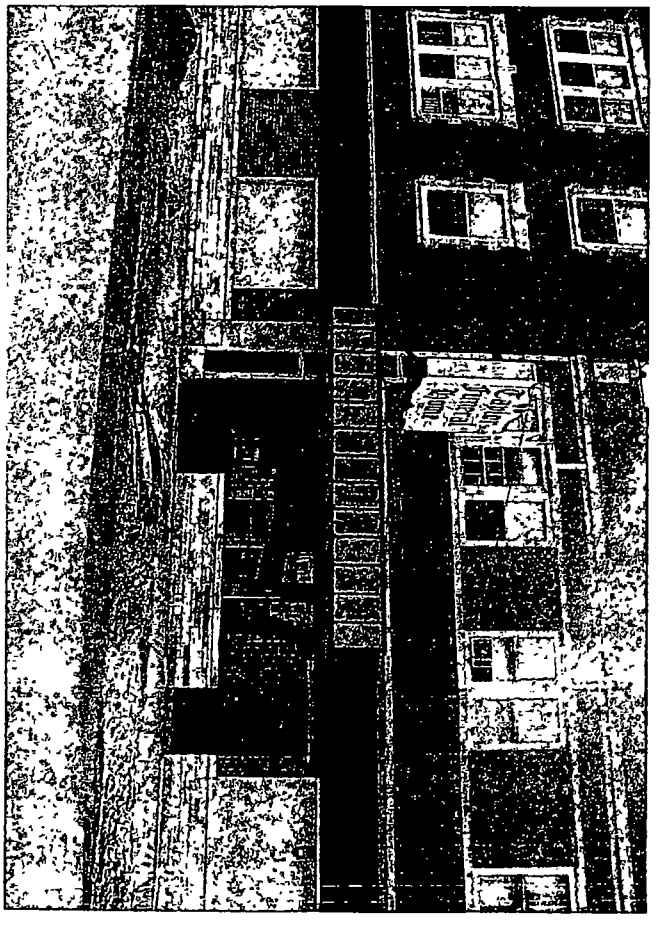

**Department of Business Affairs and Consumer Protection**
Small Business Center - Public Way Use Unit
City Hall - 121 N. LaSalle Street, Room 800 • Chicago, IL 60602
312-74-GOBIZ / 312-744-6249 • (312) 744-1944 (TTY)
http://www.cityofchicago.org/bacp

**03/18/2015**

Alderman **Roderick T. Sawyer**
Ward # **06**
City of Chicago
City Hall, Room **300**
121 North LaSalle Street
Chicago, Illinois 60602

Re: An ordinance to use and maintain a portion of the public right-of-way for **one (1) sign(s)** for **TAYLOR FUNERAL HOME LTD**, adjacent to the premises known as **63 E. 79th St.**.

Dear Alderman **Roderick T. Sawyer**:

The applicant referenced above has requested the use of the public right-of-way for a **sign(s)**. An ordinance has been prepared by the Department of Business Affairs and Consumer Protection – Small Business Center - Public Way Use Unit for presentation to the City Council. Because this request was made for properties located in your ward, as approved by you as per the attached, I respectfully request that you introduce the attached ordinance at the next City Council meeting.

If you have any questions regarding this ordinance, please contact Anthony Bertuca at (312) 744-5506.

**Department of Business Affairs and Consumer Protection**

# City of Chicago

O2015-1700

Office of the City Clerk

Document Tracking Sheet

| | |
|---|---|
| **Meeting Date:** | 3/18/2015 |
| **Sponsor(s):** | Harris (8) |
| **Type:** | Ordinance |
| **Title:** | Grant(s) of privilege in public way for East of the Ryan, Inc. |
| **Committee(s) Assignment:** | Committee on Transportation and Public Way |

ORDINANCE
EAST OF THE RYAN,INC
Acct. No. 3772 - 1
Permit No. 1117374

*Be It Ordained by the City Council of the City of Chicago:*

SECTION 1. Permission and authority are hereby given and granted to EAST OF THE RYAN,INC, upon the terms and subject to the conditions of this ordinance to maintain and use one (1) sign(s) projecting over the public right-of-way attached to its premises known as 914 E. 79th St..

Said sign structure(s) measures as follows; along E 79TH ST:
One (1) at eight (8) feet in length, twelve (12) feet in height and twelve point seven five (12.75) feet above grade level.

The location of said privilege shall be as shown on prints kept on file with the Department of Business Affairs and Consumer Protection and the Office of the City Clerk.

Said privilege shall be constructed in accordance with plans and specifications approved by the Department of Transportation (Division of Project Development) and Zoning Department - Signs.

This grant of privilege in the public way shall be subject to the provisions of Section 10-28-015 and all other required provisions of the Municipal Code of Chicago.

The grantee shall pay to the City of Chicago as compensation for the privilege #1117374 herein granted the sum of three hundred ($300.00) per annum in advance.

A 25% penalty will be added for payments received after due date.

The permit holder agrees to hold the City of Chicago harmless for any damage, relocation or replacement costs associated with damage, relocation or removal of private property caused by the City performing work in the public way.

Authority herein given and granted for a period of five (5) years from and after 05/13/2014.

Alderman Michelle A Harris

Michelle A. Harris 8th Ward

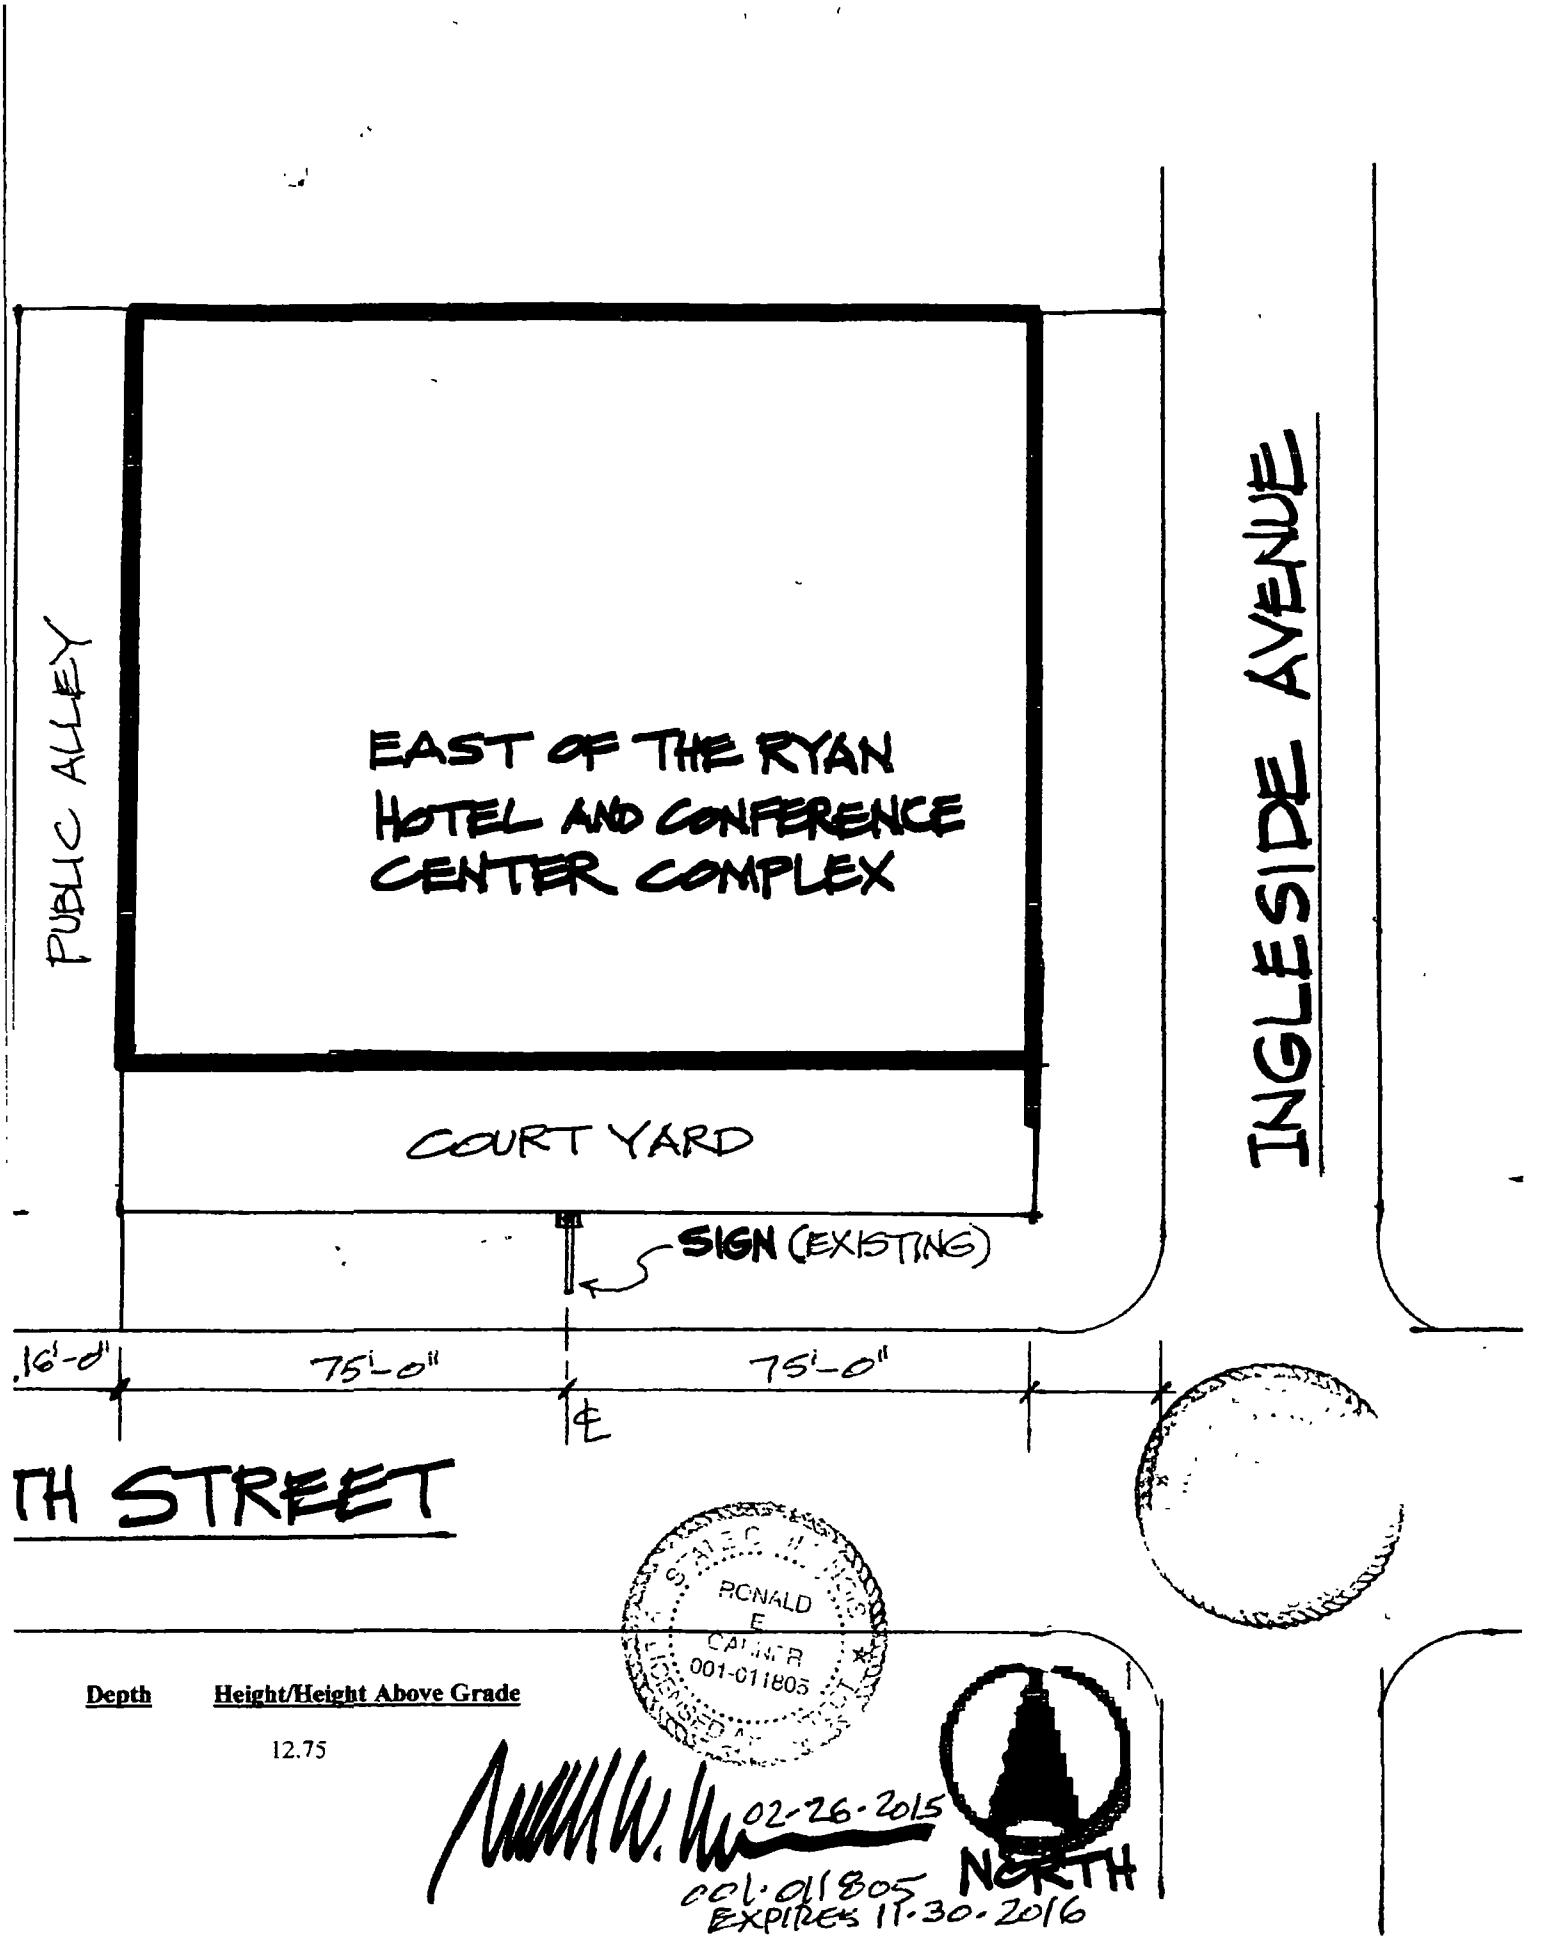


| Depth | Height/Height Above Grade |
|---|---|
| 12.75 | |

RONALD E CARTER 001-011805

02-26-2015

ccl-011805
EXPIRES 11-30-2016

**Department of Business Affairs and Consumer Protection**
Small Business Center - Public Way Use Unit
City Hall - 121 N. LaSalle Street, Room 800 • Chicago, IL 60602
312-74-GOBIZ / 312-744-6249 • (312) 744-1944 (TTY)
http://www.cityofchicago.org/bacp

**03/18/2015**

Alderman **Michelle A. Harris**
Ward # **08**
City of Chicago
City Hall, Room **300**
121 North LaSalle Street
Chicago, Illinois 60602

Re: An ordinance to use and maintain a portion of the public right-of-way for **one (1) sign(s)** for **EAST OF THE RYAN,INC**, adjacent to the premises known as **914 E. 79th St.**.

Dear Alderman **Michelle A. Harris**:

The applicant referenced above has requested the use of the public right-of-way for a **sign(s)**. An ordinance has been prepared by the Department of Business Affairs and Consumer Protection – Small Business Center - Public Way Use Unit for presentation to the City Council. Because this request was made for properties located in your ward, as approved by you as per the attached, I respectfully request that you introduce the attached ordinance at the next City Council meeting.

If you have any questions regarding this ordinance, please contact Anthony Bertuca at (312) 744-5506.

**Department of Business Affairs and Consumer Protection**

# City of Chicago

O2015-1703

Office of the City Clerk

Document Tracking Sheet

| | |
|---|---|
| **Meeting Date:** | 3/18/2015 |
| **Sponsor(s):** | Harris (8) |
| **Type:** | Ordinance |
| **Title:** | Grant(s) of privilege in public way for Family Dollar No. 1629 |
| **Committee(s) Assignment:** | Committee on Transportation and Public Way |

ORDINANCE
FAMILY DOLLAR #1629
Acct. No. 11071 - 6
Permit No. 1117050

*Be It Ordained by the City Council of the City of Chicago:*

SECTION 1. Permission and authority are hereby given and granted to FAMILY DOLLAR #1629, upon the terms and subject to the conditions of this ordinance to maintain and use, as now constructed, one (1) Building Projection(s) projecting over the public right-of-way adjacent to its premises known as 8341 S. Cottage Grove Ave..

Said Building Projection(s) at S. COTTAGE GROVE measure(s):
One (1) at sixty point six seven (60.67) feet in length, and point five (.5) feet in width for a total of thirty point three four (30.34) square feet.

The location of said privilege shall be as shown on prints kept on file with the Department of Business Affairs and Consumer Protection and the Office of the City Clerk.

Said privilege shall be constructed in accordance with plans and specifications approved by the Department of Planning and Development and Department of Transportation (Division of Project Development).

This grant of privilege in the public way shall be subject to the provisions of Section 10-28-015 and all other required provisions of the Municipal Code of Chicago.

The grantee shall pay to the City of Chicago as compensation for the privilege #1117050 herein granted the sum of four hundred ($400.00) per annum in advance.

A 25% penalty will be added for payments received after due date.

The permit holder agrees to hold the City of Chicago harmless for any damage, relocation or replacement costs associated with damage, relocation or removal of private property caused by the City performing work in the public way.

Authority herein given and granted for a period of five (5) years from and after 07/29/2014.

Alderman Michelle A Harris

Michelle A. Harris 8th Ward

**Department of Business Affairs and Consumer Protection**
Small Business Center- Public Way Use Unit
City Hall- 121 N. LaSalle Street Room 800 • Chicago, IL 60602
312-74-GOBIZ / 312-744-6249 • (312) 744-1944 (TTY)
http://www.cityofchicago.org/bacp

**03/18/2015**

Alderman **Michelle A. Harris**
Ward # **08**
City of Chicago
City Hall, Room **300**
121 North LaSalle Street
Chicago, Illinois 60602

Re: An ordinance to use and maintain a portion of the public right-of-way for **one (1) building projection(s)** for **FAMILY DOLLAR #1629**, adjacent to the premises known as **8341 S. Cottage Grove Ave.**.

Dear Alderman **Michelle A. Harris**:

The applicant referenced above has requested the use of the public right-of-way for a **building projection(s)**. An ordinance has been prepared by the Department of Business Affairs and Consumer Protection – Small Business Center - Public Way Use Unit for presentation to the City Council. Because this request was made for properties located in your ward, as approved by you as per the attached, I respectfully request that you introduce the attached ordinance at the next City Council meeting.

If you have any questions regarding this ordinance, please contact Anthony Bertuca at (312) 744-5506.

**Department of Business Affairs and Consumer Protection**

# City of Chicago

O2015-1705

Office of the City Clerk

Document Tracking Sheet

| | |
|---|---|
| **Meeting Date:** | 3/18/2015 |
| **Sponsor(s):** | Harris (8) |
| **Type:** | Ordinance |
| **Title:** | Grant(s) of privilege in public way for Mary Ann's Foodtini |
| **Committee(s) Assignment:** | Committee on Transportation and Public Way |

ORDINANCE
MARY ANN'S FOODTINI
Acct. No. 393634 - 1
Permit No. 1115799

*Be It Ordained by the City Council of the City of Chicago:*

SECTION 1. Permission and authority are hereby given and granted to MARY ANN'S FOODTINI, upon the terms and subject to the conditions of this ordinance to maintain and use one (1) sign(s) projecting over the public right-of-way attached to its premises known as 8649 S. Cottage Grove Ave..

Said sign structure(s) measures as follows; along S. Cottage Grove Avenue:
One (1) at fifteen (15) feet in length, two point nine two (2.92) feet in height and nine point five (9.5) feet above grade level.

The location of said privilege shall be as shown on prints kept on file with the Department of Business Affairs and Consumer Protection and the Office of the City Clerk.

Said privilege shall be constructed in accordance with plans and specifications approved by the Department of Transportation (Division of Project Development) and Zoning Department - Signs.

This grant of privilege in the public way shall be subject to the provisions of Section 10-28-015 and all other required provisions of the Municipal Code of Chicago.

The grantee shall pay to the City of Chicago as compensation for the privilege #1115799 herein granted the sum of three hundred ($300.00) per annum in advance.

A 25% penalty will be added for payments received after due date.

The permit holder agrees to hold the City of Chicago harmless for any damage, relocation or replacement costs associated with damage, relocation or removal of private property caused by the City performing work in the public way.

Authority herein given and granted for a period of five (5) years from and after Date of Passage.

Alderman _____

Michelle A. Harris 8th Ward

VER 3

21ft W

Client Approval Signature

**Project Name: Mary Anns Foodtini** **Date: 10/6/14** **Location: 8649 S Cottage Grove Rd - Chicago IL** **Project Type: Front Lit LED Channel Letter Or Shape**

IC Signs & Graphics

5344 W Diversey Ave Chicago IL 60639

O: 708-669-7177 C: 630-313-0286 E: Cory@icsignsinc.com W: www.icsignsinc.com

All Design Concepts are copyrighted property of IC Signs & Graphics, Use of these designs without written consent from IC Signs & Graphics Inc is prohibited.

**Department of Business Affairs and Consumer Protection**
Small Business Center - Public Way Use Unit
City Hall - 121 N. LaSalle Street, Room 800 • Chicago, IL 60602
312-74-GOBIZ / 312-744-6249 • (312) 744-1944 (TTY)
http://www.cityofchicago.org/bacp

**03/18/2015**

Alderman **Michelle A. Harris**
Ward # **08**
City of Chicago
City Hall, Room **300**
121 North LaSalle Street
Chicago, Illinois 60602

Re: An ordinance to use and maintain a portion of the public right-of-way for **one (1) sign(s)** for **MARY ANN'S FOODTINI**, adjacent to the premises known as **8649 S. Cottage Grove Ave.**.

Dear Alderman **Michelle A. Harris**:

The applicant referenced above has requested the use of the public right-of-way for a **sign(s)**. An ordinance has been prepared by the Department of Business Affairs and Consumer Protection – Small Business Center - Public Way Use Unit for presentation to the City Council. Because this request was made for properties located in your ward, as approved by you as per the attached, I respectfully request that you introduce the attached ordinance at the next City Council meeting.

If you have any questions regarding this ordinance, please contact Anthony Bertuca at (312) 744-5506.

**Department of Business Affairs and Consumer Protection**

# City of Chicago

O2015-1714

Office of the City Clerk

Document Tracking Sheet

| | |
|---|---|
| **Meeting Date:** | 3/18/2015 |
| **Sponsor(s):** | Beale (9) |
| **Type:** | Ordinance |
| **Title:** | Grant(s) of privilege in public way for Metro PCS |
| **Committee(s) Assignment:** | Committee on Transportation and Public Way |

ORDINANCE
METRO PCS
Acct. No. 393299 - 2
Permit No. 1116485

*Be It Ordained by the City Council of the City of Chicago:*

SECTION 1. Permission and authority are hereby given and granted to METRO PCS, upon the terms and subject to the conditions of this ordinance to maintain and use one (1) sign(s) projecting over the public right-of-way attached to its premises known as 11146 S. Michigan Ave..

Said sign structure(s) measures as follows; along S. Michigan Avenue:
One (1) at eleven point two five (11.25) feet in length, three (3) feet in height and ten (10) feet above grade level.

The location of said privilege shall be as shown on prints kept on file with the Department of Business Affairs and Consumer Protection and the Office of the City Clerk.

Said privilege shall be constructed in accordance with plans and specifications approved by the Department of Transportation (Division of Project Development) and Zoning Department - Signs.

This grant of privilege in the public way shall be subject to the provisions of Section 10-28-015 and all other required provisions of the Municipal Code of Chicago.

The grantee shall pay to the City of Chicago as compensation for the privilege #1116485 herein granted the sum of three hundred ($300.00) per annum in advance.

A 25% penalty will be added for payments received after due date.

The permit holder agrees to hold the City of Chicago harmless for any damage, relocation or replacement costs associated with damage, relocation or removal of private property caused by the City performing work in the public way.

Authority herein given and granted for a period of five (5) years from and after Date of Passage.

Alderman _____

Anthony Beale 9th Ward

© Aurora Sign Co ,Inc 2014

AURORA SIGN CO

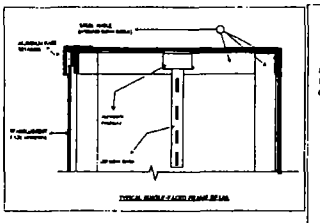

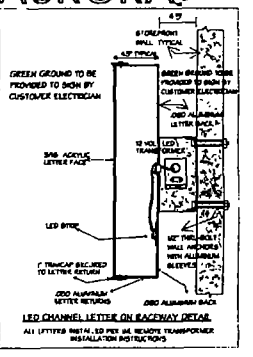


SIGN TO BE UL LISTED

## INDIVIDUAL ILLUMINATED LETTERS ON RACEWAY

FABRICATE AND INSTALL LETTERS OF ALUMINUM AND ACRYLIC
"METRO" FACES TO BE WHITE ACRYLIC WITH ARLON 5590-3412 PURPLE PERF APPLIED FIRST SURFACE
"PCS" AND OTHER FACES TO BE WHITE ACRYLIC WITH ARLON 5590-3411 ORANGE PERF APPLIED FIRST SURFACE.
TRIMCAP TO BE WHITE RETURNS TO BE WHITE
EXPOSED METAL SURFACES TO BE COATED WITH ACRYLIC POLYURETHANE
INTERNAL ILLUMINATION TO BE WHITE LEDS
SCALE - 1/2" = 1'

## ILLUMINATED TAGLINE MODULE ON RACEWAY

FABRICATE AND INSTALL MODULE OF ALUMINUM AND ACRYLIC
FACE TO BE WHITE ACRYLIC WITH ARLON 2500-3411 ORANGE VINYL APPLIED FIRST SURFACE
RETAINERS AND RETURNS TO BE WHITE.
RACEWAY TO BE PAINTED TO MATCH WALL.
EXPOSED METAL SURFACES TO BE COATED WITH ACRYLIC POLYURETHANE.
INTERNAL ILLUMINATION TO BE WHITE LEDS
SCALE - 1/2" = 1'

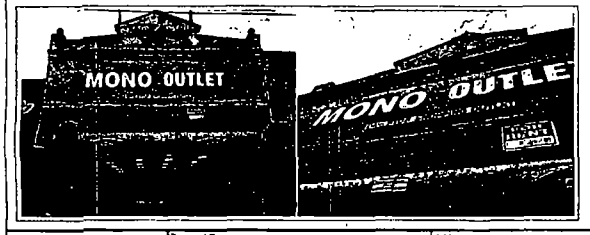


## INSTALLATION INSTRUCTIONS

REMOVE EXISTING SIGN AND DISPOSE.
CENTER ON LEASED SPACE
CONNECT TO ELECTRICAL SERVICE
TO BE PORVIDED BY OTHERS
PRIOR TO INSTALL.

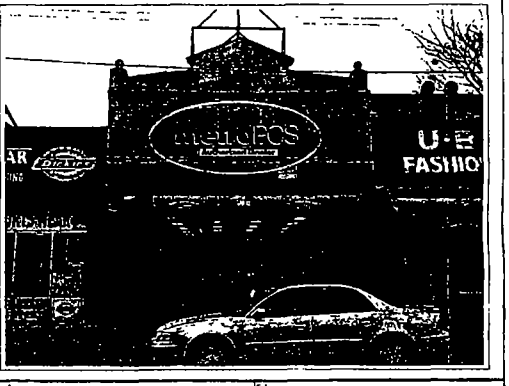


1100 Route 34
Aurora, Illinois 60504
630 898 5900 office
630 898 6091 fax

| | | | | | | | |
|---|---|---|---|---|---|---|---|
| Prepared For: | METRO PCS | Address: | 11146 S MICHIGAN AVE | Dwg: 214423 | Sheet: 1 | Design Date: 10/3/14 | Rev 3 / Salesman |
| Location Name: | PROMO WIRELESS | City/State: | CHICAGO, IL | Rev 1 | | | Rev 4 / Color |
| | | | | Rev 2 | | | Rev 5 / Notes |

NOTE THIS DRAWING IS THE PROPERTY OF AURORA SIGN CO IT IS NOT TO BE REPRODUCED COPIED, OR EXHIBITED IN ANY FASHION WITHOUT WRITTEN CONSENT FROM AURORA SIGN CO CHARGES OF UP TO $2000 00 WILL BE ASSESSED FOR ANY MIS-USE OF THESE DRAWINGS

# City of Chicago

O2015-1717

Office of the City Clerk

Document Tracking Sheet

| | |
|---|---|
| **Meeting Date:** | 3/18/2015 |
| **Sponsor(s):** | Pope (10) |
| **Type:** | Ordinance |
| **Title:** | Grant(s) of privilege in public way for Metro For All II, Inc. |
| **Committee(s) Assignment:** | Committee on Transportation and Public Way |

ORDINANCE
METRO FOR ALL IL INC.
Acct. No. 393013 - 2
Permit No. 1115655

*Be It Ordained by the City Council of the City of Chicago:*

SECTION 1. Permission and authority are hereby given and granted to METRO FOR ALL IL INC., upon the terms and subject to the conditions of this ordinance to maintain and use two (2) sign(s) projecting over the public right-of-way attached to its premises known as 10550 S. Ewing Ave..

Said sign structure(s) measures as follows; along S. Ewing Avenue:
One (1) at thirteen point zero eight (13.08) feet in length, three point two five (3.25) feet in height and eleven (11) feet above grade level.
One (1) at eleven (11) feet in length, three point four two (3.42) feet in height and eleven (11) feet above grade level.

The location of said privilege shall be as shown on prints kept on file with the Department of Business Affairs and Consumer Protection and the Office of the City Clerk.

Said privilege shall be constructed in accordance with plans and specifications approved by the Department of Transportation (Division of Project Development) and Zoning Department - Signs.

This grant of privilege in the public way shall be subject to the provisions of Section 10-28-015 and all other required provisions of the Municipal Code of Chicago.

The grantee shall pay to the City of Chicago as compensation for the privilege #1115655 herein granted the sum of six hundred ($600.00) per annum in advance.

A 25% penalty will be added for payments received after due date.

The permit holder agrees to hold the City of Chicago harmless for any damage, relocation or replacement costs associated with damage, relocation or removal of private property caused by the City performing work in the public way.

Authority herein given and granted for a period of five (5) years from and after Date of Passage.

Alderman _____

John Pope 10th Ward

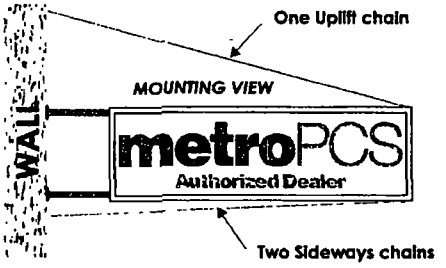


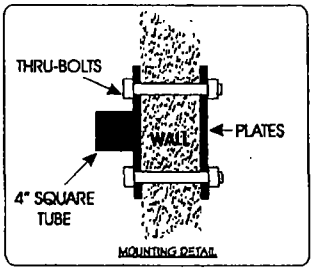


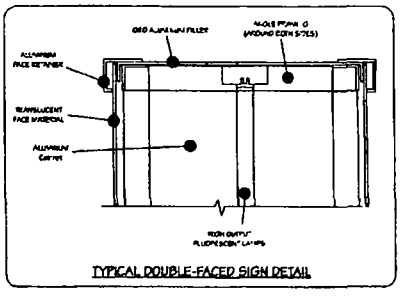


**MPCS AD BX**

## One (1) Double-Face Internally Illuminated Right Angle Mounted Sign

Face to be 2447 Flat White acrylic w/ vinyl graphics on 1st surface

METRO: Arlon 2500-3412 Purple vinyl
PCS 7 AUTHORIZED DEALER: Arlon 2500-3411 Orange vinyl

Sign is internally illuminated s/ H.O. fluorescent lamps - Six (6) 72" fluorescent lamps & Two (2) ballasts

| | | | |
|---|---|---|---|
| Client: MetroPCS - 10550 S. Ewing | | | Drwng # 14-0292 |
| Approved: | Sales. Dan | | Date: 8-1-14 |
| Scale: 1/2"=1' | Drawn by: JTG | Last Revised by | Rev Date: |

All sign designs and concepts shown here are confidential and are the property of Grate Signs, Inc. They are not to be distributed, exhibited, copied, or otherwise used without our written permission.

COMPUTER GENERATED COLORS ARE NOT A TRUE MATCH TO ANY PMS, VINYL, OR PAINT.

GRATE SIGNS

**Department of Business Affairs and Consumer Protection**
Small Business Center - Public Way Use Unit
City Hall - 121 N. LaSalle Street, Room 800 • Chicago, IL 60602
312-74-GOBIZ / 312-744-6249 • (312) 744-1944 (TTY)
http //www.cityofchicago.org/bacp

**03/18/2015**

Alderman **John Pope**
Ward # **10**
City of Chicago
City Hall, Room **300**
121 North LaSalle Street
Chicago, Illinois 60602

Re: An ordinance to use and maintain a portion of the public right-of-way for **two (2) sign(s)** for **METRO FOR ALL IL INC.**, adjacent to the premises known as **10550 S. Ewing Ave.**.

Dear Alderman **John Pope**:

The applicant referenced above has requested the use of the public right-of-way for a **sign(s)**. An ordinance has been prepared by the Department of Business Affairs and Consumer Protection – Small Business Center - Public Way Use Unit for presentation to the City Council. Because this request was made for properties located in your ward, as approved by you as per the attached, I respectfully request that you introduce the attached ordinance at the next City Council meeting.

If you have any questions regarding this ordinance, please contact Anthony Bertuca at (312) 744-5506.

**Department of Business Affairs and Consumer Protection**

# City of Chicago

O2015-1721

Office of the City Clerk

Document Tracking Sheet

| | |
|---|---|
| **Meeting Date:** | 3/18/2015 |
| **Sponsor(s):** | Pope (10) |
| **Type:** | Ordinance |
| **Title:** | Grant(s) of privilege in public way for Raul Gonzalez |
| **Committee(s) Assignment:** | Committee on Transportation and Public Way |

ORDINANCE
RAUL GONZALEZ
Acct. No. 68688 - 1
Permit No. 1115852

*Be It Ordained by the City Council of the City of Chicago:*

SECTION 1. Permission and authority are hereby given and granted to RAUL GONZALEZ, upon the terms and subject to the conditions of this ordinance to maintain and use, as now constructed, one (1) Light Fixture(s) projecting over the public right-of-way adjacent to its premises known as 8759 S. Commercial Ave..

Said Light Fixture(s) at S. Commercial Avenue measure(s):
One (1) at one (1) foot in length, three (3) feet in width and nine point three three (9.33) feet above grade level.

The location of said privilege shall be as shown on prints kept on file with the Department of Business Affairs and Consumer Protection and the Office of the City Clerk.

Said privilege shall be constructed in accordance with plans and specifications approved by the Department of Transportation (Division of Project Development).

This grant of privilege in the public way shall be subject to the provisions of Section 10-28-015 and all other required provisions of the Municipal Code of Chicago.

The grantee shall pay to the City of Chicago as compensation for the privilege #1115852 herein granted the sum of seventy-five ($75.00) per annum in advance.

A 25% penalty will be added for payments received after due date.

The permit holder agrees to hold the City of Chicago harmless for any damage, relocation or replacement costs associated with damage, relocation or removal of private property caused by the City performing work in the public way.

Authority herein given and granted for a period of five (5) years from and after Date of Passage.

Alderman _____
John Pope 10th Ward

Raul N. Gonzalez
8759 S. Commercial Ave.
Light DRAWing

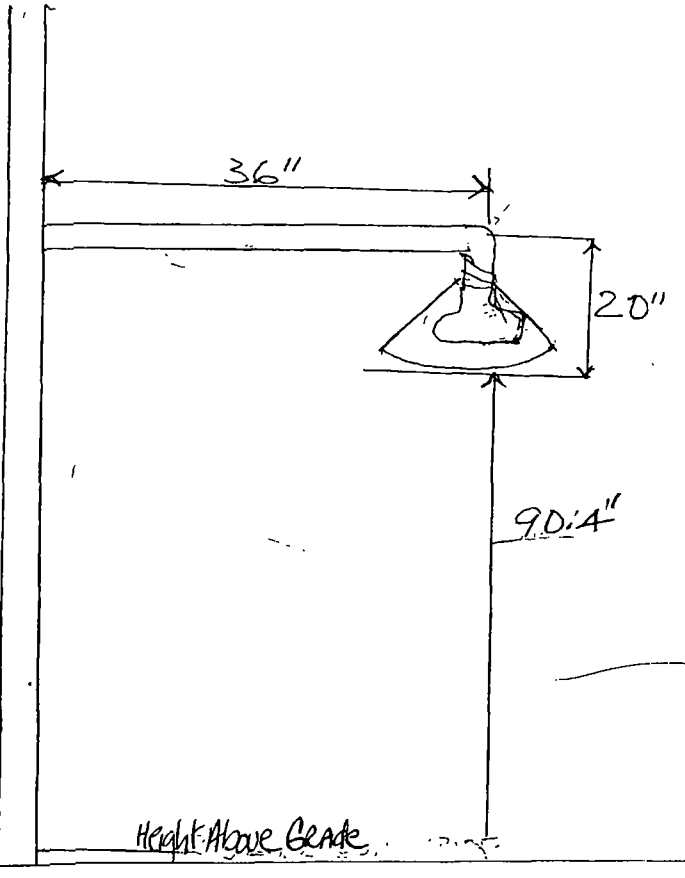


Pg. 11

**Department of Business Affairs and Consumer Protection**
Small Business Center - Public Way Use Unit
City Hall - 121 N. LaSalle Street, Room 800 • Chicago, IL 60602
312-74-GOBIZ / 312-744-6249 • (312) 744-1944 (TTY)
http://www.cityofchicago.org/bacp

**03/18/2015**

Alderman **John Pope**
Ward # **10**
City of Chicago
City Hall, Room **300**
121 North LaSalle Street
Chicago, Illinois 60602

Re: An ordinance to use and maintain a portion of the public right-of-way for **one (1) light fixture(s)** for **RAUL GONZALEZ**, adjacent to the premises known as **8759 S. Commercial Ave.**.

Dear Alderman **John Pope**:

The applicant referenced above has requested the use of the public right-of-way for a **light fixture(s)**. An ordinance has been prepared by the Department of Business Affairs and Consumer Protection – Small Business Center - Public Way Use Unit for presentation to the City Council. Because this request was made for properties located in your ward, as approved by you as per the attached, I respectfully request that you introduce the attached ordinance at the next City Council meeting.

If you have any questions regarding this ordinance, please contact Anthony Bertuca at (312) 744-5506.

**Department of Business Affairs and Consumer Protection**

# City of Chicago

O2015-1728

Office of the City Clerk

Document Tracking Sheet

| | |
|---|---|
| **Meeting Date:** | 3/18/2015 |
| **Sponsor(s):** | Balcer (11) |
| **Type:** | Ordinance |
| **Title:** | Grant(s) of privilege in public way for Husky Hog BBQ |
| **Committee(s) Assignment:** | Committee on Transportation and Public Way |

ORDINANCE
Husky Hog BBQ
Acct. No. 378182 - 10
Permit No. 1115801

*Be It Ordained by the City Council of the City of Chicago:*

SECTION 1. Permission and authority are hereby given and granted to Husky Hog BBQ, upon the terms and subject to the conditions of this ordinance to maintain and use one (1) sign(s) projecting over the public right-of-way attached to its premises known as 335 W. 31st St..

Said sign structure(s) measures as follows; along W. 31st Street:
One (1) at eight (8) feet in length, four (4) feet in height and thirteen (13) feet above grade level.

The location of said privilege shall be as shown on prints kept on file with the Department of Business Affairs and Consumer Protection and the Office of the City Clerk.

Said privilege shall be constructed in accordance with plans and specifications approved by the Department of Transportation (Division of Project Development) and Zoning Department - Signs.

This grant of privilege in the public way shall be subject to the provisions of Section 10-28-015 and all other required provisions of the Municipal Code of Chicago.

The grantee shall pay to the City of Chicago as compensation for the privilege #1115801 herein granted the sum of three hundred ($300.00) per annum in advance.

A 25% penalty will be added for payments received after due date.

The permit holder agrees to hold the City of Chicago harmless for any damage, relocation or replacement costs associated with damage, relocation or removal of private property caused by the City performing work in the public way.

Authority herein given and granted for a period of five (5) years from and after Date of Passage.

Alderman James A. Balcer

James A. Balcer 11th Ward

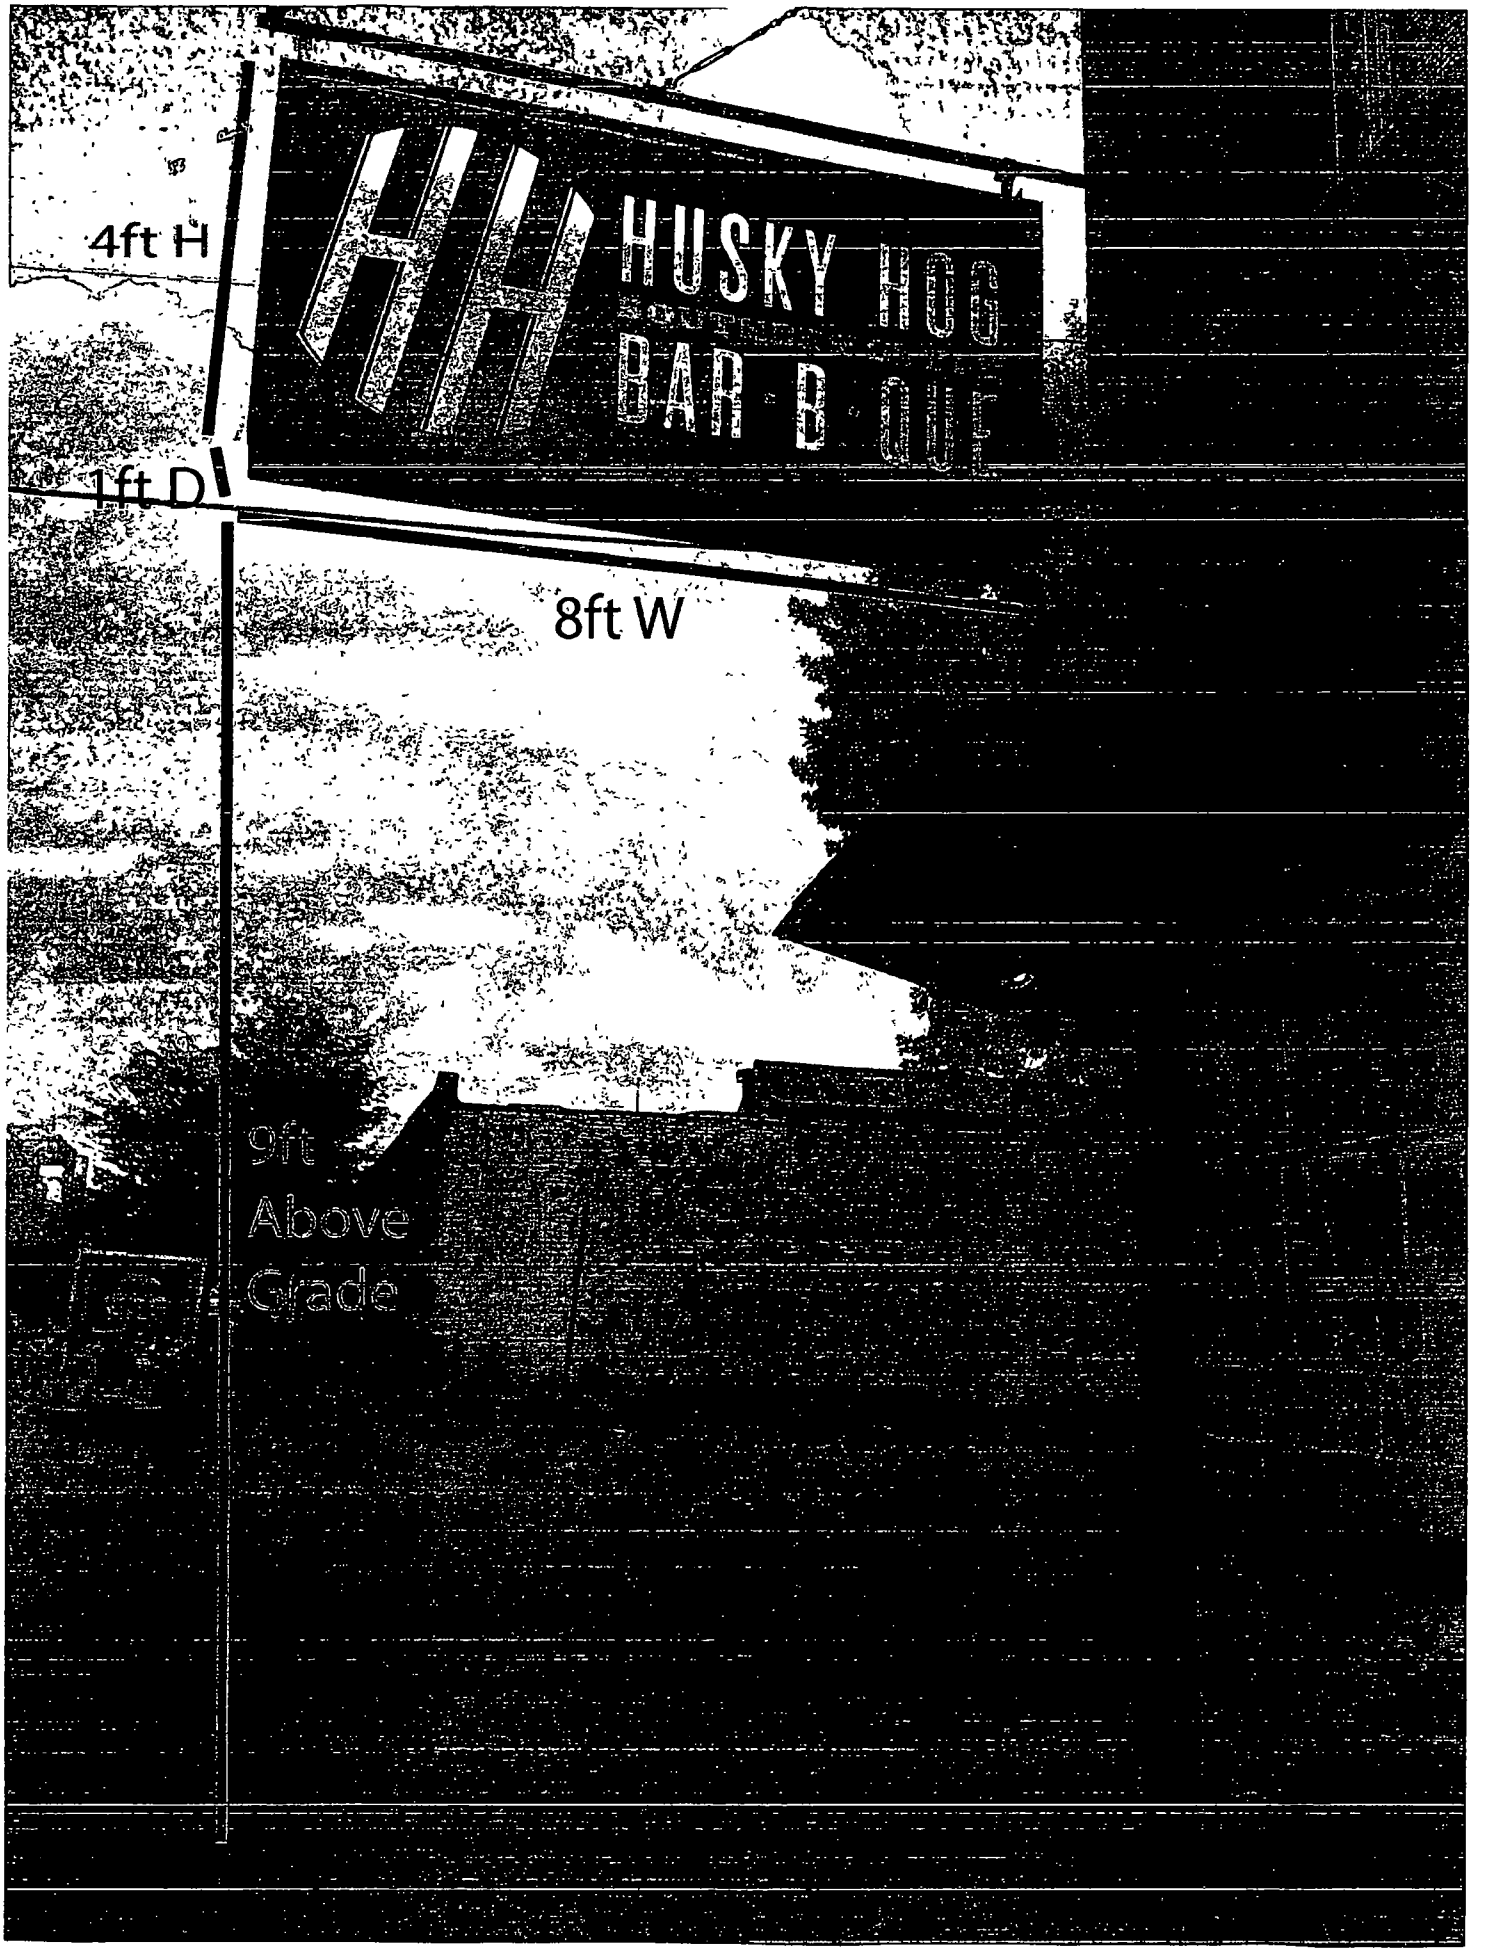
4ft H
HUSKY HOG
BAR-B-QUE
1ft D
8ft W
9ft
Above
Grade

**Department of Business Affairs and Consumer Protection**
Small Business Center - Public Way Use Unit
City Hall - 121 N. LaSalle Street, Room 800 • Chicago, IL 60602
312-74-GOBIZ / 312-744-6249 • (312) 744-1944 (TTY)
http://www.cityofchicago.org/bacp

**03/18/2015**

Alderman **James A. Balcer**
Ward # **11**
City of Chicago
City Hall, Room **203**
121 North LaSalle Street
Chicago, Illinois 60602

Re: An ordinance to use and maintain a portion of the public right-of-way for **one (1) sign(s)** for **Husky Hog BBQ**, adjacent to the premises known as **335 W. 31st St.**.

Dear Alderman **James A. Balcer**:

The applicant referenced above has requested the use of the public right-of-way for a **sign(s)**. An ordinance has been prepared by the Department of Business Affairs and Consumer Protection – Small Business Center - Public Way Use Unit for presentation to the City Council. Because this request was made for properties located in your ward, as approved by you as per the attached, I respectfully request that you introduce the attached ordinance at the next City Council meeting.

If you have any questions regarding this ordinance, please contact Anthony Bertuca at (312) 744-5506.

**Department of Business Affairs and Consumer Protection**

# City of Chicago

O2015-1731

Office of the City Clerk

Document Tracking Sheet

| | |
|---|---|
| **Meeting Date:** | 3/18/2015 |
| **Sponsor(s):** | Cardenas (12) |
| **Type:** | Ordinance |
| **Title:** | Grant(s) of privilege in public way for A-Z Ace Hardware |
| **Committee(s) Assignment:** | Committee on Transportation and Public Way |

ORDINANCE
A-Z ACE HARDWARE
Acct. No. 32533 - 1
Permit No. 1116943

*Be It Ordained by the City Council of the City of Chicago:*

SECTION 1. Permission and authority are hereby given and granted to A-Z ACE HARDWARE, upon the terms and subject to the conditions of this ordinance to maintain and use one (1) sign(s) projecting over the public right-of-way attached to its premises known as 2755 W. Cermak Rd..

Said sign structure(s) measures as follows; along W. Cermak Road:
One (1) at six (6) feet in length, four (4) feet in height and thirteen point one seven (13.17) feet above grade level.

The location of said privilege shall be as shown on prints kept on file with the Department of Business Affairs and Consumer Protection and the Office of the City Clerk.

Said privilege shall be constructed in accordance with plans and specifications approved by the Department of Transportation (Division of Project Development) and Zoning Department - Signs.

This grant of privilege in the public way shall be subject to the provisions of Section 10-28-015 and all other required provisions of the Municipal Code of Chicago.

The grantee shall pay to the City of Chicago as compensation for the privilege #1116943 herein granted the sum of one hundred ($100.00) per annum in advance.

A 25% penalty will be added for payments received after due date.

The permit holder agrees to hold the City of Chicago harmless for any damage, relocation or replacement costs associated with damage, relocation or removal of private property caused by the City performing work in the public way.

Authority herein given and granted for a period of five (5) years from and after 02/10/2015.

Alderman _____

George Cardenas 12th Ward

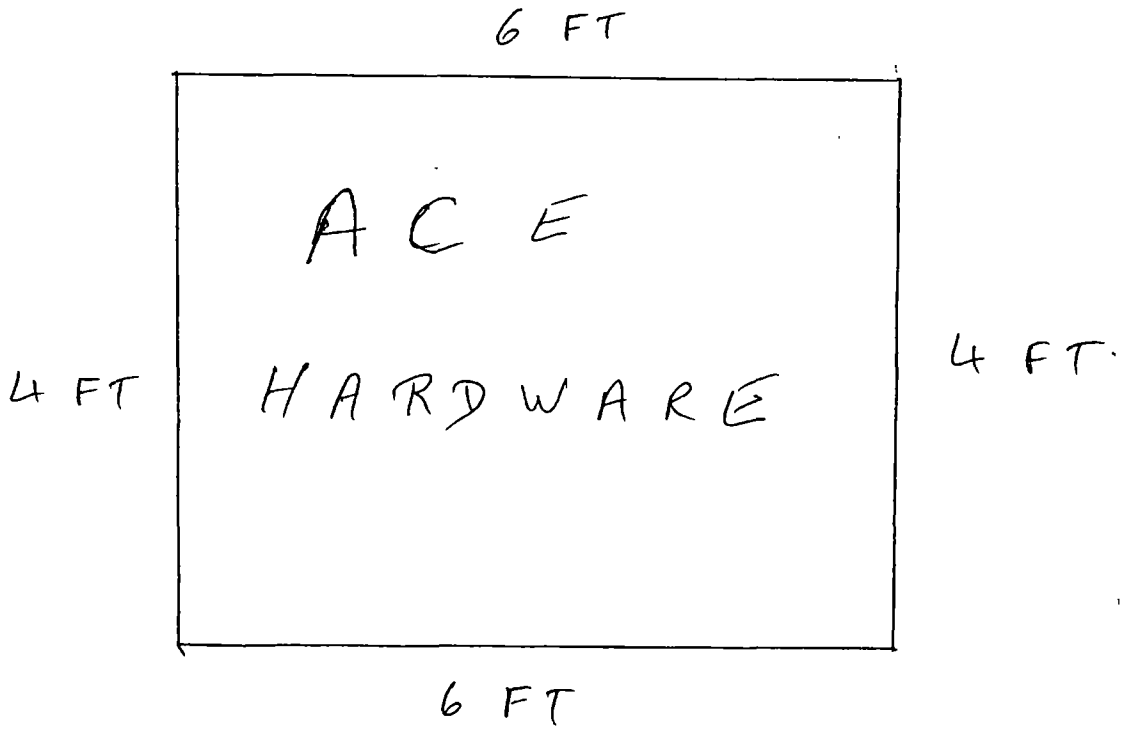
6 FT
ACE
HARDWARE
4 FT
4 FT
6 FT

**Department of Business Affairs and Consumer Protection**
Small Business Center - Public Way Use Unit
City Hall - 121 N. LaSalle Street, Room 800 • Chicago, IL 60602
312-74-GOBIZ / 312-744-6249 • (312) 744-1944 (TTY)
http://www.cityofchicago.org/bacp

**03/18/2015**

Alderman **George Cardenas**
Ward # **12**
City of Chicago
City Hall, Room **203**
121 North LaSalle Street
Chicago, Illinois 60602

Re: An ordinance to use and maintain a portion of the public right-of-way for **one (1) sign(s)** for **A-Z ACE HARDWARE**, adjacent to the premises known as **2755 W. Cermak Rd.**.

Dear Alderman **George Cardenas**:

The applicant referenced above has requested the use of the public right-of-way for a **sign(s)**. An ordinance has been prepared by the Department of Business Affairs and Consumer Protection – Small Business Center - Public Way Use Unit for presentation to the City Council. Because this request was made for properties located in your ward, as approved by you as per the attached, I respectfully request that you introduce the attached ordinance at the next City Council meeting.

If you have any questions regarding this ordinance, please contact Anthony Bertuca at (312) 744-5506.

**Department of Business Affairs and Consumer Protection**

# City of Chicago

O2015-1735

Office of the City Clerk

Document Tracking Sheet

| | |
|---|---|
| **Meeting Date:** | 3/18/2015 |
| **Sponsor(s):** | Cardenas (12) |
| **Type:** | Ordinance |
| **Title:** | Grant(s) of privilege in public way for Julia Trinh |
| **Committee(s) Assignment:** | Committee on Transportation and Public Way |

ORDINANCE
JULIA TRINH
Acct. No. 349612 - 1
Permit No. 1116911

*Be It Ordained by the City Council of the City of Chicago:*

SECTION 1. Permission and authority are hereby given and granted to JULIA TRINH, upon the terms and subject to the conditions of this ordinance to maintain and use, as now constructed, one (1) Fire Escape(s) projecting over the public right-of-way adjacent to its premises known as 1958 W. 35th St..

Said Fire Escape(s) at W. 35th Street measure(s):
One (1) at twenty-nine (29) feet in length, and three (3) feet in width for a total of eighty-seven (87) square feet.

The location of said privilege shall be as shown on prints kept on file with the Department of Business Affairs and Consumer Protection and the Office of the City Clerk.

Said privilege shall be constructed in accordance with plans and specifications approved by the Department of Transportation (Division of Project Development).

This grant of privilege in the public way shall be subject to the provisions of Section 10-28-015 and all other required provisions of the Municipal Code of Chicago.

The grantee shall pay to the City of Chicago as compensation for the privilege #1116911 herein granted the sum of four hundred ($400.00) per annum in advance.

A 25% penalty will be added for payments received after due date.

The permit holder agrees to hold the City of Chicago harmless for any damage, relocation or replacement costs associated with damage, relocation or removal of private property caused by the City performing work in the public way.

Authority herein given and granted for a period of five (5) years from and after 02/10/2015.

Alderman _____

George Cardenas 12th Ward

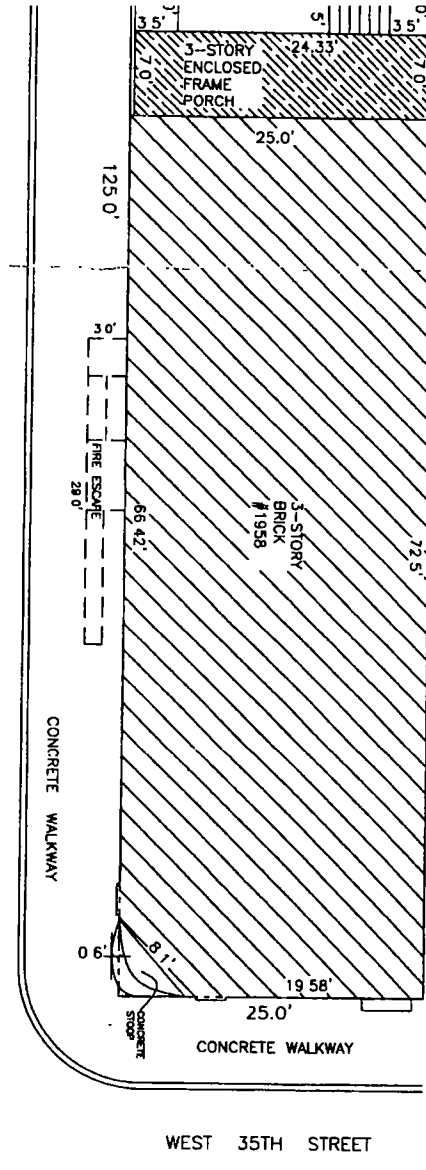


1958 W. 35TH ST
CHICAGO, ILLINOIS

**Department of Business Affairs and Consumer Protection**
Small Business Center - Public Way Use Unit
City Hall - 121 N. LaSalle Street, Room 800 • Chicago, IL 60602
312-74-GOBIZ / 312-744-6249 • (312) 744-1944 (TTY)
http://www.cityofchicago.org/bacp

**03/18/2015**

Alderman **George Cardenas**
Ward # **12**
City of Chicago
City Hall, Room **203**
121 North LaSalle Street
Chicago, Illinois 60602

Re: An ordinance to use and maintain a portion of the public right-of-way for **one (1) fire escape(s)** for **JULIA TRINH**, adjacent to the premises known as **1958 W. 35th St.**.

Dear Alderman **George Cardenas**:

The applicant referenced above has requested the use of the public right-of-way for a **fire escape(s)**. An ordinance has been prepared by the Department of Business Affairs and Consumer Protection – Small Business Center - Public Way Use Unit for presentation to the City Council. Because this request was made for properties located in your ward, as approved by you as per the attached, I respectfully request that you introduce the attached ordinance at the next City Council meeting.

If you have any questions regarding this ordinance, please contact Anthony Bertuca at (312) 744-5506.

**Department of Business Affairs and Consumer Protection**

# City of Chicago

O2015-1739

## Office of the City Clerk

## Document Tracking Sheet

| | |
|---|---|
| **Meeting Date:** | 3/18/2015 |
| **Sponsor(s):** | Cardenas (12) |
| **Type:** | Ordinance |
| **Title:** | Grant(s) of privilege in public way for Public Building Commission of Chicago |
| **Committee(s) Assignment:** | Committee on Transportation and Public Way |

ORDINANCE
PUBLIC BUILDING COMMISSION OF CHICAGO
Acct. No. 326701 - 3
Permit No. 1117710

*Be It Ordained by the City Council of the City of Chicago:*

SECTION 1. Permission and authority are hereby given and granted to PUBLIC BUILDING COMMISSION OF CHICAGO, upon the terms and subject to the conditions of this ordinance to maintain and use, as now constructed, three (3) Planter(s) on the public right-of-way for beautification purposes adjacent to its premises known as 2343 S. Kedzie Ave..

Said Planter(s) at West 24th Street measure(s):
Two (2) at seventeen point four one (17.41) feet in length, and eight point one six (8.16) feet in width for a total of two hundred eighty-four point one three (284.13) square feet.

Said Planter(s) at West 24th Street measure(s):
One (1) at sixteen point five (16.5) feet in length, and six (6) feet in width for a total of ninety-nine (99) square feet.

Grantee must allow the required clear and unobstructed space for pedestrian passage at all times per rules and regulations approved by the Department of Transportation.

The location of said privilege shall be as shown on prints kept on file with the Department of Business Affairs and Consumer Protection and the Office of the City Clerk.

Said privilege shall be constructed in accordance with plans and specifications approved by the Department of Planning and Development and Department of Transportation (Division of Project Development).

This grant of privilege in the public way shall be subject to the provisions of Section 10-28-015 and all other required provisions of the Municipal Code of Chicago.

The grantee shall pay to the City of Chicago as compensation for the privilege #1117710 herein granted the sum of zero ($.00) per annum in advance.

A 25% penalty will be added for payments received after due date.

The permit holder agrees to hold the City of Chicago harmless for any damage, relocation or replacement costs associated with damage, relocation or removal of private property caused by the City performing work in the public way.

Authority herein given and granted for a period of five (5) years from and after 04/14/2015.

Alderman _____

George Cardenas 12th Ward

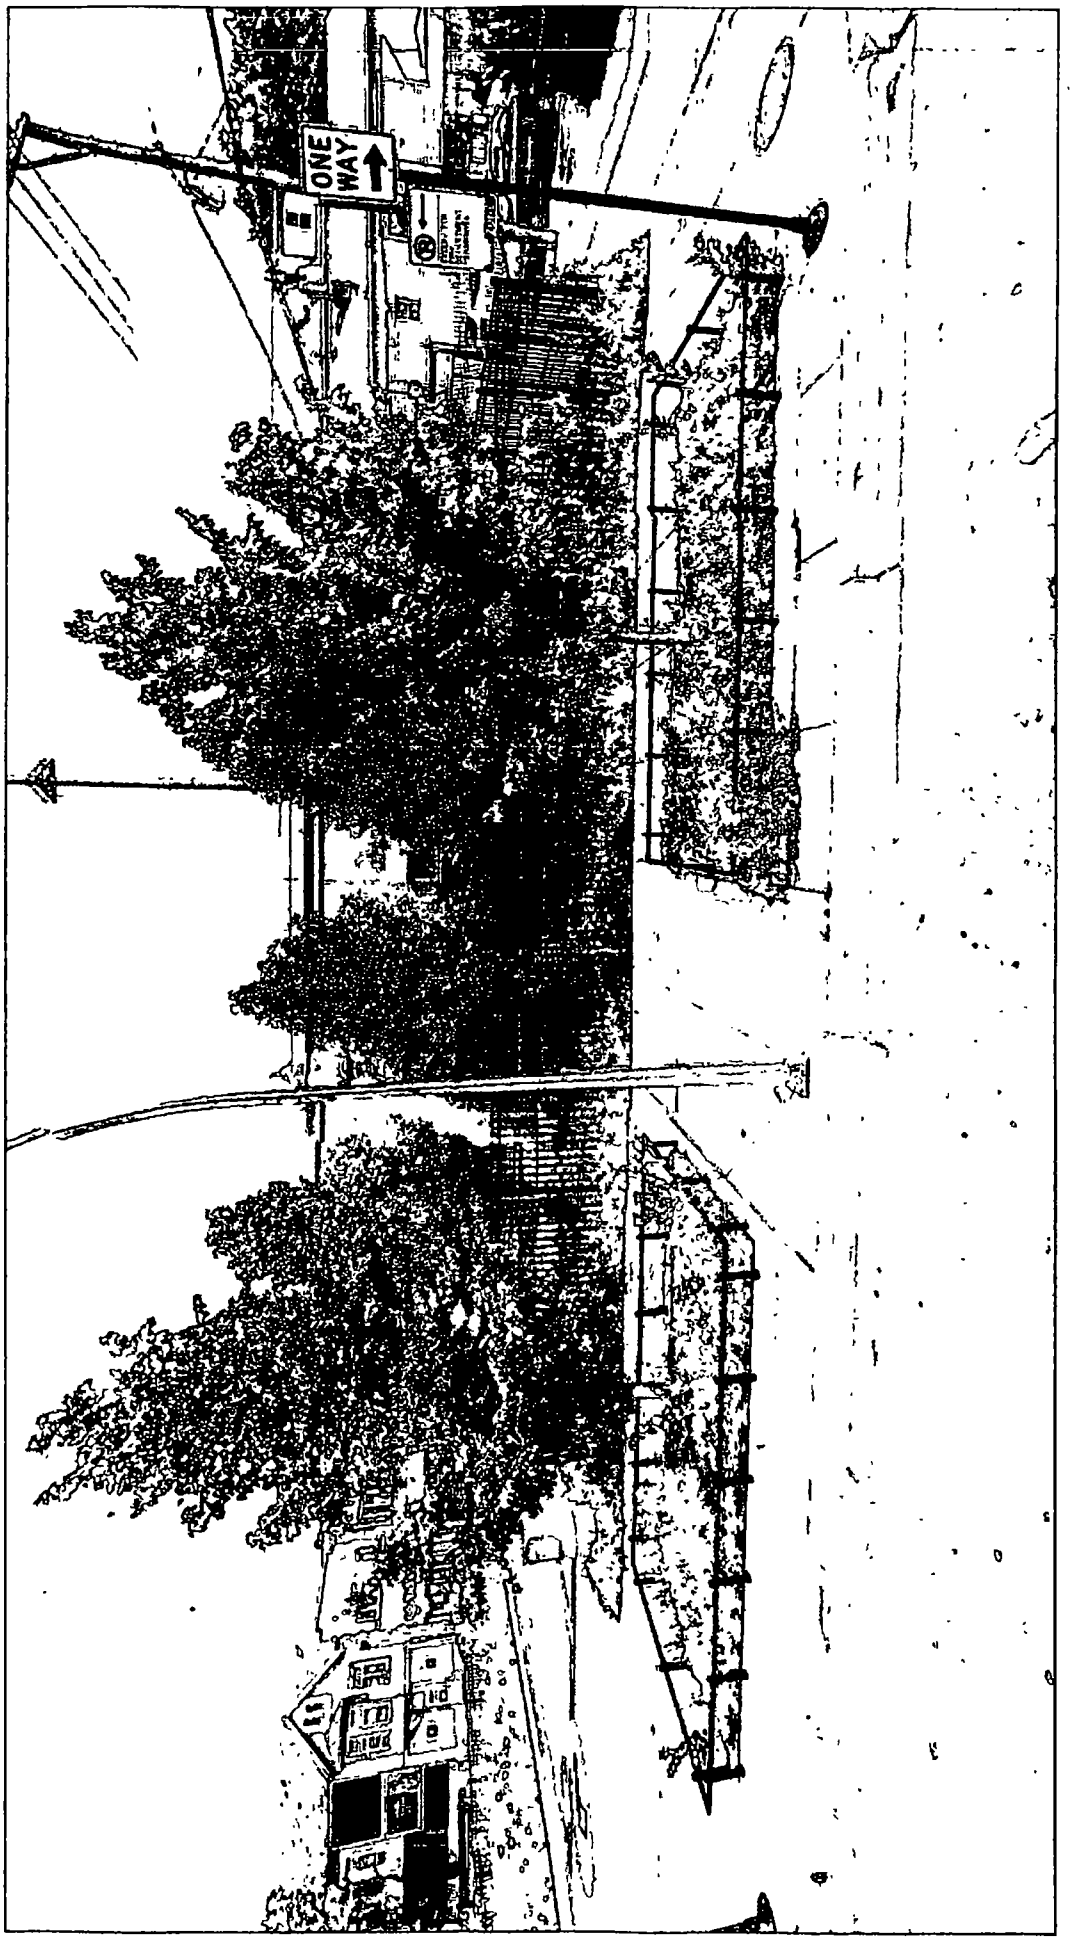
ONE
WAY

Department of Business Affairs and Consumer Protection
Small Business Center - Public Way Use Unit
City Hall - 121 N LaSalle Street, Room 800 • Chicago, IL 60602
312-74-GOBIZ / 312-744-6249 • (312) 744-1944 (TTY)
http://www.cityofchicago.org/bacp

**03/18/2015**

Alderman **George Cardenas**
Ward # **12**
City of Chicago
City Hall, Room **203**
121 North LaSalle Street
Chicago, Illinois 60602

Re: An ordinance to use and maintain a portion of the public right-of-way for **three (3) planter(s)** for **PUBLIC BUILDING COMMISSION OF CHICAGO**, adjacent to the premises known as **2343 S. Kedzie Ave.**.

Dear Alderman **George Cardenas**:

The applicant referenced above has requested the use of the public right-of-way for a **planter(s)**. An ordinance has been prepared by the Department of Business Affairs and Consumer Protection – Small Business Center - Public Way Use Unit for presentation to the City Council. Because this request was made for properties located in your ward, as approved by you as per the attached, I respectfully request that you introduce the attached ordinance at the next City Council meeting.

If you have any questions regarding this ordinance, please contact Anthony Bertuca at (312) 744-5506.

**Department of Business Affairs and Consumer Protection**

# City of Chicago

O2015-1742

Office of the City Clerk

Document Tracking Sheet

| | |
|---|---|
| **Meeting Date:** | 3/18/2015 |
| **Sponsor(s):** | Quinn (13) |
| **Type:** | Ordinance |
| **Title:** | Grant(s) of privilege in public way for Champion Laundromat, Inc. |
| **Committee(s) Assignment:** | Committee on Transportation and Public Way |

ORDINANCE
CHAMPION LAUNDROMAT, INC.
Acct. No. 36300 - 1
Permit No. 1117280

*Be It Ordained by the City Council of the City of Chicago:*

SECTION 1. Permission and authority are hereby given and granted to CHAMPION LAUNDROMAT, INC., upon the terms and subject to the conditions of this ordinance to maintain and use one (1) sign(s) projecting over the public right-of-way attached to its premises known as 3324 W. 63rd St..

Said sign structure(s) measures as follows; along W. 63rd Street:
One (1) at four point one seven (4.17) feet in length, five (5) feet in height and nine point three three (9.33) feet above grade level.

The location of said privilege shall be as shown on prints kept on file with the Department of Business Affairs and Consumer Protection and the Office of the City Clerk

Said privilege shall be constructed in accordance with plans and specifications approved by the Department of Transportation (Division of Project Development) and Zoning Department- Signs.

This grant of privilege in the public way shall be subject to the provisions of Section 10-28-015 and all other required provisions of the Municipal Code of Chicago.

The grantee shall pay to the City of Chicago as compensation for the privilege #1117280 herein granted the sum of one hundred ($100.00) per annum in advance.

A 25% penalty will be added for payments received after due date

The permit holder agrees to hold the City of Chicago harmless for any damage, relocation or replacement costs associated with damage, relocation or removal of private property caused by the City performing work in the public way.

Authority herein given and granted for a period offive (5) years from and after 02/10/2015.

Alderman _____

Marty Quinn 13th Ward

(Page 2 of 3)

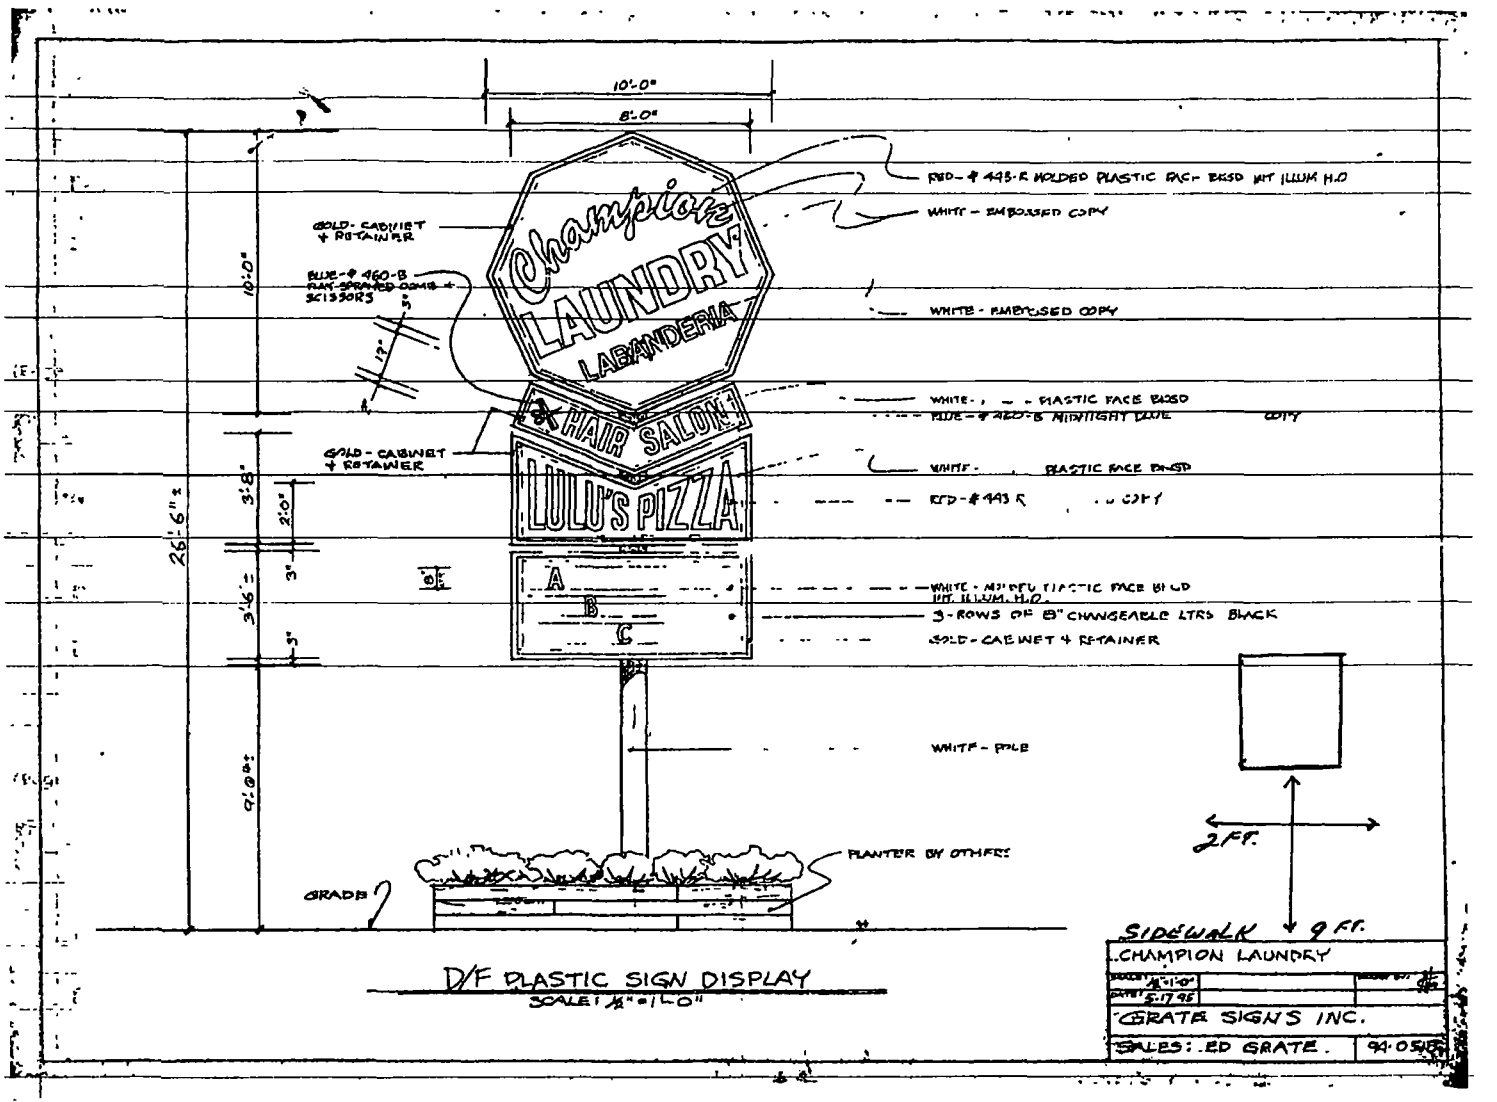


D/F PLASTIC SIGN DISPLAY

SCALE: 1/2" = 1'-0"

**Department of Business Affairs and Consumer Protection**
Small Business Center- Public Way Use Unit
City Hall - 121 N. LaSalle Street Room 800 • Chicago, IL 60602
312-74-GOBIZ / 312-744-6249 • (312) 744-1944 (TTY)
http://www.cityofchicago.org/bacp

**03/18/2015**

Alderman **Marty Quinn**
Ward # **13**
City of Chicago
City Hall, Room **203**
121 North LaSalle Street
Chicago, Illinois 60602

Re: An ordinance to use and maintain a portion of the public right-of-way for **one (1) sign(s)** for **CHAMPION LAUNDROMAT, INC.**, adjacent to the premises known as **3324 W. 63rd St.**.

Dear Alderman **Marty Quinn**:

The applicant referenced above has requested the use of the public right-of-way for a **sign(s)**. An ordinance has been prepared by the Department of Business Affairs and Consumer Protection – Small Business Center - Public Way Use Unit for presentation to the City Council. Because this request was made for properties located in your ward, as approved by you as per the attached, I respectfully request that you introduce the attached ordinance at the next City Council meeting.

If you have any questions regarding this ordinance, please contact Anthony Bertuca at (312) 744-5506.

**Department of Business Affairs and Consumer Protection**

# City of Chicago

Office of the City Clerk

Document Tracking Sheet

O2015-1749

| | |
|---|---|
| **Meeting Date:** | 3/18/2015 |
| **Sponsor(s):** | Burke (14) |
| **Type:** | Ordinance |
| **Title:** | Grant(s) of privilege in public way for Rudy & Anna's Lounge |
| **Committee(s) Assignment:** | Committee on Transportation and Public Way |

ORDINANCE
RUDY & ANNA'S LOUNGE
Acct. No. 340031 - 1
Permit No. 1117100

*Be It Ordained by the City Council of the City of Chicago:*

SECTION 1. Permission and authority are hereby given and granted to RUDY & ANNA'S LOUNGE, upon the terms and subject to the conditions of this ordinance to maintain and use one (1) sign(s) projecting over the public right-of-way attached to its premises known as 5788-90 S. Archer Ave..

Said sign structure(s) measures as follows; along S. Archer Ave:
One (1) at five (5) feet in length, four (4) feet in height and ten point six seven (10.67) feet above grade level.

The location of said privilege shall be as shown on prints kept on file with the Department of Business Affairs and Consumer Protection and the Office of the City Clerk.

Said privilege shall be constructed in accordance with plans and specifications approved by the Department of Transportation (Division of Project Development) and Zoning Department- Signs.

This grant of privilege in the public way shall be subject to the provisions of Section 10-28-015 and all other required provisions of the Municipal Code of Chicago.

The grantee shall pay to the City of Chicago as compensation for the privilege #1117100 herein granted the sum of one hundred ($100.00) per annum in advance.

A 25% penalty will be added for payments received after due date

The permit holder agrees to hold the City of Chicago harmless for any damage, relocation or replacement costs associated with damage, relocation or removal of private property caused by the City performing work in the public way.

Authority herein given and granted for a period offive (5) years from and after 03/10/2015.

Alderman _____

Edward M. Burke 14th Ward

# 5788-90 S. ARCHER AVE

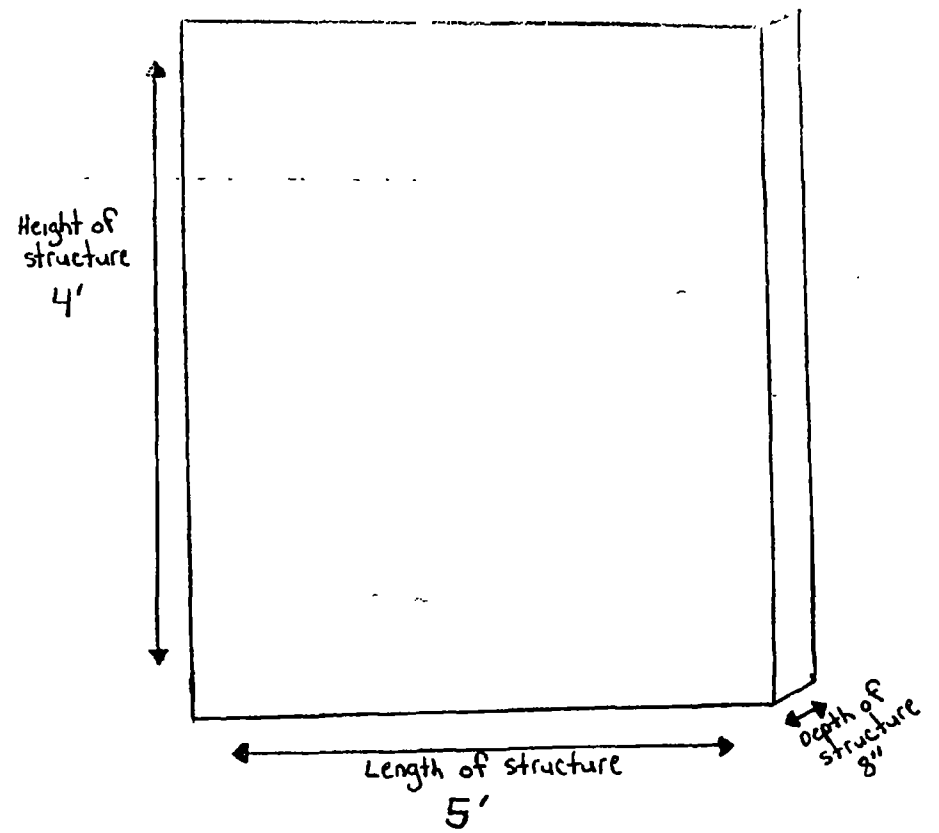


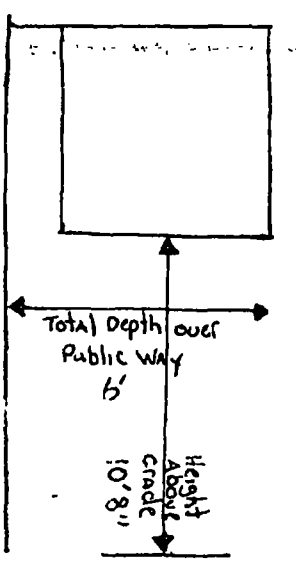

**Department of Business Affairs and Consumer Protection**
Small Business Center- Public Way Use Unit
City Hall - 121 N LaSalle Street Room 800 • Chicago, IL 60602
312-74-GOBIZ / 312-744-6249 • (312) 744-1944 (TTY)
http://www.cityofchicago.org/bacp

**03/18/2015**

Alderman **Edward M. Burke**
Ward # **14**
City of Chicago
City Hall, Room **302**
121 North LaSalle Street
Chicago, Illinois 60602

Re: An ordinance to use and maintain a portion of the public right-of-way for **one (1) sign(s)** for **RUDY & ANNA'S LOUNGE**, adjacent to the premises known as **5788-90 S. Archer Ave.**.

Dear Alderman **Edward M. Burke**:

The applicant referenced above has requested the use of the public right-of-way for a **sign(s)**. An ordinance has been prepared by the Department of Business Affairs and Consumer Protection – Small Business Center - Public Way Use Unit for presentation to the City Council. Because this request was made for properties located in your ward, as approved by you as per the attached, I respectfully request that you introduce the attached ordinance at the next City Council meeting.

If you have any questions regarding this ordinance, please contact Anthony Bertuca at (312) 744-5506.

**Department of Business Affairs and Consumer Protection**

# City of Chicago

O2015-1778

## Office of the City Clerk

## Document Tracking Sheet

| | |
|---|---|
| **Meeting Date:** | 3/18/2015 |
| **Sponsor(s):** | Foulkes (15) |
| **Type:** | Ordinance |
| **Title:** | Grant(s) of privilege in public way for Carson Elementary School (for 16th Ward) |
| **Committee(s) Assignment:** | Committee on Transportation and Public Way |

ORDINANCE
CARSON ELEMENTARY SCHOOL
Acct. No. 302602 - 36
Permit No. 1116182

*Be It Ordained by the City Council of the City of Chicago:*

SECTION 1. Permission and authority are hereby given and granted to CARSON ELEMENTARY SCHOOL, upon the terms and subject to the conditions of this ordinance to maintain and use, as now constructed, one (1) Manhole(s) under the public right-of-way adjacent to its premises known as 5516 S. Maplewood Ave..

Said Manhole(s) at S. Maplewood Avenue measure(s):
One (1) at four (4) feet in length, and four (4) feet in width for a total of sixteen (16) square feet.

The location of said privilege shall be as shown on prints kept on file with the Department of Business Affairs and Consumer Protection and the Office of the City Clerk.

Said privilege shall be constructed in accordance with plans and specifications approved by the Department of Transportation (Office of Underground Coordination) and Department of Water Management.

This grant of privilege in the public way shall be subject to the provisions of Section 10-28-015 and all other required provisions of the Municipal Code of Chicago.

The grantee shall pay to the City of Chicago as compensation for the privilege #1116182 herein granted the sum of four hundred ($400.00) per annum in advance.

A 25% penalty will be added for payments received after due date.

The permit holder agrees to hold the City of Chicago harmless for any damage, relocation or replacement costs associated with damage, relocation or removal of private property caused by the City performing work in the public way.

Authority herein given and granted for a period of five (5) years from and after Date of Passage.

Alderman _____

(Per) Joann Thompson 16th Ward

Joann Thompson

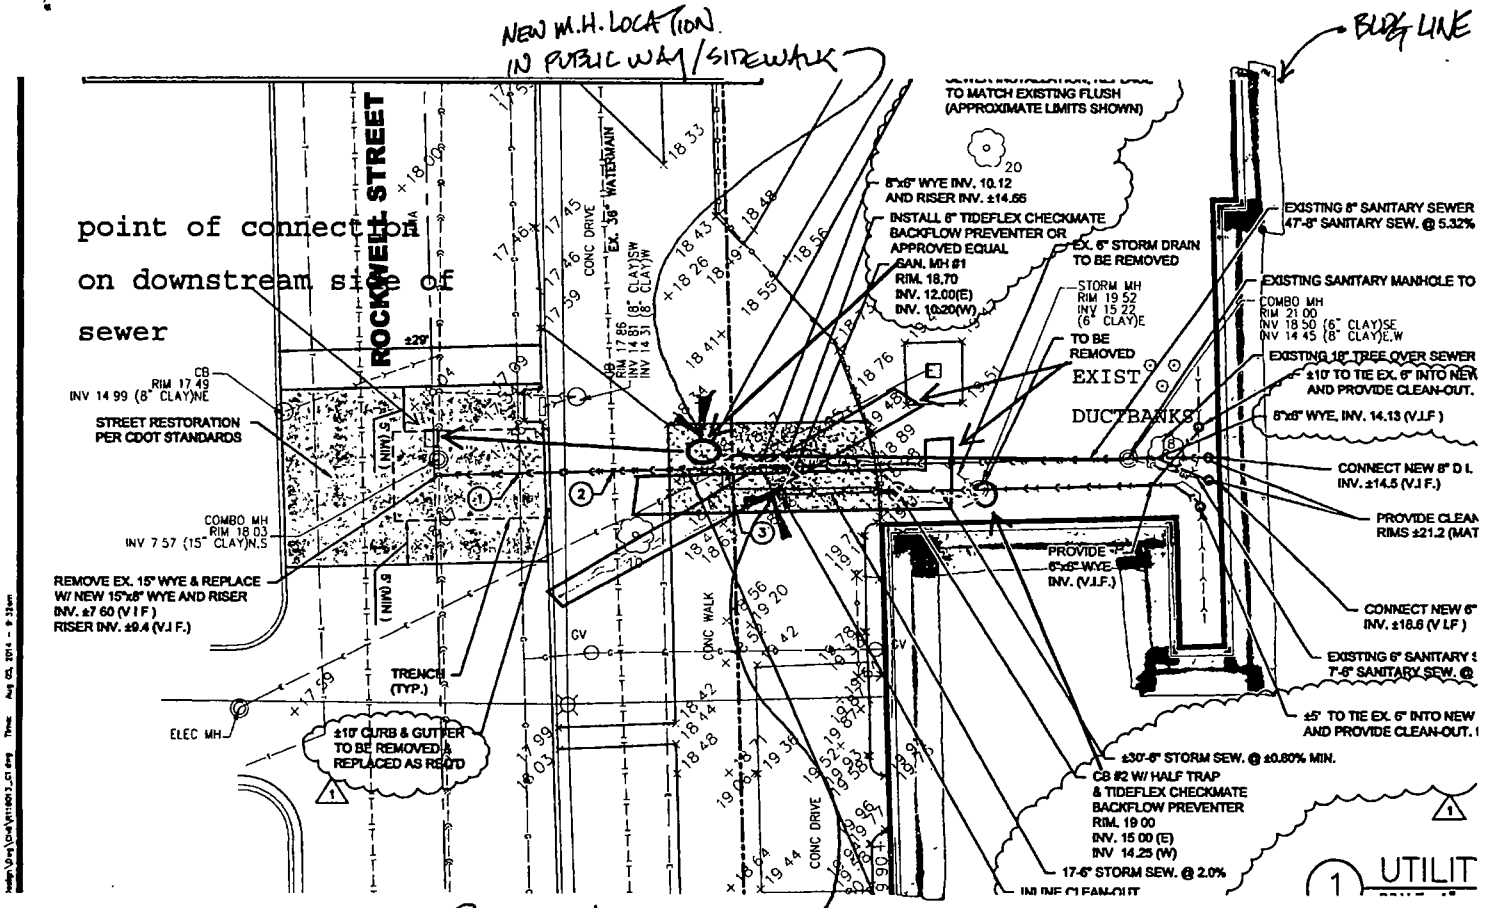


PLANNED M.H. LOCATION EXIST. UNDOCUMENTED DUCTBANKS WERE DISCOVERED DURING EXCAVATION. M.H. MOVED TO AVOID DUCTBANKS & NOT CONFLICT/CREATE HAZARD FOR PUBLIC ACCESS TO SCHOOL

# City of Chicago

O2015-1784

Office of the City Clerk

Document Tracking Sheet

| | |
|---|---|
| **Meeting Date:** | 3/18/2015 |
| **Sponsor(s):** | Foulkes (15) |
| **Type:** | Ordinance |
| **Title:** | Grant(s) of privilege in public way for EZPawn |
| **Committee(s) Assignment:** | Committee on Transportation and Public Way |

ORDINANCE
EZPAWN
Acct. No. 356298 - 15
Permit No. 1114562

*Be It Ordained by the City Council of the City of Chicago:*

SECTION 1. Permission and authority are hereby given and granted to EZPAWN, upon the terms and subject to the conditions of this ordinance to maintain and use three (3) sign(s) projecting over the public right-of-way attached to its premises known as 6728 S. Western Ave..

Said sign structure(s) measures as follows; along S. Western:
Two (2) at nineteen point five (19.5) feet in length, five (5) feet in height and fourteen (14) feet above grade level.
One (1) at twelve (12) feet in length, six (6) feet in height and fourteen (14) feet above grade level.

The location of said privilege shall be as shown on prints kept on file with the Department of Business Affairs and Consumer Protection and the Office of the City Clerk.

Said privilege shall be constructed in accordance with plans and specifications approved by the Department of Transportation (Division of Project Development) and Zoning Department - Signs.

This grant of privilege in the public way shall be subject to the provisions of Section 10-28-015 and all other required provisions of the Municipal Code of Chicago.

The grantee shall pay to the City of Chicago as compensation for the privilege #1114562 herein granted the sum of nine hundred ($900.00) per annum in advance.

A 25% penalty will be added for payments received after due date.

The permit holder agrees to hold the City of Chicago harmless for any damage, relocation or replacement costs associated with damage, relocation or removal of private property caused by the City performing work in the public way.

Authority herein given and granted for a period of five (5) years from and after Date of Passage.

Alderman

Toni Foulkes 15th Ward

PRECISIONSigns
National Presence. Local Perspective.

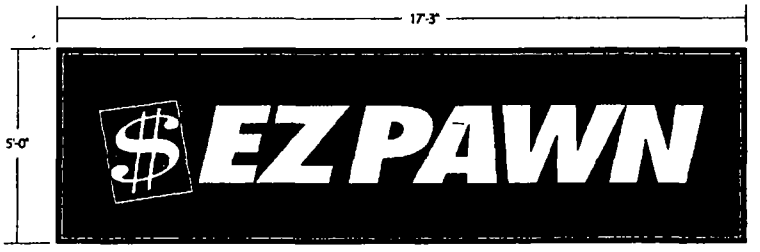


86.25 S.F.

TWO (2) SINGLE-FACE WALL SIGNS

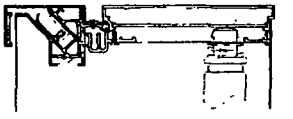

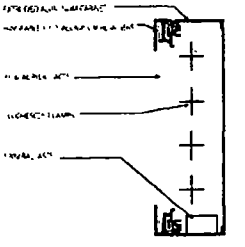

| | |
|---|---|
| CLIENT | 18037 |
| DRAWING | 4393_WS_A |
| DATE | 9 9 14 |
| SCALE | 3/8"=1'-0" |

SPECIFICATIONS

| | |
|---|---|
| SIGN | FABRICATED ALUMINUM SINGLE-FACED WALL SIGN WITH 1 1/2" RETAINERS PAINTED BLACK. |
| FACES | FLEXIBLE VINYL FACE WITH TRANSLUCENT VINYL SURFACE APPLIED (SEE COLOR SCHEME) |
| LAMPS | INTERNAL ILLUMINATION BY H.O. FLUORESCENT LAMPS POWERED BY 800 MA. BALLAST |
| OTHER | FACE RETAINER & CABINET TO BE PAINTED BLACK. |

COLORS

- 3M BRIGHT BLUE 3630-167
- PMS 485, 3630-53 RED
- PMS YELLOW C, 3630-25 SUNFLOWER

These designs, colors and styles represented hereon are the property of Precision Signs & Lighting, Inc. and may not be used in whole or in part without the prior written permission of Precision Signs & Lighting. It is not to be shown to anyone outside your organization nor is it to be exhibited, copied or reproduced in any way, or used for any purpose whatsoever without the written permission of Precision Signs & Lighting.

# City of Chicago

O2015-1789

## Office of the City Clerk

## Document Tracking Sheet

| | |
|---|---|
| **Meeting Date:** | 3/18/2015 |
| **Sponsor(s):** | Foulkes (15) |
| **Type:** | Ordinance |
| **Title:** | Grant(s) of privilege in public way for JJ Fish Chicken & Momo's Steak (for 16th Ward) |
| **Committee(s) Assignment:** | Committee on Transportation and Public Way |

ORDINANCE
JJ FISH CHICKEN & MOMO'S STEAK
Acct. No. 372794 - 1
Permit No. 1109569

*Be It Ordained by the City Council of the City of Chicago:*

SECTION 1. Permission and authority are hereby given and granted to JJ FISH CHICKEN & MOMO'S STEAK, upon the terms and subject to the conditions of this ordinance to maintain and use one (1) sign(s) projecting over the public right-of-way attached to its premises known as 6201 S. Ashland Ave..

Said sign structure(s) measures as follows; along S Ashland Ave:
One (1) at seven point five (7.5) feet in length, twelve (12) feet in height and twelve (12) feet above grade level.

The location of said privilege shall be as shown on prints kept on file with the Department of Business Affairs and Consumer Protection and the Office of the City Clerk.

Said privilege shall be constructed in accordance with plans and specifications approved by the Department of Transportation (Division of Project Development) and Zoning Department - Signs.

This grant of privilege in the public way shall be subject to the provisions of Section 10-28-015 and all other required provisions of the Municipal Code of Chicago.

The grantee shall pay to the City of Chicago as compensation for the privilege #1109569 herein granted the sum of three hundred ($300.00) per annum in advance.

A 25% penalty will be added for payments received after due date.

The permit holder agrees to hold the City of Chicago harmless for any damage, relocation or replacement costs associated with damage, relocation or removal of private property caused by the City performing work in the public way.

Authority herein given and granted for a period of five (5) years from and after Date of Passage.

Alderman _____

(For) Joann Thompson 16th Ward
Joann Thompson.

# APPLICATION TO USE THE PUBLIC RIGHT OF WAY

## *EXAMPLE OF SIGN DRAWING*

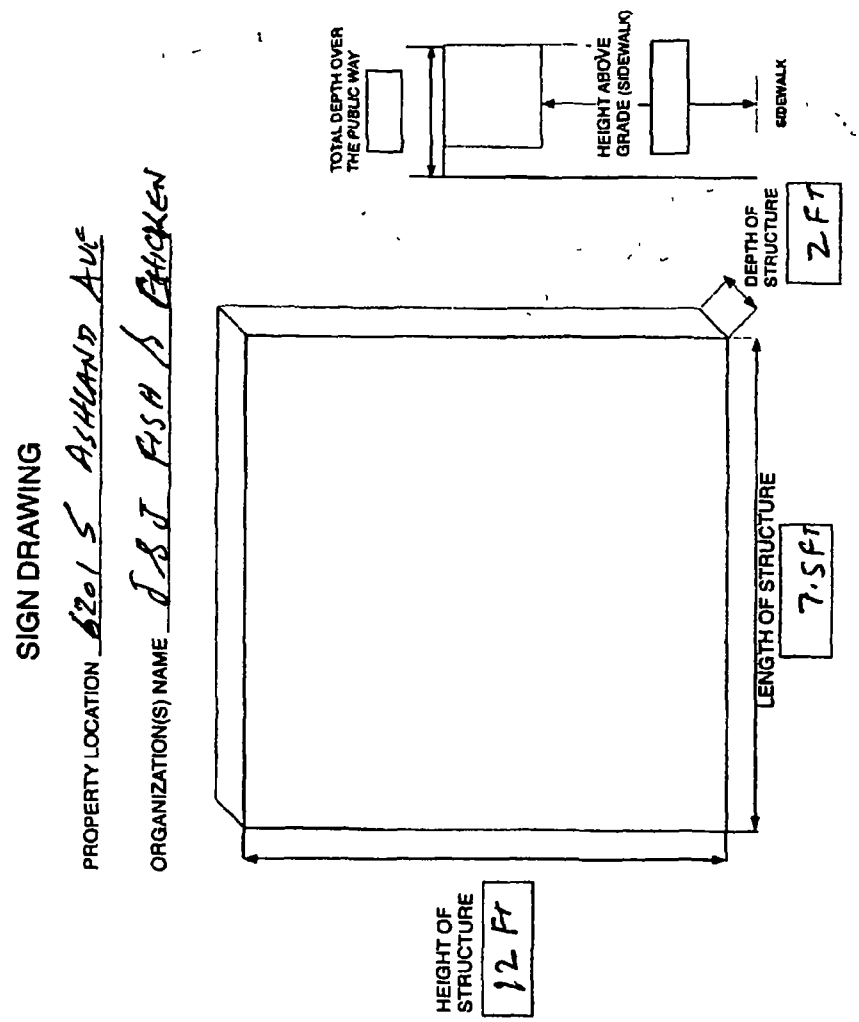

# City of Chicago

O2015-1794

Office of the City Clerk

Document Tracking Sheet

| | |
|---|---|
| **Meeting Date:** | 3/18/2015 |
| **Sponsor(s):** | Foulkes (15) |
| **Type:** | Ordinance |
| **Title:** | Grant(s) of privilege in public way for Metro on 62nd S Ashland (for 16th Ward) |
| **Committee(s) Assignment:** | Committee on Transportation and Public Way |

ORDINANCE
Metro on 62nd S Ashland
Acct. No. 393851 - 2
Permit No. 1116705

*Be It Ordained by the City Council of the City of Chicago:*

SECTION 1. Permission and authority are hereby given and granted to Metro on 62nd S Ashland, upon the terms and subject to the conditions of this ordinance to maintain and use one (1) sign(s) projecting over the public right-of-way attached to its premises known as 6247 S. Ashland Ave..

Said sign structure(s) measures as follows; along S. Ashland Avenue:
One (1) at ten (10) feet in length, two point six seven (2.67) feet in height and ten (10) feet above grade level.

The location of said privilege shall be as shown on prints kept on file with the Department of Business Affairs and Consumer Protection and the Office of the City Clerk.

Said privilege shall be constructed in accordance with plans and specifications approved by the Department of Transportation (Division of Project Development) and Zoning Department - Signs.

This grant of privilege in the public way shall be subject to the provisions of Section 10-28-015 and all other required provisions of the Municipal Code of Chicago.

The grantee shall pay to the City of Chicago as compensation for the privilege #1116705 herein granted the sum of three hundred ($300.00) per annum in advance.

A 25% penalty will be added for payments received after due date.

The permit holder agrees to hold the City of Chicago harmless for any damage, relocation or replacement costs associated with damage, relocation or removal of private property caused by the City performing work in the public way.

Authority herein given and granted for a period of five (5) years from and after Date of Passage.

Alderman _____

(For) Joann Thompson 16th Ward
Joann Thompson

© Aurora Sign Co ,Inc 2014

AURORA SIGN CO

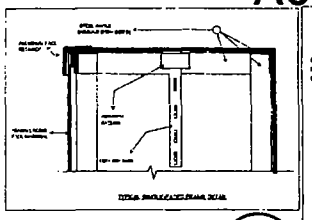

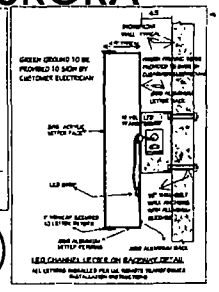

SIGN TO BE UL LISTED

## INDIVIDUAL ILLUMINATED LETTERS ON RACEWAY

FABRICATE AND INSTALL LETTERS OF ALUMINUM AND ACRYLIC
"METRO" FACES TO BE WHITE ACRYLIC WITH ARLON 5590-3412 PURPLE PERF APPLIED FIRST SURFACE
"PCS" AND OTHER FACES TO BE WHITE ACRYLIC WITH ARLON 5590-3411 ORANGE PERF APPLIED FIRST SURFACE
TRIMCAP TO BE WHITE RETURNS TO BE WHITE
RACEWAY TO BE PAINTED TO MATCH WALL
EXPOSED METAL SURFACES TO BE COATED WITH ACRYLIC POLYURETHANE
INTERNAL ILLUMINATION TO BE WHITE LEDS
SCALE - 1/2" = 1'

## ILLUMINATED TAGLINE MODULE ON RACEWAY

FABRICATE AND INSTALL MODULE OF ALUMINUM AND ACRYLIC
FACE TO BE WHITE ACRYLIC WITH ARLON 2500-3411 ORANGE VINYL APPLIED FIRST SURFACE
RETAINERS AND RETURNS TO BE WHITE
RACEWAY TO BE PAINTED TO MATCH WALL
EXPOSED METAL SURFACES TO BE COATED WITH ACRYLIC POLYURETHANE
INTERNAL ILLUMINATION TO BE WHITE LEDS
SCALE - 1/2" = 1'

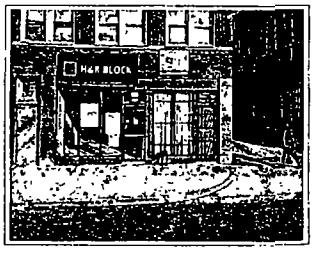


## INSTALLATION INSTRUCTIONS

REMOVE EXISTING SIGN AND DISPOSE
CENTER NEW SIGN ON LEASED SPACE
CONNECT TO ELECTRICAL SERVICE
TO BE PROVIDED BY OTHERS
PRIOR TO INSTALL

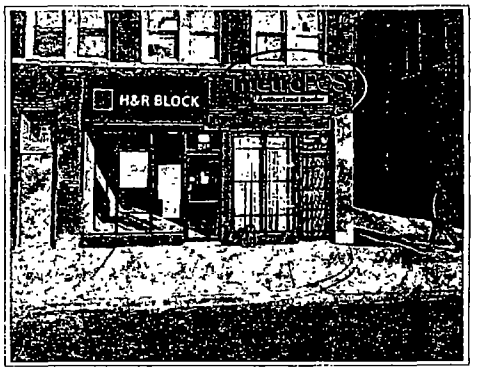


1100 Route 34
Aurora, Illinois 60504
630 898 5900 office
630 898 6091 fax

| | | | | | | | |
|---|---|---|---|---|---|---|---|
| Prepared For: METRO PCS | Address: 6247 S ASHLAND AVE | Drwg: 214389 | Sheet: 1 | Change Date: 9/18/14 | Rev 3 | | Salesman |
| Location Name: DYNAMIC | City/State: CHICAGO, IL | Rev 1 | | | Rev 4 | | Colors |
| | | Rev 2 | | | Rev 5 | | Notes |

NOTE THIS DRAWING IS THE PROPERTY OF AURORA SIGN CO IT IS NOT TO BE REPRODUCED, COPIED OR EXHIBITED IN ANY FASHION WITHOUT WRITTEN CONSENT FROM AURORA SIGN CO CHARGES OF UP TO $2000 00 WILL BE ASSESSED FOR ANY MIS-USE OF THESE DRAWINGS

# City of Chicago

O2015-1796

Office of the City Clerk

Document Tracking Sheet

| | |
|---|---|
| **Meeting Date:** | 3/18/2015 |
| **Sponsor(s):** | Foulkes (15) |
| **Type:** | Ordinance |
| **Title:** | Grant(s) of privilege in public way for MetroPCS |
| **Committee(s) Assignment:** | Committee on Transportation and Public Way |

ORDINANCE
MetroPCS
Acct. No. 394550 - 1
Permit No. 1116487

*Be It Ordained by the City Council of the City of Chicago:*

SECTION 1. Permission and authority are hereby given and granted to MetroPCS, upon the terms and subject to the conditions of this ordinance to maintain and use one (1) sign(s) projecting over the public right-of-way attached to its premises known as 3305 W. 63rd St..

Said sign structure(s) measures as follows; along W. 63rd Street:
One (1) at nine (9) feet in length, two point four two (2.42) feet in height and eleven (11) feet above grade level.

The location of said privilege shall be as shown on prints kept on file with the Department of Business Affairs and Consumer Protection and the Office of the City Clerk.

Said privilege shall be constructed in accordance with plans and specifications approved by the Department of Transportation (Division of Project Development) and Zoning Department - Signs.

This grant of privilege in the public way shall be subject to the provisions of Section 10-28-015 and all other required provisions of the Municipal Code of Chicago.

The grantee shall pay to the City of Chicago as compensation for the privilege #1116487 herein granted the sum of one hundred ($100.00) per annum in advance.

A 25% penalty will be added for payments received after due date.

The permit holder agrees to hold the City of Chicago harmless for any damage, relocation or replacement costs associated with damage, relocation or removal of private property caused by the City performing work in the public way.

Authority herein given and granted for a period of five (5) years from and after Date of Passage.

Alderman _____

Toni Foulkes 15th Ward

© Aurora Sign Co Jnc 2014

AURORA SIGN CO

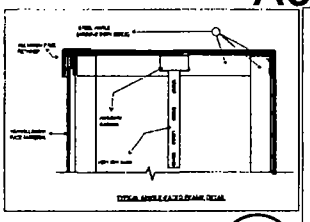

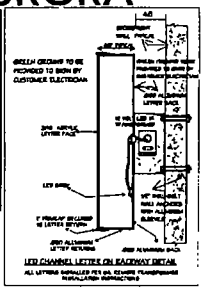

SIGN TO BE UL LISTED

## INDIVIDUAL ILLUMINATED LETTERS ON RACEWAY

FABRICATE AND INSTALL LETTERS OF ALUMINUM AND ACRYLIC
"METRO" FACES TO BE WHITE ACRYLIC WITH ARLON 5590-3412 PURPLE PERF APPLIED FIRST SURFACE
"PCS" AND OTHER FACES TO BE WHITE ACRYLIC WITH ARLON 5590-3411 ORANGE PERF APPLIED FIRST SURFACE
TRIMCAP TO BE WHITE. RETURNS TO BE WHITE
RACEWAY TO BE PAINTED TO MATCH WALL.
EXPOSED METAL SURFACES TO BE COATED WITH ACRYLIC POLYURETHANE
INTERNAL ILLUMINATION TO BE WHITE LEDS.
SCALE - 1/2" = 1'

## ILLUMINATED TAGLINE MODULE ON RACEWAY

FABRICATE AND INSTALL MODULE OF ALUMINUM AND ACRYLIC
FACE TO BE WHITE ACRYLIC WITH ARLON 2500-3411 ORANGE VINYL APPLIED FIRST SURFACE
RETAINERS AND RETURNS TO BE WHITE.
RACEWAY TO BE PAINTED TO MATCH WALL.
EXPOSED METAL SURFACES TO BE COATED WITH ACRYLIC POLYURETHANE
INTERNAL ILLUMINATION TO BE WHITE LEDS
SCALE - 1/2" = 1'

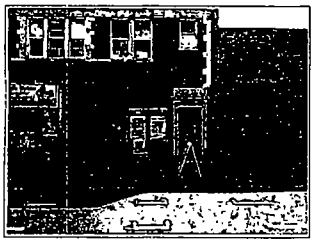

## INSTALLATION INSTRUCTIONS

INSTALL BACKER PANEL ON WALL
CENTER ABOVE LEASED SPACE
CONNECT TO ELECTRICAL SERVICE
TO BE PROVIDED BY OTHERS
PRIOR TO INSTALL

1100 Route 34
Aurora, Illinois 60504
630 898 5900 office
630 898 6091 fax

| | | | | | |
|---|---|---|---|---|---|
| Prepared For: METRO PCS | Address: 3305 W 63RD ST | Drwg: 214384 | Sheet: 1 | Design Date: 9/18/14 | Rev 3 | Salesman |
| Location Name: WIRELESS | City/State: CHICAGO, IL | Rev 1 | | | Rev 4 | Colors |
| | | Rev 2 | | | Rev 5 | Notes |

NOTE THIS DRAWING IS THE PROPERTY OF AURORA SIGN CO IT IS NOT TO BE REPRODUCED, COPIED OR EXHIBITED IN ANY FASHION WITHOUT WRITTEN CONSENT FROM AURORA SIGN CO CHARGES OF UP TO $2000.00 WILL BE ASSESSED FOR ANY MIS-USE OF THESE DRAWINGS

**Department of Business Affairs and Consumer Protection**
Small Business Center - Public Way Use Unit
City Hall - 121 N. LaSalle Street, Room 800 • Chicago, IL 60602
312-74-GOBIZ / 312-744-6249 • (312) 744-1944 (TTY)
http://www.cityofchicago.org/bacp

**03/18/2015**

Alderman **Toni Foulkes**
Ward # **15**
City of Chicago
City Hall, Room **300**
121 North LaSalle Street
Chicago, Illinois 60602

Re: An ordinance to use and maintain a portion of the public right-of-way for **one (1) sign(s)** for **MetroPCS**, adjacent to the premises known as **3305 W. 63rd St.**.

Dear Alderman **Toni Foulkes**:

The applicant referenced above has requested the use of the public right-of-way for a **sign(s)**. An ordinance has been prepared by the Department of Business Affairs and Consumer Protection – Small Business Center - Public Way Use Unit for presentation to the City Council. Because this request was made for properties located in your ward, as approved by you as per the attached, I respectfully request that you introduce the attached ordinance at the next City Council meeting.

If you have any questions regarding this ordinance, please contact Anthony Bertuca at (312) 744-5506.

**Department of Business Affairs and Consumer Protection**

# City of Chicago

O2015-1799

Office of the City Clerk

Document Tracking Sheet

| | |
|---|---|
| **Meeting Date:** | 3/18/2015 |
| **Sponsor(s):** | Foulkes (15) |
| **Type:** | Ordinance |
| **Title:** | Grant(s) of privilege in public way for Samer Food, Inc. (for 16th Ward) |
| **Committee(s) Assignment:** | Committee on Transportation and Public Way |

ORDINANCE
SAMER FOOD INC
Acct. No. 376103 - 1
Permit No. 1116525

*Be It Ordained by the City Council of the City of Chicago:*

SECTION 1. Permission and authority are hereby given and granted to SAMER FOOD INC, upon the terms and subject to the conditions of this ordinance to maintain and use, as now constructed, two (2) Fire Shutter(s) projecting over the public right-of-way adjacent to its premises known as 6250 S. Morgan St..

Said Fire Shutter(s) at S Morgan St measure(s):
One (1) at twenty-one point six seven (21.67) feet in length, and one point two five (1.25) foot in width for a total of twenty-seven point zero nine (27.09) square feet.
One (1) at nine point four two (9.42) feet in length, and one point two five (1.25) foot in width for a total of eleven point seven eight (11.78) square feet.

The location of said privilege shall be as shown on prints kept on file with the Department of Business Affairs and Consumer Protection and the Office of the City Clerk.

Said privilege shall be constructed in accordance with plans and specifications approved by the Department of Transportation (Division of Project Development).

This grant of privilege in the public way shall be subject to the provisions of Section 10-28-015 and all other required provisions of the Municipal Code of Chicago.

The grantee shall pay to the City of Chicago as compensation for the privilege #1116525 herein granted the sum of eight hundred ($800.00) per annum in advance.

A 25% penalty will be added for payments received after due date.

The permit holder agrees to hold the City of Chicago harmless for any damage, relocation or replacement costs associated with damage, relocation or removal of private property caused by the City performing work in the public way.

Authority herein given and granted for a period of five (5) years from and after Date of Passage.

Alderman _____

Joann Thompson 16th Ward

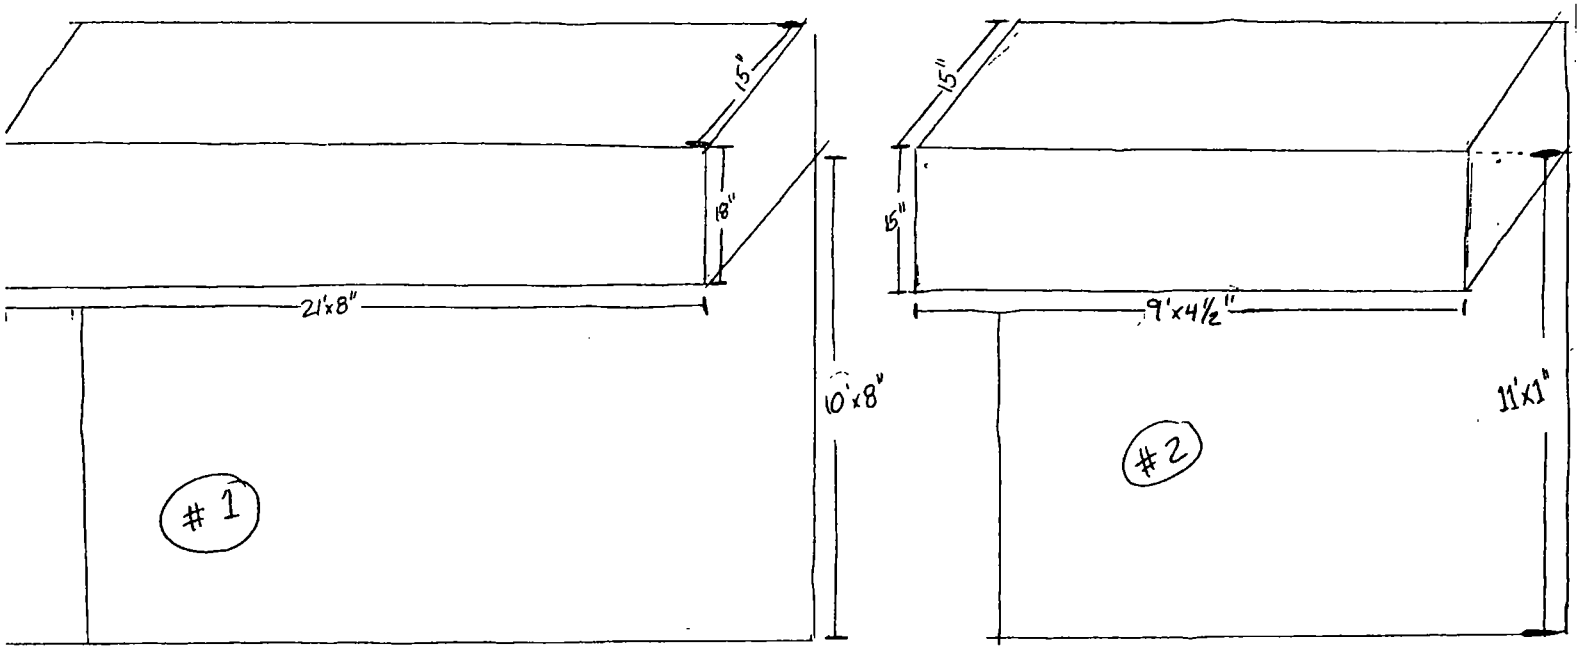


S. Morgan St.

# City of Chicago

O2015-1803

Office of the City Clerk

Document Tracking Sheet

| | |
|---|---|
| **Meeting Date:** | 3/18/2015 |
| **Sponsor(s):** | Foulkes (15) |
| **Type:** | Ordinance |
| **Title:** | Grant(s) of privilege in public way for Wreck and Roll Auto Body South, Inc. (for 16th Ward) |
| **Committee(s) Assignment:** | Committee on Transportation and Public Way |

ORDINANCE
WRECK AND ROLL AUTO BODY SOUTH, INC.
Acct. No. 347187 - 1
Permit No. 1116422

*Be It Ordained by the City Council of the City of Chicago:*

SECTION 1. Permission and authority are hereby given and granted to WRECK AND ROLL AUTO BODY SOUTH, INC., upon the terms and subject to the conditions of this ordinance to maintain and use, as now constructed, one (1) Facade(s) projecting over the public right-of-way adjacent to its premises known as 5436 S. Ashland Ave..

Said Facade(s) at Public Alley measure(s):
One (1) at thirty-five point three three (35.33) feet in length, and five (5) feet in width for a total of one hundred seventy-six point six five (176.65) square feet. Existing façade is approximately fifteen (15) feet above grade level.

The location of said privilege shall be as shown on prints kept on file with the Department of Business Affairs and Consumer Protection and the Office of the City Clerk.

Said privilege shall be constructed in accordance with plans and specifications approved by the Department of Planning and Development and Department of Transportation (Division of Project Development).

This grant of privilege in the public way shall be subject to the provisions of Section 10-28-015 and all other required provisions of the Municipal Code of Chicago.

The grantee shall pay to the City of Chicago as compensation for the privilege #1116422 herein granted the sum of four hundred ($400.00) per annum in advance.

A 25% penalty will be added for payments received after due date.

The permit holder agrees to hold the City of Chicago harmless for any damage, relocation or replacement costs associated with damage, relocation or removal of private property caused by the City performing work in the public way.

Authority herein given and granted for a period of five (5) years from and after 12/16/2014.

Alderman _____

(For) Joann Thompson 16th Ward
Joann Thompson.

PROFESSIONAL DESIGN FIRM LS/PE/SE REGISTRATION NO. 184-002111

# PLAT OF SURVEY

LOTS 15 AND 16 IN BLOCK 1 IN E. GALVIN'S SUBDIVISION OF THE SOUTHEAST 1/4 OF THE SOUTHEAST 1/4 OF THE SOUTHEAST 1/4 OF SECTION 7 TOWNSHIP 38 NORTH, RANGE 14, EAST OF THE THIRD PRINCIPAL MERIDIAN IN COOK COUNTY, ILLINOIS.

LAND TOTAL AREA 5385 SQ FT.

COMMONLY KNOWN AS 5438 SOUTH ASHLAND AVENUE CHICAGO ILLINOIS

0 10 20 30

SCALE: 1 INCH = 16 FEET

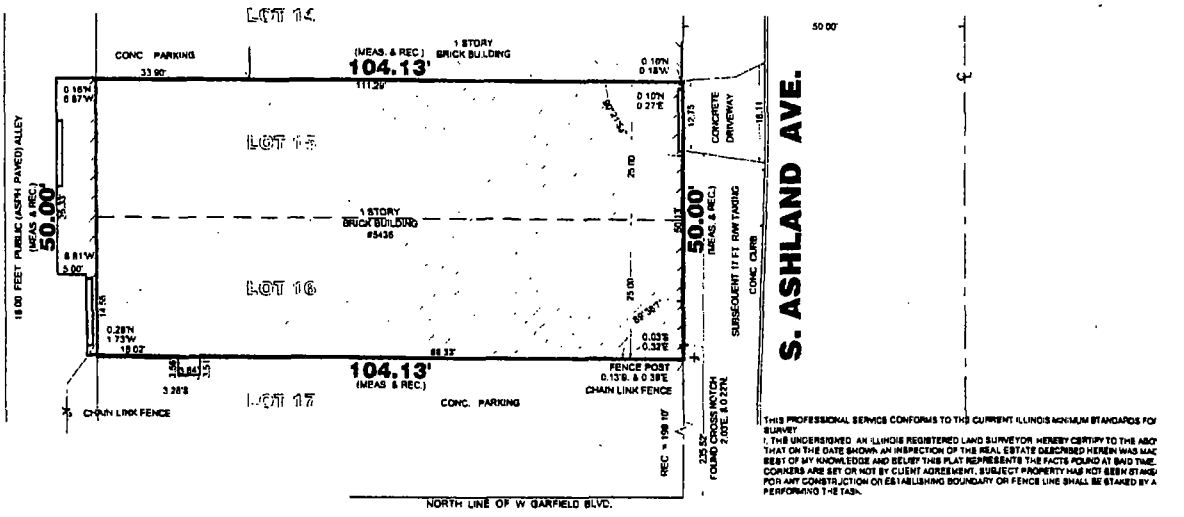


THIS PROFESSIONAL SERVICE CONFORMS TO THE CURRENT ILLINOIS MINIMUM STANDARDS FOR BURVEY

I, THE UNDERSIGNED AN ILLINOIS REGISTERED LAND SURVEYOR HEREBY CERTIFY TO THE ABOVE THAT ON THE DATE SHOWN AN INSPECTION OF THE REAL ESTATE DESCRIBED HEREIN WAS MADE BEST OF MY KNOWLEDGE AND BELIEF THIS PLAT REPRESENTS THE FACTS FOUND AT SAID TIME. CORNERS ARE SET OR NOT BY CLIENT AGREEMENT. SUBJECT PROPERTY HAS NOT BEEN STAKED FOR ANY CONSTRUCTION OR ESTABLISHING BOUNDARY OR FENCE LINE SHALL BE STAKED BY A PERFORMING THE TASK.

File

NO DIMENSIONS SHOULD BE ASSUMED BY SCALE MEASURMENTS UPON THE PLAT
BOUNDARY DIMENSIONS ARE BASED ON THE PUBLIC RECORDS AND/ OR DESCRIPTION PROVIDED
FOR LEGENDS SEE OTHER SIDE OF THIS PAGE

MORADI MULTI DIMENSIONS
CONSULTING ENGINEERS
6343 W. IRVING PARK RD, CHICAGO, IL. 60634
TEL. (773)478-8080, FAX. (772)478-8887

| JOB # 394-89 | DRAWN: MA | DATE 08.21.2020 | CLIENT VASSILIOS LAZARIDIS |
|---|---|---|---|
| SHEET 1 | CHECKED BY: | SCALE 1"=16'-0" | DATE OF FIELD WORK 08.19.2020 |

THE LEGAL DESCRIPTION NOTED ON THIS PLAT WAS PROVIDED BY THE CLIENT AND MUST BE COMPARED WITH DEED AND/ OR TITLE POLICY. BUILDING LINES AND EASEMENTS ARE SHOWN ONLY WHERE THERE ARE SO RECORDED IN THE MAPS. OTHERWISE FOR BUILDING RESTRICTIONS AND/ OR EASEMENTS REFER TO YOUR DEED, CONTRACT, TITLE POLICY, AND/ OR ZONING REGULATIONS. THIS PLAT IS VALID ONLY IF IT CONTAINS THE ORIGINAL SIGNATURE AND SEAL OF THE SURVEYOR. IF YOU HAVE ANY QUESTIONS PLEASE DO NOT HESITATE TO CONTACT US.

Illinois Land Surveyor Number 035-003349
BEHROOZ MORADI, PhD, P.E., S.E., P.L.S

# City of Chicago

O2015-1806

## Office of the City Clerk

## Document Tracking Sheet

| | |
|---|---|
| **Meeting Date:** | 3/18/2015 |
| **Sponsor(s):** | Thomas (17) |
| **Type:** | Ordinance |
| **Title:** | Grant(s) of privilege in public way for Hot City Lounge |
| **Committee(s) Assignment:** | Committee on Transportation and Public Way |

ORDINANCE
HOT CITY LOUNGE
Acct. No. 24185 - 1
Permit No. 1110446

*Be It Ordained by the City Council of the City of Chicago:*

SECTION 1. Permission and authority are hereby given and granted to HOT CITY LOUNGE, upon the terms and subject to the conditions of this ordinance to maintain and use one (1) sign(s) projecting over the public right-of-way attached to its premises known as 7432 S. Racine Ave..

Said sign structure(s) measures as follows; along S RACINE AVE:
One (1) at eight (8) feet in length, four (4) feet in height and ten (10) feet above grade level.

The location of said privilege shall be as shown on prints kept on file with the Department of Business Affairs and Consumer Protection and the Office of the City Clerk

Said privilege shall be constructed in accordance with plans and specifications approved by the Department of Transportation (Division of Project Development) and Zoning Department- Signs.

This grant of privilege in the public way shall be subject to the provisions of Section 10-28-015 and all other required provisions of the Municipal Code of Chicago.

The grantee shall pay to the City of Chicago as compensation for the privilege #1110446 herein granted the sum of three hundred ($300.00) per annum in advance.

A 25% penalty will be added for payments received after due date

The permit holder agrees to hold the City of Chicago harmless for any damage, relocation or replacement costs associated with damage, relocation or removal of private property caused by the City performing work in the public way.

Authority herein given and granted for a period offive (5) years from and after 01/13/2014.

Alderman _____

Latasha R. Thomas 17th Ward

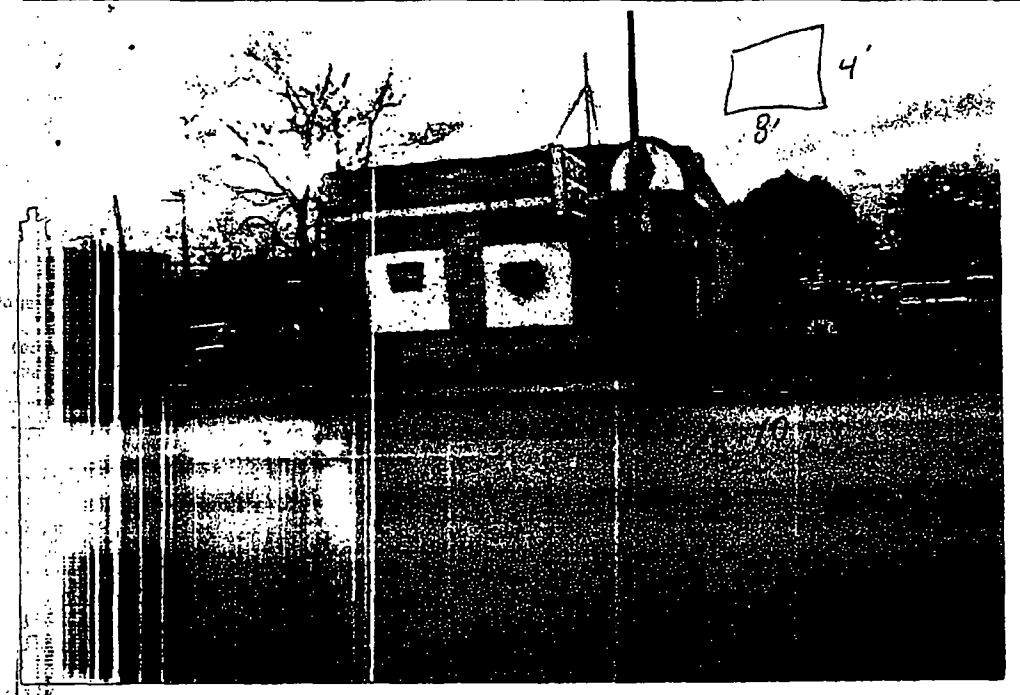
4'
8'

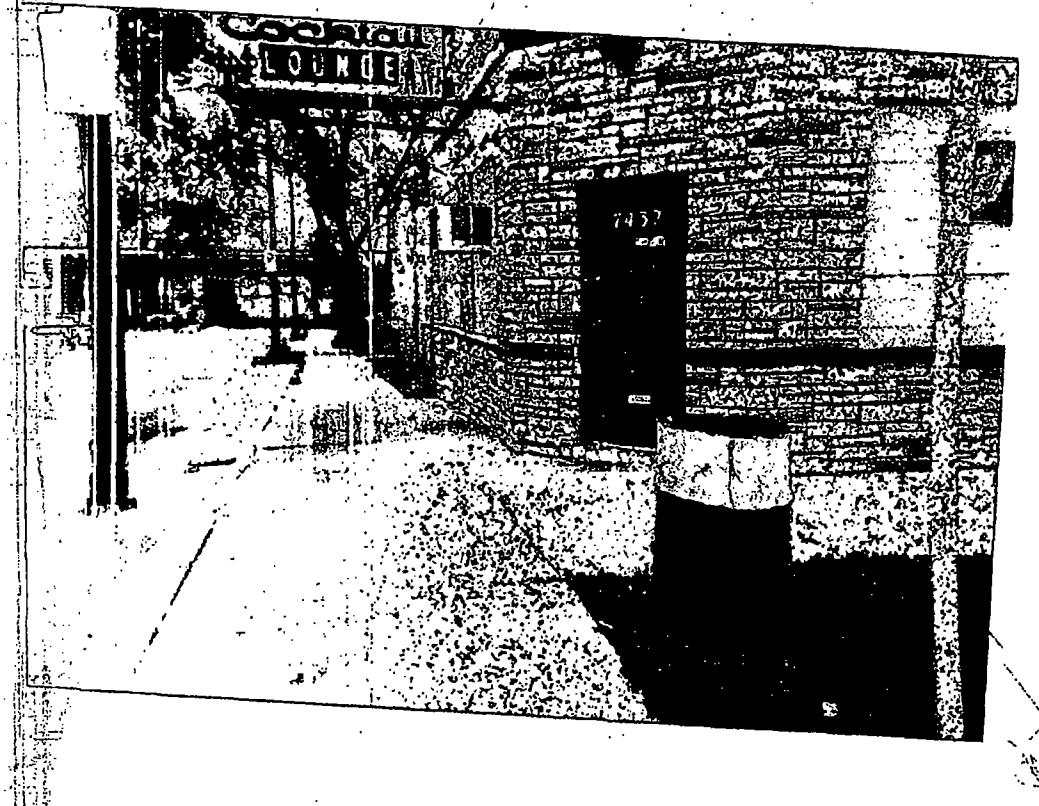
LOUNGE
7457

# City of Chicago

O2015-1834

## Office of the City Clerk

## Document Tracking Sheet

| | |
|---|---|
| **Meeting Date:** | 3/18/2015 |
| **Sponsor(s):** | O'Shea (19) |
| **Type:** | Ordinance |
| **Title:** | Grant(s) of privilege in public way for Beverly Hills Animal Hospital Ltd. |
| **Committee(s) Assignment:** | Committee on Transportation and Public Way |

ORDINANCE
BEVERLY HILLS ANIMAL HOSPITAL, LTD.
Acct. No. 219830 - 1
Permit No. 1117199

*Be It Ordained by the City Council of the City of Chicago:*

SECTION 1. Permission and authority are hereby given and granted to BEVERLY HILLS ANIMAL HOSPITAL, LTD., upon the terms and subject to the conditions of this ordinance to maintain and use two (2) sign(s) projecting over the public right-of-way attached to its premises known as 10359 S. Western Ave..

Said sign structure(s) measures as follows; along S. Western Avenue:
One (1) at nine (9) feet in length, four (4) feet in height and sixteen (16) feet above grade level.
One (1) at six (6) feet in length, three (3) feet in height and twelve (12) feet above grade level.

The location of said privilege shall be as shown on prints kept on file with the Department of Business Affairs and Consumer Protection and the Office of the City Clerk.

Said privilege shall be constructed in accordance with plans and specifications approved by the Department of Transportation (Division of Project Development) and Zoning Department - Signs.

This grant of privilege in the public way shall be subject to the provisions of Section 10-28-015 and all other required provisions of the Municipal Code of Chicago.

The grantee shall pay to the City of Chicago as compensation for the privilege #1117199 herein granted the sum of four hundred ($400.00) per annum in advance.

A 25% penalty will be added for payments received after due date.

The permit holder agrees to hold the City of Chicago harmless for any damage, relocation or replacement costs associated with damage, relocation or removal of private property caused by the City performing work in the public way.

Authority herein given and granted for a period of five (5) years from and after 02/10/2015.

Alderman _____

Matthew J. O'Shea 19th Ward

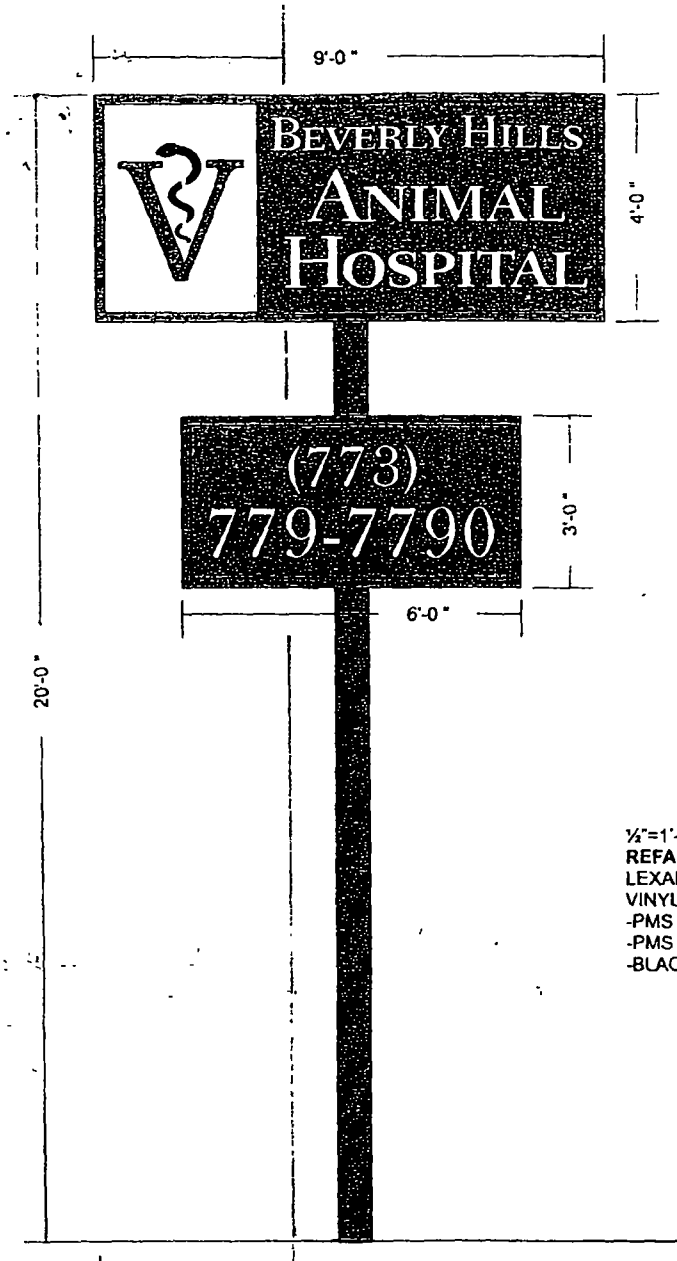


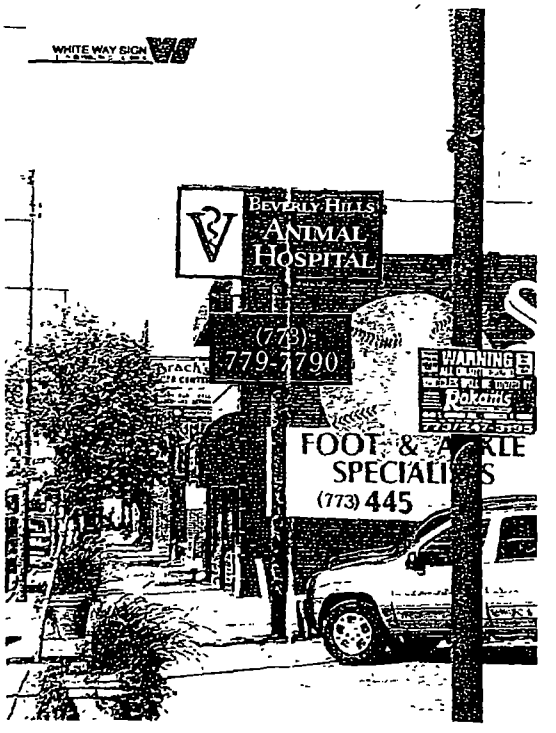


¼"=1'-0"
**REFACE EXISTING D/F PYLON SIGNS**
LEXAN FACES W/ VDC GRAPHICS
VINYL COLORS
-PMS 2945 BLUE
-PMS 427 WINTER SKY
-BLACK

4'

Property Line

4'

Upper Sign Width

1'

2' Property Line

Lower Sign Width

2'

Property

Total Area in Public Way = 8 Sq ft.

**Department of Business Affairs and Consumer Protection**
Small Business Center - Public Way Use Unit
City Hall - 121 N. LaSalle Street, Room 800 • Chicago, IL 60602
312-74-GOBIZ / 312-744-6249 • (312) 744-1944 (TTY)
http://www.cityofchicago.org/bacp

**03/18/2015**

Alderman **Matthew J. O'Shea**
Ward # **19**
City of Chicago
City Hall, Room **300**
121 North LaSalle Street
Chicago, Illinois 60602

Re: An ordinance to use and maintain a portion of the public right-of-way for **two (2) sign(s)** for **BEVERLY HILLS ANIMAL HOSPITAL, LTD.**, adjacent to the premises known as **10359 S. Western Ave.**.

Dear Alderman **Matthew J. O'Shea**:

The applicant referenced above has requested the use of the public right-of-way for a **sign(s)**. An ordinance has been prepared by the Department of Business Affairs and Consumer Protection – Small Business Center - Public Way Use Unit for presentation to the City Council. Because this request was made for properties located in your ward, as approved by you as per the attached, I respectfully request that you introduce the attached ordinance at the next City Council meeting.

If you have any questions regarding this ordinance, please contact Anthony Bertuca at (312) 744-5506.

**Department of Business Affairs and Consumer Protection**

# City of Chicago

O2015-1837

## Office of the City Clerk

## Document Tracking Sheet

| | |
|---|---|
| **Meeting Date:** | 3/18/2015 |
| **Sponsor(s):** | O'Shea (19) |
| **Type:** | Ordinance |
| **Title:** | Grant(s) of privilege in public way for Chan's Restaurant |
| **Committee(s) Assignment:** | Committee on Transportation and Public Way |

ORDINANCE
CHAN' S RESTAURANT
Acct. No. 350297 - 1
Permit No. 1117192

*Be It Ordained by the City Council of the City of Chicago:*

SECTION 1. Permission and authority are hereby given and granted to CHAN' S RESTAURANT, upon the terms and subject to the conditions of this ordinance to maintain and use one (1) sign(s) projecting over the public right-of-way attached to its premises known as 10241 S. Western Ave..

Said sign structure(s) measures as follows; along S. Western Avenue:
One (1) at eight (8) feet in length, four (4) feet in height and nine point five seven (9.57) feet above grade level.

The location of said privilege shall be as shown on prints kept on file with the Department of Business Affairs and Consumer Protection and the Office of the City Clerk.

Said privilege shall be constructed in accordance with plans and specifications approved by the Department of Transportation (Division of Project Development) and Zoning Department - Signs.

This grant of privilege in the public way shall be subject to the provisions of Section 10-28-015 and all other required provisions of the Municipal Code of Chicago.

The grantee shall pay to the City of Chicago as compensation for the privilege #1117192 herein granted the sum of three hundred ($300.00) per annum in advance.

A 25% penalty will be added for payments received after due date.

The permit holder agrees to hold the City of Chicago harmless for any damage, relocation or replacement costs associated with damage, relocation or removal of private property caused by the City performing work in the public way.

Authority herein given and granted for a period of five (5) years from and after 03/10/2015.

Alderman 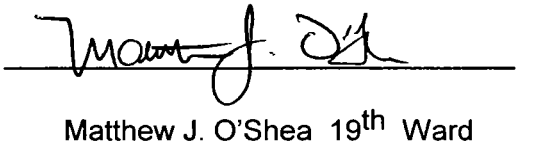

Matthew J. O'Shea 19th Ward

**Department of Business Affairs and Consumer Protection**
Small Business Center - Public Way Use Unit
City Hall - 121 N. LaSalle Street, Room 800 • Chicago, IL 60602
312-74-GOBIZ / 312-744-6249 • (312) 744-1944 (TTY)
http://www.cityofchicago.org/bacp

**03/18/2015**

Alderman **Matthew J. O'Shea**
Ward # **19**
City of Chicago
City Hall, Room **300**
121 North LaSalle Street
Chicago, Illinois 60602

Re: An ordinance to use and maintain a portion of the public right-of-way for **one (1) sign(s)** for **CHAN' S RESTAURANT**, adjacent to the premises known as **10241 S. Western Ave.**.

Dear Alderman **Matthew J. O'Shea**:

The applicant referenced above has requested the use of the public right-of-way for a **sign(s)**. An ordinance has been prepared by the Department of Business Affairs and Consumer Protection – Small Business Center - Public Way Use Unit for presentation to the City Council. Because this request was made for properties located in your ward, as approved by you as per the attached, I respectfully request that you introduce the attached ordinance at the next City Council meeting.

If you have any questions regarding this ordinance, please contact Anthony Bertuca at (312) 744-5506.

**Department of Business Affairs and Consumer Protection**

# City of Chicago

O2015-1840

Office of the City Clerk

Document Tracking Sheet

| | |
|---|---|
| **Meeting Date:** | 3/18/2015 |
| **Sponsor(s):** | O'Shea (19) |
| **Type:** | Ordinance |
| **Title:** | Grant(s) of privilege in public way for PNC Bank |
| **Committee(s) Assignment:** | Committee on Transportation and Public Way |

ORDINANCE
PNC BANK
Acct. No. 349591 - 14
Permit No. 1117673

*Be It Ordained by the City Council of the City of Chicago:*

SECTION 1. Permission and authority are hereby given and granted to PNC BANK, upon the terms and subject to the conditions of this ordinance to maintain and use one (1) sign(s) projecting over the public right-of-way attached to its premises known as 10701 S. Western Ave..

Said sign structure(s) measures as follows; along S. Western Avenue:
One (1) at twelve point one six (12.16) feet in length, six point zero eight (6.08) feet in height and seventeen point eight three (17.83) feet above grade level.

The location of said privilege shall be as shown on prints kept on file with the Department of Business Affairs and Consumer Protection and the Office of the City Clerk.

Said privilege shall be constructed in accordance with plans and specifications approved by the Department of Transportation (Division of Project Development) and Zoning Department - Signs.

This grant of privilege in the public way shall be subject to the provisions of Section 10-28-015 and all other required provisions of the Municipal Code of Chicago.

The grantee shall pay to the City of Chicago as compensation for the privilege #1117673 herein granted the sum of three hundred ($300.00) per annum in advance.

A 25% penalty will be added for payments received after due date.

The permit holder agrees to hold the City of Chicago harmless for any damage, relocation or replacement costs associated with damage, relocation or removal of private property caused by the City performing work in the public way.

Authority herein given and granted for a period of five (5) years from and after 04/14/2015.

Alderman _____

Matthew J. O'Shea 19th Ward

**Exterior Plan**

**Site Number: 005634**

**Beverly Drive Up**
**10701 South Western Ave.**
**Chicago, IL 60643**

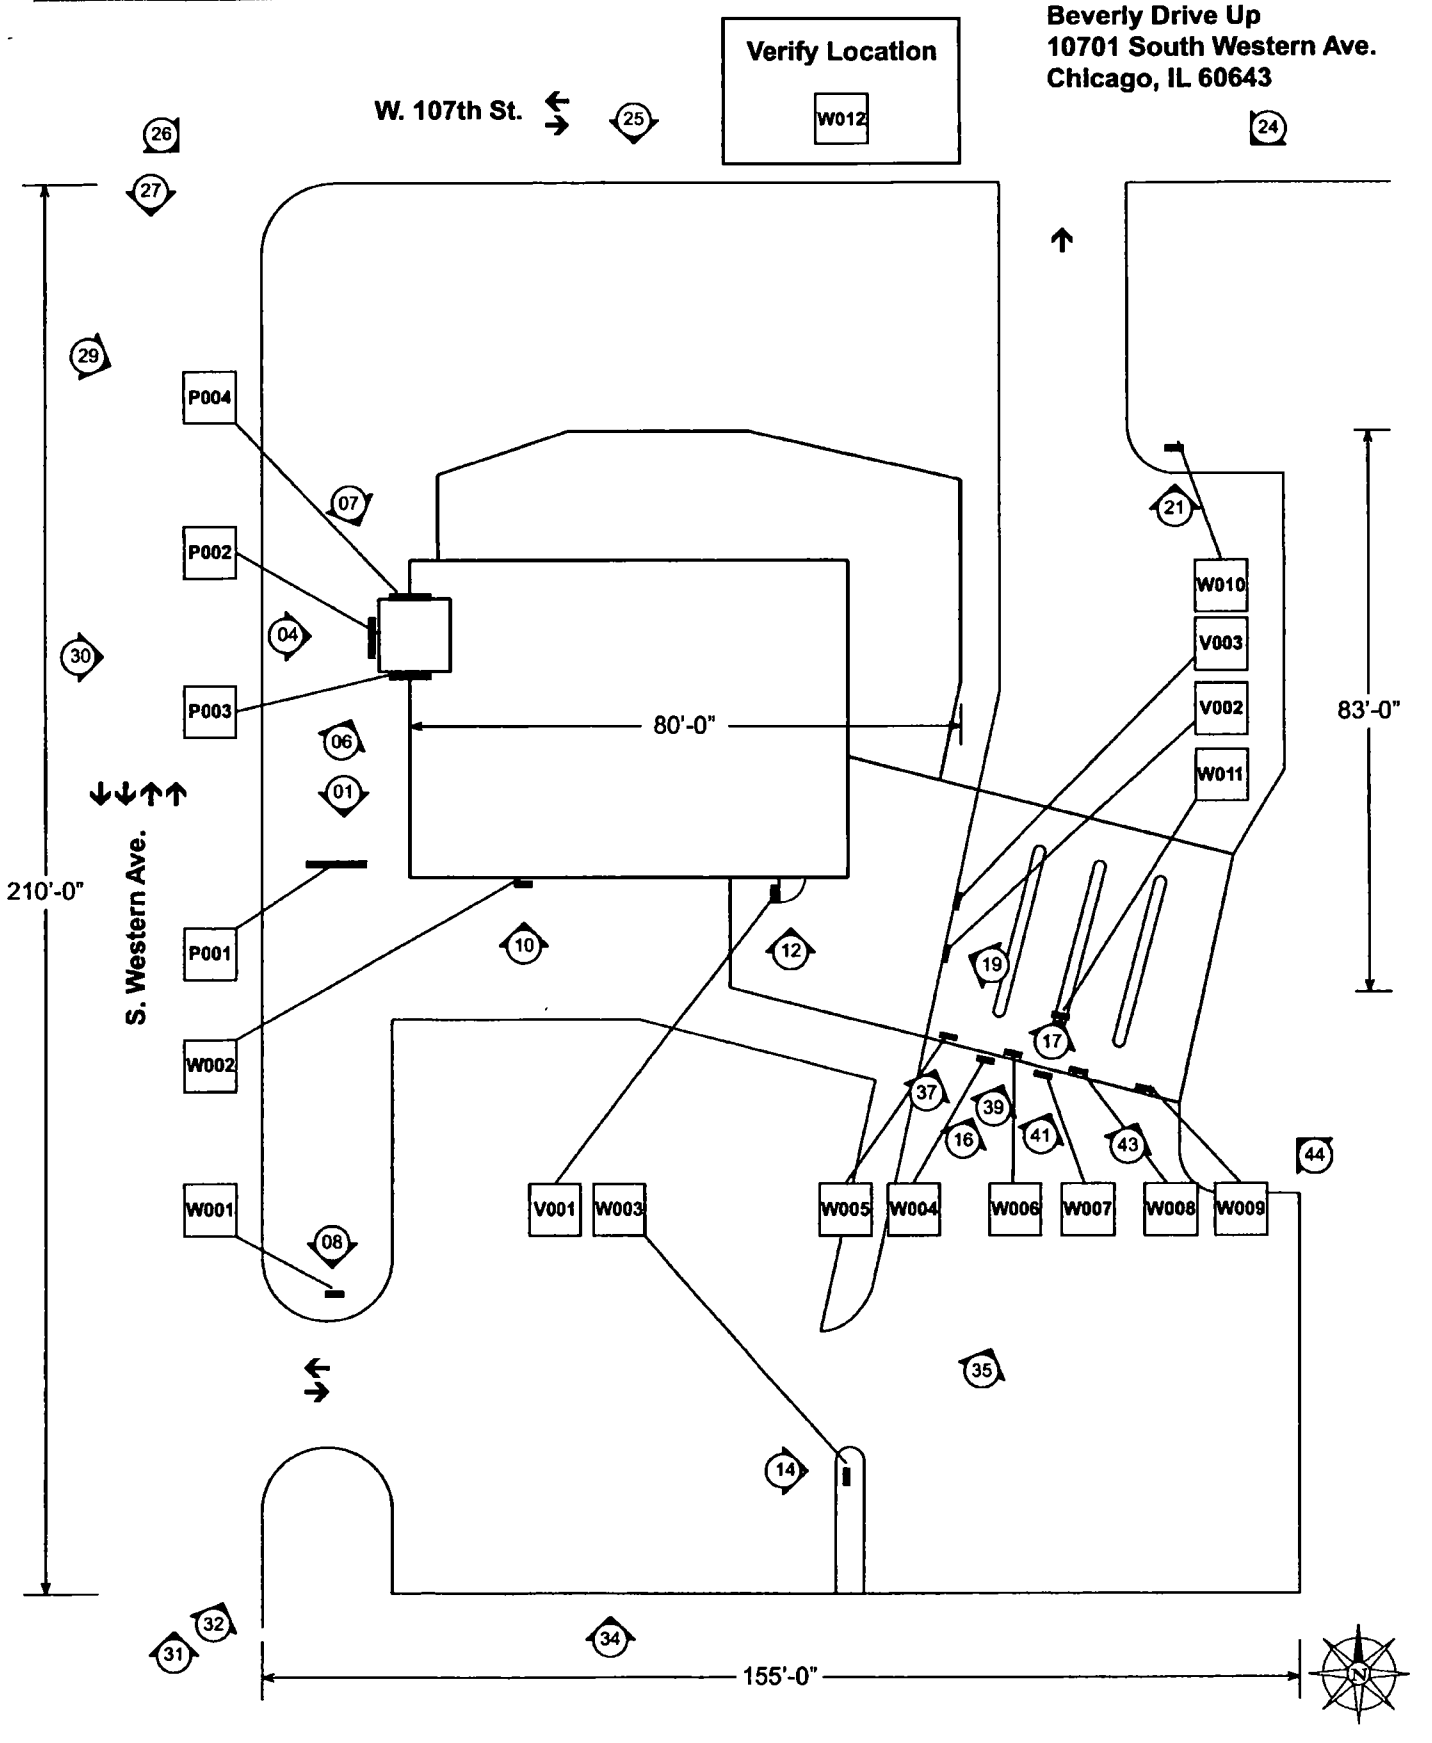

**Department of Business Affairs and Consumer Protection**
Small Business Center - Public Way Use Unit
City Hall - 121 N. LaSalle Street, Room 800 • Chicago, IL 60602
312-74-GOBIZ / 312-744-6249 • (312) 744-1944 (TTY)
http://www.cityofchicago.org/bacp

**03/18/2015**

Alderman **Matthew J. O'Shea**
Ward # **19**
City of Chicago
City Hall, Room **300**
121 North LaSalle Street
Chicago, Illinois 60602

Re: An ordinance to use and maintain a portion of the public right-of-way for **one (1) sign(s)** for **PNC BANK**, adjacent to the premises known as **10701 S. Western Ave.**.

Dear Alderman **Matthew J. O'Shea**:

The applicant referenced above has requested the use of the public right-of-way for a **sign(s)**. An ordinance has been prepared by the Department of Business Affairs and Consumer Protection – Small Business Center - Public Way Use Unit for presentation to the City Council. Because this request was made for properties located in your ward, as approved by you as per the attached, I respectfully request that you introduce the attached ordinance at the next City Council meeting.

If you have any questions regarding this ordinance, please contact Anthony Bertuca at (312) 744-5506.

**Department of Business Affairs and Consumer Protection**

# City of Chicago

O2015-1844

Office of the City Clerk

Document Tracking Sheet

| | |
|---|---|
| **Meeting Date:** | 3/18/2015 |
| **Sponsor(s):** | O'Shea (19) |
| **Type:** | Ordinance |
| **Title:** | Grant(s) of privilege in public way for Radio Shack No. 6551 |
| **Committee(s) Assignment:** | Committee on Transportation and Public Way |

ORDINANCE
RADIO SHACK #6551
Acct. No. 3350 - 61
Permit No. 1116567

*Be It Ordained by the City Council of the City of Chicago:*

SECTION 1. Permission and authority are hereby given and granted to RADIO SHACK #6551, upon the terms and subject to the conditions of this ordinance to maintain and use one (1) sign(s) projecting over the public right-of-way attached to its premises known as 2313 W. 95th St..

Said sign structure(s) measures as follows; along W. 95th Street:
One (1) at seventeen (17) feet in length, two (2) feet in height and sixteen (16) feet above grade level.

The location of said privilege shall be as shown on prints kept on file with the Department of Business Affairs and Consumer Protection and the Office of the City Clerk.

Said privilege shall be constructed in accordance with plans and specifications approved by the Department of Transportation (Division of Project Development) and Zoning Department - Signs.

This grant of privilege in the public way shall be subject to the provisions of Section 10-28-015 and all other required provisions of the Municipal Code of Chicago.

The grantee shall pay to the City of Chicago as compensation for the privilege #1116567 herein granted the sum of three hundred ($300.00) per annum in advance.

A 25% penalty will be added for payments received after due date.

The permit holder agrees to hold the City of Chicago harmless for any damage, relocation or replacement costs associated with damage, relocation or removal of private property caused by the City performing work in the public way.

Authority herein given and granted for a period of five (5) years from and after 12/16/2014.

Alderman _____

Matthew J. O'Shea 19th Ward

RadioShack
2313 W 95th St.
Chicago, IL

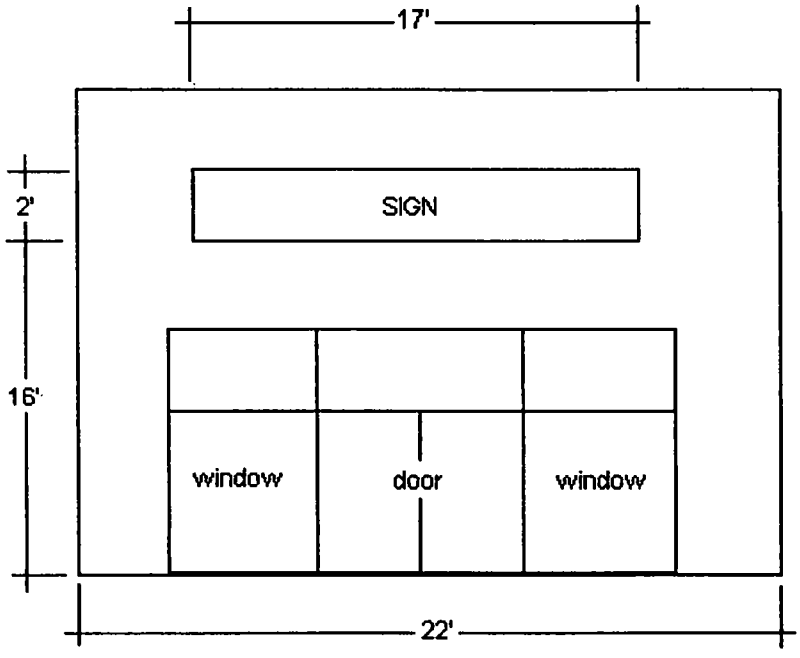


FRONT

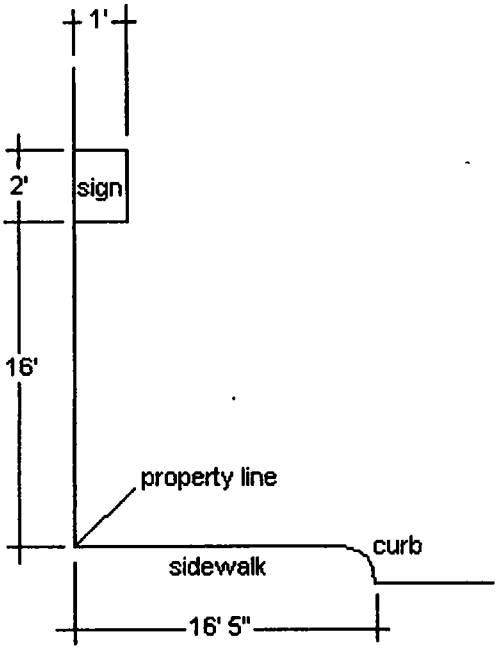


SIDE

**Department of Business Affairs and Consumer Protection**
Small Business Center - Public Way Use Unit
City Hall - 121 N. LaSalle Street, Room 800 • Chicago, IL 60602
312-74-GOBIZ / 312-744-6249 • (312) 744-1944 (TTY)
http://www.cityofchicago.org/bacp

**03/18/2015**

Alderman **Matthew J. O'Shea**
Ward # **19**
City of Chicago
City Hall, Room **300**
121 North LaSalle Street
Chicago, Illinois 60602

Re: An ordinance to use and maintain a portion of the public right-of-way for **one (1) sign(s)** for **RADIO SHACK #6551**, adjacent to the premises known as **2313 W. 95th St.**.

Dear Alderman **Matthew J. O'Shea**:

The applicant referenced above has requested the use of the public right-of-way for a **sign(s)**. An ordinance has been prepared by the Department of Business Affairs and Consumer Protection – Small Business Center - Public Way Use Unit for presentation to the City Council. Because this request was made for properties located in your ward, as approved by you as per the attached, I respectfully request that you introduce the attached ordinance at the next City Council meeting.

If you have any questions regarding this ordinance, please contact Anthony Bertuca at (312) 744-5506.

**Department of Business Affairs and Consumer Protection**

# City of Chicago

O2015-1848

## Office of the City Clerk

## Document Tracking Sheet

| | |
|---|---|
| **Meeting Date:** | 3/18/2015 |
| **Sponsor(s):** | Cochran (20) |
| **Type:** | Ordinance |
| **Title:** | Grant(s) of privilege in public way for MetroPCS |
| **Committee(s) Assignment:** | Committee on Transportation and Public Way |

ORDINANCE
MetroPCS
Acct. No. 394212 - 1
Permit No. 1116854

*Be It Ordained by the City Council of the City of Chicago:*

SECTION 1. Permission and authority are hereby given and granted to MetroPCS , upon the terms and subject to the conditions of this ordinance to maintain and use one (1) sign(s) projecting over the public right-of-way attached to its premises known as 4731 S. Ashland Ave..

Said sign structure(s) measures as follows; along S. Ashland Avenue:
One (1) at nine (9) feet in length, two point five (2.5) feet in height and nine (9) feet above grade level.

The location of said privilege shall be as shown on prints kept on file with the Department of Business Affairs and Consumer Protection and the Office of the City Clerk.

Said privilege shall be constructed in accordance with plans and specifications approved by the Department of Transportation (Division of Project Development) and Zoning Department - Signs.

This grant of privilege in the public way shall be subject to the provisions of Section 10-28-015 and all other required provisions of the Municipal Code of Chicago.

The grantee shall pay to the City of Chicago as compensation for the privilege #1116854 herein granted the sum of one hundred ($100.00) per annum in advance.

A 25% penalty will be added for payments received after due date.

The permit holder agrees to hold the City of Chicago harmless for any damage, relocation or replacement costs associated with damage, relocation or removal of private property caused by the City performing work in the public way.

Authority herein given and granted for a period of five (5) years from and after Date of Passage.

Alderman _____

Willie Cochran 20th Ward

© Aurora Sign Co ,Inc 2014

AURORA SIGN CO

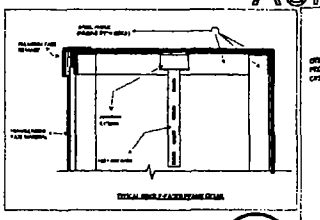

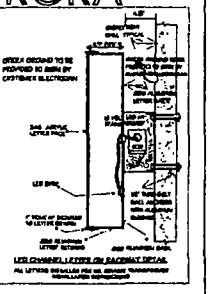

SIGN TO BE UL LISTED

## INDIVIDUAL ILLUMINATED LETTERS ON RACEWAY

FABRICATE AND INSTALL LETTERS OF ALUMINUM AND ACRYLIC.
"METRO" FACES TO BE WHITE ACRYLIC WITH ARLON 5590-3412 PURPLE PERF APPLIED FIRST SURFACE.
"PCS" AND OTHER FACES TO BE WHITE ACRYLIC WITH ARLON 5590-3411 ORANGE PERF APPLIED FIRST SURFACE
TRIMCAP TO BE WHITE. RETURNS TO BE WHITE.
RACEWAY TO BE PAINTED TO MATCH WALL.
EXPOSED METAL SURFACES TO BE COATED WITH ACRYLIC POLYURETHANE.
INTERNAL ILLUMINATION TO BE WHITE LEDS.
SCALE - 1/2" = 1'

## ILLUMINATED TAGLINE MODULE ON RACEWAY

FABRICATE AND INSTALL MODULE OF ALUMINUM AND ACRYLIC.
FACE TO BE WHITE ACRYLIC WITH ARLON 2500-3411 ORANGE VINYL APPLIED FIRST SURFACE
RETAINERS AND RETURNS TO BE WHITE.
RACEWAY TO BE PAINTED TO MATCH WALL.
EXPOSED METAL SURFACES TO BE COATED WITH ACRYLIC POLYURETHANE.
INTERNAL ILLUMINATION TO BE WHITE LEDS.
SCALE - 1/2" = 1'

## INSTALLATION INSTRUCTIONS

REMOVE EXISTING SIGNS AND DISPOSE.
INSTALL BACKER PANEL ON WALL.
CENTER NEW SIGNS ON LEASED SPACE.
CONNECT TO ELECTRICAL SERVICE
TO BE PROVIDED BY OTHERS
PRIOR TO INSTALL

1100 Route 34
Aurora, Illinois 60504
630 898 5900 office
630 898 6091 fax

| | | | | | |
|---|---|---|---|---|---|
| Prepared For: METRO PCS | Address: 4731 1/2 S ASHLAND AVE | Drwg: 214386 | Sheet: 1 | Design Date: 9/18/14 | Rev 3: |
| Location Name: WIRELESS | City/State: CHICAGO, IL | Rev 1: | | Rev 4: | Salesman: |
| | | Rev 2: | | Rev 5: | Colors: |
| | | | | | Notes: |

NOTE THIS DRAWING IS THE PROPERTY OF AURORA SIGN CO IT IS NOT TO BE REPRODUCED, COPIED, OR EXHIBITED IN ANY FASHION WITHOUT WRITTEN CONSENT FROM AURORA SIGN CO CHARGES OF UP TO $2000.00 WILL BE ASSESSED FOR ANY MIS-USE OF THESE DRAWINGS

# City of Chicago

O2015-1852

## Office of the City Clerk

## Document Tracking Sheet

| | |
|---|---|
| **Meeting Date:** | 3/18/2015 |
| **Sponsor(s):** | Munoz (22) |
| **Type:** | Ordinance |
| **Title:** | Grant(s) of privilege in public way for JOJI BP |
| **Committee(s) Assignment:** | Committee on Transportation and Public Way |

ORDINANCE
JOJI BP
Acct. No. 368076 - 1
Permit No. 1115695

*Be It Ordained by the City Council of the City of Chicago:*

SECTION 1. Permission and authority are hereby given and granted to JOJI BP, upon the terms and subject to the conditions of this ordinance to maintain and use one (1) sign(s) projecting over the public right-of-way attached to its premises known as 4518 S. Cicero Ave..

Said sign structure(s) measures as follows; along S. Cicero Avenue:
One (1) at five point three three (5.33) feet in length, eleven point seven five (11.75) feet in height and nine point five (9.5) feet above grade level.

The location of said privilege shall be as shown on prints kept on file with the Department of Business Affairs and Consumer Protection and the Office of the City Clerk.

Said privilege shall be constructed in accordance with plans and specifications approved by the Department of Transportation (Division of Project Development) and Zoning Department - Signs.

This grant of privilege in the public way shall be subject to the provisions of Section 10-28-015 and all other required provisions of the Municipal Code of Chicago.

The grantee shall pay to the City of Chicago as compensation for the privilege #1115695 herein granted the sum of three hundred ($300.00) per annum in advance.

A 25% penalty will be added for payments received after due date.

The permit holder agrees to hold the City of Chicago harmless for any damage, relocation or replacement costs associated with damage, relocation or removal of private property caused by the City performing work in the public way.

Authority herein given and granted for a period of five (5) years from and after Date of Passage.

Alderman _____

Ricardo Munoz 22nd Ward

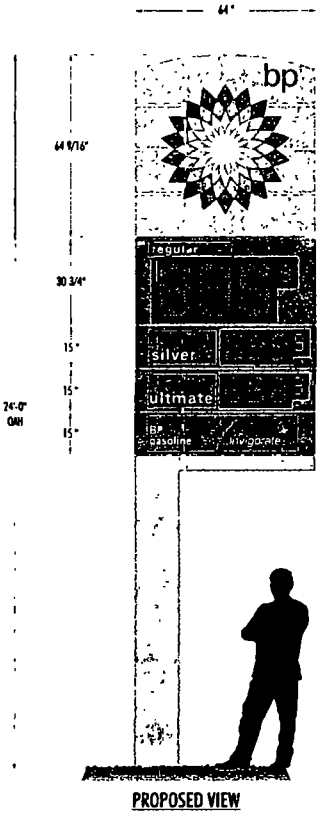


PROPOSED VIEW

PYLON SIGN

BLAIR COMPANIES
SIGNS FIXTURES LOGISTICS

address 5107 Kissell Avenue
Altoona PA 16601
telephone 814 949 8287
fax 814 949 8293
web blaircompanies.com

project information

client BP
address
store #
m number
date
rendered
file name

revisions

notes

These drawings are not for construction. The information contained herein is intended to express design intent only.

This original design is the sole property of the Blair Companies. It cannot be reproduced, copied or exhibited, in whole or part, without first obtaining written consent from the Blair Companies.

UL nec 2008

# City of Chicago

O2015-1857

## Office of the City Clerk

## Document Tracking Sheet

| | |
|---|---|
| **Meeting Date:** | 3/18/2015 |
| **Sponsor(s):** | Munoz (22) |
| **Type:** | Ordinance |
| **Title:** | Grant(s) of privilege in public way for Northwest Insurance Network |
| **Committee(s) Assignment:** | Committee on Transportation and Public Way |

ORDINANCE
NORTHWEST INSURANCE NETWORK
Acct. No. 5876 - 4
Permit No. 1115496

*Be It Ordained by the City Council of the City of Chicago:*

SECTION 1. Permission and authority are hereby given and granted to NORTHWEST INSURANCE NETWORK, upon the terms and subject to the conditions of this ordinance to maintain and use one (1) sign(s) projecting over the public right-of-way attached to its premises known as 3316 W. 26th St..

Said sign structure(s) measures as follows; along W. 26th Street:
One (1) at thirteen point three three (13.33) feet in length, four point three three (4.33) feet in height and twelve (12) feet above grade level.

The location of said privilege shall be as shown on prints kept on file with the Department of Business Affairs and Consumer Protection and the Office of the City Clerk.

Said privilege shall be constructed in accordance with plans and specifications approved by the Department of Transportation (Division of Project Development) and Zoning Department - Signs.

This grant of privilege in the public way shall be subject to the provisions of Section 10-28-015 and all other required provisions of the Municipal Code of Chicago.

The grantee shall pay to the City of Chicago as compensation for the privilege #1115496 herein granted the sum of three hundred ($300.00) per annum in advance.

A 25% penalty will be added for payments received after due date.

The permit holder agrees to hold the City of Chicago harmless for any damage, relocation or replacement costs associated with damage, relocation or removal of private property caused by the City performing work in the public way.

Authority herein given and granted for a period of five (5) years from and after Date of Passage.

Alderman

Ricardo Munoz 22nd Ward

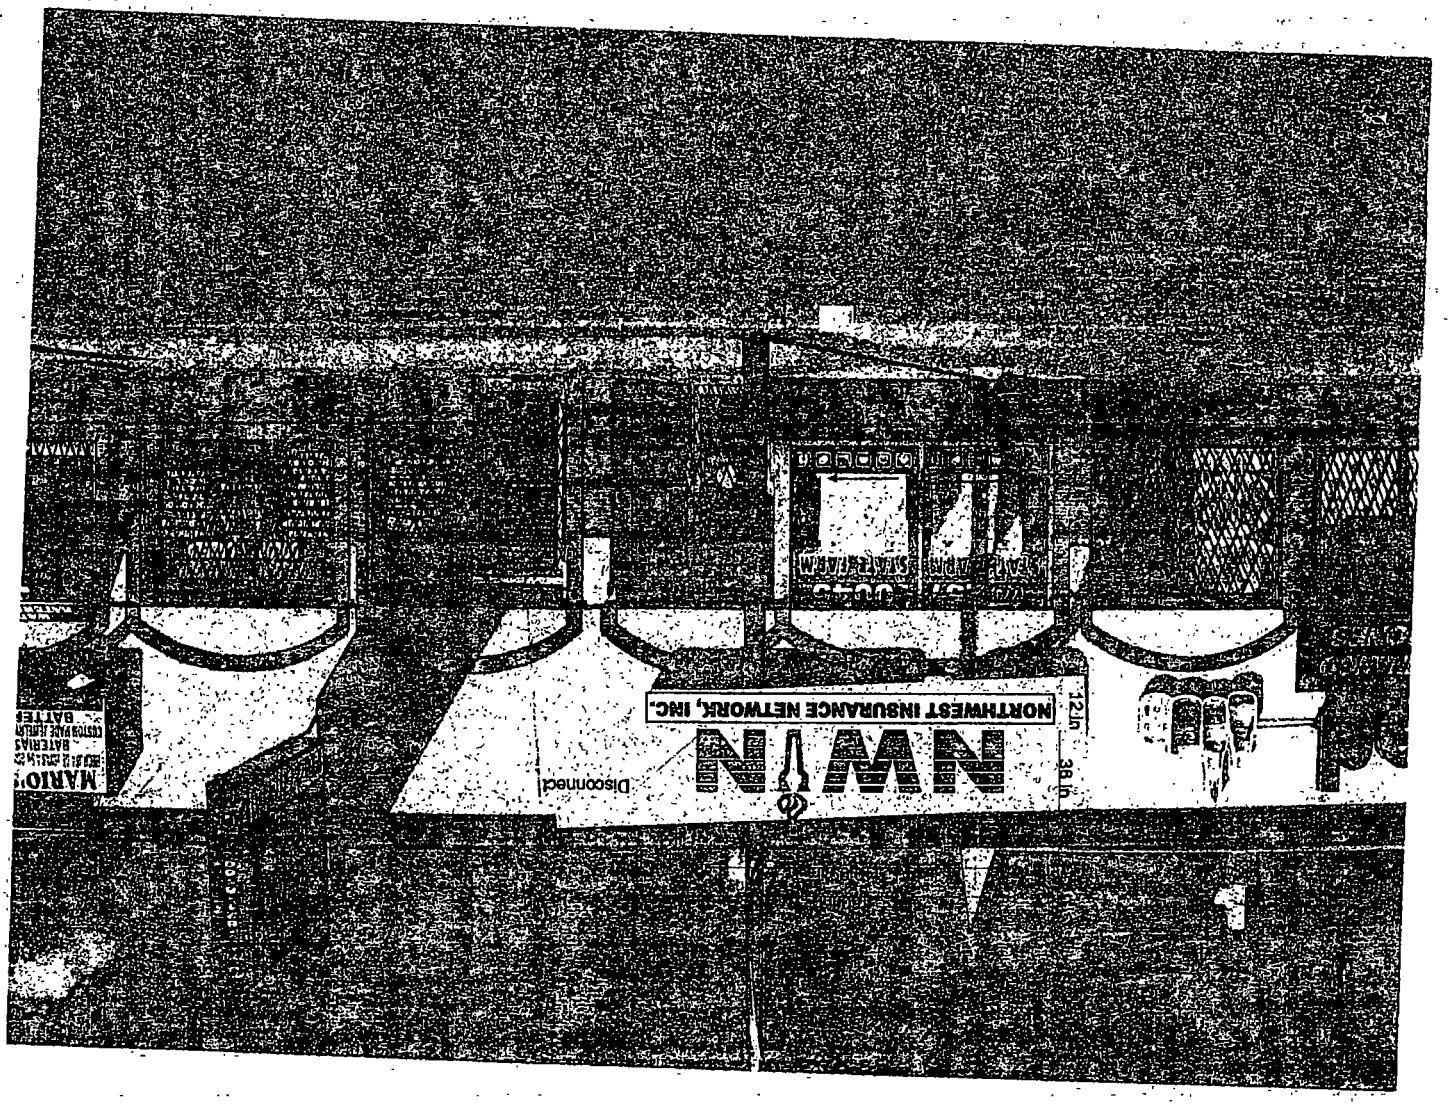
NORTHWEST INSURANCE NETWORK, INC.
12'0"
NWIN
Disconnect
36'0"

# City of Chicago

O2015-1859

Office of the City Clerk

Document Tracking Sheet

| | |
|---|---|
| **Meeting Date:** | 3/18/2015 |
| **Sponsor(s):** | Zalewski (23) |
| **Type:** | Ordinance |
| **Title:** | Grant(s) of privilege in public way for Paco's Tacos 2 |
| **Committee(s) Assignment:** | Committee on Transportation and Public Way |

ORDINANCE
PACO'S TACOS 2
Acct. No. 314581 - 1
Permit No. 1117103

*Be It Ordained by the City Council of the City of Chicago:*

SECTION 1. Permission and authority are hereby given and granted to PACO'S TACOS 2, upon the terms and subject to the conditions of this ordinance to maintain and use one (1) sign(s) projecting over the public right-of-way attached to its premises known as 6034 S. Pulaski Rd..

Said sign structure(s) measures as follows; along S. Pulaski Road:
One (1) at six point nine two (6.92) feet in length, eight point nine two (8.92) feet in height and nine point seven five (9.75) feet above grade level.

The location of said privilege shall be as shown on prints kept on file with the Department of Business Affairs and Consumer Protection and the Office of the City Clerk

Said privilege shall be constructed in accordance with plans and specifications approved by the Department of Transportation (Division of Project Development) and Zoning Department- Signs.

This grant of privilege in the public way shall be subject to the provisions of Section 10-28-015 and all other required provisions of the Municipal Code of Chicago.

The grantee shall pay to the City of Chicago as compensation for the privilege #1117103 herein granted the sum of three hundred ($300.00) per annum in advance.

A 25% penalty will be added for payments received after due date

The permit holder agrees to hold the City of Chicago harmless for any damage, relocation or replacement costs associated with damage, relocation or removal of private property caused by the City performing work in the public way.

Authority herein given and granted for a period offive (5) years from and after 01/13/2015.

Alderman _____
Michael R. Zalewski 23rd Ward

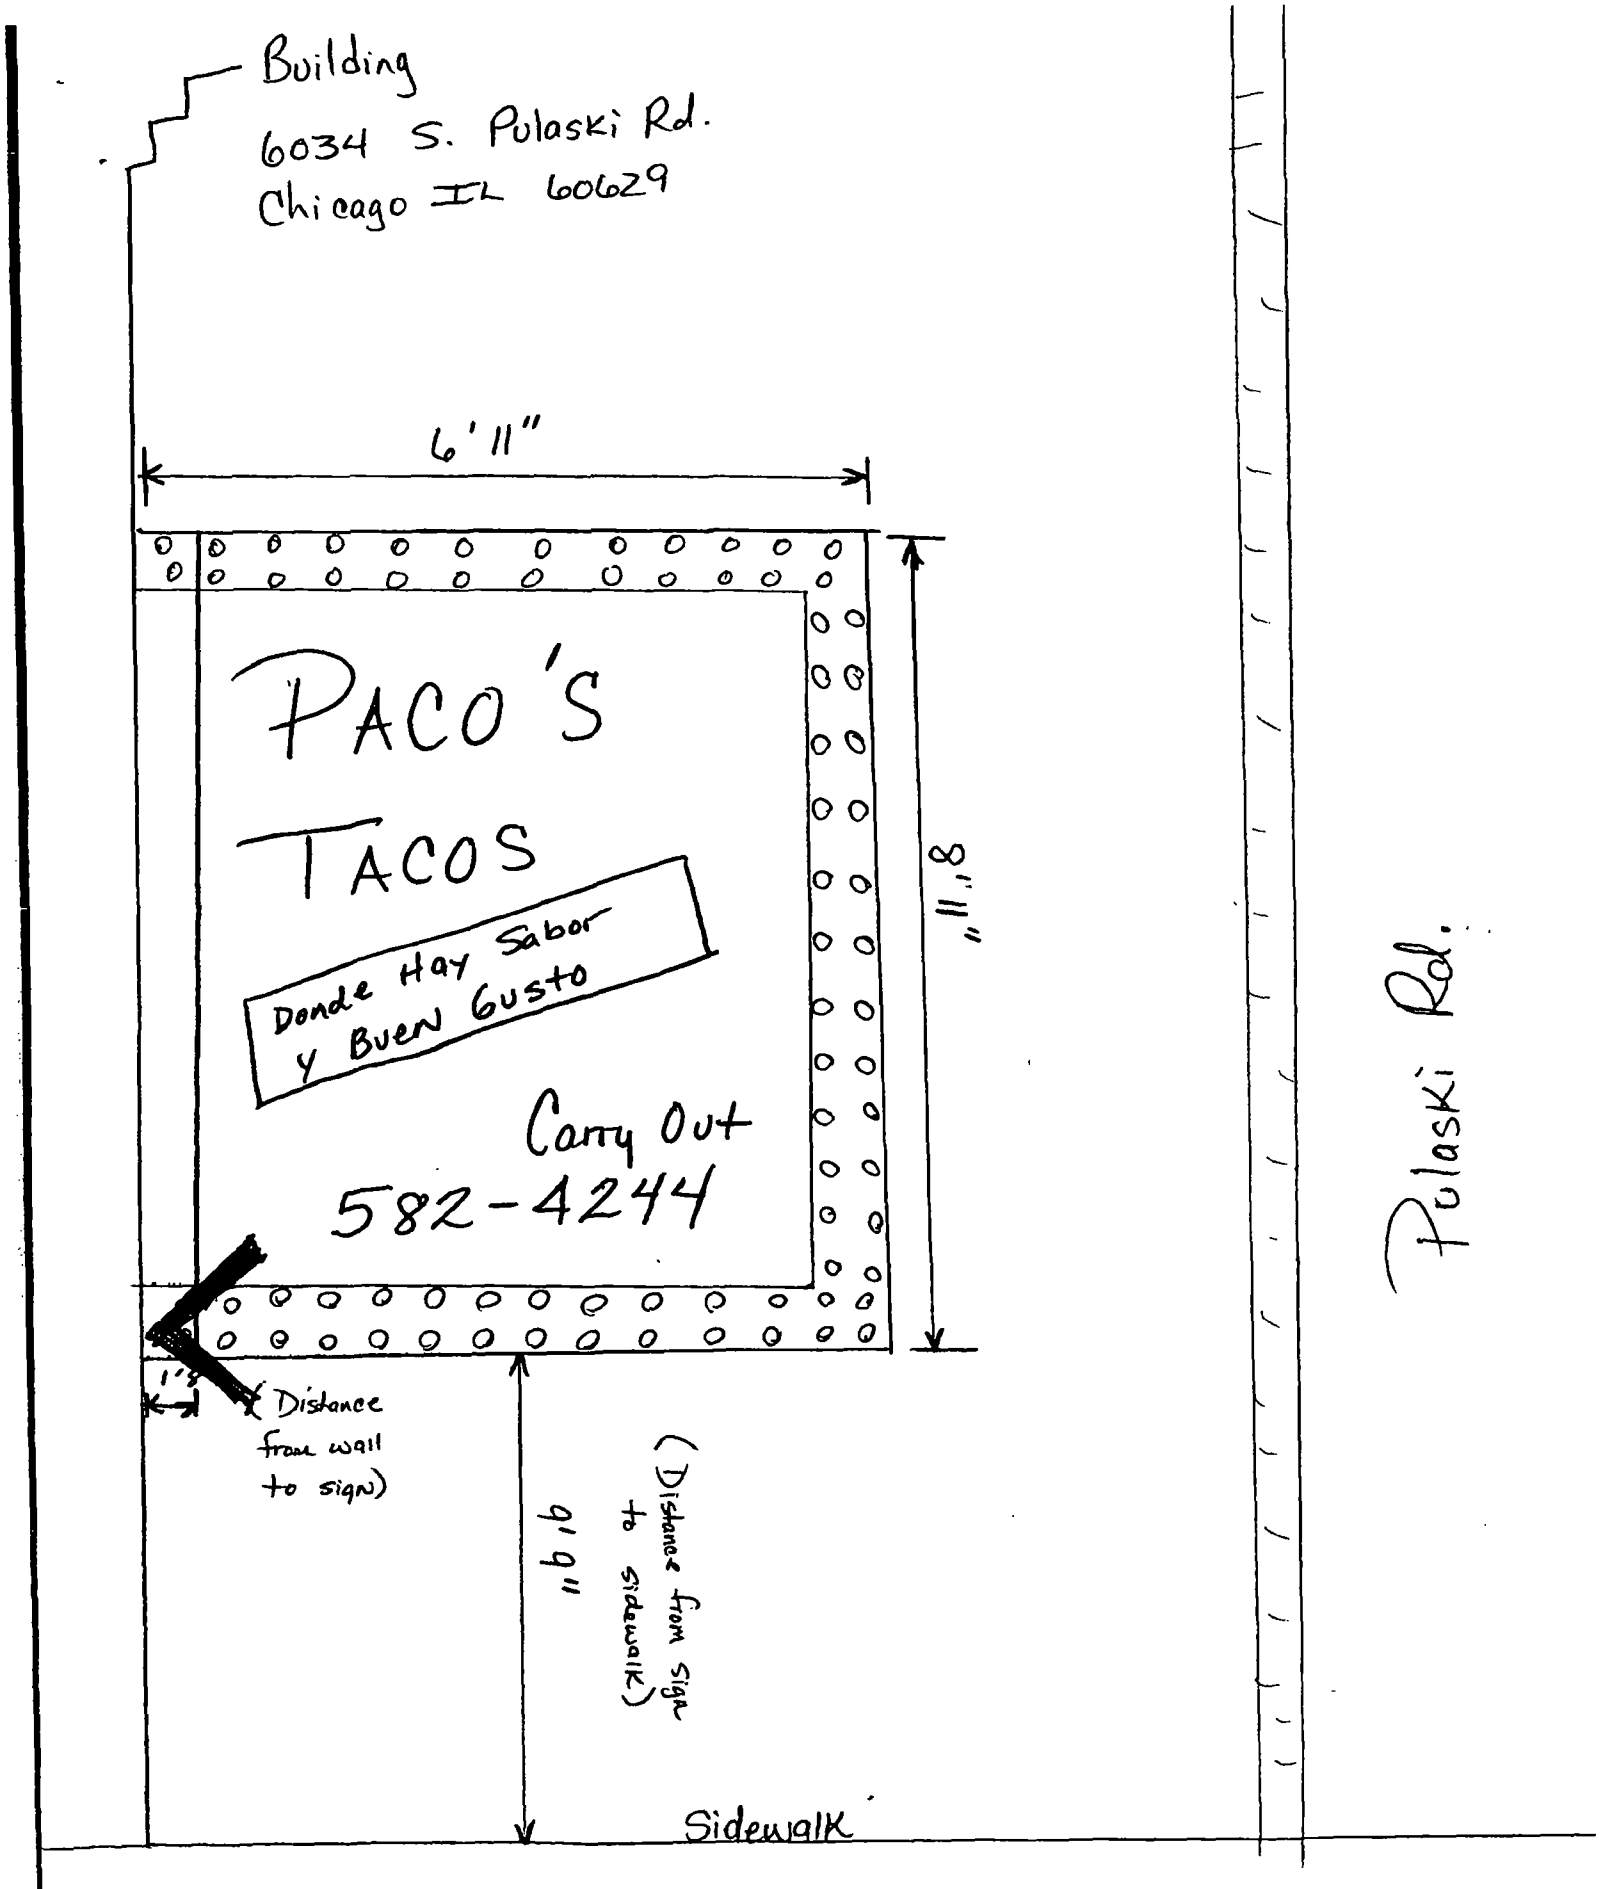
Building
6034 S. Pulaski Rd.
Chicago IL 60629
6'11"
PACO'S
TACOS
Donde Hay Sabor
y Buen Gusto
Carry Out
582-4244
11'8"
1'5"
Distance from wall to sign)
9'9"
(Distance from sign to sidewalk)
Sidewalk
Pulaski Rd.

**Department of Business Affairs and Consumer Protection**
Small Business Center- Public Way Use Unit
City Hall - 121 N. LaSalle Street, Room 800 • Chicago, IL 60602
312-74-GOBIZ / 312-744-6249 • (312) 744-1944 (TTY)
http://www.cityofchicago.org/bacp

**03/18/2015**

Alderman **Michael R. Zalewski**
Ward # **23**
City of Chicago
City Hall, Room **203**
121 North LaSalle Street
Chicago, Illinois 60602

Re: An ordinance to use and maintain a portion of the public right-of-way for **one (1) sign(s)** for **PACO'S TACOS 2**, adjacent to the premises known as **6034 S. Pulaski Rd.**.

Dear Alderman **Michael R. Zalewski**:

The applicant referenced above has requested the use of the public right-of-way for a **sign(s)**. An ordinance has been prepared by the Department of Business Affairs and Consumer Protection – Small Business Center - Public Way Use Unit for presentation to the City Council. Because this request was made for properties located in your ward, as approved by you as per the attached, I respectfully request that you introduce the attached ordinance at the next City Council meeting.

If you have any questions regarding this ordinance, please contact Anthony Bertuca at (312) 744-5506.

**Department of Business Affairs and Consumer Protection**

# City of Chicago

O2015-1861

Office of the City Clerk

Document Tracking Sheet

| | |
|---|---|
| **Meeting Date:** | 3/18/2015 |
| **Sponsor(s):** | Zalewski (23) |
| **Type:** | Ordinance |
| **Title:** | Grant(s) of privilege in public way for PNC Bank |
| **Committee(s) Assignment:** | Committee on Transportation and Public Way |

ORDINANCE
PNC BANK
Acct. No. 349591 - 10
Permit No. 1117675

*Be It Ordained by the City Council of the City of Chicago:*

SECTION 1. Permission and authority are hereby given and granted to PNC BANK, upon the terms and subject to the conditions of this ordinance to maintain and use one (1) sign(s) projecting over the public right-of-way attached to its premises known as 5075 S. Archer Ave..

Said sign structure(s) measures as follows; along S Archer Avenue:
One (1) at ten point four two (10.42) feet in length, three (3) feet in height and thirteen point five (13.5) feet above grade level.

The location of said privilege shall be as shown on prints kept on file with the Department of Business Affairs and Consumer Protection and the Office of the City Clerk.

Said privilege shall be constructed in accordance with plans and specifications approved by the Department of Transportation (Division of Project Development) and Zoning Department - Signs.

This grant of privilege in the public way shall be subject to the provisions of Section 10-28-015 and all other required provisions of the Municipal Code of Chicago.

The grantee shall pay to the City of Chicago as compensation for the privilege #1117675 herein granted the sum of three hundred ($300.00) per annum in advance.

A 25% penalty will be added for payments received after due date.

The permit holder agrees to hold the City of Chicago harmless for any damage, relocation or replacement costs associated with damage, relocation or removal of private property caused by the City performing work in the public way.

Authority herein given and granted for a period of five (5) years from and after 03/10/2015.

Alderman _____

Michael R. Zalewski 23rd Ward

## Exterior Plan

**Site Number: 005564**

**Archer Office**
**5075 South Archer Avenue**
**Chicago, IL 60632**

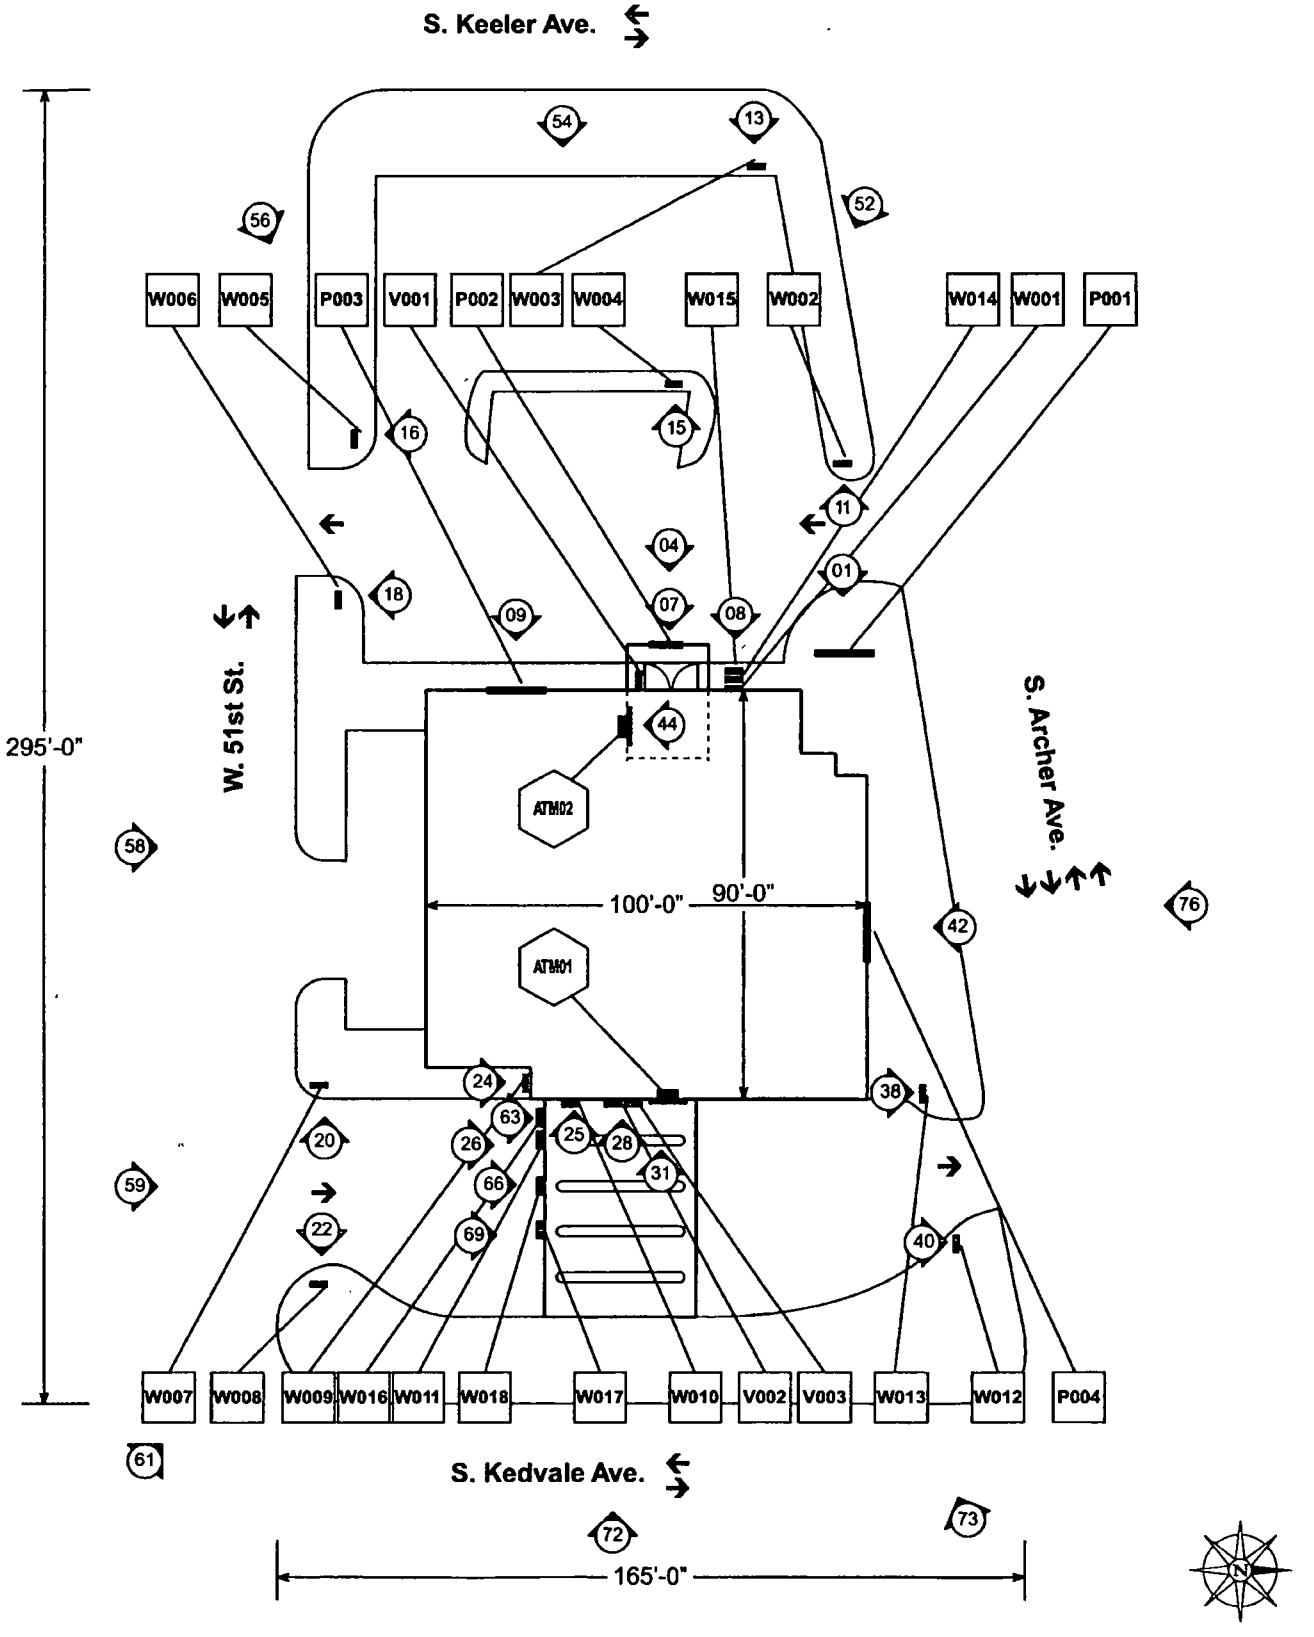

**Department of Business Affairs and Consumer Protection**
Small Business Center - Public Way Use Unit
City Hall - 121 N. LaSalle Street, Room 800 • Chicago, IL 60602
312-74-GOBIZ / 312-744-6249 • (312) 744-1944 (TTY)
http //www.cityofchicago.org/bacp

**03/18/2015**

Alderman **Michael R. Zalewski**
Ward # **23**
City of Chicago
City Hall, Room **203**
121 North LaSalle Street
Chicago, Illinois 60602

Re: An ordinance to use and maintain a portion of the public right-of-way for **one (1) sign(s)** for **PNC BANK**, adjacent to the premises known as **5075 S. Archer Ave.**.

Dear Alderman **Michael R. Zalewski**:

The applicant referenced above has requested the use of the public right-of-way for a **sign(s)**. An ordinance has been prepared by the Department of Business Affairs and Consumer Protection – Small Business Center - Public Way Use Unit for presentation to the City Council. Because this request was made for properties located in your ward, as approved by you as per the attached, I respectfully request that you introduce the attached ordinance at the next City Council meeting.

If you have any questions regarding this ordinance, please contact Anthony Bertuca at (312) 744-5506.

**Department of Business Affairs and Consumer Protection**

# City of Chicago

O2015-1864

Office of the City Clerk

Document Tracking Sheet

| | |
|---|---|
| **Meeting Date:** | 3/18/2015 |
| **Sponsor(s):** | Zalewski (23) |
| **Type:** | Ordinance |
| **Title:** | Grant(s) of privilege in public way for Three Sons Restaurant, Inc. |
| **Committee(s) Assignment:** | Committee on Transportation and Public Way |

ORDINANCE
THREE SONS RESTAURANT, INC.
Acct. No. 350 - 1
Permit No. 1116795

*Be It Ordained by the City Council of the City of Chicago:*

SECTION 1. Permission and authority are hereby given and granted to THREE SONS RESTAURANT, INC., upon the terms and subject to the conditions of this ordinance to maintain and use one (1) sign(s) projecting over the public right-of-way attached to its premises known as 6200 S. Archer Ave..

Said sign structure(s) measures as follows; along S. ARCHER AVE.:
One (1) at eight (8) feet in length, ten (10) feet in height and twelve (12) feet above grade level.

The location of said privilege shall be as shown on prints kept on file with the Department of Business Affairs and Consumer Protection and the Office of the City Clerk.

Said privilege shall be constructed in accordance with plans and specifications approved by the Department of Transportation (Division of Project Development) and Zoning Department - Signs.

This grant of privilege in the public way shall be subject to the provisions of Section 10-28-015 and all other required provisions of the Municipal Code of Chicago.

The grantee shall pay to the City of Chicago as compensation for the privilege #1116795 herein granted the sum of three hundred ($300.00) per annum in advance.

A 25% penalty will be added for payments received after due date.

The permit holder agrees to hold the City of Chicago harmless for any damage, relocation or replacement costs associated with damage, relocation or removal of private property caused by the City performing work in the public way.

Authority herein given and granted for a period of five (5) years from and after 10/08/2013.

Alderman _____

Michael R. Zalewski 23rd Ward

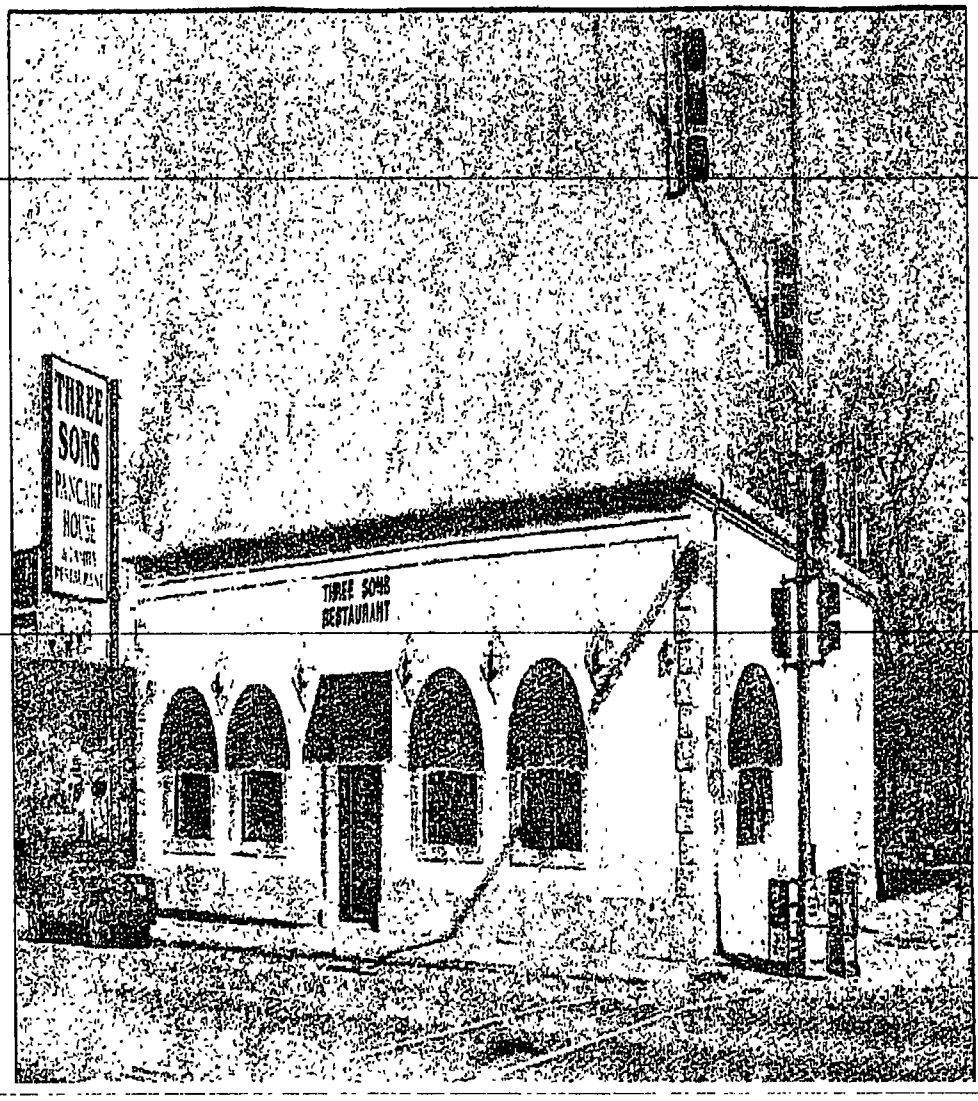


Chesterfield Awning Co.

16999 Van Dam Road
South Holland, IL 60473
P: 708-596-4434
F: 708-596-9469
graphics@chesterfieldawning.com

This is an original drawing created by Chesterfield Awning Company, Inc. It is being submitted for your personal use in connection with a project being planned for you by Chesterfield Awning Company, Inc. It is not to be used, reproduced, copied or exhibited in any fashion. In the event any of the above occurs, Chesterfield Awning Company, Inc. expects to be reimbursed $250.00 in compensation for the time and effort entailed in creating this drawing.

Colors are representative only for true colors, please see samples.

THREE SONS
File Name: RESTAURANT
Date: 04-16-2008

**Department of Business Affairs and Consumer Protection**
Small Business Center - Public Way Use Unit
City Hall - 121 N. LaSalle Street, Room 800 • Chicago, IL 60602
312-74-GOBIZ / 312-744-6249 • (312) 744-1944 (TTY)
http://www.cityofchicago.org/bacp

**03/18/2015**

Alderman **Michael R. Zalewski**
Ward # **23**
City of Chicago
City Hall, Room **203**
121 North LaSalle Street
Chicago, Illinois 60602

Re: An ordinance to use and maintain a portion of the public right-of-way for **one (1) sign(s)** for **THREE SONS RESTAURANT, INC.**, adjacent to the premises known as **6200 S. Archer Ave.**.

Dear Alderman **Michael R. Zalewski**:

The applicant referenced above has requested the use of the public right-of-way for a **sign(s)**. An ordinance has been prepared by the Department of Business Affairs and Consumer Protection – Small Business Center - Public Way Use Unit for presentation to the City Council. Because this request was made for properties located in your ward, as approved by you as per the attached, I respectfully request that you introduce the attached ordinance at the next City Council meeting.

If you have any questions regarding this ordinance, please contact Anthony Bertuca at (312) 744-5506.

**Department of Business Affairs and Consumer Protection**

# City of Chicago

O2015-1867

## Office of the City Clerk

## Document Tracking Sheet

| | |
|---|---|
| **Meeting Date:** | 3/18/2015 |
| **Sponsor(s):** | Chandler (24) |
| **Type:** | Ordinance |
| **Title:** | Grant(s) of privilege in public way for Book Covers, Inc. - light fixtures |
| **Committee(s) Assignment:** | Committee on Transportation and Public Way |

ORDINANCE
BOOK COVERS INC
Acct. No. 62832 - 1
Permit No. 1117691

*Be It Ordained by the City Council of the City of Chicago:*

SECTION 1. Permission and authority are hereby given and granted to BOOK COVERS INC, upon the terms and subject to the conditions of this ordinance to maintain and use, as now constructed, thirteen (13) Light Fixture(s) projecting over the public right-of-way adjacent to its premises known as 4501 W. 16th St..

Said Light Fixture(s) at W 16th St measure(s):
Six (6) at one point two five (1.25) foot in length, one point zero four (1.04) foot in width and thirty (30) feet above grade level.

Said Light Fixture(s) at S Kilbourn measure(s):
Seven (7) at one point two five (1.25) foot in length, one point zero four (1.04) foot in width and thirty (30) feet above grade level.

The location of said privilege shall be as shown on prints kept on file with the Department of Business Affairs and Consumer Protection and the Office of the City Clerk.

Said privilege shall be constructed in accordance with plans and specifications approved by the Department of Transportation (Division of Project Development).

This grant of privilege in the public way shall be subject to the provisions of Section 10-28-015 and all other required provisions of the Municipal Code of Chicago.

The grantee shall pay to the City of Chicago as compensation for the privilege #1117691 herein granted the sum of one hundred thirty-five ($135.00) per annum in advance.

A 25% penalty will be added for payments received after due date.

The permit holder agrees to hold the City of Chicago harmless for any damage, relocation or replacement costs associated with damage, relocation or removal of private property caused by the City performing work in the public way.

Authority herein given and granted for a period of five (5) years from and after 06/03/2014.

Alderman _____

Michael D. Chandler 24th Ward

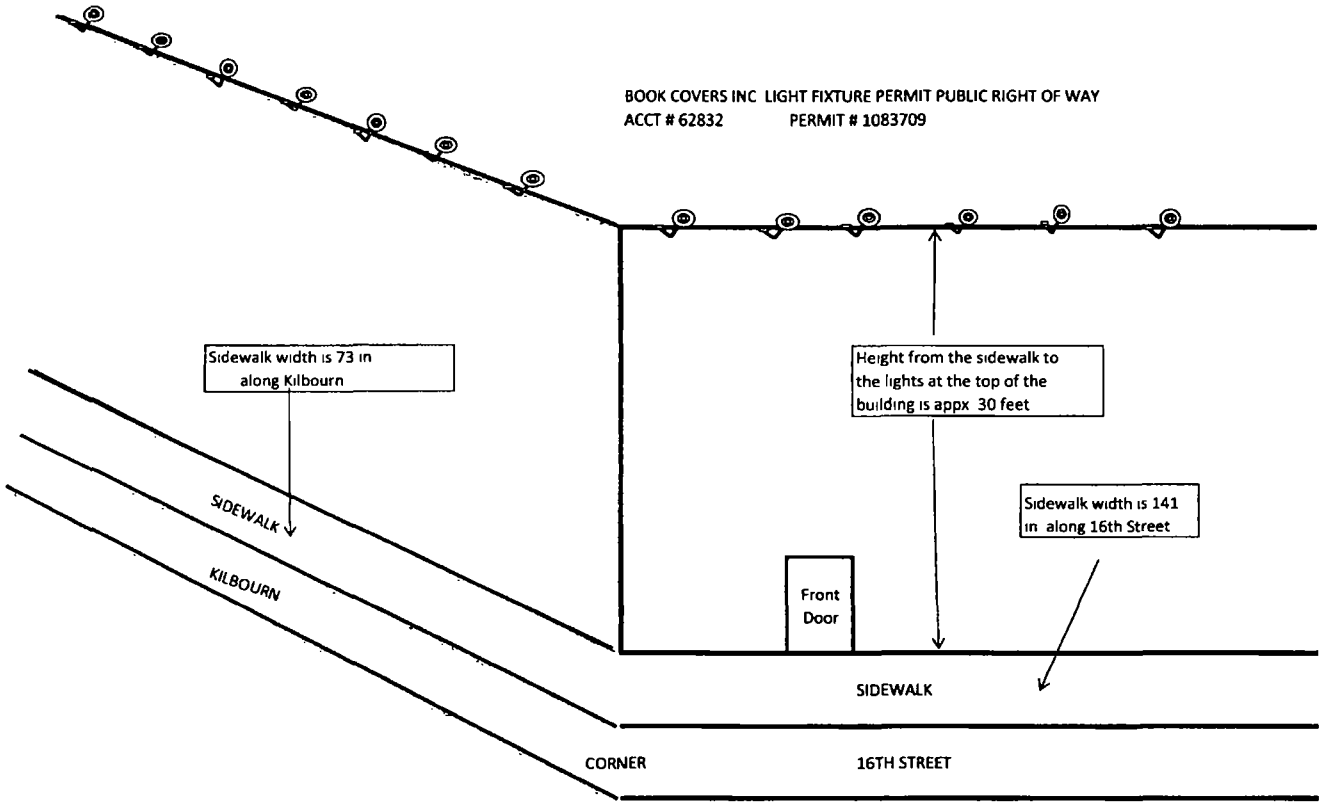
BOOK COVERS INC LIGHT FIXTURE PERMIT PUBLIC RIGHT OF WAY
ACCT # 62832 PERMIT # 1083709
Sidewalk width is 73 in along Kilbourn
Height from the sidewalk to the lights at the top of the building is appx 30 feet
Sidewalk width is 141 in along 16th Street
SIDEWALK
KILBOURN
Front Door
SIDEWALK
CORNER
16TH STREET

(Page 3 of 4)

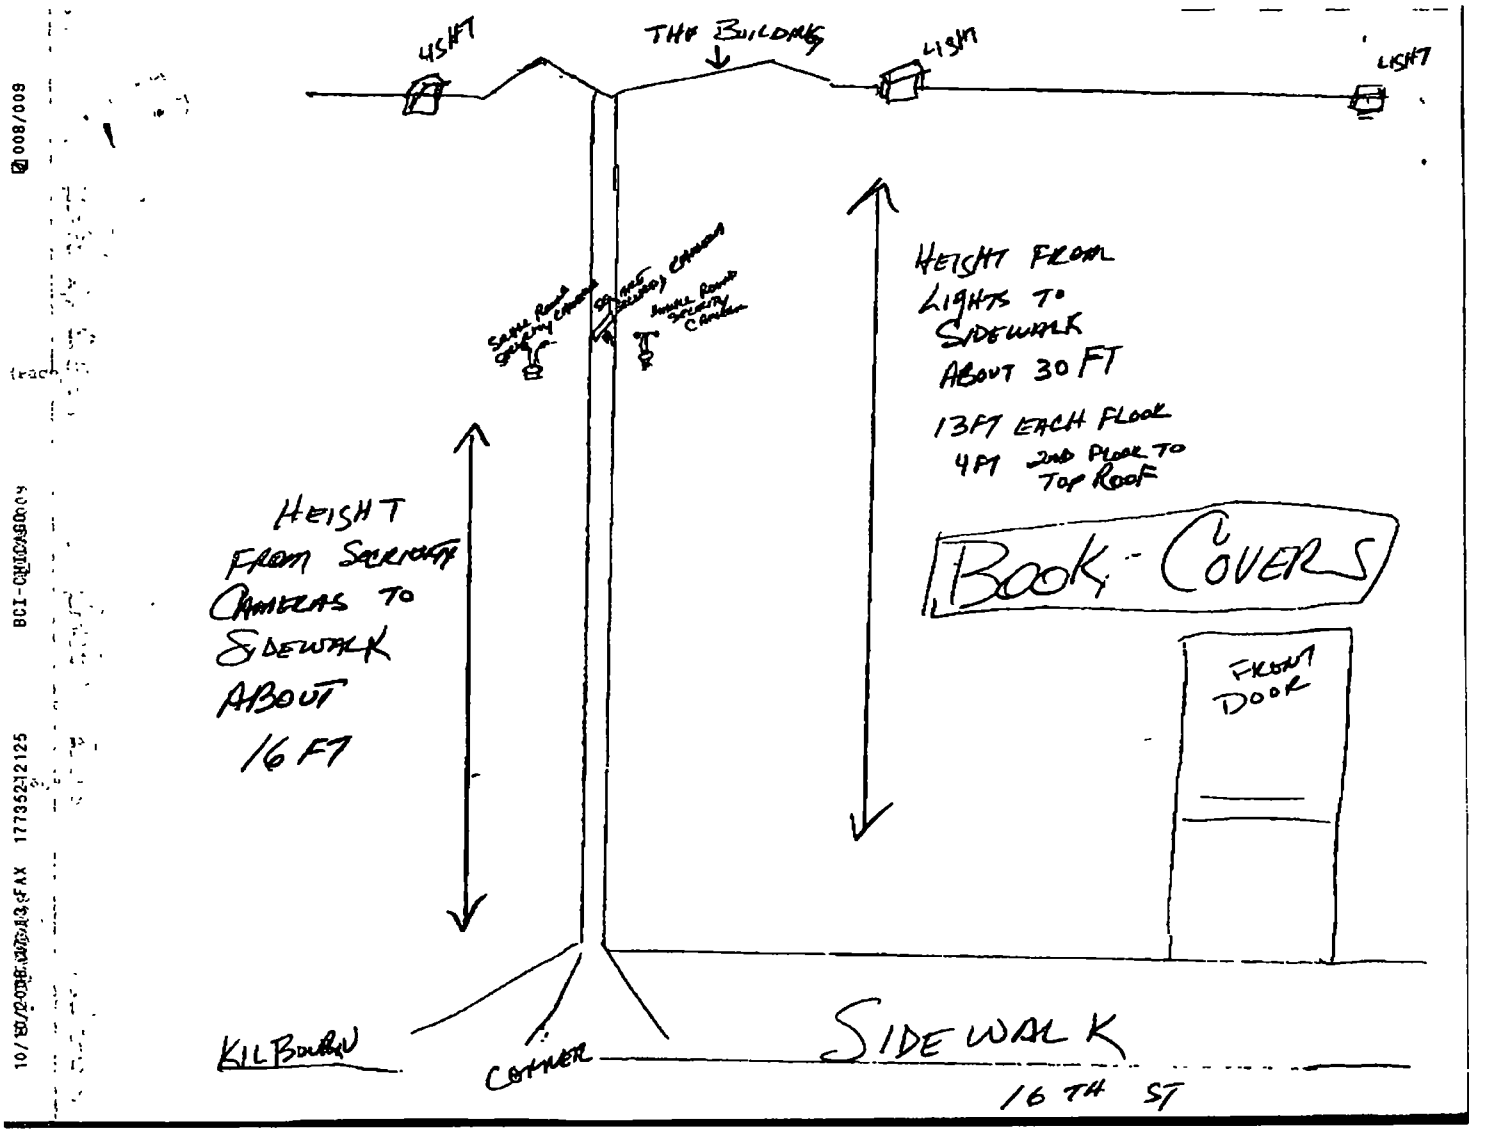
45FT
THE BUILDING
LIGHT
LIGHT
HEIGHT FROM LIGHTS TO SIDEWALK ABOUT 30 FT
13FT EACH FLOOR
4FT 2ND FLOOR TO TOP ROOF
HEIGHT FROM SECURITY CAMERAS TO SIDEWALK ABOUT 16 FT
BOOK COVERS
FRONT DOOR
KILBOURN
CORNER
SIDEWALK
16TH ST

**Department of Business Affairs and Consumer Protection**
Small Business Center - Public Way Use Unit
City Hall - 121 N. LaSalle Street, Room 800 • Chicago, IL 60602
312-74-GOBIZ / 312-744-6249 • (312) 744-1944 (TTY)
http://www.cityofchicago.org/bacp

**03/18/2015**

Alderman **Michael D. Chandler**
Ward # **24**
City of Chicago
City Hall, Room **203**
121 North LaSalle Street
Chicago, Illinois 60602

Re: An ordinance to use and maintain a portion of the public right-of-way for **thirteen (13) light fixture(s)** for **BOOK COVERS INC**, adjacent to the premises known as **4501 W. 16th St.**.

Dear Alderman **Michael D. Chandler**:

The applicant referenced above has requested the use of the public right-of-way for a **light fixture(s)**. An ordinance has been prepared by the Department of Business Affairs and Consumer Protection – Small Business Center - Public Way Use Unit for presentation to the City Council. Because this request was made for properties located in your ward, as approved by you as per the attached, I respectfully request that you introduce the attached ordinance at the next City Council meeting.

If you have any questions regarding this ordinance, please contact Anthony Bertuca at (312) 744-5506.

**Department of Business Affairs and Consumer Protection**

# City of Chicago

O2015-1871

## Office of the City Clerk

## Document Tracking Sheet

| | |
|---|---|
| **Meeting Date:** | 3/18/2015 |
| **Sponsor(s):** | Chandler (24) |
| **Type:** | Ordinance |
| **Title:** | Grant(s) of privilege in public way for Book Covers, Inc. - security cameras |
| **Committee(s) Assignment:** | Committee on Transportation and Public Way |

ORDINANCE
BOOK COVERS INC
Acct. No. 62832 - 1
Permit No. 1117690

*Be It Ordained by the City Council of the City of Chicago:*

SECTION 1. Permission and authority are hereby given and granted to BOOK COVERS INC, upon the terms and subject to the conditions of this ordinance to maintain and use, as now constructed, four (4) Security Camera(s) projecting over the public right-of-way for security purposes adjacent to its premises known as 4501 W. 16th St..

Said Security Camera(s) at Corner of 16th and Kilbourn measure(s):
Two (2) at one (1) foot in length, one (1) foot in width and fifteen (15) feet above grade level.
One (1) at one point five (1.5) foot in length, point six seven (.67) feet in width and fifteen (15) feet above grade level.

Said Security Camera(s) at S Kilbourn measure(s):
One (1) at one point five (1.5) foot in length, point six seven (.67) feet in width and fifteen (15) feet above grade level.

The location of said privilege shall be as shown on prints kept on file with the Department of Business Affairs and Consumer Protection and the Office of the City Clerk.

Said privilege shall be constructed in accordance with plans and specifications approved by the Department of Planning and Development and Department of Transportation (Division of Project Development).

This grant of privilege in the public way shall be subject to the provisions of Section 10-28-015 and all other required provisions of the Municipal Code of Chicago.

The grantee shall pay to the City of Chicago as compensation for the privilege #1117690 herein granted the sum of zero ($.00) per annum in advance.

A 25% penalty will be added for payments received after due date.

The permit holder agrees to hold the City of Chicago harmless for any damage, relocation or replacement costs associated with damage, relocation or removal of private property caused by the City performing work in the public way.

Authority herein given and granted for a period of five (5) years from and after 01/13/2014.

Alderman _____

Michael D. Chandler 24th Ward

**BOOK COVERS INC. PUBLIC RIGHT OF WAY RENEWAL**
**ACCT# 62832 PERMIT # 1082598**

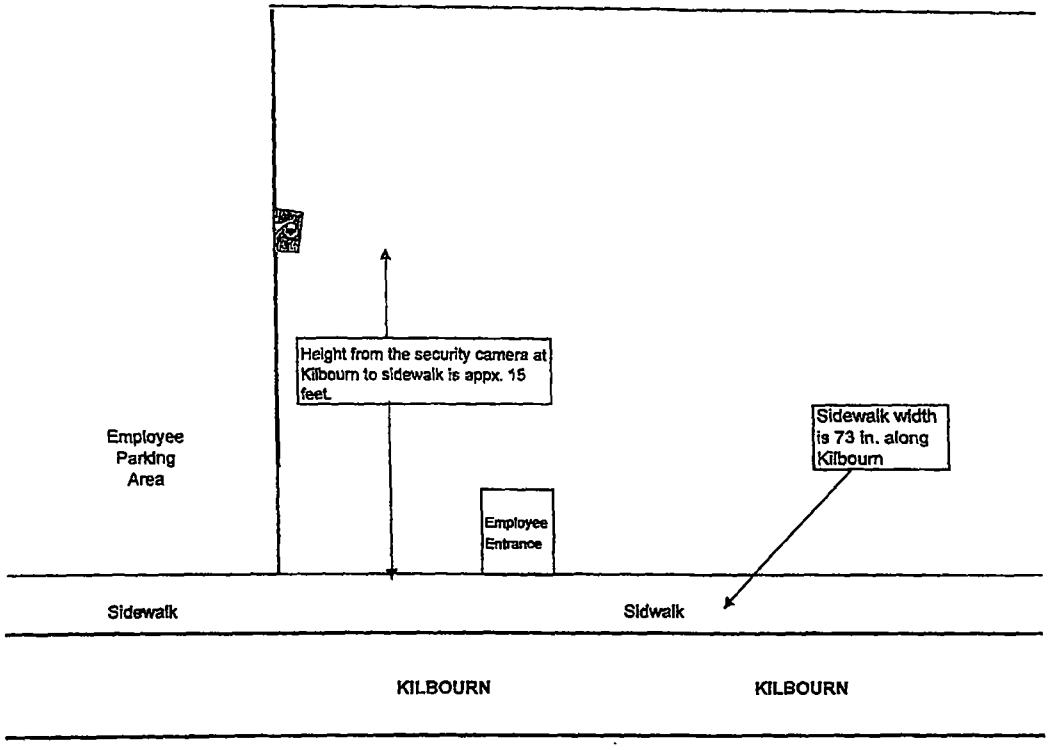

**Department of Business Affairs and Consumer Protection**
Small Business Center - Public Way Use Unit
City Hall - 121 N. LaSalle Street, Room 800 • Chicago, IL 60602
312-74-GOBIZ / 312-744-6249 • (312) 744-1944 (TTY)
http://www.cityofchicago.org/bacp

**03/18/2015**

Alderman **Michael D. Chandler**
Ward # **24**
City of Chicago
City Hall, Room **203**
121 North LaSalle Street
Chicago, Illinois 60602

Re: An ordinance to use and maintain a portion of the public right-of-way for **four (4) security camera(s)** for **BOOK COVERS INC**, adjacent to the premises known as **4501 W. 16th St.**.

Dear Alderman **Michael D. Chandler**:

The applicant referenced above has requested the use of the public right-of-way for a **security camera(s)**. An ordinance has been prepared by the Department of Business Affairs and Consumer Protection – Small Business Center - Public Way Use Unit for presentation to the City Council. Because this request was made for properties located in your ward, as approved by you as per the attached, I respectfully request that you introduce the attached ordinance at the next City Council meeting.

If you have any questions regarding this ordinance, please contact Anthony Bertuca at (312) 744-5506.

**Department of Business Affairs and Consumer Protection**

# City of Chicago

O2015-1878

## Office of the City Clerk

## Document Tracking Sheet

| | |
|---|---|
| **Meeting Date:** | 3/18/2015 |
| **Sponsor(s):** | Solis (25) |
| **Type:** | Ordinance |
| **Title:** | Grant(s) of privilege in public way for Gemma Properties LLC - fire escape |
| **Committee(s) Assignment:** | Committee on Transportation and Public Way |

ORDINANCE
GEMMA PROPERTIES LLC
Acct. No. 395815 - 1
Permit No. 1116511

*Be It Ordained by the City Council of the City of Chicago:*

SECTION 1. Permission and authority are hereby given and granted to GEMMA PROPERTIES LLC, upon the terms and subject to the conditions of this ordinance to maintain and use, as now constructed, one (1) Fire Escape(s) projecting over the public right-of-way adjacent to its premises known as 1801 W. 21st St..

Said Fire Escape(s) at S WOOD ST measure(s):
One (1) at twenty-one (21) feet in length, and three point three three (3.33) feet in width for a total of sixty-nine point nine three (69.93) square feet.

The location of said privilege shall be as shown on prints kept on file with the Department of Business Affairs and Consumer Protection and the Office of the City Clerk.

Said privilege shall be constructed in accordance with plans and specifications approved by the Department of Transportation (Division of Project Development).

This grant of privilege in the public way shall be subject to the provisions of Section 10-28-015 and all other required provisions of the Municipal Code of Chicago.

The grantee shall pay to the City of Chicago as compensation for the privilege #1116511 herein granted the sum of four hundred ($400.00) per annum in advance.

A 25% penalty will be added for payments received after due date.

The permit holder agrees to hold the City of Chicago harmless for any damage, relocation or replacement costs associated with damage, relocation or removal of private property caused by the City performing work in the public way.

Authority herein given and granted for a period of five (5) years from and after Date of Passage.

Alderman _____

Daniel S. Solis 25th Ward

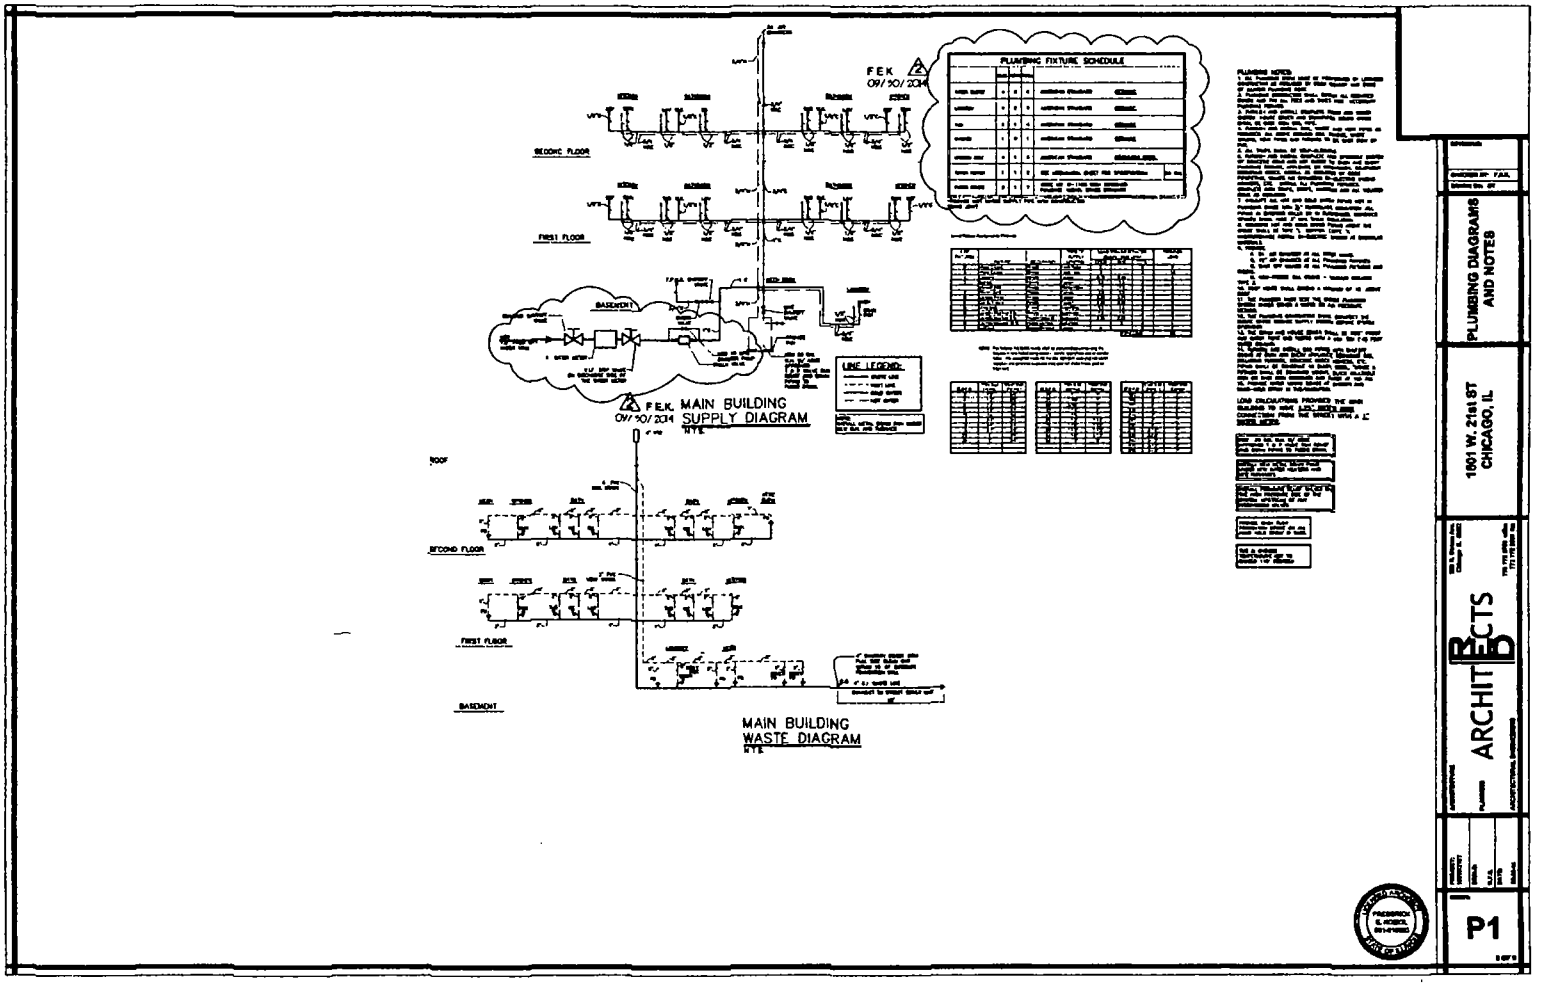
PLUMBING FIXTURE SCHEDULE
F.E.K. MAIN BUILDING SUPPLY DIAGRAM
MAIN BUILDING WASTE DIAGRAM
LINE LEGEND:
PLUMBING DIAGRAMS AND NOTES
1601 W. 21st ST CHICAGO, IL
ARCHITECTS
P1

**Department of Business Affairs and Consumer Protection**
Small Business Center - Public Way Use Unit
City Hall - 121 N. LaSalle Street, Room 800 • Chicago, IL 60602
312-74-GOBIZ / 312-744-6249 • (312) 744-1944 (TTY)
http://www.cityofchicago.org/bacp

**03/18/2015**

Alderman **Daniel S. Solis**
Ward # **25**
City of Chicago
City Hall, Room **203**
121 North LaSalle Street
Chicago, Illinois 60602

Re: An ordinance to use and maintain a portion of the public right-of-way for **one (1) fire escape(s)** for **GEMMA PROPERTIES LLC**, adjacent to the premises known as **1801 W. 21st St.**.

Dear Alderman **Daniel S. Solis**:

The applicant referenced above has requested the use of the public right-of-way for a **fire escape(s)**. An ordinance has been prepared by the Department of Business Affairs and Consumer Protection – Small Business Center - Public Way Use Unit for presentation to the City Council. Because this request was made for properties located in your ward, as approved by you as per the attached, I respectfully request that you introduce the attached ordinance at the next City Council meeting.

If you have any questions regarding this ordinance, please contact Anthony Bertuca at (312) 744-5506.

**Department of Business Affairs and Consumer Protection**

# City of Chicago

O2015-1883

Office of the City Clerk

Document Tracking Sheet

| | |
|---|---|
| **Meeting Date:** | 3/18/2015 |
| **Sponsor(s):** | Solis (25) |
| **Type:** | Ordinance |
| **Title:** | Grant(s) of privilege in public way for Gemma Properties LLC - step |
| **Committee(s) Assignment:** | Committee on Transportation and Public Way |

ORDINANCE
GEMMA PROPERTIES LLC
Acct. No. 395815 - 1
Permit No. 1116509

*Be It Ordained by the City Council of the City of Chicago:*

SECTION 1. Permission and authority are hereby given and granted to GEMMA PROPERTIES LLC, upon the terms and subject to the conditions of this ordinance to maintain and use, as now constructed, one (1) Step(s) on the public right-of-way adjacent to its premises known as 1801 W. 21st St..

Said Step(s) at s wood st measure(s):
One (1) at six point four two (6.42) feet in length, and five point zero eight (5.08) feet in width for a total of thirty-two point six one (32.61) square feet.

The location of said privilege shall be as shown on prints kept on file with the Department of Business Affairs and Consumer Protection and the Office of the City Clerk.

Said privilege shall be constructed in accordance with plans and specifications approved by the Department of Transportation (Division of Project Development).

This grant of privilege in the public way shall be subject to the provisions of Section 10-28-015 and all other required provisions of the Municipal Code of Chicago.

The grantee shall pay to the City of Chicago as compensation for the privilege #1116509 herein granted the sum of zero ($.00) per annum in advance.

A 25% penalty will be added for payments received after due date.

The permit holder agrees to hold the City of Chicago harmless for any damage, relocation or replacement costs associated with damage, relocation or removal of private property caused by the City performing work in the public way.

Authority herein given and granted for a period of five (5) years from and after Date of Passage.

Alderman _____

Daniel S. Solis 25th Ward

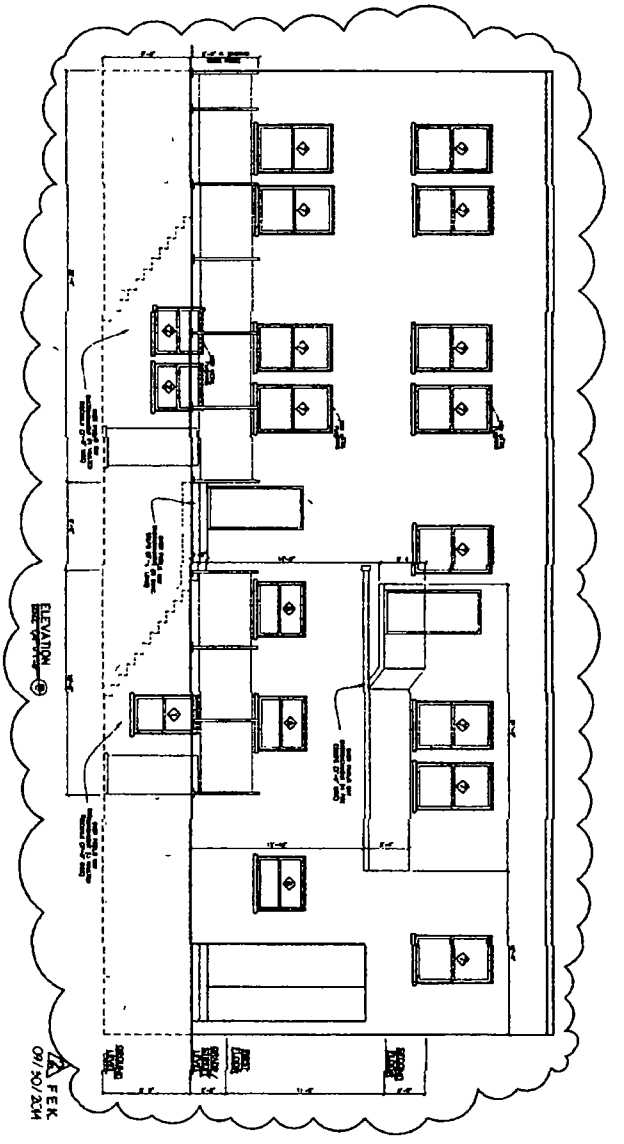


| | | | | | |
|---|---|---|---|---|---|
| A3 | PROJECT: 1801W21ST | ARCHITECTURE PLANNING ARCHITECTURAL ENGINEERING | ARCHITECTS | 1801 W. 21st ST CHICAGO, IL | EAST ELEVATION |

**Department of Business Affairs and Consumer Protection**
Small Business Center - Public Way Use Unit
City Hall - 121 N. LaSalle Street, Room 800 • Chicago, IL 60602
312-74-GOBIZ / 312-744-6249 • (312) 744-1944 (TTY)
http://www.cityofchicago.org/bacp

**03/18/2015**

Alderman **Daniel S. Solis**
Ward # **25**
City of Chicago
City Hall, Room **203**
121 North LaSalle Street
Chicago, Illinois 60602

Re: An ordinance to use and maintain a portion of the public right-of-way for **one (1) step(s)** for **GEMMA PROPERTIES LLC**, adjacent to the premises known as **1801 W. 21st St.**.

Dear Alderman **Daniel S. Solis**:

The applicant referenced above has requested the use of the public right-of-way for a **step(s)**. An ordinance has been prepared by the Department of Business Affairs and Consumer Protection – Small Business Center - Public Way Use Unit for presentation to the City Council. Because this request was made for properties located in your ward, as approved by you as per the attached, I respectfully request that you introduce the attached ordinance at the next City Council meeting.

If you have any questions regarding this ordinance, please contact Anthony Bertuca at (312) 744-5506.

**Department of Business Affairs and Consumer Protection**

# City of Chicago

O2015-1885

Office of the City Clerk

Document Tracking Sheet

| | |
|---|---|
| **Meeting Date:** | 3/18/2015 |
| **Sponsor(s):** | Solis (25) |
| **Type:** | Ordinance |
| **Title:** | Grant(s) of privilege in public way for Gemma Properties LLC - vault |
| **Committee(s) Assignment:** | Committee on Transportation and Public Way |

ORDINANCE
GEMMA PROPERTIES LLC
Acct. No. 395815 - 1
Permit No. 1116507

*Be It Ordained by the City Council of the City of Chicago:*

SECTION 1. Permission and authority are hereby given and granted to GEMMA PROPERTIES LLC, upon the terms and subject to the conditions of this ordinance to maintain and use, as now constructed, one (1) Vault(s) under the public right-of-way adjacent to its premises known as 1801 W. 21st St..

Said Vault(s) at S. WOOD STREET measure(s):
One (1) at fifty-three point four (53.4) feet in length, and three point two five (3.25) feet in width for a total of one hundred seventy-three point five five (173.55) square feet.

The location of said privilege shall be as shown on prints kept on file with the Department of Business Affairs and Consumer Protection and the Office of the City Clerk.

Said privilege shall be constructed in accordance with plans and specifications approved by the Department of Transportation (Office of Underground Coordination).

This grant of privilege in the public way shall be subject to the provisions of Section 10-28-015 and all other required provisions of the Municipal Code of Chicago.

The grantee shall pay to the City of Chicago as compensation for the privilege #1116507 herein granted the sum of four hundred ($400.00) per annum in advance.

A 25% penalty will be added for payments received after due date.

The permit holder agrees to hold the City of Chicago harmless for any damage, relocation or replacement costs associated with damage, relocation or removal of private property caused by the City performing work in the public way.

Authority herein given and granted for a period of five (5) years from and after Date of Passage.

Alderman _____

Daniel S. Solis 25th Ward

Vaulted Sidewalk

**Department of Business Affairs and Consumer Protection**
Small Business Center- Public Way Use Unit
City Hall- 121 N. LaSalle Street Room 800 • Chicago, IL 60602
312-74-GOBIZ / 312-744-6249 • (312) 744-1944 (TTY)
http //www.cityofchicago.org/bacp

**03/18/2015**

Alderman **Daniel S. Solis**
Ward # **25**
City of Chicago
City Hall, Room **203**
121 North LaSalle Street
Chicago, Illinois 60602

Re: An ordinance to use and maintain a portion of the public right-of-way for **one (1) vault(s)** for **GEMMA PROPERTIES LLC**, adjacent to the premises known as **1801 W. 21st St.**.

Dear Alderman **Daniel S. Solis**:

The applicant referenced above has requested the use of the public right-of-way for a **vault(s)**. An ordinance has been prepared by the Department of Business Affairs and Consumer Protection – Small Business Center - Public Way Use Unit for presentation to the City Council. Because this request was made for properties located in your ward, as approved by you as per the attached, I respectfully request that you introduce the attached ordinance at the next City Council meeting.

If you have any questions regarding this ordinance, please contact Anthony Bertuca at (312) 744-5506.

**Department of Business Affairs and Consumer Protection**

# City of Chicago

O2015-1888

Office of the City Clerk

Document Tracking Sheet

| | |
|---|---|
| **Meeting Date:** | 3/18/2015 |
| **Sponsor(s):** | Solis (25) |
| **Type:** | Ordinance |
| **Title:** | Grant(s) of privilege in public way for Los Jazmines |
| **Committee(s) Assignment:** | Committee on Transportation and Public Way |

ORDINANCE
LOS JAZMINES
Acct. No. 349564 - 1
Permit No. 1116906

*Be It Ordained by the City Council of the City of Chicago:*

SECTION 1. Permission and authority are hereby given and granted to LOS JAZMINES, upon the terms and subject to the conditions of this ordinance to maintain and use, as now constructed, two (2) Step(s) on the public right-of-way adjacent to its premises known as 1100 W. 18th St..

Said Step(s) at S. Carpenter Street measure(s):
Two (2) at four (4) feet in length, and three point five (3.5) feet in width for a total of twenty-eight (28) square feet.

The location of said privilege shall be as shown on prints kept on file with the Department of Business Affairs and Consumer Protection and the Office of the City Clerk.

Said privilege shall be constructed in accordance with plans and specifications approved by the Department of Transportation (Division of Project Development).

This grant of privilege in the public way shall be subject to the provisions of Section 10-28-015 and all other required provisions of the Municipal Code of Chicago.

The grantee shall pay to the City of Chicago as compensation for the privilege #1116906 herein granted the sum of eight hundred ($800.00) per annum in advance.

A 25% penalty will be added for payments received after due date.

The permit holder agrees to hold the City of Chicago harmless for any damage, relocation or replacement costs associated with damage, relocation or removal of private property caused by the City performing work in the public way.

Authority herein given and granted for a period of five (5) years from and after Date of Passage.

Alderman _____

Daniel S. Solis 25th Ward

UF

**E EAST 25.0 FEET OF LOT 48 IN SHIELD'S SUBDIVISION OF LOT 3 IN ASSESSOR'S DIVISION OF THE NC OF THE SOUTHEAST ¼ OF SECTION 20, TOWNSHIP 39 NORTH, RANGE 14 EAST OF THE THIRD PRINCIP RIDIAN, IN COOK COUNTY, ILLINOIS.**

**mmonly known as: 1100 W. 18th Street, Chicago, IL**

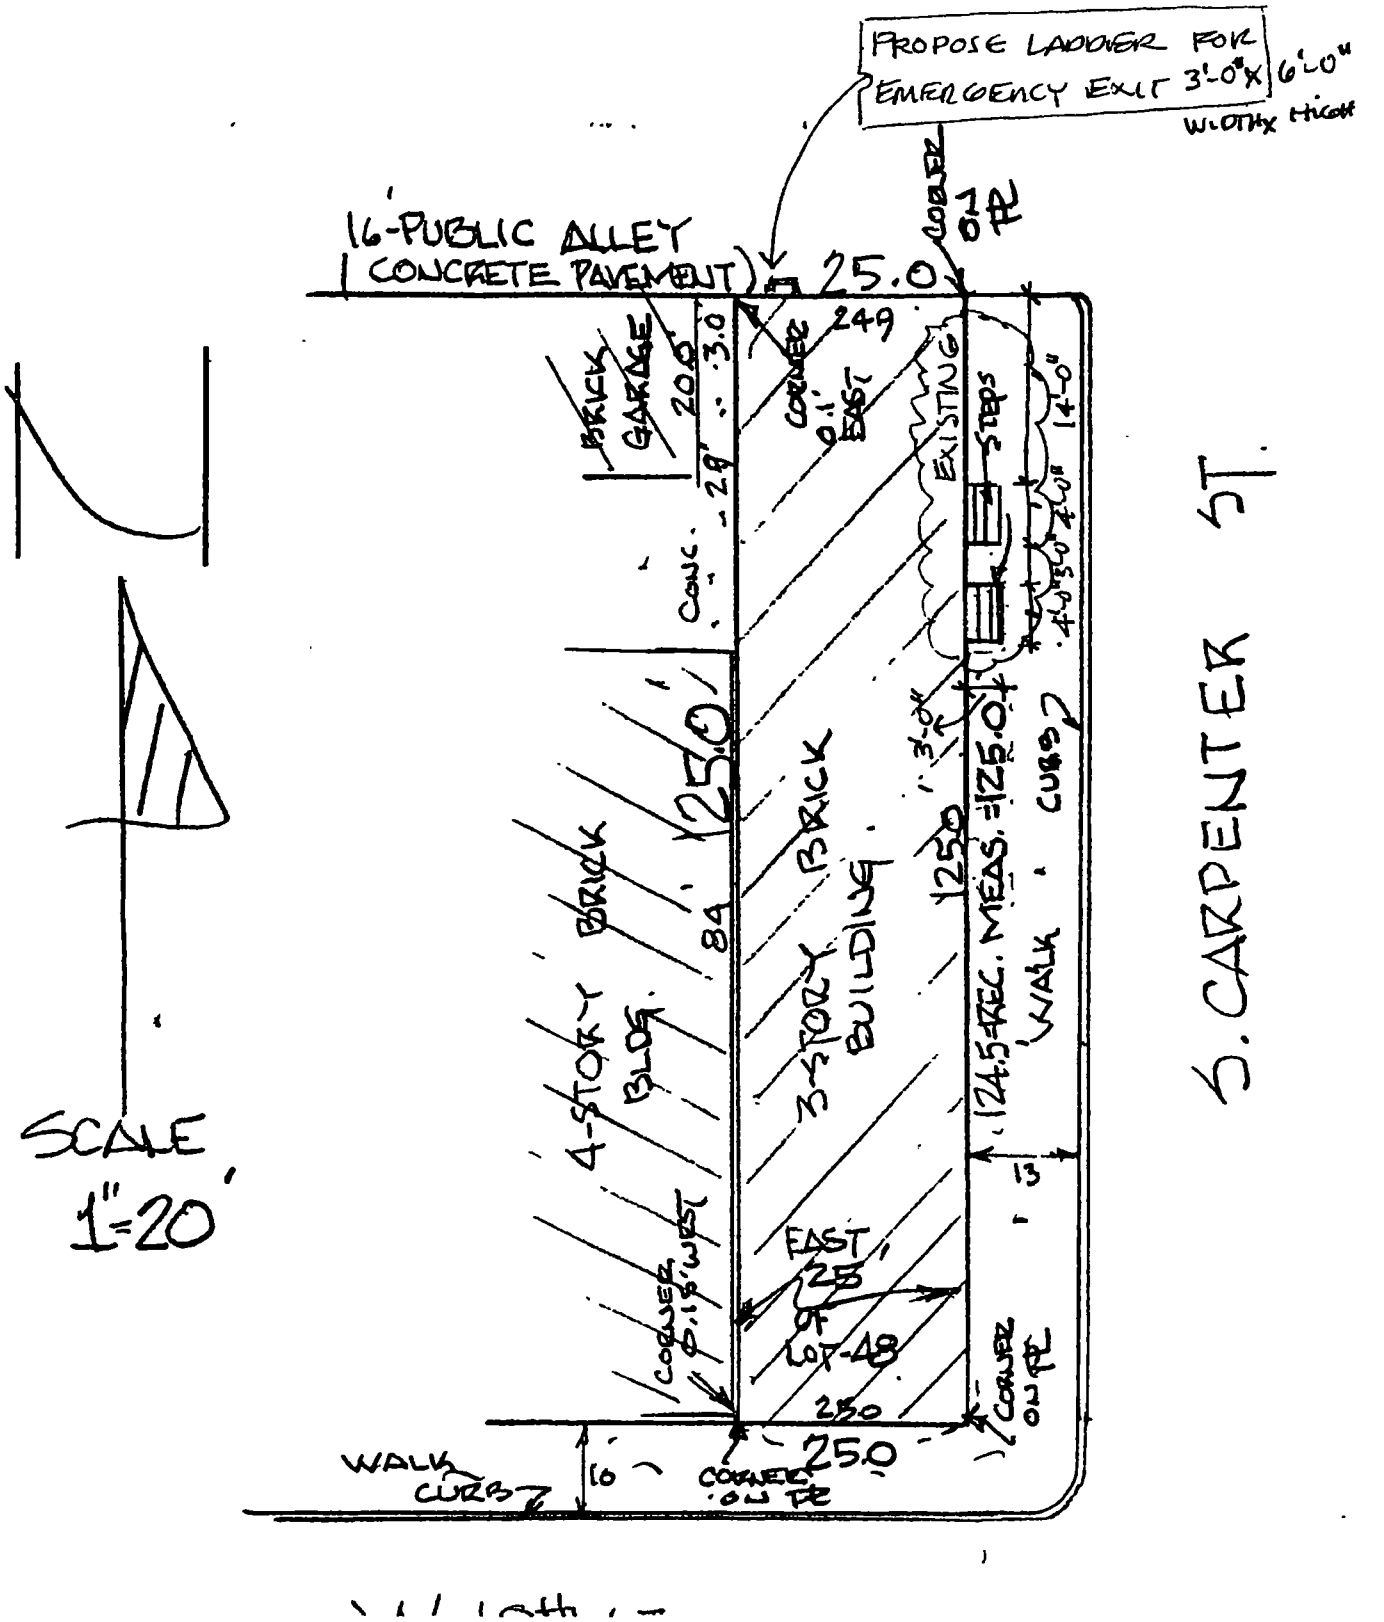

**Department of Business Affairs and Consumer Protection**
Small Business Center - Public Way Use Unit
City Hall - 121 N. LaSalle Street, Room 800 • Chicago, IL 60602
312-74-GOBIZ / 312-744-6249 • (312) 744-1944 (TTY)
http://www.cityofchicago.org/bacp

**03/18/2015**

Alderman **Daniel S. Solis**
Ward # **25**
City of Chicago
City Hall, Room **203**
121 North LaSalle Street
Chicago, Illinois 60602

Re: An ordinance to use and maintain a portion of the public right-of-way for **two (2) step(s)** for **LOS JAZMINES**, adjacent to the premises known as **1100 W. 18th St.**.

Dear Alderman **Daniel S. Solis**:

The applicant referenced above has requested the use of the public right-of-way for a **step(s)**. An ordinance has been prepared by the Department of Business Affairs and Consumer Protection – Small Business Center - Public Way Use Unit for presentation to the City Council. Because this request was made for properties located in your ward, as approved by you as per the attached, I respectfully request that you introduce the attached ordinance at the next City Council meeting.

If you have any questions regarding this ordinance, please contact Anthony Bertuca at (312) 744-5506.

**Department of Business Affairs and Consumer Protection**

# City of Chicago

O2015-1892

## Office of the City Clerk

## Document Tracking Sheet

| | |
|---|---|
| **Meeting Date:** | 3/18/2015 |
| **Sponsor(s):** | Solis (25) |
| **Type:** | Ordinance |
| **Title:** | Grant(s) of privilege in public way for South Wells Place |
| **Committee(s) Assignment:** | Committee on Transportation and Public Way |

ORDINANCE
SOUTH WELLS PLACE
Acct. No. 396789 - 1
Permit No. 1117711

*Be It Ordained by the City Council of the City of Chicago:*

SECTION 1. Permission and authority are hereby given and granted to SOUTH WELLS PLACE, upon the terms and subject to the conditions of this ordinance to construct, install, maintain and use eight (8) Planter(s) on the public right-of-way for beautification purposes adjacent to its premises known as 839 S. Wells St..

Said Planter(s) at S. Wells Street measure(s):
Two (2) at twenty-nine point eight three (29.83) feet in length, and one point eight three (1.83) foot in width for a total of one hundred nine point one eight (109.18) square feet.
One (1) at ten point six seven (10.67) feet in length, and one point eight three (1.83) foot in width for a total of nineteen point five three (19.53) square feet.

Said Planter(s) at S. Wells Street & W. 9th Street measure(s):
One (1) at thirty-three point four two (33.42) feet in length, and one point eight three (1.83) foot in width for a total of sixty-one point one six (61.16) square feet.

Said Planter(s) at S. Financial Place measure(s):
Two (2) at twenty-nine point eight three (29.83) feet in length, and one point eight three (1.83) foot in width for a total of one hundred nine point one eight (109.18) square feet.
One (1) at ten point six seven (10.67) feet in length, and one point eight three (1.83) foot in width for a total of nineteen point five three (19.53) square feet.

Said Planter(s) at S. Financial Place & W. 9th Street measure(s):
One (1) at thirty-three point four two (33.42) feet in length, and one point eight three (1.83) foot in width for a total of sixty-one point one six (61.16) square feet.

Grantee must allow the required clear and unobstructed space for pedestrian passage at all times per rules and regulations approved by the Department of Transportation.

The location of said privilege shall be as shown on prints kept on file with the Department of Business Affairs and Consumer Protection and the Office of the City Clerk.

Said privilege shall be constructed in accordance with plans and specifications approved by the Department of Planning and Development and Department of Transportation (Division of Project Development).

This grant of privilege in the public way shall be subject to the provisions of Section 10-28-015 and all other required provisions of the Municipal Code of Chicago.

The grantee shall pay to the City of Chicago as compensation for the privilege #1117711 herein granted the sum of zero ($.00) per annum in advance.

A 25% penalty will be added for payments received after due date.

The permit holder agrees to hold the City of Chicago harmless for any damage, relocation or replacement costs associated with damage, relocation or removal of private property caused by the City performing work in the public way.

Authority herein given and granted for a period of five (5) years from and after Date of Passage.

Alderman 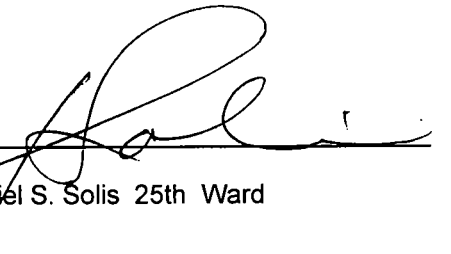

Daniel S. Solis 25th Ward

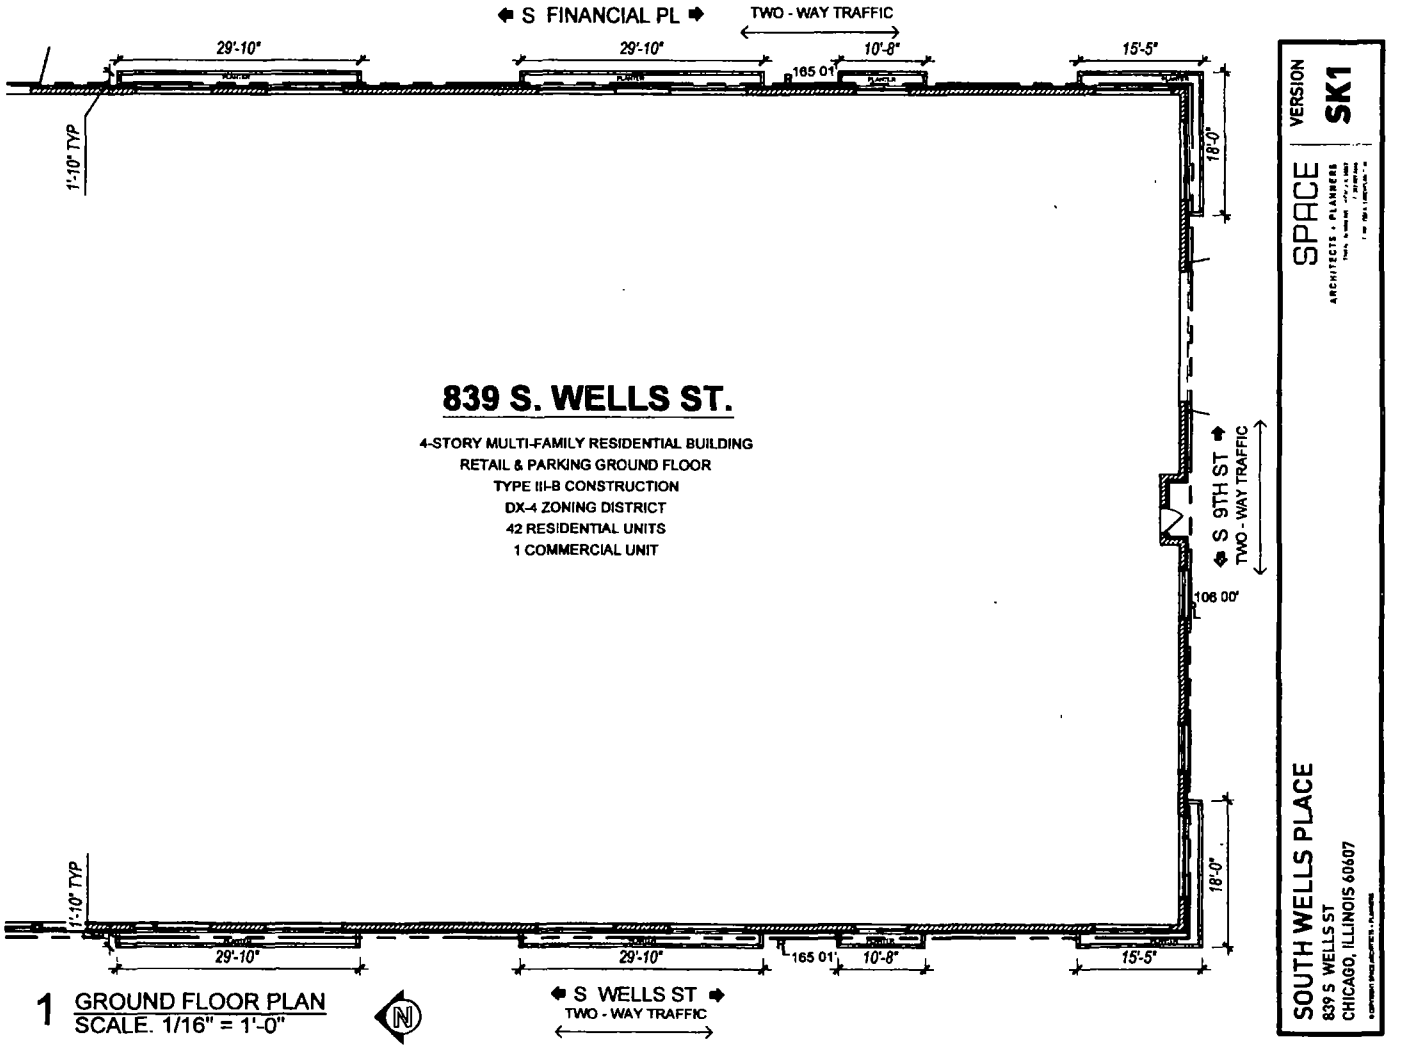


1 GROUND FLOOR PLAN
SCALE. 1/16" = 1'-0"

**Department of Business Affairs and Consumer Protection**
Small Business Center- Public Way Use Unit
City Hall - 121 N LaSalle Street Room 800 • Chicago, IL 60602
312-74-GOBIZ / 312-744-6249 • (312) 744-1944 (TTY)
http://www.cityofchicago.org/bacp

**03/18/2015**

Alderman **Daniel S. Solis**
Ward # **25**
City of Chicago
City Hall, Room **203**
121 North LaSalle Street
Chicago, Illinois 60602

Re: An ordinance to use and maintain a portion of the public right-of-way for **eight (8) planter(s)** for **SOUTH WELLS PLACE**, adjacent to the premises known as **839 S. Wells St.**.

Dear Alderman **Daniel S. Solis**:

The applicant referenced above has requested the use of the public right-of-way for a **planter(s)**. An ordinance has been prepared by the Department of Business Affairs and Consumer Protection – Small Business Center - Public Way Use Unit for presentation to the City Council. Because this request was made for properties located in your ward, as approved by you as per the attached, I respectfully request that you introduce the attached ordinance at the next City Council meeting.

If you have any questions regarding this ordinance, please contact Anthony Bertuca at (312) 744-5506.

**Department of Business Affairs and Consumer Protection**

# City of Chicago

O2015-1895

Office of the City Clerk

Document Tracking Sheet

| | |
|---|---|
| **Meeting Date:** | 3/18/2015 |
| **Sponsor(s):** | Solis (25) |
| **Type:** | Ordinance |
| **Title:** | Grant(s) of privilege in public way for Tea King Garden Co. |
| **Committee(s) Assignment:** | Committee on Transportation and Public Way |

ORDINANCE
TEA KING GARDEN CO
Acct. No. 393234 - 1
Permit No. 1116173

*Be It Ordained by the City Council of the City of Chicago:*

SECTION 1. Permission and authority are hereby given and granted to TEA KING GARDEN CO, upon the terms and subject to the conditions of this ordinance to maintain and use two (2) sign(s) projecting over the public right-of-way attached to its premises known as 2243 S. Wentworth Ave..

Said sign structure(s) measures as follows; along S WENTWORTH AVE:
One (1) at fourteen point five eight (14.58) feet in length, three (3) feet in height and twelve (12) feet above grade level.
One (1) at three (3) feet in length, fourteen point five eight (14.58) feet in height and fourteen (14) feet above grade level.

The location of said privilege shall be as shown on prints kept on file with the Department of Business Affairs and Consumer Protection and the Office of the City Clerk.

Said privilege shall be constructed in accordance with plans and specifications approved by the Department of Transportation (Division of Project Development) and Zoning Department - Signs.

This grant of privilege in the public way shall be subject to the provisions of Section 10-28-015 and all other required provisions of the Municipal Code of Chicago.

The grantee shall pay to the City of Chicago as compensation for the privilege #1116173 herein granted the sum of six hundred ($600.00) per annum in advance.

A 25% penalty will be added for payments received after due date.

The permit holder agrees to hold the City of Chicago harmless for any damage, relocation or replacement costs associated with damage, relocation or removal of private property caused by the City performing work in the public way.

Authority herein given and granted for a period of five (5) years from and after Date of Passage.

Alderman _____

Daniel S. Solis 25th Ward

天昌茗茶

TEA KING GARDEN

2243 S. Wentworth Ave.
Chicago, IL 60616
PRESENTED BY: KEVIN WONG

MONSIBIC™
Signs & Graphic

Tel: 773-847-2828 Fax 773-847-0088
3401 S. Halsted Street
Chicago, IL 60608
U.S.A.

**Department of Business Affairs and Consumer Protection**
Small Business Center - Public Way Use Unit
City Hall - 121 N LaSalle Street, Room 800 • Chicago, IL 60602
312-74-GOBIZ / 312-744-6249 • (312) 744-1944 (TTY)
http://www.cityofchicago.org/bacp

**03/18/2015**

Alderman **Daniel S. Solis**
Ward # **25**
City of Chicago
City Hall, Room **203**
121 North LaSalle Street
Chicago, Illinois 60602

Re: An ordinance to use and maintain a portion of the public right-of-way for **two (2) sign(s)** for **TEA KING GARDEN CO**, adjacent to the premises known as **2243 S. Wentworth Ave.**.

Dear Alderman **Daniel S. Solis**:

The applicant referenced above has requested the use of the public right-of-way for a **sign(s)**. An ordinance has been prepared by the Department of Business Affairs and Consumer Protection – Small Business Center - Public Way Use Unit for presentation to the City Council. Because this request was made for properties located in your ward, as approved by you as per the attached, I respectfully request that you introduce the attached ordinance at the next City Council meeting.

If you have any questions regarding this ordinance, please contact Anthony Bertuca at (312) 744-5506.

**Department of Business Affairs and Consumer Protection**

# City of Chicago

O2015-1899

## Office of the City Clerk

## Document Tracking Sheet

| | |
|---|---|
| **Meeting Date:** | 3/18/2015 |
| **Sponsor(s):** | Maldonado (26) |
| **Type:** | Ordinance |
| **Title:** | Grant(s) of privilege in public way for Bend Yoga and Movement Studio |
| **Committee(s) Assignment:** | Committee on Transportation and Public Way |

ORDINANCE
BEND YOGA AND MOVEMENT STUDIO
Acct. No. 373036 - 2
Permit No. 1115562

*Be It Ordained by the City Council of the City of Chicago:*

SECTION 1. Permission and authority are hereby given and granted to BEND YOGA AND MOVEMENT STUDIO, upon the terms and subject to the conditions of this ordinance to construct, install, maintain and use one (1) Banner(s) projecting over the public right-of-way adjacent to its premises known as 1819 W. Grand Ave..

Said Banner(s) at W. Grand Avenue measure(s):
One (1) at three (3) feet in length, and eight (8) feet in width for a total of twenty-four (24) square feet.

The location of said privilege shall be as shown on prints kept on file with the Department of Business Affairs and Consumer Protection and the Office of the City Clerk.

Said privilege shall be constructed in accordance with plans and specifications approved by the Zoning Department - Signs.

This grant of privilege in the public way shall be subject to the provisions of Section 10-28-015 and all other required provisions of the Municipal Code of Chicago.

The grantee shall pay to the City of Chicago as compensation for the privilege #1115562 herein granted the sum of seventy-five ($75.00) per annum in advance.

A 25% penalty will be added for payments received after due date.

The permit holder agrees to hold the City of Chicago harmless for any damage, relocation or replacement costs associated with damage, relocation or removal of private property caused by the City performing work in the public way.

Authority herein given and granted for a period of five (5) years from and after Date of Passage.

Alderman _____

Roberto Maldonado 26th Ward

CITY OF CHICAGO BACP-PWU BUNDLE PERMIT APPLICATION V 09 28 10

## APPLICATION TO USE THE PUBLIC RIGHT OF WAY

***EXAMPLE OF SIGN DRAWING***

PROPERTY LOCATION: 1819 W. Grand Ave

ORGANIZATION(S) NAME: Bend Yoga & Movement Studio

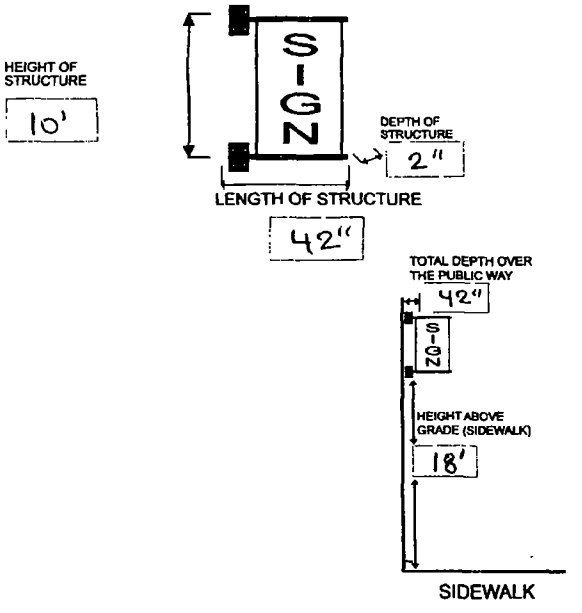

Department of Business Affairs and Consumer Protection
Small Business Center - Public Way Use Unit
City Hall - 121 N. LaSalle Street, Room 800 • Chicago, IL 60602
312-74-GOBIZ / 312-744-6249 • (312) 744-1944 (TTY)
http://www.cityofchicago.org/bacp

**03/18/2015**

Alderman **Roberto Maldonado**
Ward # **26**
City of Chicago
City Hall, Room **300**
121 North LaSalle Street
Chicago, Illinois 60602

Re: An ordinance to use and maintain a portion of the public right-of-way for **one (1) banner(s)** for **BEND YOGA AND MOVEMENT STUDIO**, adjacent to the premises known as **1819 W. Grand Ave.**.

Dear Alderman **Roberto Maldonado**:

The applicant referenced above has requested the use of the public right-of-way for a **banner(s)**. An ordinance has been prepared by the Department of Business Affairs and Consumer Protection – Small Business Center - Public Way Use Unit for presentation to the City Council. Because this request was made for properties located in your ward, as approved by you as per the attached, I respectfully request that you introduce the attached ordinance at the next City Council meeting.

If you have any questions regarding this ordinance, please contact Anthony Bertuca at (312) 744-5506.

**Department of Business Affairs and Consumer Protection**

# City of Chicago

O2015-1901

Office of the City Clerk

Document Tracking Sheet

| | |
|---|---|
| **Meeting Date:** | 3/18/2015 |
| **Sponsor(s):** | Maldonado (26) |
| **Type:** | Ordinance |
| **Title:** | Grant(s) of privilege in public way for Family Dental Group, Inc. |
| **Committee(s) Assignment:** | Committee on Transportation and Public Way |

ORDINANCE
FAMILY DENTAL GROUP, INC.
Acct. No. 246818 - 1
Permit No. 1116501

*Be It Ordained by the City Council of the City of Chicago:*

SECTION 1. Permission and authority are hereby given and granted to FAMILY DENTAL GROUP, INC., upon the terms and subject to the conditions of this ordinance to maintain and use one (1) sign(s) projecting over the public right-of-way attached to its premises known as 3855 W. North Ave..

Said sign structure(s) measures as follows; along W. North Avenue:
One (1) at six (6) feet in length, eight (8) feet in height and twenty (20) feet above grade level.

The location of said privilege shall be as shown on prints kept on file with the Department of Business Affairs and Consumer Protection and the Office of the City Clerk.

Said privilege shall be constructed in accordance with plans and specifications approved by the Department of Transportation (Division of Project Development) and Zoning Department - Signs.

This grant of privilege in the public way shall be subject to the provisions of Section 10-28-015 and all other required provisions of the Municipal Code of Chicago.

The grantee shall pay to the City of Chicago as compensation for the privilege #1116501 herein granted the sum of three hundred ($300.00) per annum in advance.

A 25% penalty will be added for payments received after due date.

The permit holder agrees to hold the City of Chicago harmless for any damage, relocation or replacement costs associated with damage, relocation or removal of private property caused by the City performing work in the public way.

Authority herein given and granted for a period of five (5) years from and after 01/13/2015.

Alderman _____

Roberto Maldonado 26th Ward

3855 W. North Ave
Chicago IL 60647

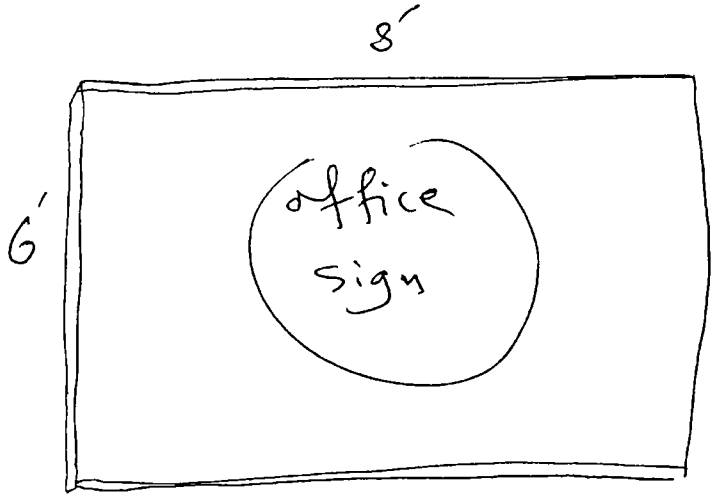

**Department of Business Affairs and Consumer Protection**
Small Business Center - Public Way Use Unit
City Hall - 121 N. LaSalle Street, Room 800 • Chicago, IL 60602
312-74-GOBIZ / 312-744-6249 • (312) 744-1944 (TTY)
http://www.cityofchicago.org/bacp

**03/18/2015**

Alderman **Roberto Maldonado**
Ward # **26**
City of Chicago
City Hall, Room **300**
121 North LaSalle Street
Chicago, Illinois 60602

Re: An ordinance to use and maintain a portion of the public right-of-way for **one (1) sign(s)** for **FAMILY DENTAL GROUP, INC.**, adjacent to the premises known as **3855 W. North Ave.**.

Dear Alderman **Roberto Maldonado**:

The applicant referenced above has requested the use of the public right-of-way for a **sign(s)**. An ordinance has been prepared by the Department of Business Affairs and Consumer Protection – Small Business Center - Public Way Use Unit for presentation to the City Council. Because this request was made for properties located in your ward, as approved by you as per the attached, I respectfully request that you introduce the attached ordinance at the next City Council meeting.

If you have any questions regarding this ordinance, please contact Anthony Bertuca at (312) 744-5506.

**Department of Business Affairs and Consumer Protection**

# City of Chicago

O2015-1905

## Office of the City Clerk

## Document Tracking Sheet

| | |
|---|---|
| **Meeting Date:** | 3/18/2015 |
| **Sponsor(s):** | Maldonado (26) |
| **Type:** | Ordinance |
| **Title:** | Grant(s) of privilege in public way for Wireless Hook Up/Metro PCS Authorized Dealer |
| **Committee(s) Assignment:** | Committee on Transportation and Public Way |

ORDINANCE
WIRELESS HOOK UP/METRO PCS AUTHORIZED DEALER
Acct. No. 392501 - 3
Permit No. 1116491

*Be It Ordained by the City Council of the City of Chicago:*

SECTION 1. Permission and authority are hereby given and granted to WIRELESS HOOK UP/METRO PCS AUTHORIZED DEALER, upon the terms and subject to the conditions of this ordinance to maintain and use one (1) sign(s) projecting over the public right-of-way attached to its premises known as 2735 W. Division St..

Said sign structure(s) measures as follows; along W. Division Street:
One (1) at thirteen point three three (13.33) feet in length, three point five (3.5) feet in height and ten (10) feet above grade level.

The location of said privilege shall be as shown on prints kept on file with the Department of Business Affairs and Consumer Protection and the Office of the City Clerk.

Said privilege shall be constructed in accordance with plans and specifications approved by the Department of Transportation (Division of Project Development) and Zoning Department - Signs.

This grant of privilege in the public way shall be subject to the provisions of Section 10-28-015 and all other required provisions of the Municipal Code of Chicago.

The grantee shall pay to the City of Chicago as compensation for the privilege #1116491 herein granted the sum of three hundred ($300.00) per annum in advance.

A 25% penalty will be added for payments received after due date.

The permit holder agrees to hold the City of Chicago harmless for any damage, relocation or replacement costs associated with damage, relocation or removal of private property caused by the City performing work in the public way.

Authority herein given and granted for a period of five (5) years from and after Date of Passage.

Alderman _____

Roberto Maldonado 26th Ward

© Aurora Sign Co Inc 2014

AURORA SIGN CO

13'4"

ELECTRICAL DISCONNECT

1'6"
0'6"
1'0"

metroPCS

Authorized Dealer

2'0"
3'6"

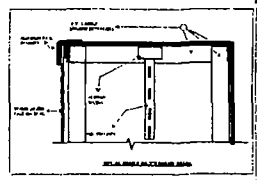

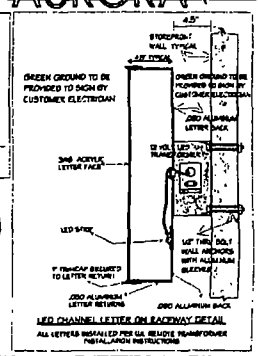

LED CHANNEL LETTER ON RACEWAY DETAIL

SIGN TO BE UL LISTED

8'9"

## INDIVIDUAL ILLUMINATED LETTERS ON RACEWAY

FABRICATE AND INSTALL LETTERS OF ALUMINUM AND ACRYLIC.
"METRO" FACES TO BE WHITE ACRYLIC WITH ARLON 5590-3412 PURPLE PERF APPLIED FIRST SURFACE.
"PCS" AND OTHER FACES TO BE WHITE ACRYLIC WITH ARLON 5590-3411 ORANGE PERF APPLIED FIRST SURFACE.
TRIMCAP TO BE WHITE. RETURNS TO BE WHITE.
RACEWAY TO BE PAINTED TO MATCH WALL.
EXPOSED METAL SURFACES TO BE COATED WITH ACRYLIC POLYURETHANE.
INTERNAL ILLUMINATION TO BE WHITE LEDS.
SCALE - 1/2" = 1'

## ILLUMINATED TAGLINE MODULE ON RACEWAY

FABRICATE AND INSTALL MODULE OF ALUMINUM AND ACRYLIC
FACE TO BE WHITE ACRYLIC WITH ARLON 2500-3411 ORANGE VINYL APPLIED FIRST SURFACE.
RETAINERS AND RETURNS TO BE WHITE.
RACEWAY TO BE PAINTED TO MATCH WALL
EXPOSED METAL SURFACES TO BE COATED WITH ACRYLIC POLYURETHANE.
INTERNAL ILLUMINATION TO BE WHITE LEDS.
SCALE - 1/2" = 1'

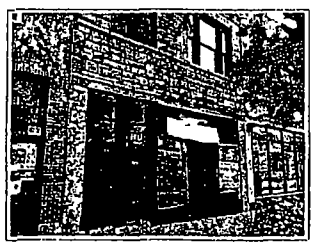

## INSTALLATION INSTRUCTIONS

CENTER ABOVE WINDOWS.
CONNECT TO ELECTRICAL SERVICE
TO BE PROVIDED BY OTHERS
PRIOR TO INSTALL

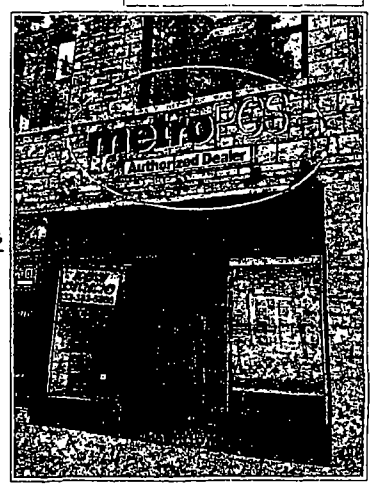


1100 Route 34
Aurora, Illinois 60504
630 898 5900 office
630 898 6091 fax

| | | | | | |
|---|---|---|---|---|---|
| Prepared For: METRO PCS | Address: 2735 W DIVISION | Drwg: 214311 | Sheet: 1 | Image Date: 8/7/14 | Rev 3: |
| Location Name: | City/State: CHICAGO, IL | Rev 1: | | | Rev 4: |
| | | Rev 2: | | | Rev 5: |

Salesman:
Colors:
Notes:

NOTE THIS DRAWING IS THE PROPERTY OF AURORA SIGN CO IT IS NOT TO BE REPRODUCED COPIED OR EXHIBITED IN ANY FASHION WITHOUT WRITTEN CONSENT FROM AURORA SIGN CO CHARGES OF UP TO $2000 00 WILL BE ASSESSED FOR ANY MIS-USE OF THESE DRAWINGS

**Department of Business Affairs and Consumer Protection**
Small Business Center - Public Way Use Unit
City Hall - 121 N. LaSalle Street, Room 800 • Chicago, IL 60602
312-74-GOBIZ / 312-744-6249 • (312) 744-1944 (TTY)
http://www.cityofchicago.org/bacp

**03/18/2015**

Alderman **Roberto Maldonado**
Ward # **26**
City of Chicago
City Hall, Room **300**
121 North LaSalle Street
Chicago, Illinois 60602

Re: An ordinance to use and maintain a portion of the public right-of-way for **one (1) sign(s)** for **WIRELESS HOOK UP/METRO PCS AUTHORIZED DEALER**, adjacent to the premises known as **2735 W. Division St.**.

Dear Alderman **Roberto Maldonado**:

The applicant referenced above has requested the use of the public right-of-way for a **sign(s)**. An ordinance has been prepared by the Department of Business Affairs and Consumer Protection – Small Business Center - Public Way Use Unit for presentation to the City Council. Because this request was made for properties located in your ward, as approved by you as per the attached, I respectfully request that you introduce the attached ordinance at the next City Council meeting.

If you have any questions regarding this ordinance, please contact Anthony Bertuca at (312) 744-5506.

**Department of Business Affairs and Consumer Protection**

# City of Chicago

O2015-1957

Office of the City Clerk

Document Tracking Sheet

| | |
|---|---|
| **Meeting Date:** | 3/18/2015 |
| **Sponsor(s):** | Burnett (27) |
| **Type:** | Ordinance |
| **Title:** | Grant(s) of privilege in public way for Basil Kezios |
| **Committee(s) Assignment:** | Committee on Transportation and Public Way |

ORDINANCE
BASIL KEZIOS
Acct. No. 346903 - 1
Permit No. 1116718

*Be It Ordained by the City Council of the City of Chicago:*

SECTION 1. Permission and authority are hereby given and granted to BASIL KEZIOS, upon the terms and subject to the conditions of this ordinance to maintain and use, as now constructed, three (3) Balcony(s) projecting over the public right-of-way adjacent to its premises known as 1400 N. Halsted St..

Said Balcony(s) at W. Evergreen measure(s):
Two (2) at fifteen (15) feet in length, and five (5) feet in width for a total of one hundred fifty (150) square feet.

Said Balcony(s) at W. Evergreen measure(s):
One (1) at fifteen (15) feet in length, and five (5) feet in width for a total of seventy-five (75) square feet.

The location of said privilege shall be as shown on prints kept on file with the Department of Business Affairs and Consumer Protection and the Office of the City Clerk.

Said privilege shall be constructed in accordance with plans and specifications approved by the Department of Planning and Development and Department of Transportation (Division of Project Development).

This grant of privilege in the public way shall be subject to the provisions of Section 10-28-015 and all other required provisions of the Municipal Code of Chicago.

The grantee shall pay to the City of Chicago as compensation for the privilege #1116718 herein granted the sum of two hundred twenty-five ($225.00) per annum in advance.

A 25% penalty will be added for payments received after due date.

The permit holder agrees to hold the City of Chicago harmless for any damage, relocation or replacement costs associated with damage, relocation or removal of private property caused by the City performing work in the public way.

Authority herein given and granted for a period of five (5) years from and after 01/13/2015.

Alderman

Walter Burnett Jr. 27th Ward

01 SOUTH ELEVATION
SCALE 3/16" = 1'-0"
funke
architects
1400N HALSTED ST
INTERIOR AND EXTERIOR
RENOVATION
OWNER:
Basil Kozos
Carrolo Kozos
1400 N. Halsted St.
Chicago, IL 60642
312-967 7407
basil@greektowntaverna.com
carrolo@greektowntaverna.com
#001-017468
EXPIRES 11/30/2010
A30
BUILDING ELEVATION - 1

# City of Chicago

O2015-1960

Office of the City Clerk

Document Tracking Sheet

| | |
|---|---|
| **Meeting Date:** | 3/18/2015 |
| **Sponsor(s):** | Burnett (27) |
| **Type:** | Ordinance |
| **Title:** | Grant(s) of privilege in public way for Booker, a Series of Quinn Properties LLC, The |
| **Committee(s) Assignment:** | Committee on Transportation and Public Way |

ORDINANCE
THE BOOZER, A SERIES OF QUINN PROPERTIES LLC
Acct. No. 396230 - 1
Permit No. 1116925

*Be It Ordained by the City Council of the City of Chicago:*

SECTION 1. Permission and authority are hereby given and granted to THE BOOZER, A SERIES OF QUINN PROPERTIES LLC, upon the terms and subject to the conditions of this ordinance to maintain and use, as now constructed, one (1) Bay Window(s) projecting over the public right-of-way adjacent to its premises known as 2715 W. Madison St..

Said Bay Window(s) at W. Madison Street measure(s):
One (1) at ten (10) feet in length, and two (2) feet in width for a total of twenty (20) square feet.

The location of said privilege shall be as shown on prints kept on file with the Department of Business Affairs and Consumer Protection and the Office of the City Clerk.

Said privilege shall be constructed in accordance with plans and specifications approved by the Department of Transportation (Division of Project Development).

This grant of privilege in the public way shall be subject to the provisions of Section 10-28-015 and all other required provisions of the Municipal Code of Chicago.

The grantee shall pay to the City of Chicago as compensation for the privilege #1116925 herein granted the sum of seventy-five ($75.00) per annum in advance.

A 25% penalty will be added for payments received after due date.

The permit holder agrees to hold the City of Chicago harmless for any damage, relocation or replacement costs associated with damage, relocation or removal of private property caused by the City performing work in the public way.

Authority herein given and granted for a period of five (5) years from and after Date of Passage.

Alderman _____

Walter Burnett Jr. 27th Ward

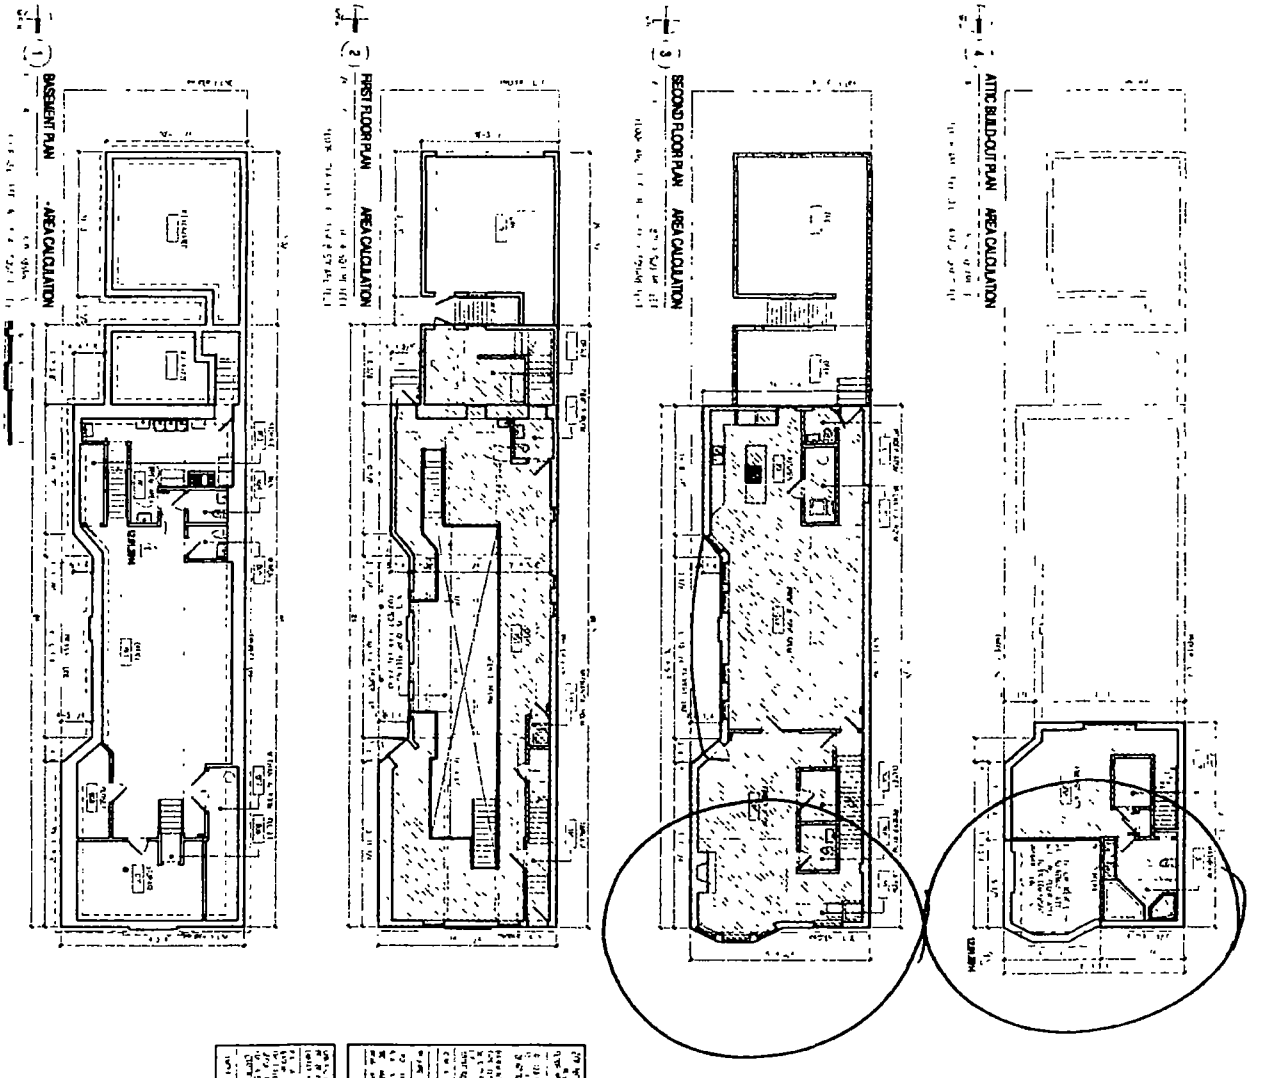


2715 WEST MADISON STREET
CHICAGO, ILLINOIS 60612

REMODEL INTERIOR AND EXTERIOR

BRIAN FRYZEL

FAR DIAGRAM

A0.1

# City of Chicago

O2015-1962

Office of the City Clerk

Document Tracking Sheet

| | |
|---|---|
| **Meeting Date:** | 3/18/2015 |
| **Sponsor(s):** | Burnett (27) |
| **Type:** | Ordinance |
| **Title:** | Grant(s) of privilege in public way for BP |
| **Committee(s) Assignment:** | Committee on Transportation and Public Way |

ORDINANCE
BP
Acct. No. 359242 - 1
Permit No. 1116064

*Be It Ordained by the City Council of the City of Chicago:*

SECTION 1. Permission and authority are hereby given and granted to BP, upon the terms and subject to the conditions of this ordinance to maintain and use one (1) sign(s) projecting over the public right-of-way attached to its premises known as3159 W. Chicago Ave..

Said sign structure(s) measures as follows; along W. Chicago Avenue:
One (1) at six point one seven (6.17) feet in length, fifteen point seven five (15.75) feet in height and twenty-three (23) feet above grade level.

The location of said privilege shall be as shown on prints kept on file with the Department of Business Affairs and Consumer Protection and the Office of the City Clerk.

Said privilege shall be constructed in accordance with plans and specifications approved by the Department of Transportation (Division of Project Development) and Zoning Department- Signs.

This grant of privilege in the public way shall be subject to the provisions of Section 10-28-015 and all other required provisions of the Municipal Code of Chicago.

The grantee shall pay to the City of Chicago as compensation for the privilege #1116064 herein granted the sum of three hundred ($300.00) per annum in advance.

A 25% penalty will be added for payments received after due date

The permit holder agrees to hold the City of Chicago harmless for any damage, relocation or replacement costs associated with damage, relocation or removal of private property caused by the City performing work in the public way.

Authority herein given and granted for a period offive (5) years from and after Date of Passage.

Alderman _____

Walter Burnett Jr. 27th Ward

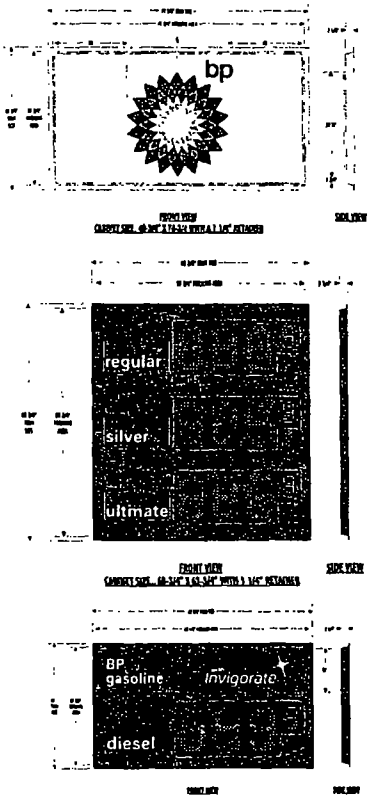


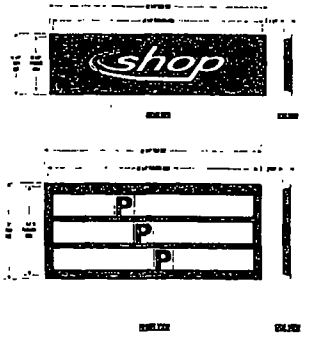


MID Changeover

(2) Helios Faces 40 125" x 74 125" Pan Formed Polycarbonate
(2) 3 Product Faces 69 625 x 63 625"
- 12" LED Price Changers
- (6) grade panels
(2) Invigorate w/ 1 Product Panels 36 875" x 64 375"
- 12" LED Price Changer
- (2) grade panels
(2) Shop Faces 19 50" x 64 375" Pan Formed Polycarbonate
(2) Manual Reader Board 27" x 64 375"
- 3 Lines w/ 5½" Tall Letters
Mounting Install New Faces into Existing Sign Cabinet

*NOTE. Paint Cabinets & Pole Cover PB Pearl*
*(Sherwin Williams SW6119 Antique White)*

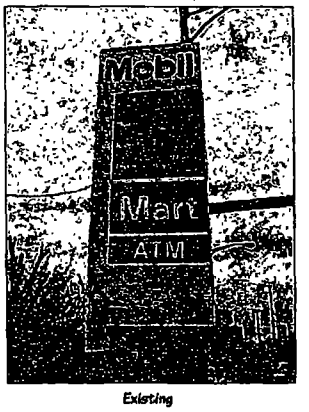


*Existing*

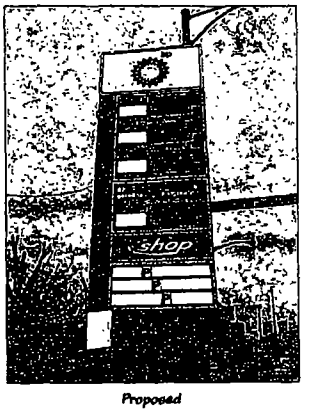


*Proposed*

**Parvin-Clauss**
SIGN COMPANY

PROJECT:

**Graham Enterprises**

3159 W Chicago Ave
Chicago IL

CUSTOMER APPROVAL:

DATE

AUTHORIZED SIGNATURE

REPRESENTATIVE
Brian Newton

DRAWN BY
Bill Marlow

DATE
91514

SCALE
1/2" = 1'

SHEET NO
1 of 2

WORK ORDER
71040

FILE NAME
GRM71040

REVISIONS:
1 101614
2
3
4
5
6
7
8

This sign is intended to be installed in accordance with the requirements of Article 600 of the National Electrical Code and/or other applicable local codes. This includes proper grounding and bonding of the sign.

This sign is built to UL Standards for application in North America

This Document is owned by, and the information contained on it is proprietary to, Parvin Clauss Sign Company. By receipt hereof the holder agrees not to use the information disclosed in it to any third party nor reproduce this document without the prior written consent of Parvin-Clauss Sign Company. Holder also agrees to immediately return this document upon request of Parvin-Clauss Sign Company.

© Copyright 2014 by Parvin Clauss Sign Co

# City of Chicago

Office of the City Clerk

Document Tracking Sheet

O2015-1965

| | |
|---|---|
| **Meeting Date:** | 3/18/2015 |
| **Sponsor(s):** | Burnett (27) |
| **Type:** | Ordinance |
| **Title:** | Grant(s) of privilege in public way for Butterfly Sushi & Thai Cuisine on Chicago Ave. |
| **Committee(s) Assignment:** | Committee on Transportation and Public Way |

ORDINANCE
BUTTERFLY SUSHI & THAI CUISINE ON CHICAGO AVE
Acct. No. 336656 - 1
Permit No. 1116921

*Be It Ordained by the City Council of the City of Chicago:*

SECTION 1. Permission and authority are hereby given and granted to BUTTERFLY SUSHI & THAI CUISINE ON CHICAGO AVE, upon the terms and subject to the conditions of this ordinance to maintain and use one (1) sign(s) projecting over the public right-of-way attached to its premises known as 1421 W. Chicago Ave..

Said sign structure(s) measures as follows; along W CHICAGO AVE:
One (1) at three point three three (3.33) feet in length, three point three three (3.33) feet in height and nine (9) feet above grade level.

The location of said privilege shall be as shown on prints kept on file with the Department of Business Affairs and Consumer Protection and the Office of the City Clerk.

Said privilege shall be constructed in accordance with plans and specifications approved by the Department of Transportation (Division of Project Development) and Zoning Department - Signs.

This grant of privilege in the public way shall be subject to the provisions of Section 10-28-015 and all other required provisions of the Municipal Code of Chicago.

The grantee shall pay to the City of Chicago as compensation for the privilege #1116921 herein granted the sum of one hundred ($100.00) per annum in advance.

A 25% penalty will be added for payments received after due date.

The permit holder agrees to hold the City of Chicago harmless for any damage, relocation or replacement costs associated with damage, relocation or removal of private property caused by the City performing work in the public way.

Authority herein given and granted for a period of five (5) years from and after 04/22/2014.

Alderman

Walter Burnett Jr. 27th Ward

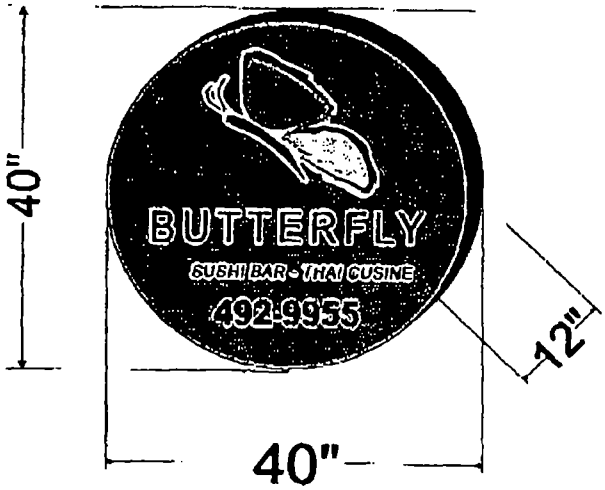


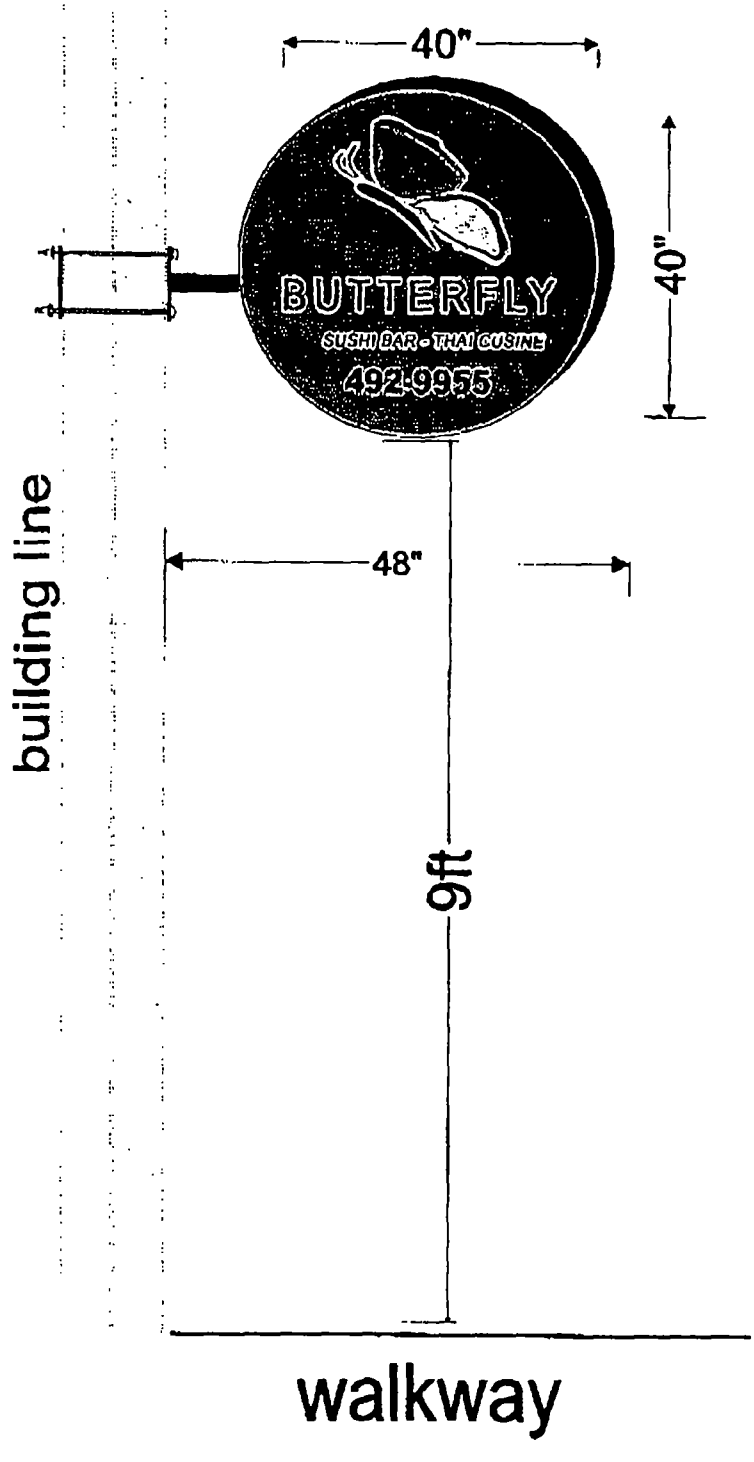


NEON EXPRESS SIGNS Inc.
Whole Sale & Retail Interior / Exterior Signage
www.neonexpress.net

1-888-2NEONEX
2819 W. Montrose
Chicago, IL 60618
5026 N. Broadway
Chicago, IL 60640

CUSTOMER: Restaurant Butterfly
LOCATION: 1421 W. Chicago Ave.
Chicago, IL 60642
Design By: CN
Date: 10/01/08

# City of Chicago

O2015-1967

Office of the City Clerk

Document Tracking Sheet

| | |
|---|---|
| **Meeting Date:** | 3/18/2015 |
| **Sponsor(s):** | Burnett (27) |
| **Type:** | Ordinance |
| **Title:** | Grant(s) of privilege in public way for Fifth Third Bank |
| **Committee(s) Assignment:** | Committee on Transportation and Public Way |

ORDINANCE
FIFTH THIRD BANK
Acct. No. 68597 - 27
Permit No. 1117113

*Be It Ordained by the City Council of the City of Chicago:*

SECTION 1. Permission and authority are hereby given and granted to FIFTH THIRD BANK, upon the terms and subject to the conditions of this ordinance to maintain and use one (1) sign(s) projecting over the public right-of-way attached to its premises known as 100 S. Halsted St..

Said sign structure(s) measures as follows; along S. Halsted Street:
One (1) at three point zero nine (3.09) feet in length, six point one six (6.16) feet in height and fourteen point five (14.5) feet above grade level.

The location of said privilege shall be as shown on prints kept on file with the Department of Business Affairs and Consumer Protection and the Office of the City Clerk.

Said privilege shall be constructed in accordance with plans and specifications approved by the Department of Transportation (Division of Project Development) and Zoning Department - Signs.

This grant of privilege in the public way shall be subject to the provisions of Section 10-28-015 and all other required provisions of the Municipal Code of Chicago.

The grantee shall pay to the City of Chicago as compensation for the privilege #1117113 herein granted the sum of one hundred ($100.00) per annum in advance.

A 25% penalty will be added for payments received after due date.

The permit holder agrees to hold the City of Chicago harmless for any damage, relocation or replacement costs associated with damage, relocation or removal of private property caused by the City performing work in the public way.

Authority herein given and granted for a period of five (5) years from and after 03/10/2015.

Alderman _____

Walter Burnett Jr. 27th Ward

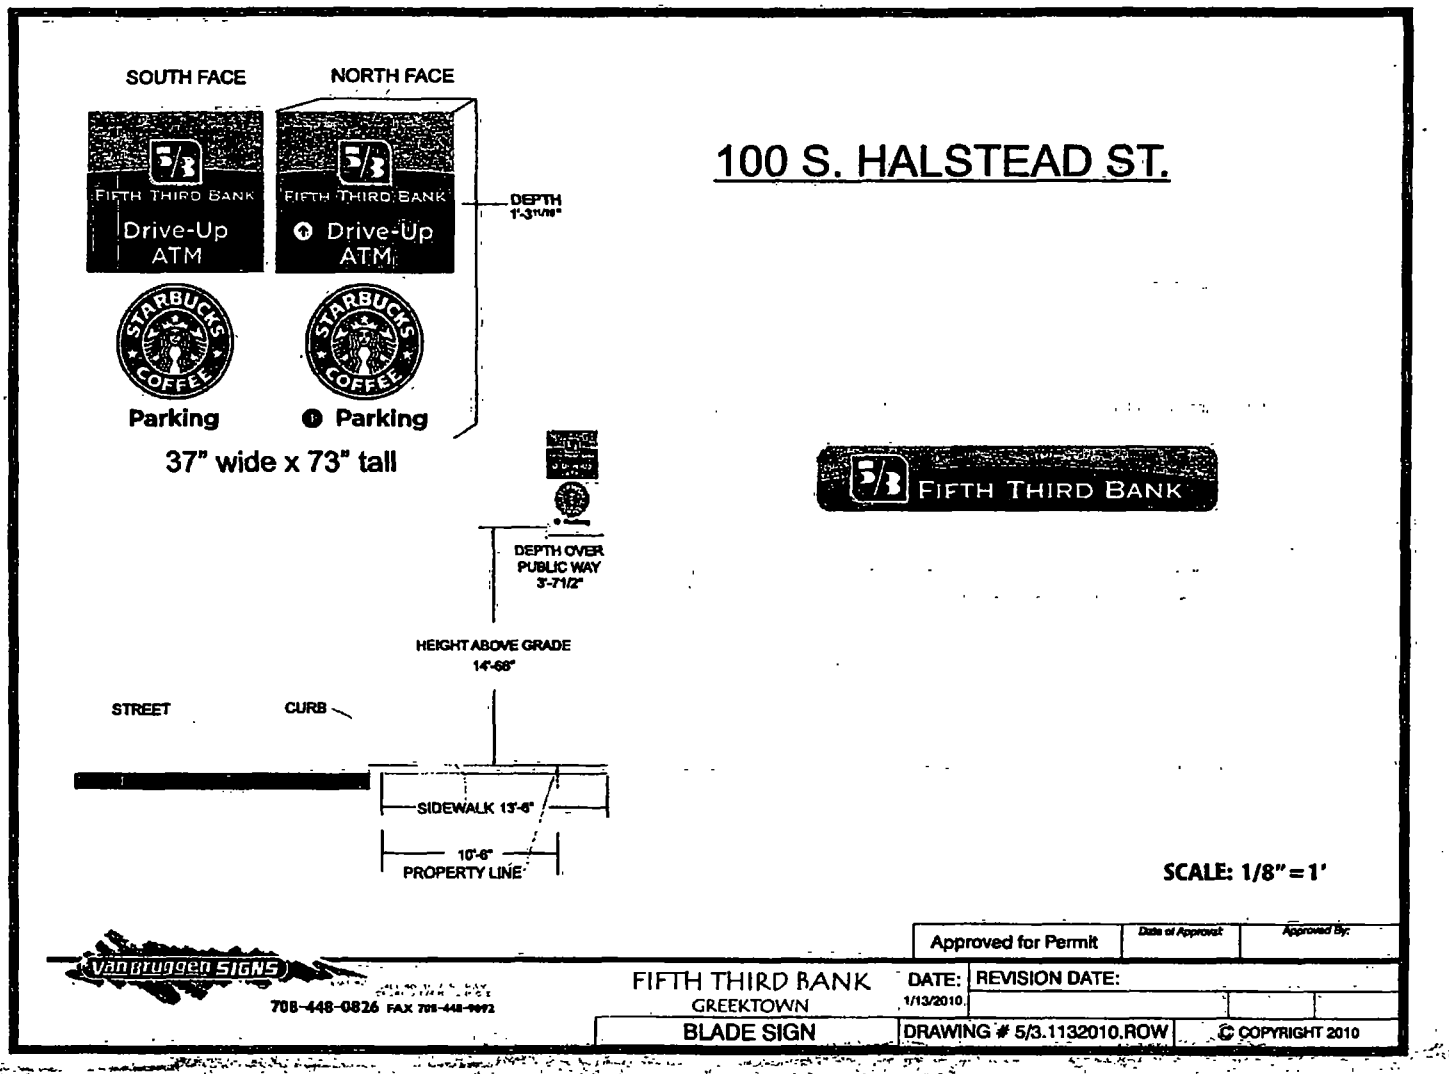
SOUTH FACE
NORTH FACE
FIFTH THIRD BANK
Drive-Up ATM
DEPTH 1'-3 11/16"
Parking
37" wide x 73" tall
100 S. HALSTEAD ST.
FIFTH THIRD BANK
DEPTH OVER PUBLIC WAY 3'-7 1/2"
HEIGHT ABOVE GRADE 14'-6 5/8"
STREET
CURB
SIDEWALK 13'-6"
10'-6" PROPERTY LINE
SCALE: 1/8" = 1'
Approved for Permit
Date of Approval
Approved By:
VanBruggen SIGNS
708-448-0826 FAX 708-448-9972
FIFTH THIRD BANK
GREEKTOWN
DATE: 1/13/2010.
REVISION DATE:
BLADE SIGN
DRAWING # 5/3.1132010.ROW
© COPYRIGHT 2010

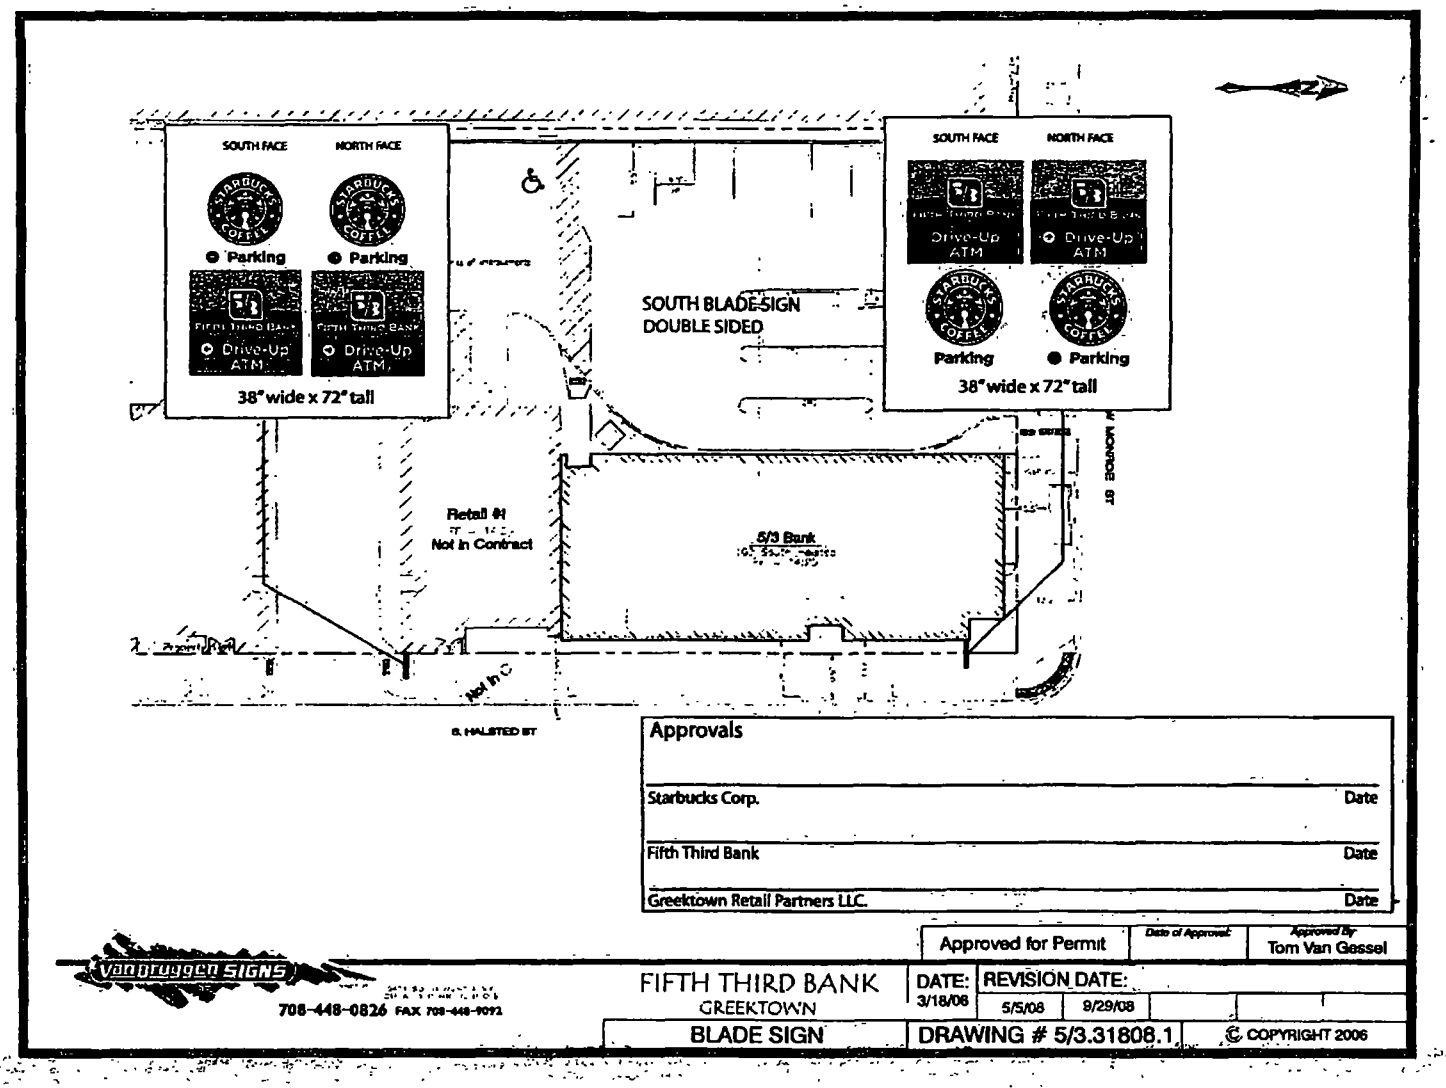


**Approvals**

Starbucks Corp. — Date

Fifth Third Bank — Date

Greektown Retail Partners LLC. — Date

| Approved for Permit | Date of Approval: | Approved By: Tom Van Gessel |
|---|---|---|

Van Dyggen SIGNS
708-448-0826 FAX 708-448-9092

FIFTH THIRD BANK
GREEKTOWN

BLADE SIGN

| DATE: | REVISION DATE: | | | |
|---|---|---|---|---|
| 3/18/08 | 5/5/08 | 9/29/08 | | |

DRAWING # 5/3.31808.1

© COPYRIGHT 2006

# City of Chicago

O2015-1970

Office of the City Clerk

Document Tracking Sheet

| | |
|---|---|
| **Meeting Date:** | 3/18/2015 |
| **Sponsor(s):** | Burnett (27) |
| **Type:** | Ordinance |
| **Title:** | Grant(s) of privilege in public way for Hair Loft Ltd., The |
| **Committee(s) Assignment:** | Committee on Transportation and Public Way |

ORDINANCE
THE HAIR LOFT, LTD
Acct. No. 42437 - 3
Permit No. 1116499

*Be It Ordained by the City Council of the City of Chicago:*

SECTION 1. Permission and authority are hereby given and granted to THE HAIR LOFT, LTD, upon the terms and subject to the conditions of this ordinance to maintain and use, as now constructed, two (2) Door Swing(s) on the public right-of-way adjacent to its premises known as 1017 W. Washington Blvd..

Said Door Swing(s) at N. Carpenter Street measure(s):
Two (2) at six (6) feet in length, and three (3) feet in width for a total of thirty-six (36) square feet.

The location of said privilege shall be as shown on prints kept on file with the Department of Business Affairs and Consumer Protection and the Office of the City Clerk.

Said privilege shall be constructed in accordance with plans and specifications approved by the Department of Transportation (Division of Project Development).

This grant of privilege in the public way shall be subject to the provisions of Section 10-28-015 and all other required provisions of the Municipal Code of Chicago.

The grantee shall pay to the City of Chicago as compensation for the privilege #1116499 herein granted the sum of one hundred fifty ($150.00) per annum in advance.

A 25% penalty will be added for payments received after due date.

The permit holder agrees to hold the City of Chicago harmless for any damage, relocation or replacement costs associated with damage, relocation or removal of private property caused by the City performing work in the public way.

Authority herein given and granted for a period of five (5) years from and after Date of Passage.

Alderman _____

Walter Burnett Jr. 27th Ward

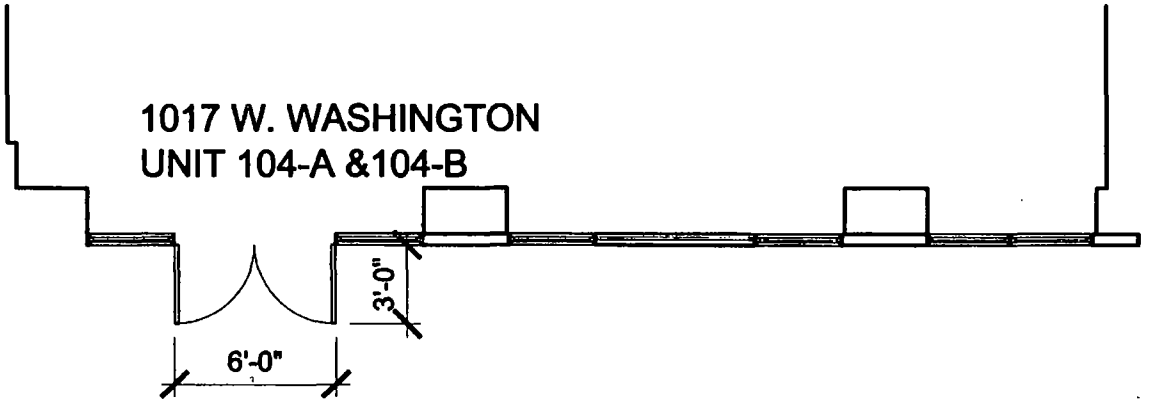


ELEVATED CONCRETE SIDEWALK

---

CARPENTER STREET

# FLOOR PLAN

3/16" = 1'-0"

# City of Chicago

O2015-1972

Office of the City Clerk

Document Tracking Sheet

| | |
|---|---|
| **Meeting Date:** | 3/18/2015 |
| **Sponsor(s):** | Burnett (27) |
| **Type:** | Ordinance |
| **Title:** | Grant(s) of privilege in public way for Jeffery Breslow |
| **Committee(s) Assignment:** | Committee on Transportation and Public Way |

ORDINANCE
JEFFREY BRESLOW
Acct. No. 347587 - 1
Permit No. 1116442

*Be It Ordained by the City Council of the City of Chicago:*

SECTION 1. Permission and authority are hereby given and granted to JEFFREY BRESLOW, upon the terms and subject to the conditions of this ordinance to maintain and use, as now constructed, one (1) Sculpture on the public right-of-way adjacent to its premises known as 1015 W. Fulton Market .

Said Sculpture at W. Fulton Market measure(s):
One (1) at five (5) feet in length, and four (4) feet in width for a total of twenty (20) square feet. Existing sculpture is approximately thirteen (13) feet in height.

The location of said privilege shall be as shown on prints kept on file with the Department of Business Affairs and Consumer Protection and the Office of the City Clerk.

Said privilege shall be constructed in accordance with plans and specifications approved by the Department of Planning and Development and Department of Transportation (Division of Project Development).

This grant of privilege in the public way shall be subject to the provisions of Section 10-28-015 and all other required provisions of the Municipal Code of Chicago.

The grantee shall pay to the City of Chicago as compensation for the privilege #1116442 herein granted the sum of four hundred ($400.00) per annum in advance.

A 25% penalty will be added for payments received after due date.

The permit holder agrees to hold the City of Chicago harmless for any damage, relocation or replacement costs associated with damage, relocation or removal of private property caused by the City performing work in the public way.

Authority herein given and granted for a period of five (5) years from and after 11/18/2014.

Alderman _____

Walter Burnett Jr. 27th Ward

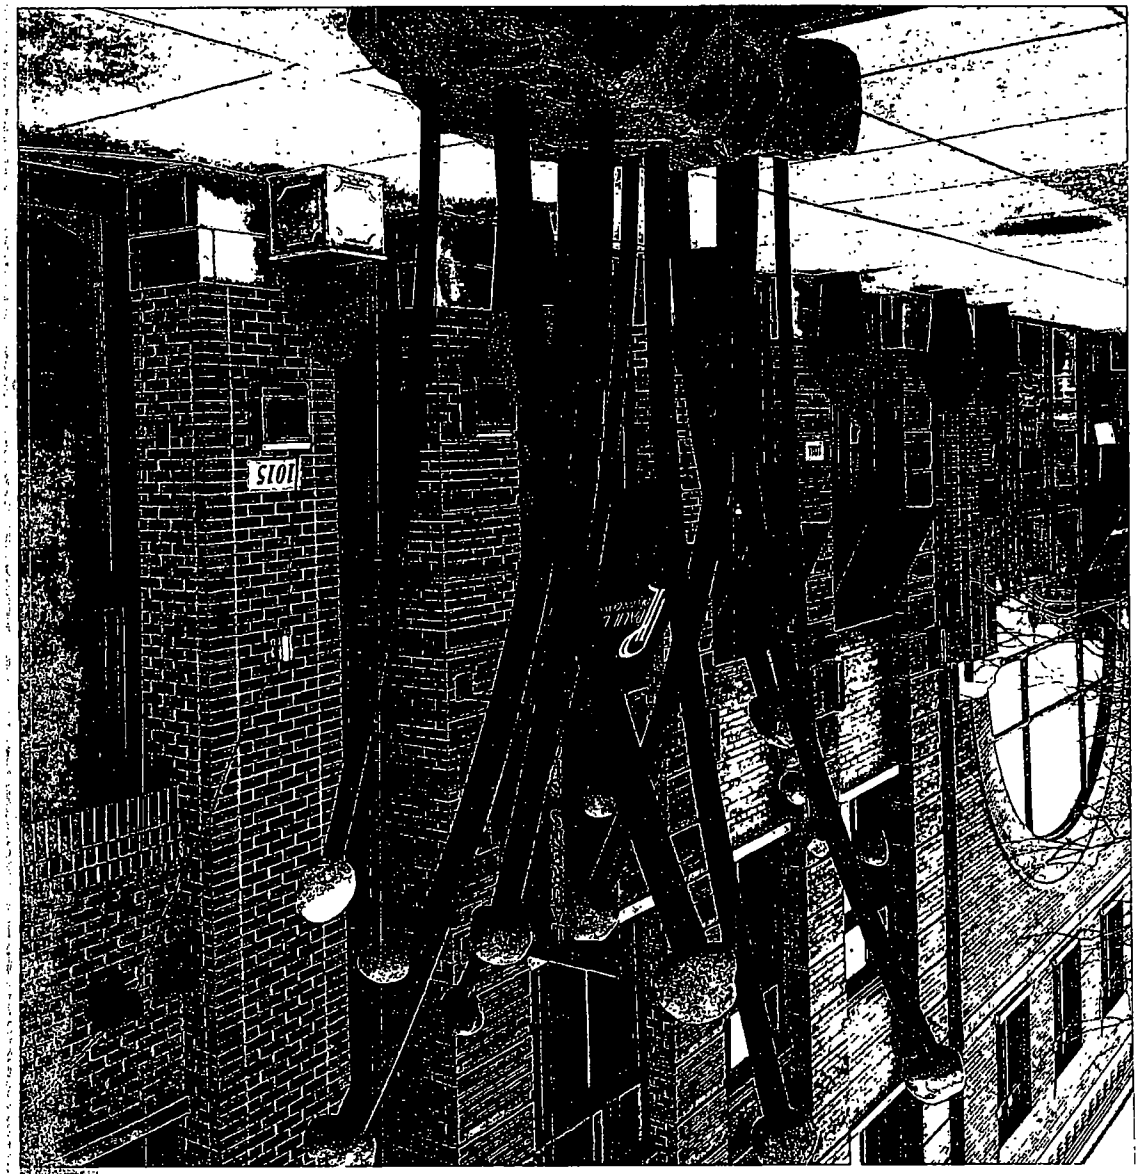
1015

# City of Chicago

Office of the City Clerk

Document Tracking Sheet

O2015-1973

| | |
|---|---|
| **Meeting Date:** | 3/18/2015 |
| **Sponsor(s):** | Burnett (27) |
| **Type:** | Ordinance |
| **Title:** | Grant(s) of privilege in public way for Lunatic, the Lover's and the Poet, The |
| **Committee(s) Assignment:** | Committee on Transportation and Public Way |

ORDINANCE
THE LUNATIC, THE LOVER'S AND THE POET
Acct. No. 396511 - 1
Permit No. 1117166

*Be It Ordained by the City Council of the City of Chicago:*

SECTION 1. Permission and authority are hereby given and granted to THE LUNATIC, THE LOVER'S AND THE POET, upon the terms and subject to the conditions of this ordinance to construct, install, maintain and use three (3) Door Swing(s) on the public right-of-way adjacent to its premises known as 736 W. Randolph St..

Said Door Swing(s) at W. Coach Place measure(s):
One (1) at three point six seven (3.67) feet in length, and three point six seven (3.67) feet in width for a total of thirteen point four seven (13.47) square feet.
One (1) at three (3) feet in length, and three (3) feet in width for a total of nine (9) square feet.
One (1) at two point eight three (2.83) feet in length, and two point eight three (2.83) feet in width for a total of eight point zero one (8.01) square feet.

The location of said privilege shall be as shown on prints kept on file with the Department of Business Affairs and Consumer Protection and the Office of the City Clerk.

Said privilege shall be constructed in accordance with plans and specifications approved by the Department of Transportation (Division of Project Development).

This grant of privilege in the public way shall be subject to the provisions of Section 10-28-015 and all other required provisions of the Municipal Code of Chicago.

The grantee shall pay to the City of Chicago as compensation for the privilege #1117166 herein granted the sum of two hundred twenty-five ($225.00) per annum in advance.

A 25% penalty will be added for payments received after due date.

The permit holder agrees to hold the City of Chicago harmless for any damage, relocation or replacement costs associated with damage, relocation or removal of private property caused by the City performing work in the public way.

Authority herein given and granted for a period of five (5) years from and after Date of Passage.

Alderman _____

Walter Burnett Jr. 27th Ward

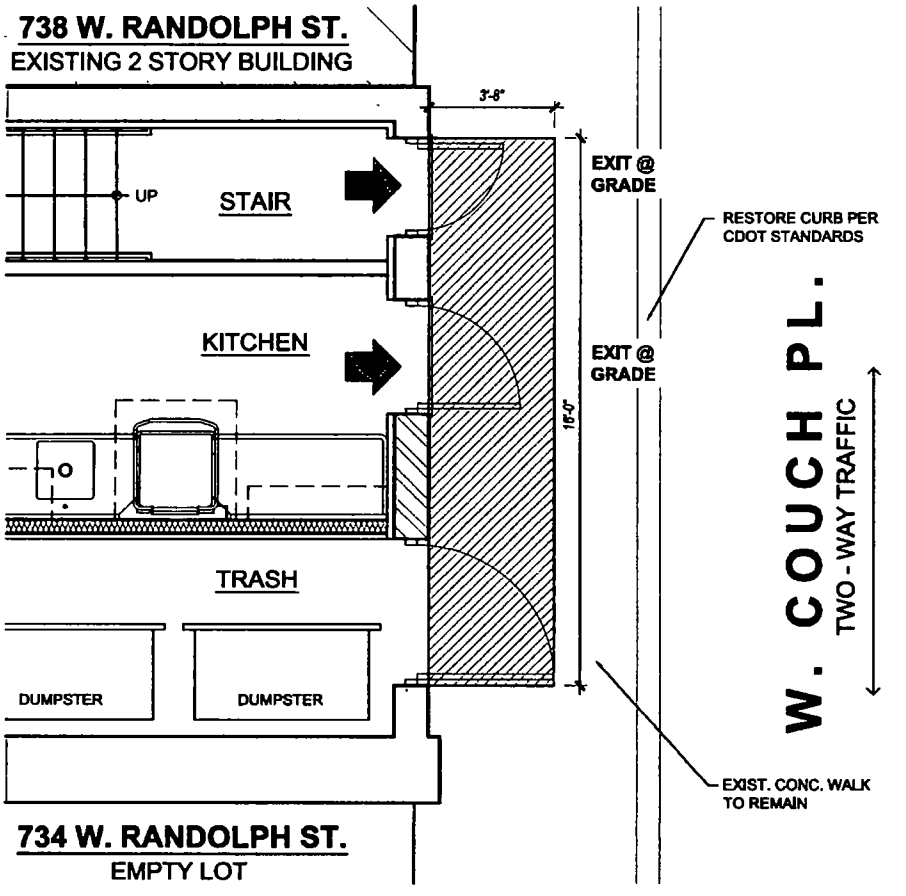


1 PROPOSED 1ST FLOOR PLAN

SCALE: 1/4" = 1'-0"

0 1' 2' 4' 8'

N

THE LUNATIC, THE LOVER & THE POET
736 W. RANDOLPH STREET
CHICAGO, IL 60607

© COPYRIGHT SPACE ARCHITECTS + PLANNERS

SPACE
ARCHITECTS + PLANNERS

VERSION

**Department of Business Affairs and Consumer Protection**
Small Business Center - Public Way Use Unit
City Hall - 121 N. LaSalle Street, Room 800 • Chicago, IL 60602
312-74-GOBIZ / 312-744-6249 • (312) 744-1944 (TTY)
http://www.cityofchicago.org/bacp

**03/18/2015**

Alderman **Walter Burnett Jr.**
Ward # **27**
City of Chicago
City Hall, Room **203**
121 North LaSalle Street
Chicago, Illinois 60602

Re: An ordinance to use and maintain a portion of the public right-of-way for **three (3) door swing(s)** for **THE LUNATIC, THE LOVER'S AND THE POET**, adjacent to the premises known as **736 W. Randolph St.**.

Dear Alderman **Walter Burnett Jr.**:

The applicant referenced above has requested the use of the public right-of-way for a **door swing(s)**. An ordinance has been prepared by the Department of Business Affairs and Consumer Protection – Small Business Center - Public Way Use Unit for presentation to the City Council. Because this request was made for properties located in your ward, as approved by you as per the attached, I respectfully request that you introduce the attached ordinance at the next City Council meeting.

If you have any questions regarding this ordinance, please contact Anthony Bertuca at (312) 744-5506.

**Department of Business Affairs and Consumer Protection**

# City of Chicago

O2015-1976

Office of the City Clerk

Document Tracking Sheet

| | |
|---|---|
| **Meeting Date:** | 3/18/2015 |
| **Sponsor(s):** | Burnett (27) |
| **Type:** | Ordinance |
| **Title:** | Grant(s) of privilege in public way for Marwen Foundation, Inc. - door swing |
| **Committee(s) Assignment:** | Committee on Transportation and Public Way |

ORDINANCE
MARWEN FOUNDATION, INC.
Acct. No. 261045 - 2
Permit No. 1116937

*Be It Ordained by the City Council of the City of Chicago:*

SECTION 1. Permission and authority are hereby given and granted to MARWEN FOUNDATION, INC., upon the terms and subject to the conditions of this ordinance to maintain and use, as now constructed, one (1) Door Swing(s) on the public right-of-way adjacent to its premises known as 833 N. Orleans St..

Said Door Swing(s) at W. Institute Place measure(s):
One (1) at three point three three (3.33) feet in length, and three (3) feet in width for a total of nine point nine nine (9.99) square feet.

The location of said privilege shall be as shown on prints kept on file with the Department of Business Affairs and Consumer Protection and the Office of the City Clerk.

Said privilege shall be constructed in accordance with plans and specifications approved by the Department of Transportation (Division of Project Development).

This grant of privilege in the public way shall be subject to the provisions of Section 10-28-015 and all other required provisions of the Municipal Code of Chicago.

The grantee shall pay to the City of Chicago as compensation for the privilege #1116937 herein granted the sum of seventy-five ($75.00) per annum in advance.

A 25% penalty will be added for payments received after due date.

The permit holder agrees to hold the City of Chicago harmless for any damage, relocation or replacement costs associated with damage, relocation or removal of private property caused by the City performing work in the public way.

Authority herein given and granted for a period of five (5) years from and after Date of Passage.

Alderman _____

Walter Burnett Jr. 27th Ward

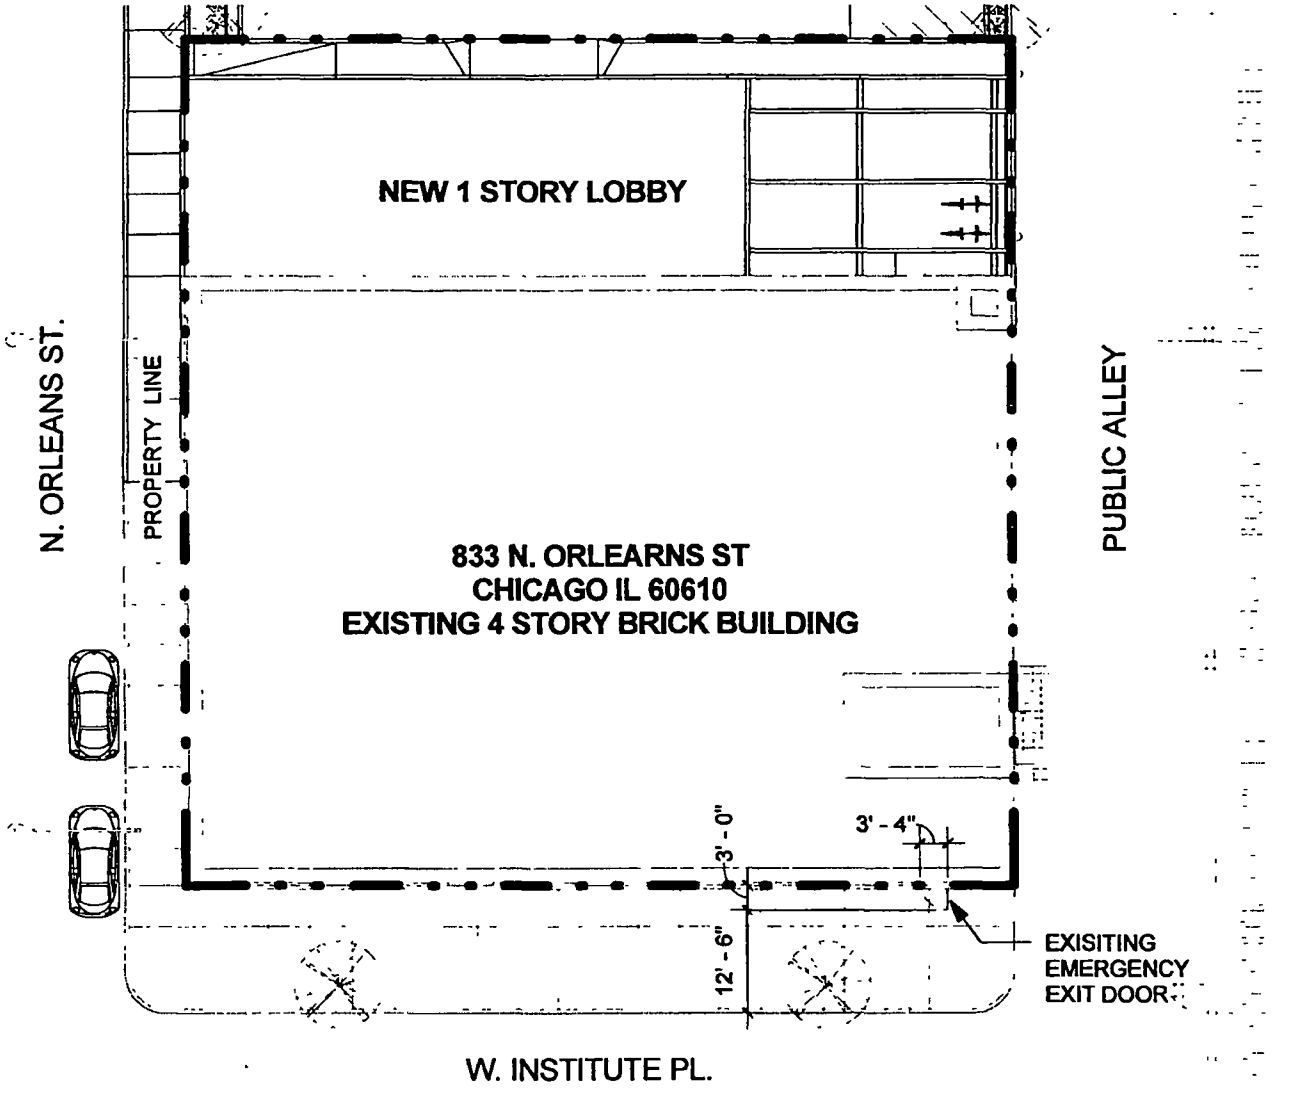


1 ARCHITECTURAL SITE PLAN
3/64" = 1'-0"

# EXISTING EMERGENCY EXIT DOOR

02/04/15

**Wheeler Kearns Architects**

343 S Dearborn St Ste 200
Chicago Illinois 60604
312 939 7787

wkarch.com

# City of Chicago

O2015-1981

Office of the City Clerk

Document Tracking Sheet

| | |
|---|---|
| **Meeting Date:** | 3/18/2015 |
| **Sponsor(s):** | Burnett (27) |
| **Type:** | Ordinance |
| **Title:** | Grant(s) of privilege in public way for Marwen Foundation, Inc. - fire escape |
| **Committee(s) Assignment:** | Committee on Transportation and Public Way |

ORDINANCE
MARWEN FOUNDATION, INC.
Acct. No. 261045 - 2
Permit No. 1116938

*Be It Ordained by the City Council of the City of Chicago:*

SECTION 1. Permission and authority are hereby given and granted to MARWEN FOUNDATION, INC., upon the terms and subject to the conditions of this ordinance to maintain and use, as now constructed, one (1) Fire Escape(s) projecting over the public right-of-way adjacent to its premises known as 833 N. Orleans St..

Said Fire Escape(s) at Public Alley measure(s):
One (1) at eighteen point one seven (18.17) feet in length, and four point four two (4.42) feet in width for a total of eighty point three one (80.31) square feet.

The location of said privilege shall be as shown on prints kept on file with the Department of Business Affairs and Consumer Protection and the Office of the City Clerk.

Said privilege shall be constructed in accordance with plans and specifications approved by the Department of Transportation (Division of Project Development).

This grant of privilege in the public way shall be subject to the provisions of Section 10-28-015 and all other required provisions of the Municipal Code of Chicago.

The grantee shall pay to the City of Chicago as compensation for the privilege #1116938 herein granted the sum of four hundred ($400.00) per annum in advance.

A 25% penalty will be added for payments received after due date.

The permit holder agrees to hold the City of Chicago harmless for any damage, relocation or replacement costs associated with damage, relocation or removal of private property caused by the City performing work in the public way.

Authority herein given and granted for a period of five (5) years from and after Date of Passage.

Alderman _____

Walter Burnett Jr. 27th Ward

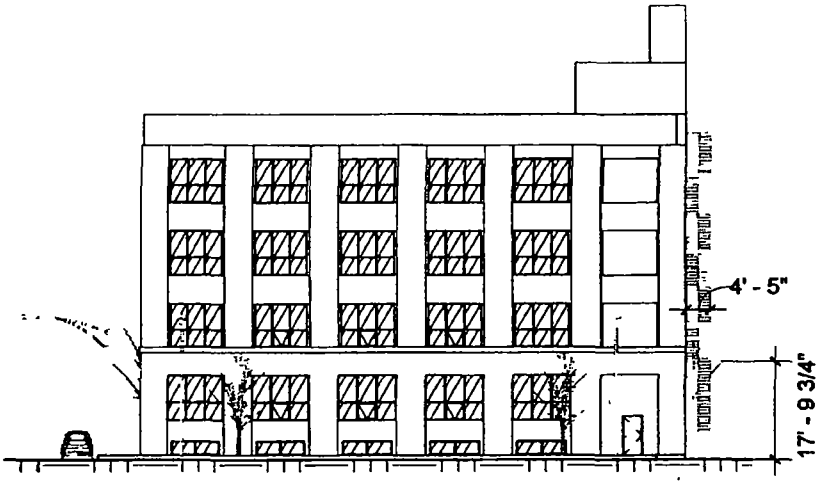


1 PUBLIC WAY - FIRE ESCAPE
1/32" = 1'-0"

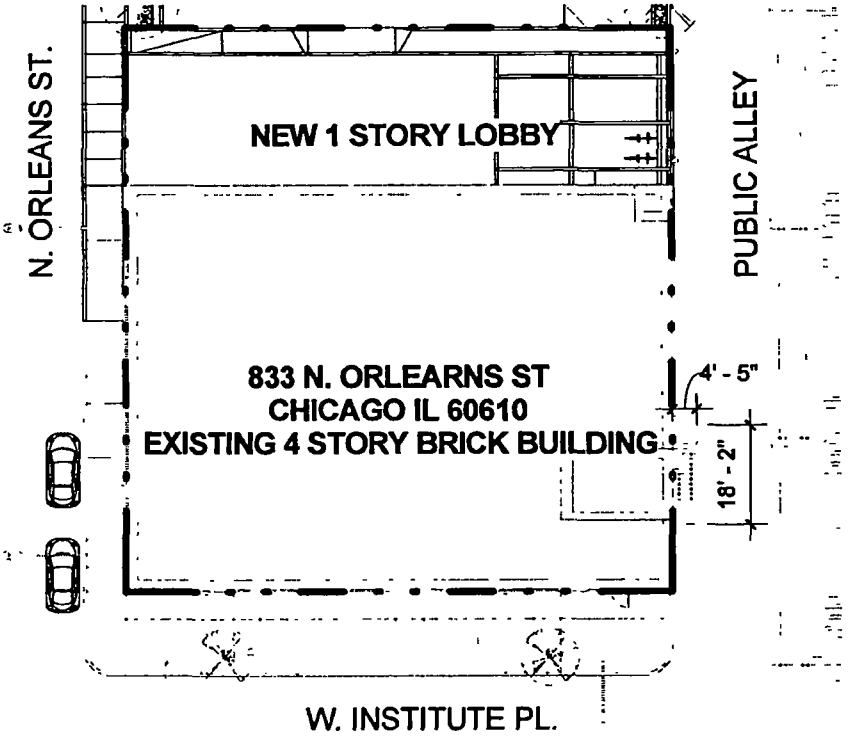


2 ARCHITECTURAL SITE PLAN
1/32" = 1'-0"

# PUBLIC WAY FIRE ESCAPE

MARWEN

02/04/15

Wheeler Kearns Architects

343 S Dearborn St Ste 200
Chicago Illinois 60604
312 939 7787

wkarch.com

# City of Chicago

O2015-1983

Office of the City Clerk

Document Tracking Sheet

| | |
|---|---|
| **Meeting Date:** | 3/18/2015 |
| **Sponsor(s):** | Burnett (27) |
| **Type:** | Ordinance |
| **Title:** | Grant(s) of privilege in public way for Mr. Dennis Manarchy |
| **Committee(s) Assignment:** | Committee on Transportation and Public Way |

ORDINANCE
MR. DENNIS MANARCHY
Acct. No. 64340 - 2
Permit No. 1116506

*Be It Ordained by the City Council of the City of Chicago:*

SECTION 1. Permission and authority are hereby given and granted to MR. DENNIS MANARCHY, upon the terms and subject to the conditions of this ordinance to maintain and use, as now constructed, one (1) Fire Escape(s) projecting over the public right-of-way adjacent to its premises known as 656 W. Hubbard St..

Said Fire Escape(s) at Public Alley measure(s):
One (1) at fifty-six (56) feet in length, and six (6) feet in width for a total of three hundred thirty-six (336) square feet.

The location of said privilege shall be as shown on prints kept on file with the Department of Business Affairs and Consumer Protection and the Office of the City Clerk.

Said privilege shall be constructed in accordance with plans and specifications approved by the Department of Transportation (Division of Project Development).

This grant of privilege in the public way shall be subject to the provisions of Section 10-28-015 and all other required provisions of the Municipal Code of Chicago.

The grantee shall pay to the City of Chicago as compensation for the privilege #1116506 herein granted the sum of four hundred ($400.00) per annum in advance.

A 25% penalty will be added for payments received after due date.

The permit holder agrees to hold the City of Chicago harmless for any damage, relocation or replacement costs associated with damage, relocation or removal of private property caused by the City performing work in the public way.

Authority herein given and granted for a period of five (5) years from and after 02/07/2015.

Alderman _____

Walter Burnett Jr. 27th Ward

DIAGRAM FOR MANARCHY FILMS INC
656 W. HUBBARD ST.
CHICAGO IL 60654

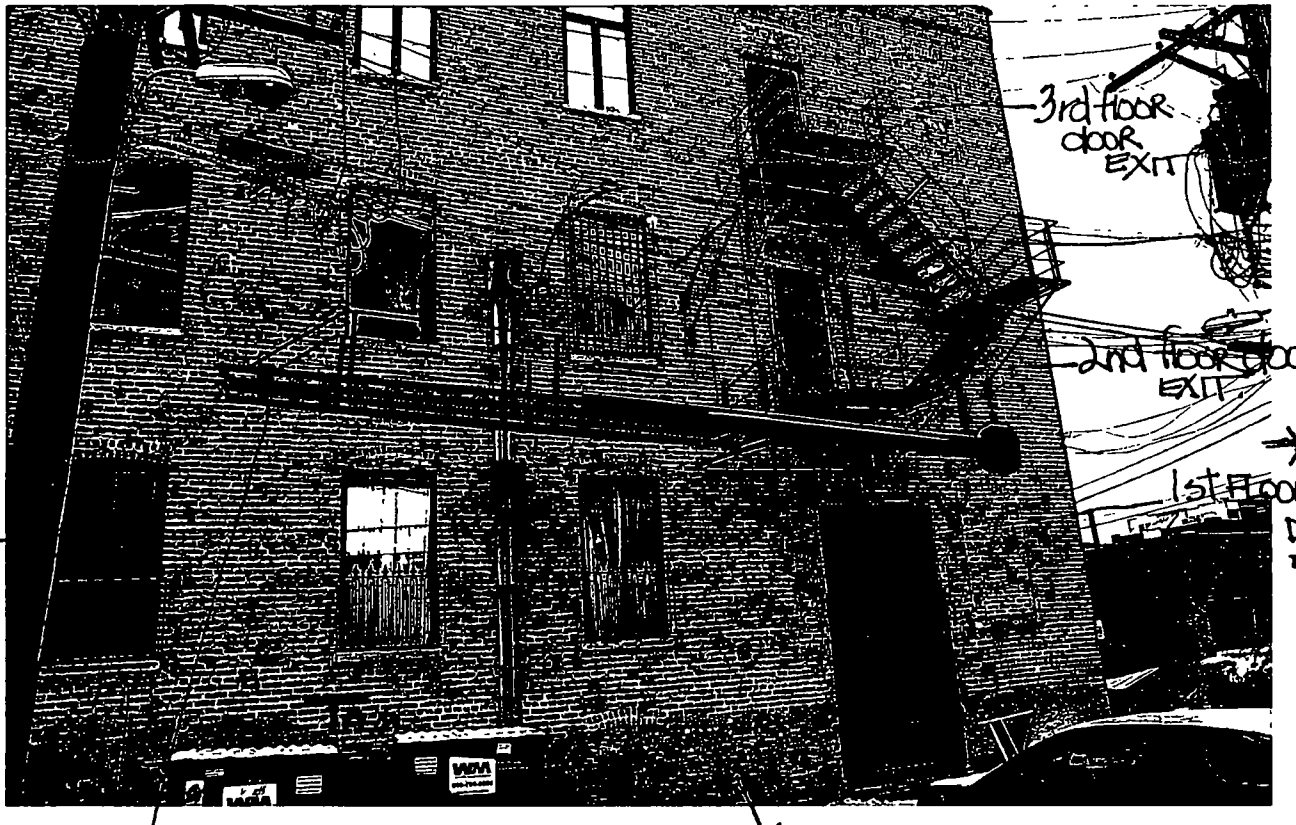


Collapses from second FLOOR to ALLEY

MEASUREMENTS: 13 feet stair from 2nd to 3rd FLOOR
16 feet stair raised across side (east) of building

# City of Chicago

O2015-1985

## Office of the City Clerk

## Document Tracking Sheet

| | |
|---|---|
| **Meeting Date:** | 3/18/2015 |
| **Sponsor(s):** | Burnett (27) |
| **Type:** | Ordinance |
| **Title:** | Grant(s) of privilege in public way for Nando's Peri-Peri - door swings |
| **Committee(s) Assignment:** | Committee on Transportation and Public Way |

ORDINANCE
NANDO'S PERI-PERI
Acct. No. 394369 - 1
Permit No. 1117612

*Be It Ordained by the City Council of the City of Chicago:*

SECTION 1. Permission and authority are hereby given and granted to NANDO'S PERI-PERI, upon the terms and subject to the conditions of this ordinance to construct, install, maintain and use two (2) Door Swing(s) on the public right-of-way adjacent to its premises known as 949-953 W. Randolph St..

Said Door Swing(s) at W Randolph St measure(s):
Two (2) at three (3) feet in length, and two point five (2.5) feet in width for a total of fifteen (15) square feet.

The location of said privilege shall be as shown on prints kept on file with the Department of Business Affairs and Consumer Protection and the Office of the City Clerk.

Said privilege shall be constructed in accordance with plans and specifications approved by the Department of Transportation (Division of Project Development).

This grant of privilege in the public way shall be subject to the provisions of Section 10-28-015 and all other required provisions of the Municipal Code of Chicago.

The grantee shall pay to the City of Chicago as compensation for the privilege #1117612 herein granted the sum of one hundred fifty ($150.00) per annum in advance.

A 25% penalty will be added for payments received after due date.

The permit holder agrees to hold the City of Chicago harmless for any damage, relocation or replacement costs associated with damage, relocation or removal of private property caused by the City performing work in the public way.

Authority herein given and granted for a period of five (5) years from and after Date of Passage.

Alderman 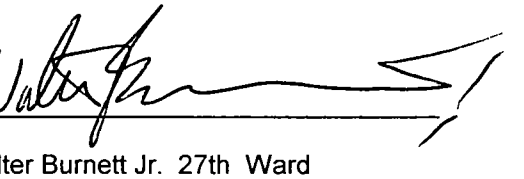

Walter Burnett Jr. 27th Ward

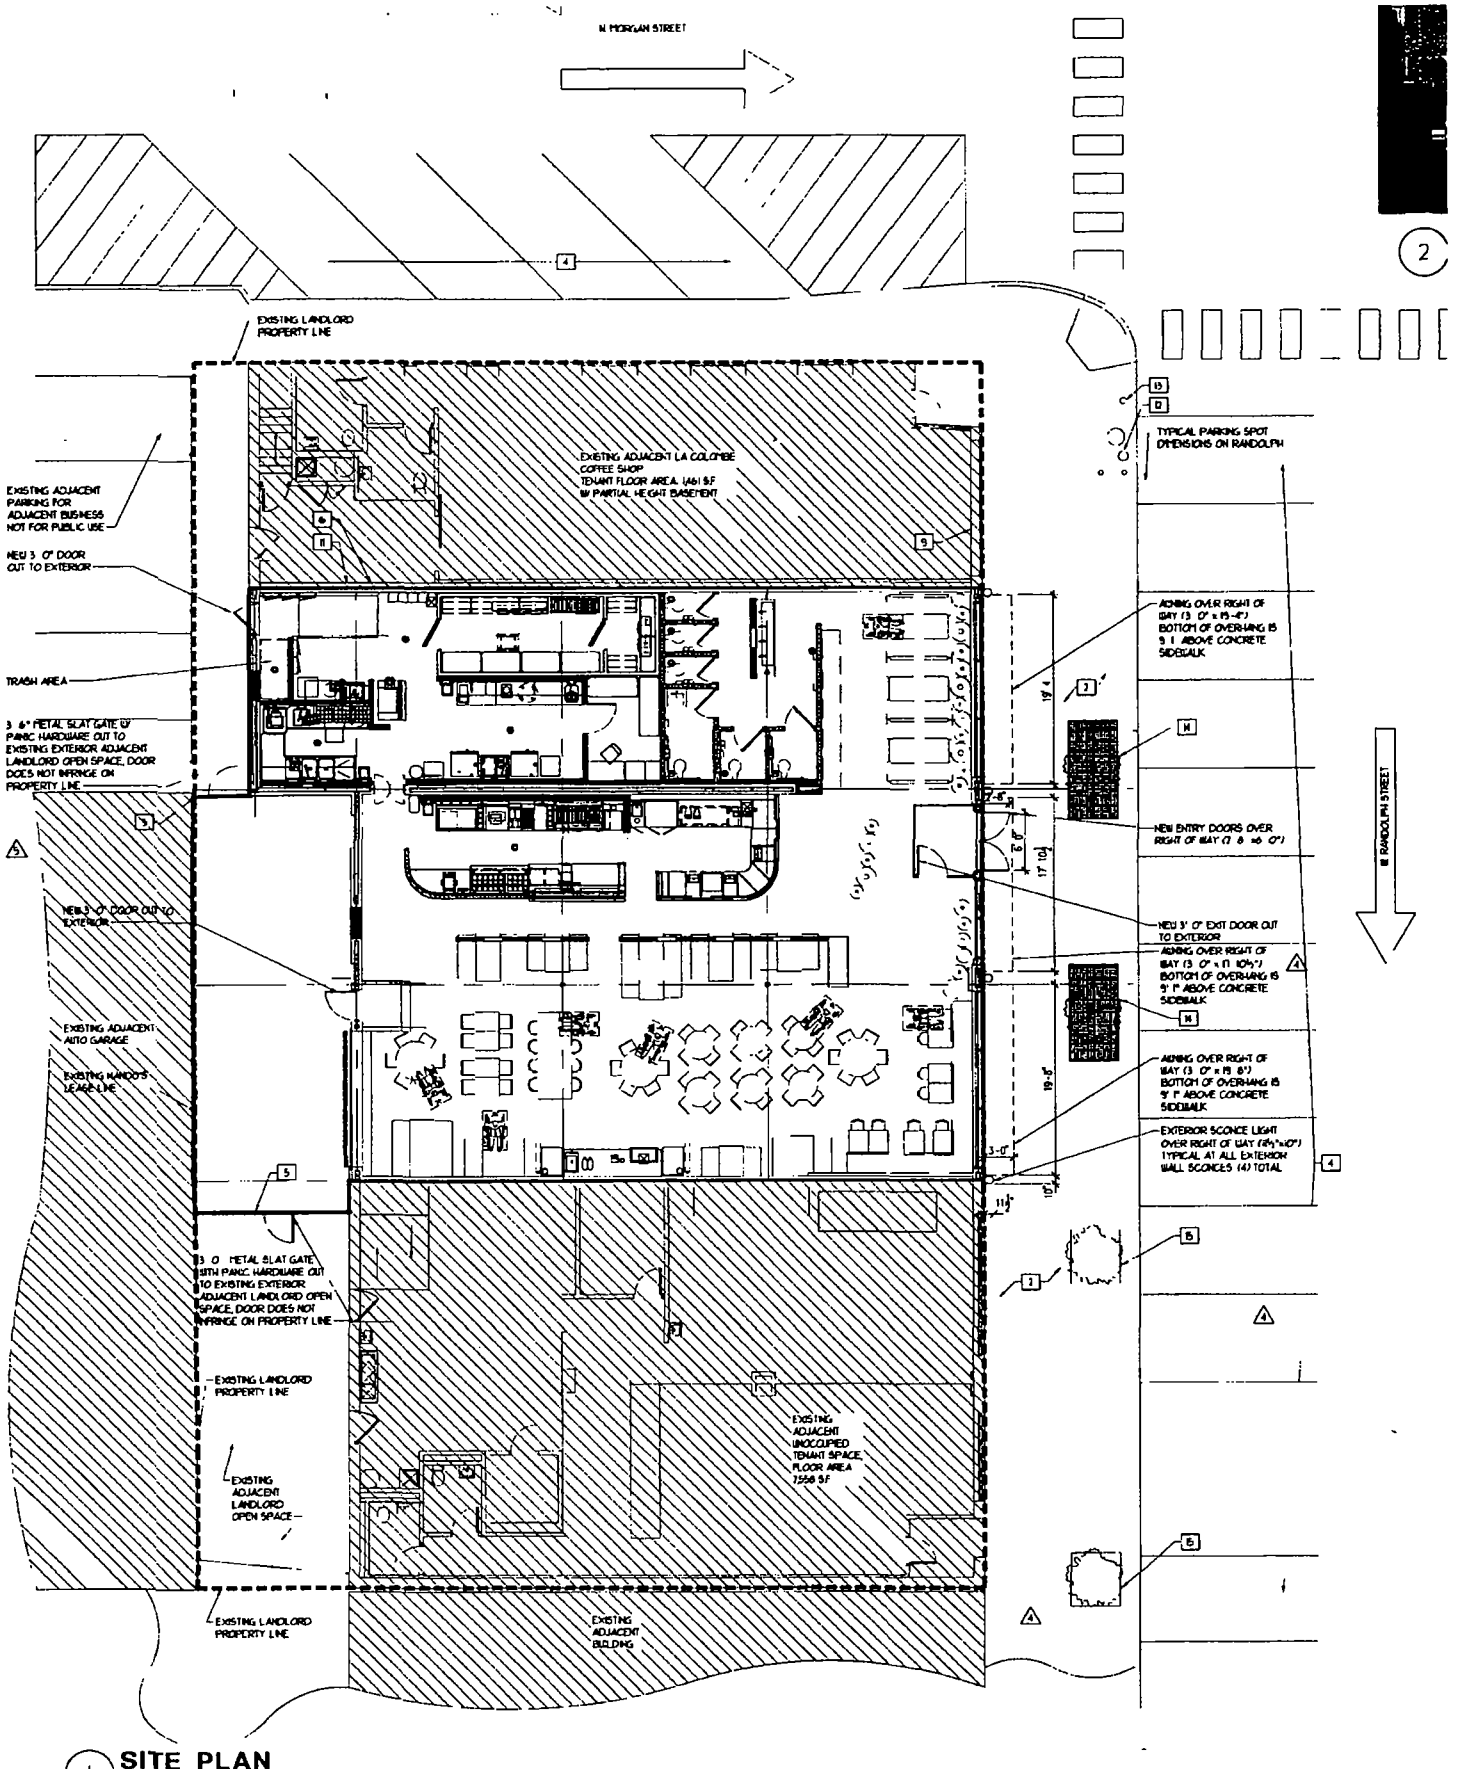


## 1 SITE PLAN

1/8" = 1'-0"

# City of Chicago

O2015-1993

Office of the City Clerk

Document Tracking Sheet

| | |
|---|---|
| **Meeting Date:** | 3/18/2015 |
| **Sponsor(s):** | Burnett (27) |
| **Type:** | Ordinance |
| **Title:** | Grant(s) of privilege in public way for Nando's Peri-Peri - light fixtures |
| **Committee(s) Assignment:** | Committee on Transportation and Public Way |

ORDINANCE
NANDO'S PERI-PERI
Acct. No. 394369 - 1
Permit No. 1117613

*Be It Ordained by the City Council of the City of Chicago:*

SECTION 1. Permission and authority are hereby given and granted to NANDO'S PERI-PERI, upon the terms and subject to the conditions of this ordinance to construct, install, maintain and use four (4) Light Fixture(s) projecting over the public right-of-way adjacent to its premises known as 949-953 W. Randolph St..

Said Light Fixture(s) at W Randolph St measure(s):
Four (4) at point eight three (.83) feet in length, one point five nine (1.59) foot in width and seven (7) feet above grade level.

The location of said privilege shall be as shown on prints kept on file with the Department of Business Affairs and Consumer Protection and the Office of the City Clerk.

Said privilege shall be constructed in accordance with plans and specifications approved by the Department of Transportation (Division of Project Development).

This grant of privilege in the public way shall be subject to the provisions of Section 10-28-015 and all other required provisions of the Municipal Code of Chicago.

The grantee shall pay to the City of Chicago as compensation for the privilege #1117613 herein granted the sum of twenty-five ($25.00) per annum in advance.

A 25% penalty will be added for payments received after due date.

The permit holder agrees to hold the City of Chicago harmless for any damage, relocation or replacement costs associated with damage, relocation or removal of private property caused by the City performing work in the public way.

Authority herein given and granted for a period of five (5) years from and after Date of Passage.

Alderman _____

Walter Burnett Jr. 27th Ward

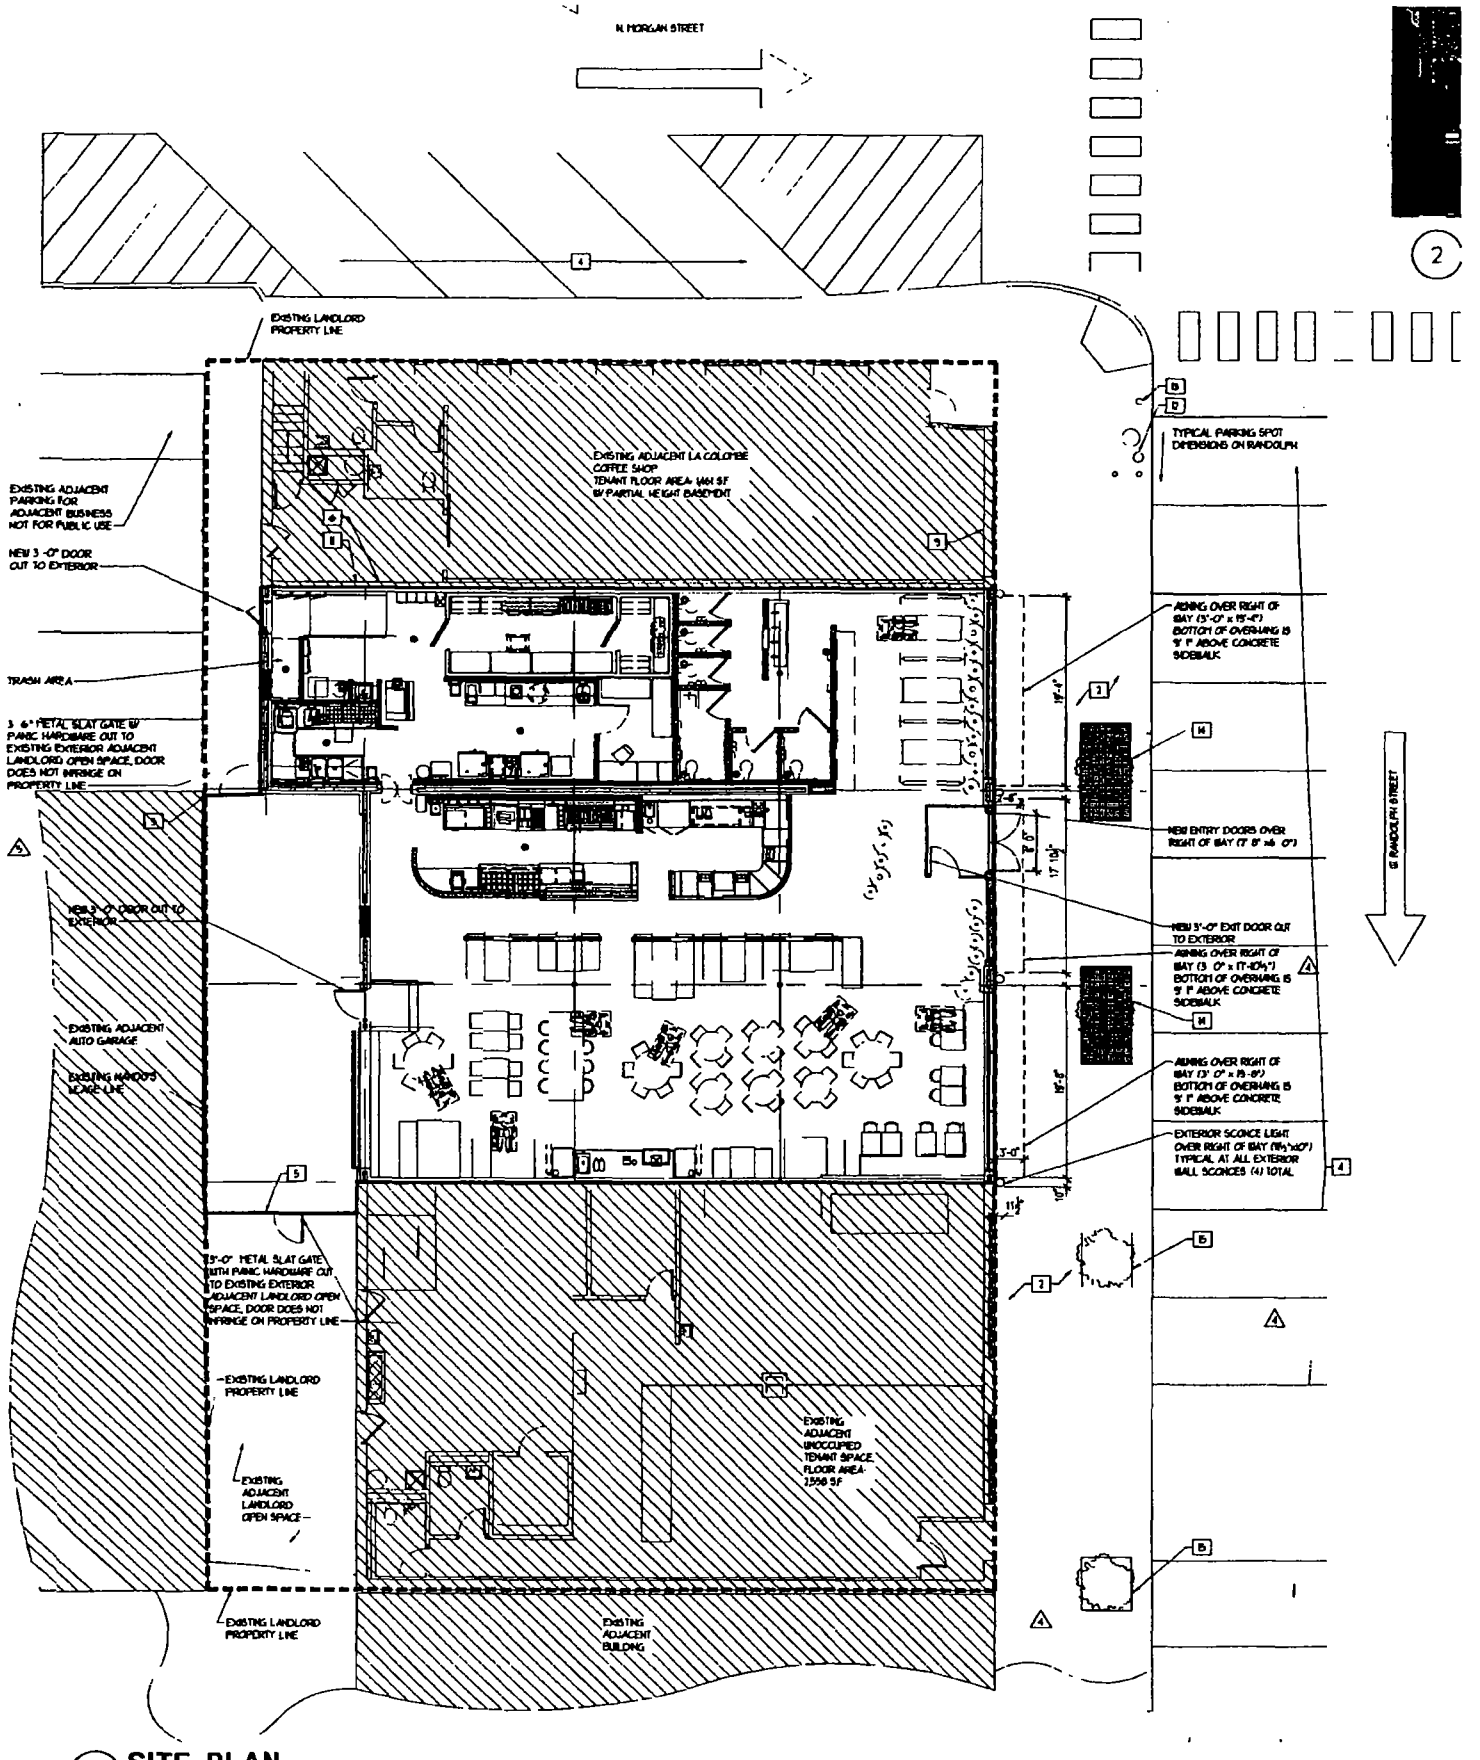


## 1 SITE PLAN

3/8" = 1'-0"

# City of Chicago

O2015-1996

Office of the City Clerk

Document Tracking Sheet

| | |
|---|---|
| **Meeting Date:** | 3/18/2015 |
| **Sponsor(s):** | Burnett (27) |
| **Type:** | Ordinance |
| **Title:** | Grant(s) of privilege in public way for Park Community Church |
| **Committee(s) Assignment:** | Committee on Transportation and Public Way |

ORDINANCE
PARK COMMUNITY CHURCH
Acct. No. 301659 - 1
Permit No. 1116712

*Be It Ordained by the City Council of the City of Chicago:*

SECTION 1. Permission and authority are hereby given and granted to PARK COMMUNITY CHURCH, upon the terms and subject to the conditions of this ordinance to maintain and use two (2) sign(s) projecting over the public right-of-way attached to its premises known as 1001 N. Crosby St..

Said sign structure(s) measures as follows; along N. Larrabee Street:
One (1) at two point two five (2.25) feet in length, nine (9) feet in height and sixteen (16) feet above grade level.

Said sign structure(s) measures as follows; along N. Crosby Street:
One (1) at two point two five (2.25) feet in length, nine (9) feet in height and sixteen (16) feet above grade level.

The location of said privilege shall be as shown on prints kept on file with the Department of Business Affairs and Consumer Protection and the Office of the City Clerk.

Said privilege shall be constructed in accordance with plans and specifications approved by the Department of Transportation (Division of Project Development) and Zoning Department - Signs.

This grant of privilege in the public way shall be subject to the provisions of Section 10-28-015 and all other required provisions of the Municipal Code of Chicago.

The grantee shall pay to the City of Chicago as compensation for the privilege #1116712 herein granted the sum of one hundred seventy-five ($175.00) per annum in advance.

A 25% penalty will be added for payments received after due date.

The permit holder agrees to hold the City of Chicago harmless for any damage, relocation or replacement costs associated with damage, relocation or removal of private property caused by the City performing work in the public way.

Authority herein given and granted for a period of five (5) years from and after Date of Passage.

Alderman _____

Walter Burnett Jr. 27th Ward

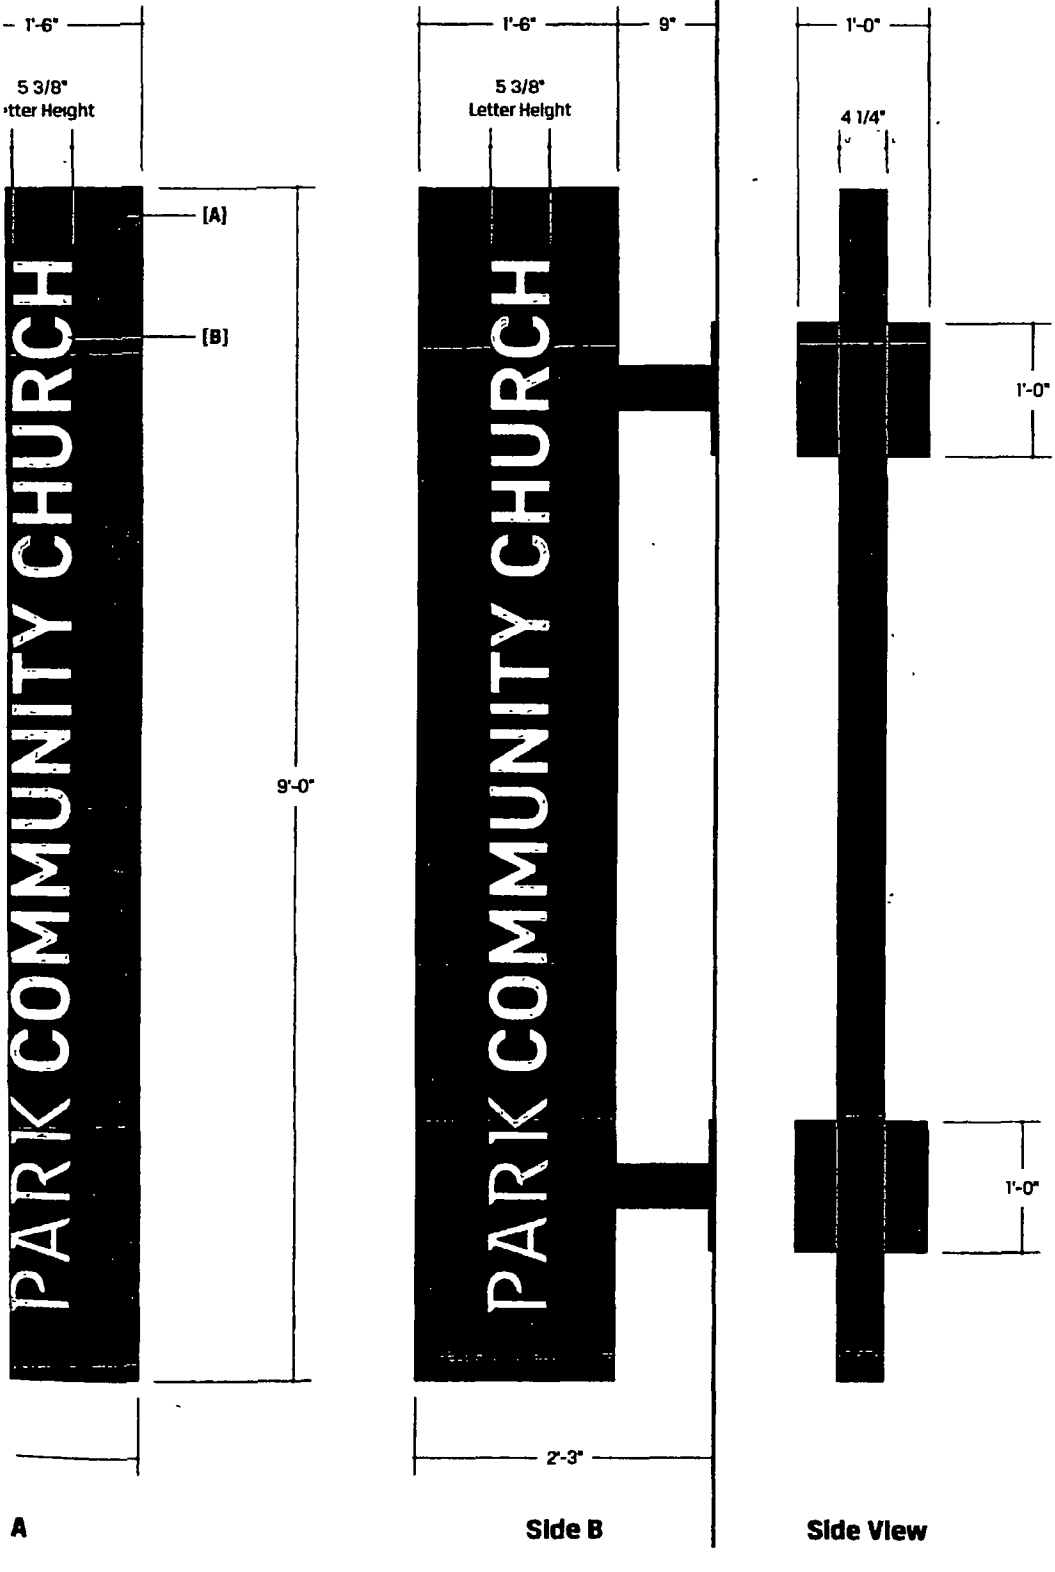


POBLOCKI
922 S 70th St West Allis WI 53214
414 453 4010 • www.poblocki.com

This document is owned by and the information contained in it is proprietary to Poblocki Sign Company LLC By receipt hereof the holder agrees not to use the information, disclose it to any third party or reproduce this document without the prior written consent of Poblocki Sign Company LLC Holder also agrees to immediately return this document upon request by Poblocki Sign Company LLC.

This document represents only an approximation of material colors specified Actual product colors may vary from this print or digital image

Project

**Park Community Church**

1001 N. Crosby Street

Chicago, IL

Scale 3/4"=1'

Original Page Size 11" x 17"

Notes

Revisions

| REV | DESCRIPTION | BY | DATE |
|---|---|---|---|
| 01 | Specs / Color | JJ | 09/29/14 |
| 02 | Photo Edit | JJ | 10/03/14 |
| 03 | Mounting height | JJ | 10/27/14 |
| 04 | Photo edit | JJ | 12/11/14 |

Rep Dawn Remhart

Drawn By James Jacobsen Orig Date 09/23/14

Sign Loc. No. 001

**FLG-01**

Non-Lit Projecting Sign

Sign Type

67136 OPP - Project - Job No

J01 Design

# City of Chicago

O2015-1998

Office of the City Clerk

Document Tracking Sheet

| | |
|---|---|
| **Meeting Date:** | 3/18/2015 |
| **Sponsor(s):** | Burnett (27) |
| **Type:** | Ordinance |
| **Title:** | Grant(s) of privilege in public way for Presence Health |
| **Committee(s) Assignment:** | Committee on Transportation and Public Way |

ORDINANCE
PRESENCE HEALTH
Acct. No. 204583 - 19
Permit No. 1116459

*Be It Ordained by the City Council of the City of Chicago:*

SECTION 1. Permission and authority are hereby given and granted to PRESENCE HEALTH, upon the terms and subject to the conditions of this ordinance to maintain and use one (1) sign(s) projecting over the public right-of-way attached to its premises known as 3758 W. Chicago Ave..

Said sign structure(s) measures as follows; along W. Chicago Avenue:
One (1) at nineteen point five (19.5) feet in length, two point three three (2.33) feet in height and ten (10) feet above grade level.

The location of said privilege shall be as shown on prints kept on file with the Department of Business Affairs and Consumer Protection and the Office of the City Clerk.

Said privilege shall be constructed in accordance with plans and specifications approved by the Department of Transportation (Division of Project Development) and Zoning Department - Signs.

This grant of privilege in the public way shall be subject to the provisions of Section 10-28-015 and all other required provisions of the Municipal Code of Chicago.

The grantee shall pay to the City of Chicago as compensation for the privilege #1116459 herein granted the sum of three hundred ($300.00) per annum in advance.

A 25% penalty will be added for payments received after due date.

The permit holder agrees to hold the City of Chicago harmless for any damage, relocation or replacement costs associated with damage, relocation or removal of private property caused by the City performing work in the public way.

Authority herein given and granted for a period of five (5) years from and after Date of Passage.

Alderman 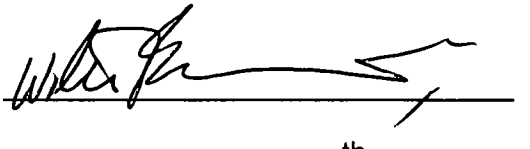

Walter Burnett Jr. 27th Ward

## SIGN SPECIFICATIONS

[R] - ILLUMINATED LETTERS
Lighting: LED
Voltage: 120v w/ photocell
Description: Face-Lit (Acrylic) Raceway
paint: SPECTRE Umber Brown
Face Color: White
Return Color: P8
Installation: Letters flush to raceway

[R] - ILLUMINATED LOGO
Lighting: LED
Voltage: 120v w/ photocell
Description: Face-Lit (Acrylic) Raceway
paint: SPECTRE Umber Brown
Face Color: White
Return Color: P8
Trimcap Color: P8
Installation: logo flush to raceway

[C] - ILLUMINATED LOGO

[V3] - VINYL
Color: V3

[V6] - VINYL
Color: V6

[V7] - VINYL
Color: V7 (2 layers)

[V8] - VINYL
Color: V8

Shrink backing into visible outline to eliminate night backing

vinyl detail callout

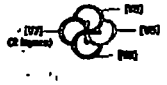


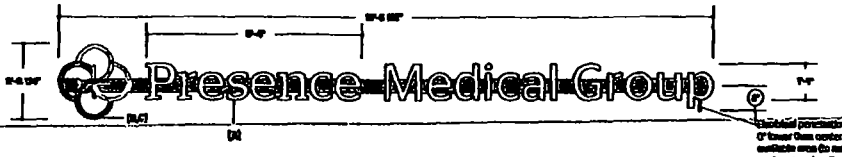

existing

Proposed

POBLOCKI

Project
Presence - PMG

3058 W. Chicago Ave.
Chicago, IL

Scale: 3/8"=1'
Original Proportions: 9' x 17'

Note

MEDICAL GROUP
XXX XXXX XXXX

Revisions
REV DESCRIPTION BY DATE
R Wiring Redo BSC 6/8/21

Rev. Refix Canopy
Drawing Revised/Redrawn Aug date XX/XX

Sign Loc./No. .

**PL113rwl**
LR Letters
Style Type

85843 J01
SPP - Project - Job No. Design

The drawing and design concepts contained herein are the property of Poblocki Sign Company LLC and may not be reproduced, copied, exhibited or assigned without the written permission of Poblocki Sign Company LLC. Any use of these drawings and design concepts without the written permission of Poblocki Sign Company LLC is forbidden. © 2021 Poblocki Sign Company LLC

# City of Chicago

O2015-1999

Office of the City Clerk

Document Tracking Sheet

| | |
|---|---|
| **Meeting Date:** | 3/18/2015 |
| **Sponsor(s):** | Burnett (27) |
| **Type:** | Ordinance |
| **Title:** | Grant(s) of privilege in public way for Rosemoor Hotel |
| **Committee(s) Assignment:** | Committee on Transportation and Public Way |

ORDINANCE
ROSEMOOR HOTEL
Acct. No. 286636 - 1
Permit No. 1117634

*Be It Ordained by the City Council of the City of Chicago:*

SECTION 1. Permission and authority are hereby given and granted to ROSEMOOR HOTEL, upon the terms and subject to the conditions of this ordinance to maintain and use one (1) sign(s) projecting over the public right-of-way attached to its premises known as 1622 W. Jackson Blvd..

Said sign structure(s) measures as follows; along W. Jackson Boulevard:
One (1) at five (5) feet in length, eighteen (18) feet in height and sixteen (16) feet above grade level.

The location of said privilege shall be as shown on prints kept on file with the Department of Business Affairs and Consumer Protection and the Office of the City Clerk.

Said privilege shall be constructed in accordance with plans and specifications approved by the Department of Transportation (Division of Project Development) and Zoning Department - Signs.

This grant of privilege in the public way shall be subject to the provisions of Section 10-28-015 and all other required provisions of the Municipal Code of Chicago.

The grantee shall pay to the City of Chicago as compensation for the privilege #1117634 herein granted the sum of three hundred ($300.00) per annum in advance.

A 25% penalty will be added for payments received after due date.

The permit holder agrees to hold the City of Chicago harmless for any damage, relocation or replacement costs associated with damage, relocation or removal of private property caused by the City performing work in the public way.

Authority herein given and granted for a period of five (5) years from and after 04/09/2013.

Alderman

Walter Burnett Jr. 27th Ward

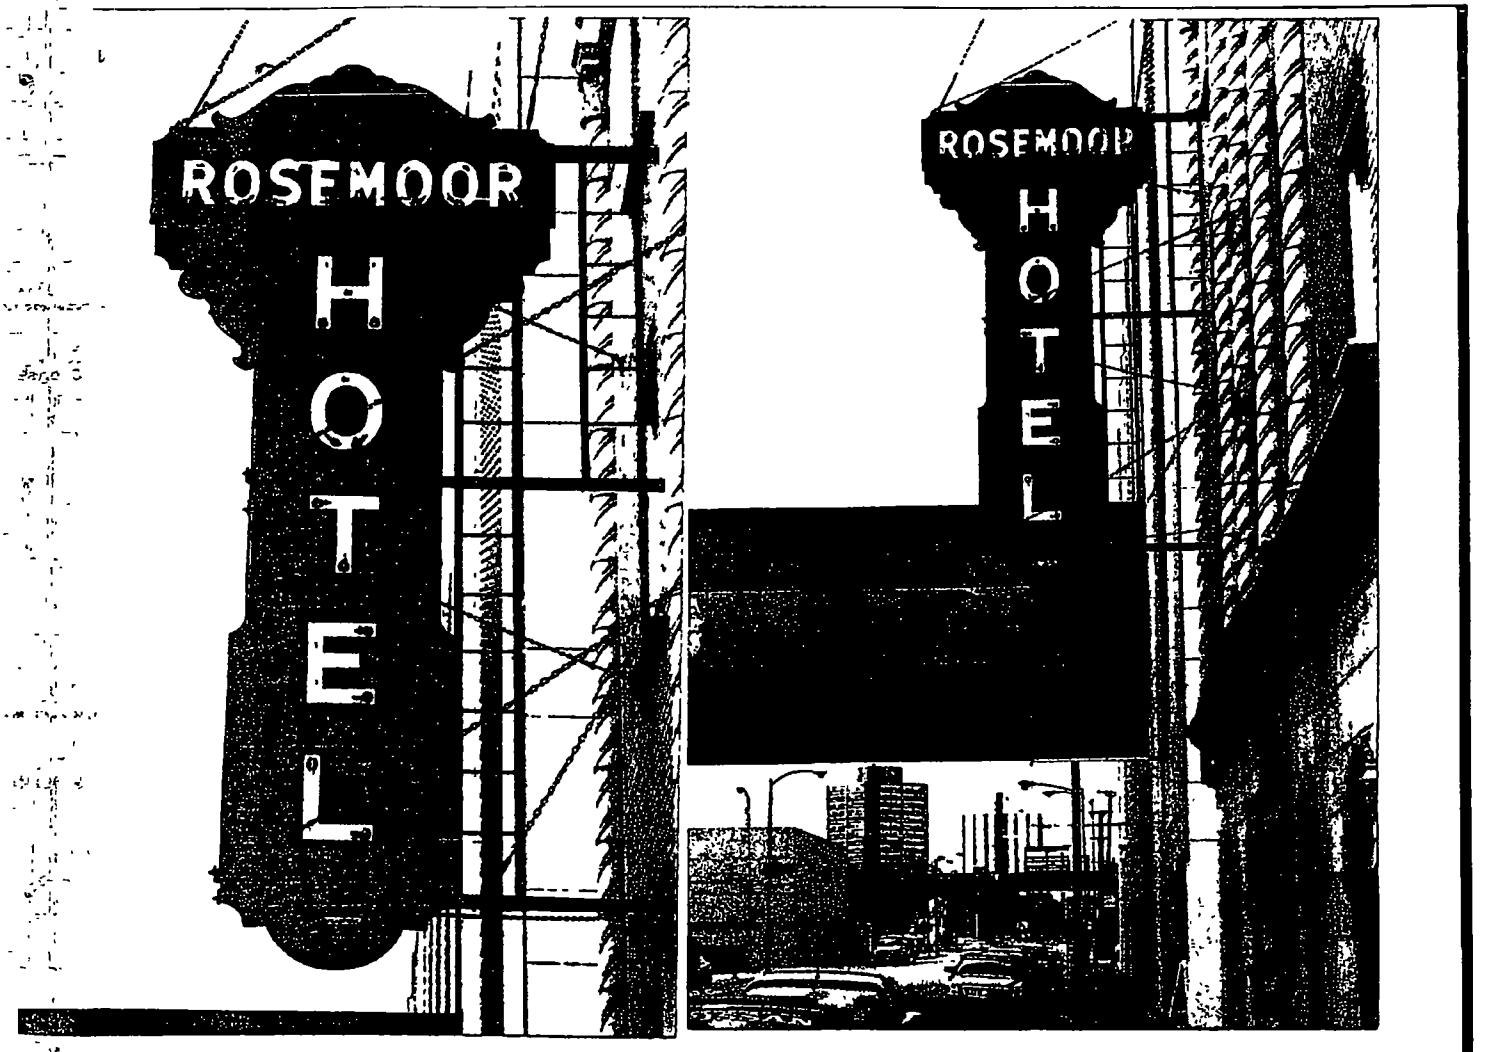
ROSEMOOR
HOTEL
ROSEMOOR
HOTEL

# City of Chicago

O2015-2001

Office of the City Clerk

Document Tracking Sheet

| | |
|---|---|
| **Meeting Date:** | 3/18/2015 |
| **Sponsor(s):** | Burnett (27) |
| **Type:** | Ordinance |
| **Title:** | Grant(s) of privilege in public way for Tesa Cigar Company |
| **Committee(s) Assignment:** | Committee on Transportation and Public Way |

ORDINANCE
Tesa Cigar Company
Acct. No. 324398 - 3
Permit No. 1102206

*Be It Ordained by the City Council of the City of Chicago:*

SECTION 1. Permission and authority are hereby given and granted to Tesa Cigar Company, upon the terms and subject to the conditions of this ordinance to construct, install, maintain and use two (2) Banner(s) projecting over the public right-of-way adjacent to its premises known as 1039 W. Lake St..

Said Banner(s) at W. Lake measure(s):
Two (2) at two (2) feet in length, and eight (8) feet in width for a total of thirty-two (32) square feet.

The location of said privilege shall be as shown on prints kept on file with the Department of Business Affairs and Consumer Protection and the Office of the City Clerk.

Said privilege shall be constructed in accordance with plans and specifications approved by the Zoning Department - Signs.

This grant of privilege in the public way shall be subject to the provisions of Section 10-28-015 and all other required provisions of the Municipal Code of Chicago.

The grantee shall pay to the City of Chicago as compensation for the privilege #1102206 herein granted the sum of one hundred fifty ($150.00) per annum in advance.

A 25% penalty will be added for payments received after due date.

The permit holder agrees to hold the City of Chicago harmless for any damage, relocation or replacement costs associated with damage, relocation or removal of private property caused by the City performing work in the public way.

Authority herein given and granted for a period of five (5) years from and after Date of Passage.

Alderman 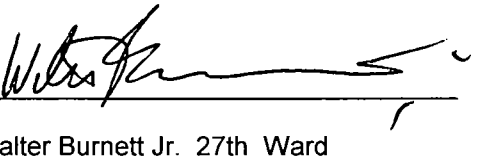

Walter Burnett Jr. 27th Ward

**2, double sided, 22 oz. outdoor vinyl banners with top and bottom pole pockets. Size: 95.75"h x 23.75"w**
**Black graphics on white background.**
**No installation.**

Date

APPROVAL

**Front**

95.750 in

23.750 in

**Back**

Pole pocket sleeve.
Grey dotted line will NOT print.
It only indicates the stitching for the pocket.

Pole pocket sleeve.
Grey dotted line will NOT print.
It only indicates the stitching for the pocket.

# City of Chicago

O2015-2004

Office of the City Clerk

Document Tracking Sheet

| | |
|---|---|
| **Meeting Date:** | 3/18/2015 |
| **Sponsor(s):** | Burnett (27) |
| **Type:** | Ordinance |
| **Title:** | Grant(s) of privilege in public way for Wargaming West Corporation |
| **Committee(s) Assignment:** | Committee on Transportation and Public Way |

ORDINANCE
WARGAMING WEST CORPORATION
Acct. No. 384209 - 1
Permit No. 1116153

*Be It Ordained by the City Council of the City of Chicago:*

SECTION 1. Permission and authority are hereby given and granted to WARGAMING WEST CORPORATION, upon the terms and subject to the conditions of this ordinance to maintain and use one (1) sign(s) projecting over the public right-of-way attached to its premises known as 651 W. Washington Blvd..

Said sign structure(s) measures as follows; along W. Washington Blvd:
One (1) at thirty-six point eight three (36.83) feet in length, four (4) feet in height and eighty (80) feet above grade level.

The location of said privilege shall be as shown on prints kept on file with the Department of Business Affairs and Consumer Protection and the Office of the City Clerk.

Said privilege shall be constructed in accordance with plans and specifications approved by the Department of Transportation (Division of Project Development) and Zoning Department - Signs.

This grant of privilege in the public way shall be subject to the provisions of Section 10-28-015 and all other required provisions of the Municipal Code of Chicago.

The grantee shall pay to the City of Chicago as compensation for the privilege #1116153 herein granted the sum of three hundred ($300.00) per annum in advance.

A 25% penalty will be added for payments received after due date.

The permit holder agrees to hold the City of Chicago harmless for any damage, relocation or replacement costs associated with damage, relocation or removal of private property caused by the City performing work in the public way.

Authority herein given and granted for a period of five (5) years from and after Date of Passage.

Alderman _____

Walter Burnett Jr. 27th Ward

36'-10"

4'-0"

WARGAMING.NET

*LETTERING TO BE 37:1"

PROPOSED

EXISTING

DETAIL

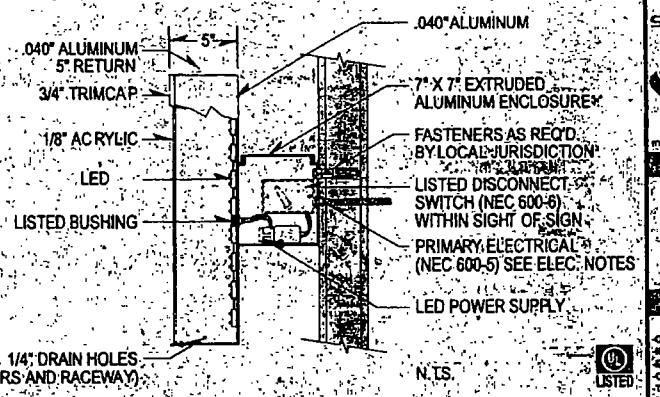


LED - 75 FOOTCANDLES WHEN MESURED FROM 3 FEET

**CANNLEL LETTERS**

WARGAMING.NET

651 W Washington Blvd
Chicago, IL 60661

| | |
|---|---|
| Scale | |
| Job #: | |
| Designer fnp | Date: 05/16/2014 |
| r1 00/00/00 | |
| r2 00/00/00 | |
| r3 00/00/00 | |
| r4 00/00/00 | |

Wargaming Channel Letters v5 162014.ai

Design Status

☐ Approved ☐ Approved as noted

☐ Revise & resubmit

DATE:

SIGN:

Permit Status

MUNICIPALITY

☐ Applied DATE:

☐ Revise & resubmit DATE:

☐ Approved DATE:

SIGNS SIGNS SIGNS, Inc.

207 S Goal Court
Prospect Hts., IL 60070
Ph/Fx: 847 222.0505

info@signs3.com www.signs3.com

PROJECT COLORS:

- ☑ Blackpainted cans and black raceway
- ☐ 7328 White faces
- ☑ Avery 451 translucent vinyl
- ☑ 3M 3630-077 translucent vinyl
- ☑ Kynar 500 match existing color

PROJECT NOTES:

-QUANTITY: (1) set of LED front lit channel letters
-ILLUMINATION: white LED
-FACES: white lexan w/ applied translucent vinyl
-CANS: aluminum, painted black
-TRIMCAP: black primed-lite
-MOUNTING: fastener mount to exterior fascia
-RACEWAY: aluminum raceway painted to match back
-DIMENSIONS: 48"x442"
-TOTAL SQUARE FEET: 147.33 SF
-PRIMARY ELECTRICAL REQUIREMENT: connect to existing power supply
-UL LISTED: yes

DETAIL DRAWING

# City of Chicago

O2015-2007

Office of the City Clerk

Document Tracking Sheet

| | |
|---|---|
| **Meeting Date:** | 3/18/2015 |
| **Sponsor(s):** | Burnett (27) |
| **Type:** | Ordinance |
| **Title:** | Grant(s) of privilege in public way for Westend Bar & Grill |
| **Committee(s) Assignment:** | Committee on Transportation and Public Way |

ORDINANCE
WESTEND BAR & GRILL
Acct. No. 311103 - 1
Permit No. 1116748

*Be It Ordained by the City Council of the City of Chicago:*

SECTION 1. Permission and authority are hereby given and granted to WESTEND BAR & GRILL, upon the terms and subject to the conditions of this ordinance to maintain and use, as now constructed, five (5) Flag Pole(s) projecting over the public right-of-way adjacent to its premises known as 1326 W. Madison St..

Said Flag Pole(s) at W. Madison Street measure(s):
Five (5) at five (5) feet in length, and three point five (3.5) feet in width for a total of eighty-seven point five (87.5) square feet.

The location of said privilege shall be as shown on prints kept on file with the Department of Business Affairs and Consumer Protection and the Office of the City Clerk.

Said privilege shall be constructed in accordance with plans and specifications approved by the Department of Transportation (Division of Project Development).

This grant of privilege in the public way shall be subject to the provisions of Section 10-28-015 and all other required provisions of the Municipal Code of Chicago.

The grantee shall pay to the City of Chicago as compensation for the privilege #1116748 herein granted the sum of three hundred seventy-five ($375.00) per annum in advance.

A 25% penalty will be added for payments received after due date.

The permit holder agrees to hold the City of Chicago harmless for any damage, relocation or replacement costs associated with damage, relocation or removal of private property caused by the City performing work in the public way.

Authority herein given and granted for a period of five (5) years from and after Date of Passage.

Alderman _____

Walter Burnett Jr. 27th Ward

**WestEnd 1326 W Madison**
**Pictures – Flag Poles – Madison St**

**Department of Business Affairs and Consumer Protection**
Small Business Center - Public Way Use Unit
City Hall - 121 N. LaSalle Street, Room 800 • Chicago, IL 60602
312-74-GOBIZ / 312-744-6249 • (312) 744-1944 (TTY)
http://www.cityofchicago.org/bacp

**03/18/2015**

Alderman **Walter Burnett Jr.**
Ward # **27**
City of Chicago
City Hall, Room **203**
121 North LaSalle Street
Chicago, Illinois 60602

Re: An ordinance to use and maintain a portion of the public right-of-way for **five (5) flag pole(s)** for **WESTEND BAR & GRILL**, adjacent to the premises known as **1326 W. Madison St.**.

Dear Alderman **Walter Burnett Jr.**:

The applicant referenced above has requested the use of the public right-of-way for a **flag pole(s)**. An ordinance has been prepared by the Department of Business Affairs and Consumer Protection – Small Business Center - Public Way Use Unit for presentation to the City Council. Because this request was made for properties located in your ward, as approved by you as per the attached, I respectfully request that you introduce the attached ordinance at the next City Council meeting.

If you have any questions regarding this ordinance, please contact Anthony Bertuca at (312) 744-5506.

**Department of Business Affairs and Consumer Protection**

# City of Chicago

O2015-2009

Office of the City Clerk

Document Tracking Sheet

| | |
|---|---|
| **Meeting Date:** | 3/18/2015 |
| **Sponsor(s):** | Burnett (27) |
| **Type:** | Ordinance |
| **Title:** | Grant(s) of privilege in public way for Windy City Cafe |
| **Committee(s) Assignment:** | Committee on Transportation and Public Way |

ORDINANCE
WINDY CITY CAFE
Acct. No. 81907 - 2
Permit No. 1117064

*Be It Ordained by the City Council of the City of Chicago:*

SECTION 1. Permission and authority are hereby given and granted to WINDY CITY CAFE, upon the terms and subject to the conditions of this ordinance to construct, install, maintain and use six (6) Light Fixture(s) projecting over the public right-of-way adjacent to its premises known as 1062 W. Chicago Ave..

Said Light Fixture(s) at W. Chicago Avenue measure(s):
Three (3) at one (1) foot in length, one (1) foot in width and fifteen point three three (15.33) feet above grade level.

Said Light Fixture(s) at N. May Street measure(s):
Three (3) at one (1) foot in length, one (1) foot in width and fifteen point three three (15.33) feet above grade level.

The location of said privilege shall be as shown on prints kept on file with the Department of Business Affairs and Consumer Protection and the Office of the City Clerk.

Said privilege shall be constructed in accordance with plans and specifications approved by the Department of Transportation (Division of Project Development).

This grant of privilege in the public way shall be subject to the provisions of Section 10-28-015 and all other required provisions of the Municipal Code of Chicago.

The grantee shall pay to the City of Chicago as compensation for the privilege #1117064 herein granted the sum of one hundred ($100.00) per annum in advance.

A 25% penalty will be added for payments received after due date.

The permit holder agrees to hold the City of Chicago harmless for any damage, relocation or replacement costs associated with damage, relocation or removal of private property caused by the City performing work in the public way.

Authority herein given and granted for a period of five (5) years from and after Date of Passage.

Alderman _____

Walter Burnett Jr. 27th Ward

Goose Neck Mini Lights.

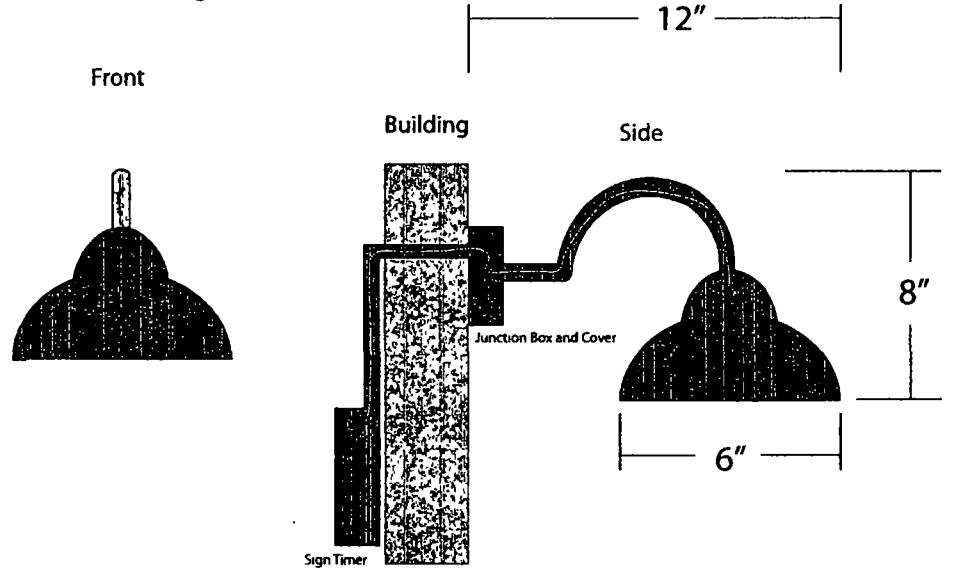


6" diam x 5" Goose Neck mini barn light

# City of Chicago

O2015-1954

Office of the City Clerk

Document Tracking Sheet

| | |
|---|---|
| **Meeting Date:** | 3/18/2015 |
| **Sponsor(s):** | Ervin (28) |
| **Type:** | Ordinance |
| **Title:** | Grant(s) of privilege in public way for MetroPCS |
| **Committee(s) Assignment:** | Committee on Transportation and Public Way |

ORDINANCE
METROPCS
Acct. No. 392785 - 4
Permit No. 1115306

*Be It Ordained by the City Council of the City of Chicago:*

SECTION 1. Permission and authority are hereby given and granted to METROPCS, upon the terms and subject to the conditions of this ordinance to maintain and use one (1) sign(s) projecting over the public right-of-way attached to its premises known as 3952 W. Madison St..

Said sign structure(s) measures as follows; along W. Madison Street:
One (1) at thirteen point two five (13.25) feet in length, three point three three (3.33) feet in height and twelve (12) feet above grade level.

The location of said privilege shall be as shown on prints kept on file with the Department of Business Affairs and Consumer Protection and the Office of the City Clerk.

Said privilege shall be constructed in accordance with plans and specifications approved by the Department of Transportation (Division of Project Development) and Zoning Department - Signs.

This grant of privilege in the public way shall be subject to the provisions of Section 10-28-015 and all other required provisions of the Municipal Code of Chicago.

The grantee shall pay to the City of Chicago as compensation for the privilege #1115306 herein granted the sum of three hundred ($300.00) per annum in advance.

A 25% penalty will be added for payments received after due date.

The permit holder agrees to hold the City of Chicago harmless for any damage, relocation or replacement costs associated with damage, relocation or removal of private property caused by the City performing work in the public way.

Authority herein given and granted for a period of five (5) years from and after Date of Passage.

Alderman _____

Jason Ervin 28th Ward

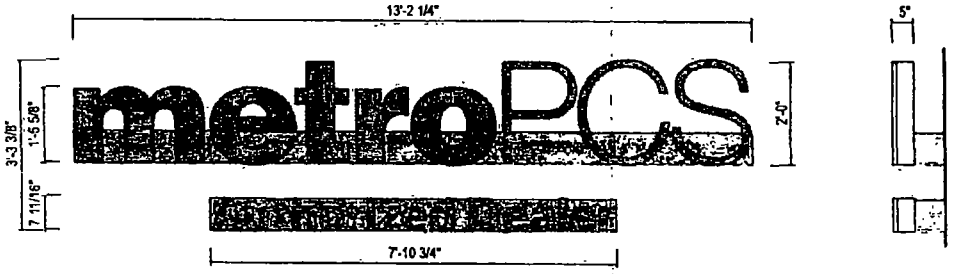


**MPC8-AD-CL-24-RW ILLUMINATED CHANNEL LETTERS W/ RACEWAY - (43 SQ. FT.)**

QTY 1

RACEWAY PAINTED TO MATCH BUILDING.

**SIDE VIEW**

SCALE 3/8"=1'-0"

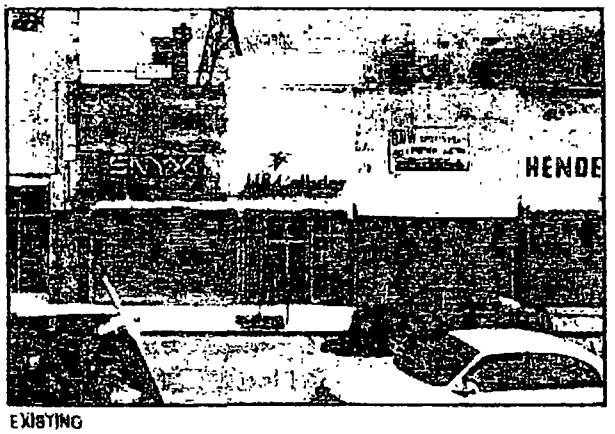

EXISTING

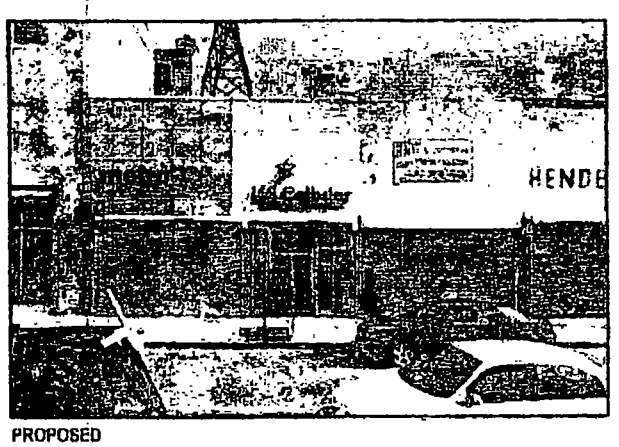

PROPOSED

SIGN

Drawing prepared for:

metroPCS

Authorized Dealer

| Rev # | Proof | Date | Req. By | Drawn By | Revision Description |
|---|---|---|---|---|---|
| Original | 85267 | 07/22/14 | JH | KWK | |
| Rev 1 | 000000 | 00/00/00 | XXX | XXX | |
| Rev 2 | 000000 | 00/00/00 | XXX | XXX | |
| Rev 3 | 000000 | 00/00/00 | XXX | XXX | |
| Rev 4 | 000000 | 00/00/00 | XXX | XXX | |
| Rev 5 | 000000 | 00/00/00 | XXX | XXX | |
| Rev 6 | 000000 | 00/00/00 | XXX | XXX | |

# City of Chicago

O2015-1956

Office of the City Clerk

Document Tracking Sheet

| | |
|---|---|
| **Meeting Date:** | 3/18/2015 |
| **Sponsor(s):** | Ervin (28) |
| **Type:** | Ordinance |
| **Title:** | Grant(s) of privilege in public way for Vintage Lounge |
| **Committee(s) Assignment:** | Committee on Transportation and Public Way |

ORDINANCE
VINTAGE LOUNGE
Acct. No. 342943 - 1
Permit No. 1116926

*Be It Ordained by the City Council of the City of Chicago:*

SECTION 1. Permission and authority are hereby given and granted to VINTAGE LOUNGE, upon the terms and subject to the conditions of this ordinance to maintain and use, as now constructed, two (2) Bay Window(s) projecting over the public right-of-way adjacent to its premises known as 1447-49 W. Taylor St..

Said Bay Window(s) at W. Taylor Street measure(s):
Two (2) at ten (10) feet in length, and one point six six (1.66) foot in width for a total of thirty-three point two (33.2) square feet.

The location of said privilege shall be as shown on prints kept on file with the Department of Business Affairs and Consumer Protection and the Office of the City Clerk.

Said privilege shall be constructed in accordance with plans and specifications approved by the Department of Transportation (Division of Project Development).

This grant of privilege in the public way shall be subject to the provisions of Section 10-28-015 and all other required provisions of the Municipal Code of Chicago.

The grantee shall pay to the City of Chicago as compensation for the privilege #1116926 herein granted the sum of one hundred fifty ($150.00) per annum in advance.

A 25% penalty will be added for payments received after due date.

The permit holder agrees to hold the City of Chicago harmless for any damage, relocation or replacement costs associated with damage, relocation or removal of private property caused by the City performing work in the public way.

Authority herein given and granted for a period of five (5) years from and after 09/09/2014.

Alderman

Jason Ervin 28th Ward

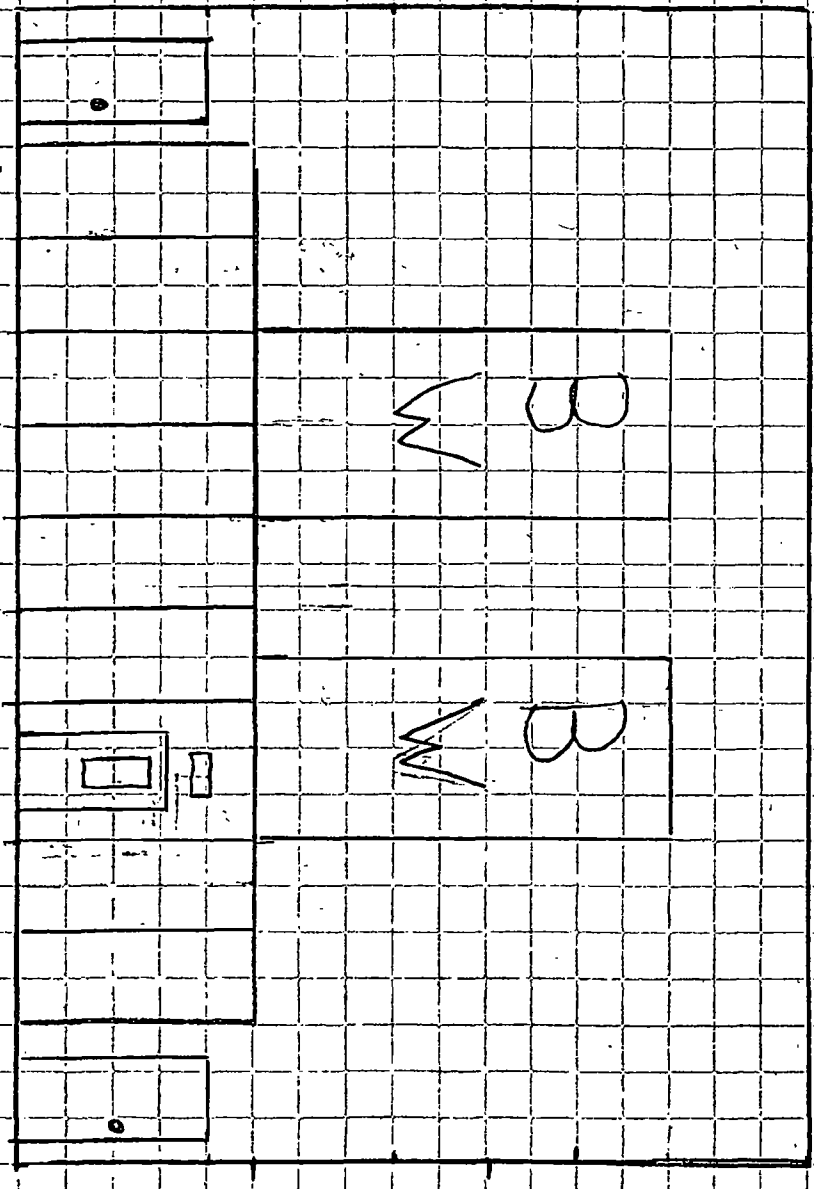

1411 49 W TAYLOR ST

# City of Chicago

O2015-2042

Office of the City Clerk

Document Tracking Sheet

| | |
|---|---|
| **Meeting Date:** | 3/18/2015 |
| **Sponsor(s):** | Graham (29) |
| **Type:** | Ordinance |
| **Title:** | Grant(s) of privilege in public way for Sunset Liquors |
| **Committee(s) Assignment:** | Committee on Transportation and Public Way |

ORDINANCE
SUNSET LIQUORS
Acct. No. 6292 - 1
Permit No. 1116727

*Be It Ordained by the City Council of the City of Chicago:*

SECTION 1. Permission and authority are hereby given and granted to SUNSET LIQUORS, upon the terms and subject to the conditions of this ordinance to maintain and use, as now constructed, three (3) Light Fixture(s) projecting over the public right-of-way adjacent to its premises known as 5921-27 W. Division St..

Said Light Fixture(s) at W DIVISION ST measure(s):
Three (3) at point six seven (.67) feet in length, point six seven (.67) feet in width and thirteen (13) feet above grade level.

The location of said privilege shall be as shown on prints kept on file with the Department of Business Affairs and Consumer Protection and the Office of the City Clerk.

Said privilege shall be constructed in accordance with plans and specifications approved by the Department of Transportation (Division of Project Development).

This grant of privilege in the public way shall be subject to the provisions of Section 10-28-015 and all other required provisions of the Municipal Code of Chicago.

The grantee shall pay to the City of Chicago as compensation for the privilege #1116727 herein granted the sum of seventy-five ($75.00) per annum in advance.

A 25% penalty will be added for payments received after due date.

The permit holder agrees to hold the City of Chicago harmless for any damage, relocation or replacement costs associated with damage, relocation or removal of private property caused by the City performing work in the public way.

Authority herein given and granted for a period of five (5) years from and after Date of Passage.

Alderman Deborah V. Graham

Deborah Graham 29th Ward

# APPLICATION TO USE THE PUBLIC RIGHT OF WAY

## *EXAMPLE OF LIGHT(S) DRAWING*

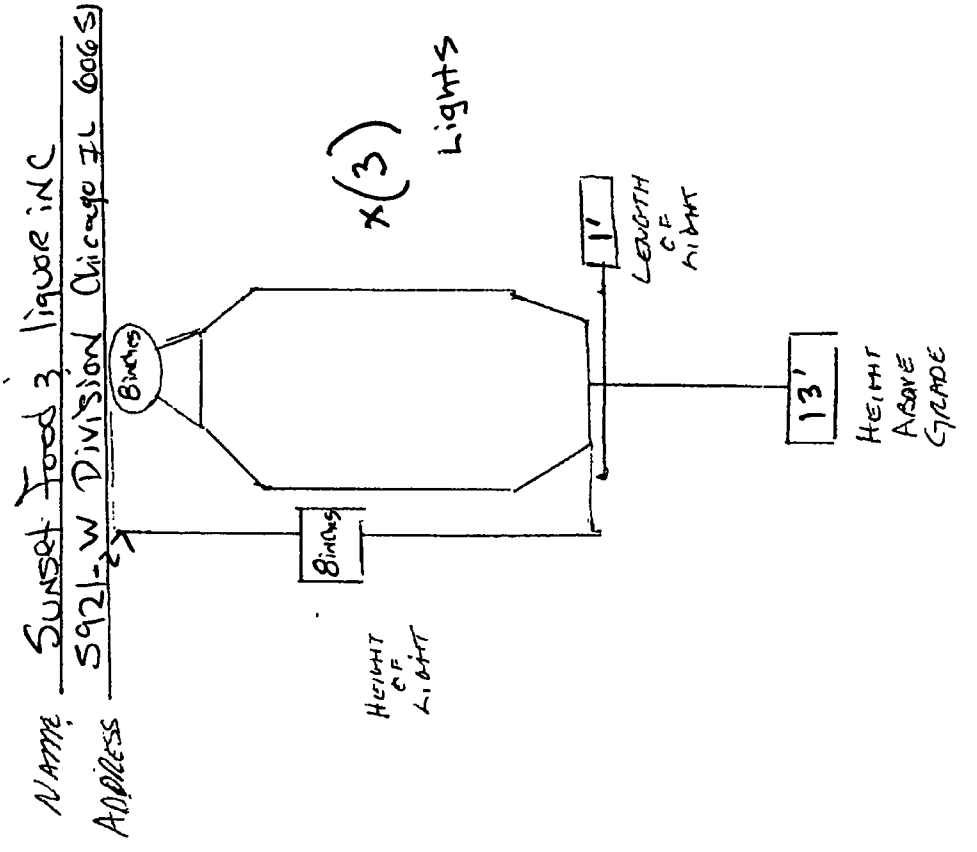

**Department of Business Affairs and Consumer Protection**
Small Business Center - Public Way Use Unit
City Hall - 121 N. LaSalle Street, Room 800 • Chicago, IL 60602
312-74-GOBIZ / 312-744-6249 • (312) 744-1944 (TTY)
http://www.cityofchicago.org/bacp

**03/18/2015**

Alderman **Deborah Graham**
Ward # **29**
City of Chicago
City Hall, Room **300**
121 North LaSalle Street
Chicago, Illinois 60602

Re: An ordinance to use and maintain a portion of the public right-of-way for **three (3) light fixture(s)** for **SUNSET LIQUORS**, adjacent to the premises known as **5921-27 W. Division St.**.

Dear Alderman **Deborah Graham**:

The applicant referenced above has requested the use of the public right-of-way for a **light fixture(s)**. An ordinance has been prepared by the Department of Business Affairs and Consumer Protection – Small Business Center - Public Way Use Unit for presentation to the City Council. Because this request was made for properties located in your ward, as approved by you as per the attached, I respectfully request that you introduce the attached ordinance at the next City Council meeting.

If you have any questions regarding this ordinance, please contact Anthony Bertuca at (312) 744-5506.

**Department of Business Affairs and Consumer Protection**

# City of Chicago

O2015-2046

Office of the City Clerk

Document Tracking Sheet

| | |
|---|---|
| **Meeting Date:** | 3/18/2015 |
| **Sponsor(s):** | Graham (29) |
| **Type:** | Ordinance |
| **Title:** | Grant(s) of privilege in public way for Wireless Hook Up/Metro PCS authorized dealer |
| **Committee(s) Assignment:** | Committee on Transportation and Public Way |

ORDINANCE
WIRELESS HOOK UP/METRO PCS AUTHORIZED DEALER
Acct. No. 392501 - 2
Permit No. 1116490

*Be It Ordained by the City Council of the City of Chicago:*

SECTION 1. Permission and authority are hereby given and granted to WIRELESS HOOK UP/METRO PCS AUTHORIZED DEALER, upon the terms and subject to the conditions of this ordinance to maintain and use one (1) sign(s) projecting over the public right-of-way attached to its premises known as 5937 W. North Ave..

Said sign structure(s) measures as follows; along W. North Avenue:
One (1) at seven point one seven (7.17) feet in length, two (2) feet in height and nine (9) feet above grade level.

The location of said privilege shall be as shown on prints kept on file with the Department of Business Affairs and Consumer Protection and the Office of the City Clerk.

Said privilege shall be constructed in accordance with plans and specifications approved by the Department of Transportation (Division of Project Development) and Zoning Department - Signs.

This grant of privilege in the public way shall be subject to the provisions of Section 10-28-015 and all other required provisions of the Municipal Code of Chicago.

The grantee shall pay to the City of Chicago as compensation for the privilege #1116490 herein granted the sum of one hundred ($100.00) per annum in advance.

A 25% penalty will be added for payments received after due date.

The permit holder agrees to hold the City of Chicago harmless for any damage, relocation or replacement costs associated with damage, relocation or removal of private property caused by the City performing work in the public way.

Authority herein given and granted for a period of five (5) years from and after Date of Passage.

Alderman Deborah D Graham

Deborah Graham 29th Ward

© Aurora Sign Co Inc 2014

AURORA SIGN CO.

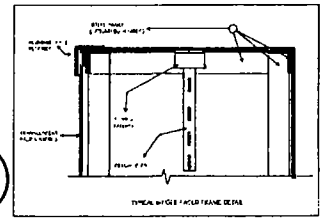

SIGN TO BE UL LISTED

## SINGLE-FACED ILLUMINATED SIGN

FABRICATE AND INSTALL SIGN OF ALUMINUM AND ANGLE
FACE TO BE WHITE LEXAN WITH COPY APPLIED FIRST SURFACE
"METRO" TO BE ARLON 2500-3412 PURPLE VINYL APPLIED FIRST SURFACE
"PCS" AND OTHER COPY TO BE ARLON 2500-3411 ORANGE VINYL APPLIED FIRST SURFACE
EXPOSED METAL SURFACES TO BE COATED WITH ACRYLIC POLYURETHANE
INTERNAL ILLUMINATION TO BE WHITE LEDS
SCALE - 1/2" = 1'

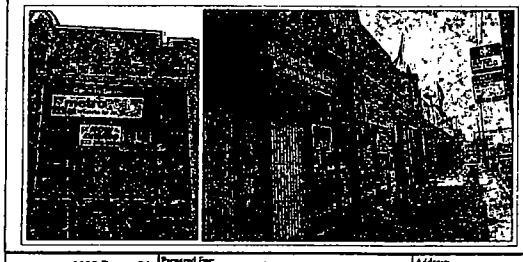

## INSTALLATION INSTRUCTIONS

CENTER ABOVE WINDOWS
CONNECT TO ELECTRICAL SERVICE
TO BE PROVIDED BY OTHERS
PRIOR TO INSTALL

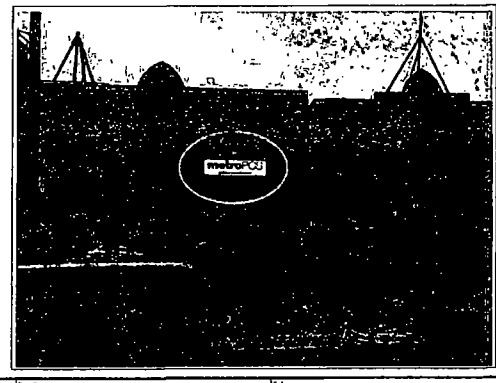


1100 Route 34
Aurora, Illinois 60504
630 898 5900 office
630 898 6091 fax

| | | | | | |
|---|---|---|---|---|---|
| Prepared For: METRO PCS | Address: 5937 W NORTH AVE | Drwg: 214315 | Sheet: 1 | Design Date: 8/7/14 | Rev 3 / Salesman |
| Location Name: | City/State: CHICAGO, IL | Rev 1 | | | Rev 4 / Colors |
| | | Rev 2 | | | Rev 5 / Notes |

NOTE: THIS DRAWING IS THE PROPERTY OF AURORA SIGN CO. IT IS NOT TO BE REPRODUCED, COPIED, OR EXHIBITED IN ANY FASHION WITHOUT WRITTEN CONSENT FROM AURORA SIGN CO. CHARGES OF UP TO $2000.00 WILL BE ASSESSED FOR ANY MIS USE OF THESE DRAWINGS

**Department of Business Affairs and Consumer Protection**
Small Business Center - Public Way Use Unit
City Hall - 121 N. LaSalle Street, Room 800 • Chicago, IL 60602
312-74-GOBIZ / 312-744-6249 • (312) 744-1944 (TTY)
http://www.cityofchicago.org/bacp

**03/18/2015**

Alderman **Deborah Graham**
Ward # **29**
City of Chicago
City Hall, Room **300**
121 North LaSalle Street
Chicago, Illinois 60602

Re: An ordinance to use and maintain a portion of the public right-of-way for **one (1) sign(s)** for **WIRELESS HOOK UP/METRO PCS AUTHORIZED DEALER**, adjacent to the premises known as **5937 W. North Ave.**.

Dear Alderman **Deborah Graham**:

The applicant referenced above has requested the use of the public right-of-way for a **sign(s)**. An ordinance has been prepared by the Department of Business Affairs and Consumer Protection – Small Business Center - Public Way Use Unit for presentation to the City Council. Because this request was made for properties located in your ward, as approved by you as per the attached, I respectfully request that you introduce the attached ordinance at the next City Council meeting.

If you have any questions regarding this ordinance, please contact Anthony Bertuca at (312) 744-5506.

**Department of Business Affairs and Consumer Protection**

# City of Chicago

O2015-2050

## Office of the City Clerk

## Document Tracking Sheet

| | |
|---|---|
| **Meeting Date:** | 3/18/2015 |
| **Sponsor(s):** | Reboyras (30) |
| **Type:** | Ordinance |
| **Title:** | Grant(s) of privilege in public way for MetroPCS - Privilege No. 1116700 |
| **Committee(s) Assignment:** | Committee on Transportation and Public Way |

ORDINANCE
MetroPCS
Acct. No. 394020 - 1
Permit No. 1116700

*Be It Ordained by the City Council of the City of Chicago:*

SECTION 1. Permission and authority are hereby given and granted to MetroPCS, upon the terms and subject to the conditions of this ordinance to maintain and use one (1) sign(s) projecting over the public right-of-way attached to its premises known as6005 W. Diversey Ave..

Said sign structure(s) measures as follows; along W. Diversey:
One (1) at eleven point two five (11.25) feet in length, three (3) feet in height and nine (9) feet above grade level.

The location of said privilege shall be as shown on prints kept on file with the Department of Business Affairs and Consumer Protection and the Office of the City Clerk

Said privilege shall be constructed in accordance with plans and specifications approved by the Department of Transportation (Division of Project Development) and Zoning Department- Signs.

This grant of privilege in the public way shall be subject to the provisions of Section 10-28-015 and all other required provisions of the Municipal Code of Chicago.

The grantee shall pay to the City of Chicago as compensation for the privilege #1116700 herein granted the sum of three hundred ($300.00) per annum in advance.

A 25% penalty will be added for payments received after due date

The permit holder agrees to hold the City of Chicago harmless for any damage, relocation or replacement costs associated with damage, relocation or removal of private property caused by the City performing work in the public way.

Authority herein given and granted for a period offive (5) years from and after Date of Passage.

Alderman 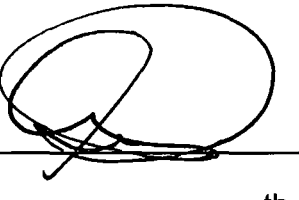

Ariel Reboyras 30th Ward

© Aurora Sign Co Inc 2014

AURORA SIGN CO

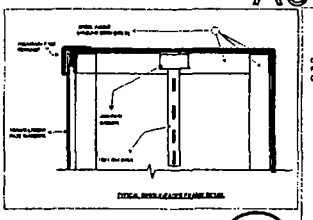

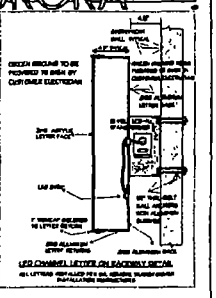

SIGN TO BE UL LISTED

## INDIVIDUAL ILLUMINATED LETTERS ON RACEWAY

FABRICATE AND INSTALL LETTERS OF ALUMINUM AND ACRYLIC.
"METRO" FACES TO BE WHITE ACRYLIC WITH ARLON 5580-3412 PURPLE PERF APPLIED FIRST SURFACE.
"PCS" AND OTHER FACES TO BE WHITE ACRYLIC WITH ARLON 5580-3411 ORANGE PERF APPLIED FIRST SURFACE.
TRIMCAP TO BE WHITE. RETURNS TO BE WHITE.
RACEWAY TO BE PAINTED TO MATCH WALL.
EXPOSED METAL SURFACES TO BE COATED WITH ACRYLIC POLYURETHANE.
INTERNAL ILLUMINATION TO BE WHITE LEDS.
SCALE - 1/2" = 1'

## ILLUMINATED TAGLINE MODULE ON RACEWAY

FABRICATE AND INSTALL MODULE OF ALUMINUM AND ACRYLIC.
FACE TO BE WHITE ACRYLIC WITH ARLON 2500-3411 ORANGE VINYL APPLIED FIRST SURFACE
RETAINERS AND RETURNS TO BE WHITE.
RACEWAY TO BE PAINTED TO MATCH WALL.
EXPOSED METAL SURFACES TO BE COATED WITH ACRYLIC POLYURETHANE.
INTERNAL ILLUMINATION TO BE WHITE LEDS
SCALE - 1/2" = 1'

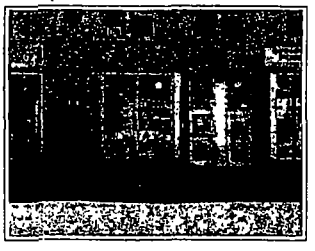

## INSTALLATION INSTRUCTIONS

LEFT ALIGN WITH LEFT EDGE OF WINDOW.
CONNECT TO ELECTRICAL SERVICE
TO BE PROVIDED BY OTHERS
PRIOR TO INSTALL.

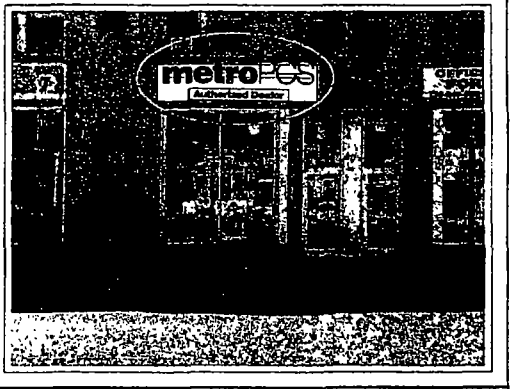


1100 Route 34
Aurora, Illinois 60504
630 898 5900 office
630 898 6091 fax

| | | | | | | | |
|---|---|---|---|---|---|---|---|
| Prepared For: METRO PCS | Address: 6005 W DIVERSEY | Drwg: 214381 | Sheet: 1 | Design Date: 9/18/14 | Rev 2: | Salesman | |
| Location Name: SKYNET | City/State: CHICAGO, IL | Rev 1: | | | Rev 4: | Colors | |
| | | Rev 3: | | | Rev 5: | Notes | |

NOTE THIS DRAWING IS THE PROPERTY OF AURORA SIGN CO IT IS NOT TO BE REPRODUCED, COPIED, OR EXHIBITED IN ANY FASHION WITHOUT WRITTEN CONSENT FROM AURORA SIGN CO CHARGES OF UP TO $2000.00 WILL BE ASSESSED FOR ANY MIS-USE OF THESE DRAWINGS

**Department of Business Affairs and Consumer Protection**
Small Business Center- Public Way Use Unit
City Hall- 121 N LaSalle Street Room 800 • Chicago, IL 60602
312-74-GOBIZ / 312-744-6249 • (312) 744-1944 (TTY)
http://www.cityofchicago.org/bacp

**03/18/2015**

Alderman **Ariel Reboyras**
Ward # **30**
City of Chicago
City Hall, Room **203**
121 North LaSalle Street
Chicago, Illinois 60602

Re: An ordinance to use and maintain a portion of the public right-of-way for **one (1) sign(s)** for **MetroPCS**, adjacent to the premises known as **6005 W. Diversey Ave.**.

Dear Alderman **Ariel Reboyras**:

The applicant referenced above has requested the use of the public right-of-way for a **sign(s)**. An ordinance has been prepared by the Department of Business Affairs and Consumer Protection – Small Business Center - Public Way Use Unit for presentation to the City Council. Because this request was made for properties located in your ward, as approved by you as per the attached, I respectfully request that you introduce the attached ordinance at the next City Council meeting.

If you have any questions regarding this ordinance, please contact Anthony Bertuca at (312) 744-5506.

**Department of Business Affairs and Consumer Protection**

# City of Chicago

O2015-2063

Office of the City Clerk

Document Tracking Sheet

| | |
|---|---|
| **Meeting Date:** | 3/18/2015 |
| **Sponsor(s):** | Reboyras (30) |
| **Type:** | Ordinance |
| **Title:** | Grant(s) of privilege in public way for MetroPCS - Privilege No. 1117038 |
| **Committee(s) Assignment:** | Committee on Transportation and Public Way |

ORDINANCE
Metro PCS
Acct. No. 394939 - 2
Permit No. 1117038

*Be It Ordained by the City Council of the City of Chicago:*

SECTION 1. Permission and authority are hereby given and granted to Metro PCS, upon the terms and subject to the conditions of this ordinance to maintain and use one (1) sign(s) projecting over the public right-of-way attached to its premises known as 3209 N. Cicero Ave..

Said sign structure(s) measures as follows; along N Cicero Ave:
One (1) at nine point six seven (9.67) feet in length, two point four two (2.42) feet in height and nine (9) feet above grade level.

The location of said privilege shall be as shown on prints kept on file with the Department of Business Affairs and Consumer Protection and the Office of the City Clerk.

Said privilege shall be constructed in accordance with plans and specifications approved by the Department of Transportation (Division of Project Development) and Zoning Department - Signs.

This grant of privilege in the public way shall be subject to the provisions of Section 10-28-015 and all other required provisions of the Municipal Code of Chicago.

The grantee shall pay to the City of Chicago as compensation for the privilege #1117038 herein granted the sum of one hundred ($100.00) per annum in advance.

A 25% penalty will be added for payments received after due date.

The permit holder agrees to hold the City of Chicago harmless for any damage, relocation or replacement costs associated with damage, relocation or removal of private property caused by the City performing work in the public way.

Authority herein given and granted for a period of five (5) years from and after Date of Passage.

Alderman _____

Ariel Reboyras 30th Ward

© Aurora Sign Co Inc 2014

AURORA SIGN CO

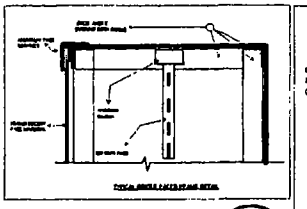

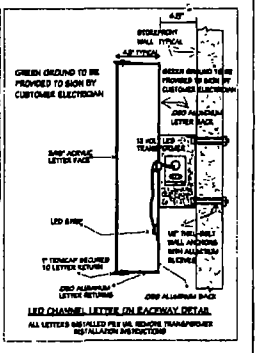


SIGN TO BE UL LISTED

## INDIVIDUAL ILLUMINATED LETTERS ON RACEWAY W/ BACKER

FABRICATE AND INSTALL LETTERS OF ALUMINUM AND ACRYLIC.
"METRO" FACES TO BE WHITE ACRYLIC WITH ARLON 5590-3412 PURPLE PERF APPLIED FIRST SURFACE.
"PCS" AND OTHER FACES TO BE WHITE ACRYLIC WITH ARLON 5590-3411 ORANGE PERF APPLIED FIRST SURFACE.
TRIMCAP TO BE WHITE. RETURNS TO BE WHITE.
RACEWAY TO BE PAINTED TO MATCH BACKER.
BACKER PANEL TO BE PAINTED TO MATCH BRUSHED ALUMINUM.
EXPOSED METAL SURFACES TO BE COATED WITH ACRYLIC POLYURETHANE
INTERNAL ILLUMINATION TO BE WHITE LEDS
SCALE - 1/2" = 1'

## ILLUMINATED TAGLINE MODULE ON RACEWAY

FABRICATE AND INSTALL MODULE OF ALUMINUM AND ACRYLIC
FACE TO BE WHITE ACRYLIC WITH ARLON 2500-3411 ORANGE VINYL APPLIED FIRST SURFACE
RETAINERS AND RETURNS TO BE WHITE.
RACEWAY TO BE PAINTED TO MATCH WALL
EXPOSED METAL SURFACES TO BE COATED WITH ACRYLIC POLYURETHANE.
INTERNAL ILLUMINATION TO BE WHITE LEDS.
SCALE - 1/2" = 1'

## INSTALLATION INSTRUCTIONS

REMOVE EXISTING SIGN AND DISPOSE.
CENTER NEW SIGN ON FACADE IN AREA SHOWN.
CONNECT TO ELECTRICAL SERVICE
TO BE PROVIDED BY OTHERS
PRIOR TO INSTALL

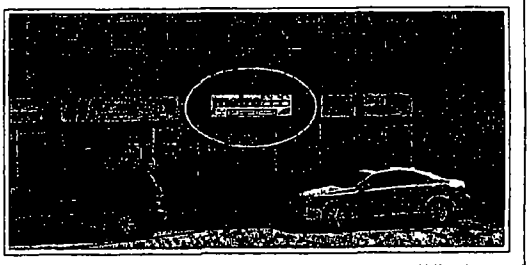

1180 Route 34
Aurora, Illinois 60504
630 898 5900 office
630 898 6091 fax

| | | | | | | | |
|---|---|---|---|---|---|---|---|
| Prepared For | METRO PCS | Address | 3209 N CICERO | Drwg 214562 | Sheet 1 | Change Date 12/16/14 | Rev 3 | Salesman |
| Location Name | SP DREAM INV | City/State | CHICAGO, IL | Rev 1 | | | Rev 4 | Colors |
| | | | | Rev 2 | | | Rev 5 | Notes |

NOTE THIS DRAWING IS THE PROPERTY OF AURORA SIGN CO IT IS NOT TO BE REPRODUCED, COPIED, OR EXHIBITED IN ANY FASHION WITHOUT WRITTEN CONSENT FROM AURORA SIGN CO CHARGES OF UP TO $2000.00 WILL BE ASSESSED FOR ANY MIS-USE OF THESE DRAWINGS

**Department of Business Affairs and Consumer Protection**
Small Business Center - Public Way Use Unit
City Hall - 121 N. LaSalle Street, Room 800 • Chicago, IL 60602
312-74-GOBIZ / 312-744-6249 • (312) 744-1944 (TTY)
http://www.cityofchicago.org/bacp

**03/18/2015**

Alderman **Ariel Reboyras**
Ward # **30**
City of Chicago
City Hall, Room **203**
121 North LaSalle Street
Chicago, Illinois 60602

Re: An ordinance to use and maintain a portion of the public right-of-way for **one (1) sign(s)** for **Metro PCS**, adjacent to the premises known as **3209 N. Cicero Ave.**.

Dear Alderman **Ariel Reboyras**:

The applicant referenced above has requested the use of the public right-of-way for a **sign(s)**. An ordinance has been prepared by the Department of Business Affairs and Consumer Protection – Small Business Center - Public Way Use Unit for presentation to the City Council. Because this request was made for properties located in your ward, as approved by you as per the attached, I respectfully request that you introduce the attached ordinance at the next City Council meeting.

If you have any questions regarding this ordinance, please contact Anthony Bertuca at (312) 744-5506.

**Department of Business Affairs and Consumer Protection**

# City of Chicago

O2015-2065

Office of the City Clerk

Document Tracking Sheet

| | |
|---|---|
| **Meeting Date:** | 3/18/2015 |
| **Sponsor(s):** | Reboyras (30) |
| **Type:** | Ordinance |
| **Title:** | Grant(s) of privilege in public way for PNC Bank |
| **Committee(s) Assignment:** | Committee on Transportation and Public Way |

ORDINANCE
PNC BANK
Acct. No. 349591 - 9
Permit No. 1117631

*Be It Ordained by the City Council of the City of Chicago:*

SECTION 1. Permission and authority are hereby given and granted to PNC BANK, upon the terms and subject to the conditions of this ordinance to maintain and use one (1) sign(s) projecting over the public right-of-way attached to its premises known as 3844 W. Belmont Ave..

Said sign structure(s) measures as follows; along W. Belmont Avenue:
One (1) at six (6) feet in length, six point two five (6.25) feet in height and ten point six seven (10.67) feet above grade level.

The location of said privilege shall be as shown on prints kept on file with the Department of Business Affairs and Consumer Protection and the Office of the City Clerk.

Said privilege shall be constructed in accordance with plans and specifications approved by the Department of Transportation (Division of Project Development) and Zoning Department - Signs.

This grant of privilege in the public way shall be subject to the provisions of Section 10-28-015 and all other required provisions of the Municipal Code of Chicago.

The grantee shall pay to the City of Chicago as compensation for the privilege #1117631 herein granted the sum of three hundred ($300.00) per annum in advance.

A 25% penalty will be added for payments received after due date.

The permit holder agrees to hold the City of Chicago harmless for any damage, relocation or replacement costs associated with damage, relocation or removal of private property caused by the City performing work in the public way.

Authority herein given and granted for a period of five (5) years from and after 03/10/2015.

Alderman _____

Ariel Reboyras 30th Ward

## Exterior Plan

**Site Number: 005560**

**Belmont Office**
**3844 West Belmont Avenue**
**Chicago, IL 60618**

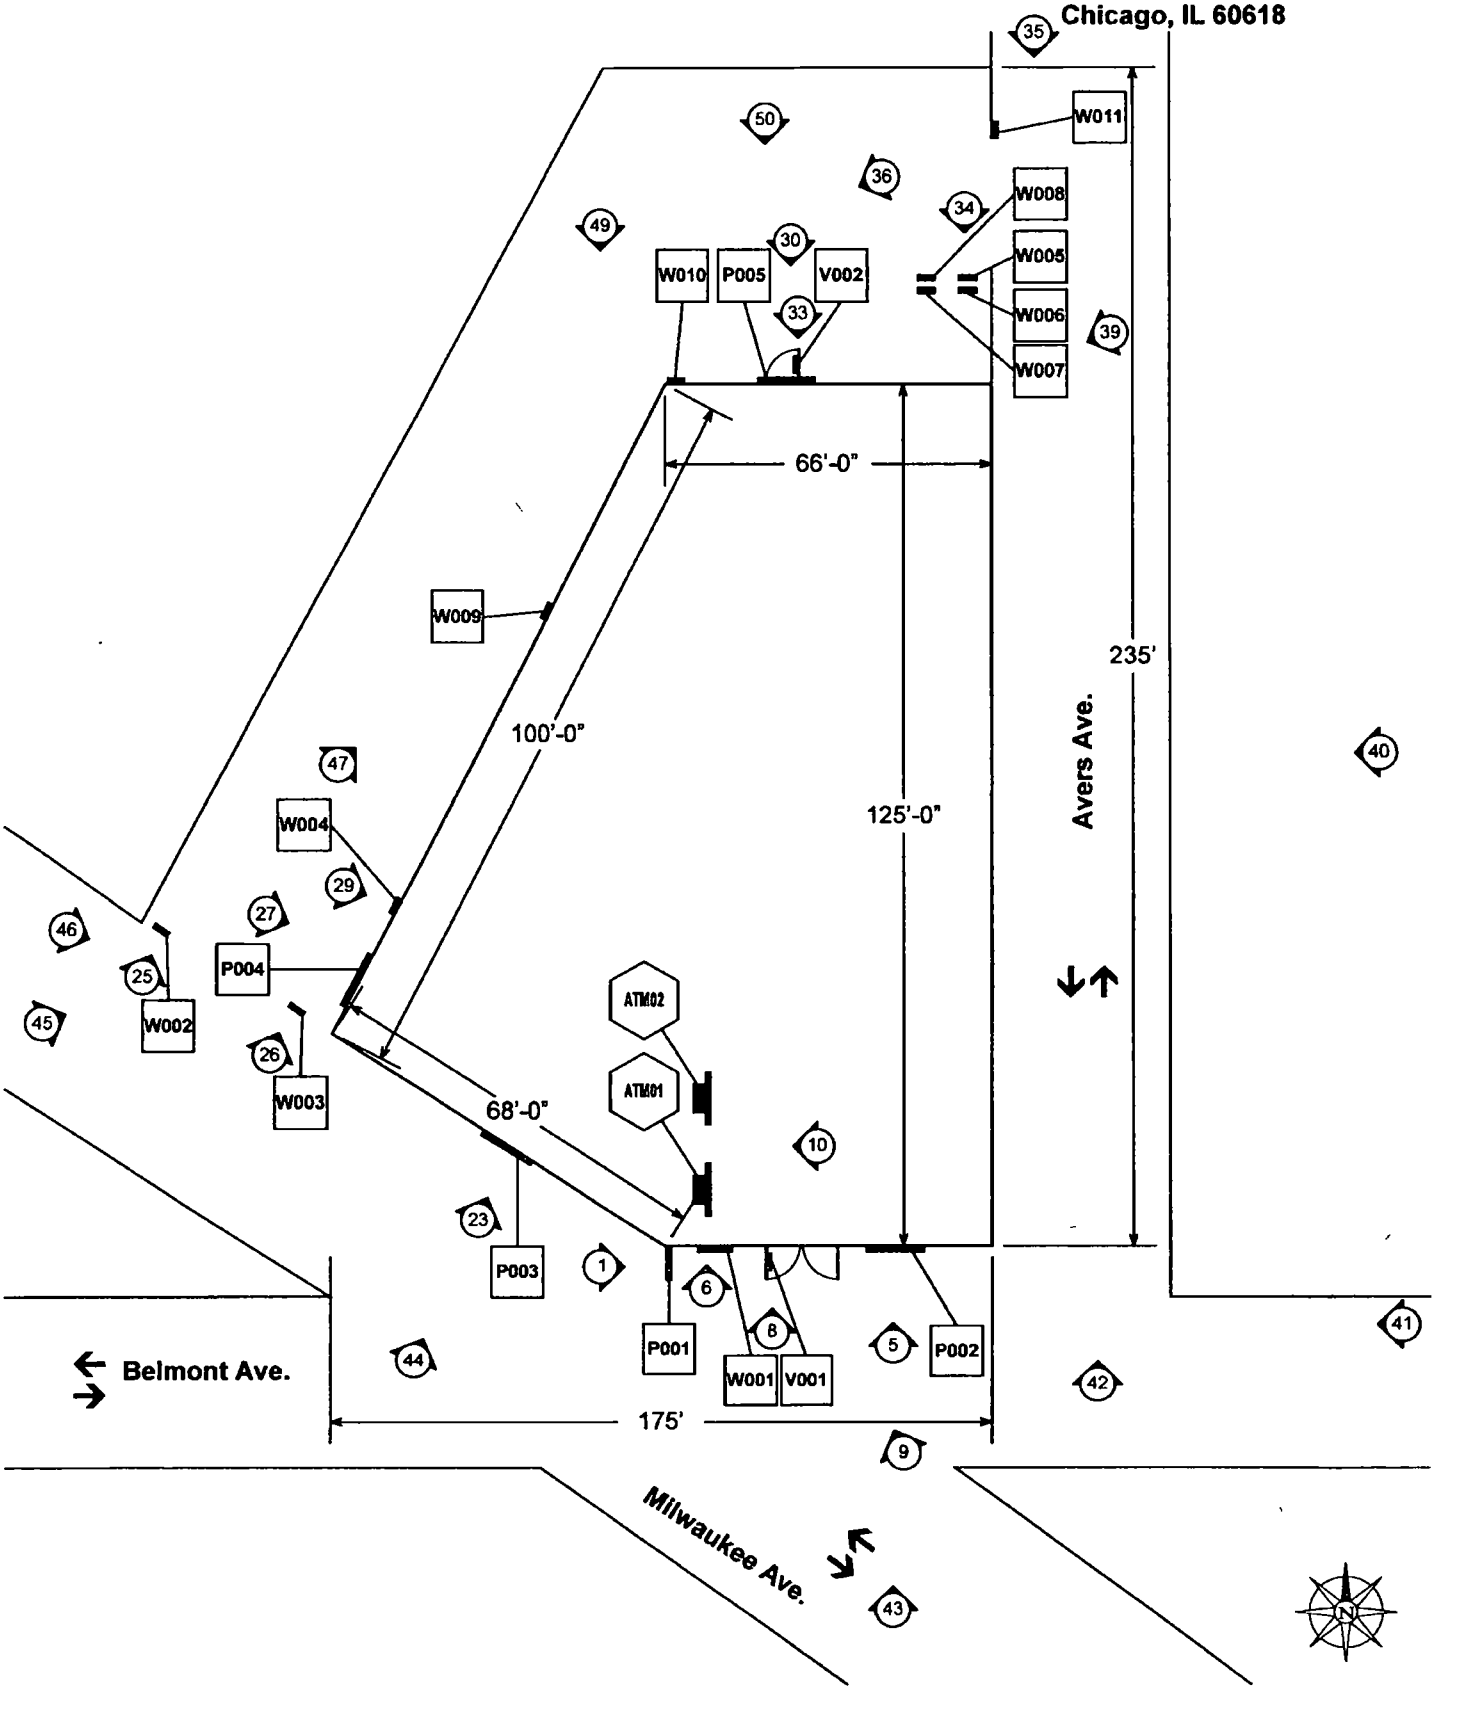

**Department of Business Affairs and Consumer Protection**
Small Business Center - Public Way Use Unit
City Hall - 121 N. LaSalle Street, Room 800 • Chicago, IL 60602
312-74-GOBIZ / 312-744-6249 • (312) 744-1944 (TTY)
http //www cityofchicago.org/bacp

**03/18/2015**

Alderman **Ariel Reboyras**
Ward # **30**
City of Chicago
City Hall, Room **203**
121 North LaSalle Street
Chicago, Illinois 60602

Re: An ordinance to use and maintain a portion of the public right-of-way for **one (1) sign(s)** for **PNC BANK**, adjacent to the premises known as **3844 W. Belmont Ave.**.

Dear Alderman **Ariel Reboyras**:

The applicant referenced above has requested the use of the public right-of-way for a **sign(s)**. An ordinance has been prepared by the Department of Business Affairs and Consumer Protection – Small Business Center - Public Way Use Unit for presentation to the City Council. Because this request was made for properties located in your ward, as approved by you as per the attached, I respectfully request that you introduce the attached ordinance at the next City Council meeting.

If you have any questions regarding this ordinance, please contact Anthony Bertuca at (312) 744-5506.

**Department of Business Affairs and Consumer Protection**

# City of Chicago

O2015-2068

## Office of the City Clerk

## Document Tracking Sheet

| | |
|---|---|
| **Meeting Date:** | 3/18/2015 |
| **Sponsor(s):** | Suarez (31) |
| **Type:** | Ordinance |
| **Title:** | Grant(s) of privilege in public way for Family Dollar Number 5539 |
| **Committee(s) Assignment:** | Committee on Transportation and Public Way |

ORDINANCE
FAMILY DOLLAR # 5539
Acct. No. 11071 - 46
Permit No. 1116566

*Be It Ordained by the City Council of the City of Chicago:*

SECTION 1. Permission and authority are hereby given and granted to FAMILY DOLLAR # 5539, upon the terms and subject to the conditions of this ordinance to maintain and use one (1) sign(s) projecting over the public right-of-way attached to its premises known as 4748 W. Fullerton Ave..

Said sign structure(s) measures as follows; along W. Fullerton:
One (1) at eleven (11) feet in length, eight (8) feet in height and fifteen point one six (15.16) feet above grade level.

The location of said privilege shall be as shown on prints kept on file with the Department of Business Affairs and Consumer Protection and the Office of the City Clerk.

Said privilege shall be constructed in accordance with plans and specifications approved by the Department of Transportation (Division of Project Development) and Zoning Department - Signs.

This grant of privilege in the public way shall be subject to the provisions of Section 10-28-015 and all other required provisions of the Municipal Code of Chicago.

The grantee shall pay to the City of Chicago as compensation for the privilege #1116566 herein granted the sum of three hundred ($300.00) per annum in advance.

A 25% penalty will be added for payments received after due date.

The permit holder agrees to hold the City of Chicago harmless for any damage, relocation or replacement costs associated with damage, relocation or removal of private property caused by the City performing work in the public way.

Authority herein given and granted for a period of five (5) years from and after 05/13/2014.

Alderman _____
Ray Suarez 31st Ward

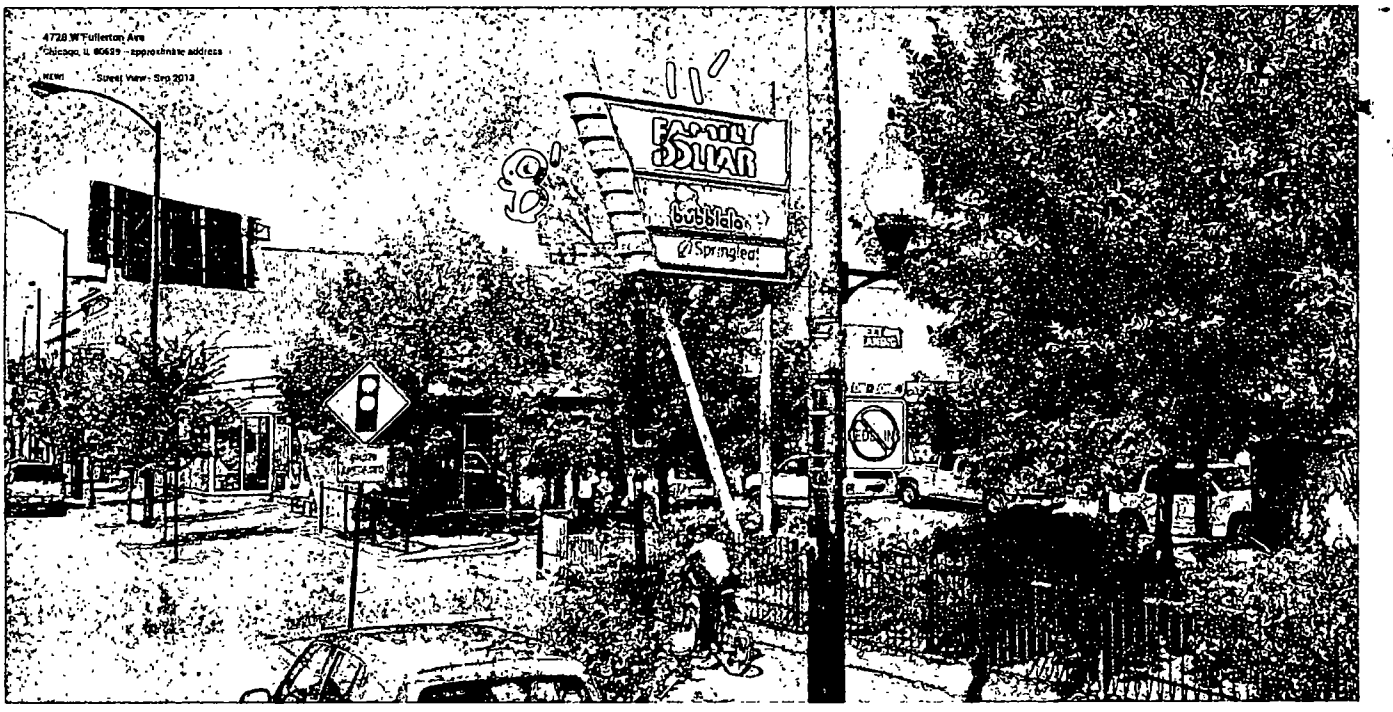
4748 W Fullerton Ave
Chicago, IL 60639 - approximate address
Street View - Sep 2013
FAMILY DOLLAR
bubbleland
Springfield
Image capture Sep 2013 © 2014 Google

**Department of Business Affairs and Consumer Protection**
Small Business Center - Public Way Use Unit
City Hall - 121 N. LaSalle Street, Room 800 • Chicago, IL 60602
312-74-GOBIZ / 312-744-6249 • (312) 744-1944 (TTY)
http://www.cityofchicago.org/bacp

**03/18/2015**

Alderman **Ray Suarez**
Ward # **31**
City of Chicago
City Hall, Room **203**
121 North LaSalle Street
Chicago, Illinois 60602

Re: An ordinance to use and maintain a portion of the public right-of-way for **one (1) sign(s)** for **FAMILY DOLLAR # 5539**, adjacent to the premises known as **4748 W. Fullerton Ave.**.

Dear Alderman **Ray Suarez**:

The applicant referenced above has requested the use of the public right-of-way for a **sign(s)**. An ordinance has been prepared by the Department of Business Affairs and Consumer Protection – Small Business Center - Public Way Use Unit for presentation to the City Council. Because this request was made for properties located in your ward, as approved by you as per the attached, I respectfully request that you introduce the attached ordinance at the next City Council meeting.

If you have any questions regarding this ordinance, please contact Anthony Bertuca at (312) 744-5506.

**Department of Business Affairs and Consumer Protection**

# City of Chicago

O2015-2071

Office of the City Clerk

Document Tracking Sheet

| | |
|---|---|
| **Meeting Date:** | 3/18/2015 |
| **Sponsor(s):** | Suarez (31) |
| **Type:** | Ordinance |
| **Title:** | Grant(s) of privilege in public way for O'Reilly Auto Parts Number 3393 |
| **Committee(s) Assignment:** | Committee on Transportation and Public Way |

ORDINANCE
O'REILLY AUTO PARTS #3393
Acct. No. 303772 - 19
Permit No. 1117029

*Be It Ordained by the City Council of the City of Chicago:*

SECTION 1. Permission and authority are hereby given and granted to O'REILLY AUTO PARTS #3393, upon the terms and subject to the conditions of this ordinance to maintain and use one (1) sign(s) projecting over the public right-of-way attached to its premises known as 2801 N. Cicero Ave..

Said sign structure(s) measures as follows; along N. Cicero:
One (1) at thirty-four point four one (34.41) feet in length, five point two five (5.25) feet in height and thirteen (13) feet above grade level.

The location of said privilege shall be as shown on prints kept on file with the Department of Business Affairs and Consumer Protection and the Office of the City Clerk.

Said privilege shall be constructed in accordance with plans and specifications approved by the Department of Transportation (Division of Project Development) and Zoning Department - Signs.

This grant of privilege in the public way shall be subject to the provisions of Section 10-28-015 and all other required provisions of the Municipal Code of Chicago.

The grantee shall pay to the City of Chicago as compensation for the privilege #1117029 herein granted the sum of three hundred ($300.00) per annum in advance.

A 25% penalty will be added for payments received after due date.

The permit holder agrees to hold the City of Chicago harmless for any damage, relocation or replacement costs associated with damage, relocation or removal of private property caused by the City performing work in the public way.

Authority herein given and granted for a period of five (5) years from and after 12/16/2014.

Alderman _____

Ray Suarez 31st Ward

Google

Address **Illinois 50**

Address is approximate

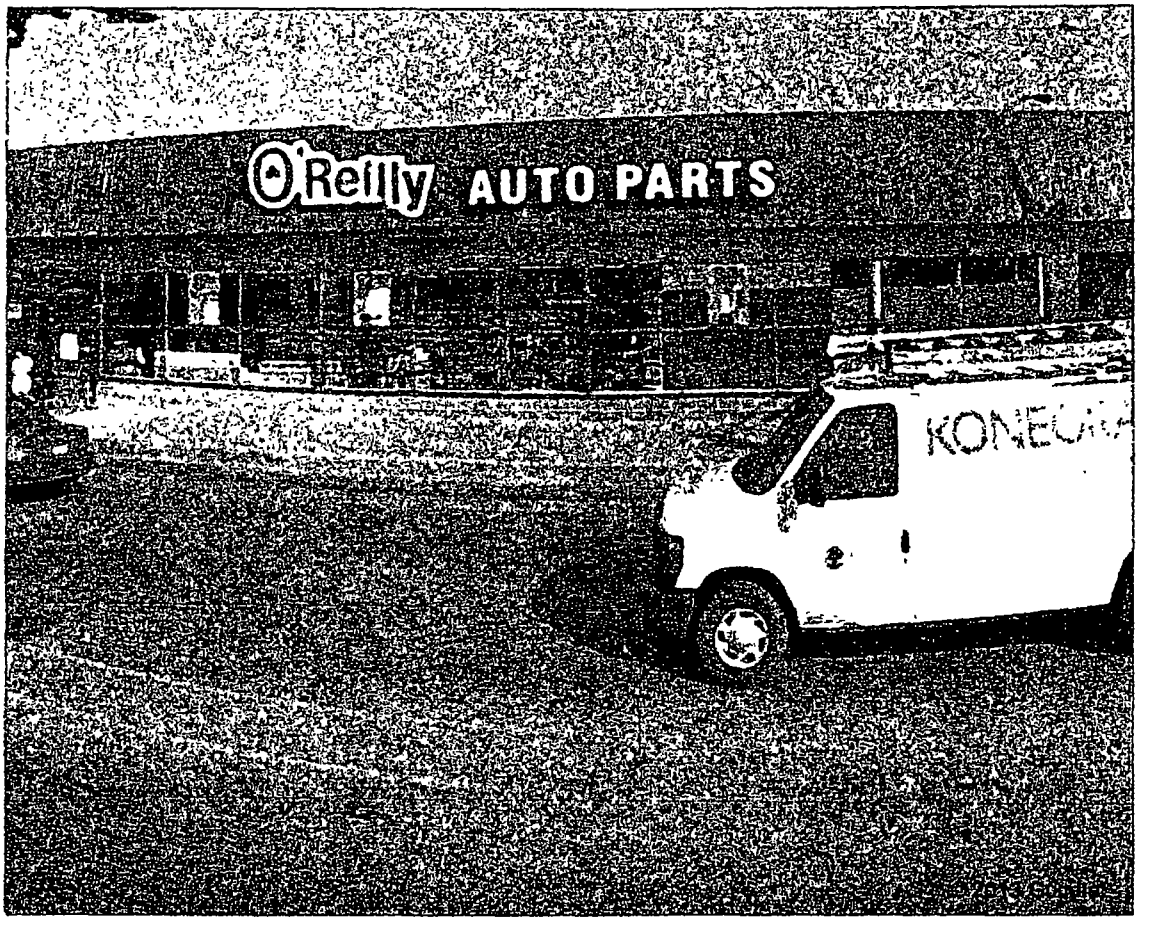


Cicero Ave.

**Department of Business Affairs and Consumer Protection**
Small Business Center - Public Way Use Unit
City Hall - 121 N. LaSalle Street, Room 800 • Chicago, IL 60602
312-74-GOBIZ / 312-744-6249 • (312) 744-1944 (TTY)
http://www.cityofchicago.org/bacp

**03/18/2015**

Alderman **Ray Suarez**
Ward # **31**
City of Chicago
City Hall, Room **203**
121 North LaSalle Street
Chicago, Illinois 60602

Re: An ordinance to use and maintain a portion of the public right-of-way for **one (1) sign(s)** for **O'REILLY AUTO PARTS #3393**, adjacent to the premises known as **2801 N. Cicero Ave.**.

Dear Alderman **Ray Suarez**:

The applicant referenced above has requested the use of the public right-of-way for a **sign(s)**. An ordinance has been prepared by the Department of Business Affairs and Consumer Protection – Small Business Center - Public Way Use Unit for presentation to the City Council. Because this request was made for properties located in your ward, as approved by you as per the attached, I respectfully request that you introduce the attached ordinance at the next City Council meeting.

If you have any questions regarding this ordinance, please contact Anthony Bertuca at (312) 744-5506.

**Department of Business Affairs and Consumer Protection**

# City of Chicago

O2015-2072

Office of the City Clerk

Document Tracking Sheet

| | |
|---|---|
| **Meeting Date:** | 3/18/2015 |
| **Sponsor(s):** | Suarez (31) |
| **Type:** | Ordinance |
| **Title:** | Grant(s) of privilege in public way for PNC Bank |
| **Committee(s) Assignment:** | Committee on Transportation and Public Way |

ORDINANCE
PNC BANK
Acct. No. 349591 - 7
Permit No. 1117681

*Be It Ordained by the City Council of the City of Chicago:*

SECTION 1. Permission and authority are hereby given and granted to PNC BANK, upon the terms and subject to the conditions of this ordinance to maintain and use two (2) sign(s) projecting over the public right-of-way attached to its premises known as 5455 W. Belmont Ave..

Said sign structure(s) measures as follows; along W. Belmont:
One (1) at nine point two five (9.25) feet in length, two point six seven (2.67) feet in height and twelve (12) feet above grade level.
One (1) at eight (8) feet in length, four point four two (4.42) feet in height and twenty-three point five (23.5) feet above grade level.

The location of said privilege shall be as shown on prints kept on file with the Department of Business Affairs and Consumer Protection and the Office of the City Clerk.

Said privilege shall be constructed in accordance with plans and specifications approved by the Department of Transportation (Division of Project Development) and Zoning Department - Signs.

This grant of privilege in the public way shall be subject to the provisions of Section 10-28-015 and all other required provisions of the Municipal Code of Chicago.

The grantee shall pay to the City of Chicago as compensation for the privilege #1117681 herein granted the sum of four hundred ($400.00) per annum in advance.

A 25% penalty will be added for payments received after due date.

The permit holder agrees to hold the City of Chicago harmless for any damage, relocation or replacement costs associated with damage, relocation or removal of private property caused by the City performing work in the public way.

Authority herein given and granted for a period of five (5) years from and after 03/10/2015.

Alderman _____
Ray Suarez 31st Ward

## Exterior Plan

**Site Number: 005608**

**MA Central Office**
**5455 West Belmont Avenue**
**Chicago, IL 60641**

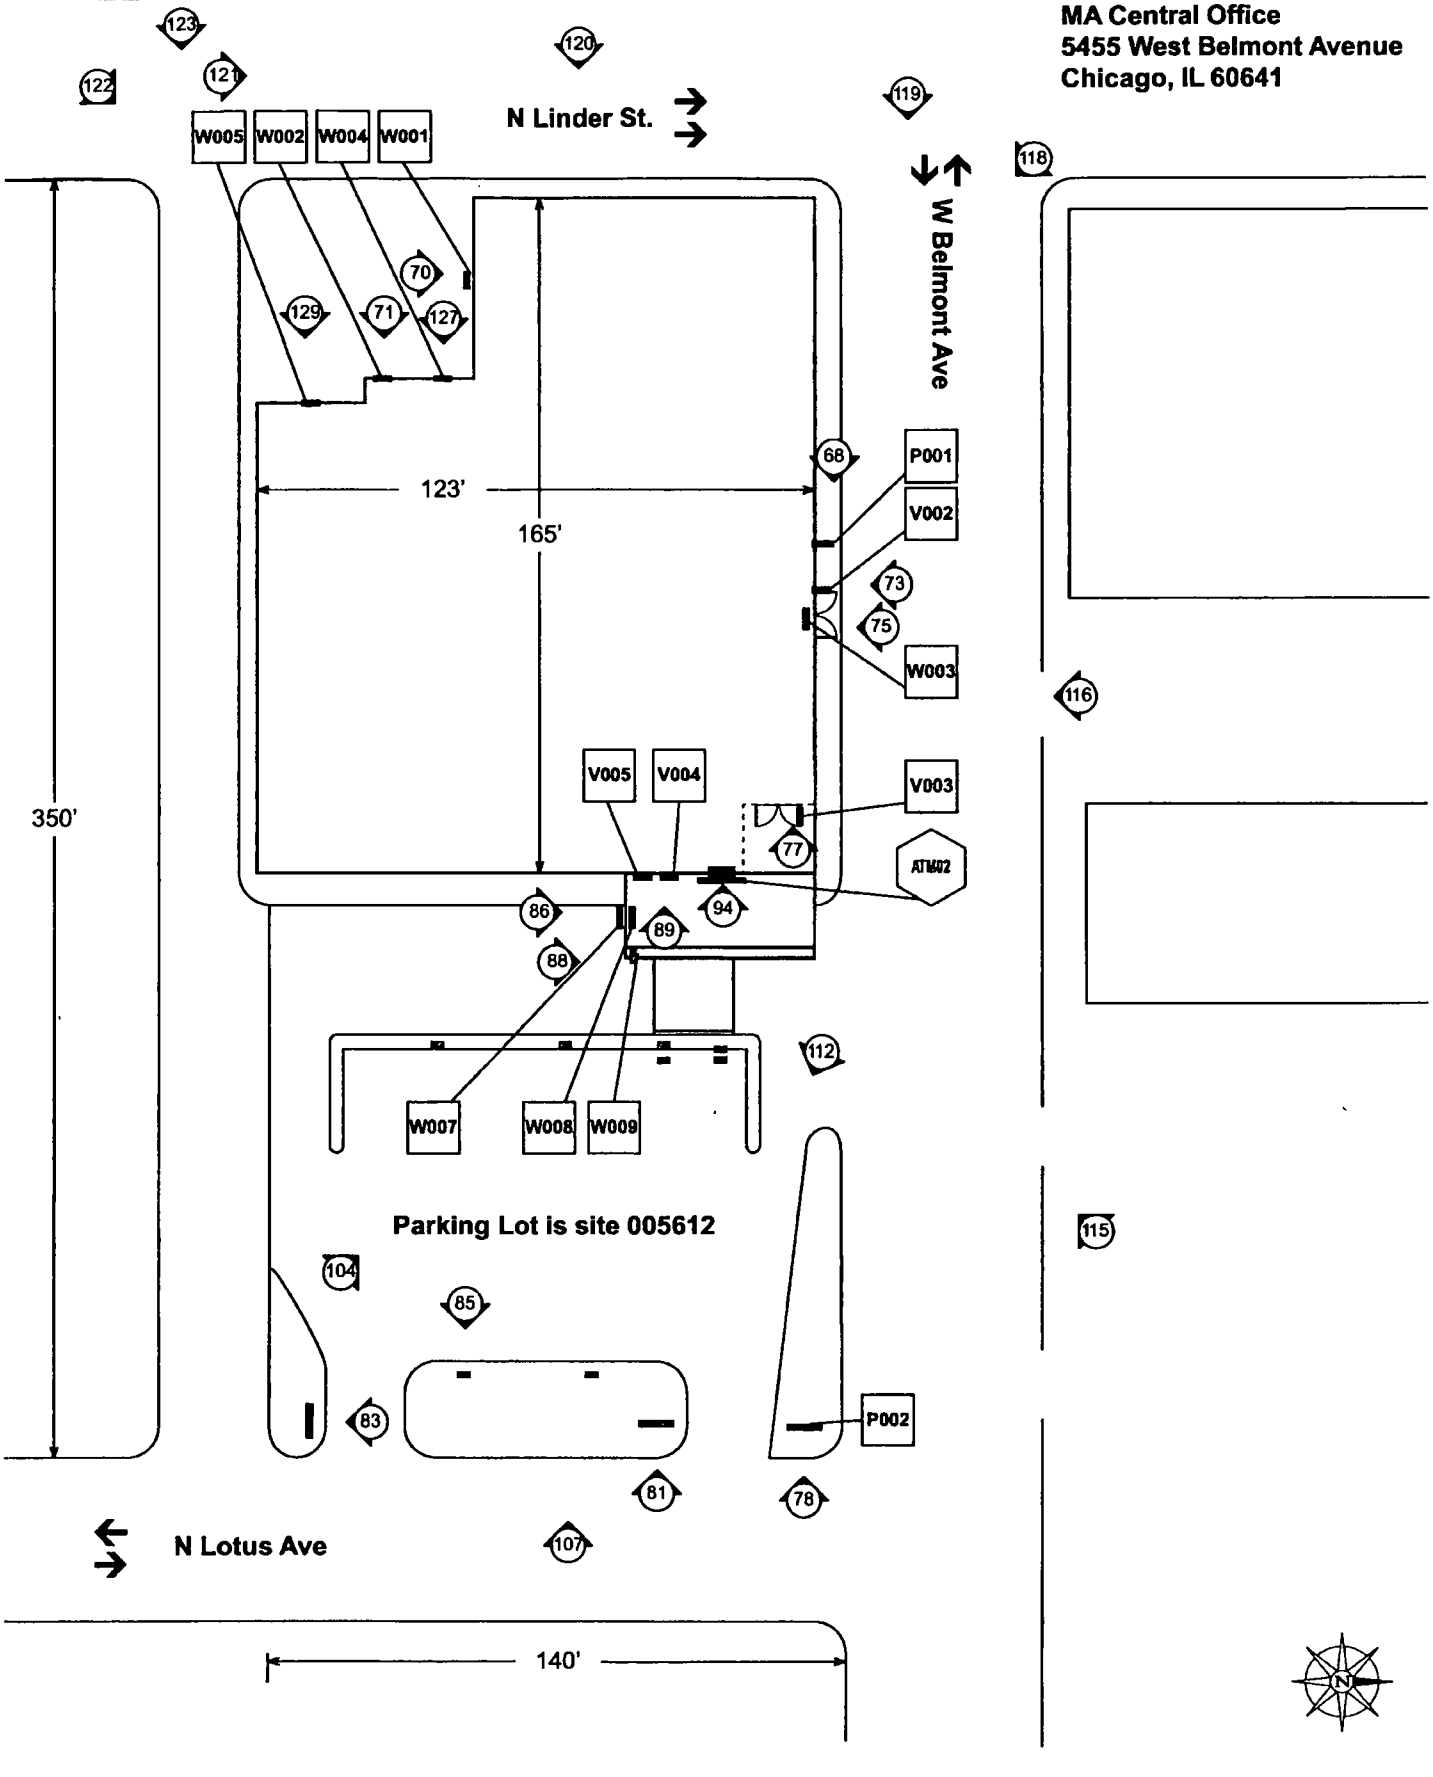

**Department of Business Affairs and Consumer Protection**
Small Business Center - Public Way Use Unit
City Hall - 121 N. LaSalle Street, Room 800 • Chicago, IL 60602
312-74-GOBIZ / 312-744-6249 • (312) 744-1944 (TTY)
http://www.cityofchicago.org/bacp

**03/18/2015**

Alderman **Ray Suarez**
Ward # **31**
City of Chicago
City Hall, Room **203**
121 North LaSalle Street
Chicago, Illinois 60602

Re: An ordinance to use and maintain a portion of the public right-of-way for **two (2) sign(s)** for **PNC BANK**, adjacent to the premises known as **5455 W. Belmont Ave.**.

Dear Alderman **Ray Suarez**:

The applicant referenced above has requested the use of the public right-of-way for a **sign(s)**. An ordinance has been prepared by the Department of Business Affairs and Consumer Protection – Small Business Center - Public Way Use Unit for presentation to the City Council. Because this request was made for properties located in your ward, as approved by you as per the attached, I respectfully request that you introduce the attached ordinance at the next City Council meeting.

If you have any questions regarding this ordinance, please contact Anthony Bertuca at (312) 744-5506.

**Department of Business Affairs and Consumer Protection**

# City of Chicago

O2015-2073

Office of the City Clerk

Document Tracking Sheet

| | |
|---|---|
| **Meeting Date:** | 3/18/2015 |
| **Sponsor(s):** | Suarez (31) |
| **Type:** | Ordinance |
| **Title:** | Grant(s) of privilege in public way for MetroPCS |
| **Committee(s) Assignment:** | Committee on Transportation and Public Way |

ORDINANCE
METROPCS
Acct. No. 387883 - 1
Permit No. 1116193

*Be It Ordained by the City Council of the City of Chicago:*

SECTION 1. Permission and authority are hereby given and granted to METROPCS, upon the terms and subject to the conditions of this ordinance to maintain and use two (2) sign(s) projecting over the public right-of-way attached to its premises known as 5159 W. Diversey Ave..

Said sign structure(s) measures as follows; along W. Diversey Avenue:
One (1) at thirteen point zero eight (13.08) feet in length, three point five (3.5) feet in height and ten (10) feet above grade level.

Said sign structure(s) measures as follows; along N. Laramie Avenue:
One (1) at thirteen point zero eight (13.08) feet in length, three point five (3.5) feet in height and ten (10) feet above grade level.

The location of said privilege shall be as shown on prints kept on file with the Department of Business Affairs and Consumer Protection and the Office of the City Clerk.

Said privilege shall be constructed in accordance with plans and specifications approved by the Department of Transportation (Division of Project Development) and Zoning Department - Signs.

This grant of privilege in the public way shall be subject to the provisions of Section 10-28-015 and all other required provisions of the Municipal Code of Chicago.

The grantee shall pay to the City of Chicago as compensation for the privilege #1116193 herein granted the sum of six hundred ($600.00) per annum in advance.

A 25% penalty will be added for payments received after due date.

The permit holder agrees to hold the City of Chicago harmless for any damage, relocation or replacement costs associated with damage, relocation or removal of private property caused by the City performing work in the public way.

Authority herein given and granted for a period of five (5) years from and after Date of Passage.

Alderman _____

Ray Suarez 31st Ward

© Aurora Sign Co ,Inc 2014

AURORA SIGN CO

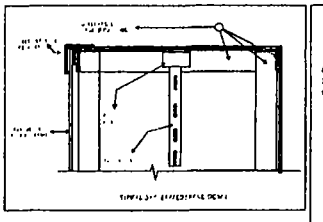

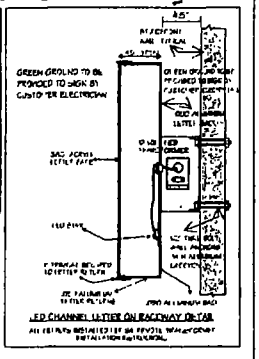


SIGN TO BE UL LISTED

## INDIVIDUAL ILLUMINATED LETTERS ON RACEWAY

FABRICATE AND INSTALL LETTERS OF ALUMINUM AND ACRYLIC.
"METRO" FACES TO BE WHITE ACRYLIC WITH ARLON 5590-3412 PURPLE PERF APPLIED FIRST SURFACE
"PCS" AND OTHER FACES TO BE WHITE ACRYLIC WITH ARLON 5590-3411 ORANGE PERF APPLIED FIRST SURFACE
TRIMCAP TO BE WHITE RETURNS TO BE WHITE
RACEWAY TO BE PAINTED TO MATCH WALL
EXPOSED METAL SURFACES TO BE COATED WITH ACRYLIC POLYURETHANE
INTERNAL ILLUMINATION TO BE WHITE LEDS
SCALE - 1/2" = 1'

## ILLUMINATED TAGLINE MODULE ON RACEWAY

FABRICATE AND INSTALL MODULE OF ALUMINUM AND ACRYLIC
FACE TO BE WHITE ACRYLIC WITH ARLON 2500-3411 ORANGE VINYL APPLIED FIRST SURFACE
RETAINERS AND RETURNS TO BE WHITE
RACEWAY TO BE PAINTED TO MATCH WALL
EXPOSED METAL SURFACES TO BE COATED WITH ACRYLIC POLYURETHANE
INTERNAL ILLUMINATION TO BE WHITE LEDS
SCALE - 1/2" = 1'

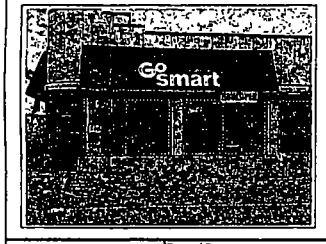


## INSTALLATION INSTRUCTIONS

REMOVE EXISTING SIGN AND DISPOSE
CENTER ON LEASED SPACE
CONNECT TO ELECTRICAL SERVICE
TO BE PORVIDED BY OTHERS
PRIOR TO INSTALL

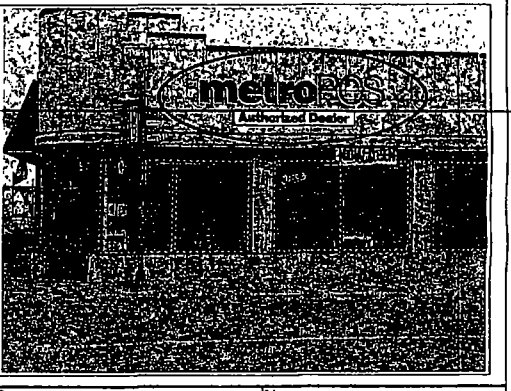


1100 Route 34
Aurora, Illinois 60504
630 898 5900 office
630 898 6091 fax

| | | | | | | | |
|---|---|---|---|---|---|---|---|
| Prepared For | METRO PCS | Address | 5159 W DIVERSEY | Drwg 214420 | Sheet 1 | Design Date 10/3/14 | Rev 3: |
| Location Name | SCM - AHMAD | City/State | CHICAGO, IL | Rev 1: | | | Rev 4: |
| | | | | Rev 2: | | | Rev 5: |

Salesman
Colors
Notes

NOTE THIS DRAWING IS THE PROPERTY OF AURORA SIGN CO IT IS NOT TO BE REPRODUCED COPIED OR EXHIBITED IN ANY FASHION WITHOUT WRITTEN CONSENT FROM AURORA SIGN CO CHARGES OF UP TO $3000.00 WILL BE ASSESSED FOR ANY MISUSE OF THESE DRAWINGS

**Department of Business Affairs and Consumer Protection**
Small Business Center - Public Way Use Unit
City Hall - 121 N LaSalle Street, Room 800 • Chicago, IL 60602
312-74-GOBIZ / 312-744-6249 • (312) 744-1944 (TTY)
http://www.cityofchicago.org/bacp

**03/18/2015**

Alderman **Ray Suarez**
Ward # **31**
City of Chicago
City Hall, Room **203**
121 North LaSalle Street
Chicago, Illinois 60602

Re: An ordinance to use and maintain a portion of the public right-of-way for **two (2) sign(s)** for **METROPCS**, adjacent to the premises known as **5159 W. Diversey Ave.**.

Dear Alderman **Ray Suarez**:

The applicant referenced above has requested the use of the public right-of-way for a **sign(s)**. An ordinance has been prepared by the Department of Business Affairs and Consumer Protection – Small Business Center - Public Way Use Unit for presentation to the City Council. Because this request was made for properties located in your ward, as approved by you as per the attached, I respectfully request that you introduce the attached ordinance at the next City Council meeting.

If you have any questions regarding this ordinance, please contact Anthony Bertuca at (312) 744-5506.

**Department of Business Affairs and Consumer Protection**

# City of Chicago

O2015-2076

## Office of the City Clerk

## Document Tracking Sheet

| | |
|---|---|
| **Meeting Date:** | 3/18/2015 |
| **Sponsor(s):** | Suarez (31) |
| **Type:** | Ordinance |
| **Title:** | Grant(s) of privilege in public way for Wireless Hookup/MetroPCS authorized dealer |
| **Committee(s) Assignment:** | Committee on Transportation and Public Way |

ORDINANCE
WIRELESS HOOKUP/METRO PCS AUTHORIZED DEALER
Acct. No. 392501 - 9
Permit No. 1116707

*Be It Ordained by the City Council of the City of Chicago:*

SECTION 1. Permission and authority are hereby given and granted to WIRELESS HOOKUP/METRO PCS AUTHORIZED DEALER, upon the terms and subject to the conditions of this ordinance to maintain and use one (1) sign(s) projecting over the public right-of-way attached to its premises known as 4813 W. Armitage Ave..

Said sign structure(s) measures as follows; along W. Armitage Avenue:
One (1) at eleven point two five (11.25) feet in length, three (3) feet in height and nine (9) feet above grade level.

The location of said privilege shall be as shown on prints kept on file with the Department of Business Affairs and Consumer Protection and the Office of the City Clerk.

Said privilege shall be constructed in accordance with plans and specifications approved by the Department of Transportation (Division of Project Development) and Zoning Department - Signs.

This grant of privilege in the public way shall be subject to the provisions of Section 10-28-015 and all other required provisions of the Municipal Code of Chicago.

The grantee shall pay to the City of Chicago as compensation for the privilege #1116707 herein granted the sum of three hundred ($300.00) per annum in advance.

A 25% penalty will be added for payments received after due date.

The permit holder agrees to hold the City of Chicago harmless for any damage, relocation or replacement costs associated with damage, relocation or removal of private property caused by the City performing work in the public way.

Authority herein given and granted for a period of five (5) years from and after Date of Passage.

Alderman Ray Suarez

Ray Suarez 31st Ward

©Aurora Sign Co ,Inc 2014

AURORA SIGN CO.

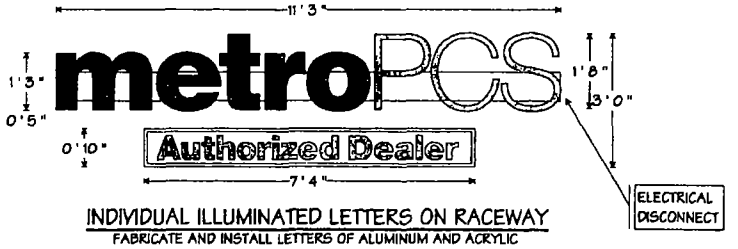


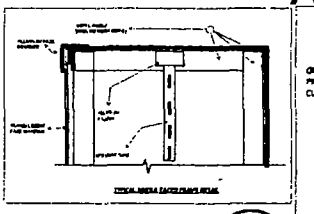

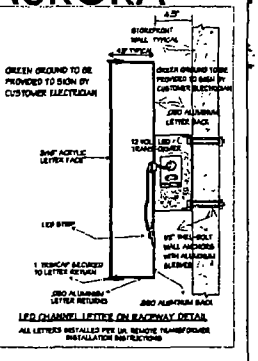


SIGN TO BE UL LISTED

## INDIVIDUAL ILLUMINATED LETTERS ON RACEWAY

FABRICATE AND INSTALL LETTERS OF ALUMINUM AND ACRYLIC
"METRO" FACES TO BE WHITE ACRYLIC WITH ARLON 5590-3412 PURPLE PERF APPLIED FIRST SURFACE.
"PCS" AND OTHER FACES TO BE WHITE ACRYLIC WITH ARLON 5590-3411 ORANGE PERF APPLIED FIRST SURFACE.
TRIMCAP TO BE WHITE. RETURNS TO BE WHITE.
RACEWAY TO BE PAINTED TO MATCH WALL.
EXPOSED METAL SURFACES TO BE COATED WITH ACRYLIC POLYURETHANE.
INTERNAL ILLUMINATION TO BE WHITE LEDS
SCALE - 1/2" = 1'

## ILLUMINATED TAGLINE MODULE ON RACEWAY

FABRICATE AND INSTALL MODULE OF ALUMINUM AND ACRYLIC.
FACE TO BE WHITE ACRYLIC WITH ARLON 2500-3411 ORANGE VINYL APPLIED FIRST SURFACE.
RETAINERS AND RETURNS TO BE WHITE.
RACEWAY TO BE PAINTED TO MATCH WALL.
EXPOSED METAL SURFACES TO BE COATED WITH ACRYLIC POLYURETHANE.
INTERNAL ILLUMINATION TO BE WHITE LEDS.
SCALE - 1/2" = 1'

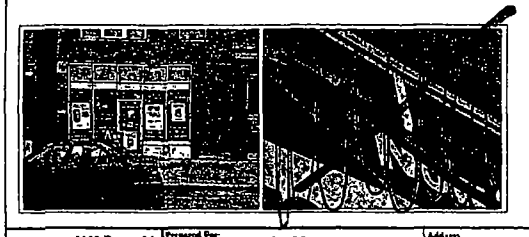

## INSTALLATION INSTRUCTIONS

CENTER IN AREA AS SHOWN.
CONNECT TO ELECTRICAL SERVICE
TO BE PROVIDED BY OTHERS
PRIOR TO INSTALL.

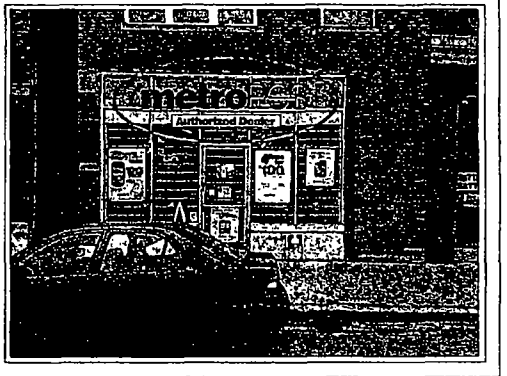


1100 Route 34
Aurora, Illinois 60504
630 898 5900 office
630 898 6091 fax

| | | | | | | | |
|---|---|---|---|---|---|---|---|
| Prepared For: | METRO PCS | Address: | 4813 W ARMITAGE | Drwg: 214530 | Sheet: 1 | Design Date: 12/3/14 | Rev 3: |
| Location Name: | XCLUSIVE | City/State: | CHICAGO, IL | Rev 1: | | Rev 4: | Salesman: |
| | | | | Rev 2: | | Rev 5: | Colors: |
| | | | | | | | Notes: |

NOTE THIS DRAWING IS THE PROPERTY OF AURORA SIGN CO IT IS NOT TO BE REPRODUCED COPIED, OR EXHIBITED IN ANY FASHION WITHOUT WRITTEN CONSENT FROM AURORA SIGN CO CHARGES OF UP TO $2500.00 WILL BE ASSESSED FOR ANY MIS-USE OF THESE DRAWINGS

**Department of Business Affairs and Consumer Protection**
Small Business Center - Public Way Use Unit
City Hall - 121 N. LaSalle Street, Room 800 • Chicago, IL 60602
312-74-GOBIZ / 312-744-6249 • (312) 744-1944 (TTY)
http://www.cityofchicago.org/bacp

**03/18/2015**

Alderman **Ray Suarez**
Ward # **31**
City of Chicago
City Hall, Room **203**
121 North LaSalle Street
Chicago, Illinois 60602

Re: An ordinance to use and maintain a portion of the public right-of-way for **one (1) sign(s)** for **WIRELESS HOOKUP/METRO PCS AUTHORIZED DEALER**, adjacent to the premises known as **4813 W. Armitage Ave.**.

Dear Alderman **Ray Suarez**:

The applicant referenced above has requested the use of the public right-of-way for a **sign(s)**. An ordinance has been prepared by the Department of Business Affairs and Consumer Protection – Small Business Center - Public Way Use Unit for presentation to the City Council. Because this request was made for properties located in your ward, as approved by you as per the attached, I respectfully request that you introduce the attached ordinance at the next City Council meeting.

If you have any questions regarding this ordinance, please contact Anthony Bertuca at (312) 744-5506.

**Department of Business Affairs and Consumer Protection**

# City of Chicago

O2015-2079

Office of the City Clerk

Document Tracking Sheet

| | |
|---|---|
| **Meeting Date:** | 3/18/2015 |
| **Sponsor(s):** | Waguespack (32) |
| **Type:** | Ordinance |
| **Title:** | Grant(s) of privilege in public way for Diag Bar & Grill - banner |
| **Committee(s) Assignment:** | Committee on Transportation and Public Way |

ORDINANCE
DIAG BAR & GRILL
Acct. No. 216381 - 1
Permit No. 1117070

*Be It Ordained by the City Council of the City of Chicago:*

SECTION 1. Permission and authority are hereby given and granted to DIAG BAR & GRILL, upon the terms and subject to the conditions of this ordinance to maintain and use, as now constructed, one (1) Banner(s) projecting over the public right-of-way adjacent to its premises known as 2852 N. Southport Ave..

Said Banner(s) at N SOUTHPORT AVE measure(s):
One (1) at two (2) feet in length, and one (1) foot in width for a total of two (2) square feet.

The location of said privilege shall be as shown on prints kept on file with the Department of Business Affairs and Consumer Protection and the Office of the City Clerk.

Said privilege shall be constructed in accordance with plans and specifications approved by the Zoning Department - Signs.

This grant of privilege in the public way shall be subject to the provisions of Section 10-28-015 and all other required provisions of the Municipal Code of Chicago.

The grantee shall pay to the City of Chicago as compensation for the privilege #1117070 herein granted the sum of seventy-five ($75.00) per annum in advance.

A 25% penalty will be added for payments received after due date.

The permit holder agrees to hold the City of Chicago harmless for any damage, relocation or replacement costs associated with damage, relocation or removal of private property caused by the City performing work in the public way.

Authority herein given and granted for a period of five (5) years from and after 05/13/2014.

Alderman _____

Scott Waguespack 32nd Ward

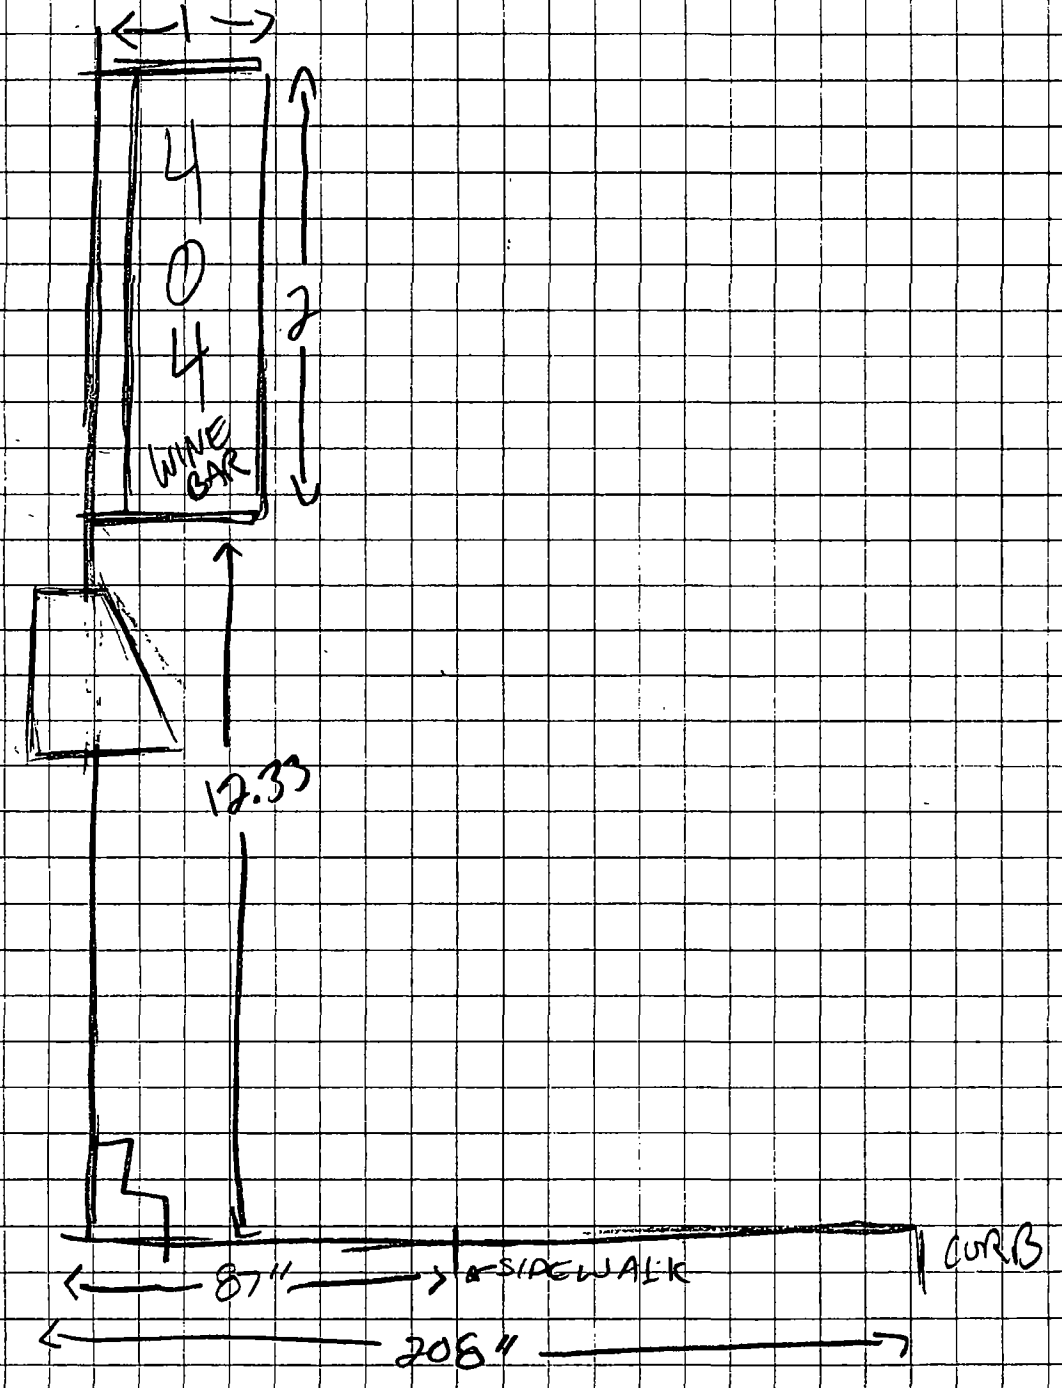
1
404
WINE BAR
2
12.33
CURB
87"
SIDEWALK
208"

**Department of Business Affairs and Consumer Protection**
Small Business Center - Public Way Use Unit
City Hall - 121 N LaSalle Street, Room 800 • Chicago, IL 60602
312-74-GOBIZ / 312-744-6249 • (312) 744-1944 (TTY)
http://www.cityofchicago.org/bacp

**03/18/2015**

Alderman **Scott Waguespack**
Ward # **32**
City of Chicago
City Hall, Room **300**
121 North LaSalle Street
Chicago, Illinois 60602

Re: An ordinance to use and maintain a portion of the public right-of-way for **one (1) banner(s)** for **DIAG BAR & GRILL**, adjacent to the premises known as **2852 N. Southport Ave.**.

Dear Alderman **Scott Waguespack**:

The applicant referenced above has requested the use of the public right-of-way for a **banner(s)**. An ordinance has been prepared by the Department of Business Affairs and Consumer Protection – Small Business Center - Public Way Use Unit for presentation to the City Council. Because this request was made for properties located in your ward, as approved by you as per the attached, I respectfully request that you introduce the attached ordinance at the next City Council meeting.

If you have any questions regarding this ordinance, please contact Anthony Bertuca at (312) 744-5506.

**Department of Business Affairs and Consumer Protection**

# City of Chicago

O2015-2084

Office of the City Clerk

Document Tracking Sheet

| | |
|---|---|
| **Meeting Date:** | 3/18/2015 |
| **Sponsor(s):** | Waguespack (32) |
| **Type:** | Ordinance |
| **Title:** | Grant(s) of privilege in public way for Diag Bar & Grill - sign |
| **Committee(s) Assignment:** | Committee on Transportation and Public Way |

ORDINANCE
DIAG BAR & GRILL
Acct. No. 216381 - 1
Permit No. 1117069

*Be It Ordained by the City Council of the City of Chicago:*

SECTION 1. Permission and authority are hereby given and granted to DIAG BAR & GRILL, upon the terms and subject to the conditions of this ordinance to maintain and use one (1) sign(s) projecting over the public right-of-way attached to its premises known as 2852 N. Southport Ave..

Said sign structure(s) measures as follows; along N SOUTHPORT AVE:
One (1) at seven point zero eight (7.08) feet in length, four (4) feet in height and ten point eight three (10.83) feet above grade level.

The location of said privilege shall be as shown on prints kept on file with the Department of Business Affairs and Consumer Protection and the Office of the City Clerk.

Said privilege shall be constructed in accordance with plans and specifications approved by the Department of Transportation (Division of Project Development) and Zoning Department - Signs.

This grant of privilege in the public way shall be subject to the provisions of Section 10-28-015 and all other required provisions of the Municipal Code of Chicago.

The grantee shall pay to the City of Chicago as compensation for the privilege #1117069 herein granted the sum of three hundred ($300.00) per annum in advance.

A 25% penalty will be added for payments received after due date.

The permit holder agrees to hold the City of Chicago harmless for any damage, relocation or replacement costs associated with damage, relocation or removal of private property caused by the City performing work in the public way.

Authority herein given and granted for a period of five (5) years from and after 05/13/2014.

Alderman _____

Scott Waguespack 32nd Ward

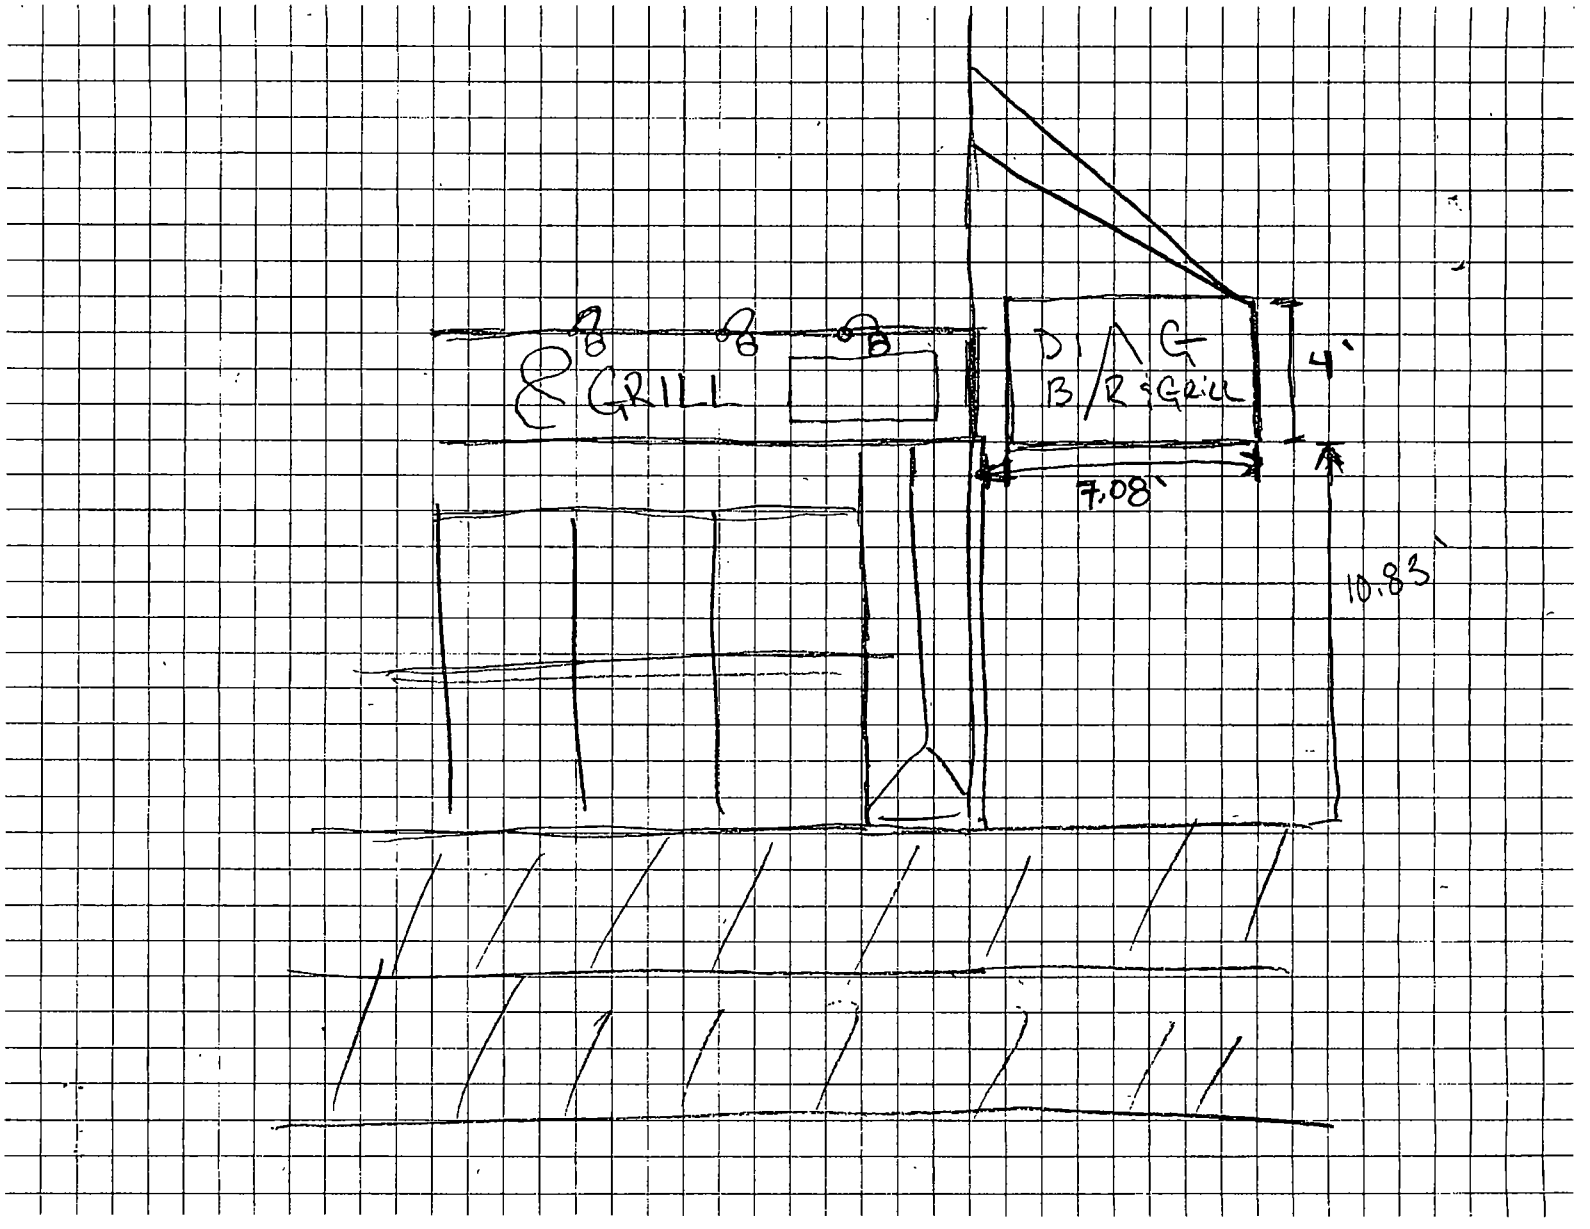
& GRILL
DINING
B/R & GRILL
4'
7.08'
10.83'

**Department of Business Affairs and Consumer Protection**
Small Business Center - Public Way Use Unit
City Hall - 121 N. LaSalle Street, Room 800 • Chicago, IL 60602
312-74-GOBIZ / 312-744-6249 • (312) 744-1944 (TTY)
http //www.cityofchicago org/bacp

**03/18/2015**

Alderman **Scott Waguespack**
Ward # **32**
City of Chicago
City Hall, Room **300**
121 North LaSalle Street
Chicago, Illinois 60602

Re: An ordinance to use and maintain a portion of the public right-of-way for **one (1) sign(s)** for **DIAG BAR & GRILL**, adjacent to the premises known as **2852 N. Southport Ave.**.

Dear Alderman **Scott Waguespack**:

The applicant referenced above has requested the use of the public right-of-way for a **sign(s)**. An ordinance has been prepared by the Department of Business Affairs and Consumer Protection – Small Business Center - Public Way Use Unit for presentation to the City Council. Because this request was made for properties located in your ward, as approved by you as per the attached, I respectfully request that you introduce the attached ordinance at the next City Council meeting.

If you have any questions regarding this ordinance, please contact Anthony Bertuca at (312) 744-5506.

**Department of Business Affairs and Consumer Protection**

# City of Chicago

O2015-2087

Office of the City Clerk

Document Tracking Sheet

| | |
|---|---|
| **Meeting Date:** | 3/18/2015 |
| **Sponsor(s):** | Waguespack (32) |
| **Type:** | Ordinance |
| **Title:** | Grant(s) of privilege in public way for Dojo Chicago |
| **Committee(s) Assignment:** | Committee on Transportation and Public Way |

ORDINANCE
DOJO CHICAGO
Acct. No. 392957 - 1
Permit No. 1116512

*Be It Ordained by the City Council of the City of Chicago:*

SECTION 1. Permission and authority are hereby given and granted to DOJO CHICAGO, upon the terms and subject to the conditions of this ordinance to maintain and use one (1) sign(s) projecting over the public right-of-way attached to its premises known as 3206 N. Southport Ave..

Said sign structure(s) measures as follows; along N Southport Ave:
One (1) at eight (8) feet in length, two (2) feet in height and ten (10) feet above grade level.

The location of said privilege shall be as shown on prints kept on file with the Department of Business Affairs and Consumer Protection and the Office of the City Clerk.

Said privilege shall be constructed in accordance with plans and specifications approved by the Department of Transportation (Division of Project Development) and Zoning Department - Signs.

This grant of privilege in the public way shall be subject to the provisions of Section 10-28-015 and all other required provisions of the Municipal Code of Chicago.

The grantee shall pay to the City of Chicago as compensation for the privilege #1116512 herein granted the sum of one hundred ($100.00) per annum in advance.

A 25% penalty will be added for payments received after due date.

The permit holder agrees to hold the City of Chicago harmless for any damage, relocation or replacement costs associated with damage, relocation or removal of private property caused by the City performing work in the public way.

Authority herein given and granted for a period of five (5) years from and after Date of Passage.

Alderman S Waguespack

Scott Waguespack 32nd Ward

SIGN SECTION

(1) S/F ILLUMINATED WALL SIGN

.090 ALUM. DRUM - PAINTED TO MATCH DRYVIT #110 VAN DYKE
ALUM. RETAINER - PAINTED DARK BLUE TO MATCH SIGN FACE
LEXAN SIGN FACE - 3M DARK BLUE TRANSLUCENT VINYL
DOJO CHICAGO - 3/4" WHITE ACRYLIC RAISED LETTERS
REMAINING COPY - STENCILED WHITE
H.O. FLUO. LAMP ILLUMINATION
▶ SAFETY DISCONNECT

NOTE:
ALL ELECTRICAL WIRING IS WITHIN THE RECESSED AREA OF THE SIGN BAND & CONNECTED TO THE LANDLORD'S COMMON ELECTRCIAL PANEL

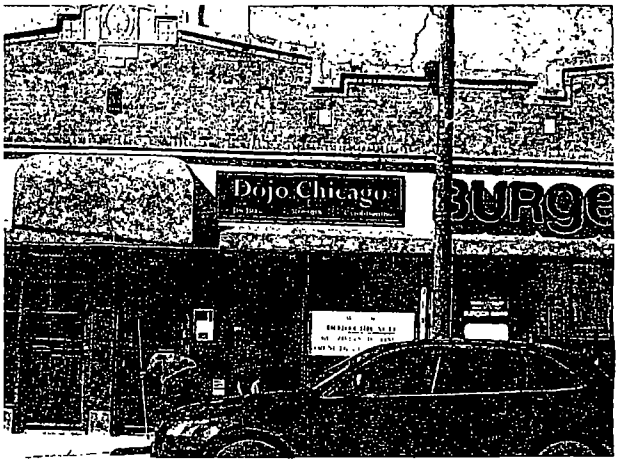


APPROVED. _____ DATE. _____

M-K SIGNS CHICAGO
4900 N. ELSTON AVE
CHICAGO, IL 60630
773-545-4540 / FAX 773-545-4545
EMAIL: AnnemyCille70@yahoo.com
RC@mksigns.net

**DOJO CHICAGO**
CHICAGO, IL

Colors represented in this drawing are for presentation purposes only. They will not match your finished product exactly. Actual color samples can be obtained from your sales representative

This design is the original and unpublished work of MK SIGNS and may not be reproduced, copied or exhibited in any fashion without the expressed written consent of MK SIGNS The rights to this design may be purchased

| DATE | REVISION |
|---|---|
| 10-17-14 | |
| 11-14-14 | |
| 11-19-14 | |

| | |
|---|---|
| SCALE | 3/4"=1'-0" |
| DATE | 10-13-14 |
| DESIGNER | LM |
| SALES | RC |
| FILE | Dojo Chicago |
| DRAWING NUMBER | 2340 |

**Department of Business Affairs and Consumer Protection**
Small Business Center - Public Way Use Unit
City Hall - 121 N. LaSalle Street, Room 800 • Chicago, IL 60602
312-74-GOBIZ / 312-744-6249 • (312) 744-1944 (TTY)
http://www.cityofchicago.org/bacp

**03/18/2015**

Alderman **Scott Waguespack**
Ward # **32**
City of Chicago
City Hall, Room **300**
121 North LaSalle Street
Chicago, Illinois 60602

Re: An ordinance to use and maintain a portion of the public right-of-way for **one (1) sign(s)** for **DOJO CHICAGO**, adjacent to the premises known as **3206 N. Southport Ave.**.

Dear Alderman **Scott Waguespack**:

The applicant referenced above has requested the use of the public right-of-way for a **sign(s)**. An ordinance has been prepared by the Department of Business Affairs and Consumer Protection – Small Business Center - Public Way Use Unit for presentation to the City Council. Because this request was made for properties located in your ward, as approved by you as per the attached, I respectfully request that you introduce the attached ordinance at the next City Council meeting.

If you have any questions regarding this ordinance, please contact Anthony Bertuca at (312) 744-5506.

**Department of Business Affairs and Consumer Protection**

# City of Chicago

O2015-2090

## Office of the City Clerk

## Document Tracking Sheet

| | |
|---|---|
| **Meeting Date:** | 3/18/2015 |
| **Sponsor(s):** | Waguespack (32) |
| **Type:** | Ordinance |
| **Title:** | Grant(s) of privilege in public way for Home2Design LLC |
| **Committee(s) Assignment:** | Committee on Transportation and Public Way |

ORDINANCE
Home2Design, LLC
Acct. No. 391176 - 1
Permit No. 1113758

*Be It Ordained by the City Council of the City of Chicago:*

SECTION 1. Permission and authority are hereby given and granted to Home2Design, LLC, upon the terms and subject to the conditions of this ordinance to maintain and use one (1) sign(s) projecting over the public right-of-way attached to its premises known as 1631-33 W. Belmont Ave..

Said sign structure(s) measures as follows; along W BELMONT AVE:
One (1) at two point six seven (2.67) feet in length, two point three four (2.34) feet in height and nine point two five (9.25) feet above grade level.

The location of said privilege shall be as shown on prints kept on file with the Department of Business Affairs and Consumer Protection and the Office of the City Clerk.

Said privilege shall be constructed in accordance with plans and specifications approved by the Department of Transportation (Division of Project Development) and Zoning Department - Signs.

This grant of privilege in the public way shall be subject to the provisions of Section 10-28-015 and all other required provisions of the Municipal Code of Chicago.

The grantee shall pay to the City of Chicago as compensation for the privilege #1113758 herein granted the sum of one hundred ($100.00) per annum in advance.

A 25% penalty will be added for payments received after due date.

The permit holder agrees to hold the City of Chicago harmless for any damage, relocation or replacement costs associated with damage, relocation or removal of private property caused by the City performing work in the public way.

Authority herein given and granted for a period of five (5) years from and after Date of Passage.

Alderman Scott Waguespack

Scott Waguespack 32nd Ward

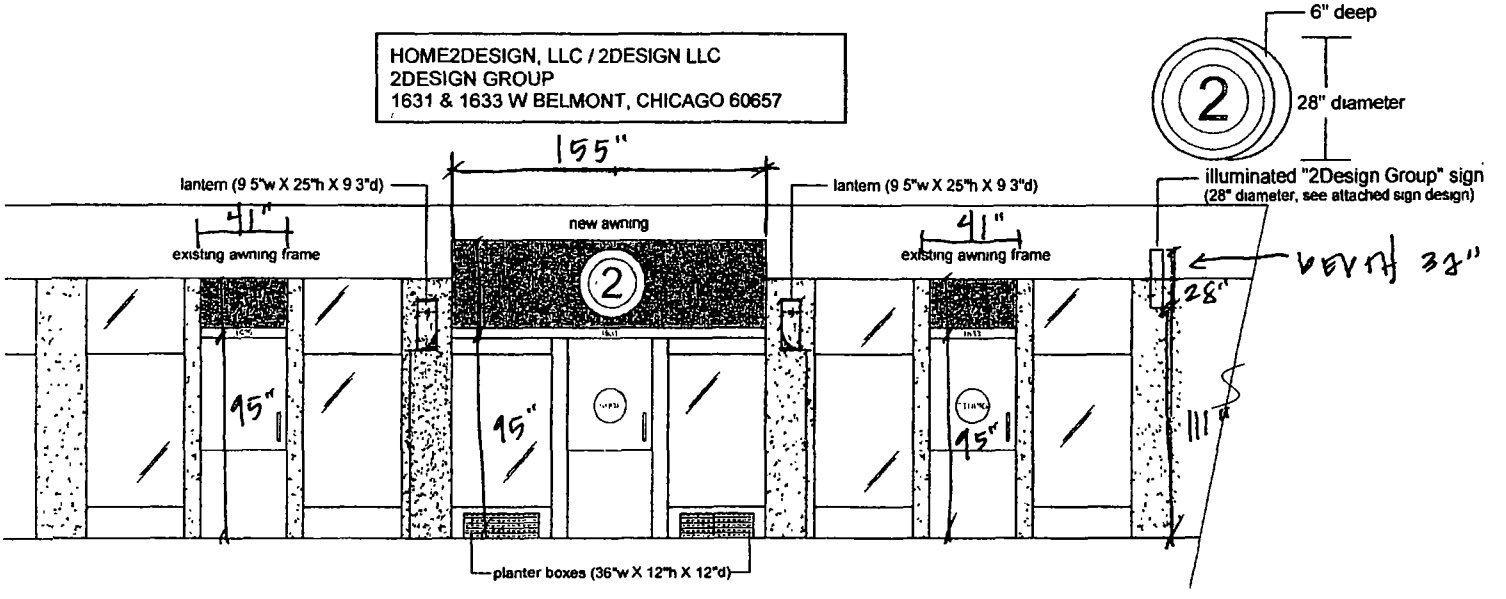


*DEPTH OF AWNINGS 38 1/2 DEEP

1629 1631 1633

**Department of Business Affairs and Consumer Protection**
Small Business Center - Public Way Use Unit
City Hall - 121 N. LaSalle Street, Room 800 • Chicago, IL 60602
312-74-GOBIZ / 312-744-6249 • (312) 744-1944 (TTY)
http://www.cityofchicago.org/bacp

**03/18/2015**

Alderman **Scott Waguespack**
Ward # **32**
City of Chicago
City Hall, Room **300**
121 North LaSalle Street
Chicago, Illinois 60602

Re: An ordinance to use and maintain a portion of the public right-of-way for **one (1) sign(s)** for **Home2Design, LLC**, adjacent to the premises known as **1631-33 W. Belmont Ave.**.

Dear Alderman **Scott Waguespack**:

The applicant referenced above has requested the use of the public right-of-way for a **sign(s)**. An ordinance has been prepared by the Department of Business Affairs and Consumer Protection – Small Business Center - Public Way Use Unit for presentation to the City Council. Because this request was made for properties located in your ward, as approved by you as per the attached, I respectfully request that you introduce the attached ordinance at the next City Council meeting.

If you have any questions regarding this ordinance, please contact Anthony Bertuca at (312) 744-5506.

**Department of Business Affairs and Consumer Protection**

# City of Chicago

O2015-2093

## Office of the City Clerk

## Document Tracking Sheet

| | |
|---|---|
| **Meeting Date:** | 3/18/2015 |
| **Sponsor(s):** | Waguespack (32) |
| **Type:** | Ordinance |
| **Title:** | Grant(s) of privilege in public way for Innovative Express Care |
| **Committee(s) Assignment:** | Committee on Transportation and Public Way |

ORDINANCE
Innovative Express Care
Acct. No. 394205 - 1
Permit No. 1116076

*Be It Ordained by the City Council of the City of Chicago:*

SECTION 1. Permission and authority are hereby given and granted to Innovative Express Care, upon the terms and subject to the conditions of this ordinance to maintain and use six (6) sign(s) projecting over the public right-of-way attached to its premises known as 2400 N. Ashland Ave..

Said sign structure(s) measures as follows; along N ASHLAND AVE:
One (1) at twenty-three point zero nine (23.09) feet in length, three (3) feet in height and ten (10) feet above grade level.
Two (2) at four (4) feet in length, six (6) feet in height and eight (8) feet above grade level.

Said sign structure(s) measures as follows; along W FULLERTON ST:
Two (2) at four (4) feet in length, six (6) feet in height and eight (8) feet above grade level.
One (1) at fourteen point seven five (14.75) feet in length, three (3) feet in height and nine (9) feet above grade level.

The location of said privilege shall be as shown on prints kept on file with the Department of Business Affairs and Consumer Protection and the Office of the City Clerk.

Said privilege shall be constructed in accordance with plans and specifications approved by the Department of Transportation (Division of Project Development) and Zoning Department - Signs.

This grant of privilege in the public way shall be subject to the provisions of Section 10-28-015 and all other required provisions of the Municipal Code of Chicago.

The grantee shall pay to the City of Chicago as compensation for the privilege #1116076 herein granted the sum of seven hundred seventy-five ($775.00) per annum in advance.

A 25% penalty will be added for payments received after due date.

The permit holder agrees to hold the City of Chicago harmless for any damage, relocation or replacement costs associated with damage, relocation or removal of private property caused by the City performing work in the public way.

Authority herein given and granted for a period of five (5) years from and after Date of Passage.

Alderman S Waguespack

Scott Waguespack 32nd Ward

2400 N. Ashland

9/18/2014

Fullerton Ave. - South Facing

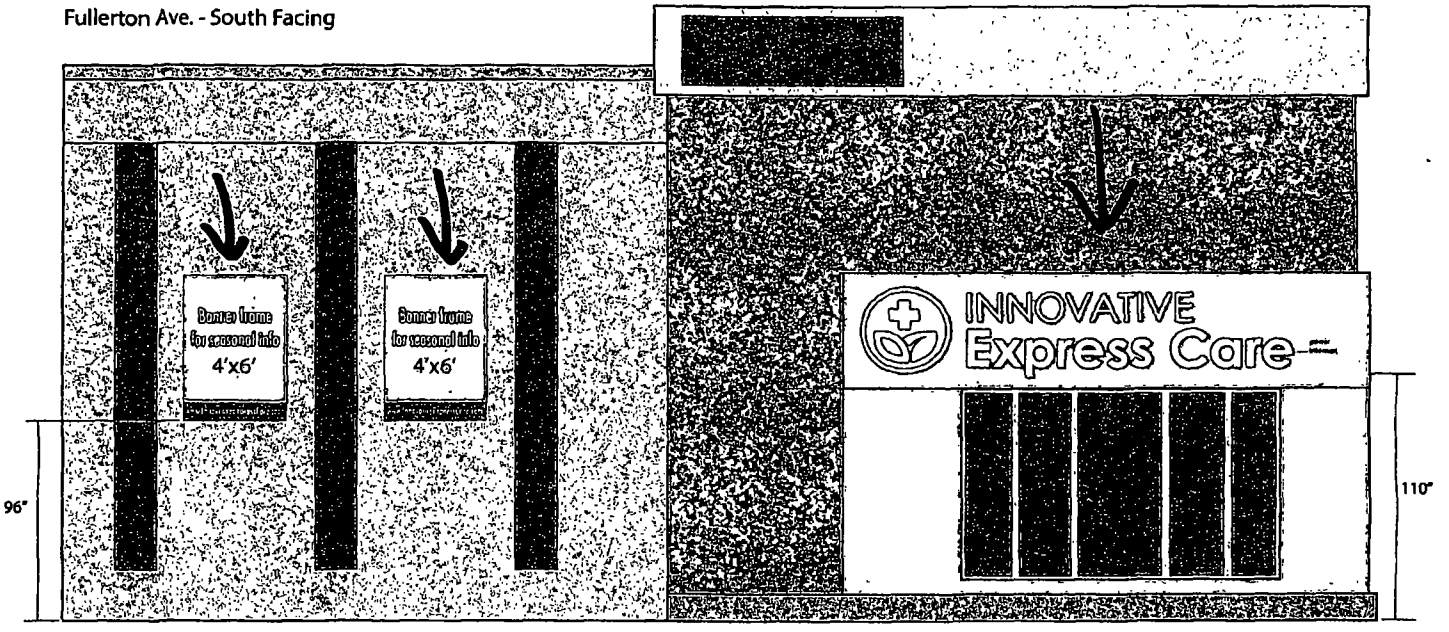


ClipsIN® Vinyl Banner Frame - Flush mounted aluminum extrusion
Holds banner taught to wall, available in brushed, white, black & duranodic

Flush mounted low voltage LED Channel Letters / Logo
Aluminum returns/cans with acrylic faces and gemlite trim cap

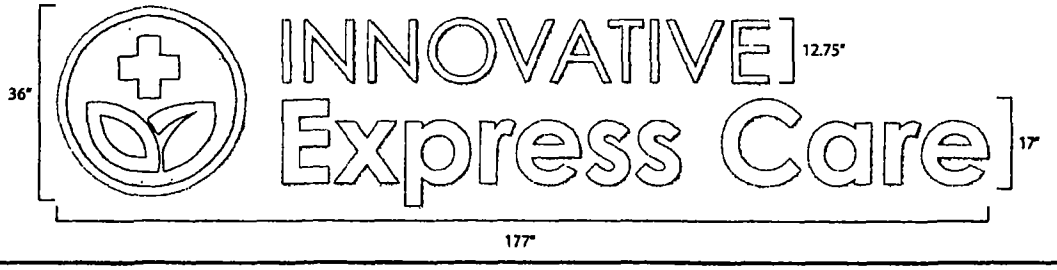


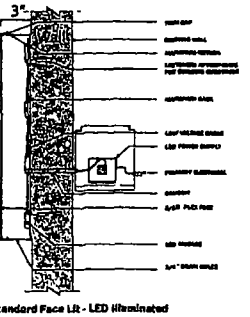


**impactsigns.com**

PMS 1505

**Department of Business Affairs and Consumer Protection**
Small Business Center - Public Way Use Unit
City Hall - 121 N. LaSalle Street, Room 800 • Chicago, IL 60602
312-74-GOBIZ / 312-744-6249 • (312) 744-1944 (TTY)
http://www.cityofchicago.org/bacp

**03/18/2015**

Alderman **Scott Waguespack**
Ward # **32**
City of Chicago
City Hall, Room **300**
121 North LaSalle Street
Chicago, Illinois 60602

Re: An ordinance to use and maintain a portion of the public right-of-way for **six (6) sign(s)** for **Innovative Express Care**, adjacent to the premises known as **2400 N. Ashland Ave.**.

Dear Alderman **Scott Waguespack**:

The applicant referenced above has requested the use of the public right-of-way for a **sign(s)**. An ordinance has been prepared by the Department of Business Affairs and Consumer Protection – Small Business Center - Public Way Use Unit for presentation to the City Council. Because this request was made for properties located in your ward, as approved by you as per the attached, I respectfully request that you introduce the attached ordinance at the next City Council meeting.

If you have any questions regarding this ordinance, please contact Anthony Bertuca at (312) 744-5506.

**Department of Business Affairs and Consumer Protection**

# City of Chicago

## Office of the City Clerk

## Document Tracking Sheet

O2015-2096

| | |
|---|---|
| **Meeting Date:** | 3/18/2015 |
| **Sponsor(s):** | Waguespack (32) |
| **Type:** | Ordinance |
| **Title:** | Grant(s) of privilege in public way for JP Burke's Patio & Tap |
| **Committee(s) Assignment:** | Committee on Transportation and Public Way |

ORDINANCE
JP BURKE'S PATIO & TAP
Acct. No. 252370 - 1
Permit No. 1117044

*Be It Ordained by the City Council of the City of Chicago:*

SECTION 1. Permission and authority are hereby given and granted to JP BURKE'S PATIO & TAP, upon the terms and subject to the conditions of this ordinance to maintain and use, as now constructed, eight (8) Light Fixture(s) projecting over the public right-of-way adjacent to its premises known as 2913 N. Lincoln Ave..

Said Light Fixture(s) at N. Lincoln Avenue measure(s):
Six (6) at two (2) feet in length, point six seven (.67) feet in width and twelve (12) feet above grade level.
Two (2) at point eight three (.83) feet in length, two (2) feet in width and fourteen (14) feet above grade level.

The location of said privilege shall be as shown on prints kept on file with the Department of Business Affairs and Consumer Protection and the Office of the City Clerk.

Said privilege shall be constructed in accordance with plans and specifications approved by the Department of Transportation (Division of Project Development).

This grant of privilege in the public way shall be subject to the provisions of Section 10-28-015 and all other required provisions of the Municipal Code of Chicago.

The grantee shall pay to the City of Chicago as compensation for the privilege #1117044 herein granted the sum of one hundred ten ($110.00) per annum in advance.

A 25% penalty will be added for payments received after due date.

The permit holder agrees to hold the City of Chicago harmless for any damage, relocation or replacement costs associated with damage, relocation or removal of private property caused by the City performing work in the public way.

Authority herein given and granted for a period of five (5) years from and after 11/05/2013.

Alderman _____

Scott Waguespack 32nd Ward

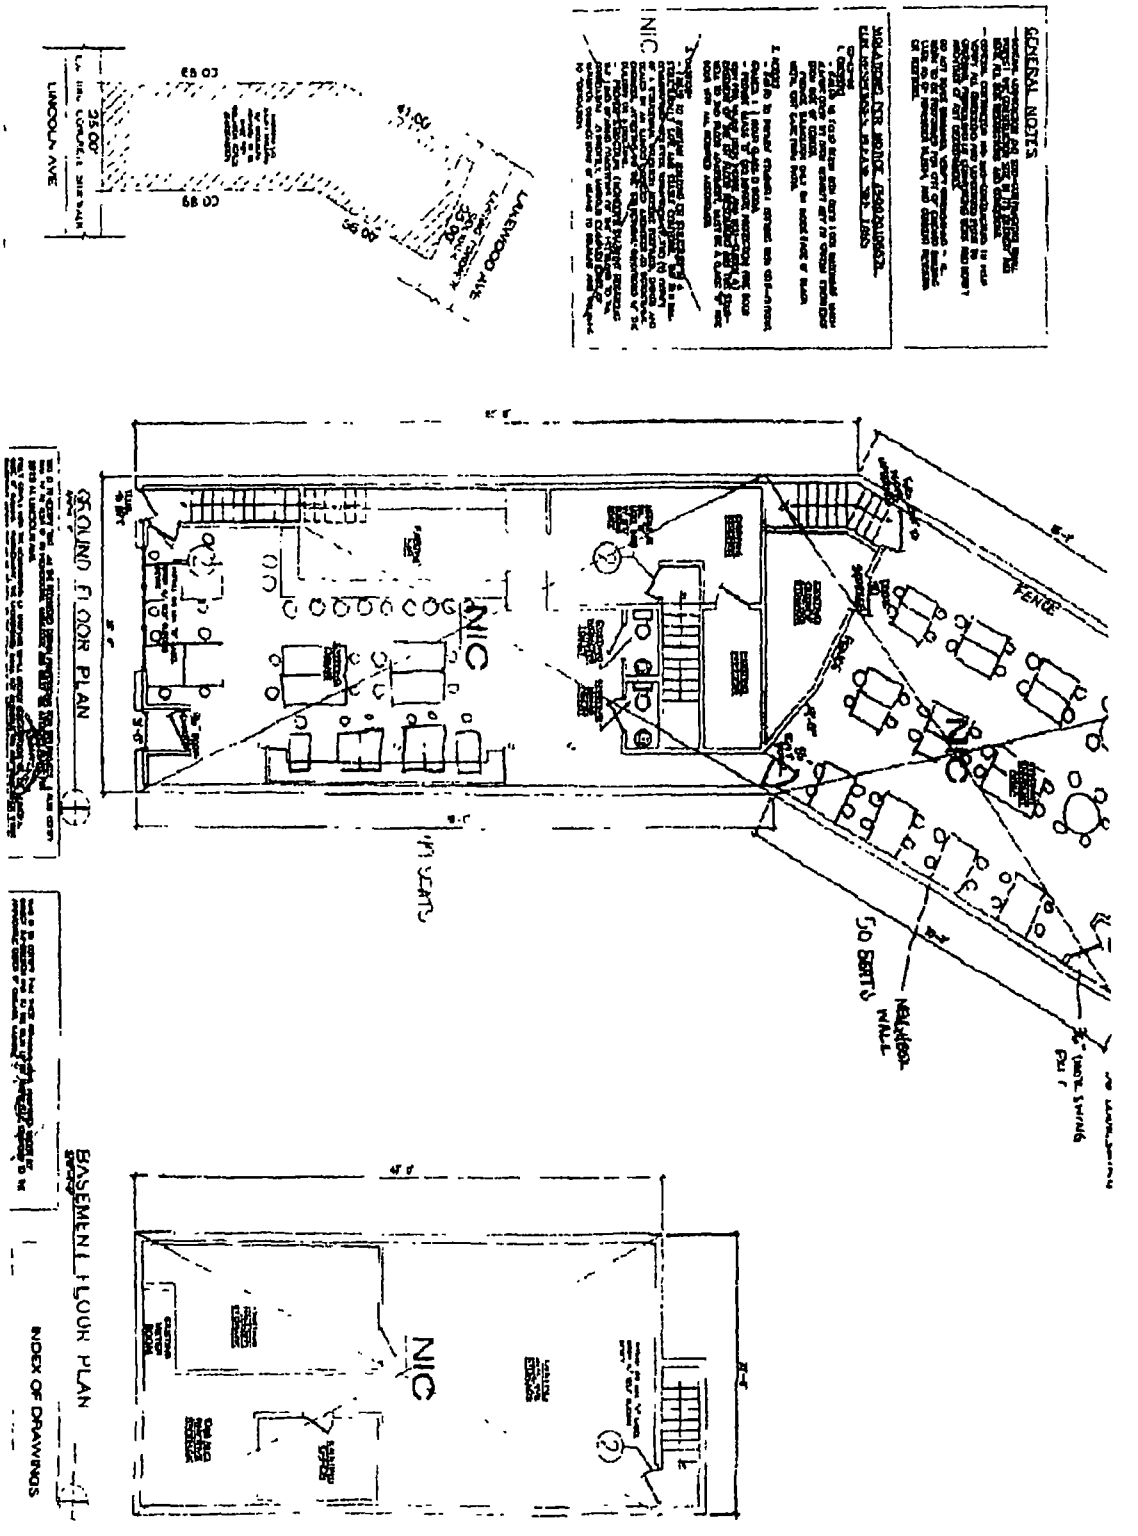


r. vari and associates

REPAIRS PER N.O.V. #50920196571
2913 N. LINCOLN AVE
CHICAGO, ILLINOIS

**Department of Business Affairs and Consumer Protection**
Small Business Center - Public Way Use Unit
City Hall - 121 N. LaSalle Street, Room 800 • Chicago, IL 60602
312-74-GOBIZ / 312-744-6249 • (312) 744-1944 (TTY)
http //www.cityofchicago.org/bacp

**03/18/2015**

Alderman **Scott Waguespack**
Ward # **32**
City of Chicago
City Hall, Room **300**
121 North LaSalle Street
Chicago, Illinois 60602

Re: An ordinance to use and maintain a portion of the public right-of-way for **eight (8) light fixture(s)** for **JP BURKE'S PATIO & TAP**, adjacent to the premises known as **2913 N. Lincoln Ave.**.

Dear Alderman **Scott Waguespack**:

The applicant referenced above has requested the use of the public right-of-way for a **light fixture(s)**. An ordinance has been prepared by the Department of Business Affairs and Consumer Protection – Small Business Center - Public Way Use Unit for presentation to the City Council. Because this request was made for properties located in your ward, as approved by you as per the attached, I respectfully request that you introduce the attached ordinance at the next City Council meeting.

If you have any questions regarding this ordinance, please contact Anthony Bertuca at (312) 744-5506.

**Department of Business Affairs and Consumer Protection**

# City of Chicago

O2015-2098

Office of the City Clerk

Document Tracking Sheet

| | |
|---|---|
| **Meeting Date:** | 3/18/2015 |
| **Sponsor(s):** | Waguespack (32) |
| **Type:** | Ordinance |
| **Title:** | Grant(s) of privilege in public way for Kass Management |
| **Committee(s) Assignment:** | Committee on Transportation and Public Way |

ORDINANCE
KASS MANAGEMENT
Acct. No. 88314 - 1
Permit No. 1116887

*Be It Ordained by the City Council of the City of Chicago:*

SECTION 1. Permission and authority are hereby given and granted to KASS MANAGEMENT, upon the terms and subject to the conditions of this ordinance to maintain and use, as now constructed, six (6) Balcony(s) projecting over the public right-of-way adjacent to its premises known as 2101 W. Rice St..

Said Balcony(s) at W. Rice Street measure(s):
Six (6) at twelve (12) feet in length, and five (5) feet in width for a total of three hundred sixty (360) square feet.

The location of said privilege shall be as shown on prints kept on file with the Department of Business Affairs and Consumer Protection and the Office of the City Clerk.

Said privilege shall be constructed in accordance with plans and specifications approved by the Department of Planning and Development and Department of Transportation (Division of Project Development).

This grant of privilege in the public way shall be subject to the provisions of Section 10-28-015 and all other required provisions of the Municipal Code of Chicago.

The grantee shall pay to the City of Chicago as compensation for the privilege #1116887 herein granted the sum of four hundred fifty ($450.00) per annum in advance.

A 25% penalty will be added for payments received after due date.

The permit holder agrees to hold the City of Chicago harmless for any damage, relocation or replacement costs associated with damage, relocation or removal of private property caused by the City performing work in the public way.

Authority herein given and granted for a period of five (5) years from and after 02/16/2015.

Alderman _____

Scott Waguespack 32nd Ward

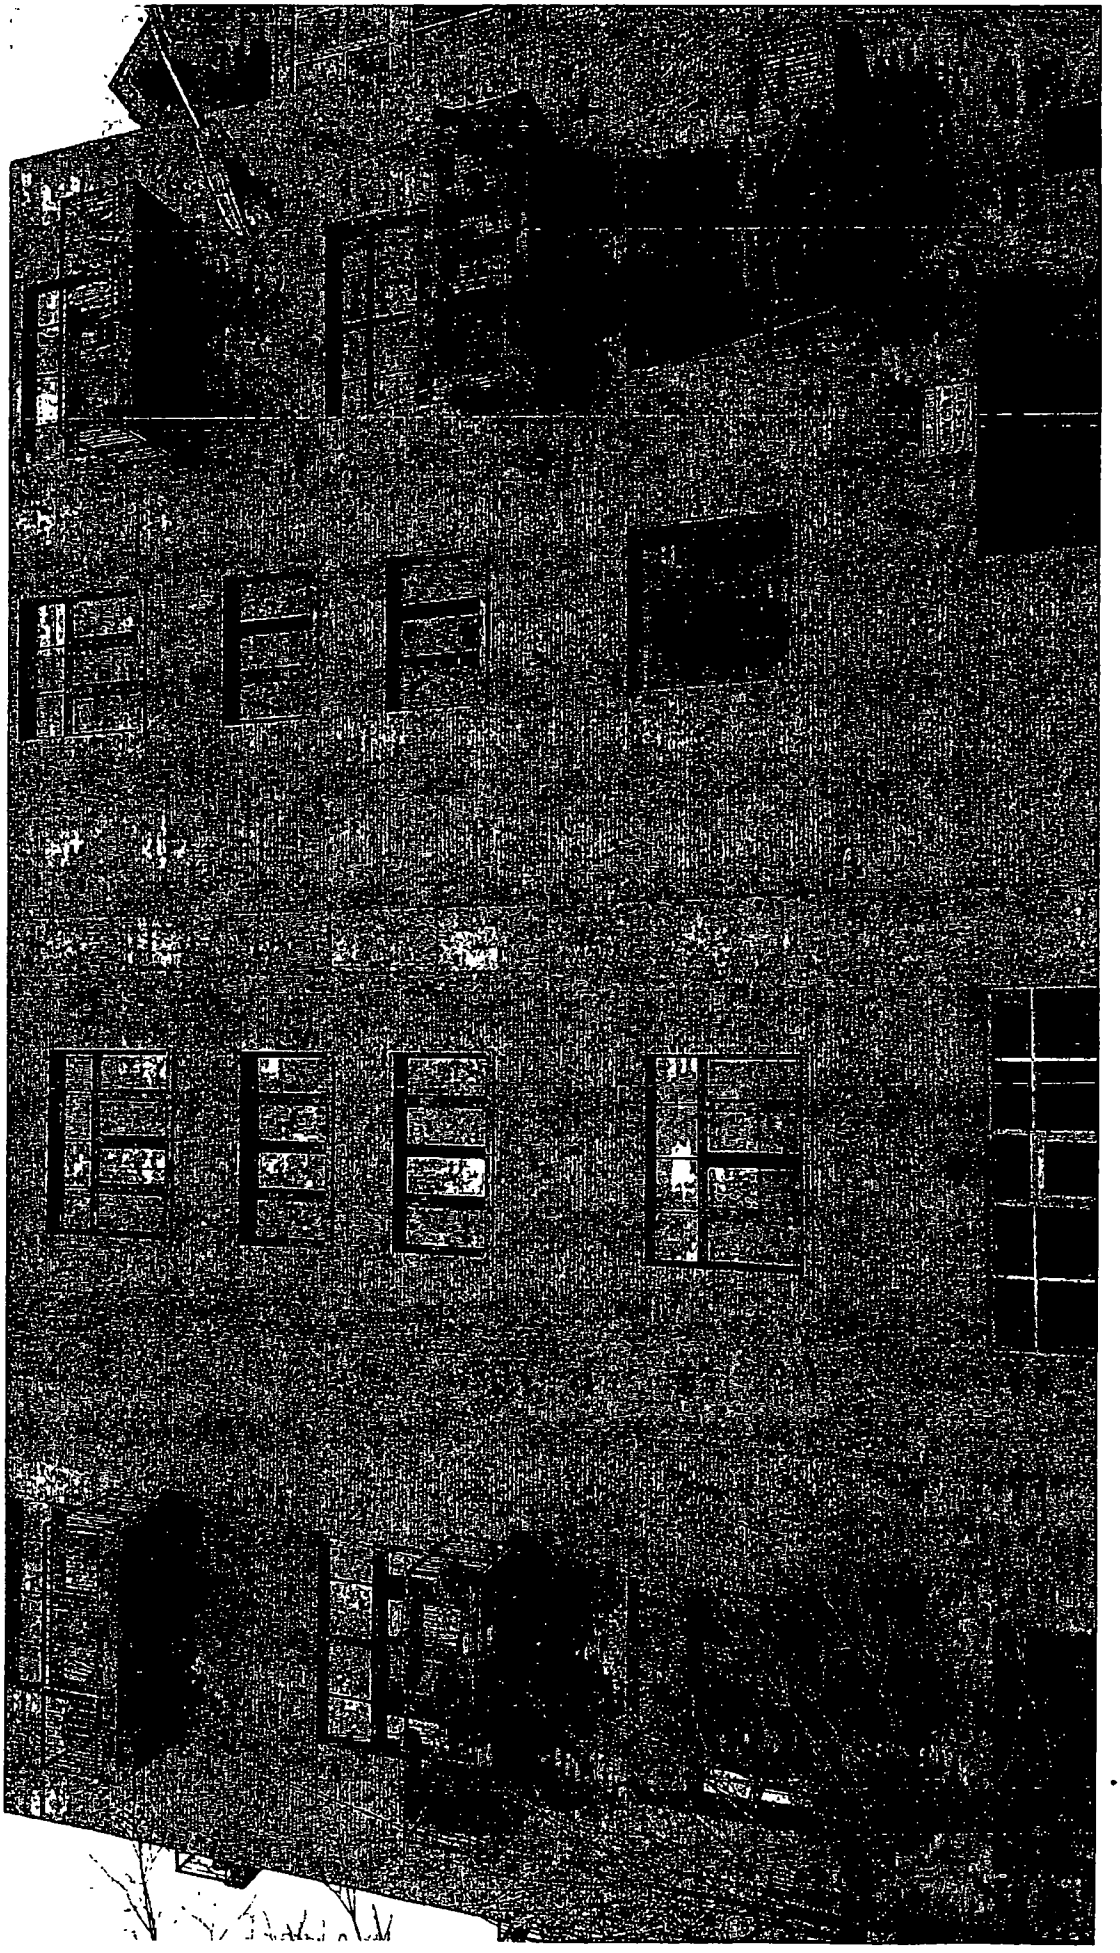

**Department of Business Affairs and Consumer Protection**
Small Business Center - Public Way Use Unit
City Hall - 121 N. LaSalle Street, Room 800 • Chicago, IL 60602
312-74-GOBIZ / 312-744-6249 • (312) 744-1944 (TTY)
http://www.cityofchicago.org/bacp

**03/18/2015**

Alderman **Scott Waguespack**
Ward # **32**
City of Chicago
City Hall, Room **300**
121 North LaSalle Street
Chicago, Illinois 60602

Re: An ordinance to use and maintain a portion of the public right-of-way for **six (6) balcony(ies)** for **KASS MANAGEMENT**, adjacent to the premises known as **2101 W. Rice St.**.

Dear Alderman **Scott Waguespack**:

The applicant referenced above has requested the use of the public right-of-way for a **balcony(ies)**. An ordinance has been prepared by the Department of Business Affairs and Consumer Protection – Small Business Center - Public Way Use Unit for presentation to the City Council. Because this request was made for properties located in your ward, as approved by you as per the attached, I respectfully request that you introduce the attached ordinance at the next City Council meeting.

If you have any questions regarding this ordinance, please contact Anthony Bertuca at (312) 744-5506.

**Department of Business Affairs and Consumer Protection**

# City of Chicago

O2015-2104

Office of the City Clerk

Document Tracking Sheet

| | |
|---|---|
| **Meeting Date:** | 3/18/2015 |
| **Sponsor(s):** | Waguespack (32) |
| **Type:** | Ordinance |
| **Title:** | Grant(s) of privilege in public way for Lakeview Chamber of Commerce - Privilege No. 1117592 |
| **Committee(s) Assignment:** | Committee on Transportation and Public Way |

ORDINANCE
LAKEVIEW CHAMBER OF COMMERCE
Acct. No. 270704 - 64
Permit No. 1117592

*Be It Ordained by the City Council of the City of Chicago:*

SECTION 1. Permission and authority are hereby given and granted to LAKEVIEW CHAMBER OF COMMERCE, upon the terms and subject to the conditions of this ordinance to construct, install, maintain and use one (1) Park bench(s) on the public right-of-way adjacent to its premises known as 2900 N. Lincoln Ave..

Said Park bench(s) at N. Lincoln Avenue measure(s):
One (1) at one (1) foot in length, and two point zero eight (2.08) feet in width for a total of two point zero eight (2.08) square feet.

The location of said privilege shall be as shown on prints kept on file with the Department of Business Affairs and Consumer Protection and the Office of the City Clerk.

Said privilege shall be constructed in accordance with plans and specifications approved by the Department of Transportation (Division of Project Development).

This grant of privilege in the public way shall be subject to the provisions of Section 10-28-015 and all other required provisions of the Municipal Code of Chicago.

The grantee shall pay to the City of Chicago as compensation for the privilege #1117592 herein granted the sum of seventy-five ($75.00) per annum in advance.

A 25% penalty will be added for payments received after due date.

The permit holder agrees to hold the City of Chicago harmless for any damage, relocation or replacement costs associated with damage, relocation or removal of private property caused by the City performing work in the public way.

Authority herein given and granted for a period of five (5) years from and after Date of Passage.

Alderman S Waguespack
Scott Waguespack 32nd Ward

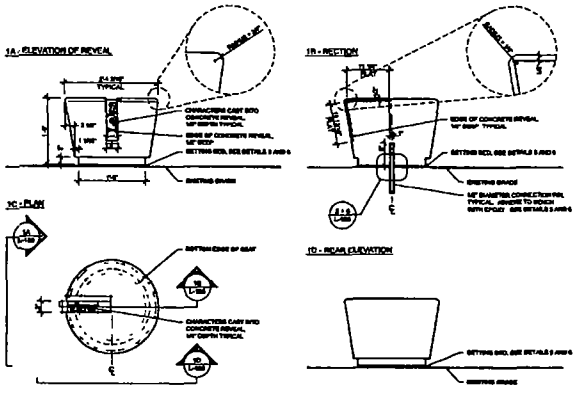

1 PRECAST CONCRETE BLOCK TYPE 'A' - SMALL

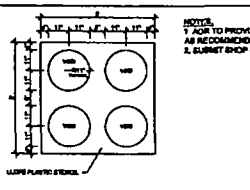

2 STENCIL TYPE 'A' - SMALL PAINTED CIRCLES

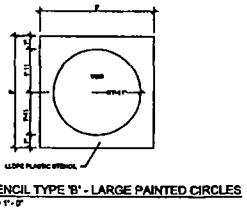

3 STENCIL TYPE 'B' - LARGE PAINTED CIRCLES

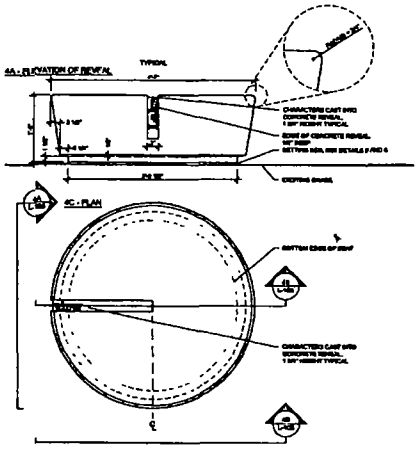

4 PRECAST CONCRETE BLOCK TYPE 'B' - LARGE

5 BENCH SETTING BED - FOR RELOCATION

6 BENCH SETTING BED - PERMANENT INSTALLATION

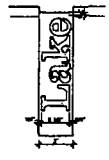

7 LETTERING DETAIL - ELEVATION

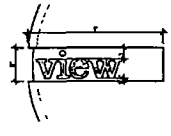

8 LETTERING DETAIL - PLAN

LINCOLN AVENUE

LAKEVIEW

alle design group ltd

LANDSCAPE DETAILS

L-106

**Department of Business Affairs and Consumer Protection**
Small Business Center - Public Way Use Unit
City Hall - 121 N. LaSalle Street, Room 800 • Chicago, IL 60602
312-74-GOBIZ / 312-744-6249 • (312) 744-1944 (TTY)
http://www.cityofchicago.org/bacp

**03/18/2015**

Alderman **Scott Waguespack**
Ward # **32**
City of Chicago
City Hall, Room **300**
121 North LaSalle Street
Chicago, Illinois 60602

Re: An ordinance to use and maintain a portion of the public right-of-way for **one (1) park bench(s)** for **LAKEVIEW CHAMBER OF COMMERCE**, adjacent to the premises known as **2900 N. Lincoln Ave.**.

Dear Alderman **Scott Waguespack**:

The applicant referenced above has requested the use of the public right-of-way for a **park bench(s)**. An ordinance has been prepared by the Department of Business Affairs and Consumer Protection – Small Business Center - Public Way Use Unit for presentation to the City Council. Because this request was made for properties located in your ward, as approved by you as per the attached, I respectfully request that you introduce the attached ordinance at the next City Council meeting.

If you have any questions regarding this ordinance, please contact Anthony Bertuca at (312) 744-5506.

**Department of Business Affairs and Consumer Protection**

# City of Chicago

O2015-2107

## Office of the City Clerk

## Document Tracking Sheet

| | |
|---|---|
| **Meeting Date:** | 3/18/2015 |
| **Sponsor(s):** | Waguespack (32) |
| **Type:** | Ordinance |
| **Title:** | Grant(s) of privilege in public way for Lakeview Chamber of Commerce - Privilege No. 1117589 |
| **Committee(s) Assignment:** | Committee on Transportation and Public Way |

ORDINANCE
LAKEVIEW CHAMBER OF COMMERCE
Acct. No. 270704 - 63
Permit No. 1117589

*Be It Ordained by the City Council of the City of Chicago:*

SECTION 1. Permission and authority are hereby given and granted to LAKEVIEW CHAMBER OF COMMERCE, upon the terms and subject to the conditions of this ordinance to construct, install, maintain and use two (2) Park bench(s) on the public right-of-way adjacent to its premises known as 2826-2890 N. Lincoln Ave..

Said Park bench(s) at 2826 N. Lincoln Avenue measure(s):
One (1) at one (1) foot in length, and two point zero eight (2.08) feet in width for a total of two point zero eight (2.08) square feet.

Said Park bench(s) at 2890 N. Lincoln Avenue measure(s):
One (1) at one (1) foot in length, and two point zero eight (2.08) feet in width for a total of two point zero eight (2.08) square feet.

The location of said privilege shall be as shown on prints kept on file with the Department of Business Affairs and Consumer Protection and the Office of the City Clerk.

Said privilege shall be constructed in accordance with plans and specifications approved by the Department of Transportation (Division of Project Development).

This grant of privilege in the public way shall be subject to the provisions of Section 10-28-015 and all other required provisions of the Municipal Code of Chicago.

The grantee shall pay to the City of Chicago as compensation for the privilege #1117589 herein granted the sum of one hundred fifty ($150.00) per annum in advance.

A 25% penalty will be added for payments received after due date.

The permit holder agrees to hold the City of Chicago harmless for any damage, relocation or replacement costs associated with damage, relocation or removal of private property caused by the City performing work in the public way.

Authority herein given and granted for a period of five (5) years from and after Date of Passage.

Alderman _____

Scott Waguespack 32nd Ward

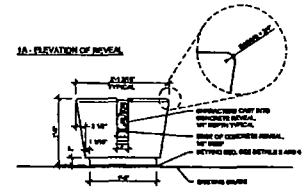


1 PRECAST CONCRETE BLOCK TYPE 'A' - SMALL
1" = 1' - 0"

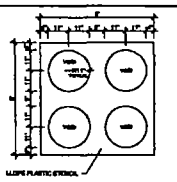

2 STENCIL TYPE 'A' - SMALL PAINTED CIRCLES
1/2" = 1' - 0"

NOTES:
1. AOR TO PROVIDE DIGITAL FILE FOR LETTERS CAST INTO CONCRETE BENCHES, DEPTH SHALL BE 1/4" OR AS RECOMMENDED BY FABRICATOR.
2. SUBMIT SHOP DRAWINGS TO LANDSCAPE ARCHITECT OR OWNER FOR APPROVAL.

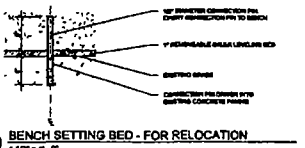

5 BENCH SETTING BED - FOR RELOCATION
1 1/2" = 1' - 0"

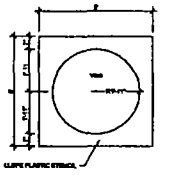

3 STENCIL TYPE 'B' - LARGE PAINTED CIRCLES
1/2" = 1' - 0"

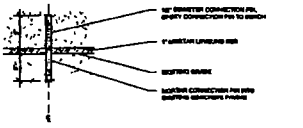

6 BENCH SETTING BED - PERMANENT INSTALLATION
1 1/2" = 1' - 0"

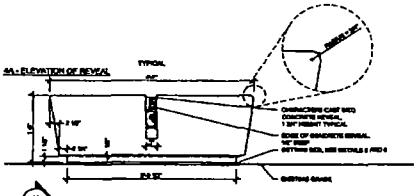


4 PRECAST CONCRETE BLOCK TYPE 'B' - LARGE
1" = 1' - 0"

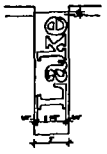


7 LETTERING DETAIL - ELEVATION
3" = 1' - 0"

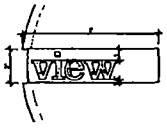


8 LETTERING DETAIL - PLAN
3" = 1' - 0"

LINCOLN AVENUE

LAKEVIEW

site design group ltd

LANDSCAPE DETAILS

L-106

**Department of Business Affairs and Consumer Protection**
Small Business Center - Public Way Use Unit
City Hall - 121 N. LaSalle Street, Room 800 • Chicago, IL 60602
312-74-GOBIZ / 312-744-6249 • (312) 744-1944 (TTY)
http://www.cityofchicago.org/bacp

**03/18/2015**

Alderman **Scott Waguespack**
Ward # **32**
City of Chicago
City Hall, Room **300**
121 North LaSalle Street
Chicago, Illinois 60602

Re: An ordinance to use and maintain a portion of the public right-of-way for **two (2) park bench(s)** for **LAKEVIEW CHAMBER OF COMMERCE**, adjacent to the premises known as **2826-2890 N. Lincoln Ave.**.

Dear Alderman **Scott Waguespack**:

The applicant referenced above has requested the use of the public right-of-way for a **park bench(s)**. An ordinance has been prepared by the Department of Business Affairs and Consumer Protection – Small Business Center - Public Way Use Unit for presentation to the City Council. Because this request was made for properties located in your ward, as approved by you as per the attached, I respectfully request that you introduce the attached ordinance at the next City Council meeting.

If you have any questions regarding this ordinance, please contact Anthony Bertuca at (312) 744-5506.

**Department of Business Affairs and Consumer Protection**

# City of Chicago

O2015-2109

Office of the City Clerk

Document Tracking Sheet

| | |
|---|---|
| **Meeting Date:** | 3/18/2015 |
| **Sponsor(s):** | Waguespack (32) |
| **Type:** | Ordinance |
| **Title:** | Grant(s) of privilege in public way for Lakeview Chamber of Commerce - Privilege No. 1117593 |
| **Committee(s) Assignment:** | Committee on Transportation and Public Way |

ORDINANCE
LAKEVIEW CHAMBER OF COMMERCE
Acct. No. 270704 - 65
Permit No. 1117593

*Be It Ordained by the City Council of the City of Chicago:*

SECTION 1. Permission and authority are hereby given and granted to LAKEVIEW CHAMBER OF COMMERCE, upon the terms and subject to the conditions of this ordinance to construct, install, maintain and use four (4) Park bench(s) on the public right-of-way adjacent to its premises known as 2855-2871 N. Lincoln Ave..

Said Park bench(s) at 2855-2867 N. Lincoln Avenue measure(s):
One (1) at one (1) foot in length, and four point five eight (4.58) feet in width for a total of four point five eight (4.58) square feet.

Said Park bench(s) at 2871 N. Lincoln Avenue measure(s):
One (1) at one (1) foot in length, and four point five eight (4.58) feet in width for a total of four point five eight (4.58) square feet.

Said Park bench(s) at 2871 N. Lincoln Avenue measure(s):
Two (2) at one (1) foot in length, and two point zero eight (2.08) feet in width for a total of four point one six (4.16) square feet.

The location of said privilege shall be as shown on prints kept on file with the Department of Business Affairs and Consumer Protection and the Office of the City Clerk.

Said privilege shall be constructed in accordance with plans and specifications approved by the Department of Transportation (Division of Project Development).

This grant of privilege in the public way shall be subject to the provisions of Section 10-28-015 and all other required provisions of the Municipal Code of Chicago.

The grantee shall pay to the City of Chicago as compensation for the privilege #1117593 herein granted the sum of three hundred ($300.00) per annum in advance.

A 25% penalty will be added for payments received after due date.

The permit holder agrees to hold the City of Chicago harmless for any damage, relocation or replacement costs associated with damage, relocation or removal of private property caused by the City performing work in the public way.

Authority herein given and granted for a period of five (5) years from and after Date of Passage.

Alderman _____

Scott Waguespack 32nd Ward

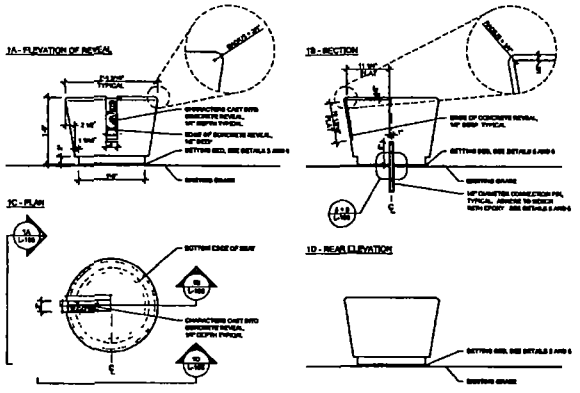

1 PRECAST CONCRETE BLOCK TYPE 'A' - SMALL
1" = 1'-0"

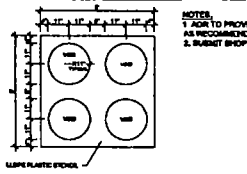

2 STENCIL TYPE 'A' - SMALL PAINTED CIRCLES
1/2" = 1'-0"

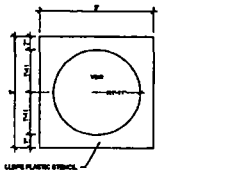

3 STENCIL TYPE 'B' - LARGE PAINTED CIRCLES
1/2" = 1'-0"

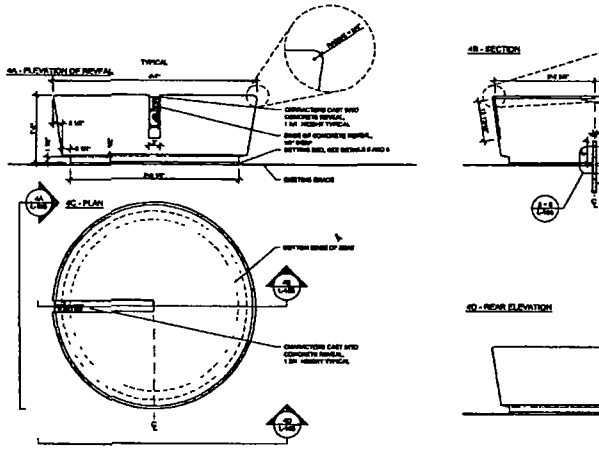

4 PRECAST CONCRETE BLOCK TYPE 'B' - LARGE
1" = 1'-0"

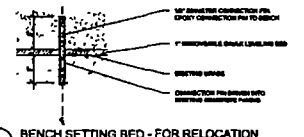

5 BENCH SETTING BED - FOR RELOCATION
1 1/2" = 1'-0"

6 BENCH SETTING BED - PERMANENT INSTALLATION
1 1/2" = 1'-0"

7 LETTERING DETAIL - ELEVATION
3" = 1'-0"

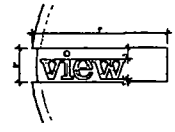

8 LETTERING DETAIL - PLAN
3" = 1'-0"

LINCOLN AVENUE

LAKEVIEW

site design group ltd

LANDSCAPE DETAILS

L-106

**Department of Business Affairs and Consumer Protection**
Small Business Center - Public Way Use Unit
City Hall - 121 N LaSalle Street, Room 800 • Chicago, IL 60602
312-74-GOBIZ / 312-744-6249 • (312) 744-1944 (TTY)
http://www.cityofchicago.org/bacp

**03/18/2015**

Alderman **Scott Waguespack**
Ward # **32**
City of Chicago
City Hall, Room **300**
121 North LaSalle Street
Chicago, Illinois 60602

Re: An ordinance to use and maintain a portion of the public right-of-way for **four (4) park bench(s)** for **LAKEVIEW CHAMBER OF COMMERCE**, adjacent to the premises known as **2855-2871 N. Lincoln Ave.**.

Dear Alderman **Scott Waguespack**:

The applicant referenced above has requested the use of the public right-of-way for a **park bench(s)**. An ordinance has been prepared by the Department of Business Affairs and Consumer Protection – Small Business Center - Public Way Use Unit for presentation to the City Council. Because this request was made for properties located in your ward, as approved by you as per the attached, I respectfully request that you introduce the attached ordinance at the next City Council meeting.

If you have any questions regarding this ordinance, please contact Anthony Bertuca at (312) 744-5506.

**Department of Business Affairs and Consumer Protection**

# City of Chicago

O2015-2110

Office of the City Clerk

Document Tracking Sheet

| | |
|---|---|
| **Meeting Date:** | 3/18/2015 |
| **Sponsor(s):** | Waguespack (32) |
| **Type:** | Ordinance |
| **Title:** | Grant(s) of privilege in public way for Lakeview Chamber of Commerce - Privilege No. 1117608 |
| **Committee(s) Assignment:** | Committee on Transportation and Public Way |

ORDINANCE
LAKEVIEW CHAMBER OF COMMERCE
Acct. No. 270704 - 67
Permit No. 1117608

*Be It Ordained by the City Council of the City of Chicago:*

SECTION 1. Permission and authority are hereby given and granted to LAKEVIEW CHAMBER OF COMMERCE, upon the terms and subject to the conditions of this ordinance to construct, install, maintain and use five (5) Park bench(s) on the public right-of-way adjacent to its premises known as 3141-3167 N. Lincoln Ave..

Said Park bench(s) at 3141-3143 N. Lincoln Avenue measure(s):
One (1) at one (1) foot in length, and four point five eight (4.58) feet in width for a total of four point five eight (4.58) square feet.

Said Park bench(s) at 3161 N. lincoln Avenue measure(s):
Two (2) at one (1) foot in length, and two point zero eight (2.08) feet in width for a total of four point one six (4.16) square feet.

Said Park bench(s) at 3167 N. Lincoln Avenue measure(s):
Two (2) at one (1) foot in length, and two point zero eight (2.08) feet in width for a total of four point one six (4.16) square feet.

The location of said privilege shall be as shown on prints kept on file with the Department of Business Affairs and Consumer Protection and the Office of the City Clerk.

Said privilege shall be constructed in accordance with plans and specifications approved by the Department of Transportation (Division of Project Development).

This grant of privilege in the public way shall be subject to the provisions of Section 10-28-015 and all other required provisions of the Municipal Code of Chicago.

The grantee shall pay to the City of Chicago as compensation for the privilege #1117608 herein granted the sum of three hundred seventy-five ($375.00) per annum in advance.

A 25% penalty will be added for payments received after due date.

The permit holder agrees to hold the City of Chicago harmless for any damage, relocation or replacement costs associated with damage, relocation or removal of private property caused by the City performing work in the public way.

Authority herein given and granted for a period of five (5) years from and after Date of Passage.

Alderman Scott Waguespack
Scott Waguespack 32nd Ward

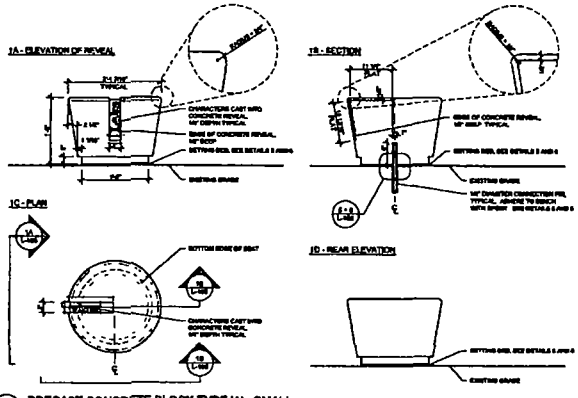


1 PRECAST CONCRETE BLOCK TYPE 'A' - SMALL
1" = 1' - 0"

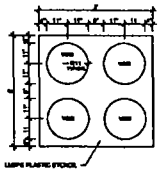

2 STENCIL TYPE 'A' - SMALL PAINTED CIRCLES
1/2" = 1' - 0"

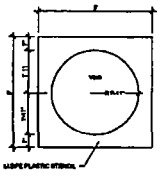

3 STENCIL TYPE 'B' - LARGE PAINTED CIRCLES
1/2" = 1' - 0"

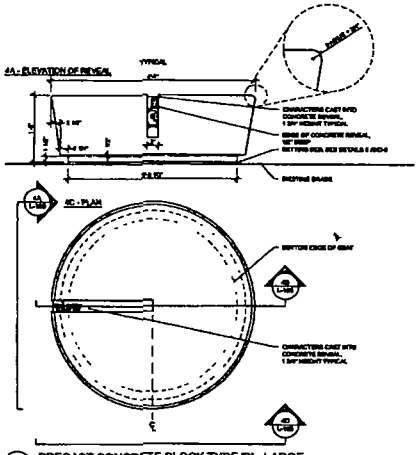


4 PRECAST CONCRETE BLOCK TYPE 'B' - LARGE
1" = 1' - 0"

NOTES:
1. AOR TO PROVIDE DIGITAL FILE FOR LETTERS CAST INTO CONCRETE BENCHES. DEPTH SHALL BE 1/4" OR AS RECOMMENDED BY FABRICATOR.
2. SUBMIT SHOP DRAWINGS TO LANDSCAPE ARCHITECT OR OWNER FOR APPROVAL.

5 BENCH SETTING BED - FOR RELOCATION
1 1/2" = 1' - 0"

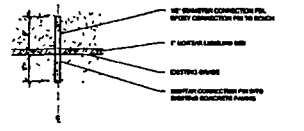

6 BENCH SETTING BED - PERMANENT INSTALLATION
1 1/2" = 1' - 0"

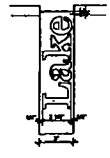


7 LETTERING DETAIL - ELEVATION
3" = 1' - 0"

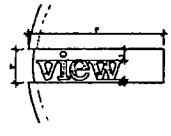


8 LETTERING DETAIL - PLAN
3" = 1' - 0"

LINCOLN AVENUE

LAKEVIEW

arte design group ltd

LANDSCAPE DETAILS

L-106

**Department of Business Affairs and Consumer Protection**
Small Business Center - Public Way Use Unit
City Hall - 121 N. LaSalle Street, Room 800 • Chicago, IL 60602
312-74-GOBIZ / 312-744-6249 • (312) 744-1944 (TTY)
http://www.cityofchicago.org/bacp

**03/18/2015**

Alderman **Scott Waguespack**
Ward # **32**
City of Chicago
City Hall, Room **300**
121 North LaSalle Street
Chicago, Illinois 60602

Re: An ordinance to use and maintain a portion of the public right-of-way for **five (5) park bench(s)** for **LAKEVIEW CHAMBER OF COMMERCE**, adjacent to the premises known as **3141-3167 N. Lincoln Ave.**.

Dear Alderman **Scott Waguespack**:

The applicant referenced above has requested the use of the public right-of-way for a **park bench(s)**. An ordinance has been prepared by the Department of Business Affairs and Consumer Protection – Small Business Center - Public Way Use Unit for presentation to the City Council. Because this request was made for properties located in your ward, as approved by you as per the attached, I respectfully request that you introduce the attached ordinance at the next City Council meeting.

If you have any questions regarding this ordinance, please contact Anthony Bertuca at (312) 744-5506.

**Department of Business Affairs and Consumer Protection**

# City of Chicago

O2015-2111

Office of the City Clerk

Document Tracking Sheet

| | |
|---|---|
| **Meeting Date:** | 3/18/2015 |
| **Sponsor(s):** | Waguespack (32) |
| **Type:** | Ordinance |
| **Title:** | Grant(s) of privilege in public way for Lakeview Chamber of Commerce - Privilege No. 1117602 |
| **Committee(s) Assignment:** | Committee on Transportation and Public Way |

ORDINANCE
LAKEVIEW CHAMBER OF COMMERCE
Acct. No. 270704 - 66
Permit No. 1117602

*Be It Ordained by the City Council of the City of Chicago:*

SECTION 1. Permission and authority are hereby given and granted to LAKEVIEW CHAMBER OF COMMERCE, upon the terms and subject to the conditions of this ordinance to construct, install, maintain and use seven (7) Park bench(s) on the public right-of-way adjacent to its premises known as 3100-3166 N. Lincoln Ave..

Said Park bench(s) at 3100-3112 N. Lincoln Avenue measure(s):
Two (2) at one (1) foot in length, and two point zero eight (2.08) feet in width for a total of four point one six (4.16) square feet.

Said Park bench(s) at 3114 N. Lincoln Avenue measure(s):
One (1) at one (1) foot in length, and two point zero eight (2.08) feet in width for a total of two point zero eight (2.08) square feet.

Said Park bench(s) at 3120 N. Lincoln Avenue measure(s):
One (1) at one (1) foot in length, and two point zero eight (2.08) feet in width for a total of two point zero eight (2.08) square feet.

Said Park bench(s) at 3138-3140 N. Lincoln Avenue measure(s):
Two (2) at one (1) foot in length, and two point zero eight (2.08) feet in width for a total of four point one six (4.16) square feet.

Said Park bench(s) at 3166 N. Lincoln Avenue measure(s):
One (1) at one (1) foot in length, and two point zero eight (2.08) feet in width for a total of two point zero eight (2.08) square feet.

The location of said privilege shall be as shown on prints kept on file with the Department of Business Affairs and Consumer Protection and the Office of the City Clerk.

Said privilege shall be constructed in accordance with plans and specifications approved by the Department of Transportation (Division of Project Development).

This grant of privilege in the public way shall be subject to the provisions of Section 10-28-015 and all other required provisions of the Municipal Code of Chicago.

The grantee shall pay to the City of Chicago as compensation for the privilege #1117602 herein granted the sum of five hundred twenty-five ($525.00) per annum in advance.

A 25% penalty will be added for payments received after due date.

The permit holder agrees to hold the City of Chicago harmless for any damage, relocation or replacement costs associated with damage, relocation or removal of private property caused by the City performing work in the public way.

Authority herein given and granted for a period of five (5) years from and after Date of Passage.

Alderman S Waguespack
Scott Waguespack 32nd Ward

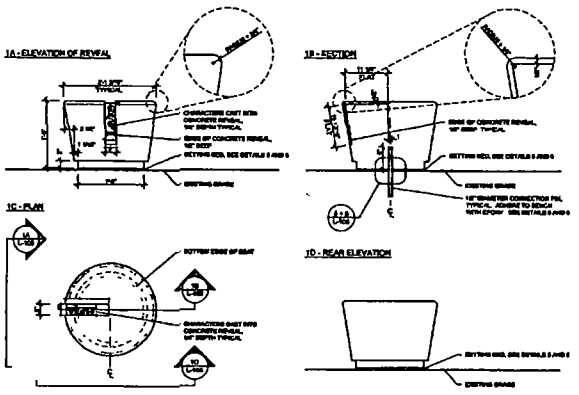


1 PRECAST CONCRETE BLOCK TYPE 'A' - SMALL
1" = 1'-0"

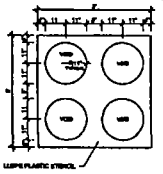

2 STENCIL TYPE 'A' - SMALL PAINTED CIRCLES
1/2" = 1'-0"

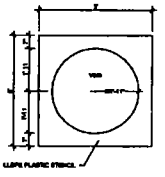

3 STENCIL TYPE 'B' - LARGE PAINTED CIRCLES
1/2" = 1'-0"

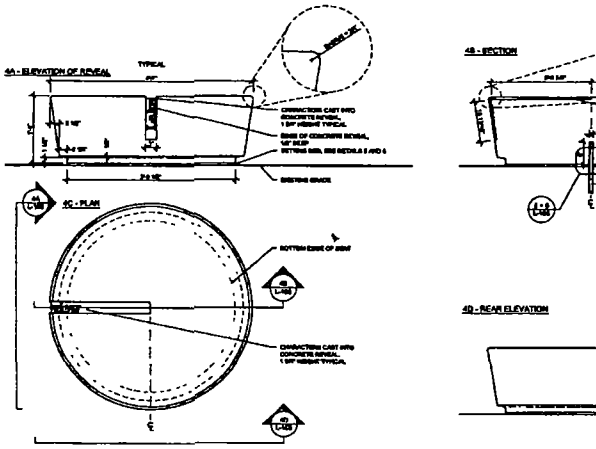


4 PRECAST CONCRETE BLOCK TYPE 'B' - LARGE
1" = 1'-0"

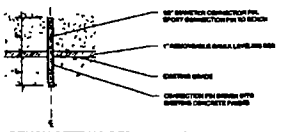

5 BENCH SETTING BED - FOR RELOCATION
1 1/2" = 1'-0"

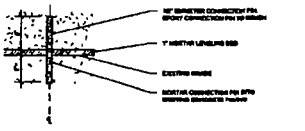

6 BENCH SETTING BED - PERMANENT INSTALLATION
1 1/2" = 1'-0"

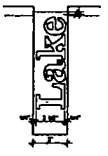


7 LETTERING DETAIL - ELEVATION
3" = 1'-0"

8 LETTERING DETAIL - PLAN
3" = 1'-0"

LINCOLN AVENUE

LAKEVIEW

site design group ltd

LANDSCAPE DETAILS

L-106

**Department of Business Affairs and Consumer Protection**
Small Business Center - Public Way Use Unit
City Hall - 121 N. LaSalle Street, Room 800 • Chicago, IL 60602
312-74-GOBIZ / 312-744-6249 • (312) 744-1944 (TTY)
http://www.cityofchicago.org/bacp

**03/18/2015**

Alderman **Scott Waguespack**
Ward # **32**
City of Chicago
City Hall, Room **300**
121 North LaSalle Street
Chicago, Illinois 60602

Re: An ordinance to use and maintain a portion of the public right-of-way for **seven (7) park bench(s)** for **LAKEVIEW CHAMBER OF COMMERCE**, adjacent to the premises known as **3100-3166 N. Lincoln Ave.**.

Dear Alderman **Scott Waguespack**:

The applicant referenced above has requested the use of the public right-of-way for a **park bench(s)**. An ordinance has been prepared by the Department of Business Affairs and Consumer Protection – Small Business Center - Public Way Use Unit for presentation to the City Council. Because this request was made for properties located in your ward, as approved by you as per the attached, I respectfully request that you introduce the attached ordinance at the next City Council meeting.

If you have any questions regarding this ordinance, please contact Anthony Bertuca at (312) 744-5506.

**Department of Business Affairs and Consumer Protection**

# City of Chicago

O2015-2112

Office of the City Clerk

Document Tracking Sheet

| | |
|---|---|
| **Meeting Date:** | 3/18/2015 |
| **Sponsor(s):** | Waguespack (32) |
| **Type:** | Ordinance |
| **Title:** | Grant(s) of privilege in public way for Nortown Automotive Repair Service - Privilege No. 1115578 |
| **Committee(s) Assignment:** | Committee on Transportation and Public Way |

ORDINANCE
NORTOWN AUTOMOTIVE REPAIR SER
Acct. No. 3919 - 1
Permit No. 1115578

*Be It Ordained by the City Council of the City of Chicago:*

SECTION 1. Permission and authority are hereby given and granted to NORTOWN AUTOMOTIVE REPAIR SER, upon the terms and subject to the conditions of this ordinance to maintain and use one (1) sign(s) projecting over the public right-of-way attached to its premises known as 1311 W. North Ave..

Said sign structure(s) measures as follows; along N. Throop Street:
One (1) at six (6) feet in length, four (4) feet in height and nine (9) feet above grade level.

The location of said privilege shall be as shown on prints kept on file with the Department of Business Affairs and Consumer Protection and the Office of the City Clerk.

Said privilege shall be constructed in accordance with plans and specifications approved by the Department of Transportation (Division of Project Development) and Zoning Department - Signs.

This grant of privilege in the public way shall be subject to the provisions of Section 10-28-015 and all other required provisions of the Municipal Code of Chicago.

The grantee shall pay to the City of Chicago as compensation for the privilege #1115578 herein granted the sum of one hundred ($100.00) per annum in advance.

A 25% penalty will be added for payments received after due date.

The permit holder agrees to hold the City of Chicago harmless for any damage, relocation or replacement costs associated with damage, relocation or removal of private property caused by the City performing work in the public way.

Authority herein given and granted for a period of five (5) years from and after Date of Passage.

Alderman Scott Waguespack

Scott Waguespack 32nd Ward

SCALE: 1"=1'-0"

FAIRMONT Sign Company
3780 E. OUTER DR. DETROIT, MI 48234
PHONE 313-368-4000 FAX 313-368-1640

CUSTOMER APPROVAL

This is an original unpublished drawing created by F.S.C. It is submitted for your use in connection with a project being planned for you by F.S.C. It is not to be shown, copied, reproduced or exhibited in any fashion outside your organization nor used in any fashion except by F.S.C. written approval. © Fairmont Sign Company 2013

DATE

REVISION

INIT

CUSTOMER/LOCO: EXCARE

ADDRESS: 1311 WEST NORTH AVENUE

CITY STATE: CHICAGO

DWG TITLE: NON ILLUM WALL SIGN

DESCRIPTION:

FILE NAME:

BLOCK NAME:

WO# 83047

DATE: 08/13/14

DRAWN BY: JMM

SHEET 2 OF 4

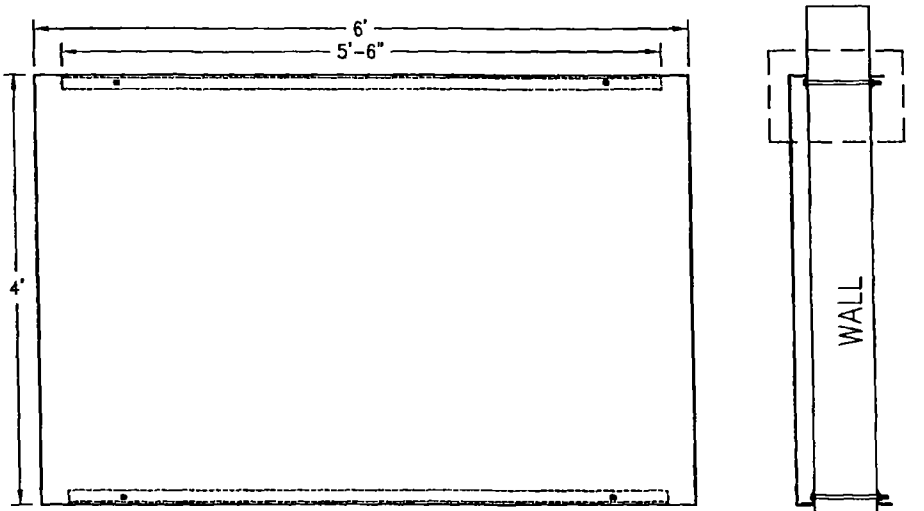


CONSTRUCTION VIEW
SCALE: 1"=1'-0"

GRAPHIC VIEW
SCALE: 1"=1'-0"

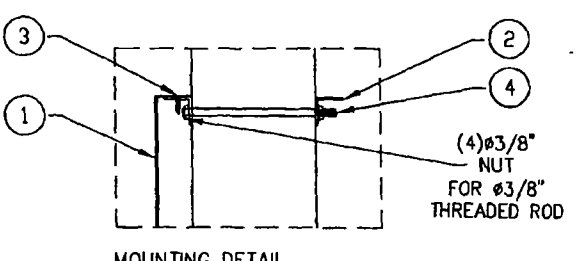


MOUNTING DETAIL
SCALE: N.A.

P:\PROJECTS\EX-CARE\2011\83047 CHICAGO,IL\83047.dwg, 8/14/2014 9:32:53 AM, HP LaserJet 5100

**Department of Business Affairs and Consumer Protection**
Small Business Center - Public Way Use Unit
City Hall - 121 N. LaSalle Street, Room 800 • Chicago, IL 60602
312-74-GOBIZ / 312-744-6249 • (312) 744-1944 (TTY)
http://www.cityofchicago.org/bacp

**03/18/2015**

Alderman **Scott Waguespack**
Ward # **32**
City of Chicago
City Hall, Room **300**
121 North LaSalle Street
Chicago, Illinois 60602

Re: An ordinance to use and maintain a portion of the public right-of-way for **one (1) sign(s)** for **NORTOWN AUTOMOTIVE REPAIR SER**, adjacent to the premises known as **1311 W. North Ave.**.

Dear Alderman **Scott Waguespack**:

The applicant referenced above has requested the use of the public right-of-way for a **sign(s)**. An ordinance has been prepared by the Department of Business Affairs and Consumer Protection – Small Business Center - Public Way Use Unit for presentation to the City Council. Because this request was made for properties located in your ward, as approved by you as per the attached, I respectfully request that you introduce the attached ordinance at the next City Council meeting.

If you have any questions regarding this ordinance, please contact Anthony Bertuca at (312) 744-5506.

**Department of Business Affairs and Consumer Protection**

# City of Chicago

O2015-2117

Office of the City Clerk

Document Tracking Sheet

| | |
|---|---|
| **Meeting Date:** | 3/18/2015 |
| **Sponsor(s):** | Waguespack (32) |
| **Type:** | Ordinance |
| **Title:** | Grant(s) of privilege in public way for Nortown Automotive Repair Service - Privilege No. 1114792 |
| **Committee(s) Assignment:** | Committee on Transportation and Public Way |

ORDINANCE
NORTOWN AUTOMOTIVE REPAIR SER
Acct. No. 3919 - 1
Permit No. 1114792

*Be It Ordained by the City Council of the City of Chicago:*

SECTION 1. Permission and authority are hereby given and granted to NORTOWN AUTOMOTIVE REPAIR SER, upon the terms and subject to the conditions of this ordinance to maintain and use two (2) sign(s) projecting over the public right-of-way attached to its premises known as 1307 W. North Ave..

Said sign structure(s) measures as follows; along W. North Avenue:
Two (2) at eight point two five (8.25) feet in length, four point two five (4.25) feet in height and nine (9) feet above grade level.

The location of said privilege shall be as shown on prints kept on file with the Department of Business Affairs and Consumer Protection and the Office of the City Clerk.

Said privilege shall be constructed in accordance with plans and specifications approved by the Department of Transportation (Division of Project Development) and Zoning Department - Signs.

This grant of privilege in the public way shall be subject to the provisions of Section 10-28-015 and all other required provisions of the Municipal Code of Chicago.

The grantee shall pay to the City of Chicago as compensation for the privilege #1114792 herein granted the sum of six hundred ($600.00) per annum in advance.

A 25% penalty will be added for payments received after due date.

The permit holder agrees to hold the City of Chicago harmless for any damage, relocation or replacement costs associated with damage, relocation or removal of private property caused by the City performing work in the public way.

Authority herein given and granted for a period of five (5) years from and after Date of Passage.

Alderman S Waguespack

Scott Waguespack 32nd Ward

By signing the Customer Acceptance on this print, I understand that I am accepting all aspects of this drawing. This includes Artwork, Specifications, Dimensions, Spelling, and all other representations herein. I also understand that color reproductions on this print are approximate, and may not match manufacturer's samples exactly.

X Customer Acceptance SIGNATURE: DATE:

IF REQUIRED Landlord Acceptance SIGNATURE: DATE:

LSG SALES INITIALS: DATE:

TOP MOUNTED CHAIN SUPPORTS / ANGLE TBD ON SITE

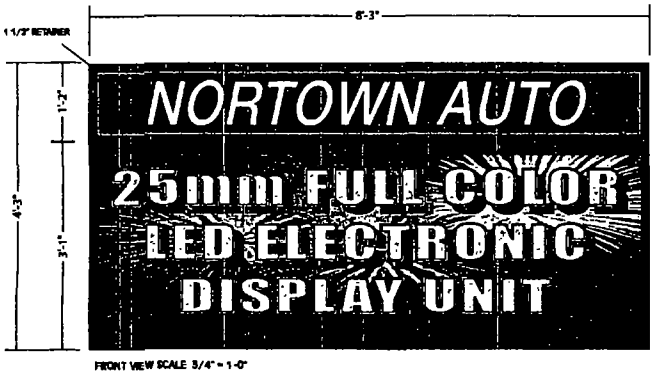


FRONT VIEW SCALE 3/4" = 1'-0"

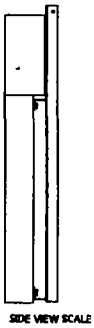

SIDE VIEW SCALE 3/4" = 1'-0"

| LED Electronic Display Unit: | |
|---|---|
| Color: | O Full Color |
| Cabinet Ht | O 3'-1" |
| Cabinet Length: | O 8'-3" |
| Pixel Pitch: | O 25mm |
| Matrix: | O 56 x 96 |
| Viewing Area: | O 2'-10" x 8'-0" |
| Character Ht | O 7" |
| XVS Option: | O YES |

▷ TWO SINGLE FACE CABINET SIGNS/ INTERNALLY ILLUMINATED WITH FLUORESCENT BULBS / WHITE LEXAN WITH APPLIED TRANSLUCENT VINYL FACE / MOUNTED TO TOP OF FULL COLOR 25MM LED ELECTRONIC DISPLAY UNIT / MOUNTED TO CLIENT STOREFRONT

O SIGN CASE AND RETAINERS = MAP BLACK
BKGRD = 3M BRISTOL BLUE 3630-97
COPY = TRANS WHITE

9'

Landmark Sign Group
7424 Industrial Avenue
Chesterton, IN 46304
phone 219.762.8577
fax 219.762.6258
www.landmarksign.com

PRINT # SO-21814-1

SHAUN O'BRIEN
LSG SALES REPRESENTATIVE

07.23.14
DATE

NORTOWN AUTO
CLIENT NAME

1511 NORTH AVE
CHICAGO, IL
JOB LOCATION

3/4" = 1'-0"
DRAWN BY: SCALE

REVISIONS
1

designed for 110 Volts

Electrical Connection will be within 6 Ft. of Sign at Time of Installation

Permit Fee will be Charged at Time of Permit

This Drawing is the Property of Landmark Sign Group, Inc. Information Contained Herein Shall Not Be Used Without Written Consent of Landmark Sign Group, Inc.

In Accordance of UL 48 Signs will be Constructed per NEC Articles 600 Requirements.

**Department of Business Affairs and Consumer Protection**
Small Business Center - Public Way Use Unit
City Hall - 121 N. LaSalle Street, Room 800 • Chicago, IL 60602
312-74-GOBIZ / 312-744-6249 • (312) 744-1944 (TTY)
http://www.cityofchicago.org/bacp

**03/18/2015**

Alderman **Scott Waguespack**
Ward # **32**
City of Chicago
City Hall, Room **300**
121 North LaSalle Street
Chicago, Illinois 60602

Re: An ordinance to use and maintain a portion of the public right-of-way for **two (2) sign(s)** for **NORTOWN AUTOMOTIVE REPAIR SER**, adjacent to the premises known as **1307 W. North Ave.**.

Dear Alderman **Scott Waguespack**:

The applicant referenced above has requested the use of the public right-of-way for a **sign(s)**. An ordinance has been prepared by the Department of Business Affairs and Consumer Protection – Small Business Center - Public Way Use Unit for presentation to the City Council. Because this request was made for properties located in your ward, as approved by you as per the attached, I respectfully request that you introduce the attached ordinance at the next City Council meeting.

If you have any questions regarding this ordinance, please contact Anthony Bertuca at (312) 744-5506.

**Department of Business Affairs and Consumer Protection**

# City of Chicago

O2015-2120

Office of the City Clerk

Document Tracking Sheet

| | |
|---|---|
| **Meeting Date:** | 3/18/2015 |
| **Sponsor(s):** | Waguespack (32) |
| **Type:** | Ordinance |
| **Title:** | Grant(s) of privilege in public way for Rexx Rug & Linoleum Company, Inc. |
| **Committee(s) Assignment:** | Committee on Transportation and Public Way |

ORDINANCE
REXX RUG & LINOLEUM CO, INC
Acct. No. 87031 - 1
Permit No. 1117079

*Be It Ordained by the City Council of the City of Chicago:*

SECTION 1. Permission and authority are hereby given and granted to REXX RUG & LINOLEUM CO, INC, upon the terms and subject to the conditions of this ordinance to maintain and use one (1) sign(s) projecting over the public right-of-way attached to its premises known as 3312 N. Lincoln Ave..

Said sign structure(s) measures as follows; along N LINCOLN AVE:
One (1) at eight point seven five (8.75) feet in length, eight point seven five (8.75) feet in height and sixteen point seven five (16.75) feet above grade level.

The location of said privilege shall be as shown on prints kept on file with the Department of Business Affairs and Consumer Protection and the Office of the City Clerk.

Said privilege shall be constructed in accordance with plans and specifications approved by the Department of Transportation (Division of Project Development) and Zoning Department - Signs.

This grant of privilege in the public way shall be subject to the provisions of Section 10-28-015 and all other required provisions of the Municipal Code of Chicago.

The grantee shall pay to the City of Chicago as compensation for the privilege #1117079 herein granted the sum of three hundred ($300.00) per annum in advance.

A 25% penalty will be added for payments received after due date.

The permit holder agrees to hold the City of Chicago harmless for any damage, relocation or replacement costs associated with damage, relocation or removal of private property caused by the City performing work in the public way.

Authority herein given and granted for a period of five (5) years from and after 05/13/2014.

Alderman _____

Scott Waguespack 32nd Ward

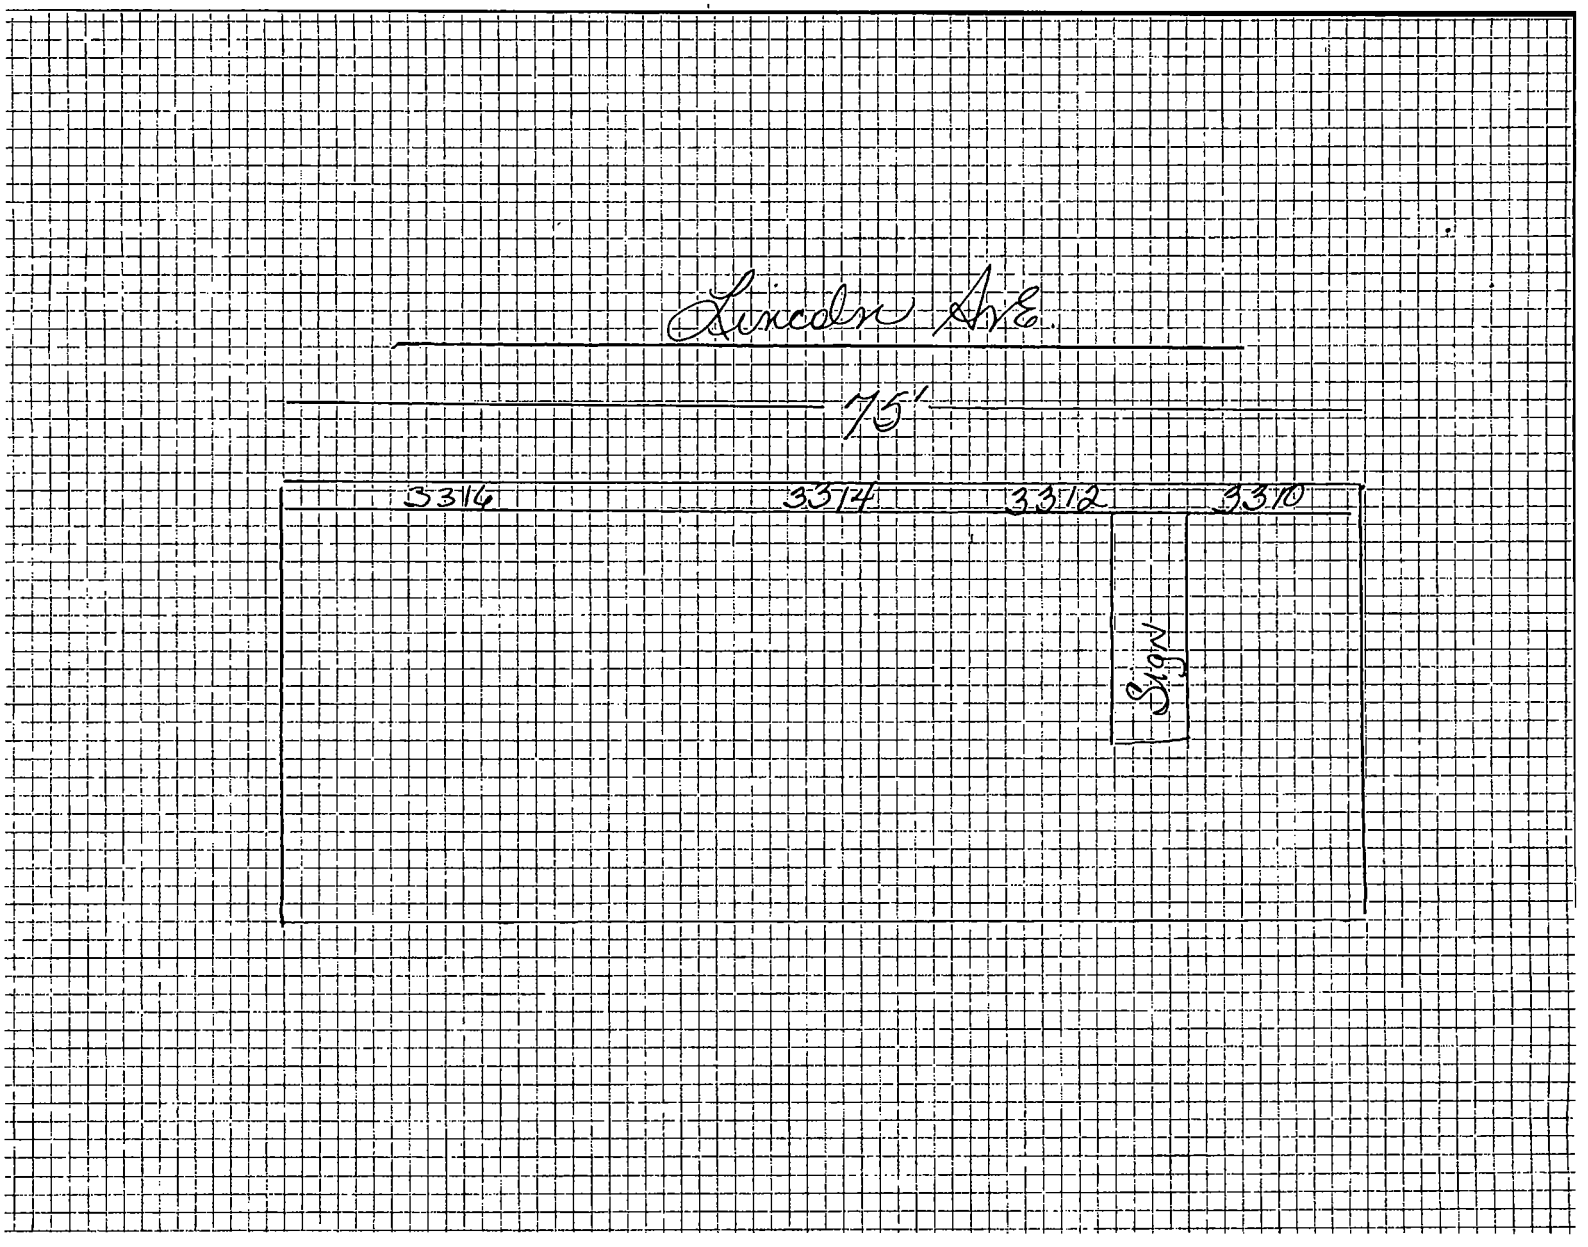
Lincoln Ave.
75'
3316
3314
3312
3310
Shed

**Department of Business Affairs and Consumer Protection**
Small Business Center - Public Way Use Unit
City Hall - 121 N. LaSalle Street, Room 800 • Chicago, IL 60602
312-74-GOBIZ / 312-744-6249 • (312) 744-1944 (TTY)
http://www.cityofchicago.org/bacp

**03/18/2015**

Alderman **Scott Waguespack**
Ward # **32**
City of Chicago
City Hall, Room **300**
121 North LaSalle Street
Chicago, Illinois 60602

Re: An ordinance to use and maintain a portion of the public right-of-way for **one (1) sign(s)** for **REXX RUG & LINOLEUM CO, INC**, adjacent to the premises known as **3312 N. Lincoln Ave.**.

Dear Alderman **Scott Waguespack**:

The applicant referenced above has requested the use of the public right-of-way for a **sign(s)**. An ordinance has been prepared by the Department of Business Affairs and Consumer Protection – Small Business Center - Public Way Use Unit for presentation to the City Council. Because this request was made for properties located in your ward, as approved by you as per the attached, I respectfully request that you introduce the attached ordinance at the next City Council meeting.

If you have any questions regarding this ordinance, please contact Anthony Bertuca at (312) 744-5506.

**Department of Business Affairs and Consumer Protection**

# City of Chicago

O2015-2123

Office of the City Clerk

Document Tracking Sheet

| | |
|---|---|
| **Meeting Date:** | 3/18/2015 |
| **Sponsor(s):** | Waguespack (32) |
| **Type:** | Ordinance |
| **Title:** | Grant(s) of privilege in public way for Stio - light fixture |
| **Committee(s) Assignment:** | Committee on Transportation and Public Way |

ORDINANCE
STIO
Acct. No. 396286 - 1
Permit No. 1117183

*Be It Ordained by the City Council of the City of Chicago:*

SECTION 1. Permission and authority are hereby given and granted to STIO, upon the terms and subject to the conditions of this ordinance to construct, install, maintain and use one (1) Light Fixture(s) projecting over the public right-of-way adjacent to its premises known as 1719 N. Damen Ave..

Said Light Fixture(s) at N. Damen Avenue measure(s):
One (1) at point five (.5) feet in length, one point five (1.5) foot in width and nine (9) feet above grade level.

The location of said privilege shall be as shown on prints kept on file with the Department of Business Affairs and Consumer Protection and the Office of the City Clerk.

Said privilege shall be constructed in accordance with plans and specifications approved by the Department of Transportation (Division of Project Development).

This grant of privilege in the public way shall be subject to the provisions of Section 10-28-015 and all other required provisions of the Municipal Code of Chicago.

The grantee shall pay to the City of Chicago as compensation for the privilege #1117183 herein granted the sum of seventy-five ($75.00) per annum in advance.

A 25% penalty will be added for payments received after due date.

The permit holder agrees to hold the City of Chicago harmless for any damage, relocation or replacement costs associated with damage, relocation or removal of private property caused by the City performing work in the public way.

Authority herein given and granted for a period of five (5) years from and after Date of Passage.

Alderman _____

Scott Waguespack 32nd Ward

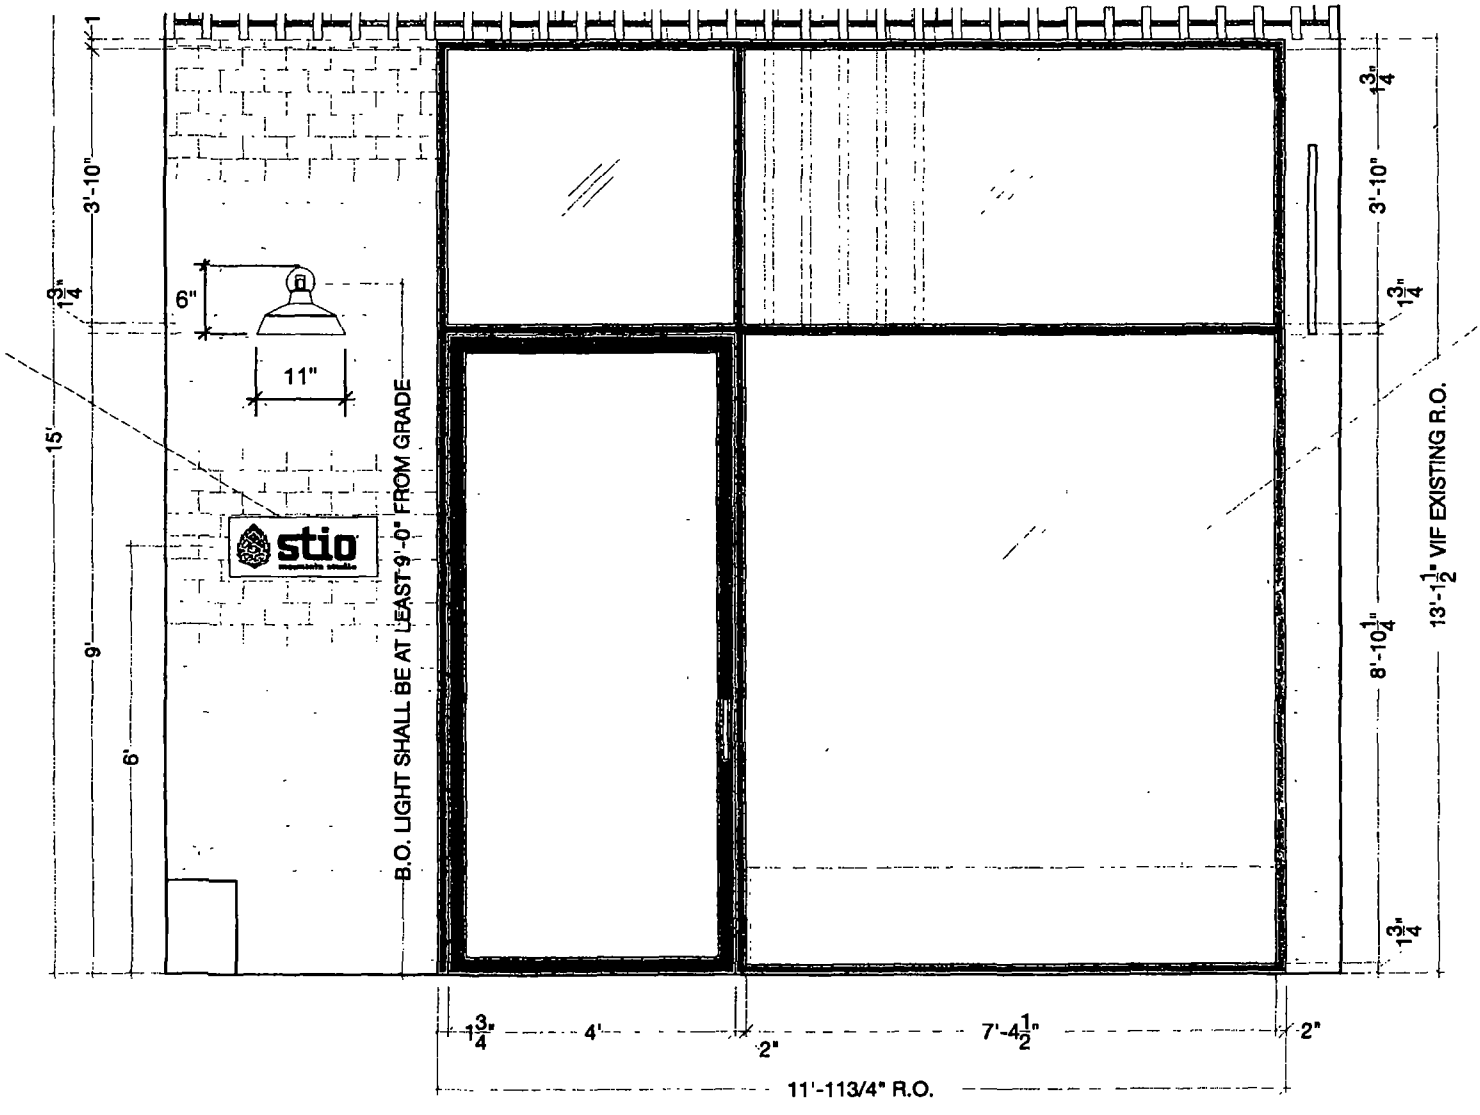


2 PROPOSED STIO STOREFRONT ELEVATION
SCALE : ½" = 1'

**Department of Business Affairs and Consumer Protection**
Small Business Center - Public Way Use Unit
City Hall - 121 N. LaSalle Street, Room 800 • Chicago, IL 60602
312-74-GOBIZ / 312-744-6249 • (312) 744-1944 (TTY)
http://www.cityofchicago.org/bacp

**03/18/2015**

Alderman **Scott Waguespack**
Ward # **32**
City of Chicago
City Hall, Room **300**
121 North LaSalle Street
Chicago, Illinois 60602

Re: An ordinance to use and maintain a portion of the public right-of-way for **one (1) light fixture(s)** for **STIO**, adjacent to the premises known as **1719 N. Damen Ave.**.

Dear Alderman **Scott Waguespack**:

The applicant referenced above has requested the use of the public right-of-way for a **light fixture(s)**. An ordinance has been prepared by the Department of Business Affairs and Consumer Protection – Small Business Center - Public Way Use Unit for presentation to the City Council. Because this request was made for properties located in your ward, as approved by you as per the attached, I respectfully request that you introduce the attached ordinance at the next City Council meeting.

If you have any questions regarding this ordinance, please contact Anthony Bertuca at (312) 744-5506.

**Department of Business Affairs and Consumer Protection**

# City of Chicago

O2015-2134

Office of the City Clerk

Document Tracking Sheet

| | |
|---|---|
| **Meeting Date:** | 3/18/2015 |
| **Sponsor(s):** | Waguespack (32) |
| **Type:** | Ordinance |
| **Title:** | Grant(s) of privilege in public way for Stio - trellis |
| **Committee(s) Assignment:** | Committee on Transportation and Public Way |

ORDINANCE
STIO
Acct. No. 396286 - 1
Permit No. 1117186

*Be It Ordained by the City Council of the City of Chicago:*

SECTION 1. Permission and authority are hereby given and granted to STIO, upon the terms and subject to the conditions of this ordinance to construct, install, maintain and use one (1) Trellis(s) projecting over the public right-of-way adjacent to its premises known as 1719 N. Damen Ave..

Said Trellis(s) at N. Damen Avenue measure(s):
One (1) at twenty-three (23) feet in length, and two (2) feet in width for a total of forty-six (46) square feet. Said trellis shall be approximately eight (8) feet six (6) inches above grade level.

The location of said privilege shall be as shown on prints kept on file with the Department of Business Affairs and Consumer Protection and the Office of the City Clerk.

Said privilege shall be constructed in accordance with plans and specifications approved by the Department of Planning and Development and Department of Transportation (Division of Project Development).

This grant of privilege in the public way shall be subject to the provisions of Section 10-28-015 and all other required provisions of the Municipal Code of Chicago.

The grantee shall pay to the City of Chicago as compensation for the privilege #1117186 herein granted the sum of four hundred ($400.00) per annum in advance.

A 25% penalty will be added for payments received after due date.

The permit holder agrees to hold the City of Chicago harmless for any damage, relocation or replacement costs associated with damage, relocation or removal of private property caused by the City performing work in the public way.

Authority herein given and granted for a period of five (5) years from and after Date of Passage.

Alderman Scott Waguespack

Scott Waguespack 32nd Ward

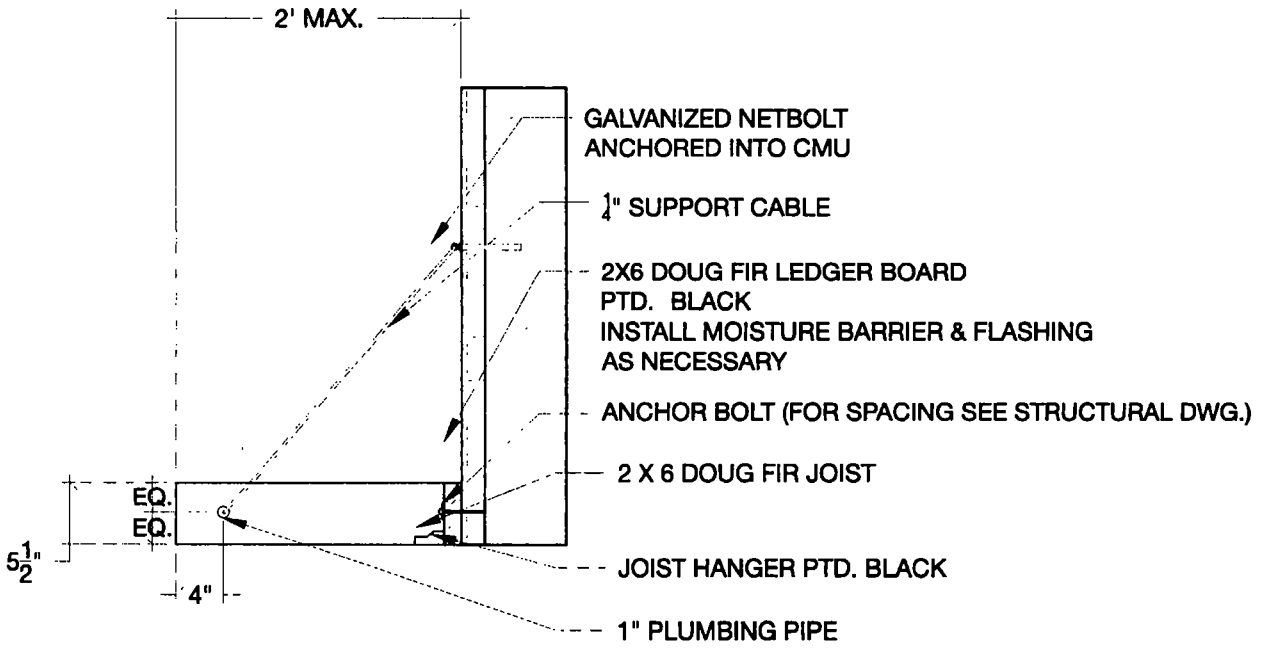


4 EXTERIOR TRELLIS DETAIL
SCALE · 1" = 1'

Mountain Origins Design LLC
DBA/ Stio
1719 North Damen

**Department of Business Affairs and Consumer Protection**
Small Business Center- Public Way Use Unit
City Hall - 121 N. LaSalle Street Room 800 • Chicago, IL 60602
312-74-GOBIZ / 312-744-6249 • (312) 744-1944 (TTY)
http://www.cityofchicago.org/bacp

**03/18/2015**

Alderman **Scott Waguespack**
Ward # **32**
City of Chicago
City Hall, Room **300**
121 North LaSalle Street
Chicago, Illinois 60602

Re: An ordinance to use and maintain a portion of the public right-of-way for **one (1) trellis(s)** for **STIO**, adjacent to the premises known as **1719 N. Damen Ave.**.

Dear Alderman **Scott Waguespack**:

The applicant referenced above has requested the use of the public right-of-way for a **trellis(s)**. An ordinance has been prepared by the Department of Business Affairs and Consumer Protection – Small Business Center - Public Way Use Unit for presentation to the City Council. Because this request was made for properties located in your ward, as approved by you as per the attached, I respectfully request that you introduce the attached ordinance at the next City Council meeting.

If you have any questions regarding this ordinance, please contact Anthony Bertuca at (312) 744-5506.

**Department of Business Affairs and Consumer Protection**

# City of Chicago

O2015-2136

Office of the City Clerk

Document Tracking Sheet

| | |
|---|---|
| **Meeting Date:** | 3/18/2015 |
| **Sponsor(s):** | Waguespack (32) |
| **Type:** | Ordinance |
| **Title:** | Grant(s) of privilege in public way for Toms Shoes |
| **Committee(s) Assignment:** | Committee on Transportation and Public Way |

ORDINANCE
TOMS SHOES
Acct. No. 394511 - 1
Permit No. 1115927

*Be It Ordained by the City Council of the City of Chicago:*

SECTION 1. Permission and authority are hereby given and granted to TOMS SHOES, upon the terms and subject to the conditions of this ordinance to maintain and use three (3) sign(s) projecting over the public right-of-way attached to its premises known as 1611 N. Damen Ave..

Said sign structure(s) measures as follows; along N DAMEN AVE:
One (1) at six (6) feet in length, four (4) feet in height and sixteen (16) feet above grade level.
One (1) at ten (10) feet in length, two point two five (2.25) feet in height and twelve (12) feet above grade level.
One (1) at two (2) feet in length, two (2) feet in height and ten (10) feet above grade level.

The location of said privilege shall be as shown on prints kept on file with the Department of Business Affairs and Consumer Protection and the Office of the City Clerk.

Said privilege shall be constructed in accordance with plans and specifications approved by the Department of Transportation (Division of Project Development) and Zoning Department - Signs.

This grant of privilege in the public way shall be subject to the provisions of Section 10-28-015 and all other required provisions of the Municipal Code of Chicago.

The grantee shall pay to the City of Chicago as compensation for the privilege #1115927 herein granted the sum of one hundred seventy-five ($175.00) per annum in advance.

A 25% penalty will be added for payments received after due date.

The permit holder agrees to hold the City of Chicago harmless for any damage, relocation or replacement costs associated with damage, relocation or removal of private property caused by the City performing work in the public way.

Authority herein given and granted for a period of five (5) years from and after Date of Passage.

Alderman Scott Waguespack

Scott Waguespack 32nd Ward

SIGN ELEVATION
SCALE 3/4"=1'-0"

QTY ONE (1)
LED ILLUM CABINET SIGN

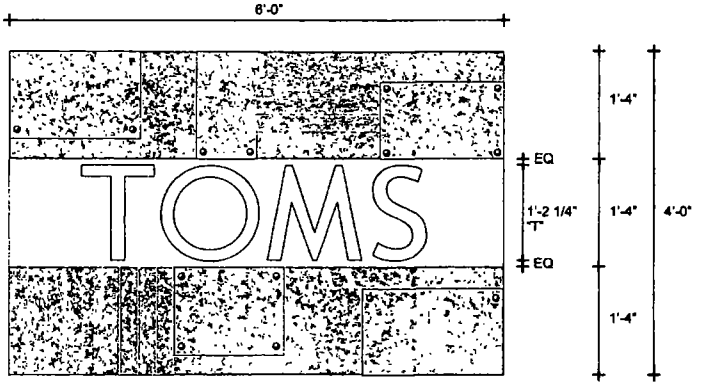


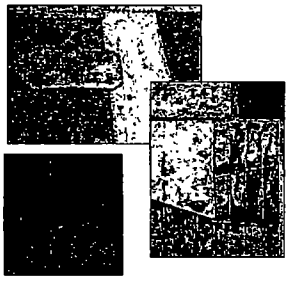

Various reclaimed sheet metal pieces, aged steel

| | | | | | | |
|---|---|---|---|---|---|---|
| TRIANGLE SIGN & SERVICE | CLIENT & LOCATION: TOMS — 1611 N DAMEN AVE CHICAGO, IL 60647 | LEAD NO: 00124923R1 | DATE: 10/17/2014 | REVIEWED BY: | REVISION: | SHEET NO: 3 OF 8 |
| | | SALESMAN: Z FENER | DRAWN BY: JM | SEQ NO: | | |

11 AZAR COURT • P.O. BOX 84188 • BALTIMORE, MARYLAND 21227-- T 410-247-5300 • F 410 247-1544 • REPRODUCTION IN WHOLE OR PART PROHIBITED WITHOUT EXPRESS PERMISSION OF TRIANGLE S & S • WWW.TRIANGLESIGN.COM

SIGN ELEVATION
SCALE: 3/4"=1'-0"

QTY ONE (1)
LED ILLUM CABINET SIGN
W/ CHANGEABLE COPY

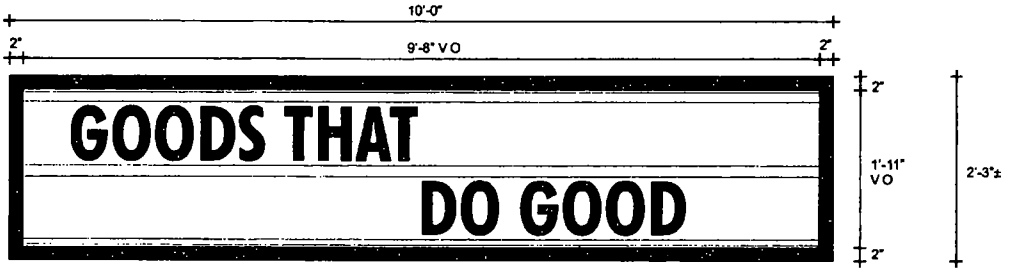


FONT SHOW FOR REFERENCE ONLY
FONT TO BE SIGNAL No 1 D, SEE BELOW

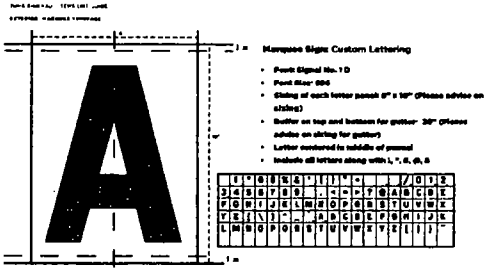


Set & characters needed

6 of each letter
12 of each vowel, as well as the letters R S T N
4-5 of each number

# hashtag
/ backslash (We can flip upside down for opposite direction)
@ at sign
& ampersand
! exclamation
. period
... (ellipses)
( ) parenthesis
" " ' apostrophes and quotations
star *
- — single and double length dashes

| | | | | | |
|---|---|---|---|---|---|
| TRIANGLE SIGN & SERVICE | CLIENT & LOCATION: TOMS, 1611 N DAMEN AVE, CHICAGO, IL 60647 | LEAD NO: 00124923R1 | DATE: 10/17/2014 | REVIEWED BY: | REVISION: | SHEET NO: 5 OF 8 |
| | | SALESMAN: Z FENER | DRAWN BY: JM | SEG NO: | | |

11 AZAR COURT • P.O. BOX 24185 • BALTIMORE, MARYLAND 21227 • T. 410-247-5300 • F. 410-247-5303 • REPRODUCTION IN WHOLE OR PART PROHIBITED WITHOUT EXPRESS PERMISSION OF TRIANGLE S & S • WWW.TRIANGLESIGN.COM

SIGN ELEVATION
SCALE 3/4"=1'-0"

QTY ONE (1)
NON-ILLUM BLADE SIGN

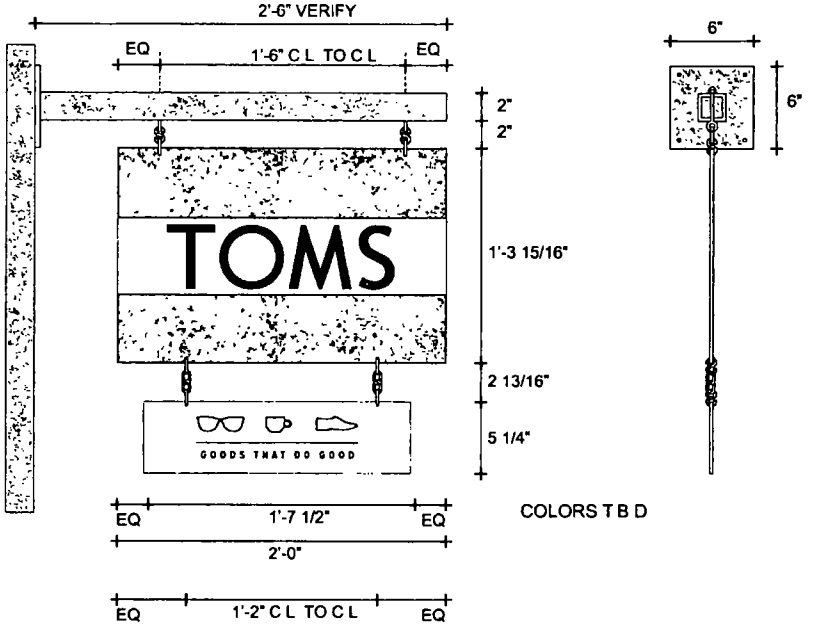


| | | | | | | |
|---|---|---|---|---|---|---|
| TRIANGLE SIGN & SERVICE | CLIENT & LOCATION: TOMS, 1611 N DAMEN AVE, CHICAGO, IL 60647 | LEAD NO: 00124923R1 | DATE: 10/17/2014 | REVIEWED BY: | REVISION: | SHEET NO: 7 OF 8 |
| | | SALESMAN: Z FENER | DRAWN BY: JM | SEQ NO: | | |

11 AZAR COURT • P.O. BOX 24186 • BALTIMORE, MARYLAND 21227 • T. 410-247-5300 • F. 410 247-5940 • REPRODUCTION IN WHOLE OR PART PROHIBITED WITHOUT EXPRESS PERMISSION OF TRIANGLE S & S • WWW.TRIANGLESIGN.COM

**Department of Business Affairs and Consumer Protection**
Small Business Center - Public Way Use Unit
City Hall - 121 N. LaSalle Street, Room 800 • Chicago, IL 60602
312-74-GOBIZ / 312-744-6249 • (312) 744-1944 (TTY)
http //www.cityofchicago.org/bacp

**03/18/2015**

Alderman **Scott Waguespack**
Ward # **32**
City of Chicago
City Hall, Room **300**
121 North LaSalle Street
Chicago, Illinois 60602

Re: An ordinance to use and maintain a portion of the public right-of-way for **three (3) sign(s)** for **TOMS SHOES**, adjacent to the premises known as **1611 N. Damen Ave.**.

Dear Alderman **Scott Waguespack**:

The applicant referenced above has requested the use of the public right-of-way for a **sign(s)**. An ordinance has been prepared by the Department of Business Affairs and Consumer Protection – Small Business Center - Public Way Use Unit for presentation to the City Council. Because this request was made for properties located in your ward, as approved by you as per the attached, I respectfully request that you introduce the attached ordinance at the next City Council meeting.

If you have any questions regarding this ordinance, please contact Anthony Bertuca at (312) 744-5506.

**Department of Business Affairs and Consumer Protection**

# City of Chicago

O2015-2139

Office of the City Clerk

Document Tracking Sheet

| | |
|---|---|
| **Meeting Date:** | 3/18/2015 |
| **Sponsor(s):** | Waguespack (32) |
| **Type:** | Ordinance |
| **Title:** | Grant(s) of privilege in public way for Twisted Lizard |
| **Committee(s) Assignment:** | Committee on Transportation and Public Way |

ORDINANCE
TWISTED LIZARD
Acct. No. 14216 - 1
Permit No. 1117002

*Be It Ordained by the City Council of the City of Chicago:*

SECTION 1. Permission and authority are hereby given and granted to TWISTED LIZARD, upon the terms and subject to the conditions of this ordinance to maintain and use, as now constructed, six (6) Light Fixture(s) projecting over the public right-of-way adjacent to its premises known as 1964 N. Sheffield Ave..

Said Light Fixture(s) at N. Sheffield Ave measure(s):
Six (6) at two (2) feet in length, one point five (1.5) foot in width and eighteen (18) feet above grade level.

The location of said privilege shall be as shown on prints kept on file with the Department of Business Affairs and Consumer Protection and the Office of the City Clerk.

Said privilege shall be constructed in accordance with plans and specifications approved by the Department of Transportation (Division of Project Development).

This grant of privilege in the public way shall be subject to the provisions of Section 10-28-015 and all other required provisions of the Municipal Code of Chicago.

The grantee shall pay to the City of Chicago as compensation for the privilege #1117002 herein granted the sum of one hundred ($100.00) per annum in advance.

A 25% penalty will be added for payments received after due date.

The permit holder agrees to hold the City of Chicago harmless for any damage, relocation or replacement costs associated with damage, relocation or removal of private property caused by the City performing work in the public way.

Authority herein given and granted for a period of five (5) years from and after 01/13/2014.

Alderman S Waguespack

Scott Waguespack 32nd Ward

# APPLICATION TO USE THE PUBLIC RIGHT OF WAY

## *EXAMPLE OF LIGHT(S) DRAWING*

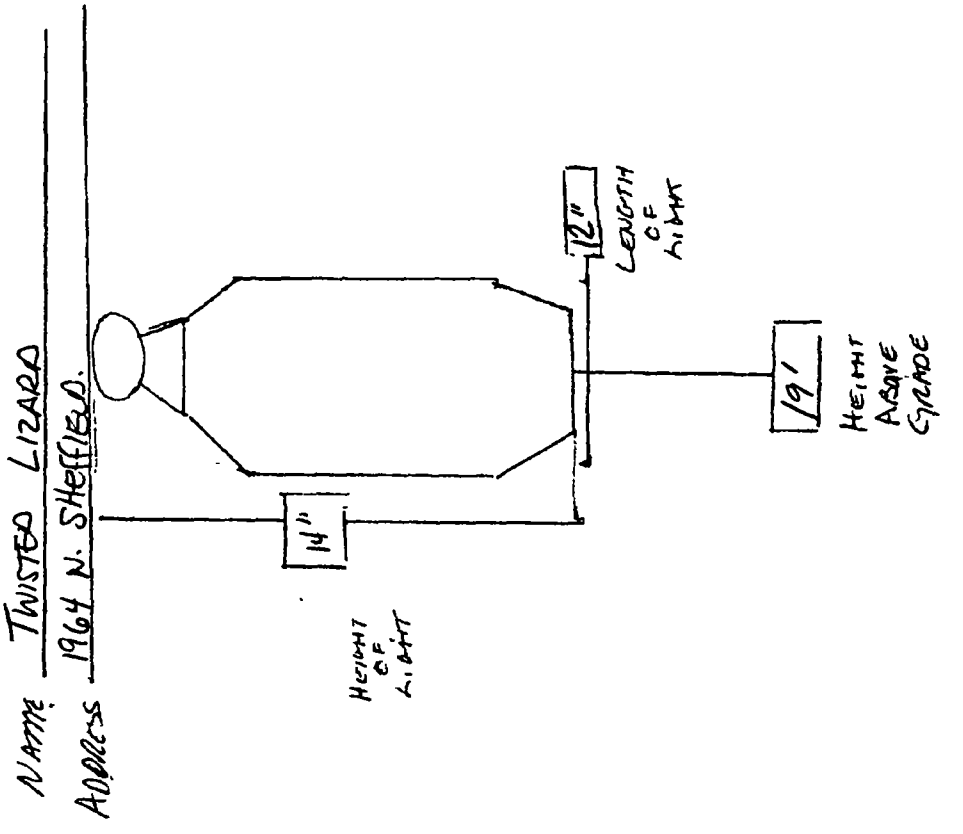


6 LIGHTS WITH 61" BETWEEN EACH LIGHT.

**Department of Business Affairs and Consumer Protection**
Small Business Center - Public Way Use Unit
City Hall - 121 N. LaSalle Street, Room 800 • Chicago, IL 60602
312-74-GOBIZ / 312-744-6249 • (312) 744-1944 (TTY)
http://www.cityofchicago.org/bacp

**03/18/2015**

Alderman **Scott Waguespack**
Ward # **32**
City of Chicago
City Hall, Room **300**
121 North LaSalle Street
Chicago, Illinois 60602

Re: An ordinance to use and maintain a portion of the public right-of-way for **six (6) light fixture(s)** for **TWISTED LIZARD**, adjacent to the premises known as **1964 N. Sheffield Ave.**.

Dear Alderman **Scott Waguespack**:

The applicant referenced above has requested the use of the public right-of-way for a **light fixture(s)**. An ordinance has been prepared by the Department of Business Affairs and Consumer Protection – Small Business Center - Public Way Use Unit for presentation to the City Council. Because this request was made for properties located in your ward, as approved by you as per the attached, I respectfully request that you introduce the attached ordinance at the next City Council meeting.

If you have any questions regarding this ordinance, please contact Anthony Bertuca at (312) 744-5506.

**Department of Business Affairs and Consumer Protection**

# City of Chicago

O2015-2141

Office of the City Clerk

Document Tracking Sheet

| | |
|---|---|
| **Meeting Date:** | 3/18/2015 |
| **Sponsor(s):** | Waguespack (32) |
| **Type:** | Ordinance |
| **Title:** | Grant(s) of privilege in public way for Wendy's Number 001168 |
| **Committee(s) Assignment:** | Committee on Transportation and Public Way |

ORDINANCE
WENDY'S #001168
Acct. No. 23676 - 9
Permit No. 1116914

*Be It Ordained by the City Council of the City of Chicago:*

SECTION 1. Permission and authority are hereby given and granted to WENDY'S #001168, upon the terms and subject to the conditions of this ordinance to maintain and use two (2) sign(s) projecting over the public right-of-way attached to its premises known as 2312 N. Ashland Ave..

Said sign structure(s) measures as follows; along N ASHLAND AVE:
One (1) at eleven point six seven (11.67) feet in length, six point four two (6.42) feet in height and ten point one seven (10.17) feet above grade level.
One (1) at eleven point six seven (11.67) feet in length, nine point four two (9.42) feet in height and thirty-six point five eight (36.58) feet above grade level.

The location of said privilege shall be as shown on prints kept on file with the Department of Business Affairs and Consumer Protection and the Office of the City Clerk.

Said privilege shall be constructed in accordance with plans and specifications approved by the Department of Transportation (Division of Project Development) and Zoning Department - Signs.

This grant of privilege in the public way shall be subject to the provisions of Section 10-28-015 and all other required provisions of the Municipal Code of Chicago.

The grantee shall pay to the City of Chicago as compensation for the privilege #1116914 herein granted the sum of six hundred ($600.00) per annum in advance.

A 25% penalty will be added for payments received after due date.

The permit holder agrees to hold the City of Chicago harmless for any damage, relocation or replacement costs associated with damage, relocation or removal of private property caused by the City performing work in the public way.

Authority herein given and granted for a period of five (5) years from and after 10/08/2013.

Alderman Scott Waguespack

Scott Waguespack 32nd Ward

# U0601-IA-WP54
## WITH WP100 READER BOARD

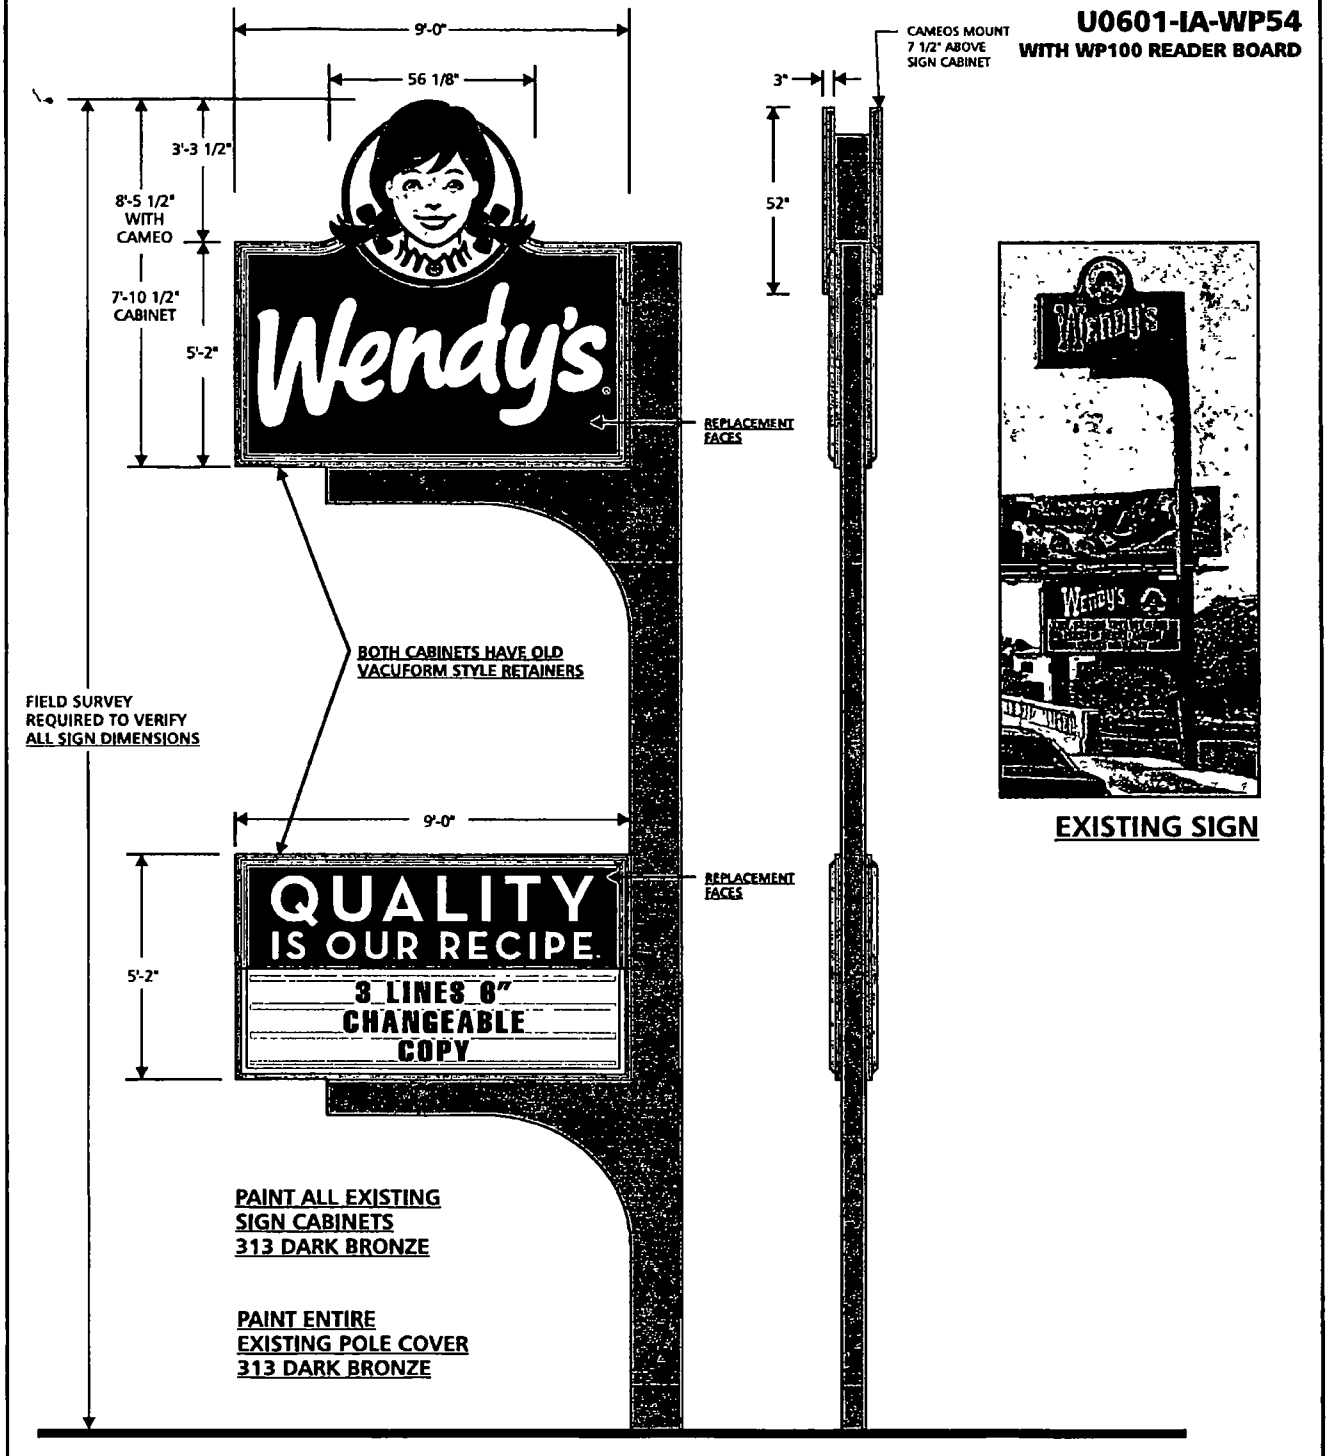





EXISTING SIGN

| SIGN TYPE | SPECIFICATIONS | COLORS | SIGN SURVEY | ARTWORK |
|---|---|---|---|---|
| ■ DOUBLE FACE<br>■ ILLUMINATED<br>■ GROUND | - PAINT EXISTING CABINETS 313 DARK BRONZE<br>- REPLACEMENT FACES 150 PAN FORMED EMBOSSED SOLAR GRADE POLYCARBONATE FACES<br>- FLUORESCENT ILLUMINATION<br>CAMEOS - FORMED POLYCARBONATE WITH PRINTED GRAPHICS SECOND SURFACE WITH LED ILLUMINATION<br>- ALUMINUM RETURNS AND BACKS PAINTED 313 DARK BRONZE<br>- PAINT EXISTING POLE COVER 313 DARK BRONZE | ☑ 313 DARK BRONZE<br>☑ PMS 186 RED<br>☐ WHITE<br>☑ PMS 186 RED HAIR<br>☑ PMS 201 BURGUNDY HAT<br>☑ PMS 299 BLUE<br>☐ PMS 698 PINK<br>■ PMS 439 BROWN | ☐ FACE TRIMS<br>☐ FASCIA COLOR<br>☐ RADIUS DIM<br>☐ BUILDING DIM<br>☐ FACADE ANGLE<br>☐ OTHER | ☑ PROVIDED<br>☐ REQUIRED<br>If required customer to provide Custom Sign Center, Inc. with camera ready or appropriate digital file. Please contact your salesperson or Design Staff for appropriate file types. |

custom SIGN Center, Inc. Full Service Sign Company
3200 Valleyview Drive Columbus, OH 43204
PH 614-279-6700 FX 614-279-7525

FILENAME U0601-IA-WP54 WITH WP 100 READER BOARD SCALE 1/4"=1'
DATE 6/10/13 DGNR RTK SALES T SHEEHY

Approval Signatures Required to ensure that all spelling, colors and specifications for sign(s) rendered meets customer & landlord approvals.

CUSTOMER _____ DATE _____
LANDLORD _____ DATE _____

This original design and all information herein are the property of Custom Sign Center, Inc. Artwork is subject to return if not purchased. Any unauthorized use is forbidden. © Copyright 2005 All rights reserved

**Department of Business Affairs and Consumer Protection**
Small Business Center - Public Way Use Unit
City Hall - 121 N. LaSalle Street, Room 800 • Chicago, IL 60602
312-74-GOBIZ / 312-744-6249 • (312) 744-1944 (TTY)
http://www.cityofchicago.org/bacp

**03/18/2015**

Alderman **Scott Waguespack**
Ward # **32**
City of Chicago
City Hall, Room **300**
121 North LaSalle Street
Chicago, Illinois 60602

Re: An ordinance to use and maintain a portion of the public right-of-way for **two (2) sign(s)** for **WENDY'S #001168**, adjacent to the premises known as **2312 N. Ashland Ave.**.

Dear Alderman **Scott Waguespack**:

The applicant referenced above has requested the use of the public right-of-way for a **sign(s)**. An ordinance has been prepared by the Department of Business Affairs and Consumer Protection – Small Business Center - Public Way Use Unit for presentation to the City Council. Because this request was made for properties located in your ward, as approved by you as per the attached, I respectfully request that you introduce the attached ordinance at the next City Council meeting.

If you have any questions regarding this ordinance, please contact Anthony Bertuca at (312) 744-5506.

**Department of Business Affairs and Consumer Protection**

# City of Chicago

O2015-2143

Office of the City Clerk

Document Tracking Sheet

| | |
|---|---|
| **Meeting Date:** | 3/18/2015 |
| **Sponsor(s):** | Waguespack (32) |
| **Type:** | Ordinance |
| **Title:** | Grant(s) of privilege in public way for Wishbone Restaurant - sign |
| **Committee(s) Assignment:** | Committee on Transportation and Public Way |

ORDINANCE
WISHBONE RESTAURANT
Acct. No. 10247 - 1
Permit No. 1117068

*Be It Ordained by the City Council of the City of Chicago:*

SECTION 1. Permission and authority are hereby given and granted to WISHBONE RESTAURANT, upon the terms and subject to the conditions of this ordinance to maintain and use one (1) sign(s) projecting over the public right-of-way attached to its premises known as 3300 N. Lincoln Ave..

Said sign structure(s) measures as follows; along N. LINCOLN:
One (1) at eleven (11) feet in length, one point nine two (1.92) feet in height and sixteen (16) feet above grade level.

The location of said privilege shall be as shown on prints kept on file with the Department of Business Affairs and Consumer Protection and the Office of the City Clerk.

Said privilege shall be constructed in accordance with plans and specifications approved by the Department of Transportation (Division of Project Development) and Zoning Department - Signs.

This grant of privilege in the public way shall be subject to the provisions of Section 10-28-015 and all other required provisions of the Municipal Code of Chicago.

The grantee shall pay to the City of Chicago as compensation for the privilege #1117068 herein granted the sum of one hundred ($100.00) per annum in advance.

A 25% penalty will be added for payments received after due date.

The permit holder agrees to hold the City of Chicago harmless for any damage, relocation or replacement costs associated with damage, relocation or removal of private property caused by the City performing work in the public way.

Authority herein given and granted for a period of five (5) years from and after 05/13/2014.

Alderman _____

Scott Waguespack 32nd Ward

**WISHBONE RESTAURANT**
**3300 N. Lincoln Ave.**
**Chicago, IL 60657**
**Account 10247**

## Public Way Outdoor Sign Application

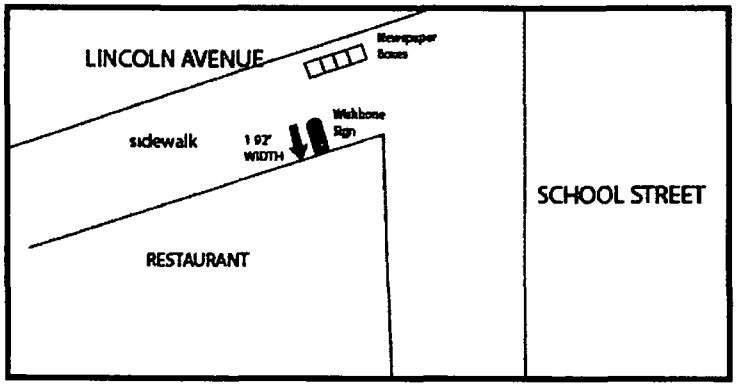


MAP VIEW
showing overhang
and pacement

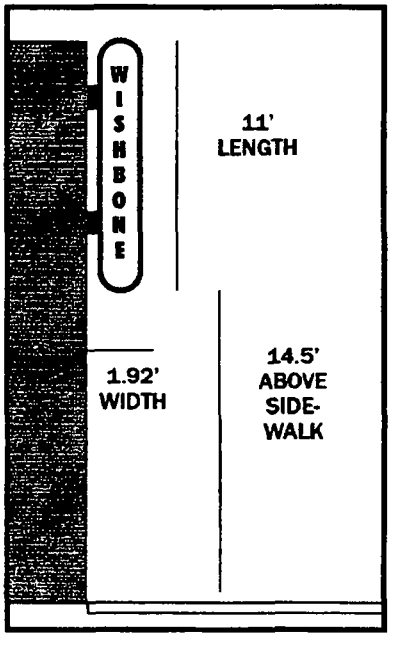


ELEVATION VIEW
along Lincoln Avenue
above sidewalk

**Department of Business Affairs and Consumer Protection**
Small Business Center - Public Way Use Unit
City Hall - 121 N. LaSalle Street, Room 800 • Chicago, IL 60602
312-74-GOBIZ / 312-744-6249 • (312) 744-1944 (TTY)
http://www.cityofchicago.org/bacp

**03/18/2015**

Alderman **Scott Waguespack**
Ward # **32**
City of Chicago
City Hall, Room **300**
121 North LaSalle Street
Chicago, Illinois 60602

Re: An ordinance to use and maintain a portion of the public right-of-way for **one (1) sign(s)** for **WISHBONE RESTAURANT**, adjacent to the premises known as **3300 N. Lincoln Ave.**.

Dear Alderman **Scott Waguespack**:

The applicant referenced above has requested the use of the public right-of-way for a **sign(s)**. An ordinance has been prepared by the Department of Business Affairs and Consumer Protection – Small Business Center - Public Way Use Unit for presentation to the City Council. Because this request was made for properties located in your ward, as approved by you as per the attached, I respectfully request that you introduce the attached ordinance at the next City Council meeting.

If you have any questions regarding this ordinance, please contact Anthony Bertuca at (312) 744-5506.

**Department of Business Affairs and Consumer Protection**

# City of Chicago

O2015-2144

Office of the City Clerk

Document Tracking Sheet

| | |
|---|---|
| **Meeting Date:** | 3/18/2015 |
| **Sponsor(s):** | Waguespack (32) |
| **Type:** | Ordinance |
| **Title:** | Grant(s) of privilege in public way for Wishbone Restaurant - light fixures |
| **Committee(s) Assignment:** | Committee on Transportation and Public Way |

ORDINANCE
WISHBONE RESTAURANT
Acct. No. 10247 - 1
Permit No. 1117062

*Be It Ordained by the City Council of the City of Chicago:*

SECTION 1. Permission and authority are hereby given and granted to WISHBONE RESTAURANT, upon the terms and subject to the conditions of this ordinance to maintain and use, as now constructed, thirty (30) Light Fixture(s) projecting over the public right-of-way adjacent to its premises known as 3300 N. Lincoln Ave..

Said Light Fixture(s) at N Lincoln Ave measure(s):
Twelve (12) at one point eight three (1.83) foot in length, one point eight three (1.83) foot in width and fourteen point five (14.5) feet above grade level.

Said Light Fixture(s) at School St measure(s):
Eight (8) at one point eight three (1.83) foot in length, one point eight three (1.83) foot in width and fourteen point five (14.5) feet above grade level.
Ten (10) at one point four (1.4) foot in length, point six seven (.67) feet in width and six (6) feet above grade level.

The location of said privilege shall be as shown on prints kept on file with the Department of Business Affairs and Consumer Protection and the Office of the City Clerk.

Said privilege shall be constructed in accordance with plans and specifications approved by the Department of Transportation (Division of Project Development).

This grant of privilege in the public way shall be subject to the provisions of Section 10-28-015 and all other required provisions of the Municipal Code of Chicago.

The grantee shall pay to the City of Chicago as compensation for the privilege #1117062 herein granted the sum of one hundred seventy-five ($175.00) per annum in advance.

A 25% penalty will be added for payments received after due date.

The permit holder agrees to hold the City of Chicago harmless for any damage, relocation or replacement costs associated with damage, relocation or removal of private property caused by the City performing work in the public way.

Authority herein given and granted for a period of five (5) years from and after 06/03/2014.

Alderman S Waguespack

Scott Waguespack 32nd Ward

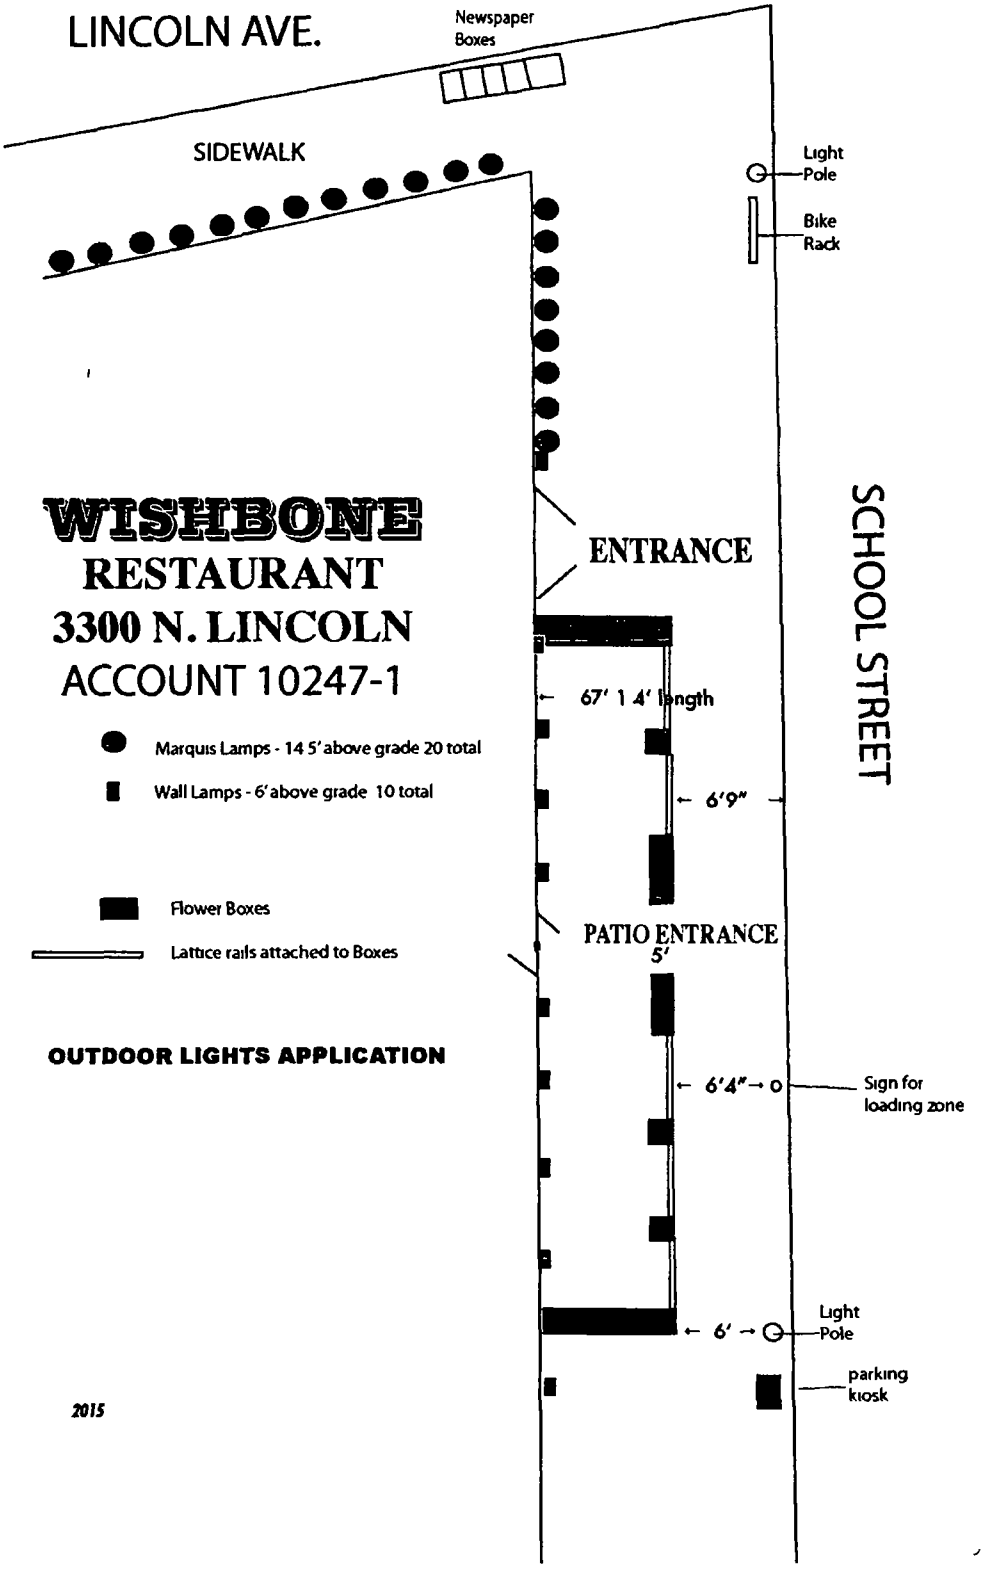
LINCOLN AVE.
Newspaper Boxes
SIDEWALK
Light Pole
Bike Rack
WISHBONE
RESTAURANT
3300 N. LINCOLN
ACCOUNT 10247-1
ENTRANCE
SCHOOL STREET
67' 1 4' length
6'9"
Marquis Lamps - 14 5' above grade 20 total
Wall Lamps - 6' above grade 10 total
Flower Boxes
Lattice rails attached to Boxes
PATIO ENTRANCE
5'
OUTDOOR LIGHTS APPLICATION
6'4"
Sign for loading zone
6'
Light Pole
parking kiosk
2015

**Department of Business Affairs and Consumer Protection**
Small Business Center - Public Way Use Unit
City Hall - 121 N. LaSalle Street, Room 800 • Chicago, IL 60602
312-74-GOBIZ / 312-744-6249 • (312) 744-1944 (TTY)
http://www.cityofchicago.org/bacp

**03/18/2015**

Alderman **Scott Waguespack**
Ward # **32**
City of Chicago
City Hall, Room **300**
121 North LaSalle Street
Chicago, Illinois 60602

Re: An ordinance to use and maintain a portion of the public right-of-way for **thirty (30) light fixture(s)** for **WISHBONE RESTAURANT**, adjacent to the premises known as **3300 N. Lincoln Ave.**.

Dear Alderman **Scott Waguespack**:

The applicant referenced above has requested the use of the public right-of-way for a **light fixture(s)**. An ordinance has been prepared by the Department of Business Affairs and Consumer Protection – Small Business Center - Public Way Use Unit for presentation to the City Council. Because this request was made for properties located in your ward, as approved by you as per the attached, I respectfully request that you introduce the attached ordinance at the next City Council meeting.

If you have any questions regarding this ordinance, please contact Anthony Bertuca at (312) 744-5506.

**Department of Business Affairs and Consumer Protection**

# City of Chicago

O2015-2145

Office of the City Clerk

Document Tracking Sheet

| | |
|---|---|
| **Meeting Date:** | 3/18/2015 |
| **Sponsor(s):** | Waguespack (32) |
| **Type:** | Ordinance |
| **Title:** | Grant(s) of privilege in public way for White House Black Market |
| **Committee(s) Assignment:** | Committee on Transportation and Public Way |

ORDINANCE
WHITE HOUSE BLACK MARKET
Acct. No. 302541 - 5
Permit No. 1115798

*Be It Ordained by the City Council of the City of Chicago:*

SECTION 1. Permission and authority are hereby given and granted to WHITE HOUSE BLACK MARKET, upon the terms and subject to the conditions of this ordinance to maintain and use two (2) sign(s) projecting over the public right-of-way attached to its premises known as 901 W. Weed St..

Said sign structure(s) measures as follows; along W Weed St:
Two (2) at eleven point five (11.5) feet in length, one point six seven (1.67) feet in height and fourteen (14) feet above grade level.

The location of said privilege shall be as shown on prints kept on file with the Department of Business Affairs and Consumer Protection and the Office of the City Clerk.

Said privilege shall be constructed in accordance with plans and specifications approved by the Department of Transportation (Division of Project Development) and Zoning Department - Signs.

This grant of privilege in the public way shall be subject to the provisions of Section 10-28-015 and all other required provisions of the Municipal Code of Chicago.

The grantee shall pay to the City of Chicago as compensation for the privilege #1115798 herein granted the sum of one hundred seventy-five ($175.00) per annum in advance.

A 25% penalty will be added for payments received after due date.

The permit holder agrees to hold the City of Chicago harmless for any damage, relocation or replacement costs associated with damage, relocation or removal of private property caused by the City performing work in the public way.

Authority herein given and granted for a period of five (5) years from and after Date of Passage.

Alderman Scott Waguespack

Scott Waguespack 32nd Ward

Ⓐ REVERSE PUSH-THRU FACE-LIT LETTERS - ELEVATION
Scale: 3/4" = 1' - 0"

11' - 5 1/2" — 19.10 SQ FT

20" / 11" / 5 1/2"

# WHITE | BLACK
## HOUSE MARKET

Ⓐ REVERSE PUSH-THRU FACE-LIT LETTERS - SECTION
Scale: N.T.S.

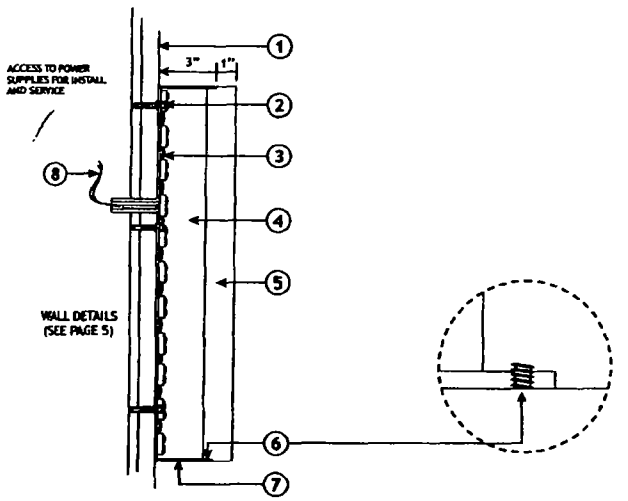


ILLUMINATED LETTER - DETAILS

1. LINE OF WALL (SEE PAGE 5)
2. FASTENERS AS REQUIRED
3. WHITE 6800K LED'S
4. ALUMINUM LETTER, INTERIOR PAINTED WHITE
5. 1 1/2" FLAME POLISHED CLEAR ACRYLIC FACE WITH TWO LAYERS OF WHITE LIGHT DIFFUSER VINYL APPLIED SECOND SURFACE
6. FACE ATTACHED WITH COUNTERSUNK SET SCREWS PAINTED BLACK S.W. GF5-95794
7. ALUMINUM LETTER RETURNS PAINTED BLACK S.W. GF5-95794, SATIN FINISH
8. CLEAR ACCESS FOR ELECTRICAL WIRING MANDATORY

WHBM11 5.5RPT

Ruggles SIGN
101 Kuhlman Blvd.
PO Box 349
Versailles, KY 40383
859.879.1199

WHITE | BLACK HOUSE MARKET

Store 3650
Space 4

THE SHOPS ON FREMONT
901 WEST WEED STREET
CHICAGO, IL 60642

CUSTOMER APPROVAL
Customer Signature _____ Date _____
Copy, Colors and Size

RUGGLES SIGN COMPANY DOES NOT PROVIDE PRIMARY ELECTRICAL TO SIGN LOCATION RESPONSIBILITY OF OTHERS!

This design is the exclusive property of Ruggles Sign Company and cannot be reproduced in whole or in part without their prior written approval.

Submittal Date: 08/21/14
Plan Issue/Rev Date: 09/17/14
Acct Rep: Vickie Richardson
Designer: Jason Elmore

REVISIONS
r1: 08/28/14 r5: 09/14/14
r2: 09/03/14 r6: _____
r3 09/15/14 r7: _____
r4 09/22/14 r8: _____

Page: 7

**Department of Business Affairs and Consumer Protection**
Small Business Center - Public Way Use Unit
City Hall - 121 N. LaSalle Street, Room 800 • Chicago, IL 60602
312-74-GOBIZ / 312-744-6249 • (312) 744-1944 (TTY)
http://www.cityofchicago.org/bacp

**03/18/2015**

Alderman **Scott Waguespack**
Ward # **32**
City of Chicago
City Hall, Room **300**
121 North LaSalle Street
Chicago, Illinois 60602

Re: An ordinance to use and maintain a portion of the public right-of-way for **two (2) sign(s)** for **WHITE HOUSE BLACK MARKET**, adjacent to the premises known as **901 W. Weed St.**.

Dear Alderman **Scott Waguespack**:

The applicant referenced above has requested the use of the public right-of-way for a **sign(s)**. An ordinance has been prepared by the Department of Business Affairs and Consumer Protection – Small Business Center - Public Way Use Unit for presentation to the City Council. Because this request was made for properties located in your ward, as approved by you as per the attached, I respectfully request that you introduce the attached ordinance at the next City Council meeting.

If you have any questions regarding this ordinance, please contact Anthony Bertuca at (312) 744-5506.

**Department of Business Affairs and Consumer Protection**

# City of Chicago

O2015-2151

Office of the City Clerk

Document Tracking Sheet

| | |
|---|---|
| **Meeting Date:** | 3/18/2015 |
| **Sponsor(s):** | Mell (33) |
| **Type:** | Ordinance |
| **Title:** | Grant(s) of privilege in public way for Williams Electronics Games, Inc. |
| **Committee(s) Assignment:** | Committee on Transportation and Public Way |

ORDINANCE
WILLIAMS ELECTRONICS GAMES, INC.
Acct. No. 6186 - 1
Permit No. 1116742

*Be It Ordained by the City Council of the City of Chicago:*

SECTION 1. Permission and authority are hereby given and granted to WILLIAMS ELECTRONICS GAMES, INC., upon the terms and subject to the conditions of this ordinance to maintain and use, as now constructed, two (2) Cable(s) under the public right-of-way adjacent to its premises known as 3401 N. California Ave..

Said Cable(s) at W. Roscoe measure(s):
Two (2) at seventy-six (76) feet in length, and one (1) foot in width for a total of one hundred fifty-two (152) square feet.

The location of said privilege shall be as shown on prints kept on file with the Department of Business Affairs and Consumer Protection and the Office of the City Clerk.

Said privilege shall be constructed in accordance with plans and specifications approved by the Department of Transportation (Office of Underground Coordination).

This grant of privilege in the public way shall be subject to the provisions of Section 10-28-015 and all other required provisions of the Municipal Code of Chicago.

The grantee shall pay to the City of Chicago as compensation for the privilege #1116742 herein granted the sum of two hundred two ($202.00) per annum in advance.

A 25% penalty will be added for payments received after due date.

The permit holder agrees to hold the City of Chicago harmless for any damage, relocation or replacement costs associated with damage, relocation or removal of private property caused by the City performing work in the public way.

Authority herein given and granted for a period of five (5) years from and after 12/20/2014.

Alderman 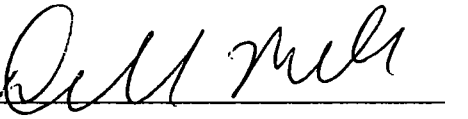

Deborah Mell 33rd Ward

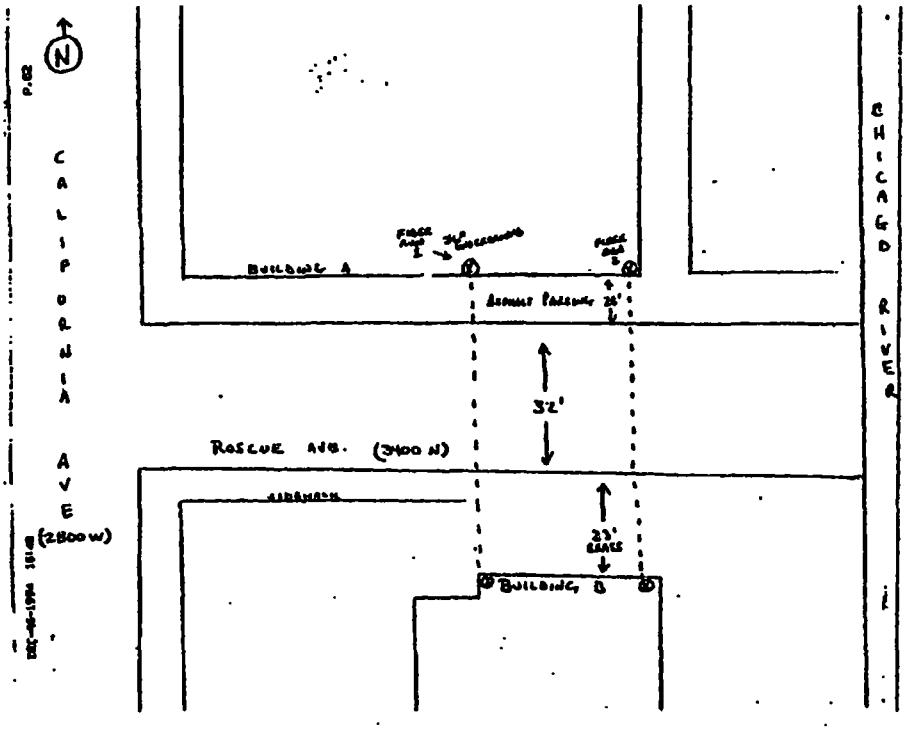
N
CALIFORNIA AVE
(2800 W)
CHICAGO RIVER
BUILDING A
ASPHALT PARKING
32'
ROSCOE AVE. (3400 N)
SIDEWALK
23'
BUILDING B

**Department of Business Affairs and Consumer Protection**
Small Business Center - Public Way Use Unit
City Hall - 121 N. LaSalle Street, Room 800 • Chicago, IL 60602
312-74-GOBIZ / 312-744-6249 • (312) 744-1944 (TTY)
http://www.cityofchicago.org/bacp

**03/18/2015**

Alderman **Deborah Mell**
Ward # **33**
City of Chicago
City Hall, Room **208**
121 North LaSalle Street
Chicago, Illinois 60602

Re: An ordinance to use and maintain a portion of the public right-of-way for **two (2) cable(s)** for **WILLIAMS ELECTRONICS GAMES, INC.**, adjacent to the premises known as **3401 N. California Ave.**.

Dear Alderman **Deborah Mell**:

The applicant referenced above has requested the use of the public right-of-way for a **cable(s)**. An ordinance has been prepared by the Department of Business Affairs and Consumer Protection – Small Business Center - Public Way Use Unit for presentation to the City Council. Because this request was made for properties located in your ward, as approved by you as per the attached, I respectfully request that you introduce the attached ordinance at the next City Council meeting.

If you have any questions regarding this ordinance, please contact Anthony Bertuca at (312) 744-5506.

**Department of Business Affairs and Consumer Protection**

# City of Chicago

O2015-2155

Office of the City Clerk

Document Tracking Sheet

| | |
|---|---|
| **Meeting Date:** | 3/18/2015 |
| **Sponsor(s):** | Colón (35) |
| **Type:** | Ordinance |
| **Title:** | Grant(s) of privilege in public way for Anong, Inc. |
| **Committee(s) Assignment:** | Committee on Transportation and Public Way |

ORDINANCE
ANONG INC.
Acct. No. 338920 - 1
Permit No. 1116753

*Be It Ordained by the City Council of the City of Chicago:*

SECTION 1. Permission and authority are hereby given and granted to ANONG INC., upon the terms and subject to the conditions of this ordinance to maintain and use, as now constructed, two (2) Duct(s) projecting over the public right-of-way adjacent to its premises known as 2532 N. California Ave..

Said Duct(s) at N. California Ave. measure(s):
One (1) at one point two five (1.25) foot in length, and one point two five (1.25) foot in width for a total of one point five six (1.56) square feet.
One (1) at one point one seven (1.17) foot in length, and point eight three (.83) feet in width for a total of point nine seven (.97) square feet.

The location of said privilege shall be as shown on prints kept on file with the Department of Business Affairs and Consumer Protection and the Office of the City Clerk.

Said privilege shall be constructed in accordance with plans and specifications approved by the Department of Transportation (Division of Project Development) and Department of Transportation (Office of Underground Coordination).

This grant of privilege in the public way shall be subject to the provisions of Section 10-28-015 and all other required provisions of the Municipal Code of Chicago.

The grantee shall pay to the City of Chicago as compensation for the privilege #1116753 herein granted the sum of eight hundred ($800.00) per annum in advance.

A 25% penalty will be added for payments received after due date.

The permit holder agrees to hold the City of Chicago harmless for any damage, relocation or replacement costs associated with damage, relocation or removal of private property caused by the City performing work in the public way.

Authority herein given and granted for a period of five (5) years from and after 12/16/2014.

Alderman

Reynaldo Colon 35th Ward

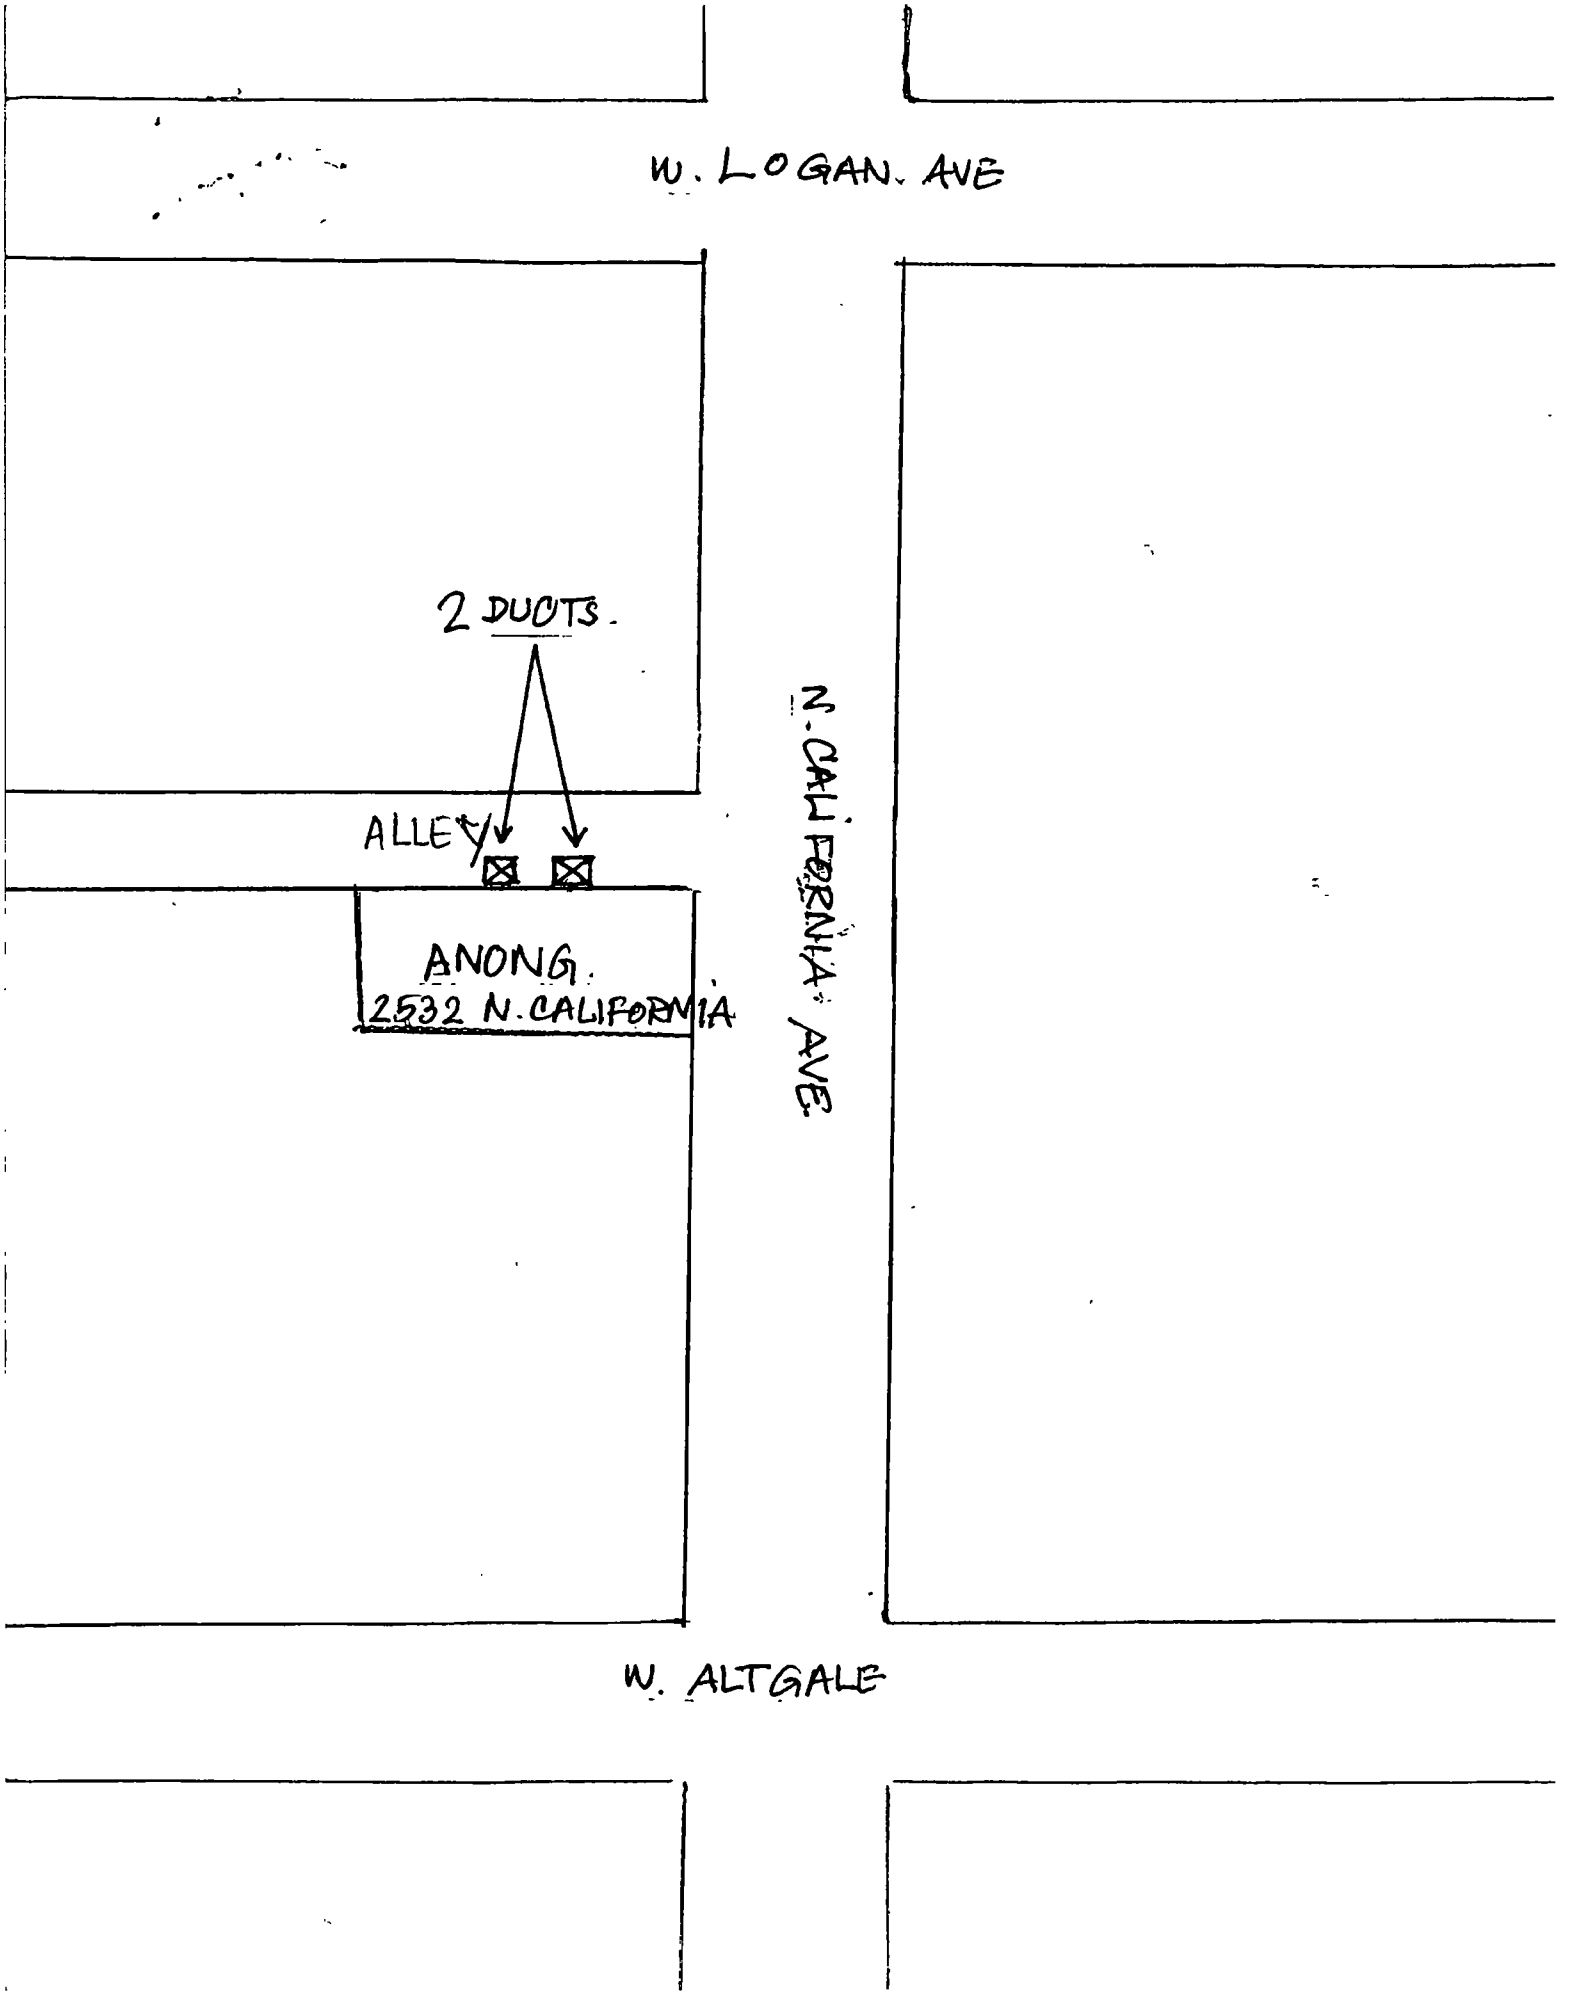
W. LOGAN. AVE
2 DUCTS.
ALLEY
ANONG.
2532 N. CALIFORMIA
N. CALIFORNIA AVE.
W. ALTGALE

**Department of Business Affairs and Consumer Protection**
Small Business Center - Public Way Use Unit
City Hall - 121 N. LaSalle Street, Room 800 • Chicago, IL 60602
312-74-GOBIZ / 312-744-6249 • (312) 744-1944 (TTY)
http //www.cityofchicago org/bacp

**03/18/2015**

Alderman **Reynaldo Colon**
Ward # **35**
City of Chicago
City Hall, Room **203**
121 North LaSalle Street
Chicago, Illinois 60602

Re: An ordinance to use and maintain a portion of the public right-of-way for **two (2) duct(s)** for **ANONG INC.**, adjacent to the premises known as **2532 N. California Ave.**.

Dear Alderman **Reynaldo Colon**:

The applicant referenced above has requested the use of the public right-of-way for a **duct(s)**. An ordinance has been prepared by the Department of Business Affairs and Consumer Protection – Small Business Center - Public Way Use Unit for presentation to the City Council. Because this request was made for properties located in your ward, as approved by you as per the attached, I respectfully request that you introduce the attached ordinance at the next City Council meeting.

If you have any questions regarding this ordinance, please contact Anthony Bertuca at (312) 744-5506.

**Department of Business Affairs and Consumer Protection**

# City of Chicago

O2015-2157

Office of the City Clerk

Document Tracking Sheet

| | |
|---|---|
| **Meeting Date:** | 3/18/2015 |
| **Sponsor(s):** | Colón (35) |
| **Type:** | Ordinance |
| **Title:** | Grant(s) of privilege in public way for Basa Projects LLC |
| **Committee(s) Assignment:** | Committee on Transportation and Public Way |

ORDINANCE
BASA PROJECTS, LLC
Acct. No. 305518 - 2
Permit No. 1116909

*Be It Ordained by the City Council of the City of Chicago:*

SECTION 1. Permission and authority are hereby given and granted to BASA PROJECTS, LLC, upon the terms and subject to the conditions of this ordinance to maintain and use, as now constructed, one (1) Bay Window(s) projecting over the public right-of-way adjacent to its premises known as 2912 N. Milwaukee Ave..

Said Bay Window(s) at N. Milwaukee Avenue measure(s):
One (1) at seventeen point one seven (17.17) feet in length, and two (2) feet in width for a total of thirty-four point three four (34.34) square feet.

The location of said privilege shall be as shown on prints kept on file with the Department of Business Affairs and Consumer Protection and the Office of the City Clerk.

Said privilege shall be constructed in accordance with plans and specifications approved by the Department of Transportation (Division of Project Development).

This grant of privilege in the public way shall be subject to the provisions of Section 10-28-015 and all other required provisions of the Municipal Code of Chicago.

The grantee shall pay to the City of Chicago as compensation for the privilege #1116909 herein granted the sum of seventy-five ($75.00) per annum in advance.

A 25% penalty will be added for payments received after due date.

The permit holder agrees to hold the City of Chicago harmless for any damage, relocation or replacement costs associated with damage, relocation or removal of private property caused by the City performing work in the public way.

Authority herein given and granted for a period of five (5) years from and after 12/16/2014.

Alderman
Reynaldo Colon 35th Ward

# PLAT OF SURVEY

DESCRIBED AS

LOT 16 EXCEPT THAT PART DESCRIBED AS FOLLOWS: BEGINNING AT THE MOST NORTHERLY CORNER OF LOT 16; THENCE SOUTHEASTERLY ALONG THE NORTH EASTERLY LINE OF LOT 16, A DISTANCE OF 1.52 FEET TO THE NORTHWESTERLY FACE OF BRICK WALL; THENCE SOUTHWESTERLY ALONG THE NORTHWESTERLY FACE OF SAID BRICK WALL, A DISTANCE OF 49.88 FEET; THENCE NORTHWESTERLY A DISTANCE OF 2.05 FEET TO THE NORTHWESTERLY LINE OF SAID LOT 16; THENCE NORTHEASTERLY, A DISTANCE OF 51.38 FEET ALONG THE NORTHWESTERLY LINE OF SAID LOT 16 TO THE POINT OF BEGINNING, IN BLOCK 1 IN WILLIAM E. HATTERMAN'S MILWAUKEE AVENUE SUBDIVISION, BEING A SUBDIVISION OF LOTS 15 AND 16 IN BRAND'S SUBDIVISION OF THE NORTHEAST ¼ OF SECTION 26, TOWNSHIP 40 NORTH, RANGE 12, EAST OF THE THIRD PRINCIPAL MERIDIAN, IN COOK COUNTY, ILLINOIS.

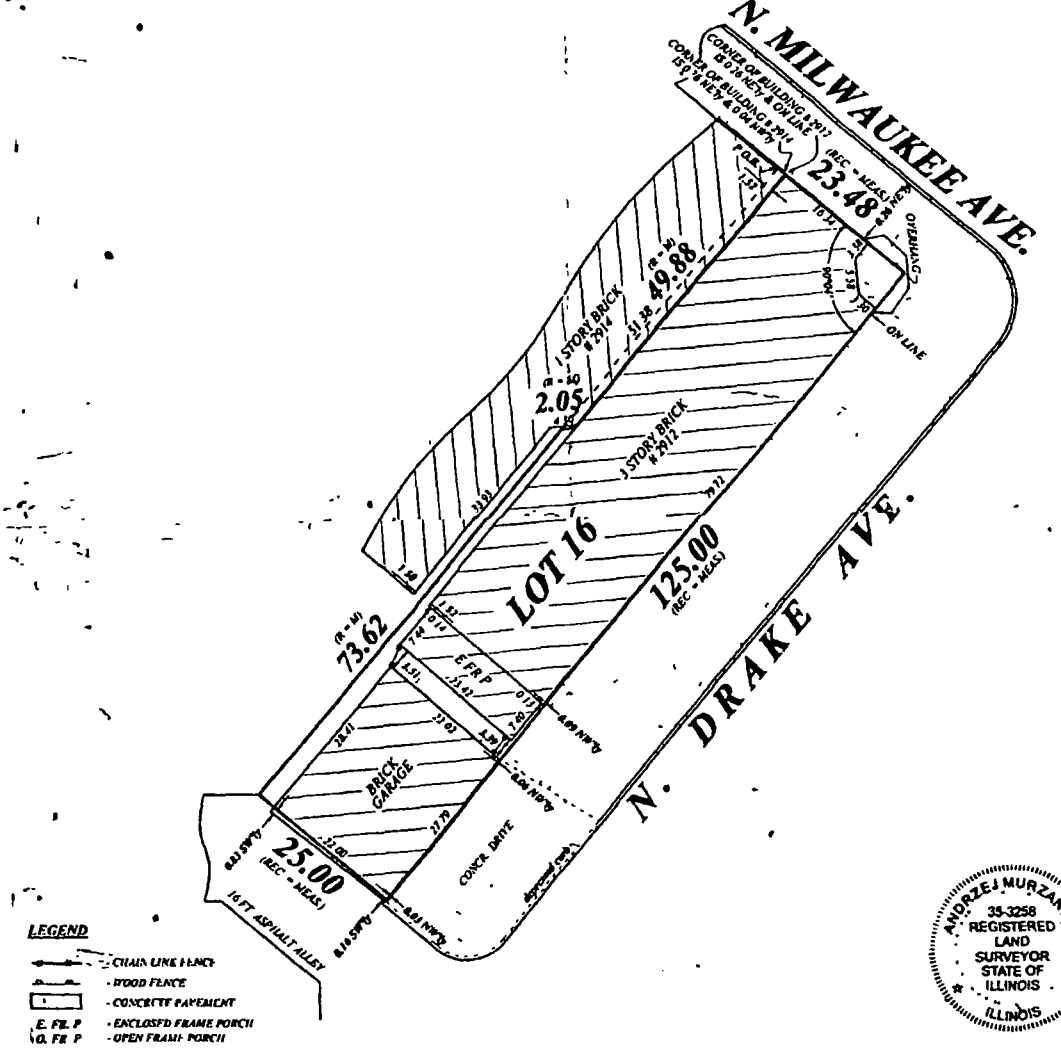


LEGEND

- CHAIN LINK FENCE
- WOOD FENCE
- CONCRETE PAVEMENT
- E. FR. P - ENCLOSED FRAME PORCH
- O. FR. P - OPEN FRAME PORCH

ANDRZEJ MURZANSKI 35-3258 REGISTERED LAND SURVEYOR STATE OF ILLINOIS ILLINOIS

ALL DIMENSIONS ARE SHOWN IN FEET AND DECIMAL PARTS THEREOF

SCALE . 1"=16'

ORDERED . NICK KULIGIN

JOB NO . 080123A

FIELDWORK COMPLETION DATE . JAN 22ND 2008

MUNICIPALITY . CHICAGO

THE LEGAL DESCRIPTION NOTED ON THIS PLAT IS A COPY OF THE ONE ORDERS AND FOR ACCURACY MUST BE COMPARED WITH THE DEED

STATE OF ILLINOIS
COUNTY OF COOK SS

SIGNATURE DATE: JANUARY 23RD 2008

I, ANDRZEJ MURZANSKI, AN ILLINOIS REGISTERED LAND SURVEYOR, DO HEREBY CERTIFY THAT I HAVE SURVEYED THE ABOVE DESCRIBED PROPERTY AND THAT PLAT HEREON DRAWN IS A CORRECT REPRESENTATION OF SAID SURVEY.

ANDRZEJ MURZANSKI PLS. NO. 35-3258 EXPIRES 11/30/2008
THIS PROFESSIONAL SERVICE CONFORMS TO THE CURRENT ILLINOIS MINIMUM STANDARDS FOR A BOUNDARY SURVEY

ANY DISCREPANCY IN MEASURMENT SHOULD BE PROMPTLY REPORTED TO THE SURVEYOR FOR EXPLANATION OR CORRECTION

FOR EASEMENTS, BUILDING LINES AND OTHER RESTRICTIONS NOT SHOWN ON THIS PLAT REFER TO YOUR ABSTRACT, DEED TITLE POLICY AND LOCAL BUILDING REGULATIONS

NO CORNERS WERE MONUMENTED PER CUSTOMER REQUEST

ANDRZEJ MURZANSKI
*LAND SURVEYORS, INC*
*PROFESSIONAL DESIGN FIRM*
*NO 184-004748*

240 COUNTRY LANE
GLENVIEW, IL 60025
PHONE . 847-486-8731
FAX 847-486-8732

**Department of Business Affairs and Consumer Protection**
Small Business Center - Public Way Use Unit
City Hall - 121 N. LaSalle Street, Room 800 • Chicago, IL 60602
312-74-GOBIZ / 312-744-6249 • (312) 744-1944 (TTY)
http://www.cityofchicago.org/bacp

**03/18/2015**

Alderman **Reynaldo Colon**
Ward # **35**
City of Chicago
City Hall, Room **203**
121 North LaSalle Street
Chicago, Illinois 60602

Re: An ordinance to use and maintain a portion of the public right-of-way for **one (1) bay window(s)** for **BASA PROJECTS, LLC**, adjacent to the premises known as **2912 N. Milwaukee Ave.**.

Dear Alderman **Reynaldo Colon**:

The applicant referenced above has requested the use of the public right-of-way for a **bay window(s)**. An ordinance has been prepared by the Department of Business Affairs and Consumer Protection – Small Business Center - Public Way Use Unit for presentation to the City Council. Because this request was made for properties located in your ward, as approved by you as per the attached, I respectfully request that you introduce the attached ordinance at the next City Council meeting.

If you have any questions regarding this ordinance, please contact Anthony Bertuca at (312) 744-5506.

**Department of Business Affairs and Consumer Protection**

# City of Chicago

O2015-2160

Office of the City Clerk

Document Tracking Sheet

| | |
|---|---|
| **Meeting Date:** | 3/18/2015 |
| **Sponsor(s):** | Colón (35) |
| **Type:** | Ordinance |
| **Title:** | Grant(s) of privilege in public way for Cash America Jewelry & Loan of Chicago Number 13 |
| **Committee(s) Assignment:** | Committee on Transportation and Public Way |

ORDINANCE
CASH AMERICA JEWLERY & LOAN OF CHICAGO # 13
Acct. No. 19661 - 16
Permit No. 1116755

*Be It Ordained by the City Council of the City of Chicago:*

SECTION 1. Permission and authority are hereby given and granted to CASH AMERICA JEWLERY & LOAN OF CHICAGO # 13, upon the terms and subject to the conditions of this ordinance to maintain and use, as now constructed, one (1) Security Camera(s) projecting over the public right-of-way for security purposes adjacent to its premises known as 2437 N. Milwaukee Ave..

Said Security Camera(s) at N. Richmond measure(s):
One (1) at point seven one (.71) feet in length, point four two (.42) feet in width and fifteen point two five (15.25) feet above grade level.

The location of said privilege shall be as shown on prints kept on file with the Department of Business Affairs and Consumer Protection and the Office of the City Clerk.

Said privilege shall be constructed in accordance with plans and specifications approved by the Department of Planning and Development and Department of Transportation (Division of Project Development).

This grant of privilege in the public way shall be subject to the provisions of Section 10-28-015 and all other required provisions of the Municipal Code of Chicago.

The grantee shall pay to the City of Chicago as compensation for the privilege #1116755 herein granted the sum of zero ($.00) per annum in advance.

A 25% penalty will be added for payments received after due date.

The permit holder agrees to hold the City of Chicago harmless for any damage, relocation or replacement costs associated with damage, relocation or removal of private property caused by the City performing work in the public way.

Authority herein given and granted for a period of five (5) years from and after 12/16/2014.

Alderman

Reynaldo Colon 35th Ward

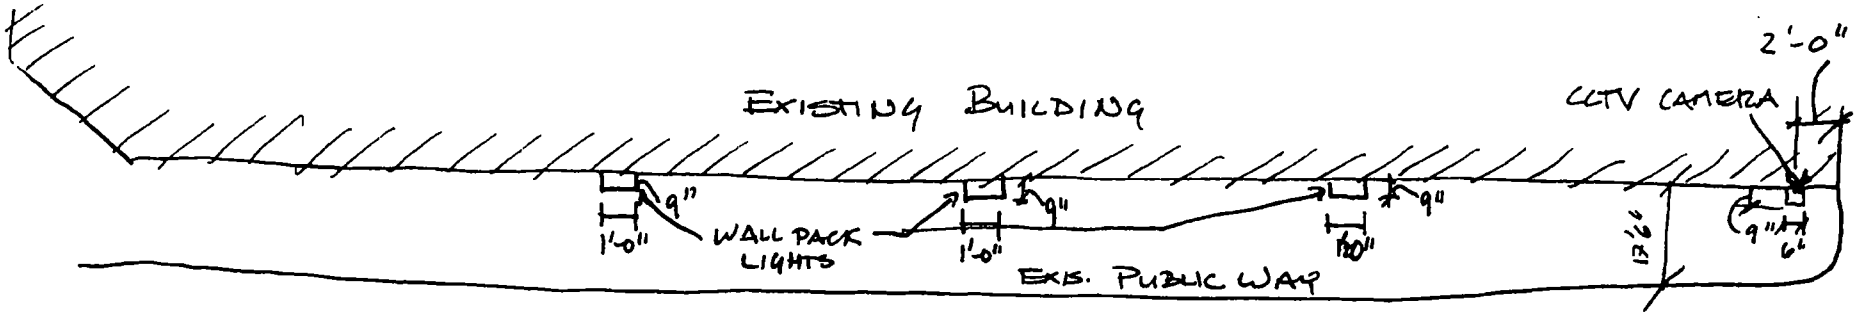


NORTH

PLAN
N.T.S.

← N. RICHMOND →

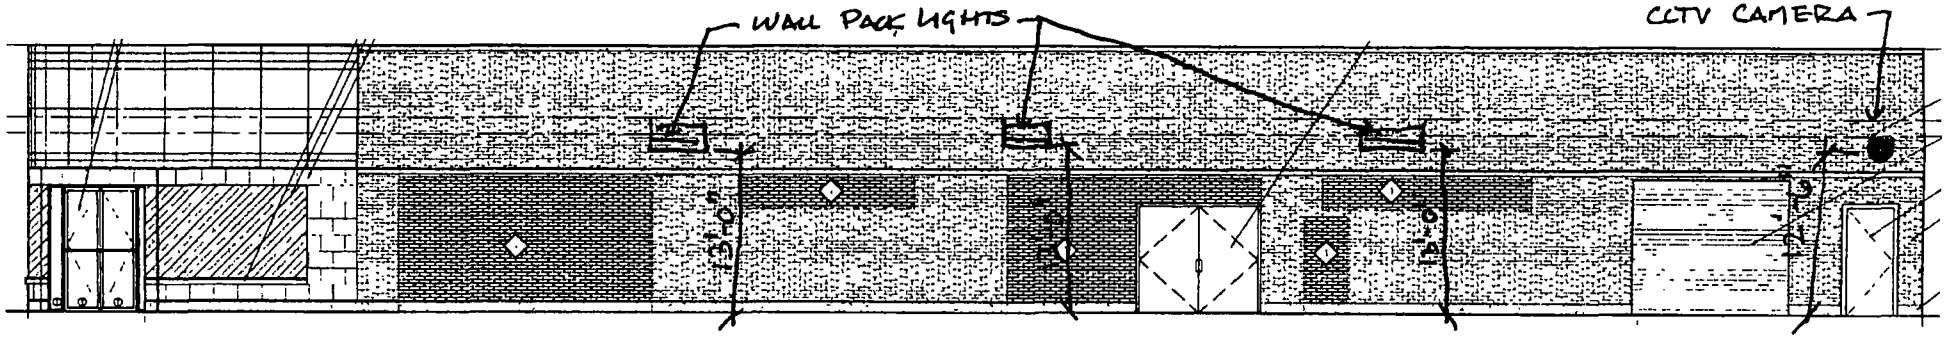


ELEVATION
N.T.S.

2437 N. MILWAUKEE

**Department of Business Affairs and Consumer Protection**
Small Business Center - Public Way Use Unit
City Hall - 121 N. LaSalle Street, Room 800 • Chicago, IL 60602
312-74-GOBIZ / 312-744-6249 • (312) 744-1944 (TTY)
http://www.cityofchicago.org/bacp

**03/18/2015**

Alderman **Reynaldo Colon**
Ward # **35**
City of Chicago
City Hall, Room **203**
121 North LaSalle Street
Chicago, Illinois 60602

Re: An ordinance to use and maintain a portion of the public right-of-way for **one (1) security camera(s)** for **CASH AMERICA JEWLERY & LOAN OF CHICAGO # 13**, adjacent to the premises known as **2437 N. Milwaukee Ave.**.

Dear Alderman **Reynaldo Colon**:

The applicant referenced above has requested the use of the public right-of-way for a **security camera(s)**. An ordinance has been prepared by the Department of Business Affairs and Consumer Protection – Small Business Center - Public Way Use Unit for presentation to the City Council. Because this request was made for properties located in your ward, as approved by you as per the attached, I respectfully request that you introduce the attached ordinance at the next City Council meeting.

If you have any questions regarding this ordinance, please contact Anthony Bertuca at (312) 744-5506.

**Department of Business Affairs and Consumer Protection**

# City of Chicago

O2015-2162

Office of the City Clerk

Document Tracking Sheet

| | |
|---|---|
| **Meeting Date:** | 3/18/2015 |
| **Sponsor(s):** | Colón (35) |
| **Type:** | Ordinance |
| **Title:** | Grant(s) of privilege in public way for Las Americas Travel, Inc. |
| **Committee(s) Assignment:** | Committee on Transportation and Public Way |

ORDINANCE
LAS AMERICAS TRAVEL INC
Acct. No. 51569 - 4
Permit No. 1109229

*Be It Ordained by the City Council of the City of Chicago:*

SECTION 1. Permission and authority are hereby given and granted to LAS AMERICAS TRAVEL INC, upon the terms and subject to the conditions of this ordinance to maintain and use one (1) sign(s) projecting over the public right-of-way attached to its premises known as 2822 N. Milwaukee Ave..

Said sign structure(s) measures as follows; along N. Milwaukee Avenue:
One (1) at four (4) feet in length, three (3) feet in height and twelve (12) feet above grade level.

The location of said privilege shall be as shown on prints kept on file with the Department of Business Affairs and Consumer Protection and the Office of the City Clerk.

Said privilege shall be constructed in accordance with plans and specifications approved by the Department of Transportation (Division of Project Development) and Zoning Department - Signs.

This grant of privilege in the public way shall be subject to the provisions of Section 10-28-015 and all other required provisions of the Municipal Code of Chicago.

The grantee shall pay to the City of Chicago as compensation for the privilege #1109229 herein granted the sum of one hundred ($100.00) per annum in advance.

A 25% penalty will be added for payments received after due date.

The permit holder agrees to hold the City of Chicago harmless for any damage, relocation or replacement costs associated with damage, relocation or removal of private property caused by the City performing work in the public way.

Authority herein given and granted for a period of five (5) years from and after Date of Passage.

Alderman _____
Reynaldo Colon 35th Ward

| DRAWING BY ART |
| --- |
| DRAWING NO. |
| |

APA INC.
SIGNS
AMERICAN PUBLIC ART
773-545-2722
3654 N. CICERO
CHICAGO IL 60641

*EMAIL APARTSIGNS @ SBCGLOBAL.NET*

**Department of Business Affairs and Consumer Protection**
Small Business Center - Public Way Use Unit
City Hall - 121 N. LaSalle Street, Room 800 • Chicago, IL 60602
312-74-GOBIZ / 312-744-6249 • (312) 744-1944 (TTY)
http //www.cityofchicago org/bacp

**03/18/2015**

Alderman **Reynaldo Colon**
Ward # **35**
City of Chicago
City Hall, Room **203**
121 North LaSalle Street
Chicago, Illinois 60602

Re: An ordinance to use and maintain a portion of the public right-of-way for **one (1) sign(s)** for **LAS AMERICAS TRAVEL INC**, adjacent to the premises known as **2822 N. Milwaukee Ave.**.

Dear Alderman **Reynaldo Colon**:

The applicant referenced above has requested the use of the public right-of-way for a **sign(s)**. An ordinance has been prepared by the Department of Business Affairs and Consumer Protection – Small Business Center - Public Way Use Unit for presentation to the City Council. Because this request was made for properties located in your ward, as approved by you as per the attached, I respectfully request that you introduce the attached ordinance at the next City Council meeting.

If you have any questions regarding this ordinance, please contact Anthony Bertuca at (312) 744-5506.

**Department of Business Affairs and Consumer Protection**

# City of Chicago

O2015-2164

Office of the City Clerk

Document Tracking Sheet

| | |
|---|---|
| **Meeting Date:** | 3/18/2015 |
| **Sponsor(s):** | Colón (35) |
| **Type:** | Ordinance |
| **Title:** | Grant(s) of privilege in public way for MetroPCS |
| **Committee(s) Assignment:** | Committee on Transportation and Public Way |

ORDINANCE
METROPCS
Acct. No. 392785 - 2
Permit No. 1115384

*Be It Ordained by the City Council of the City of Chicago:*

SECTION 1. Permission and authority are hereby given and granted to METROPCS, upon the terms and subject to the conditions of this ordinance to maintain and use one (1) sign(s) projecting over the public right-of-way attached to its premises known as 4023 W. Armitage Ave..

Said sign structure(s) measures as follows; along W. Armitage Avenue:
One (1) at thirteen point two five (13.25) feet in length, three point three three (3.33) feet in height and eleven point five eight (11.58) feet above grade level.

The location of said privilege shall be as shown on prints kept on file with the Department of Business Affairs and Consumer Protection and the Office of the City Clerk.

Said privilege shall be constructed in accordance with plans and specifications approved by the Department of Transportation (Division of Project Development) and Zoning Department - Signs.

This grant of privilege in the public way shall be subject to the provisions of Section 10-28-015 and all other required provisions of the Municipal Code of Chicago.

The grantee shall pay to the City of Chicago as compensation for the privilege #1115384 herein granted the sum of three hundred ($300.00) per annum in advance.

A 25% penalty will be added for payments received after due date.

The permit holder agrees to hold the City of Chicago harmless for any damage, relocation or replacement costs associated with damage, relocation or removal of private property caused by the City performing work in the public way.

Authority herein given and granted for a period of five (5) years from and after Date of Passage.

Alderman _____

Reynaldo Colon 35th Ward

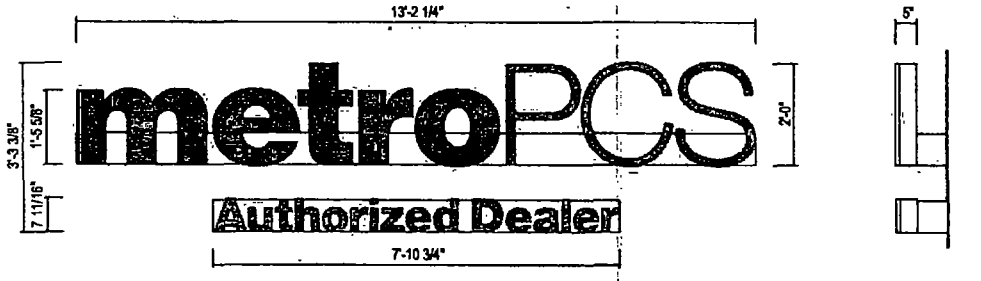


**MPCS-AD-CL-24-RW ILLUMINATED CHANNEL LETTERS W/ RACEWAY - (43 SQ. FT.)**

QTY 1
RACEWAY PAINTED TO MATCH BUILDING.

**SIDE VIEW**
SCALE: 3/8"=1'-0"

**EXISTING**

**PROPOSED**

Drawing prepared by: icon

SIGN 1

| Location | Proj #: |
|---|---|
| 4023 W. Armitage<br>Chicago, IL | 4262 |
| File Path: – | Loc #: 3 |

Active\ACCOUNTS\M\Metro PCS\Project_4262\Locations\4262_0003_Chicago_IL

Drawing prepared for: metroPCS Authorized Dealer

| Rev # | Req'd | Date | Req. By | Drawn By | Revision Description |
|---|---|---|---|---|---|
| Original | 1 | 8/9/ | [illegible] | XXX | |
| Rev 1 | 000000 | 00/00/00 | XXX | XXX | Norm |
| Rev 2 | 000000 | 00/00/00 | XXX | XXX | |
| Rev 3 | 000000 | 00/00/00 | XXX | XXX | |
| Rev 4 | 000000 | 00/00/00 | XXX | XXX | |
| Rev 5 | 000000 | 00/00/00 | XXX | XXX | |
| Rev 6 | 000000 | 00/00/00 | XXX | XXX | |

Drawings are the exclusive property of ICON. Any unauthorized use or duplication is not permitted.

| Rev # | Req'd | Date: | Req. By: | Drawn By: |
|---|---|---|---|---|
| Rev 7 | 000000 | 00/00/00 | XXX | XXX |
| Rev 8 | 000000 | 00/00/00 | XXX | XXX |
| Rev 9 | 000000 | 00/00/00 | XXX | XXX |
| Rev 10 | 000000 | 00/00/00 | XXX | XXX |

Pg

**Department of Business Affairs and Consumer Protection**
Small Business Center - Public Way Use Unit
City Hall - 121 N. LaSalle Street, Room 800 • Chicago, IL 60602
312-74-GOBIZ / 312-744-6249 • (312) 744-1944 (TTY)
http://www.cityofchicago.org/bacp

**03/18/2015**

Alderman **Reynaldo Colon**
Ward # **35**
City of Chicago
City Hall, Room **203**
121 North LaSalle Street
Chicago, Illinois 60602

Re: An ordinance to use and maintain a portion of the public right-of-way for **one (1) sign(s)** for **METROPCS**, adjacent to the premises known as **4023 W. Armitage Ave.**.

Dear Alderman **Reynaldo Colon**:

The applicant referenced above has requested the use of the public right-of-way for a **sign(s)**. An ordinance has been prepared by the Department of Business Affairs and Consumer Protection – Small Business Center - Public Way Use Unit for presentation to the City Council. Because this request was made for properties located in your ward, as approved by you as per the attached, I respectfully request that you introduce the attached ordinance at the next City Council meeting.

If you have any questions regarding this ordinance, please contact Anthony Bertuca at (312) 744-5506.

**Department of Business Affairs and Consumer Protection**

# City of Chicago

O2015-2166

Office of the City Clerk

Document Tracking Sheet

| | |
|---|---|
| **Meeting Date:** | 3/18/2015 |
| **Sponsor(s):** | Colón (35) |
| **Type:** | Ordinance |
| **Title:** | Grant(s) of privilege in public way for Presence Health |
| **Committee(s) Assignment:** | Committee on Transportation and Public Way |

ORDINANCE
PRESENCE HEALTH
Acct. No. 204583 - 18
Permit No. 1116095

*Be It Ordained by the City Council of the City of Chicago:*

SECTION 1. Permission and authority are hereby given and granted to PRESENCE HEALTH, upon the terms and subject to the conditions of this ordinance to maintain and use one (1) sign(s) projecting over the public right-of-way attached to its premises known as 3224 W. Armitage Ave..

Said sign structure(s) measures as follows; along W. Armitage Avenue:
One (1) at nineteen point five (19.5) feet in length, two point three three (2.33) feet in height and thirteen (13) feet above grade level.

The location of said privilege shall be as shown on prints kept on file with the Department of Business Affairs and Consumer Protection and the Office of the City Clerk.

Said privilege shall be constructed in accordance with plans and specifications approved by the Department of Transportation (Division of Project Development) and Zoning Department - Signs.

This grant of privilege in the public way shall be subject to the provisions of Section 10-28-015 and all other required provisions of the Municipal Code of Chicago.

The grantee shall pay to the City of Chicago as compensation for the privilege #1116095 herein granted the sum of three hundred ($300.00) per annum in advance.

A 25% penalty will be added for payments received after due date.

The permit holder agrees to hold the City of Chicago harmless for any damage, relocation or replacement costs associated with damage, relocation or removal of private property caused by the City performing work in the public way.

Authority herein given and granted for a period of five (5) years from and after Date of Passage.

Alderman

Reynaldo Colon 35th Ward

## SIGN SPECIFICATIONS

**[A] - ILLUMINATED LETTERS**
Lighting: LED
Voltage: 120v w/ photocell
Description: Face-Lit (Acrylic); Raceway
painted MP13789 Brown Ebony
Face Color: White
Return Color: P3
Installation: Letters flush to raceway

**[B] - ILLUMINATED LOGO**
Lighting: LED
Voltage: 120v w/ photocell
Description: Face-Lit (Acrylic); Raceway
painted MP13789 Brown Ebony
Face Color: White
Return Color: P3
Trimcap Color: P3
Installation: Logo flush to raceway

**[G] - GRAPHICS/ LOGO**

**[V5] - VINYL**
Color: V5

**[V6] - VINYL**
Color: V6

**[V7] - VINYL**
Color: V7 (2 layers)

**[V8] - VINYL**
Color: V8

Note: leaving 6th white outline
to eliminate sight hazing

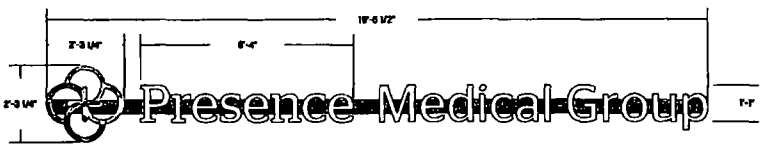


Existing

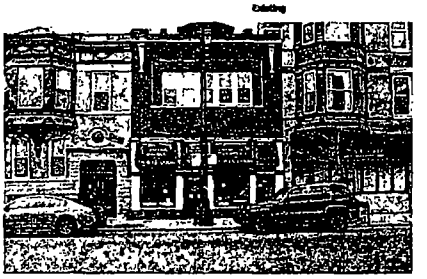

Proposed

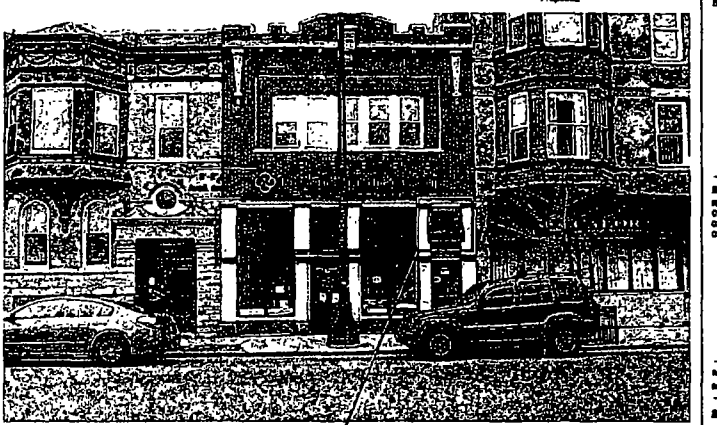


vinyl installation callout

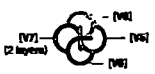


POBLOCKI

Project
**Presence - PMG**

3224 W. Armitage
Chicago, IL

Scale: 3/8"=1'
Original Page Size: 11" x 17"

Notes
-
MEDICAL GROUP
STAR SAME BOOK

Revisions

| REV | DESCRIPTION | BY | DATE |
|---|---|---|---|
| 01 | per | jb | 8/28/14 |
| 02 | Awning info, typeface | RMZ | 9/8/14 |
| 03 | drawing | RMZ | 9/10/14 |

Rev. Date Correct
Drawn By: Matt Henderson Orig. Date: 8/8/14

Sign Loc. No. -

**PL113rwi**
LR Letters
Sign Type

65844
OPP - Project - Job No.

101
Design

**Department of Business Affairs and Consumer Protection**
Small Business Center - Public Way Use Unit
City Hall - 121 N. LaSalle Street, Room 800 • Chicago, IL 60602
312-74-GOBIZ / 312-744-6249 • (312) 744-1944 (TTY)
http://www.cityofchicago.org/bacp

**03/18/2015**

Alderman **Reynaldo Colon**
Ward # **35**
City of Chicago
City Hall, Room **203**
121 North LaSalle Street
Chicago, Illinois 60602

Re: An ordinance to use and maintain a portion of the public right-of-way for **one (1) sign(s)** for **PRESENCE HEALTH**, adjacent to the premises known as **3224 W. Armitage Ave.**.

Dear Alderman **Reynaldo Colon**:

The applicant referenced above has requested the use of the public right-of-way for a **sign(s)**. An ordinance has been prepared by the Department of Business Affairs and Consumer Protection – Small Business Center - Public Way Use Unit for presentation to the City Council. Because this request was made for properties located in your ward, as approved by you as per the attached, I respectfully request that you introduce the attached ordinance at the next City Council meeting.

If you have any questions regarding this ordinance, please contact Anthony Bertuca at (312) 744-5506.

**Department of Business Affairs and Consumer Protection**

# City of Chicago

Office of the City Clerk

Document Tracking Sheet

O2015-2168

| | |
|---|---|
| **Meeting Date:** | 3/18/2015 |
| **Sponsor(s):** | Colón (35) |
| **Type:** | Ordinance |
| **Title:** | Grant(s) of privilege in public way for Thresholds |
| **Committee(s) Assignment:** | Committee on Transportation and Public Way |

ORDINANCE
THRESHOLDS
Acct. No. 55674 - 7
Permit No. 1117535

*Be It Ordained by the City Council of the City of Chicago:*

SECTION 1. Permission and authority are hereby given and granted to THRESHOLDS, upon the terms and subject to the conditions of this ordinance to maintain and use, as now constructed, one (1) Trash Compactor(s) on the public right-of-way adjacent to its premises known as 1819 N. Humboldt Blvd..

Said Trash Compactor(s) at PUBLIC ALLEY measure(s):
One (1) at six point five (6.5) feet in length, and four (4) feet in width for a total of twenty-six (26) square feet.

The location of said privilege shall be as shown on prints kept on file with the Department of Business Affairs and Consumer Protection and the Office of the City Clerk.

Said privilege shall be constructed in accordance with plans and specifications approved by the Department of Transportation (Division of Project Development).

This grant of privilege in the public way shall be subject to the provisions of Section 10-28-015 and all other required provisions of the Municipal Code of Chicago.

The grantee shall pay to the City of Chicago as compensation for the privilege #1117535 herein granted the sum of four hundred ($400.00) per annum in advance.

A 25% penalty will be added for payments received after due date.

The permit holder agrees to hold the City of Chicago harmless for any damage, relocation or replacement costs associated with damage, relocation or removal of private property caused by the City performing work in the public way.

Authority herein given and granted for a period of five (5) years from and after Date of Passage.

~~Alderman~~ Reynaldo Colon 35th Ward

# PLAT. OF SURVEY

**FRANK A. KORYCANEK**
2N548 EUCLID AVE GLEN ELLYN, ILL. 60137
PHONE 312-858-4766

Lot 15 in Block 5 in Hansbrough and Hess Subdivision of the East ½ of the SouthWest ¼ of Section 36, Township 40 North, Range 13, East of the Third Principal Meridian, in Cook County, Illinois.

Known As, 1819 N. Humboldt Blvd. Chicago, Illinois 60647

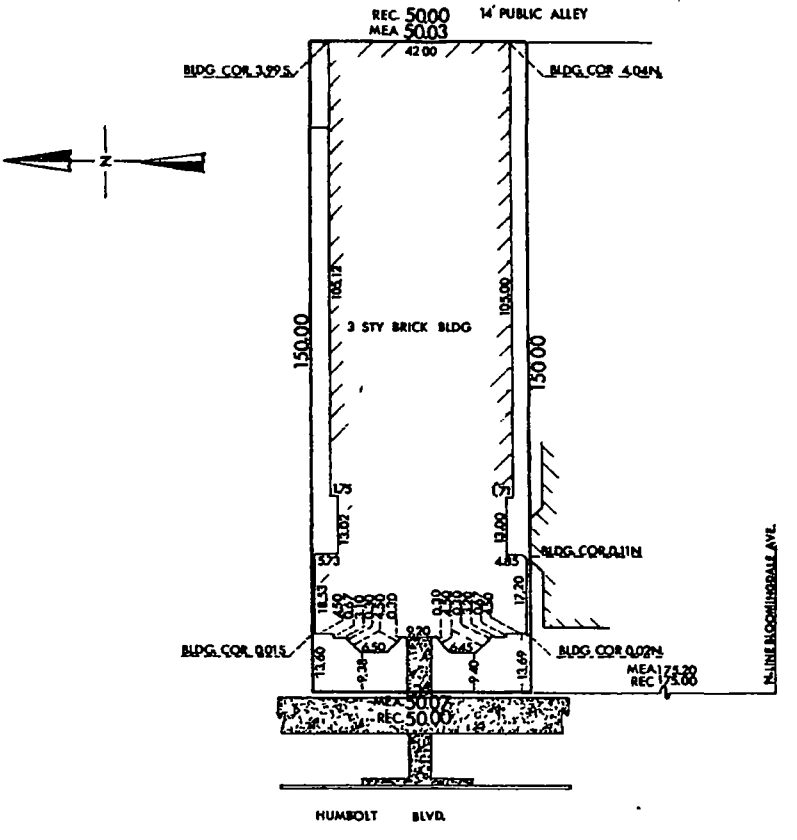


SCALE: 1"=20

Compare all points before building by same and at once report any difference

Structure located 6-27-84

Frank Korycanek
Illinois Registered Land Surveyor No 35-2680

STATE OF ILLINOIS } SS
COUNTY OF DU PAGE }

I, FRANK A. KORYCANEK, Do hereby certify that the above described property has been surveyed under my supervision, in the manner represented on the plat hereon drawn.
Dimensions are shown in feet and decimal parts thereof.

Glen Ellyn, Illinois 6-27- A D. 1984

Frank Korycanek
Illinois Registered Land Surveyor No. 35-2680

**Department of Business Affairs and Consumer Protection**
Small Business Center - Public Way Use Unit
City Hall - 121 N. LaSalle Street, Room 800 • Chicago, IL 60602
312-74-GOBIZ / 312-744-6249 • (312) 744-1944 (TTY)
http://www.cityofchicago.org/bacp

**03/18/2015**

Alderman **Reynaldo Colon**
Ward # **35**
City of Chicago
City Hall, Room **203**
121 North LaSalle Street
Chicago, Illinois 60602

Re: An ordinance to use and maintain a portion of the public right-of-way for **one (1) trash compactor(s)** for **THRESHOLDS**, adjacent to the premises known as **1819 N. Humboldt Blvd.**.

Dear Alderman **Reynaldo Colon**:

The applicant referenced above has requested the use of the public right-of-way for a **trash compactor(s)**. An ordinance has been prepared by the Department of Business Affairs and Consumer Protection – Small Business Center - Public Way Use Unit for presentation to the City Council. Because this request was made for properties located in your ward, as approved by you as per the attached, I respectfully request that you introduce the attached ordinance at the next City Council meeting.

If you have any questions regarding this ordinance, please contact Anthony Bertuca at (312) 744-5506.

**Department of Business Affairs and Consumer Protection**

# City of Chicago

O2015-2170

Office of the City Clerk

Document Tracking Sheet

| | |
|---|---|
| **Meeting Date:** | 3/18/2015 |
| **Sponsor(s):** | Colón (35) |
| **Type:** | Ordinance |
| **Title:** | Grant(s) of privilege in public way for Uprising Theater |
| **Committee(s) Assignment:** | Committee on Transportation and Public Way |

ORDINANCE
UPRISING THEATER
Acct. No. 396613 - 1
Permit No. 1117251

*Be It Ordained by the City Council of the City of Chicago:*

SECTION 1. Permission and authority are hereby given and granted to UPRISING THEATER, upon the terms and subject to the conditions of this ordinance to maintain and use, as now constructed, one (1) Facade(s) on the public right-of-way adjacent to its premises known as 2905 N. Milwaukee Ave..

Said Facade(s) at N. MILWAUKEE AVE measure(s):
One (1) at thirty-four (34) feet in length, and point four five (.45) feet in width for a total of fifteen point three (15.3) square feet. Existing façade is approximately fifteen (15) feet in height.

The location of said privilege shall be as shown on prints kept on file with the Department of Business Affairs and Consumer Protection and the Office of the City Clerk.

Said privilege shall be constructed in accordance with plans and specifications approved by the Department of Planning and Development and Department of Transportation (Division of Project Development).

This grant of privilege in the public way shall be subject to the provisions of Section 10-28-015 and all other required provisions of the Municipal Code of Chicago.

The grantee shall pay to the City of Chicago as compensation for the privilege #1117251 herein granted the sum of four hundred ($400.00) per annum in advance.

A 25% penalty will be added for payments received after due date.

The permit holder agrees to hold the City of Chicago harmless for any damage, relocation or replacement costs associated with damage, relocation or removal of private property caused by the City performing work in the public way.

Authority herein given and granted for a period of five (5) years from and after Date of Passage.

Alderman _____

Reynaldo Colon 35th Ward

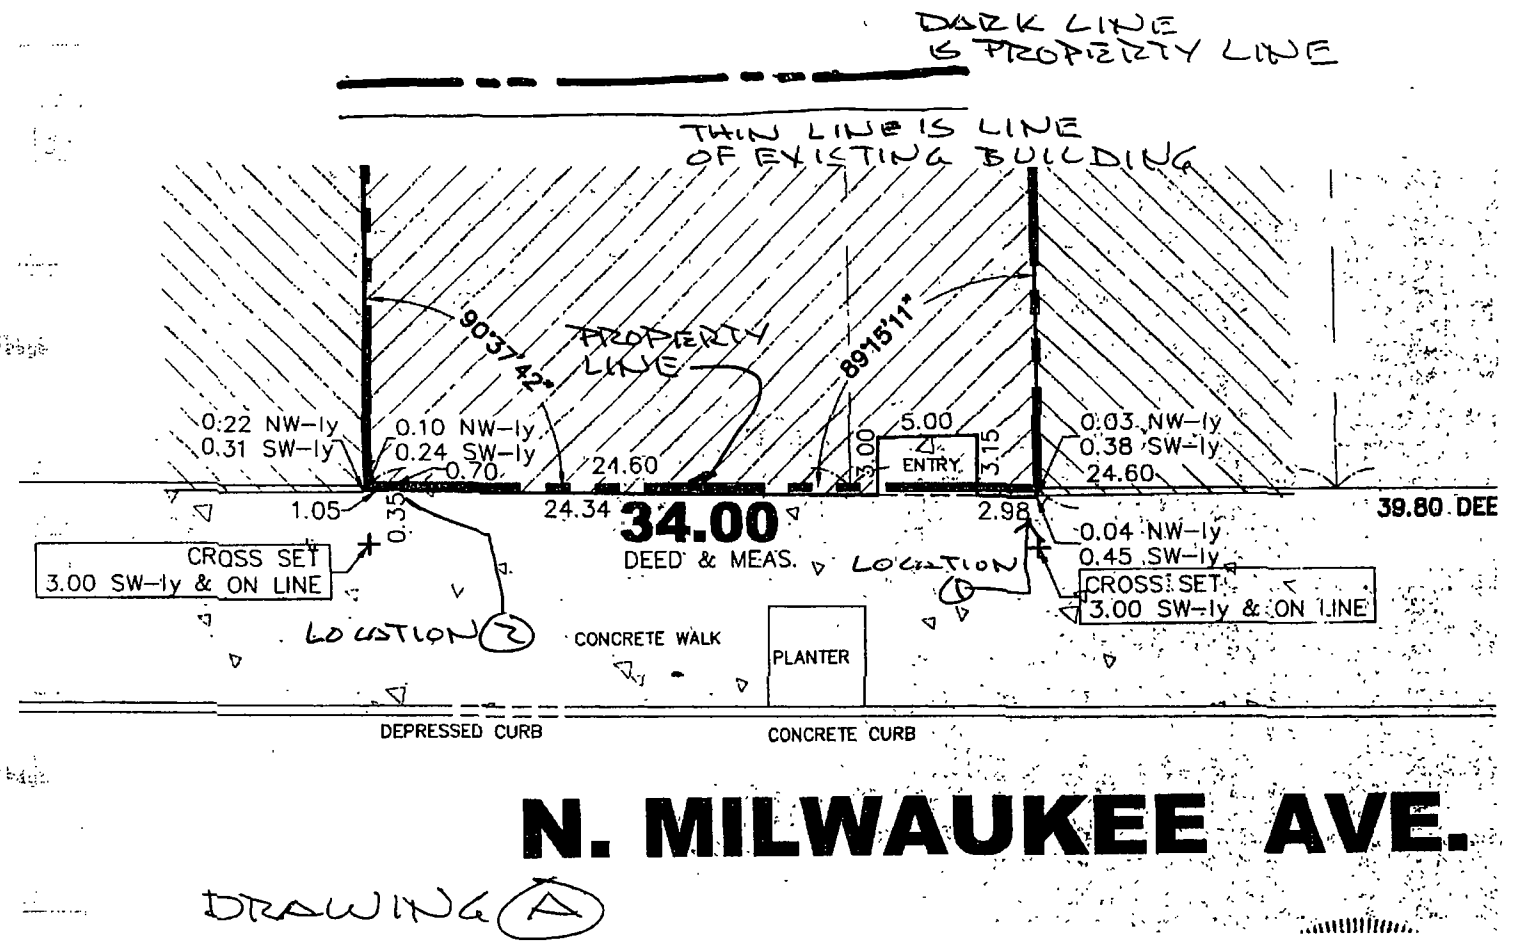


DRAWING (A)

2905 N. MILWAUKEE

**Department of Business Affairs and Consumer Protection**
Small Business Center- Public Way Use Unit
City Hall - 121 N. LaSalle Street Room 800 • Chicago, IL 60602
312-74-GOBIZ / 312-744-6249 • (312) 744-1944 (TTY)
http://www.cityofchicago.org/bacp

**03/18/2015**

Alderman **Reynaldo Colon**
Ward # **35**
City of Chicago
City Hall, Room **203**
121 North LaSalle Street
Chicago, Illinois 60602

Re: An ordinance to use and maintain a portion of the public right-of-way for **one (1) facade(s)** for **UPRISING THEATER**, adjacent to the premises known as **2905 N. Milwaukee Ave.**.

Dear Alderman **Reynaldo Colon**:

The applicant referenced above has requested the use of the public right-of-way for a **facade(s)**. An ordinance has been prepared by the Department of Business Affairs and Consumer Protection – Small Business Center - Public Way Use Unit for presentation to the City Council. Because this request was made for properties located in your ward, as approved by you as per the attached, I respectfully request that you introduce the attached ordinance at the next City Council meeting.

If you have any questions regarding this ordinance, please contact Anthony Bertuca at (312) 744-5506.

**Department of Business Affairs and Consumer Protection**

# City of Chicago

O2015-2174

Office of the City Clerk

Document Tracking Sheet

| | |
|---|---|
| **Meeting Date:** | 3/18/2015 |
| **Sponsor(s):** | Sposato (36) |
| **Type:** | Ordinance |
| **Title:** | Grant(s) of privilege in public way for Midwest Bank & Trust Company |
| **Committee(s) Assignment:** | Committee on Transportation and Public Way |

ORDINANCE
MIDWEST BANK & TRUST CO
Acct. No. 9607 - 4
Permit No. 1116227

*Be It Ordained by the City Council of the City of Chicago:*

SECTION 1. Permission and authority are hereby given and granted to MIDWEST BANK & TRUST CO, upon the terms and subject to the conditions of this ordinance to maintain and use one (1) sign(s) projecting over the public right-of-way attached to its premises known as 7227 W. Addison St..

Said sign structure(s) measures as follows; along W. Addison Street:
One (1) at ten point one seven (10.17) feet in length, five point zero eight (5.08) feet in height and twelve point five (12.5) feet above grade level.

The location of said privilege shall be as shown on prints kept on file with the Department of Business Affairs and Consumer Protection and the Office of the City Clerk.

Said privilege shall be constructed in accordance with plans and specifications approved by the Department of Transportation (Division of Project Development) and Zoning Department - Signs.

This grant of privilege in the public way shall be subject to the provisions of Section 10-28-015 and all other required provisions of the Municipal Code of Chicago.

The grantee shall pay to the City of Chicago as compensation for the privilege #1116227 herein granted the sum of three hundred ($300.00) per annum in advance.

A 25% penalty will be added for payments received after due date.

The permit holder agrees to hold the City of Chicago harmless for any damage, relocation or replacement costs associated with damage, relocation or removal of private property caused by the City performing work in the public way.

Authority herein given and granted for a period of five (5) years from and after Date of Passage.

Alderman Nicholas Sposato

Nicholas Sposato 36th Ward

D/F ILLUM. CABINET

51.7 square feet

E-01

PRELIMINARY DRAWING

COLOR MATCH

- Akzo Grip Guard Plus Brushed Alum. Satin
- Akzo Grip Guard Plus Gold Nugget Satin 3M 3630-141 Gold Nugget
- PMS 2935 Blue 3M 3630-87 Bristol Blue
- 3M 3635-70 Diffuser film

**CABINET:** 16" deep fabricated alum. - painted Akzo Grip Guard Plus Brushed Alum

**TOP ACCENT BAR:** 6" x 9'-8" x 7-1/2" fabricated alum accent bar - Painted Akzo Grip Guard Plus Gold Nugget

**FACES:** .125 pan formed alum. w/ 2" returns - Painted Akzo Grip Guard Plus Brushed alum.

**GRAPHICS:** Routed from alum. faces, Graphics to be 3/4" thick clear push thru acrylic with second surface applied 3635-70 diffuser film and first surface applied gold and blue vinyl graphics leaving 1/16" white keyline edge around letters

**ILLUM.:** White LED's as required by manufacturer

**SUPPORT:** Cabinet to have internal support pole as required and will attach to existing 10" x 10" Square external support using 14" x 14" match plates as required; COLT PATTERN FOR MATCH PLATE TO BE PROVIDED

**POLE COVER:** NEW Fabricated alum. construction - Painted brushed alum. and blue as shown - See detail below

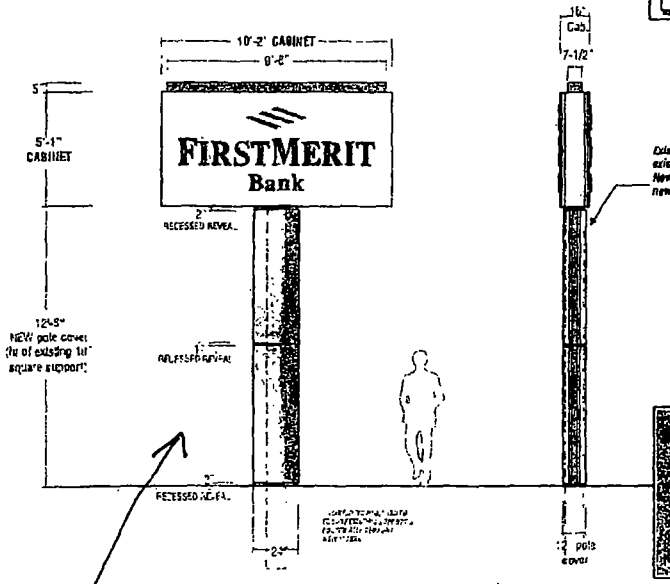


Existing Conditions

For Reference Only

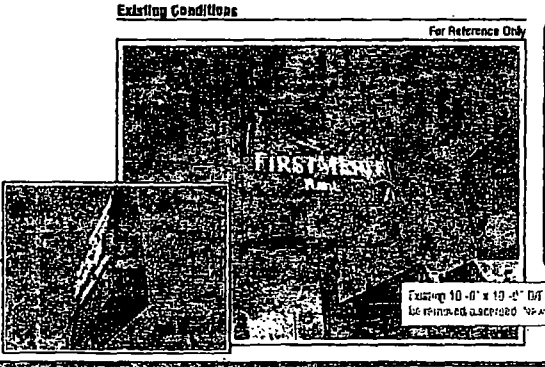


Existing 10'-0" x 10'-0" D/F illum. cabinet to be removed, discarded. New pole cover to

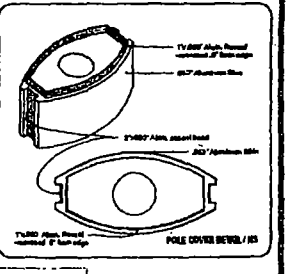


MC SIGN COMPANY

8959 TYLER BLVD.
MENTOR, OHIO 44060
PH. 440-205-6200
FAX 440-205-6277
www.mcsign.com

FIRSTMERIT

7217 W ADDISON ST
CHICAGO, IL 60634

| | | |
|---|---|---|
| 3 | 258847 | 3 19/14 |
| STORAGE DESIGTION | | SI |
| FIRST MERIT 2014 @ CHICAGO - ADDISON STREET | | |

| | |
|---|---|
| 3/14/14 SI | Revised to show acrylic cabinet |
| 2/3/14 SI | Revised to show 8" returns on FL. 125 alum. and 7-1/2" gold accent bar |

Sign On.
Partner with the best.

NOTE: PRINTS ARE THE EXCLUSIVE PROPERTY OF MC SIGN COMPANY. ANY UNAUTHORIZED USE OR DUPLICATION WILL RESULT IN A 25% CHARGE PER OCCURRENCE PER 0% VALUE OF THE DISPLAY. © MC SIGN CO. 1998

Proposed Sign

**Department of Business Affairs and Consumer Protection**
Small Business Center - Public Way Use Unit
City Hall - 121 N. LaSalle Street, Room 800 • Chicago, IL 60602
312-74-GOBIZ / 312-744-6249 • (312) 744-1944 (TTY)
http://www.cityofchicago.org/bacp

**03/18/2015**

Alderman **Nicholas Sposato**
Ward # **36**
City of Chicago
City Hall, Room **304**
121 North LaSalle Street
Chicago, Illinois 60602

Re: An ordinance to use and maintain a portion of the public right-of-way for **one (1) sign(s)** for **MIDWEST BANK & TRUST CO**, adjacent to the premises known as **7227 W. Addison St.**.

Dear Alderman **Nicholas Sposato**:

The applicant referenced above has requested the use of the public right-of-way for a **sign(s)**. An ordinance has been prepared by the Department of Business Affairs and Consumer Protection – Small Business Center - Public Way Use Unit for presentation to the City Council. Because this request was made for properties located in your ward, as approved by you as per the attached, I respectfully request that you introduce the attached ordinance at the next City Council meeting.

If you have any questions regarding this ordinance, please contact Anthony Bertuca at (312) 744-5506.

**Department of Business Affairs and Consumer Protection**

# City of Chicago

O2015-2176

Office of the City Clerk

Document Tracking Sheet

| | |
|---|---|
| **Meeting Date:** | 3/18/2015 |
| **Sponsor(s):** | Sposato (36) |
| **Type:** | Ordinance |
| **Title:** | Grant(s) of privilege in public way for My Mother's Kitchen |
| **Committee(s) Assignment:** | Committee on Transportation and Public Way |

ORDINANCE
MY MOTHER'S KITCHEN
Acct. No. 366712 - 1
Permit No. 1115375

*Be It Ordained by the City Council of the City of Chicago:*

SECTION 1. Permission and authority are hereby given and granted to MY MOTHER'S KITCHEN, upon the terms and subject to the conditions of this ordinance to maintain and use one (1) sign(s) projecting over the public right-of-way attached to its premises known as 6818 W. North Ave..

Said sign structure(s) measures as follows; along W. North Avenue:
One (1) at twelve (12) feet in length, two (2) feet in height and ten (10) feet above grade level.

The location of said privilege shall be as shown on prints kept on file with the Department of Business Affairs and Consumer Protection and the Office of the City Clerk.

Said privilege shall be constructed in accordance with plans and specifications approved by the Department of Transportation (Division of Project Development) and Zoning Department - Signs.

This grant of privilege in the public way shall be subject to the provisions of Section 10-28-015 and all other required provisions of the Municipal Code of Chicago.

The grantee shall pay to the City of Chicago as compensation for the privilege #1115375 herein granted the sum of one hundred ($100.00) per annum in advance.

A 25% penalty will be added for payments received after due date.

The permit holder agrees to hold the City of Chicago harmless for any damage, relocation or replacement costs associated with damage, relocation or removal of private property caused by the City performing work in the public way.

Authority herein given and granted for a period of five (5) years from and after Date of Passage.

Alderman Nicholas Sposato

Nicholas Sposato 36th Ward

# APPLICATION TO USE THE PUBLIC RIGHT OF WAY

## *EXAMPLE OF SIGN DRAWING*

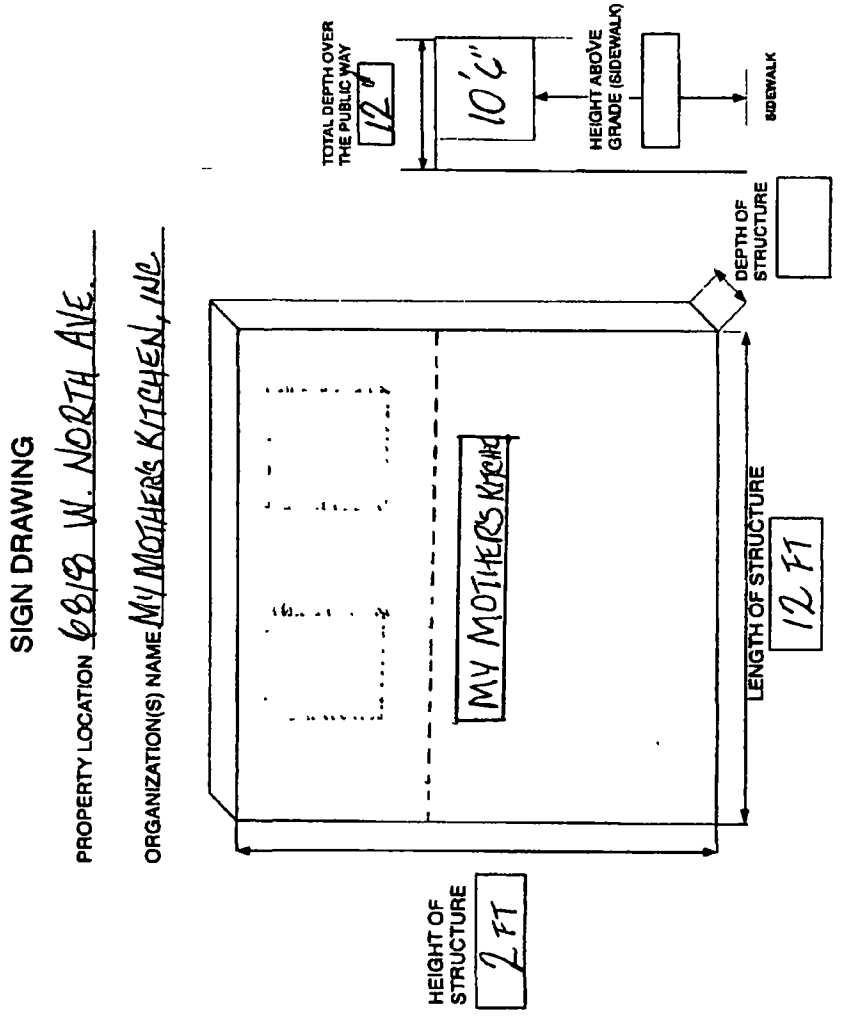

**Department of Business Affairs and Consumer Protection**
Small Business Center - Public Way Use Unit
City Hall - 121 N. LaSalle Street, Room 800 • Chicago, IL 60602
312-74-GOBIZ / 312-744-6249 • (312) 744-1944 (TTY)
http://www.cityofchicago.org/bacp

**03/18/2015**

Alderman **Nicholas Sposato**
Ward # **36**
City of Chicago
City Hall, Room **304**
121 North LaSalle Street
Chicago, Illinois 60602

Re: An ordinance to use and maintain a portion of the public right-of-way for **one (1) sign(s)** for **MY MOTHER'S KITCHEN**, adjacent to the premises known as **6818 W. North Ave.**.

Dear Alderman **Nicholas Sposato**:

The applicant referenced above has requested the use of the public right-of-way for a **sign(s)**. An ordinance has been prepared by the Department of Business Affairs and Consumer Protection – Small Business Center - Public Way Use Unit for presentation to the City Council. Because this request was made for properties located in your ward, as approved by you as per the attached, I respectfully request that you introduce the attached ordinance at the next City Council meeting.

If you have any questions regarding this ordinance, please contact Anthony Bertuca at (312) 744-5506.

**Department of Business Affairs and Consumer Protection**

# City of Chicago

O2015-2179

Office of the City Clerk

Document Tracking Sheet

| | |
|---|---|
| **Meeting Date:** | 3/18/2015 |
| **Sponsor(s):** | Sposato (36) |
| **Type:** | Ordinance |
| **Title:** | Grant(s) of privilege in public way for Nick Jr.'s Grill |
| **Committee(s) Assignment:** | Committee on Transportation and Public Way |

ORDINANCE
NICK JR'S GRILL
Acct. No. 202206 - 3
Permit No. 1117114

*Be It Ordained by the City Council of the City of Chicago:*

SECTION 1. Permission and authority are hereby given and granted to NICK JR'S GRILL, upon the terms and subject to the conditions of this ordinance to maintain and use one (1) sign(s) projecting over the public right-of-way attached to its premises known as 6856 W. North Ave..

Said sign structure(s) measures as follows; along W. North Avenue:
One (1) at four (4) feet in length, six (6) feet in height and eleven (11) feet above grade level.

The location of said privilege shall be as shown on prints kept on file with the Department of Business Affairs and Consumer Protection and the Office of the City Clerk.

Said privilege shall be constructed in accordance with plans and specifications approved by the Department of Transportation (Division of Project Development) and Zoning Department - Signs.

This grant of privilege in the public way shall be subject to the provisions of Section 10-28-015 and all other required provisions of the Municipal Code of Chicago.

The grantee shall pay to the City of Chicago as compensation for the privilege #1117114 herein granted the sum of one hundred ($100.00) per annum in advance.

A 25% penalty will be added for payments received after due date.

The permit holder agrees to hold the City of Chicago harmless for any damage, relocation or replacement costs associated with damage, relocation or removal of private property caused by the City performing work in the public way.

Authority herein given and granted for a period of five (5) years from and after 12/16/2014.

Alderman _____

Nicholas Sposato 36th Ward

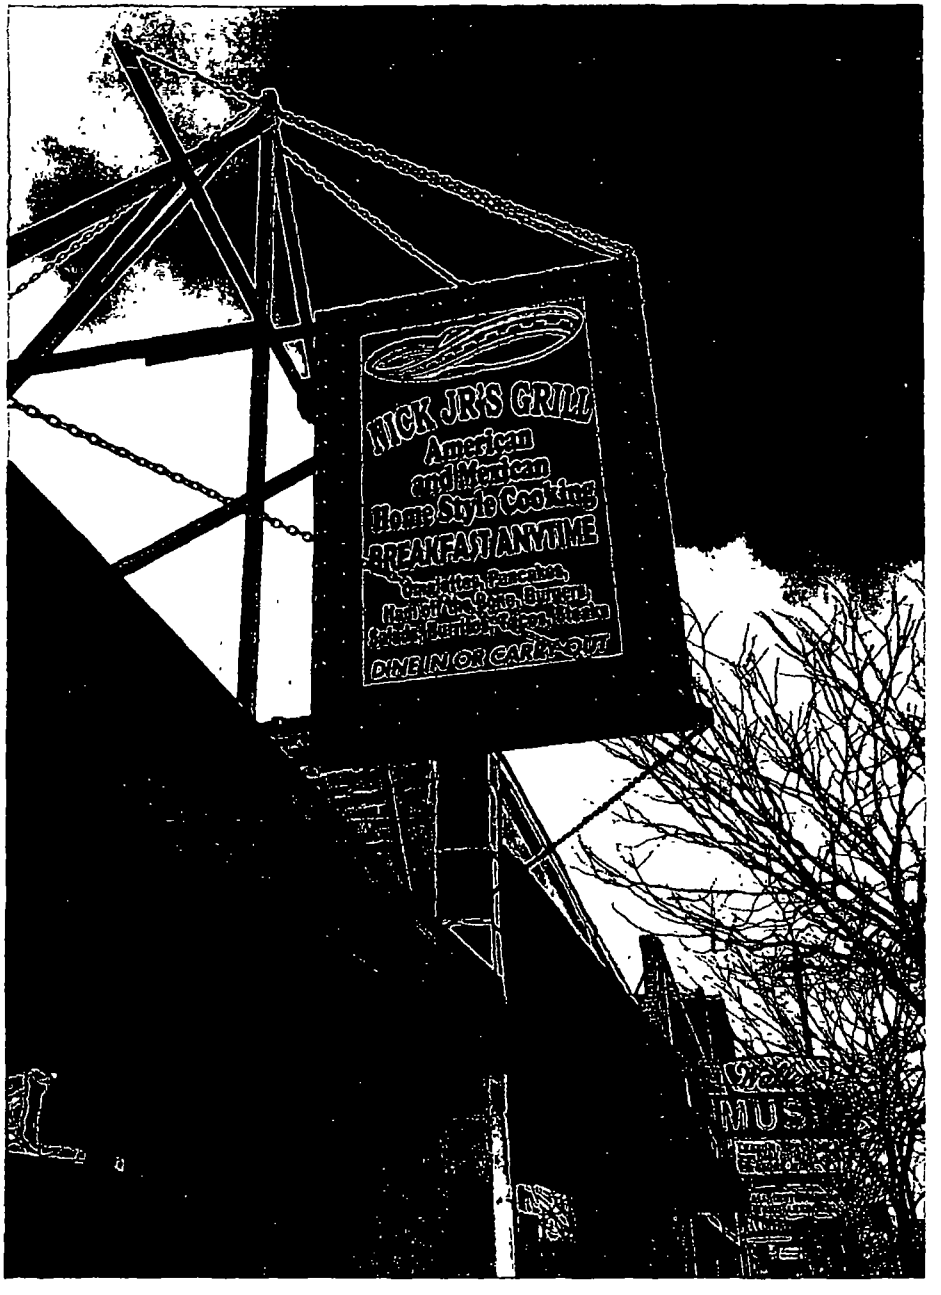
NICK JR'S GRILL
American
and Mexican
Home Style Cooking
BREAKFAST ANYTIME
DINE IN OR CARRY-OUT

**Department of Business Affairs and Consumer Protection**
Small Business Center - Public Way Use Unit
City Hall - 121 N LaSalle Street, Room 800 • Chicago, IL 60602
312-74-GOBIZ / 312-744-6249 • (312) 744-1944 (TTY)
http://www.cityofchicago.org/bacp

**03/18/2015**

Alderman **Nicholas Sposato**
Ward # **36**
City of Chicago
City Hall, Room **304**
121 North LaSalle Street
Chicago, Illinois 60602

Re: An ordinance to use and maintain a portion of the public right-of-way for **one (1) sign(s)** for **NICK JR'S GRILL**, adjacent to the premises known as **6856 W. North Ave.**.

Dear Alderman **Nicholas Sposato**:

The applicant referenced above has requested the use of the public right-of-way for a **sign(s)**. An ordinance has been prepared by the Department of Business Affairs and Consumer Protection – Small Business Center - Public Way Use Unit for presentation to the City Council. Because this request was made for properties located in your ward, as approved by you as per the attached, I respectfully request that you introduce the attached ordinance at the next City Council meeting.

If you have any questions regarding this ordinance, please contact Anthony Bertuca at (312) 744-5506.

**Department of Business Affairs and Consumer Protection**

# City of Chicago

O2015-2182

Office of the City Clerk

Document Tracking Sheet

| | |
|---|---|
| **Meeting Date:** | 3/18/2015 |
| **Sponsor(s):** | Mitts (37) |
| **Type:** | Ordinance |
| **Title:** | Grant(s) of privilege in public way for Grand & Central Hand Car Wash |
| **Committee(s) Assignment:** | Committee on Transportation and Public Way |

ORDINANCE
GRAND & CENTRAL HAND CAR WASH
Acct. No. 317602 - 1
Permit No. 1117022

*Be It Ordained by the City Council of the City of Chicago:*

SECTION 1. Permission and authority are hereby given and granted to GRAND & CENTRAL HAND CAR WASH, upon the terms and subject to the conditions of this ordinance to maintain and use one (1) sign(s) projecting over the public right-of-way attached to its premises known as 5760 W. Grand Ave..

Said sign structure(s) measures as follows; along W. Grand Avenue:
One (1) at five point zero eight (5.08) feet in length, five (5) feet in height and eleven point five (11.5) feet above grade level.

The location of said privilege shall be as shown on prints kept on file with the Department of Business Affairs and Consumer Protection and the Office of the City Clerk.

Said privilege shall be constructed in accordance with plans and specifications approved by the Department of Transportation (Division of Project Development) and Zoning Department - Signs.

This grant of privilege in the public way shall be subject to the provisions of Section 10-28-015 and all other required provisions of the Municipal Code of Chicago.

The grantee shall pay to the City of Chicago as compensation for the privilege #1117022 herein granted the sum of three hundred ($300.00) per annum in advance.

A 25% penalty will be added for payments received after due date.

The permit holder agrees to hold the City of Chicago harmless for any damage, relocation or replacement costs associated with damage, relocation or removal of private property caused by the City performing work in the public way.

Authority herein given and granted for a period of five (5) years from and after 11/05/2013.

Alderman _____

Emma Mitts 37th Ward

HAND
CAR
WASH
773-622-9010

**Department of Business Affairs and Consumer Protection**
Small Business Center - Public Way Use Unit
City Hall - 121 N. LaSalle Street, Room 800 • Chicago, IL 60602
312-74-GOBIZ / 312-744-6249 • (312) 744-1944 (TTY)
http://www.cityofchicago.org/bacp

**03/18/2015**

Alderman **Emma Mitts**
Ward # **37**
City of Chicago
City Hall, Room **300**
121 North LaSalle Street
Chicago, Illinois 60602

Re: An ordinance to use and maintain a portion of the public right-of-way for **one (1) sign(s)** for **GRAND & CENTRAL HAND CAR WASH**, adjacent to the premises known as **5760 W. Grand Ave.**.

Dear Alderman **Emma Mitts**:

The applicant referenced above has requested the use of the public right-of-way for a **sign(s)**. An ordinance has been prepared by the Department of Business Affairs and Consumer Protection – Small Business Center - Public Way Use Unit for presentation to the City Council. Because this request was made for properties located in your ward, as approved by you as per the attached, I respectfully request that you introduce the attached ordinance at the next City Council meeting.

If you have any questions regarding this ordinance, please contact Anthony Bertuca at (312) 744-5506.

**Department of Business Affairs and Consumer Protection**

# City of Chicago

O2015-2184

Office of the City Clerk

Document Tracking Sheet

| | |
|---|---|
| **Meeting Date:** | 3/18/2015 |
| **Sponsor(s):** | Mitts (37) |
| **Type:** | Ordinance |
| **Title:** | Grant(s) of privilege in public way for Midtown Market |
| **Committee(s) Assignment:** | Committee on Transportation and Public Way |

ORDINANCE
MIDTOWN MARKET
Acct. No. 378316 - 1
Permit No. 1115362

*Be It Ordained by the City Council of the City of Chicago:*

SECTION 1. Permission and authority are hereby given and granted to MIDTOWN MARKET, upon the terms and subject to the conditions of this ordinance to maintain and use one (1) sign(s) projecting over the public right-of-way attached to its premises known as 3855 W. Division St..

Said sign structure(s) measures as follows; along W. Division Street:
One (1) at ten (10) feet in length, two (2) feet in height and twelve (12) feet above grade level.

The location of said privilege shall be as shown on prints kept on file with the Department of Business Affairs and Consumer Protection and the Office of the City Clerk.

Said privilege shall be constructed in accordance with plans and specifications approved by the Department of Transportation (Division of Project Development) and Zoning Department - Signs.

This grant of privilege in the public way shall be subject to the provisions of Section 10-28-015 and all other required provisions of the Municipal Code of Chicago.

The grantee shall pay to the City of Chicago as compensation for the privilege #1115362 herein granted the sum of one hundred ($100.00) per annum in advance.

A 25% penalty will be added for payments received after due date.

The permit holder agrees to hold the City of Chicago harmless for any damage, relocation or replacement costs associated with damage, relocation or removal of private property caused by the City performing work in the public way.

Authority herein given and granted for a period of five (5) years from and after Date of Passage.

Alderman 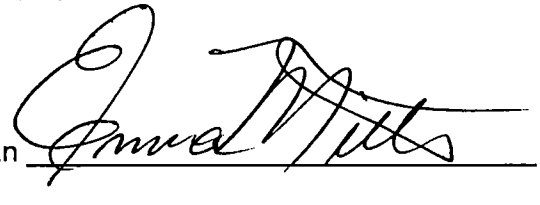

Emma Mitts 37th Ward

Page 9-A

MIDTOWN & MARKET LIQUORS

# 2'x10' SINGLE FACE SIGN

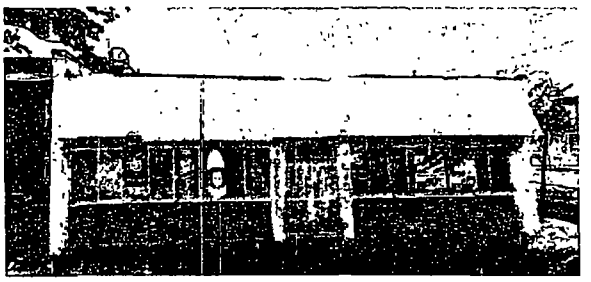

BEFORE

AFTER

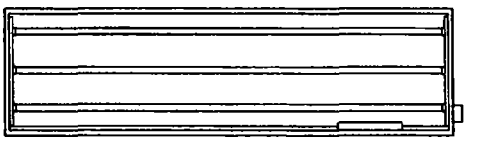

(TYPICAL)

2" X 2" X 3/16" GALV. ANGLE IRON FRAME/WELDED

1 1/2" X 3/8" GALV. BOLTS

20 GAUGE GALV. DRUM

2" X 2" GALV. 20 GA. TRIM

1/2" DRAIN HOLES

3/16" LEXAN FACES

ALL WIRING IN 20 GA. RACEWAYS NO. 14 WIRE 600V. 15 AMP

HIGH OUTPUT LAMPS 1,000 V. LAMP HOLDERS

DISCONNECT SWITCH

800 M.A. BALLASTS 110 V.

U.L. APPROVED

**Best Neon Sign**

SCALE NO SCALE BY MARKUP

CUSTOMER MARKET LIQUORS

JOB ADDRESS 3846 W. DIVISION

CITY CHICAGO STATE IL

ARTIST DATE

SALES DATE

APPROVED

CUSTOMER APPROVAL:

By signing the approval box on this sketch, I understand that I am accepting all aspects of this drawing. This includes artwork, specifications, dimensions, spelling and any other representations herein. I also understand that color reproductions on this sketch are approximate, and may not match manufactured product exactly.

**Department of Business Affairs and Consumer Protection**
Small Business Center - Public Way Use Unit
City Hall - 121 N. LaSalle Street, Room 800 • Chicago, IL 60602
312-74-GOBIZ / 312-744-6249 • (312) 744-1944 (TTY)
http://www.cityofchicago.org/bacp

**03/18/2015**

Alderman **Emma Mitts**
Ward # **37**
City of Chicago
City Hall, Room **300**
121 North LaSalle Street
Chicago, Illinois 60602

Re: An ordinance to use and maintain a portion of the public right-of-way for **one (1) sign(s)** for **MIDTOWN MARKET**, adjacent to the premises known as **3855 W. Division St.**.

Dear Alderman **Emma Mitts**:

The applicant referenced above has requested the use of the public right-of-way for a **sign(s)**. An ordinance has been prepared by the Department of Business Affairs and Consumer Protection – Small Business Center - Public Way Use Unit for presentation to the City Council. Because this request was made for properties located in your ward, as approved by you as per the attached, I respectfully request that you introduce the attached ordinance at the next City Council meeting.

If you have any questions regarding this ordinance, please contact Anthony Bertuca at (312) 744-5506.

**Department of Business Affairs and Consumer Protection**

# City of Chicago

O2015-2187

Office of the City Clerk

Document Tracking Sheet

| | |
|---|---|
| **Meeting Date:** | 3/18/2015 |
| **Sponsor(s):** | Cullerton (38) |
| **Type:** | Ordinance |
| **Title:** | Grant(s) of privilege in public way for McNamara's Food & Drinks |
| **Committee(s) Assignment:** | Committee on Transportation and Public Way |

ORDINANCE
MC NAMARA'S FOOD & DRINKS
Acct. No. 17090 - 1
Permit No. 1117436

*Be It Ordained by the City Council of the City of Chicago:*

SECTION 1. Permission and authority are hereby given and granted to MC NAMARA'S FOOD & DRINKS, upon the terms and subject to the conditions of this ordinance to maintain and use, as now constructed, six (6) Light Fixture(s) projecting over the public right-of-way adjacent to its premises known as 4326-4328 W. Irving Park Rd..

Said Light Fixture(s) at W. Irving Park Road measure(s):
Six (6) at two (2) feet in length, one (1) foot in width and fourteen (14) feet above grade level.

The location of said privilege shall be as shown on prints kept on file with the Department of Business Affairs and Consumer Protection and the Office of the City Clerk.

Said privilege shall be constructed in accordance with plans and specifications approved by the Department of Transportation (Division of Project Development).

This grant of privilege in the public way shall be subject to the provisions of Section 10-28-015 and all other required provisions of the Municipal Code of Chicago.

The grantee shall pay to the City of Chicago as compensation for the privilege #1117436 herein granted the sum of one hundred ($100.00) per annum in advance.

A 25% penalty will be added for payments received after due date.

The permit holder agrees to hold the City of Chicago harmless for any damage, relocation or replacement costs associated with damage, relocation or removal of private property caused by the City performing work in the public way.

Authority herein given and granted for a period of five (5) years from and after 03/10/2015.

Alderman _____

Timothy Cullerton 38th Ward

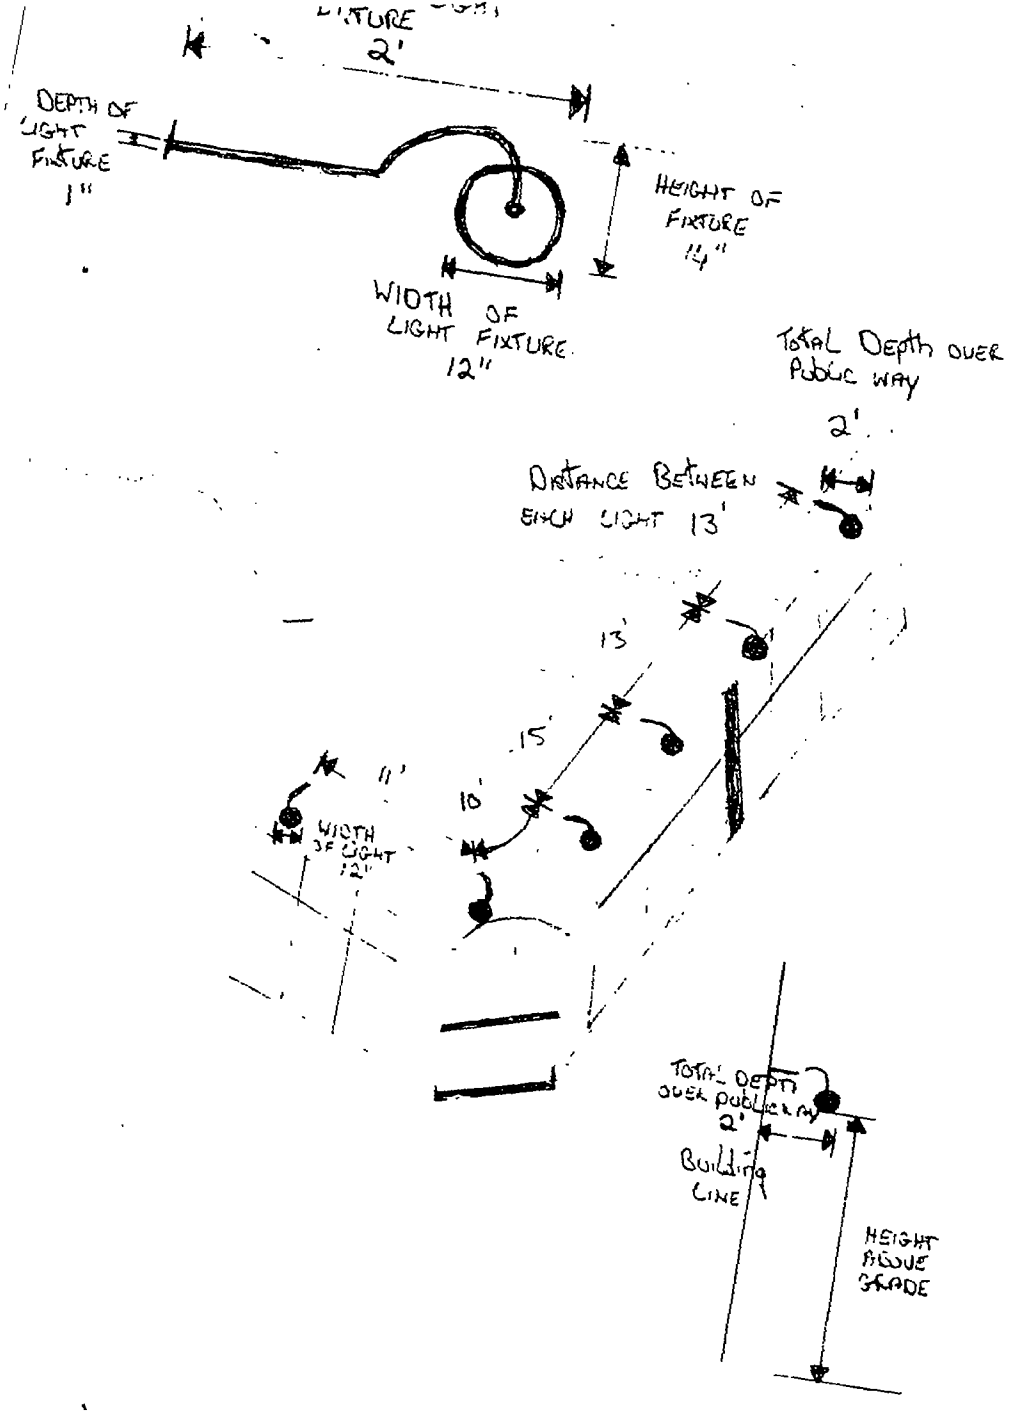
FIXTURE
2'
DEPTH OF LIGHT FIXTURE 1"
HEIGHT OF FIXTURE 14"
WIDTH OF LIGHT FIXTURE 12"
TOTAL DEPTH OVER PUBLIC WAY
2'
DISTANCE BETWEEN EACH LIGHT 13'
13'
15'
11'
10'
WIDTH OF LIGHT 12"
TOTAL DEPTH OVER PUBLIC WAY
2'
BUILDING LINE
HEIGHT ABOVE GRADE

**Department of Business Affairs and Consumer Protection**
Small Business Center - Public Way Use Unit
City Hall - 121 N. LaSalle Street, Room 800 • Chicago, IL 60602
312-74-GOBIZ / 312-744-6249 • (312) 744-1944 (TTY)
http://www.cityofchicago.org/bacp

**03/18/2015**

Alderman **Timothy Cullerton**
Ward # **38**
City of Chicago
City Hall, Room **203**
121 North LaSalle Street
Chicago, Illinois 60602

Re: An ordinance to use and maintain a portion of the public right-of-way for **six (6) light fixture(s)** for **MC NAMARA'S FOOD & DRINKS**, adjacent to the premises known as **4326-4328 W. Irving Park Rd.**.

Dear Alderman **Timothy Cullerton**:

The applicant referenced above has requested the use of the public right-of-way for a **light fixture(s)**. An ordinance has been prepared by the Department of Business Affairs and Consumer Protection – Small Business Center - Public Way Use Unit for presentation to the City Council. Because this request was made for properties located in your ward, as approved by you as per the attached, I respectfully request that you introduce the attached ordinance at the next City Council meeting.

If you have any questions regarding this ordinance, please contact Anthony Bertuca at (312) 744-5506.

**Department of Business Affairs and Consumer Protection**

# City of Chicago

Office of the City Clerk

Document Tracking Sheet

O2015-2188

| | |
|---|---|
| **Meeting Date:** | 3/18/2015 |
| **Sponsor(s):** | Laurino (39) |
| **Type:** | Ordinance |
| **Title:** | Grant(s) of privilege in public way for Computer Zone USA |
| **Committee(s) Assignment:** | Committee on Transportation and Public Way |

ORDINANCE
COMPUTER ZONE USA
Acct. No. 287841 - 4
Permit No. 1116307

*Be It Ordained by the City Council of the City of Chicago:*

SECTION 1. Permission and authority are hereby given and granted to COMPUTER ZONE USA, upon the terms and subject to the conditions of this ordinance to maintain and use one (1) sign(s) projecting over the public right-of-way attached to its premises known as 3415 W. Peterson Ave..

Said sign structure(s) measures as follows; along W. Peterson Avenue:
One (1) at twelve (12) feet in length, five (5) feet in height and nine (9) feet above grade level.

The location of said privilege shall be as shown on prints kept on file with the Department of Business Affairs and Consumer Protection and the Office of the City Clerk.

Said privilege shall be constructed in accordance with plans and specifications approved by the Department of Transportation (Division of Project Development) and Zoning Department - Signs.

This grant of privilege in the public way shall be subject to the provisions of Section 10-28-015 and all other required provisions of the Municipal Code of Chicago.

The grantee shall pay to the City of Chicago as compensation for the privilege #1116307 herein granted the sum of three hundred ($300.00) per annum in advance.

A 25% penalty will be added for payments received after due date.

The permit holder agrees to hold the City of Chicago harmless for any damage, relocation or replacement costs associated with damage, relocation or removal of private property caused by the City performing work in the public way.

Authority herein given and granted for a period of five (5) years from and after Date of Passage.

Alderman _____

Margaret Laurino 39th Ward

# APPLICATION TO USE THE PUBLIC RIGHT OF WAY

## *EXAMPLE OF SIGN DRAWING*

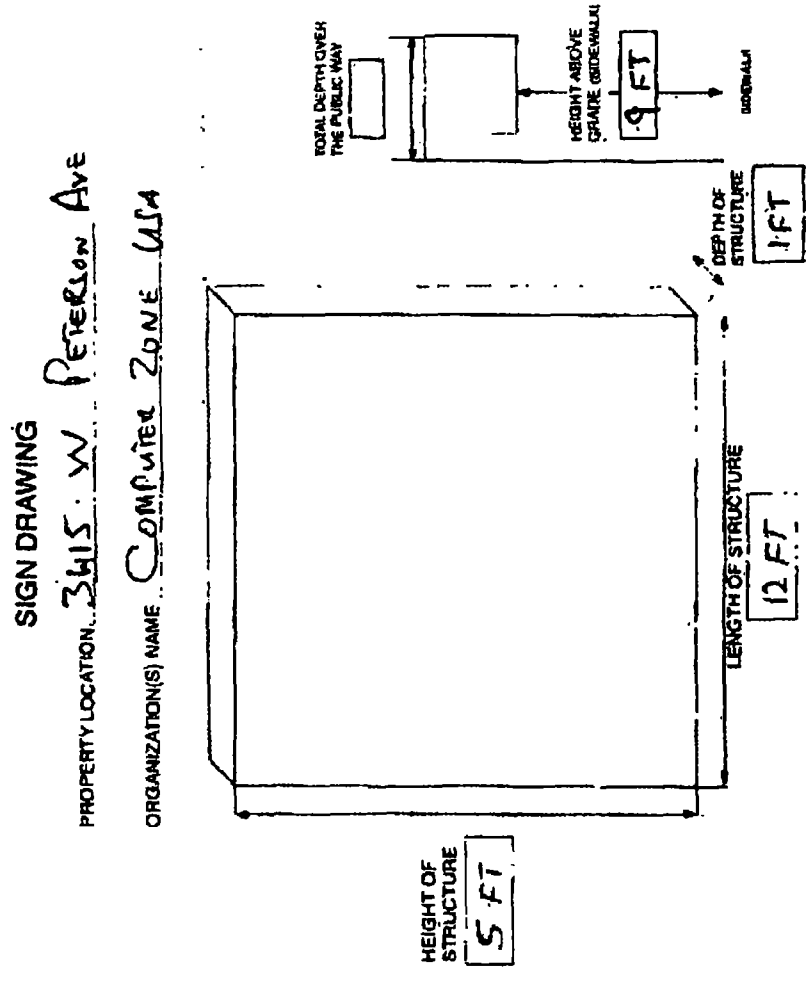

# City of Chicago

O2015-2189

Office of the City Clerk

Document Tracking Sheet

| | |
|---|---|
| **Meeting Date:** | 3/18/2015 |
| **Sponsor(s):** | Laurino (39) |
| **Type:** | Ordinance |
| **Title:** | Grant(s) of privilege in public way for Cremeria La Ordena |
| **Committee(s) Assignment:** | Committee on Transportation and Public Way |

ORDINANCE
CREMERIA LA ORDENA #2
Acct. No. 387068 - 1
Permit No. 1115261

*Be It Ordained by the City Council of the City of Chicago:*

SECTION 1. Permission and authority are hereby given and granted to CREMERIA LA ORDENA #2, upon the terms and subject to the conditions of this ordinance to maintain and use one (1) sign(s) projecting over the public right-of-way attached to its premises known as 3810 W. Lawrence Ave..

Said sign structure(s) measures as follows; along Lawrence:
One (1) at four (4) feet in length, twelve (12) feet in height and ten (10) feet above grade level.

The location of said privilege shall be as shown on prints kept on file with the Department of Business Affairs and Consumer Protection and the Office of the City Clerk.

Said privilege shall be constructed in accordance with plans and specifications approved by the Department of Transportation (Division of Project Development) and Zoning Department - Signs.

This grant of privilege in the public way shall be subject to the provisions of Section 10-28-015 and all other required provisions of the Municipal Code of Chicago.

The grantee shall pay to the City of Chicago as compensation for the privilege #1115261 herein granted the sum of three hundred ($300.00) per annum in advance.

A 25% penalty will be added for payments received after due date.

The permit holder agrees to hold the City of Chicago harmless for any damage, relocation or replacement costs associated with damage, relocation or removal of private property caused by the City performing work in the public way.

Authority herein given and granted for a period of five (5) years from and after Date of Passage.

Alderman _____

Margaret Laurino 39th Ward

# APPLICATION TO USE THE PUBLIC RIGHT OF WAY

## *EXAMPLE OF SIGN DRAWING*

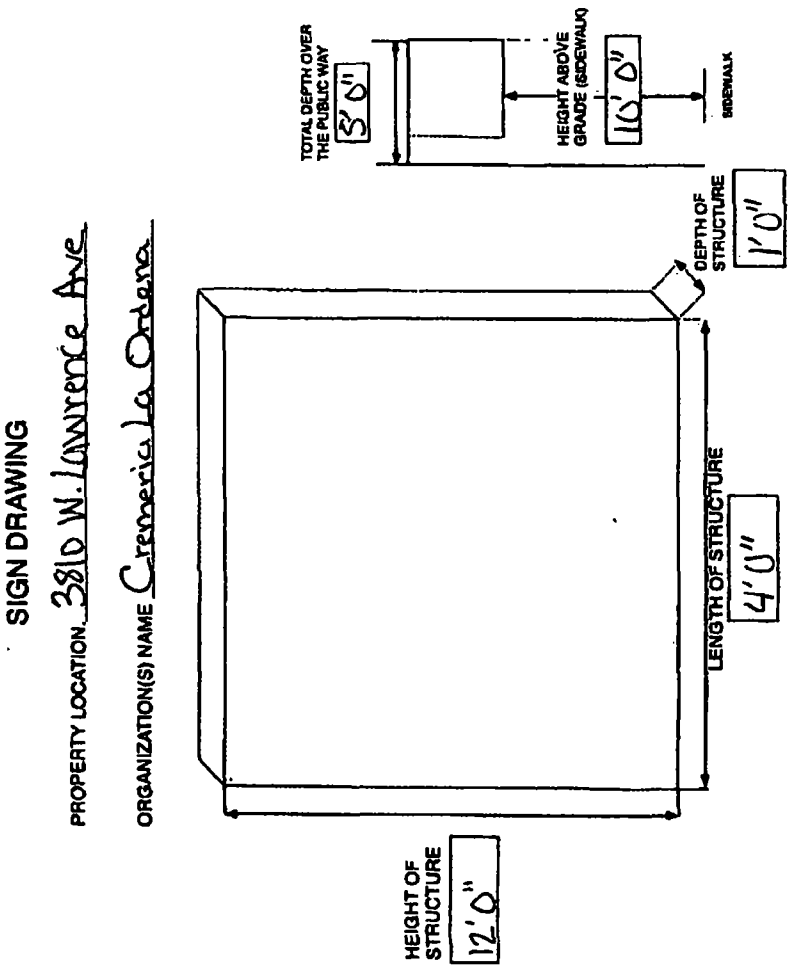

# City of Chicago

O2015-2190

## Office of the City Clerk

## Document Tracking Sheet

| | |
|---|---|
| **Meeting Date:** | 3/18/2015 |
| **Sponsor(s):** | Laurino (39) |
| **Type:** | Ordinance |
| **Title:** | Grant(s) of privilege in public way for MetroPCS/G7 Electronics |
| **Committee(s) Assignment:** | Committee on Transportation and Public Way |

ORDINANCE
METRO PCS/G7 ELECTRONICS
Acct. No. 391015 - 1
Permit No. 1116195

*Be It Ordained by the City Council of the City of Chicago:*

SECTION 1. Permission and authority are hereby given and granted to METRO PCS/G7 ELECTRONICS, upon the terms and subject to the conditions of this ordinance to maintain and use two (2) sign(s) projecting over the public right-of-way attached to its premises known as 4397 N. Elston Ave..

Said sign structure(s) measures as follows; along N. Elston Avenue:
One (1) at thirteen point zero eight (13.08) feet in length, three point two five (3.25) feet in height and ten (10) feet above grade level.

Said sign structure(s) measures as follows; along W. Montrose Avenue:
One (1) at thirteen point zero eight (13.08) feet in length, three point two five (3.25) feet in height and ten (10) feet above grade level.

The location of said privilege shall be as shown on prints kept on file with the Department of Business Affairs and Consumer Protection and the Office of the City Clerk.

Said privilege shall be constructed in accordance with plans and specifications approved by the Department of Transportation (Division of Project Development) and Zoning Department - Signs.

This grant of privilege in the public way shall be subject to the provisions of Section 10-28-015 and all other required provisions of the Municipal Code of Chicago.

The grantee shall pay to the City of Chicago as compensation for the privilege #1116195 herein granted the sum of six hundred ($600.00) per annum in advance.

A 25% penalty will be added for payments received after due date.

The permit holder agrees to hold the City of Chicago harmless for any damage, relocation or replacement costs associated with damage, relocation or removal of private property caused by the City performing work in the public way.

Authority herein given and granted for a period of five (5) years from and after Date of Passage.

Alderman _____

Margaret Laurino 39th Ward

MPCS CL 24 RACEWAY

**Two (2) Sets Illuminated Channel Letters & Single-Face Illuminated Trim Cap Signs**

LETTERS.
- White returns & trim cap, 2447 White acrylic faces
- METRO: Arlon 5590-3412 Purple vinyl applied to first surface
- PCS: Arlon 5590-3411 Orange perforated vinyl (day/night) applied to first surface
- Sloan VL Plus White Short LED Illumination

TAGLINE SIGN:
- White trim cap
- White acrylic face
- 2500-3411 Orange vinyl applied to first surface
- Tagline cabinet to be same depth as Channel letters

RACEWAY painted to match fascia (TBD)

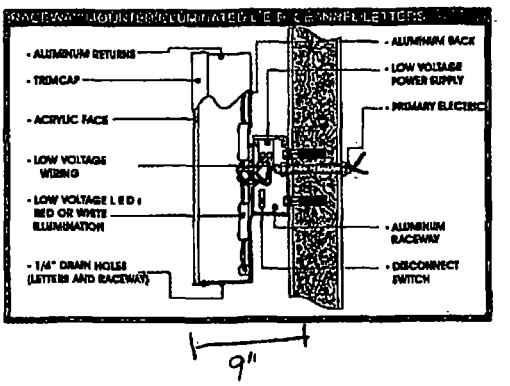


| | | | |
|---|---|---|---|
| Client MetroPCS - Telecell 4397 N Elston | | | Drwng # 14-0420-A |
| Approved: | Sales Dan | | Date 10-16-14 |
| Scale: 1/2"=1' | Drawn by JTG | Last Revised by | Rev Date: |

all ideas, designs and concepts shown hereon are the property of Grate Signs Inc. They are not to be altered, copied or disclosed without our written permission.

COMPUTER GENERATED COLORS ARE NOT A TRUE MATCH TO ANY PMS, VINYL, OR PAINT

GRATE SIGNS

# City of Chicago

O2015-2191

Office of the City Clerk

Document Tracking Sheet

| | |
|---|---|
| **Meeting Date:** | 3/18/2015 |
| **Sponsor(s):** | Laurino (39) |
| **Type:** | Ordinance |
| **Title:** | Grant(s) of privilege in public way for ReStore Chicago |
| **Committee(s) Assignment:** | Committee on Transportation and Public Way |

ORDINANCE
ReStore Chicago
Acct. No. 393217 - 1
Permit No. 1115576

*Be It Ordained by the City Council of the City of Chicago:*

SECTION 1. Permission and authority are hereby given and granted to ReStore Chicago, upon the terms and subject to the conditions of this ordinance to maintain and use one (1) sign(s) projecting over the public right-of-way attached to its premises known as 6040 N. Pulaski Rd..

Said sign structure(s) measures as follows; along N. Pulaski Road:
One (1) at six (6) feet in length, six (6) feet in height and ten (10) feet above grade level.

The location of said privilege shall be as shown on prints kept on file with the Department of Business Affairs and Consumer Protection and the Office of the City Clerk.

Said privilege shall be constructed in accordance with plans and specifications approved by the Department of Transportation (Division of Project Development) and Zoning Department - Signs.

This grant of privilege in the public way shall be subject to the provisions of Section 10-28-015 and all other required provisions of the Municipal Code of Chicago.

The grantee shall pay to the City of Chicago as compensation for the privilege #1115576 herein granted the sum of three hundred ($300.00) per annum in advance.

A 25% penalty will be added for payments received after due date.

The permit holder agrees to hold the City of Chicago harmless for any damage, relocation or replacement costs associated with damage, relocation or removal of private property caused by the City performing work in the public way.

Authority herein given and granted for a period of five (5) years from and after Date of Passage.

Alderman _____

Margaret Laurino 39th Ward

## "B" OPTION

(2) REPLACEMENT PANNED LEXAN FACES
FOR EXISTING D/F ILLUM. SIGN

APPROVED. _____ DATE: _____

M-K SIGNS
CHICAGO
4900 N. ELSTON AVE
CHICAGO, IL 60630
773-283-4060 / FAX 773-283-4066
EMAILS: Anthony.Cruz70@yahoo.com
RC@mksigns.net

**RESTORE CHICAGO**
6040 N. PULASKI CHICAGO, IL

Colors represented in this drawing are for presentation purposes only. They will not match your finished product exactly. Actual color samples can be obtained from your sales representative.

This design is the original and unpublished work of MK SIGNS and may not be reproduced, copied or exhibited in any fashion without the expressed written consent of MK SIGNS. The rights to this design may be purchased.

| DATE | REVISION |
|---|---|
| | |

| | |
|---|---|
| SCALE: 1/2"=1'-0" | DATE: 8-18-14 |
| DESIGNER: LM | SALES: RC |
| FILE: Restore - Pylon | DRAWING NUMBER: 2328-1 |

# City of Chicago

O2015-2192

Office of the City Clerk

Document Tracking Sheet

| | |
|---|---|
| **Meeting Date:** | 3/18/2015 |
| **Sponsor(s):** | O'Connor (40) |
| **Type:** | Ordinance |
| **Title:** | Grant(s) of privilege in public way for Dino's Liquors |
| **Committee(s) Assignment:** | Committee on Transportation and Public Way |

ORDINANCE
DINO'S LIQUORS
Acct. No. 212571 - 1
Permit No. 1117475

*Be It Ordained by the City Council of the City of Chicago:*

SECTION 1. Permission and authority are hereby given and granted to DINO'S LIQUORS, upon the terms and subject to the conditions of this ordinance to maintain and use one (1) sign(s) projecting over the public right-of-way attached to its premises known as 6400 N. Clark St..

Said sign structure(s) measures as follows; along N. Clark Street:
One (1) at three (3) feet in length, four (4) feet in height and eleven (11) feet above grade level.

The location of said privilege shall be as shown on prints kept on file with the Department of Business Affairs and Consumer Protection and the Office of the City Clerk.

Said privilege shall be constructed in accordance with plans and specifications approved by the Department of Transportation (Division of Project Development) and Zoning Department - Signs.

This grant of privilege in the public way shall be subject to the provisions of Section 10-28-015 and all other required provisions of the Municipal Code of Chicago.

The grantee shall pay to the City of Chicago as compensation for the privilege #1117475 herein granted the sum of one hundred ($100.00) per annum in advance.

A 25% penalty will be added for payments received after due date.

The permit holder agrees to hold the City of Chicago harmless for any damage, relocation or replacement costs associated with damage, relocation or removal of private property caused by the City performing work in the public way.

Authority herein given and granted for a period of five (5) years from and after 06/11/2013.

Alderman _____

Patrick O'Connor 40th Ward

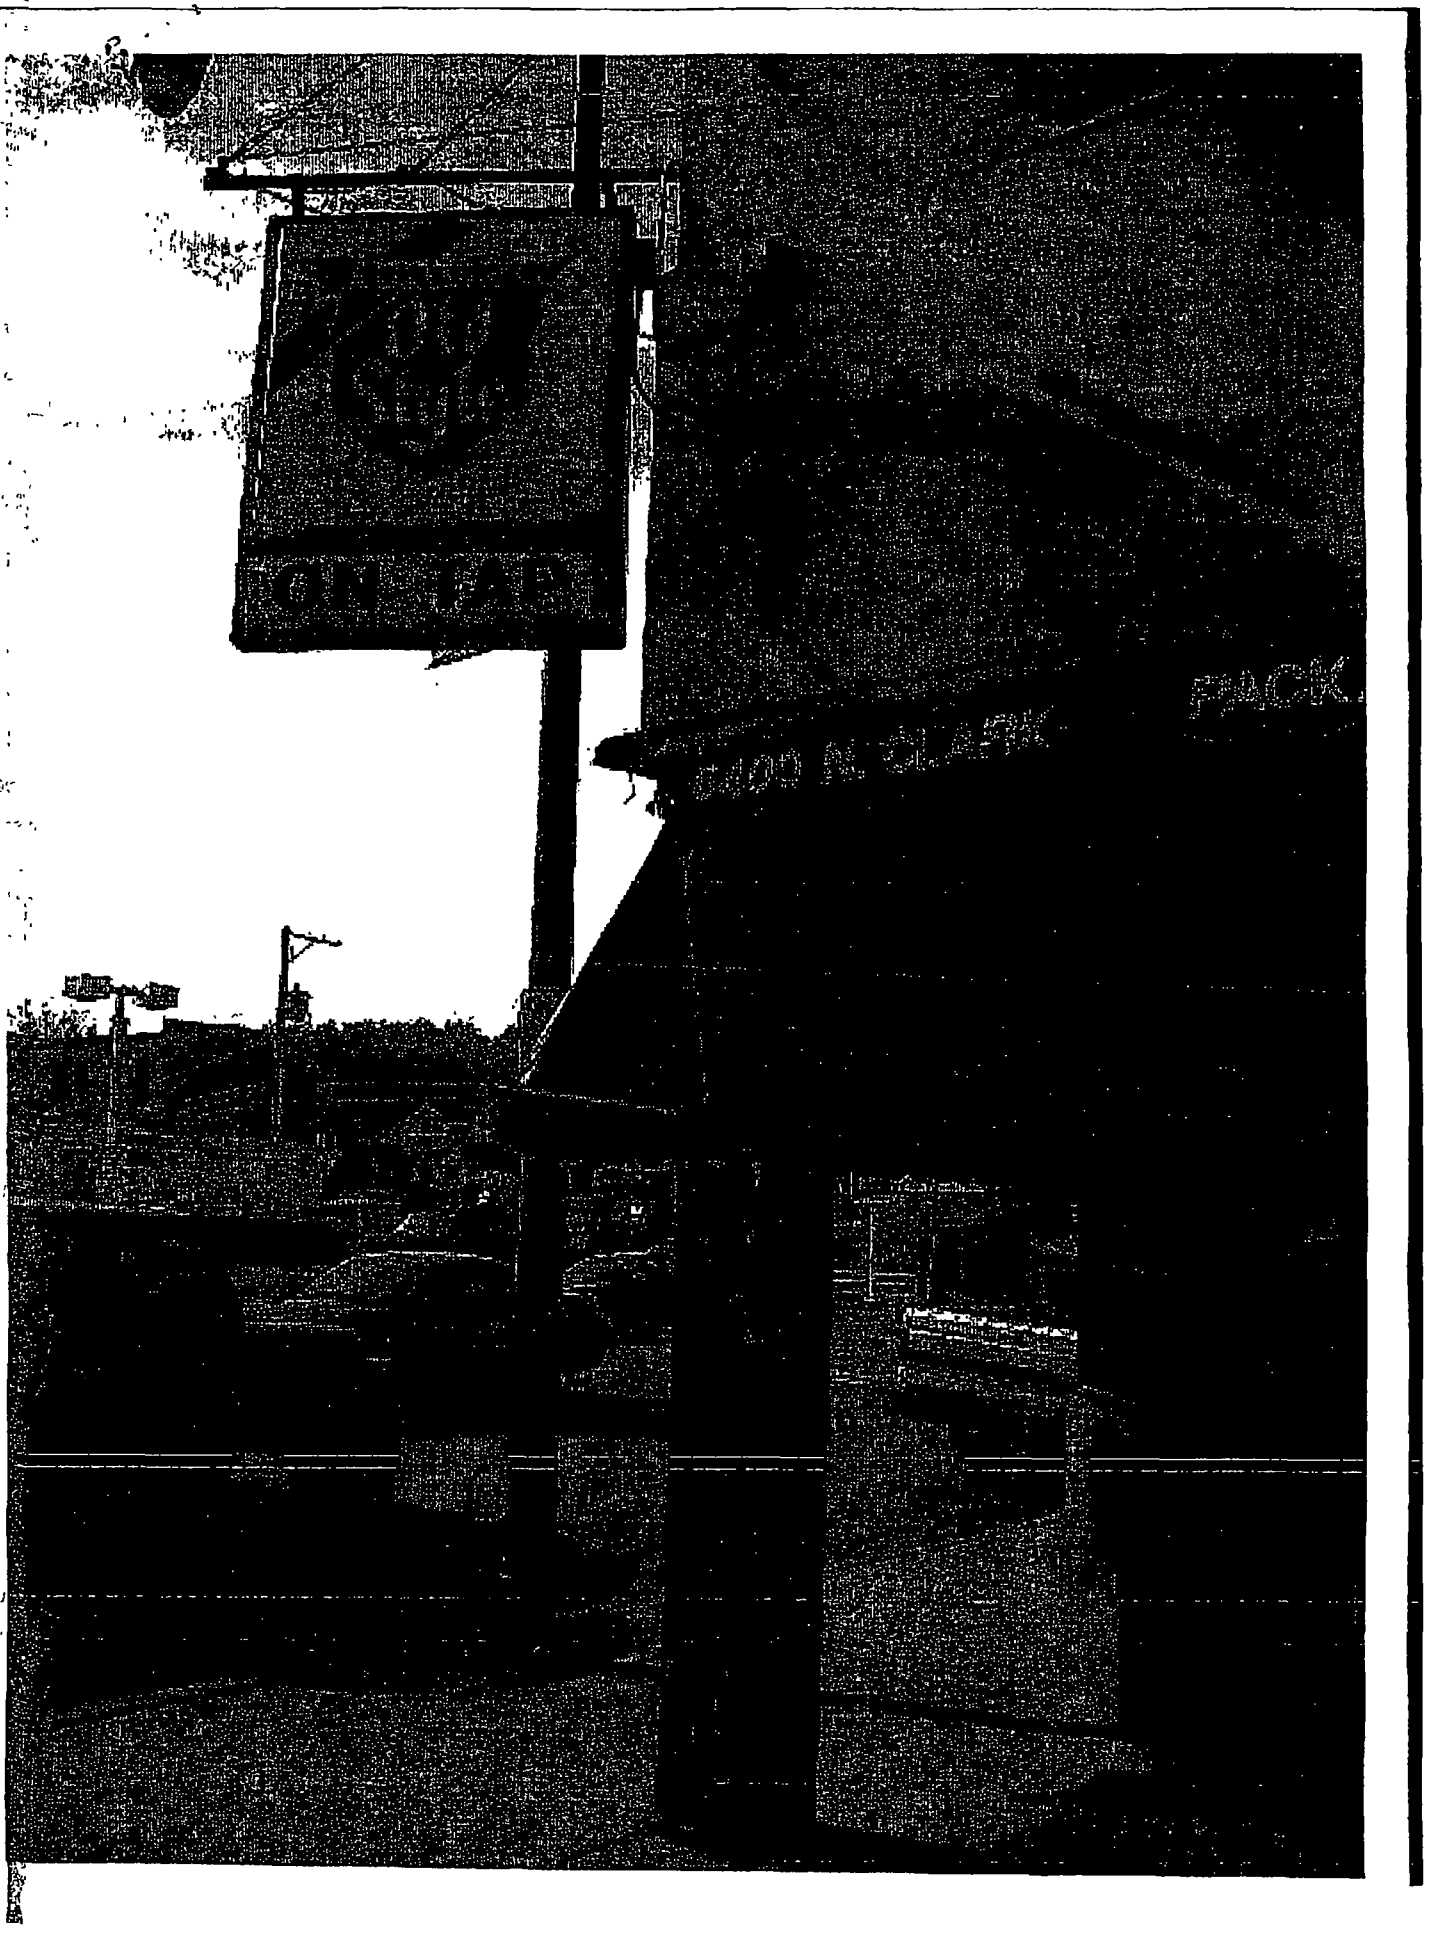
6100 N. CLARK
PACK

**Department of Business Affairs and Consumer Protection**
Small Business Center - Public Way Use Unit
City Hall - 121 N. LaSalle Street, Room 800 • Chicago, IL 60602
312-74-GOBIZ / 312-744-6249 • (312) 744-1944 (TTY)
http://www.cityofchicago.org/bacp

**03/18/2015**

Alderman **Patrick O'Connor**
Ward # **40**
City of Chicago
City Hall, Room **305**
121 North LaSalle Street
Chicago, Illinois 60602

Re: An ordinance to use and maintain a portion of the public right-of-way for **one (1) sign(s)** for **DINO'S LIQUORS**, adjacent to the premises known as **6400 N. Clark St.**.

Dear Alderman **Patrick O'Connor**:

The applicant referenced above has requested the use of the public right-of-way for a **sign(s)**. An ordinance has been prepared by the Department of Business Affairs and Consumer Protection – Small Business Center - Public Way Use Unit for presentation to the City Council. Because this request was made for properties located in your ward, as approved by you as per the attached, I respectfully request that you introduce the attached ordinance at the next City Council meeting.

If you have any questions regarding this ordinance, please contact Anthony Bertuca at (312) 744-5506.

**Department of Business Affairs and Consumer Protection**

# City of Chicago

O2015-2193

Office of the City Clerk

Document Tracking Sheet

| | |
|---|---|
| **Meeting Date:** | 3/18/2015 |
| **Sponsor(s):** | O'Connor (40) |
| **Type:** | Ordinance |
| **Title:** | Grant(s) of privilege in public way for Notre |
| **Committee(s) Assignment:** | Committee on Transportation and Public Way |

ORDINANCE
NOTRE
Acct. No. 393780 - 1
Permit No. 1115357

*Be It Ordained by the City Council of the City of Chicago:*

SECTION 1. Permission and authority are hereby given and granted to NOTRE, upon the terms and subject to the conditions of this ordinance to maintain and use one (1) sign(s) projecting over the public right-of-way attached to its premises known as 5202 N. Clark St..

Said sign structure(s) measures as follows; along N CLARK ST:
One (1) at eight (8) feet in length, four (4) feet in height and fourteen (14) feet above grade level.

The location of said privilege shall be as shown on prints kept on file with the Department of Business Affairs and Consumer Protection and the Office of the City Clerk.

Said privilege shall be constructed in accordance with plans and specifications approved by the Department of Transportation (Division of Project Development) and Zoning Department - Signs.

This grant of privilege in the public way shall be subject to the provisions of Section 10-28-015 and all other required provisions of the Municipal Code of Chicago.

The grantee shall pay to the City of Chicago as compensation for the privilege #1115357 herein granted the sum of three hundred ($300.00) per annum in advance.

A 25% penalty will be added for payments received after due date.

The permit holder agrees to hold the City of Chicago harmless for any damage, relocation or replacement costs associated with damage, relocation or removal of private property caused by the City performing work in the public way.

Authority herein given and granted for a period of five (5) years from and after Date of Passage.

Alderman _____

Patrick O'Connor 40th Ward

notre
ANDERSONVILLE

WEDS - 4pm 9-11
530 Blex
Permits
Jaynes -
Scott Delivery

# NEW 40"x 96" FACES FOR PROJECTING SIGN
# BACK-SPRAYED LEXAN COLORS: BLACK/WHITE

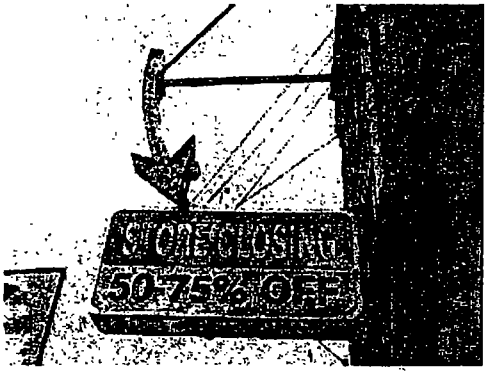


BEFORE

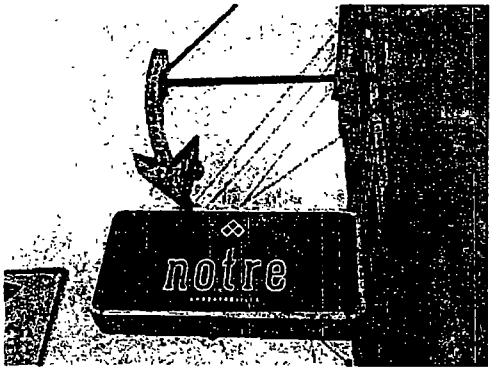


AFTER

**Best Neon Sign**

SCALE 3/4"=1'0" DWG NO. NOTREDF
CUSTOMER NOTRE
JOB ADDRESS 5202 N. CLARK ST.
CITY CHICAGO STATE IL
ARTIST tc DATE 8/20/14
SALES APPROVED DATE
CUSTOMER APPROVAL:

PLEASE NOTE By signing the approval box on this sketch, I understand that I am accepting all aspects of this drawing. This includes artwork, specifications, dimensions, spelling and any other representations herein. I also understand that color reproductions on this sketch are approximate, and may not match manufactured product exactly.

**Department of Business Affairs and Consumer Protection**
Small Business Center - Public Way Use Unit
City Hall - 121 N. LaSalle Street, Room 800 • Chicago, IL 60602
312-74-GOBIZ / 312-744-6249 • (312) 744-1944 (TTY)
http://www.cityofchicago.org/bacp

**03/18/2015**

Alderman **Patrick O'Connor**
Ward # **40**
City of Chicago
City Hall, Room **305**
121 North LaSalle Street
Chicago, Illinois 60602

Re: An ordinance to use and maintain a portion of the public right-of-way for **one (1) sign(s)** for **NOTRE**, adjacent to the premises known as **5202 N. Clark St.**.

Dear Alderman **Patrick O'Connor**:

The applicant referenced above has requested the use of the public right-of-way for a **sign(s)**. An ordinance has been prepared by the Department of Business Affairs and Consumer Protection – Small Business Center - Public Way Use Unit for presentation to the City Council. Because this request was made for properties located in your ward, as approved by you as per the attached, I respectfully request that you introduce the attached ordinance at the next City Council meeting.

If you have any questions regarding this ordinance, please contact Anthony Bertuca at (312) 744-5506.

**Department of Business Affairs and Consumer Protection**

# City of Chicago

O2015-2194

Office of the City Clerk

Document Tracking Sheet

| | |
|---|---|
| **Meeting Date:** | 3/18/2015 |
| **Sponsor(s):** | O'Connor (40) |
| **Type:** | Ordinance |
| **Title:** | Grant(s) of privilege in public way for Select |
| **Committee(s) Assignment:** | Committee on Transportation and Public Way |

ORDINANCE
SELECT
Acct. No. 322208 - 1
Permit No. 1116793

*Be It Ordained by the City Council of the City of Chicago:*

SECTION 1. Permission and authority are hereby given and granted to SELECT, upon the terms and subject to the conditions of this ordinance to maintain and use one (1) sign(s) projecting over the public right-of-way attached to its premises known as 2542-44 W. Peterson Ave..

Said sign structure(s) measures as follows; along W PETERSON AVE:
One (1) at six (6) feet in length, three (3) feet in height and nine (9) feet above grade level.

The location of said privilege shall be as shown on prints kept on file with the Department of Business Affairs and Consumer Protection and the Office of the City Clerk.

Said privilege shall be constructed in accordance with plans and specifications approved by the Department of Transportation (Division of Project Development) and Zoning Department - Signs.

This grant of privilege in the public way shall be subject to the provisions of Section 10-28-015 and all other required provisions of the Municipal Code of Chicago.

The grantee shall pay to the City of Chicago as compensation for the privilege #1116793 herein granted the sum of one hundred ($100.00) per annum in advance.

A 25% penalty will be added for payments received after due date.

The permit holder agrees to hold the City of Chicago harmless for any damage, relocation or replacement costs associated with damage, relocation or removal of private property caused by the City performing work in the public way.

Authority herein given and granted for a period of five (5) years from and after 04/22/2014.

Alderman _____

Patrick O'Connor 40th Ward

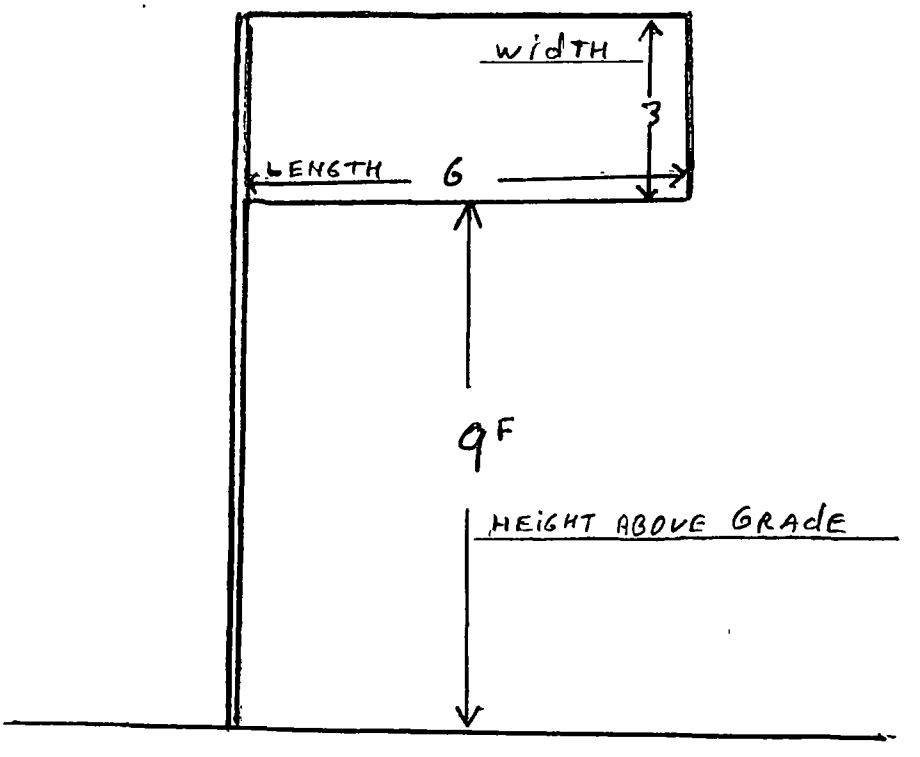


SELECT 2542-44 W. PETERSON AVE.

CHICAGO IL. 60659

**Department of Business Affairs and Consumer Protection**
Small Business Center - Public Way Use Unit
City Hall - 121 N LaSalle Street, Room 800 • Chicago, IL 60602
312-74-GOBIZ / 312-744-6249 • (312) 744-1944 (TTY)
http://www.cityofchicago.org/bacp

**03/18/2015**

Alderman **Patrick O'Connor**
Ward # **40**
City of Chicago
City Hall, Room **305**
121 North LaSalle Street
Chicago, Illinois 60602

Re: An ordinance to use and maintain a portion of the public right-of-way for **one (1) sign(s)** for **SELECT**, adjacent to the premises known as **2542-44 W. Peterson Ave.**.

Dear Alderman **Patrick O'Connor**:

The applicant referenced above has requested the use of the public right-of-way for a **sign(s)**. An ordinance has been prepared by the Department of Business Affairs and Consumer Protection – Small Business Center - Public Way Use Unit for presentation to the City Council. Because this request was made for properties located in your ward, as approved by you as per the attached, I respectfully request that you introduce the attached ordinance at the next City Council meeting.

If you have any questions regarding this ordinance, please contact Anthony Bertuca at (312) 744-5506.

**Department of Business Affairs and Consumer Protection**

# City of Chicago

O2015-2195

Office of the City Clerk

Document Tracking Sheet

| | |
|---|---|
| **Meeting Date:** | 3/18/2015 |
| **Sponsor(s):** | O'Connor (41) |
| **Type:** | Ordinance |
| **Title:** | Grant(s) of privilege in public way for PNC Bank |
| **Committee(s) Assignment:** | Committee on Transportation and Public Way |

ORDINANCE
PNC BANK
Acct. No. 349591 - 6
Permit No. 1117674

*Be It Ordained by the City Council of the City of Chicago:*

SECTION 1. Permission and authority are hereby given and granted to PNC BANK, upon the terms and subject to the conditions of this ordinance to maintain and use one (1) sign(s) projecting over the public right-of-way attached to its premises known as 6401 N. Harlem Ave..

Said sign structure(s) measures as follows; along N. Harlem:
One (1) at six point nine two (6.92) feet in length, four point four two (4.42) feet in height and ten point seven five (10.75) feet above grade level.

The location of said privilege shall be as shown on prints kept on file with the Department of Business Affairs and Consumer Protection and the Office of the City Clerk.

Said privilege shall be constructed in accordance with plans and specifications approved by the Department of Transportation (Division of Project Development) and Zoning Department - Signs.

This grant of privilege in the public way shall be subject to the provisions of Section 10-28-015 and all other required provisions of the Municipal Code of Chicago.

The grantee shall pay to the City of Chicago as compensation for the privilege #1117674 herein granted the sum of three hundred ($300.00) per annum in advance.

A 25% penalty will be added for payments received after due date.

The permit holder agrees to hold the City of Chicago harmless for any damage, relocation or replacement costs associated with damage, relocation or removal of private property caused by the City performing work in the public way.

Authority herein given and granted for a period of five (5) years from and after 03/10/2015.

Alderman _____

Mary O'Connor 41st Ward

**Exterior Plan**

**Site Number: 005559**

**Harlem North Office**
**6401 North Harlem Avenue**
**Chicago, IL 60631**

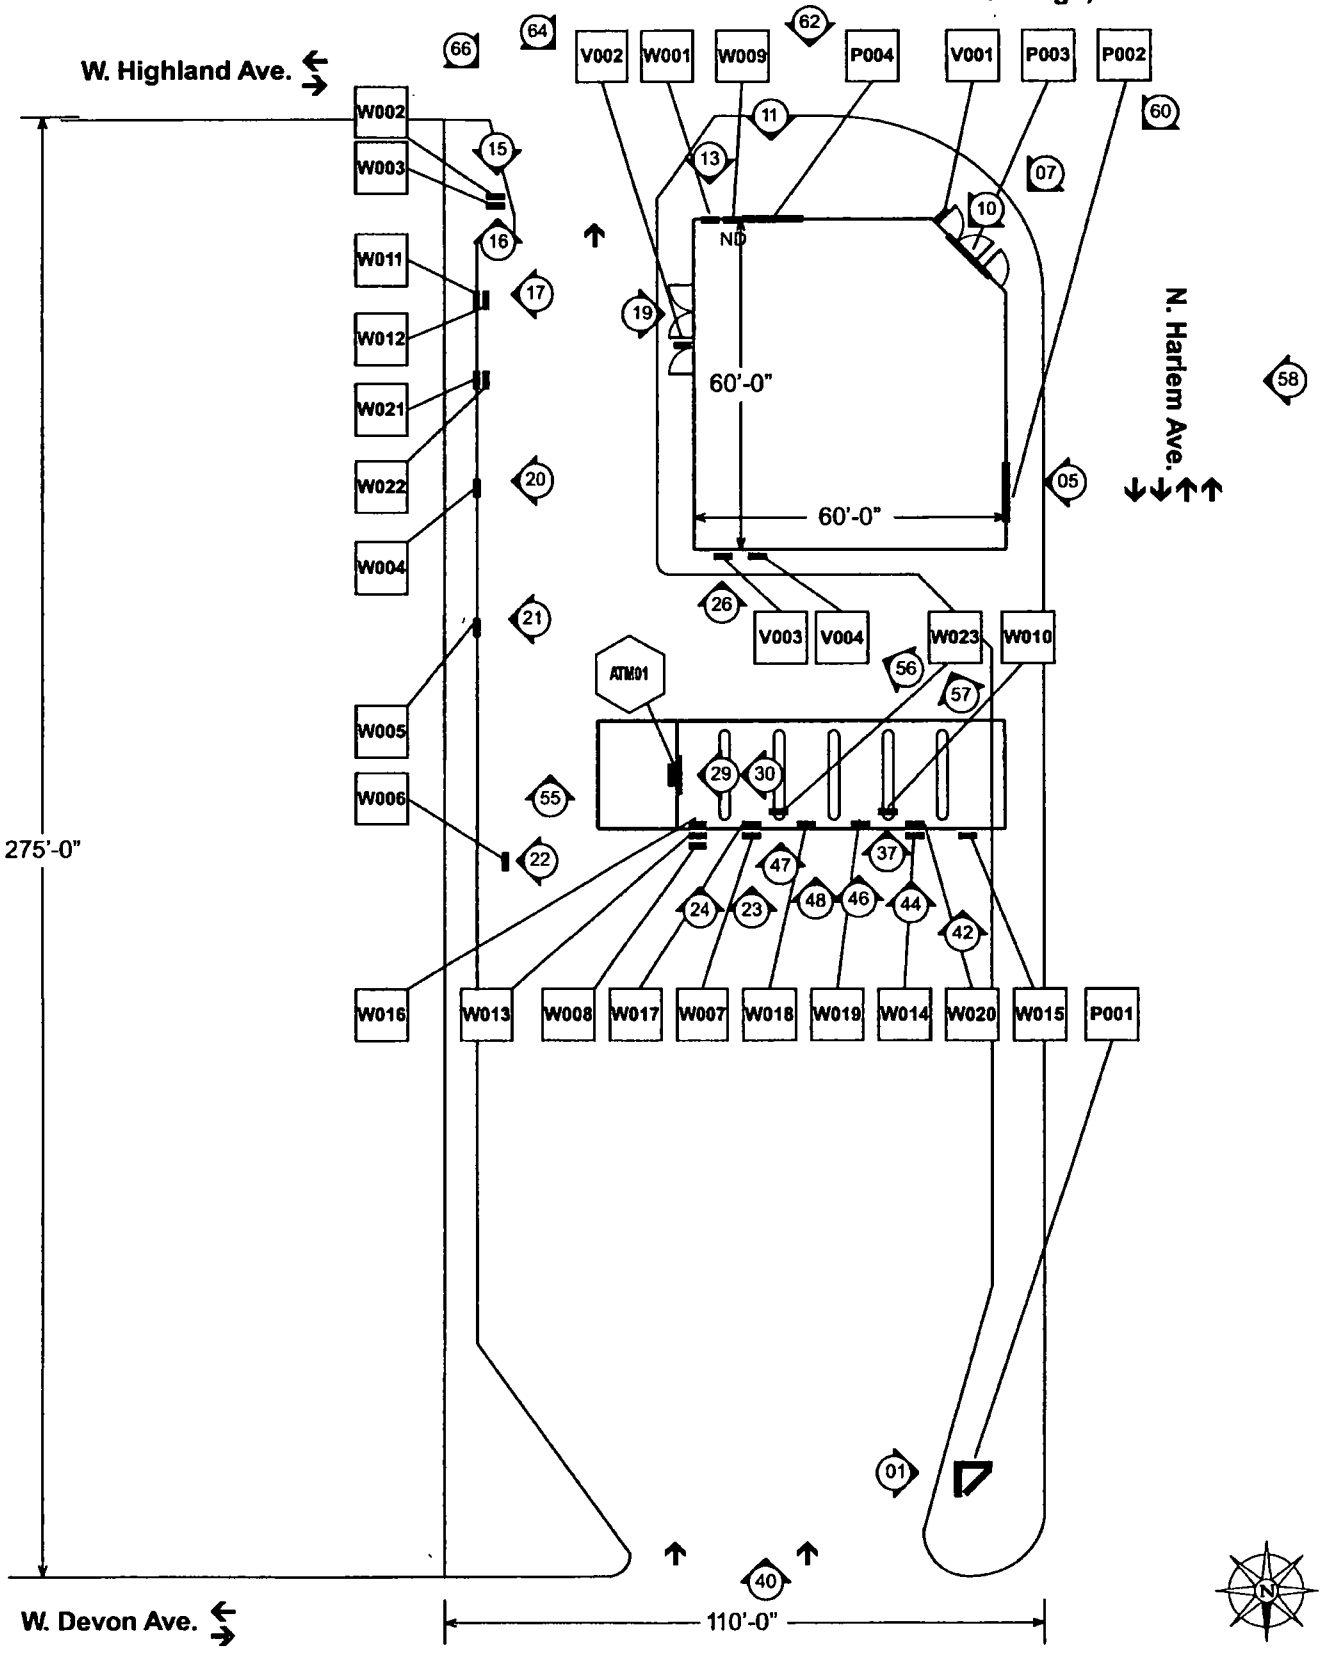

**Department of Business Affairs and Consumer Protection**
Small Business Center - Public Way Use Unit
City Hall - 121 N. LaSalle Street, Room 800 • Chicago, IL 60602
312-74-GOBIZ / 312-744-6249 • (312) 744-1944 (TTY)
http://www.cityofchicago.org/bacp

**03/18/2015**

Alderman **Mary O'Connor**
Ward # **41**
City of Chicago
City Hall, Room **203**
121 North LaSalle Street
Chicago, Illinois 60602

Re: An ordinance to use and maintain a portion of the public right-of-way for **one (1) sign(s)** for **PNC BANK**, adjacent to the premises known as **6401 N. Harlem Ave.**.

Dear Alderman **Mary O'Connor**:

The applicant referenced above has requested the use of the public right-of-way for a **sign(s)**. An ordinance has been prepared by the Department of Business Affairs and Consumer Protection – Small Business Center - Public Way Use Unit for presentation to the City Council. Because this request was made for properties located in your ward, as approved by you as per the attached, I respectfully request that you introduce the attached ordinance at the next City Council meeting.

If you have any questions regarding this ordinance, please contact Anthony Bertuca at (312) 744-5506.

**Department of Business Affairs and Consumer Protection**

# City of Chicago

O2015-2196

Office of the City Clerk

Document Tracking Sheet

| | |
|---|---|
| **Meeting Date:** | 3/18/2015 |
| **Sponsor(s):** | O'Connor (41) |
| **Type:** | Ordinance |
| **Title:** | Grant(s) of privilege in public way for US Bank |
| **Committee(s) Assignment:** | Committee on Transportation and Public Way |

ORDINANCE
US BANK
Acct. No. 16006 - 3
Permit No. 1111965

*Be It Ordained by the City Council of the City of Chicago:*

SECTION 1. Permission and authority are hereby given and granted to US BANK, upon the terms and subject to the conditions of this ordinance to maintain and use one (1) sign(s) projecting over the public right-of-way attached to its premises known as 6100 N. Northwest Hwy..

Said sign structure(s) measures as follows; along N. Northwest Hwy:
One (1) at ten point five eight (10.58) feet in length, six (6) feet in height and twelve (12) feet above grade level.

The location of said privilege shall be as shown on prints kept on file with the Department of Business Affairs and Consumer Protection and the Office of the City Clerk.

Said privilege shall be constructed in accordance with plans and specifications approved by the Department of Transportation (Division of Project Development) and Zoning Department - Signs.

This grant of privilege in the public way shall be subject to the provisions of Section 10-28-015 and all other required provisions of the Municipal Code of Chicago.

The grantee shall pay to the City of Chicago as compensation for the privilege #1111965 herein granted the sum of three hundred ($300.00) per annum in advance.

A 25% penalty will be added for payments received after due date.

The permit holder agrees to hold the City of Chicago harmless for any damage, relocation or replacement costs associated with damage, relocation or removal of private property caused by the City performing work in the public way.

Authority herein given and granted for a period of five (5) years from and after Date of Passage.

Alderman Mary O'Connor

Mary O'Connor 41st Ward

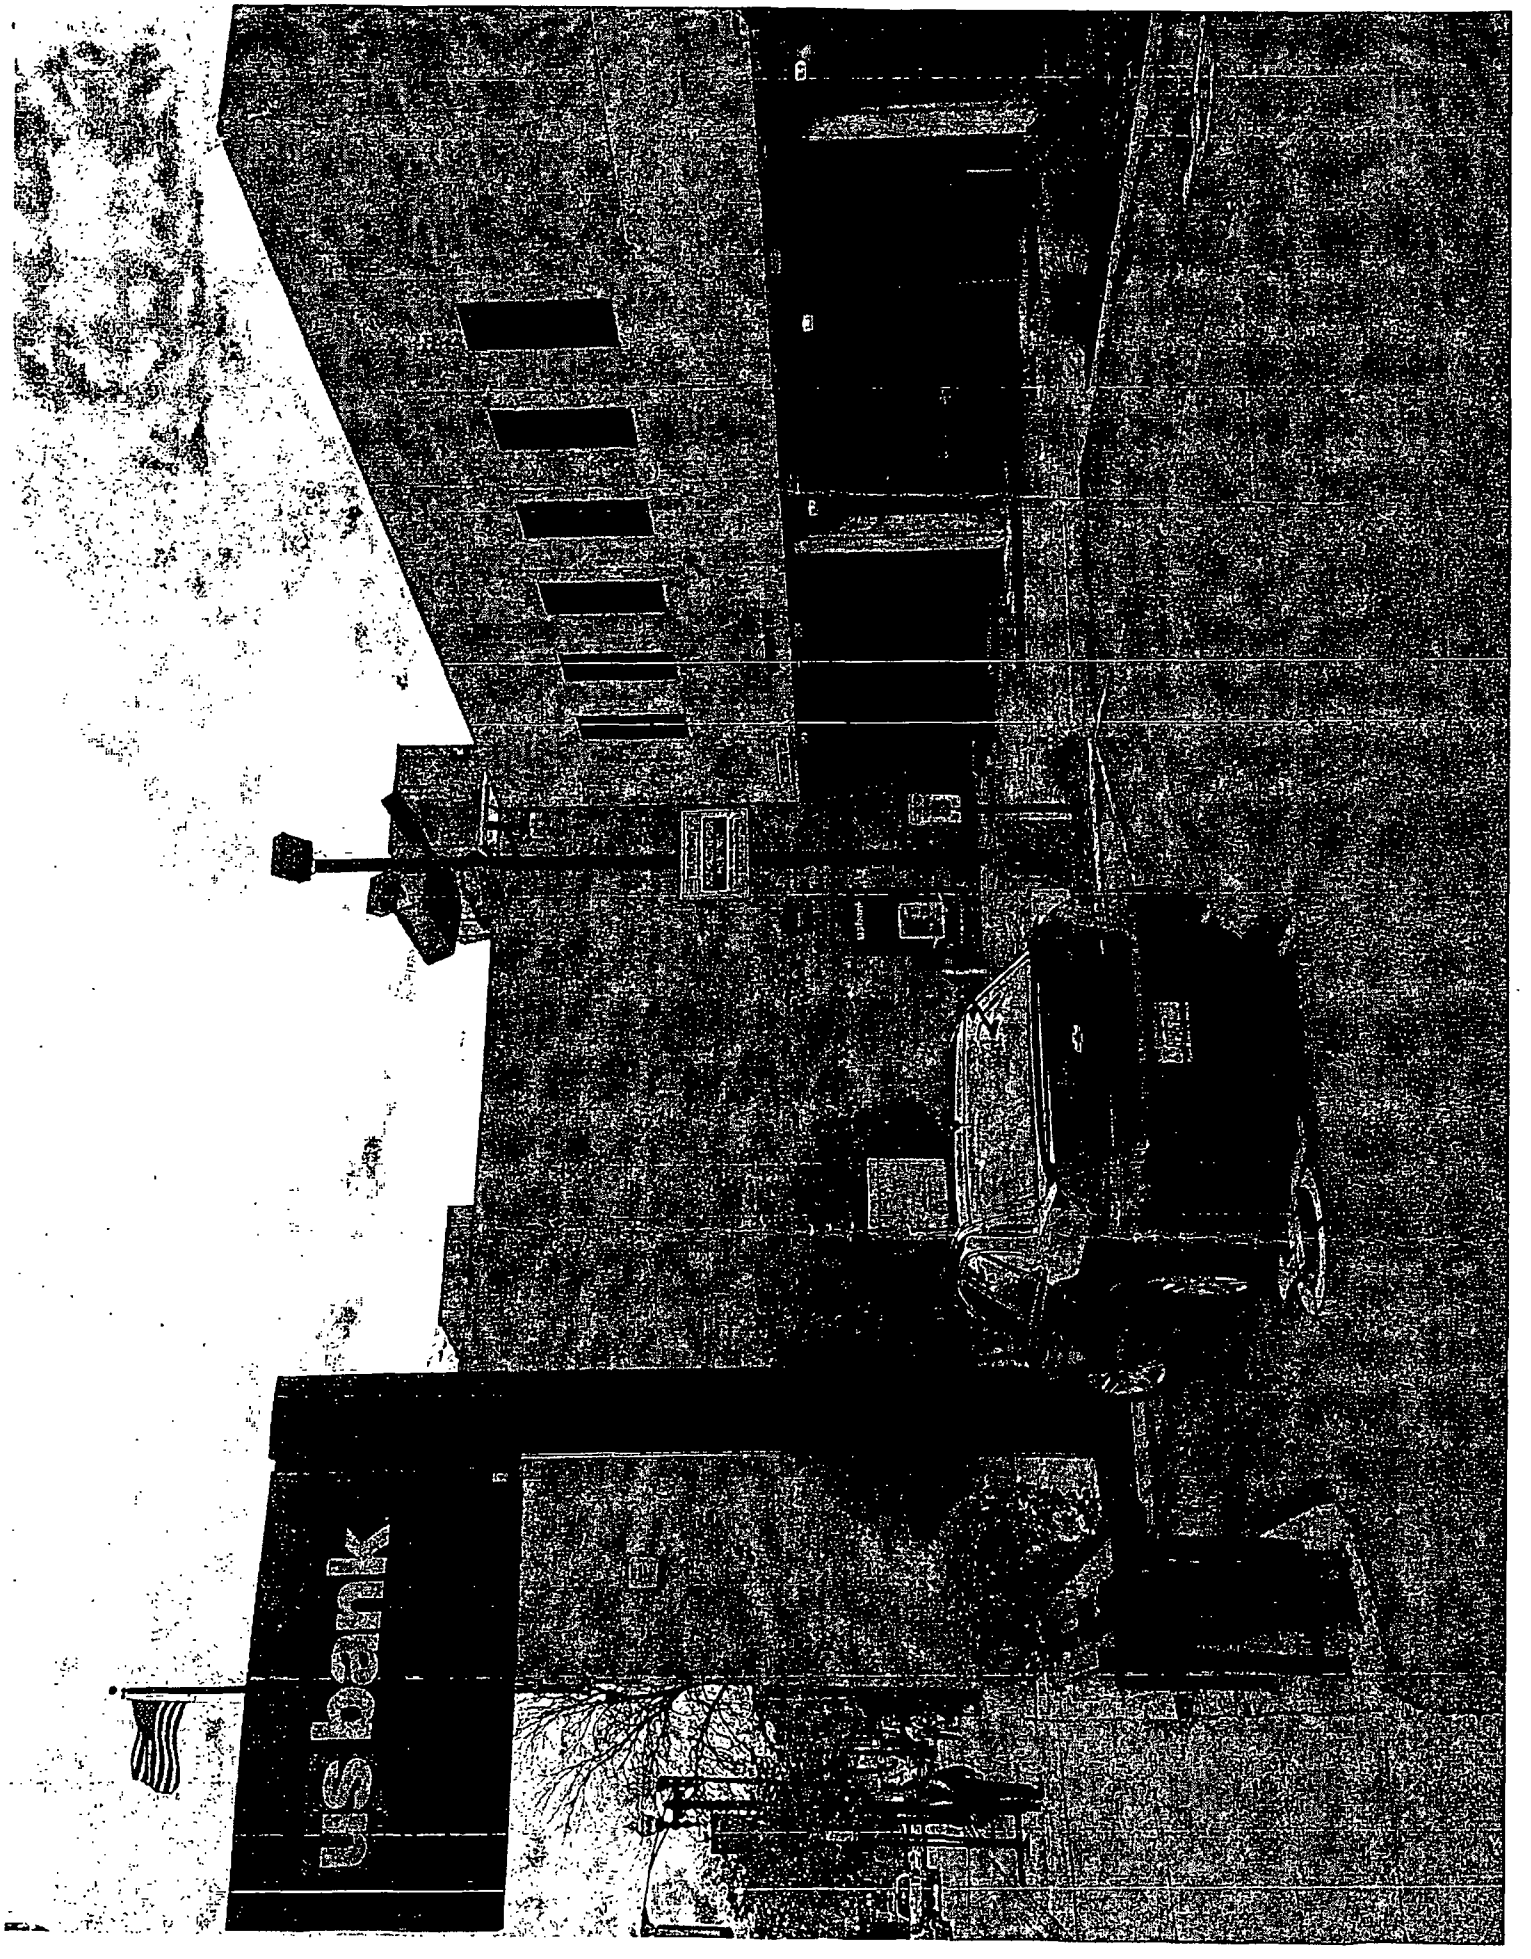
us bank

**Department of Business Affairs and Consumer Protection**
Small Business Center - Public Way Use Unit
City Hall - 121 N. LaSalle Street, Room 800 • Chicago, IL 60602
312-74-GOBIZ / 312-744-6249 • (312) 744-1944 (TTY)
http://www.cityofchicago.org/bacp

**03/18/2015**

Alderman **Mary O'Connor**
Ward # **41**
City of Chicago
City Hall, Room **203**
121 North LaSalle Street
Chicago, Illinois 60602

Re: An ordinance to use and maintain a portion of the public right-of-way for **one (1) sign(s)** for **US BANK**, adjacent to the premises known as **6100 N. Northwest Hwy.**.

Dear Alderman **Mary O'Connor**:

The applicant referenced above has requested the use of the public right-of-way for a **sign(s)**. An ordinance has been prepared by the Department of Business Affairs and Consumer Protection – Small Business Center - Public Way Use Unit for presentation to the City Council. Because this request was made for properties located in your ward, as approved by you as per the attached, I respectfully request that you introduce the attached ordinance at the next City Council meeting.

If you have any questions regarding this ordinance, please contact Anthony Bertuca at (312) 744-5506.

**Department of Business Affairs and Consumer Protection**

# City of Chicago

O2015-2200

## Office of the City Clerk

## Document Tracking Sheet

| | |
|---|---|
| **Meeting Date:** | 3/18/2015 |
| **Sponsor(s):** | Reilly (42) |
| **Type:** | Ordinance |
| **Title:** | Grant(s) of privilege in public way for Ambassador Condominium Homeowner Association - cornices |
| **Committee(s) Assignment:** | Committee on Transportation and Public Way |

ORDINANCE
AMBASSADOR CONDOMINIUM HOMEOWNER ASSOCIATION
Acct. No. 353519 - 1
Permit No. 1117694

*Be It Ordained by the City Council of the City of Chicago:*

SECTION 1. Permission and authority are hereby given and granted to AMBASSADOR CONDOMINIUM HOMEOWNER ASSOCIATION, upon the terms and subject to the conditions of this ordinance to maintain and use, as now constructed, four (4) Cornice(s) projecting over the public right-of-way adjacent to its premises known as 1300 N. State Pkwy..

Said Cornice(s) at W. Goethe measure(s):
One (1) at one hundred thirty-four point five (134.5) feet in length, and one point eight (1.8) foot in width for a total of two hundred forty-two point one (242.1) square feet.

Said Cornice(s) at N. State Pkwy measure(s):
One (1) at one hundred five (105) feet in length, and two point five (2.5) feet in width for a total of two hundred sixty-two point five (262.5) square feet.

Said Cornice(s) at N. State Pkwy measure(s):
One (1) at two (2) feet in length, and two point four (2.4) feet in width for a total of four point eight (4.8) square feet.

Said Cornice(s) at Public Alley measure(s):
One (1) at eight (8) feet in length, and two point four (2.4) feet in width for a total of nineteen point two (19.2) square feet.

The location of said privilege shall be as shown on prints kept on file with the Department of Business Affairs and Consumer Protection and the Office of the City Clerk.

Said privilege shall be constructed in accordance with plans and specifications approved by the Department of Transportation (Division of Project Development).

This grant of privilege in the public way shall be subject to the provisions of Section 10-28-015 and all other required provisions of the Municipal Code of Chicago.

The grantee shall pay to the City of Chicago as compensation for the privilege #1117694 herein granted the sum of four hundred ($400.00) per annum in advance.

A 25% penalty will be added for payments received after due date.

The permit holder agrees to hold the City of Chicago harmless for any damage, relocation or replacement costs associated with damage, relocation or removal of private property caused by the City performing work in the public way.

Authority herein given and granted for a period of five (5) years from and after 03/09/2015.

Alderman _____

Brendan Reilly 42nd Ward

The Ambassador
Attention: Management Office
1300 N. State Parkway
Chicago, IL 60610

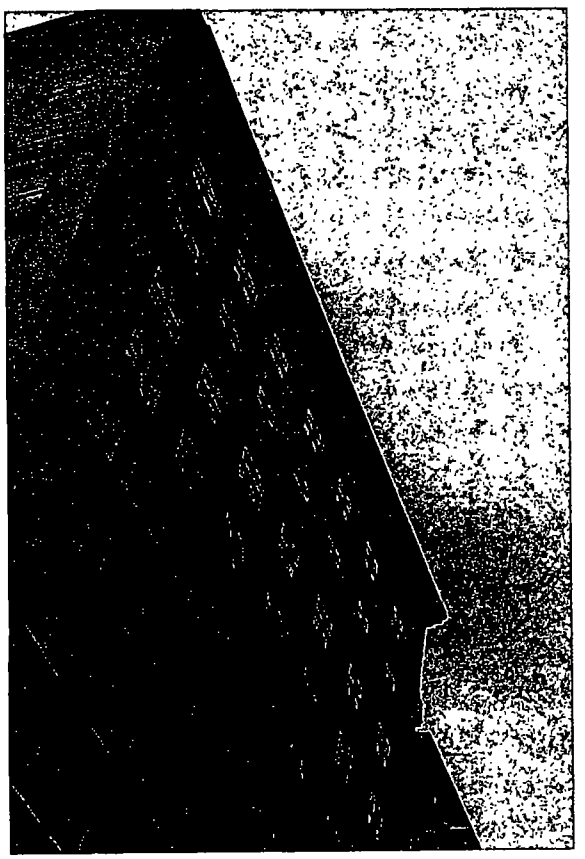

State Street
Angle 1

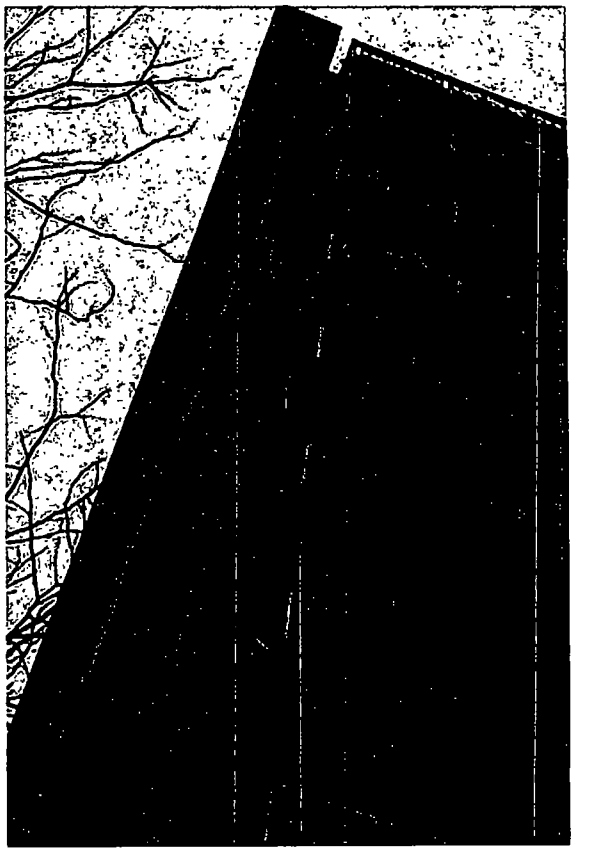

State Street
Angel 2

# City of Chicago

O2015-2208

## Office of the City Clerk

## Document Tracking Sheet

| | |
|---|---|
| **Meeting Date:** | 3/18/2015 |
| **Sponsor(s):** | Reilly (42) |
| **Type:** | Ordinance |
| **Title:** | Grant(s) of privilege in public way for Ambassador Condominium Homeowner Association - planter railings |
| **Committee(s) Assignment:** | Committee on Transportation and Public Way |

ORDINANCE
AMBASSADOR CONDOMINIUM HOMEOWNER ASSOCIATION
Acct. No. 353519 - 1
Permit No. 1117693

*Be It Ordained by the City Council of the City of Chicago:*

SECTION 1. Permission and authority are hereby given and granted to AMBASSADOR CONDOMINIUM HOMEOWNER ASSOCIATION, upon the terms and subject to the conditions of this ordinance to maintain and use, as now constructed, seven (7) Planter Railling(s) on the public right-of-way for beautification purposes adjacent to its premises known as 1300 N. State Pkwy..

Said Planter Railling(s) at N. State Pkwy measure(s):
One (1) at thirty-two (32) feet in length, and five point six (5.6) feet in width for a total of one hundred seventy-nine point two (179.2) square feet.

Said Planter Railling(s) at N. State Pkwy measure(s):
One (1) at thirty-three (33) feet in length, and five point six (5.6) feet in width for a total of one hundred eighty-four point eight (184.8) square feet.

Said Planter Railling(s) at N. State Pkwy measure(s):
One (1) at thirty-three (33) feet in length, and four (4) feet in width for a total of one hundred thirty-two (132) square feet.

Said Planter Railling(s) at N. State Pkwy measure(s):
One (1) at thirteen (13) feet in length, and five point six (5.6) feet in width for a total of seventy-two point eight (72.8) square feet.

Said Planter Railling(s) at N. State Pkwy measure(s):
One (1) at twenty-four point six (24.6) feet in length, and three point two (3.2) feet in width for a total of seventy-eight point seven two (78.72) square feet.

Said Planter Railling(s) at N. State Pkwy measure(s):
One (1) at fifty-seven (57) feet in length, and three point two (3.2) feet in width for a total of one hundred eighty-two point four (182.4) square feet.

Said Planter Railling(s) at N. State Pkwy measure(s):
One (1) at fifty-five point six (55.6) feet in length, and three (3) feet in width for a total of one hundred sixty-six point eight (166.8) square feet.

Grantee must allow the required clear and unobstructed space for pedestrian passage at all times per rules and regulations approved by the Department of Transportation.

The location of said privilege shall be as shown on prints kept on file with the Department of Business Affairs and Consumer Protection and the Office of the City Clerk.

Said privilege shall be constructed in accordance with plans and specifications approved by the Department of Planning and Development and Department of Transportation (Division of Project Development).

This grant of privilege in the public way shall be subject to the provisions of Section 10-28-015 and all other required provisions of the Municipal Code of Chicago.

The grantee shall pay to the City of Chicago as compensation for the privilege #1117693 herein granted the sum of zero ($.00) per annum in advance.

A 25% penalty will be added for payments received after due date.

The permit holder agrees to hold the City of Chicago harmless for any damage, relocation or replacement costs associated with damage, relocation or removal of private property caused by the City performing work in the public way.

Authority herein given and granted for a period of five (5) years from and after 03/09/2015.

Alderman _____

Brendan Reilly 42nd Ward

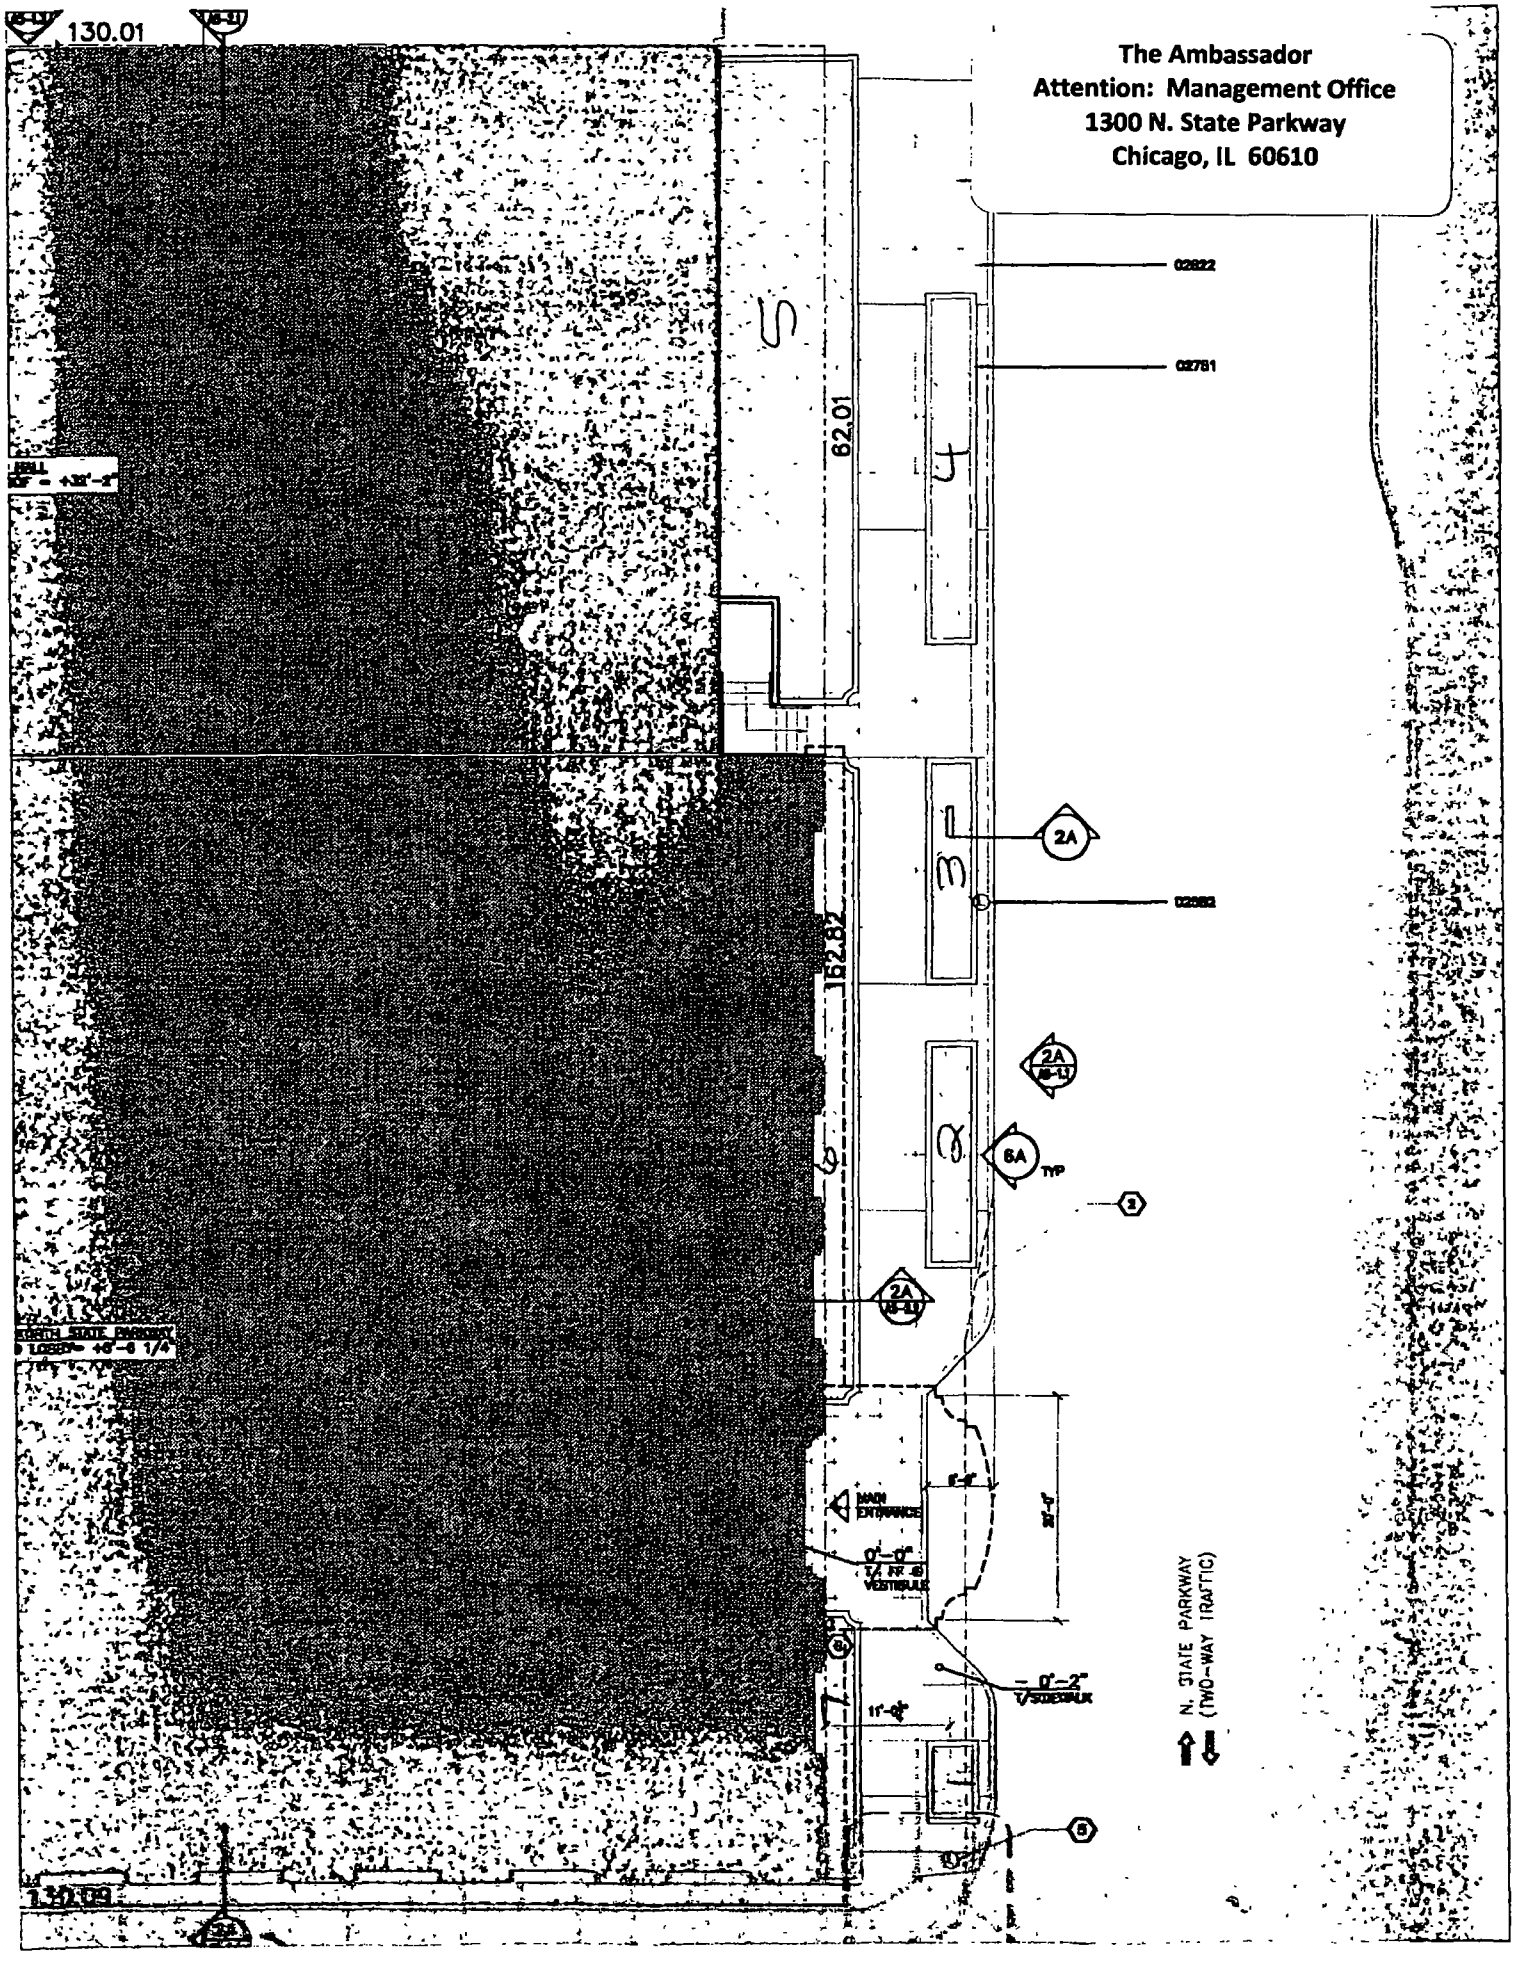
The Ambassador
Attention: Management Office
1300 N. State Parkway
Chicago, IL 60610
130.01
62.01
162.82
130.09
N. STATE PARKWAY
(TWO-WAY TRAFFIC)
MAIN ENTRANCE
VESTIBULE
SIDEWALK
TYP

# City of Chicago

O2015-2210

## Office of the City Clerk

## Document Tracking Sheet

| | |
|---|---|
| **Meeting Date:** | 3/18/2015 |
| **Sponsor(s):** | Reilly (42) |
| **Type:** | Ordinance |
| **Title:** | Grant(s) of privilege in public way for Casa Spazio |
| **Committee(s) Assignment:** | Committee on Transportation and Public Way |

ORDINANCE
CASA SPAZIO
Acct. No. 367703 - 1
Permit No. 1098652

*Be It Ordained by the City Council of the City of Chicago:*

SECTION 1. Permission and authority are hereby given and granted to CASA SPAZIO, upon the terms and subject to the conditions of this ordinance to maintain and use two (2) sign(s) projecting over the public right-of-way attached to its premises known as 222 W. Hubbard St..

Said sign structure(s) measures as follows; along W. Hubbard:
One (1) at five (5) feet in length, one (1) foot in height and ten (10) feet above grade level.
One (1) at four (4) feet in length, four (4) feet in height and ten (10) feet above grade level.

The location of said privilege shall be as shown on prints kept on file with the Department of Business Affairs and Consumer Protection and the Office of the City Clerk.

Said privilege shall be constructed in accordance with plans and specifications approved by the Department of Transportation (Division of Project Development) and Zoning Department - Signs.

This grant of privilege in the public way shall be subject to the provisions of Section 10-28-015 and all other required provisions of the Municipal Code of Chicago.

The grantee shall pay to the City of Chicago as compensation for the privilege #1098652 herein granted the sum of one hundred seventy-five ($175.00) per annum in advance.

A 25% penalty will be added for payments received after due date.

The permit holder agrees to hold the City of Chicago harmless for any damage, relocation or replacement costs associated with damage, relocation or removal of private property caused by the City performing work in the public way.

Authority herein given and granted for a period of five (5) years from and after Date of Passage.

Alderman _____

Brendan Reilly 42nd Ward

## DOUBLE FACE BLADE SIGN LAYOUT & DETAIL

**Sign 2**

SIGN TO BE 12" DEEP ALUMINUM CONSTRUCTION
INTERNALLY ILLUMINATED BY LED LIGHT
SUPPORTS TO BE SQUARE TUBE STEEL, BLACK
FACES TO BE 3MIL MAX METAL CNC CUT OUT
WITH WHITE ACRYLIC

### SPECIFICATIONS

1. 3 MIL MEX METAL TO BE CNC CUTOUT, ACRYLIC SHEET WITH VINYL DECAL FOR BACKING
2. 1"X 1" SQUARE ALUMINUM TUBE FRAME
3. LED LAMP ILLUMINATION
4. GROUNDED WALL PASS-THRU SEALED WATER TIGHT
5. 1"X 1" SQUARE ALUMINUM TUBE FRAME
6. 3/16" GALVANIZED STEEL Z-CLIP ATTACHMENT
7. #12 TEK SCREW
8. APPROPRIATE NON-CORROSIVE WALL FASTENER SEE MOUNTING OPTION DETAILS

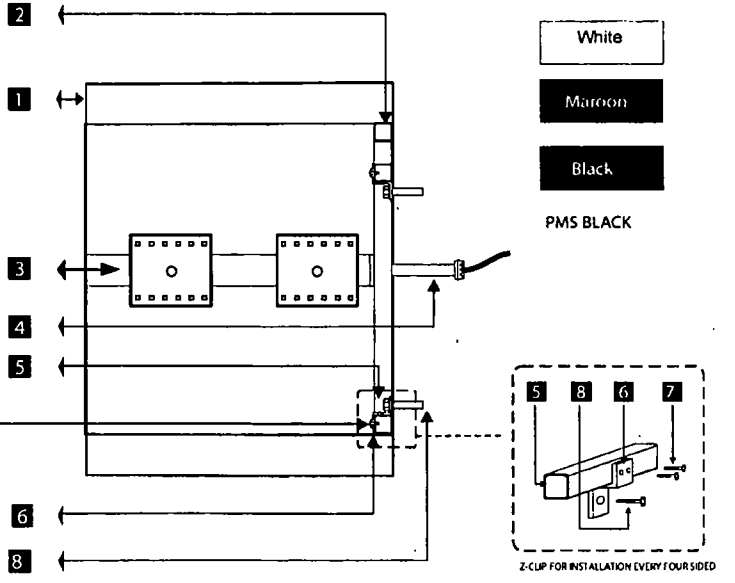


### COLOR SCHEDULE

| | |
|---|---|
| White | |
| Maroon | |
| Black | |
| PMS BLACK | |

### MOUNTING DETAIL

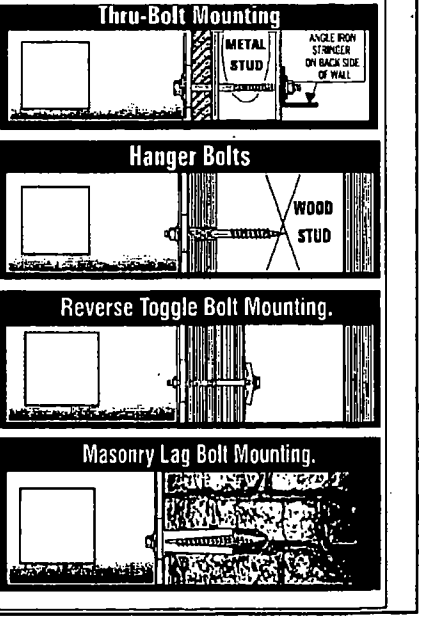


THIS DESIGN AND ENGINEERING IS SUBMITTED AS OUR PROPOSAL, AND THE RIGHT TO USE OR EXHIBIT IN ANY FORM, IS NOT AUTHORIZED WITHOUT WRITTEN PERMISSION BY MONSIBIC, INC.


MONSIBIC™ Signs & Graphic

(Bridgeport)
Chicago, IL

3401 S. Halsted St.
Chicago, IL 60608
773-847-2828
Fax 773-847-0088


CIZCO'S CASA

SIGN ELEVATION EXHIBIT

Address: 222 W. HUBBARD
City: Chicago,
State: IL
Account Rep: XIN YANG
Sales Rep: K. WONG
APPROVALS
CLIENT
DESIGN
PROD.
Designer: K. WONG
Design No.
DATE 9-30-11
Rev Date:

3:4


The purchaser agrees to hold the seller harmless against any cause for action for damage which may occur as a result of drilling for piers and foundations, including but not limited to sewer, gas lines or any underground obstacles which the purchaser or others may deem valuable.

# City of Chicago

O2015-2217

## Office of the City Clerk

## Document Tracking Sheet

| | |
|---|---|
| **Meeting Date:** | 3/18/2015 |
| **Sponsor(s):** | Reilly (42) |
| **Type:** | Ordinance |
| **Title:** | Grant(s) of privilege in public way for Compass Group USA, Inc. |
| **Committee(s) Assignment:** | Committee on Transportation and Public Way |

ORDINANCE
Compass Group USA Inc
Acct. No. 348457 - 1
Permit No. 1116280

*Be It Ordained by the City Council of the City of Chicago:*

SECTION 1. Permission and authority are hereby given and granted to Compass Group USA Inc, upon the terms and subject to the conditions of this ordinance to maintain and use, as now constructed, Occupation of Space (Pollution Control Filter Unit) under the public right-of-way adjacent to its premises known as 300 N. La Salle St..

Said Occupation of Space (Pollution Control Filter Unit) at Lower level N. La Salle measure(s):
One (1) at thirty-six (36) feet in length, and fourteen (14) feet in width for a total of five hundred four (504) square feet.

The location of said privilege shall be as shown on prints kept on file with the Department of Business Affairs and Consumer Protection and the Office of the City Clerk.

Said privilege shall be constructed in accordance with plans and specifications approved by the Department of Planning and Development, Department of Transportation (Division of Project Development), and Department of Transportation (Office of Underground Coordination).

This grant of privilege in the public way shall be subject to the provisions of Section 10-28-015 and all other required provisions of the Municipal Code of Chicago.

The grantee shall pay to the City of Chicago as compensation for the privilege #1116280 herein granted the sum of one thousand nine hundred eighty-four ($1,984.00) per annum in advance.

A 25% penalty will be added for payments received after due date.

The permit holder agrees to hold the City of Chicago harmless for any damage, relocation or replacement costs associated with damage, relocation or removal of private property caused by the City performing work in the public way.

Authority herein given and granted for a period of five (5) years from and after 12/16/2014.

Alderman _____

Brendan Reilly 42nd Ward

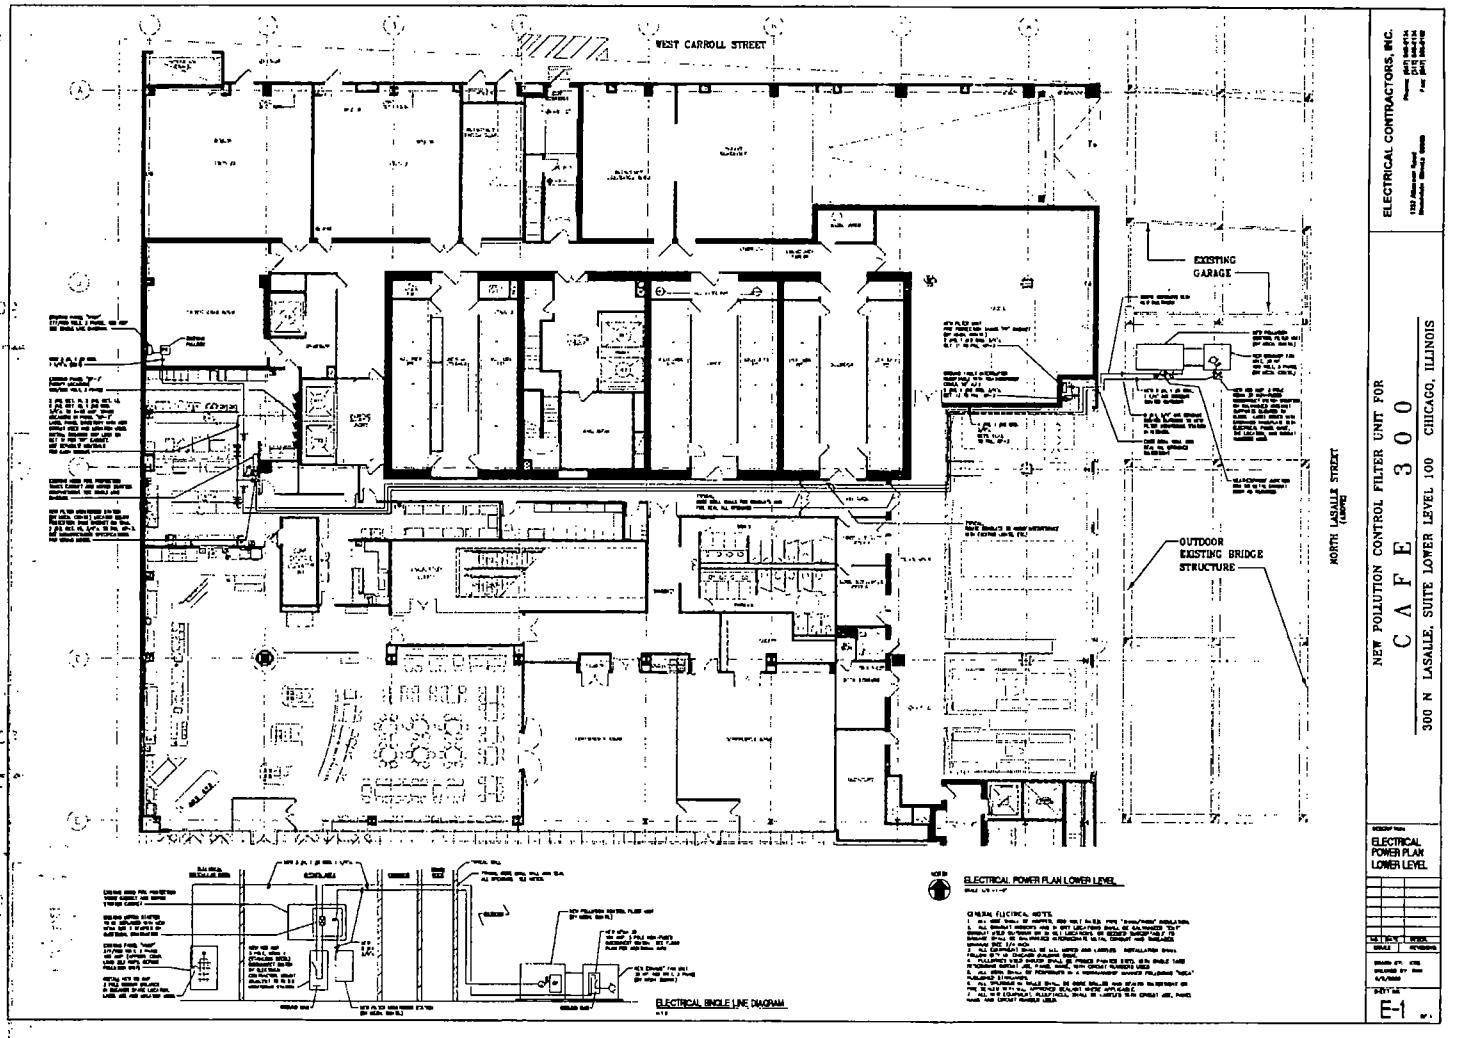
WEST CARROLL STREET
EXISTING GARAGE
OUTDOOR EXISTING BRIDGE STRUCTURE
NORTH LASALLE STREET
ELECTRICAL SINGLE LINE DIAGRAM
ELECTRICAL POWER PLAN LOWER LEVEL
GENERAL ELECTRICAL NOTES
ELECTRICAL CONTRACTORS, INC.
NEW POLLUTION CONTROL FILTER UNIT FOR
C A F E 3 0 0
300 N LASALLE, SUITE LOWER LEVEL 100 CHICAGO, ILLINOIS
ELECTRICAL POWER PLAN LOWER LEVEL
E-1

# City of Chicago

O2015-2218

Office of the City Clerk

Document Tracking Sheet

| | |
|---|---|
| **Meeting Date:** | 3/18/2015 |
| **Sponsor(s):** | Reilly (42) |
| **Type:** | Ordinance |
| **Title:** | Grant(s) of privilege in public way for Courtyard by Marriott |
| **Committee(s) Assignment:** | Committee on Transportation and Public Way |

ORDINANCE
Courtyard By Marriott
Acct. No. 258836 - 1
Permit No. 1117688

*Be It Ordained by the City Council of the City of Chicago:*

SECTION 1. Permission and authority are hereby given and granted to Courtyard By Marriott, upon the terms and subject to the conditions of this ordinance to maintain and use, as now constructed, two (2) Planter(s) on the public right-of-way for beautification purposes adjacent to its premises known as 165 E. Ontario St..

Said Planter(s) at E. Ontario Street measure(s):
Two (2) at thirty-four (34) feet in length, and six (6) feet in width for a total of four hundred eight (408) square feet.

Grantee must allow the required clear and unobstructed space for pedestrian passage at all times per rules and regulations approved by the Department of Transportation.

The location of said privilege shall be as shown on prints kept on file with the Department of Business Affairs and Consumer Protection and the Office of the City Clerk.

Said privilege shall be constructed in accordance with plans and specifications approved by the Department of Planning and Development and Department of Transportation (Division of Project Development).

This grant of privilege in the public way shall be subject to the provisions of Section 10-28-015 and all other required provisions of the Municipal Code of Chicago.

The grantee shall pay to the City of Chicago as compensation for the privilege #1117688 herein granted the sum of zero ($.00) per annum in advance.

A 25% penalty will be added for payments received after due date.

The permit holder agrees to hold the City of Chicago harmless for any damage, relocation or replacement costs associated with damage, relocation or removal of private property caused by the City performing work in the public way.

Authority herein given and granted for a period of five (5) years from and after 02/10/2015.

Alderman _____

Brendan Reilly 42nd Ward

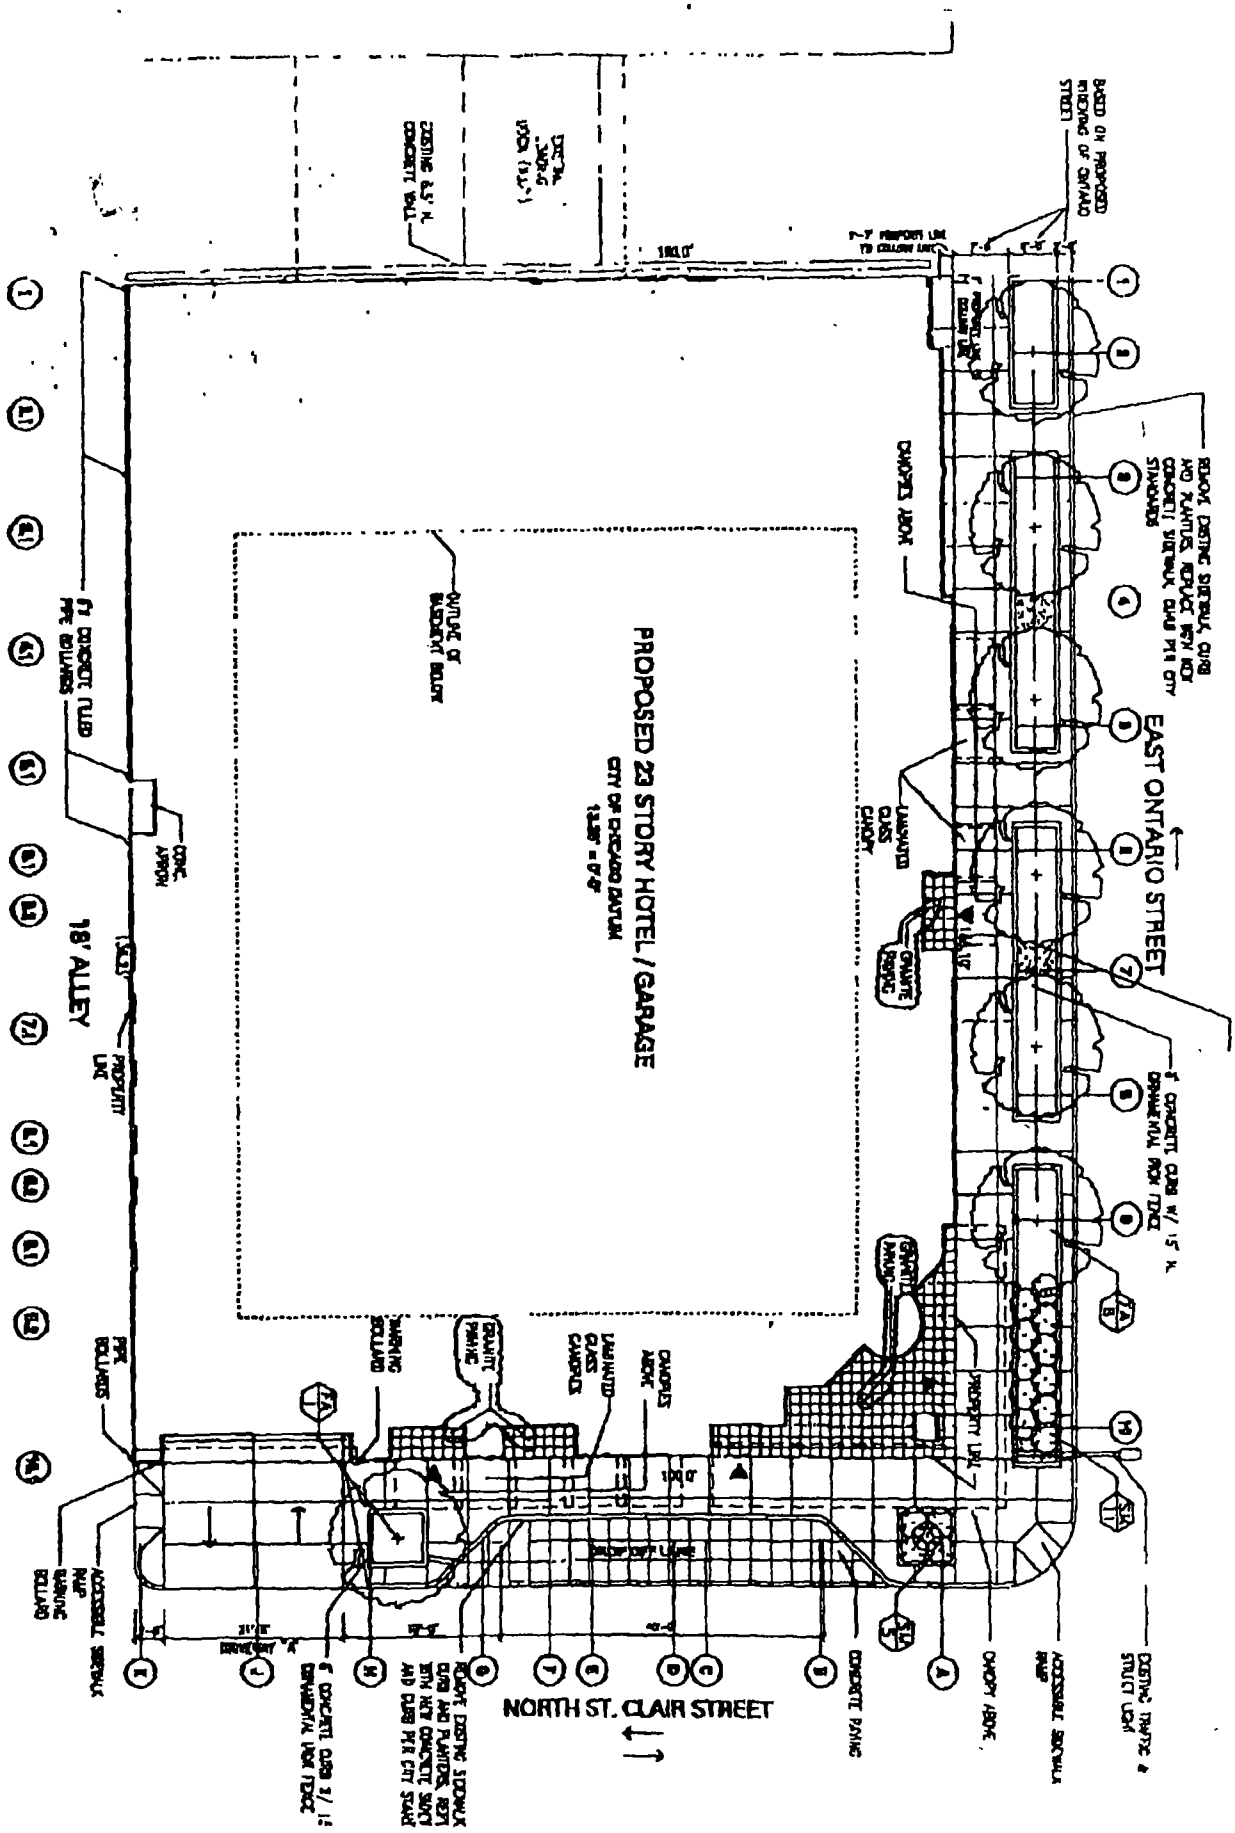
PROPOSED 23 STORY HOTEL / GARAGE
EAST ONTARIO STREET
NORTH ST. CLAIR STREET
18' ALLEY
CANOPY ABOVE
CONCRETE PAVING
CONCRETE APRON
PROPERTY LINE
ACCESSIBLE RAMP
ACCESSIBLE SIDEWALK
GRANITE PAVING
LAMINATED GLASS CANOPIES
CANOPIES ABOVE
SHARING BOLLARD
PIPE BOLLARDS
CONCRETE WALL
EXISTING 6.5' N.
BASED ON PROPOSED WIDENING OF ONTARIO STREET
7'-7" PROPERTY LINE TO CURB LINE
180.0'
OUTLINE OF BUILDING BELOW
CITY OF CHICAGO DATUM
1/8" = 1'-0"
REMOVE EXISTING SIDEWALK, CURB AND PLANTERS, REPLACE WITH NEW CONCRETE SIDEWALK, CURB PER CITY STANDARDS
6" CONCRETE CURB W/ 15" N. ORNAMENTAL IRON FENCE
6" CONCRETE CURB W/ 15" ORNAMENTAL IRON FENCE
REMOVE EXISTING SIDEWALK, CURB AND PLANTERS, REPLACE WITH NEW CONCRETE SIDEWALK, CURB PER CITY STANDARDS
DESIGN TRAFFIC & STREET LIGHT
CONCRETE CURB
CONCRETE PIPE BOLLARDS
ACCESSIBLE RAMP
PROPERTY LINE
CANOPIES ABOVE
LAMINATED GLASS CANOPY
GRANITE PAVING
GRANITE PAVING
GRANITE PAVING
SHARING BOLLARD
PIPE BOLLARDS
ACCESSIBLE RAMP
RAMP SHARING BOLLARD
ACCESSIBLE SIDEWALK
24'-0" DRIVEWAY
18'-0"
6" CONCRETE CURB W/ 15" ORNAMENTAL IRON FENCE
REMOVE EXISTING SIDEWALK, CURB AND PLANTERS, REPLACE WITH NEW CONCRETE SIDEWALK, CURB PER CITY STANDARDS
CONCRETE PAVING
CANOPY ABOVE
ACCESSIBLE RAMP
DESIGN TRAFFIC & STREET LIGHT

# City of Chicago

O2015-2224

Office of the City Clerk

Document Tracking Sheet

| | |
|---|---|
| **Meeting Date:** | 3/18/2015 |
| **Sponsor(s):** | Reilly (42) |
| **Type:** | Ordinance |
| **Title:** | Grant(s) of privilege in public way for Dri/Ca Gibbons/Steger LLC - exhaust ducts |
| **Committee(s) Assignment:** | Committee on Transportation and Public Way |

ORDINANCE
DRI/CA GIBBONS/STEGER LLC
Acct. No. 378601 - 2
Permit No. 1117016

*Be It Ordained by the City Council of the City of Chicago:*

SECTION 1. Permission and authority are hereby given and granted to DRI/CA GIBBONS/STEGER LLC, upon the terms and subject to the conditions of this ordinance to maintain and use, as now constructed, five (5) Exhaust Duct(s) projecting over the public right-of-way adjacent to its premises known as 20-28 E. Jackson Blvd..

Said Exhaust Duct(s) at S Wabash Ave (vents) measure(s):
Two (2) at six (6) feet in length, and three (3) feet in width for a total of thirty-six (36) square feet.

Said Exhaust Duct(s) at Public Alley (vents) measure(s):
One (1) at seventeen point five (17.5) feet in length, and one point eight three (1.83) foot in width for a total of thirty-two point zero three (32.03) square feet.

Said Exhaust Duct(s) at Public Alley (exhaust pipes) measure(s):
Two (2) at nineteen (19) feet in length, and three (3) feet in width for a total of one hundred fourteen (114) square feet.

The location of said privilege shall be as shown on prints kept on file with the Department of Business Affairs and Consumer Protection and the Office of the City Clerk.

Said privilege shall be constructed in accordance with plans and specifications approved by the Department of Transportation (Division of Project Development) and Department of Transportation (Office of Underground Coordination).

This grant of privilege in the public way shall be subject to the provisions of Section 10-28-015 and all other required provisions of the Municipal Code of Chicago.

The grantee shall pay to the City of Chicago as compensation for the privilege #1117016 herein granted the sum of two thousand ($2,000.00) per annum in advance.

A 25% penalty will be added for payments received after due date.

The permit holder agrees to hold the City of Chicago harmless for any damage, relocation or replacement costs associated with damage, relocation or removal of private property caused by the City performing work in the public way.

Authority herein given and granted for a period of five (5) years from and after Date of Passage.

Alderman _____

Brendan Reilly 42nd Ward

Gibbons-Sfeger
Renovation
20-28 E Jackson Blvd
Chicago Illinois

Sheet #
1
Public Right of Way Use Diagram / Site Plan

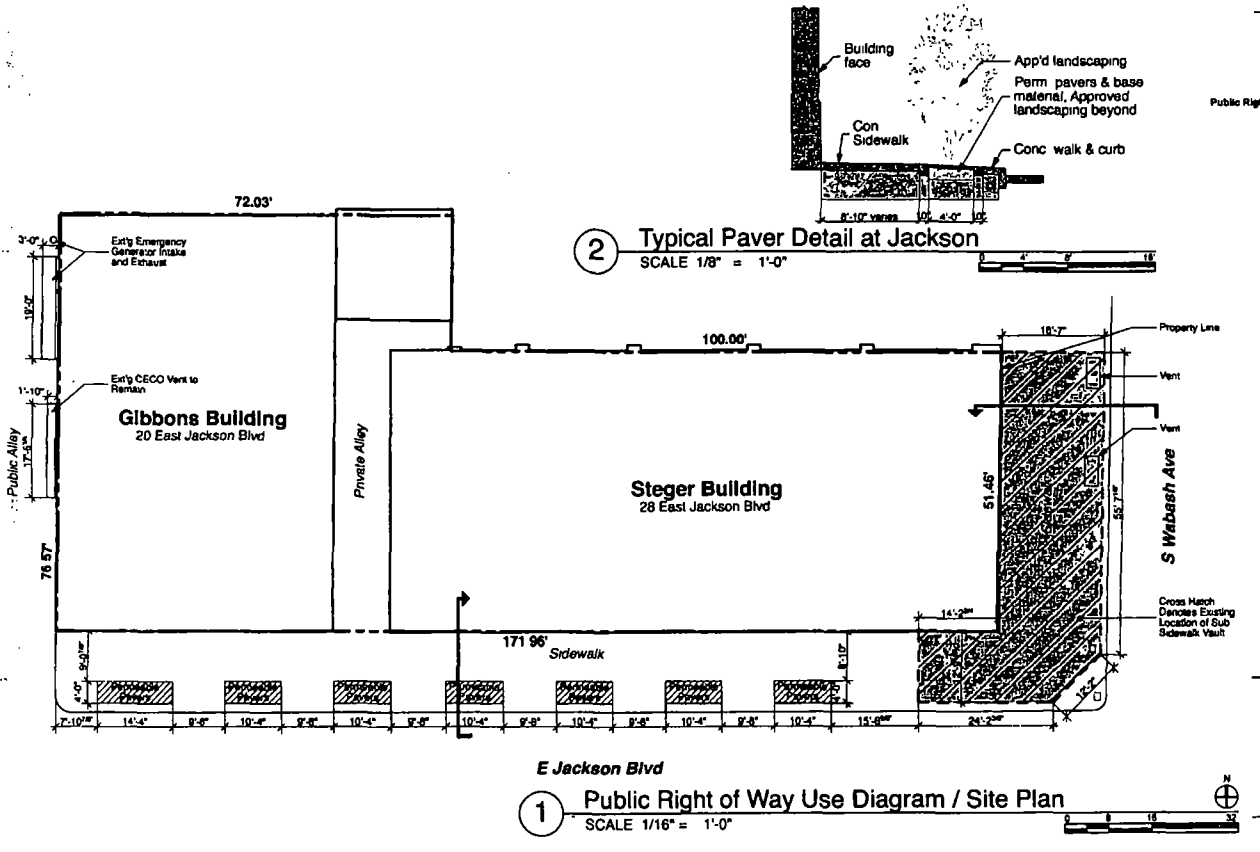


2 Typical Paver Detail at Jackson
SCALE 1/8" = 1'-0"

1 Public Right of Way Use Diagram / Site Plan
SCALE 1/16" = 1'-0"

Proposed Renovation & Upgrades for Residential Condominium

DRJCA Gibbons/Steger LLC

pappageorgehaymes partners

4/30/13
PPH # 112067

# City of Chicago

O2015-2227

## Office of the City Clerk

## Document Tracking Sheet

| | |
|---|---|
| **Meeting Date:** | 3/18/2015 |
| **Sponsor(s):** | Reilly (42) |
| **Type:** | Ordinance |
| **Title:** | Grant(s) of privilege in public way for Dri/Ca Gibbons/Steger LLC - tree grates |
| **Committee(s) Assignment:** | Committee on Transportation and Public Way |

ORDINANCE
DRI/CA GIBBONS/STEGER LLC
Acct. No. 378601 - 2
Permit No. 1117015

*Be It Ordained by the City Council of the City of Chicago:*

SECTION 1. Permission and authority are hereby given and granted to DRI/CA GIBBONS/STEGER LLC, upon the terms and subject to the conditions of this ordinance to construct, install, maintain and use seven (7) Tree Grates(s) on the public right-of-way adjacent to its premises known as 20-28 E. Jackson Blvd..

Said Tree Grates(s) at E JACKSON BLVD measure(s):
Seven (7) at four (4) feet in length, and four (4) feet in width for a total of one hundred twelve (112) square feet.

The location of said privilege shall be as shown on prints kept on file with the Department of Business Affairs and Consumer Protection and the Office of the City Clerk.

Said privilege shall be constructed in accordance with plans and specifications approved by the Department of Planning and Development and Department of Transportation (Division of Project Development).

This grant of privilege in the public way shall be subject to the provisions of Section 10-28-015 and all other required provisions of the Municipal Code of Chicago.

The grantee shall pay to the City of Chicago as compensation for the privilege #1117015 herein granted the sum of zero ($.00) per annum in advance.

A 25% penalty will be added for payments received after due date.

The permit holder agrees to hold the City of Chicago harmless for any damage, relocation or replacement costs associated with damage, relocation or removal of private property caused by the City performing work in the public way.

Authority herein given and granted for a period of five (5) years from and after Date of Passage.

Alderman _____

Brendan Reilly 42nd Ward

Gibbons-Steger Renovation
20 28 E. Jackson Blvd
Chicago, Illinois

Sheet #
2

Public Right of Way Use Diagram / Sidewalk Plan

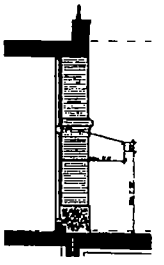

3 Typ. Gibbons Awnings
SCALE 1/8" = 1'-0"

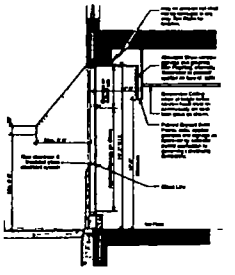

2 Typ. Steger Bldg. Awning
SCALE 1/8" = 1'-0"

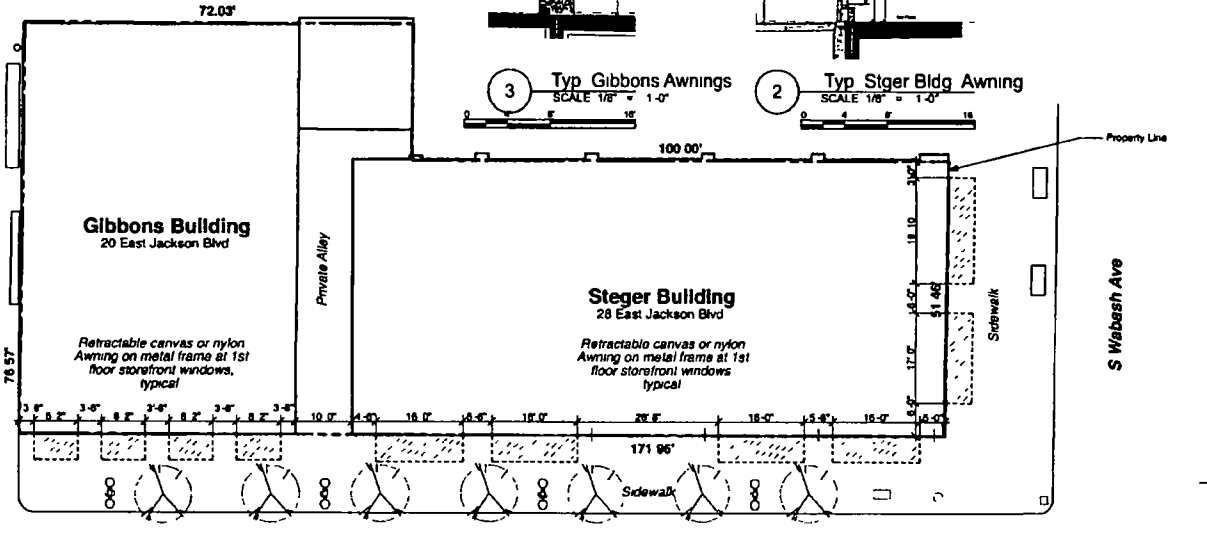


1 Public Right Of Way Diagram - Retractable Window Awnings
SCALE 1/16" = 1'-0"

Proposed Renovation & Upgrades for Residential Conversion

DMCA Gibbons/Steger LLC
developer

pappageorgehaymes partners

d/s/d
PH # 112667

ORDINANCE
DRI/CA GIBBONS/STEGER LLC
Acct. No. 378601 - 2
Permit No. 1117015

*Be It Ordained by the City Council of the City of Chicago:*

SECTION 1. Permission and authority are hereby given and granted to DRI/CA GIBBONS/STEGER LLC, upon the terms and subject to the conditions of this ordinance to construct, install, maintain and use seven (7) Tree Grates(s) on the public right-of-way adjacent to its premises known as 20-28 E. Jackson Blvd..

Said Tree Grates(s) at E JACKSON BLVD measure(s):
Seven (7) at four (4) feet in length, and four (4) feet in width for a total of one hundred twelve (112) square feet.

The location of said privilege shall be as shown on prints kept on file with the Department of Business Affairs and Consumer Protection and the Office of the City Clerk.

Said privilege shall be constructed in accordance with plans and specifications approved by the Department of Planning and Development and Department of Transportation (Division of Project Development).

This grant of privilege in the public way shall be subject to the provisions of Section 10-28-015 and all other required provisions of the Municipal Code of Chicago.

The grantee shall pay to the City of Chicago as compensation for the privilege #1117015 herein granted the sum of zero ($.00) per annum in advance.

A 25% penalty will be added for payments received after due date.

The permit holder agrees to hold the City of Chicago harmless for any damage, relocation or replacement costs associated with damage, relocation or removal of private property caused by the City performing work in the public way.

Authority herein given and granted for a period of five (5) years from and after Date of Passage.

Alderman _____
Brendan Reilly 42nd Ward

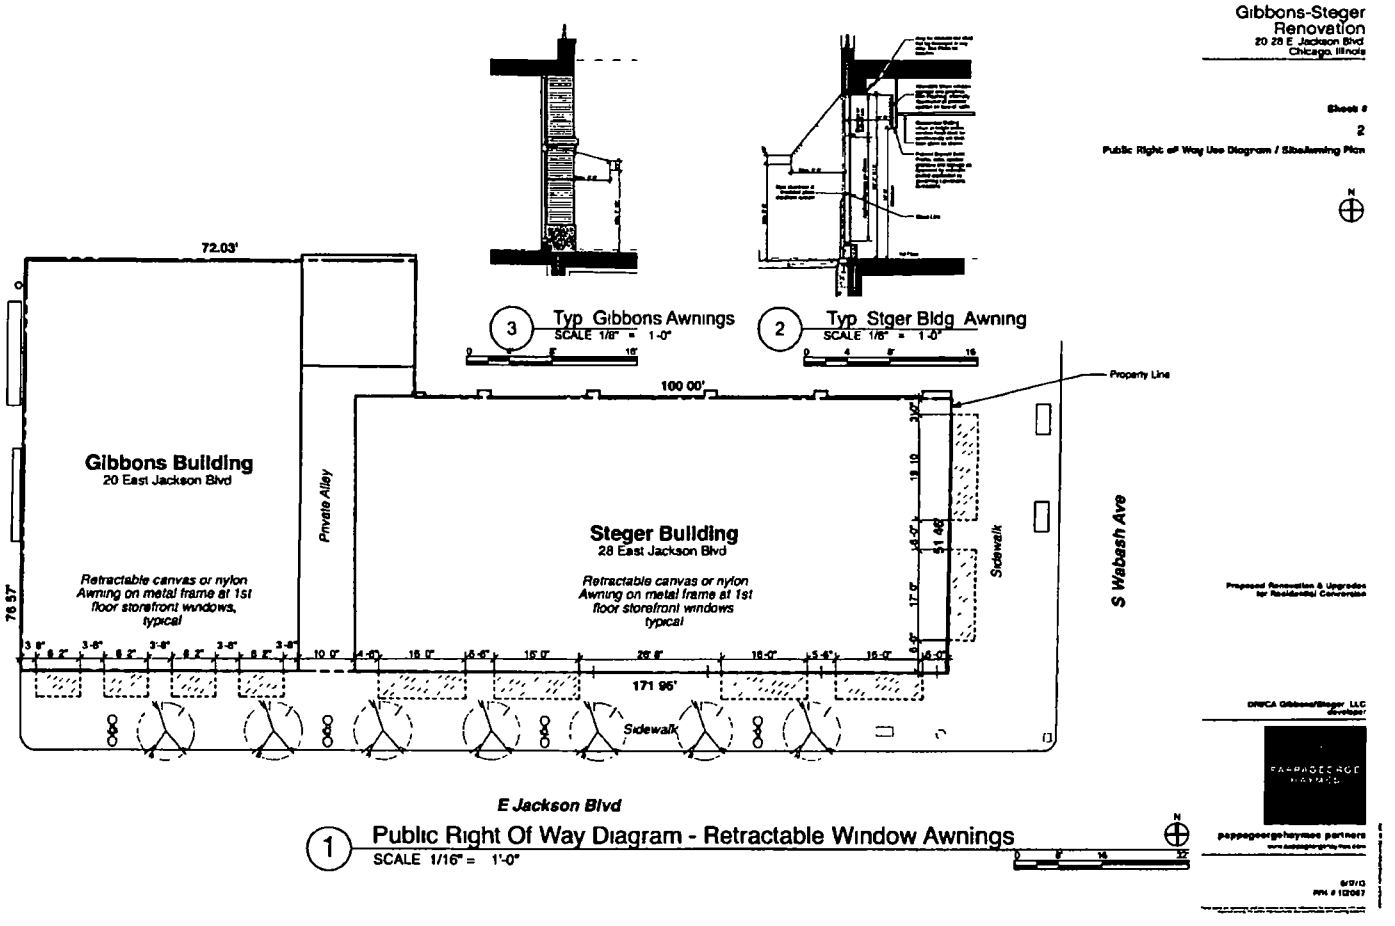
Gibbons-Steger
Renovation
20 28 E Jackson Blvd
Chicago, Illinois
Sheet #
2
Public Right of Way Use Diagram / Sitea/awning Plan
3 Typ Gibbons Awnings
SCALE 1/8" = 1'-0"
2 Typ Steger Bldg Awning
SCALE 1/8" = 1'-0"
72.03'
100 00'
Property Line
Gibbons Building
20 East Jackson Blvd
Retractable canvas or nylon Awning on metal frame at 1st floor storefront windows, typical
Private Alley
Steger Building
28 East Jackson Blvd
Retractable canvas or nylon Awning on metal frame at 1st floor storefront windows typical
Sidewalk
S Wabash Ave
76 57'
171 96'
Sidewalk
E Jackson Blvd
1 Public Right Of Way Diagram - Retractable Window Awnings
SCALE 1/16" = 1'-0"
Proposed Renovation & Upgrades for Residential Conversion
DRWCA Gibbons/Steger, LLC
developer
pappageorgehaymes partners
6/7/10

# City of Chicago

O2015-2229

Office of the City Clerk

Document Tracking Sheet

| | |
|---|---|
| **Meeting Date:** | 3/18/2015 |
| **Sponsor(s):** | Reilly (42) |
| **Type:** | Ordinance |
| **Title:** | Grant(s) of privilege in public way for Dri/Ca Gibbons/Steger LLC - vaults |
| **Committee(s) Assignment:** | Committee on Transportation and Public Way |

ORDINANCE
DRI/CA GIBBONS/STEGER LLC
Acct. No. 378601 - 2
Permit No. 1117018

*Be It Ordained by the City Council of the City of Chicago:*

SECTION 1. Permission and authority are hereby given and granted to DRI/CA GIBBONS/STEGER LLC, upon the terms and subject to the conditions of this ordinance to maintain and use, as now constructed, two (2) Vault(s) and one (1) propose hatch under the public right-of-way adjacent to its premises known as 20-28 E. Jackson Blvd..

Said Vault(s) at S Wabash (Existing Vault) measure(s):
One (1) at fifty-one point four six (51.46) feet in length, and twenty-four point two (24.2) feet in width for a total of one thousand two hundred forty-five point three three (1245.33) square feet.

Said Vault(s) at E Jackson (Existing Vault) measure(s):
One (1) at thirty-two point nine (32.9) feet in length, and twelve point nine (12.9) feet in width for a total of four hundred twenty-four point four one (424.41) square feet.

Said Hatch at E Jackson (Proposed Hatch over Vault) measure(s):
One (1) at six (6) feet in length, and seven (7) feet in width for a total of forty-two (42) square feet.

The location of said privilege shall be as shown on prints kept on file with the Department of Business Affairs and Consumer Protection and the Office of the City Clerk.

Said privilege shall be constructed in accordance with plans and specifications approved by the Department of Transportation (Office of Underground Coordination).

This grant of privilege in the public way shall be subject to the provisions of Section 10-28-015 and all other required provisions of the Municipal Code of Chicago.

The grantee shall pay to the City of Chicago as compensation for the privilege #1117018 herein granted the sum of four thousand four hundred ninety-one ($4,491.00) per annum in advance.

A 25% penalty will be added for payments received after due date.

The permit holder agrees to hold the City of Chicago harmless for any damage, relocation or replacement costs associated with damage, relocation or removal of private property caused by the City performing work in the public way.

Authority herein given and granted for a period of five (5) years from and after Date of Passage.

Alderman _____

Brendan Reilly 42nd Ward

Gibbons-Steger Renovation
20-28 E Jackson Blvd
Chicago, Illinois

Sheet #
1
Public Right of Way Use Diagram / Site Plan

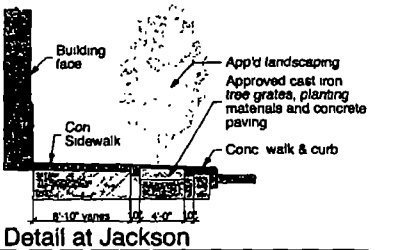


2 Typical Paver Detail at Jackson
SCALE 1/8" = 1'-0"

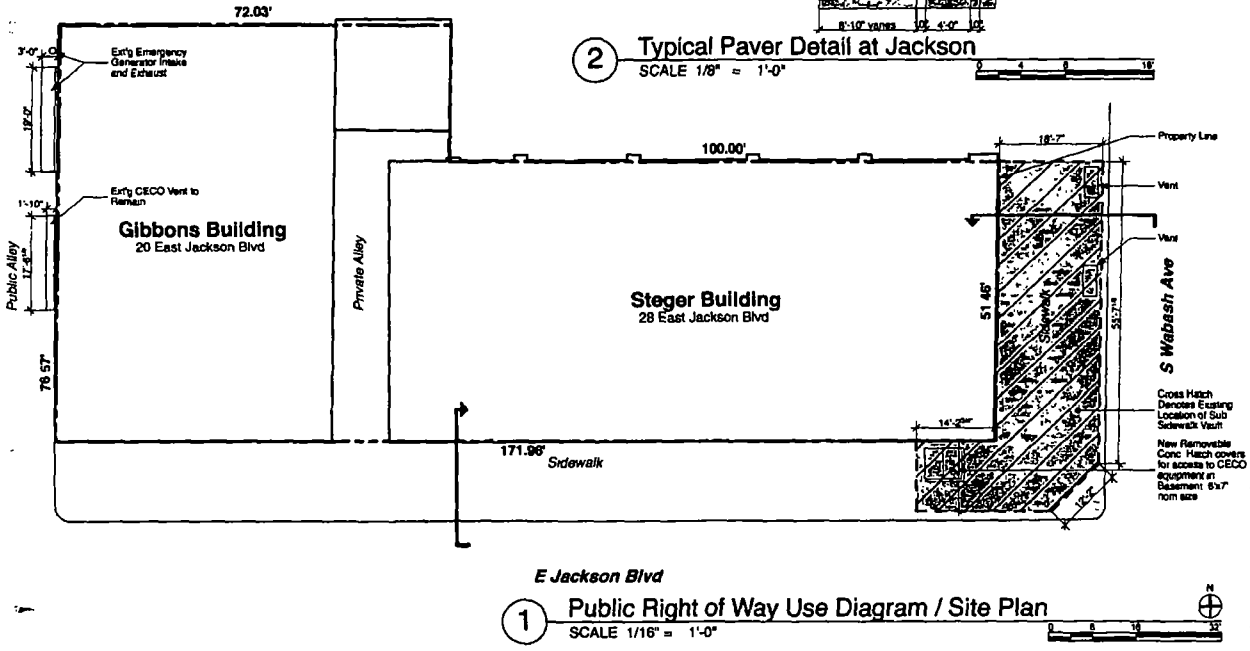


1 Public Right of Way Use Diagram / Site Plan
SCALE 1/16" = 1'-0"

Proposed Renovation & Upgrades for Residential Conversion

DRA/CA Gibbons/Steger, LLC
Developer

pappageorgehaymes partners

9/27/13
PRH # 113057

ORDINANCE
DRI/CA GIBBONS/STEGER LLC
Acct. No. 378601 - 2
Permit No. 1117018

*Be It Ordained by the City Council of the City of Chicago:*

SECTION 1. Permission and authority are hereby given and granted to DRI/CA GIBBONS/STEGER LLC, upon the terms and subject to the conditions of this ordinance to maintain and use, as now constructed, two (2) Vault(s) and one (1) propose hatch under the public right-of-way adjacent to its premises known as 20-28 E. Jackson Blvd..

Said Vault(s) at S Wabash (Existing Vault) measure(s):
One (1) at fifty-one point four six (51.46) feet in length, and twenty-four point two (24.2) feet in width for a total of one thousand two hundred forty-five point three three (1245.33) square feet.

Said Vault(s) at E Jackson (Existing Vault) measure(s):
One (1) at thirty-two point nine (32.9) feet in length, and twelve point nine (12.9) feet in width for a total of four hundred twenty-four point four one (424.41) square feet.

Said Hatch at E Jackson (Proposed Hatch over Vault) measure(s):
One (1) at six (6) feet in length, and seven (7) feet in width for a total of forty-two (42) square feet.

The location of said privilege shall be as shown on prints kept on file with the Department of Business Affairs and Consumer Protection and the Office of the City Clerk.

Said privilege shall be constructed in accordance with plans and specifications approved by the Department of Transportation (Office of Underground Coordination).

This grant of privilege in the public way shall be subject to the provisions of Section 10-28-015 and all other required provisions of the Municipal Code of Chicago.

The grantee shall pay to the City of Chicago as compensation for the privilege #1117018 herein granted the sum of four thousand four hundred ninety-one ($4,491.00) per annum in advance.

A 25% penalty will be added for payments received after due date.

The permit holder agrees to hold the City of Chicago harmless for any damage, relocation or replacement costs associated with damage, relocation or removal of private property caused by the City performing work in the public way.

Authority herein given and granted for a period of five (5) years from and after Date of Passage.

Alderman _____

Brendan Reilly 42nd Ward

Gibbons-Steger Renovation
20-28 E Jackson Blvd
Chicago, Illinois

Sheet #
1
Public Right of Way Use Diagram / Site Plan

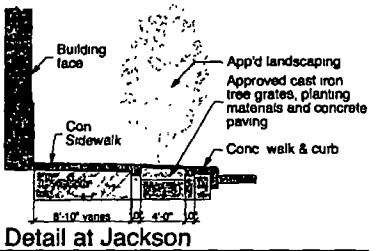


2 Typical Paver Detail at Jackson
SCALE 1/8" = 1'-0"

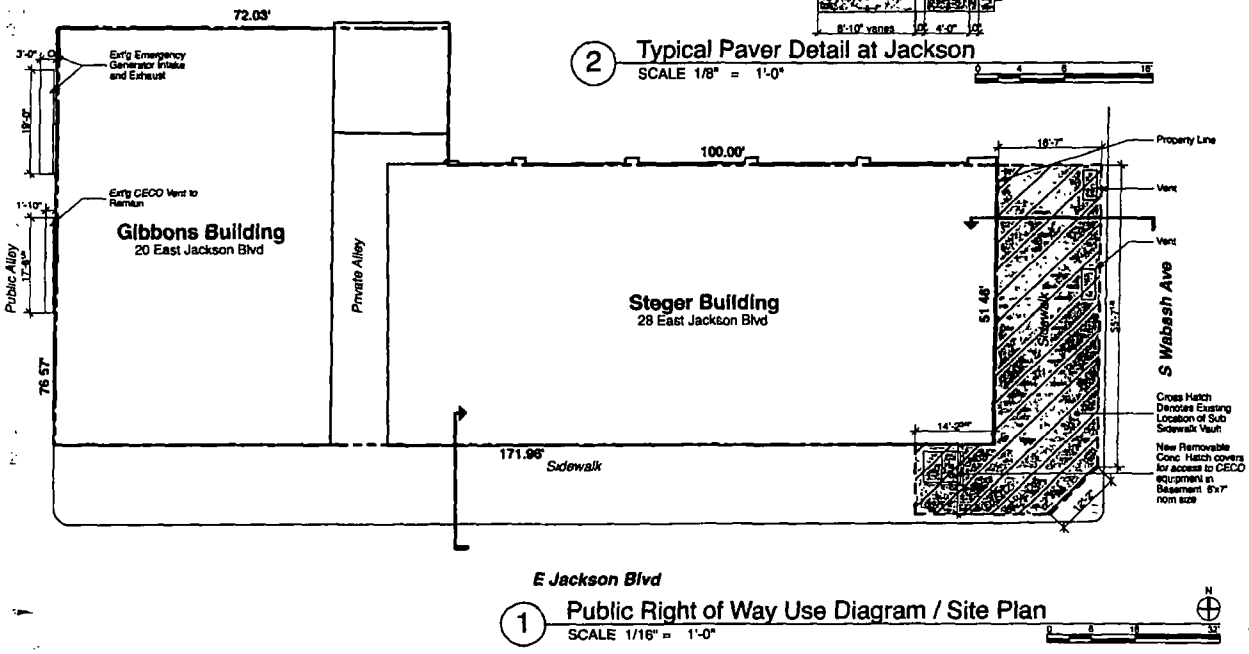


1 Public Right of Way Use Diagram / Site Plan
SCALE 1/16" = 1'-0"

Proposed Renovation & Upgrades for Residential Conversion

DRA/CA Gibbons/Steger, LLC
developer

pappageorgehaymes partners
www.pappageorgehaymes.com

8/7/13
PAH # 112057

# City of Chicago

O2015-2230

Office of the City Clerk

Document Tracking Sheet

| | |
|---|---|
| **Meeting Date:** | 3/18/2015 |
| **Sponsor(s):** | Reilly (42) |
| **Type:** | Ordinance |
| **Title:** | Grant(s) of privilege in public way for Elements, Inc. |
| **Committee(s) Assignment:** | Committee on Transportation and Public Way |

ORDINANCE
ELEMENTS, INC.
Acct. No. 27386 - 2
Permit No. 1117220

*Be It Ordained by the City Council of the City of Chicago:*

SECTION 1. Permission and authority are hereby given and granted to ELEMENTS, INC., upon the terms and subject to the conditions of this ordinance to maintain and use, as now constructed, two (2) Banner(s) projecting over the public right-of-way adjacent to its premises known as 741 N. Wells St..

Said Banner(s) at N. Wells Street measure(s):
Two (2) at five (5) feet in length, and one point five (1.5) foot in width for a total of fifteen (15) square feet.

The location of said privilege shall be as shown on prints kept on file with the Department of Business Affairs and Consumer Protection and the Office of the City Clerk.

Said privilege shall be constructed in accordance with plans and specifications approved by the Zoning Department - Signs.

This grant of privilege in the public way shall be subject to the provisions of Section 10-28-015 and all other required provisions of the Municipal Code of Chicago.

The grantee shall pay to the City of Chicago as compensation for the privilege #1117220 herein granted the sum of one hundred fifty ($150.00) per annum in advance.

A 25% penalty will be added for payments received after due date.

The permit holder agrees to hold the City of Chicago harmless for any damage, relocation or replacement costs associated with damage, relocation or removal of private property caused by the City performing work in the public way.

Authority herein given and granted for a period of five (5) years from and after 01/13/2015.

Alderman _____

Brendan Reilly 42nd Ward

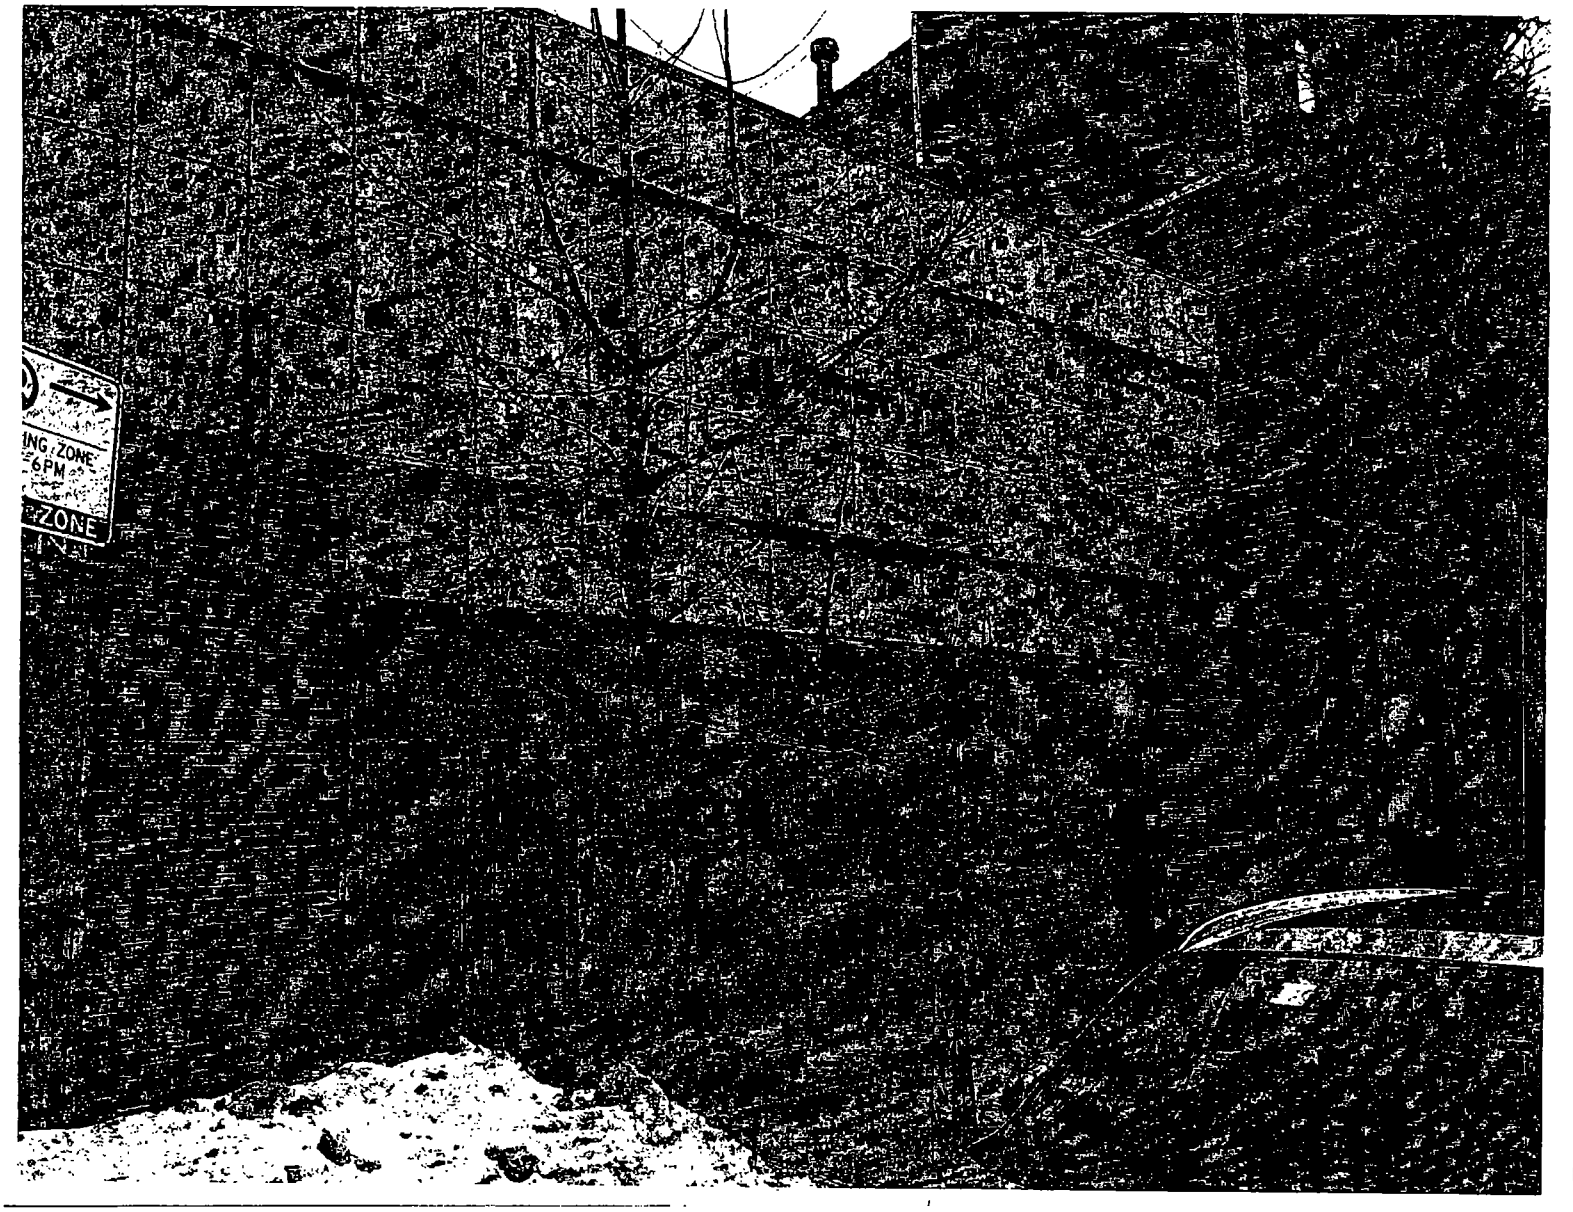
ING ZONE
6PM
ZONE

# City of Chicago

O2015-2232

Office of the City Clerk

Document Tracking Sheet

| | |
|---|---|
| **Meeting Date:** | 3/18/2015 |
| **Sponsor(s):** | Reilly (42) |
| **Type:** | Ordinance |
| **Title:** | Grant(s) of privilege in public way for Espressamente Illy/Cityfront Cafe |
| **Committee(s) Assignment:** | Committee on Transportation and Public Way |

ORDINANCE
ESPRESSAMENTE ILLY/CITYFRONT CAFE
Acct. No. 8970 - 110
Permit No. 1117169

*Be It Ordained by the City Council of the City of Chicago:*

SECTION 1. Permission and authority are hereby given and granted to ESPRESSAMENTE ILLY/CITYFRONT CAFE, upon the terms and subject to the conditions of this ordinance to construct, install, maintain and use one (1) Wind Screen(s) on the public right-of-way adjacent to its premises known as 455 N. Cityfront Plaza Dr..

Said Wind Screen(s) at Cityfront Plaza Drive measure(s):
One (1) at eight point three three (8.33) feet in length, and seven point six seven (7.67) feet in width for a total of sixty-three point eight nine (63.89) square feet.

The location of said privilege shall be as shown on prints kept on file with the Department of Business Affairs and Consumer Protection and the Office of the City Clerk.

Said privilege shall be constructed in accordance with plans and specifications approved by the Department of Transportation (Division of Project Development).

This grant of privilege in the public way shall be subject to the provisions of Section 10-28-015 and all other required provisions of the Municipal Code of Chicago.

The grantee shall pay to the City of Chicago as compensation for the privilege #1117169 herein granted the sum of four hundred ($400.00) per annum in advance.

A 25% penalty will be added for payments received after due date.

The permit holder agrees to hold the City of Chicago harmless for any damage, relocation or replacement costs associated with damage, relocation or removal of private property caused by the City performing work in the public way.

Authority herein given and granted for a period of five (5) years from and after Date of Passage.

Alderman _____

Brendan Reilly 42nd Ward

**SKETCH NUMBER**
10001

**CLIENT**
Nathaniel F Repp, LEED GA
Jones Lang LaSalle

**LOCATION**
455 N Cityfront Plaza Drive, Suite 2000
Chicago, IL 60611
tel + 1 312 222 961

**SALESPERSON DESIGNER**
Heron Montes

**REVISIONS**

| NO | BY | DATE |
|---|---|---|
| 1 | HM | 1/16/2015 |
| 2 | HM | |
| 3 | | |
| 4 | | |

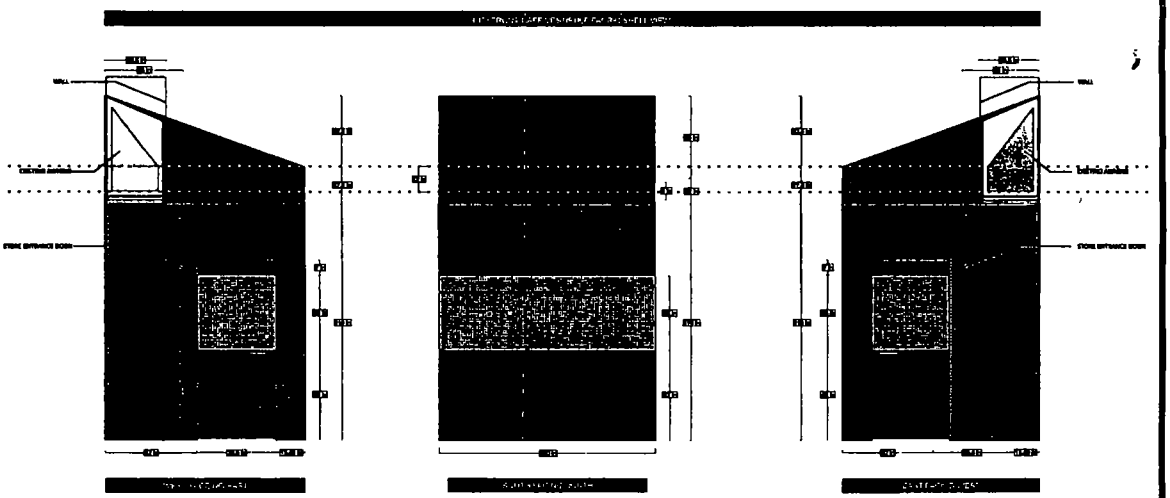

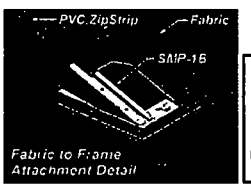


Steel Stitch Stapple-In Tube welded panels
Tubing Non painted , Mill finish

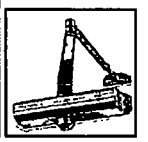

Heavy Duty Pneumatic
Door Closer

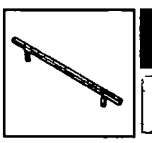

Stainless Steel T-Bar
Handle

Fabric shell Sunbrella Forest green

Windows Clear Double-Polished Vinyl 0 040

CN SIGN AND AWNING
DESIGN · FABRICATION · MAINTENANCE

1120 N Ridge Ave
Lombard IL 60148
awnings@cometneon.com
P 630-519-3421 F 630-656-1068

UNDERWRITERS LABORATORIES LISTED ELECTRIC SIGN

THIS SIGN IS APPLIED TO BE INSTALLED IN ACCORDANCE WITH THE REQUIREMENTS OF ARTICLE 600 OF THE NATIONAL ELECTRIC CODE AND/OR OTHER APPLICABLE LOCAL CODES. THIS INCLUDES PROPER GROUNDING AND BONDING OF THE SIGN.

☐ Change Please modify the design as marked above and resend

☐ Accepted The above specifications and conditions are satisfactory and are hereby accepted You are authorized to do the work as specified

Please email Response to awnings@cometneon com

Accepted by (Print name) _____
Title _____
Company _____
Date of Acceptance _____
Signature _____

COLOR DETAIL: GRAPHICS COLORS ☐ WHITE VINYL / WHITE PAINT

The colors listed and shown here Are representations of Pantone Matching System colors They will vary on Different monitors and printers Please use a Pantone color book to view the actual colors they represent

SIGN TYPE

# City of Chicago

O2015-2234

Office of the City Clerk

Document Tracking Sheet

| | |
|---|---|
| **Meeting Date:** | 3/18/2015 |
| **Sponsor(s):** | Reilly (42) |
| **Type:** | Ordinance |
| **Title:** | Grant(s) of privilege in public way for Fado Irish Pub |
| **Committee(s) Assignment:** | Committee on Transportation and Public Way |

ORDINANCE
FADO IRISH PUB
Acct. No. 17900 - 1
Permit No. 1116350

*Be It Ordained by the City Council of the City of Chicago:*

SECTION 1. Permission and authority are hereby given and granted to FADO IRISH PUB, upon the terms and subject to the conditions of this ordinance to maintain and use two (2) sign(s) projecting over the public right-of-way attached to its premises known as 100 W. Grand Ave..

Said sign structure(s) measures as follows; along W. Grand Avenue:
One (1) at five point one seven (5.17) feet in length, two point one seven (2.17) feet in height and sixteen (16) feet above grade level.

Said sign structure(s) measures as follows; along N. Clark Street:
One (1) at twenty point eight three (20.83) feet in length, two point one seven (2.17) feet in height and sixteen (16) feet above grade level.

The location of said privilege shall be as shown on prints kept on file with the Department of Business Affairs and Consumer Protection and the Office of the City Clerk.

Said privilege shall be constructed in accordance with plans and specifications approved by the Department of Transportation (Division of Project Development) and Zoning Department - Signs.

This grant of privilege in the public way shall be subject to the provisions of Section 10-28-015 and all other required provisions of the Municipal Code of Chicago.

The grantee shall pay to the City of Chicago as compensation for the privilege #1116350 herein granted the sum of four hundred ($400.00) per annum in advance.

A 25% penalty will be added for payments received after due date.

The permit holder agrees to hold the City of Chicago harmless for any damage, relocation or replacement costs associated with damage, relocation or removal of private property caused by the City performing work in the public way.

Authority herein given and granted for a period of five (5) years from and after Date of Passage.

Alderman _____

Brendan Reilly 42nd Ward

By signing this Customer Acceptance on this print, I understand that I am accepting all aspects of this drawing. This includes Artwork, Specifications, Dimensions, Spelling, and all other representations herein. I also understand that color reproductions on this print are approximate, and may not match manufacturer's samples exactly.

X Customer Acceptance SIGNATURE DATE

IF REQUIRED Landlord Acceptance SIGNATURE DATE

LSC SALES INITIALS DATE

Landmark Sign Group
7434 Industrial Avenue
Chesterton, IN 46304
phone 219.762.8577
fax 219.762.4259
www.LandmarkSign.com

PRINT # ML-21873-1A

MIKE LANOVICH
LSC SALES REPRESENTATIVE

08.22.14
DATE

FADO IRISH PUB
CLIENT NAME

100 W. GRAND AVE
CHICAGO, IL 60654
JOB LOCATION

JL 1/2" = 1'-0"
DRAWN BY SCALE

REVISIONS:
1 CHANGE TO 1" PLEX REVERSE LETTER 10.16.14 JL
2 CHANGE LETTER COLOR TO PANTONE 11.07.14 JL
3 ADD ELECTRICAL INFO 12.01.14 JL

Designed with 110 Volts

THIS DRAWING IS THE PROPERTY OF LANDMARK SIGN GROUP, INC. ...

20'-9 7/8"

2'-1 3/4" 1'-9" 1'-6"

# fadó Irish Pub

Front View 1/2" = 1'-0"

▶ ONE SET OF 1" THICK ACRYLIC REVERSE CHANNEL LETTERS AND LOGO/ REVERSE ILLUMINATED WITH BLUE LEDs/ MOUNTED TO .080" PAINTED BACKERS/ MOUNTED TO 6" TALL RACEWAY/ MOUNTED TO BUILDING FASCIA

O **BACKERS** = MAP TO MATCH PANTONE 287C
**LETTER FACES AND RETURNS** = MAP TO MATCH PANTONE 120C
**ILLUMINATION** = BLUE LED's
**RACEWAY** = TO MATCH BUILDING COLOR "TBD"

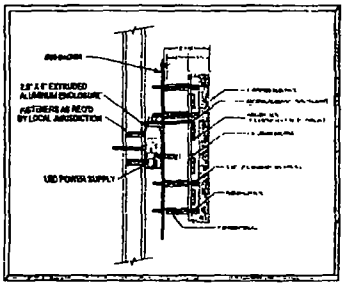


ELECTRICAL:
12V - 11.9AMPS
120V / 20AMP CIRCUIT

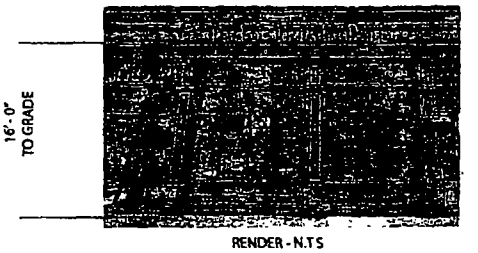


RENDER - N.T.S

W. Grand Ave. (1)

# City of Chicago

O2015-2236

## Office of the City Clerk

## Document Tracking Sheet

| | |
|---|---|
| **Meeting Date:** | 3/18/2015 |
| **Sponsor(s):** | Reilly (42) |
| **Type:** | Ordinance |
| **Title:** | Grant(s) of privilege in public way for Geller Investment Company |
| **Committee(s) Assignment:** | Committee on Transportation and Public Way |

ORDINANCE
GELLER INVESTMENT CO
Acct. No. 396771 - 1
Permit No. 1117567

*Be It Ordained by the City Council of the City of Chicago:*

SECTION 1. Permission and authority are hereby given and granted to GELLER INVESTMENT CO, upon the terms and subject to the conditions of this ordinance to construct, install, maintain and use five (5) Planter(s) on the public right-of-way for beautification purposes adjacent to its premises known as 101 E. Erie St..

Said Planter(s) at E ERIE ST measure(s):
Two (2) at thirteen point eight three (13.83) feet in length, and six point two five (6.25) feet in width for a total of one hundred seventy-two point eight eight (172.88) square feet.

Said Planter(s) at N RUSH ST measure(s):
One (1) at fifteen point zero one (15.01) feet in length, and six point six seven (6.67) feet in width for a total of one hundred point one two (100.12) square feet.
Two (2) at nine point nine two (9.92) feet in length, and six point six seven (6.67) feet in width for a total of one hundred thirty-two point three three (132.33) square feet.

Grantee must allow the required clear and unobstructed space for pedestrian passage at all times per rules and regulations approved by the Department of Transportation.

The location of said privilege shall be as shown on prints kept on file with the Department of Business Affairs and Consumer Protection and the Office of the City Clerk.

Said privilege shall be constructed in accordance with plans and specifications approved by the Department of Planning and Development and Department of Transportation (Division of Project Development).

This grant of privilege in the public way shall be subject to the provisions of Section 10-28-015 and all other required provisions of the Municipal Code of Chicago.

The grantee shall pay to the City of Chicago as compensation for the privilege #1117567 herein granted the sum of zero ($.00) per annum in advance.

A 25% penalty will be added for payments received after due date.

The permit holder agrees to hold the City of Chicago harmless for any damage, relocation or replacement costs associated with damage, relocation or removal of private property caused by the City performing work in the public way.

Authority herein given and granted for a period of five (5) years from and after Date of Passage.

Alderman _____

Brendan Reilly 42nd Ward

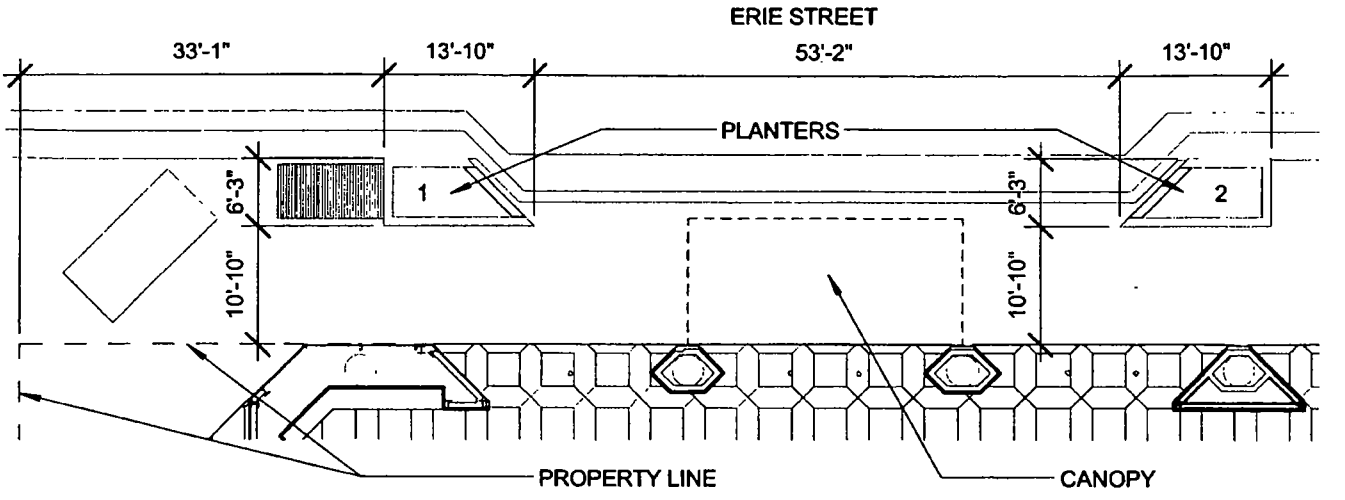


# ERIE STREET

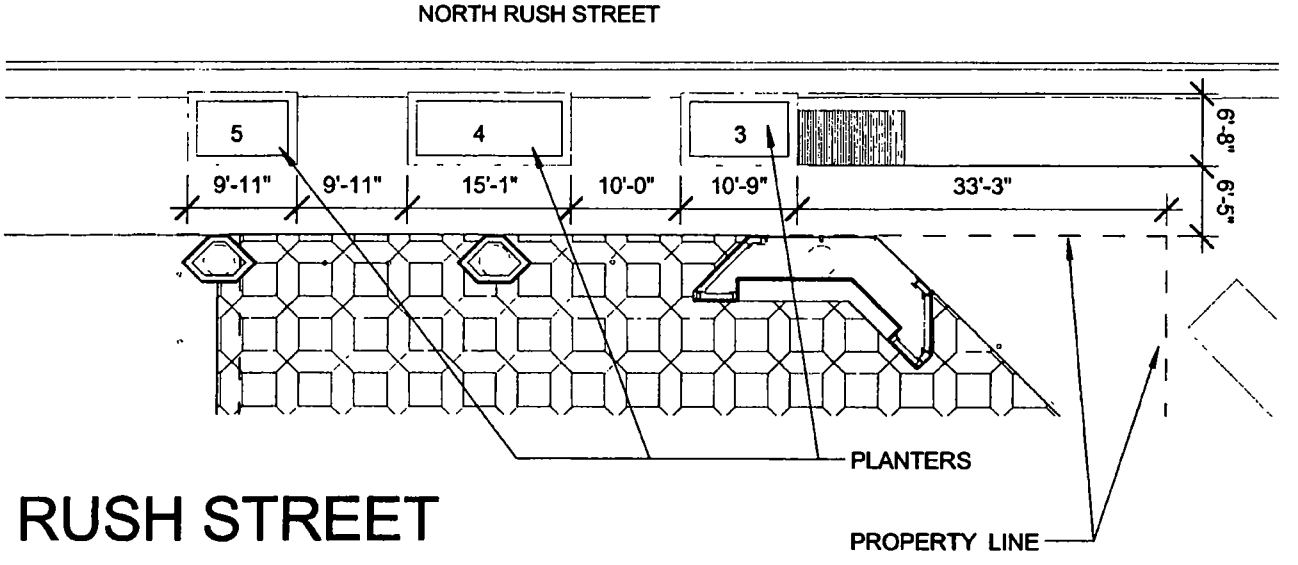


# RUSH STREET

EPSTEIN
Architecture
Interiors
Engineering
Construction
Chicago
New York
Bucharest
Warsaw
600 W Fulton Street
Chicago, IL 60661-1259
T 312 454 9100
www epsteinglobal com

GENERAL NOTES

| NO | DATE | REVISIONS/ISSUANCES |
|---|---|---|

PLANTERS

| | |
|---|---|
| PROJECT NAME | 101 EAST ERIE |
| PROJECT NUMBER | 13312 |
| PROJECT MANAGER | Approver |
| ARCHITECT/ENGINEER | Designer |
| SCALE | 1/16" = 1'-0" |
| DRAWN BY Author | CHECKED BY Checker |
| SHEET NUMBER | ASK-20150130-01 |

# City of Chicago

O2015-2237

Office of the City Clerk

Document Tracking Sheet

| | |
|---|---|
| **Meeting Date:** | 3/18/2015 |
| **Sponsor(s):** | Reilly (42) |
| **Type:** | Ordinance |
| **Title:** | Grant(s) of privilege in public way for Gilt Bar/Doughnut Vault |
| **Committee(s) Assignment:** | Committee on Transportation and Public Way |

ORDINANCE
GILT BAR/DOUGHNUT VAULT
Acct. No. 346733 - 1
Permit No. 1116294

*Be It Ordained by the City Council of the City of Chicago:*

SECTION 1. Permission and authority are hereby given and granted to GILT BAR/DOUGHNUT VAULT, upon the terms and subject to the conditions of this ordinance to construct, install, maintain and use two (2) Wind Screen(s) on the public right-of-way adjacent to its premises known as 230 W. Kinzie St..

Said Wind Screen(s) at W Kinzie St measure(s):
One (1) at five point five (5.5) feet in length, and six point five (6.5) feet in width for a total of thirty-five point seven five (35.75) square feet.

Said Wind Screen(s) at N Franklin St measure(s):
One (1) at nine point eight three (9.83) feet in length, and six point five (6.5) feet in width for a total of sixty-three point nine (63.9) square feet.

The location of said privilege shall be as shown on prints kept on file with the Department of Business Affairs and Consumer Protection and the Office of the City Clerk.

Said privilege shall be constructed in accordance with plans and specifications approved by the Department of Transportation (Division of Project Development).

This grant of privilege in the public way shall be subject to the provisions of Section 10-28-015 and all other required provisions of the Municipal Code of Chicago.

The grantee shall pay to the City of Chicago as compensation for the privilege #1116294 herein granted the sum of eight hundred ($800.00) per annum in advance.

A 25% penalty will be added for payments received after due date.

The permit holder agrees to hold the City of Chicago harmless for any damage, relocation or replacement costs associated with damage, relocation or removal of private property caused by the City performing work in the public way.

Authority herein given and granted for a period of five (5) years from and after Date of Passage.

Alderman _____

Brendan Reilly 42nd Ward

INTERNATIONAL ORANGE, LLC
DBA GILT BAR/DOUGHNUT VAULT
228-230 W KINZIE ST
CHICAGO, IL 60654

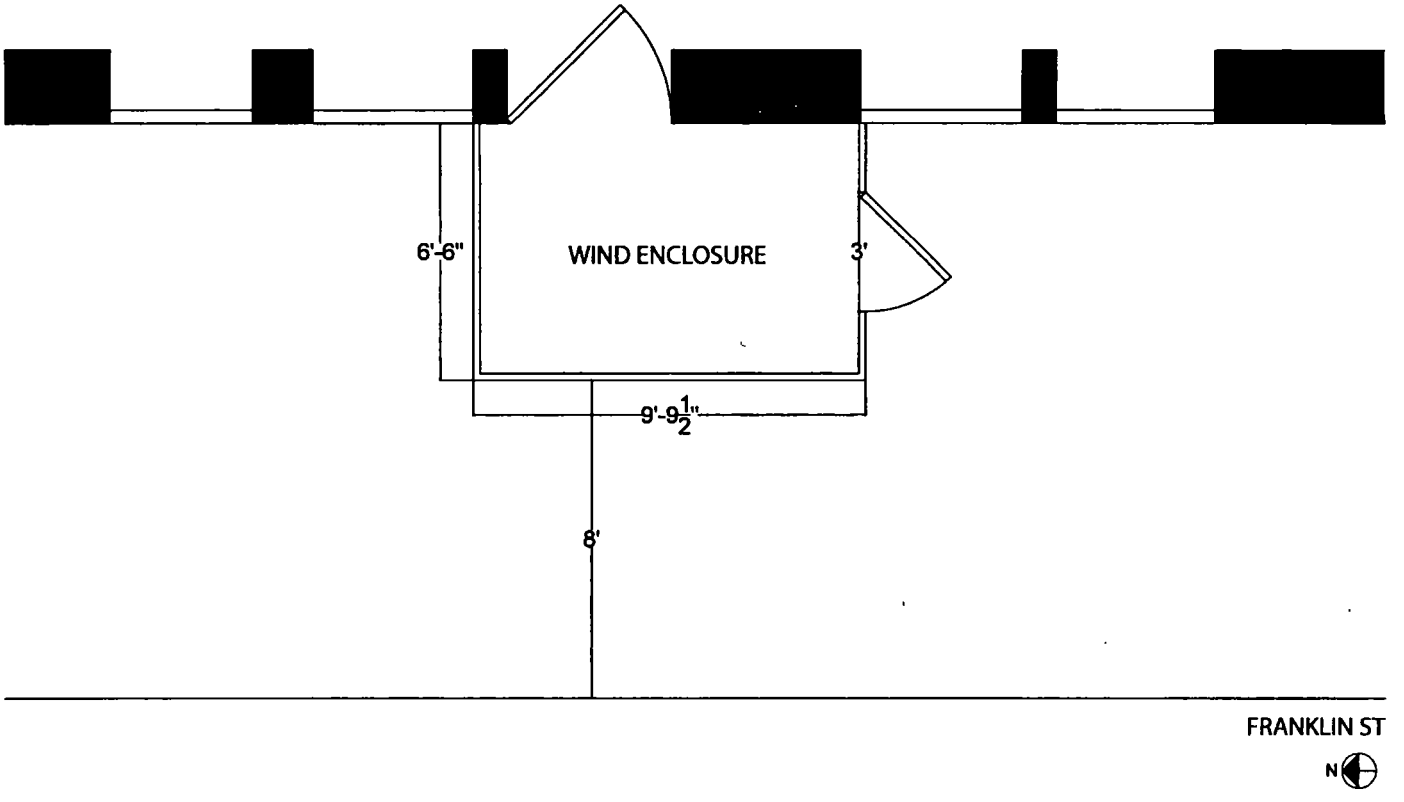

# City of Chicago

O2015-2239

Office of the City Clerk

Document Tracking Sheet

| | |
|---|---|
| **Meeting Date:** | 3/18/2015 |
| **Sponsor(s):** | Reilly (42) |
| **Type:** | Ordinance |
| **Title:** | Grant(s) of privilege in public way for Gino's East Pizzeria |
| **Committee(s) Assignment:** | Committee on Transportation and Public Way |

ORDINANCE
GINO'S EAST PIZZERIA
Acct. No. 303796 - 1
Permit No. 1117227

*Be It Ordained by the City Council of the City of Chicago:*

SECTION 1. Permission and authority are hereby given and granted to GINO'S EAST PIZZERIA, upon the terms and subject to the conditions of this ordinance to maintain and use one (1) sign(s) projecting over the public right-of-way attached to its premises known as 162 E. Superior St..

Said sign structure(s) measures as follows; along EAST SUPERIOR:
One (1) at seven (7) feet in length, eleven (11) feet in height and twelve (12) feet above grade level.

The location of said privilege shall be as shown on prints kept on file with the Department of Business Affairs and Consumer Protection and the Office of the City Clerk.

Said privilege shall be constructed in accordance with plans and specifications approved by the Department of Transportation (Division of Project Development) and Zoning Department - Signs.

This grant of privilege in the public way shall be subject to the provisions of Section 10-28-015 and all other required provisions of the Municipal Code of Chicago.

The grantee shall pay to the City of Chicago as compensation for the privilege #1117227 herein granted the sum of three hundred ($300.00) per annum in advance.

A 25% penalty will be added for payments received after due date.

The permit holder agrees to hold the City of Chicago harmless for any damage, relocation or replacement costs associated with damage, relocation or removal of private property caused by the City performing work in the public way.

Authority herein given and granted for a period of five (5) years from and after 05/09/2012.

Alderman _____

Brendan Reilly 42nd Ward

GINO'S EAST
162 EAST SUPERIOR ST
CHICAGO, IL 606

← N

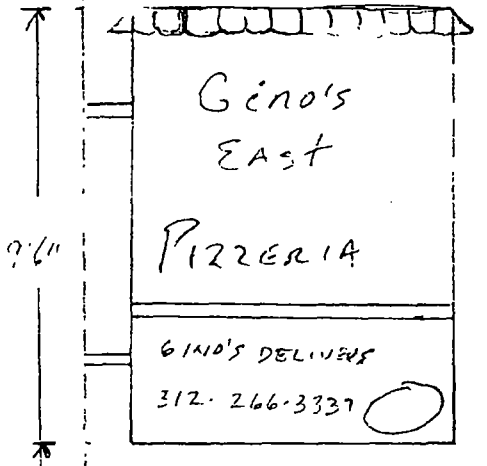


STREET

3'

# City of Chicago

O2015-2241

Office of the City Clerk

Document Tracking Sheet

| | |
|---|---|
| **Meeting Date:** | 3/18/2015 |
| **Sponsor(s):** | Reilly (42) |
| **Type:** | Ordinance |
| **Title:** | Grant(s) of privilege in public way for Good Stuff Eatery |
| **Committee(s) Assignment:** | Committee on Transportation and Public Way |

ORDINANCE
GOOD STUFF EATERY
Acct. No. 391835 - 1
Permit No. 1116061

*Be It Ordained by the City Council of the City of Chicago:*

SECTION 1. Permission and authority are hereby given and granted to GOOD STUFF EATERY, upon the terms and subject to the conditions of this ordinance to maintain and use one (1) sign(s) projecting over the public right-of-way attached to its premises known as 22 S. Wabash Ave..

Said sign structure(s) measures as follows; along S. Wabash Avenue:
One (1) at two point one seven (2.17) feet in length, four (4) feet in height and twelve (12) feet above grade level.

The location of said privilege shall be as shown on prints kept on file with the Department of Business Affairs and Consumer Protection and the Office of the City Clerk.

Said privilege shall be constructed in accordance with plans and specifications approved by the Department of Transportation (Division of Project Development) and Zoning Department - Signs.

This grant of privilege in the public way shall be subject to the provisions of Section 10-28-015 and all other required provisions of the Municipal Code of Chicago.

The grantee shall pay to the City of Chicago as compensation for the privilege #1116061 herein granted the sum of one hundred ($100.00) per annum in advance.

A 25% penalty will be added for payments received after due date.

The permit holder agrees to hold the City of Chicago harmless for any damage, relocation or replacement costs associated with damage, relocation or removal of private property caused by the City performing work in the public way.

Authority herein given and granted for a period of five (5) years from and after Date of Passage.

Alderman _____

Brendan Reilly 42nd Ward

By signing the Customer Acceptance on this print, I understand that I am accepting all aspects of this drawing. This includes Artwork, Specifications, Dimensions, Spelling, and all other representations herein. I also understand that color reproductions on this print are approximate, and may not match manufacturer's samples exactly.

X Customer Acceptance SIGNATURE DATE

IF REQUIRED Landlord Acceptance SIGNATURE DATE

LSG SALES INITIALS DATE

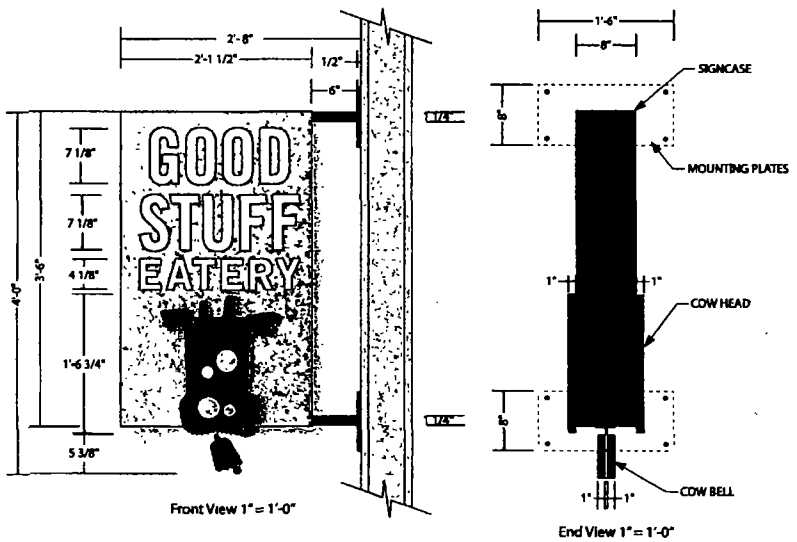


Front View 1" = 1'-0"

End View 1" = 1'-0"

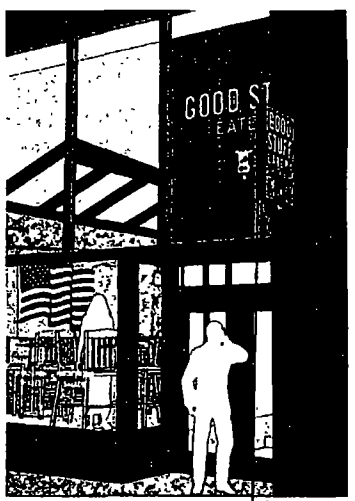


12'

▷ **ONE DOUBLE SIDED SIGN/ INTERNALLY ILLUMINATED WITH LEDs/ ROUTED ALUCOBOND BACKED WITH PLEX COPY/ 1" THICK ACRYLIC COW HEAD WITH INTERNALLY ILLUMINATED ROUTED SPOTS/ 1/2" THICK ACRYLIC COW BELL ATTACHED TO 1/4" ALUMINUM FLAT HANGING BAR/ NON-ILLUMINATED/ FLAG MOUNTED FROM BUILDING FASCIA**

- **SIGNCASE BKGD** = PMS 1805C RED
  **SIGNCASE RETURNS** = BLACK
  **COPY** = MILK WHITE PLEX
  **DROP SHADOW** = MATTE BLACK VINYL APPLIED TO SIGNCASE
  **ILLUMINATION** = G E WHITE LEDs
- **COW HEAD** = BLACK
  **SPOTS** = MILK WHITE PLEX WITH APPLIED 230-106 TRANS APPLE GREEN VINYL
  **SPOT ILLUMINATION** = G.E. WHITE LEDs
- **HANGING BAR** = WHITE
  **COW BELL** = BLACK

Landmark Sign group
7434 Industrial Avenue
Chesterton, IN 46304
phone 219.763.8977
fax 219.763.4259
www.landmarksign.com

POINT # ML-21862-1

MIKE LANOVICH
LSG SALES REPRESENTATIVE

08.12.14
DATE

GOOD STUFF EATERY
CLIENT NAME

22 S WABASH CHICAGO, IL
JOB LOCATION

JM 1" = 1'-0"
DRAWN BY SCALE

REVISIONS 1
1

Designed for 110 Volts
Electrical Connection will be visible within 5 Ft. at time of installation.
Unused TTP will be Clipped at Time & Material

THIS DRAWING IS THE PROPERTY OF LANDMARK SIGN GROUP, INC.

# City of Chicago

O2015-2243

Office of the City Clerk

Document Tracking Sheet

| | |
|---|---|
| **Meeting Date:** | 3/18/2015 |
| **Sponsor(s):** | Reilly (42) |
| **Type:** | Ordinance |
| **Title:** | Grant(s) of privilege in public way for Hal Series LLC 1260 |
| **Committee(s) Assignment:** | Committee on Transportation and Public Way |

ORDINANCE
HAL SERIES LLC 1260
Acct. No. 367728 - 2
Permit No. 1117614

*Be It Ordained by the City Council of the City of Chicago:*

SECTION 1. Permission and authority are hereby given and granted to HAL SERIES LLC 1260, upon the terms and subject to the conditions of this ordinance to maintain and use, as now constructed, one (1) Fire Escape(s) projecting over the public right-of-way adjacent to its premises known as 1260 N. Dearborn St..

Said Fire Escape(s) at Public Alley measure(s):
One (1) at twenty-seven (27) feet in length, and six point two five (6.25) feet in width for a total of one hundred sixty-eight point seven five (168.75) square feet.

The location of said privilege shall be as shown on prints kept on file with the Department of Business Affairs and Consumer Protection and the Office of the City Clerk.

Said privilege shall be constructed in accordance with plans and specifications approved by the Department of Transportation (Division of Project Development).

This grant of privilege in the public way shall be subject to the provisions of Section 10-28-015 and all other required provisions of the Municipal Code of Chicago.

The grantee shall pay to the City of Chicago as compensation for the privilege #1117614 herein granted the sum of four hundred ($400.00) per annum in advance.

A 25% penalty will be added for payments received after due date.

The permit holder agrees to hold the City of Chicago harmless for any damage, relocation or replacement costs associated with damage, relocation or removal of private property caused by the City performing work in the public way.

Authority herein given and granted for a period of five (5) years from and after Date of Passage.

Alderman _____

Brendan Reilly 42nd Ward

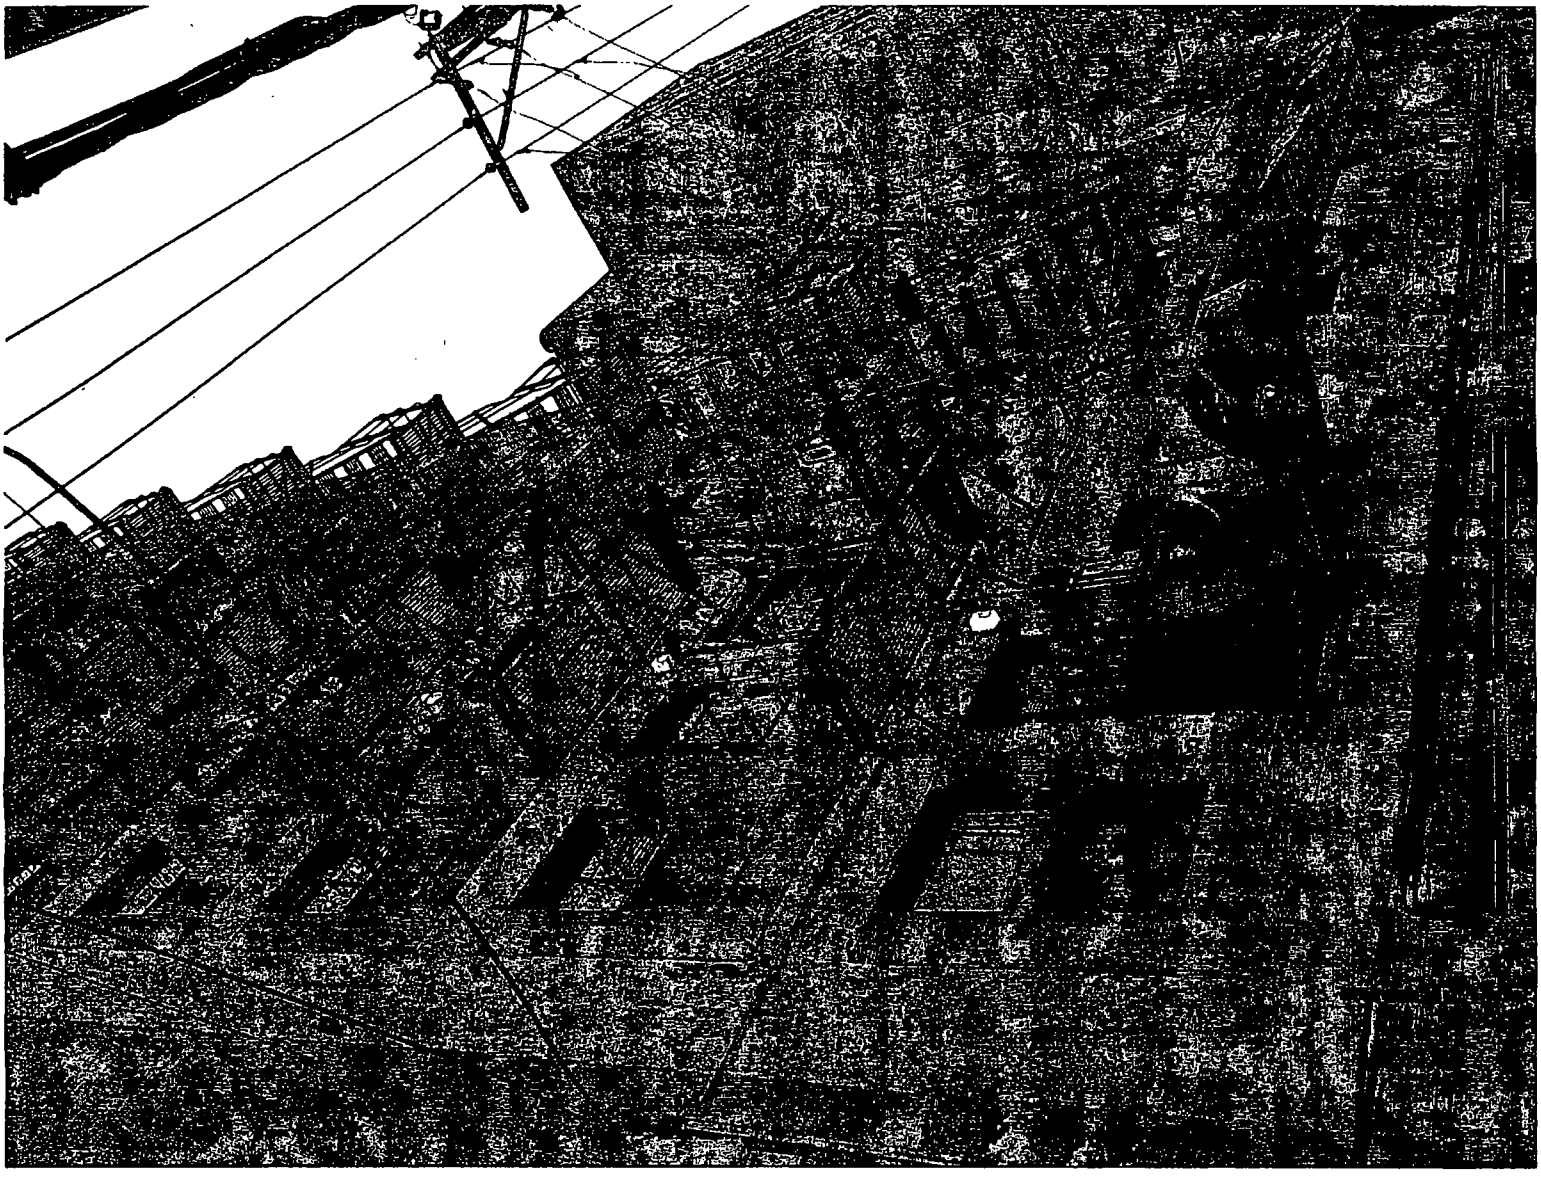

# City of Chicago

Office of the City Clerk

Document Tracking Sheet

O2015-2248

| | |
|---|---|
| **Meeting Date:** | 3/18/2015 |
| **Sponsor(s):** | Reilly (42) |
| **Type:** | Ordinance |
| **Title:** | Grant(s) of privilege in public way for Hampton Inn Chicago Downtown - condensers |
| **Committee(s) Assignment:** | Committee on Transportation and Public Way |

ORDINANCE
HAMPTON INN CHICAGO DOWNTOWN
Acct. No. 393024 - 1
Permit No. 1115962

*Be It Ordained by the City Council of the City of Chicago:*

SECTION 1. Permission and authority are hereby given and granted to HAMPTON INN CHICAGO DOWNTOWN, upon the terms and subject to the conditions of this ordinance to construct, install, maintain and use four (4) Condenser(s) on the public right-of-way adjacent to its premises known as 68 E. Wacker Dr..

Said Condenser(s) at E. Wacker Place (Alley) measure(s):

One (1) at two point five (2.5) feet in length, and nine point two nine (9.29) feet in width for a total of twenty-three point two three (23.23) square feet. Said condenser shall be five (5) feet ten (10) inches in height.

Three (3) at two point five (2.5) feet in length, and four point five four (4.54) feet in width for a total of thirty-four point zero five (34.05) square feet. Said condensers shall be five (5) feet ten (10) inches in height.

The location of said privilege shall be as shown on prints kept on file with the Department of Business Affairs and Consumer Protection and the Office of the City Clerk.

Said privilege shall be constructed in accordance with plans and specifications approved by the Department of Transportation (Division of Project Development).

This grant of privilege in the public way shall be subject to the provisions of Section 10-28-015 and all other required provisions of the Municipal Code of Chicago.

The grantee shall pay to the City of Chicago as compensation for the privilege #1115962 herein granted the sum of one thousand six hundred ($1,600.00) per annum in advance.

A 25% penalty will be added for payments received after due date.

The permit holder agrees to hold the City of Chicago harmless for any damage, relocation or replacement costs associated with damage, relocation or removal of private property caused by the City performing work in the public way.

Authority herein given and granted for a period of five (5) years from and after Date of Passage.

Alderman _____

Brendan Reilly 42nd Ward

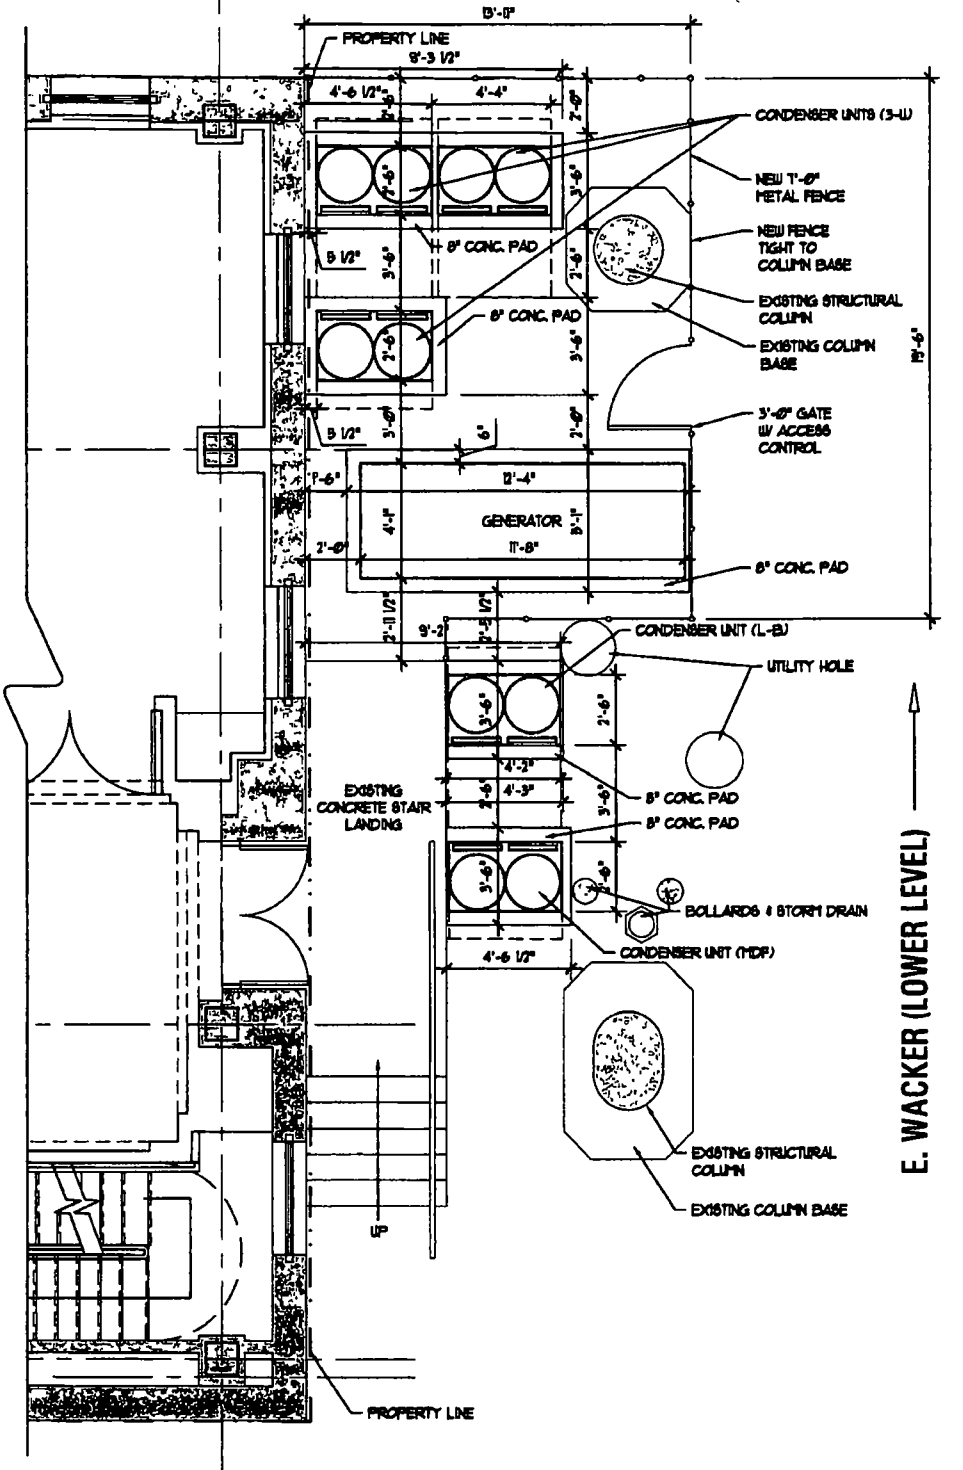


## 1 GENERATOR & CONDENSER UNIT LOCATION

SCALE: 1/4" = 1'-0"

HPA

PLANS AND ALL SPECIFICATION ARE SUBJECT TO REVISION AS DEEMED NECESSARY OR ADVISABLE BY BUILDER, ARCHITECT OR AS REQUIRED BY LAW

**CHICAGO MOTOR CLUB**

CHICAGO, IL

| SCALE | DRAWING | SK# |
|---|---|---|
| 1/4" = 1'-0" | GENERATOR & CONDENSER UNIT LOCATION | SK-1 |
| DATE 10-10-2014 | | |

# City of Chicago

O2015-2249

Office of the City Clerk

Document Tracking Sheet

| | |
|---|---|
| **Meeting Date:** | 3/18/2015 |
| **Sponsor(s):** | Reilly (42) |
| **Type:** | Ordinance |
| **Title:** | Grant(s) of privilege in public way for Hampton Inn Chicago Downtown - generator |
| **Committee(s) Assignment:** | Committee on Transportation and Public Way |

ORDINANCE
HAMPTON INN CHICAGO DOWNTOWN
Acct. No. 393024 - 1
Permit No. 1115961

*Be It Ordained by the City Council of the City of Chicago:*

SECTION 1. Permission and authority are hereby given and granted to HAMPTON INN CHICAGO DOWNTOWN, upon the terms and subject to the conditions of this ordinance to construct, install, maintain and use one (1) emergency Generator on the public right-of-way adjacent to its premises known as 68 E. Wacker Place.

Said emergency Generator at E. Wacker Place (Lower Level Alley) measure(s):

One (1) at four point zero eight (4.08) feet in length, and thirteen point nine two (13.92) feet in width for a total of fifty-six point seven nine (56.79) square feet. Said emergency generator shall be seven (7) feet nine (9) inches in height..

The location of said privilege shall be as shown on prints kept on file with the Department of Business Affairs and Consumer Protection and the Office of the City Clerk.

Said privilege shall be constructed in accordance with plans and specifications approved by the Department of Transportation (Division of Project Development).

This grant of privilege in the public way shall be subject to the provisions of Section 10-28-015 and all other required provisions of the Municipal Code of Chicago.

The grantee shall pay to the City of Chicago as compensation for the privilege #1115961 herein granted the sum of four hundred ($400.00) per annum in advance.

A 25% penalty will be added for payments received after due date.

The permit holder agrees to hold the City of Chicago harmless for any damage, relocation or replacement costs associated with damage, relocation or removal of private property caused by the City performing work in the public way.

Authority herein given and granted for a period of five (5) years from and after Date of Passage.

Alderman _____

Brendan Reilly 42nd Ward

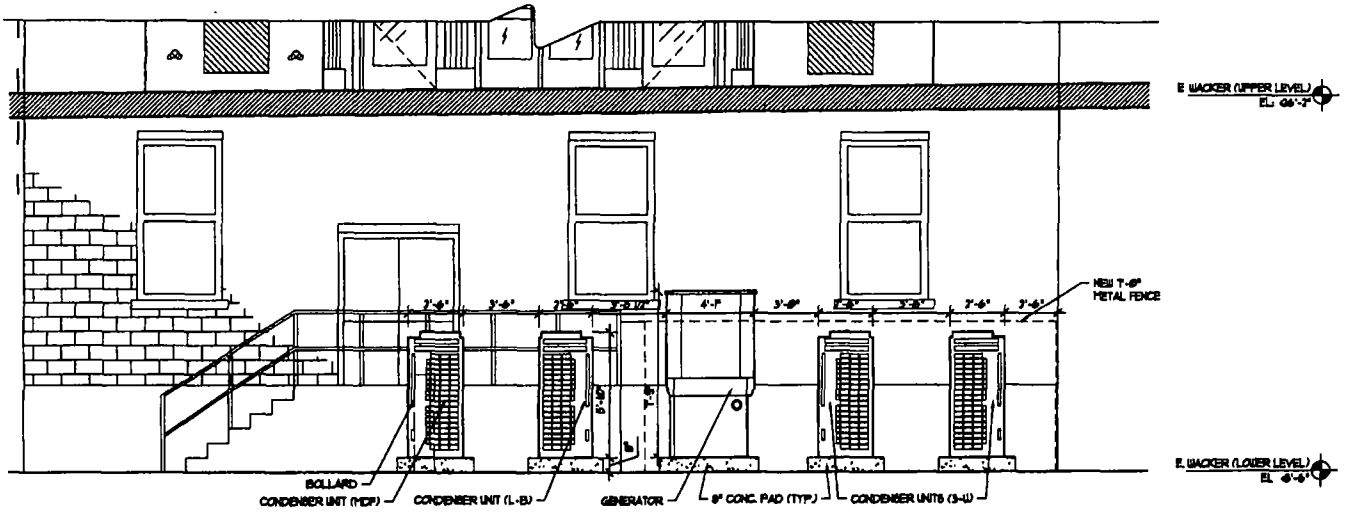


## 1 GENERATOR & CONDENSER UNIT LOCATION ELEVATION

SCALE: 1/4" = 1'-0"

PLANS AND ALL SPECIFICATIONS ARE SUBJECT TO REVISIONS AS SHOULD NECESSARY OR ORIGINALLY BY SHELDON, ARCHITECT, OR AS REQUIRED BY LAW.

**CHICAGO MOTOR CLUB**

88 E WACKER PLACE CHICAGO, ILLINOIS

| SCALE | DRAWING | SK# |
|---|---|---|
| 1/4" = 1'-0" | GENERATOR & CONDENSER UNIT LOCATION ELEV. | SK-2 |
| DATE 10-10-2014 | | |

# City of Chicago

O2015-2250

Office of the City Clerk

Document Tracking Sheet

| | |
|---|---|
| **Meeting Date:** | 3/18/2015 |
| **Sponsor(s):** | Reilly (42) |
| **Type:** | Ordinance |
| **Title:** | Grant(s) of privilege in public way for Hampton Inn Chicago Downtown - fence |
| **Committee(s) Assignment:** | Committee on Transportation and Public Way |

ORDINANCE
HAMPTON INN CHICAGO DOWNTOWN
Acct. No. 393024 - 1
Permit No. 1115963

*Be It Ordained by the City Council of the City of Chicago:*

SECTION 1. Permission and authority are hereby given and granted to HAMPTON INN CHICAGO DOWNTOWN, upon the terms and subject to the conditions of this ordinance to construct, install, maintain and use one (1) Fence on the public right-of-way adjacent to its premises known as 68 E. Wacker Dr..

Said Fence at E. Wacker Place (Lower Level Alley) measure(s):
One (1) at forty-seven point three three (47.33) feet in length, and point five (.5) feet in width for a total of twenty-three point six seven (23.67) square feet. Said fencing shall be approximately seven (7) feet in height.

The location of said privilege shall be as shown on prints kept on file with the Department of Business Affairs and Consumer Protection and the Office of the City Clerk.

Said privilege shall be constructed in accordance with plans and specifications approved by the Department of Transportation (Division of Project Development).

This grant of privilege in the public way shall be subject to the provisions of Section 10-28-015 and all other required provisions of the Municipal Code of Chicago.

The grantee shall pay to the City of Chicago as compensation for the privilege #1115963 herein granted the sum of four hundred ($400.00) per annum in advance.

A 25% penalty will be added for payments received after due date.

The permit holder agrees to hold the City of Chicago harmless for any damage, relocation or replacement costs associated with damage, relocation or removal of private property caused by the City performing work in the public way.

Authority herein given and granted for a period of five (5) years from and after Date of Passage.

Alderman _____

Brendan Reilly 42nd Ward

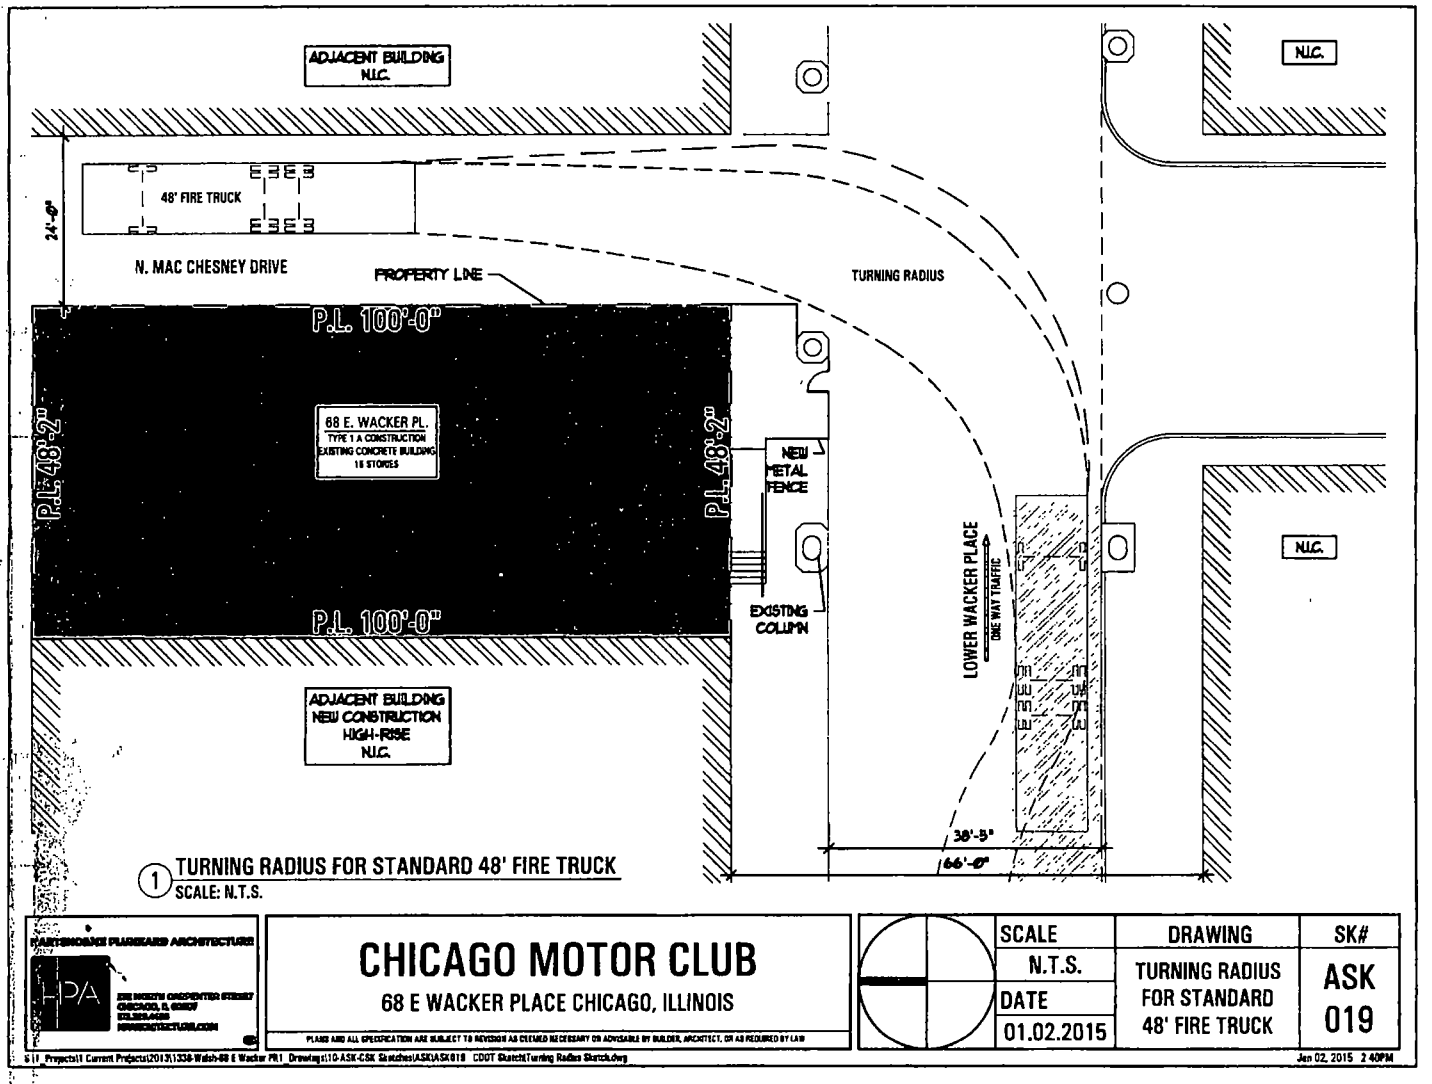


1 TURNING RADIUS FOR STANDARD 48' FIRE TRUCK
SCALE: N.T.S.

HARTSHORNE PLUNKARD ARCHITECTURE

# CHICAGO MOTOR CLUB

68 E WACKER PLACE CHICAGO, ILLINOIS

PLANS AND ALL SPECIFICATION ARE SUBJECT TO REVISION AS DEEMED NECESSARY OR ADVISABLE BY BUILDER, ARCHITECT, OR AS REQUIRED BY LAW

| SCALE | DRAWING | SK# |
|---|---|---|
| N.T.S. | TURNING RADIUS FOR STANDARD 48' FIRE TRUCK | ASK 019 |
| DATE 01.02.2015 | | |

S:\1_Projects\1 Current Projects\2013\1336-Walsh-68 E Wacker PR1_Drawings\10-ASK-CSK Sketches\ASK\ASK019_CDOT Sketch\Turning Radius Sketch.dwg Jan 02, 2015 2:40PM

# City of Chicago

O2015-2252

Office of the City Clerk

Document Tracking Sheet

| | |
|---|---|
| **Meeting Date:** | 3/18/2015 |
| **Sponsor(s):** | Reilly (42) |
| **Type:** | Ordinance |
| **Title:** | Grant(s) of privilege in public way for H&R Block Enterprises |
| **Committee(s) Assignment:** | Committee on Transportation and Public Way |

ORDINANCE
H&R BLOCK ENTERPRISES
Acct. No. 85659 - 161
Permit No. 1115950

*Be It Ordained by the City Council of the City of Chicago:*

SECTION 1. Permission and authority are hereby given and granted to H&R BLOCK ENTERPRISES, upon the terms and subject to the conditions of this ordinance to maintain and use one (1) sign(s) projecting over the public right-of-way attached to its premises known as 23 E. Madison St..

Said sign structure(s) measures as follows; along E. Madison Street:
One (1) at nine point seven three (9.73) feet in length, one point one seven (1.17) feet in height and fourteen (14) feet above grade level.

The location of said privilege shall be as shown on prints kept on file with the Department of Business Affairs and Consumer Protection and the Office of the City Clerk

Said privilege shall be constructed in accordance with plans and specifications approved by the Department of Transportation (Division of Project Development) and Zoning Department- Signs.

This grant of privilege in the public way shall be subject to the provisions of Section 10-28-015 and all other required provisions of the Municipal Code of Chicago.

The grantee shall pay to the City of Chicago as compensation for the privilege #1115950 herein granted the sum of one hundred ($100.00) per annum in advance.

A 25% penalty will be added for payments received after due date

The permit holder agrees to hold the City of Chicago harmless for any damage, relocation or replacement costs associated with damage, relocation or removal of private property caused by the City performing work in the public way.

Authority herein given and granted for a period offive (5) years from and after Date of Passage.

Alderman _____

Brendan Reilly 42nd Ward

10.57 SQFT

**Type:** Remote Reverse Lit - Internally Illuminated Channel Letters

**Face:** 3" deep std .040 coil - white interior, 1076 clear polycarbonate backs for halo illumination

**Mounting:** Letters spaced (painted black) 1-1/2 off wall. 1/4" x 1 3/4" wedge anchors

**Illumination:** Sylvania 71071 White 6500K, Toggle switch, UL Listed, dedicated 20 amp breaker.

**Letter Backs:** 3/16" thk. Clear Polycarbonate

**Pre-Paint:** Returns: Painted MP 46256 Tucson Gold

Wedge Anchor

Colors to Match

Faces & Returns Paint to match MP 46256 Tucson Gold

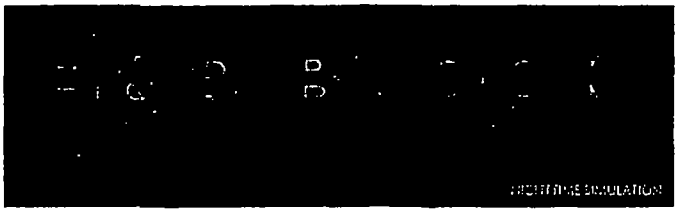


Reverse Lit Channel Letters

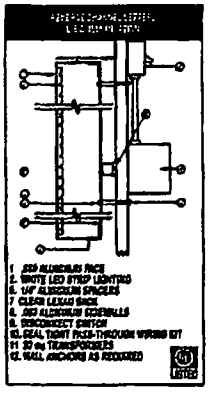

SOUTH WATER SIGNS

HR BLOCK #12803

© COPYRIGHT 2013, BY SOUTH WATER SIGNS, LLC. ALL DESIGNS PRESENTED ARE THE SOLE PROPERTY OF SOUTH WATER SIGNS, LLC, AND MAY NOT BE REPRODUCED IN PART OR WHOLE WITHOUT WRITTEN PERMISSION FROM SOUTH WATER SIGNS, LLC.

# City of Chicago

O2015-2254

Office of the City Clerk

Document Tracking Sheet

| | |
|---|---|
| **Meeting Date:** | 3/18/2015 |
| **Sponsor(s):** | Reilly (42) |
| **Type:** | Ordinance |
| **Title:** | Grant(s) of privilege in public way for Hertz Corporation, The |
| **Committee(s) Assignment:** | Committee on Transportation and Public Way |

ORDINANCE
THE HERTZ CORPORATION
Acct. No. 89227 - 5
Permit No. 1116196

*Be It Ordained by the City Council of the City of Chicago:*

SECTION 1. Permission and authority are hereby given and granted to THE HERTZ CORPORATION, upon the terms and subject to the conditions of this ordinance to maintain and use two (2) sign(s) projecting over the public right-of-way attached to its premises known as 181 W. Washington St..

Said sign structure(s) measures as follows; along W. Washington Street:
One (1) at seven point two five (7.25) feet in length, two (2) feet in height and eleven (11) feet above grade level.
One (1) at four (4) feet in length, two (2) feet in height and nine (9) feet above grade level.

The location of said privilege shall be as shown on prints kept on file with the Department of Business Affairs and Consumer Protection and the Office of the City Clerk.

Said privilege shall be constructed in accordance with plans and specifications approved by the Department of Transportation (Division of Project Development) and Zoning Department - Signs.

This grant of privilege in the public way shall be subject to the provisions of Section 10-28-015 and all other required provisions of the Municipal Code of Chicago.

The grantee shall pay to the City of Chicago as compensation for the privilege #1116196 herein granted the sum of one hundred seventy-five ($175.00) per annum in advance.

A 25% penalty will be added for payments received after due date.

The permit holder agrees to hold the City of Chicago harmless for any damage, relocation or replacement costs associated with damage, relocation or removal of private property caused by the City performing work in the public way.

Authority herein given and granted for a period of five (5) years from and after Date of Passage.

Alderman _____

Brendan Reilly 42nd Ward

## S2 Replacement Faces (Qty-2)

Remove two (2) faces from existing illuminated blade sign cabinet and install two (2) new clear lexan replacement faces

Existing Sign: 2'-0 1/4" tall x 4'-0 1/4" Wide

- 3M 3630-4845 Hertz Yellow Vinyl (2nd surface)
- 3M 3630-20 Matte White Vinyl (2nd surface)
- 3M 7725-22 Matte Black Vinyl (1st surface)

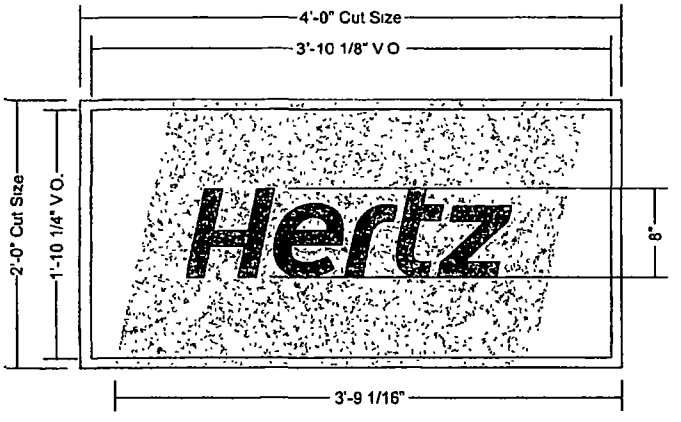


prioritysign

Revisions
1
2
3
4

File Location
ArtDept\ConstColors\Hertz

Date 10/21/2013
Designer PM PM EW

City/State Chicago (West Loop), IL
Address 161 W. Washington St

Drawing # C3B784-S2
Site Name -

# City of Chicago

O2015-2256

Office of the City Clerk

Document Tracking Sheet

| | |
|---|---|
| **Meeting Date:** | 3/18/2015 |
| **Sponsor(s):** | Reilly (42) |
| **Type:** | Ordinance |
| **Title:** | Grant(s) of privilege in public way for I Love Chicago |
| **Committee(s) Assignment:** | Committee on Transportation and Public Way |

ORDINANCE
I LOVE CHICAGO
Acct. No. 252064 - 17
Permit No. 1117654

*Be It Ordained by the City Council of the City of Chicago:*

SECTION 1. Permission and authority are hereby given and granted to I LOVE CHICAGO, upon the terms and subject to the conditions of this ordinance to construct, install, maintain and use one (1) Light Fixture(s) projecting over the public right-of-way adjacent to its premises known as 316 N. Michigan Ave..

Said Light Fixture(s) at N. Michigan measure(s):
One (1) at two point zero eight (2.08) feet in length, one point five eight (1.58) foot in width and twelve (12) feet above grade level.

The location of said privilege shall be as shown on prints kept on file with the Department of Business Affairs and Consumer Protection and the Office of the City Clerk.

Said privilege shall be constructed in accordance with plans and specifications approved by the Department of Transportation (Division of Project Development).

This grant of privilege in the public way shall be subject to the provisions of Section 10-28-015 and all other required provisions of the Municipal Code of Chicago.

The grantee shall pay to the City of Chicago as compensation for the privilege #1117654 herein granted the sum of seventy-five ($75.00) per annum in advance.

A 25% penalty will be added for payments received after due date.

The permit holder agrees to hold the City of Chicago harmless for any damage, relocation or replacement costs associated with damage, relocation or removal of private property caused by the City performing work in the public way.

Authority herein given and granted for a period of five (5) years from and after Date of Passage.

Alderman _____

Brendan Reilly 42nd Ward

# I LOVE CHICAGO

## 316 N. MICHIGAN AVE

3M 180 CONTROLTAC VINYL FILM WITH SATIN FINISH UV LAMINATE

12" H x 120"W DIGITAL PRINT APPLIED DIRECTLY OVER TEMPTATIONS II SIGN THAT IS ON THE EXISTING METAL ARCH... SEE PICTURE →

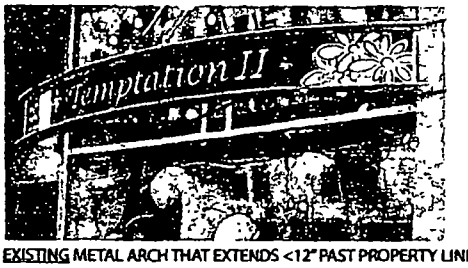


2 light

EXISTING METAL ARCH THAT EXTENDS <12" PAST PROPERTY LINE (OVER PUBLIC WAY)
*PREVIOUS TENANT SIGN TO BE COVERED

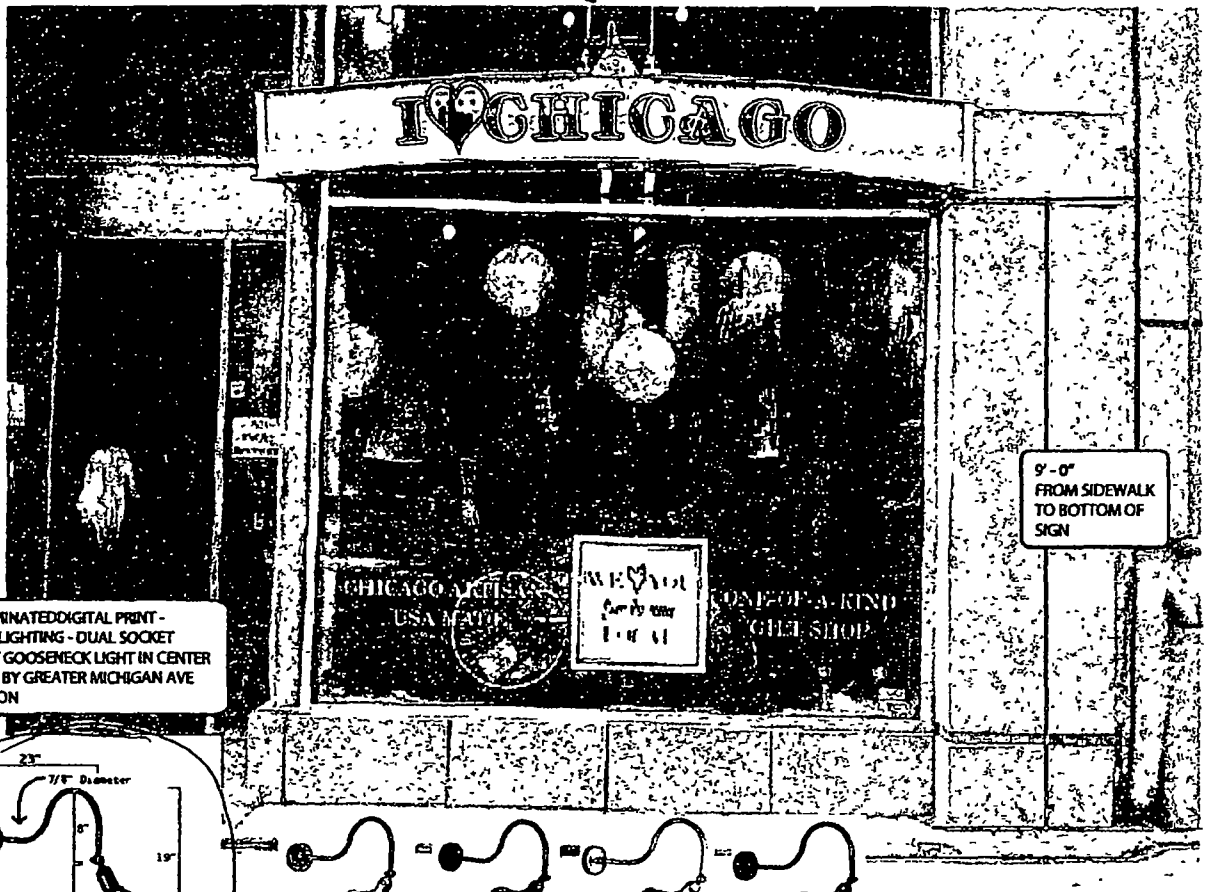


9' - 0" FROM SIDEWALK TO BOTTOM OF SIGN

NON-ILLUMINATED DIGITAL PRINT - EXTERNAL LIGHTING - DUAL SOCKET LED READY GOOSENECK LIGHT IN CENTER APPROVED BY GREATER MICHIGAN AVE ASSOCIATION

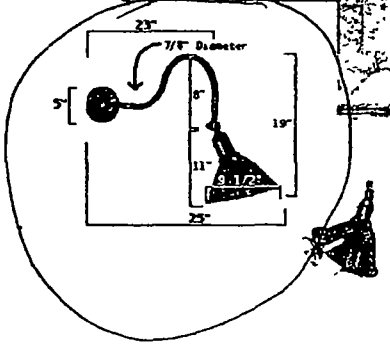


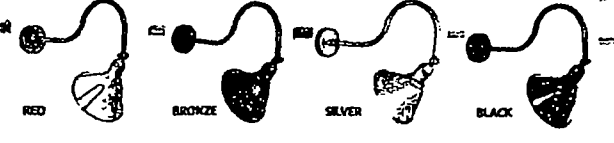


DUAL SOCKET GOOSENECK SIGN LIGHT 2ASV930
AVAILABLE IN COLORS SHOWN ABOVE

marni insignity@gmail com

insignity

# City of Chicago

O2015-2258

Office of the City Clerk

Document Tracking Sheet

| | |
|---|---|
| **Meeting Date:** | 3/18/2015 |
| **Sponsor(s):** | Reilly (42) |
| **Type:** | Ordinance |
| **Title:** | Grant(s) of privilege in public way for Interpark |
| **Committee(s) Assignment:** | Committee on Transportation and Public Way |

ORDINANCE
INTERPARK
Acct. No. 63376 - 11
Permit No. 1116454

*Be It Ordained by the City Council of the City of Chicago:*

SECTION 1. Permission and authority are hereby given and granted to INTERPARK, upon the terms and subject to the conditions of this ordinance to maintain and use, as now constructed, twelve (12) Caisson(s) under the public right-of-way adjacent to its premises known as 177 N. Wells St..

Said Caisson(s) at N. WELLS ST. measure(s):
Existing ten (10) caissons bells are approximately seventy (70) feet in depth.

Said Caisson(s) at W. COUCH PL. measure(s):
Existing two (2) caisson bells are approximately seventy (70) feet in depth.

The location of said privilege shall be as shown on prints kept on file with the Department of Business Affairs and Consumer Protection and the Office of the City Clerk.

Said privilege shall be constructed in accordance with plans and specifications approved by the Department of Planning and Development and Department of Transportation (Office of Underground Coordination).

This grant of privilege in the public way shall be subject to the provisions of Section 10-28-015 and all other required provisions of the Municipal Code of Chicago.

The grantee shall pay to the City of Chicago as compensation for the privilege #1116454 herein granted the sum of *six hundred seventeen ($617.00) per annum in advance.*

A 25% penalty will be added for payments received after due date.

The permit holder agrees to hold the City of Chicago harmless for any damage, relocation or replacement costs associated with damage, relocation or removal of private property caused by the City performing work in the public way.

Authority herein given and granted for a period of five (5) years from and after 12/20/2014.

Alderman _____

Brendan Reilly 42nd Ward

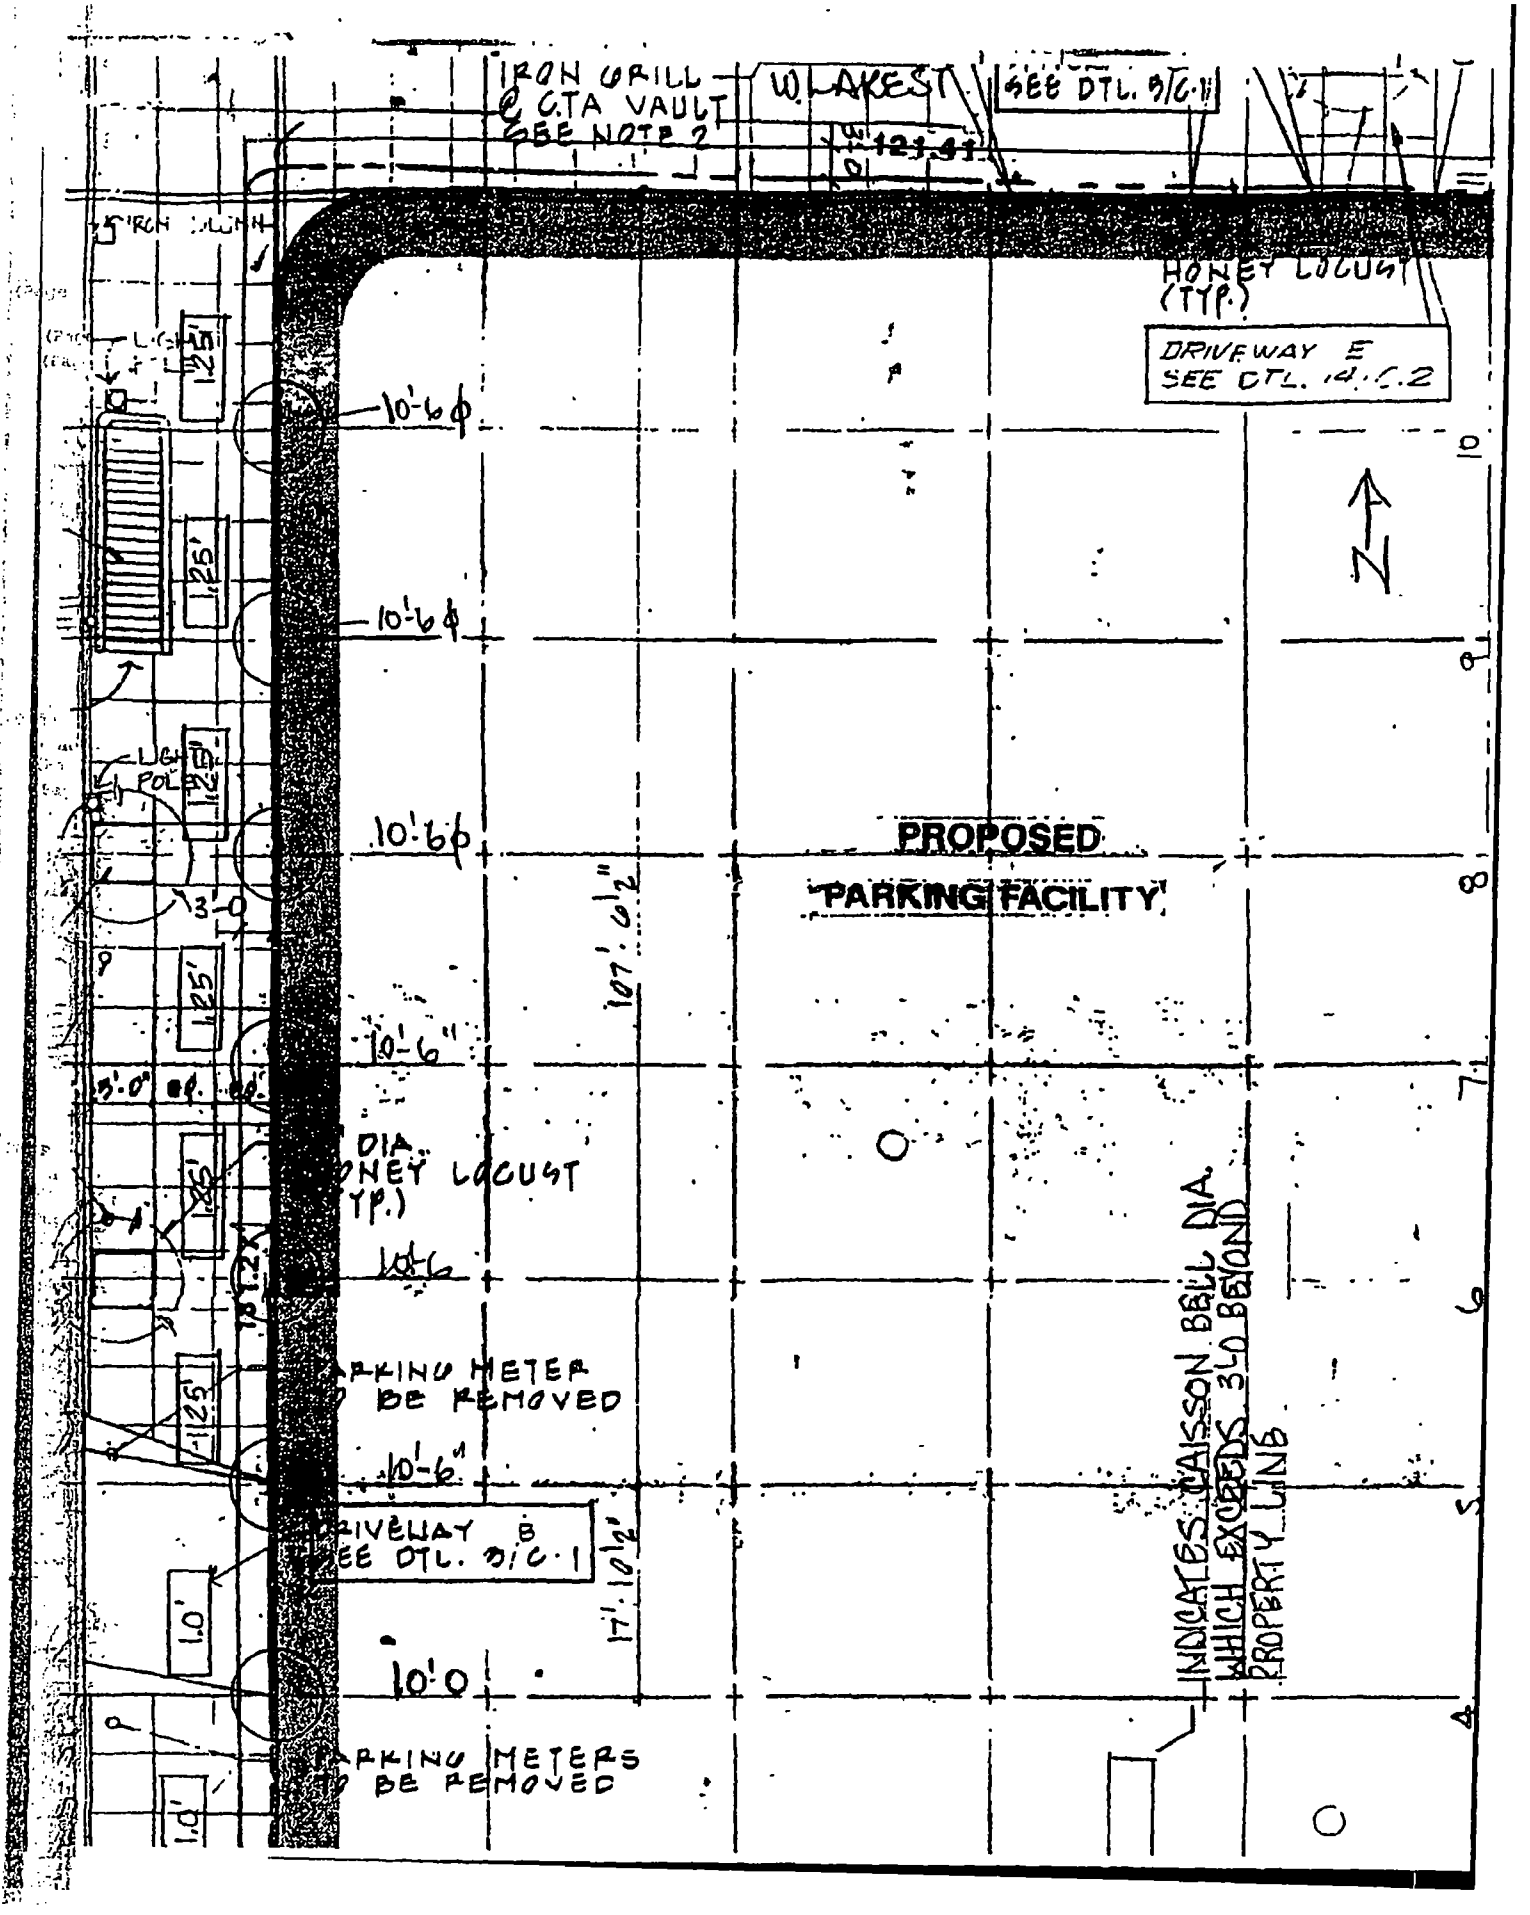
IRON GRILL & CTA VAULT SEE NOTE 2
W. LAKE ST
SEE DTL. 9/C-1
121.41'
HONEY LOCUST (TYP.)
DRIVEWAY E SEE DTL. 14/C-2
10'-6"
PROPOSED
PARKING FACILITY
107'-6 1/2"
DIA. HONEY LOCUST (TYP.)
PARKING METER TO BE REMOVED
DRIVEWAY B SEE DTL. 9/C-1
17'-10 1/2"
INDICATES CAISSON BELL DIA. WHICH EXCEEDS 3'-0 BEYOND PROPERTY LINE
PARKING METERS TO BE REMOVED
LIGHT POLE
3'-0"
N

# City of Chicago

O2015-2259

## Office of the City Clerk

## Document Tracking Sheet

| | |
|---|---|
| **Meeting Date:** | 3/18/2015 |
| **Sponsor(s):** | Reilly (42) |
| **Type:** | Ordinance |
| **Title:** | Grant(s) of privilege in public way for Kafenio |
| **Committee(s) Assignment:** | Committee on Transportation and Public Way |

ORDINANCE
KAFENIO
Acct. No. 392603 - 1
Permit No. 1117628

*Be It Ordained by the City Council of the City of Chicago:*

SECTION 1. Permission and authority are hereby given and granted to KAFENIO, upon the terms and subject to the conditions of this ordinance to maintain and use, as now constructed, one (1) Banner(s) projecting over the public right-of-way adjacent to its premises known as 162 E. Ohio St..

Said Banner(s) at E. Ohio Street measure(s):
One (1) at nine point five eight (9.58) feet in length, and two (2) feet in width for a total of nineteen point one six (19.16) square feet.

The location of said privilege shall be as shown on prints kept on file with the Department of Business Affairs and Consumer Protection and the Office of the City Clerk.

Said privilege shall be constructed in accordance with plans and specifications approved by the Zoning Department - Signs.

This grant of privilege in the public way shall be subject to the provisions of Section 10-28-015 and all other required provisions of the Municipal Code of Chicago.

The grantee shall pay to the City of Chicago as compensation for the privilege #1117628 herein granted the sum of seventy-five ($75.00) per annum in advance.

A 25% penalty will be added for payments received after due date.

The permit holder agrees to hold the City of Chicago harmless for any damage, relocation or replacement costs associated with damage, relocation or removal of private property caused by the City performing work in the public way.

Authority herein given and granted for a period of five (5) years from and after 04/22/2014.

Alderman _____

Brendan Reilly 42nd Ward

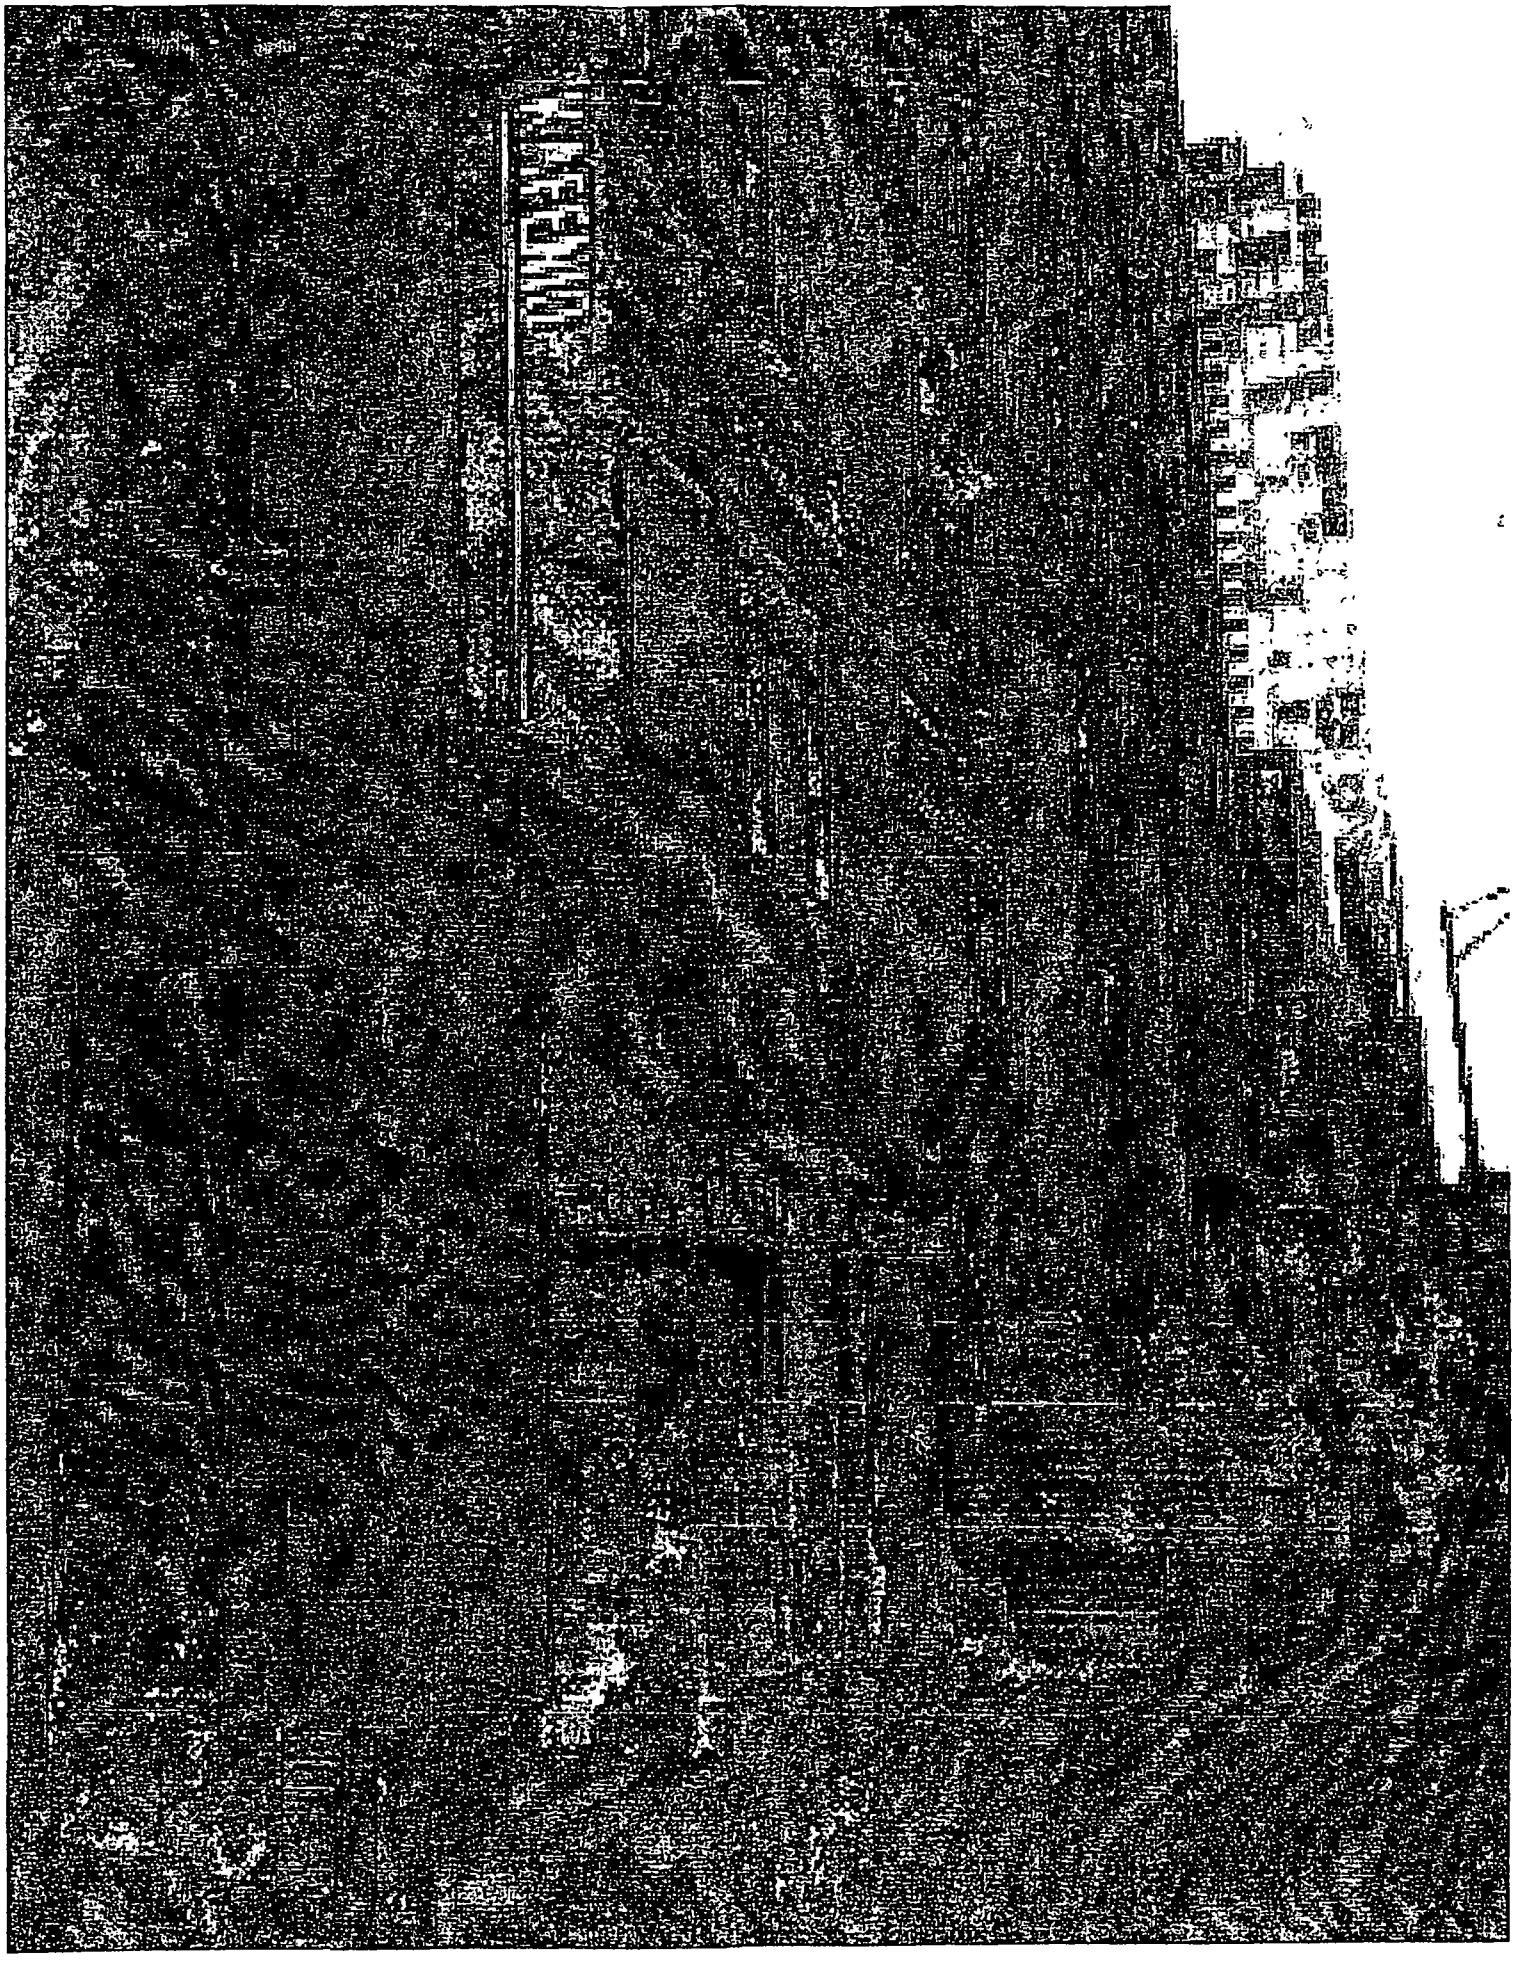

# City of Chicago

O2015-2263

Office of the City Clerk

Document Tracking Sheet

| | |
|---|---|
| **Meeting Date:** | 3/18/2015 |
| **Sponsor(s):** | Reilly (42) |
| **Type:** | Ordinance |
| **Title:** | Grant(s) of privilege in public way for Kohler Signature Store by Studio 41 |
| **Committee(s) Assignment:** | Committee on Transportation and Public Way |

ORDINANCE
KOHLER SIGNATURE STORE BY STUDIO 41
Acct. No. 85670 - 14
Permit No. 1116289

*Be It Ordained by the City Council of the City of Chicago:*

SECTION 1. Permission and authority are hereby given and granted to KOHLER SIGNATURE STORE BY STUDIO 41, upon the terms and subject to the conditions of this ordinance to maintain and use two (2) sign(s) projecting over the public right-of-way attached to its premises known as 322 W. Hubbard St..

Said sign structure(s) measures as follows; along W. Hubbard Street:
One (1) at twenty-seven (27) feet in length, six point three three (6.33) feet in height and nine (9) feet above grade level.
One (1) at fifteen point two five (15.25) feet in length, six point three three (6.33) feet in height and nine (9) feet above grade level.

The location of said privilege shall be as shown on prints kept on file with the Department of Business Affairs and Consumer Protection and the Office of the City Clerk.

Said privilege shall be constructed in accordance with plans and specifications approved by the Department of Transportation (Division of Project Development) and Zoning Department - Signs.

This grant of privilege in the public way shall be subject to the provisions of Section 10-28-015 and all other required provisions of the Municipal Code of Chicago.

The grantee shall pay to the City of Chicago as compensation for the privilege #1116289 herein granted the sum of six hundred ($600.00) per annum in advance.

A 25% penalty will be added for payments received after due date.

The permit holder agrees to hold the City of Chicago harmless for any damage, relocation or replacement costs associated with damage, relocation or removal of private property caused by the City performing work in the public way.

Authority herein given and granted for a period of five (5) years from and after Date of Passage.

Alderman _____

Brendan Reilly 42nd Ward

CHICAGO SIGN®
630-407-0802 Fax 630-407-0805
ChicagoSigns@aol.com

12 17 2014

**KOHLER**

322 W Hubbard St, Chicago, IL

RECOVER FOUR EXISTING AWNINGS AS SHOWN
FURNISH AND INSTALL 6' 4" X 27' ILLUMINATED SIGN ON SOUTH ELEVATION
FURNISH AND INSTALL 6' 4" X 15' 3" ILLUMINATED SIGN ON WEST ELEVATION

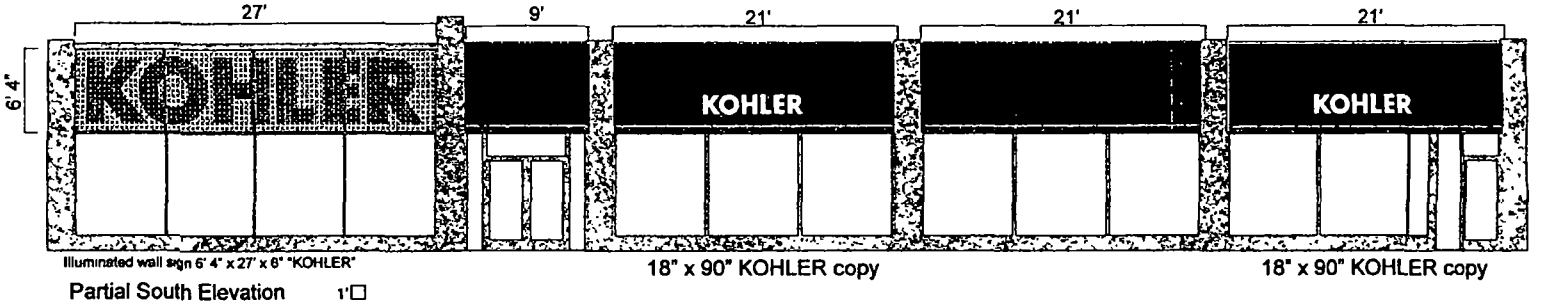


Illuminated wall sign 6' 4" x 27' x 6" "KOHLER"

18" x 90" KOHLER copy

18" x 90" KOHLER copy

Partial South Elevation 1'□

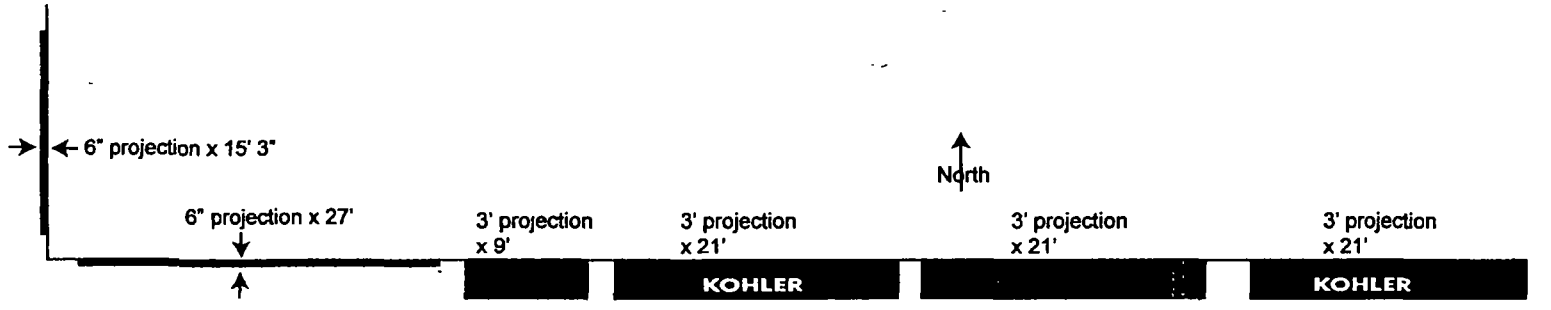


Plan View

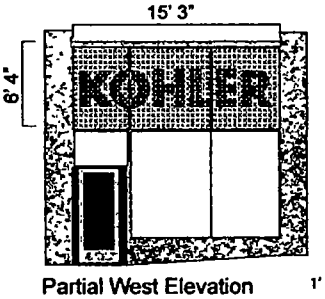


Partial West Elevation 1'□

Illuminated wall sign 6' 4" x 15' 3" x 6" "KOHLER"

# City of Chicago

O2015-2265

Office of the City Clerk

Document Tracking Sheet

| | |
|---|---|
| **Meeting Date:** | 3/18/2015 |
| **Sponsor(s):** | Reilly (42) |
| **Type:** | Ordinance |
| **Title:** | Grant(s) of privilege in public way for Lids Number 6186 |
| **Committee(s) Assignment:** | Committee on Transportation and Public Way |

ORDINANCE
LIDS #6186
Acct. No. 285521 - 5
Permit No. 1117569

*Be It Ordained by the City Council of the City of Chicago:*

SECTION 1. Permission and authority are hereby given and granted to LIDS #6186, upon the terms and subject to the conditions of this ordinance to maintain and use one (1) sign(s) projecting over the public right-of-way attached to its premises known as 133 S. State St..

Said sign structure(s) measures as follows; along S STATE ST:
One (1) at three point four two (3.42) feet in length, one point two five (1.25) feet in height and twelve (12) feet above grade level.

The location of said privilege shall be as shown on prints kept on file with the Department of Business Affairs and Consumer Protection and the Office of the City Clerk.

Said privilege shall be constructed in accordance with plans and specifications approved by the Department of Transportation (Division of Project Development) and Zoning Department - Signs.

This grant of privilege in the public way shall be subject to the provisions of Section 10-28-015 and all other required provisions of the Municipal Code of Chicago.

The grantee shall pay to the City of Chicago as compensation for the privilege #1117569 herein granted the sum of one hundred ($100.00) per annum in advance.

A 25% penalty will be added for payments received after due date.

The permit holder agrees to hold the City of Chicago harmless for any damage, relocation or replacement costs associated with damage, relocation or removal of private property caused by the City performing work in the public way.

Authority herein given and granted for a period of five (5) years from and after 07/29/2014.

Alderman _____

Brendan Reilly 42nd Ward

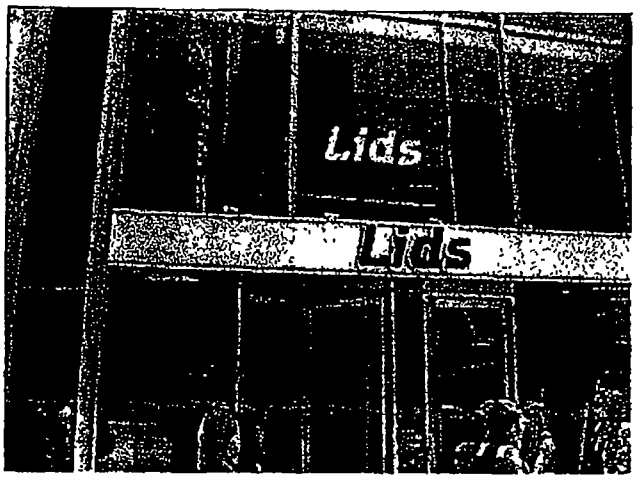


S

S STATE STREET

W MARBLE PL

*MEASUREMENTS THE SAME AS LISTED ON APPLICATION.

# City of Chicago

O2015-2267

Office of the City Clerk

Document Tracking Sheet

| | |
|---|---|
| **Meeting Date:** | 3/18/2015 |
| **Sponsor(s):** | Reilly (42) |
| **Type:** | Ordinance |
| **Title:** | Grant(s) of privilege in public way for Lincoln Property Company |
| **Committee(s) Assignment:** | Committee on Transportation and Public Way |

ORDINANCE
LINCOLN PROPERTY COMPANY
Acct. No. 29100 - 1
Permit No. 1117311

*Be It Ordained by the City Council of the City of Chicago:*

SECTION 1. Permission and authority are hereby given and granted to LINCOLN PROPERTY COMPANY, upon the terms and subject to the conditions of this ordinance to maintain and use, as now constructed, three (3) Ground Retention System(s) under the public right-of-way adjacent to its premises known as 120 N. La Salle St..

Said Ground Retention System(s) at N. LaSalle St measure(s):
One (1) at seventy (70) feet in length, and one (1) foot in width for a total of seventy (70) square feet. Existing ground retention system is approximately seven (7) feet below grade and descend to a depth of approximately forty-two (42) feet below grade level.

Said Ground Retention System(s) at E/W Public Alley measure(s):
One (1) at sixty-nine (69) feet in length, and one (1) foot in width for a total of sixty-nine (69) square feet. Existing ground retention system is approximately one (1) foot below grade and descend to a depth of approximately forty-one (41) feet below grade level.

Said Ground Retention System(s) at N. Wells St. measure(s):
One (1) at fifty (50) feet in length, and one (1) foot in width for a total of fifty (50) square feet. Existing ground retention system is approximately nine (9) feet below grade and descend to a depth of approximately twenty-nine (29) feet below grade level.

The location of said privilege shall be as shown on prints kept on file with the Department of Business Affairs and Consumer Protection and the Office of the City Clerk.

Said privilege shall be constructed in accordance with plans and specifications approved by the Department of Transportation (Office of Underground Coordination) and Department of Water Management.

This grant of privilege in the public way shall be subject to the provisions of Section 10-28-015 and all other required provisions of the Municipal Code of Chicago.

The grantee shall pay to the City of Chicago as compensation for the privilege #1117311 herein granted the sum of one thousand two hundred seven ($1,207.00) per annum in advance.

A 25% penalty will be added for payments received after due date.

The permit holder agrees to hold the City of Chicago harmless for any damage, relocation or replacement costs associated with damage, relocation or removal of private property caused by the City performing work in the public way.

Authority herein given and granted for a period of five (5) years from and after 03/22/2015.

Alderman _____

Brendan Reilly 42nd Ward

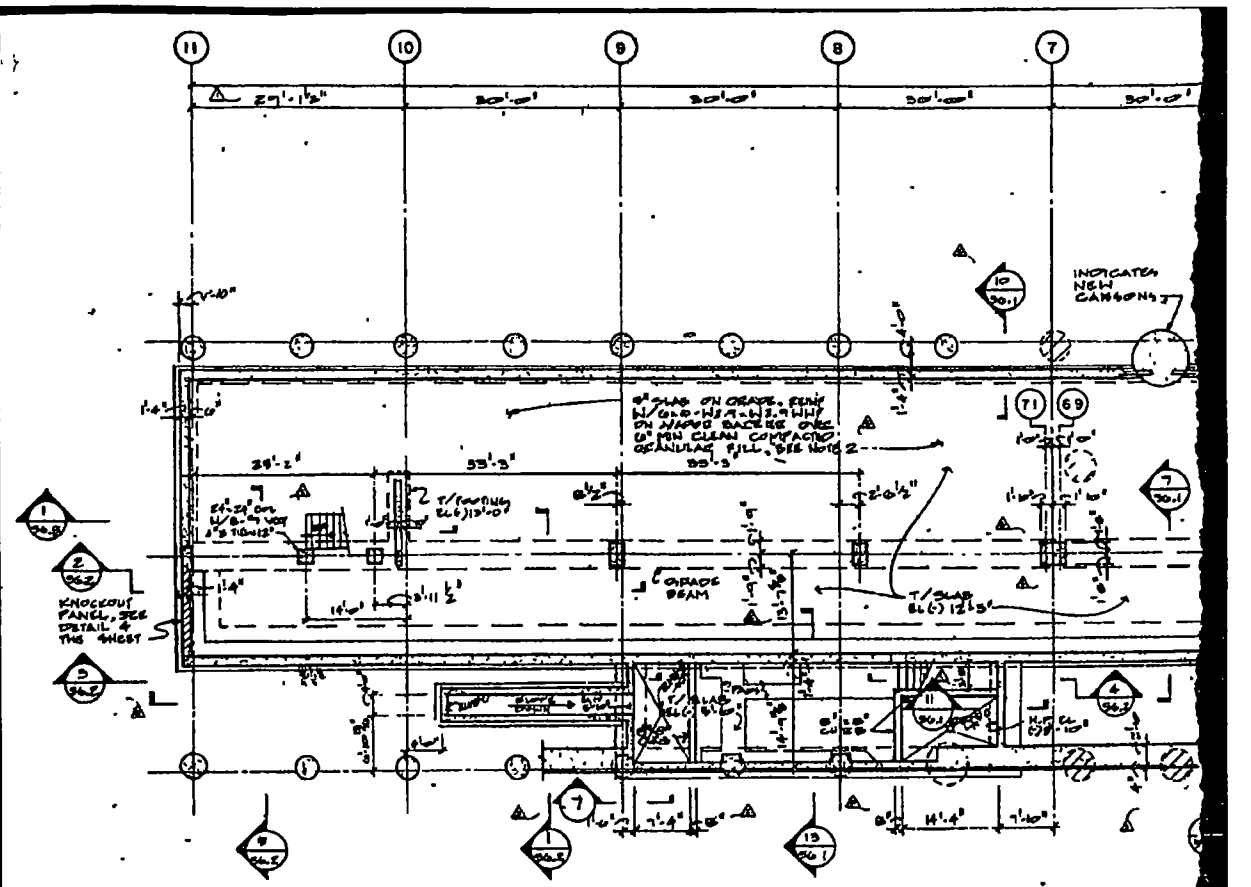


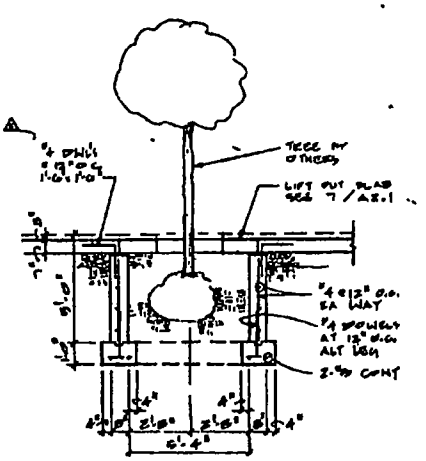


2 SECTION – (TREE PIT)

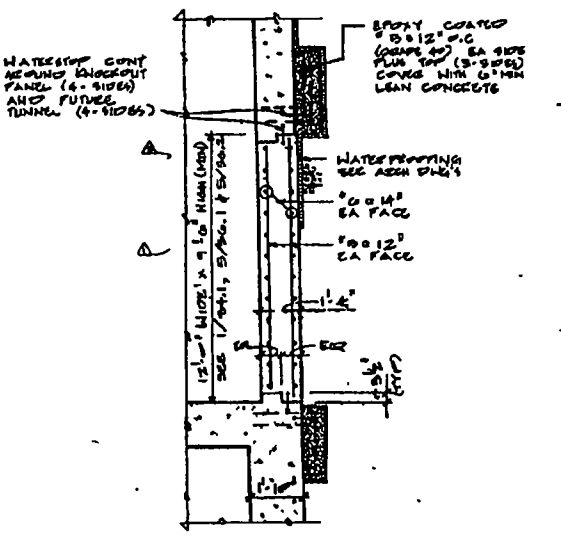


4 KNOCKOUT PANEL DETAIL

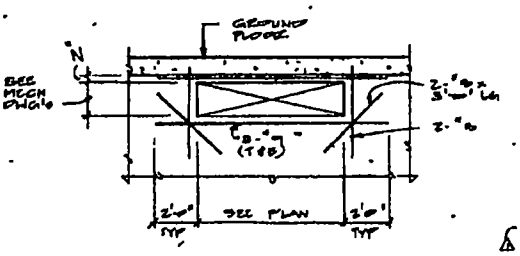


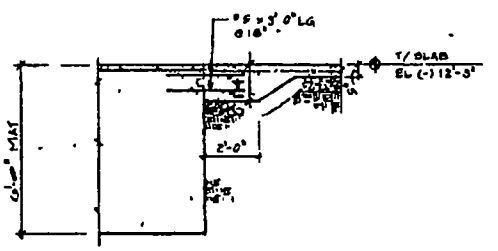

# City of Chicago

O2015-2270

Office of the City Clerk

Document Tracking Sheet

| | |
|---|---|
| **Meeting Date:** | 3/18/2015 |
| **Sponsor(s):** | Reilly (42) |
| **Type:** | Ordinance |
| **Title:** | Grant(s) of privilege in public way for Lululemon Athetica |
| **Committee(s) Assignment:** | Committee on Transportation and Public Way |

ORDINANCE
Lululemon Athletica
Acct. No. 316133 - 4
Permit No. 1116932

*Be It Ordained by the City Council of the City of Chicago:*

SECTION 1. Permission and authority are hereby given and granted to Lululemon Athletica, upon the terms and subject to the conditions of this ordinance to maintain and use two (2) sign(s) projecting over the public right-of-way attached to its premises known as 930 N. Rush St..

Said sign structure(s) measures as follows; along N. Rush Street:
One (1) at eighteen (18) feet in length, point nine two (.92) feet in height and nine (9) feet above grade level.
One (1) at eight point six seven (8.67) feet in length, point two five (.25) feet in height and nine (9) feet above grade level.

The location of said privilege shall be as shown on prints kept on file with the Department of Business Affairs and Consumer Protection and the Office of the City Clerk.

Said privilege shall be constructed in accordance with plans and specifications approved by the Department of Transportation (Division of Project Development) and Zoning Department - Signs.

This grant of privilege in the public way shall be subject to the provisions of Section 10-28-015 and all other required provisions of the Municipal Code of Chicago.

The grantee shall pay to the City of Chicago as compensation for the privilege #1116932 herein granted the sum of one hundred seventy-five ($175.00) per annum in advance.

A 25% penalty will be added for payments received after due date.

The permit holder agrees to hold the City of Chicago harmless for any damage, relocation or replacement costs associated with damage, relocation or removal of private property caused by the City performing work in the public way.

Authority herein given and granted for a period of five (5) years from and after 11/18/2014.

Alderman _____

Brendan Reilly 42nd Ward

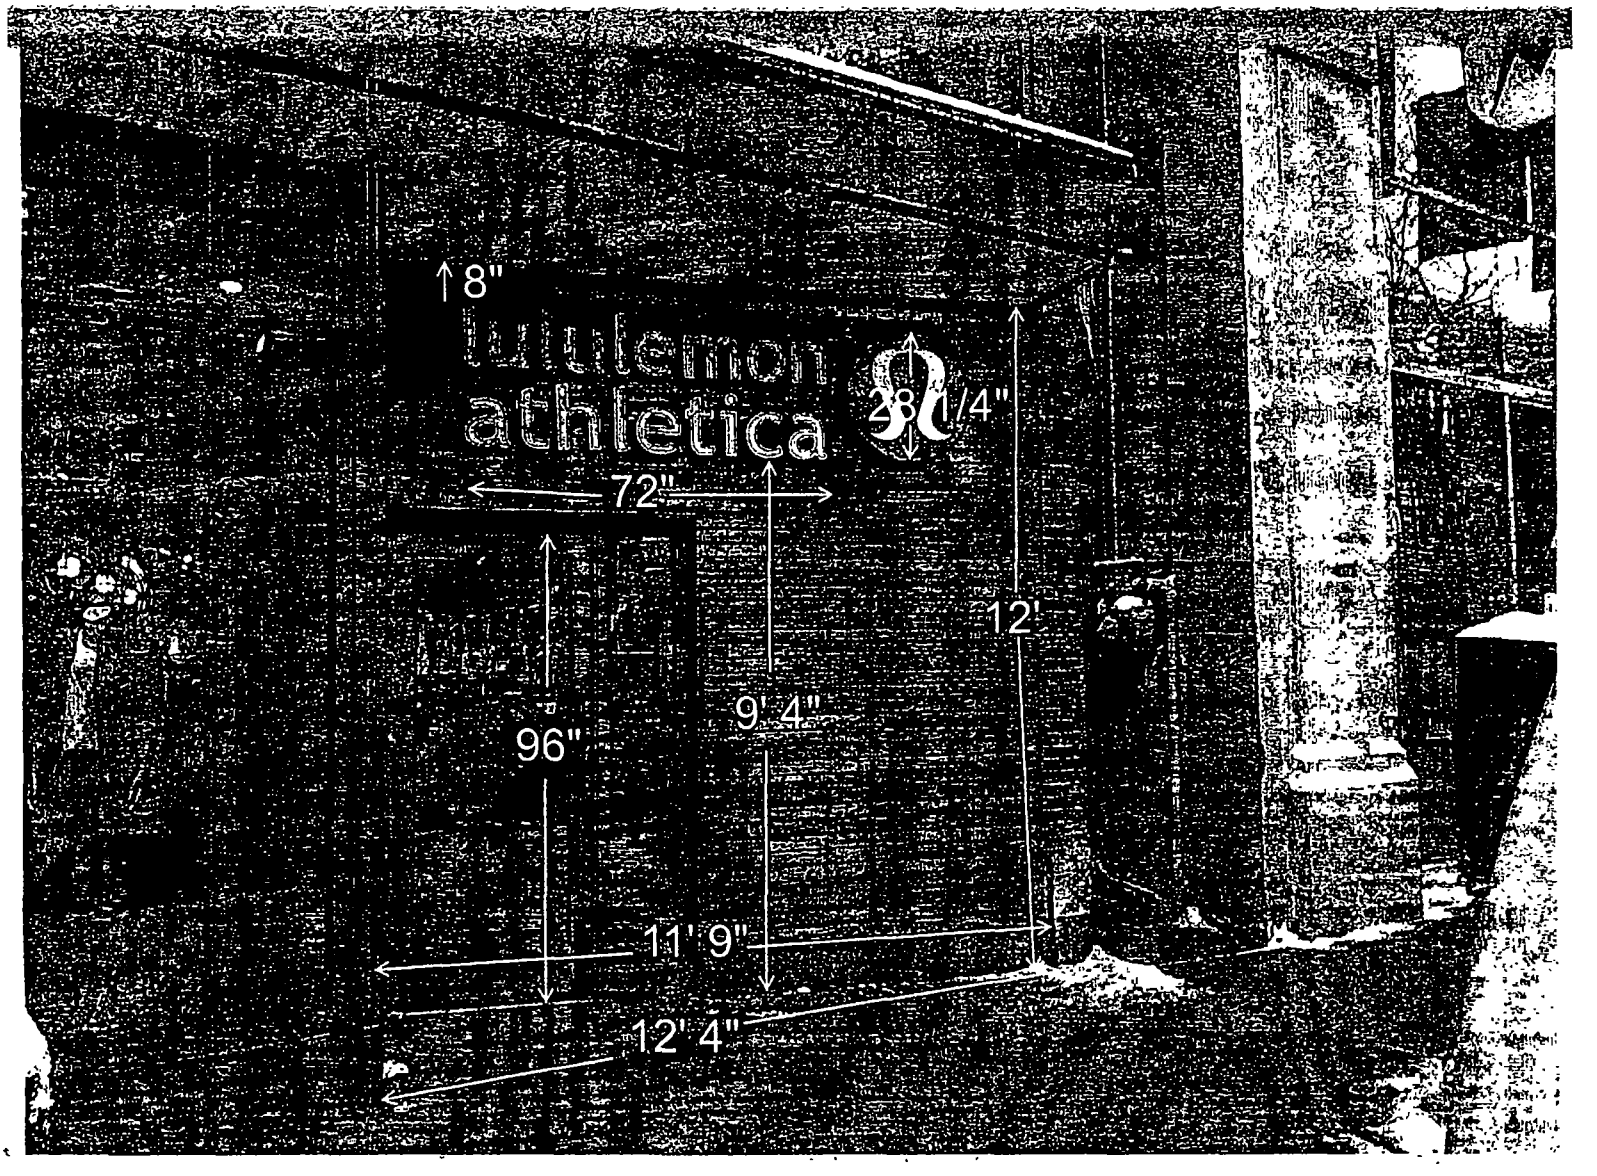
8"
lululemon
athletica
28 1/4"
72"
12'
96"
9' 4"
11' 9"
12' 4"

# City of Chicago

O2015-2272

Office of the City Clerk

Document Tracking Sheet

| | |
|---|---|
| **Meeting Date:** | 3/18/2015 |
| **Sponsor(s):** | Reilly (42) |
| **Type:** | Ordinance |
| **Title:** | Grant(s) of privilege in public way for Lyfe Kitchen |
| **Committee(s) Assignment:** | Committee on Transportation and Public Way |

ORDINANCE
LYFE KITCHEN
Acct. No. 384125 - 1
Permit No. 1115815

*Be It Ordained by the City Council of the City of Chicago:*

SECTION 1. Permission and authority are hereby given and granted to LYFE KITCHEN, upon the terms and subject to the conditions of this ordinance to maintain and use three (3) sign(s) projecting over the public right-of-way attached to its premises known as 259 E. Erie St..

Said sign structure(s) measures as follows; along E. Ontario Street:
Two (2) at six point four two (6.42) feet in length, one point seven five (1.75) feet in height and nine (9) feet above grade level.

Said sign structure(s) measures as follows; along N. Fairbanks Court:
One (1) at six point four two (6.42) feet in length, one point seven five (1.75) feet in height and nine (9) feet above grade level.

The location of said privilege shall be as shown on prints kept on file with the Department of Business Affairs and Consumer Protection and the Office of the City Clerk.

Said privilege shall be constructed in accordance with plans and specifications approved by the Department of Transportation (Division of Project Development) and Zoning Department - Signs.

This grant of privilege in the public way shall be subject to the provisions of Section 10-28-015 and all other required provisions of the Municipal Code of Chicago.

The grantee shall pay to the City of Chicago as compensation for the privilege #1115815 herein granted the sum of one hundred seventy-five ($175.00) per annum in advance.

A 25% penalty will be added for payments received after due date.

The permit holder agrees to hold the City of Chicago harmless for any damage, relocation or replacement costs associated with damage, relocation or removal of private property caused by the City performing work in the public way.

Authority herein given and granted for a period of five (5) years from and after Date of Passage.

Alderman _____

Brendan Reilly 42nd Ward

SOUTH ELEVATION- SIGNAGE

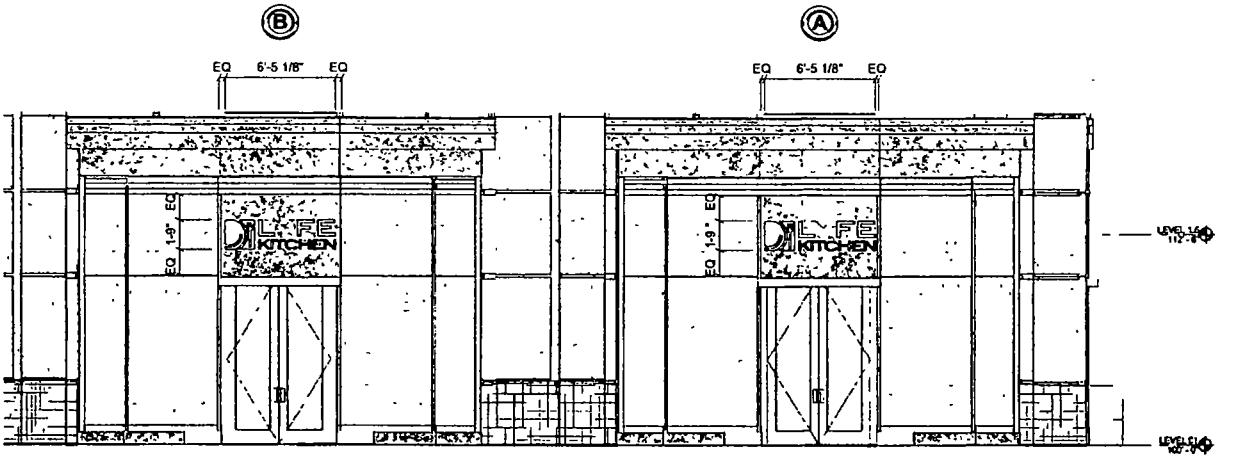


NOTE: CONCEPTUAL IMAGE ONLY
VERIFY ARTWORK AND DIMENSIONS
PRIOR TO FABRICATION

**SOUTH ELEVATION - SIGNAGE @ HALO ILLUMINATED CHANNEL LETTERS**

Scale 3/16"=1'-0"

COAST SIGN
INCORPORATED

| | |
|---|---|
| Date | 05-29-14 |
| Scale | Noted |
| Drawn | Chris C |
| Sales | Cynthia M |
| Project Name | LYFE KITCHEN |
| Address | 258 E. Erie St |
| City / State | Chicago IL |
| Client Approval | Date |

This is an original unpublished drawing created by Coast Sign, Inc. It is submitted for your personal use in conjunction with a project being planned for you by Coast Sign Inc. And shall not be reproduced, used by or disclosed to any firm or corporation for any purpose whatsoever without written permission.

| No. | Designer | Date | Revision Notes |
|---|---|---|---|
| 1 | T. Calhoun | 5/5/14 | Please refer to PATHFINDER for more information |
| 2 | Chris C. | 01-26-14 | Refer to PATHFINDER request for more details |
| 3 | Chris C. | 05-08-14 | Refer to PATHFINDER request for more details. |
| 4 | WA | 05-13-14 | Refer to PATHFINDER request for more details. |
| 5 | WA | 05-21-14 | Refer to PATHFINDER request for more details. |
| 6 | | | |

**DESIGN DRAWING** 2 of 4

Request Number
**PRJ-LYFE-85859-R5**

File Location
W:\Lyfe Kitchen\Art\Drawings\PRJ-LYFE-85859

11 X 17 TEMPLATE VERSION 7.6

EAST ELEVATION- SIGNAGE

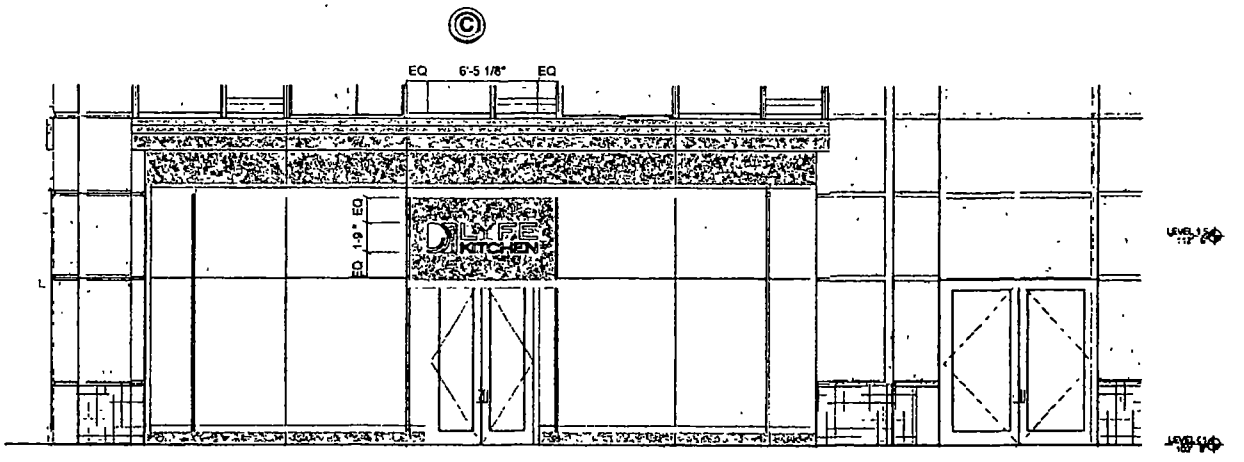


NOTE: CONCEPTUAL IMAGE ONLY
VERIFY ARTWORK AND DIMENSIONS
PRIOR TO FABRICATION

© EAST ELEVATION @ HALO ILLUMINATED CHANNEL LETTERS

Scale 3/16"=1'-0"

COAST SIGN
INCORPORATED

| | |
|---|---|
| Date | 05-29-14 |
| Scale | As Noted |
| Drawn | Chris C |
| Sales | Cynthia M. |
| Project Name | LYFE KITCHEN |
| Address | 2559 E. Erie St |
| City / State | Chicago, IL |
| Client Approval | Date |

This is an original unpublished drawing created by Coast Sign, Inc. It is submitted for your personal use in conjunction with a project being planned for you by Coast Sign Inc., And shall not be reproduced, used by or disclosed to any firm or corporation for any purpose whatsoever without written permission.

| No. | Designer | Date | Revision Notes |
|---|---|---|---|
| 1 | T. Cohen | 6/5/14 | Please refer to PATHFINDER R for more information. |
| 2 | Chris C. | 07-25-14 | Refer to PATHFINDER R request for more details. |
| 3 | Chris C. | 08-05-14 | Refer to PATHFINDER S request for more details. |
| 4 | MA | 08-12-14 | Refer to PATHFINDER S request for more details. |
| 5 | MA | 08-21-14 | Refer to PATHFINDER T request for more details. |
| 6 | | | |

DESIGN DRAWING 3 of 4

Request Number
PRJ-LYFE-85859-R5

File Location
W:\Lyfe Kitchen\Art\Drawings\PRJ-LYFE-85859

# City of Chicago

O2015-2274

Office of the City Clerk

Document Tracking Sheet

| | |
|---|---|
| **Meeting Date:** | 3/18/2015 |
| **Sponsor(s):** | Reilly (42) |
| **Type:** | Ordinance |
| **Title:** | Grant(s) of privilege in public way for McDonald's |
| **Committee(s) Assignment:** | Committee on Transportation and Public Way |

ORDINANCE
MCDONALD'S
Acct. No. 17548 - 4
Permit No. 1116944

*Be It Ordained by the City Council of the City of Chicago:*

SECTION 1. Permission and authority are hereby given and granted to MCDONALD'S, upon the terms and subject to the conditions of this ordinance to maintain and use, as now constructed, one (1) Vault(s) under the public right-of-way adjacent to its premises known as 36 W. Randolph St..

Said Vault(s) at N. Dearborn Streeet measure(s):

One (1) at fifty-four point five (54.5) feet in length, and thirteen (13) feet in width for a total of seven hundred eight point five (708.5) square feet. Existing vault is used for storage.

The location of said privilege shall be as shown on prints kept on file with the Department of Business Affairs and Consumer Protection and the Office of the City Clerk.

Said privilege shall be constructed in accordance with plans and specifications approved by the Department of Transportation (Office of Underground Coordination).

This grant of privilege in the public way shall be subject to the provisions of Section 10-28-015 and all other required provisions of the Municipal Code of Chicago.

The grantee shall pay to the City of Chicago as compensation for the privilege #1116944 herein granted the sum of three thousand two hundred fifty-three ($3,253.00) per annum in advance.

A 25% penalty will be added for payments received after due date.

The permit holder agrees to hold the City of Chicago harmless for any damage, relocation or replacement costs associated with damage, relocation or removal of private property caused by the City performing work in the public way.

Authority herein given and granted for a period of five (5) years from and after 02/06/2015.

Alderman _____

Brendan Reilly 42nd Ward

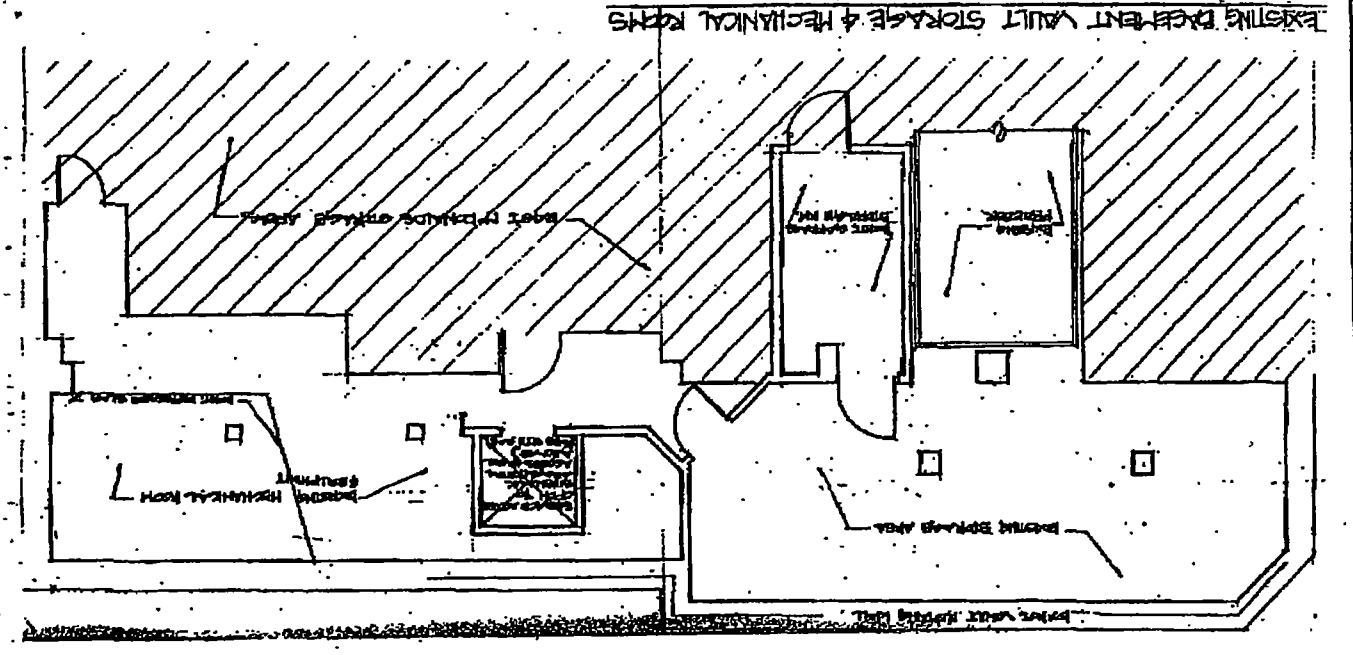
EXISTING BASEMENT VAULT STORAGE & MECHANICAL ROOMS

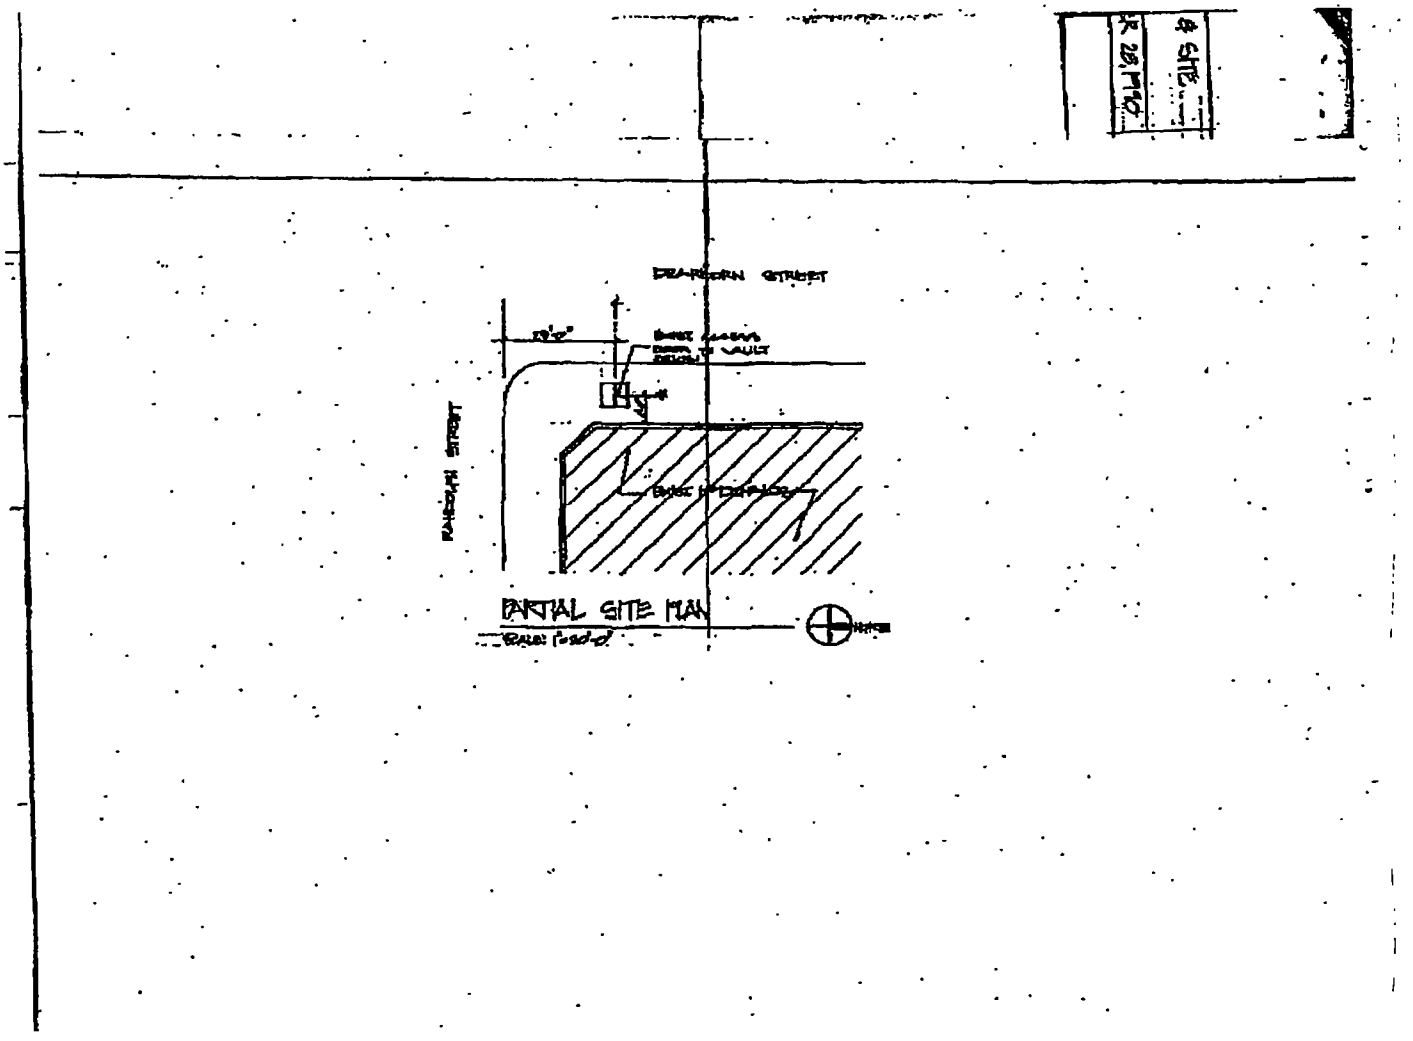
DEARBORN STREET
PARTIAL SITE PLAN

# City of Chicago

O2015-2278

Office of the City Clerk

Document Tracking Sheet

| | |
|---|---|
| **Meeting Date:** | 3/18/2015 |
| **Sponsor(s):** | Reilly (42) |
| **Type:** | Ordinance |
| **Title:** | Grant(s) of privilege in public way for Northwestern Memorial Hospital - pedestrian bridge |
| **Committee(s) Assignment:** | Committee on Transportation and Public Way |

ORDINANCE
NORTHWESTERN MEMORIAL HOSPITAL
Acct. No. 85392 - 6
Permit No. 1117682

*Be It Ordained by the City Council of the City of Chicago:*

SECTION 1. Permission and authority are hereby given and granted to NORTHWESTERN MEMORIAL HOSPITAL, upon the terms and subject to the conditions of this ordinance to maintain and use, as now constructed, three (3) Pedestrian Bridge(s) projecting over the public right-of-way adjacent to its premises known as 221 E. Huron St..

Said East Pedestrian Bridge at E. Huron Street measure(s):
One (1) at seventy-four (74) feet in length, and seventeen point six (17.6) feet in width for a total of one thousand three hundred two point four (1302.4) square feet.

Said Center Pedestrian Bridge at E. Huron Street measure(s):
One (1) at seventy-four (74) feet in length, and fourteen point six (14.6) feet in width for a total of one thousand eighty point four (1080.4) square feet.

Said West Pedestrian Bridge(s) at E. Huron Street measure(s):
One (1) at seventy-four (74) feet in length, and fourteen point six (14.6) feet in width for a total of one thousand eighty point four (1080.4) square feet.

The location of said privilege shall be as shown on prints kept on file with the Department of Business Affairs and Consumer Protection and the Office of the City Clerk.

Said privilege shall be constructed in accordance with plans and specifications approved by the Department of Planning and Development, Department of Transportation (Division of Project Development), and Department of Transportation (Office of Underground Coordination).

This grant of privilege in the public way shall be subject to the provisions of Section 10-28-015 and all other required provisions of the Municipal Code of Chicago.

The grantee shall pay to the City of Chicago as compensation for the privilege #1117682 herein granted the sum of nine thousand eighty-seven ($9,087.00) per annum in advance.

A 25% penalty will be added for payments received after due date.

The permit holder agrees to hold the City of Chicago harmless for any damage, relocation or replacement costs associated with damage, relocation or removal of private property caused by the City performing work in the public way.

Authority herein given and granted for a period of five (5) years from and after 03/09/2015.

Alderman _____

Brendan Reilly 42nd Ward

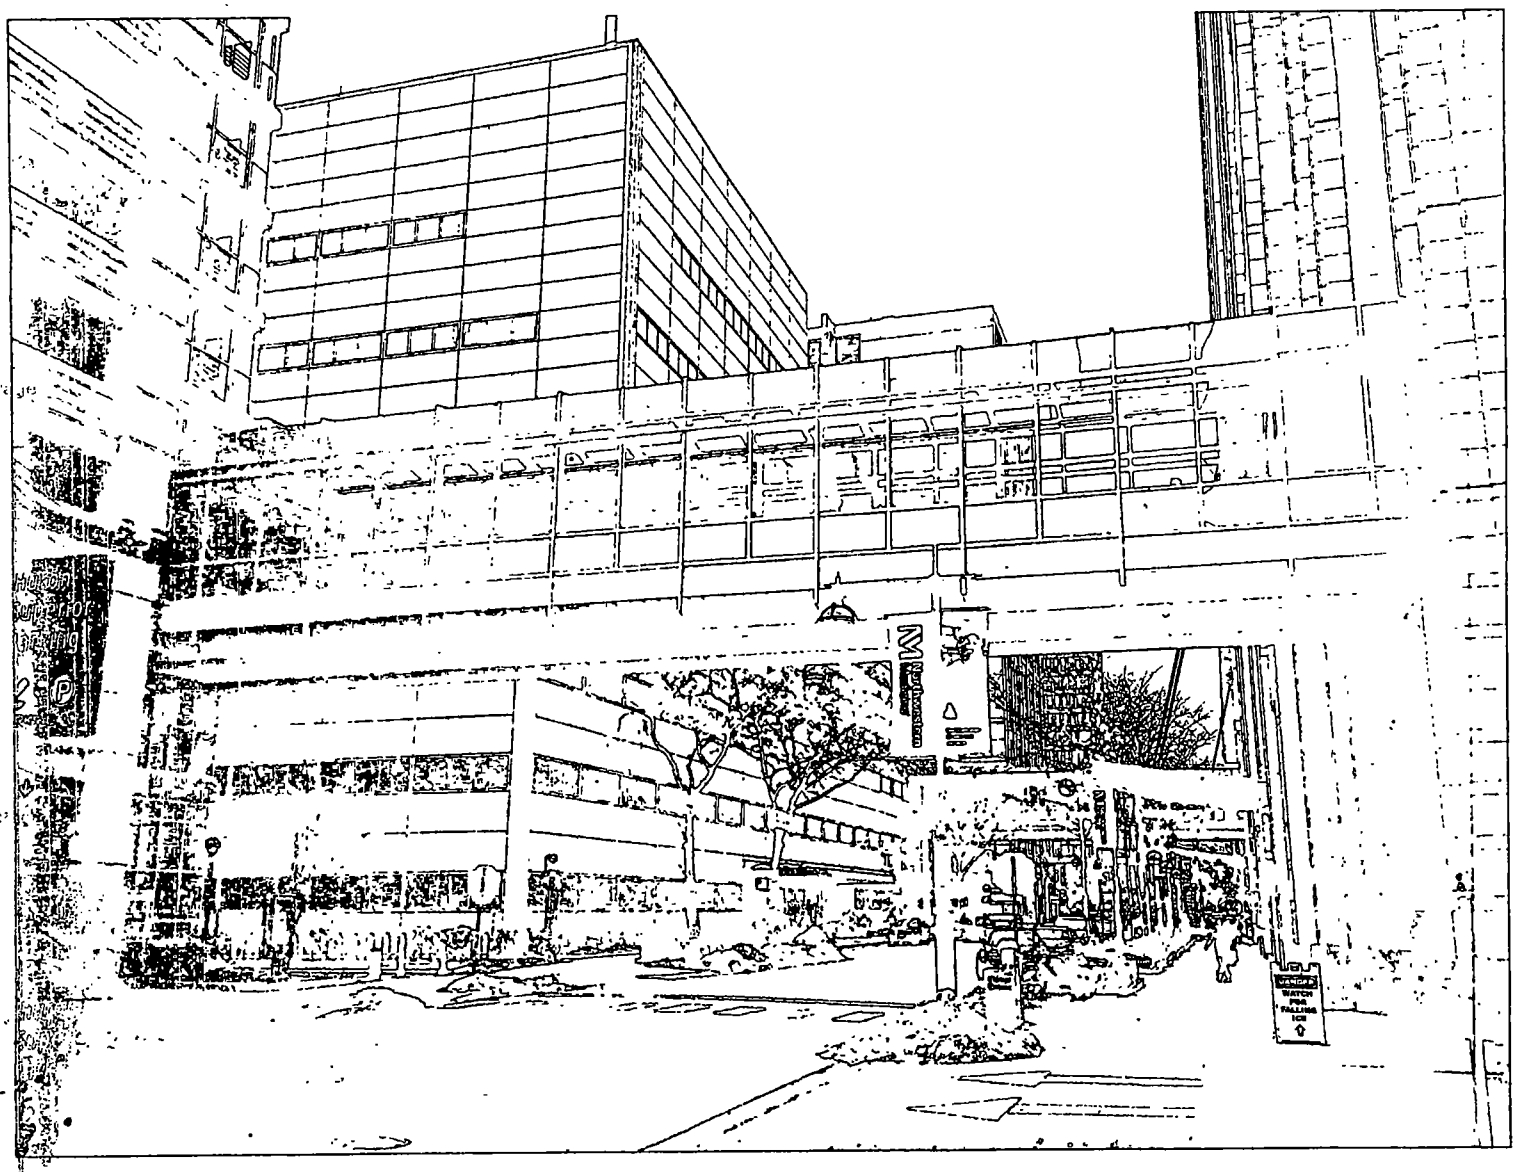
P
Manhattan

# City of Chicago

O2015-2280

Office of the City Clerk

Document Tracking Sheet

| | |
|---|---|
| **Meeting Date:** | 3/18/2015 |
| **Sponsor(s):** | Reilly (42) |
| **Type:** | Ordinance |
| **Title:** | Grant(s) of privilege in public way for Northwestern Memorial Hospital - tunnel |
| **Committee(s) Assignment:** | Committee on Transportation and Public Way |

ORDINANCE
NORTHWESTERN MEMORIAL HOSPITAL
Acct. No. 85392 - 6
Permit No. 1117177

*Be It Ordained by the City Council of the City of Chicago:*

SECTION 1. Permission and authority are hereby given and granted to NORTHWESTERN MEMORIAL HOSPITAL, upon the terms and subject to the conditions of this ordinance to maintain and use, as now constructed, one (1) Tunnel(s) under the public right-of-way adjacent to its premises known as 221 E. Huron St..

Said Tunnel(s) at E. Huron Street measure(s):
One (1) at seventy-one (71) feet in length, and eighteen (18) feet in width for a total of one thousand two hundred seventy-eight (1278) square feet. Existing tunnel is used for access to the loading dock in the existing parking structure and for material handling.

The location of said privilege shall be as shown on prints kept on file with the Department of Business Affairs and Consumer Protection and the Office of the City Clerk.

Said privilege shall be constructed in accordance with plans and specifications approved by the Department of Planning and Development and Department of Transportation (Office of Underground Coordination).

This grant of privilege in the public way shall be subject to the provisions of Section 10-28-015 and all other required provisions of the Municipal Code of Chicago.

The grantee shall pay to the City of Chicago as compensation for the privilege #1117177 herein granted the sum of three thousand three hundred fifty-three ($3,353.00) per annum in advance.

A 25% penalty will be added for payments received after due date.

The permit holder agrees to hold the City of Chicago harmless for any damage, relocation or replacement costs associated with damage, relocation or removal of private property caused by the City performing work in the public way.

Authority herein given and granted for a period of five (5) years from and after 03/09/2015.

Alderman _____

Brendan Reilly 42nd Ward

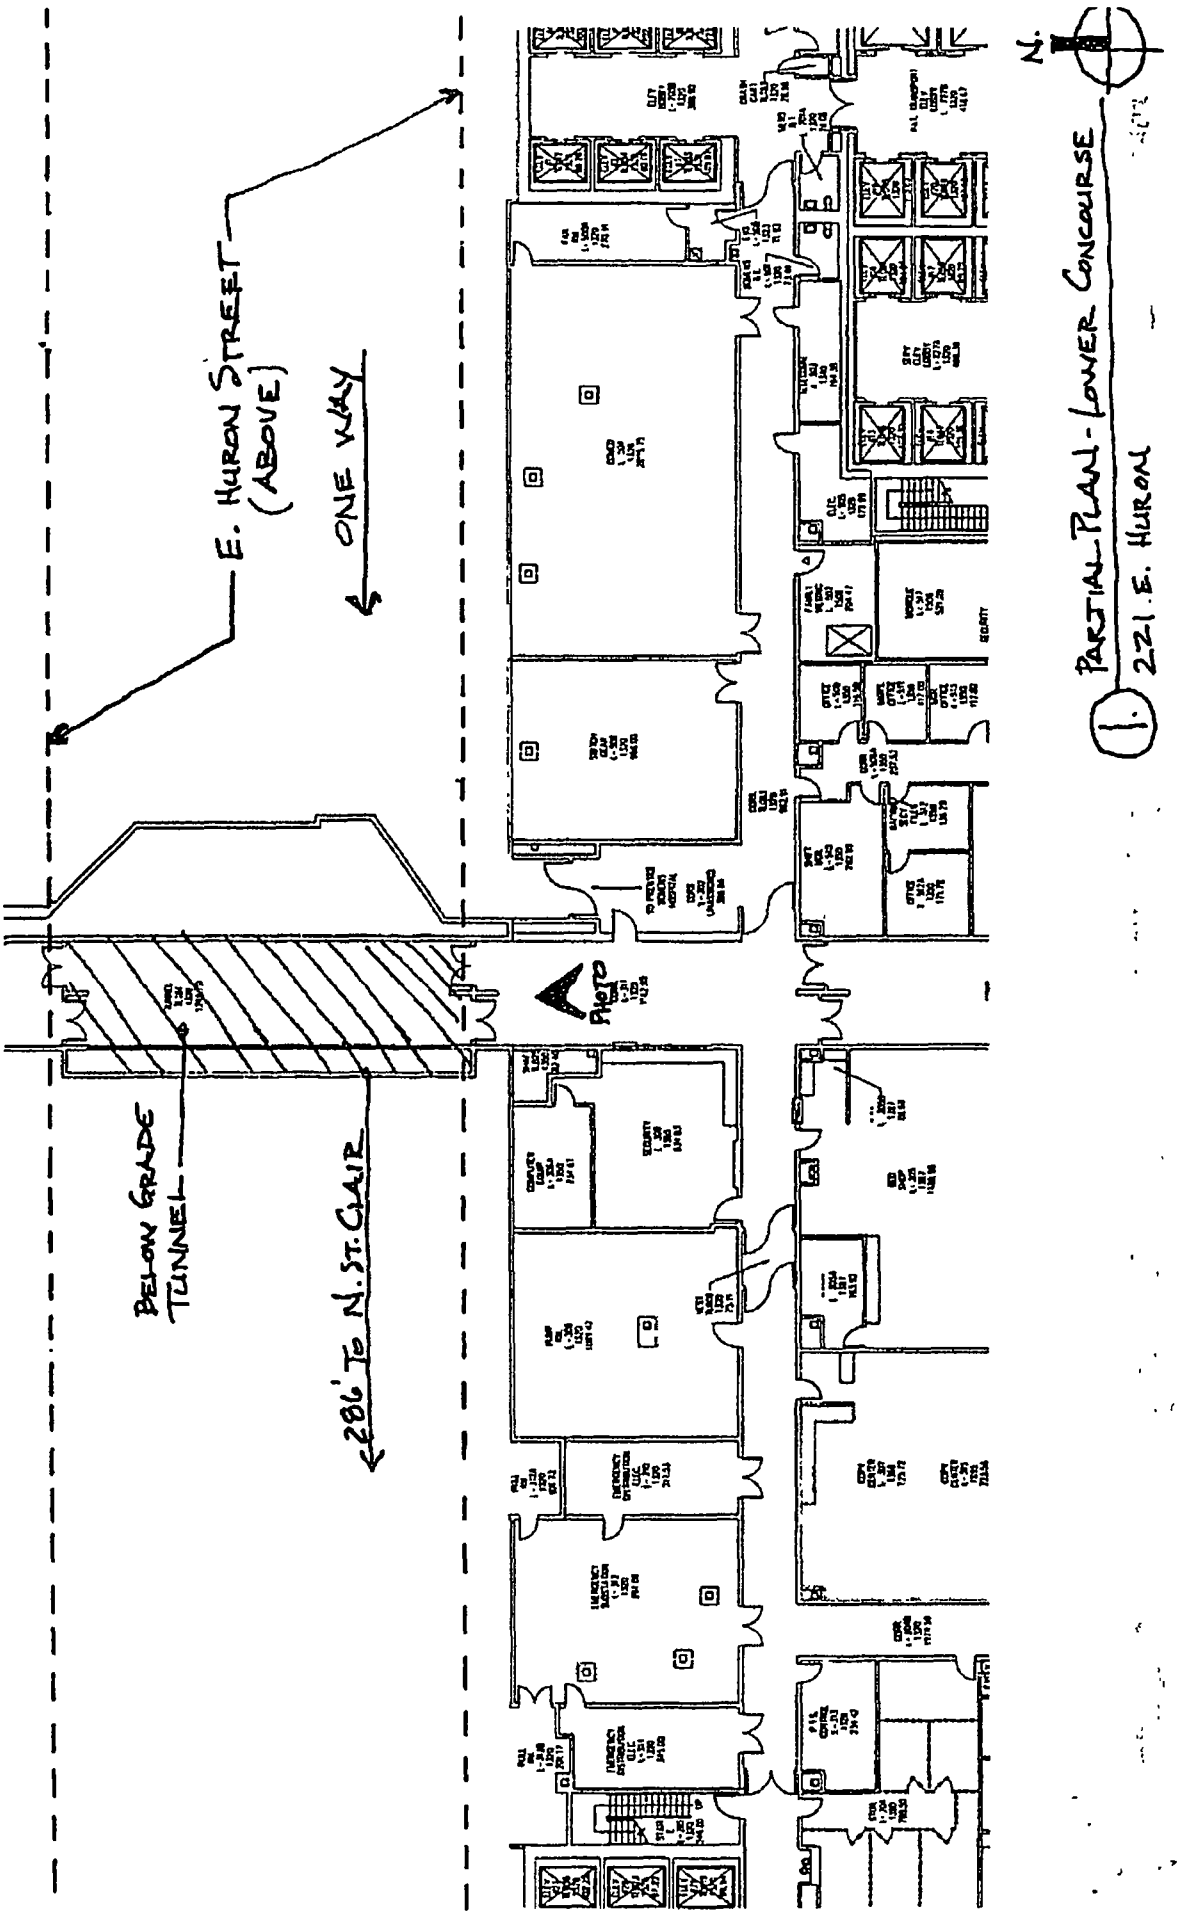


1. PARTIAL PLAN - LOWER CONCOURSE
221 E. HURON

# City of Chicago

O2015-2286

Office of the City Clerk

Document Tracking Sheet

| | |
|---|---|
| **Meeting Date:** | 3/18/2015 |
| **Sponsor(s):** | Reilly (42) |
| **Type:** | Ordinance |
| **Title:** | Grant(s) of privilege in public way for One East Delaware Apartments - conduit |
| **Committee(s) Assignment:** | Committee on Transportation and Public Way |

ORDINANCE
ONE EAST DELAWARE APTS
Acct. No. 312956 - 1
Permit No. 1116739

*Be It Ordained by the City Council of the City of Chicago:*

SECTION 1. Permission and authority are hereby given and granted to ONE EAST DELAWARE APTS, upon the terms and subject to the conditions of this ordinance to maintain and use, as now constructed, one (1) Conduit(s) under the public right-of-way adjacent to its premises known as 1 E. Delaware Pl..

Said Conduit(s) at E. Delaware Pl measure(s):
One (1) at thirty-four (34) feet in length, and point one six (.16) feet in width for a total of five point four four (5.44) square feet.

The location of said privilege shall be as shown on prints kept on file with the Department of Business Affairs and Consumer Protection and the Office of the City Clerk.

Said privilege shall be constructed in accordance with plans and specifications approved by the Department of Transportation (Division of Project Development) and Department of Transportation (Office of Underground Coordination).

This grant of privilege in the public way shall be subject to the provisions of Section 10-28-015 and all other required provisions of the Municipal Code of Chicago.

The grantee shall pay to the City of Chicago as compensation for the privilege #1116739 herein granted the sum of four hundred ($400.00) per annum in advance.

A 25% penalty will be added for payments received after due date.

The permit holder agrees to hold the City of Chicago harmless for any damage, relocation or replacement costs associated with damage, relocation or removal of private property caused by the City performing work in the public way.

Authority herein given and granted for a period of five (5) years from and after 07/29/2014.

Alderman _____

Brendan Reilly 42nd Ward

1 EAST DELAWARE PLACE
ACT# 312956-1 CONDUIT

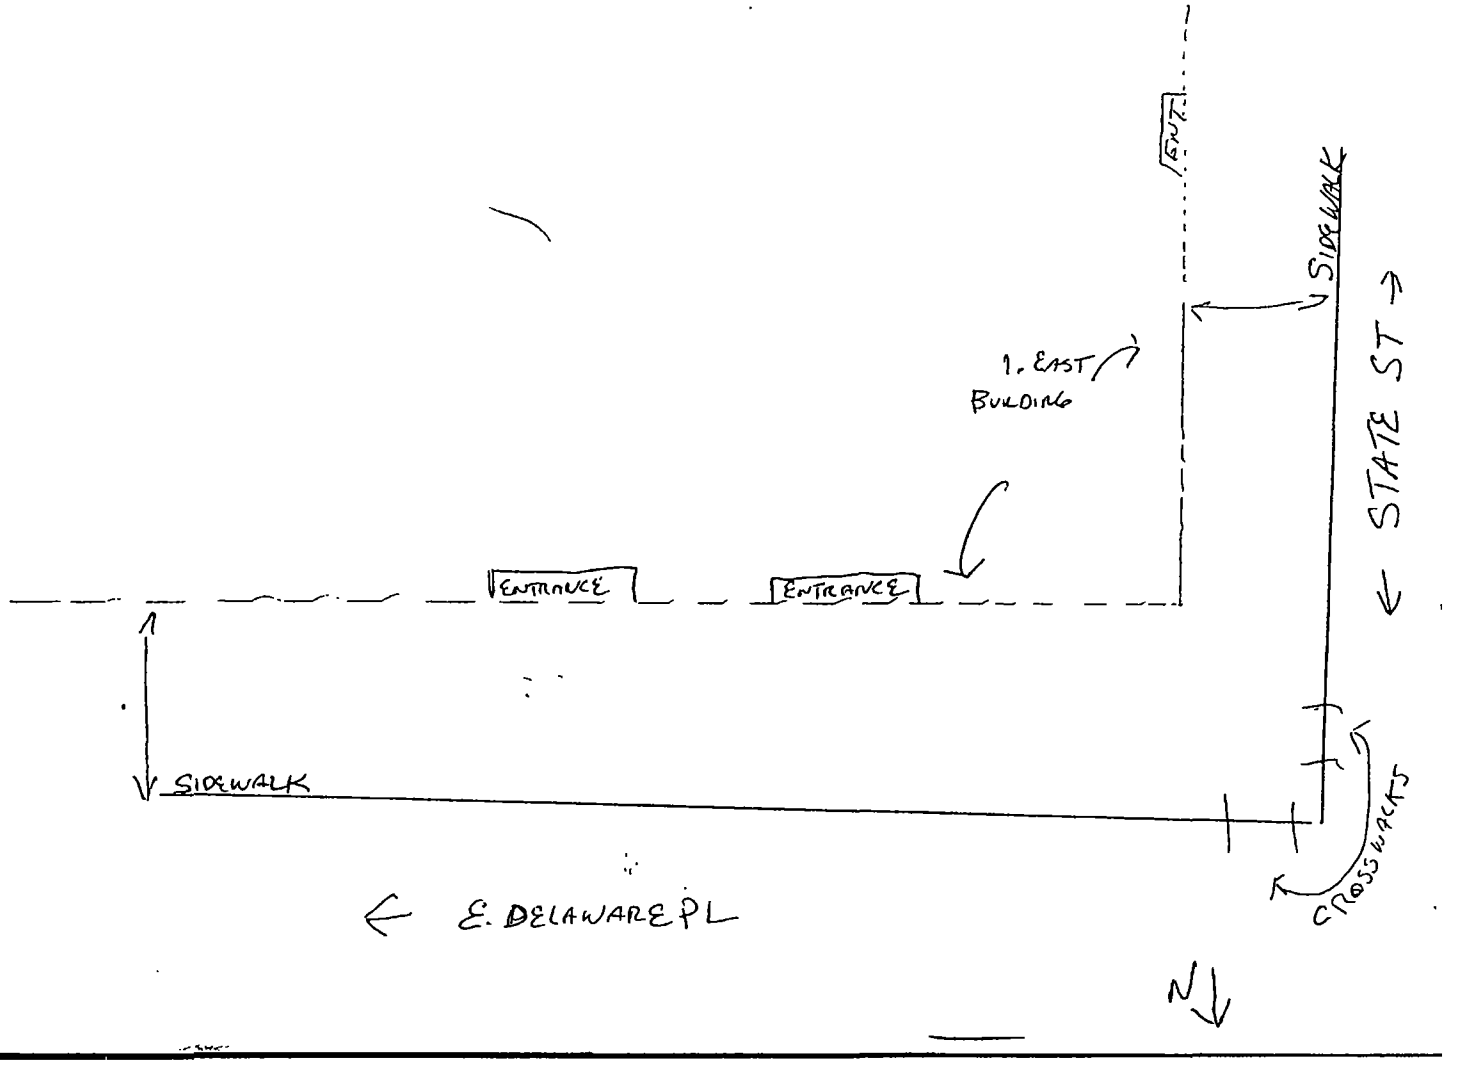

# City of Chicago

O2015-2289

Office of the City Clerk

Document Tracking Sheet

| | |
|---|---|
| **Meeting Date:** | 3/18/2015 |
| **Sponsor(s):** | Reilly (42) |
| **Type:** | Ordinance |
| **Title:** | Grant(s) of privilege in public way for One East Delaware Apartments - planters |
| **Committee(s) Assignment:** | Committee on Transportation and Public Way |

ORDINANCE
ONE EAST DELAWARE APTS
Acct. No. 312956 - 1
Permit No. 1116735

*Be It Ordained by the City Council of the City of Chicago:*

SECTION 1. Permission and authority are hereby given and granted to ONE EAST DELAWARE APTS, upon the terms and subject to the conditions of this ordinance to maintain and use, as now constructed, five (5) Planter(s) on the public right-of-way for beautification purposes adjacent to its premises known as 1 E. Delaware Pl..

Said Planter(s) at E. DELAWARE measure(s):
Five (5) at three (3) feet in length, and three (3) feet in width for a total of forty-five (45) square feet.

Grantee must allow the required clear and unobstructed space for pedestrian passage at all times per rules and regulations approved by the Department of Transportation.

The location of said privilege shall be as shown on prints kept on file with the Department of Business Affairs and Consumer Protection and the Office of the City Clerk.

Said privilege shall be constructed in accordance with plans and specifications approved by the Department of Planning and Development and Department of Transportation (Division of Project Development).

This grant of privilege in the public way shall be subject to the provisions of Section 10-28-015 and all other required provisions of the Municipal Code of Chicago.

The grantee shall pay to the City of Chicago as compensation for the privilege #1116735 herein granted the sum of zero ($.00) per annum in advance.

A 25% penalty will be added for payments received after due date.

The permit holder agrees to hold the City of Chicago harmless for any damage, relocation or replacement costs associated with damage, relocation or removal of private property caused by the City performing work in the public way.

Authority herein given and granted for a period of five (5) years from and after 10/08/2013.

Alderman _____

Brendan Reilly 42nd Ward

1 EAST DELAWARE PLACE
ACCT # 312956-1 PLANTER

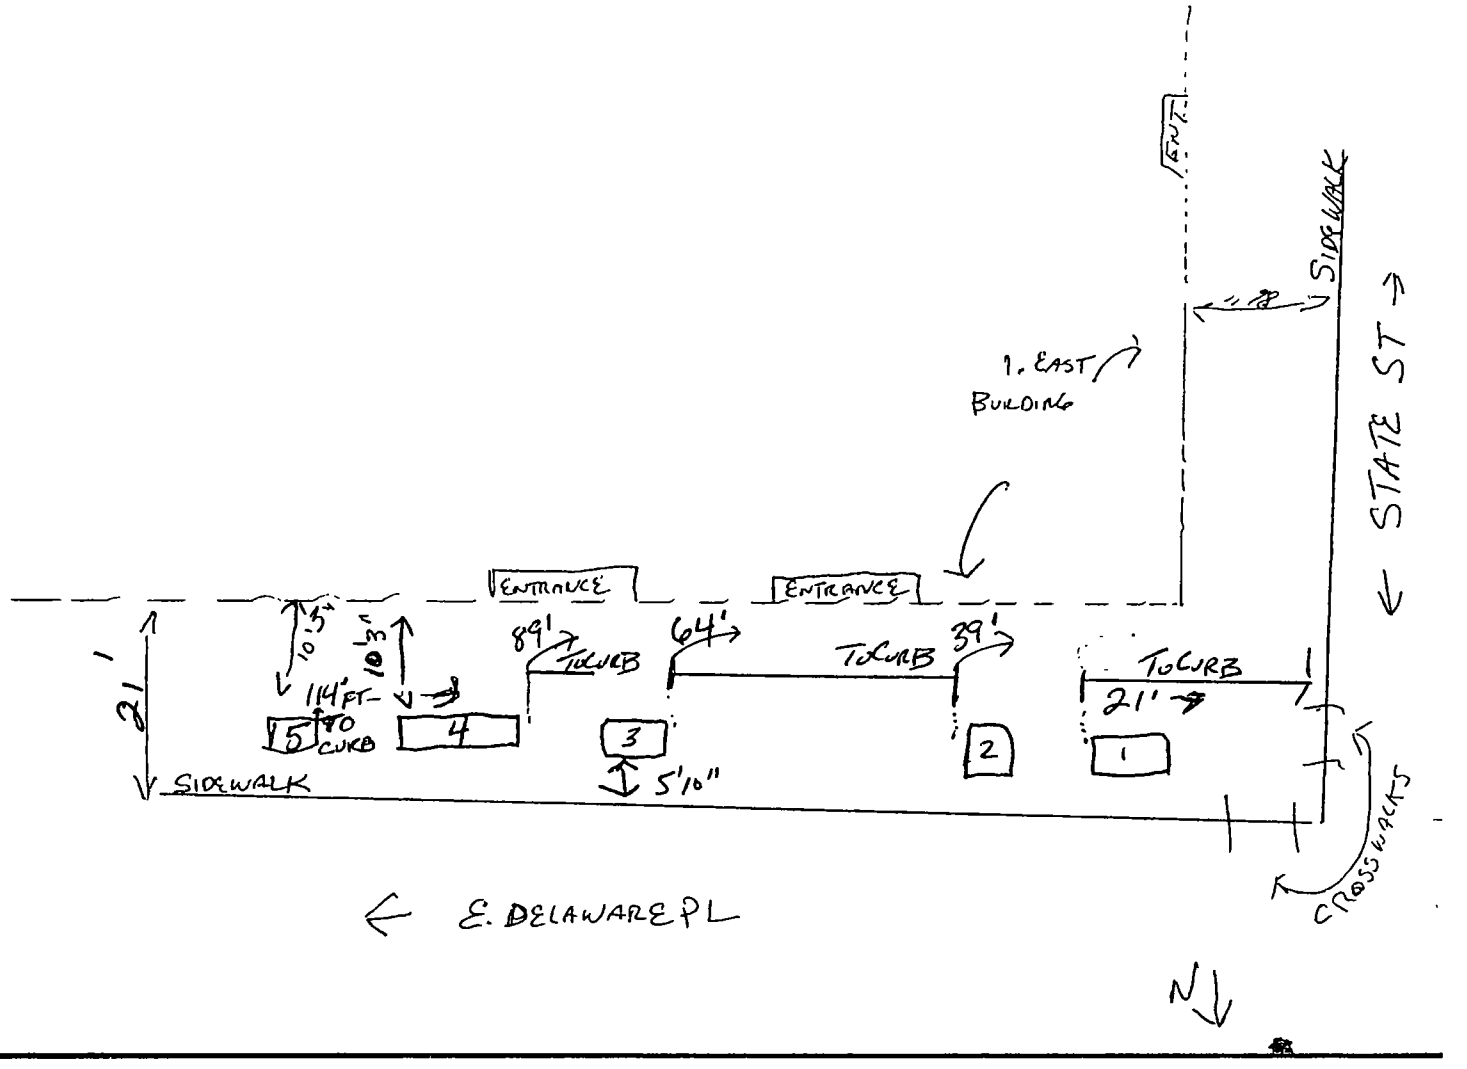

# City of Chicago

O2015-2308

Office of the City Clerk

Document Tracking Sheet

| | |
|---|---|
| **Meeting Date:** | 3/18/2015 |
| **Sponsor(s):** | Reilly (42) |
| **Type:** | Ordinance |
| **Title:** | Grant(s) of privilege in public way for Onni Hudson Limited Partnership |
| **Committee(s) Assignment:** | Committee on Transportation and Public Way |

ORDINANCE
ONNI HUDSON LIMITED PARTNERSHIP
Acct. No. 395163 - 1
Permit No. 1116155

*Be It Ordained by the City Council of the City of Chicago:*

SECTION 1. Permission and authority are hereby given and granted to ONNI HUDSON LIMITED PARTNERSHIP, upon the terms and subject to the conditions of this ordinance to construct, install, maintain and use seven (7) Planter(s) on the public right-of-way for beautification purposes adjacent to its premises known as 750 N. Hudson Ave..

Said Planter(s) at W. Chicago Avenue measure(s):
Three (3) at thirty-two (32) feet in length, and nine point five (9.5) feet in width for a total of nine hundred twelve (912) square feet.
Four (4) at ten (10) feet in length, and nine point five (9.5) feet in width for a total of three hundred eighty (380) square feet.

Grantee must allow the required clear and unobstructed space for pedestrian passage at all times per rules and regulations approved by the Department of Transportation.

The location of said privilege shall be as shown on prints kept on file with the Department of Business Affairs and Consumer Protection and the Office of the City Clerk.

Said privilege shall be constructed in accordance with plans and specifications approved by the Department of Planning and Development and Department of Transportation (Division of Project Development).

This grant of privilege in the public way shall be subject to the provisions of Section 10-28-015 and all other required provisions of the Municipal Code of Chicago.

The grantee shall pay to the City of Chicago as compensation for the privilege #1116155 herein granted the sum of zero ($.00) per annum in advance.

A 25% penalty will be added for payments received after due date.

The permit holder agrees to hold the City of Chicago harmless for any damage, relocation or replacement costs associated with damage, relocation or removal of private property caused by the City performing work in the public way.

Authority herein given and granted for a period of five (5) years from and after Date of Passage.

Alderman _____

Brendan Reilly 42nd Ward

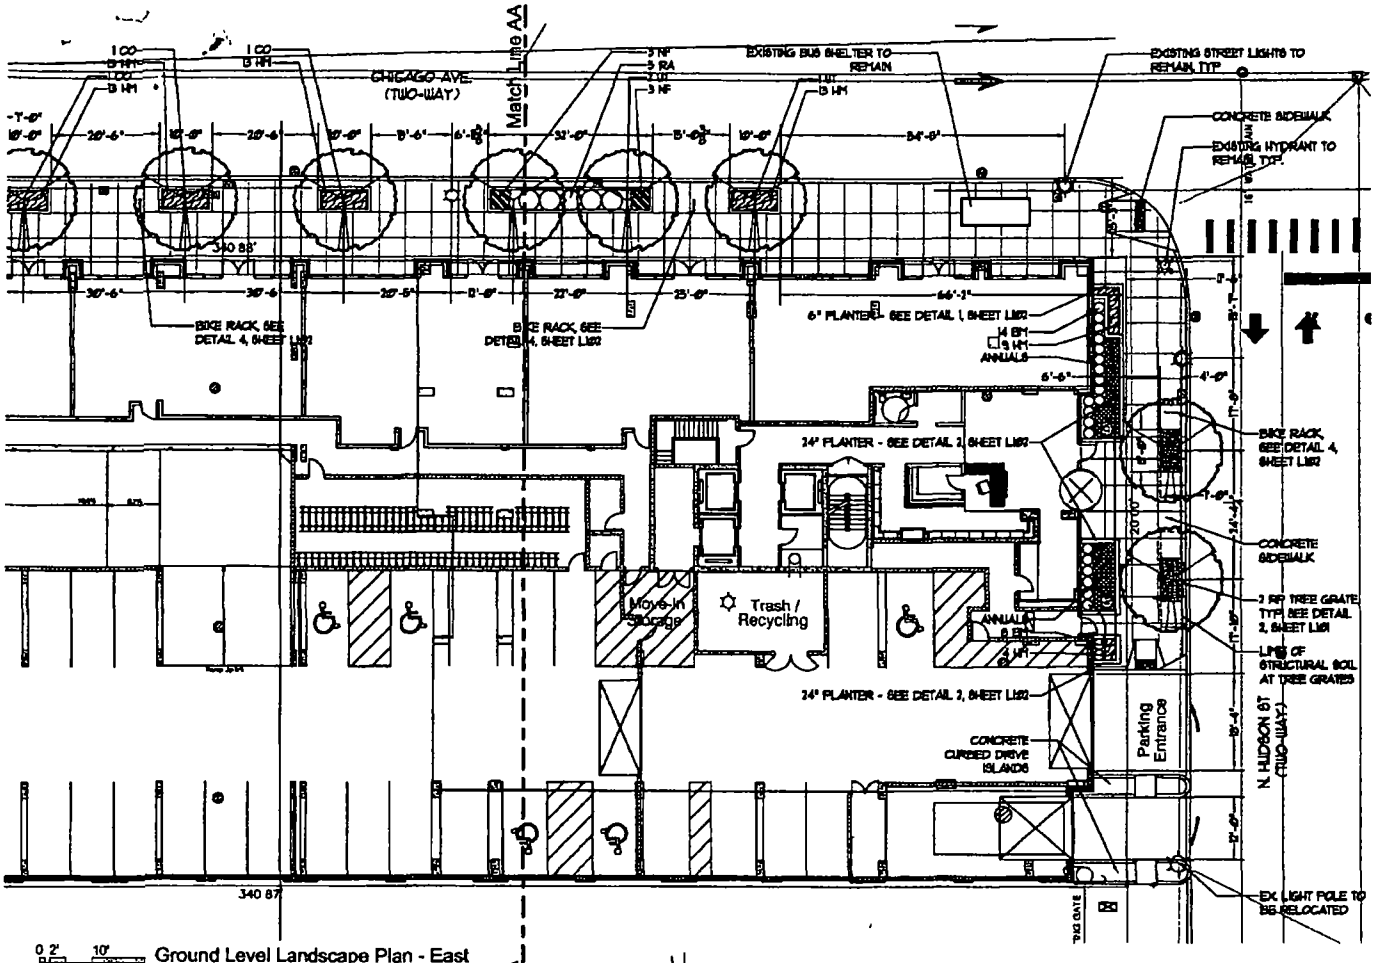


Ground Level Landscape Plan - East

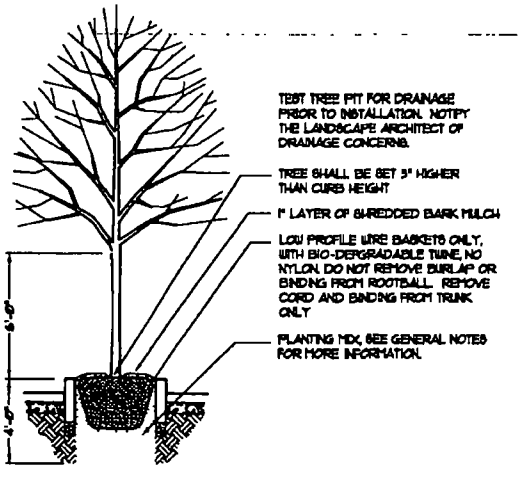


Ground Level Raised Planting Detail
SCALE 1/8" = 1'-0"

**Landscape Planters-1**

Onni Group
developer

pappageorgehaymes partners
www.pappageorgehaymes.com

**The Hudson**
Hudson & Chicago
Chicago, Illinois

11/13/14
P/H # 132188

© COPYRIGHT PAPPAGEORGEHAYMES LTD. 2014

# City of Chicago

O2015-2311

Office of the City Clerk

Document Tracking Sheet

| | |
|---|---|
| **Meeting Date:** | 3/18/2015 |
| **Sponsor(s):** | Reilly (42) |
| **Type:** | Ordinance |
| **Title:** | Grant(s) of privilege in public way for Radia Shack Number 6456 |
| **Committee(s) Assignment:** | Committee on Transportation and Public Way |

ORDINANCE
RADIO SHACK #6456
Acct. No. 3350 - 36
Permit No. 1116915

*Be It Ordained by the City Council of the City of Chicago:*

SECTION 1. Permission and authority are hereby given and granted to RADIO SHACK #6456, upon the terms and subject to the conditions of this ordinance to maintain and use one (1) sign(s) projecting over the public right-of-way attached to its premises known as 310 N. Michigan Ave..

Said sign structure(s) measures as follows; along N. Michigan Avenue:
One (1) at sixteen (16) feet in length, two (2) feet in height and fourteen point three three (14.33) feet above grade level.

The location of said privilege shall be as shown on prints kept on file with the Department of Business Affairs and Consumer Protection and the Office of the City Clerk.

Said privilege shall be constructed in accordance with plans and specifications approved by the Department of Transportation (Division of Project Development) and Zoning Department - Signs.

This grant of privilege in the public way shall be subject to the provisions of Section 10-28-015 and all other required provisions of the Municipal Code of Chicago.

The grantee shall pay to the City of Chicago as compensation for the privilege #1116915 herein granted the sum of three hundred ($300.00) per annum in advance.

A 25% penalty will be added for payments received after due date.

The permit holder agrees to hold the City of Chicago harmless for any damage, relocation or replacement costs associated with damage, relocation or removal of private property caused by the City performing work in the public way.

Authority herein given and granted for a period of five (5) years from and after 12/16/2014.

Alderman _____

Brendan Reilly 42nd Ward

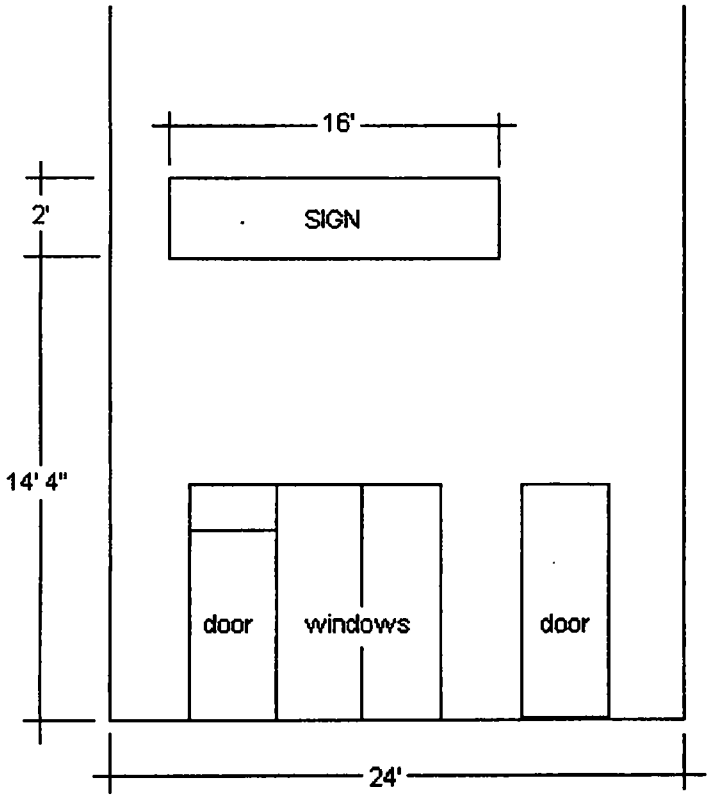


FRONT

RadioShack
310 N Michigan
Chicago, IL

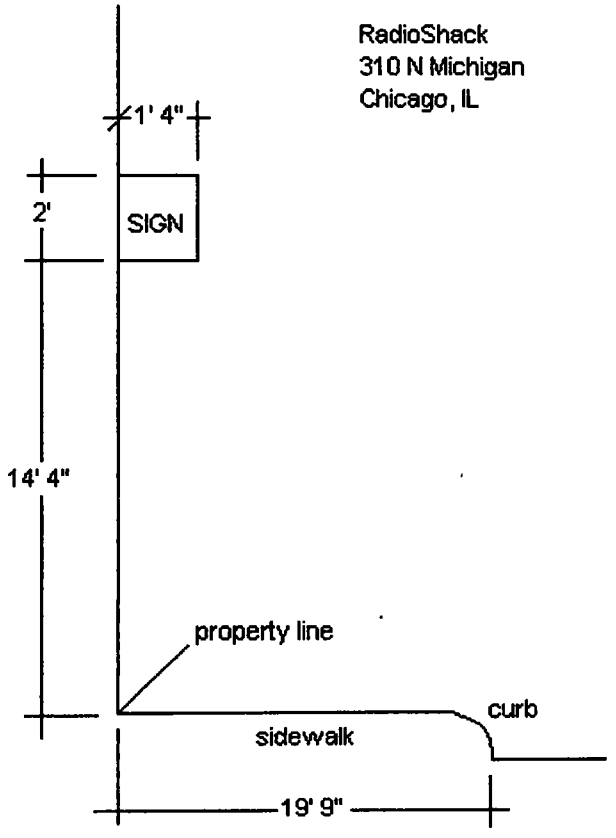


SIDE

# City of Chicago

O2015-2316

Office of the City Clerk

Document Tracking Sheet

| | |
|---|---|
| **Meeting Date:** | 3/18/2015 |
| **Sponsor(s):** | Reilly (42) |
| **Type:** | Ordinance |
| **Title:** | Grant(s) of privilege in public way for Red Robin Express |
| **Committee(s) Assignment:** | Committee on Transportation and Public Way |

ORDINANCE
Red Robin Express
Acct. No. 390577 - 5
Permit No. 1115830

*Be It Ordained by the City Council of the City of Chicago:*

SECTION 1. Permission and authority are hereby given and granted to Red Robin Express, upon the terms and subject to the conditions of this ordinance to maintain and use two (2) sign(s) projecting over the public right-of-way attached to its premises known as 204 N. Wells St..

Said sign structure(s) measures as follows; along W. Lake Street:
One (1) at four (4) feet in length, two point five (2.5) feet in height and twelve point three three (12.33) feet above grade level.

Said sign structure(s) measures as follows; along N. Wells Street:
One (1) at four (4) feet in length, two point five (2.5) feet in height and twelve point three three (12.33) feet above grade level.

The location of said privilege shall be as shown on prints kept on file with the Department of Business Affairs and Consumer Protection and the Office of the City Clerk.

Said privilege shall be constructed in accordance with plans and specifications approved by the Department of Transportation (Division of Project Development) and Zoning Department - Signs.

This grant of privilege in the public way shall be subject to the provisions of Section 10-28-015 and all other required provisions of the Municipal Code of Chicago.

The grantee shall pay to the City of Chicago as compensation for the privilege #1115830 herein granted the sum of one hundred seventy-five ($175.00) per annum in advance.

A 25% penalty will be added for payments received after due date.

The permit holder agrees to hold the City of Chicago harmless for any damage, relocation or replacement costs associated with damage, relocation or removal of private property caused by the City performing work in the public way.

Authority herein given and granted for a period of five (5) years from and after Date of Passage.

Alderman _____

Brendan Reilly 42nd Ward

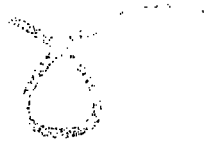

Red Robin Burger Works

# D/F Internally Illuminated BLADE SIGN

(2) Required

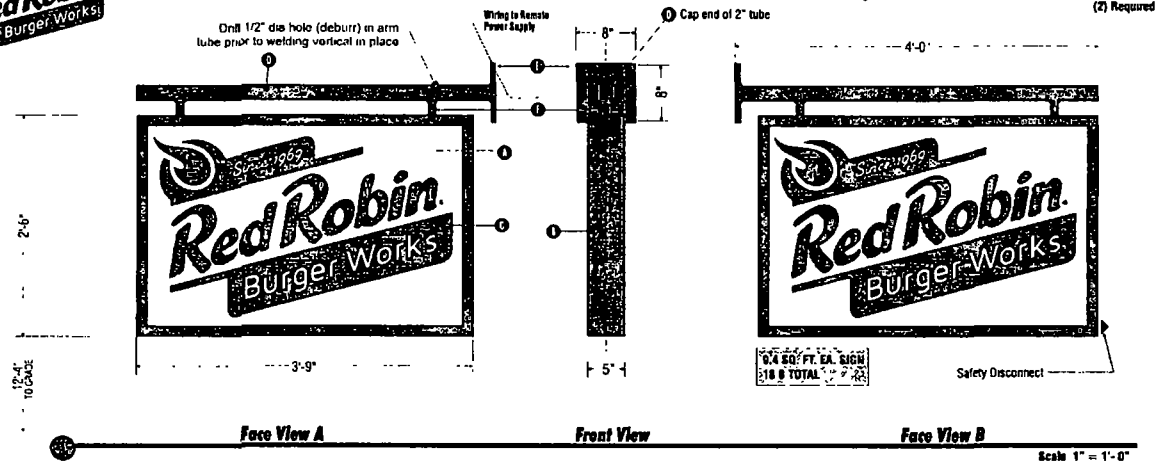


**Face View A** **Front View** **Face View B**

Scale 1" = 1'-0"

**General Specifications:**

- WHITE Polycarbonate Faces
- .060 Aluminum sign cabinet Paint BLACK
- Logo to be translucent digital print applied to first surface

Sign Cabinet to have WHITE L E D Illumination

- 2"x 2"x 3/16" steel square tube support with capped end - Paint BLACK
- Steel 5/8" thick mounting plate Paint BLACK
- 1" x 1" x 1/8" steel welded support tubes Paint BLACK

PAINT COLORS

160" 7546 141

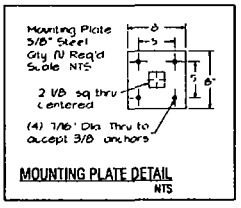


MOUNTING PLATE DETAIL
NTS

204 N Wells St. Chicago, IL

Kieffer & CO. INC.

© 2014 KIMPFLER & CO. INC.

995 Road Street - Lincolnshire, IL 60069
PHONE (847) 520-1255 FAX (847) 520-1549
www.kieffersigns.com

CUSTOMER Red Robin

LOCATION 204 N Wells St, Chicago, IL

SALES SN DESIGN MSO

DATE 7/29/14

☑ Artwork ☑ Design ☑ Survey

c UL us LISTED

COMPANION FILES

PRODUCTION PROCESSING

Kieffer Item #

Job #

-001

002

003

| REVISION | INITIALS | DATE |
|---|---|---|
| Reface Blade Projection | MSO | 7/30/14 |
| Add SF | MSO | 8/1/14 |

B67097B

# City of Chicago

O2015-2319

## Office of the City Clerk

## Document Tracking Sheet

| | |
|---|---|
| **Meeting Date:** | 3/18/2015 |
| **Sponsor(s):** | Reilly (42) |
| **Type:** | Ordinance |
| **Title:** | Grant(s) of privilege in public way for Red Roof Inns Number 281 |
| **Committee(s) Assignment:** | Committee on Transportation and Public Way |

ORDINANCE
RED ROOF INNS #281
Acct. No. 215685 - 1
Permit No. 1117285

*Be It Ordained by the City Council of the City of Chicago:*

SECTION 1. Permission and authority are hereby given and granted to RED ROOF INNS #281, upon the terms and subject to the conditions of this ordinance to maintain and use, as now constructed, one (1) Vault(s) under the public right-of-way adjacent to its premises known as 162 E. Ontario St..

Said Vault(s) at Public Alley measure(s):
One (1) at forty-five (45) feet in length, and four (4) feet in width for a total of one hundred eighty (180) square feet. Existing vault is used for utility storage.

The location of said privilege shall be as shown on prints kept on file with the Department of Business Affairs and Consumer Protection and the Office of the City Clerk.

Said privilege shall be constructed in accordance with plans and specifications approved by the Department of Transportation (Office of Underground Coordination).

This grant of privilege in the public way shall be subject to the provisions of Section 10-28-015 and all other required provisions of the Municipal Code of Chicago.

The grantee shall pay to the City of Chicago as compensation for the privilege #1117285 herein granted the sum of one thousand sixty-three ($1,063.00) per annum in advance.

A 25% penalty will be added for payments received after due date.

The permit holder agrees to hold the City of Chicago harmless for any damage, relocation or replacement costs associated with damage, relocation or removal of private property caused by the City performing work in the public way.

Authority herein given and granted for a period of five (5) years from and after 11/02/2014.

Alderman _____

Brendan Reilly 42nd Ward

(Page 2 of 2)

FMW RRI OPCO, LLC
162 E Ontario St., Chicago, IL 60611

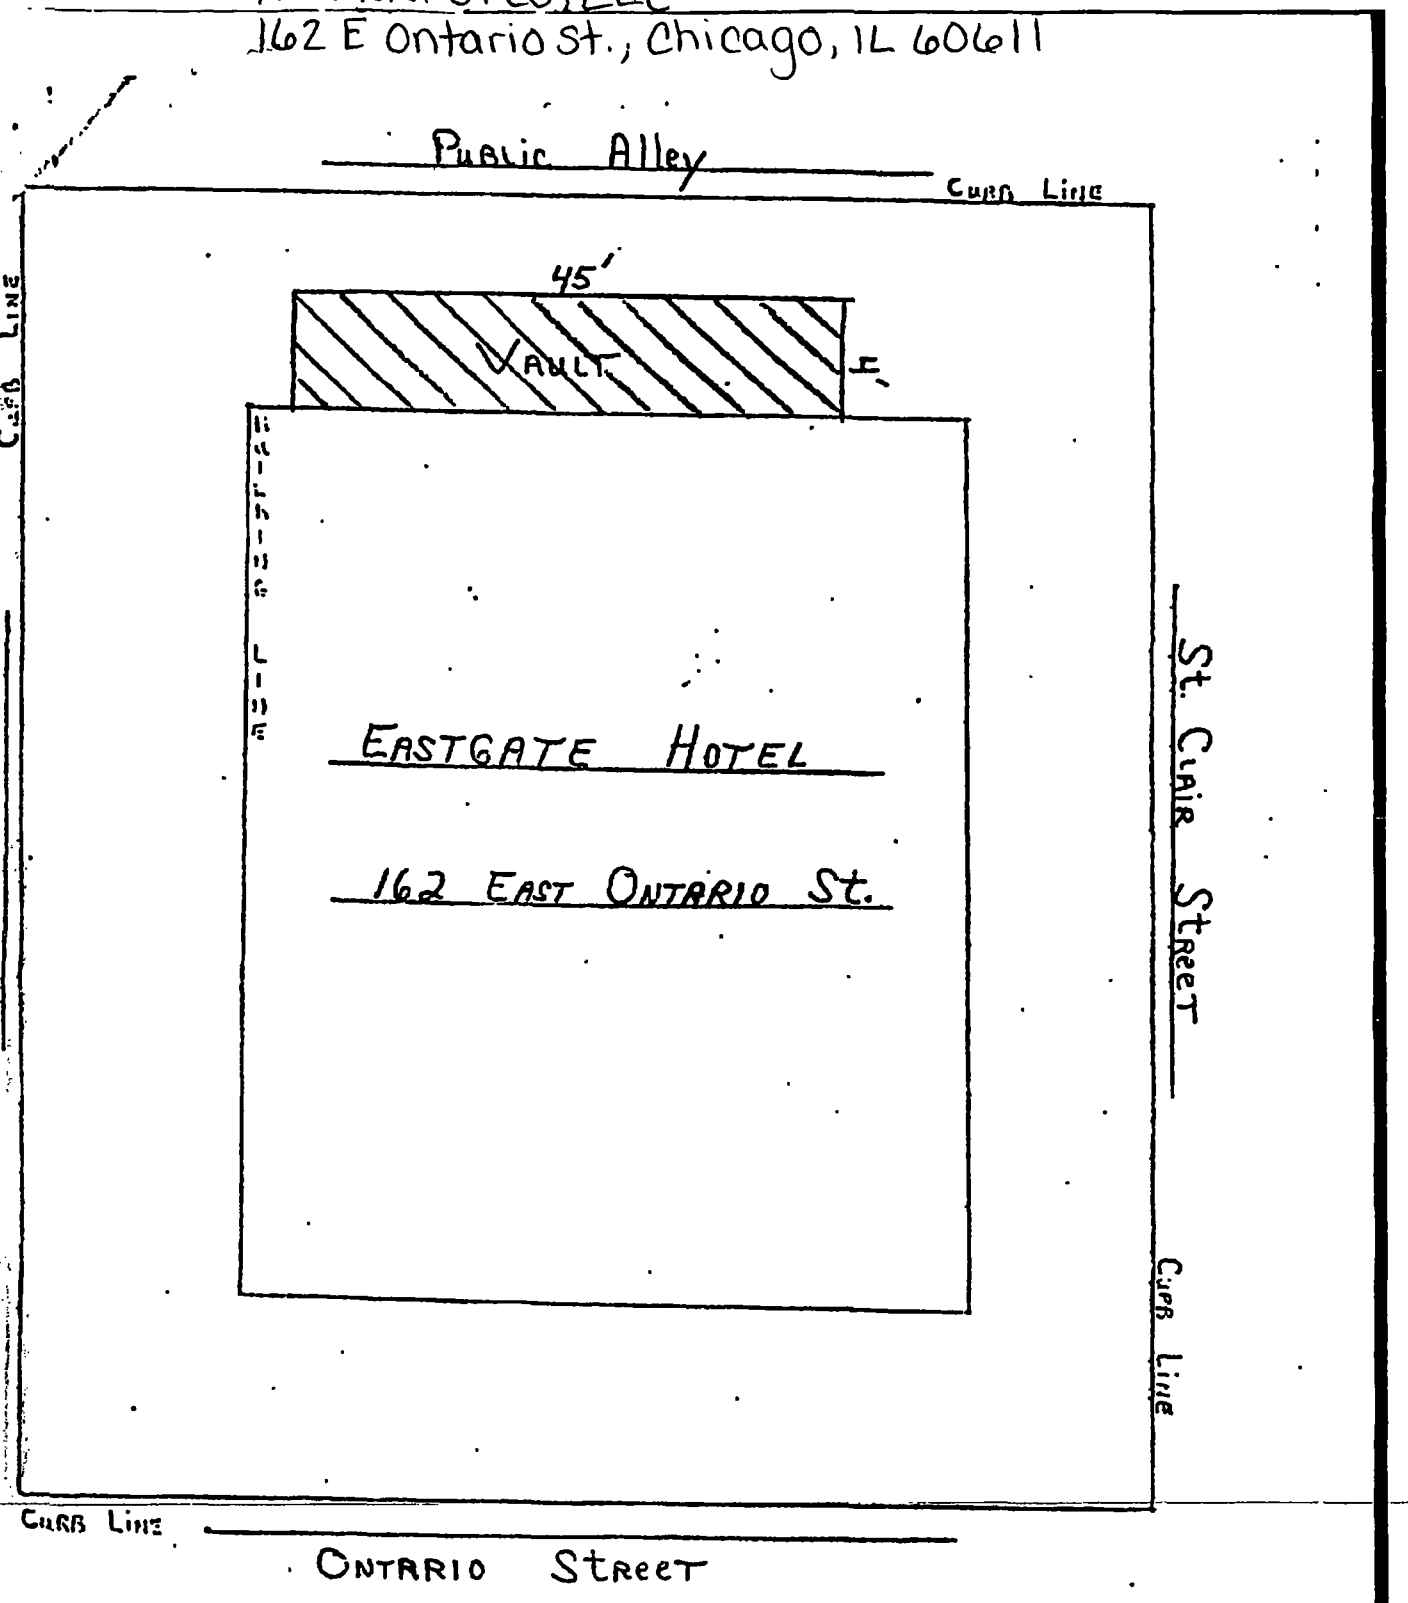

# City of Chicago

O2015-2322

Office of the City Clerk

Document Tracking Sheet

| | |
|---|---|
| **Meeting Date:** | 3/18/2015 |
| **Sponsor(s):** | Reilly (42) |
| **Type:** | Ordinance |
| **Title:** | Grant(s) of privilege in public way for Rookery L.P., Inc. |
| **Committee(s) Assignment:** | Committee on Transportation and Public Way |

ORDINANCE
THE ROOKERY LP
Acct. No. 335355 - 1
Permit No. 1116744

*Be It Ordained by the City Council of the City of Chicago:*

SECTION 1. Permission and authority are hereby given and granted to THE ROOKERY LP, upon the terms and subject to the conditions of this ordinance to maintain and use, as now constructed, two (2) Vault(s) under the public right-of-way adjacent to its premises known as 209 S. La Salle St..

Said Vault(s) at W. Adams Street measure(s):
One (1) at one hundred twenty-seven point seven five (127.75) feet in length, and twelve point eight three (12.83) feet in width for a total of one thousand six hundred thirty-nine point zero three (1639.03) square feet.

Said Vault(s) at W. Adams Street measure(s):
One (1) at twenty-seven point two five (27.25) feet in length, and twelve point eight three (12.83) feet in width for a total of three hundred forty-nine point six two (349.62) square feet.

The location of said privilege shall be as shown on prints kept on file with the Department of Business Affairs and Consumer Protection and the Office of the City Clerk.

Said privilege shall be constructed in accordance with plans and specifications approved by the Department of Transportation (Office of Underground Coordination).

This grant of privilege in the public way shall be subject to the provisions of Section 10-28-015 and all other required provisions of the Municipal Code of Chicago.

The grantee shall pay to the City of Chicago as compensation for the privilege #1116744 herein granted the sum of nineteen thousand five hundred sixty-nine ($19,569.00) per annum in advance.

A 25% penalty will be added for payments received after due date.

The permit holder agrees to hold the City of Chicago harmless for any damage, relocation or replacement costs associated with damage, relocation or removal of private property caused by the City performing work in the public way.

Authority herein given and granted for a period of five (5) years from and after 10/08/2013.

Alderman _____

Brendan Reilly 42nd Ward

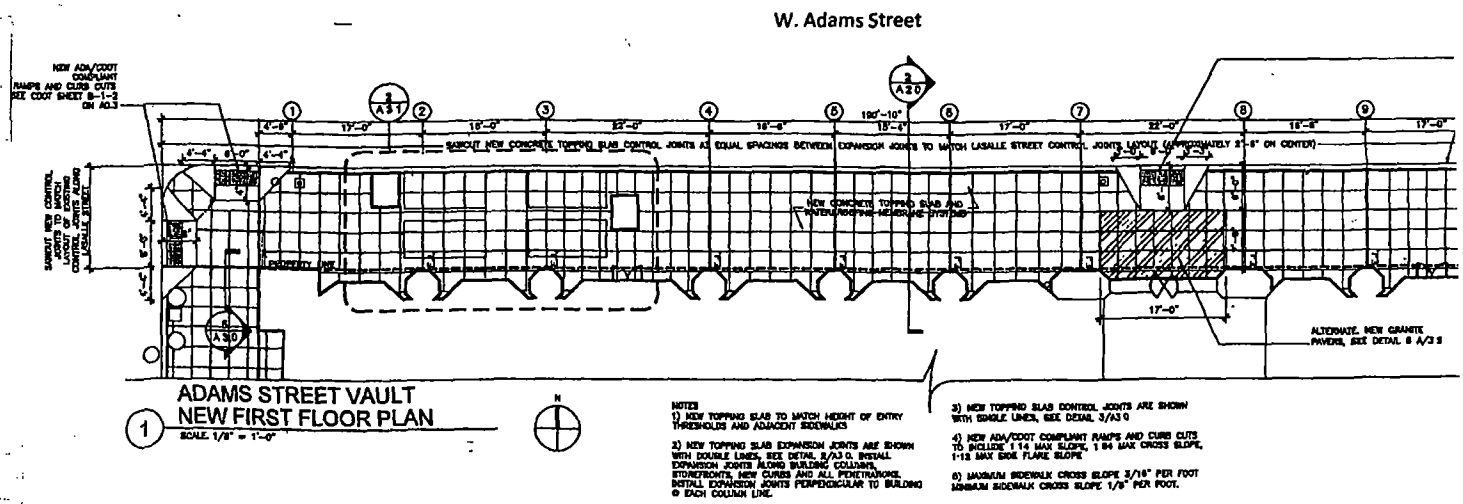
W. Adams Street
S. LaSalle Street
NEW ADA/CODT COMPLIANT RAMPS AND CURB CUTS SEE CODT SHEET B-1-2 ON A0.3
CUT OUT NEW CONCRETE TOPPING SLAB CONTROL JOINTS AT EQUAL SPACINGS BETWEEN EXPANSION JOINTS TO MATCH LASALLE STREET CONTROL JOINTS LOCATE (APPROXIMATELY 21'-0" ON CENTER)
CUT OUT NEW CONTROL JOINTS TO MATCH LOCATION OF CONTROL JOINTS ALONG LASALLE STREET
NEW CONCRETE TOPPING SLAB AND WATERPROOFING MEMBRANE SYSTEM
PROPERTY LINE
ALTERNATE, NEW GRANITE PAVERS, SEE DETAIL 6 A/3.6
ADAMS STREET VAULT
NEW FIRST FLOOR PLAN
SCALE: 1/8" = 1'-0"
NOTES
1) NEW TOPPING SLAB TO MATCH HEIGHT OF ENTRY THRESHOLDS AND ADJACENT SIDEWALKS
2) NEW TOPPING SLAB EXPANSION JOINTS ARE SHOWN WITH DOUBLE LINES, SEE DETAIL 2/A3.0. INSTALL EXPANSION JOINTS ALONG BUILDING COLUMNS, STOREFRONTS, NEW CURBS AND ALL PENETRATIONS. INSTALL EXPANSION JOINTS PERPENDICULAR TO BUILDING @ EACH COLUMN LINE.
3) NEW TOPPING SLAB CONTROL JOINTS ARE SHOWN WITH SINGLE LINES, SEE DETAIL 3/A3.0
4) NEW ADA/CODT COMPLIANT RAMPS AND CURB CUTS TO INCLUDE 1:14 MAX SLOPE, 1:64 MAX CROSS SLOPE, 1:12 MAX SIDE FLARE SLOPE
5) MAXIMUM SIDEWALK CROSS SLOPE 3/16" PER FOOT MINIMUM SIDEWALK CROSS SLOPE 1/8" PER FOOT.

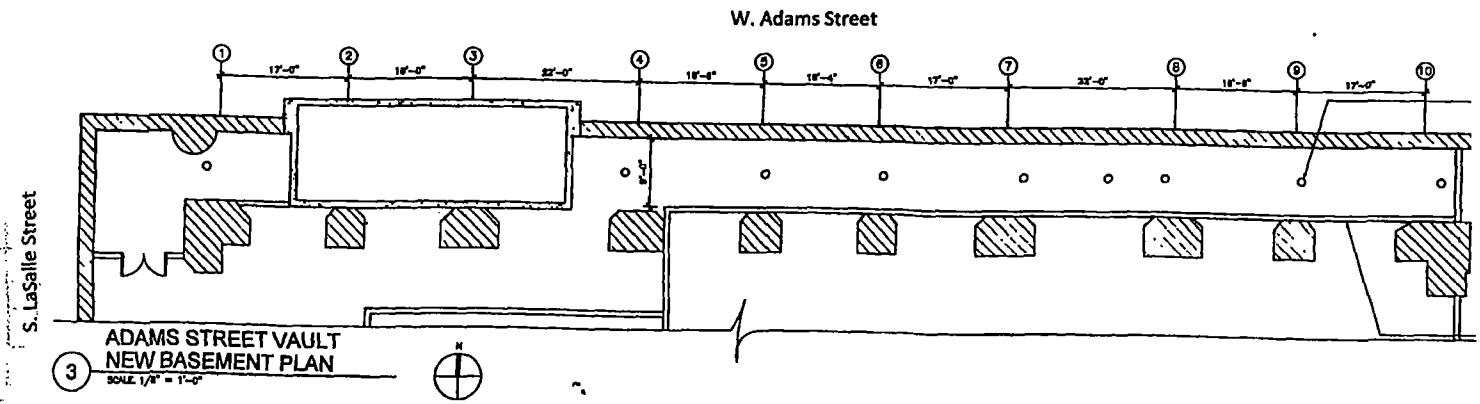
W. Adams Street
S. LaSalle Street
ADAMS STREET VAULT
NEW BASEMENT PLAN
SCALE: 1/8" = 1'-0"

# City of Chicago

O2015-2325

Office of the City Clerk

Document Tracking Sheet

| | |
|---|---|
| **Meeting Date:** | 3/18/2015 |
| **Sponsor(s):** | Reilly (42) |
| **Type:** | Ordinance |
| **Title:** | Grant(s) of privilege in public way for Superior Park LLC |
| **Committee(s) Assignment:** | Committee on Transportation and Public Way |

ORDINANCE
SUPERIOR PARK LLC
Acct. No. 396116 - 1
Permit No. 1116788

*Be It Ordained by the City Council of the City of Chicago:*

SECTION 1. Permission and authority are hereby given and granted to SUPERIOR PARK LLC, upon the terms and subject to the conditions of this ordinance to construct, install, maintain and use eight (8) Caisson(s) under the public right-of-way adjacent to its premises known as 165 W. Superior St..

Said Caisson(s) at W. SUPERIOR STREET measure(s):

One (1) at five point three three (5.33) feet in length, and one point one seven (1.17) foot in width for a total of six point two four (6.24) square feet. Said caisson shall be approximately seventy-nine (79) feet below grade level.

One (1) at nine point three three (9.33) feet in length, and three point two five (3.25) feet in width for a total of thirty point three two (30.32) square feet. Said caisson shall be approximately seventy-eight (78) feet below grade level.

One (1) at eight point eight three (8.83) feet in length, and three (3) feet in width for a total of twenty-six point four nine (26.49) square feet. Said caisson shall be approximately seventy-eight (78) feet below grade level.

One (1) at eight (8) feet in length, and two point four two (2.42) feet in width for a total of nineteen point three six (19.36) square feet. Said caisson shall be approximately seventy-eight (78) feet below grade level.

One (1) at nine point three three (9.33) feet in length, and two point eight three (2.83) feet in width for a total of twenty-six point four (26.4) square feet. Said caisson is approximately ninety-seven (97) feet below grade level.

Said Caisson(s) at PUBLIC ALLEY measure(s):

One (1) at eight point eight three (8.83) feet in length, and three (3) feet in width for a total of twenty-six point four nine (26.49) square feet. Said caissons shall be approximately seventy-eight (78) feet below grade level.

One (1) at nine point three three (9.33) feet in length, and three point two five (3.25) feet in width for a total of thirty point three two (30.32) square feet. Said caisson shall be approximately seventy-eight (78) feet below grade level.

One (1) at four point three three (4.33) feet in length, and point eight three (.83) feet in width for a total of three point five nine (3.59) square feet. Said caisson is approximately eighty (80) feet below grade level.

The location of said privilege shall be as shown on prints kept on file with the Department of Business Affairs and Consumer Protection and the Office of the City Clerk.

Said privilege shall be constructed in accordance with plans and specifications approved by the Department of Planning and Development and Department of Transportation (Office of Underground Coordination).

This grant of privilege in the public way shall be subject to the provisions of Section 10-28-015 and all other required provisions of the Municipal Code of Chicago.

The grantee shall pay to the City of Chicago as compensation for the privilege #1116788 herein granted the sum of four hundred ($400.00) per annum in advance.

A 25% penalty will be added for payments received after due date.

The permit holder agrees to hold the City of Chicago harmless for any damage, relocation or replacement costs associated with damage, relocation or removal of private property caused by the City performing work in the public way.

Authority herein given and granted for a period of five (5) years from and after Date of Passage.

Alderman _____

Brendan Reilly 42nd Ward

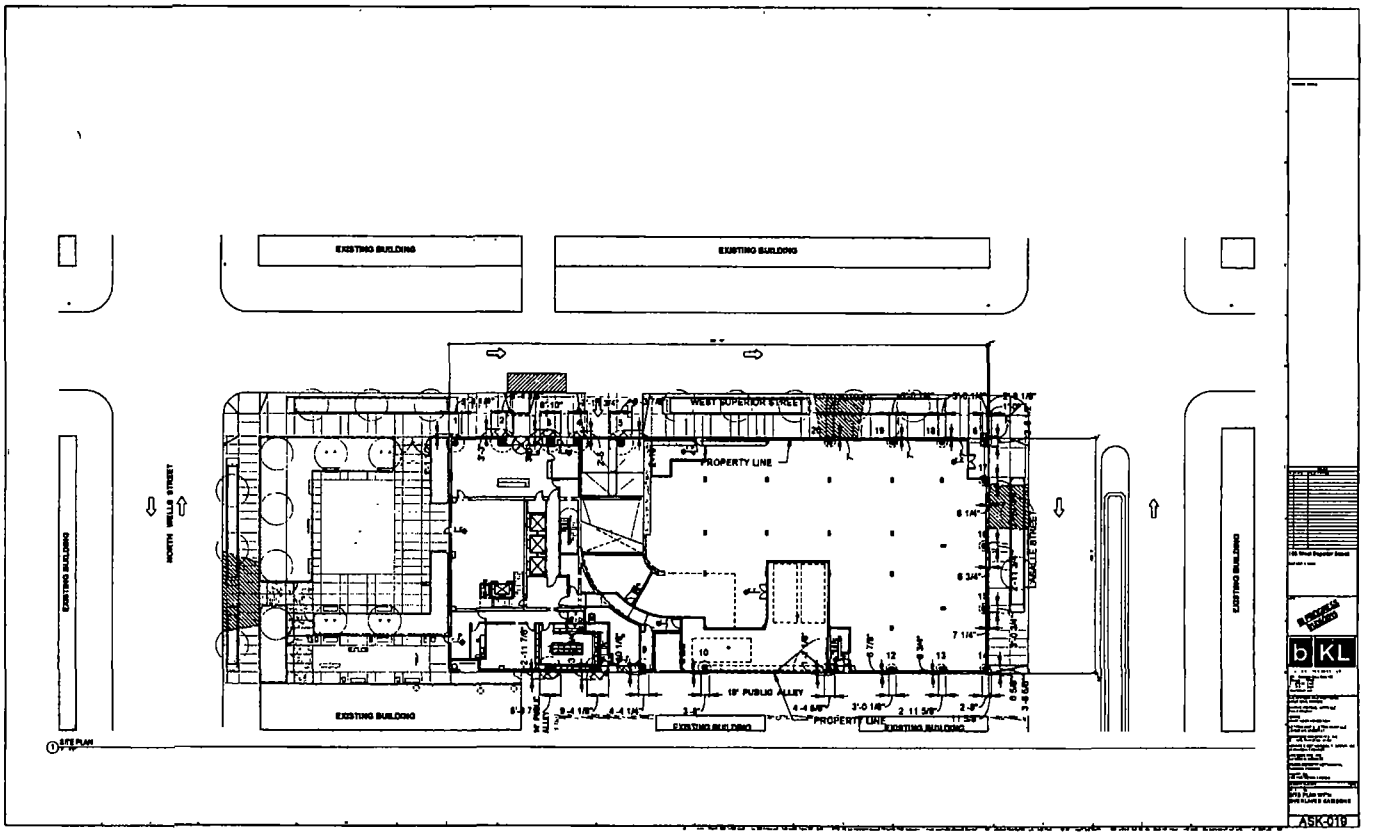
EXISTING BUILDING
EXISTING BUILDING
NORTH WELLS STREET
WEST SUPERIOR STREET
PROPERTY LINE
DEARBORN STREET
EXISTING BUILDING
EXISTING BUILDING
15' PUBLIC ALLEY
PROPERTY LINE
EXISTING BUILDING
EXISTING BUILDING
SITE PLAN
ASK-019

# City of Chicago

O2015-2327

Office of the City Clerk

Document Tracking Sheet

| | |
|---|---|
| **Meeting Date:** | 3/18/2015 |
| **Sponsor(s):** | Reilly (42) |
| **Type:** | Ordinance |
| **Title:** | Grant(s) of privilege in public way for Subway |
| **Committee(s) Assignment:** | Committee on Transportation and Public Way |

ORDINANCE
SUBWAY
Acct. No. 372324 - 1
Permit No. 1117200

*Be It Ordained by the City Council of the City of Chicago:*

SECTION 1. Permission and authority are hereby given and granted to SUBWAY, upon the terms and subject to the conditions of this ordinance to maintain and use one (1) sign(s) projecting over the public right-of-way attached to its premises known as 400 N. Orleans St..

Said sign structure(s) measures as follows; along N. Orleans Street:
One (1) at four (4) feet in length, one point five (1.5) feet in height and nine point five (9.5) feet above grade level.

The location of said privilege shall be as shown on prints kept on file with the Department of Business Affairs and Consumer Protection and the Office of the City Clerk.

Said privilege shall be constructed in accordance with plans and specifications approved by the Department of Transportation (Division of Project Development) and Zoning Department - Signs.

This grant of privilege in the public way shall be subject to the provisions of Section 10-28-015 and all other required provisions of the Municipal Code of Chicago.

The grantee shall pay to the City of Chicago as compensation for the privilege #1117200 herein granted the sum of one hundred ($100.00) per annum in advance.

A 25% penalty will be added for payments received after due date.

The permit holder agrees to hold the City of Chicago harmless for any damage, relocation or replacement costs associated with damage, relocation or removal of private property caused by the City performing work in the public way.

Authority herein given and granted for a period of five (5) years from and after 01/13/2015.

Alderman _____

Brendan Reilly 42nd Ward

400 N. ORLEANS ST
CHICAGO, IL 60654

# City of Chicago

O2015-2329

Office of the City Clerk

Document Tracking Sheet

| | |
|---|---|
| **Meeting Date:** | 3/18/2015 |
| **Sponsor(s):** | Reilly (42) |
| **Type:** | Ordinance |
| **Title:** | Grant(s) of privilege in public way for Tesori |
| **Committee(s) Assignment:** | Committee on Transportation and Public Way |

ORDINANCE
TESORI
Acct. No. 87084 - 1
Permit No. 1116129

*Be It Ordained by the City Council of the City of Chicago:*

SECTION 1. Permission and authority are hereby given and granted to TESORI, upon the terms and subject to the conditions of this ordinance to construct, install, maintain and use one (1) Wind Screen(s) on the public right-of-way adjacent to its premises known as 65 E. Adams St..

Said Wind Screen(s) at E. Adams Street measure(s):
One (1) at five (5) feet in length, and four (4) feet in width for a total of twenty (20) square feet.

The location of said privilege shall be as shown on prints kept on file with the Department of Business Affairs and Consumer Protection and the Office of the City Clerk.

Said privilege shall be constructed in accordance with plans and specifications approved by the Department of Transportation (Division of Project Development).

This grant of privilege in the public way shall be subject to the provisions of Section 10-28-015 and all other required provisions of the Municipal Code of Chicago.

The grantee shall pay to the City of Chicago as compensation for the privilege #1116129 herein granted the sum of four hundred ($400.00) per annum in advance.

A 25% penalty will be added for payments received after due date.

The permit holder agrees to hold the City of Chicago harmless for any damage, relocation or replacement costs associated with damage, relocation or removal of private property caused by the City performing work in the public way.

Authority herein given and granted for a period of five (5) years from and after Date of Passage.

Alderman _____

Brendan Reilly 42nd Ward

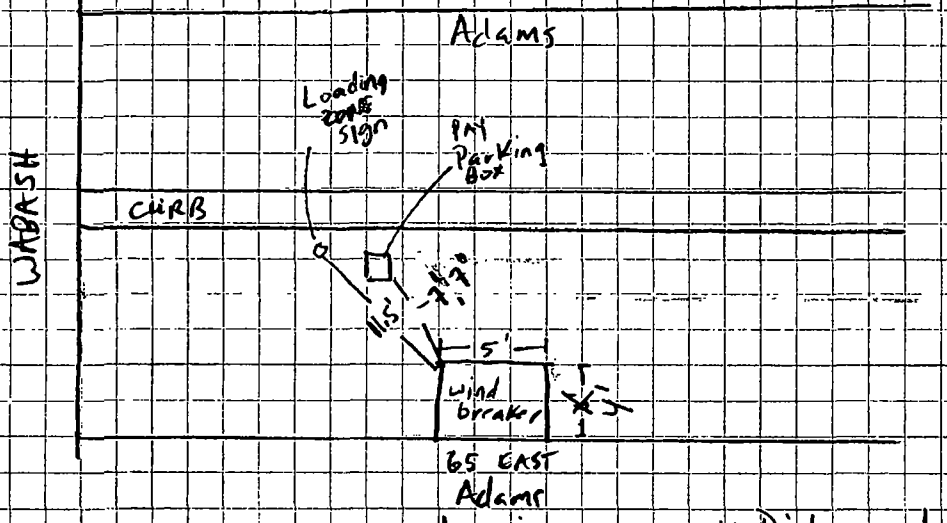


* Distance between windbreaker and pay parking box is 7'7"

* DISTANCE between windbreaker and loading zone sign is 11.5'

# City of Chicago

O2015-2332

Office of the City Clerk

Document Tracking Sheet

| | |
|---|---|
| **Meeting Date:** | 3/18/2015 |
| **Sponsor(s):** | Reilly (42) |
| **Type:** | Ordinance |
| **Title:** | Grant(s) of privilege in public way for UPS Store |
| **Committee(s) Assignment:** | Committee on Transportation and Public Way |

ORDINANCE
UPS Store
Acct. No. 388738 - 1
Permit No. 1112439

*Be It Ordained by the City Council of the City of Chicago:*

SECTION 1. Permission and authority are hereby given and granted to UPS Store, upon the terms and subject to the conditions of this ordinance to maintain and use one (1) sign(s) projecting over the public right-of-way attached to its premises known as 301 W. Grand Ave..

Said sign structure(s) measures as follows; along W. Grand Avenue:
One (1) at seventeen point five eight (17.58) feet in length, two point one seven (2.17) feet in height and fourteen point one seven (14.17) feet above grade level.

The location of said privilege shall be as shown on prints kept on file with the Department of Business Affairs and Consumer Protection and the Office of the City Clerk.

Said privilege shall be constructed in accordance with plans and specifications approved by the Department of Transportation (Division of Project Development) and Zoning Department - Signs.

This grant of privilege in the public way shall be subject to the provisions of Section 10-28-015 and all other required provisions of the Municipal Code of Chicago.

The grantee shall pay to the City of Chicago as compensation for the privilege #1112439 herein granted the sum of three hundred ($300.00) per annum in advance.

A 25% penalty will be added for payments received after due date.

The permit holder agrees to hold the City of Chicago harmless for any damage, relocation or replacement costs associated with damage, relocation or removal of private property caused by the City performing work in the public way.

Authority herein given and granted for a period of five (5) years from and after Date of Passage.

Alderman _____

Brendan Reilly 42nd Ward

**NOTE: ELECTRICAL PROVIDED BY OTHER; TO BE WITHIN 6'-0" OF SIGN.**

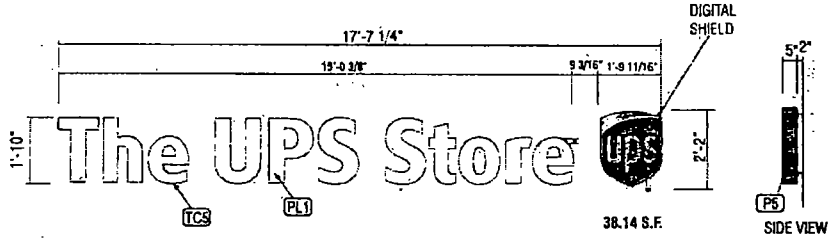


**CUSTOM 8FW - White / LED Channel Halo Lit Letters with Halo - Face Lit Shield** — 1.2 RATIO

QTY. 1
NOTE. FIELD VERIFY PRIOR TO FABRICATION
STANDARD SPECS - SEE COLOR SPECIFICATION LIBRARY
**CENTER VERTICALLY ON SHIELD HEIGHT AND HORIZONTALLY IN SPACE.**

SCALE 1/4" = 1'-0"

THIS SIGN TO BEAR THIS MARK
ELECTRIC SIGN

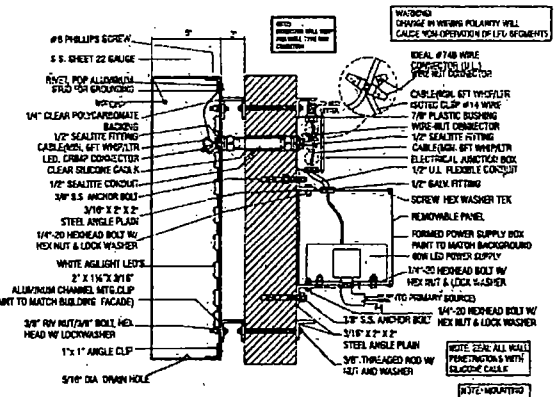


**(LETTERS ONLY)** LED Halo Lit Letter Section Detail

SCALE: N.T.S

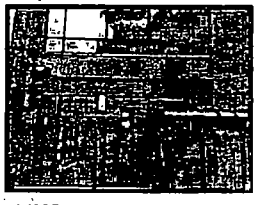

BEFORE

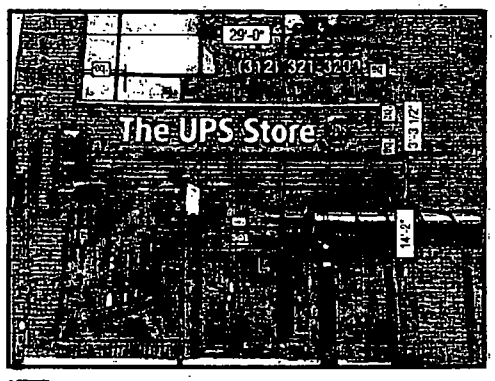


AFTER

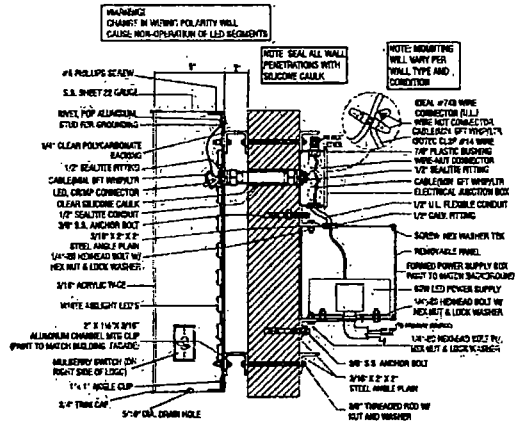


**(SHIELD ONLY)** LED Halo Lit / Face Lit Section Detail

SCALE: N.T.S.

**The UPS Store**

SIGN #1

Location: 301 W. Grand Avenue
Chicago, IL 60654

| Proj #: 830 | Loc #: 1281 | Date: 05/23/13 |
|---|---|---|
| Req #: 148689 | Drawn By: KP | Page#: 2 |

| Rev # | Req# | Date | Req. By | Drawn By | Revision Description |
|---|---|---|---|---|---|
| Rev 1 | 151118 | 05/29/13 | CR | KP | ADD SIGN #2 |
| Rev 2 | 152209 | 07/15/13 | CR | PS | MOVED SIGN#2 TO TOP OF BUILDING |
| Rev 3 | 175256 | 03/31/13 | CR | KP | Remove sign#2 |
| Rev 4 | 175819 | 04/03/00 | CR | KP | Sign#1 - Custom - 8FW - Halo Lit Letters with Dual LR shield |
| Rev 5 | 000000 | 00/00/00 | XXX | XXX | |
| Rev 6 | 000000 | 00/00/00 | XXX | XXX | |

FILE PATH: A:\ver\ACCOUNTS\UPS\The UPS Store\Locations\1281 Chicago IL.cdr

Drawings are the exclusive property of Icon Inc.
Any unauthorized use or duplication is not permitted

# City of Chicago

O2015-2333

Office of the City Clerk

Document Tracking Sheet

| | |
|---|---|
| **Meeting Date:** | 3/18/2015 |
| **Sponsor(s):** | Reilly (42) |
| **Type:** | Ordinance |
| **Title:** | Grant(s) of privilege in public way for Urban Outfitters |
| **Committee(s) Assignment:** | Committee on Transportation and Public Way |

ORDINANCE
Urban Outfitters
Acct. No. 330472 - 15
Permit No. 1116526

*Be It Ordained by the City Council of the City of Chicago:*

SECTION 1. Permission and authority are hereby given and granted to Urban Outfitters, upon the terms and subject to the conditions of this ordinance to maintain and use three (3) sign(s) projecting over the public right-of-way attached to its premises known as 1110 N. State St..

Said sign structure(s) measures as follows; along N. State:
One (1) at twenty point five eight (20.58) feet in length, two point five (2.5) feet in height and thirteen (13) feet above grade level.
One (1) at eleven (11) feet in length, two point five (2.5) feet in height and thirteen (13) feet above grade level.
One (1) at one point six (1.6) feet in length, one point zero eight (1.08) feet in height and ten (10) feet above grade level.

The location of said privilege shall be as shown on prints kept on file with the Department of Business Affairs and Consumer Protection and the Office of the City Clerk.

Said privilege shall be constructed in accordance with plans and specifications approved by the Department of Transportation (Division of Project Development) and Zoning Department - Signs.

This grant of privilege in the public way shall be subject to the provisions of Section 10-28-015 and all other required provisions of the Municipal Code of Chicago.

The grantee shall pay to the City of Chicago as compensation for the privilege #1116526 herein granted the sum of seven hundred ($700.00) per annum in advance.

A 25% penalty will be added for payments received after due date.

The permit holder agrees to hold the City of Chicago harmless for any damage, relocation or replacement costs associated with damage, relocation or removal of private property caused by the City performing work in the public way.

Authority herein given and granted for a period of five (5) years from and after Date of Passage.

Alderman _____

Brendan Reilly 42nd Ward

(A)

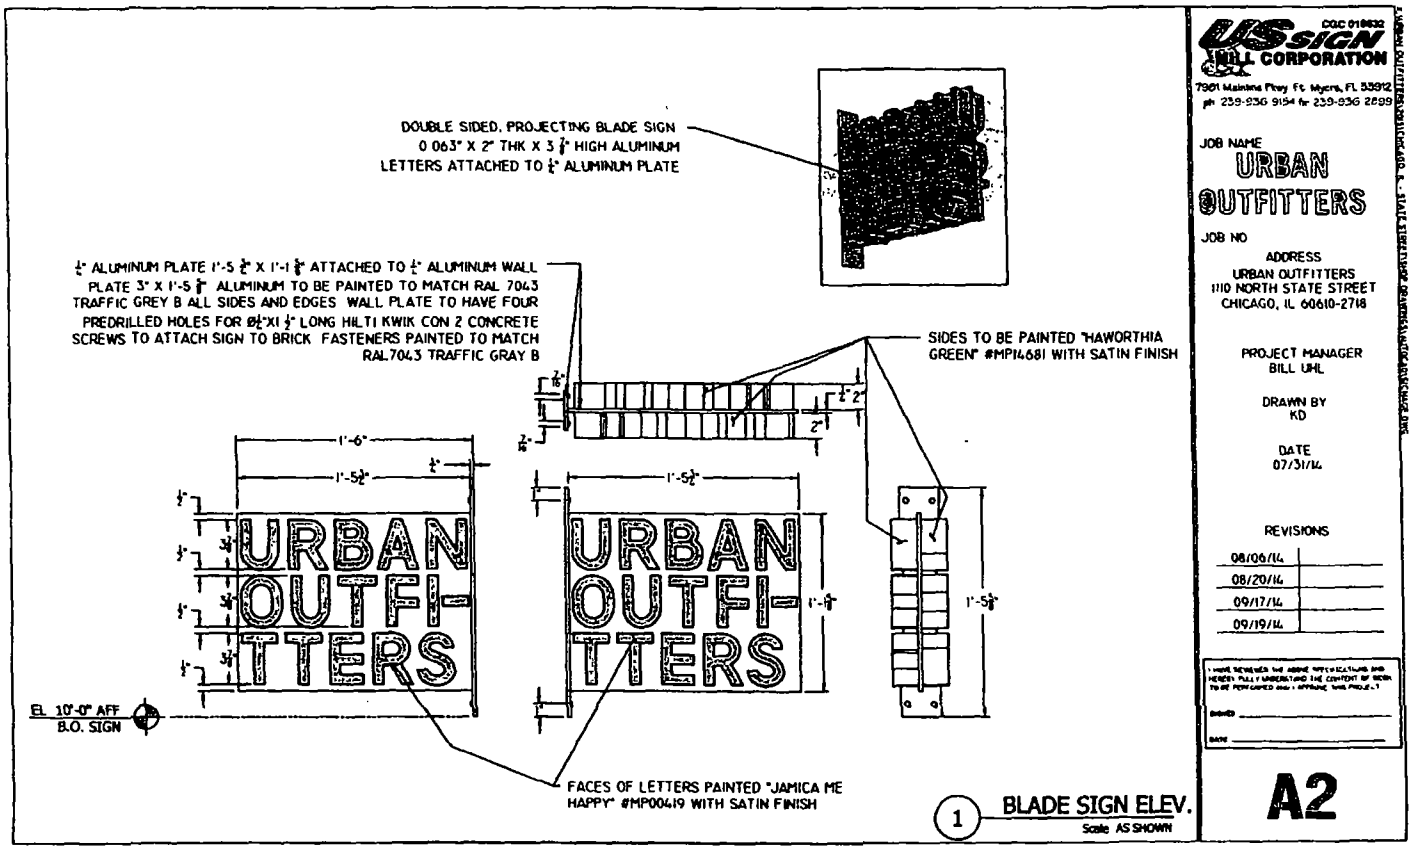


US SIGN
CGC 018832
BILL CORPORATION
7901 Mainline Pkwy Ft. Myers, FL 33912
ph 239-936 9154 fx 239-936 2699

JOB NAME
URBAN OUTFITTERS

JOB NO

ADDRESS
URBAN OUTFITTERS
1110 NORTH STATE STREET
CHICAGO, IL 60610-2748

PROJECT MANAGER
BILL UHL

DRAWN BY
KD

DATE
07/31/14

REVISIONS

| |
|---|
| 08/06/14 |
| 08/20/14 |
| 09/17/14 |
| 09/19/14 |

I HAVE REVIEWED THE ABOVE SPECIFICATIONS AND HEREBY FULLY UNDERSTAND THE CONTENT OF WORK TO BE PERFORMED AND APPROVE THIS PROJECT.

SIGNED _____

DATE _____

A2

# City of Chicago

O2015-2336

Office of the City Clerk

Document Tracking Sheet

| | |
|---|---|
| **Meeting Date:** | 3/18/2015 |
| **Sponsor(s):** | Reilly (42) |
| **Type:** | Ordinance |
| **Title:** | Grant(s) of privilege in public way for 54 West Hubbard LLC |
| **Committee(s) Assignment:** | Committee on Transportation and Public Way |

ORDINANCE
54 WEST HUBBARD, LLC
Acct. No. 88579 - 1
Permit No. 1117092

*Be It Ordained by the City Council of the City of Chicago:*

SECTION 1. Permission and authority are hereby given and granted to 54 WEST HUBBARD, LLC, upon the terms and subject to the conditions of this ordinance to maintain and use, as now constructed, two (2) Vault(s) under the public right-of-way adjacent to its premises known as 54 W. Hubbard St..

Said Vault(s) at W. Hubbard Street measure(s):
One (1) at two hundred four (204) feet in length, and twelve (12) feet in width for a total of two thousand four hundred forty-eight (2448) square feet.

Said Vault(s) at N. Dearborn Street measure(s):
One (1) at one hundred twelve (112) feet in length, and eleven (11) feet in width for a total of one thousand two hundred thirty-two (1232) square feet.

The location of said privilege shall be as shown on prints kept on file with the Department of Business Affairs and Consumer Protection and the Office of the City Clerk.

Said privilege shall be constructed in accordance with plans and specifications approved by the Department of Transportation (Office of Underground Coordination).

This grant of privilege in the public way shall be subject to the provisions of Section 10-28-015 and all other required provisions of the Municipal Code of Chicago.

The grantee shall pay to the City of Chicago as compensation for the privilege #1117092 herein granted the sum of six thousand seven hundred fifty-seven ($6,757.00) per annum in advance.

A 25% penalty will be added for payments received after due date.

The permit holder agrees to hold the City of Chicago harmless for any damage, relocation or replacement costs associated with damage, relocation or removal of private property caused by the City performing work in the public way.

Authority herein given and granted for a period of five (5) years from and after 03/19/2015.

Alderman _____

Brendan Reilly 42nd Ward

1 Sidewalk Vault Image
SCALE NTS

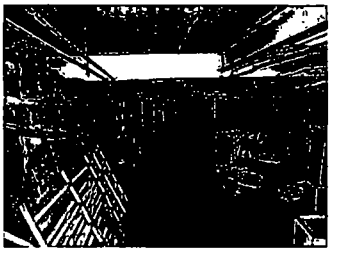

2 Sidewalk Vault Image
SCALE NTS

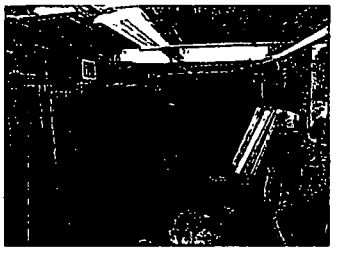

3 Sidewalk Vault Image
SCALE NTS

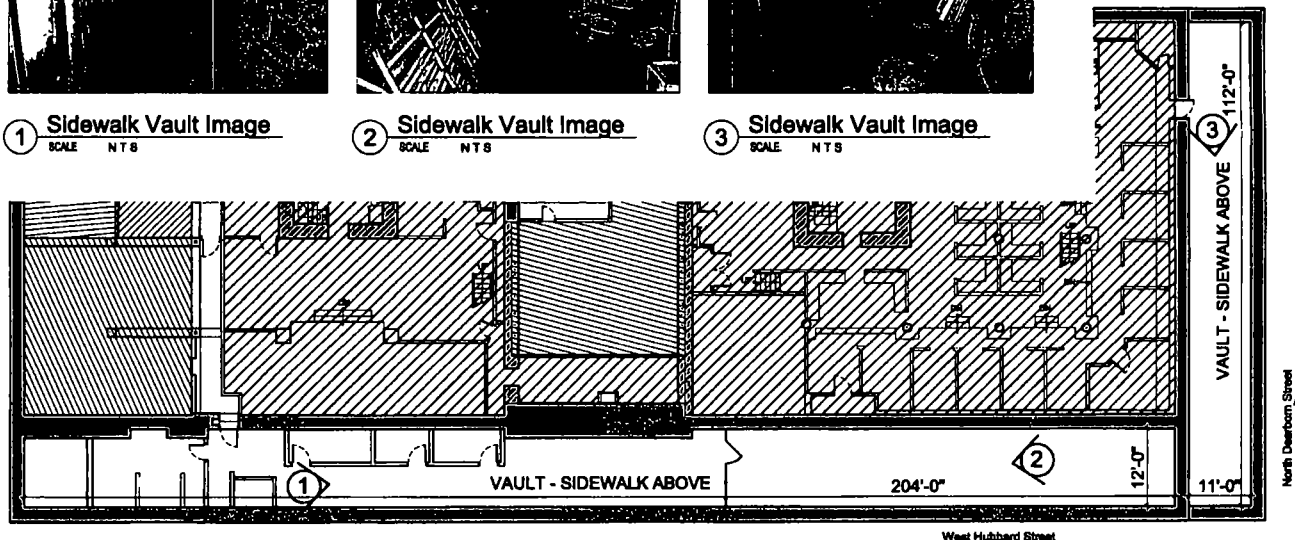


4 Lower Level - Sidewalk Vaults
SCALE NTS

Note:
Subject premisis is unshaded.

FRIEDMAN
PROPERTIES
325 North LaSalle Street, Suite 600, Chicago, Illinois 60610
P.312.644.1100 F.312.644.2696
www.friedmanproperties.com

# 54 West Hubbard Street
## Chicago, IL
## Lower Level Plan - Sidewalk Vault Permit

| | |
|---|---|
| Prop. No | (54) Permit |
| Date: | 03/16/10 |
| Drawn By: | BRS |
| Revision | |
| Revision: | |
| Approved By: | |

Scale: See Plan

A-1

# City of Chicago

O2015-2338

Office of the City Clerk

Document Tracking Sheet

| | |
|---|---|
| **Meeting Date:** | 3/18/2015 |
| **Sponsor(s):** | Reilly (42) |
| **Type:** | Ordinance |
| **Title:** | Grant(s) of privilege in public way for 108 North State Street (Chicago) Owner LLC |
| **Committee(s) Assignment:** | Committee on Transportation and Public Way |

ORDINANCE
108 NORTH STATE STREET (CHICAGO) OWNER, LLC
Acct. No. 381294 - 1
Permit No. 1116059

*Be It Ordained by the City Council of the City of Chicago:*

SECTION 1. Permission and authority are hereby given and granted to 108 NORTH STATE STREET (CHICAGO) OWNER, LLC, upon the terms and subject to the conditions of this ordinance to construct, install, maintain and use thirteen (13) Banner(s) projecting over the public right-of-way adjacent to its premises known as 108 N. State St..

Said Banner(s) at N. State Street measure(s):
One (1) at nine point four (9.4) feet in length, and four (4) feet in width for a total of thirty-seven point six (37.6) square feet.
One (1) at one hundred three point five (103.5) feet in length, and eighteen (18) feet in width for a total of one thousand eight hundred sixty-three (1863) square feet.

Said Banner(s) at N. State Street & W. Randolph Street measure(s):
One (1) at twenty-eight point four two (28.42) feet in length, and four (4) feet in width for a total of one hundred thirteen point six eight (113.68) square feet.

Said Banner(s) at W. Randolph Street measure(s):
Two (2) at nine point seven five (9.75) feet in length, and nine point seven five (9.75) feet in width for a total of one hundred ninety point one three (190.13) square feet.
One (1) at three hundred twenty-five point seven five (325.75) feet in length, and six (6) feet in width for a total of one thousand nine hundred fifty-four point five (1954.5) square feet.

Said Banner(s) at W. Randolph Street & N. Dearborn Street measure(s):
One (1) at twenty-seven point six seven (27.67) feet in length, and four (4) feet in width for a total of one hundred ten point six eight (110.68) square feet.

Said Banner(s) at W. Randolph Street measure(s):
Two (2) at nine point seven five (9.75) feet in length, and nine point seven five (9.75) feet in width for a total of one hundred ninety point one three (190.13) square feet.
Two (2) at four (4) feet in length, and nine (9) feet in width for a total of seventy-two (72) square feet.

Said Banner(s) at N. Dearborn Stret measure(s):
One (1) at one hundred two point three three (102.33) feet in length, and eighteen (18) feet in width for a total of one thousand eight hundred forty-one point nine four (1841.94) square feet.
One (1) at eight point seven five (8.75) feet in length, and four (4) feet in width for a total of thirty-five (35) square feet.

The location of said privilege shall be as shown on prints kept on file with the Department of Business Affairs and Consumer Protection and the Office of the City Clerk.

Said privilege shall be constructed in accordance with plans and specifications approved by the Zoning Department - Signs.

This grant of privilege in the public way shall be subject to the provisions of Section 10-28-015 and all other required provisions of the Municipal Code of Chicago.

The grantee shall pay to the City of Chicago as compensation for the privilege #1116059 herein granted the sum of one hundred seventy-five ($175.00) per annum in advance.

A 25% penalty will be added for payments received after due date.

The permit holder agrees to hold the City of Chicago harmless for any damage, relocation or replacement costs associated with damage, relocation or removal of private property caused by the City performing work in the public way.

Authority herein given and granted for a period of five (5) years from and after Date of Passage.

Alderman _____

Brendan Reilly 42nd Ward

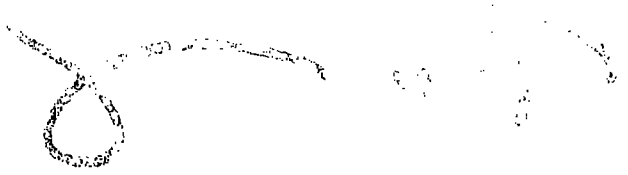

# State Street

Signs 1, 2, 3

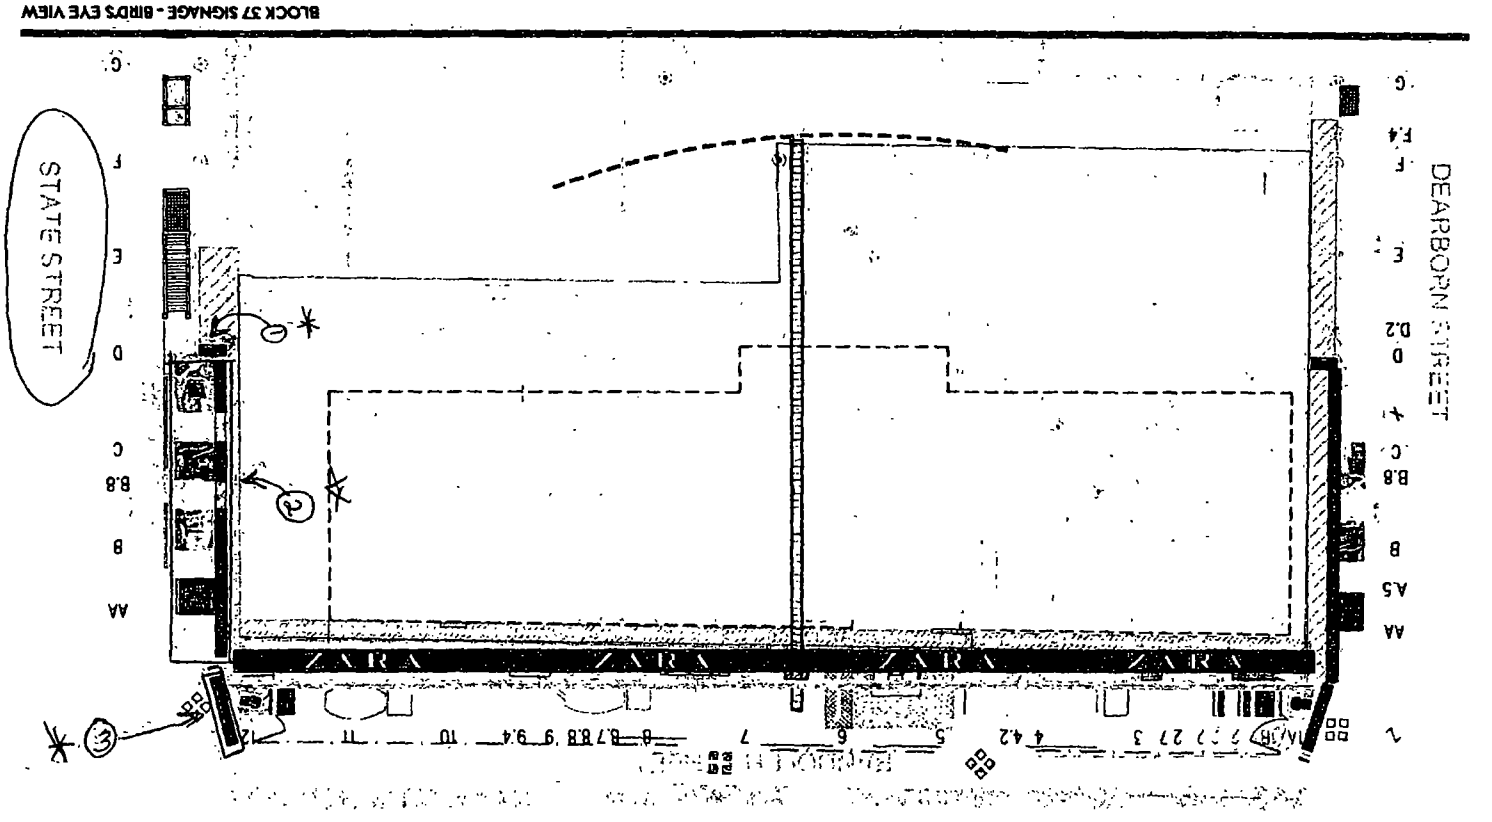

# City of Chicago

O2015-2341

Office of the City Clerk

Document Tracking Sheet

| | |
|---|---|
| **Meeting Date:** | 3/18/2015 |
| **Sponsor(s):** | Reilly (42) |
| **Type:** | Ordinance |
| **Title:** | Grant(s) of privilege in public way for 340 on the Park Condominium Association - caisson |
| **Committee(s) Assignment:** | Committee on Transportation and Public Way |

ORDINANCE
340 ON THE PARK CONDOMINIUM ASSOCIATION
Acct. No. 285255 - 1
Permit No. 1116420

*Be It Ordained by the City Council of the City of Chicago:*

SECTION 1. Permission and authority are hereby given and granted to 340 ON THE PARK CONDOMINIUM ASSOCIATION, upon the terms and subject to the conditions of this ordinance to maintain and use, as now constructed, one (1) Caisson(s) under the public right-of-way adjacent to its premises known as 340 E. Randolph St..

Said Caisson(s) at E. RANDOLPH STREET measure(s):
One (1) at three (3) feet in length, and one (1) foot in width for a total of three (3) square feet.

The location of said privilege shall be as shown on prints kept on file with the Department of Business Affairs and Consumer Protection and the Office of the City Clerk.

Said privilege shall be constructed in accordance with plans and specifications approved by the Department of Planning and Development and Department of Transportation (Office of Underground Coordination).

This grant of privilege in the public way shall be subject to the provisions of Section 10-28-015 and all other required provisions of the Municipal Code of Chicago.

The grantee shall pay to the City of Chicago as compensation for the privilege #1116420 herein granted the sum of four hundred ($400.00) per annum in advance.

A 25% penalty will be added for payments received after due date.

The permit holder agrees to hold the City of Chicago harmless for any damage, relocation or replacement costs associated with damage, relocation or removal of private property caused by the City performing work in the public way.

Authority herein given and granted for a period of five (5) years from and after 12/01/2014.

Alderman _____

Brendan Reilly 42nd Ward

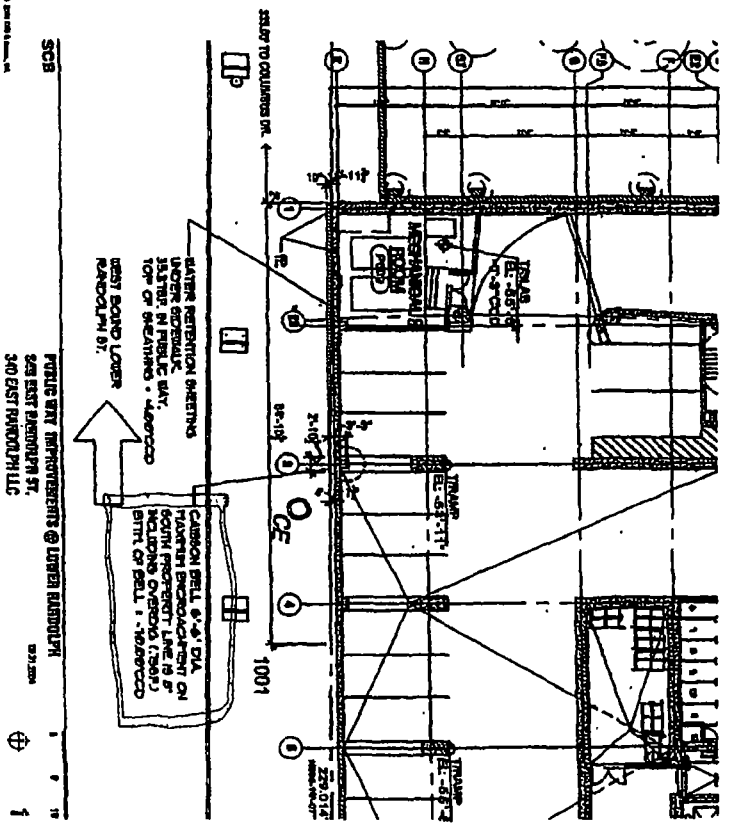
SCB
PUBLIC WAY IMPROVEMENTS @ LOWER RANDOLPH
340 EAST RANDOLPH LLC
WATER RETENTION SHEETING
UNDER SIDEWALK
1001

# City of Chicago

O2015-2350

Office of the City Clerk

Document Tracking Sheet

| | |
|---|---|
| **Meeting Date:** | 3/18/2015 |
| **Sponsor(s):** | Reilly (42) |
| **Type:** | Ordinance |
| **Title:** | Grant(s) of privilege in public way for 340 on the Park Condominium Association - retaining walls |
| **Committee(s) Assignment:** | Committee on Transportation and Public Way |

ORDINANCE
340 ON THE PARK CONDOMINIUM ASSOCIATION
Acct. No. 285255 - 1
Permit No. 1116421

*Be It Ordained by the City Council of the City of Chicago:*

SECTION 1. Permission and authority are hereby given and granted to 340 ON THE PARK CONDOMINIUM ASSOCIATION, upon the terms and subject to the conditions of this ordinance to maintain and use, as now constructed, four (4) Retaining Wall(s) with guardrails (handrails) attached on the public right-of-way adjacent to its premises known as 340 E. Randolph Street (Lower Level). Existing retaining walls measure as follows:

1) Approximately six (6) feet in length and eight (8) inches in width.

2) Approximately seven (7) feet in length and eight (8) inches in width.

3) Approximately eight (8) feet in length and eight (8) inches in width.

4) Approximately eight (8) feet in length and eight (8) inches in width.

The location of said privilege shall be as shown on prints kept on file with the Department of Business Affairs and Consumer Protection and the Office of the City Clerk.

Said privilege shall be constructed in accordance with plans and specifications approved by the Department of Planning and Development and Department of Transportation (Office of Underground Coordination).

This grant of privilege in the public way shall be subject to the provisions of Section 10-28-015 and all other required provisions of the Municipal Code of Chicago.

The grantee shall pay to the City of Chicago as compensation for the privilege #1116421 herein granted the sum of one thousand six hundred ($1,600.00) per annum in advance.

A 25% penalty will be added for payments received after due date.

The permit holder agrees to hold the City of Chicago harmless for any damage, relocation or replacement costs associated with damage, relocation or removal of private property caused by the City performing work in the public way.

Authority herein given and granted for a period of five (5) years from and after 12/01/2014.

Alderman _____

Brendan Reilly 42nd Ward

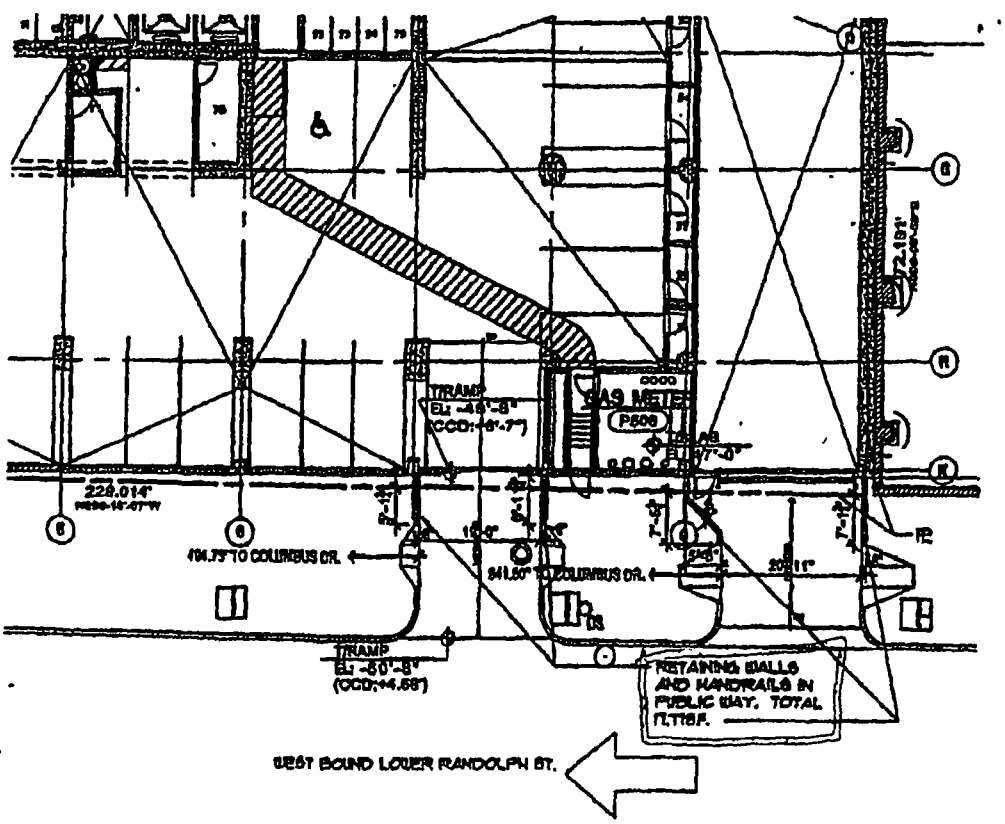


SCB

PUBLIC WAY IMPROVEMENTS @ LOWER RANDOLPH
340 EAST RANDOLPH ST.
340 EAST RANDOLPH LLC

2

1) 6' 8"
2) 7' 8"
3) 8' 8"
4) 8' 8"

# City of Chicago

O2015-2352

Office of the City Clerk

Document Tracking Sheet

| | |
|---|---|
| **Meeting Date:** | 3/18/2015 |
| **Sponsor(s):** | Reilly (42) |
| **Type:** | Ordinance |
| **Title:** | Grant(s) of privilege in public way for 340 on the Park Condominium Association - earth retention |
| **Committee(s) Assignment:** | Committee on Transportation and Public Way |

ORDINANCE
340 ON THE PARK CONDOMINIUM ASSOCIATION
Acct. No. 285255 - 1
Permit No. 1116430

*Be It Ordained by the City Council of the City of Chicago:*

SECTION 1. Permission and authority are hereby given and granted to 340 ON THE PARK CONDOMINIUM ASSOCIATION, upon the terms and subject to the conditions of this ordinance to maintain and use, as now constructed earth retention Sheeting under the public right-of-way adjacent to its premises known as 340 E. Randolph St..

Said earth retention Sheeting at E. RANDOLPH STREET-LOWER LEVEL measure(s):
One (1) at eighty-five (85) feet in length, and point eight three (.83) feet in width for a total of seventy point five five (70.55) square feet. Existing earth retention sheeting is located approximately one (1) foot below grade along the lower level of East Randolph Street.

The location of said privilege shall be as shown on prints kept on file with the Department of Business Affairs and Consumer Protection and the Office of the City Clerk.

Said privilege shall be constructed in accordance with plans and specifications approved by the Department of Planning and Development and Department of Transportation (Office of Underground Coordination).

This grant of privilege in the public way shall be subject to the provisions of Section 10-28-015 and all other required provisions of the Municipal Code of Chicago.

The grantee shall pay to the City of Chicago as compensation for the privilege #1116430 herein granted the sum of four hundred ($400.00) per annum in advance.

A 25% penalty will be added for payments received after due date.

The permit holder agrees to hold the City of Chicago harmless for any damage, relocation or replacement costs associated with damage, relocation or removal of private property caused by the City performing work in the public way.

Authority herein given and granted for a period of five (5) years from and after 12/01/2014.

Alderman _____

Brendan Reilly 42nd Ward

**From:** Vince TOLBERT <vetolbert@att.net>
**To:** 340engineer@lmsnet.com

**Date:** Monday, November 24, 2014 02:01PM
**Subject:** Sheathing

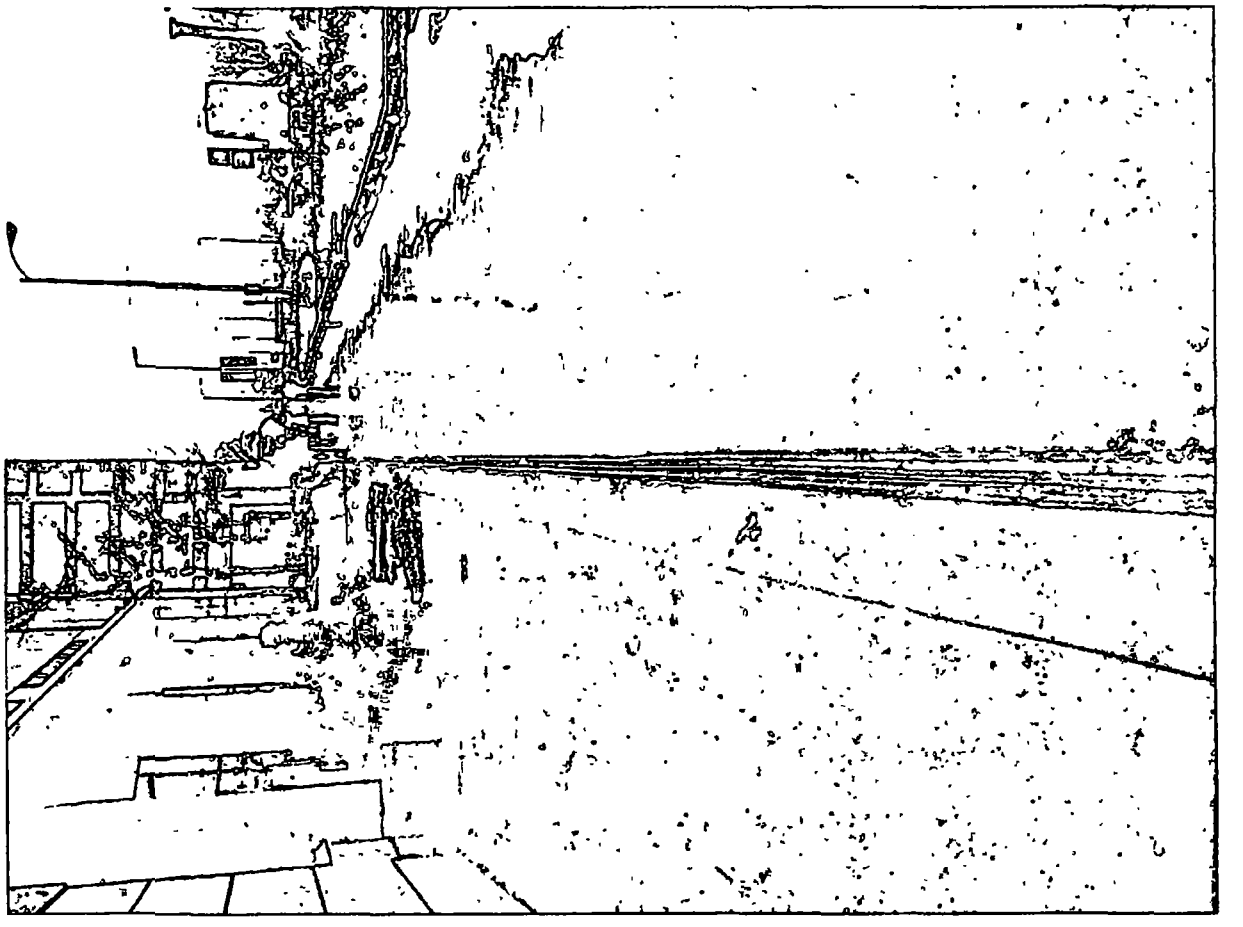

Sent from my iPhone

84' 10"

# City of Chicago

O2015-2359

Office of the City Clerk

Document Tracking Sheet

| | |
|---|---|
| **Meeting Date:** | 3/18/2015 |
| **Sponsor(s):** | Reilly (42) |
| **Type:** | Ordinance |
| **Title:** | Grant(s) of privilege in public way for 640 -- 650 Lake Street LLC - fire escape |
| **Committee(s) Assignment:** | Committee on Transportation and Public Way |

ORDINANCE
640-650 LAKE STREET, LLC
Acct. No. 396910 - 1
Permit No. 1117707

*Be It Ordained by the City Council of the City of Chicago:*

SECTION 1. Permission and authority are hereby given and granted to 640-650 LAKE STREET, LLC, upon the terms and subject to the conditions of this ordinance to maintain and use, as now constructed, one (1) Fire Escape(s) projecting over the public right-of-way adjacent to its premises known as 650 W. Lake St..

Said Fire Escape(s) at W. Lake Street measure(s):
One (1) at forty-seven (47) feet in length, and four point one seven (4.17) feet in width for a total of one hundred ninety-five point nine nine (195.99) square feet.

The location of said privilege shall be as shown on prints kept on file with the Department of Business Affairs and Consumer Protection and the Office of the City Clerk.

Said privilege shall be constructed in accordance with plans and specifications approved by the Department of Transportation (Division of Project Development).

This grant of privilege in the public way shall be subject to the provisions of Section 10-28-015 and all other required provisions of the Municipal Code of Chicago.

The grantee shall pay to the City of Chicago as compensation for the privilege #1117707 herein granted the sum of four hundred ($400.00) per annum in advance.

A 25% penalty will be added for payments received after due date.

The permit holder agrees to hold the City of Chicago harmless for any damage, relocation or replacement costs associated with damage, relocation or removal of private property caused by the City performing work in the public way.

Authority herein given and granted for a period of five (5) years from and after Date of Passage.

Alderman _____
Brendan Reilly 42nd Ward

# 650 w. Lake Street

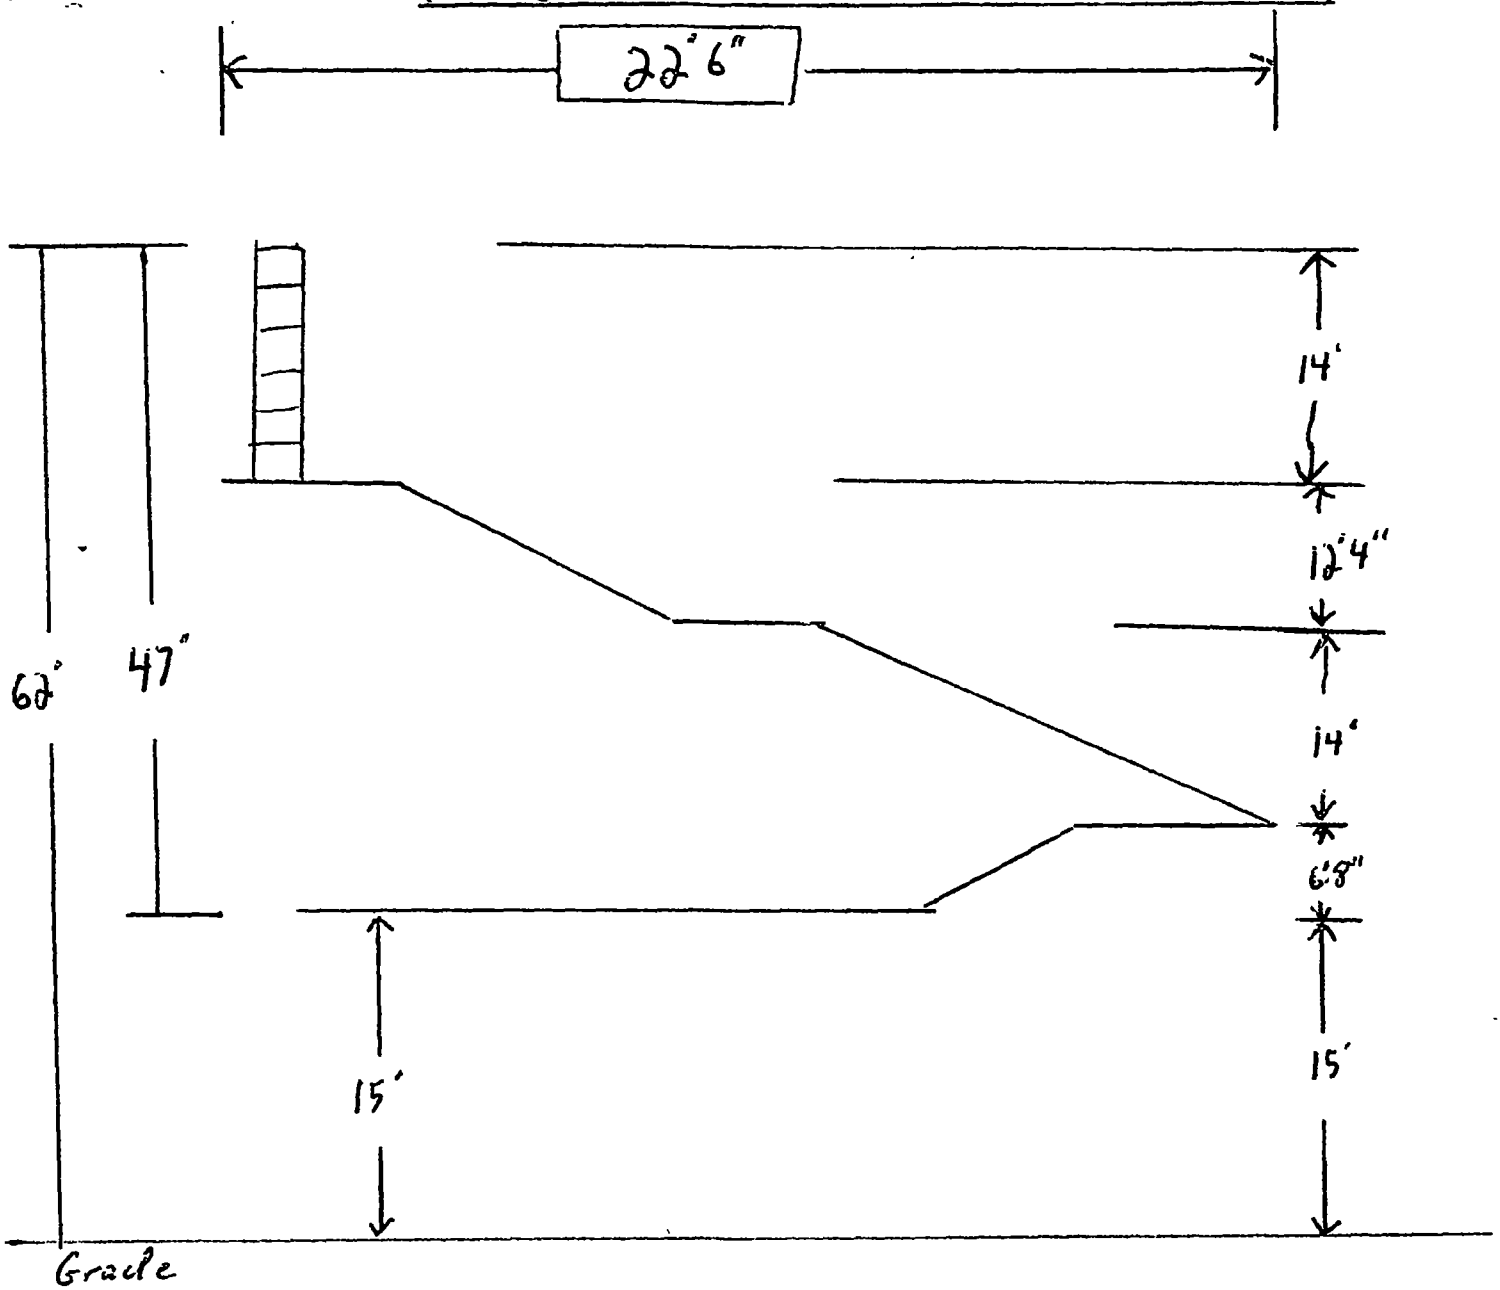

# City of Chicago

Office of the City Clerk

Document Tracking Sheet

O2015-2360

| | |
|---|---|
| **Meeting Date:** | 3/18/2015 |
| **Sponsor(s):** | Reilly (42) |
| **Type:** | Ordinance |
| **Title:** | Grant(s) of privilege in public way for 640 -- 650 Lake Street LLC - light fixture |
| **Committee(s) Assignment:** | Committee on Transportation and Public Way |

ORDINANCE
640-650 LAKE STREET, LLC
Acct. No. 396910 - 1
Permit No. 1117709

*Be It Ordained by the City Council of the City of Chicago:*

SECTION 1. Permission and authority are hereby given and granted to 640-650 LAKE STREET, LLC, upon the terms and subject to the conditions of this ordinance to maintain and use, as now constructed, one (1) Light Fixture(s) projecting over the public right-of-way adjacent to its premises known as 650 W. Lake St..

Said Light Fixture(s) at W. Lake Street measure(s):
One (1) at point three three (.33) feet in length, point six seven (.67) feet in width and ten (10) feet above grade level.

The location of said privilege shall be as shown on prints kept on file with the Department of Business Affairs and Consumer Protection and the Office of the City Clerk.

Said privilege shall be constructed in accordance with plans and specifications approved by the Department of Transportation (Division of Project Development).

This grant of privilege in the public way shall be subject to the provisions of Section 10-28-015 and all other required provisions of the Municipal Code of Chicago.

The grantee shall pay to the City of Chicago as compensation for the privilege #1117709 herein granted the sum of seventy-five ($75.00) per annum in advance.

A 25% penalty will be added for payments received after due date.

The permit holder agrees to hold the City of Chicago harmless for any damage, relocation or replacement costs associated with damage, relocation or removal of private property caused by the City performing work in the public way.

Authority herein given and granted for a period of five (5) years from and after Date of Passage.

Alderman _____

Brendan Reilly 42nd Ward

LIGHT FIXTURE DRAWING

650 w Lake

640 - 650 Lake Street LLC

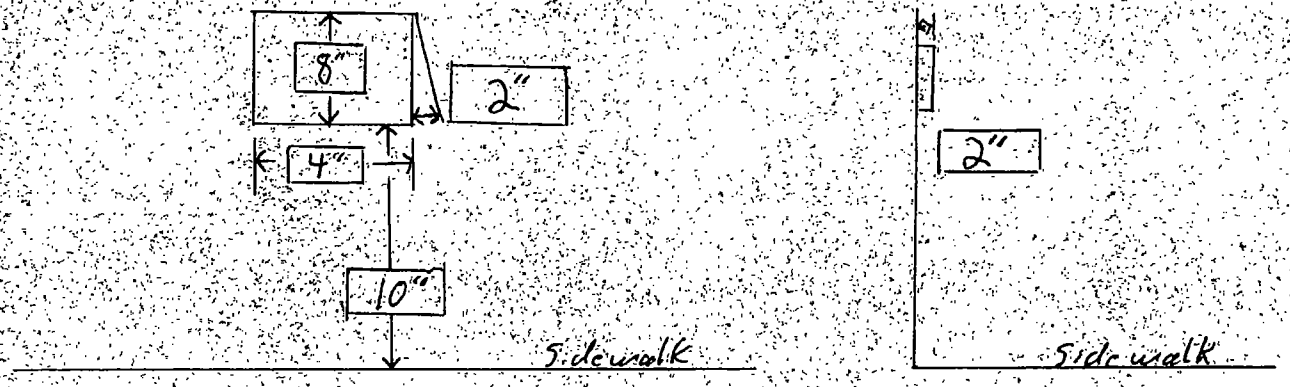

# City of Chicago

O2015-2361

Office of the City Clerk

Document Tracking Sheet

| | |
|---|---|
| **Meeting Date:** | 3/18/2015 |
| **Sponsor(s):** | Reilly (42) |
| **Type:** | Ordinance |
| **Title:** | Grant(s) of privilege in public way for 1221 N. LaSalle LLC |
| **Committee(s) Assignment:** | Committee on Transportation and Public Way |

ORDINANCE
1221 N. LASALLE LLC
Acct. No. 396149 - 1
Permit No. 1116856

*Be It Ordained by the City Council of the City of Chicago:*

SECTION 1. Permission and authority are hereby given and granted to 1221 N. LASALLE LLC, upon the terms and subject to the conditions of this ordinance to construct, install, maintain and use three (3) Planter(s) on the public right-of-way for beautification purposes adjacent to its premises known as 1221 N. La Salle Dr..

Said Planter(s) at N. La Salle Drive measure(s):
One (1) at five (5) feet in length, and five (5) feet in width for a total of twenty-five (25) square feet.
One (1) at five (5) feet in length, and seven (7) feet in width for a total of thirty-five (35) square feet.
One (1) at five (5) feet in length, and ten (10) feet in width for a total of fifty (50) square feet.

Grantee must allow the required clear and unobstructed space for pedestrian passage at all times per rules and regulations approved by the Department of Transportation.

The location of said privilege shall be as shown on prints kept on file with the Department of Business Affairs and Consumer Protection and the Office of the City Clerk.

Said privilege shall be constructed in accordance with plans and specifications approved by the Department of Planning and Development and Department of Transportation (Division of Project Development).

This grant of privilege in the public way shall be subject to the provisions of Section 10-28-015 and all other required provisions of the Municipal Code of Chicago.

The grantee shall pay to the City of Chicago as compensation for the privilege #1116856 herein granted the sum of zero ($.00) per annum in advance.

A 25% penalty will be added for payments received after due date.

The permit holder agrees to hold the City of Chicago harmless for any damage, relocation or replacement costs associated with damage, relocation or removal of private property caused by the City performing work in the public way.

Authority herein given and granted for a period of five (5) years from and after Date of Passage.

Alderman _____

Brendan Reilly 42nd Ward

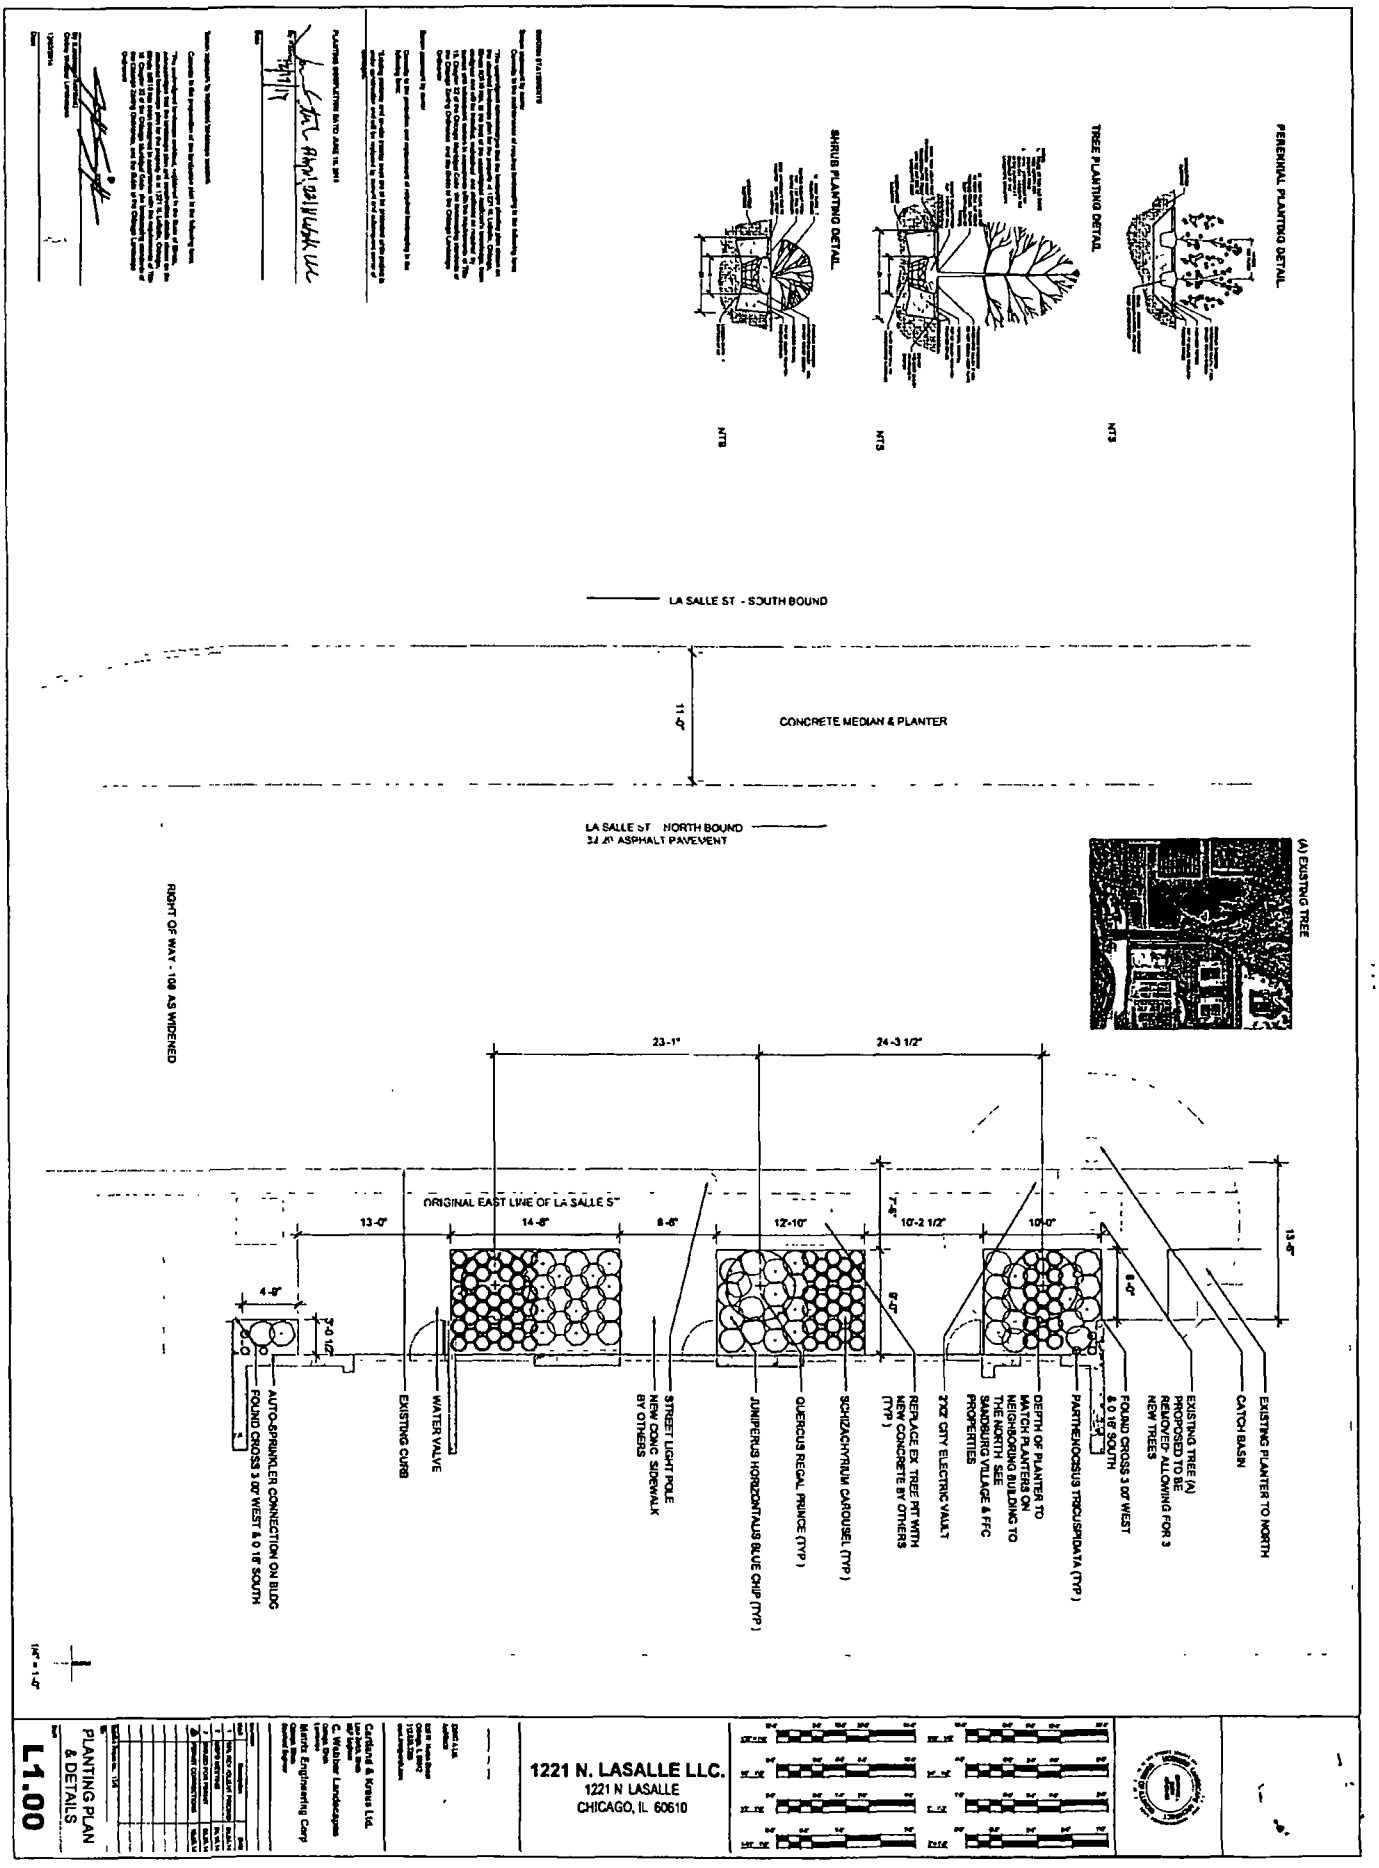


1221 N. LASALLE LLC.
1221 N LASALLE
CHICAGO, IL 60610

Cardenal & Kovacs Ltd.
Mr Webber Landscapes
Matrix Engineering Corp

PLANTING PLAN & DETAILS

L1.00

# City of Chicago

O2015-2260

## Office of the City Clerk

## Document Tracking Sheet

| | |
|---|---|
| **Meeting Date:** | 3/18/2015 |
| **Sponsor(s):** | Smith (43) |
| **Type:** | Ordinance |
| **Title:** | Grant(s) of privilege in public way for American Heritage Investment 11 |
| **Committee(s) Assignment:** | Committee on Transportation and Public Way |

ORDINANCE
AMERICAN HERITAGE INVESTMENT 11
Acct. No. 349330 - 1
Permit No. 1116900

*Be It Ordained by the City Council of the City of Chicago:*

SECTION 1. Permission and authority are hereby given and granted to AMERICAN HERITAGE INVESTMENT 11, upon the terms and subject to the conditions of this ordinance to maintain and use, as now constructed, nine (9) Bay Window(s) projecting over the public right-of-way adjacent to its premises known as 2100-08 N. Clark St..

Said Bay Window(s) at N. Clark measure(s):
One (1) at five point five (5.5) feet in length, and two point five (2.5) feet in width for a total of thirteen point seven five (13.75) square feet.

Said Bay Window(s) at N. Clark measure(s):
Three (3) at four point six six (4.66) feet in length, and three (3) feet in width for a total of forty-one point nine four (41.94) square feet.

Said Bay Window(s) at W. Dickens measure(s):
Two (2) at ten (10) feet in length, and four (4) feet in width for a total of eighty (80) square feet.

Said Bay Window(s) at W. Dickens measure(s):
Three (3) at five point five (5.5) feet in length, and two (2) feet in width for a total of thirty-three (33) square feet.

The location of said privilege shall be as shown on prints kept on file with the Department of Business Affairs and Consumer Protection and the Office of the City Clerk.

Said privilege shall be constructed in accordance with plans and specifications approved by the Department of Transportation (Division of Project Development).

This grant of privilege in the public way shall be subject to the provisions of Section 10-28-015 and all other required provisions of the Municipal Code of Chicago.

The grantee shall pay to the City of Chicago as compensation for the privilege #1116900 herein granted the sum of six hundred seventy-five ($675.00) per annum in advance.

A 25% penalty will be added for payments received after due date.

The permit holder agrees to hold the City of Chicago harmless for any damage, relocation or replacement costs associated with damage, relocation or removal of private property caused by the City performing work in the public way.

Authority herein given and granted for a period of five (5) years from and after 01/13/2015.

Alderman 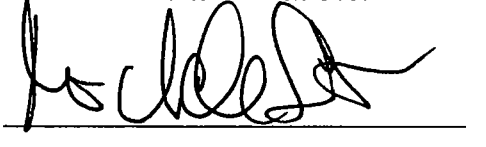

Michele Smith 43rd Ward

2106
CLARK ST.
2102
2106
2108
DICKENS AVE
328
330
332
334
CHECKS CASHED
MONEY ORDERS
CLEANERS

# City of Chicago

O2015-2261

Office of the City Clerk

Document Tracking Sheet

| | |
|---|---|
| **Meeting Date:** | 3/18/2015 |
| **Sponsor(s):** | Smith (43) |
| **Type:** | Ordinance |
| **Title:** | Grant(s) of privilege in public way for Best Buy |
| **Committee(s) Assignment:** | Committee on Transportation and Public Way |

ORDINANCE
BEST BUY
Acct. No. 10323 - 3
Permit No. 1114854

*Be It Ordained by the City Council of the City of Chicago:*

SECTION 1. Permission and authority are hereby given and granted to BEST BUY, upon the terms and subject to the conditions of this ordinance to maintain and use two (2) sign(s) projecting over the public right-of-way attached to its premises known as 2650 N. Clark St..

Said sign structure(s) measures as follows; along N. Clark Street:
Two (2) at four (4) feet in length, four (4) feet in height and ten (10) feet above grade level.

The location of said privilege shall be as shown on prints kept on file with the Department of Business Affairs and Consumer Protection and the Office of the City Clerk.

Said privilege shall be constructed in accordance with plans and specifications approved by the Department of Transportation (Division of Project Development) and Zoning Department - Signs.

This grant of privilege in the public way shall be subject to the provisions of Section 10-28-015 and all other required provisions of the Municipal Code of Chicago.

The grantee shall pay to the City of Chicago as compensation for the privilege #1114854 herein granted the sum of one hundred seventy-five ($175.00) per annum in advance.

A 25% penalty will be added for payments received after due date.

The permit holder agrees to hold the City of Chicago harmless for any damage, relocation or replacement costs associated with damage, relocation or removal of private property caused by the City performing work in the public way.

Authority herein given and granted for a period of five (5) years from and after Date of Passage.

Alderman _____

Michele Smith 43rd Ward

Scale: 3/4"=1'-0"

Blade sign to be affixed via a cantilever mount application.

4'X4' NON-ILLUMINATED CANTILEVER MOUNT SIGN

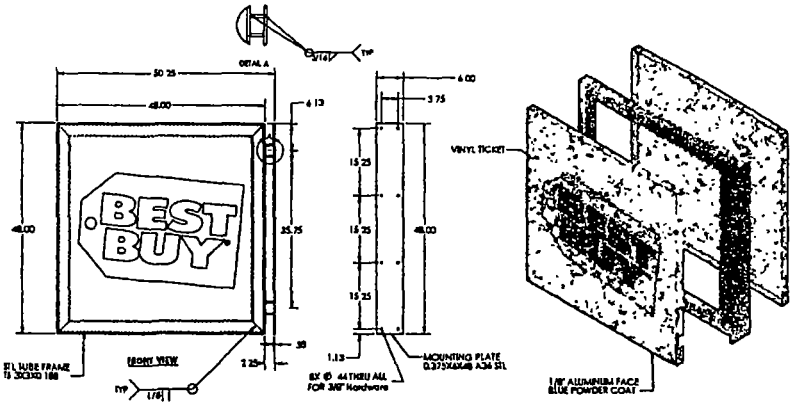


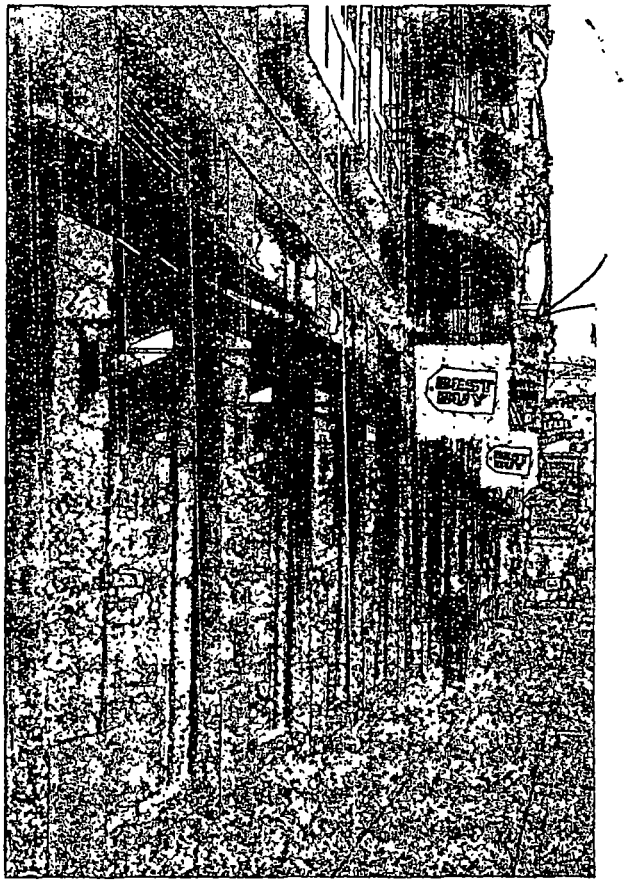


Everbrite

| | | | |
|---|---|---|---|
| Customer: BBY: Best Buy | | Description: 4' x 4' Non-Illuminated Cantilever Mount Sign | Customer Approval: Graphics and colors on file will be used unless otherwise specified by customer. Please review drawing carefully. By signing below, you agree to graphics as shown above, and to location of sign as shown. Please return signed copy back to Everbrite. |
| Project No: 312461-2 | Scale: As Noted | | |
| Date: 5/12/14 | Drawn By: KW | | |
| Location: Chicago, IL | Site No: BBY815 | Revised: 7/11/14 | CUSTOMER SIGNATURE _____ DATE _____ |
| | | Revised: | LANDLORD SIGNATURE _____ DATE _____ |

# City of Chicago

O2015-2264

## Office of the City Clerk

## Document Tracking Sheet

| | |
|---|---|
| **Meeting Date:** | 3/18/2015 |
| **Sponsor(s):** | Smith (43) |
| **Type:** | Ordinance |
| **Title:** | Grant(s) of privilege in public way for Chicago 2300 Clark Partners LLC - bay windows |
| **Committee(s) Assignment:** | Committee on Transportation and Public Way |

ORDINANCE
CHICAGO 2300 CLARK PARTNERS, LLC
Acct. No. 396165 - 1
Permit No. 1116883

*Be It Ordained by the City Council of the City of Chicago:*

SECTION 1. Permission and authority are hereby given and granted to CHICAGO 2300 CLARK PARTNERS, LLC, upon the terms and subject to the conditions of this ordinance to maintain and use, as now constructed, eleven (11) Bay Window(s) projecting over the public right-of-way adjacent to its premises known as 2300-08 N. Clark St..

Said Bay Window(s) at 2300 N Clark St measure(s):
One (1) at ten point five (10.5) feet in length, and two (2) feet in width for a total of twenty-one (21) square feet.

Said Bay Window(s) at 2302-2308 N. Clark St. measure(s):
Three (3) at ten point five (10.5) feet in length, and two (2) feet in width for a total of sixty-three (63) square feet.

Said Bay Window(s) at 410 W Belden measure(s):
Two (2) at ten point five (10.5) feet in length, and two (2) feet in width for a total of forty-two (42) square feet.

Said Bay Window(s) at 418 W Belden measure(s):
Two (2) at six (6) feet in length, and two (2) feet in width for a total of twenty-four (24) square feet.

Said Bay Window(s) at 424 W Belden measure(s):
Two (2) at ten point five (10.5) feet in length, and two (2) feet in width for a total of forty-two (42) square feet.

Said Bay Window(s) at Belden Alley measure(s):
One (1) at seventeen point five (17.5) feet in length, and two point one seven (2.17) feet in width for a total of thirty-seven point nine eight (37.98) square feet.

The location of said privilege shall be as shown on prints kept on file with the Department of Business Affairs and Consumer Protection and the Office of the City Clerk.

Said privilege shall be constructed in accordance with plans and specifications approved by the Department of Transportation (Division of Project Development).

This grant of privilege in the public way shall be subject to the provisions of Section 10-28-015 and all other required provisions of the Municipal Code of Chicago.

The grantee shall pay to the City of Chicago as compensation for the privilege #1116883 herein granted the sum of eight hundred twenty-five ($825.00) per annum in advance.

A 25% penalty will be added for payments received after due date.

The permit holder agrees to hold the City of Chicago harmless for any damage, relocation or replacement costs associated with damage, relocation or removal of private property caused by the City performing work in the public way.

Authority herein given and granted for a period of five (5) years from and after 12/16/2014.

Alderman _____

Michele Smith 43rd Ward

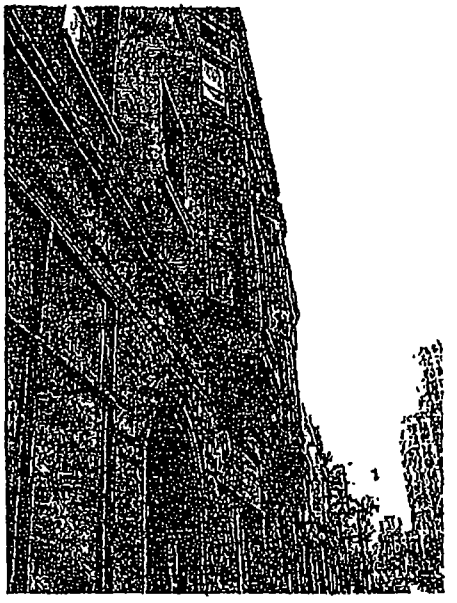

Bay windows at 2304 & 2308 N. Clark

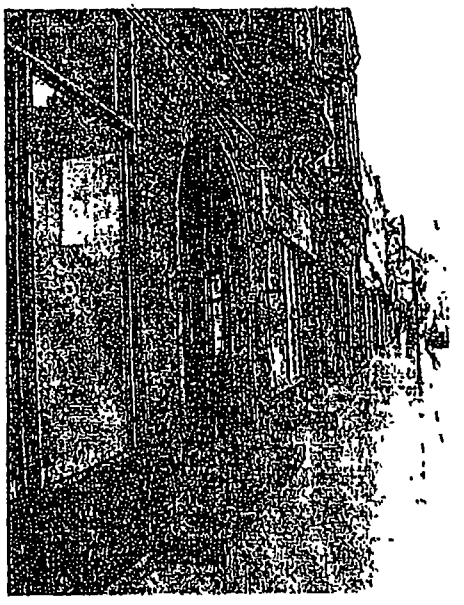

Bay windows 2304 & 2308 N. Clark

West bay window at 424 W. Belden

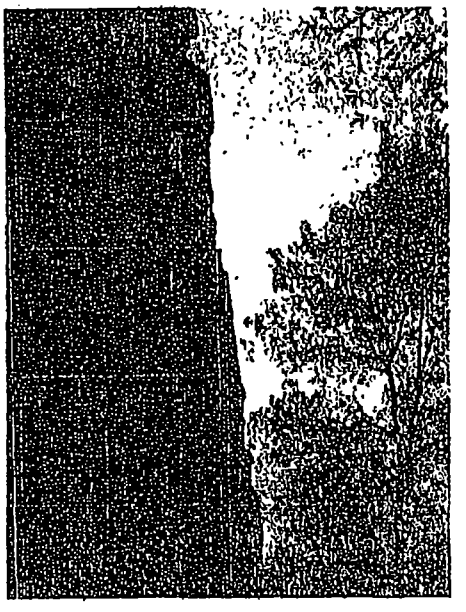

East bay window at 424 W. Belden

# City of Chicago

O2015-2266

## Office of the City Clerk

## Document Tracking Sheet

| | |
|---|---|
| **Meeting Date:** | 3/18/2015 |
| **Sponsor(s):** | Smith (43) |
| **Type:** | Ordinance |
| **Title:** | Grant(s) of privilege in public way for Chicago 2300 Clark Partners LLC - steps |
| **Committee(s) Assignment:** | Committee on Transportation and Public Way |

ORDINANCE
CHICAGO 2300 CLARK PARTNERS, LLC
Acct. No. 396165 - 1
Permit No. 1116884

*Be It Ordained by the City Council of the City of Chicago:*

SECTION 1. Permission and authority are hereby given and granted to CHICAGO 2300 CLARK PARTNERS, LLC, upon the terms and subject to the conditions of this ordinance to maintain and use, as now constructed, six (6) Step(s) on the public right-of-way adjacent to its premises known as 2300-08 N. Clark St..

Said Step(s) at 2300 N Clark St measure(s):
One (1) at eight point eight three (8.83) feet in length, and one point five (1.5) foot in width for a total of thirteen point two five (13.25) square feet.

Said Step(s) at 2302 N Clark St measure(s):
One (1) at twelve (12) feet in length, and one point five (1.5) foot in width for a total of eighteen (18) square feet.

Said Step(s) at 2304-2308 N Clark St measure(s):
One (1) at nineteen point two five (19.25) feet in length, and one point five (1.5) foot in width for a total of twenty-eight point eight eight (28.88) square feet.

Said Step(s) at 410 W Belden measure(s):
One (1) at eight point eight three (8.83) feet in length, and one point two five (1.25) foot in width for a total of eleven point zero four (11.04) square feet.

Said Step(s) at 418 W Belden measure(s):
One (1) at seven point five eight (7.58) feet in length, and one point five (1.5) foot in width for a total of eleven point three seven (11.37) square feet.

Said Step(s) at 424 W Belden measure(s):
One (1) at seven point six seven (7.67) feet in length, and one point four two (1.42) foot in width for a total of ten point eight nine (10.89) square feet.

The location of said privilege shall be as shown on prints kept on file with the Department of Business Affairs and Consumer Protection and the Office of the City Clerk.

Said privilege shall be constructed in accordance with plans and specifications approved by the Department of Transportation (Division of Project Development).

This grant of privilege in the public way shall be subject to the provisions of Section 10-28-015 and all other required provisions of the Municipal Code of Chicago.

The grantee shall pay to the City of Chicago as compensation for the privilege #1116884 herein granted the sum of two thousand four hundred ($2,400.00) per annum in advance.

A 25% penalty will be added for payments received after due date.

The permit holder agrees to hold the City of Chicago harmless for any damage, relocation or replacement costs associated with damage, relocation or removal of private property caused by the City performing work in the public way.

Authority herein given and granted for a period of five (5) years from and after 12/16/2014

Alderman _____

Michele Smith 43rd Ward

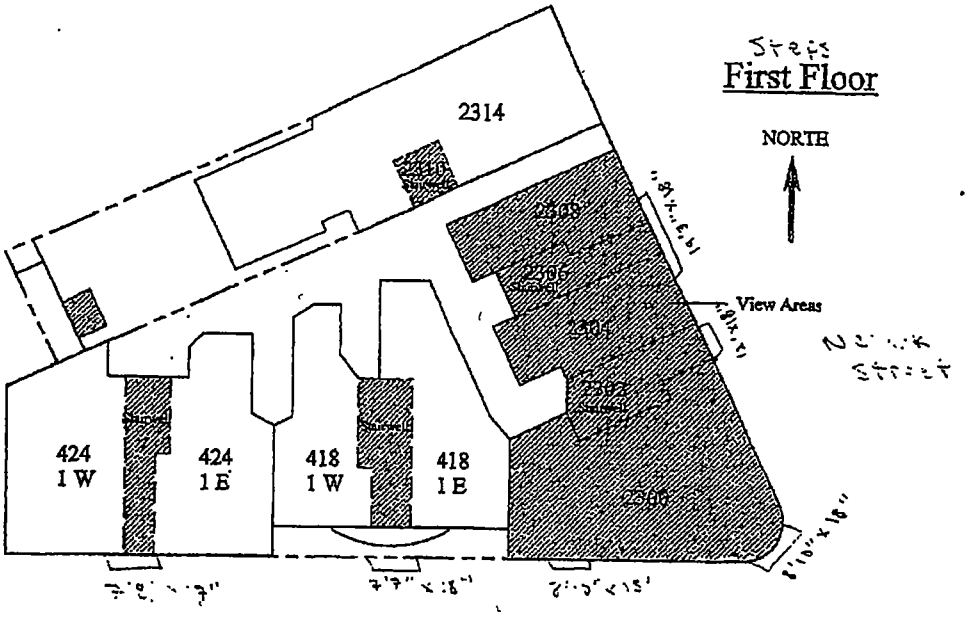
First Floor
NORTH
2314
2308
2306
2304
2302
2300
View Areas
424
1 W
424
1 E
418
1 W
418
1 E

# City of Chicago

O2015-2269

Office of the City Clerk

Document Tracking Sheet

| | |
|---|---|
| **Meeting Date:** | 3/18/2015 |
| **Sponsor(s):** | Smith (43) |
| **Type:** | Ordinance |
| **Title:** | Grant(s) of privilege in public way for Chicago 2300 Clark Partners LLC - vault |
| **Committee(s) Assignment:** | Committee on Transportation and Public Way |

ORDINANCE
CHICAGO 2300 CLARK PARTNERS, LLC
Acct. No. 396165 - 1
Permit No. 1116885

*Be It Ordained by the City Council of the City of Chicago:*

SECTION 1. Permission and authority are hereby given and granted to CHICAGO 2300 CLARK PARTNERS, LLC, upon the terms and subject to the conditions of this ordinance to maintain and use, as now constructed, one (1) Vault(s) under the public right-of-way adjacent to its premises known as 2300-08 N. Clark St..

Said Vault(s) at W. Belden Ave measure(s):
One (1) at twelve (12) feet in length, and ten (10) feet in width for a total of one hundred twenty (120) square feet.

The location of said privilege shall be as shown on prints kept on file with the Department of Business Affairs and Consumer Protection and the Office of the City Clerk.

Said privilege shall be constructed in accordance with plans and specifications approved by the Department of Transportation (Office of Underground Coordination).

This grant of privilege in the public way shall be subject to the provisions of Section 10-28-015 and all other required provisions of the Municipal Code of Chicago.

The grantee shall pay to the City of Chicago as compensation for the privilege #1116885 herein granted the sum of four hundred ($400.00) per annum in advance.

A 25% penalty will be added for payments received after due date.

The permit holder agrees to hold the City of Chicago harmless for any damage, relocation or replacement costs associated with damage, relocation or removal of private property caused by the City performing work in the public way.

Authority herein given and granted for a period of five (5) years from and after 12/16/2014.

Alderman _____

Michele Smith 43rd Ward

Sidewalk Vault

## Basement Floor

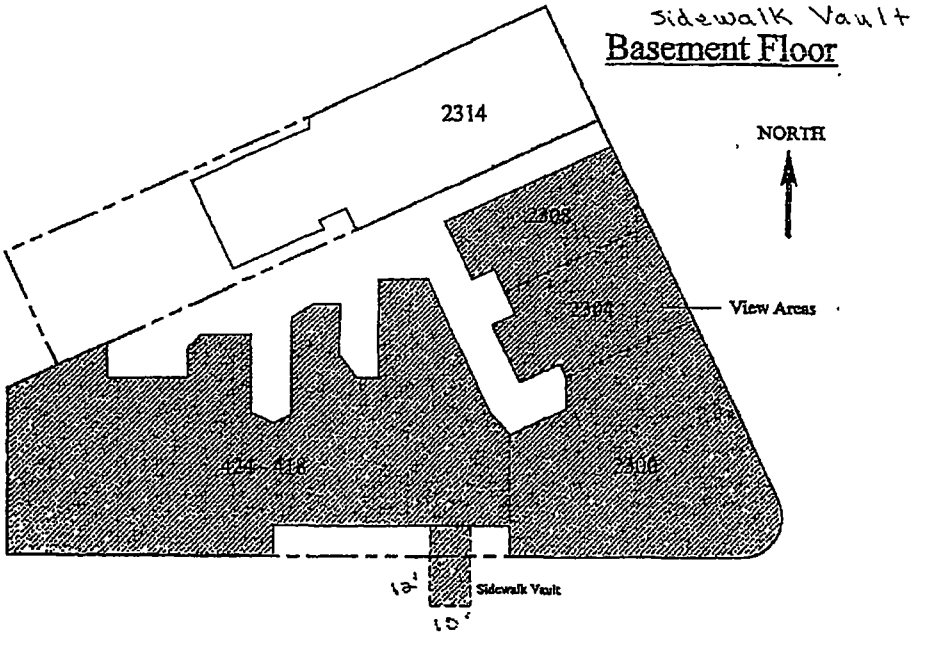

# City of Chicago

O2015-2271

Office of the City Clerk

Document Tracking Sheet

| | |
|---|---|
| **Meeting Date:** | 3/18/2015 |
| **Sponsor(s):** | Smith (43) |
| **Type:** | Ordinance |
| **Title:** | Grant(s) of privilege in public way for Corcoran's Grill & Pub |
| **Committee(s) Assignment:** | Committee on Transportation and Public Way |

ORDINANCE
CORCORAN'S GRILL & PUB
Acct. No. 11391 - 1
Permit No. 1117706

*Be It Ordained by the City Council of the City of Chicago:*

SECTION 1. Permission and authority are hereby given and granted to CORCORAN'S GRILL & PUB, upon the terms and subject to the conditions of this ordinance to maintain and use, as now constructed, two (2) Door Swing(s) on the public right-of-way adjacent to its premises known as 1615 N. Wells St..

Said Door Swing(s) at N. Wells measure(s):
Two (2) at one point three three (1.33) foot in length, and four point five eight (4.58) feet in width for a total of twelve point one eight (12.18) square feet.

The location of said privilege shall be as shown on prints kept on file with the Department of Business Affairs and Consumer Protection and the Office of the City Clerk.

Said privilege shall be constructed in accordance with plans and specifications approved by the Department of Transportation (Division of Project Development).

This grant of privilege in the public way shall be subject to the provisions of Section 10-28-015 and all other required provisions of the Municipal Code of Chicago.

The grantee shall pay to the City of Chicago as compensation for the privilege #1117706 herein granted the sum of one hundred fifty ($150.00) per annum in advance.

A 25% penalty will be added for payments received after due date.

The permit holder agrees to hold the City of Chicago harmless for any damage, relocation or replacement costs associated with damage, relocation or removal of private property caused by the City performing work in the public way.

Authority herein given and granted for a period of five (5) years from and after 09/09/2014.

Alderman _____

Michele Smith 43rd Ward

1615 N Wells

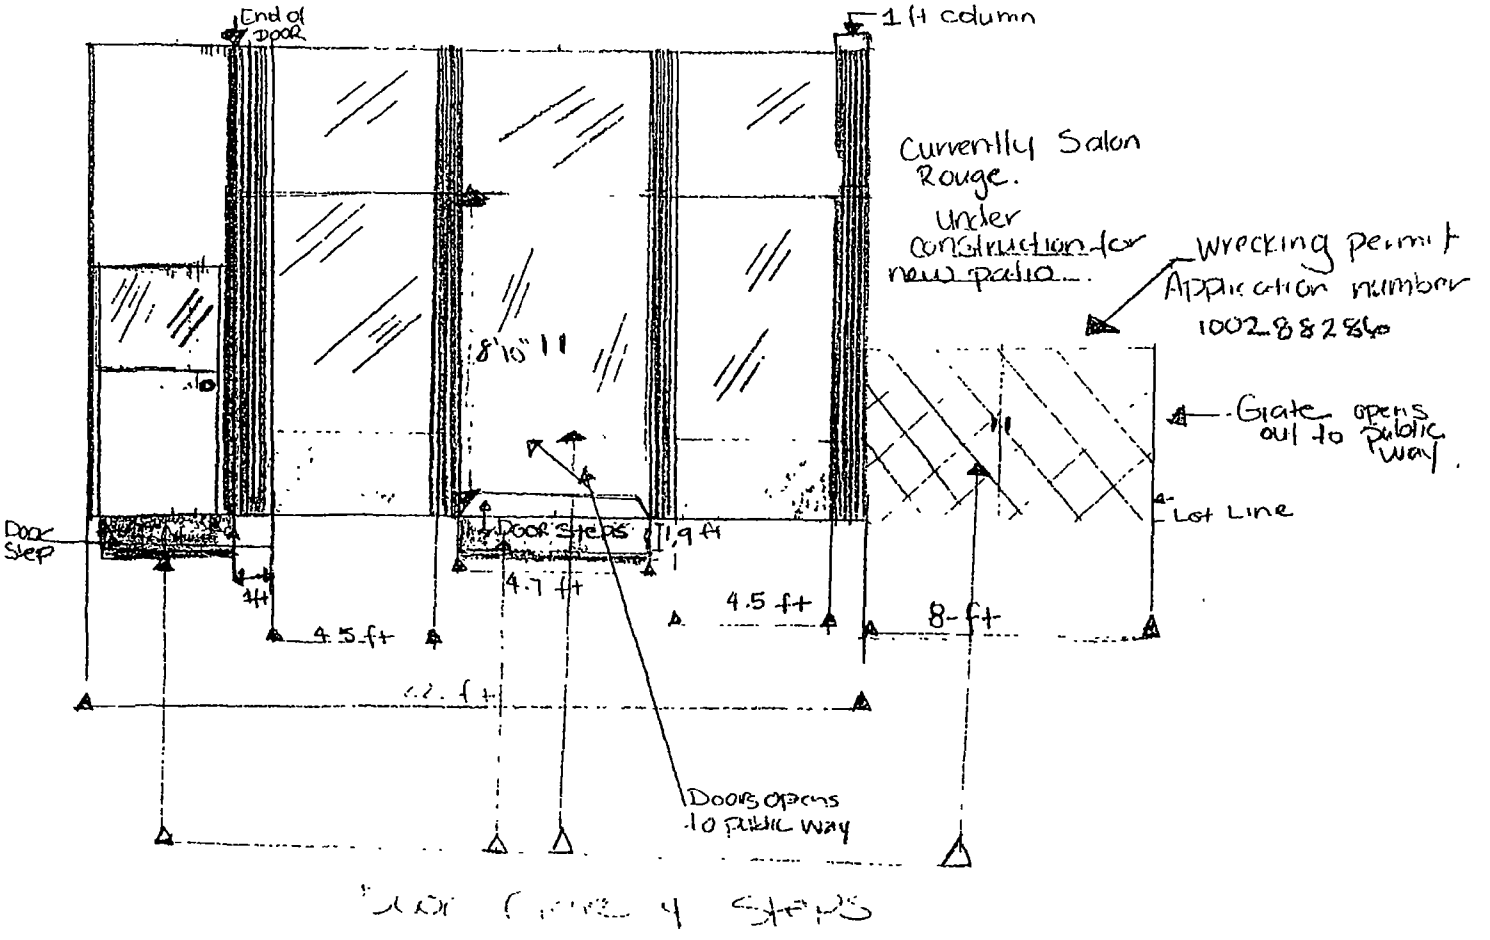


Door [illegible] steps

# City of Chicago

O2015-2273

## Office of the City Clerk

## Document Tracking Sheet

| | |
|---|---|
| **Meeting Date:** | 3/18/2015 |
| **Sponsor(s):** | Smith (43) |
| **Type:** | Ordinance |
| **Title:** | Grant(s) of privilege in public way for Edward Benford - fence |
| **Committee(s) Assignment:** | Committee on Transportation and Public Way |

ORDINANCE
EDWARD BENFORD
Acct. No. 396758 - 1
Permit No. 1117545

*Be It Ordained by the City Council of the City of Chicago:*

SECTION 1. Permission and authority are hereby given and granted to EDWARD BENFORD, upon the terms and subject to the conditions of this ordinance to maintain and use, as now constructed, one (1) Fence(s) on the public right-of-way adjacent to its premises known as 632 W. Belden Ave..

Said Fence(s) at W. Belden Avenue measure(s):
One (1) at forty-two point six (42.6) feet in length, and point seven one (.71) feet in width for a total of thirty point two five (30.25) square feet. Existing fence is five (5) feet in height.

The location of said privilege shall be as shown on prints kept on file with the Department of Business Affairs and Consumer Protection and the Office of the City Clerk.

Said privilege shall be constructed in accordance with plans and specifications approved by the Department of Transportation (Division of Project Development).

This grant of privilege in the public way shall be subject to the provisions of Section 10-28-015 and all other required provisions of the Municipal Code of Chicago.

The grantee shall pay to the City of Chicago as compensation for the privilege #1117545 herein granted the sum of four hundred ($400.00) per annum in advance.

A 25% penalty will be added for payments received after due date.

The permit holder agrees to hold the City of Chicago harmless for any damage, relocation or replacement costs associated with damage, relocation or removal of private property caused by the City performing work in the public way.

Authority herein given and granted for a period of five (5) years from and after Date of Passage.

Alderman _____

Michele Smith 43rd Ward

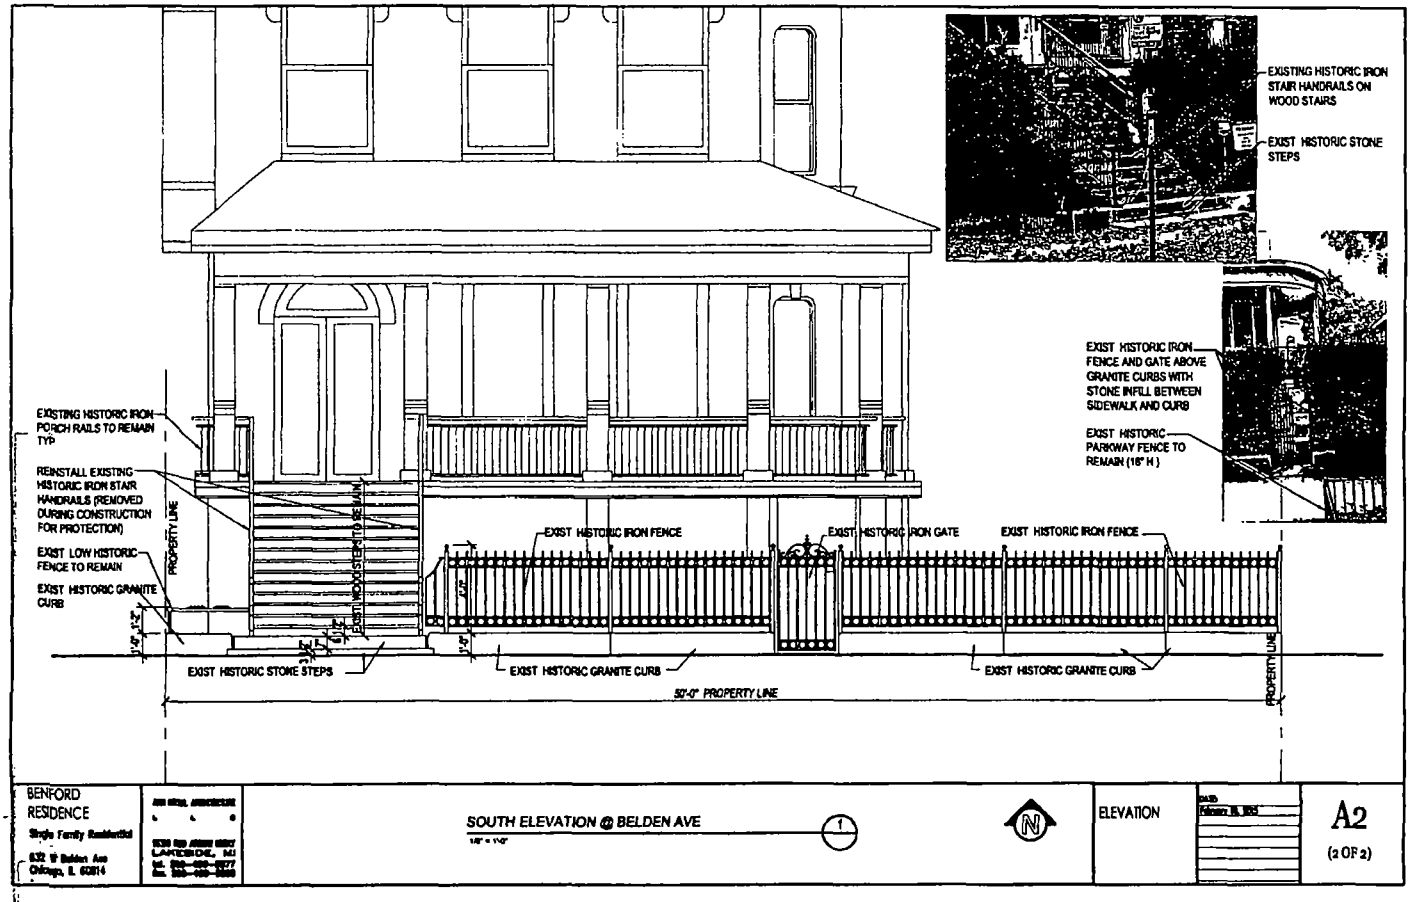
EXISTING HISTORIC IRON STAIR HANDRAILS ON WOOD STAIRS
EXIST HISTORIC STONE STEPS
EXIST HISTORIC IRON FENCE AND GATE ABOVE GRANITE CURBS WITH STONE INFILL BETWEEN SIDEWALK AND CURB
EXIST HISTORIC PARKWAY FENCE TO REMAIN (16" H.)
EXISTING HISTORIC IRON PORCH RAILS TO REMAIN TYP.
REINSTALL EXISTING HISTORIC IRON STAIR HANDRAILS (REMOVED DURING CONSTRUCTION FOR PROTECTION)
EXIST LOW HISTORIC FENCE TO REMAIN
EXIST HISTORIC GRANITE CURB
PROPERTY LINE
EXIST WOOD STEPS TO BE MAIN.
EXIST HISTORIC IRON FENCE
EXIST HISTORIC IRON GATE
EXIST HISTORIC IRON FENCE
EXIST HISTORIC STONE STEPS
EXIST HISTORIC GRANITE CURB
EXIST HISTORIC GRANITE CURB
50'-0" PROPERTY LINE
PROPERTY LINE
BENFORD RESIDENCE
Single Family Residential
632 W Belden Ave
Chicago, IL 60614
SOUTH ELEVATION @ BELDEN AVE
1/8" = 1'-0"
1
N
ELEVATION
A2
(2 OF 2)

# City of Chicago

O2015-2276

## Office of the City Clerk

## Document Tracking Sheet

| | |
|---|---|
| **Meeting Date:** | 3/18/2015 |
| **Sponsor(s):** | Smith (43) |
| **Type:** | Ordinance |
| **Title:** | Grant(s) of privilege in public way for Edward Benford - step |
| **Committee(s) Assignment:** | Committee on Transportation and Public Way |

ORDINANCE
EDWARD BENFORD
Acct. No. 396758 - 1
Permit No. 1117546

*Be It Ordained by the City Council of the City of Chicago:*

SECTION 1. Permission and authority are hereby given and granted to EDWARD BENFORD, upon the terms and subject to the conditions of this ordinance to maintain and use, as now constructed, one (1) Step(s) on the public right-of-way adjacent to its premises known as 632 W. Belden Ave..

Said Step(s) at W. Belden Avenue measure(s):
One (1) at eight point nine two (8.92) feet in length, and two point five (2.5) feet in width for a total of twenty-two point three (22.3) square feet.

The location of said privilege shall be as shown on prints kept on file with the Department of Business Affairs and Consumer Protection and the Office of the City Clerk.

Said privilege shall be constructed in accordance with plans and specifications approved by the Department of Transportation (Division of Project Development).

This grant of privilege in the public way shall be subject to the provisions of Section 10-28-015 and all other required provisions of the Municipal Code of Chicago.

The grantee shall pay to the City of Chicago as compensation for the privilege #1117546 herein granted the sum of zero ($.00) per annum in advance.

A 25% penalty will be added for payments received after due date.

The permit holder agrees to hold the City of Chicago harmless for any damage, relocation or replacement costs associated with damage, relocation or removal of private property caused by the City performing work in the public way.

Authority herein given and granted for a period of five (5) years from and after Date of Passage.

Alderman _____

Michele Smith 43rd Ward

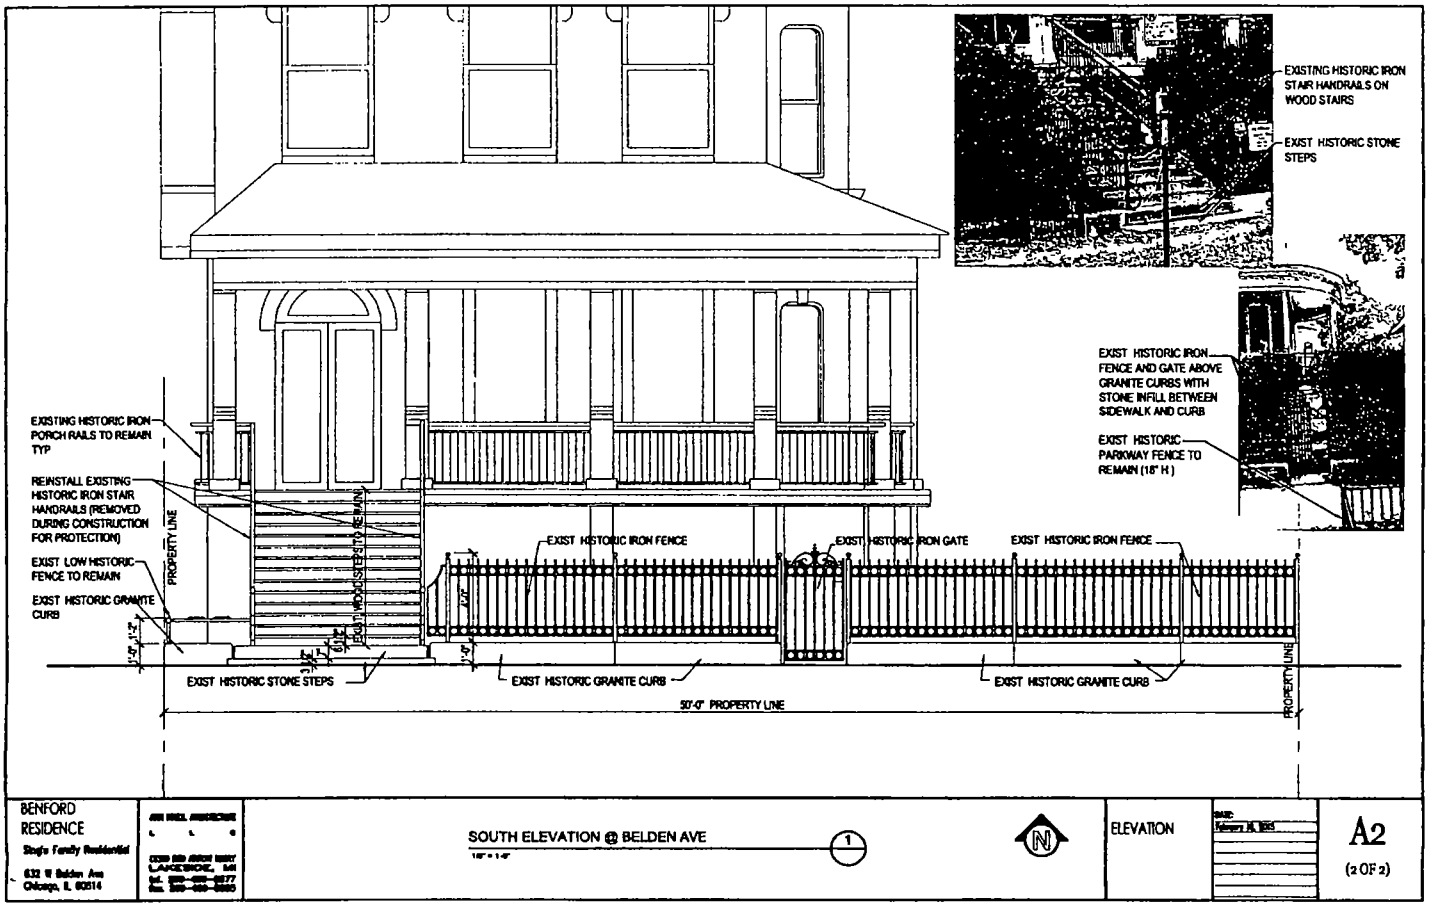


BENFORD RESIDENCE
Single Family Residential
633 W Belden Ave
Chicago, IL 60614

SOUTH ELEVATION @ BELDEN AVE — 1

ELEVATION

A2
(2 OF 2)

# City of Chicago

O2015-2279

Office of the City Clerk

Document Tracking Sheet

| | |
|---|---|
| **Meeting Date:** | 3/18/2015 |
| **Sponsor(s):** | Smith (43) |
| **Type:** | Ordinance |
| **Title:** | Grant(s) of privilege in public way for Gaslight Bar & Grille |
| **Committee(s) Assignment:** | Committee on Transportation and Public Way |

ORDINANCE
GASLIGHT BAR & GRILLE
Acct. No. 267203 - 1
Permit No. 1115395

*Be It Ordained by the City Council of the City of Chicago:*

SECTION 1. Permission and authority are hereby given and granted to GASLIGHT BAR & GRILLE, upon the terms and subject to the conditions of this ordinance to maintain and use, as now constructed, four (4) Flag Pole(s) projecting over the public right-of-way adjacent to its premises known as 2450 N. Clark St..

Said Flag Pole(s) at N. Clark Street measure(s):
Four (4) at three point five (3.5) feet in length, and three point five (3.5) feet in width for a total of forty-nine (49) square feet.

The location of said privilege shall be as shown on prints kept on file with the Department of Business Affairs and Consumer Protection and the Office of the City Clerk.

Said privilege shall be constructed in accordance with plans and specifications approved by the Department of Transportation (Division of Project Development).

This grant of privilege in the public way shall be subject to the provisions of Section 10-28-015 and all other required provisions of the Municipal Code of Chicago.

The grantee shall pay to the City of Chicago as compensation for the privilege #1115395 herein granted the sum of three hundred ($300.00) per annum in advance.

A 25% penalty will be added for payments received after due date.

The permit holder agrees to hold the City of Chicago harmless for any damage, relocation or replacement costs associated with damage, relocation or removal of private property caused by the City performing work in the public way.

Authority herein given and granted for a period of five (5) years from and after Date of Passage.

Alderman _____

Michele Smith 43rd Ward

# Gaslight Bar & Grill – 2450 N Clark Street
# Flagpoles Pictures (4)

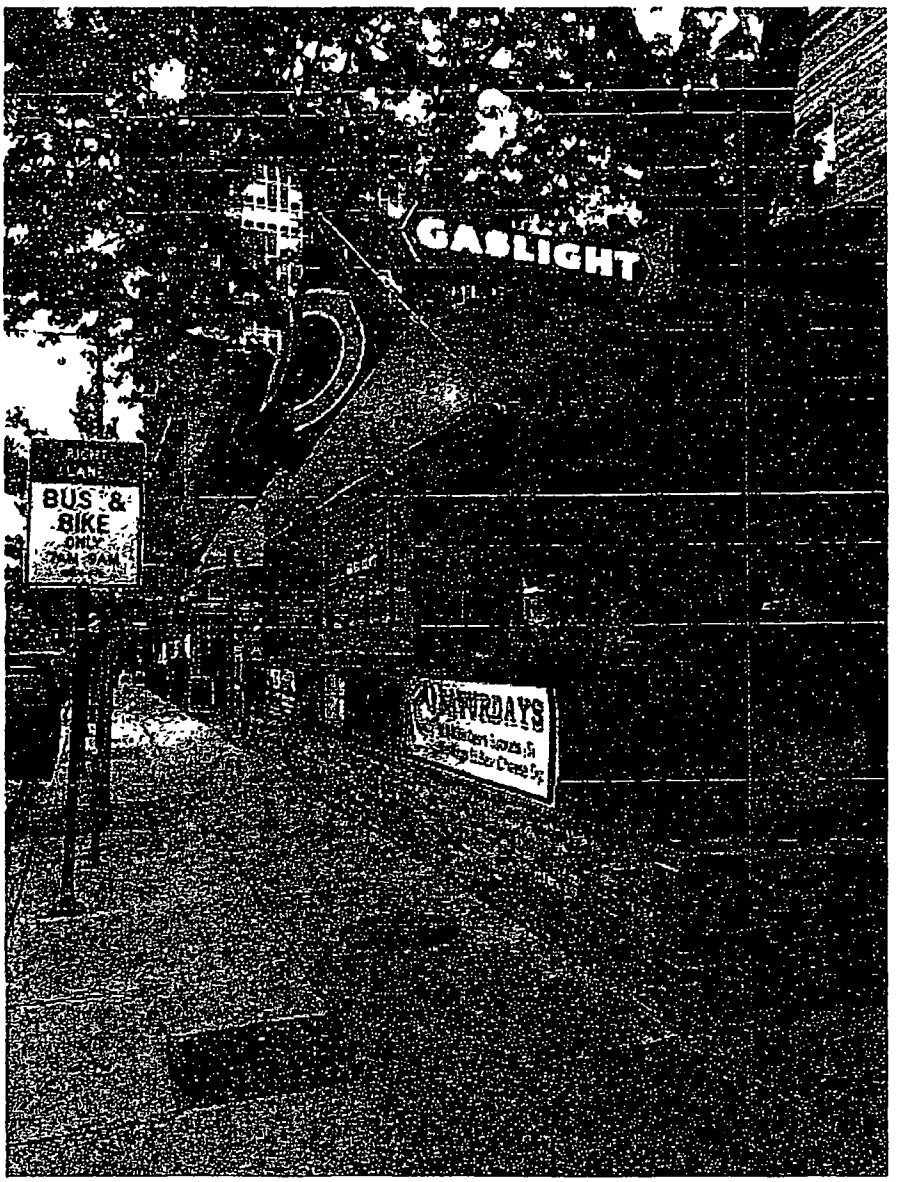

**Department of Business Affairs and Consumer Protection**
Small Business Center - Public Way Use Unit
City Hall - 121 N. LaSalle Street, Room 800 • Chicago, IL 60602
312-74-GOBIZ / 312-744-6249 • (312) 744-1944 (TTY)
http://www.cityofchicago.org/bacp

**03/18/2015**

Alderman **Michele Smith**
Ward # **43**
City of Chicago
City Hall, Room **300**
121 North LaSalle Street
Chicago, Illinois 60602

Re: An ordinance to use and maintain a portion of the public right-of-way for **four (4) flag pole(s)** for **GASLIGHT BAR & GRILLE**, adjacent to the premises known as **2450 N. Clark St.**.

Dear Alderman **Michele Smith**:

The applicant referenced above has requested the use of the public right-of-way for a **flag pole(s)**. An ordinance has been prepared by the Department of Business Affairs and Consumer Protection – Small Business Center - Public Way Use Unit for presentation to the City Council. Because this request was made for properties located in your ward, as approved by you as per the attached, I respectfully request that you introduce the attached ordinance at the next City Council meeting.

If you have any questions regarding this ordinance, please contact Anthony Bertuca at (312) 744-5506.

**Department of Business Affairs and Consumer Protection**

# City of Chicago

O2015-2281

## Office of the City Clerk

## Document Tracking Sheet

| | |
|---|---|
| **Meeting Date:** | 3/18/2015 |
| **Sponsor(s):** | Smith (43) |
| **Type:** | Ordinance |
| **Title:** | Grant(s) of privilege in public way for Grossinger City Autoplex, Inc. |
| **Committee(s) Assignment:** | Committee on Transportation and Public Way |

ORDINANCE
GROSSINGER CITY AUTOPLEX, INC
Acct. No. 277521 - 7
Permit No. 1117687

*Be It Ordained by the City Council of the City of Chicago:*

SECTION 1. Permission and authority are hereby given and granted to GROSSINGER CITY AUTOPLEX, INC, upon the terms and subject to the conditions of this ordinance to maintain and use, as now constructed, five (5) Bay Window(s) projecting over the public right-of-way adjacent to its premises known as 1500 N. Dayton St..

Said Bay Window(s) at N. Dayton measure(s):
Two (2) at twenty point nine one (20.91) feet in length, and seven point seven five (7.75) feet in width for a total of three hundred twenty-four point one one (324.11) square feet.

Said Bay Window(s) at N. Dayton measure(s):
Three (3) at twenty point four one (20.41) feet in length, and seven point nine one (7.91) feet in width for a total of four hundred eighty-four point three three (484.33) square feet.

The location of said privilege shall be as shown on prints kept on file with the Department of Business Affairs and Consumer Protection and the Office of the City Clerk.

Said privilege shall be constructed in accordance with plans and specifications approved by the Department of Transportation (Division of Project Development).

This grant of privilege in the public way shall be subject to the provisions of Section 10-28-015 and all other required provisions of the Municipal Code of Chicago.

The grantee shall pay to the City of Chicago as compensation for the privilege #1117687 herein granted the sum of three hundred seventy-five ($375.00) per annum in advance.

A 25% penalty will be added for payments received after due date.

The permit holder agrees to hold the City of Chicago harmless for any damage, relocation or replacement costs associated with damage, relocation or removal of private property caused by the City performing work in the public way.

Authority herein given and granted for a period of five (5) years from and after 03/10/2015.

Alderman _____

Michele Smith 43rd Ward

# City of Chicago

O2015-2283

## Office of the City Clerk

## Document Tracking Sheet

| | |
|---|---|
| **Meeting Date:** | 3/18/2015 |
| **Sponsor(s):** | Smith (43) |
| **Type:** | Ordinance |
| **Title:** | Grant(s) of privilege in public way for Jayson Home |
| **Committee(s) Assignment:** | Committee on Transportation and Public Way |

ORDINANCE
Jayson Home
Acct. No. 3488 - 2
Permit No. 1114251

*Be It Ordained by the City Council of the City of Chicago:*

SECTION 1. Permission and authority are hereby given and granted to Jayson Home, upon the terms and subject to the conditions of this ordinance to maintain and use one (1) sign(s) projecting over the public right-of-way attached to its premises known as 1885 N. Clybourn Ave..

Said sign structure(s) measures as follows; along N. Clybourn Avenue:
One (1) at twenty-six point two five (26.25) feet in length, two point zero eight (2.08)feet in height and fifteen (15) feet above grade level.

The location of said privilege shall be as shown on prints kept on file with the Department of Business Affairs and Consumer Protection and the Office of the City Clerk.

Said privilege shall be constructed in accordance with plans and specifications approved by the Department of Transportation (Division of Project Development) and Zoning Department- Signs.

This grant of privilege in the public way shall be subject to the provisions of Section 10-28-015 and all other required provisions of the Municipal Code of Chicago.

The grantee shall pay to the City of Chicago as compensation for the privilege #1114251 herein granted the sum of three hundred ($300.00) per annum in advance.

A 25% penalty will be added for payments received after due date

The permit holder agrees to hold the City of Chicago harmless for any damage, relocation or replacement costs associated with damage, relocation or removal of private property caused by the City performing work in the public way.

Authority herein given and granted for a period offive (5) years from and after Date of Passage.

Alderman _____

Michele Smith 43rd Ward

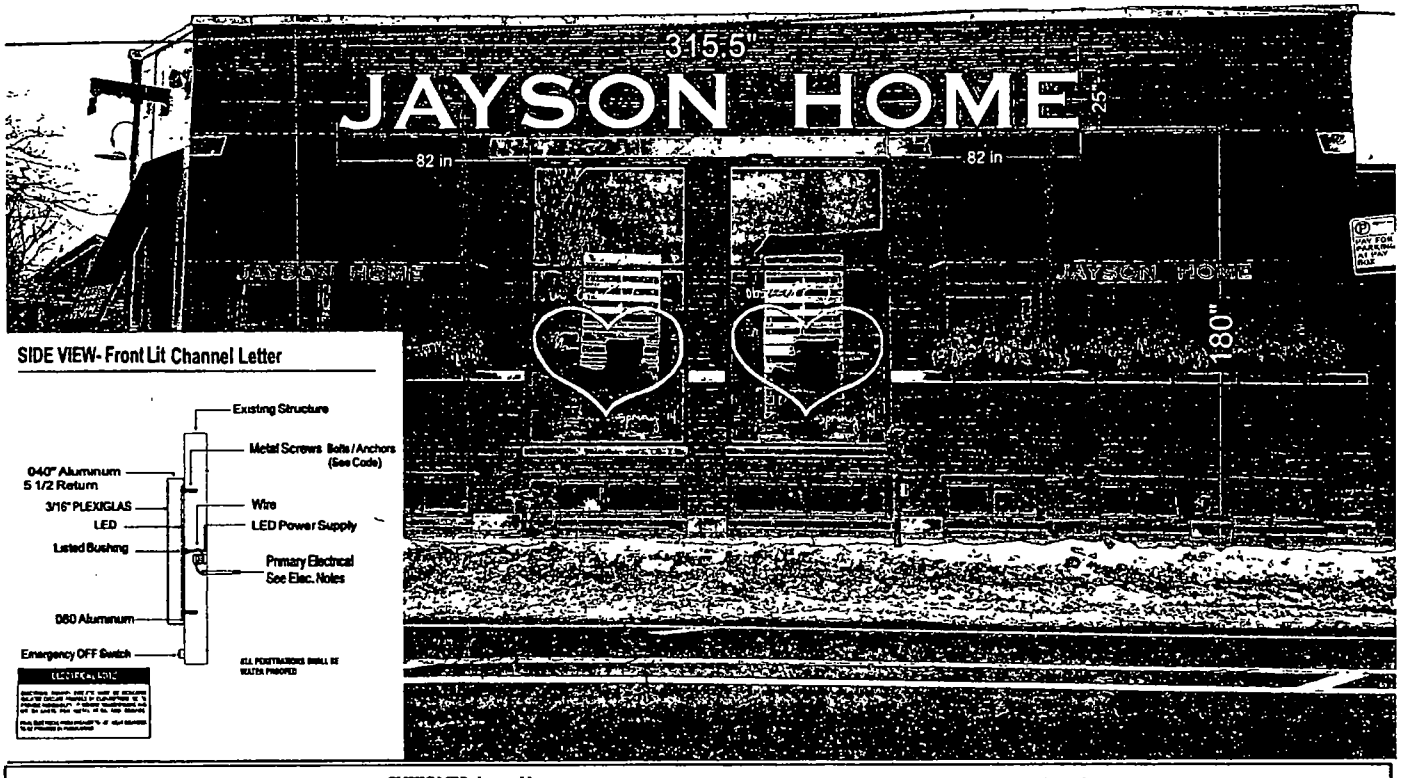


**SIDE VIEW- Front Lit Channel Letter**




TRIANGLE SIGN & AWNING
1-888-263-6639
www.trianglesignandawning.com
sales@trianglesignandawning.com
6288 Oakton St Morton Grove, IL 60053

CUSTOMER Jayson Home

LOCATION 1885 N Clybourn Ave, Chicago, IL 60614

Design by Aleona S
Date 05/30/2014

© by Triangle Sign & Awning
Proprietary and Confidential

The design is the original and unpublished work of Triangle Sign & Awning, Inc. and may not be reproduced, copied or exhibited in any fashion without the expressed written consent of the company. The rights to this design may be purchased.

Customer approval signature _____ / /2014 Date

Special Note

Landlord approval signature _____ / /2014 Date

# City of Chicago

O2015-2285

Office of the City Clerk

Document Tracking Sheet

| | |
|---|---|
| **Meeting Date:** | 3/18/2015 |
| **Sponsor(s):** | Smith (43) |
| **Type:** | Ordinance |
| **Title:** | Grant(s) of privilege in public way for Lincoln Hall |
| **Committee(s) Assignment:** | Committee on Transportation and Public Way |

ORDINANCE
LINCOLN HALL
Acct. No. 337380 - 1
Permit No. 1116751

*Be It Ordained by the City Council of the City of Chicago:*

SECTION 1. Permission and authority are hereby given and granted to LINCOLN HALL, upon the terms and subject to the conditions of this ordinance to maintain and use one (1) sign(s) projecting over the public right-of-way attached to its premises known as 2424-26 N. Lincoln Ave..

Said sign structure(s) measures as follows; along N LINCOLN AVE:
One (1) at two (2) feet in length, ten point two five (10.25) feet in height and thirteen point seven five (13.75) feet above grade level.

The location of said privilege shall be as shown on prints kept on file with the Department of Business Affairs and Consumer Protection and the Office of the City Clerk.

Said privilege shall be constructed in accordance with plans and specifications approved by the Department of Transportation (Division of Project Development) and Zoning Department - Signs.

This grant of privilege in the public way shall be subject to the provisions of Section 10-28-015 and all other required provisions of the Municipal Code of Chicago.

The grantee shall pay to the City of Chicago as compensation for the privilege #1116751 herein granted the sum of one hundred ($100.00) per annum in advance.

A 25% penalty will be added for payments received after due date.

The permit holder agrees to hold the City of Chicago harmless for any damage, relocation or replacement costs associated with damage, relocation or removal of private property caused by the City performing work in the public way.

Authority herein given and granted for a period of five (5) years from and after 09/09/2014.

Alderman

Michele Smith 43rd Ward

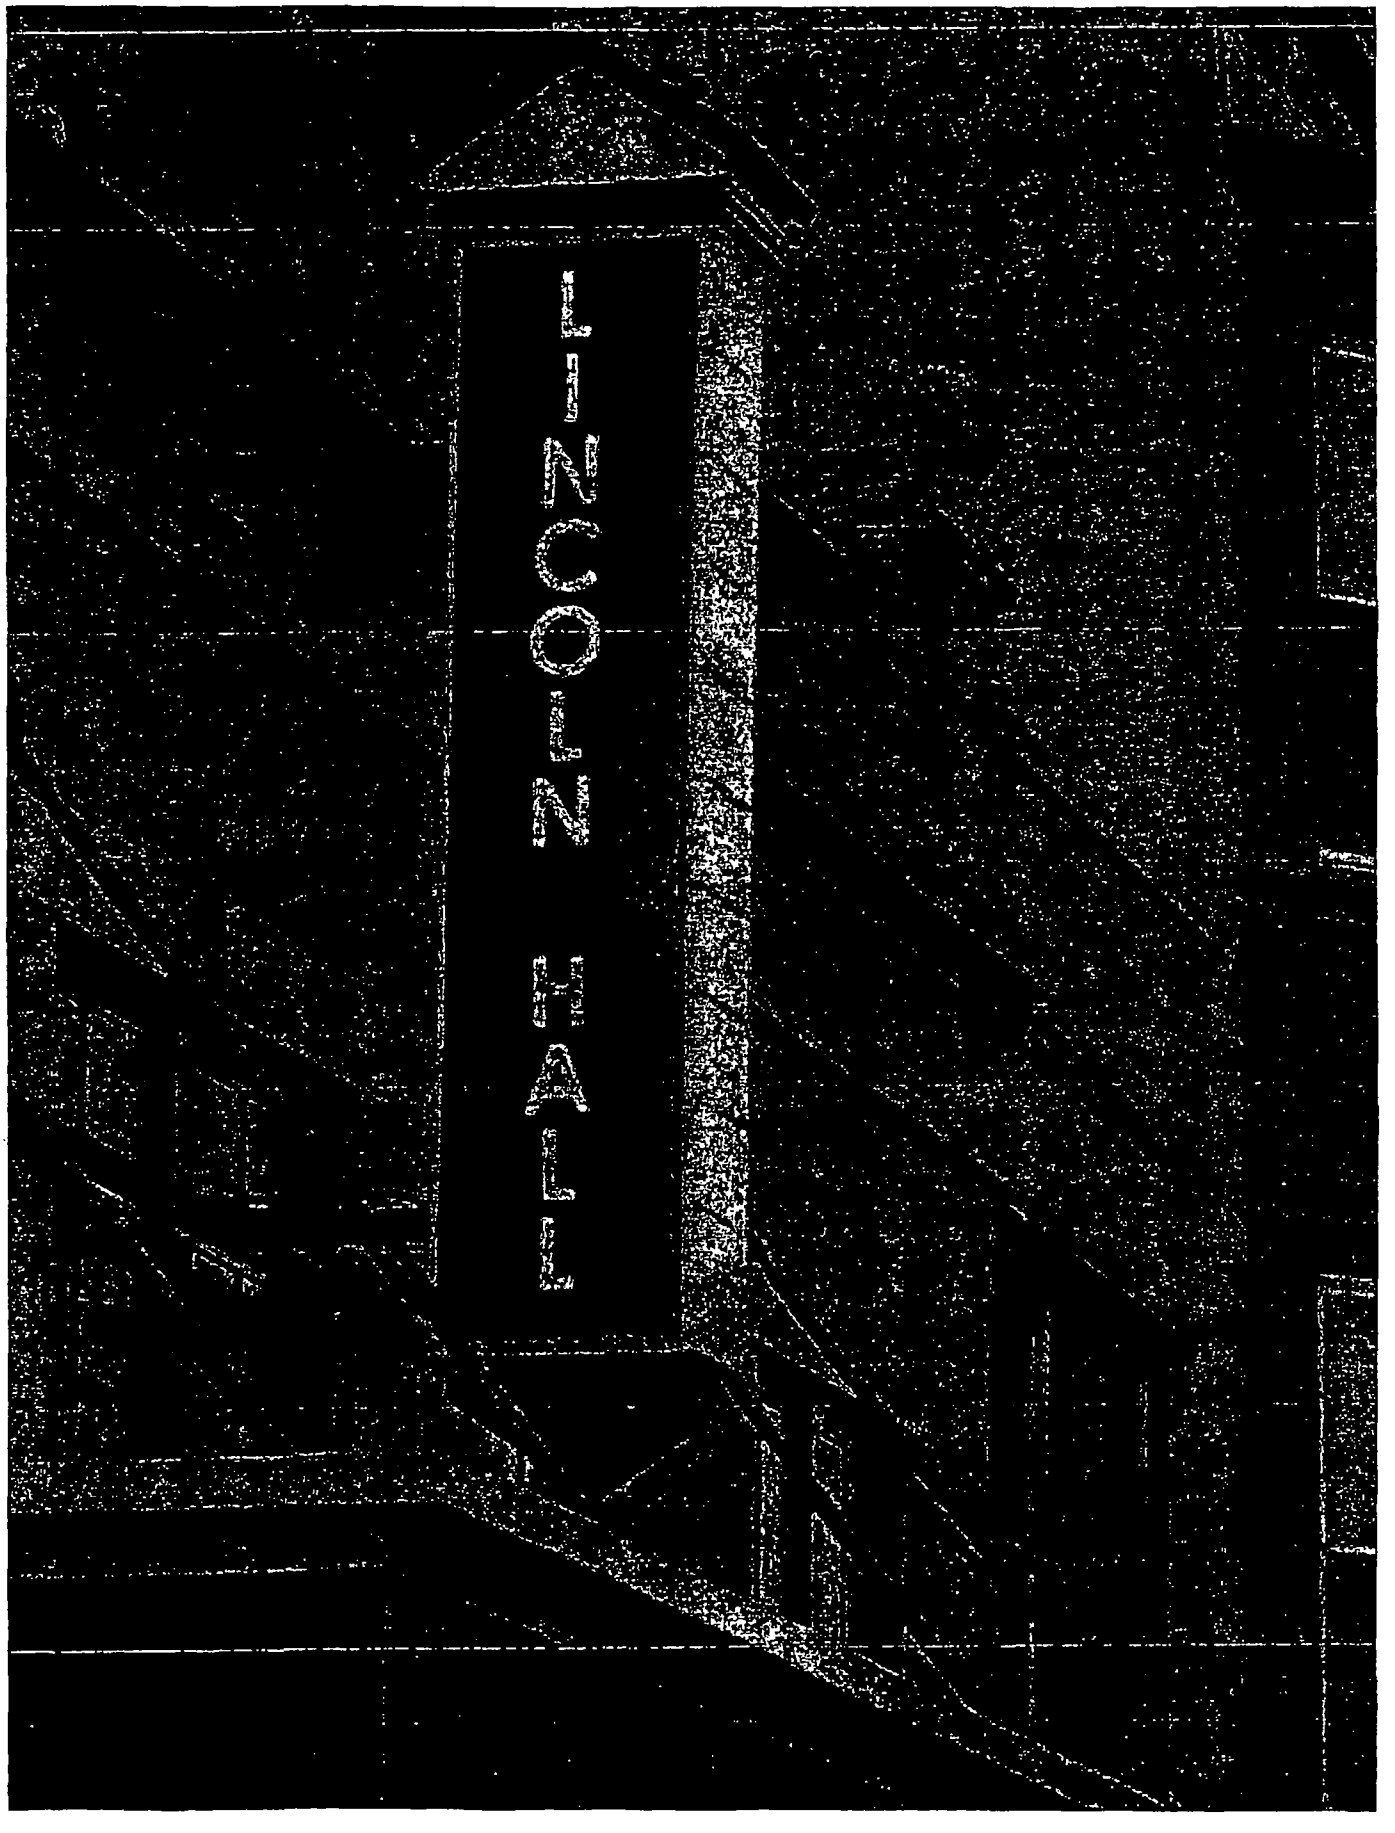
LINCOLN HALL

# City of Chicago

O2015-2291

## Office of the City Clerk

## Document Tracking Sheet

| | |
|---|---|
| **Meeting Date:** | 3/18/2015 |
| **Sponsor(s):** | Smith (43) |
| **Type:** | Ordinance |
| **Title:** | Grant(s) of privilege in public way for Lincoln Park Chamber of Commerce - 2468 1/2 N Clark St |
| **Committee(s) Assignment:** | Committee on Transportation and Public Way |

ORDINANCE
LINCOLN PARK CHAMBER OF COMMERCE
Acct. No. 298885 - 42
Permit No. 1116723

*Be It Ordained by the City Council of the City of Chicago:*

SECTION 1. Permission and authority are hereby given and granted to LINCOLN PARK CHAMBER OF COMMERCE, upon the terms and subject to the conditions of this ordinance to construct, install, maintain and use one (1) Sculpture (Public Art) on the public right-of-way adjacent to its premises known as 2468 1/2 N. Clark St..

Said Sculpture (Public Art) at N. CLARK STREET measure(s):
One (1) at four (4) feet in length, and four (4) feet in width for a total of sixteen (16) square feet. Said sculpture (public art) shall be approximately twelve (12) feet in height.

The location of said privilege shall be as shown on prints kept on file with the Department of Business Affairs and Consumer Protection and the Office of the City Clerk.

Said privilege shall be constructed in accordance with plans and specifications approved by the Department of Planning and Development and Department of Transportation (Division of Project Development).

This grant of privilege in the public way shall be subject to the provisions of Section 10-28-015 and all other required provisions of the Municipal Code of Chicago.

The grantee shall pay to the City of Chicago as compensation for the privilege #1116723 herein granted the sum of four hundred ($400.00) per annum in advance.

A 25% penalty will be added for payments received after due date.

The permit holder agrees to hold the City of Chicago harmless for any damage, relocation or replacement costs associated with damage, relocation or removal of private property caused by the City performing work in the public way.

Authority herein given and granted for a period of five (5) years from and after Date of Passage.

Alderman _____

Michele Smith 43rd Ward

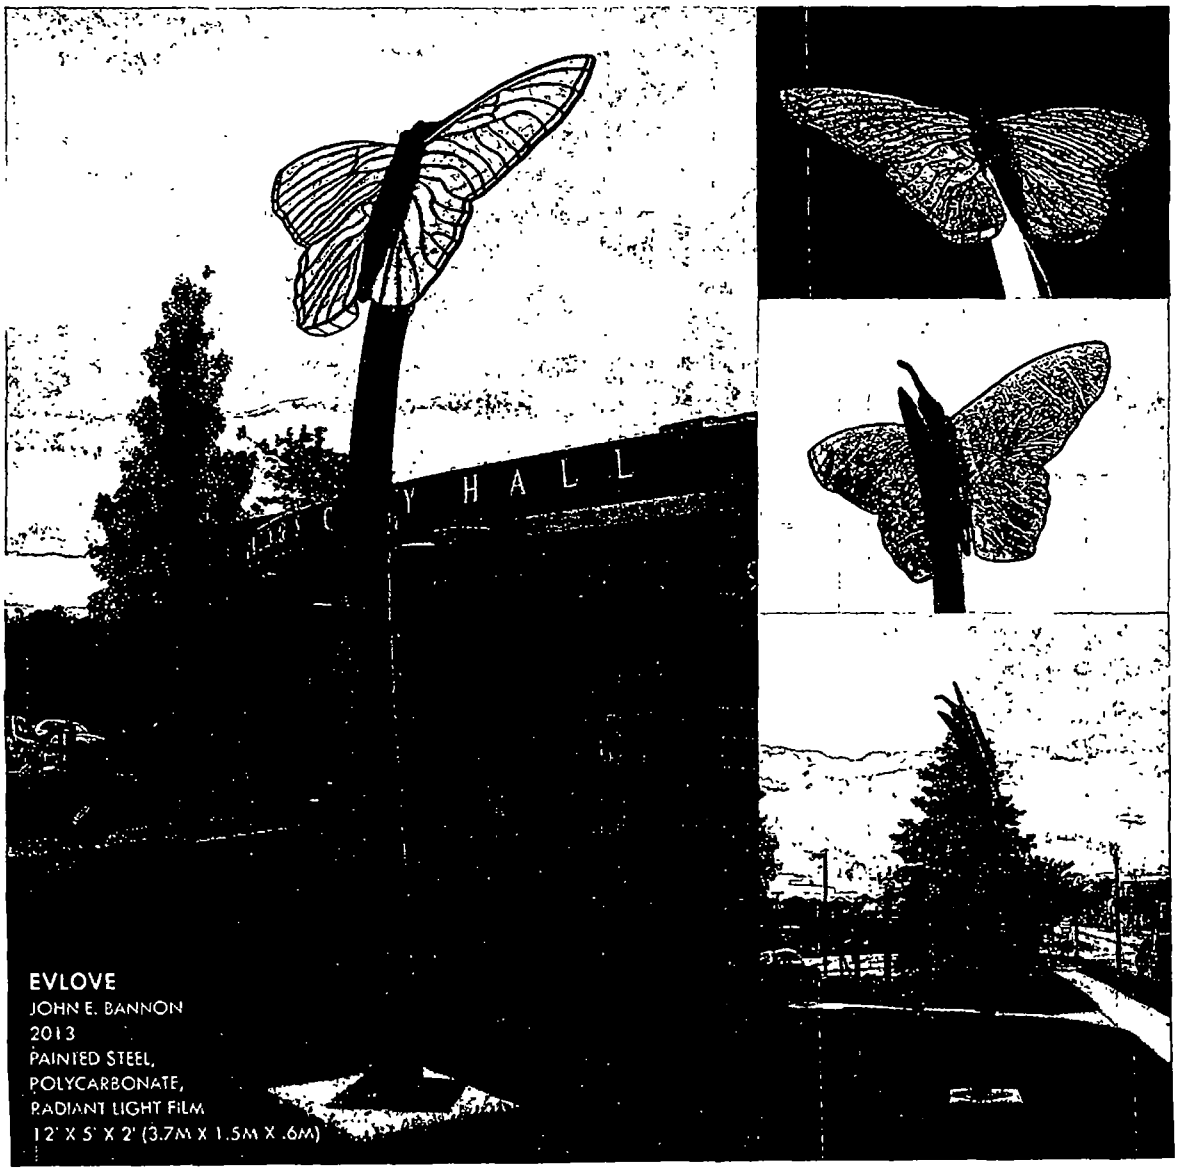


**EVLOVE**
JOHN E. BANNON
2013
PAINTED STEEL,
POLYCARBONATE,
RADIANT LIGHT FILM
12' X 5' X 2' (3.7M X 1.5M X .6M)

# City of Chicago

O2015-2292

## Office of the City Clerk

## Document Tracking Sheet

| | |
|---|---|
| **Meeting Date:** | 3/18/2015 |
| **Sponsor(s):** | Smith (43) |
| **Type:** | Ordinance |
| **Title:** | Grant(s) of privilege in public way for Lincoln Park Chamber of Commerce - 358 W Webster Ave |
| **Committee(s) Assignment:** | Committee on Transportation and Public Way |

ORDINANCE
LINCOLN PARK CHAMBER OF COMMERCE
Acct. No. 298885 - 43
Permit No. 1116725

*Be It Ordained by the City Council of the City of Chicago:*

SECTION 1. Permission and authority are hereby given and granted to LINCOLN PARK CHAMBER OF COMMERCE, upon the terms and subject to the conditions of this ordinance to construct, install, maintain and use one (1) Sculpture (Public Art) on the public right-of-way adjacent to its premises known as 358 W. Webster Ave..

Said Sculpture (Public Art) at W WEBSTER AVE measure(s):
One (1) at five (5) feet in length, and five (5) feet in width for a total of twenty-five (25) square feet. Said sculpture (public art) shall be approximately eight (8) feet in height.

The location of said privilege shall be as shown on prints kept on file with the Department of Business Affairs and Consumer Protection and the Office of the City Clerk.

Said privilege shall be constructed in accordance with plans and specifications approved by the Department of Planning and Development and Department of Transportation (Division of Project Development).

This grant of privilege in the public way shall be subject to the provisions of Section 10-28-015 and all other required provisions of the Municipal Code of Chicago.

The grantee shall pay to the City of Chicago as compensation for the privilege #1116725 herein granted the sum of four hundred ($400.00) per annum in advance.

A 25% penalty will be added for payments received after due date.

The permit holder agrees to hold the City of Chicago harmless for any damage, relocation or replacement costs associated with damage, relocation or removal of private property caused by the City performing work in the public way.

Authority herein given and granted for a period of five (5) years from and after Date of Passage.

Alderman _____

Michele Smith 43rd Ward

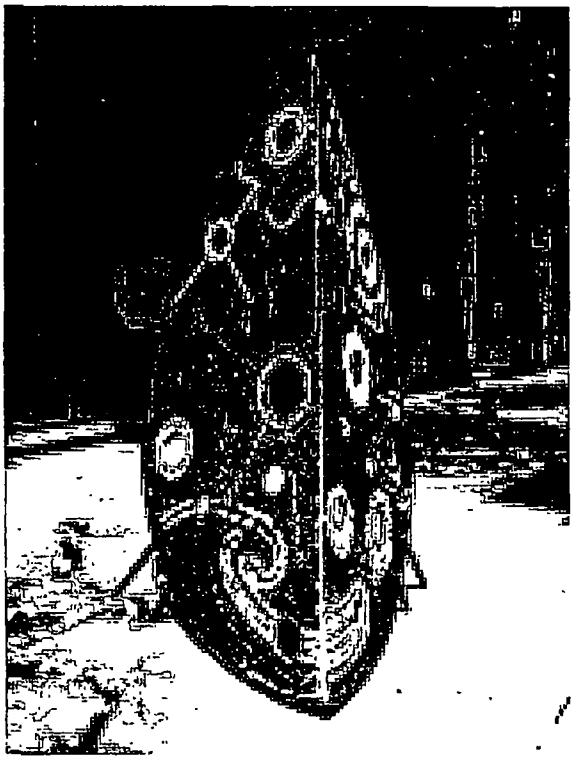

# City of Chicago

O2015-2294

Office of the City Clerk

Document Tracking Sheet

| | |
|---|---|
| **Meeting Date:** | 3/18/2015 |
| **Sponsor(s):** | Smith (43) |
| **Type:** | Ordinance |
| **Title:** | Grant(s) of privilege in public way for Lincoln Park Chamber of Commerce - 447 W Diversey Pkwy |
| **Committee(s) Assignment:** | Committee on Transportation and Public Way |

ORDINANCE
LINCOLN PARK CHAMBER OF COMMERCE
Acct. No. 298885 - 41
Permit No. 1116722

*Be It Ordained by the City Council of the City of Chicago:*

SECTION 1. Permission and authority are hereby given and granted to LINCOLN PARK CHAMBER OF COMMERCE, upon the terms and subject to the conditions of this ordinance to construct, install, maintain and use one (1) Sculpture (Public Art) on the public right-of-way adjacent to its premises known as 447 W. Diversey Pkwy..

Said Sculpture (Public Art) at W. DIVERSEY PARKWAY measure(s):
One (1) at four (4) feet in length, and four (4) feet in width for a total of sixteen (16) square feet. Said sculpture (public art) shall be approximately twelve (12) feet in height.

The location of said privilege shall be as shown on prints kept on file with the Department of Business Affairs and Consumer Protection and the Office of the City Clerk.

Said privilege shall be constructed in accordance with plans and specifications approved by the Department of Planning and Development and Department of Transportation (Division of Project Development).

This grant of privilege in the public way shall be subject to the provisions of Section 10-28-015 and all other required provisions of the Municipal Code of Chicago.

The grantee shall pay to the City of Chicago as compensation for the privilege #1116722 herein granted the sum of four hundred ($400.00) per annum in advance.

A 25% penalty will be added for payments received after due date.

The permit holder agrees to hold the City of Chicago harmless for any damage, relocation or replacement costs associated with damage, relocation or removal of private property caused by the City performing work in the public way.

Authority herein given and granted for a period of five (5) years from and after Date of Passage.

Alderman _____

Michele Smith 43rd Ward

BROADWAY

# City of Chicago

O2015-2296

Office of the City Clerk

Document Tracking Sheet

| | |
|---|---|
| **Meeting Date:** | 3/18/2015 |
| **Sponsor(s):** | Smith (43) |
| **Type:** | Ordinance |
| **Title:** | Grant(s) of privilege in public way for Presence Health |
| **Committee(s) Assignment:** | Committee on Transportation and Public Way |

ORDINANCE
PRESENCE HEALTH
Acct. No. 204583 - 20
Permit No. 1116460

*Be It Ordained by the City Council of the City of Chicago:*

SECTION 1. Permission and authority are hereby given and granted to PRESENCE HEALTH, upon the terms and subject to the conditions of this ordinance to maintain and use one (1) sign(s) projecting over the public right-of-way attached to its premises known as 1150 W. Fullerton Ave..

Said sign structure(s) measures as follows; along W. Fullerton Avenue:
One (1) at ten point two five (10.25) feet in length, three point one seven (3.17) feet in height and thirteen (13) feet above grade level.

The location of said privilege shall be as shown on prints kept on file with the Department of Business Affairs and Consumer Protection and the Office of the City Clerk.

Said privilege shall be constructed in accordance with plans and specifications approved by the Department of Transportation (Division of Project Development) and Zoning Department - Signs.

This grant of privilege in the public way shall be subject to the provisions of Section 10-28-015 and all other required provisions of the Municipal Code of Chicago.

The grantee shall pay to the City of Chicago as compensation for the privilege #1116460 herein granted the sum of three hundred ($300.00) per annum in advance.

A 25% penalty will be added for payments received after due date.

The permit holder agrees to hold the City of Chicago harmless for any damage, relocation or replacement costs associated with damage, relocation or removal of private property caused by the City performing work in the public way.

Authority herein given and granted for a period of five (5) years from and after Date of Passage.

Alderman 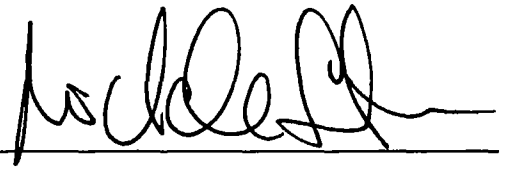

Michele Smith 43rd Ward

## SIGN SPECIFICATIONS

**[A] - NON-LIT LETTERS**
Description: Fabricated aluminum letters
Face Color: Painted white
Return Color: P3
Installation: Letters flush to wall

**[B] - NON-LIT LOGO**
Description: Fabricated aluminum logo
Face Color: Painted P5, P6, P7, P8
Return Color: P3
Installation: Logo flush to wall

color detail callout

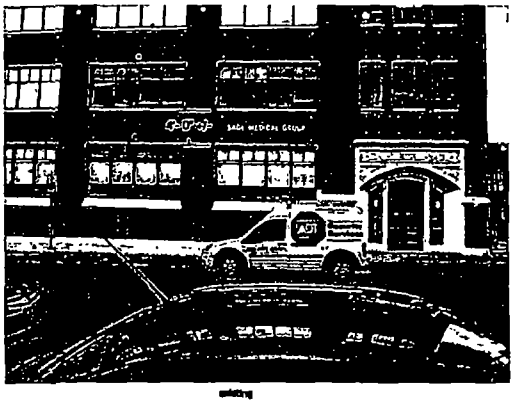

existing

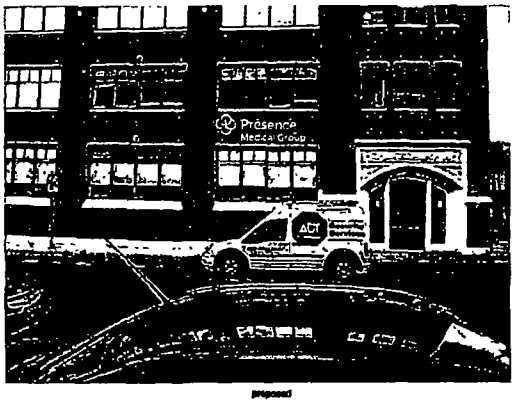


proposed

POBLOCKI

Project
**Presence Medical Group**
Chicago, Illinois

Scale 1/2"=1'
Original Page Size 11" x 17"

Status
SURVEY REQUIRED

PRESENCE POINT IN SIGN BOOK
MEDICAL GROUP POINT IN
SIGN BASE BOOK

Revisions
REV DESCRIPTION BY DATE
01 revise RNG 6.18.14

Sign Loc. No. -

**NL-01**
Non-lit Letters
Sign Type

63922 101
SPP - Project - Job No. Design

# City of Chicago

O2015-2306

Office of the City Clerk

Document Tracking Sheet

| | |
|---|---|
| **Meeting Date:** | 3/18/2015 |
| **Sponsor(s):** | Smith (43) |
| **Type:** | Ordinance |
| **Title:** | Grant(s) of privilege in public way for Sheffield JB LLC |
| **Committee(s) Assignment:** | Committee on Transportation and Public Way |

ORDINANCE
SHEFFIELD JB LLC
Acct. No. 348371 - 1
Permit No. 1116904

*Be It Ordained by the City Council of the City of Chicago:*

SECTION 1. Permission and authority are hereby given and granted to SHEFFIELD JB LLC, upon the terms and subject to the conditions of this ordinance to maintain and use, as now constructed, one (1) Bay Window(s) projecting over the public right-of-way adjacent to its premises known as 2053 N. Sheffield Ave..

Said Bay Window(s) at N. SHEFFIELD AVENUE measure(s):
One (1) at fifteen (15) feet in length, and three (3) feet in width for a total of forty-five (45) square feet.

The location of said privilege shall be as shown on prints kept on file with the Department of Business Affairs and Consumer Protection and the Office of the City Clerk.

Said privilege shall be constructed in accordance with plans and specifications approved by the Department of Transportation (Division of Project Development).

This grant of privilege in the public way shall be subject to the provisions of Section 10-28-015 and all other required provisions of the Municipal Code of Chicago.

The grantee shall pay to the City of Chicago as compensation for the privilege #1116904 herein granted the sum of seventy-five ($75.00) per annum in advance.

A 25% penalty will be added for payments received after due date.

The permit holder agrees to hold the City of Chicago harmless for any damage, relocation or replacement costs associated with damage, relocation or removal of private property caused by the City performing work in the public way.

Authority herein given and granted for a period of five (5) years from and after 12/16/2014.

Alderman _____

Michele Smith 43rd Ward

- 2053 N Sheffield, Bay Window dimenssion (15' W, 3'D, 31'H)

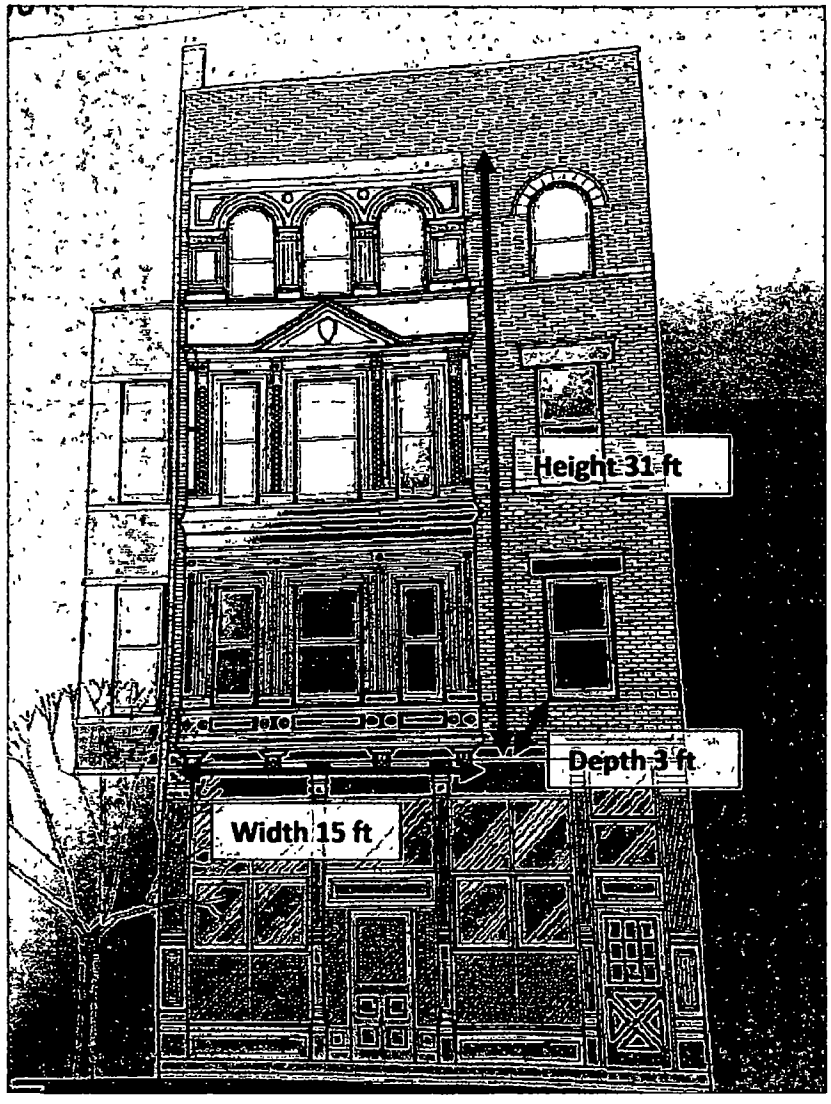

**Department of Business Affairs and Consumer Protection**
Small Business Center - Public Way Use Unit
City Hall - 121 N. LaSalle Street, Room 800 • Chicago, IL 60602
312-74-GOBIZ / 312-744-6249 • (312) 744-1944 (TTY)
http://www.cityofchicago.org/bacp

**03/18/2015**

Alderman **Michele Smith**
Ward # **43**
City of Chicago
City Hall, Room **300**
121 North LaSalle Street
Chicago, Illinois 60602

Re: An ordinance to use and maintain a portion of the public right-of-way for **one (1) bay window(s)** for **SHEFFIELD JB LLC**, adjacent to the premises known as **2053 N. Sheffield Ave.**.

Dear Alderman **Michele Smith**:

The applicant referenced above has requested the use of the public right-of-way for a **bay window(s)**. An ordinance has been prepared by the Department of Business Affairs and Consumer Protection – Small Business Center - Public Way Use Unit for presentation to the City Council. Because this request was made for properties located in your ward, as approved by you as per the attached, I respectfully request that you introduce the attached ordinance at the next City Council meeting.

If you have any questions regarding this ordinance, please contact Anthony Bertuca at (312) 744-5506.

**Department of Business Affairs and Consumer Protection**

# City of Chicago

O2015-2307

Office of the City Clerk

Document Tracking Sheet

| | |
|---|---|
| **Meeting Date:** | 3/18/2015 |
| **Sponsor(s):** | Smith (43) |
| **Type:** | Ordinance |
| **Title:** | Grant(s) of privilege in public way for Trellis Wine Bar |
| **Committee(s) Assignment:** | Committee on Transportation and Public Way |

ORDINANCE
TRELLIS WINE BAR
Acct. No. 4707 - 1
Permit No. 1116747

*Be It Ordained by the City Council of the City of Chicago:*

SECTION 1. Permission and authority are hereby given and granted to TRELLIS WINE BAR, upon the terms and subject to the conditions of this ordinance to maintain and use, as now constructed, eight (8) Light Fixture(s) projecting over the public right-of-way adjacent to its premises known as 2426 N. Racine Ave..

Said Light Fixture(s) at N. Racine Avenue measure(s):
Five (5) at point six seven (.67) feet in length, one point five (1.5) foot in width and fifteen (15) feet above grade level.

Said Light Fixture(s) at W. Montana Street measure(s):
Three (3) at point six seven (.67) feet in length, one point five (1.5) foot in width and fifteen (15) feet above grade level.

The location of said privilege shall be as shown on prints kept on file with the Department of Business Affairs and Consumer Protection and the Office of the City Clerk.

Said privilege shall be constructed in accordance with plans and specifications approved by the Department of Transportation (Division of Project Development).

This grant of privilege in the public way shall be subject to the provisions of Section 10-28-015 and all other required provisions of the Municipal Code of Chicago.

The grantee shall pay to the City of Chicago as compensation for the privilege #1116747 herein granted the sum of one hundred ten ($110.00) per annum in advance.

A 25% penalty will be added for payments received after due date.

The permit holder agrees to hold the City of Chicago harmless for any damage, relocation or replacement costs associated with damage, relocation or removal of private property caused by the City performing work in the public way.

Authority herein given and granted for a period of five (5) years from and after Date of Passage.

Alderman

Michele Smith 43rd Ward

**Trellis Wine Bar**
**2426 N Racine – Light Sketches**

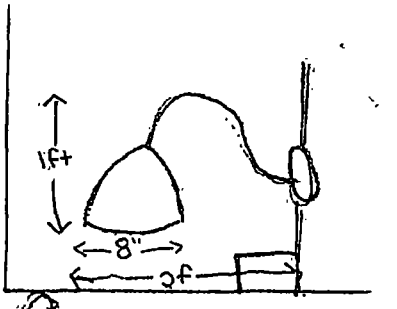


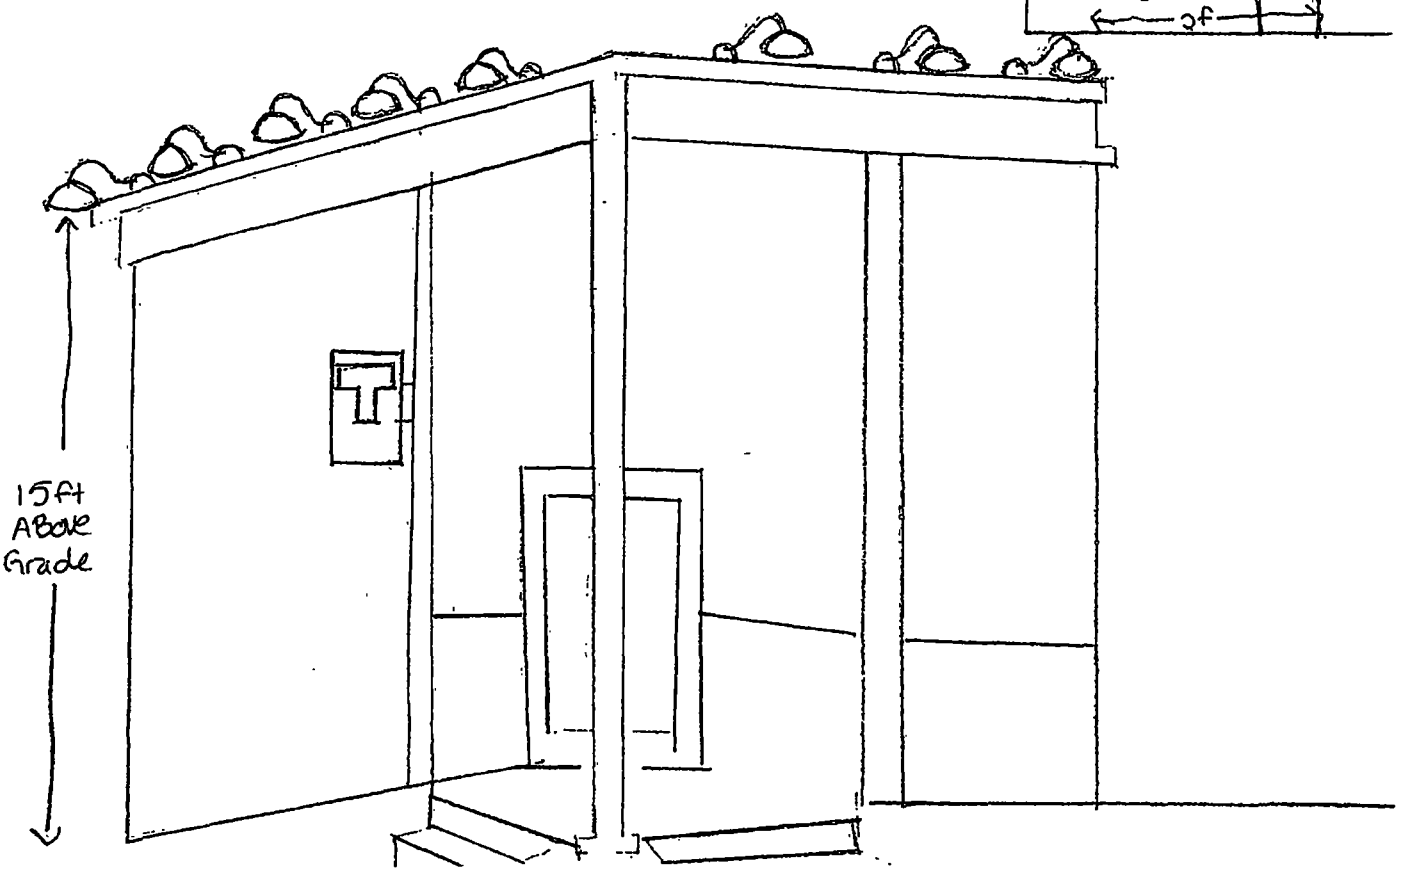

# City of Chicago

O2015-2310

Office of the City Clerk

Document Tracking Sheet

| | |
|---|---|
| **Meeting Date:** | 3/18/2015 |
| **Sponsor(s):** | Smith (43) |
| **Type:** | Ordinance |
| **Title:** | Grant(s) of privilege in public way for Subway - 2412 N Lincoln Ave |
| **Committee(s) Assignment:** | Committee on Transportation and Public Way |

ORDINANCE
Subway
Acct. No. 393352 - 1
Permit No. 1115066

*Be It Ordained by the City Council of the City of Chicago:*

SECTION 1. Permission and authority are hereby given and granted to Subway, upon the terms and subject to the conditions of this ordinance to maintain and use two (2) sign(s) projecting over the public right-of-way attached to its premises known as 2412 N. Lincoln Ave..

Said sign structure(s) measures as follows; along Lincoln:
One (1) at ten point five (10.5) feet in length, two (2) feet in height and twelve (12) feet above grade level.
One (1) at five (5) feet in length, two (2) feet in height and ten (10) feet above grade level.

The location of said privilege shall be as shown on prints kept on file with the Department of Business Affairs and Consumer Protection and the Office of the City Clerk.

Said privilege shall be constructed in accordance with plans and specifications approved by the Department of Transportation (Division of Project Development) and Zoning Department - Signs.

This grant of privilege in the public way shall be subject to the provisions of Section 10-28-015 and all other required provisions of the Municipal Code of Chicago.

The grantee shall pay to the City of Chicago as compensation for the privilege #1115066 herein granted the sum of one hundred seventy-five ($175.00) per annum in advance.

A 25% penalty will be added for payments received after due date.

The permit holder agrees to hold the City of Chicago harmless for any damage, relocation or replacement costs associated with damage, relocation or removal of private property caused by the City performing work in the public way.

Authority herein given and granted for a period of five (5) years from and after Date of Passage.

Alderman

Michele Smith 43rd Ward

# Internally Illuminated Raceway Channel Letters

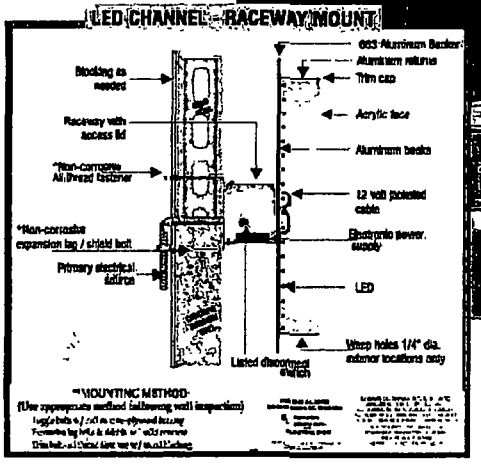


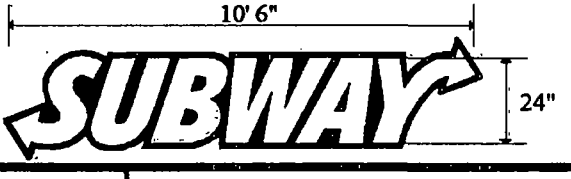


STRICTLY NEON, INC.
4608 W. 137TH ST.
CRESTWOOD, IL 60445
(708)597-1616
(708)597-8638 FAX

LOCATION
2412 LINCOLN
CHICAGO, IL

CLIENT
SUBWAY#22672

24" INDIVIDUALLY INTERNALLY ILLUMINATED CHANNEL LETTERS
- FLUSH MOUNTED.
- FACES 3/16" WHITE AND YELLOW.
- RETURNS 5" DEEP, BLACK.
- TRIM CAP 1" BLACK.
- NEON 15MM TRIPLE TUBE 6500 WHITE.
- TRANSFORMER 60 ma.

# City of Chicago

O2015-2314

## Office of the City Clerk

## Document Tracking Sheet

| | |
|---|---|
| **Meeting Date:** | 3/18/2015 |
| **Sponsor(s):** | Smith (43) |
| **Type:** | Ordinance |
| **Title:** | Grant(s) of privilege in public way for Subway - 953 W Webster Ave |
| **Committee(s) Assignment:** | Committee on Transportation and Public Way |

ORDINANCE
SUBWAY
Acct. No. 393127 - 1
Permit No. 1115450

*Be It Ordained by the City Council of the City of Chicago:*

SECTION 1. Permission and authority are hereby given and granted to SUBWAY, upon the terms and subject to the conditions of this ordinance to maintain and use two (2) sign(s) projecting over the public right-of-way attached to its premises known as 953 W. Webster Ave..

Said sign structure(s) measures as follows; along W. Webster Avenue:
One (1) at eight point three three (8.33) feet in length, two point two five (2.25) feet in height and ten (10) feet above grade level.
One (1) at six (6) feet in length, two point five (2.5) feet in height and ten (10) feet above grade level.

The location of said privilege shall be as shown on prints kept on file with the Department of Business Affairs and Consumer Protection and the Office of the City Clerk.

Said privilege shall be constructed in accordance with plans and specifications approved by the Department of Transportation (Division of Project Development) and Zoning Department - Signs.

This grant of privilege in the public way shall be subject to the provisions of Section 10-28-015 and all other required provisions of the Municipal Code of Chicago.

The grantee shall pay to the City of Chicago as compensation for the privilege #1115450 herein granted the sum of one hundred seventy-five ($175.00) per annum in advance.

A 25% penalty will be added for payments received after due date.

The permit holder agrees to hold the City of Chicago harmless for any damage, relocation or replacement costs associated with damage, relocation or removal of private property caused by the City performing work in the public way.

Authority herein given and granted for a period of five (5) years from and after Date of Passage.

Alderman

Michele Smith 43rd Ward

# Illuminated Sign Cabinet with Routed Push Thru Letters

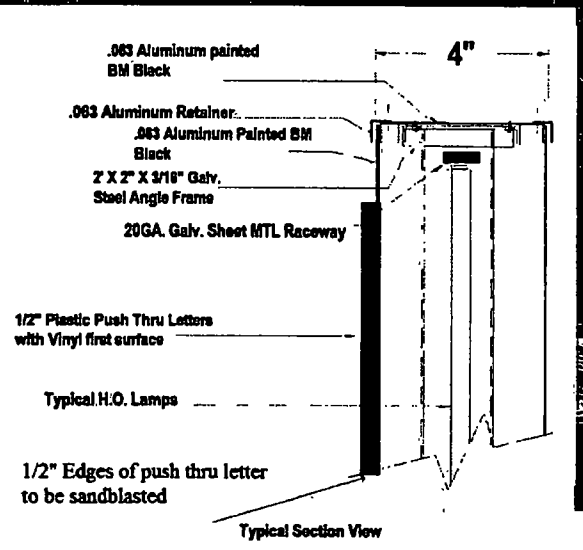

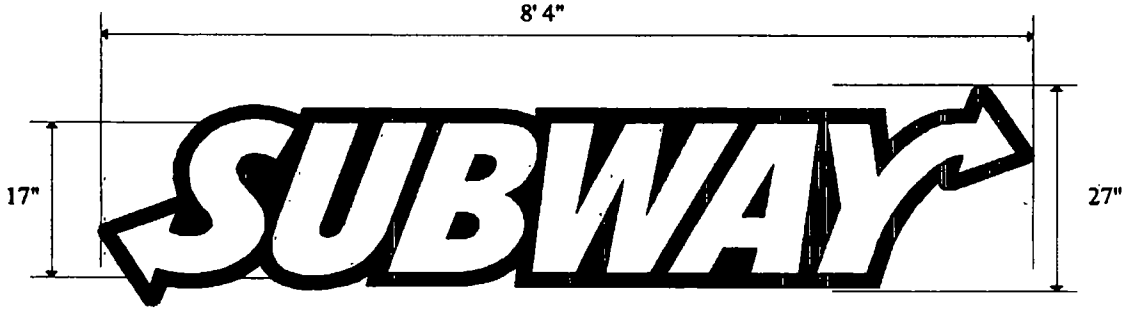


STRICTLY NEON, INC.
4608 W. 137TH ST.
CRESTWOOD, IL 60445
(708)597-1616
(708)597-8638 FAX

LOCATION
953 W. WEBSTER
CHICAGO, IL

CLIENT
DUNKIN DONUTS

- FACES ROUTED PUSH THRU 1/2" WITH SANDBLASTED EDGES.
- CLEAR PLEX WITH FIRST SURFACE TRANSLUCANT VINYL.
- SUB WHITE AND SUB YELLOW TRANSLUCANT VINYL.
- BOX PAINTED BLACK.
- FACE HAS A 1 1/2" RETURN WITH A 1/2" REVEAL PANTINED BLACK.
- FACE .063 ALUMINUM PAINTED BM BLACK.

# City of Chicago

O2015-2317

## Office of the City Clerk

## Document Tracking Sheet

| | |
|---|---|
| **Meeting Date:** | 3/18/2015 |
| **Sponsor(s):** | Smith (43) |
| **Type:** | Ordinance |
| **Title:** | Grant(s) of privilege in public way for Yoga Six |
| **Committee(s) Assignment:** | Committee on Transportation and Public Way |

ORDINANCE
YOGA SIX
Acct. No. 390861 - 1
Permit No. 1114252

*Be It Ordained by the City Council of the City of Chicago:*

SECTION 1. Permission and authority are hereby given and granted to YOGA SIX, upon the terms and subject to the conditions of this ordinance to maintain and use two (2) sign(s) projecting over the public right-of-way attached to its premises known as 2105 N. Southport Ave..

Said sign structure(s) measures as follows; along N. Southport Avenue:
One (1) at nine point eight three (9.83) feet in length, five (5) feet in height and fourteen (14) feet above grade level.

Said sign structure(s) measures as follows; along N. Clybourn Avenue:
One (1) at two point five (2.5) feet in length, one point three four (1.34) feet in height and seven (7) feet above grade level.

The location of said privilege shall be as shown on prints kept on file with the Department of Business Affairs and Consumer Protection and the Office of the City Clerk.

Said privilege shall be constructed in accordance with plans and specifications approved by the Department of Transportation (Division of Project Development) and Zoning Department - Signs.

This grant of privilege in the public way shall be subject to the provisions of Section 10-28-015 and all other required provisions of the Municipal Code of Chicago.

The grantee shall pay to the City of Chicago as compensation for the privilege #1114252 herein granted the sum of four hundred ($400.00) per annum in advance.

A 25% penalty will be added for payments received after due date.

The permit holder agrees to hold the City of Chicago harmless for any damage, relocation or replacement costs associated with damage, relocation or removal of private property caused by the City performing work in the public way.

Authority herein given and granted for a period of five (5) years from and after Date of Passage.

Alderman _____

Michele Smith 43rd Ward

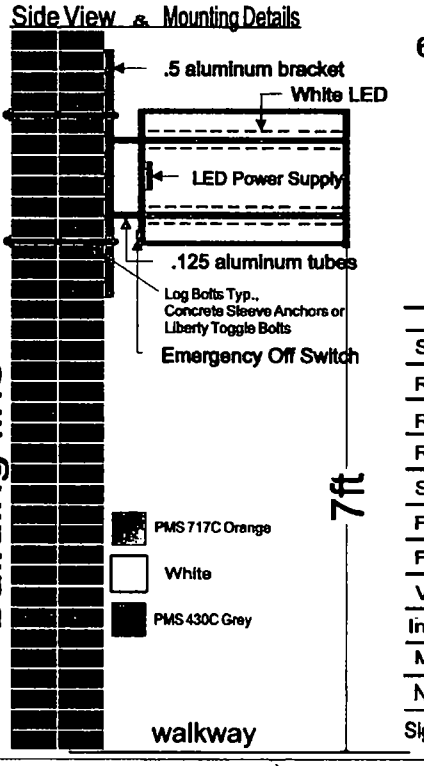


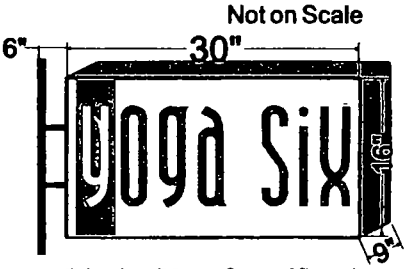


## Blade Sign Specifications

| | |
|---|---|
| Sign Type | Illuminated sign cabinet |
| Retainer Size | 7" |
| Retainer Color | White |
| Retainer gauge | 0.090 aluminum |
| Sign Style | Rectangle |
| Face Color | See Design |
| Face Material | 3/16" lexan |
| Vinyl Graphics | See Design |
| Internal Illum. | White Flod LED |
| Mounting | 1/2" x 3" Lag screws w/ anchor |

Note: Total square footage of the sign is 3.25 sq ft

Sign will be fastened directly to facade no exposed wiring

TRIANGLE SIGN & AWNING
1-888-263-6639
www.trianglesignandawning.com
sales@trianglesignandawning.com
6288 Oakton St. Morton Grove, IL 60053

CUSTOMER: Yoga Six
LOCATION: 2105 N. Southport Ave
Chicago, IL

Design by: Aleona S.
Date: 03/7/2014

Customer approval signature _____ Date / /2014

© by Triangle Sign & Awning
Proprietary and Confidential

This design is the original and unpublished work of Triangle Sign & Awning, Inc and may not be reproduced, copied or exhibited in any fashion without the expressed writing from an authorized personnel of the company. The rights to this design may be purchased.

Special Note:

Landlord approval signature _____ Date / /2014

# City of Chicago

O2015-2197

## Office of the City Clerk

## Document Tracking Sheet

| | |
|---|---|
| **Meeting Date:** | 3/18/2015 |
| **Sponsor(s):** | Tunney (44) |
| **Type:** | Ordinance |
| **Title:** | Grant(s) of privilege in public way for Beer |
| **Committee(s) Assignment:** | Committee on Transportation and Public Way |

ORDINANCE
BEER
Acct. No. 323863 - 1
Permit No. 1117074

*Be It Ordained by the City Council of the City of Chicago:*

SECTION 1. Permission and authority are hereby given and granted to BEER, upon the terms and subject to the conditions of this ordinance to maintain and use one (1) sign(s) projecting over the public right-of-way attached to its premises known as 3415 N. Clark St..

Said sign structure(s) measures as follows; along N CLARK ST:
One (1) at five (5) feet in length, four (4) feet in height and fourteen (14) feet above grade level.

The location of said privilege shall be as shown on prints kept on file with the Department of Business Affairs and Consumer Protection and the Office of the City Clerk.

Said privilege shall be constructed in accordance with plans and specifications approved by the Department of Transportation (Division of Project Development) and Zoning Department - Signs.

This grant of privilege in the public way shall be subject to the provisions of Section 10-28-015 and all other required provisions of the Municipal Code of Chicago.

The grantee shall pay to the City of Chicago as compensation for the privilege #1117074 herein granted the sum of one hundred ($100.00) per annum in advance.

A 25% penalty will be added for payments received after due date.

The permit holder agrees to hold the City of Chicago harmless for any damage, relocation or replacement costs associated with damage, relocation or removal of private property caused by the City performing work in the public way.

Authority herein given and granted for a period of five (5) years from and after 05/13/2014.

Alderman

Thomas Tunney 44th Ward

3415 N CLARK ST. LOCATED ON EAST SIDE OF CLARK ST.

NORTH / SOUTH ADDRESS

ROSCOE TO THE SOUTH 175'

NEWPORT TO THE NORTH 160'.

14' ABOVE GRADE

DEPTH OVER PUBLIC WAY 6'

SIDEWALK 6' 8"

# City of Chicago

O2015-2198

Office of the City Clerk

Document Tracking Sheet

| | |
|---|---|
| **Meeting Date:** | 3/18/2015 |
| **Sponsor(s):** | Tunney (44) |
| **Type:** | Ordinance |
| **Title:** | Grant(s) of privilege in public way for Butcher's Tap |
| **Committee(s) Assignment:** | Committee on Transportation and Public Way |

ORDINANCE
BUTCHER's TAP
Acct. No. 387485 - 1
Permit No. 1117447

*Be It Ordained by the City Council of the City of Chicago:*

SECTION 1. Permission and authority are hereby given and granted to BUTCHER's TAP, upon the terms and subject to the conditions of this ordinance to maintain and use, as now constructed, six (6) Light Fixture(s) projecting over the public right-of-way adjacent to its premises known as 3553 N. Southport Ave..

Said Light Fixture(s) at N. Southport Avenue measure(s):
Six (6) at three point one four (3.14) feet in length, three point five two (3.52) feet in width and fourteen (14) feet above grade level.

The location of said privilege shall be as shown on prints kept on file with the Department of Business Affairs and Consumer Protection and the Office of the City Clerk.

Said privilege shall be constructed in accordance with plans and specifications approved by the Department of Transportation (Division of Project Development).

This grant of privilege in the public way shall be subject to the provisions of Section 10-28-015 and all other required provisions of the Municipal Code of Chicago.

The grantee shall pay to the City of Chicago as compensation for the privilege #1117447 herein granted the sum of one hundred ($100.00) per annum in advance.

A 25% penalty will be added for payments received after due date.

The permit holder agrees to hold the City of Chicago harmless for any damage, relocation or replacement costs associated with damage, relocation or removal of private property caused by the City performing work in the public way.

Authority herein given and granted for a period of five (5) years from and after 02/10/2015.

Alderman Thomas Tunney

Thomas Tunney 44th Ward

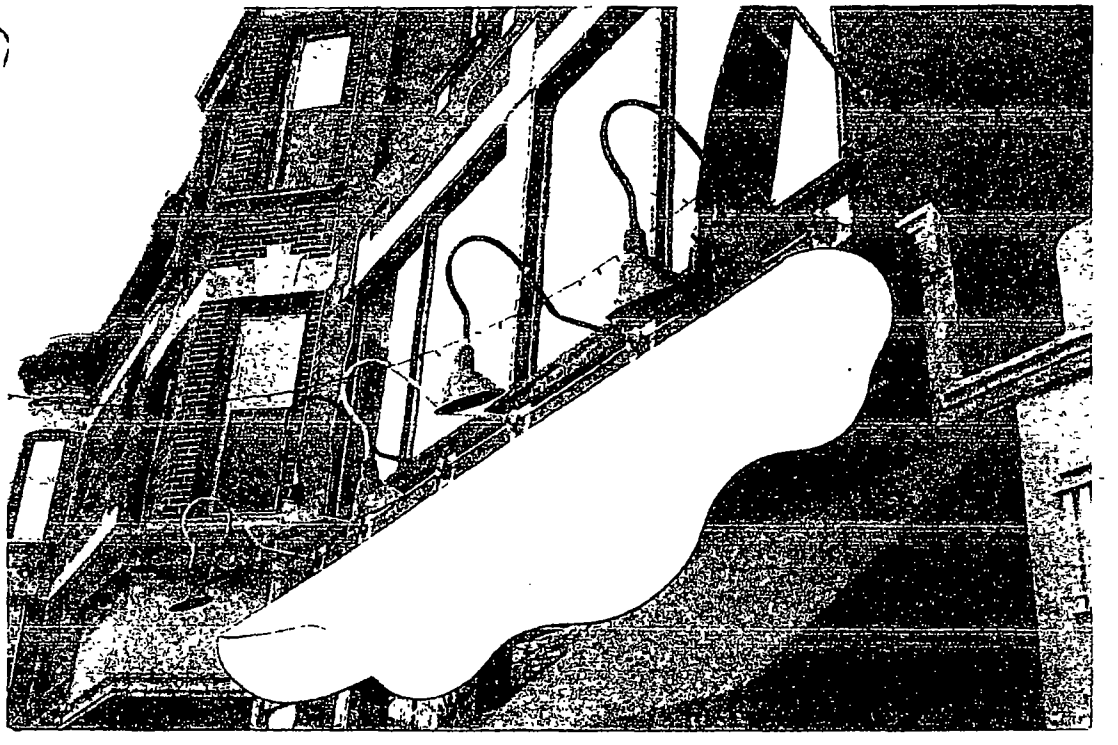

# City of Chicago

O2015-2199

## Office of the City Clerk

## Document Tracking Sheet

| | |
|---|---|
| **Meeting Date:** | 3/18/2015 |
| **Sponsor(s):** | Tunney (44) |
| **Type:** | Ordinance |
| **Title:** | Grant(s) of privilege in public way for Central Lake View Merchants Assn. |
| **Committee(s) Assignment:** | Committee on Transportation and Public Way |

ORDINANCE
CENTRAL LAKE VIEW MERCHANTS ASSOCIATION
Acct. No. 314738 - 61
Permit No. 1116754

*Be It Ordained by the City Council of the City of Chicago:*

SECTION 1. Permission and authority are hereby given and granted to CENTRAL LAKE VIEW MERCHANTS ASSOCIATION, upon the terms and subject to the conditions of this ordinance to maintain and use one (1) sign(s) projecting over the public right-of-way attached to its premises known as 3355 N. Clark St..

Said sign structure(s) measures as follows; along N. Clark Street:
One (1) at four point two five (4.25) feet in length, three point one seven (3.17) feet in height and eleven (11) feet above grade level.

The location of said privilege shall be as shown on prints kept on file with the Department of Business Affairs and Consumer Protection and the Office of the City Clerk.

Said privilege shall be constructed in accordance with plans and specifications approved by the Department of Transportation (Division of Project Development) and Zoning Department - Signs.

This grant of privilege in the public way shall be subject to the provisions of Section 10-28-015 and all other required provisions of the Municipal Code of Chicago.

The grantee shall pay to the City of Chicago as compensation for the privilege #1116754 herein granted the sum of one hundred ($100.00) per annum in advance.

A 25% penalty will be added for payments received after due date.

The permit holder agrees to hold the City of Chicago harmless for any damage, relocation or replacement costs associated with damage, relocation or removal of private property caused by the City performing work in the public way.

Authority herein given and granted for a period of five (5) years from and after 01/13/2015.

Alderman

Thomas Tunney 44th Ward

central lakeview
merchants association
3355
Central Lakeview
Merchants Association
773 296 1700
EXCLUSIVE
COOKBOOK

# City of Chicago

O2015-2201

## Office of the City Clerk

## Document Tracking Sheet

| | |
|---|---|
| **Meeting Date:** | 3/18/2015 |
| **Sponsor(s):** | Tunney (44) |
| **Type:** | Ordinance |
| **Title:** | Grant(s) of privilege in public way for Clark Street Beach |
| **Committee(s) Assignment:** | Committee on Transportation and Public Way |

ORDINANCE
CLARK STREET BEACH
Acct. No. 322539 - 1
Permit No. 1117073

*Be It Ordained by the City Council of the City of Chicago:*

SECTION 1. Permission and authority are hereby given and granted to CLARK STREET BEACH, upon the terms and subject to the conditions of this ordinance to maintain and use one (1) sign(s) projecting over the public right-of-way attached to its premises known as 3419 N. Clark St..

Said sign structure(s) measures as follows; along N. CLARK ST:
One (1) at nineteen (19) feet in length, four (4) feet in height and twelve (12) feet above grade level.

The location of said privilege shall be as shown on prints kept on file with the Department of Business Affairs and Consumer Protection and the Office of the City Clerk.

Said privilege shall be constructed in accordance with plans and specifications approved by the Department of Transportation (Division of Project Development) and Zoning Department - Signs.

This grant of privilege in the public way shall be subject to the provisions of Section 10-28-015 and all other required provisions of the Municipal Code of Chicago.

The grantee shall pay to the City of Chicago as compensation for the privilege #1117073 herein granted the sum of three hundred ($300.00) per annum in advance.

A 25% penalty will be added for payments received after due date.

The permit holder agrees to hold the City of Chicago harmless for any damage, relocation or replacement costs associated with damage, relocation or removal of private property caused by the City performing work in the public way.

Authority herein given and granted for a period of five (5) years from and after 05/13/2014.

Alderman 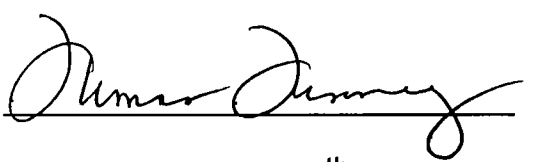

Thomas Tunney 44th Ward

3419 N CLARK ST. LOCATED ON EAST SIDE OF CLARK ST.

NORTH / SOUTH ADDRESS.

ROSCOE TO THE SOUTH - 180'

NEWPORT TO THE NORTH - 150'

12" ABOVE STREET GRADE

DEPTH APPROX 6"

SIDEWALK IS 6' 8".

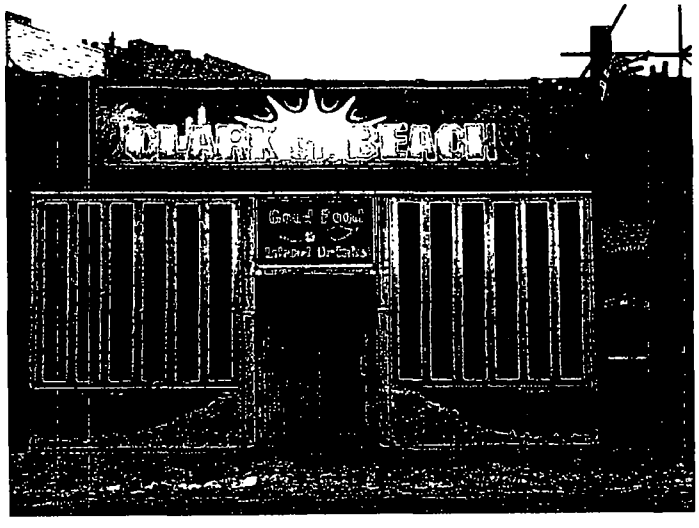

# City of Chicago

O2015-2202

## Office of the City Clerk

## Document Tracking Sheet

| | |
|---|---|
| **Meeting Date:** | 3/18/2015 |
| **Sponsor(s):** | Tunney (44) |
| **Type:** | Ordinance |
| **Title:** | Grant(s) of privilege in public way for Dram Shop Ltd. |
| **Committee(s) Assignment:** | Committee on Transportation and Public Way |

ORDINANCE
DRAM SHOP LTD
Acct. No. 30322 - 1
Permit No. 1117019

*Be It Ordained by the City Council of the City of Chicago:*

SECTION 1. Permission and authority are hereby given and granted to DRAM SHOP LTD, upon the terms and subject to the conditions of this ordinance to maintain and use one (1) sign(s) projecting over the public right-of-way attached to its premises known as 3040 N. Broadway .

Said sign structure(s) measures as follows; along N. Broadway:
One (1) at four (4) feet in length, four point two five (4.25) feet in height and ten (10) feet above grade level.

The location of said privilege shall be as shown on prints kept on file with the Department of Business Affairs and Consumer Protection and the Office of the City Clerk.

Said privilege shall be constructed in accordance with plans and specifications approved by the Department of Transportation (Division of Project Development) and Zoning Department - Signs.

This grant of privilege in the public way shall be subject to the provisions of Section 10-28-015 and all other required provisions of the Municipal Code of Chicago.

The grantee shall pay to the City of Chicago as compensation for the privilege #1117019 herein granted the sum of one hundred ($100.00) per annum in advance.

A 25% penalty will be added for payments received after due date.

The permit holder agrees to hold the City of Chicago harmless for any damage, relocation or replacement costs associated with damage, relocation or removal of private property caused by the City performing work in the public way.

Authority herein given and granted for a period of five (5) years from and after 05/13/2014.

Alderman 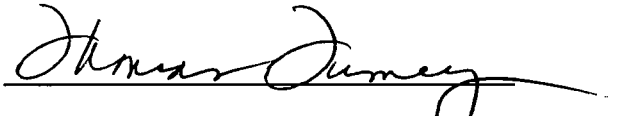

Thomas Tunney 44th Ward

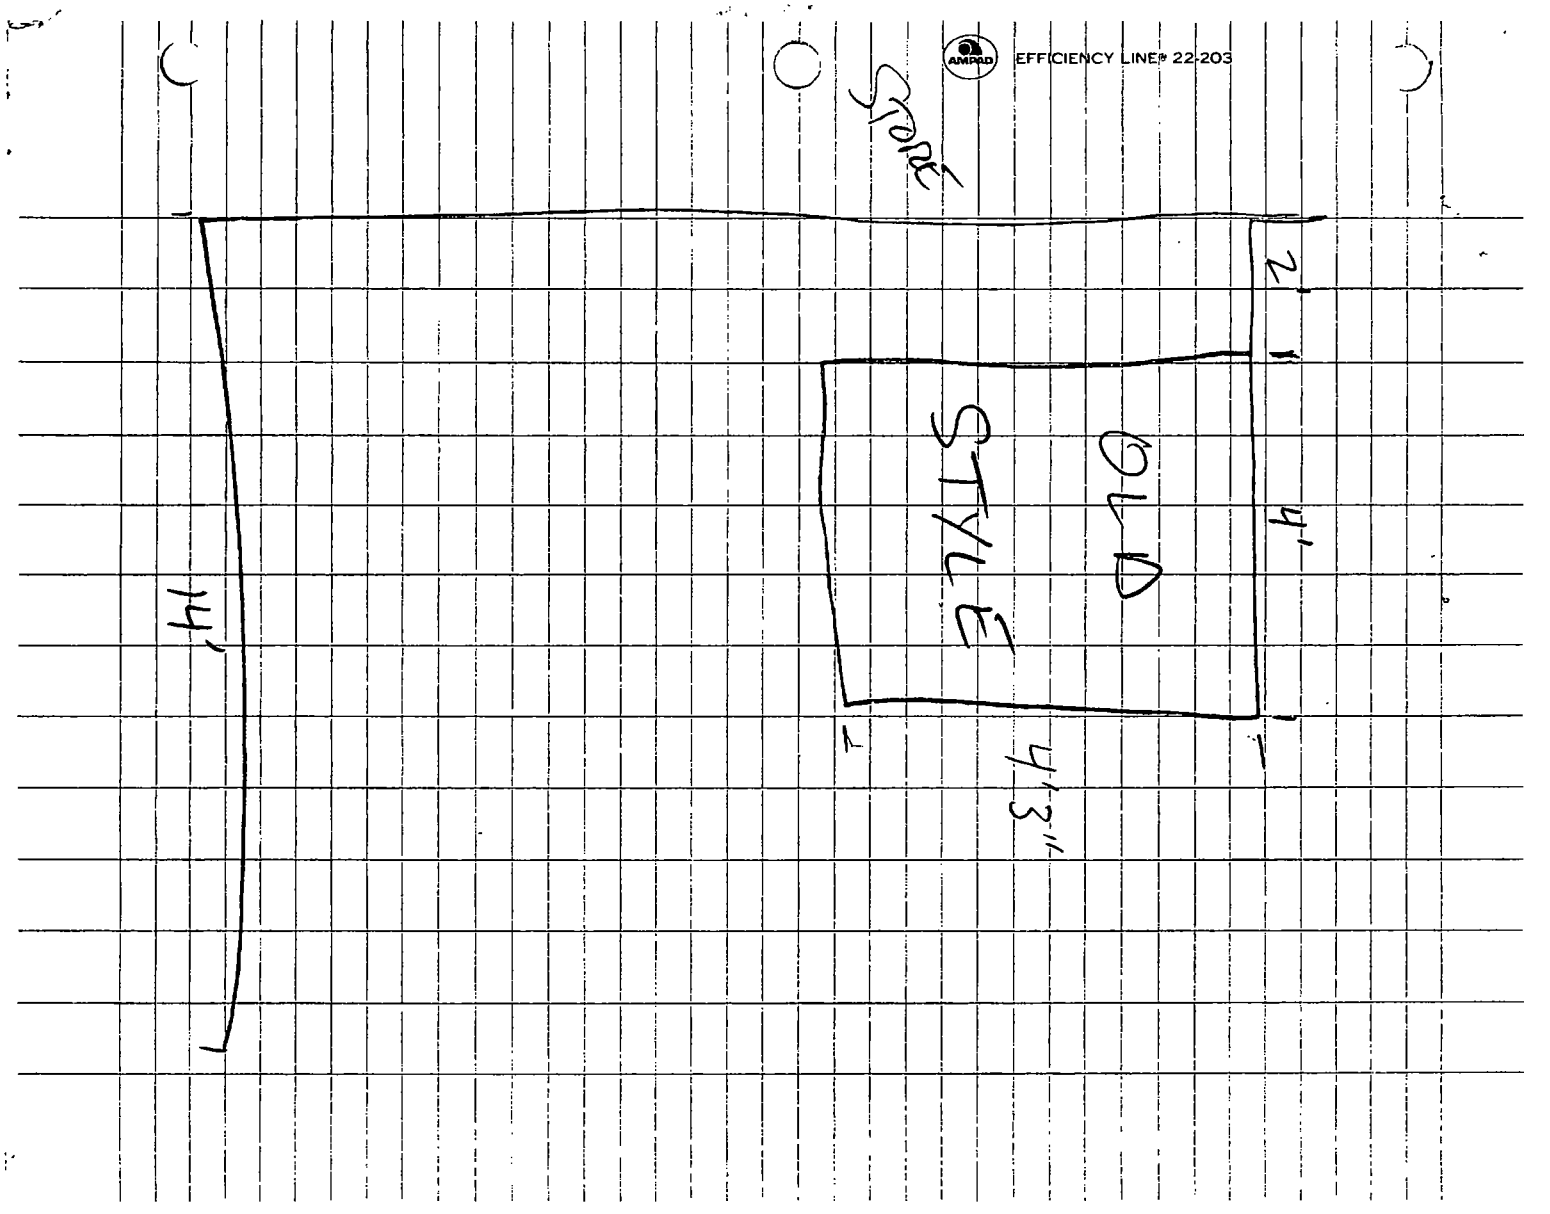
AMPAD
EFFICIENCY LINE® 22-203
Store
OLD
STYLE
4'-3"
4'
4'
2'

# City of Chicago

O2015-2203

## Office of the City Clerk

## Document Tracking Sheet

| | |
|---|---|
| **Meeting Date:** | 3/18/2015 |
| **Sponsor(s):** | Tunney (44) |
| **Type:** | Ordinance |
| **Title:** | Grant(s) of privilege in public way for Fahlstrom's Fresh Fish Market |
| **Committee(s) Assignment:** | Committee on Transportation and Public Way |

ORDINANCE
FAHLSTROM'S FRESH FISH MARKET
Acct. No. 391404 - 1
Permit No. 1116085

*Be It Ordained by the City Council of the City of Chicago:*

SECTION 1. Permission and authority are hereby given and granted to FAHLSTROM'S FRESH FISH MARKET, upon the terms and subject to the conditions of this ordinance to maintain and use one (1) sign(s) projecting over the public right-of-way attached to its premises known as 1258 W. Belmont Ave..

Said sign structure(s) measures as follows; along W. Belmont:
One (1) at eight (8) feet in length, three point five (3.5) feet in height and nine point five (9.5) feet above grade level.

The location of said privilege shall be as shown on prints kept on file with the Department of Business Affairs and Consumer Protection and the Office of the City Clerk.

Said privilege shall be constructed in accordance with plans and specifications approved by the Department of Transportation (Division of Project Development) and Zoning Department - Signs.

This grant of privilege in the public way shall be subject to the provisions of Section 10-28-015 and all other required provisions of the Municipal Code of Chicago.

The grantee shall pay to the City of Chicago as compensation for the privilege #1116085 herein granted the sum of three hundred ($300.00) per annum in advance.

A 25% penalty will be added for payments received after due date.

The permit holder agrees to hold the City of Chicago harmless for any damage, relocation or replacement costs associated with damage, relocation or removal of private property caused by the City performing work in the public way.

Authority herein given and granted for a period of five (5) years from and after Date of Passage.

Alderman 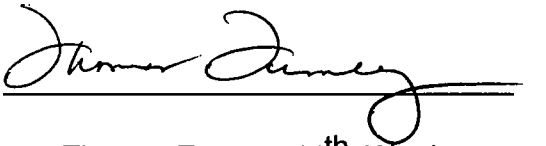

Thomas Tunney 44th Ward

**(1) 3'-6" x 8'-0" x 1'-5¼" Double Face Illuminated Projecting Wall Sign**

**Cabinet** Fabricated Aluminum Painted PMS 295 Blue - Satin Finish
**Face** .125" Aluminum Painted PMS 295 Blue - Satin Finish
**Graphics** 3M 7725-10 White Vinyl Applied to Faces
- Border Stripes are 3M 7725-10 White & 3M 7725-13 Tomato Red Vinyls
**Letter Illumination** 6500 White Skeleton Neon - Electronic Transformers
**Stripe Illumination** Clear Red Skeleton Neon - Electronic Transformers
**Power** (1) 15Amp @ 120Volts Electrical Circuit Run to Site by Others
**Mounting** Through Bolt Steel Mounting Plates to Brick Building

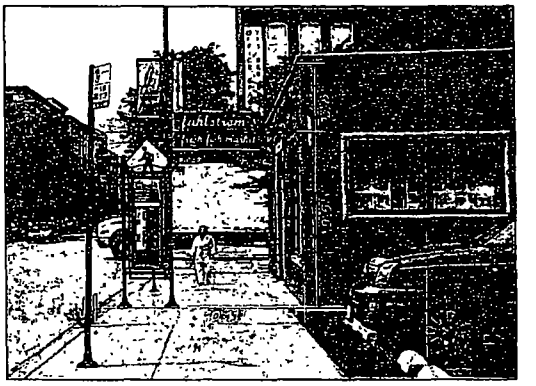

This sign is built to UL Standards for operation in North America

"This Document is owned by and the information contained in it is proprietary to Parvin-Clauss Sign Company. By receipt hereof the holder agrees not to use the information disclose it to any third party nor reproduce this document without the prior written consent of Parvin-Clauss Sign Company. Holder also agrees to immediately return this document upon request of Parvin-Clauss Sign Company."

© Copyright 2014 by Parvin-Clauss Sign Co

Parvin-Clauss
SIGN COMPANY
Design • Fabrication • Installation • Maintenance
115 Tabor Drive • Carol Stream • Illinois 60188
Tel (630) 510 2020 • Fax (630) 510 2024
e mail@pcsign.com
www.parvinclauss.com

**PROJECT**

fahlstrom's fresh fish market
1258 W Belmont Ave
Chicago, IL

**CUSTOMER APPROVAL:**
DATE
AUTHORIZED SIGNATURE
REPRESENTATIVE Mike Maloney
DRAWN BY Bill Marlow
DATE 90514
SCALE 3/4" = 1'
SHEET NO 1 of 1
WORK ORDER 71695
FILE NAME FFFM71695

**REVISIONS:**
1 91714
2 91914
3 100714
4 100914
5
6
7
8

This sign is intended to be installed in accordance with the requirements of Article 600 of the National Electrical Code and/or other applicable local codes. This includes proper grounding and bonding of the sign

# City of Chicago

O2015-2204

Office of the City Clerk

Document Tracking Sheet

| | |
|---|---|
| **Meeting Date:** | 3/18/2015 |
| **Sponsor(s):** | Tunney (44) |
| **Type:** | Ordinance |
| **Title:** | Grant(s) of privilege in public way for Froyo Chicago Cafe |
| **Committee(s) Assignment:** | Committee on Transportation and Public Way |

ORDINANCE
Froyo Chicago Cafe
Acct. No. 390926 - 3
Permit No. 1116137

*Be It Ordained by the City Council of the City of Chicago:*

SECTION 1. Permission and authority are hereby given and granted to Froyo Chicago Cafe, upon the terms and subject to the conditions of this ordinance to maintain and use one (1) sign(s) projecting over the public right-of-way attached to its premises known as 3746 N. Southport Ave..

Said sign structure(s) measures as follows; along N Southport Ave:
One (1) at twelve point eight four (12.84) feet in length, three (3) feet in height and nine point seven five (9.75) feet above grade level.

The location of said privilege shall be as shown on prints kept on file with the Department of Business Affairs and Consumer Protection and the Office of the City Clerk.

Said privilege shall be constructed in accordance with plans and specifications approved by the Department of Transportation (Division of Project Development) and Zoning Department - Signs.

This grant of privilege in the public way shall be subject to the provisions of Section 10-28-015 and all other required provisions of the Municipal Code of Chicago.

The grantee shall pay to the City of Chicago as compensation for the privilege #1116137 herein granted the sum of three hundred ($300.00) per annum in advance.

A 25% penalty will be added for payments received after due date.

The permit holder agrees to hold the City of Chicago harmless for any damage, relocation or replacement costs associated with damage, relocation or removal of private property caused by the City performing work in the public way.

Authority herein given and granted for a period of five (5) years from and after Date of Passage.

Alderman Thomas Tunney

Thomas Tunney 44th Ward

# APPLICATION TO USE THE PUBLIC RIGHT OF WAY

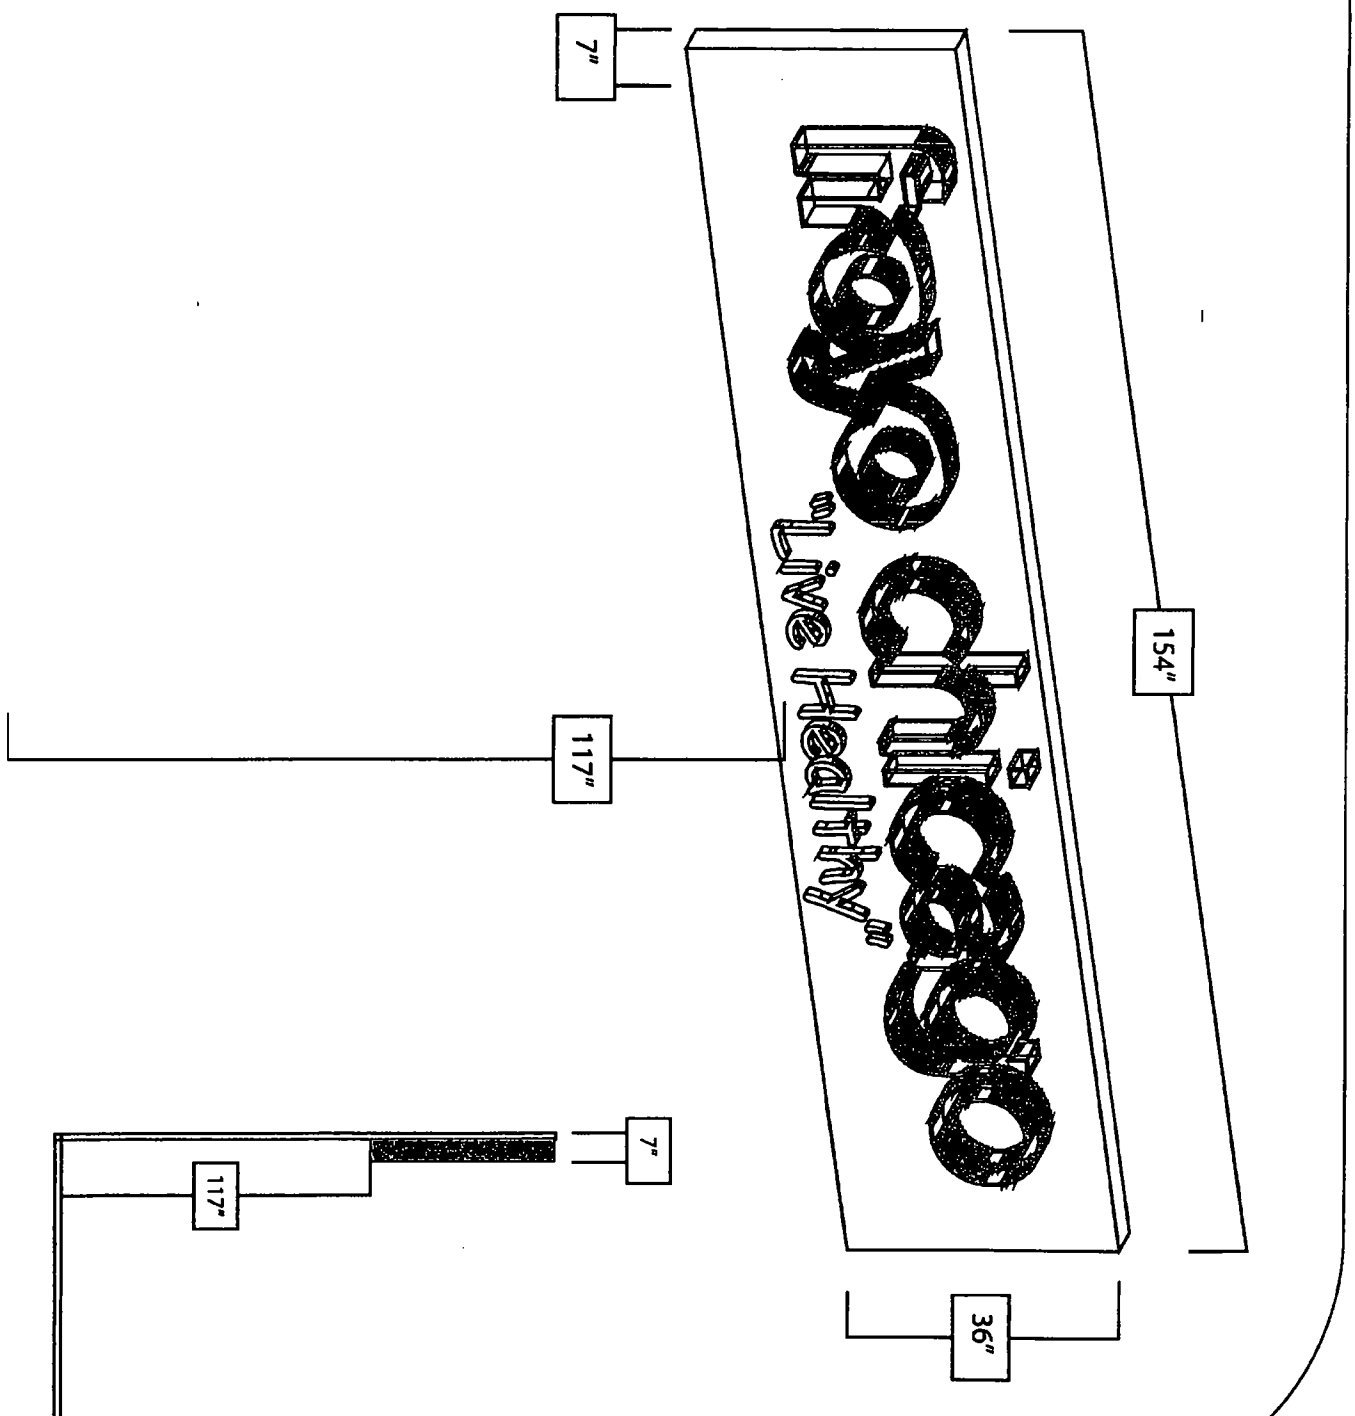

# City of Chicago

O2015-2205

## Office of the City Clerk

## Document Tracking Sheet

| | |
|---|---|
| **Meeting Date:** | 3/18/2015 |
| **Sponsor(s):** | Tunney (44) |
| **Type:** | Ordinance |
| **Title:** | Grant(s) of privilege in public way for Ivy League Club, The - planter curbs |
| **Committee(s) Assignment:** | Committee on Transportation and Public Way |

ORDINANCE
THE IVY LEAGUE CLUB
Acct. No. 245581 - 1
Permit No. 1117568

*Be It Ordained by the City Council of the City of Chicago:*

SECTION 1. Permission and authority are hereby given and granted to THE IVY LEAGUE CLUB, upon the terms and subject to the conditions of this ordinance to maintain and use, as now constructed, four (4) Planter Curb(s) on the public right-of-way for beautification purposes adjacent to its premises known as 3637 N. Sheffield Ave..

Said Planter Curb(s) at N. Sheffield Avenue measure(s):
Four (4) at eight point one seven (8.17) feet in length, and point six seven (.67) feet in width for a total of twenty-one point nine (21.9) square feet.

Grantee must allow the required clear and unobstructed space for pedestrian passage at all times per rules and regulations approved by the Department of Transportation.

The location of said privilege shall be as shown on prints kept on file with the Department of Business Affairs and Consumer Protection and the Office of the City Clerk.

Said privilege shall be constructed in accordance with plans and specifications approved by the Department of Planning and Development and Department of Transportation (Division of Project Development).

This grant of privilege in the public way shall be subject to the provisions of Section 10-28-015 and all other required provisions of the Municipal Code of Chicago.

The grantee shall pay to the City of Chicago as compensation for the privilege #1117568 herein granted the sum of zero ($.00) per annum in advance.

A 25% penalty will be added for payments received after due date.

The permit holder agrees to hold the City of Chicago harmless for any damage, relocation or replacement costs associated with damage, relocation or removal of private property caused by the City performing work in the public way.

Authority herein given and granted for a period of five (5) years from and after 12/16/2014.

Alderman Thomas Tunney

Thomas Tunney 44th Ward

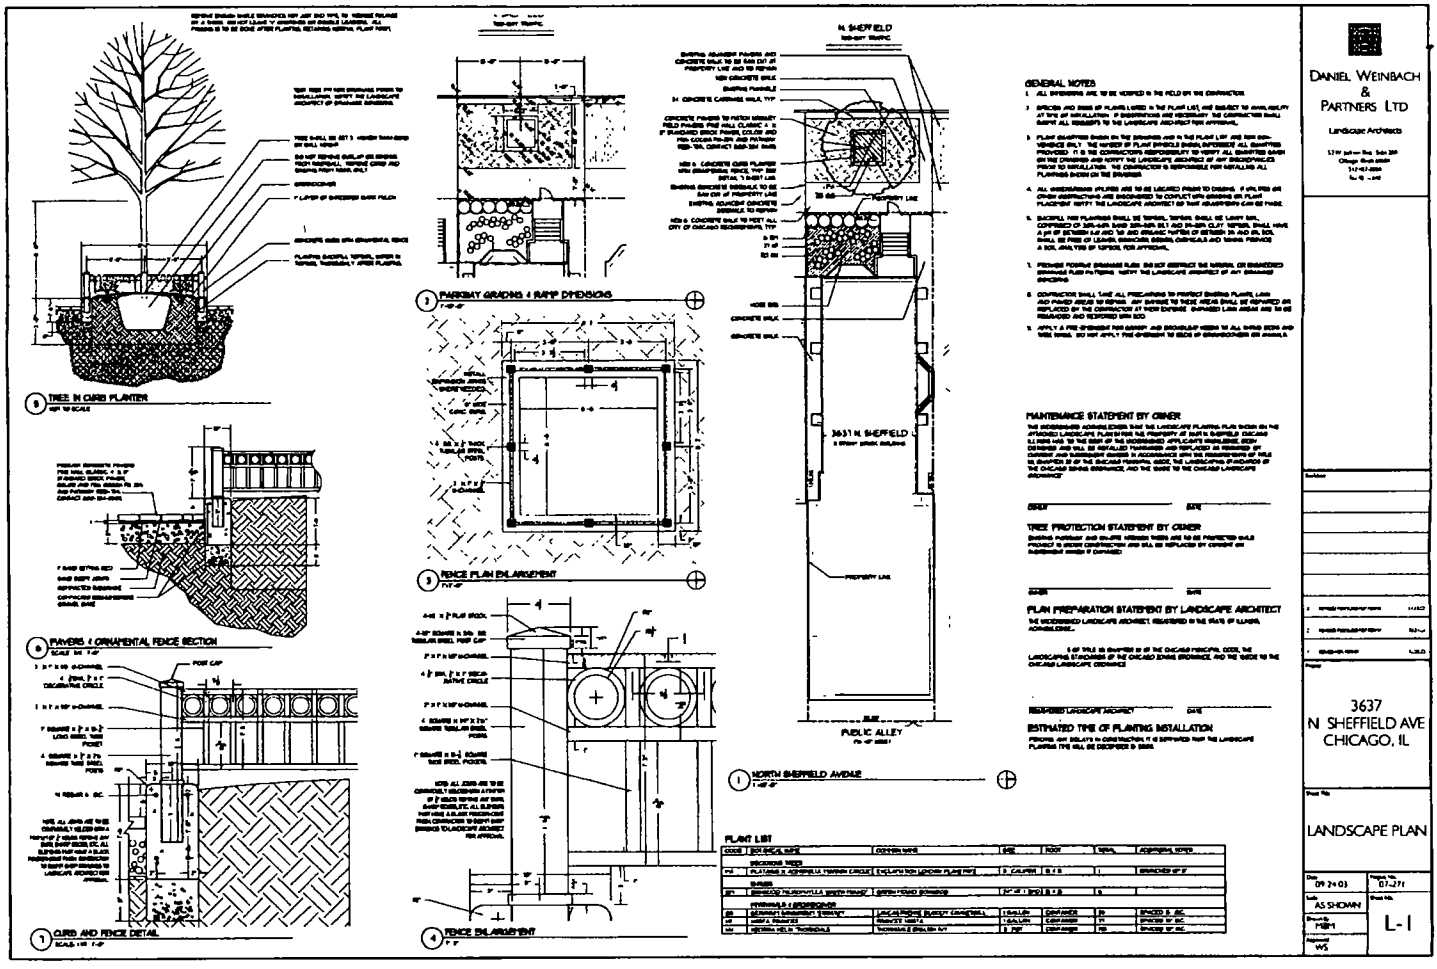
TREE IN CURB PLANTER
PAVERS & ORNAMENTAL FENCE SECTION
CURB AND FENCE DETAIL
PARKWAY GRADING & RAMP DIMENSIONS
FENCE PLAN ENLARGEMENT
FENCE ENLARGEMENT
N. SHEFFIELD
3631 N. SHEFFIELD
PUBLIC ALLEY
NORTH SHEFFIELD AVENUE
GENERAL NOTES
MAINTENANCE STATEMENT BY OWNER
TREE PROTECTION STATEMENT BY OWNER
PLAN PREPARATION STATEMENT BY LANDSCAPE ARCHITECT
ESTIMATED TIME OF PLANTING INSTALLATION
PLANT LIST
DANIEL WEINBACH & PARTNERS LTD
Landscape Architects
3637 N SHEFFIELD AVE CHICAGO, IL
LANDSCAPE PLAN
09 24 03
07-271
AS SHOWN
L-1

# City of Chicago

O2015-2207

## Office of the City Clerk

## Document Tracking Sheet

| | |
|---|---|
| **Meeting Date:** | 3/18/2015 |
| **Sponsor(s):** | Tunney (44) |
| **Type:** | Ordinance |
| **Title:** | Grant(s) of privilege in public way for Ivy League Club, The - planter railings |
| **Committee(s) Assignment:** | Committee on Transportation and Public Way |

ORDINANCE
THE IVY LEAGUE CLUB
Acct. No. 245581 - 1
Permit No. 1117572

*Be It Ordained by the City Council of the City of Chicago:*

SECTION 1. Permission and authority are hereby given and granted to THE IVY LEAGUE CLUB, upon the terms and subject to the conditions of this ordinance to maintain and use, as now constructed, four (4) Planter Railling(s) on the public right-of-way for beautification purposes adjacent to its premises known as 3637 N. Sheffield Ave..

Said Planter Railling(s) at N. Sheffield Avenue measure(s):
Four (4) at eight point one seven (8.17) feet in length, and point three three (.33) feet in width for a total of ten point seven eight (10.78) square feet.

Grantee must allow the required clear and unobstructed space for pedestrian passage at all times per rules and regulations approved by the Department of Transportation.

The location of said privilege shall be as shown on prints kept on file with the Department of Business Affairs and Consumer Protection and the Office of the City Clerk.

Said privilege shall be constructed in accordance with plans and specifications approved by the Department of Planning and Development and Department of Transportation (Division of Project Development).

This grant of privilege in the public way shall be subject to the provisions of Section 10-28-015 and all other required provisions of the Municipal Code of Chicago.

The grantee shall pay to the City of Chicago as compensation for the privilege #1117572 herein granted the sum of zero ($.00) per annum in advance.

A 25% penalty will be added for payments received after due date.

The permit holder agrees to hold the City of Chicago harmless for any damage, relocation or replacement costs associated with damage, relocation or removal of private property caused by the City performing work in the public way.

Authority herein given and granted for a period of five (5) years from and after 12/16/2014.

Alderman Thomas Tunney

Thomas Tunney 44th Ward

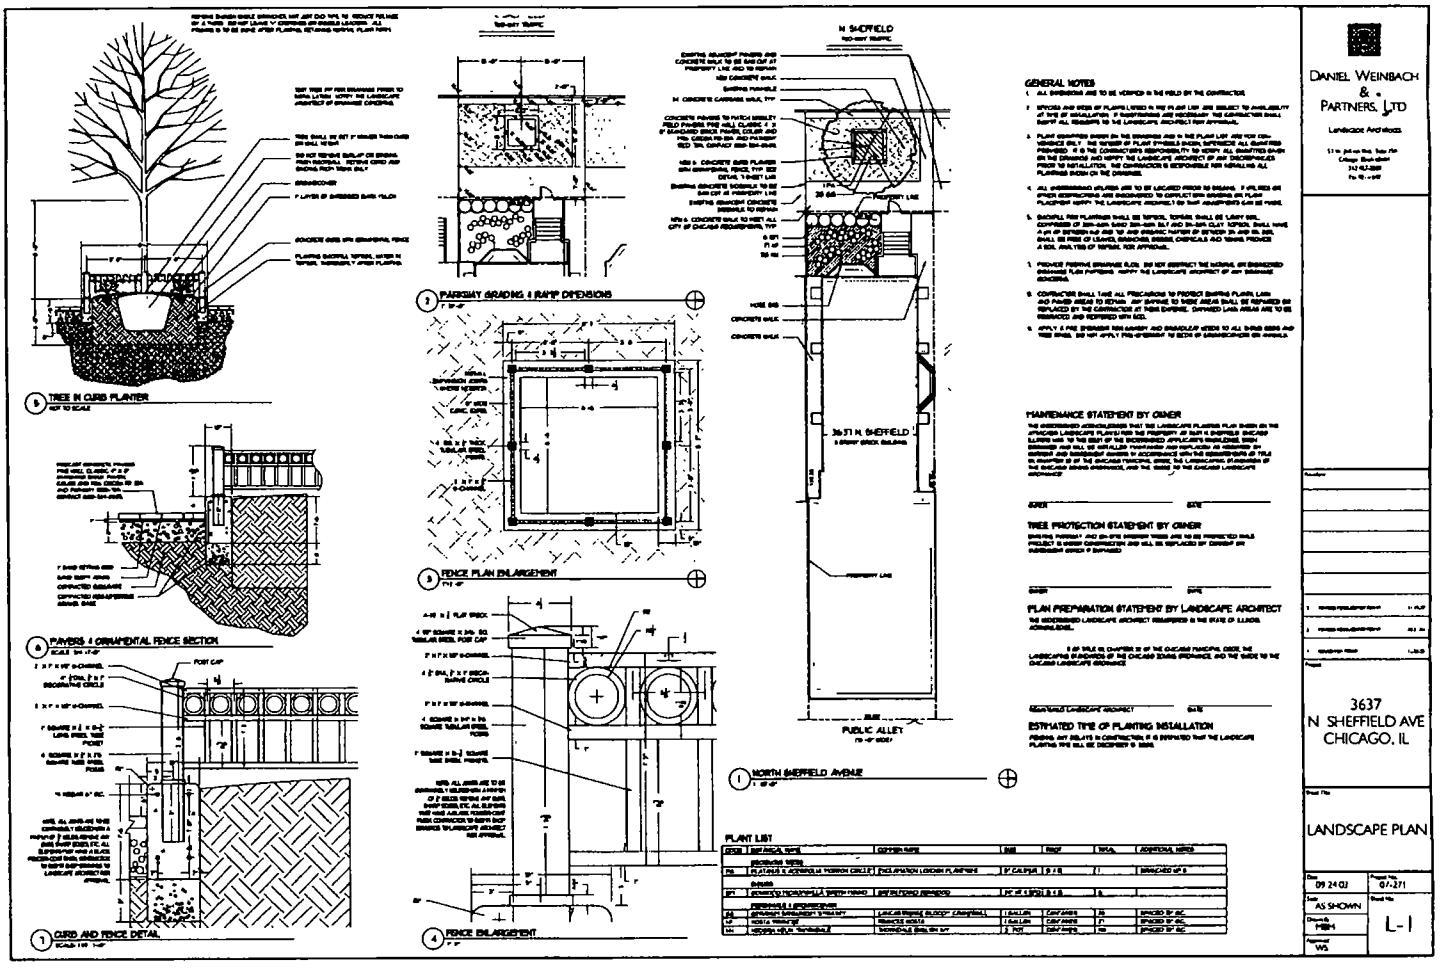
TREE IN CURB PLANTER
PAVERS & ORNAMENTAL FENCE SECTION
CURB AND FENCE DETAIL
PARKWAY GRADING & RAMP DIMENSIONS
FENCE PLAN ENLARGEMENT
FENCE ENLARGEMENT
NORTH SHEFFIELD AVENUE
PUBLIC ALLEY
3637 N. SHEFFIELD
GENERAL NOTES
MAINTENANCE STATEMENT BY OWNER
TREE PROTECTION STATEMENT BY OWNER
PLAN PREPARATION STATEMENT BY LANDSCAPE ARCHITECT
ESTIMATED TIME OF PLANTING INSTALLATION
PLANT LIST
DANIEL WEINBACH & PARTNERS, LTD
Landscape Architects
3637 N SHEFFIELD AVE CHICAGO, IL
LANDSCAPE PLAN
09.24.03
07-271
AS SHOWN
L-1

# City of Chicago

O2015-2209

## Office of the City Clerk

## Document Tracking Sheet

| | |
|---|---|
| **Meeting Date:** | 3/18/2015 |
| **Sponsor(s):** | Tunney (44) |
| **Type:** | Ordinance |
| **Title:** | Grant(s) of privilege in public way for Kirkwood Bar & Grill |
| **Committee(s) Assignment:** | Committee on Transportation and Public Way |

ORDINANCE
KIRKWOOD BAR & GRILL
Acct. No. 262 - 1
Permit No. 1114837

*Be It Ordained by the City Council of the City of Chicago:*

SECTION 1. Permission and authority are hereby given and granted to KIRKWOOD BAR & GRILL, upon the terms and subject to the conditions of this ordinance to maintain and use two (2) sign(s) projecting over the public right-of-way attached to its premises known as 2934-2936 N. Sheffield Ave..

Said sign structure(s) measures as follows; along Oakdale:
One (1) at ten point five eight (10.58) feet in length, four point zero eight (4.08) feet in height and eleven point five (11.5) feet above grade level.

Said sign structure(s) measures as follows; along Sheffield:
One (1) at ten point five eight (10.58) feet in length, four point zero eight (4.08) feet in height and eleven point five (11.5) feet above grade level.

The location of said privilege shall be as shown on prints kept on file with the Department of Business Affairs and Consumer Protection and the Office of the City Clerk.

Said privilege shall be constructed in accordance with plans and specifications approved by the Department of Transportation (Division of Project Development) and Zoning Department - Signs.

This grant of privilege in the public way shall be subject to the provisions of Section 10-28-015 and all other required provisions of the Municipal Code of Chicago.

The grantee shall pay to the City of Chicago as compensation for the privilege #1114837 herein granted the sum of six hundred ($600.00) per annum in advance.

A 25% penalty will be added for payments received after due date.

The permit holder agrees to hold the City of Chicago harmless for any damage, relocation or replacement costs associated with damage, relocation or removal of private property caused by the City performing work in the public way.

Authority herein given and granted for a period of five (5) years from and after Date of Passage.

Alderman Thomas Tunney

Thomas Tunney 44th Ward

**Kirkwood Bar and Grille**
**2934 N Sheffield – Sign Sketches**

Oakdale side

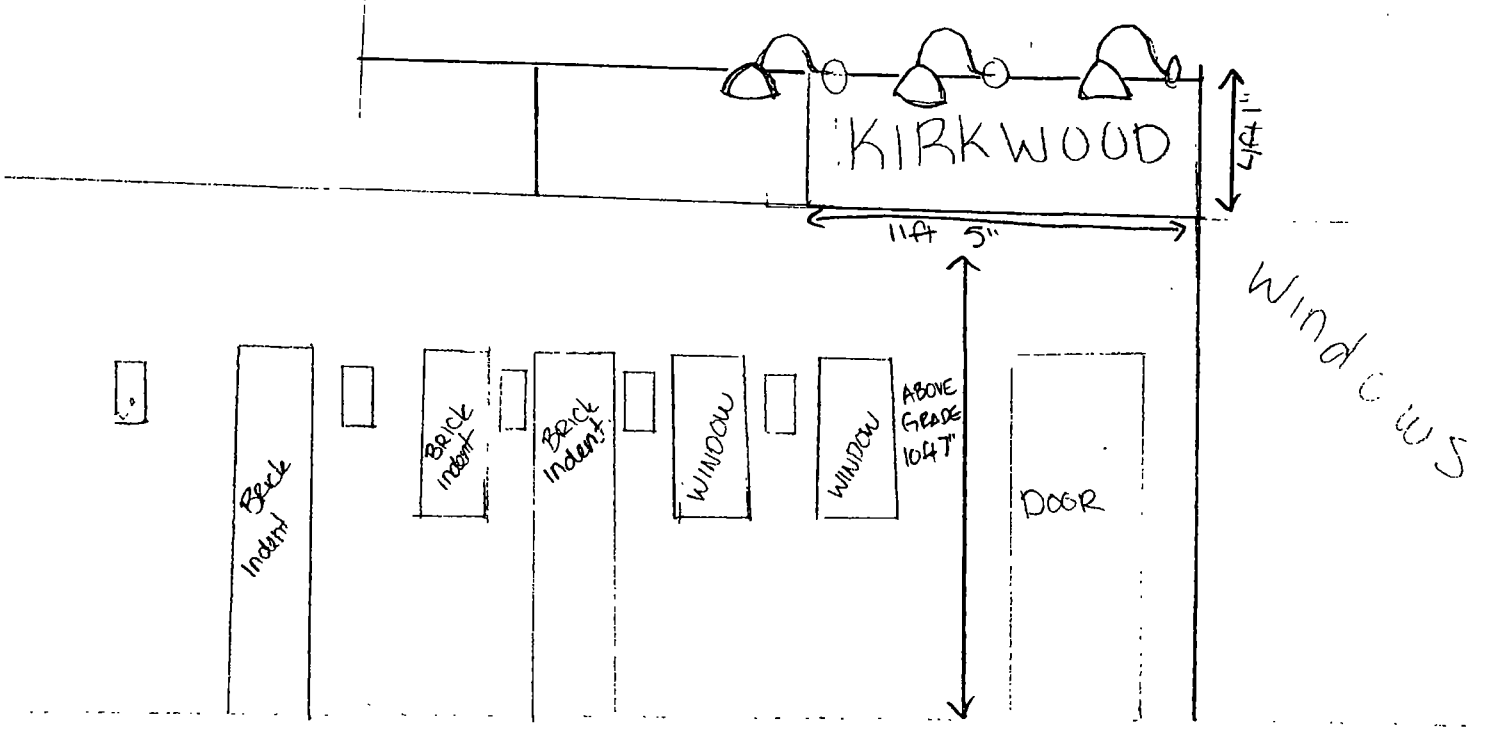

# City of Chicago

O2015-2211

## Office of the City Clerk

## Document Tracking Sheet

| | |
|---|---|
| **Meeting Date:** | 3/18/2015 |
| **Sponsor(s):** | Tunney (44) |
| **Type:** | Ordinance |
| **Title:** | Grant(s) of privilege in public way for Lakeview Chamber of Commerce - park bench |
| **Committee(s) Assignment:** | Committee on Transportation and Public Way |

ORDINANCE
LAKEVIEW CHAMBER OF COMMERCE
Acct. No. 270704 - 68
Permit No. 1117615

*Be It Ordained by the City Council of the City of Chicago:*

SECTION 1. Permission and authority are hereby given and granted to LAKEVIEW CHAMBER OF COMMERCE, upon the terms and subject to the conditions of this ordinance to construct, install, maintain and use one (1) Park bench(s) on the public right-of-way adjacent to its premises known as 3709 N. Southport Ave..

Said Park bench(s) at 3709 N. Southport Avenue measure(s):
One (1) at six (6) feet in length, and one point five eight (1.58) foot in width for a total of nine point four eight (9.48) square feet.

The location of said privilege shall be as shown on prints kept on file with the Department of Business Affairs and Consumer Protection and the Office of the City Clerk.

Said privilege shall be constructed in accordance with plans and specifications approved by the Department of Transportation (Division of Project Development).

This grant of privilege in the public way shall be subject to the provisions of Section 10-28-015 and all other required provisions of the Municipal Code of Chicago.

The grantee shall pay to the City of Chicago as compensation for the privilege #1117615 herein granted the sum of seventy-five ($75.00) per annum in advance.

A 25% penalty will be added for payments received after due date.

The permit holder agrees to hold the City of Chicago harmless for any damage, relocation or replacement costs associated with damage, relocation or removal of private property caused by the City performing work in the public way.

Authority herein given and granted for a period of five (5) years from and after Date of Passage.

Alderman Thomas Tunney

Thomas Tunney 44th Ward

# 3709 N Southport

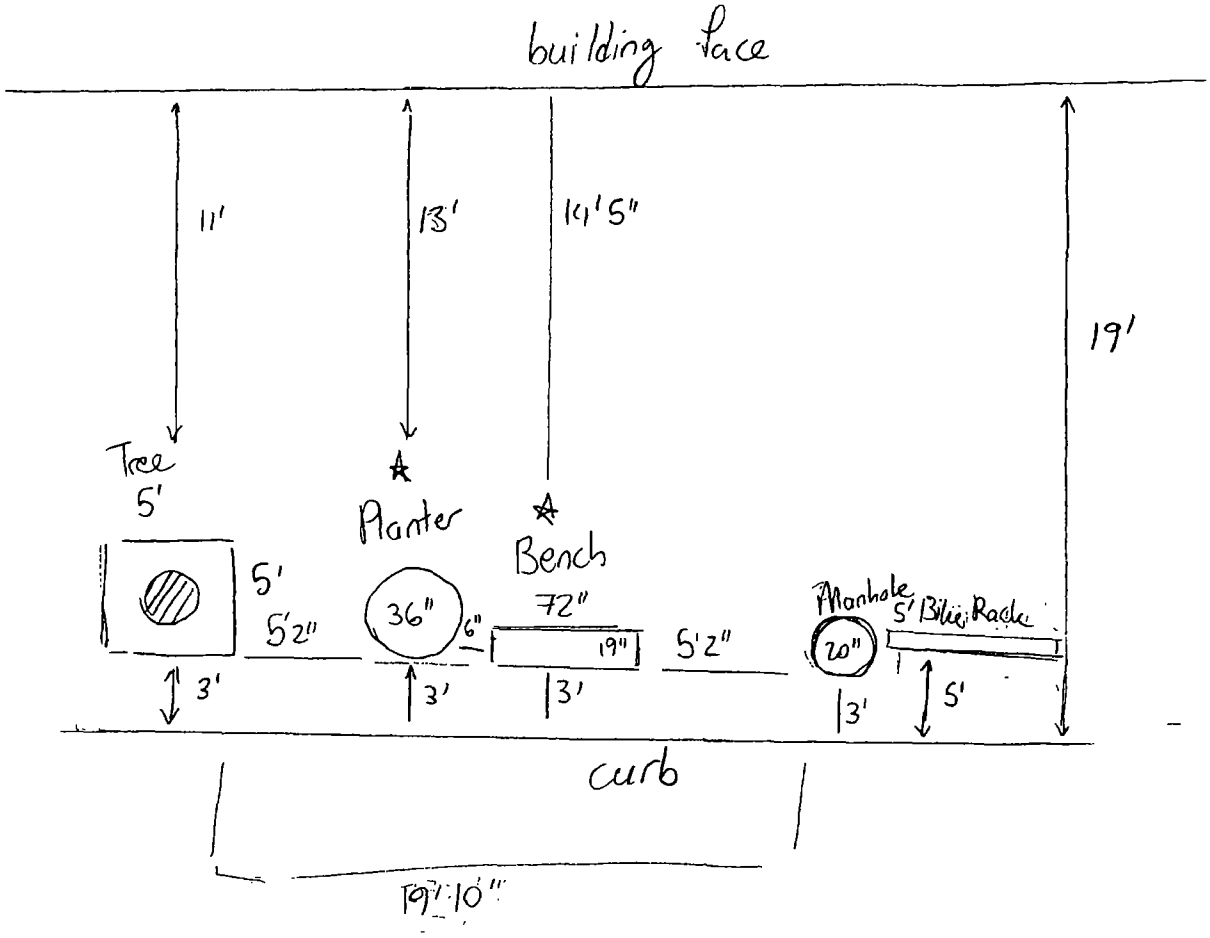

# City of Chicago

O2015-2212

## Office of the City Clerk

## Document Tracking Sheet

| | |
|---|---|
| **Meeting Date:** | 3/18/2015 |
| **Sponsor(s):** | Tunney (44) |
| **Type:** | Ordinance |
| **Title:** | Grant(s) of privilege in public way for Lakeview Chamber of Commerce - planter |
| **Committee(s) Assignment:** | Committee on Transportation and Public Way |

ORDINANCE
LAKEVIEW CHAMBER OF COMMERCE
Acct. No. 270704 - 68
Permit No. 1117616

*Be It Ordained by the City Council of the City of Chicago:*

SECTION 1. Permission and authority are hereby given and granted to LAKEVIEW CHAMBER OF COMMERCE, upon the terms and subject to the conditions of this ordinance to construct, install, maintain and use one (1) Planter(s) on the public right-of-way for beautification purposes adjacent to its premises known as 3709 N. Southport Ave..

Said Planter(s) at N. Southport Avenue measure(s):
One (1) at three (3) feet in length, and three (3) feet in width for a total of nine (9) square feet.

Grantee must allow the required clear and unobstructed space for pedestrian passage at all times per rules and regulations approved by the Department of Transportation.

The location of said privilege shall be as shown on prints kept on file with the Department of Business Affairs and Consumer Protection and the Office of the City Clerk.

Said privilege shall be constructed in accordance with plans and specifications approved by the Department of Planning and Development and Department of Transportation (Division of Project Development).

This grant of privilege in the public way shall be subject to the provisions of Section 10-28-015 and all other required provisions of the Municipal Code of Chicago.

The grantee shall pay to the City of Chicago as compensation for the privilege #1117616 herein granted the sum of zero ($.00) per annum in advance.

A 25% penalty will be added for payments received after due date.

The permit holder agrees to hold the City of Chicago harmless for any damage, relocation or replacement costs associated with damage, relocation or removal of private property caused by the City performing work in the public way.

Authority herein given and granted for a period of five (5) years from and after Date of Passage.

Alderman Thomas Tunney

Thomas Tunney 44th Ward

# 3709 N Southport

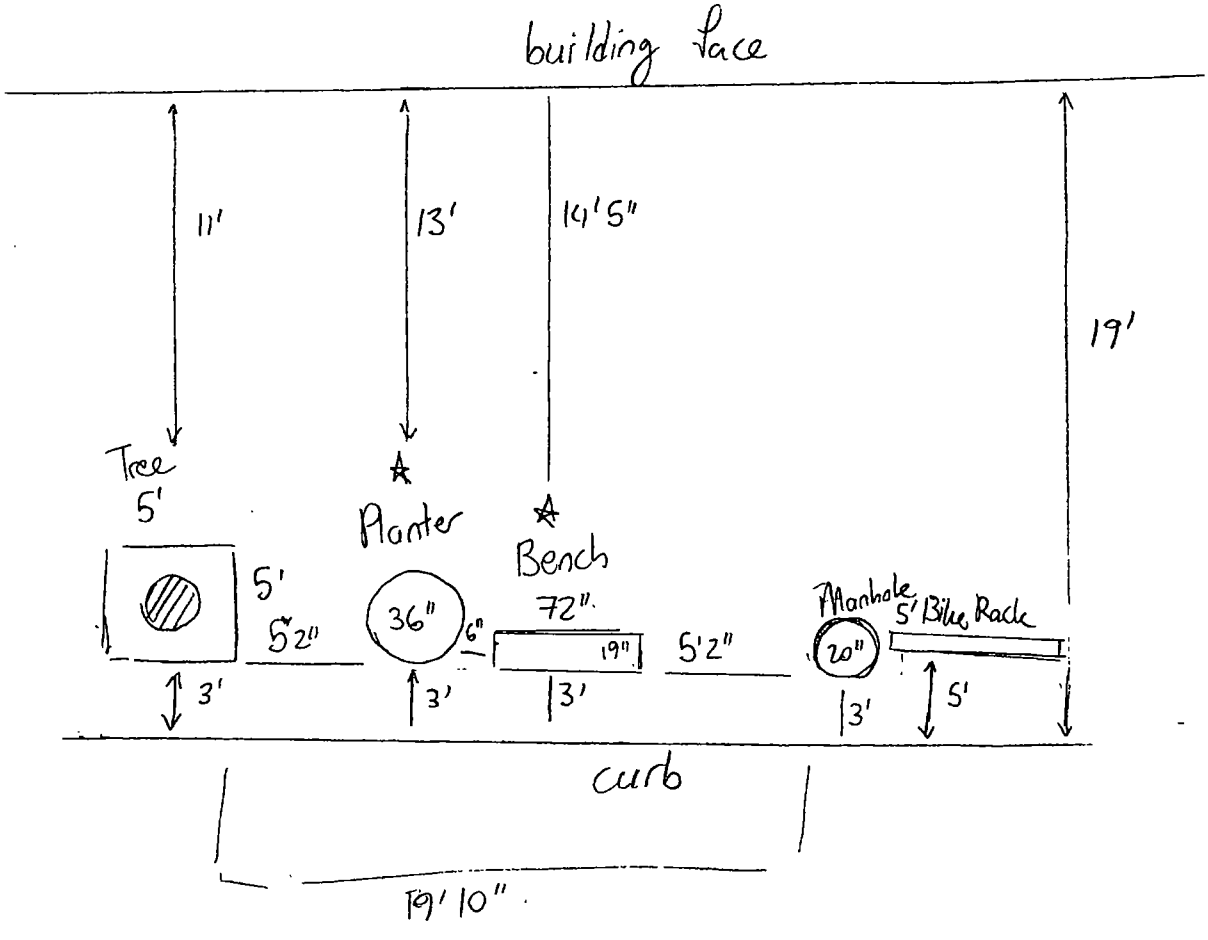

# City of Chicago

O2015-2213

Office of the City Clerk

Document Tracking Sheet

| | |
|---|---|
| **Meeting Date:** | 3/18/2015 |
| **Sponsor(s):** | Tunney (44) |
| **Type:** | Ordinance |
| **Title:** | Grant(s) of privilege in public way for Mia Francesca Corp. |
| **Committee(s) Assignment:** | Committee on Transportation and Public Way |

ORDINANCE
MIA FRANCESCA CORP.
Acct. No. 85993 - 1
Permit No. 1117685

*Be It Ordained by the City Council of the City of Chicago:*

SECTION 1. Permission and authority are hereby given and granted to MIA FRANCESCA CORP., upon the terms and subject to the conditions of this ordinance to maintain and use one (1) sign(s) projecting over the public right-of-way attached to its premises known as 3311 N. Clark St..

Said sign structure(s) measures as follows; along N. Clark Street:
One (1) at three (3) feet in length, fifteen (15) feet in height and nine (9) feet above grade level.

The location of said privilege shall be as shown on prints kept on file with the Department of Business Affairs and Consumer Protection and the Office of the City Clerk.

Said privilege shall be constructed in accordance with plans and specifications approved by the Department of Transportation (Division of Project Development) and Zoning Department - Signs.

This grant of privilege in the public way shall be subject to the provisions of Section 10-28-015 and all other required provisions of the Municipal Code of Chicago.

The grantee shall pay to the City of Chicago as compensation for the privilege #1117685 herein granted the sum of three hundred ($300.00) per annum in advance.

A 25% penalty will be added for payments received after due date.

The permit holder agrees to hold the City of Chicago harmless for any damage, relocation or replacement costs associated with damage, relocation or removal of private property caused by the City performing work in the public way.

Authority herein given and granted for a period of five (5) years from and after 03/10/2015.

Alderman Thomas Tunney

Thomas Tunney 44th Ward

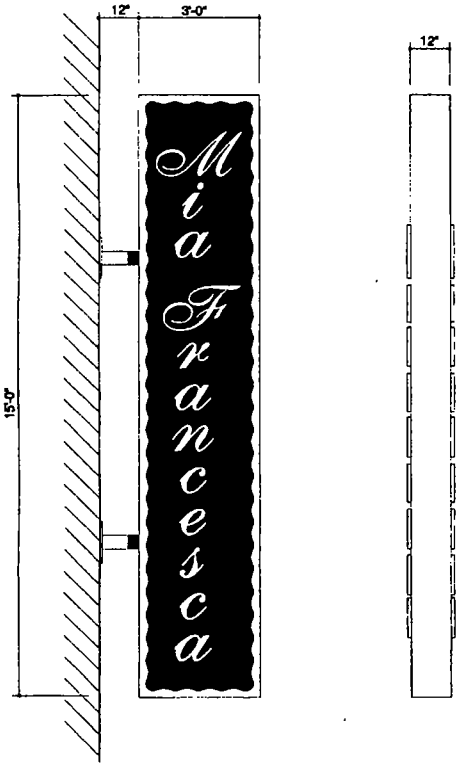


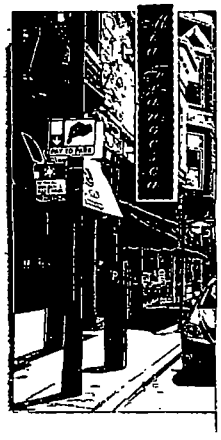

***D/F INT. H.O. FL.O. ILLUMINATED DISPLAY 3/8" = 1'-0"***

- ALUMINUM CABINET & RETAINERS, WHITE PAINTED FINISH.
- ALUMINUM FACES W/ ROUTED COPY, BLACK PAINTED FINISH
- 1" THICK FLAT CUT OUT PUSH THRU COPY W/ WHITE PLEX BACK UP.
- STL SUPPORTS & MOUNTING PLATES, WHITE PAINTED FINISH.

Customer's Signature:

OLYMPIC SIGNS

account representative: R WHITEHEAD | client: Mia Francesca, 3311 N CLARK ST CHICAGO, IL | drawn by: JOHN W | • job#: 09-3960 • 7-9-09 • rev # 10-27-09

Comments:

1130 N. Garfield • Lombard, IL 60148 • Ph: 630.424.6100 • Fx: 630.424.6120 • WWW.OLYSIGNS.COM

THIS IS AN ORIGINAL, UNPUBLISHED DRAWING SUBMITTED IN CONNECTION WITH A PROJECT WE ARE PLANNING FOR YOU. THIS IS NOT TO BE COPIED, REPRODUCED, EXCERPTED OR SHOWN TO ANYONE OUTSIDE OF YOUR ORGANIZATION WITHOUT THE WRITTEN PERMISSION OF OLYMPIC SIGNS, INC. ARTWORK IS EXCLUSIVE PROPERTY OF OLYMPIC SIGN INC.

# City of Chicago

O2015-2214

## Office of the City Clerk

## Document Tracking Sheet

| | |
|---|---|
| **Meeting Date:** | 3/18/2015 |
| **Sponsor(s):** | Tunney (44) |
| **Type:** | Ordinance |
| **Title:** | Grant(s) of privilege in public way for Matilda |
| **Committee(s) Assignment:** | Committee on Transportation and Public Way |

ORDINANCE
MATILDA
Acct. No. 16478 - 1
Permit No. 1117164

*Be It Ordained by the City Council of the City of Chicago:*

SECTION 1. Permission and authority are hereby given and granted to MATILDA, upon the terms and subject to the conditions of this ordinance to maintain and use one (1) sign(s) projecting over the public right-of-way attached to its premises known as 3101 N. Sheffield Ave..

Said sign structure(s) measures as follows; along N. Sheffield Avenue:
One (1) at four (4) feet in length, four (4) feet in height and eleven point six seven (11.67) feet above grade level.

The location of said privilege shall be as shown on prints kept on file with the Department of Business Affairs and Consumer Protection and the Office of the City Clerk.

Said privilege shall be constructed in accordance with plans and specifications approved by the Department of Transportation (Division of Project Development) and Zoning Department - Signs.

This grant of privilege in the public way shall be subject to the provisions of Section 10-28-015 and all other required provisions of the Municipal Code of Chicago.

The grantee shall pay to the City of Chicago as compensation for the privilege #1117164 herein granted the sum of one hundred ($100.00) per annum in advance.

A 25% penalty will be added for payments received after due date.

The permit holder agrees to hold the City of Chicago harmless for any damage, relocation or replacement costs associated with damage, relocation or removal of private property caused by the City performing work in the public way.

Authority herein given and granted for a period of five (5) years from and after 01/13/2014.

Alderman _____

Thomas Tunney 44th Ward

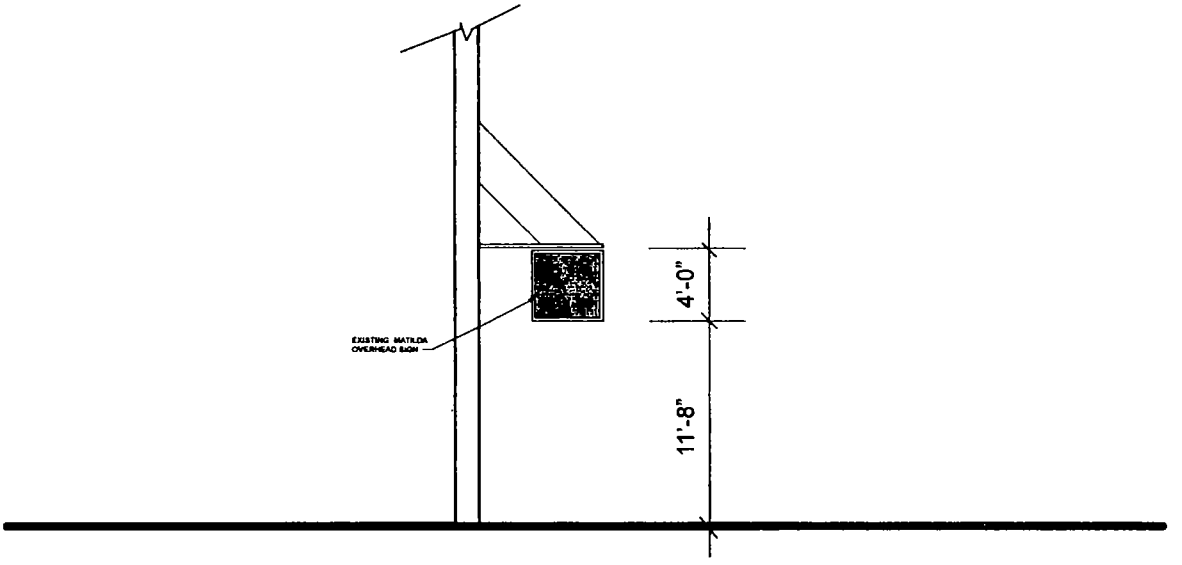


| | | |
|---|---|---|
| SHEET: ASK- 3a | OVERHEAD SIGN - SIDE ELEVATION | |
| SCALE: 1/4 "=1'-0" | FACADE LTD, D.B.A. "MATILDA"<br>3101 NORTH SHEFFIELD AVENUE<br>CHICAGO, IL 60657 | |
| DATE: 05/1 /07 | | |
| PROJECT: 0711 | | |

# City of Chicago

O2015-2215

## Office of the City Clerk

## Document Tracking Sheet

| | |
|---|---|
| **Meeting Date:** | 3/18/2015 |
| **Sponsor(s):** | Tunney (44) |
| **Type:** | Ordinance |
| **Title:** | Grant(s) of privilege in public way for Metro PCS |
| **Committee(s) Assignment:** | Committee on Transportation and Public Way |

ORDINANCE
METRO PCS
Acct. No. 392581 - 9
Permit No. 1116003

*Be It Ordained by the City Council of the City of Chicago:*

SECTION 1. Permission and authority are hereby given and granted to METRO PCS, upon the terms and subject to the conditions of this ordinance to maintain and use one (1) sign(s) projecting over the public right-of-way attached to its premises known as 2811 N. Broadway .

Said sign structure(s) measures as follows; along N. Broadway:
One (1) at six point six six (6.66) feet in length, one point six six (1.66) feet in height and fifteen point four two (15.42) feet above grade level.

The location of said privilege shall be as shown on prints kept on file with the Department of Business Affairs and Consumer Protection and the Office of the City Clerk.

Said privilege shall be constructed in accordance with plans and specifications approved by the Department of Transportation (Division of Project Development) and Zoning Department - Signs.

This grant of privilege in the public way shall be subject to the provisions of Section 10-28-015 and all other required provisions of the Municipal Code of Chicago.

The grantee shall pay to the City of Chicago as compensation for the privilege #1116003 herein granted the sum of one hundred ($100.00) per annum in advance.

A 25% penalty will be added for payments received after due date.

The permit holder agrees to hold the City of Chicago harmless for any damage, relocation or replacement costs associated with damage, relocation or removal of private property caused by the City performing work in the public way.

Authority herein given and granted for a period of five (5) years from and after Date of Passage.

Alderman

Thomas Tunney 44th Ward

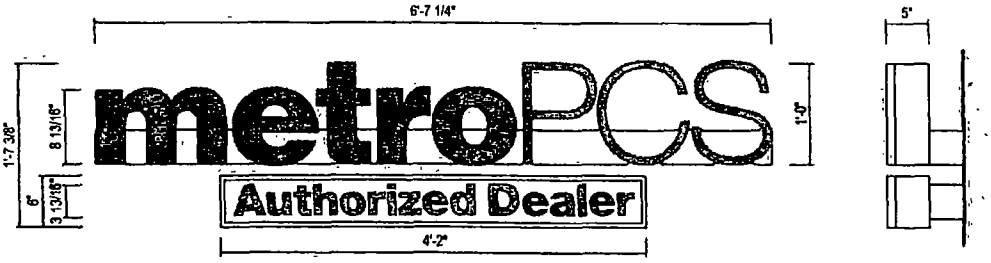


**MPCS-AD-CL-12-RW ILLUMINATED CHANNEL LETTERS W/ RACEWAY - (10.6 SQ. FT.)** **SIDE VIEW**

QTY 1 SCALE 3/4"=1'-0"

RACEWAY PAINTED TO MATCH BUILDING.

EXISTING

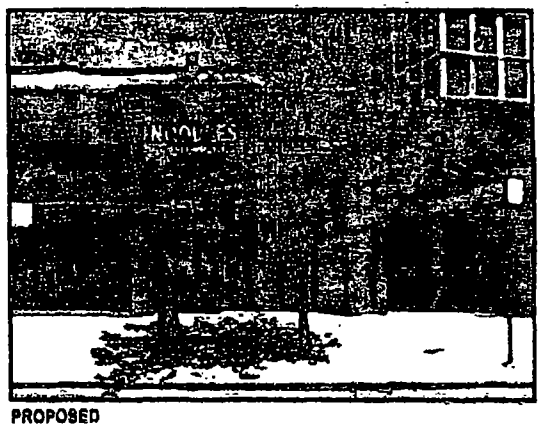

PROPOSED

Drawing prepared by: ICON

Location: 2811 N Broadway St, Chicago, IL

Proj #: 4262

Loc #: 103

File Path: Active\ACCOUNTS\M\Metro PCS\Project_4262\Locations\4262_0103_Chicago_IL

Drawing prepared for: metroPCS Authorized Dealer

| Rev #: | Rec#: | Date: | Req. By: | Drawn By: | Revision Description: |
|---|---|---|---|---|---|
| Original | 159320 | 09/30/14 | JH | KWK | |
| Rev 1 | 192140 | 10/10/14 | JH | PS | Changed signs 1 to 12 channel letters on canopy |
| Rev 2 | 000000 | 00/00/00 | XXX | XXX | |
| Rev 3 | 000000 | 00/00/00 | XXX | XXX | |
| Rev 4 | 000000 | 00/00/00 | XXX | XXX | |
| Rev 5 | 000000 | 00/00/00 | XXX | XXX | |
| Rev 6 | 000000 | 00/00/00 | XXX | XXX | |

Drawings are the exclusive property of ICON, any unauthorized use or duplication is not accepted.

| Rev #: | Rec#: | Date: | Req. By: | Drawn By: |
|---|---|---|---|---|
| Rev 7 | 000000 | 00/00/00 | XXX | XXX |
| Rev 8 | 000000 | 00/00/00 | XXX | XXX |
| Rev 9 | 000000 | 00/00/00 | XXX | XXX |
| Rev 10 | 000000 | 00/00/00 | XXX | XXX |

# City of Chicago

O2015-2216

Office of the City Clerk

Document Tracking Sheet

| | |
|---|---|
| **Meeting Date:** | 3/18/2015 |
| **Sponsor(s):** | Tunney (44) |
| **Type:** | Ordinance |
| **Title:** | Grant(s) of privilege in public way for Puesto Sandwich Stand, Inc. |
| **Committee(s) Assignment:** | Committee on Transportation and Public Way |

ORDINANCE
Puesto Sandwich Stand, Inc.
Acct. No. 395339 - 1
Permit No. 1117197

*Be It Ordained by the City Council of the City of Chicago:*

SECTION 1. Permission and authority are hereby given and granted to Puesto Sandwich Stand, Inc. , upon the terms and subject to the conditions of this ordinance to construct, install, maintain and use six (6) Light Fixture(s) projecting over the public right-of-way adjacent to its premises known as 3349 N. Sheffield Ave..

Said Light Fixture(s) at N. Sheffield Avenue measure(s):
Two (2) at one (1) foot in length, one (1) foot in width and seven point three three (7.33) feet above grade level.

Said Light Fixture(s) at N. Sheffield Avenue measure(s):
Four (4) at one point five (1.5) foot in length, one point five (1.5) foot in width and twelve (12) feet above grade level.

The location of said privilege shall be as shown on prints kept on file with the Department of Business Affairs and Consumer Protection and the Office of the City Clerk.

Said privilege shall be constructed in accordance with plans and specifications approved by the Department of Transportation (Division of Project Development).

This grant of privilege in the public way shall be subject to the provisions of Section 10-28-015 and all other required provisions of the Municipal Code of Chicago.

The grantee shall pay to the City of Chicago as compensation for the privilege #1117197 herein granted the sum of one hundred ($100.00) per annum in advance.

A 25% penalty will be added for payments received after due date.

The permit holder agrees to hold the City of Chicago harmless for any damage, relocation or replacement costs associated with damage, relocation or removal of private property caused by the City performing work in the public way.

Authority herein given and granted for a period of five (5) years from and after Date of Passage.

Alderman _____

Thomas Tunney 44th Ward

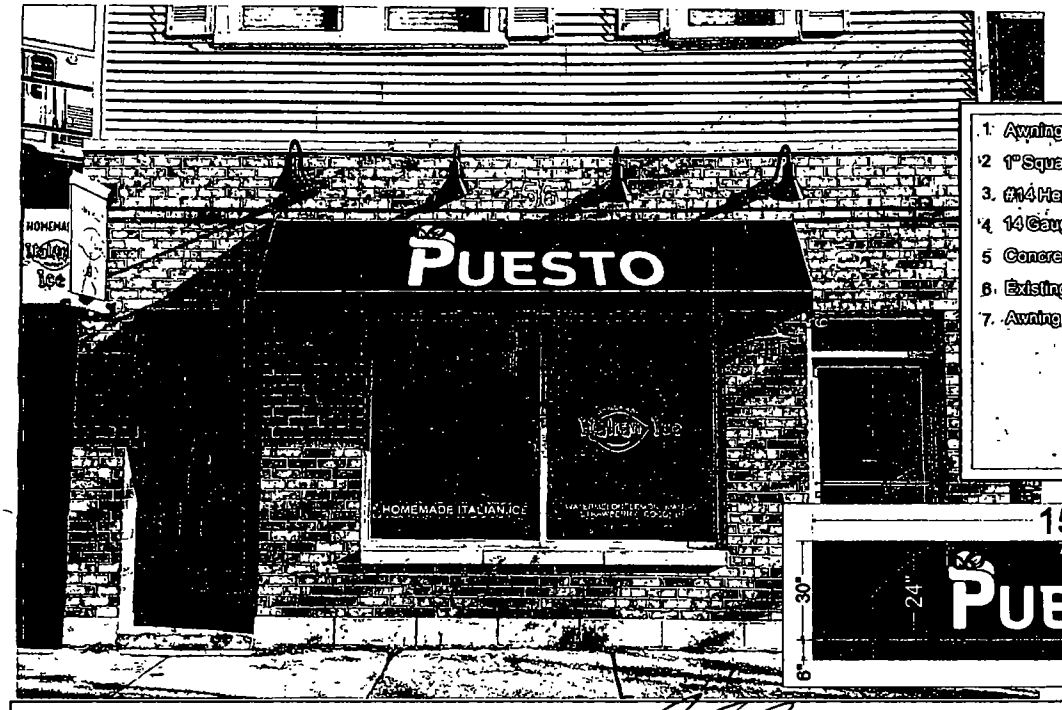


1. Awning Rail
2. 1" Square tubing
3. #14 Hex Head Tak Screw
4. 14 Gauge Steel Mounting Bracket
5. Concrete Expansion Anchor
6. Existing Structure
7. Awning Material - Black Vinyltex

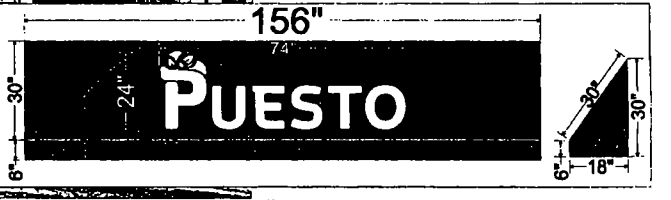


TRIANGLE SIGN & AWNING INC
1-888-263-6639
www.trianglesignandawning.com
sales@trianglesignandawning.com
1079 Entry Dr. Bensenville, IL 60106

CUSTOMER. Puesto Sandwich Stand

LOCATION: 3349 N Sheffield Ave,
Chicago, IL 60647

Design by: Aleona S
Date: 01/06/2015

Customer approval signature — 01/06/2014 Date

© by Triangle Sign & Awning
Proprietary and Confidential

The design is the original and unpublished work of Triangle Sign & Awning, Inc. and may not be reproduced, copied or exhibited in any fashion without the expressed written from an authorized personnel of the company. The rights to the design may be purchased.

Special Note:

Landlord approval signature — 01/06/2014 Date

# City of Chicago

O2015-2219

## Office of the City Clerk

## Document Tracking Sheet

| | |
|---|---|
| **Meeting Date:** | 3/18/2015 |
| **Sponsor(s):** | Tunney (44) |
| **Type:** | Ordinance |
| **Title:** | Grant(s) of privilege in public way for 1000 Liquors/Big City Tap |
| **Committee(s) Assignment:** | Committee on Transportation and Public Way |

ORDINANCE
1000 LIQUORS / BIG CITY TAP
Acct. No. 302 - 1
Permit No. 1117056

*Be It Ordained by the City Council of the City of Chicago:*

SECTION 1. Permission and authority are hereby given and granted to 1000 LIQUORS / BIG CITY TAP, upon the terms and subject to the conditions of this ordinance to maintain and use one (1) sign(s) projecting over the public right-of-way attached to its premises known as 1000-1012 W. Belmont Ave..

Said sign structure(s) measures as follows; along W. Belmont Avenue:
One (1) at two (2) feet in length, seven point five (7.5) feet in height and sixteen (16) feet above grade level.

The location of said privilege shall be as shown on prints kept on file with the Department of Business Affairs and Consumer Protection and the Office of the City Clerk.

Said privilege shall be constructed in accordance with plans and specifications approved by the Department of Transportation (Division of Project Development) and Zoning Department - Signs.

This grant of privilege in the public way shall be subject to the provisions of Section 10-28-015 and all other required provisions of the Municipal Code of Chicago.

The grantee shall pay to the City of Chicago as compensation for the privilege #1117056 herein granted the sum of one hundred ($100.00) per annum in advance.

A 25% penalty will be added for payments received after due date.

The permit holder agrees to hold the City of Chicago harmless for any damage, relocation or replacement costs associated with damage, relocation or removal of private property caused by the City performing work in the public way.

Authority herein given and granted for a period of five (5) years from and after 04/22/2014.

Alderman Thomas Tunney

Thomas Tunney 44th Ward

1000 Liquors Inc
DBA: 1000 Liquors/Big City Tap
1000-1012 W. Belmont Ave.
Chicago IL 60657

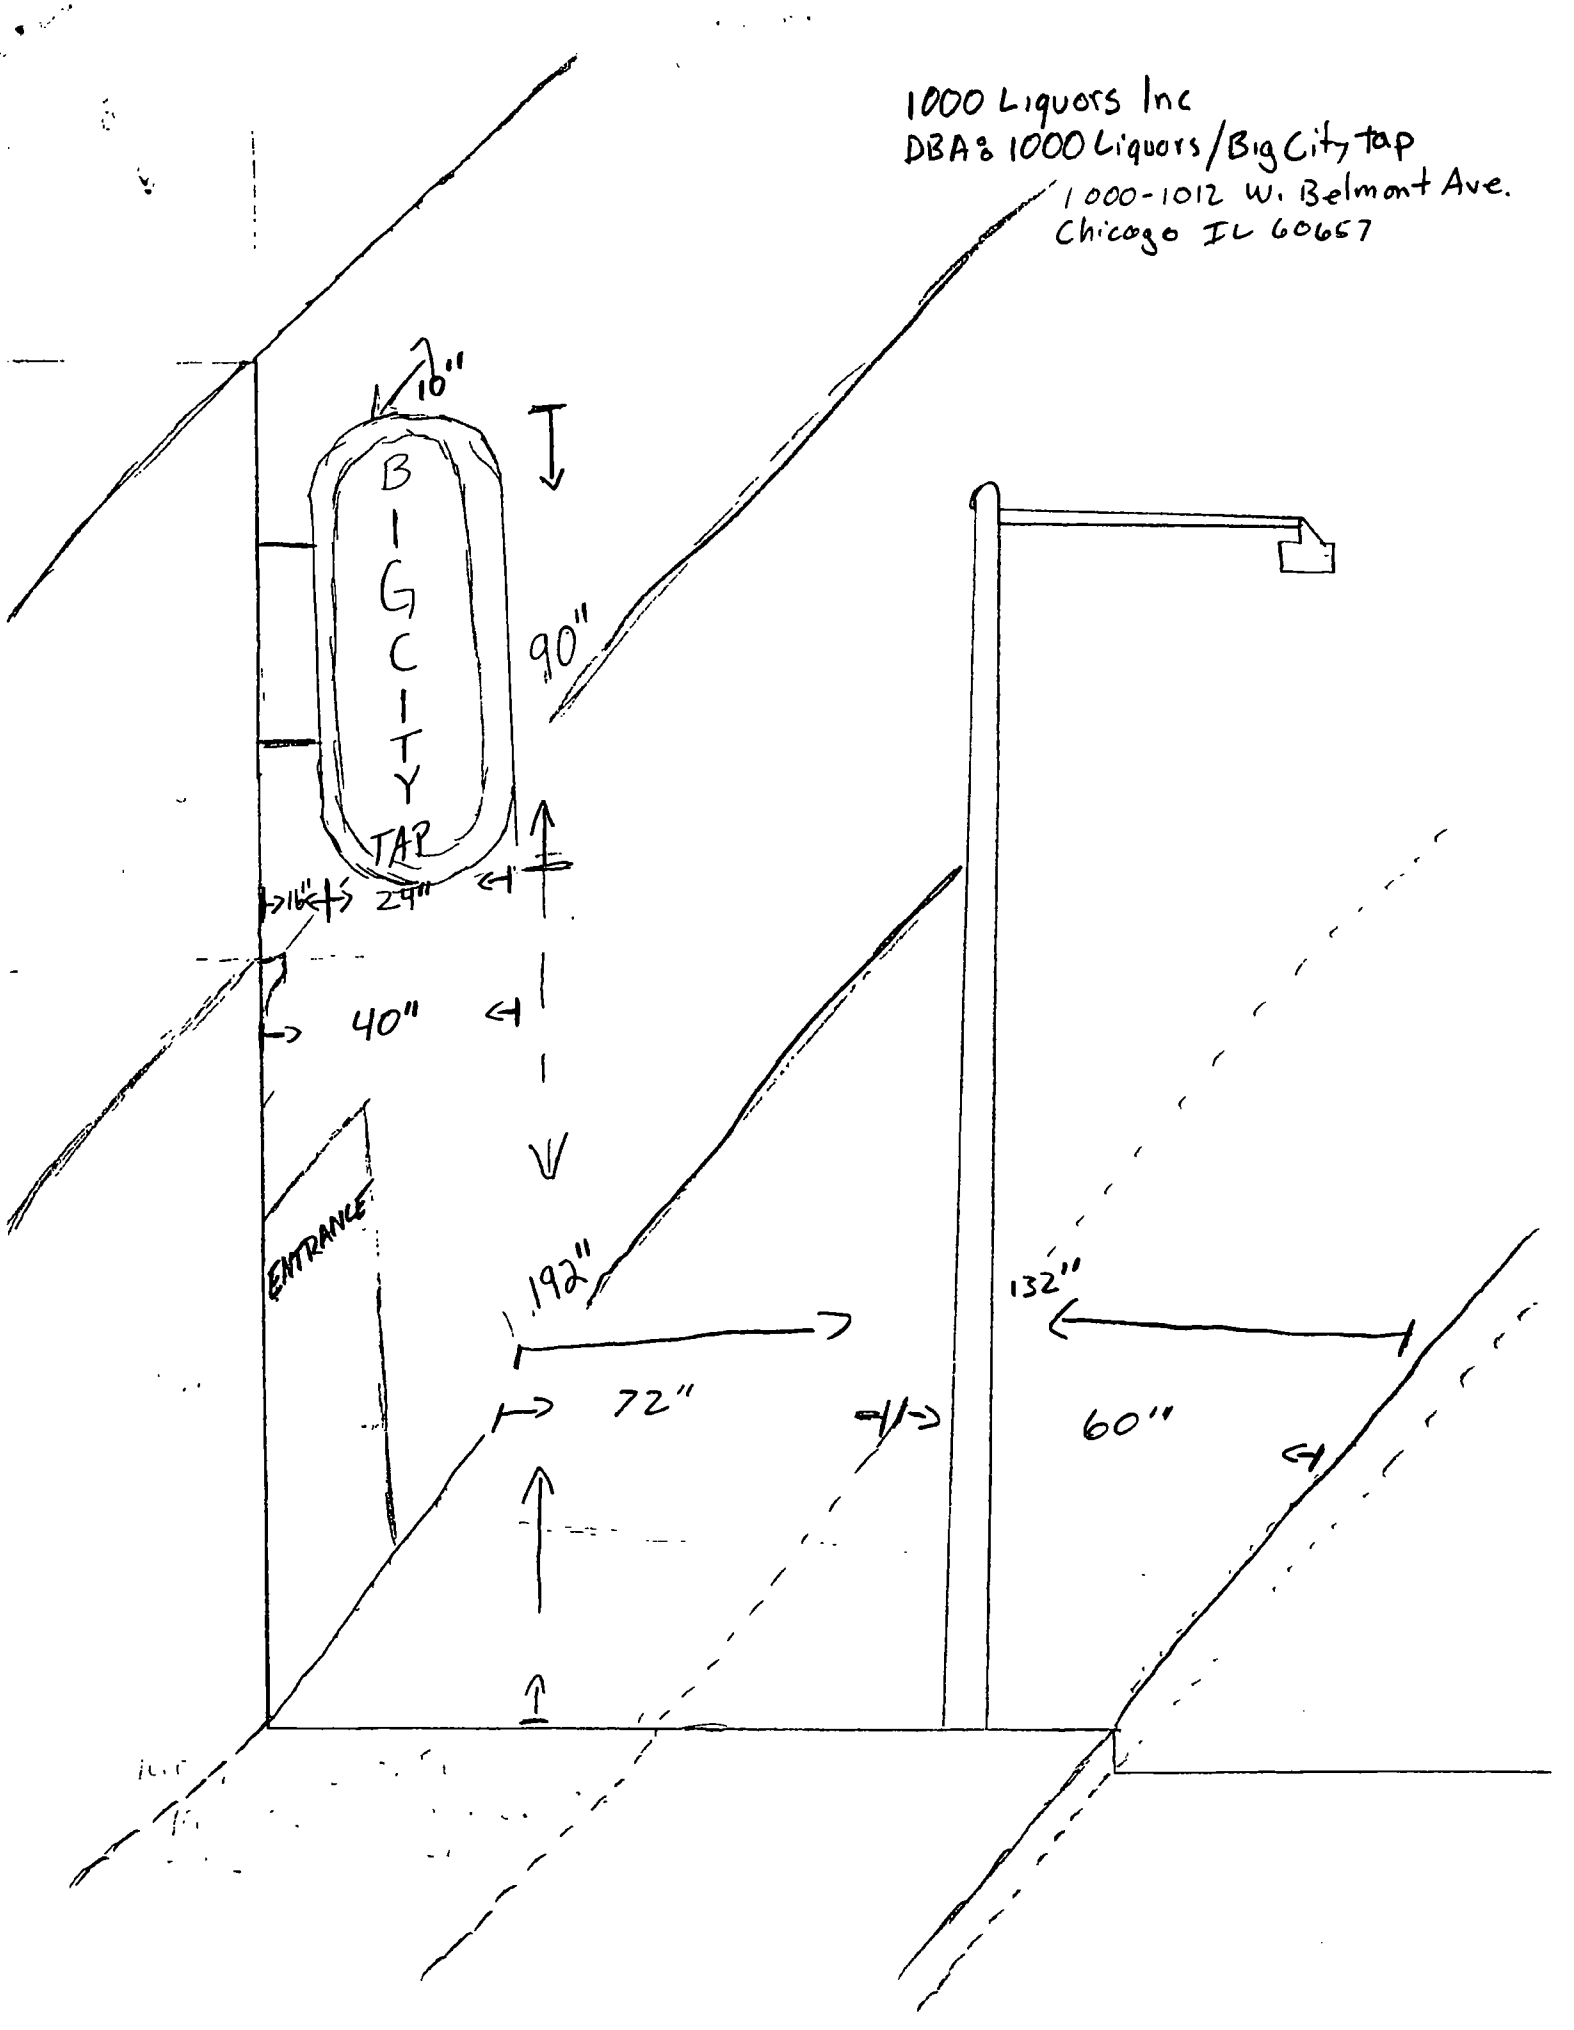

# City of Chicago

O2015-2220

## Office of the City Clerk

## Document Tracking Sheet

| | |
|---|---|
| **Meeting Date:** | 3/18/2015 |
| **Sponsor(s):** | Tunney (44) |
| **Type:** | Ordinance |
| **Title:** | Grant(s) of privilege in public way for 3030 North Broadway LLC |
| **Committee(s) Assignment:** | Committee on Transportation and Public Way |

ORDINANCE
3030 NORTH BROADWAY, LLC
Acct. No. 395744 - 1
Permit No. 1116449

*Be It Ordained by the City Council of the City of Chicago:*

SECTION 1. Permission and authority are hereby given and granted to 3030 NORTH BROADWAY, LLC, upon the terms and subject to the conditions of this ordinance to construct, install, maintain and use five (5) Caisson(s) under the public right-of-way adjacent to its premises known as 3030 N. Broadway .

Said Caisson(s) at N. Broadway measure(s):
Five (5) at one (1) foot in length, and one (1) foot in width for a total of five (5) square feet. Said caissons shall be approximately sixty-five (65) feet below grade level.

The location of said privilege shall be as shown on prints kept on file with the Department of Business Affairs and Consumer Protection and the Office of the City Clerk.

Said privilege shall be constructed in accordance with plans and specifications approved by the Department of Planning and Development and Department of Transportation (Office of Underground Coordination).

This grant of privilege in the public way shall be subject to the provisions of Section 10-28-015 and all other required provisions of the Municipal Code of Chicago.

The grantee shall pay to the City of Chicago as compensation for the privilege #1116449 herein granted the sum of four hundred ($400.00) per annum in advance.

A 25% penalty will be added for payments received after due date.

The permit holder agrees to hold the City of Chicago harmless for any damage, relocation or replacement costs associated with damage, relocation or removal of private property caused by the City performing work in the public way.

Authority herein given and granted for a period of five (5) years from and after Date of Passage.

Alderman Thomas Tunney

Thomas Tunney 44th Ward

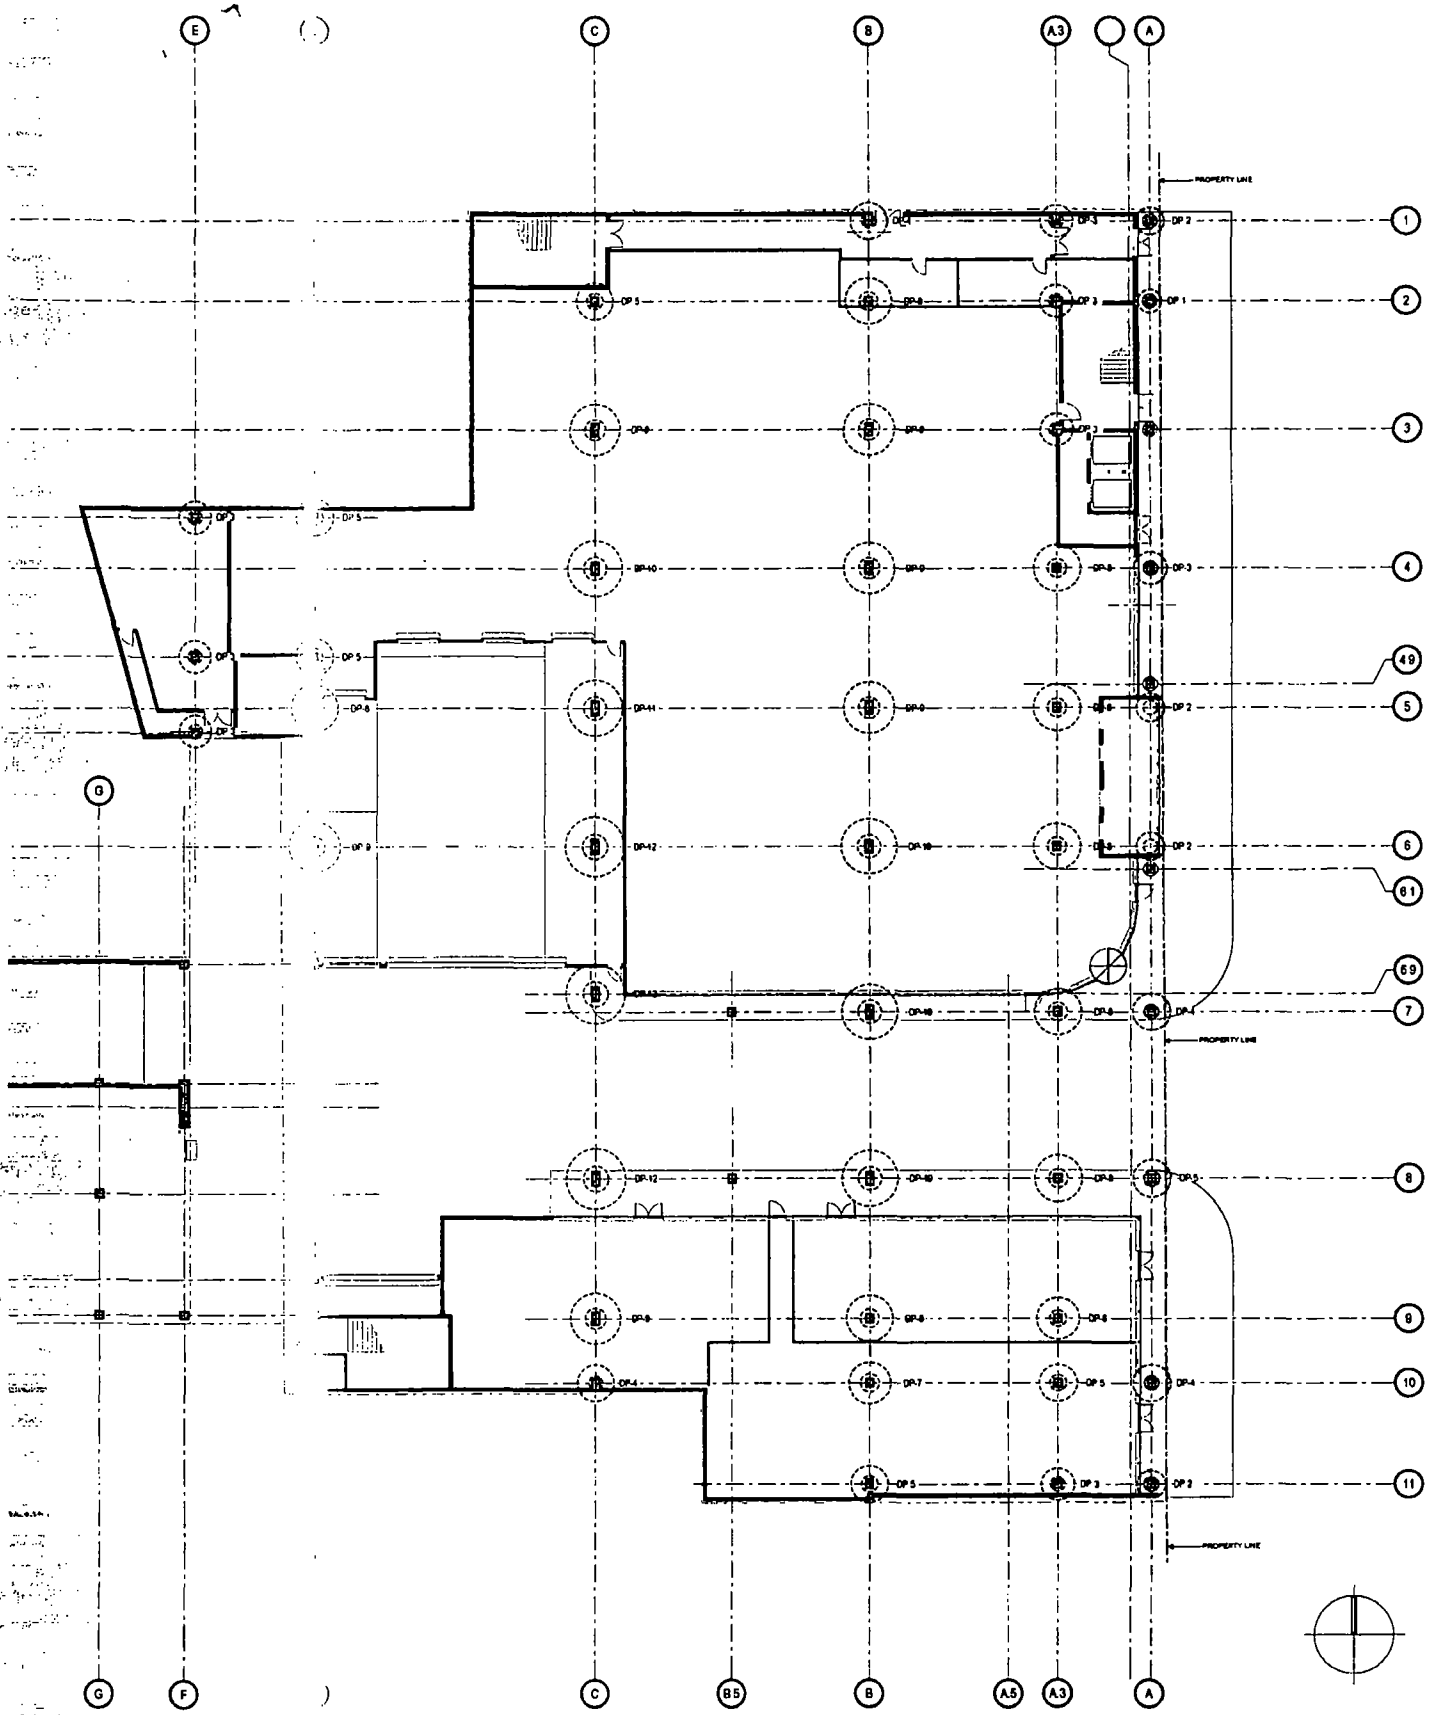


3030 BROADWA[illegible] - FOUNDATION PLAN

AREA OF CAISSON OVER PROPERTY LINE
TOTAL AREA = 15.85 SF

# City of Chicago

O2015-2222

Office of the City Clerk

Document Tracking Sheet

| | |
|---|---|
| **Meeting Date:** | 3/18/2015 |
| **Sponsor(s):** | Arena (45) |
| **Type:** | Ordinance |
| **Title:** | Grant(s) of privilege in public way for PNC Bank NA |
| **Committee(s) Assignment:** | Committee on Transportation and Public Way |

ORDINANCE
PNC BANK NA
Acct. No. 349591 - 2
Permit No. 1117632

*Be It Ordained by the City Council of the City of Chicago:*

SECTION 1. Permission and authority are hereby given and granted to PNC BANK NA, upon the terms and subject to the conditions of this ordinance to maintain and use one (1) sign(s) projecting over the public right-of-way attached to its premises known as 6360 W. Higgins Ave..

Said sign structure(s) measures as follows; along W. HIGGINS AVE:
One (1) at eight point nine two (8.92) feet in length, nine point one seven (9.17) feet in height and fifteen (15) feet above grade level.

The location of said privilege shall be as shown on prints kept on file with the Department of Business Affairs and Consumer Protection and the Office of the City Clerk.

Said privilege shall be constructed in accordance with plans and specifications approved by the Department of Transportation (Division of Project Development) and Zoning Department - Signs.

This grant of privilege in the public way shall be subject to the provisions of Section 10-28-015 and all other required provisions of the Municipal Code of Chicago.

The grantee shall pay to the City of Chicago as compensation for the privilege #1117632 herein granted the sum of three hundred ($300.00) per annum in advance.

A 25% penalty will be added for payments received after due date.

The permit holder agrees to hold the City of Chicago harmless for any damage, relocation or replacement costs associated with damage, relocation or removal of private property caused by the City performing work in the public way.

Authority herein given and granted for a period of five (5) years from and after 03/10/2015.

Alderman

John Arena 45th Ward

**Exterior Plan**

**Site Number: 005613**

**Higgins Office**
**6360 West Higgins Road**
**Chicago, IL 60630**

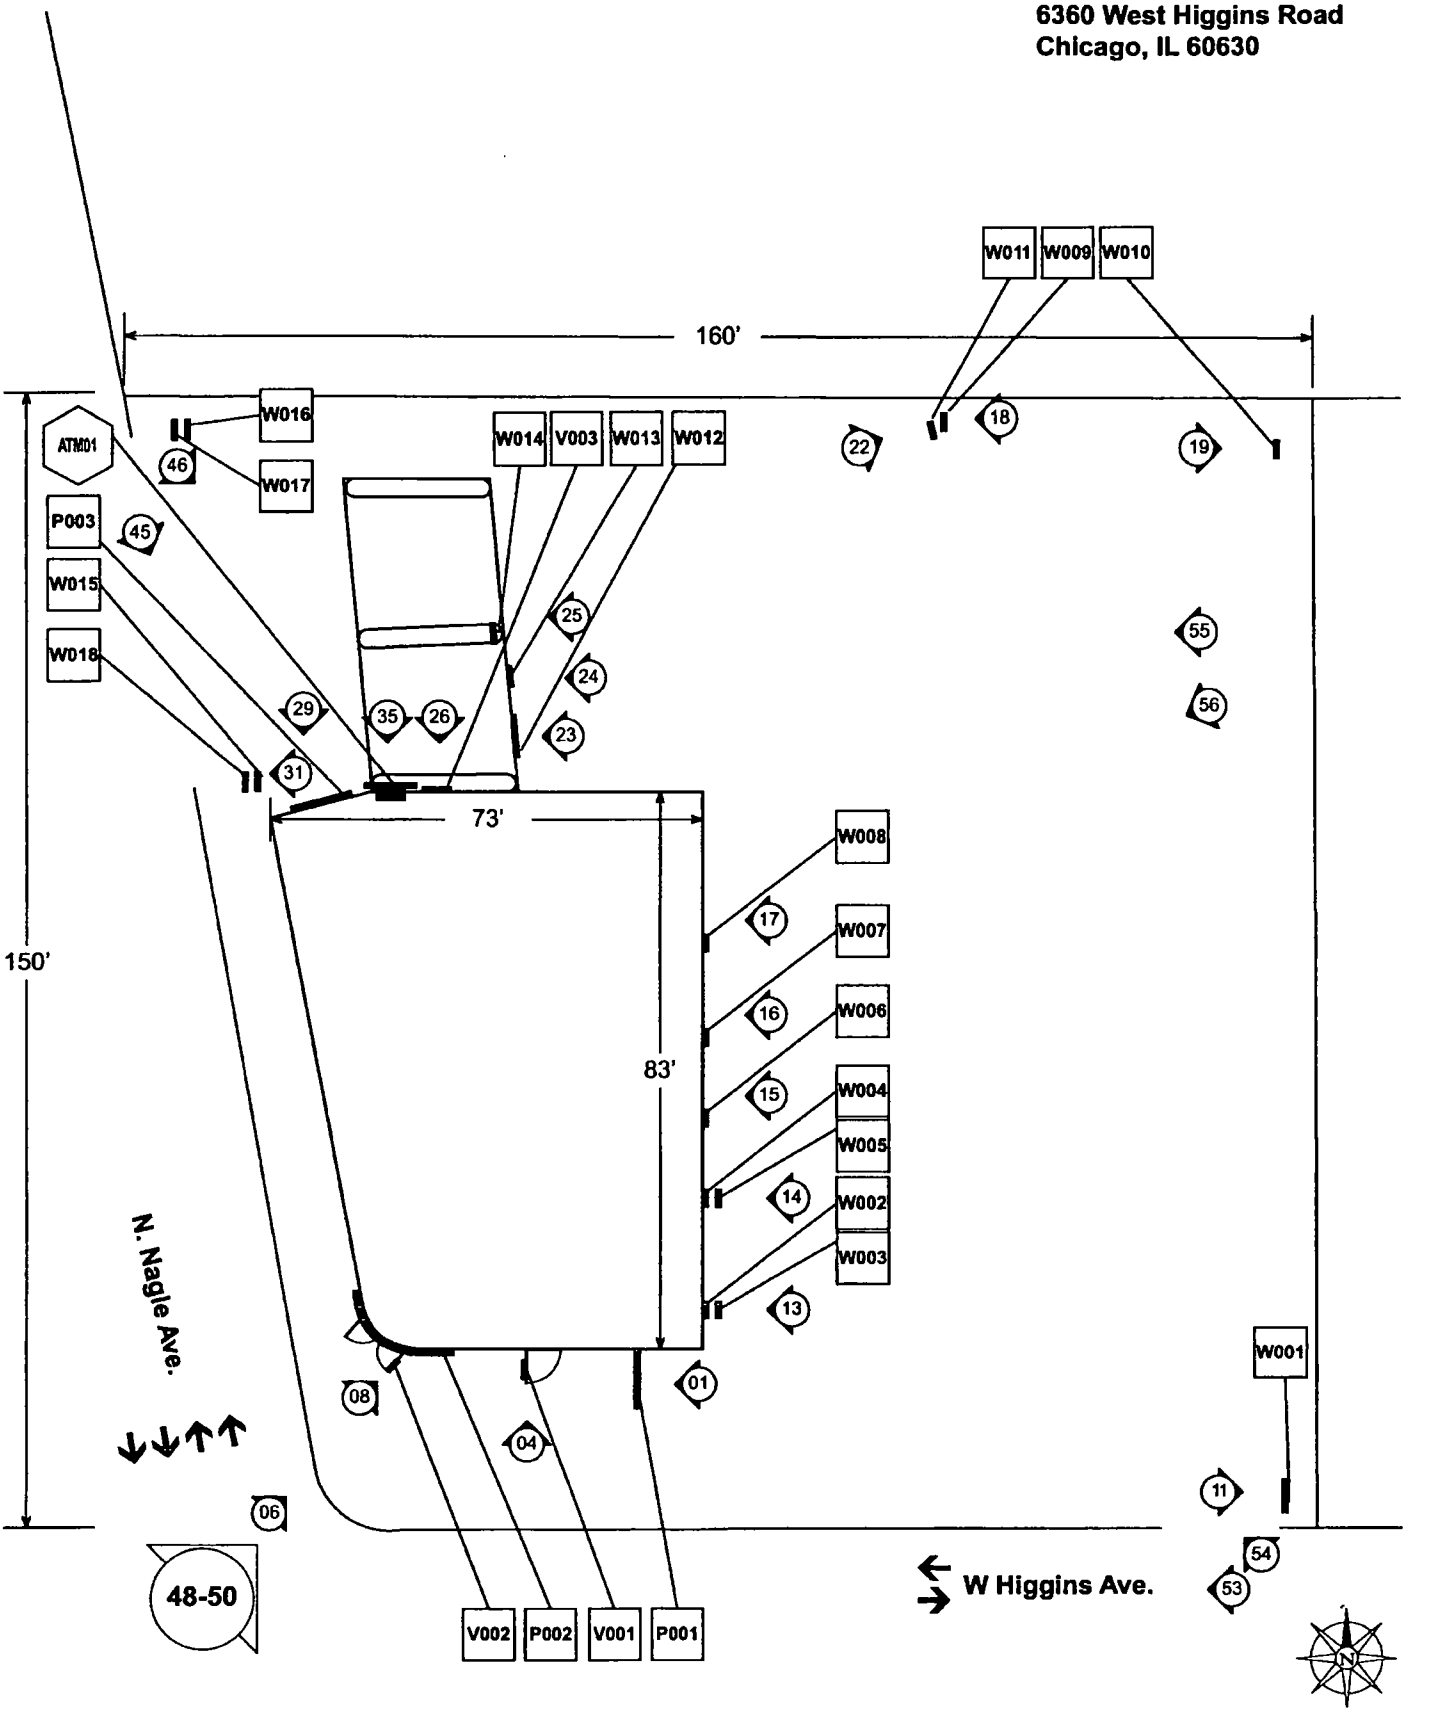

**Department of Business Affairs and Consumer Protection**
Small Business Center - Public Way Use Unit
City Hall - 121 N. LaSalle Street, Room 800 • Chicago, IL 60602
312-74-GOBIZ / 312-744-6249 • (312) 744-1944 (TTY)
http://www.cityofchicago.org/bacp

**03/18/2015**

Alderman **John Arena**
Ward # **45**
City of Chicago
City Hall, Room **305**
121 North LaSalle Street
Chicago, Illinois 60602

Re: An ordinance to use and maintain a portion of the public right-of-way for **one (1) sign(s)** for **PNC BANK NA**, adjacent to the premises known as **6360 W. Higgins Ave.**.

Dear Alderman **John Arena**:

The applicant referenced above has requested the use of the public right-of-way for a **sign(s)**. An ordinance has been prepared by the Department of Business Affairs and Consumer Protection – Small Business Center - Public Way Use Unit for presentation to the City Council. Because this request was made for properties located in your ward, as approved by you as per the attached, I respectfully request that you introduce the attached ordinance at the next City Council meeting.

If you have any questions regarding this ordinance, please contact Anthony Bertuca at (312) 744-5506.

**Department of Business Affairs and Consumer Protection**

# City of Chicago

O2015-2223

## Office of the City Clerk

## Document Tracking Sheet

| | |
|---|---|
| **Meeting Date:** | 3/18/2015 |
| **Sponsor(s):** | Arena (45) |
| **Type:** | Ordinance |
| **Title:** | Grant(s) of privilege in public way for Topweb LLC |
| **Committee(s) Assignment:** | Committee on Transportation and Public Way |

ORDINANCE
TOPWEB LLC
Acct. No. 393227 - 1
Permit No. 1115786

*Be It Ordained by the City Council of the City of Chicago:*

SECTION 1. Permission and authority are hereby given and granted to TOPWEB LLC, upon the terms and subject to the conditions of this ordinance to maintain and use two (2) sign(s) projecting over the public right-of-way attached to its premises known as 5450 N. Northwest Hwy..

Said sign structure(s) measures as follows; along N, Northwest Hwy:
One (1) at ten (10) feet in length, nineteen point five (19.5) feet in height and twenty-one (21) feet above grade level.
One (1) at two point eight three (2.83) feet in length, point eight three (.83) feet in height and fifteen point one six (15.16) feet above grade level.

The location of said privilege shall be as shown on prints kept on file with the Department of Business Affairs and Consumer Protection and the Office of the City Clerk.

Said privilege shall be constructed in accordance with plans and specifications approved by the Department of Transportation (Division of Project Development) and Zoning Department - Signs.

This grant of privilege in the public way shall be subject to the provisions of Section 10-28-015 and all other required provisions of the Municipal Code of Chicago.

The grantee shall pay to the City of Chicago as compensation for the privilege #1115786 herein granted the sum of four hundred ($400.00) per annum in advance.

A 25% penalty will be added for payments received after due date.

The permit holder agrees to hold the City of Chicago harmless for any damage, relocation or replacement costs associated with damage, relocation or removal of private property caused by the City performing work in the public way.

Authority herein given and granted for a period of five (5) years from and after Date of Passage.

Alderman _____

John Arena 45th Ward

**OPTION: 1**

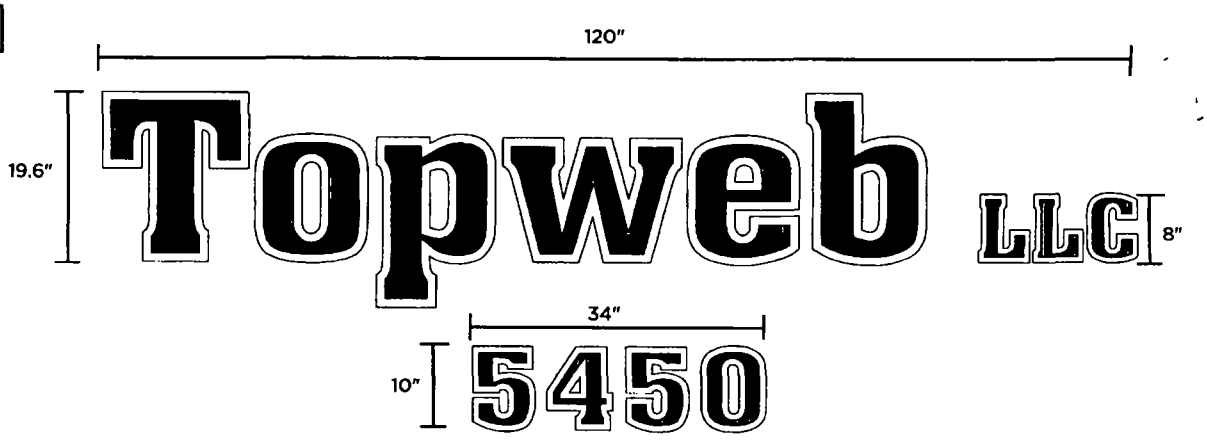


**SIGN SPECIFICATIONS:**

4.5" DEEP FABRICATED LED CHANNEL LETTERS
SIDES PAINTED BLUE, MATCHING TRIM CAP
FACES TO BE WHITE ACRYLIC WITH BLUE VINYL AND 1" REVEAL
ALL WIRING HARDWIRE, UL LABELS, TRANSFORMERS
FLUSH MOUNTED TO WALL

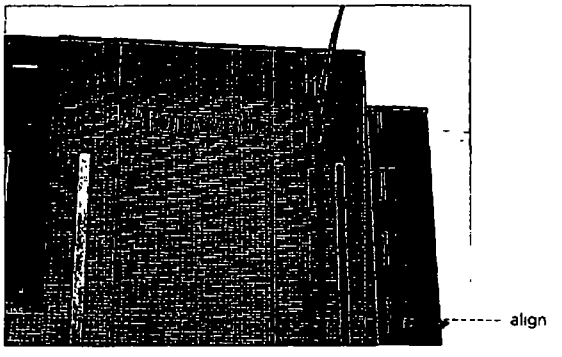


H.M. WITT & Co. Signs
5313 West Newport Ave Chicago, IL 60618
office | 773.350.5000 fax | 773.230.8100
toll free | 1.866.427.0703 web | www.hmwitt.com

APPROVED AS IS ○
APPROVED W/CHANGES ○
REVISE AND RESUBMIT ○
APPROVAL
DATE

| REVISIONS | |
|---|---|
| 04.29.14 | CHANGE ILLUMINATION |
| 10.07.14 | ADJUSTED LOCATION |

| | |
|---|---|
| CLIENT | TOPWEB LLC |
| DATE | 03.12.14 |
| JOB # | TPB14001_1 |
| DRAWN BY | hp/as |
| SCALE | 3/4" = 1' |

THIS IS AN ORIGINAL DRAWING BY H M WITT & CO SIGNS AND IS NOT TO BE REPRODUCED WITHOUT PERMISSION OF H M WITT & CO SIGNS

**Department of Business Affairs and Consumer Protection**
Small Business Center - Public Way Use Unit
City Hall - 121 N. LaSalle Street, Room 800 • Chicago, IL 60602
312-74-GOBIZ / 312-744-6249 • (312) 744-1944 (TTY)
http://www cityofchicago.org/bacp

**03/18/2015**

Alderman **John Arena**
Ward # **45**
City of Chicago
City Hall, Room **305**
121 North LaSalle Street
Chicago, Illinois 60602

Re: An ordinance to use and maintain a portion of the public right-of-way for **two (2) sign(s)** for **TOPWEB LLC**, adjacent to the premises known as **5450 N. Northwest Hwy.**.

Dear Alderman **John Arena**:

The applicant referenced above has requested the use of the public right-of-way for a **sign(s)**. An ordinance has been prepared by the Department of Business Affairs and Consumer Protection – Small Business Center - Public Way Use Unit for presentation to the City Council. Because this request was made for properties located in your ward, as approved by you as per the attached, I respectfully request that you introduce the attached ordinance at the next City Council meeting.

If you have any questions regarding this ordinance, please contact Anthony Bertuca at (312) 744-5506.

**Department of Business Affairs and Consumer Protection**

# City of Chicago

O2015-2225

Office of the City Clerk

Document Tracking Sheet

| | |
|---|---|
| **Meeting Date:** | 3/18/2015 |
| **Sponsor(s):** | Arena (45) |
| **Type:** | Ordinance |
| **Title:** | Grant(s) of privilege in public way for Oscar Torres |
| **Committee(s) Assignment:** | Committee on Transportation and Public Way |

ORDINANCE
OSCAR TORRES
Acct. No. 279844 - 1
Permit No. 1116752

*Be It Ordained by the City Council of the City of Chicago:*

SECTION 1. Permission and authority are hereby given and granted to OSCAR TORRES, upon the terms and subject to the conditions of this ordinance to maintain and use, as now constructed, one (1) Vault(s) under the public right-of-way adjacent to its premises known as 3619 W. Irving Park Rd..

Said Vault(s) at W. IRVING PARK RD measure(s):
One (1) at thirty-two (32) feet in length, and eleven point seven five (11.75) feet in width for a total of three hundred seventy-six (376) square feet.

The location of said privilege shall be as shown on prints kept on file with the Department of Business Affairs and Consumer Protection and the Office of the City Clerk.

Said privilege shall be constructed in accordance with plans and specifications approved by the Department of Transportation (Office of Underground Coordination).

This grant of privilege in the public way shall be subject to the provisions of Section 10-28-015 and all other required provisions of the Municipal Code of Chicago.

The grantee shall pay to the City of Chicago as compensation for the privilege #1116752 herein granted the sum of four hundred ($400.00) per annum in advance.

A 25% penalty will be added for payments received after due date.

The permit holder agrees to hold the City of Chicago harmless for any damage, relocation or replacement costs associated with damage, relocation or removal of private property caused by the City performing work in the public way.

Authority herein given and granted for a period of five (5) years from and after 01/11/2015.

Alderman ~~Deborah Mell 33rd Ward~~
John S. Arena c/s 11th Ward

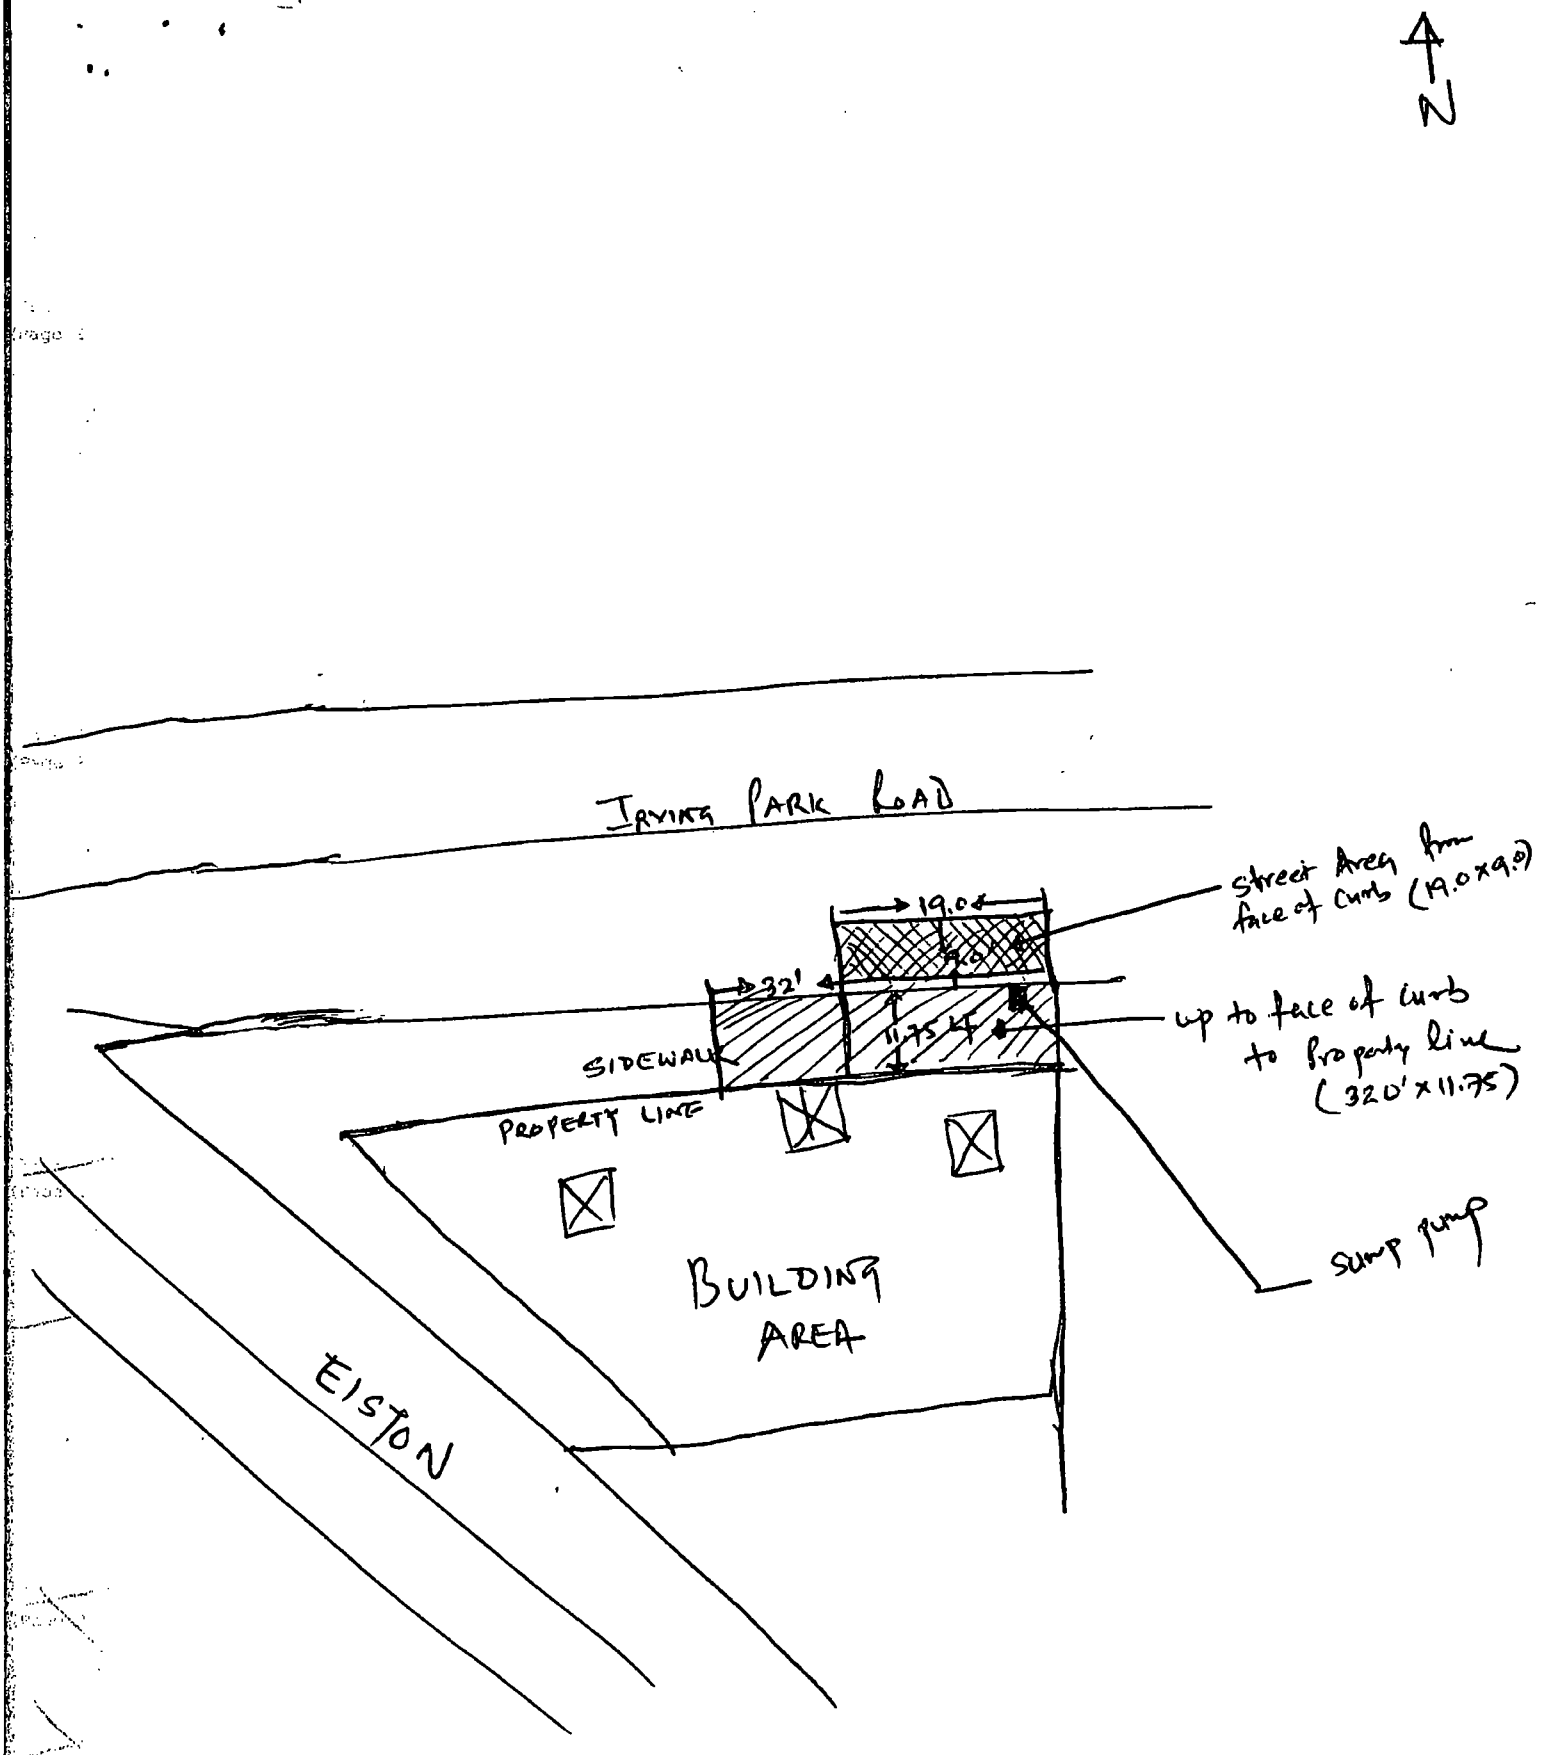
N
IRVING PARK ROAD
19.0
9.0
32'
11.75 LF
SIDEWALK
PROPERTY LINE
BUILDING AREA
EISTON
street Area from face of curb (19.0x9.0)
up to face of curb to property line (320'x11.75)
sump pump

**Department of Business Affairs and Consumer Protection**
Small Business Center- Public Way Use Unit
City Hall- 121 N LaSalle Street Room 800 • Chicago, IL 60602
312-74-GOBIZ / 312-744-6249 • (312) 744-1944 (TTY)
http://www.cityofchicago.org/bacp

**03/18/2015**

Alderman **Deborah Mell**
Ward # **33**
City of Chicago
City Hall, Room **208**
121 North LaSalle Street
Chicago, Illinois 60602

Re: An ordinance to use and maintain a portion of the public right-of-way for **one (1) vault(s)** for **OSCAR TORRES**, adjacent to the premises known as **3619 W. Irving Park Rd.**.

Dear Alderman **Deborah Mell**:

The applicant referenced above has requested the use of the public right-of-way for a **vault(s)**. An ordinance has been prepared by the Department of Business Affairs and Consumer Protection – Small Business Center - Public Way Use Unit for presentation to the City Council. Because this request was made for properties located in your ward, as approved by you as per the attached, I respectfully request that you introduce the attached ordinance at the next City Council meeting.

If you have any questions regarding this ordinance, please contact Anthony Bertuca at (312) 744-5506.

**Department of Business Affairs and Consumer Protection**

# City of Chicago

O2015-2228

## Office of the City Clerk

## Document Tracking Sheet

| | |
|---|---|
| **Meeting Date:** | 3/18/2015 |
| **Sponsor(s):** | Cappleman (46) |
| **Type:** | Ordinance |
| **Title:** | Grant(s) of privilege in public way for Eden Supportive Living - light fixtures |
| **Committee(s) Assignment:** | Committee on Transportation and Public Way |

ORDINANCE
EDEN SUPPORTIVE LIVING
Acct. No. 22344 - 1
Permit No. 1116481

*Be It Ordained by the City Council of the City of Chicago:*

SECTION 1. Permission and authority are hereby given and granted to EDEN SUPPORTIVE LIVING, upon the terms and subject to the conditions of this ordinance to maintain and use, as now constructed, twelve (12) Light Fixture(s) projecting over the public right-of-way adjacent to its premises known as 940 W. Gordon Ter..

Said Light Fixture(s) at W. Gordon Terrace measure(s):
Two (2) at one (1) foot in length, one (1) foot in width and ten (10) feet above grade level.

Said Light Fixture(s) at N. Sheridan Road measure(s):
Ten (10) at one (1) foot in length, one (1) foot in width and ten (10) feet above grade level.

The location of said privilege shall be as shown on prints kept on file with the Department of Business Affairs and Consumer Protection and the Office of the City Clerk.

Said privilege shall be constructed in accordance with plans and specifications approved by the Department of Transportation (Division of Project Development).

This grant of privilege in the public way shall be subject to the provisions of Section 10-28-015 and all other required provisions of the Municipal Code of Chicago.

The grantee shall pay to the City of Chicago as compensation for the privilege #1116481 herein granted the sum of one hundred thirty ($130.00) per annum in advance.

A 25% penalty will be added for payments received after due date.

The permit holder agrees to hold the City of Chicago harmless for any damage, relocation or replacement costs associated with damage, relocation or removal of private property caused by the City performing work in the public way.

Authority herein given and granted for a period of five (5) years from and after Date of Passage.

Alderman James Cappleman

James Cappleman 46th Ward

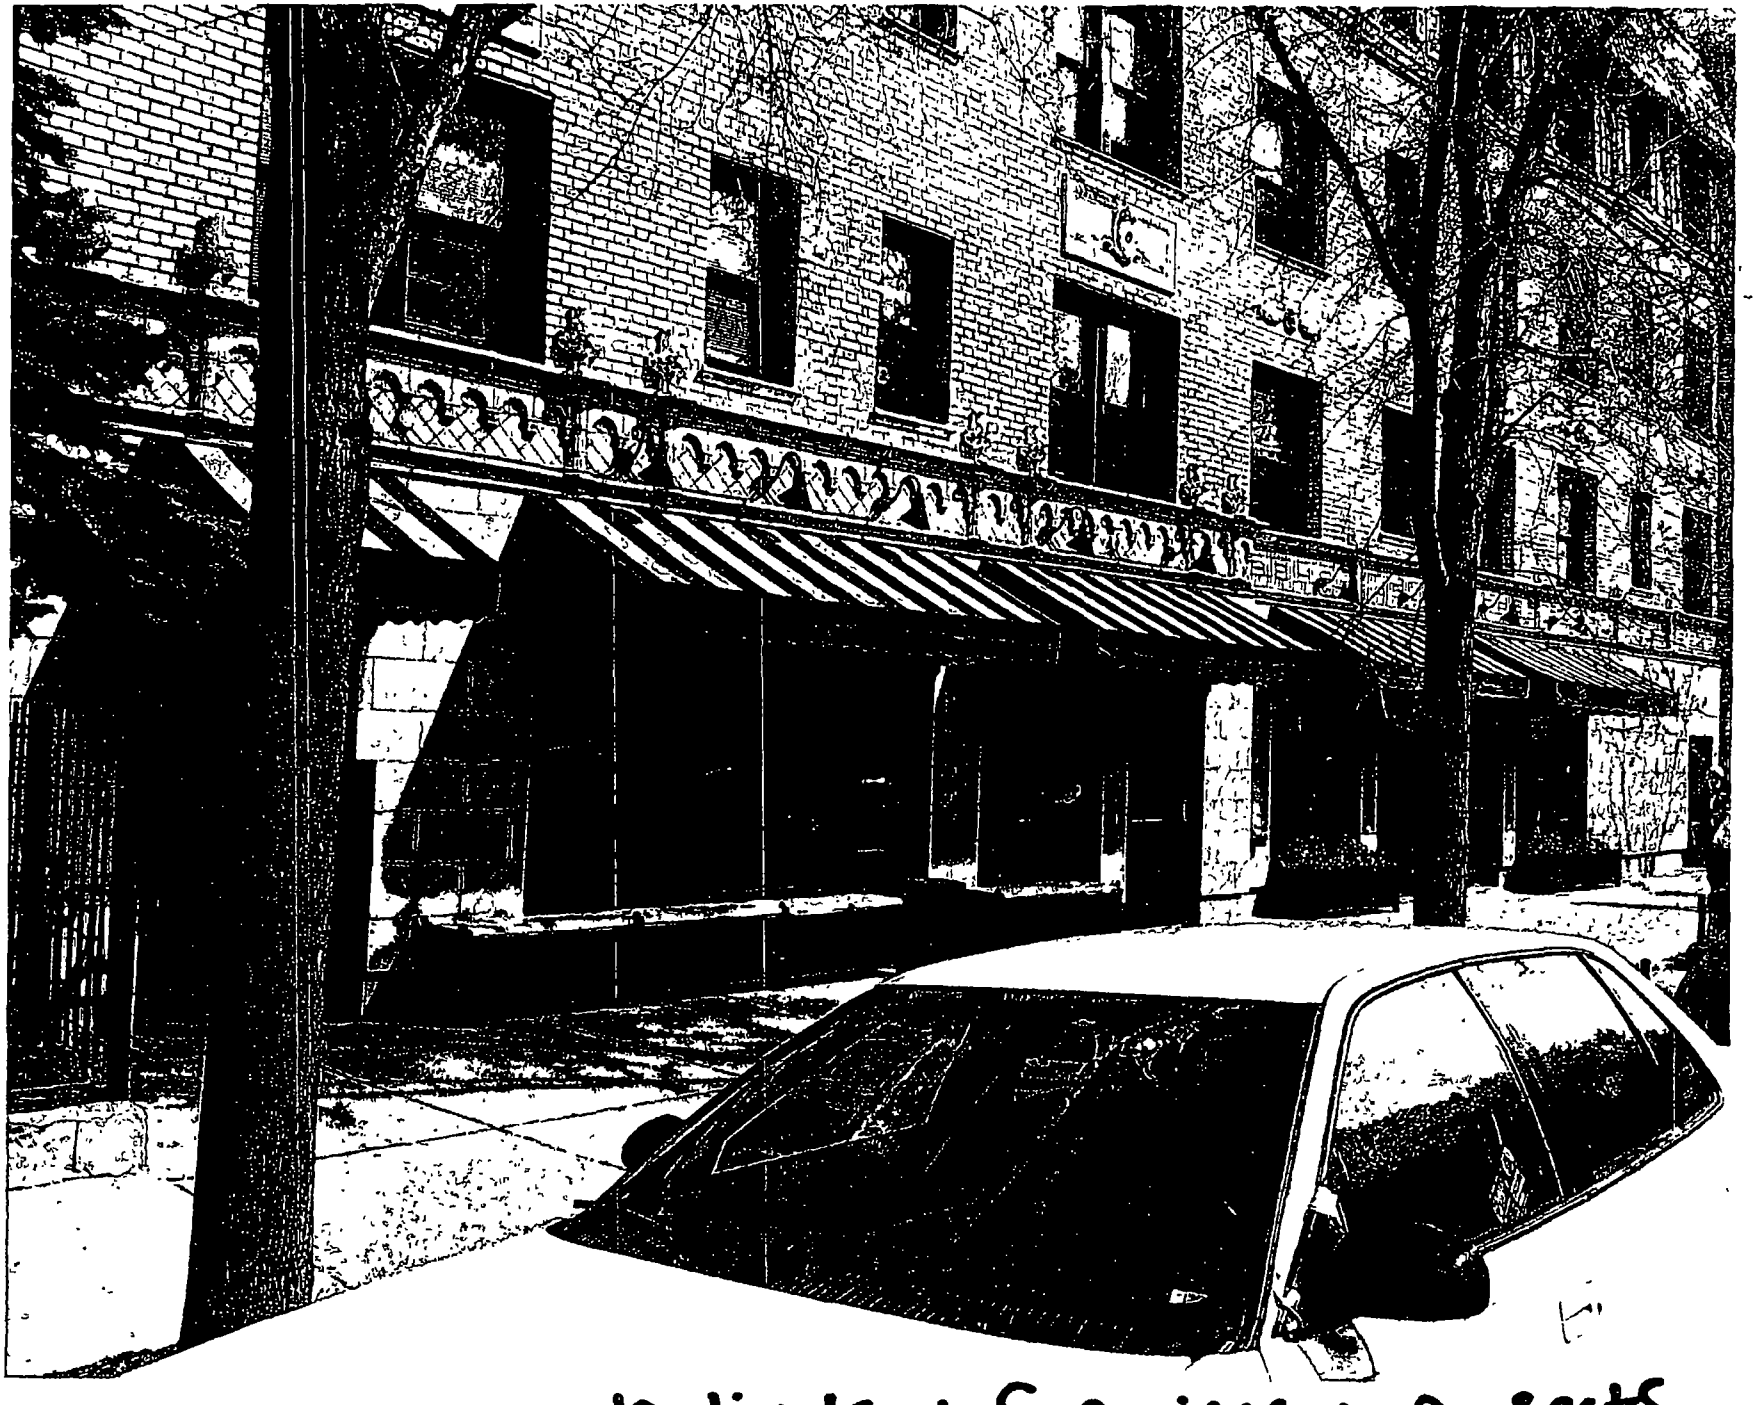

Sheridan - 10 lights + 5 awnings + 2 seats + 2 planters

**Department of Business Affairs and Consumer Protection**
Small Business Center - Public Way Use Unit
City Hall - 121 N. LaSalle Street, Room 800 • Chicago, IL 60602
312-74-GOBIZ / 312-744-6249 • (312) 744-1944 (TTY)
http://www.cityofchicago.org/bacp

**03/18/2015**

Alderman **James Cappleman**
Ward # **46**
City of Chicago
City Hall, Room **300**
121 North LaSalle Street
Chicago, Illinois 60602

Re: An ordinance to use and maintain a portion of the public right-of-way for **twelve (12) light fixture(s)** for **EDEN SUPPORTIVE LIVING**, adjacent to the premises known as **940 W. Gordon Ter.**.

Dear Alderman **James Cappleman**:

The applicant referenced above has requested the use of the public right-of-way for a **light fixture(s)**. An ordinance has been prepared by the Department of Business Affairs and Consumer Protection – Small Business Center - Public Way Use Unit for presentation to the City Council. Because this request was made for properties located in your ward, as approved by you as per the attached, I respectfully request that you introduce the attached ordinance at the next City Council meeting.

If you have any questions regarding this ordinance, please contact Anthony Bertuca at (312) 744-5506.

**Department of Business Affairs and Consumer Protection**

# City of Chicago

O2015-2233

## Office of the City Clerk

## Document Tracking Sheet

| | |
|---|---|
| **Meeting Date:** | 3/18/2015 |
| **Sponsor(s):** | Cappleman (46) |
| **Type:** | Ordinance |
| **Title:** | Grant(s) of privilege in public way for Eden Supportive Living - occupations of space (seat boxes) |
| **Committee(s) Assignment:** | Committee on Transportation and Public Way |

ORDINANCE
EDEN SUPPORTIVE LIVING
Acct. No. 22344 - 1
Permit No. 1116482

*Be It Ordained by the City Council of the City of Chicago:*

SECTION 1. Permission and authority are hereby given and granted to EDEN SUPPORTIVE LIVING, upon the terms and subject to the conditions of this ordinance to maintain and use, as now constructed, two (2) Occupation of Space (Seat Boxes) on the public right-of-way adjacent to its premises known as 940 W. Gordon Ter..

Said Occupation of Space (Seat Boxes) at N. Sheridan Road measure(s):

One (1) at four (4) feet in length, and two (2) feet in width for a total of eight (8) square feet.
One (1) at twelve (12) feet in length, and two (2) feet in width for a total of twenty-four (24) square feet.

The location of said privilege shall be as shown on prints kept on file with the Department of Business Affairs and Consumer Protection and the Office of the City Clerk.

Said privilege shall be constructed in accordance with plans and specifications approved by the Department of Planning and Development, Department of Transportation (Division of Project Development), and Department of Transportation (Office of Underground Coordination).

This grant of privilege in the public way shall be subject to the provisions of Section 10-28-015 and all other required provisions of the Municipal Code of Chicago.

The grantee shall pay to the City of Chicago as compensation for the privilege #1116482 herein granted the sum of eight hundred ($800.00) per annum in advance.

A 25% penalty will be added for payments received after due date.

The permit holder agrees to hold the City of Chicago harmless for any damage, relocation or replacement costs associated with damage, relocation or removal of private property caused by the City performing work in the public way.

Authority herein given and granted for a period of five (5) years from and after Date of Passage.

Alderman James Cappleman

James Cappleman 46th Ward

Sheridan – 10 lights + 5 awnings + 2 seats
+ 2 planters

**Department of Business Affairs and Consumer Protection**
Small Business Center- Public Way Use Unit
City Hall- 121 N LaSalle Street Room 800 • Chicago, IL 60602
312-74-GOBIZ / 312-744-6249 • (312) 744-1944 (TTY)
http://www.cityofchicago.org/bacp

**03/18/2015**

Alderman **James Cappleman**
Ward # **46**
City of Chicago
City Hall, Room **300**
121 North LaSalle Street
Chicago, Illinois 60602

Re: An ordinance to use and maintain a portion of the public right-of-way for **two (2) occupation of space(s)** for **EDEN SUPPORTIVE LIVING**, adjacent to the premises known as **940 W. Gordon Ter.**.

Dear Alderman **James Cappleman**:

The applicant referenced above has requested the use of the public right-of-way for a **occupation of space(s)**. An ordinance has been prepared by the Department of Business Affairs and Consumer Protection – Small Business Center - Public Way Use Unit for presentation to the City Council. Because this request was made for properties located in your ward, as approved by you as per the attached, I respectfully request that you introduce the attached ordinance at the next City Council meeting.

If you have any questions regarding this ordinance, please contact Anthony Bertuca at (312) 744-5506.

**Department of Business Affairs and Consumer Protection**

# City of Chicago

O2015-2235

Office of the City Clerk

Document Tracking Sheet

| | |
|---|---|
| **Meeting Date:** | 3/18/2015 |
| **Sponsor(s):** | Cappleman (46) |
| **Type:** | Ordinance |
| **Title:** | Grant(s) of privilege in public way for Holly Beauty Salon |
| **Committee(s) Assignment:** | Committee on Transportation and Public Way |

ORDINANCE
HOLLY BEAUTY SALON
Acct. No. 347150 - 1
Permit No. 1096131

*Be It Ordained by the City Council of the City of Chicago:*

SECTION 1. Permission and authority are hereby given and granted to HOLLY BEAUTY SALON, upon the terms and subject to the conditions of this ordinance to maintain and use one (1) sign(s) projecting over the public right-of-way attached to its premises known as 5028 N. Broadway .

Said sign structure(s) measures as follows; along N. Broadway:
One (1) at four (4) feet in length, five (5) feet in height and nine (9) feet above grade level.

The location of said privilege shall be as shown on prints kept on file with the Department of Business Affairs and Consumer Protection and the Office of the City Clerk.

Said privilege shall be constructed in accordance with plans and specifications approved by the Department of Transportation (Division of Project Development) and Zoning Department - Signs.

This grant of privilege in the public way shall be subject to the provisions of Section 10-28-015 and all other required provisions of the Municipal Code of Chicago.

The grantee shall pay to the City of Chicago as compensation for the privilege #1096131 herein granted the sum of one hundred ($100.00) per annum in advance.

A 25% penalty will be added for payments received after due date.

The permit holder agrees to hold the City of Chicago harmless for any damage, relocation or replacement costs associated with damage, relocation or removal of private property caused by the City performing work in the public way.

Authority herein given and granted for a period of five (5) years from and after Date of Passage.

Alderman James Cappleman

James Cappleman 46th Ward

[redacted]

RED
E

[redacted]

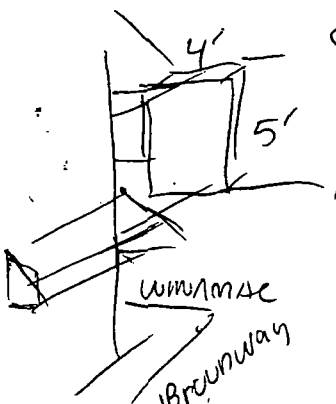


CHAIN/SUPPORT

14' HIGH
ABOVE GRADE

[redacted]

ALL SIGNS ARE PROPERTY OF AMERICAN PUBLIC ART, INC
(INTELL PAID IN FULL)

WINNEMAC

TERMS & CONDITIONS: Orders are accepted with 50% down, balance C O D unless otherwise approved I agree that the above information is correct, art and layout meet with my approval I understand that I am liable for all listed charges If collection becomes necessary by suit or otherwise, I agree to pay all costs of collection including reasonable attorney fees and court costs

Manager

Customer Signature

Date 4/23/11

Sign Total $ 500

**Department of Business Affairs and Consumer Protection**
Small Business Center - Public Way Use Unit
City Hall - 121 N. LaSalle Street, Room 800 • Chicago, IL 60602
312-74-GOBIZ / 312-744-6249 • (312) 744-1944 (TTY)
http://www.cityofchicago.org/bacp

**03/18/2015**

Alderman **James Cappleman**
Ward # **46**
City of Chicago
City Hall, Room **300**
121 North LaSalle Street
Chicago, Illinois 60602

Re: An ordinance to use and maintain a portion of the public right-of-way for **one (1) sign(s)** for **HOLLY BEAUTY SALON**, adjacent to the premises known as **5028 N. Broadway** .

Dear Alderman **James Cappleman**:

The applicant referenced above has requested the use of the public right-of-way for a **sign(s)**. An ordinance has been prepared by the Department of Business Affairs and Consumer Protection – Small Business Center - Public Way Use Unit for presentation to the City Council. Because this request was made for properties located in your ward, as approved by you as per the attached, I respectfully request that you introduce the attached ordinance at the next City Council meeting.

If you have any questions regarding this ordinance, please contact Anthony Bertuca at (312) 744-5506.

**Department of Business Affairs and Consumer Protection**

# City of Chicago

O2015-2238

## Office of the City Clerk

## Document Tracking Sheet

| | |
|---|---|
| **Meeting Date:** | 3/18/2015 |
| **Sponsor(s):** | Cappleman (46) |
| **Type:** | Ordinance |
| **Title:** | Grant(s) of privilege in public way for IHOP |
| **Committee(s) Assignment:** | Committee on Transportation and Public Way |

ORDINANCE
IHOP
Acct. No. 17263 - 1
Permit No. 1117594

*Be It Ordained by the City Council of the City of Chicago:*

SECTION 1. Permission and authority are hereby given and granted to IHOP, upon the terms and subject to the conditions of this ordinance to maintain and use one (1) sign(s) projecting over the public right-of-way attached to its premises known as 3760 N. Halsted St..

Said sign structure(s) measures as follows; along N. Halsted Street:
One (1) at eleven (11) feet in length, eight (8) feet in height and twenty-four (24) feet above grade level.

The location of said privilege shall be as shown on prints kept on file with the Department of Business Affairs and Consumer Protection and the Office of the City Clerk.

Said privilege shall be constructed in accordance with plans and specifications approved by the Department of Transportation (Division of Project Development) and Zoning Department - Signs.

This grant of privilege in the public way shall be subject to the provisions of Section 10-28-015 and all other required provisions of the Municipal Code of Chicago.

The grantee shall pay to the City of Chicago as compensation for the privilege #1117594 herein granted the sum of three hundred ($300.00) per annum in advance.

A 25% penalty will be added for payments received after due date.

The permit holder agrees to hold the City of Chicago harmless for any damage, relocation or replacement costs associated with damage, relocation or removal of private property caused by the City performing work in the public way.

Authority herein given and granted for a period of five (5) years from and after 01/13/2014.

Alderman James Cappleman

James Cappleman 46th Ward

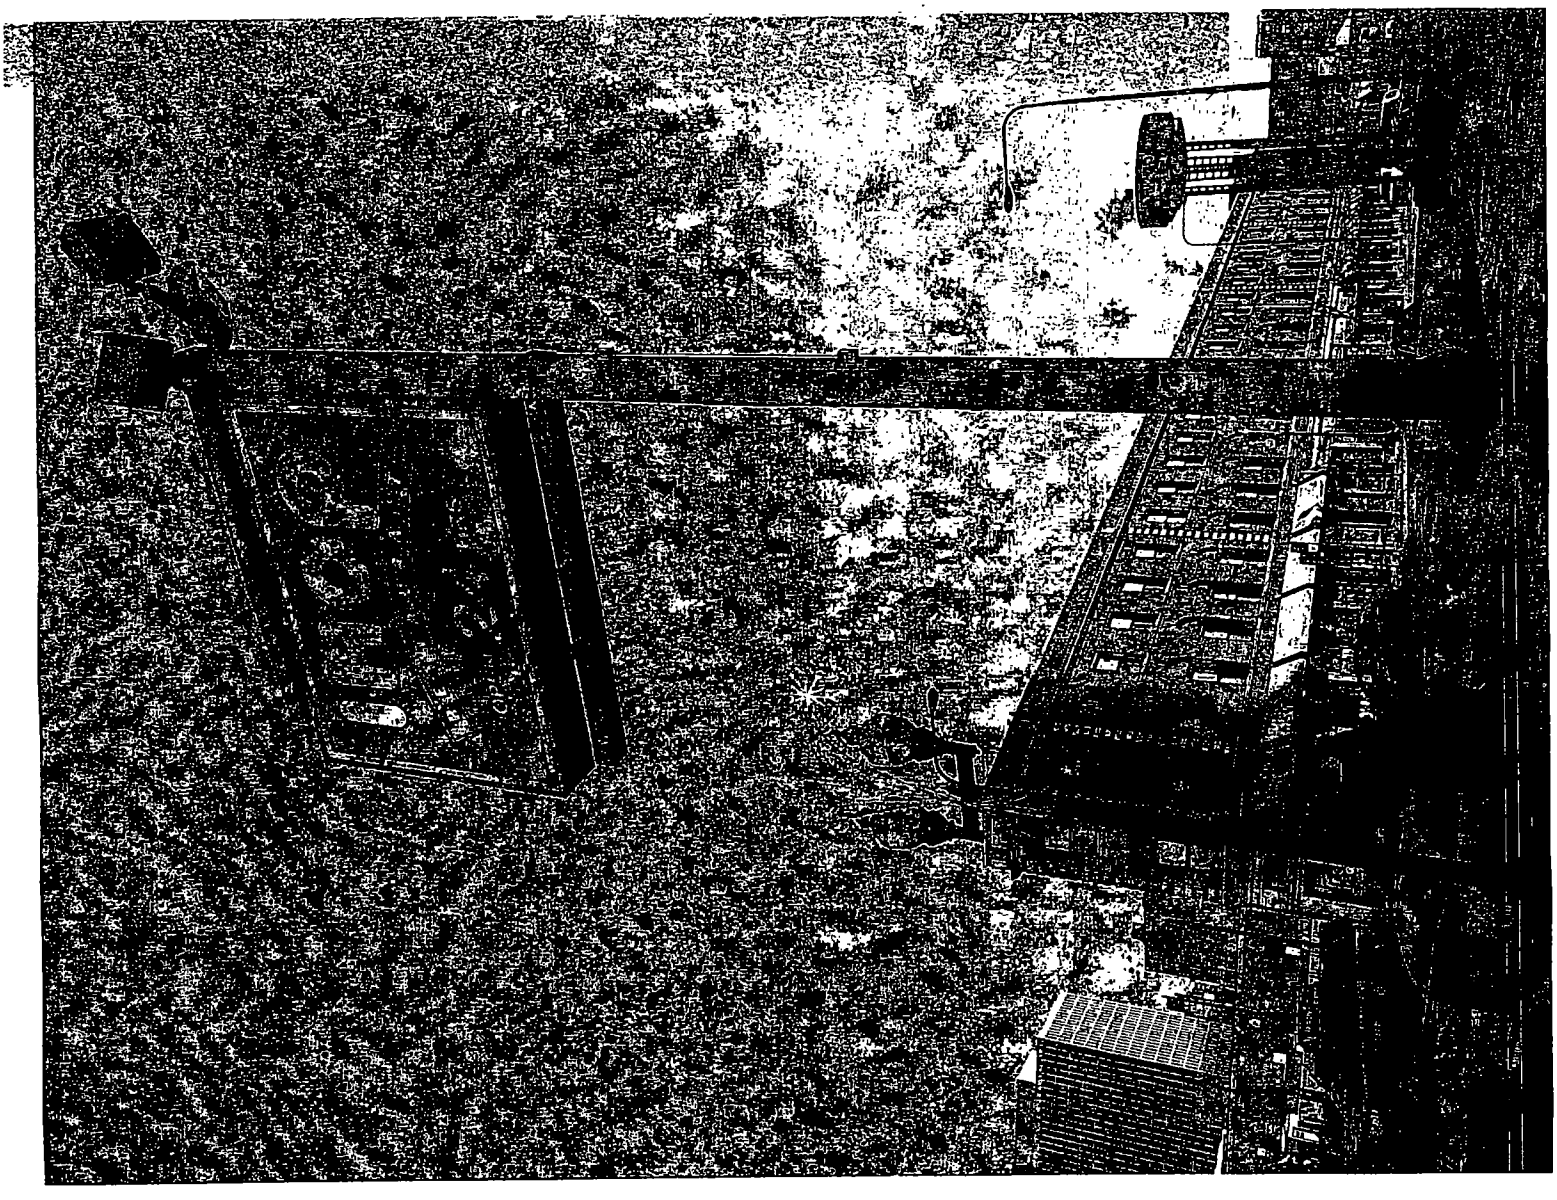

**Department of Business Affairs and Consumer Protection**
Small Business Center - Public Way Use Unit
City Hall - 121 N. LaSalle Street, Room 800 • Chicago, IL 60602
312-74-GOBIZ / 312-744-6249 • (312) 744-1944 (TTY)
http://www.cityofchicago.org/bacp

**03/18/2015**

Alderman **James Cappleman**
Ward # **46**
City of Chicago
City Hall, Room **300**
121 North LaSalle Street
Chicago, Illinois 60602

Re: An ordinance to use and maintain a portion of the public right-of-way for **one (1) sign(s)** for **IHOP**, adjacent to the premises known as **3760 N. Halsted St.**.

Dear Alderman **James Cappleman**:

The applicant referenced above has requested the use of the public right-of-way for a **sign(s)**. An ordinance has been prepared by the Department of Business Affairs and Consumer Protection – Small Business Center - Public Way Use Unit for presentation to the City Council. Because this request was made for properties located in your ward, as approved by you as per the attached, I respectfully request that you introduce the attached ordinance at the next City Council meeting.

If you have any questions regarding this ordinance, please contact Anthony Bertuca at (312) 744-5506.

**Department of Business Affairs and Consumer Protection**

# City of Chicago

O2015-2240

## Office of the City Clerk

## Document Tracking Sheet

| | |
|---|---|
| **Meeting Date:** | 3/18/2015 |
| **Sponsor(s):** | Cappleman (46) |
| **Type:** | Ordinance |
| **Title:** | Grant(s) of privilege in public way for Kenmore Commons LLC |
| **Committee(s) Assignment:** | Committee on Transportation and Public Way |

ORDINANCE
KENMORE COMMONS LLC
Acct. No. 393253 - 1
Permit No. 1116732

*Be It Ordained by the City Council of the City of Chicago:*

SECTION 1. Permission and authority are hereby given and granted to KENMORE COMMONS LLC, upon the terms and subject to the conditions of this ordinance to construct, install, maintain and use one (1) Bicycle Rack(s) on the public right-of-way adjacent to its premises known as 5051 N. Kenmore Ave..

Said Bicycle Rack(s) at N. Kenmore Avenue measure(s):
One (1) at nine point two five (9.25) feet in length, and one point five eight (1.58) foot in width for a total of fourteen point six two (14.62) square feet.

The location of said privilege shall be as shown on prints kept on file with the Department of Business Affairs and Consumer Protection and the Office of the City Clerk.

Said privilege shall be constructed in accordance with plans and specifications approved by the Department of Planning and Development and Department of Transportation (Division of Project Development).

This grant of privilege in the public way shall be subject to the provisions of Section 10-28-015 and all other required provisions of the Municipal Code of Chicago.

The grantee shall pay to the City of Chicago as compensation for the privilege #1116732 herein granted the sum of zero ($.00) per annum in advance.

A 25% penalty will be added for payments received after due date.

The permit holder agrees to hold the City of Chicago harmless for any damage, relocation or replacement costs associated with damage, relocation or removal of private property caused by the City performing work in the public way.

Authority herein given and granted for a period of five (5) years from and after Date of Passage.

Alderman James Cappleman
James Cappleman 46th Ward

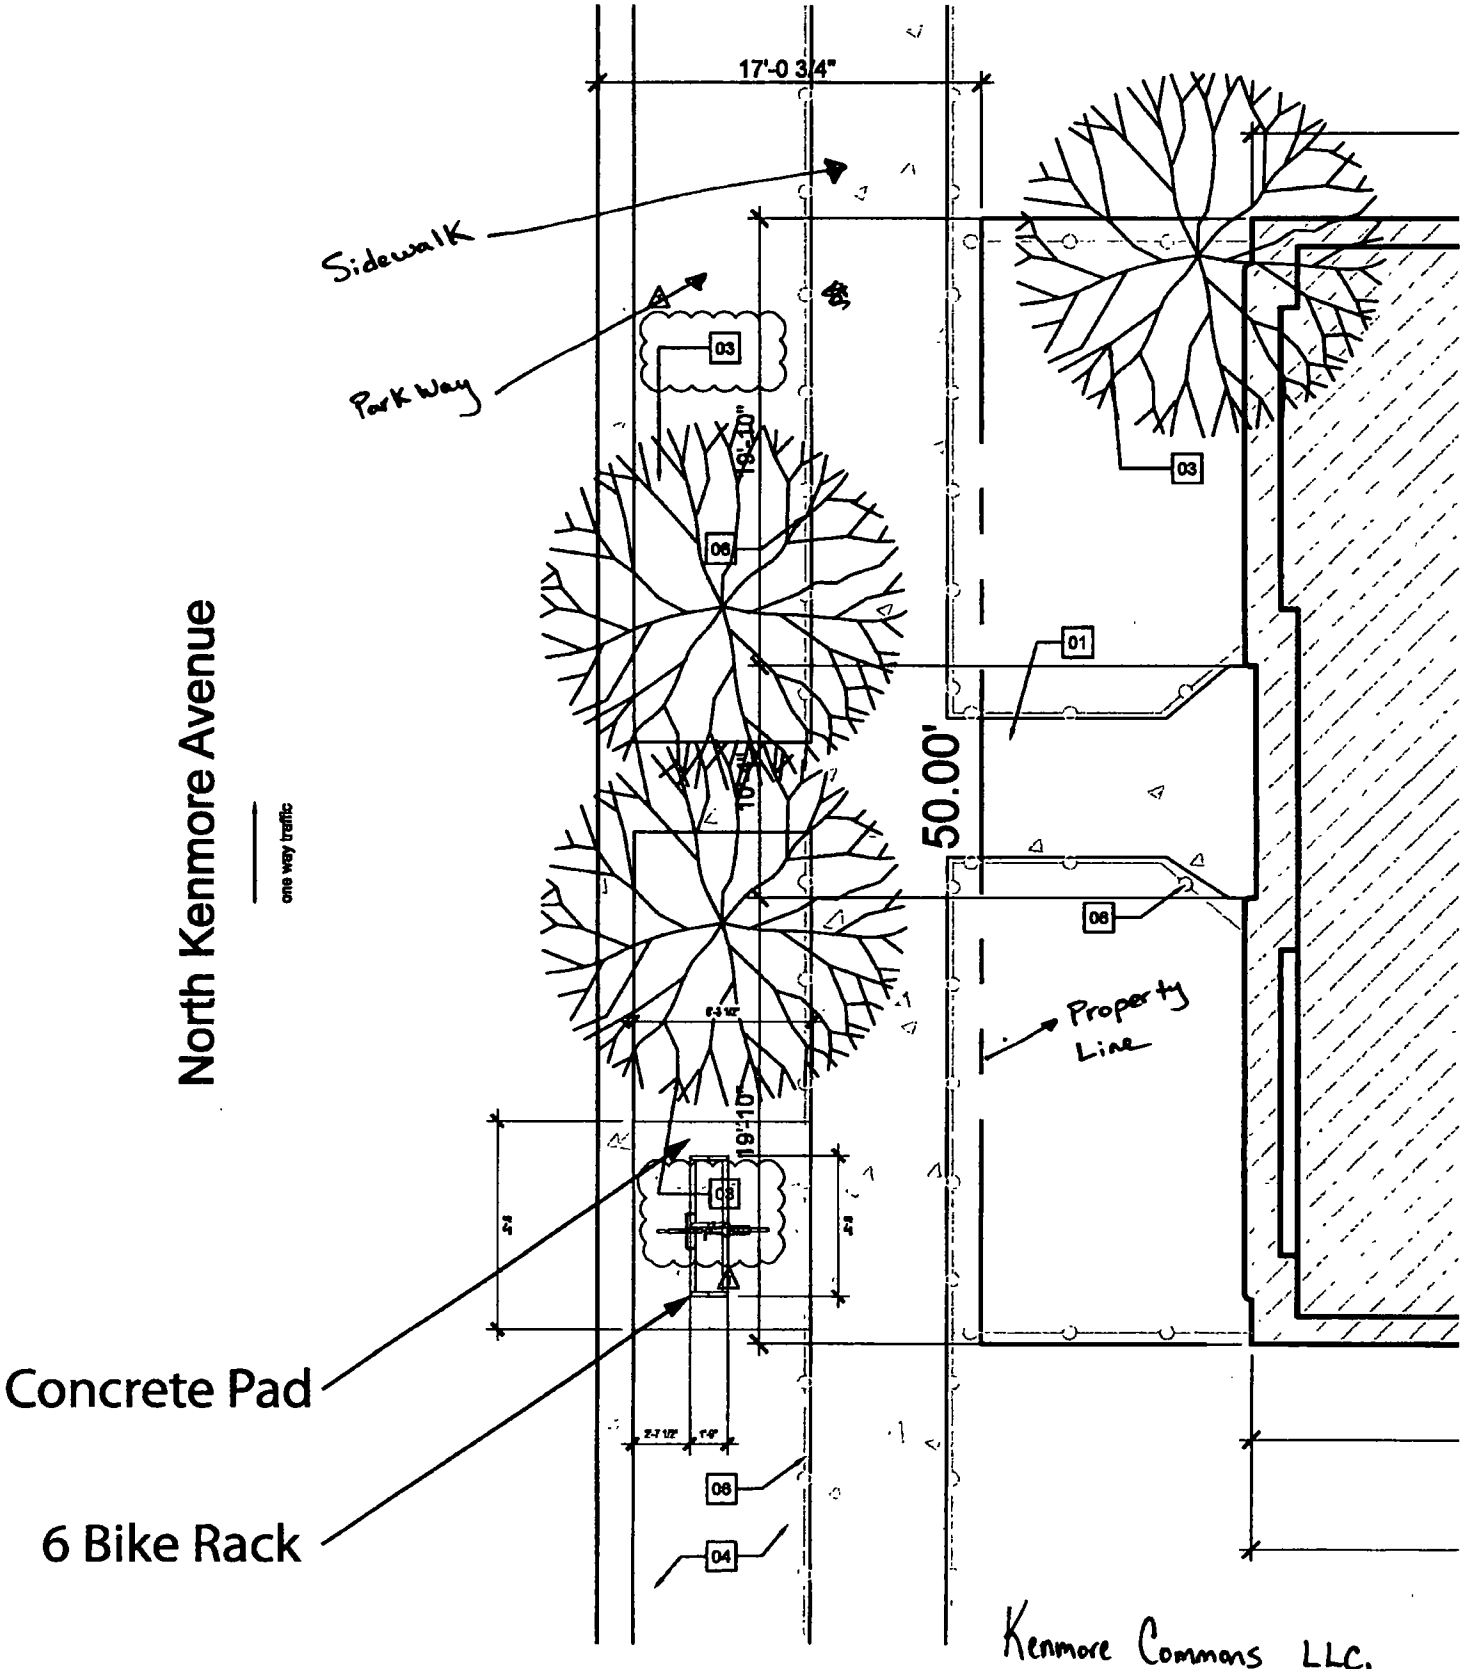


Kenmore Commons, LLC.
5051 Kenmore Ave.
Chicago, IL 60640

**Department of Business Affairs and Consumer Protection**
Small Business Center - Public Way Use Unit
City Hall - 121 N. LaSalle Street, Room 800 • Chicago, IL 60602
312-74-GOBIZ / 312-744-6249 • (312) 744-1944 (TTY)
http://www.cityofchicago.org/bacp

**03/18/2015**

Alderman **James Cappleman**
Ward # **46**
City of Chicago
City Hall, Room **300**
121 North LaSalle Street
Chicago, Illinois 60602

Re: An ordinance to use and maintain a portion of the public right-of-way for **one (1) bicycle rack(s)** for **KENMORE COMMONS LLC**, adjacent to the premises known as **5051 N. Kenmore Ave.**.

Dear Alderman **James Cappleman**:

The applicant referenced above has requested the use of the public right-of-way for a **bicycle rack(s)**. An ordinance has been prepared by the Department of Business Affairs and Consumer Protection – Small Business Center - Public Way Use Unit for presentation to the City Council. Because this request was made for properties located in your ward, as approved by you as per the attached, I respectfully request that you introduce the attached ordinance at the next City Council meeting.

If you have any questions regarding this ordinance, please contact Anthony Bertuca at (312) 744-5506.

**Department of Business Affairs and Consumer Protection**

# City of Chicago

O2015-2242

## Office of the City Clerk

## Document Tracking Sheet

| | |
|---|---|
| **Meeting Date:** | 3/18/2015 |
| **Sponsor(s):** | Cappleman (46) |
| **Type:** | Ordinance |
| **Title:** | Grant(s) of privilege in public way for Mattress Firm |
| **Committee(s) Assignment:** | Committee on Transportation and Public Way |

ORDINANCE
Mattress Firm
Acct. No. 393595 - 1
Permit No. 1115370

*Be It Ordained by the City Council of the City of Chicago:*

SECTION 1. Permission and authority are hereby given and granted to Mattress Firm , upon the terms and subject to the conditions of this ordinance to maintain and use two (2) sign(s) projecting over the public right-of-way attached to its premises known as 1025 W. Sunnyside Ave..

Said sign structure(s) measures as follows; along W. Sunnyside Avenue:
One (1) at twenty-six point five eight (26.58) feet in length, three (3) feet in height and eleven (11) feet above grade level.

Said sign structure(s) measures as follows; along N. Broadway:
One (1) at twenty-six point five eight (26.58) feet in length, three (3) feet in height and eleven (11) feet above grade level.

The location of said privilege shall be as shown on prints kept on file with the Department of Business Affairs and Consumer Protection and the Office of the City Clerk.

Said privilege shall be constructed in accordance with plans and specifications approved by the Department of Transportation (Division of Project Development) and Zoning Department - Signs.

This grant of privilege in the public way shall be subject to the provisions of Section 10-28-015 and all other required provisions of the Municipal Code of Chicago.

The grantee shall pay to the City of Chicago as compensation for the privilege #1115370 herein granted the sum of six hundred ($600.00) per annum in advance.

A 25% penalty will be added for payments received after due date.

The permit holder agrees to hold the City of Chicago harmless for any damage, relocation or replacement costs associated with damage, relocation or removal of private property caused by the City performing work in the public way.

Authority herein given and granted for a period of five (5) years from and after Date of Passage.

Alderman James Cappleman
James Cappleman 46th Ward

# CUT SHEET
## RACEWAY MOUNT LED CHANNEL LETTERS W/ BACKPLATE

ADDITIONAL SPECIFICATIONS:

- Installer is responsible for reviewing these specifications and assuring they meet local code Installer must inform IDM in writing prior to start of fabrication of letters if any changes need to be made to meet code Code compliance for variations or change not provided by Installer to IDM prior to the start of fabrication shall be at Installer's sole expense
- Mount sign to fascia using corrosive resistant hardware
- Exact mounting hardware to be determined in conjunction with site conditions & local code requirements and to be provided by Installer
- Ground wires *may be installed by IDM during fabrication at no additional cost if requested* in writing by Installer prior to the start of fabrication. Ground wire installation after start of fabrication will be at Installer's expense whether provided during fabrication by IDM or in the field by Installer
- Inside of letters to be painted white
- *Any specs not listed herein shall be determined at the sole discretion of IDM*

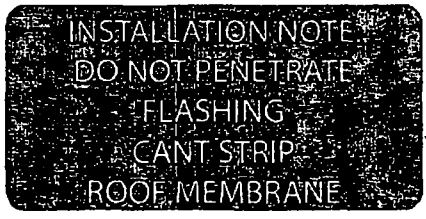

SIDE VIEW CROSS SECTION (NOT TO SCALE)
NOT INTENDED FOR DETERMINING DIMENSIONS

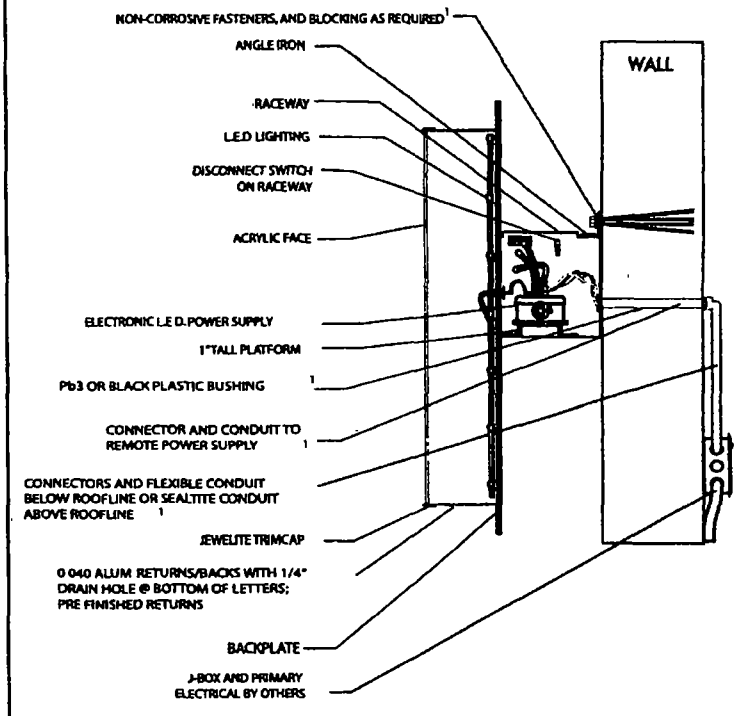


1- ITEM (OR SUBSTITUTE REQUIRED BY CODE) TO BE PROVIDED AND INSTALLED BY INSTALLER AS REQUIRED BY LOCAL CODE REQUIREMENTS

© 2014 Identity. All rights reserved.
This is an original drawing created by Identity. It is submitted for your personal use because it shall not all or in part be copied, shared or reproduced without permission. It is not to be used in connection with any project being planned for you by Identity. And not to be disclosed to any other person or entity unless expressly authorized in writing by Identity. Any use or disclosure other than as authorized in writing by Identity will be subject to legal action.

identity management

CLIENT APPROVAL

LANDLORD APPROVAL

Mattress Firm - West Sunnyside Ave
1025 West Sunnyside Ave
Chicago, IL 60640

VERSION: #4

**Department of Business Affairs and Consumer Protection**
Small Business Center - Public Way Use Unit
City Hall - 121 N. LaSalle Street, Room 800 • Chicago, IL 60602
312-74-GOBIZ / 312-744-6249 • (312) 744-1944 (TTY)
http://www.cityofchicago.org/bacp

**03/18/2015**

Alderman **James Cappleman**
Ward # **46**
City of Chicago
City Hall, Room **300**
121 North LaSalle Street
Chicago, Illinois 60602

Re: An ordinance to use and maintain a portion of the public right-of-way for **two (2) sign(s)** for **Mattress Firm** , adjacent to the premises known as **1025 W. Sunnyside Ave.**.

Dear Alderman **James Cappleman**:

The applicant referenced above has requested the use of the public right-of-way for a **sign(s)**. An ordinance has been prepared by the Department of Business Affairs and Consumer Protection – Small Business Center - Public Way Use Unit for presentation to the City Council. Because this request was made for properties located in your ward, as approved by you as per the attached, I respectfully request that you introduce the attached ordinance at the next City Council meeting.

If you have any questions regarding this ordinance, please contact Anthony Bertuca at (312) 744-5506.

**Department of Business Affairs and Consumer Protection**

# City of Chicago

O2015-2244

## Office of the City Clerk

## Document Tracking Sheet

| | |
|---|---|
| **Meeting Date:** | 3/18/2015 |
| **Sponsor(s):** | Cappleman (46) |
| **Type:** | Ordinance |
| **Title:** | Grant(s) of privilege in public way for Metro PCS Authorized Dealer/Wireless Hookup |
| **Committee(s) Assignment:** | Committee on Transportation and Public Way |

ORDINANCE
METRO PCS AUTHORIZED DEALER/WIRELESS HOOKUP
Acct. No. 392501 - 10
Permit No. 1116706

*Be It Ordained by the City Council of the City of Chicago:*

SECTION 1. Permission and authority are hereby given and granted to METRO PCS AUTHORIZED DEALER/WIRELESS HOOKUP, upon the terms and subject to the conditions of this ordinance to maintain and use one (1) sign(s) projecting over the public right-of-way attached to its premises known as 4425 N. Broadway .

Said sign structure(s) measures as follows; along N. Broadway:
One (1) at nine (9) feet in length, two point two five (2.25) feet in height and nine (9) feet above grade level.

The location of said privilege shall be as shown on prints kept on file with the Department of Business Affairs and Consumer Protection and the Office of the City Clerk.

Said privilege shall be constructed in accordance with plans and specifications approved by the Department of Transportation (Division of Project Development) and Zoning Department - Signs.

This grant of privilege in the public way shall be subject to the provisions of Section 10-28-015 and all other required provisions of the Municipal Code of Chicago.

The grantee shall pay to the City of Chicago as compensation for the privilege #1116706 herein granted the sum of one hundred ($100.00) per annum in advance.

A 25% penalty will be added for payments received after due date.

The permit holder agrees to hold the City of Chicago harmless for any damage, relocation or replacement costs associated with damage, relocation or removal of private property caused by the City performing work in the public way.

Authority herein given and granted for a period of five (5) years from and after Date of Passage.

Alderman _____
James Cappleman 46th Ward

©Aurora Sign Co Inc 2014

AURORA SIGN CO.

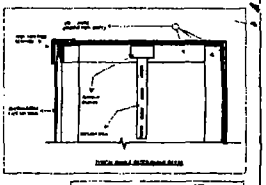

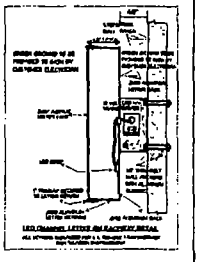

## INDIVIDUAL ILLUMINATED LETTERS ON RACEWAY

FABRICATE AND INSTALL LETTERS OF ALUMINUM AND ACRYLIC.
"METRO" FACES TO BE WHITE ACRYLIC WITH ARLON 5590-3412 PURPLE PERF APPLIED FIRST SURFACE.
"PCS" AND OTHER FACES TO BE WHITE ACRYLIC WITH ARLON 5590-3411 ORANGE PERF APPLIED FIRST SURFACE.
TRIMCAP TO BE WHITE. RETURNS TO BE WHITE.
RACEWAY TO BE PAINTED TO MATCH WALL.
EXPOSED METAL SURFACES TO BE COATED WITH ACRYLIC POLYURETHANE.
INTERNAL ILLUMINATION TO BE WHITE LEDS.
SCALE - 1/2" = 1'

## ILLUMINATED TAGLINE MODULE ON RACEWAY

FABRICATE AND INSTALL MODULE OF ALUMINUM AND ACRYLIC.
FACE TO BE WHITE ACRYLIC WITH ARLON 2500-3411 ORANGE VINYL APPLIED FIRST SURFACE.
RETAINERS AND RETURNS TO BE WHITE.
RACEWAY TO BE PAINTED TO MATCH WALL.
EXPOSED METAL SURFACES TO BE COATED WITH ACRYLIC POLYURETHANE.
INTERNAL ILLUMINATION TO BE WHITE LEDS.
SCALE - 1/2" = 1'

SIGN TO BE UL LISTED

## INSTALLATION INSTRUCTIONS

CENTER IN AREA AS SHOWN.
CONNECT TO ELECTRICAL SERVICE
TO BE PROVIDED BY OTHERS
PRIOR TO INSTALL.

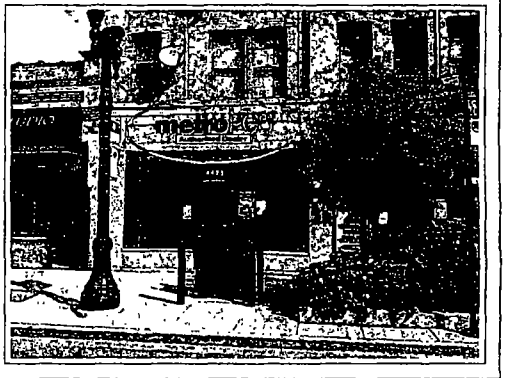

1100 Route 34
Aurora, Illinois 60504
630 898 5900 office
630 898 6091 fax

| | | | | | | | |
|---|---|---|---|---|---|---|---|
| Prepared For: METRO PCS | Address: 4425 N BROADWAY | Drwg: 214532 | Sheet: 1 | Design Date: 12/3/14 | Rev 3 | | Salesman |
| Location Name: XCLUSIVE | City/State: CHICAGO, IL | Rev 1 | | | Rev 4 | | Colors |
| | | Rev 2: | | | Rev 5 | | Notes: |

NOTE THIS DRAWING IS THE PROPERTY OF AURORA SIGN CO IT IS NOT TO BE REPRODUCED, COPIED OR EXHIBITED IN ANY FASHION WITHOUT WRITTEN CONSENT FROM AURORA SIGN CO CHARGES OF UP TO $1000 00 WILL BE ASSESSED FOR ANY MIS USE OF THESE DRAWINGS

**Department of Business Affairs and Consumer Protection**
Small Business Center - Public Way Use Unit
City Hall - 121 N. LaSalle Street, Room 800 • Chicago, IL 60602
312-74-GOBIZ / 312-744-6249 • (312) 744-1944 (TTY)
http://www.cityofchicago.org/bacp

**03/18/2015**

Alderman **James Cappleman**
Ward # **46**
City of Chicago
City Hall, Room **300**
121 North LaSalle Street
Chicago, Illinois 60602

Re: An ordinance to use and maintain a portion of the public right-of-way for **one (1) sign(s)** for **METRO PCS AUTHORIZED DEALER/WIRELESS HOOKUP**, adjacent to the premises known as **4425 N. Broadway** .

Dear Alderman **James Cappleman**:

The applicant referenced above has requested the use of the public right-of-way for a **sign(s)**. An ordinance has been prepared by the Department of Business Affairs and Consumer Protection – Small Business Center - Public Way Use Unit for presentation to the City Council. Because this request was made for properties located in your ward, as approved by you as per the attached, I respectfully request that you introduce the attached ordinance at the next City Council meeting.

If you have any questions regarding this ordinance, please contact Anthony Bertuca at (312) 744-5506.

**Department of Business Affairs and Consumer Protection**

# City of Chicago

O2015-2245

## Office of the City Clerk

## Document Tracking Sheet

| | |
|---|---|
| **Meeting Date:** | 3/18/2015 |
| **Sponsor(s):** | Cappleman (46) |
| **Type:** | Ordinance |
| **Title:** | Grant(s) of privilege in public way for Sunnyside Commons LLC |
| **Committee(s) Assignment:** | Committee on Transportation and Public Way |

ORDINANCE
SUNNYSIDE COMMONS LLC
Acct. No. 379631 - 1
Permit No. 1116720

*Be It Ordained by the City Council of the City of Chicago:*

SECTION 1. Permission and authority are hereby given and granted to SUNNYSIDE COMMONS LLC, upon the terms and subject to the conditions of this ordinance to construct, install, maintain and use four (4) Bicycle Rack(s) on the public right-of-way adjacent to its premises known as 1025 W. Sunnyside Ave..

Said Bicycle Rack(s) at W. Sunnyside Avenue measure(s):
Two (2) at thirteen (13) feet in length, and one point five eight (1.58) foot in width for a total of forty-one point zero eight (41.08) square feet.

Said Bicycle Rack(s) at N. Broadway measure(s):
Two (2) at thirteen (13) feet in length, and one point five eight (1.58) foot in width for a total of forty-one point zero eight (41.08) square feet.

The location of said privilege shall be as shown on prints kept on file with the Department of Business Affairs and Consumer Protection and the Office of the City Clerk.

Said privilege shall be constructed in accordance with plans and specifications approved by the Department of Planning and Development and Department of Transportation (Division of Project Development).

This grant of privilege in the public way shall be subject to the provisions of Section 10-28-015 and all other required provisions of the Municipal Code of Chicago.

The grantee shall pay to the City of Chicago as compensation for the privilege #1116720 herein granted the sum of zero ($.00) per annum in advance.

A 25% penalty will be added for payments received after due date.

The permit holder agrees to hold the City of Chicago harmless for any damage, relocation or replacement costs associated with damage, relocation or removal of private property caused by the City performing work in the public way.

Authority herein given and granted for a period of five (5) years from and after Date of Passage.

Alderman James Cappleman
James Cappleman 46th Ward

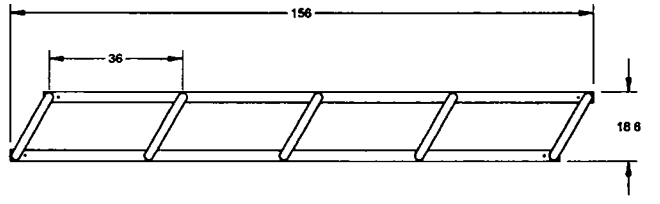


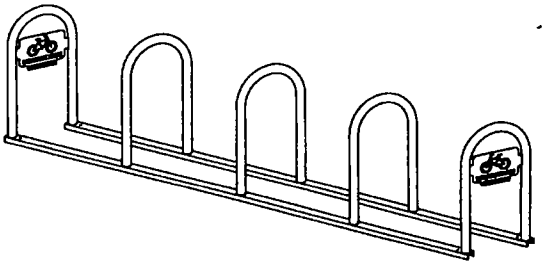

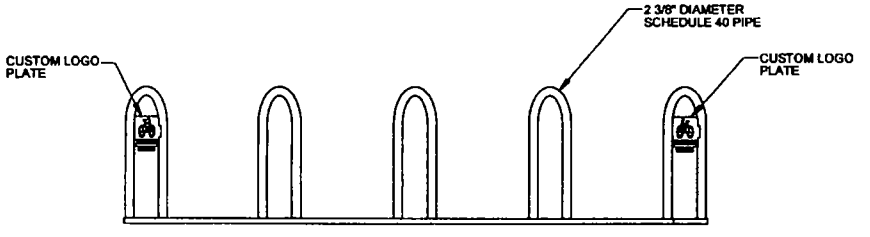


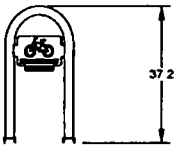


NOTE

1 DO NOT SCALE DRAWING

2 INSTALLATION TO BE COMPLETED IN ACCORDANCE WITH MANUFACTURER'S SPECIFICATIONS

3 TOTAL WEIGHT 255 LBS

4 SPECIFICATIONS ARE SUBJECT TO CHANGE

SARIS CYCLING GROUP

WE BRING CYCLING TO LIFE

**SARIS CYCLING GROUP**

5253 VERONA RD., MADISON WI 53711
1-800-783-7257 / 1-608-274-6550
WWW.SARIS.COM WWW.CYCLEOPS.COM

© SARIS CYCLING GROUP INC
THE INFORMATION CONTAINED IN THIS DRAWING IS THE SOLE PROPRIETARY PROPERTY OF SARIS CYCLING GROUP INC AND IS NOT TO BE USED, REPRODUCED, DISCLOSED OR IN PART OR IN WHOLE WITHOUT THE WRITTEN PERMISSION OF SARIS CYCLING GROUP IS PROHIBITED.

TITLE
2142-10 BIKE ANGLED BRANDED BIKE CORRAL

**Department of Business Affairs and Consumer Protection**
Small Business Center - Public Way Use Unit
City Hall - 121 N LaSalle Street, Room 800 • Chicago, IL 60602
312-74-GOBIZ / 312-744-6249 • (312) 744-1944 (TTY)
http://www.cityofchicago.org/bacp

**03/18/2015**

Alderman **James Cappleman**
Ward # **46**
City of Chicago
City Hall, Room **300**
121 North LaSalle Street
Chicago, Illinois 60602

Re: An ordinance to use and maintain a portion of the public right-of-way for **four (4) bicycle rack(s)** for **SUNNYSIDE COMMONS LLC**, adjacent to the premises known as **1025 W. Sunnyside Ave.**.

Dear Alderman **James Cappleman**:

The applicant referenced above has requested the use of the public right-of-way for a **bicycle rack(s)**. An ordinance has been prepared by the Department of Business Affairs and Consumer Protection – Small Business Center - Public Way Use Unit for presentation to the City Council. Because this request was made for properties located in your ward, as approved by you as per the attached, I respectfully request that you introduce the attached ordinance at the next City Council meeting.

If you have any questions regarding this ordinance, please contact Anthony Bertuca at (312) 744-5506.

**Department of Business Affairs and Consumer Protection**

# City of Chicago

O2015-2246

## Office of the City Clerk

## Document Tracking Sheet

| | |
|---|---|
| **Meeting Date:** | 3/18/2015 |
| **Sponsor(s):** | Cappleman (46) |
| **Type:** | Ordinance |
| **Title:** | Grant(s) of privilege in public way for Wilson Tower |
| **Committee(s) Assignment:** | Committee on Transportation and Public Way |

ORDINANCE
WILSON TOWER
Acct. No. 395451 - 1
Permit No. 1116733

*Be It Ordained by the City Council of the City of Chicago:*

SECTION 1. Permission and authority are hereby given and granted to WILSON TOWER, upon the terms and subject to the conditions of this ordinance to construct, install, maintain and use one (1) Bicycle Rack(s) on the public right-of-way adjacent to its premises known as 1325 W. Wilson Ave..

Said Bicycle Rack(s) at W. Wilson Avenue measure(s):
One (1) at thirteen (13) feet in length, and one point five eight (1.58) foot in width for a total of twenty point five four (20.54) square feet.

The location of said privilege shall be as shown on prints kept on file with the Department of Business Affairs and Consumer Protection and the Office of the City Clerk.

Said privilege shall be constructed in accordance with plans and specifications approved by the Department of Planning and Development and Department of Transportation (Division of Project Development).

This grant of privilege in the public way shall be subject to the provisions of Section 10-28-015 and all other required provisions of the Municipal Code of Chicago.

The grantee shall pay to the City of Chicago as compensation for the privilege #1116733 herein granted the sum of zero ($.00) per annum in advance.

A 25% penalty will be added for payments received after due date.

The permit holder agrees to hold the City of Chicago harmless for any damage, relocation or replacement costs associated with damage, relocation or removal of private property caused by the City performing work in the public way.

Authority herein given and granted for a period of five (5) years from and after Date of Passage.

Alderman James Cappleman
James Cappleman 46th Ward

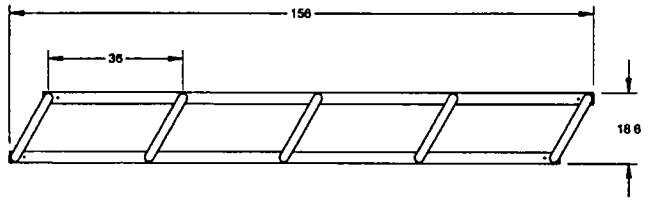


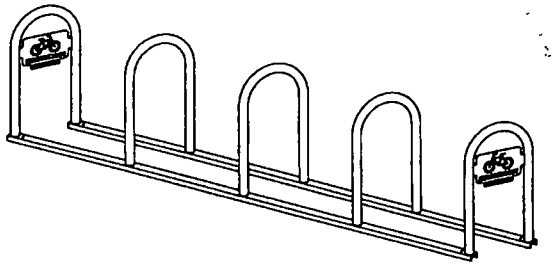

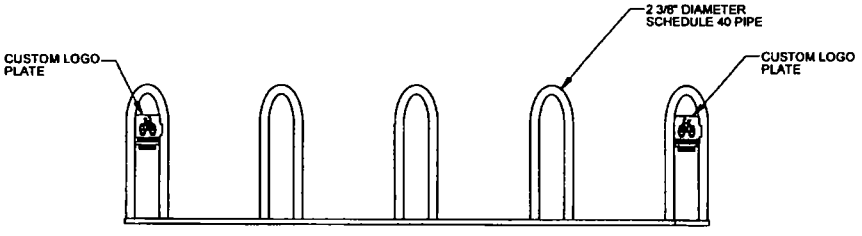


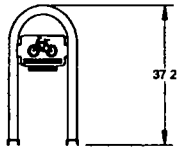


NOTE

1 DO NOT SCALE DRAWING

2 INSTALLATION TO BE COMPLETED IN ACCORDANCE WITH MANUFACTURER'S SPECIFICATIONS

3 TOTAL WEIGHT 255 LBS

4 SPECIFICATIONS ARE SUBJECT TO CHANGE

SARIS CYCLING GROUP

WE BRING CYCLING TO LIFE

**SARIS CYCLING GROUP**
5253 VERONA RD , MADISON WI. 53711
1-800-783-7257 / 1-608-274-6650
WWW.SARIS.COM WWW.CYCLEOPS.COM

© SARIS CYCLING GROUP 2010
THIS MATERIAL HAS BEEN CREATED IN THIS DRAWING IS THE SOLE PROPERTY OF SARIS CYCLING GROUP AND REPRODUCTION, IN PART OR WHOLE WITHOUT THE WRITTEN PERMISSION OF SARIS CYCLING GROUP IS PROHIBITED.

TITLE
2142-10 BIKE ANGLED BRANDED BIKE CORRAL

**Department of Business Affairs and Consumer Protection**
Small Business Center - Public Way Use Unit
City Hall - 121 N. LaSalle Street, Room 800 • Chicago, IL 60602
312-74-GOBIZ / 312-744-6249 • (312) 744-1944 (TTY)
http://www.cityofchicago.org/bacp

**03/18/2015**

Alderman **James Cappleman**
Ward # **46**
City of Chicago
City Hall, Room **300**
121 North LaSalle Street
Chicago, Illinois 60602

Re: An ordinance to use and maintain a portion of the public right-of-way for **one (1) bicycle rack(s)** for **WILSON TOWER**, adjacent to the premises known as **1325 W. Wilson Ave.**.

Dear Alderman **James Cappleman**:

The applicant referenced above has requested the use of the public right-of-way for a **bicycle rack(s)**. An ordinance has been prepared by the Department of Business Affairs and Consumer Protection – Small Business Center - Public Way Use Unit for presentation to the City Council. Because this request was made for properties located in your ward, as approved by you as per the attached, I respectfully request that you introduce the attached ordinance at the next City Council meeting.

If you have any questions regarding this ordinance, please contact Anthony Bertuca at (312) 744-5506.

**Department of Business Affairs and Consumer Protection**

# City of Chicago

O2015-2146

## Office of the City Clerk

## Document Tracking Sheet

| | |
|---|---|
| **Meeting Date:** | 3/18/2015 |
| **Sponsor(s):** | Pawar (47) |
| **Type:** | Ordinance |
| **Title:** | Grant(s) of privilege in public way for Leo Designs Ltd. |
| **Committee(s) Assignment:** | Committee on Transportation and Public Way |

ORDINANCE
LEO DESIGNS, LTD.
Acct. No. 392378 - 1
Permit No. 1115192

*Be It Ordained by the City Council of the City of Chicago:*

SECTION 1. Permission and authority are hereby given and granted to LEO DESIGNS, LTD., upon the terms and subject to the conditions of this ordinance to construct, install, maintain and use one (1) Banner(s) projecting over the public right-of-way adjacent to its premises known as 4011 N. Ravenswood Ave..

Said Banner(s) at N Ravenswood Ave measure(s):
One (1) at three (3) feet in length, and five (5) feet in width for a total of fifteen (15) square feet.

The location of said privilege shall be as shown on prints kept on file with the Department of Business Affairs and Consumer Protection and the Office of the City Clerk.

Said privilege shall be constructed in accordance with plans and specifications approved by the Zoning Department - Signs.

This grant of privilege in the public way shall be subject to the provisions of Section 10-28-015 and all other required provisions of the Municipal Code of Chicago.

The grantee shall pay to the City of Chicago as compensation for the privilege #1115192 herein granted the sum of seventy-five ($75.00) per annum in advance.

A 25% penalty will be added for payments received after due date.

The permit holder agrees to hold the City of Chicago harmless for any damage, relocation or replacement costs associated with damage, relocation or removal of private property caused by the City performing work in the public way.

Authority herein given and granted for a period of five (5) years from and after Date of Passage.

Alderman _____

Ameya Pawar 47th Ward

CITY OF CHICAGO · BACP-PWU · BUNDLE PERMIT APPLICATION V.09.28.10

# APPLICATION TO USE THE PUBLIC RIGHT OF WAY

***EXAMPLE OF SIGN DRAWING***

PROPERTY LOCATION: 4011 N. Ravenswood Suite 103

ORGANIZATION(S) NAME: Leo Designs, Ltd.

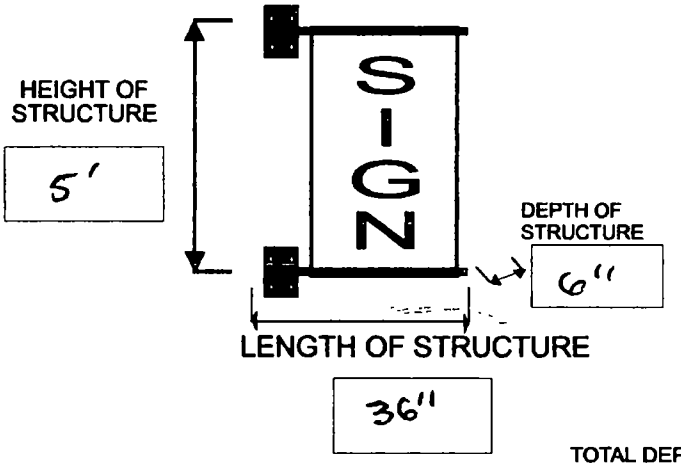


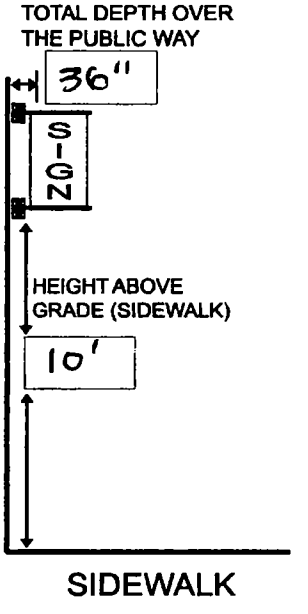

**Department of Business Affairs and Consumer Protection**
Small Business Center - Public Way Use Unit
City Hall - 121 N. LaSalle Street, Room 800 • Chicago, IL 60602
312-74-GOBIZ / 312-744-6249 • (312) 744-1944 (TTY)
http://www.cityofchicago.org/bacp

**03/18/2015**

Alderman **Ameya Pawar**
Ward # **47**
City of Chicago
City Hall, Room **300**
121 North LaSalle Street
Chicago, Illinois 60602

Re: An ordinance to use and maintain a portion of the public right-of-way for **one (1) banner(s)** for **LEO DESIGNS, LTD.**, adjacent to the premises known as **4011 N. Ravenswood Ave.**.

Dear Alderman **Ameya Pawar**:

The applicant referenced above has requested the use of the public right-of-way for a **banner(s)**. An ordinance has been prepared by the Department of Business Affairs and Consumer Protection – Small Business Center - Public Way Use Unit for presentation to the City Council. Because this request was made for properties located in your ward, as approved by you as per the attached, I respectfully request that you introduce the attached ordinance at the next City Council meeting.

If you have any questions regarding this ordinance, please contact Anthony Bertuca at (312) 744-5506.

**Department of Business Affairs and Consumer Protection**

# City of Chicago

O2015-2147

## Office of the City Clerk

## Document Tracking Sheet

| | |
|---|---|
| **Meeting Date:** | 3/18/2015 |
| **Sponsor(s):** | Pawar (47) |
| **Type:** | Ordinance |
| **Title:** | Grant(s) of privilege in public way for Mattress Firm |
| **Committee(s) Assignment:** | Committee on Transportation and Public Way |

ORDINANCE
MATTRESS FIRM
Acct. No. 393595 - 25
Permit No. 1116391

*Be It Ordained by the City Council of the City of Chicago:*

SECTION 1. Permission and authority are hereby given and granted to MATTRESS FIRM, upon the terms and subject to the conditions of this ordinance to maintain and use one (1) sign(s) projecting over the public right-of-way attached to its premises known as 3650 N. Western Ave..

Said sign structure(s) measures as follows; along N WESTERN AVE:
One (1) at twenty-nine point five eight (29.58) feet in length, two point eight four (2.84) feet in height and thirteen (13) feet above grade level.

The location of said privilege shall be as shown on prints kept on file with the Department of Business Affairs and Consumer Protection and the Office of the City Clerk.

Said privilege shall be constructed in accordance with plans and specifications approved by the Department of Transportation (Division of Project Development) and Zoning Department - Signs.

This grant of privilege in the public way shall be subject to the provisions of Section 10-28-015 and all other required provisions of the Municipal Code of Chicago.

The grantee shall pay to the City of Chicago as compensation for the privilege #1116391 herein granted the sum of three hundred ($300.00) per annum in advance.

A 25% penalty will be added for payments received after due date.

The permit holder agrees to hold the City of Chicago harmless for any damage, relocation or replacement costs associated with damage, relocation or removal of private property caused by the City performing work in the public way.

Authority herein given and granted for a period of five (5) years from and after Date of Passage.

Alderman _____

Ameya Pawar 47th Ward

# A: CHANNEL LETTERS - FLUSH-MOUNT, REMOTE

| SIGN DETAILS | |
|---|---|
| LETTER FACES | 3/16" 7328 WHITE ACRYLIC |
| TRIM CAP | BLACK 1" JEWELITE |
| RETURNS | BLACK 5" ALUMINUM |
| BACK | ALUMINUM |
| ILLUM | WHITE LED'S |
| BACKPLATE | BLACK ALUMINUM |

SQ FT AS SHOWN - 94 49 (BLUE BOX)
TOTAL ALLOWED PER CODE - 100 SQ FT

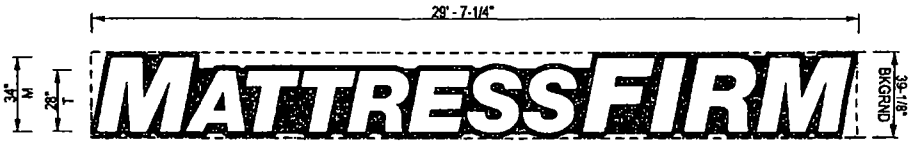


SCALE 3/16" = 1' - 0"

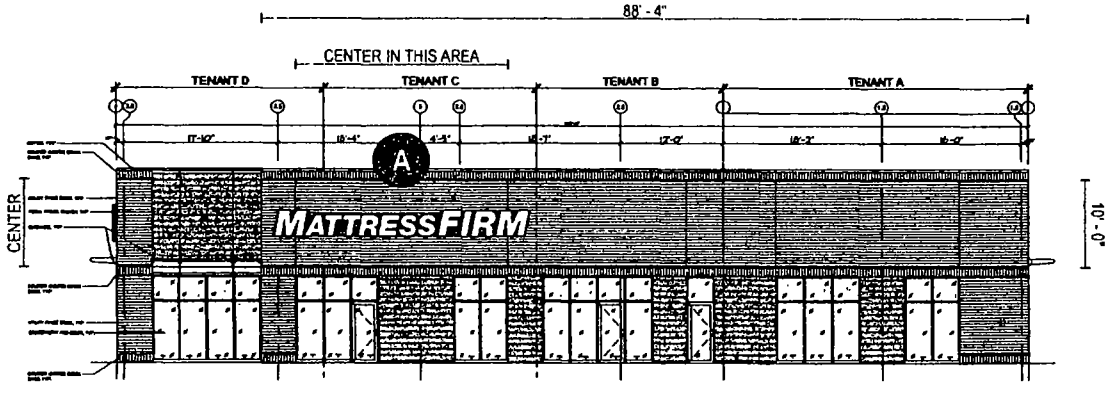


EAST ELEVATION
SCALE 1/16" = 1' - 0"

| Chandler Signs | REVISION / DATE | APPROVAL / DATE | | |
|---|---|---|---|---|
| www.chandlersigns.com | R1 TH 08/22/14 REVISE TENANT PANEL DIMENSIONS<br>R2 AAG 08/26/14 REVISE SIZE OF WALL SIGNS (A,B,C)<br>R3 HG 09/15/14 REVISE W/ NEW ELEVATIONS FROM CUSTOMER<br>R4 HG 11/17/14 REVISE WALL SIGNS ABC W/ NEW CODE CRITERIA, REMOVE SWOOSH, INCREASE LETTERS TO MAX ALLOWABLE | Client<br>Landlord | Design # C141663R4 Sheet 5 of 9<br>Sales/Coordinator J LEBIHAN/ L BARRY<br>Designer HOLLY Date 06/18/14 | Client MATTRESS FIRM<br>Street N WESTERN AVE & WAVELAND AVE<br>City / State CHICAGO, IL |

This drawing is the property of Chandler Signs, LLC and all rights in its use for reproduction are reserved by Chandler Signs, LLC

**Department of Business Affairs and Consumer Protection**
Small Business Center - Public Way Use Unit
City Hall - 121 N. LaSalle Street, Room 800 • Chicago, IL 60602
312-74-GOBIZ / 312-744-6249 • (312) 744-1944 (TTY)
http://www.cityofchicago.org/bacp

**03/18/2015**

Alderman **Ameya Pawar**
Ward # **47**
City of Chicago
City Hall, Room **300**
121 North LaSalle Street
Chicago, Illinois 60602

Re: An ordinance to use and maintain a portion of the public right-of-way for **one (1) sign(s)** for **MATTRESS FIRM**, adjacent to the premises known as **3650 N. Western Ave.**.

Dear Alderman **Ameya Pawar**:

The applicant referenced above has requested the use of the public right-of-way for a **sign(s)**. An ordinance has been prepared by the Department of Business Affairs and Consumer Protection – Small Business Center - Public Way Use Unit for presentation to the City Council. Because this request was made for properties located in your ward, as approved by you as per the attached, I respectfully request that you introduce the attached ordinance at the next City Council meeting.

If you have any questions regarding this ordinance, please contact Anthony Bertuca at (312) 744-5506.

**Department of Business Affairs and Consumer Protection**

# City of Chicago

O2015-2148

Office of the City Clerk

Document Tracking Sheet

| | |
|---|---|
| **Meeting Date:** | 3/18/2015 |
| **Sponsor(s):** | Pawar (47) |
| **Type:** | Ordinance |
| **Title:** | Grant(s) of privilege in public way for MPS 5058 LLC |
| **Committee(s) Assignment:** | Committee on Transportation and Public Way |

ORDINANCE
MPS 5058 LLC
Acct. No. 396014 - 1
Permit No. 1116710

*Be It Ordained by the City Council of the City of Chicago:*

SECTION 1. Permission and authority are hereby given and granted to MPS 5058 LLC, upon the terms and subject to the conditions of this ordinance to construct, install, maintain and use three (3) Balcony(s) projecting over the public right-of-way adjacent to its premises known as 5058 N. Clark St..

Said Balcony(s) at N. Clark Street measure(s):
One (1) at eleven point six seven (11.67) feet in length, and three (3) feet in width for a total of thirty-five point zero one (35.01) square feet.
One (1) at eleven point six seven (11.67) feet in length, and three (3) feet in width for a total of thirty-five point zero one (35.01) square feet.
One (1) at eleven point six seven (11.67) feet in length, and three (3) feet in width for a total of thirty-five point zero one (35.01) square feet.

The location of said privilege shall be as shown on prints kept on file with the Department of Business Affairs and Consumer Protection and the Office of the City Clerk.

Said privilege shall be constructed in accordance with plans and specifications approved by the Department of Planning and Development and Department of Transportation (Division of Project Development).

This grant of privilege in the public way shall be subject to the provisions of Section 10-28-015 and all other required provisions of the Municipal Code of Chicago.

The grantee shall pay to the City of Chicago as compensation for the privilege #1116710 herein granted the sum of two hundred twenty-five ($225.00) per annum in advance.

A 25% penalty will be added for payments received after due date.

The permit holder agrees to hold the City of Chicago harmless for any damage, relocation or replacement costs associated with damage, relocation or removal of private property caused by the City performing work in the public way.

Authority herein given and granted for a period of five (5) years from and after Date of Passage.

Alderman _____

Ameya Pawar 47th Ward

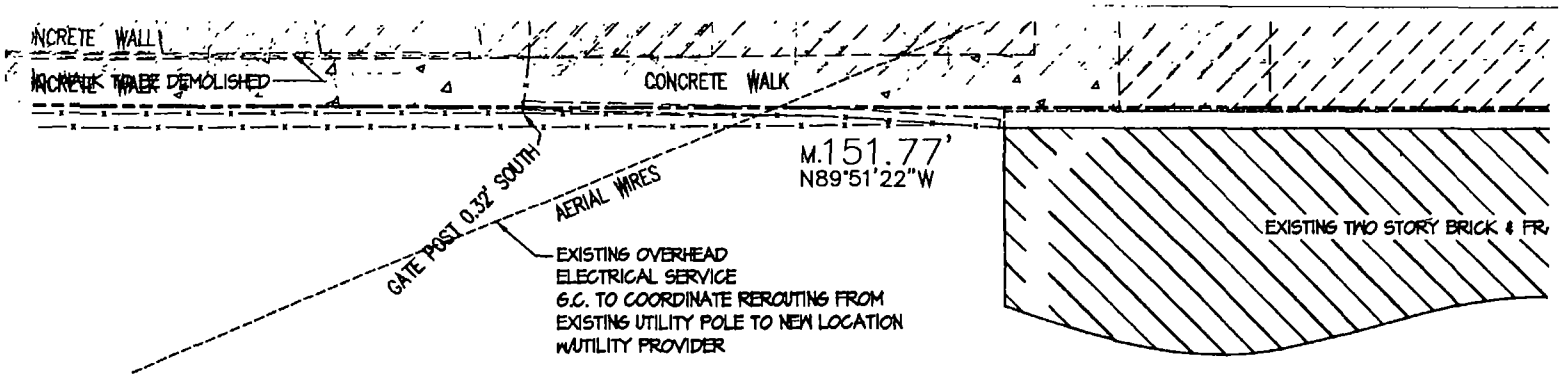


## IDITIONS/DEMOLITION PLAN

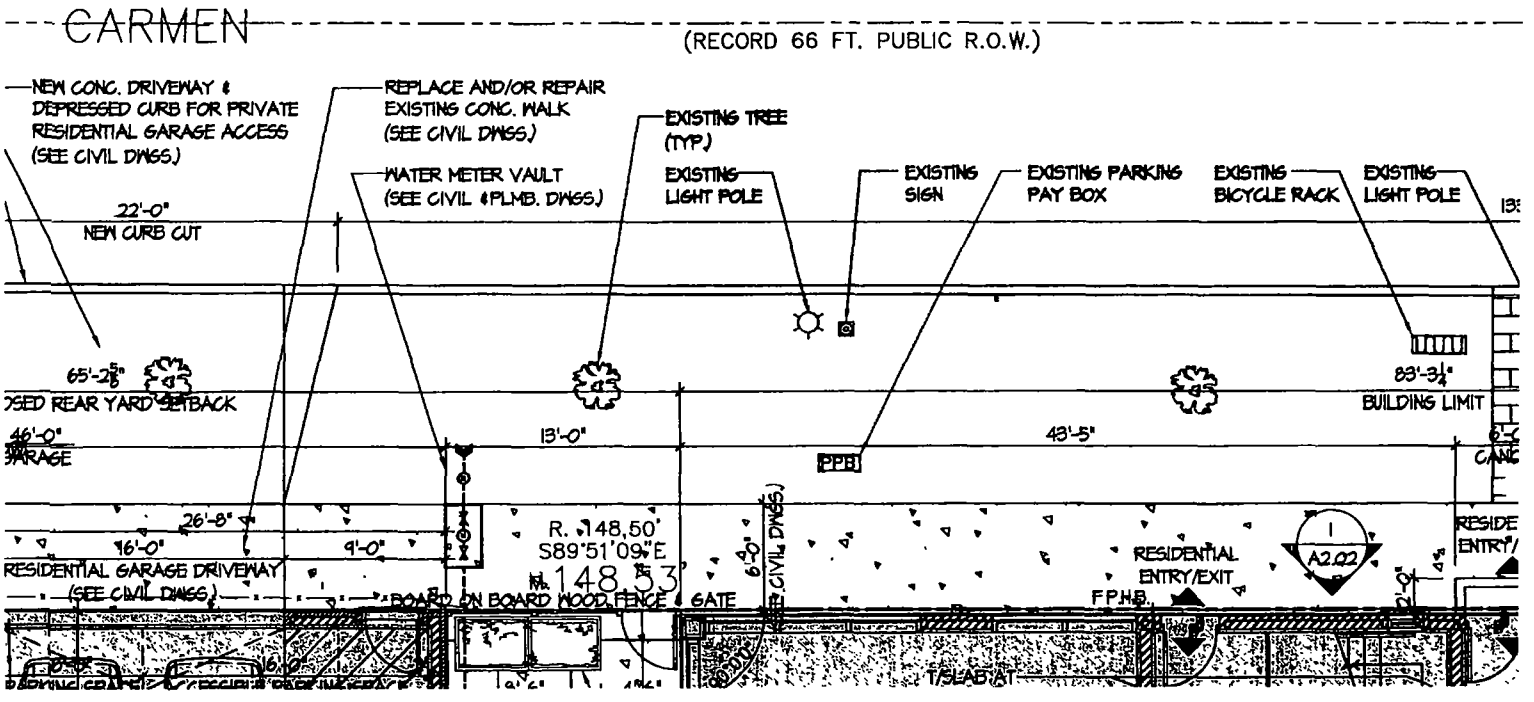

**Department of Business Affairs and Consumer Protection**
Small Business Center - Public Way Use Unit
City Hall - 121 N LaSalle Street, Room 800 • Chicago, IL 60602
312-74-GOBIZ / 312-744-6249 • (312) 744-1944 (TTY)
http://www.cityofchicago.org/bacp

**03/18/2015**

Alderman **Ameya Pawar**
Ward # **47**
City of Chicago
City Hall, Room **300**
121 North LaSalle Street
Chicago, Illinois 60602

Re: An ordinance to use and maintain a portion of the public right-of-way for **three (3) balcony(ies)** for **MPS 5058 LLC**, adjacent to the premises known as **5058 N. Clark St.**.

Dear Alderman **Ameya Pawar**:

The applicant referenced above has requested the use of the public right-of-way for a **balcony(ies)**. An ordinance has been prepared by the Department of Business Affairs and Consumer Protection – Small Business Center - Public Way Use Unit for presentation to the City Council. Because this request was made for properties located in your ward, as approved by you as per the attached, I respectfully request that you introduce the attached ordinance at the next City Council meeting.

If you have any questions regarding this ordinance, please contact Anthony Bertuca at (312) 744-5506.

**Department of Business Affairs and Consumer Protection**

# City of Chicago

O2015-2149

## Office of the City Clerk

## Document Tracking Sheet

| | |
|---|---|
| **Meeting Date:** | 3/18/2015 |
| **Sponsor(s):** | Pawar (47) |
| **Type:** | Ordinance |
| **Title:** | Grant(s) of privilege in public way for Public House Theatre, The |
| **Committee(s) Assignment:** | Committee on Transportation and Public Way |

ORDINANCE
THE PUBLIC HOUSE THEATRE
Acct. No. 377074 - 1
Permit No. 1114291

*Be It Ordained by the City Council of the City of Chicago:*

SECTION 1. Permission and authority are hereby given and granted to THE PUBLIC HOUSE THEATRE, upon the terms and subject to the conditions of this ordinance to maintain and use one (1) sign(s) projecting over the public right-of-way attached to its premises known as 3912-3914 N. Clark St..

Said sign structure(s) measures as follows; along N Clark St:
One (1) at three point three four (3.34) feet in length, three point three four (3.34) feet in height and thirteen (13) feet above grade level.

The location of said privilege shall be as shown on prints kept on file with the Department of Business Affairs and Consumer Protection and the Office of the City Clerk.

Said privilege shall be constructed in accordance with plans and specifications approved by the Department of Transportation (Division of Project Development) and Zoning Department - Signs.

This grant of privilege in the public way shall be subject to the provisions of Section 10-28-015 and all other required provisions of the Municipal Code of Chicago.

The grantee shall pay to the City of Chicago as compensation for the privilege #1114291 herein granted the sum of one hundred ($100.00) per annum in advance.

A 25% penalty will be added for payments received after due date.

The permit holder agrees to hold the City of Chicago harmless for any damage, relocation or replacement costs associated with damage, relocation or removal of private property caused by the City performing work in the public way.

Authority herein given and granted for a period of five (5) years from and after Date of Passage.

Alderman _____

Ameya Pawar 47th Ward

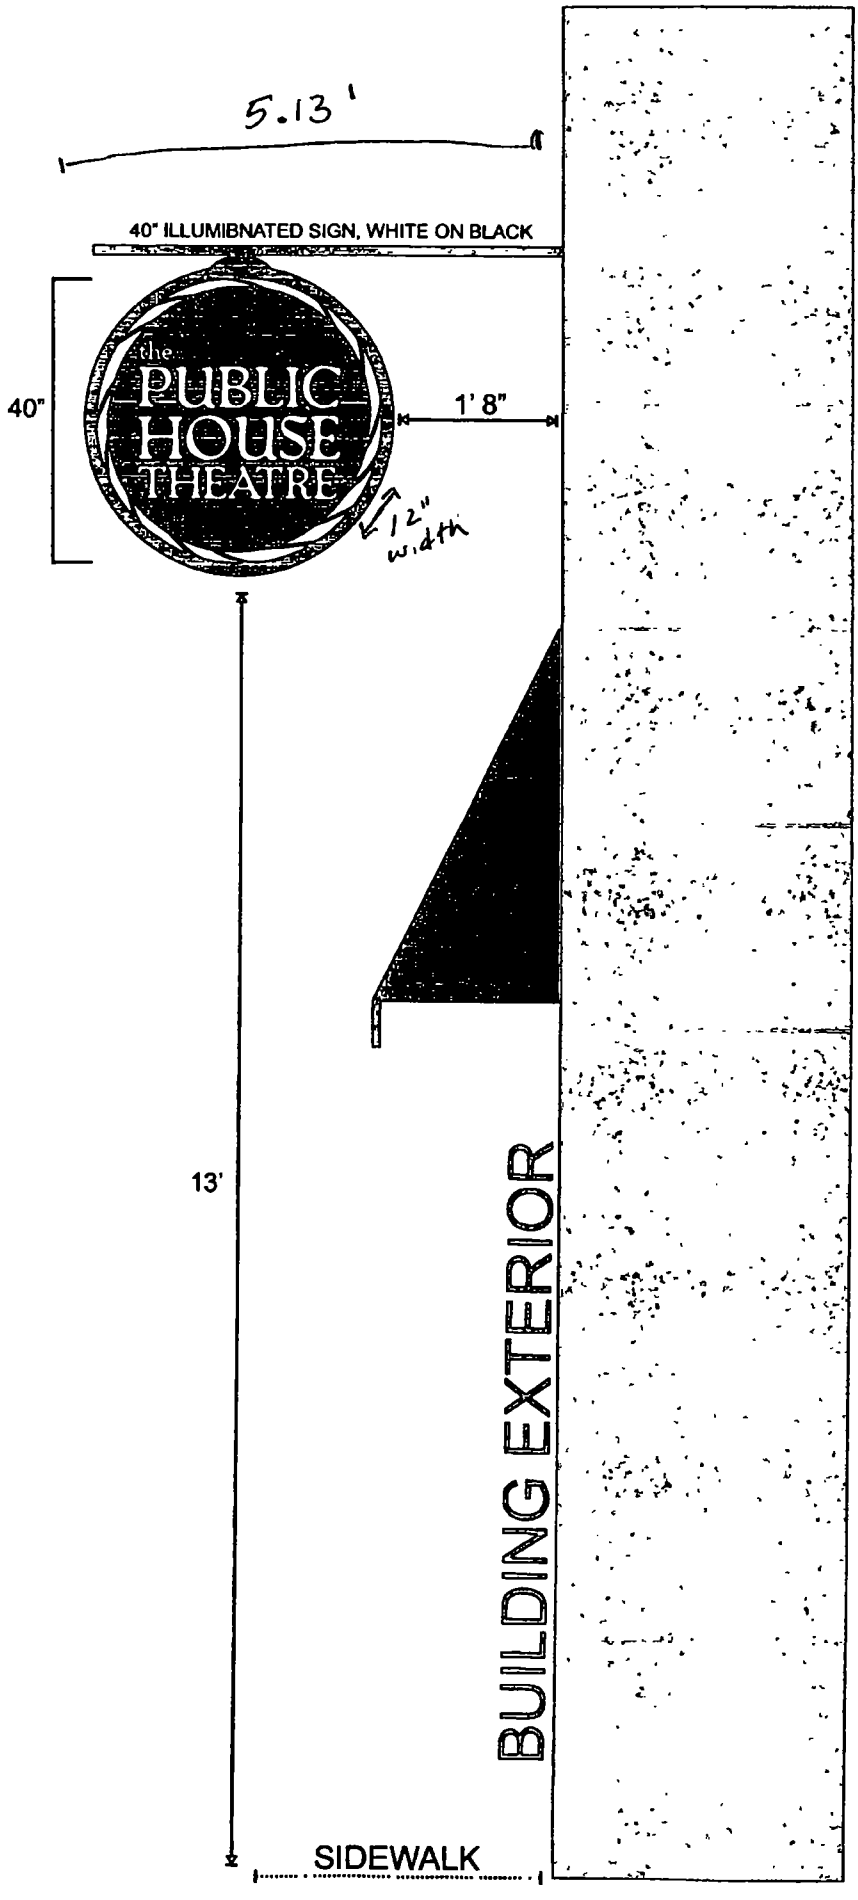
5.13'
40" ILLUMIBNATED SIGN, WHITE ON BLACK
40"
the PUBLIC HOUSE THEATRE
1' 8"
12" width
13'
BUILDING EXTERIOR
SIDEWALK

**Department of Business Affairs and Consumer Protection**
Small Business Center - Public Way Use Unit
City Hall - 121 N. LaSalle Street, Room 800 • Chicago, IL 60602
312-74-GOBIZ / 312-744-6249 • (312) 744-1944 (TTY)
http://www.cityofchicago.org/bacp

**03/18/2015**

Alderman **Ameya Pawar**
Ward # **47**
City of Chicago
City Hall, Room **300**
121 North LaSalle Street
Chicago, Illinois 60602

Re: An ordinance to use and maintain a portion of the public right-of-way for **one (1) sign(s)** for **THE PUBLIC HOUSE THEATRE**, adjacent to the premises known as **3912-3914 N. Clark St.**.

Dear Alderman **Ameya Pawar**:

The applicant referenced above has requested the use of the public right-of-way for a **sign(s)**. An ordinance has been prepared by the Department of Business Affairs and Consumer Protection – Small Business Center - Public Way Use Unit for presentation to the City Council. Because this request was made for properties located in your ward, as approved by you as per the attached, I respectfully request that you introduce the attached ordinance at the next City Council meeting.

If you have any questions regarding this ordinance, please contact Anthony Bertuca at (312) 744-5506.

**Department of Business Affairs and Consumer Protection**

# City of Chicago

O2015-2150

## Office of the City Clerk

## Document Tracking Sheet

| | |
|---|---|
| **Meeting Date:** | 3/18/2015 |
| **Sponsor(s):** | Pawar (47) |
| **Type:** | Ordinance |
| **Title:** | Grant(s) of privilege in public way for Professionals Moving Speacialists, The |
| **Committee(s) Assignment:** | Committee on Transportation and Public Way |

ORDINANCE
The Professionals Moving Specialists
Acct. No. 391935 - 1
Permit No. 1116300

*Be It Ordained by the City Council of the City of Chicago:*

SECTION 1. Permission and authority are hereby given and granted to The Professionals Moving Specialists , upon the terms and subject to the conditions of this ordinance to maintain and use one (1) sign(s) projecting over the public right-of-way attached to its premises known as 3918 N. Western Ave..

Said sign structure(s) measures as follows; along N. Western Ave:
One (1) at fifteen (15) feet in length, six (6) feet in height and ten (10) feet above grade level.

The location of said privilege shall be as shown on prints kept on file with the Department of Business Affairs and Consumer Protection and the Office of the City Clerk

Said privilege shall be constructed in accordance with plans and specifications approved by the Department of Transportation (Division of Project Development) and Zoning Department- Signs.

This grant of privilege in the public way shall be subject to the provisions of Section 10-28-015 and all other required provisions of the Municipal Code of Chicago.

The grantee shall pay to the City of Chicago as compensation for the privilege #1116300 herein granted the sum of three hundred ($300.00) per annum in advance.

A 25% penalty will be added for payments received after due date

The permit holder agrees to hold the City of Chicago harmless for any damage, relocation or replacement costs associated with damage, relocation or removal of private property caused by the City performing work in the public way.

Authority herein given and granted for a period offive (5) years from and after Date of Passage.

Alderman _____

Ameya Pawar 47th Ward

A1 ELEVATION

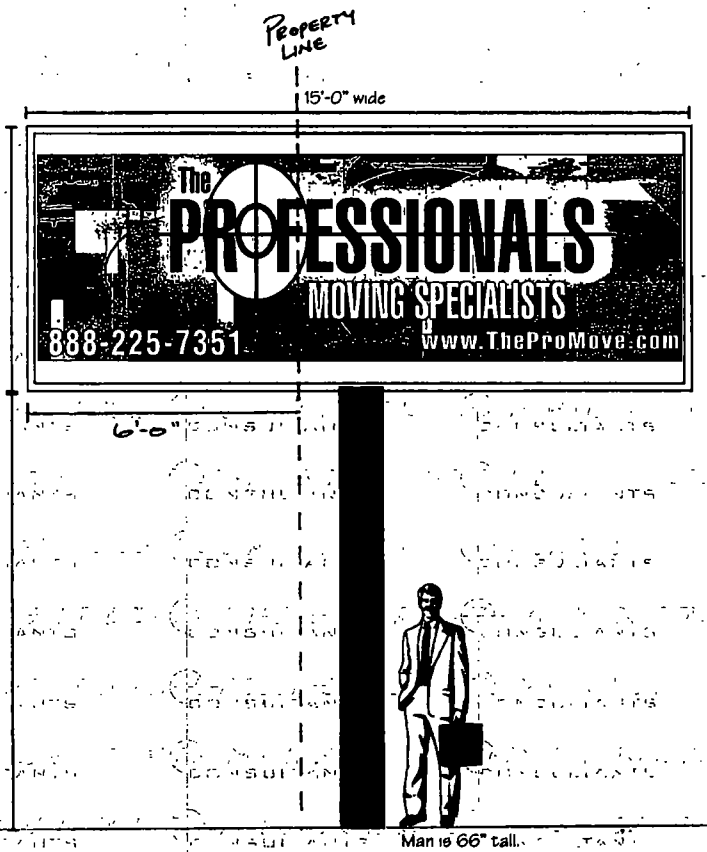


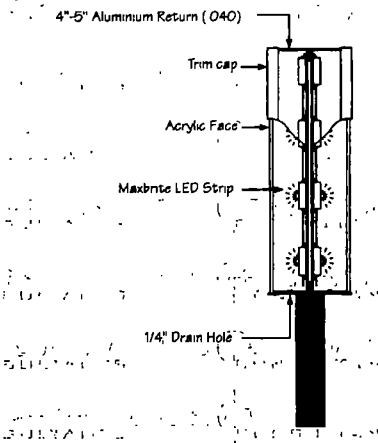


**Sign Details**

Cabinet Color- White
Face- White Poly with Duratrans Print
Double Sided- Yes
Pole Color- Black
Safety Switch- Yes (on cabinet)
U/L Listed- Yes
Illumination Type- L E D

Sqft Per Face= 90
Sqft for Sign= 180

CUSTOM·SIGN CONSULTANTS

Designed Exclusively For: Professional Movers
Account Rep: Al Frapolli | Designer: AAF | Scale: N/A
File Name: 6946 proof
File Path: \\files\users\al\Professional Movers\
Date: 12-5-2014
Date/Revision

***Signature states that above proof is accepted and client is authorizing to produce the specified.***

Signature Date

© 2014 Custom Sign Consultants, Inc. All rights reserved Custom Sign Consultants, Inc. reserves all rights of reproduction and all copyrights in designs, materials and data on these pages, created by Custom Sign Consultants, Inc as well as the preliminary design and any incidental works made therefrom All rights reserved All drawings, materials, data or information developed or provided by Custom Sign Consultants, Inc are and will remain the sole and exclusive property of Custom Sign Consultants, Inc and its Affiliates Unauthorized copying, reverse engineering, decompiling and creating derivative works are expressly forbidden No part of the content may be otherwise or subsequently reproduced, downloaded, disseminated, published, or transferred, in any form or by any means, except with the prior written permission of and with express attribution to Custom Sign Consultants, Inc Copyright infringement is a violation of federal law subject to criminal and civil penalties

**Department of Business Affairs and Consumer Protection**
Small Business Center- Public Way Use Unit
City Hall - 121 N. LaSalle Street Room 800 • Chicago, IL 60602
312-74-GOBIZ / 312-744-6249 • (312) 744-1944 (TTY)
http://www.cityofchicago.org/bacp

**03/18/2015**

Alderman **Ameya Pawar**
Ward # **47**
City of Chicago
City Hall, Room **300**
121 North LaSalle Street
Chicago, Illinois 60602

Re: An ordinance to use and maintain a portion of the public right-of-way for **one (1) sign(s)** for **The Professionals Moving Specialists**, adjacent to the premises known as **3918 N. Western Ave.**.

Dear Alderman **Ameya Pawar**:

The applicant referenced above has requested the use of the public right-of-way for a **sign(s)**. An ordinance has been prepared by the Department of Business Affairs and Consumer Protection – Small Business Center - Public Way Use Unit for presentation to the City Council. Because this request was made for properties located in your ward, as approved by you as per the attached, I respectfully request that you introduce the attached ordinance at the next City Council meeting.

If you have any questions regarding this ordinance, please contact Anthony Bertuca at (312) 744-5506.

**Department of Business Affairs and Consumer Protection**

# City of Chicago

O2015-2152

Office of the City Clerk

Document Tracking Sheet

| | |
|---|---|
| **Meeting Date:** | 3/18/2015 |
| **Sponsor(s):** | Pawar (47) |
| **Type:** | Ordinance |
| **Title:** | Grant(s) of privilege in public way for Spyners Pub |
| **Committee(s) Assignment:** | Committee on Transportation and Public Way |

ORDINANCE
SPYNERS PUB
Acct. No. 34557 - 1
Permit No. 1116671

*Be It Ordained by the City Council of the City of Chicago:*

SECTION 1. Permission and authority are hereby given and granted to SPYNERS PUB, upon the terms and subject to the conditions of this ordinance to maintain and use one (1) sign(s) projecting over the public right-of-way attached to its premises known as 4623 N. Western Ave..

Said sign structure(s) measures as follows; along N WESTERN AVE:
One (1) at three (3) feet in length, four (4) feet in height and fifteen (15) feet above grade level.

The location of said privilege shall be as shown on prints kept on file with the Department of Business Affairs and Consumer Protection and the Office of the City Clerk.

Said privilege shall be constructed in accordance with plans and specifications approved by the Department of Transportation (Division of Project Development) and Zoning Department - Signs.

This grant of privilege in the public way shall be subject to the provisions of Section 10-28-015 and all other required provisions of the Municipal Code of Chicago.

The grantee shall pay to the City of Chicago as compensation for the privilege #1116671 herein granted the sum of one hundred ($100.00) per annum in advance.

A 25% penalty will be added for payments received after due date.

The permit holder agrees to hold the City of Chicago harmless for any damage, relocation or replacement costs associated with damage, relocation or removal of private property caused by the City performing work in the public way.

Authority herein given and granted for a period of five (5) years from and after 09/09/2014.

Alderman _____

Ameya Pawar 47th Ward

# APPLICATION TO USE THE PUBLIC RIGHT OF WAY

## *EXAMPLE OF SIGN DRAWING*

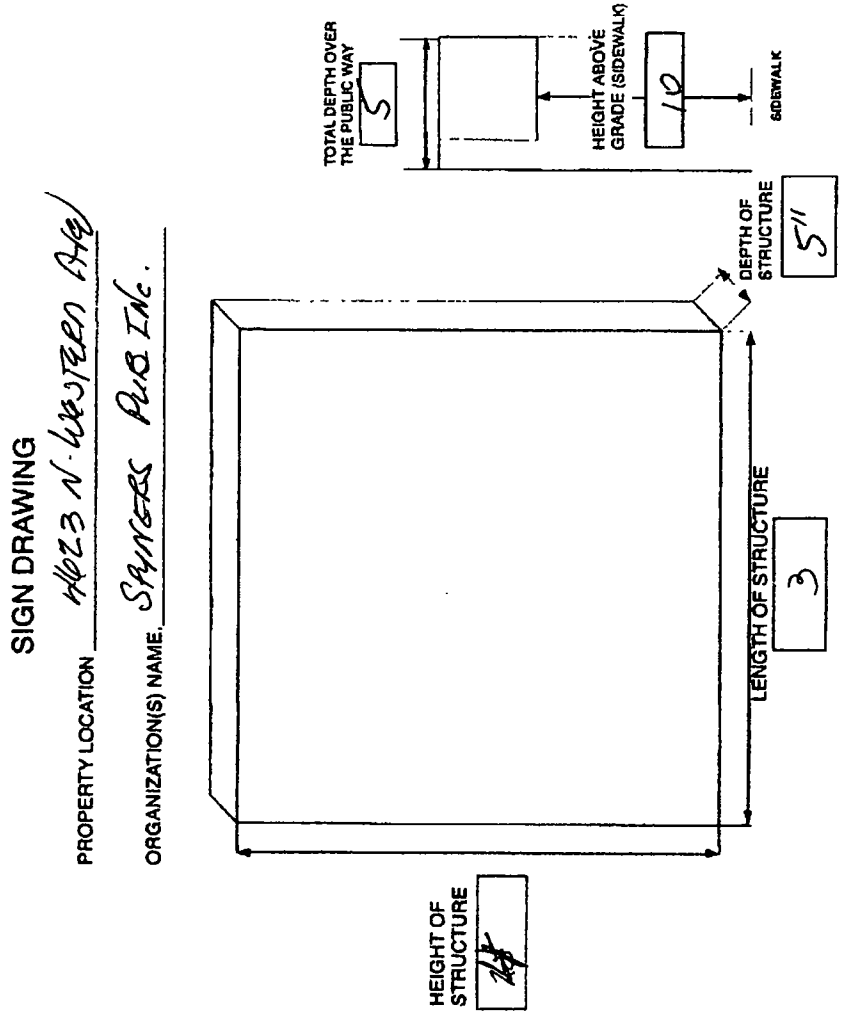

**Department of Business Affairs and Consumer Protection**
Small Business Center - Public Way Use Unit
City Hall - 121 N. LaSalle Street, Room 800 • Chicago, IL 60602
312-74-GOBIZ / 312-744-6249 • (312) 744-1944 (TTY)
http://www.cityofchicago.org/bacp

**03/18/2015**

Alderman **Ameya Pawar**
Ward # **47**
City of Chicago
City Hall, Room **300**
121 North LaSalle Street
Chicago, Illinois 60602

Re: An ordinance to use and maintain a portion of the public right-of-way for **one (1) sign(s)** for **SPYNERS PUB**, adjacent to the premises known as **4623 N. Western Ave.**.

Dear Alderman **Ameya Pawar**:

The applicant referenced above has requested the use of the public right-of-way for a **sign(s)**. An ordinance has been prepared by the Department of Business Affairs and Consumer Protection – Small Business Center - Public Way Use Unit for presentation to the City Council. Because this request was made for properties located in your ward, as approved by you as per the attached, I respectfully request that you introduce the attached ordinance at the next City Council meeting.

If you have any questions regarding this ordinance, please contact Anthony Bertuca at (312) 744-5506.

**Department of Business Affairs and Consumer Protection**

# City of Chicago

O2015-2153

Office of the City Clerk

Document Tracking Sheet

| | |
|---|---|
| **Meeting Date:** | 3/18/2015 |
| **Sponsor(s):** | Pawar (47) |
| **Type:** | Ordinance |
| **Title:** | Grant(s) of privilege in public way for US Bank |
| **Committee(s) Assignment:** | Committee on Transportation and Public Way |

ORDINANCE
US Bank
Acct. No. 16006 - 7
Permit No. 1114894

*Be It Ordained by the City Council of the City of Chicago:*

SECTION 1. Permission and authority are hereby given and granted to US Bank, upon the terms and subject to the conditions of this ordinance to maintain and use one (1) sign(s) projecting over the public right-of-way attached to its premises known as 4725 N. Western Ave..

Said sign structure(s) measures as follows; along N. Western:
One (1) at seven point two five (7.25) feet in length, eleven point eight one (11.81) feet in height and fifteen (15) feet above grade level.

The location of said privilege shall be as shown on prints kept on file with the Department of Business Affairs and Consumer Protection and the Office of the City Clerk.

Said privilege shall be constructed in accordance with plans and specifications approved by the Department of Transportation (Division of Project Development) and Zoning Department - Signs.

This grant of privilege in the public way shall be subject to the provisions of Section 10-28-015 and all other required provisions of the Municipal Code of Chicago.

The grantee shall pay to the City of Chicago as compensation for the privilege #1114894 herein granted the sum of three hundred ($300.00) per annum in advance.

A 25% penalty will be added for payments received after due date.

The permit holder agrees to hold the City of Chicago harmless for any damage, relocation or replacement costs associated with damage, relocation or removal of private property caused by the City performing work in the public way.

Authority herein given and granted for a period of five (5) years from and after Date of Passage.

Alderman _____

Ameya Pawar 47th Ward

**FACE REPLACEMENTS**

52.7 Square Feet

D

7'-4"

11'-9-3/4"

k = 13"

**EXISTING CONDITIONS**

for reference only

Existing EMC to be removed & skinned over

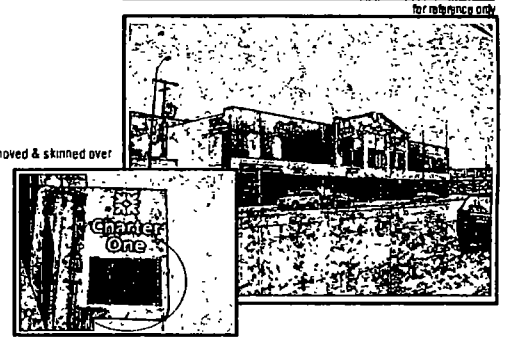


**CABINET:** Existing to be repainted Matthews Blue

**FACE.** .090 Aluminum "Shoe-Box" style faces with 1" Break formed returns (top & sides - TBV) painted Matthews Blue

**GRAPHICS:** Routed out graphics with ½" thick push thru White acrylic, shield to have red translucent vinyl overlay.

**®:** Surface applied white vinyl graphic - will not illuminate

**QUANTITY** (2) two faces required for D F Illuminated hanging sign

COLOR MATCHING

- Pantone 2748 Blue Matthews MP 10816
- Pantone 193 Red 3M 3632-83
- 7328 White acrylic

*ATTACHMENT DETAILS & MANUFACTURING DETAILS TO FOLLOW!*

**PROPSED SIGNAGE**

Scaled proportionally

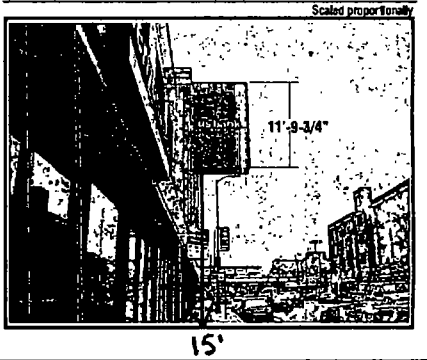


15'

MC SIGN COMPANY
8859 TYLER BLVD.
MENTOR, OHIO 44060
PH. 440-209-6200
FAX 440-209-6277
www.mcsign.com

usbank.

CHARTER ONE #8809208029
4725 N WESTERN AVE
CHICAGO, IL 60625

| | | | | |
|---|---|---|---|---|
| 4 | 281598 | 2/11/14 | 2/20/14 VH | Revised entire sign, removed EMC |
| MARY BETH TERRACO | | CA | | |

USW2814 N WW/CHARTER ONE R/CHICAGO - N WESTERN AVE

NOTE PRINTS ARE THE EXCLUSIVE PROPERTY OF MCSIGN COMPANY ANY UNAUTHORIZED USE OR DUPLICATION WILL RESULT IN A 20% CHARGE PER OCCURANCE PER THE VALUE OF THE DISPLAY © MC SIGN CO 1998

Sign On
Partner with the best

**Department of Business Affairs and Consumer Protection**
Small Business Center - Public Way Use Unit
City Hall - 121 N. LaSalle Street, Room 800 • Chicago, IL 60602
312-74-GOBIZ / 312-744-6249 • (312) 744-1944 (TTY)
http://www cityofchicago.org/bacp

**03/18/2015**

Alderman **Ameya Pawar**
Ward # **47**
City of Chicago
City Hall, Room **300**
121 North LaSalle Street
Chicago, Illinois 60602

Re: An ordinance to use and maintain a portion of the public right-of-way for **one (1) sign(s)** for **US Bank**, adjacent to the premises known as **4725 N. Western Ave.**.

Dear Alderman **Ameya Pawar**:

The applicant referenced above has requested the use of the public right-of-way for a **sign(s)**. An ordinance has been prepared by the Department of Business Affairs and Consumer Protection – Small Business Center - Public Way Use Unit for presentation to the City Council. Because this request was made for properties located in your ward, as approved by you as per the attached, I respectfully request that you introduce the attached ordinance at the next City Council meeting.

If you have any questions regarding this ordinance, please contact Anthony Bertuca at (312) 744-5506.

**Department of Business Affairs and Consumer Protection**

# City of Chicago

O2015-2154

## Office of the City Clerk

## Document Tracking Sheet

| | |
|---|---|
| **Meeting Date:** | 3/18/2015 |
| **Sponsor(s):** | Osterman (48) |
| **Type:** | Ordinance |
| **Title:** | Grant(s) of privilege in public way for Broadway Clark Building Corp. |
| **Committee(s) Assignment:** | Committee on Transportation and Public Way |

ORDINANCE
BROADWAY CLARK BUILDING CORPORATION
Acct. No. 4326 - 1
Permit No. 1116686

*Be It Ordained by the City Council of the City of Chicago:*

SECTION 1. Permission and authority are hereby given and granted to BROADWAY CLARK BUILDING CORPORATION, upon the terms and subject to the conditions of this ordinance to maintain and use, as now constructed, two (2) Vault(s) under the public right-of-way adjacent to its premises known as 4753 N. Broadway .

Said Vault(s) at 1133-39 W. Lawrence measure(s):
One (1) at one hundred forty-seven (147) feet in length, and fourteen (14) feet in width for a total of two thousand fifty-eight (2058) square feet.

Said Vault(s) at 4753 N. Broadway measure(s):
One (1) at three hundred twenty-six (326) feet in length, and fourteen (14) feet in width for a total of four thousand five hundred sixty-four (4564) square feet.

The location of said privilege shall be as shown on prints kept on file with the Department of Business Affairs and Consumer Protection and the Office of the City Clerk.

Said privilege shall be constructed in accordance with plans and specifications approved by the Department of Transportation (Office of Underground Coordination).

This grant of privilege in the public way shall be subject to the provisions of Section 10-28-015 and all other required provisions of the Municipal Code of Chicago.

The grantee shall pay to the City of Chicago as compensation for the privilege #1116686 herein granted the sum of nine hundred forty-four ($944.00) per annum in advance.

A 25% penalty will be added for payments received after due date.

The permit holder agrees to hold the City of Chicago harmless for any damage, relocation or replacement costs associated with damage, relocation or removal of private property caused by the City performing work in the public way.

Authority herein given and granted for a period of five (5) years from and after Date of Passage.

Alderman _____

Harry Osterman 48th Ward

UNITED SURVEY SERVICE CO.
CONSTRUCTION AND LAND SURVEYORS
9531 [illegible] OAK PARK, IL 60016
TEL (708) 386 1610 FAX (847) 799 6837
E-MAIL USURVEY@GLOBALNET.COM

# ALTA / ACSM LAND TITLE SURVEY

OF

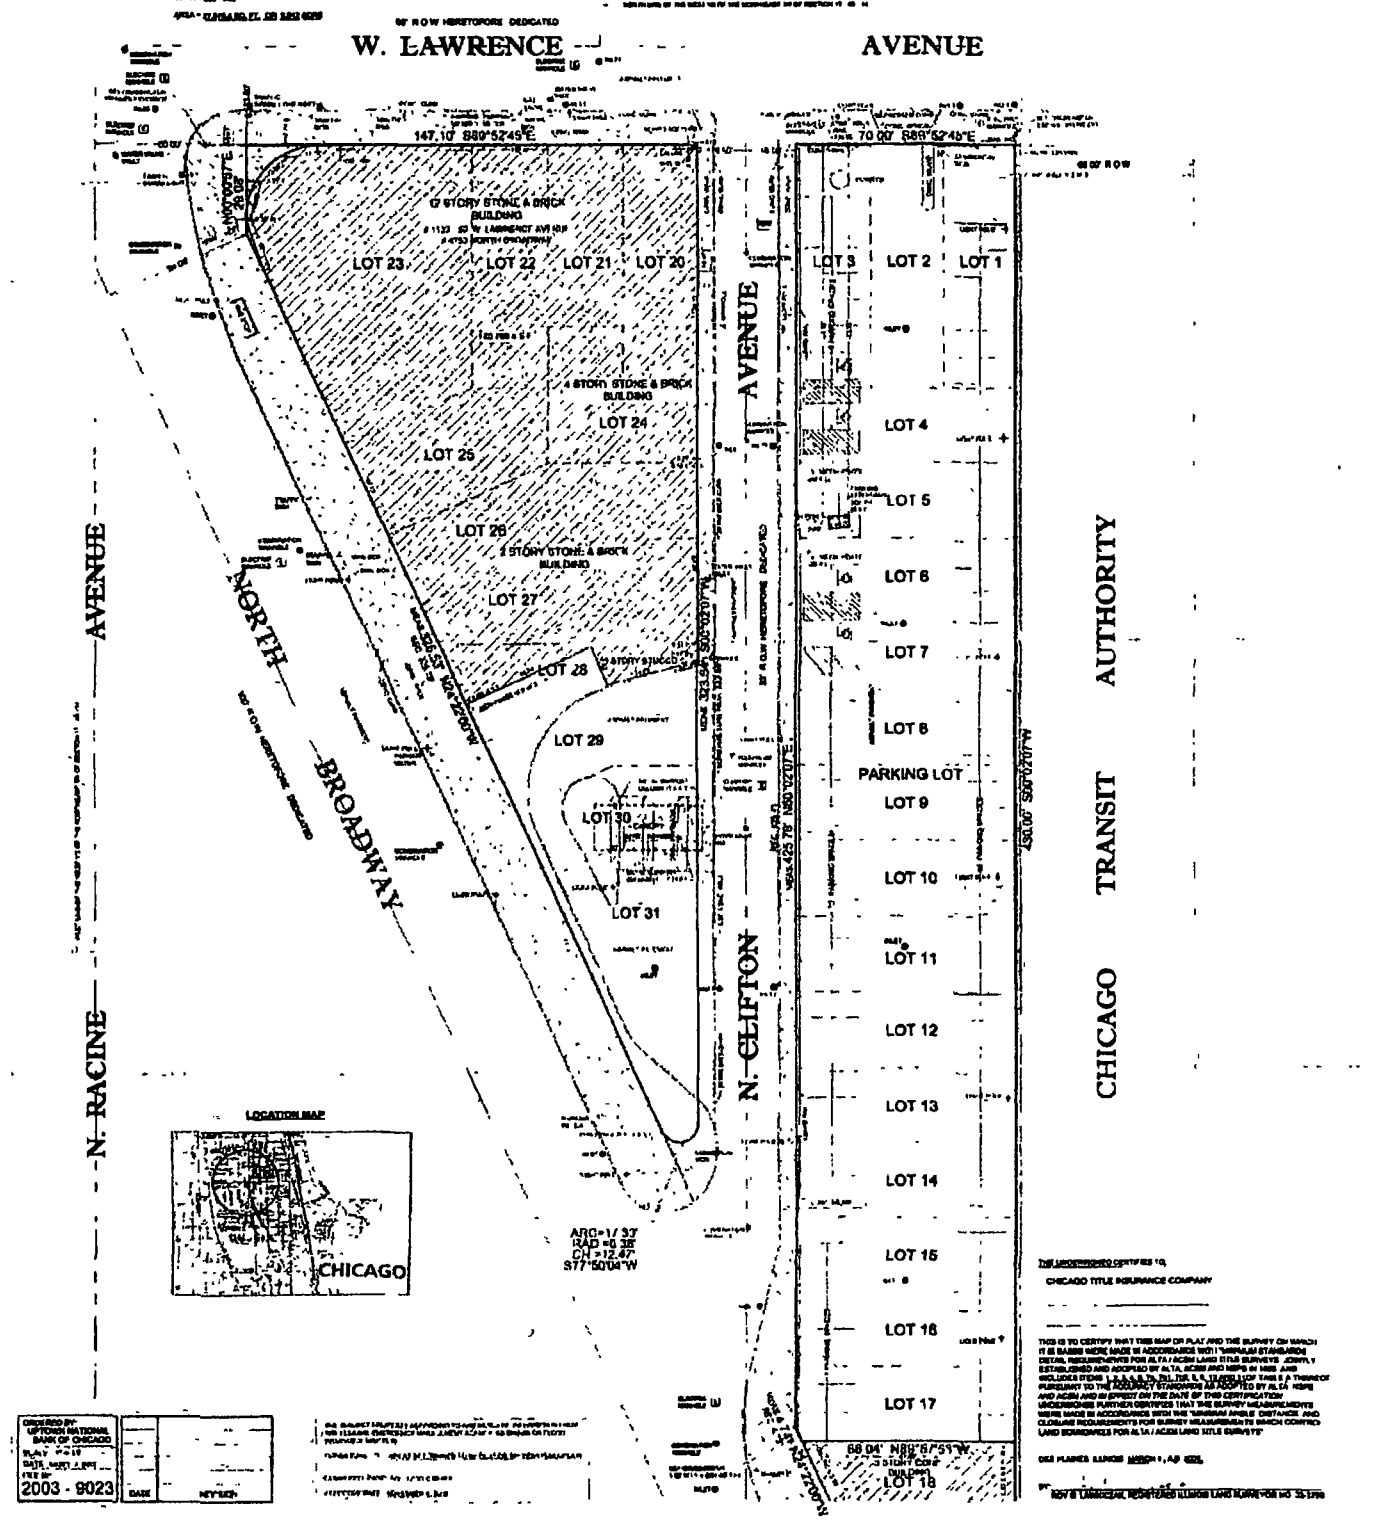


ORDERED BY:
UPTOWN NATIONAL BANK OF CHICAGO
DATE:
FILE #:
2003 - 9023

DATE | REVISION

THE UNDERSIGNED CERTIFIES TO:
CHICAGO TITLE INSURANCE COMPANY

THIS IS TO CERTIFY THAT THIS MAP OR PLAT AND THE SURVEY ON WHICH IT IS BASED WERE MADE IN ACCORDANCE WITH "MINIMUM STANDARD DETAIL REQUIREMENTS FOR ALTA / ACSM LAND TITLE SURVEYS", JOINTLY ESTABLISHED AND ADOPTED BY ALTA, ACSM AND NSPS IN 1999, AND INCLUDES ITEMS 1, 2, 3, 4, 6, 7a, 7b1, 7c, 8, 9, 13 AND 16 OF TABLE A THEREOF PURSUANT TO THE ACCURACY STANDARDS AS ADOPTED BY ALTA, NSPS AND ACSM AND IN EFFECT ON THE DATE OF THIS CERTIFICATION. UNDERSIGNED FURTHER CERTIFIES THAT THE SURVEY MEASUREMENTS WERE MADE IN ACCORDANCE WITH THE "MINIMUM ANGLE, DISTANCE, AND CLOSURE REQUIREMENTS FOR SURVEY MEASUREMENTS WHICH CONTROL LAND BOUNDARIES FOR ALTA / ACSM LAND TITLE SURVEYS"

DATE PLANNED: [illegible], A.D. 1999.

BY: [illegible]
ILLINOIS REGISTERED LAND SURVEYOR NO. 35-[illegible]

**Department of Business Affairs and Consumer Protection**
Small Business Center- Public Way Use Unit
City Hall- 121 N. LaSalle Street Room 800 • Chicago, IL 60602
312-74-GOBIZ / 312-744-6249 • (312) 744-1944 (TTY)
http://www.cityofchicago.org/bacp

**03/18/2015**

Alderman **Harry Osterman**
Ward # **48**
City of Chicago
City Hall, Room **300**
121 North LaSalle Street
Chicago, Illinois 60602

Re: An ordinance to use and maintain a portion of the public right-of-way for **two (2) vault(s)** for **BROADWAY CLARK BUILDING CORPORATION**, adjacent to the premises known as **4753 N. Broadway** .

Dear Alderman **Harry Osterman**:

The applicant referenced above has requested the use of the public right-of-way for **vault(s)**. An ordinance has been prepared by the Department of Business Affairs and Consumer Protection – Small Business Center - Public Way Use Unit for presentation to the City Council. Because this request was made for properties located in your ward, as approved by you as per the attached, I respectfully request that you introduce the attached ordinance at the next City Council meeting.

If you have any questions regarding this ordinance, please contact Anthony Bertuca at (312) 744-5506.

**Department of Business Affairs and Consumer Protection**

# City of Chicago

O2015-2156

## Office of the City Clerk

## Document Tracking Sheet

| | |
|---|---|
| **Meeting Date:** | 3/18/2015 |
| **Sponsor(s):** | Osterman (48) |
| **Type:** | Ordinance |
| **Title:** | Grant(s) of privilege in public way for Cricket Wireless |
| **Committee(s) Assignment:** | Committee on Transportation and Public Way |

ORDINANCE
Cricket Wireless
Acct. No. 374354 - 1
Permit No. 1116702

*Be It Ordained by the City Council of the City of Chicago:*

SECTION 1. Permission and authority are hereby given and granted to Cricket Wireless, upon the terms and subject to the conditions of this ordinance to maintain and use one (1) sign(s) projecting over the public right-of-way attached to its premises known as 1121 W. Berwyn Ave..

Said sign structure(s) measures as follows; along W. Berwyn Avenue:
One (1) at thirteen point three three (13.33) feet in length, three point five eight (3.58) feet in height and eleven (11) feet above grade level.

The location of said privilege shall be as shown on prints kept on file with the Department of Business Affairs and Consumer Protection and the Office of the City Clerk.

Said privilege shall be constructed in accordance with plans and specifications approved by the Department of Transportation (Division of Project Development) and Zoning Department - Signs.

This grant of privilege in the public way shall be subject to the provisions of Section 10-28-015 and all other required provisions of the Municipal Code of Chicago.

The grantee shall pay to the City of Chicago as compensation for the privilege #1116702 herein granted the sum of three hundred ($300.00) per annum in advance.

A 25% penalty will be added for payments received after due date.

The permit holder agrees to hold the City of Chicago harmless for any damage, relocation or replacement costs associated with damage, relocation or removal of private property caused by the City performing work in the public way.

Authority herein given and granted for a period of five (5) years from and after Date of Passage.

Alderman _____

Harry Osterman 48th Ward

## Exterior Site Plan | CR-FL-36B-BP-R

SOUTH WATER SIGNS

E-02

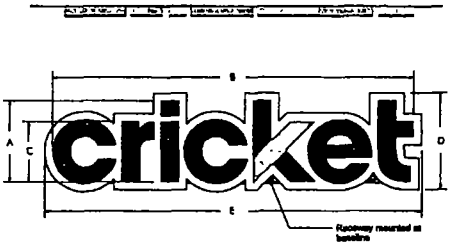


| Product Code | A | B | C | D | E | SF |
|---|---|---|---|---|---|---|
| CR-FL-36B-BP-R | 5'-4" | 131-5 5/16" | 2'-6 3/4" | 3'-1" | 15'-10 5/16" | 80.73 |

All raceways to be painted to match corresponding fascia colors

**Proposed**

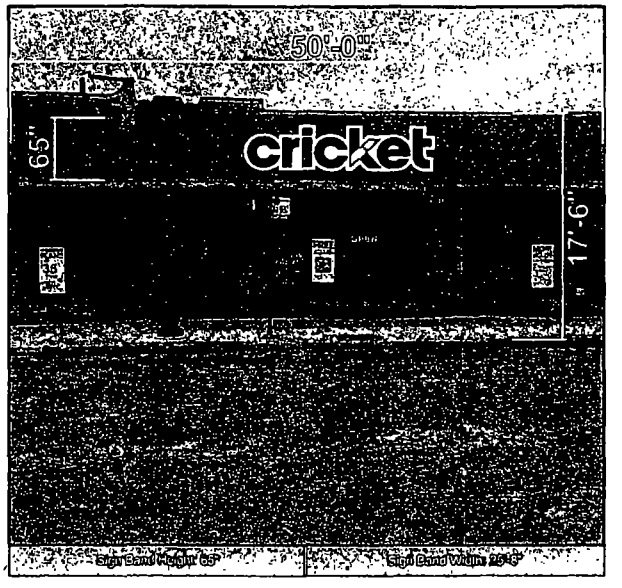


**Existing**

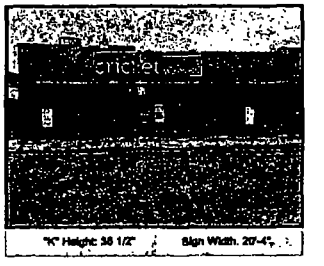


934 N. Church Road
Elmhurst, IL 60126
P 630.333.4900 F 630 333.4915

Revision notes:

cricket

| | | | |
|---|---|---|---|
| | | Drawn by | FK |
| Client | Cricket | Checked by | - |
| SWS Job# | 7009923 | Scale | NTS |
| Title | Main ID | Revision | - |
| Date | 11/25/14 | Page | 5 |

**Department of Business Affairs and Consumer Protection**
Small Business Center - Public Way Use Unit
City Hall - 121 N. LaSalle Street, Room 800 • Chicago, IL 60602
312-74-GOBIZ / 312-744-6249 • (312) 744-1944 (TTY)
http //www cityofchicago.org/bacp

**03/18/2015**

Alderman **Harry Osterman**
Ward # **48**
City of Chicago
City Hall, Room **300**
121 North LaSalle Street
Chicago, Illinois 60602

Re: An ordinance to use and maintain a portion of the public right-of-way for **one (1) sign(s)** for **Cricket Wireless**, adjacent to the premises known as **1121 W. Berwyn Ave.**.

Dear Alderman **Harry Osterman**:

The applicant referenced above has requested the use of the public right-of-way for a **sign(s)**. An ordinance has been prepared by the Department of Business Affairs and Consumer Protection – Small Business Center - Public Way Use Unit for presentation to the City Council. Because this request was made for properties located in your ward, as approved by you as per the attached, I respectfully request that you introduce the attached ordinance at the next City Council meeting.

If you have any questions regarding this ordinance, please contact Anthony Bertuca at (312) 744-5506.

**Department of Business Affairs and Consumer Protection**

# City of Chicago

O2015-2158

## Office of the City Clerk

## Document Tracking Sheet

| | |
|---|---|
| **Meeting Date:** | 3/18/2015 |
| **Sponsor(s):** | Osterman (48) |
| **Type:** | Ordinance |
| **Title:** | Grant(s) of privilege in public way for Edgewater Workbench |
| **Committee(s) Assignment:** | Committee on Transportation and Public Way |

ORDINANCE
Edgewater Workbench
Acct. No. 390944 - 1
Permit No. 1115533

*Be It Ordained by the City Council of the City of Chicago:*

SECTION 1. Permission and authority are hereby given and granted to Edgewater Workbench, upon the terms and subject to the conditions of this ordinance to maintain and use one (1) sign(s) projecting over the public right-of-way attached to its premises known as 1130 W. Thorndale Ave..

Said sign structure(s) measures as follows; along W. Throndale Avenue:
One (1) at four point three three (4.33) feet in length, one point five (1.5) feet in height and ten (10) feet above grade level.

The location of said privilege shall be as shown on prints kept on file with the Department of Business Affairs and Consumer Protection and the Office of the City Clerk.

Said privilege shall be constructed in accordance with plans and specifications approved by the Department of Transportation (Division of Project Development) and Zoning Department - Signs.

This grant of privilege in the public way shall be subject to the provisions of Section 10-28-015 and all other required provisions of the Municipal Code of Chicago.

The grantee shall pay to the City of Chicago as compensation for the privilege #1115533 herein granted the sum of one hundred ($100.00) per annum in advance.

A 25% penalty will be added for payments received after due date.

The permit holder agrees to hold the City of Chicago harmless for any damage, relocation or replacement costs associated with damage, relocation or removal of private property caused by the City performing work in the public way.

Authority herein given and granted for a period of five (5) years from and after Date of Passage.

Alderman _____

Harry Osterman 48th Ward

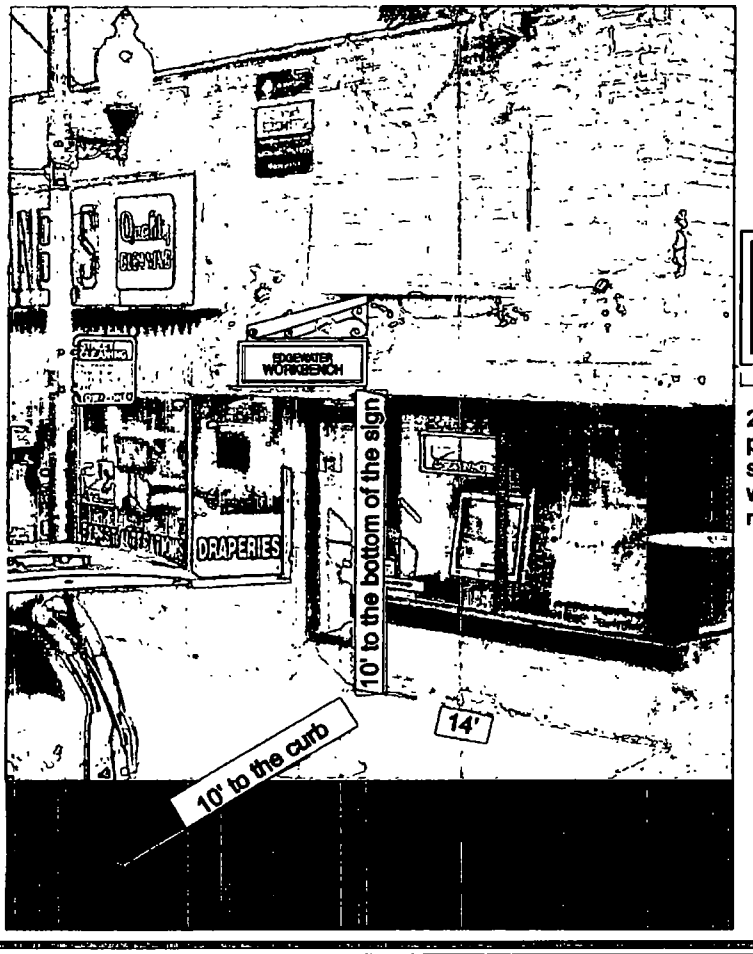


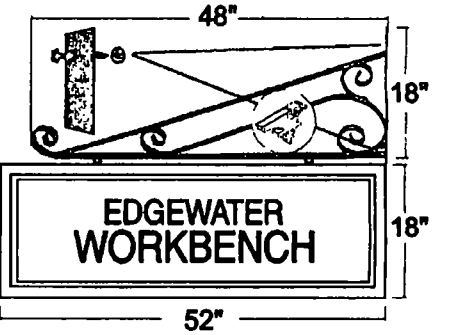


2 sided routed xtira sign (1.25" thick) painted black & white hanging on standard metal scroll bracket, mounted with 2 1/2" screws w/ washers & anchor mollies.

Customer Name:
Description:
Drawn By:
Scroll Frame Sign.fs

STOP **This sign will be produced as shown.**
**Changes made after final approval will incur additional charges.** STOP

IT'S A SIGN
Celebrating 10 Years
1114 West Madison Street
Oak Park, Illinois 60302
Office: 708-848-7446
www.ItsASign.net

**Department of Business Affairs and Consumer Protection**
Small Business Center - Public Way Use Unit
City Hall - 121 N. LaSalle Street, Room 800 • Chicago, IL 60602
312-74-GOBIZ / 312-744-6249 • (312) 744-1944 (TTY)
http://www.cityofchicago.org/bacp

**03/18/2015**

Alderman **Harry Osterman**
Ward # **48**
City of Chicago
City Hall, Room **300**
121 North LaSalle Street
Chicago, Illinois 60602

Re: An ordinance to use and maintain a portion of the public right-of-way for **one (1) sign(s)** for **Edgewater Workbench**, adjacent to the premises known as **1130 W. Thorndale Ave.**.

Dear Alderman **Harry Osterman**:

The applicant referenced above has requested the use of the public right-of-way for a **sign(s)**. An ordinance has been prepared by the Department of Business Affairs and Consumer Protection – Small Business Center - Public Way Use Unit for presentation to the City Council. Because this request was made for properties located in your ward, as approved by you as per the attached, I respectfully request that you introduce the attached ordinance at the next City Council meeting.

If you have any questions regarding this ordinance, please contact Anthony Bertuca at (312) 744-5506.

**Department of Business Affairs and Consumer Protection**

# City of Chicago

O2015-2159

Office of the City Clerk

*Document Tracking Sheet*

| | |
|---|---|
| **Meeting Date:** | 3/18/2015 |
| **Sponsor(s):** | Osterman (48) |
| **Type:** | Ordinance |
| **Title:** | Grant(s) of privilege in public way for Kent M. Lucaccioni Ltd. |
| **Committee(s) Assignment:** | Committee on Transportation and Public Way |

ORDINANCE
KENT M. LUCACCIONI, LTD
Acct. No. 394161 - 1
Permit No. 1115534

*Be It Ordained by the City Council of the City of Chicago:*

SECTION 1. Permission and authority are hereby given and granted to KENT M. LUCACCIONI, LTD, upon the terms and subject to the conditions of this ordinance to maintain and use one (1) sign(s) projecting over the public right-of-way attached to its premises known as 5025 N. Broadway .

Said sign structure(s) measures as follows; along N. Broadway:
One (1) at ten (10) feet in length, two point eight three (2.83) feet in height and seventeen (17) feet above grade level.

The location of said privilege shall be as shown on prints kept on file with the Department of Business Affairs and Consumer Protection and the Office of the City Clerk.

Said privilege shall be constructed in accordance with plans and specifications approved by the Department of Transportation (Division of Project Development) and Zoning Department - Signs.

This grant of privilege in the public way shall be subject to the provisions of Section 10-28-015 and all other required provisions of the Municipal Code of Chicago.

The grantee shall pay to the City of Chicago as compensation for the privilege #1115534 herein granted the sum of three hundred ($300.00) per annum in advance.

A 25% penalty will be added for payments received after due date.

The permit holder agrees to hold the City of Chicago harmless for any damage, relocation or replacement costs associated with damage, relocation or removal of private property caused by the City performing work in the public way.

Authority herein given and granted for a period of five (5) years from and after Date of Passage.

Alderman 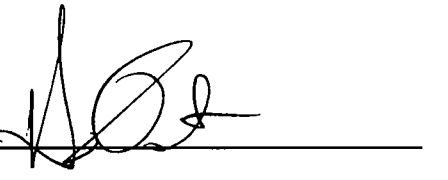

Harry Osterman 48th Ward

CITY OF CHICAGO · BACP-PWU · BUNDLE PERMIT APPLICATION · V.09.28.10

# APPLICATION TO USE THE PUBLIC RIGHT OF WAY

***EXAMPLE OF SIGN DRAWING***

PROPERTY LOCATION: 5025 N. Broadway

ORGANIZATION(S) NAME: KENT M. LUCACCIONI, LTD.

## LIGHTED BOX SIGN

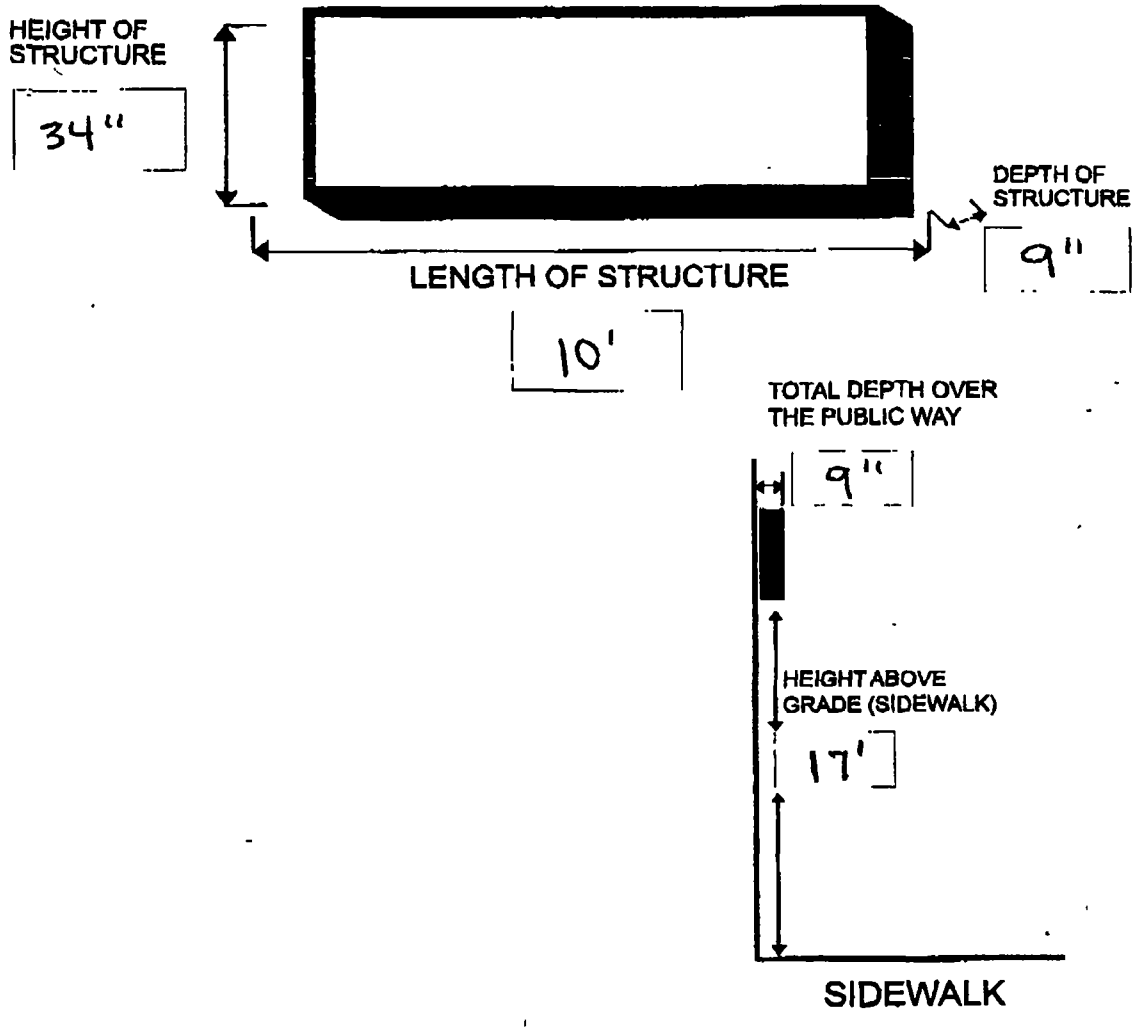

**Department of Business Affairs and Consumer Protection**
Small Business Center - Public Way Use Unit
City Hall - 121 N. LaSalle Street, Room 800 • Chicago, IL 60602
312-74-GOBIZ / 312-744-6249 • (312) 744-1944 (TTY)
http://www.cityofchicago.org/bacp

**03/18/2015**

Alderman **Harry Osterman**
Ward # **48**
City of Chicago
City Hall, Room **300**
121 North LaSalle Street
Chicago, Illinois 60602

Re: An ordinance to use and maintain a portion of the public right-of-way for **one (1) sign(s)** for **KENT M. LUCACCIONI, LTD**, adjacent to the premises known as **5025 N. Broadway** .

Dear Alderman **Harry Osterman**:

The applicant referenced above has requested the use of the public right-of-way for a **sign(s)**. An ordinance has been prepared by the Department of Business Affairs and Consumer Protection – Small Business Center - Public Way Use Unit for presentation to the City Council. Because this request was made for properties located in your ward, as approved by you as per the attached, I respectfully request that you introduce the attached ordinance at the next City Council meeting.

If you have any questions regarding this ordinance, please contact Anthony Bertuca at (312) 744-5506.

**Department of Business Affairs and Consumer Protection**

# City of Chicago

O2015-2161

Office of the City Clerk

Document Tracking Sheet

| | |
|---|---|
| **Meeting Date:** | 3/18/2015 |
| **Sponsor(s):** | Osterman (48) |
| **Type:** | Ordinance |
| **Title:** | Grant(s) of privilege in public way for Magnolia Commons LLC |
| **Committee(s) Assignment:** | Committee on Transportation and Public Way |

ORDINANCE
Magnolia Commons LLC
Acct. No. 378423 - 1
Permit No. 1116719

*Be It Ordained by the City Council of the City of Chicago:*

SECTION 1. Permission and authority are hereby given and granted to Magnolia Commons LLC, upon the terms and subject to the conditions of this ordinance to construct, install, maintain and use one (1) Bicycle Rack(s) on the public right-of-way adjacent to its premises known as 4875 N. Magnolia Ave..

Said Bicycle Rack(s) at N. Magnolia Street measure(s):
One (1) at thirteen (13) feet in length, and one point five eight (1.58) foot in width for a total of twenty point five four (20.54) square feet.

The location of said privilege shall be as shown on prints kept on file with the Department of Business Affairs and Consumer Protection and the Office of the City Clerk.

Said privilege shall be constructed in accordance with plans and specifications approved by the Department of Planning and Development and Department of Transportation (Division of Project Development).

This grant of privilege in the public way shall be subject to the provisions of Section 10-28-015 and all other required provisions of the Municipal Code of Chicago.

The grantee shall pay to the City of Chicago as compensation for the privilege #1116719 herein granted the sum of zero ($.00) per annum in advance.

A 25% penalty will be added for payments received after due date.

The permit holder agrees to hold the City of Chicago harmless for any damage, relocation or replacement costs associated with damage, relocation or removal of private property caused by the City performing work in the public way.

Authority herein given and granted for a period of five (5) years from and after Date of Passage.

Alderman _____

Harry Osterman 48th Ward

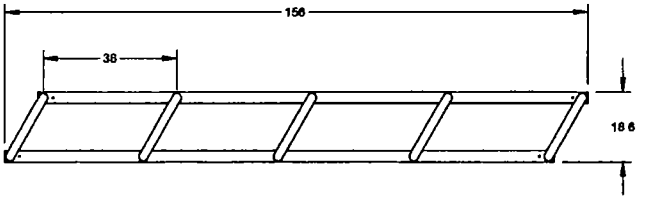


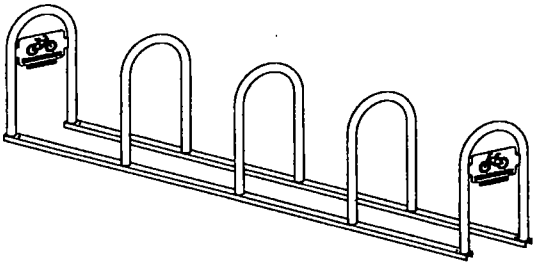

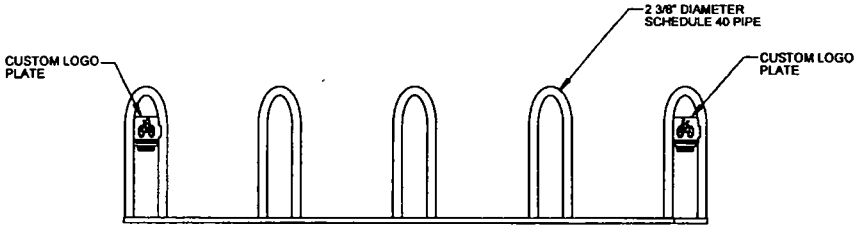


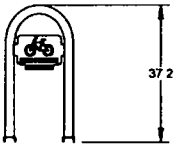


NOTE

1 DO NOT SCALE DRAWING

2 INSTALLATION TO BE COMPLETED IN ACCORDANCE WITH MANUFACTURER'S SPECIFICATIONS

3 TOTAL WEIGHT 255 LBS

4 SPECIFICATIONS ARE SUBJECT TO CHANGE

SARIS CYCLING GROUP

WE BRING CYCLING TO LIFE

**SARIS CYCLING GROUP**

5253 VERONA RD., MADISON WI. 53711
1-800-783-7257 / 1-608-274-6550
WWW.SARIS.COM WWW.CYCLEOPS.COM

© SARIS CYCLING GROUP 2010
THE INFORMATION CONTAINED IN THIS DRAWING IS THE SOLE PROPERTY OF SARIS CYCLING GROUP. ANY REPRODUCTION IN PART OR WHOLE WITHOUT THE WRITTEN PERMISSION OF SARIS CYCLING GROUP IS PROHIBITED.

TITLE
2142-18 BIKE ANGLED BRANDED BIKE CORRAL

**Department of Business Affairs and Consumer Protection**
Small Business Center - Public Way Use Unit
City Hall - 121 N. LaSalle Street, Room 800 • Chicago, IL 60602
312-74-GOBIZ / 312-744-6249 • (312) 744-1944 (TTY)
http://www.cityofchicago.org/bacp

**03/18/2015**

Alderman **Harry Osterman**
Ward # **48**
City of Chicago
City Hall, Room **300**
121 North LaSalle Street
Chicago, Illinois 60602

Re: An ordinance to use and maintain a portion of the public right-of-way for **one (1) bicycle rack(s)** for **Magnolia Commons LLC**, adjacent to the premises known as **4875 N. Magnolia Ave.**.

Dear Alderman **Harry Osterman**:

The applicant referenced above has requested the use of the public right-of-way for a **bicycle rack(s)**. An ordinance has been prepared by the Department of Business Affairs and Consumer Protection – Small Business Center - Public Way Use Unit for presentation to the City Council. Because this request was made for properties located in your ward, as approved by you as per the attached, I respectfully request that you introduce the attached ordinance at the next City Council meeting.

If you have any questions regarding this ordinance, please contact Anthony Bertuca at (312) 744-5506.

**Department of Business Affairs and Consumer Protection**

# City of Chicago

O2015-2163

## Office of the City Clerk

## Document Tracking Sheet

| | |
|---|---|
| **Meeting Date:** | 3/18/2015 |
| **Sponsor(s):** | Osterman (48) |
| **Type:** | Ordinance |
| **Title:** | Grant(s) of privilege in public way for Whole Foods Market - planters |
| **Committee(s) Assignment:** | Committee on Transportation and Public Way |

ORDINANCE
WHOLE FOODS MARKET
Acct. No. 86298 - 41
Permit No. 1116833

*Be It Ordained by the City Council of the City of Chicago:*

SECTION 1. Permission and authority are hereby given and granted to WHOLE FOODS MARKET, upon the terms and subject to the conditions of this ordinance to construct, install, maintain and use eight (8) Planter(s) on the public right-of-way for beautification purposes adjacent to its premises known as 6009 N. Broadway .

Said Planter(s) at N. Broadway measure(s):
Eight (8) at five (5) feet in length, and two point seven five (2.75) feet in width for a total of one hundred ten (110) square feet.

Grantee must allow the required clear and unobstructed space for pedestrian passage at all times per rules and regulations approved by the Department of Transportation.

The location of said privilege shall be as shown on prints kept on file with the Department of Business Affairs and Consumer Protection and the Office of the City Clerk.

Said privilege shall be constructed in accordance with plans and specifications approved by the Department of Planning and Development and Department of Transportation (Division of Project Development).

This grant of privilege in the public way shall be subject to the provisions of Section 10-28-015 and all other required provisions of the Municipal Code of Chicago.

The grantee shall pay to the City of Chicago as compensation for the privilege #1116833 herein granted the sum of zero ($.00) per annum in advance.

A 25% penalty will be added for payments received after due date.

The permit holder agrees to hold the City of Chicago harmless for any damage, relocation or replacement costs associated with damage, relocation or removal of private property caused by the City performing work in the public way.

Authority herein given and granted for a period of five (5) years from and after Date of Passage.

Alderman _____

Harry Osterman 48th Ward

## LANDSCAPE NOTES:

1. 'DURA ART STONE' PLANTER - 60" WIDE x 30" HIGH x 24" DEEP. PRODUCT TYPE TO BE SQUARE, CLASSIC STYLE. MATERIAL TO BE 'GLASCRETE', LIGHT SAND BLAST FINISH, LIMESTONE COLOR.
2. PROVIDE NEW TOP SOIL MIXTURE PER TITLE 10, CHAPTER 32 OF THE CHICAGO MUNICIPAL CODE:
   SOIL COMPOSITION. 45 - 77% SILT, 0 - 25% CLAY
   SOIL ACIDITY: ph 6 0 - 7.0
   SOIL ORGANIC CONTENT: 3 - 5%
3. VINE SPECIES. BOSTON IVY (PARTHENOCISSUS TRICUSPIDATA) 1 GALLON PLANTS TO BE SPACED A MINIMUM 1'-0" APART.
4. BOSTON IVY TO BE MAINTAINED AND TRIMMED REGULARLY TO STAY WITHIN THE BOUNDARY OF THE TRELLIS SYSTEM AS NOT TO SPREAD ABOVE THE EXISTING WALL.

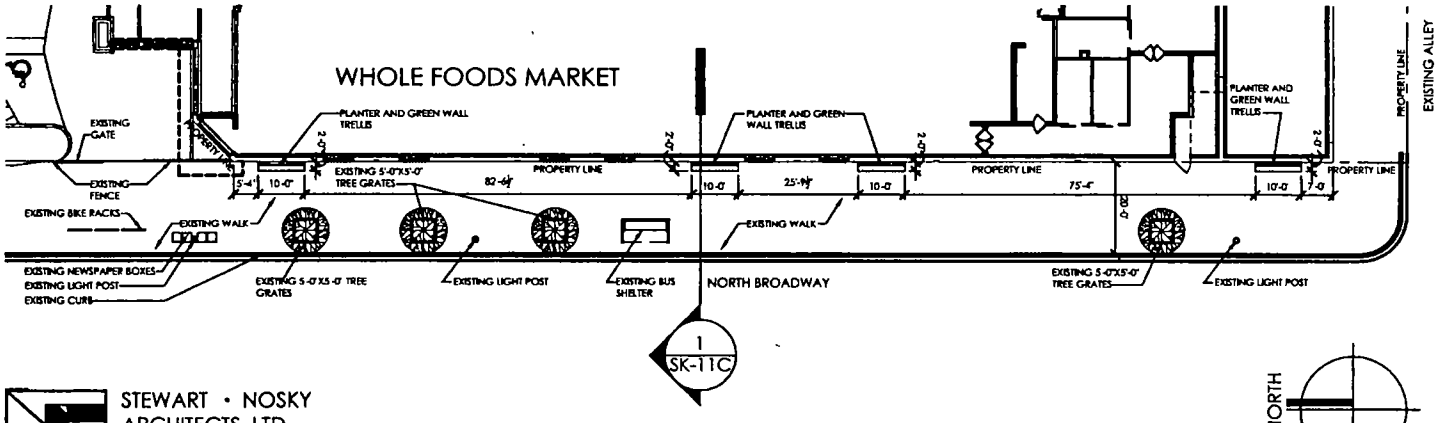


STEWART • NOSKY
ARCHITECTS, LTD.
2300 Cabot Drive Suite 190
Lisle, IL 60532
PH (630) 577-1655 FAX (630) 577-1656

NORTH

# SK-11A

JOB# 1403.00
WFM-EWR, 6009 N. BROADWAY, CHICAGO IL.
09 JANUARY 2015

1 / A2.5 — GREEN WALL PARTIAL PLAN
Scale: NTS

Department of Business Affairs and Consumer Protection
Small Business Center - Public Way Use Unit
City Hall - 121 N. LaSalle Street, Room 800 • Chicago, IL 60602
312-74-GOBIZ / 312-744-6249 • (312) 744-1944 (TTY)
http://www.cityofchicago.org/bacp

**03/18/2015**

Alderman **Harry Osterman**
Ward # **48**
City of Chicago
City Hall, Room **300**
121 North LaSalle Street
Chicago, Illinois 60602

Re: An ordinance to use and maintain a portion of the public right-of-way for **eight (8) planter(s)** for **WHOLE FOODS MARKET**, adjacent to the premises known as **6009 N. Broadway** .

Dear Alderman **Harry Osterman**:

The applicant referenced above has requested the use of the public right-of-way for a **planter(s)**. An ordinance has been prepared by the Department of Business Affairs and Consumer Protection – Small Business Center - Public Way Use Unit for presentation to the City Council. Because this request was made for properties located in your ward, as approved by you as per the attached, I respectfully request that you introduce the attached ordinance at the next City Council meeting.

If you have any questions regarding this ordinance, please contact Anthony Bertuca at (312) 744-5506.

**Department of Business Affairs and Consumer Protection**

# City of Chicago

O2015-2165

## Office of the City Clerk

## Document Tracking Sheet

| | |
|---|---|
| **Meeting Date:** | 3/18/2015 |
| **Sponsor(s):** | Osterman (48) |
| **Type:** | Ordinance |
| **Title:** | Grant(s) of privilege in public way for Whole Foods Market - signs |
| **Committee(s) Assignment:** | Committee on Transportation and Public Way |

ORDINANCE
WHOLE FOODS MARKET
Acct. No. 86298 - 41
Permit No. 1116172

*Be It Ordained by the City Council of the City of Chicago:*

SECTION 1. Permission and authority are hereby given and granted to WHOLE FOODS MARKET, upon the terms and subject to the conditions of this ordinance to maintain and use two (2) sign(s) projecting over the public right-of-way attached to its premises known as 6009 N. Broadway .

Said sign structure(s) measures as follows; along N BROADWAY:
One (1) at sixty (60) feet in length, four (4) feet in height and thirteen (13) feet above grade level.
One (1) at twelve (12) feet in length, eight point five (8.5) feet in height and thirteen (13) feet above grade level.

The location of said privilege shall be as shown on prints kept on file with the Department of Business Affairs and Consumer Protection and the Office of the City Clerk.

Said privilege shall be constructed in accordance with plans and specifications approved by the Department of Transportation (Division of Project Development) and Zoning Department - Signs.

This grant of privilege in the public way shall be subject to the provisions of Section 10-28-015 and all other required provisions of the Municipal Code of Chicago.

The grantee shall pay to the City of Chicago as compensation for the privilege #1116172 herein granted the sum of six hundred ($600.00) per annum in advance.

A 25% penalty will be added for payments received after due date.

The permit holder agrees to hold the City of Chicago harmless for any damage, relocation or replacement costs associated with damage, relocation or removal of private property caused by the City performing work in the public way.

Authority herein given and granted for a period of five (5) years from and after Date of Passage.

Alderman 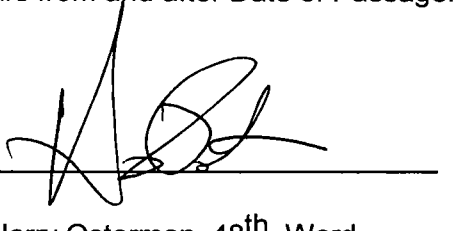

Harry Osterman 48th Ward

Ⓐ ONE(1) L.E.D. ILLUMINATED CHANNEL LETTER DISPLAY, RACEWAY MOUNTED • FRONT VIEW
SCALE: 3/16"=1'

Ⓑ ONE(1) L.E.D. ILLUMINATED CHANNEL LETTER DISPLAY, RACEWAY MOUNTED • FRONT VIEW
SCALE: 1/4"=1'

Ⓒ ONE(1) L.E.D. ILLUMINATED CHANNEL LETTER DISPLAY, RACEWAY MOUNTED • FRONT VIEW
SCALE: 1/4"=1'

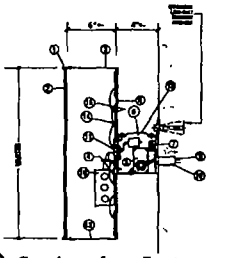

Ⓐ Ⓑ Ⓒ *Section thru Letters*

**LEGEND**

1 TRIM CAP - PMS 349 GREEN
2 2447 WHITE PLEX FACE - FIRST SURFACE
3630-20 GREEN VINYL
3 .040 & .063 ALUMINUM RETURN - PT PMS 349 GREEN
4 TERMINAL BLOCK
5 TRANSFORMER, CLASS II 12V
6 BRIDGE RECTIFIER
7 SAFETY SWITCH
8 .090 ALUMINUM BACK
9 120V PRIMARY, NO 12 THHN STRANDED WIRE, 1-20 AMP CIRCUIT
10 FLEXIBLE WEATHERPROOF CONDUIT PER LOCAL CODE SILICONE SEAL ALL PENETRATIONS
11 UL APPROVED STANDARD BUSHING
12 ALUM. PAINT'D. RACEWAY w/ ACCESS LID
13 1/4" DRAIN HOLE
14 L.E.D. CIRCUIT BOARD
15 L.E.D STENCIL
16 "J" BOX

DOYLE
GENERAL SIGN CONTRACTORS

| DATE | REVISION |
|---|---|
| | |

CUSTOMER APPROVAL DATE

This design is the original and unpublished work of DOYLE SIGNS, INC. and may not be reproduced, copied or exhibited in any fashion without the expressed written consent from an authorized officer of the Company. The right to this design may be purchased.

| | | | | | | | |
|---|---|---|---|---|---|---|---|
| CLIENT | WHOLE FOODS MARKET | | | | | | |
| ADDRESS | 6008 N BROADWAY | | | | | | |
| CITY | CHICAGO | STATE | IL | SESSION | DF / KM | SALESPERSON | TD |
| DRWG. NO. | 13967 | SCALE: | NOTED | DATE: | 8.23.2014 | SHEET NO. | 1 |

**Department of Business Affairs and Consumer Protection**
Small Business Center - Public Way Use Unit
City Hall - 121 N LaSalle Street, Room 800 • Chicago, IL 60602
312-74-GOBIZ / 312-744-6249 • (312) 744-1944 (TTY)
http://www.cityofchicago.org/bacp

**03/18/2015**

Alderman **Harry Osterman**
Ward # **48**
City of Chicago
City Hall, Room **300**
121 North LaSalle Street
Chicago, Illinois 60602

Re: An ordinance to use and maintain a portion of the public right-of-way for **two (2) sign(s)** for **WHOLE FOODS MARKET**, adjacent to the premises known as **6009 N. Broadway** .

Dear Alderman **Harry Osterman**:

The applicant referenced above has requested the use of the public right-of-way for a **sign(s)**. An ordinance has been prepared by the Department of Business Affairs and Consumer Protection – Small Business Center - Public Way Use Unit for presentation to the City Council. Because this request was made for properties located in your ward, as approved by you as per the attached, I respectfully request that you introduce the attached ordinance at the next City Council meeting.

If you have any questions regarding this ordinance, please contact Anthony Bertuca at (312) 744-5506.

**Department of Business Affairs and Consumer Protection**

# City of Chicago

O2015-2167

## Office of the City Clerk

## Document Tracking Sheet

| | |
|---|---|
| **Meeting Date:** | 3/18/2015 |
| **Sponsor(s):** | Osterman (48) |
| **Type:** | Ordinance |
| **Title:** | Grant(s) of privilege in public way for Whole Foods Market - ivy trellis |
| **Committee(s) Assignment:** | Committee on Transportation and Public Way |

ORDINANCE
WHOLE FOODS MARKET
Acct. No. 86298 - 41
Permit No. 1116834

*Be It Ordained by the City Council of the City of Chicago:*

SECTION 1. Permission and authority are hereby given and granted to WHOLE FOODS MARKET, upon the terms and subject to the conditions of this ordinance to construct, install, maintain and use four (4) Ivy Trellis(s) projecting over the public right-of-way for beautification purposes adjacent to its premises known as 6009 N. Broadway .

Said Ivy Trellis(s) at N. Broadway measure(s):

Four (4) at ten (10) feet in length, and point seven five (.75) feet in depth for a total of thirty (30) square feet. Said ivy trellis(s) shall be approximately ten (10) feet six (6) inches above grade level.

The location of said privilege shall be as shown on prints kept on file with the Department of Business Affairs and Consumer Protection and the Office of the City Clerk.

Said privilege shall be constructed in accordance with plans and specifications approved by the Department of Planning and Development and Department of Transportation (Division of Project Development).

This grant of privilege in the public way shall be subject to the provisions of Section 10-28-015 and all other required provisions of the Municipal Code of Chicago.

The grantee shall pay to the City of Chicago as compensation for the privilege #1116834 herein granted the sum of zero ($.00) per annum in advance.

A 25% penalty will be added for payments received after due date.

The permit holder agrees to hold the City of Chicago harmless for any damage, relocation or replacement costs associated with damage, relocation or removal of private property caused by the City performing work in the public way.

Authority herein given and granted for a period of five (5) years from and after Date of Passage.

Alderman 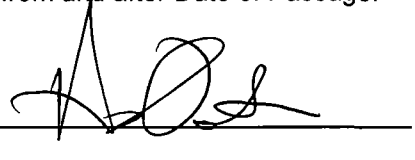

Harry Osterman 48th Ward

## LANDSCAPE NOTES:

1. 'DURA ART STONE' PLANTER - 60" WIDE x 30" HIGH x 24" DEEP. PRODUCT TYPE TO BE SQUARE, CLASSIC STYLE. MATERIAL TO BE 'GLASCRETE', LIGHT SAND BLAST FINISH, LIMESTONE COLOR.
2. PROVIDE NEW TOP SOIL MIXTURE PER TITLE 10, CHAPTER 32 OF THE CHICAGO MUNICIPAL CODE:
   SOIL COMPOSITION: 45 - 77% SILT, 0 - 25% CLAY
   SOIL ACIDITY: ph 6.0 - 7.0
   SOIL ORGANIC CONTENT: 3 - 5%
3. VINE SPECIES: BOSTON IVY (PARTHENOCISSUS TRICUSPIDATA) 1 GALLON PLANTS TO BE SPACED A MINIMUM 1'-0" APART.
4. BOSTON IVY TO BE MAINTAINED AND TRIMMED REGULARLY TO STAY WITHIN THE BOUNDARY OF THE TRELLIS SYSTEM AS NOT TO SPREAD ABOVE THE EXISTING WALL.

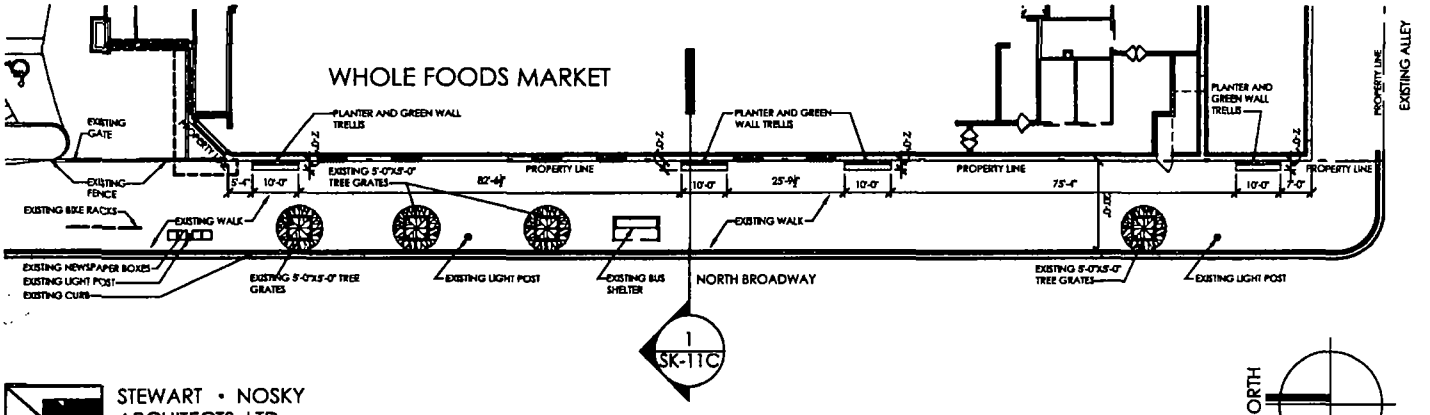


STEWART • NOSKY
ARCHITECTS, LTD.
2300 Cabot Drive Suite 190
Lisle, IL 60532
PH (630) 577-1655 FAX (630) 577-1656

# SK-11A

JOB# 1403.00
WFM-EWR, 6009 N. BROADWAY, CHICAGO IL.
09 JANUARY 2015

| 1 | GREEN WALL PARTIAL PLAN |
|---|---|
| A2.5 | Scale: NTS |

**Department of Business Affairs and Consumer Protection**
Small Business Center- Public Way Use Unit
City Hall- 121 N. LaSalle Street Room 800 • Chicago, IL 60602
312-74-GOBIZ / 312-744-6249 • (312) 744-1944 (TTY)
http //www.cityofchicago.org/bacp

**03/18/2015**

Alderman **Harry Osterman**
Ward # **48**
City of Chicago
City Hall, Room **300**
121 North LaSalle Street
Chicago, Illinois 60602

Re: An ordinance to use and maintain a portion of the public right-of-way for **four (4) trellis(s)** for **WHOLE FOODS MARKET**, adjacent to the premises known as **6009 N. Broadway** .

Dear Alderman **Harry Osterman**:

The applicant referenced above has requested the use of the public right-of-way for **trellis(s)**. An ordinance has been prepared by the Department of Business Affairs and Consumer Protection – Small Business Center - Public Way Use Unit for presentation to the City Council. Because this request was made for properties located in your ward, as approved by you as per the attached, I respectfully request that you introduce the attached ordinance at the next City Council meeting.

If you have any questions regarding this ordinance, please contact Anthony Bertuca at (312) 744-5506.

**Department of Business Affairs and Consumer Protection**

# City of Chicago

O2015-2169

## Office of the City Clerk

## Document Tracking Sheet

| | |
|---|---|
| **Meeting Date:** | 3/18/2015 |
| **Sponsor(s):** | Osterman (48) |
| **Type:** | Ordinance |
| **Title:** | Grant(s) of privilege in public way for Winthrop Commons LLC |
| **Committee(s) Assignment:** | Committee on Transportation and Public Way |

ORDINANCE
WINTHROP COMMONS LLC
Acct. No. 396039 - 1
Permit No. 1116717

*Be It Ordained by the City Council of the City of Chicago:*

SECTION 1. Permission and authority are hereby given and granted to WINTHROP COMMONS LLC, upon the terms and subject to the conditions of this ordinance to construct, install, maintain and use one (1) Bicycle Rack(s) on the public right-of-way adjacent to its premises known as 5718 N. Winthrop Ave..

Said Bicycle Rack(s) at N. Winthrop Avenue measure(s):
One (1) at thirteen (13) feet in length, and one point five eight (1.58) foot in width for a total of twenty point five four (20.54) square feet.

The location of said privilege shall be as shown on prints kept on file with the Department of Business Affairs and Consumer Protection and the Office of the City Clerk.

Said privilege shall be constructed in accordance with plans and specifications approved by the Department of Planning and Development and Department of Transportation (Division of Project Development).

This grant of privilege in the public way shall be subject to the provisions of Section 10-28-015 and all other required provisions of the Municipal Code of Chicago.

The grantee shall pay to the City of Chicago as compensation for the privilege #1116717 herein granted the sum of zero ($.00) per annum in advance.

A 25% penalty will be added for payments received after due date.

The permit holder agrees to hold the City of Chicago harmless for any damage, relocation or replacement costs associated with damage, relocation or removal of private property caused by the City performing work in the public way.

Authority herein given and granted for a period of five (5) years from and after Date of Passage.

Alderman _____

Harry Osterman 48th Ward

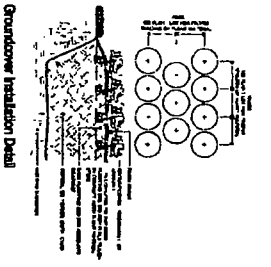


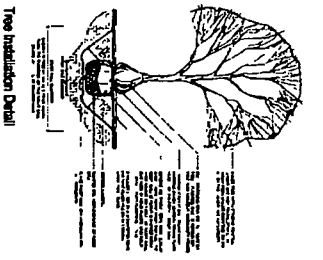


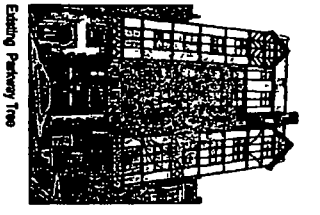


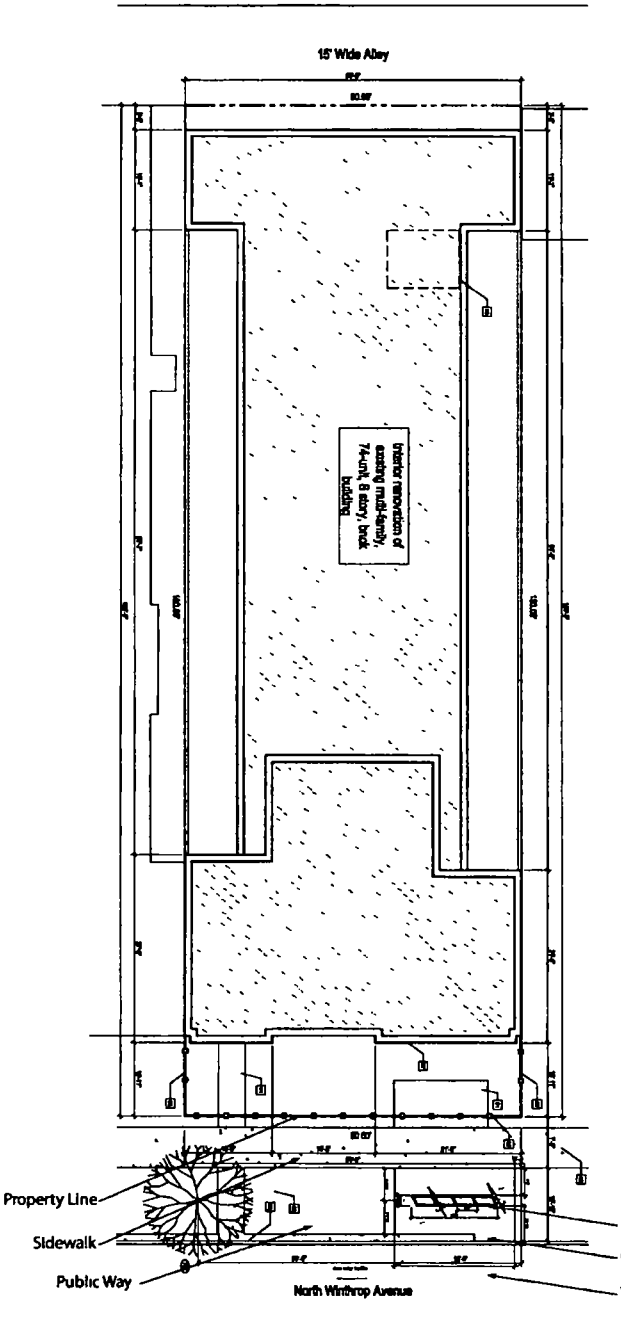


Planting Palette

Keynotes

Landscape Plan

L1.1

# 5718 North Winthrop Multi-Family

5718 North Winthrop Avenue
Chicago, Illinois 60660

moss:::
architecture design green

**Department of Business Affairs and Consumer Protection**
Small Business Center - Public Way Use Unit
City Hall - 121 N. LaSalle Street, Room 800 • Chicago, IL 60602
312-74-GOBIZ / 312-744-6249 • (312) 744-1944 (TTY)
http://www.cityofchicago.org/bacp

**03/18/2015**

Alderman **Harry Osterman**
Ward # **48**
City of Chicago
City Hall, Room **300**
121 North LaSalle Street
Chicago, Illinois 60602

Re: An ordinance to use and maintain a portion of the public right-of-way for **one (1) bicycle rack(s)** for **WINTHROP COMMONS LLC**, adjacent to the premises known as **5718 N. Winthrop Ave.**.

Dear Alderman **Harry Osterman**:

The applicant referenced above has requested the use of the public right-of-way for a **bicycle rack(s)**. An ordinance has been prepared by the Department of Business Affairs and Consumer Protection – Small Business Center - Public Way Use Unit for presentation to the City Council. Because this request was made for properties located in your ward, as approved by you as per the attached, I respectfully request that you introduce the attached ordinance at the next City Council meeting.

If you have any questions regarding this ordinance, please contact Anthony Bertuca at (312) 744-5506.

**Department of Business Affairs and Consumer Protection**

# City of Chicago

O2015-2171

Office of the City Clerk

Document Tracking Sheet

| | |
|---|---|
| **Meeting Date:** | 3/18/2015 |
| **Sponsor(s):** | Osterman (48) |
| **Type:** | Ordinance |
| **Title:** | Grant(s) of privilege in public way for Winthrop House LLC |
| **Committee(s) Assignment:** | Committee on Transportation and Public Way |

ORDINANCE
WINTHROP HOUSE LLC
Acct. No. 396001 - 1
Permit No. 1116699

*Be It Ordained by the City Council of the City of Chicago:*

SECTION 1. Permission and authority are hereby given and granted to WINTHROP HOUSE LLC, upon the terms and subject to the conditions of this ordinance to construct, install, maintain and use one (1) Bicycle Rack(s) on the public right-of-way adjacent to its premises known as 5411 N. Winthrop Ave..

Said Bicycle Rack(s) at N. Winthrop Avenue measure(s):
One (1) at thirteen (13) feet in length, and one point five eight (1.58) foot in width for a total of twenty point five four (20.54) square feet.

The location of said privilege shall be as shown on prints kept on file with the Department of Business Affairs and Consumer Protection and the Office of the City Clerk.

Said privilege shall be constructed in accordance with plans and specifications approved by the Department of Planning and Development and Department of Transportation (Division of Project Development).

This grant of privilege in the public way shall be subject to the provisions of Section 10-28-015 and all other required provisions of the Municipal Code of Chicago.

The grantee shall pay to the City of Chicago as compensation for the privilege #1116699 herein granted the sum of zero ($.00) per annum in advance.

A 25% penalty will be added for payments received after due date.

The permit holder agrees to hold the City of Chicago harmless for any damage, relocation or replacement costs associated with damage, relocation or removal of private property caused by the City performing work in the public way.

Authority herein given and granted for a period of five (5) years from and after Date of Passage.

Alderman _____

Harry Osterman 48th Ward

# GRÄBER USA Spike Anchor Kit Model #6259

## (For use in concrete only)

*Enclosed you will find (4) spikes, which will replace the (4) corner hex bolts (3/8"-16x3-1/4").*

**Step 1-**

- Once the rack is assembled, determine where the holes for each corner will lay on the foundation and mark those points.

**Step 2-**

- Using a 3/8" ANSI standard carbide drill bit, drill a hole 3" into the marked points and then clean the holes.

**Step 3-**

- Align holes in rack over the holes in the foundation.

**Step 4-**

- Using a hammer, drive the spike through both brace pole & end arch and into the foundation.

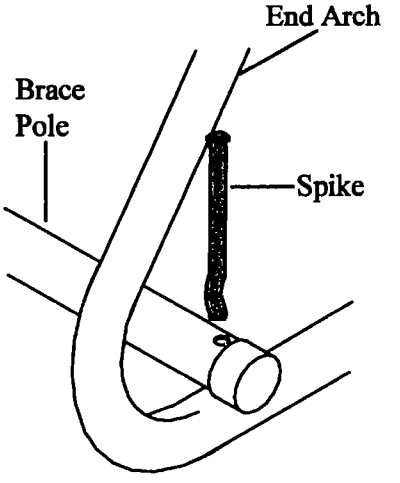


GRÄBER USA 5253 Verona Road • Madison, WI 53711 • 1-800-783-7257 • www.graberpoducts.com •12038 RevA 11/99

**Department of Business Affairs and Consumer Protection**
Small Business Center - Public Way Use Unit
City Hall - 121 N LaSalle Street, Room 800 • Chicago, IL 60602
312-74-GOBIZ / 312-744-6249 • (312) 744-1944 (TTY)
http://www.cityofchicago.org/bacp

**03/18/2015**

Alderman **Harry Osterman**
Ward # **48**
City of Chicago
City Hall, Room **300**
121 North LaSalle Street
Chicago, Illinois 60602

Re: An ordinance to use and maintain a portion of the public right-of-way for **one (1) bicycle rack(s)** for **WINTHROP HOUSE LLC**, adjacent to the premises known as **5411 N. Winthrop Ave.**.

Dear Alderman **Harry Osterman**:

The applicant referenced above has requested the use of the public right-of-way for a **bicycle rack(s)**. An ordinance has been prepared by the Department of Business Affairs and Consumer Protection – Small Business Center - Public Way Use Unit for presentation to the City Council. Because this request was made for properties located in your ward, as approved by you as per the attached, I respectfully request that you introduce the attached ordinance at the next City Council meeting.

If you have any questions regarding this ordinance, please contact Anthony Bertuca at (312) 744-5506.

**Department of Business Affairs and Consumer Protection**

# City of Chicago

O2015-2172

## Office of the City Clerk

## Document Tracking Sheet

| | |
|---|---|
| **Meeting Date:** | 3/18/2015 |
| **Sponsor(s):** | Osterman (48) |
| **Type:** | Ordinance |
| **Title:** | Grant(s) of privilege in public way for 6134 Kenmore Flats LLC |
| **Committee(s) Assignment:** | Committee on Transportation and Public Way |

ORDINANCE
6134 KENMORE FLATS, LLC
Acct. No. 395998 - 1
Permit No. 1116698

*Be It Ordained by the City Council of the City of Chicago:*

SECTION 1. Permission and authority are hereby given and granted to 6134 KENMORE FLATS, LLC, upon the terms and subject to the conditions of this ordinance to construct, install, maintain and use one (1) Bicycle Rack(s) on the public right-of-way adjacent to its premises known as 6134 N. Kenmore Ave..

Said Bicycle Rack(s) at N. Kenmore Avenue measure(s):
One (1) at thirteen (13) feet in length, and one point four one (1.41) foot in width for a total of eighteen point three three (18.33) square feet.

The location of said privilege shall be as shown on prints kept on file with the Department of Business Affairs and Consumer Protection and the Office of the City Clerk.

Said privilege shall be constructed in accordance with plans and specifications approved by the Department of Planning and Development and Department of Transportation (Division of Project Development).

This grant of privilege in the public way shall be subject to the provisions of Section 10-28-015 and all other required provisions of the Municipal Code of Chicago.

The grantee shall pay to the City of Chicago as compensation for the privilege #1116698 herein granted the sum of zero ($.00) per annum in advance.

A 25% penalty will be added for payments received after due date.

The permit holder agrees to hold the City of Chicago harmless for any damage, relocation or replacement costs associated with damage, relocation or removal of private property caused by the City performing work in the public way.

Authority herein given and granted for a period of five (5) years from and after Date of Passage.

Alderman _____

Harry Osterman 48th Ward

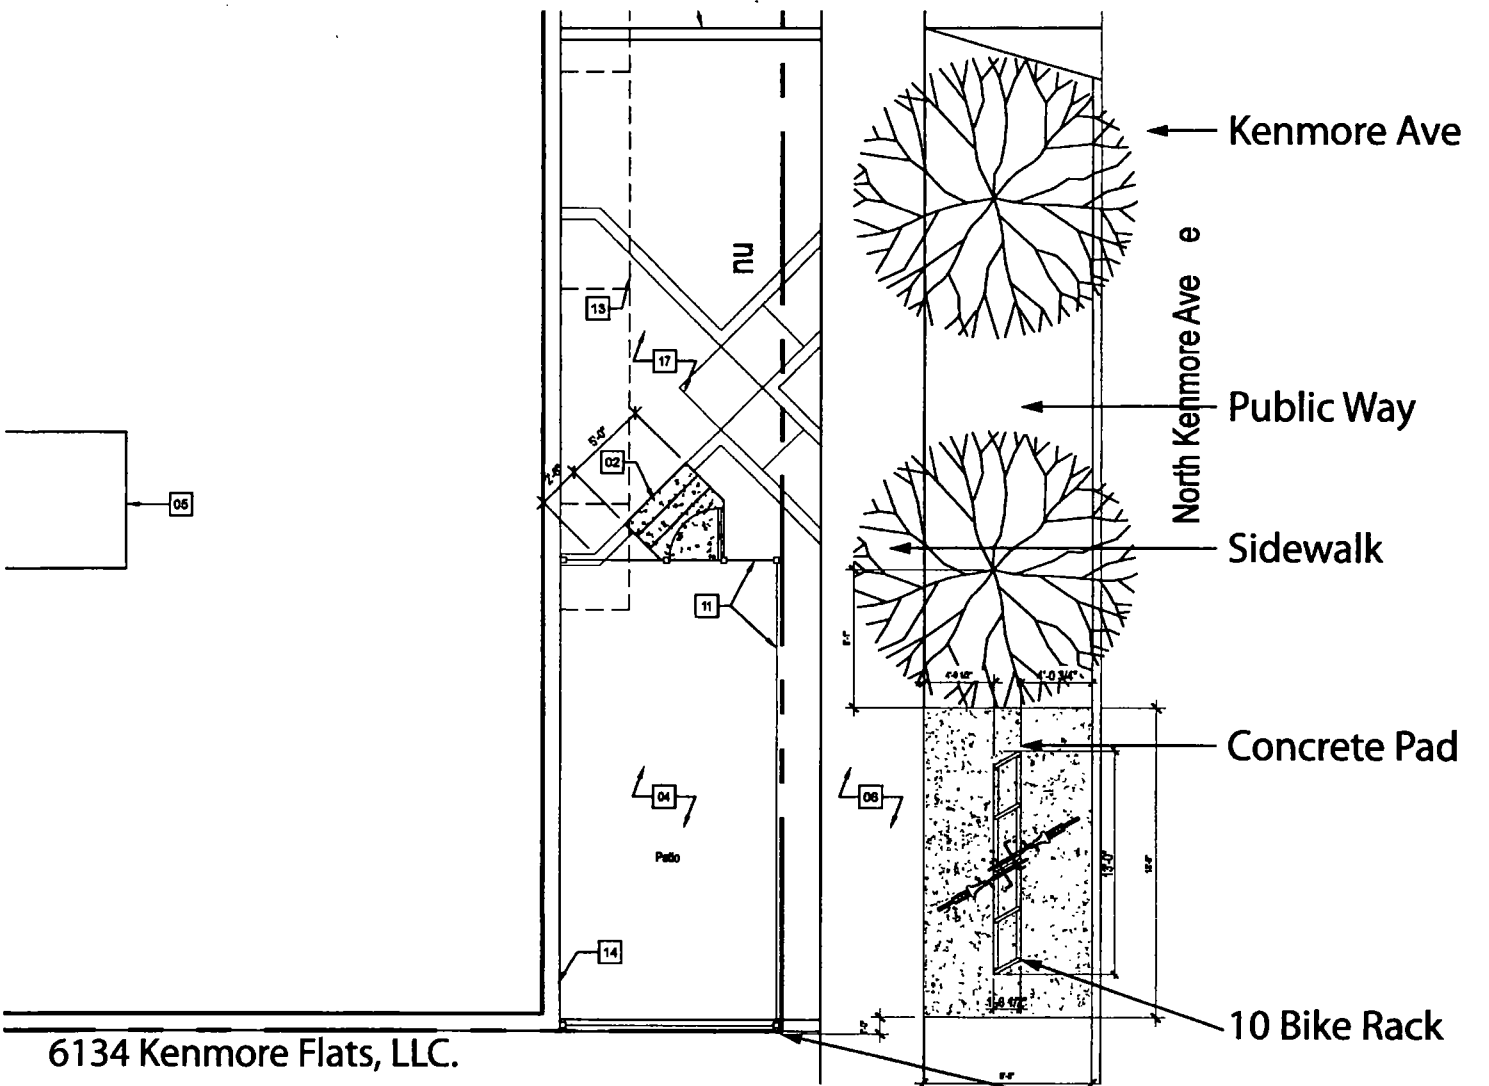


6134 Kenmore Flats, LLC.
6134 Kenmore Ave.
Chicago, IL 60660

**Department of Business Affairs and Consumer Protection**
Small Business Center - Public Way Use Unit
City Hall - 121 N. LaSalle Street, Room 800 • Chicago, IL 60602
312-74-GOBIZ / 312-744-6249 • (312) 744-1944 (TTY)
http://www.cityofchicago.org/bacp

**03/18/2015**

Alderman **Harry Osterman**
Ward # **48**
City of Chicago
City Hall, Room **300**
121 North LaSalle Street
Chicago, Illinois 60602

Re: An ordinance to use and maintain a portion of the public right-of-way for **one (1) bicycle rack(s)** for **6134 KENMORE FLATS, LLC**, adjacent to the premises known as **6134 N. Kenmore Ave.**.

Dear Alderman **Harry Osterman**:

The applicant referenced above has requested the use of the public right-of-way for a **bicycle rack(s)**. An ordinance has been prepared by the Department of Business Affairs and Consumer Protection – Small Business Center - Public Way Use Unit for presentation to the City Council. Because this request was made for properties located in your ward, as approved by you as per the attached, I respectfully request that you introduce the attached ordinance at the next City Council meeting.

If you have any questions regarding this ordinance, please contact Anthony Bertuca at (312) 744-5506.

**Department of Business Affairs and Consumer Protection**

# City of Chicago

O2015-2173

Office of the City Clerk

Document Tracking Sheet

| | |
|---|---|
| **Meeting Date:** | 3/18/2015 |
| **Sponsor(s):** | Moore (49) |
| **Type:** | Ordinance |
| **Title:** | Grant(s) of privilege in public way for China Hut Restaurant |
| **Committee(s) Assignment:** | Committee on Transportation and Public Way |

ORDINANCE
CHINA HUT RESTAURANT
Acct. No. 346444 - 1
Permit No. 1117026

*Be It Ordained by the City Council of the City of Chicago:*

SECTION 1. Permission and authority are hereby given and granted to CHINA HUT RESTAURANT, upon the terms and subject to the conditions of this ordinance to maintain and use, as now constructed, one (1) Stairway(s) on the public right-of-way adjacent to its premises known as 7100 N. Clark St..

Said Stairway(s) at W. Estes Avenue measure(s):
One (1) at fourteen (14) feet in length, and three point five (3.5) feet in width for a total of forty-nine (49) square feet.

The location of said privilege shall be as shown on prints kept on file with the Department of Business Affairs and Consumer Protection and the Office of the City Clerk.

Said privilege shall be constructed in accordance with plans and specifications approved by the Department of Transportation (Division of Project Development).

This grant of privilege in the public way shall be subject to the provisions of Section 10-28-015 and all other required provisions of the Municipal Code of Chicago.

The grantee shall pay to the City of Chicago as compensation for the privilege #1117026 herein granted the sum of four hundred ($400.00) per annum in advance.

A 25% penalty will be added for payments received after due date.

The permit holder agrees to hold the City of Chicago harmless for any damage, relocation or replacement costs associated with damage, relocation or removal of private property caused by the City performing work in the public way.

Authority herein given and granted for a period of five (5) years from and after 12/16/2014.

Alderman _____
Joe Moore 49th Ward

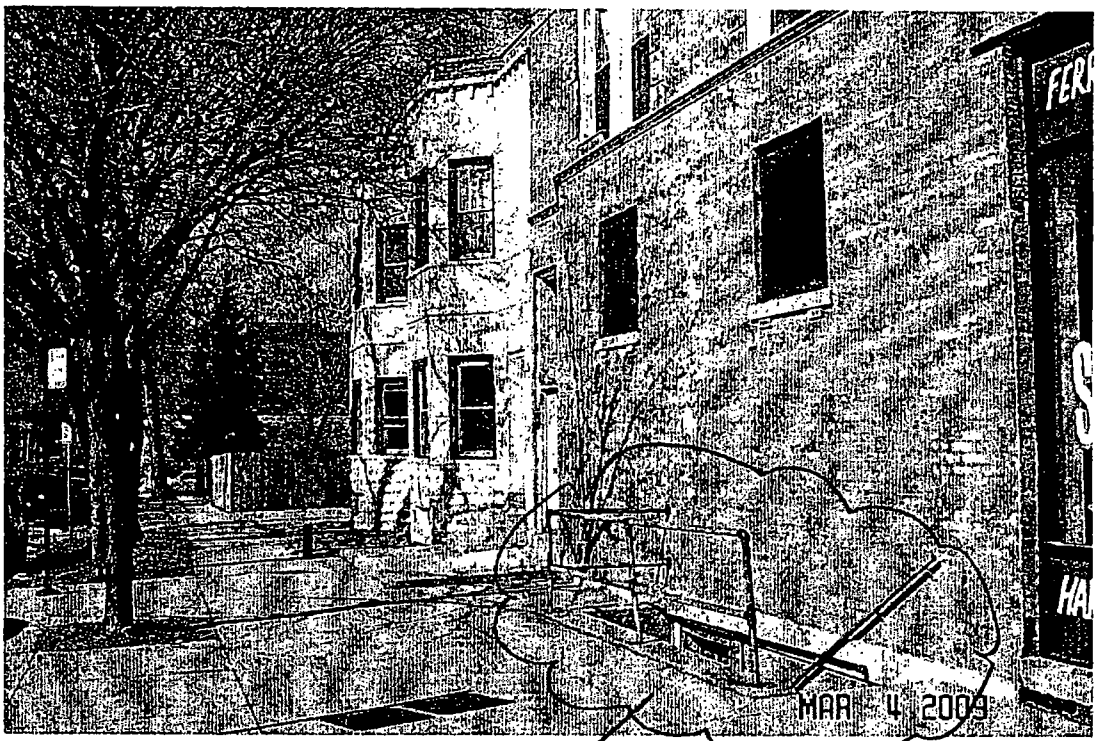


STAIR DOWN TO BASEMENT

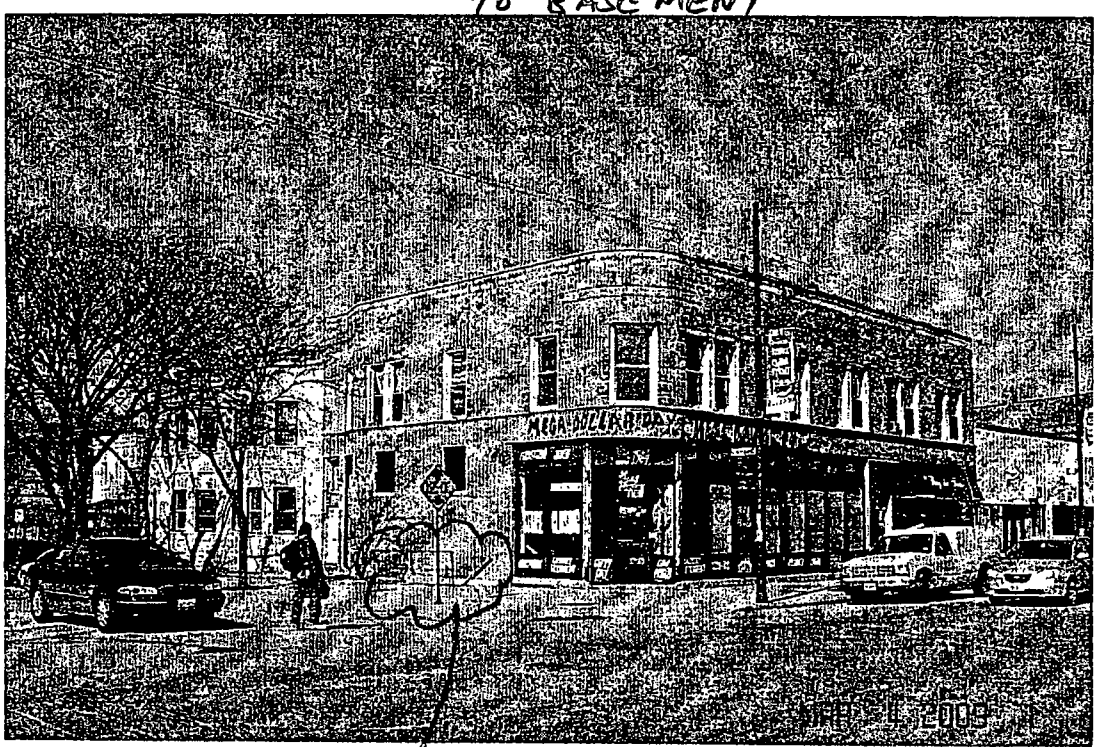

STAIR DOWN TO BSMT

**Department of Business Affairs and Consumer Protection**
Small Business Center- Public Way Use Unit
City Hall - 121 N. LaSalle Street Room 800 • Chicago, IL 60602
312-74-GOBIZ / 312-744-6249 • (312) 744-1944 (TTY)
http://www.cityofchicago.org/bacp

**03/18/2015**

Alderman **Joe Moore**
Ward # **49**
City of Chicago
City Hall, Room **300**
121 North LaSalle Street
Chicago, Illinois 60602

Re: An ordinance to use and maintain a portion of the public right-of-way for **one (1) stairway(ies)** for **CHINA HUT RESTAURANT**, adjacent to the premises known as **7100 N. Clark St.**.

Dear Alderman **Joe Moore**:

The applicant referenced above has requested the use of the public right-of-way for a **stairway(ies)**. An ordinance has been prepared by the Department of Business Affairs and Consumer Protection – Small Business Center - Public Way Use Unit for presentation to the City Council. Because this request was made for properties located in your ward, as approved by you as per the attached, I respectfully request that you introduce the attached ordinance at the next City Council meeting.

If you have any questions regarding this ordinance, please contact Anthony Bertuca at (312) 744-5506.

**Department of Business Affairs and Consumer Protection**

# City of Chicago

O2015-2175

Office of the City Clerk

Document Tracking Sheet

| | |
|---|---|
| **Meeting Date:** | 3/18/2015 |
| **Sponsor(s):** | Moore (49) |
| **Type:** | Ordinance |
| **Title:** | Grant(s) of privilege in public way for Heartland Cafe |
| **Committee(s) Assignment:** | Committee on Transportation and Public Way |

ORDINANCE
HEARTLAND CAFE
Acct. No. 374411 - 1
Permit No. 1117023

*Be It Ordained by the City Council of the City of Chicago:*

SECTION 1. Permission and authority are hereby given and granted to HEARTLAND CAFE, upon the terms and subject to the conditions of this ordinance to maintain and use, as now constructed, one (1) Fence(s) on the public right-of-way adjacent to its premises known as 7000 N. Glenwood Ave..

Said Fence(s) at N. Glenwood Avenue measure(s):
One (1) at seventy (70) feet in length, and one (1) foot in width for a total of seventy (70) square feet. Existing fence varies in height from thirty-four (34) inches to one hundred eight (108).

The location of said privilege shall be as shown on prints kept on file with the Department of Business Affairs and Consumer Protection and the Office of the City Clerk.

Said privilege shall be constructed in accordance with plans and specifications approved by the Department of Transportation (Division of Project Development).

This grant of privilege in the public way shall be subject to the provisions of Section 10-28-015 and all other required provisions of the Municipal Code of Chicago.

The grantee shall pay to the City of Chicago as compensation for the privilege #1117023 herein granted the sum of four hundred ($400.00) per annum in advance.

A 25% penalty will be added for payments received after due date.

The permit holder agrees to hold the City of Chicago harmless for any damage, relocation or replacement costs associated with damage, relocation or removal of private property caused by the City performing work in the public way.

Authority herein given and granted for a period of five (5) years from and after Date of Passage.

Alderman _____

Joe Moore 49th Ward

NORTH ELEVATION, SCALE: 1/8" : 1'

7000 N. GLENWOOD AVE.
CHICAGO, IL 60626

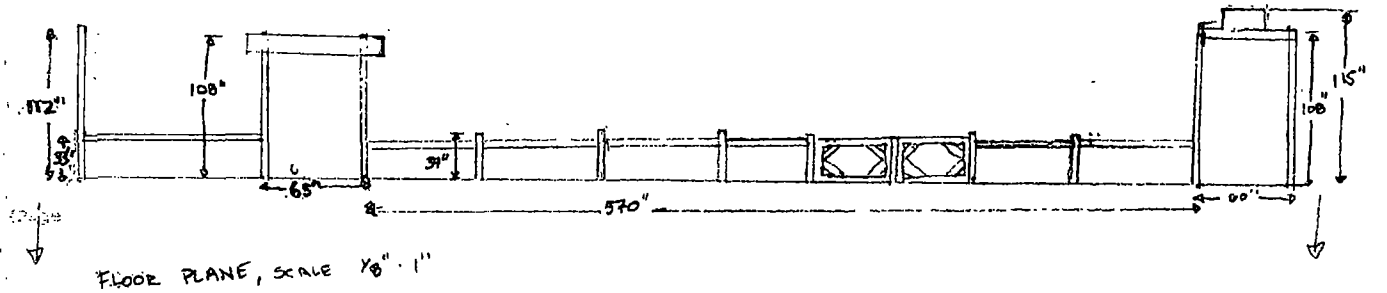


FLOOR PLANE, SCALE 1/8" : 1"

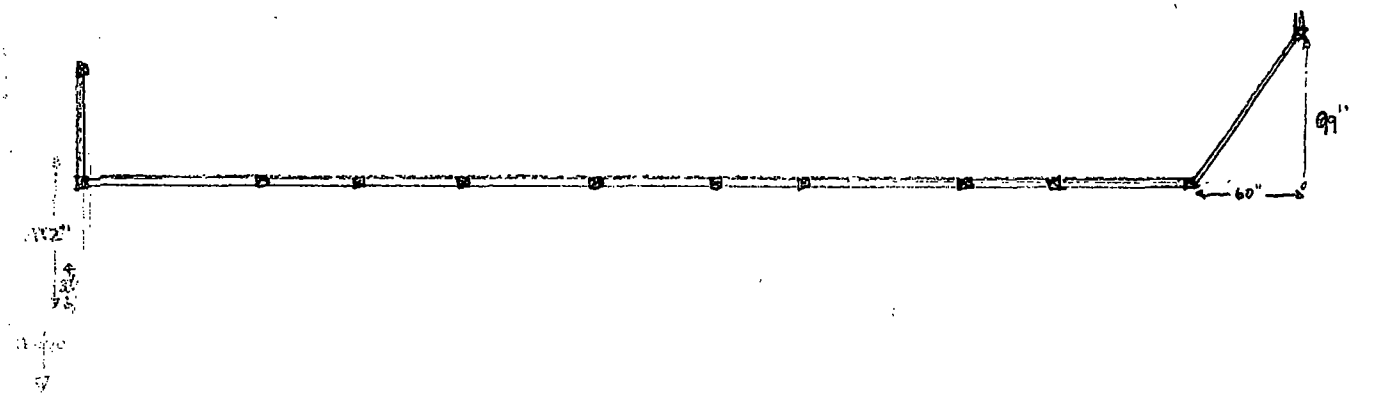

**Department of Business Affairs and Consumer Protection**
Small Business Center- Public Way Use Unit
City Hall- 121 N. LaSalle Street Room 800 • Chicago, IL 60602
312-74-GOBIZ / 312-744-6249 • (312) 744-1944 (TTY)
http://www.cityofchicago.org/bacp

**03/18/2015**

Alderman **Joe Moore**
Ward # **49**
City of Chicago
City Hall, Room **300**
121 North LaSalle Street
Chicago, Illinois 60602

Re: An ordinance to use and maintain a portion of the public right-of-way for **one (1) fence(s)** for **HEARTLAND CAFE**, adjacent to the premises known as **7000 N. Glenwood Ave.**.

Dear Alderman **Joe Moore**:

The applicant referenced above has requested the use of the public right-of-way for a **fence(s)**. An ordinance has been prepared by the Department of Business Affairs and Consumer Protection – Small Business Center - Public Way Use Unit for presentation to the City Council. Because this request was made for properties located in your ward, as approved by you as per the attached, I respectfully request that you introduce the attached ordinance at the next City Council meeting.

If you have any questions regarding this ordinance, please contact Anthony Bertuca at (312) 744-5506.

**Department of Business Affairs and Consumer Protection**

# City of Chicago

O2015-2177

## Office of the City Clerk

## Document Tracking Sheet

| | |
|---|---|
| **Meeting Date:** | 3/18/2015 |
| **Sponsor(s):** | Silverstein (50) |
| **Type:** | Ordinance |
| **Title:** | Grant(s) of privilege in public way for Allstate |
| **Committee(s) Assignment:** | Committee on Transportation and Public Way |

ORDINANCE
ALLSTATE
Acct. No. 395817 - 1
Permit No. 1116510

*Be It Ordained by the City Council of the City of Chicago:*

SECTION 1. Permission and authority are hereby given and granted to ALLSTATE, upon the terms and subject to the conditions of this ordinance to maintain and use one (1) sign(s) projecting over the public right-of-way attached to its premises known as 2628 1/2 W. Touhy Ave..

Said sign structure(s) measures as follows; along W. Touhy Avenue:
One (1) at five (5) feet in length, three point four one (3.41) feet in height and eleven (11) feet above grade level.

The location of said privilege shall be as shown on prints kept on file with the Department of Business Affairs and Consumer Protection and the Office of the City Clerk.

Said privilege shall be constructed in accordance with plans and specifications approved by the Department of Transportation (Division of Project Development) and Zoning Department - Signs.

This grant of privilege in the public way shall be subject to the provisions of Section 10-28-015 and all other required provisions of the Municipal Code of Chicago.

The grantee shall pay to the City of Chicago as compensation for the privilege #1116510 herein granted the sum of one hundred ($100.00) per annum in advance.

A 25% penalty will be added for payments received after due date.

The permit holder agrees to hold the City of Chicago harmless for any damage, relocation or replacement costs associated with damage, relocation or removal of private property caused by the City performing work in the public way.

Authority herein given and granted for a period of five (5) years from and after Date of Passage.

Alderman _____

Debra L. Silverstein 50th Ward

| SIGN# | SIGN TYPE | SIGN DESCRIPTION | ACTION |
|---|---|---|---|
| E01 | *ALST.CUST.RFC* | Acrylic Reface of Existing Double Faced Illuminated Hanging Sign (2 Faces Required per Side) | Reface Sign |
| | | | |
| | | | |
| | | | |
| | | | |
| | | | |

**PROPOSED SIGNAGE PHOTO**

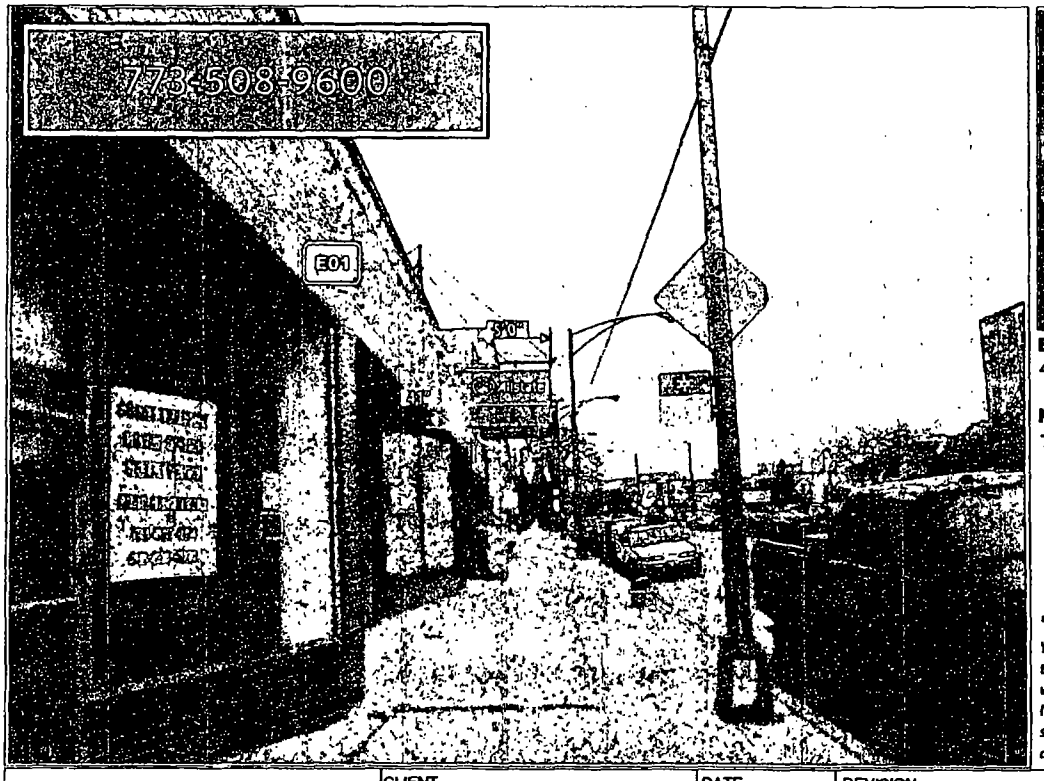


**EXISTING SIGNAGE PHOTO**

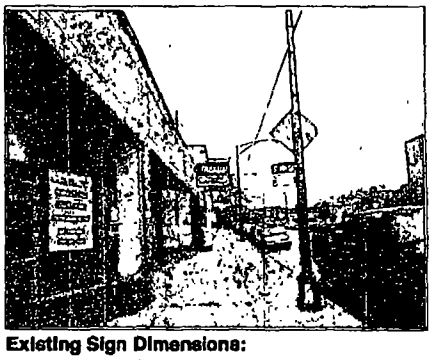

**Existing Sign Dimensions:**
41" x 60" (Overall)

**Notes:**
Tech survey required

***NOTE:***
***Your approval of the Brandbook indicates your acceptance that the signage, provided to you and owned by Allstate, will be manufactured and installed as shown, pending landlord and/or municipality approval. Once accepted, signage may not be declined at time of installation for any reason other than a manufacturing defect.***

PHILADELPHIASIGN
707 West Spring Garden Street
Palmyra, NJ 08065-1798

| | |
|---|---|
| CLIENT | ALLSTATE - MW |
| LOCATION: | IL452<br>Paul Kesselman<br>2628 1/2 W Touhy Ave<br>Chicago, IL |
| DATE | 12/3/2014 |
| SHEET | P01 |
| DWG BY | JC |
| REVISION | 1 8.15 JHH Revised E01, N01, E02 |
| DRAWING NUMBER | A22117 |

THIS IS AN ORIGINAL UNPUBLISHED DRAWING CREATED BY PHILADELPHIA SIGN IT IS SUBMITTED FOR YOUR PERSONAL USE IN CONJUNCTION WITH A PROJECT BEING PLANNED FOR YOU BY PHILADELPHIA SIGN IT IS NOT TO BE SHOWN TO ANYONE OUTSIDE YOUR ORGANIZATION NOR IS IT

**Department of Business Affairs and Consumer Protection**
Small Business Center - Public Way Use Unit
City Hall - 121 N. LaSalle Street, Room 800 • Chicago, IL 60602
312-74-GOBIZ / 312-744-6249 • (312) 744-1944 (TTY)
http://www.cityofchicago.org/bacp

**03/18/2015**

Alderman **Debra L. Silverstein**
Ward # **50**
City of Chicago
City Hall, Room **203**
121 North LaSalle Street
Chicago, Illinois 60602

Re: An ordinance to use and maintain a portion of the public right-of-way for **one (1) sign(s)** for **ALLSTATE**, adjacent to the premises known as **2628 1/2 W. Touhy Ave.**.

Dear Alderman **Debra L. Silverstein**:

The applicant referenced above has requested the use of the public right-of-way for a **sign(s)**. An ordinance has been prepared by the Department of Business Affairs and Consumer Protection – Small Business Center - Public Way Use Unit for presentation to the City Council. Because this request was made for properties located in your ward, as approved by you as per the attached, I respectfully request that you introduce the attached ordinance at the next City Council meeting.

If you have any questions regarding this ordinance, please contact Anthony Bertuca at (312) 744-5506.

**Department of Business Affairs and Consumer Protection**

# City of Chicago

O2015-2178

## Office of the City Clerk

## Document Tracking Sheet

| | |
|---|---|
| **Meeting Date:** | 3/18/2015 |
| **Sponsor(s):** | Silverstein (50) |
| **Type:** | Ordinance |
| **Title:** | Grant(s) of privilege in public way for Cricket |
| **Committee(s) Assignment:** | Committee on Transportation and Public Way |

ORDINANCE
CRICKET
Acct. No. 379341 - 1
Permit No. 1116851

*Be It Ordained by the City Council of the City of Chicago:*

SECTION 1. Permission and authority are hereby given and granted to CRICKET, upon the terms and subject to the conditions of this ordinance to maintain and use one (1) sign(s) projecting over the public right-of-way attached to its premises known as 2402 W. Devon Ave..

Said sign structure(s) measures as follows; along W. Devon Avenue:
One (1) at eleven point zero eight (11.08) feet in length, three (3) feet in height and ten (10) feet above grade level.

The location of said privilege shall be as shown on prints kept on file with the Department of Business Affairs and Consumer Protection and the Office of the City Clerk.

Said privilege shall be constructed in accordance with plans and specifications approved by the Department of Transportation (Division of Project Development) and Zoning Department - Signs.

This grant of privilege in the public way shall be subject to the provisions of Section 10-28-015 and all other required provisions of the Municipal Code of Chicago.

The grantee shall pay to the City of Chicago as compensation for the privilege #1116851 herein granted the sum of three hundred ($300.00) per annum in advance.

A 25% penalty will be added for payments received after due date.

The permit holder agrees to hold the City of Chicago harmless for any damage, relocation or replacement costs associated with damage, relocation or removal of private property caused by the City performing work in the public way.

Authority herein given and granted for a period of five (5) years from and after Date of Passage.

Alderman 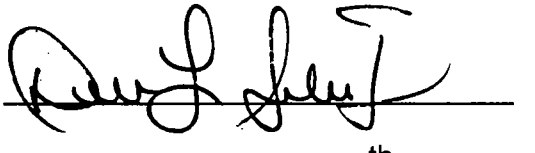

Debra L. Silverstein 50th Ward

## Exterior Site Plan | CR-FL-30B-BP-R

SOUTH WATER SIGNS

E-01

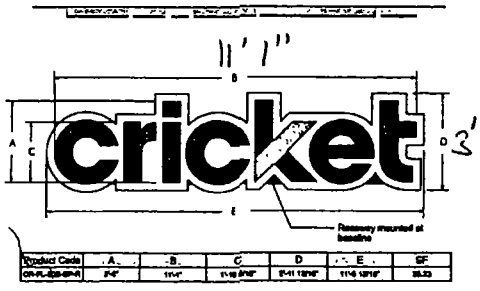


| Product Code | A | B | C | D | E | SF |
|---|---|---|---|---|---|---|
| CR-FL-30B-BP-R | 2'-0" | 11'-1" | 11'-0 9/16" | 3'-11 13/16" | 11'-0 13/16" | 35.33 |

All raceways to be painted to match corresponding fascia colors

Proposed

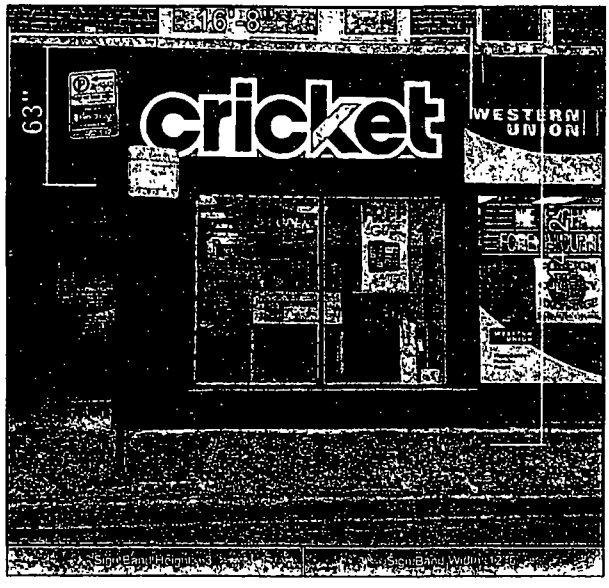


Existing

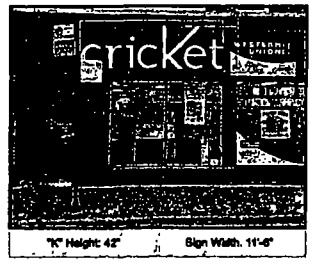


MEMBER
934 N. Church Road
Elmhurst, IL 60126
P 630.333.4900 F 630.333.4915

Revision notes:

cricket

| | | | |
|---|---|---|---|
| | | Drawn by | FK |
| Client | Cricket | Checked by | - |
| SWS Job# | 7009961 | Scale | NTS |
| Title | Main ID | Revision | - |
| Date | 12/01/14 | Page | 4 |

**Department of Business Affairs and Consumer Protection**
Small Business Center - Public Way Use Unit
City Hall - 121 N. LaSalle Street, Room 800 • Chicago, IL 60602
312-74-GOBIZ / 312-744-6249 • (312) 744-1944 (TTY)
http://www.cityofchicago.org/bacp

**03/18/2015**

Alderman **Debra L. Silverstein**
Ward # **50**
City of Chicago
City Hall, Room **203**
121 North LaSalle Street
Chicago, Illinois 60602

Re: An ordinance to use and maintain a portion of the public right-of-way for **one (1) sign(s)** for **CRICKET**, adjacent to the premises known as **2402 W. Devon Ave.**.

Dear Alderman **Debra L. Silverstein**:

The applicant referenced above has requested the use of the public right-of-way for a **sign(s)**. An ordinance has been prepared by the Department of Business Affairs and Consumer Protection – Small Business Center - Public Way Use Unit for presentation to the City Council. Because this request was made for properties located in your ward, as approved by you as per the attached, I respectfully request that you introduce the attached ordinance at the next City Council meeting.

If you have any questions regarding this ordinance, please contact Anthony Bertuca at (312) 744-5506.

**Department of Business Affairs and Consumer Protection**

# City of Chicago

O2015-2180

## Office of the City Clerk

## Document Tracking Sheet

| | |
|---|---|
| **Meeting Date:** | 3/18/2015 |
| **Sponsor(s):** | Silverstein (50) |
| **Type:** | Ordinance |
| **Title:** | Grant(s) of privilege in public way for Croatian Cultural Center of Chicago |
| **Committee(s) Assignment:** | Committee on Transportation and Public Way |

ORDINANCE
CROATIAN CULTURAL CENTER OF CHICAGO
Acct. No. 426 - 1
Permit No. 1117057

*Be It Ordained by the City Council of the City of Chicago:*

SECTION 1. Permission and authority are hereby given and granted to CROATIAN CULTURAL CENTER OF CHICAGO, upon the terms and subject to the conditions of this ordinance to maintain and use one (1) sign(s) projecting over the public right-of-way attached to its premises known as 2845 W. Devon Ave..

Said sign structure(s) measures as follows; along W. DEVON:
One (1) at eight (8) feet in length, six (6) feet in height and twelve (12) feet above grade level.

The location of said privilege shall be as shown on prints kept on file with the Department of Business Affairs and Consumer Protection and the Office of the City Clerk.

Said privilege shall be constructed in accordance with plans and specifications approved by the Department of Transportation (Division of Project Development) and Zoning Department - Signs.

This grant of privilege in the public way shall be subject to the provisions of Section 10-28-015 and all other required provisions of the Municipal Code of Chicago.

The grantee shall pay to the City of Chicago as compensation for the privilege #1117057 herein granted the sum of three hundred ($300.00) per annum in advance.

A 25% penalty will be added for payments received after due date.

The permit holder agrees to hold the City of Chicago harmless for any damage, relocation or replacement costs associated with damage, relocation or removal of private property caused by the City performing work in the public way.

Authority herein given and granted for a period of five (5) years from and after 05/13/2014.

Alderman _____

Debra L. Silverstein 50th Ward

8'

CROATIAN
CULTURAL CENTER

Ad Deluxe Sign Co.
5540 West Harrison
Chicago,IL 60644
ADDELUXESIGN@comcast.net
PHONE: 773-378-4548
FAX 773-378-4552

DATE | REVISIONS

CUSTOMER APPROVAL DATE

CLIENT CROATIAN CULTURAL CENTER
ADDRESS 2845 W. DEVON
CITY CHICAGO STATE IL DESIGNER JM SALESPERSON A
1585

DRWG. NO. SCALE DATE 1/22/09 SHEET NO. 1 OF 1

**Department of Business Affairs and Consumer Protection**
Small Business Center - Public Way Use Unit
City Hall - 121 N. LaSalle Street, Room 800 • Chicago, IL 60602
312-74-GOBIZ / 312-744-6249 • (312) 744-1944 (TTY)
http://www.cityofchicago.org/bacp

**03/18/2015**

Alderman **Debra L. Silverstein**
Ward # **50**
City of Chicago
City Hall, Room **203**
121 North LaSalle Street
Chicago, Illinois 60602

Re: An ordinance to use and maintain a portion of the public right-of-way for **one (1) sign(s)** for **CROATIAN CULTURAL CENTER OF CHICAGO**, adjacent to the premises known as **2845 W. Devon Ave.**.

Dear Alderman **Debra L. Silverstein**:

The applicant referenced above has requested the use of the public right-of-way for a **sign(s)**. An ordinance has been prepared by the Department of Business Affairs and Consumer Protection – Small Business Center - Public Way Use Unit for presentation to the City Council. Because this request was made for properties located in your ward, as approved by you as per the attached, I respectfully request that you introduce the attached ordinance at the next City Council meeting.

If you have any questions regarding this ordinance, please contact Anthony Bertuca at (312) 744-5506.

**Department of Business Affairs and Consumer Protection**

# City of Chicago

O2015-2181

## Office of the City Clerk

## Document Tracking Sheet

| | |
|---|---|
| **Meeting Date:** | 3/18/2015 |
| **Sponsor(s):** | Silverstein (50) |
| **Type:** | Ordinance |
| **Title:** | Grant(s) of privilege in public way for Eastern Style Pizza II LT |
| **Committee(s) Assignment:** | Committee on Transportation and Public Way |

ORDINANCE
EASTERN STYLE PIZZA II LT
Acct. No. 2951 - 1
Permit No. 1117278

*Be It Ordained by the City Council of the City of Chicago:*

SECTION 1. Permission and authority are hereby given and granted to EASTERN STYLE PIZZA II LT, upon the terms and subject to the conditions of this ordinance to maintain and use one (1) sign(s) projecting over the public right-of-way attached to its premises known as 2911 W. Touhy Ave..

Said sign structure(s) measures as follows; along W. TOUHY:
One (1) at eight point one seven (8.17) feet in length, four (4) feet in height and ten point four two (10.42) feet above grade level.

The location of said privilege shall be as shown on prints kept on file with the Department of Business Affairs and Consumer Protection and the Office of the City Clerk.

Said privilege shall be constructed in accordance with plans and specifications approved by the Department of Transportation (Division of Project Development) and Zoning Department - Signs.

This grant of privilege in the public way shall be subject to the provisions of Section 10-28-015 and all other required provisions of the Municipal Code of Chicago.

The grantee shall pay to the City of Chicago as compensation for the privilege #1117278 herein granted the sum of three hundred ($300.00) per annum in advance.

A 25% penalty will be added for payments received after due date.

The permit holder agrees to hold the City of Chicago harmless for any damage, relocation or replacement costs associated with damage, relocation or removal of private property caused by the City performing work in the public way.

Authority herein given and granted for a period of five (5) years from and after 02/10/2015.

Alderman

Debra L. Silverstein 50th Ward

2911 W. TOUHY AVE CHICAGO IL 60645

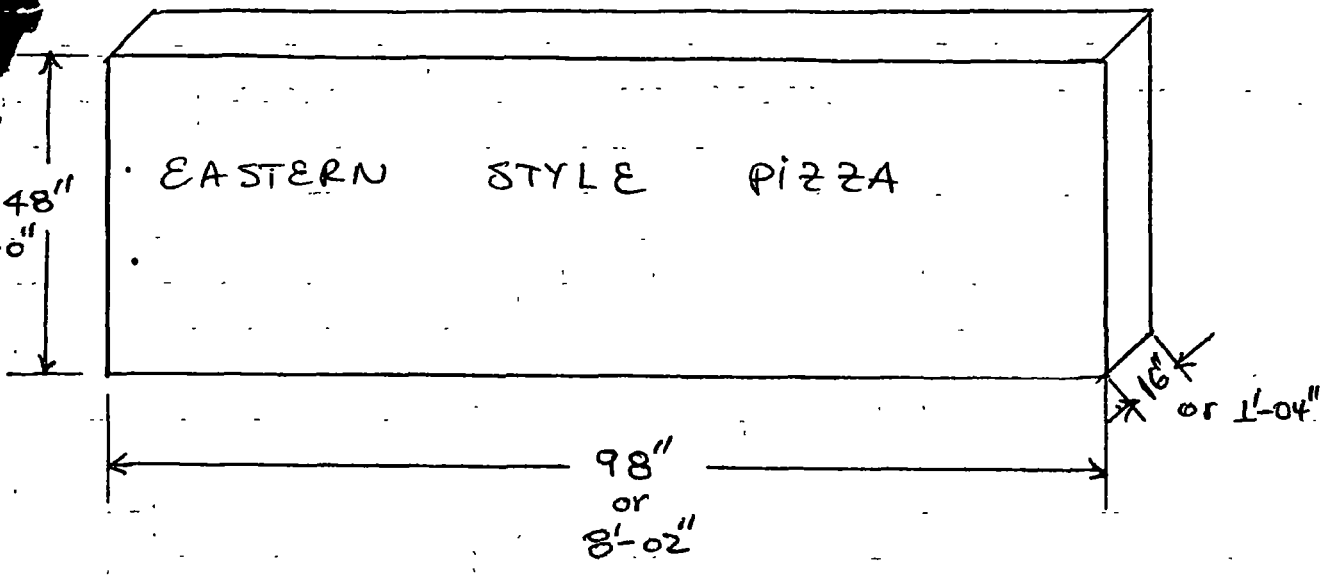


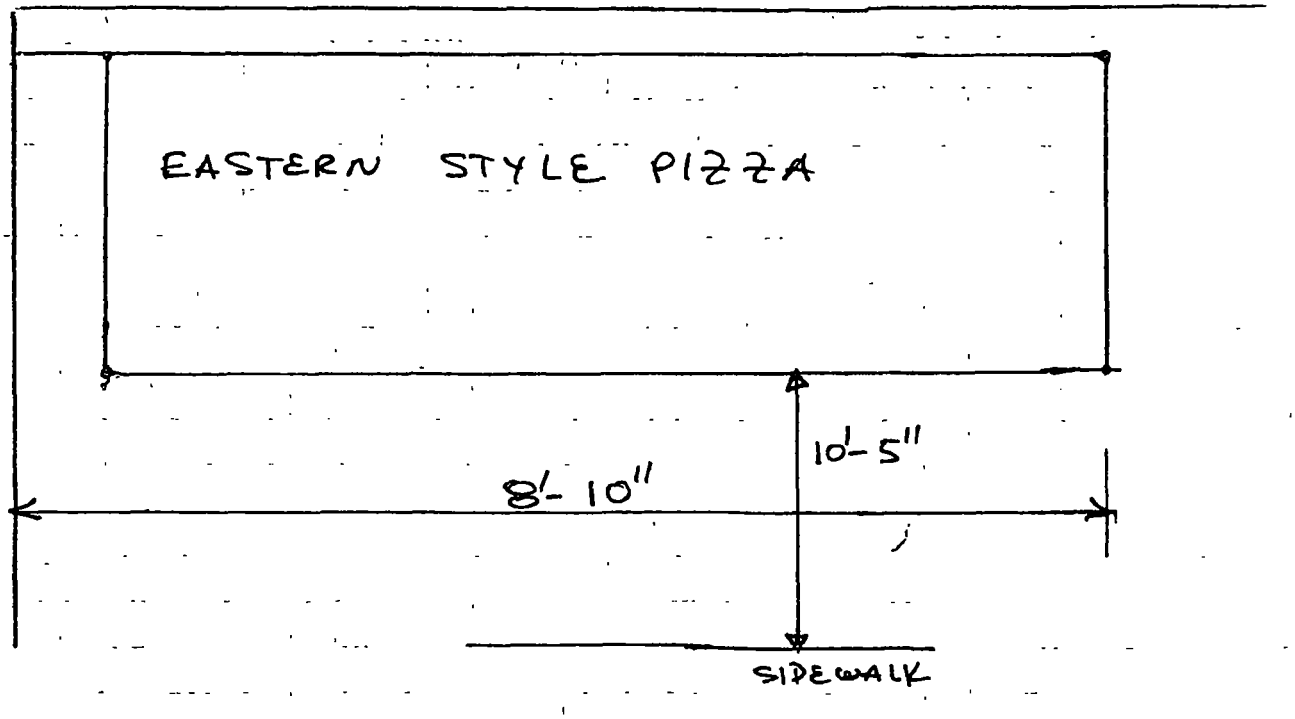


Purely You

**Department of Business Affairs and Consumer Protection**
Small Business Center - Public Way Use Unit
City Hall - 121 N LaSalle Street, Room 800 • Chicago, IL 60602
312-74-GOBIZ / 312-744-6249 • (312) 744-1944 (TTY)
http://www.cityofchicago.org/bacp

**03/18/2015**

Alderman **Debra L. Silverstein**
Ward # **50**
City of Chicago
City Hall, Room **203**
121 North LaSalle Street
Chicago, Illinois 60602

Re: An ordinance to use and maintain a portion of the public right-of-way for **one (1) sign(s)** for **EASTERN STYLE PIZZA II LT**, adjacent to the premises known as **2911 W. Touhy Ave.**.

Dear Alderman **Debra L. Silverstein**:

The applicant referenced above has requested the use of the public right-of-way for a **sign(s)**. An ordinance has been prepared by the Department of Business Affairs and Consumer Protection – Small Business Center - Public Way Use Unit for presentation to the City Council. Because this request was made for properties located in your ward, as approved by you as per the attached, I respectfully request that you introduce the attached ordinance at the next City Council meeting.

If you have any questions regarding this ordinance, please contact Anthony Bertuca at (312) 744-5506.

**Department of Business Affairs and Consumer Protection**

# City of Chicago

O2015-2183

Office of the City Clerk

Document Tracking Sheet

| | |
|---|---|
| **Meeting Date:** | 3/18/2015 |
| **Sponsor(s):** | Silverstein (50) |
| **Type:** | Ordinance |
| **Title:** | Grant(s) of privilege in public way for Hema's Kitchen |
| **Committee(s) Assignment:** | Committee on Transportation and Public Way |

ORDINANCE
HEMA'S KITCHEN
Acct. No. 63933 - 3
Permit No. 1116154

*Be It Ordained by the City Council of the City of Chicago:*

SECTION 1. Permission and authority are hereby given and granted to HEMA'S KITCHEN, upon the terms and subject to the conditions of this ordinance to maintain and use one (1) sign(s) projecting over the public right-of-way attached to its premises known as 2439 W. Devon Ave..

Said sign structure(s) measures as follows; along W. Devon Avenue:
One (1) at fourteen (14) feet in length, three point five (3.5) feet in height and eleven (11) feet above grade level.

The location of said privilege shall be as shown on prints kept on file with the Department of Business Affairs and Consumer Protection and the Office of the City Clerk.

Said privilege shall be constructed in accordance with plans and specifications approved by the Department of Transportation (Division of Project Development) and Zoning Department - Signs.

This grant of privilege in the public way shall be subject to the provisions of Section 10-28-015 and all other required provisions of the Municipal Code of Chicago.

The grantee shall pay to the City of Chicago as compensation for the privilege #1116154 herein granted the sum of three hundred ($300.00) per annum in advance.

A 25% penalty will be added for payments received after due date.

The permit holder agrees to hold the City of Chicago harmless for any damage, relocation or replacement costs associated with damage, relocation or removal of private property caused by the City performing work in the public way.

Authority herein given and granted for a period of five (5) years from and after Date of Passage.

Alderman _____

Debra L. Silverstein 50th Ward

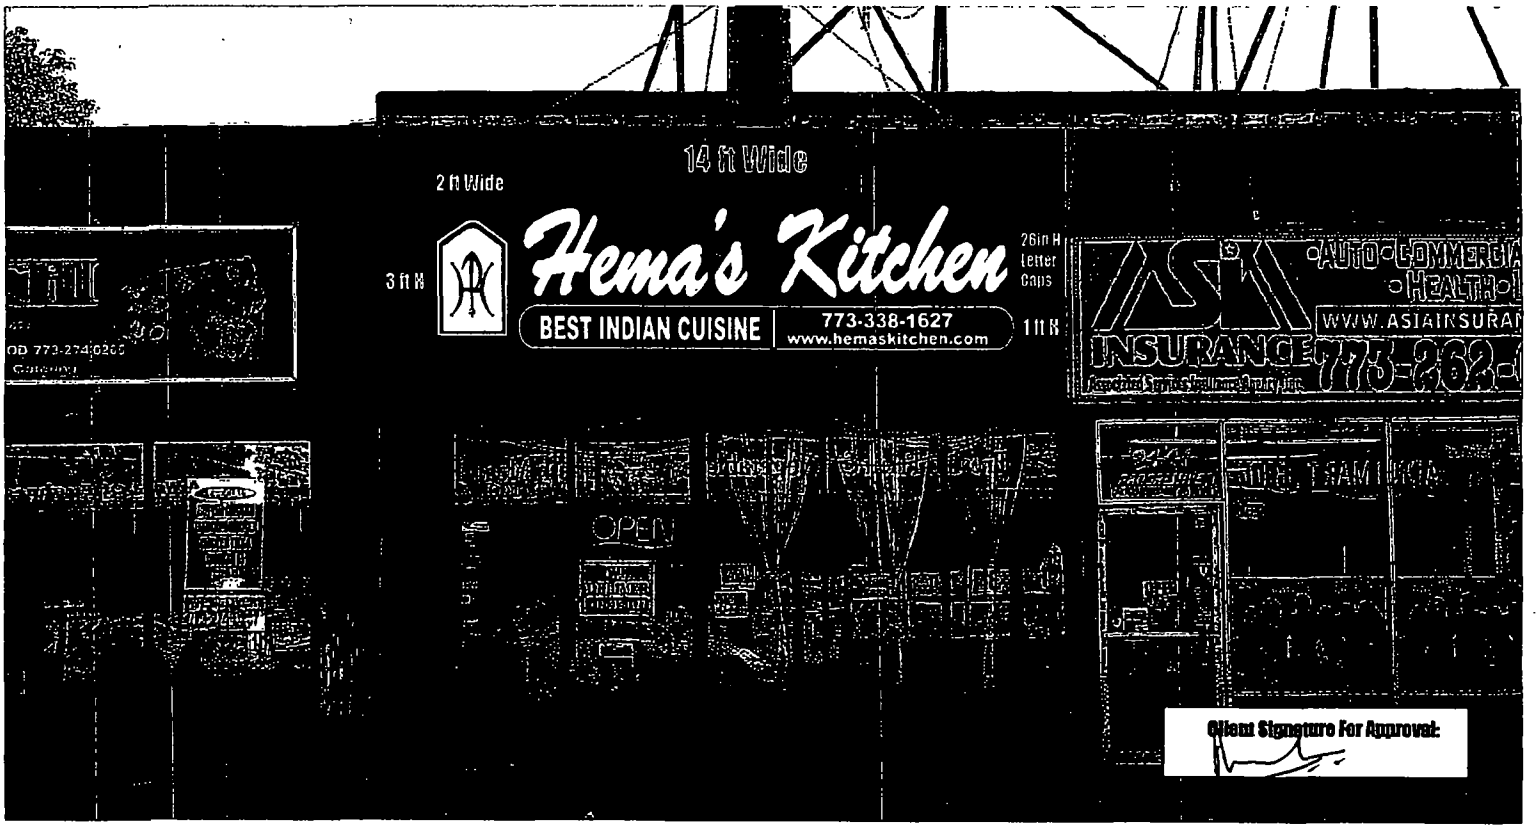


**Project Name: HEMAS Kitchen Date: 10/1/14 Location: 2439 W Devon Ave Chicago, IL**
**Project Type: Channel Letter Front Lit w/ Logo Light Box Logo & Lower Light Box / Graphics: Example As Shown In Proof**

IC Signs & Graphics
"Your Eye For Creative Sign Solutions"

**5344 W Diversey Ave Chicago IL 60639**
**O: 708-669-7177 C: 630-313-0286 E: Cory@icsignsinc.com**
**W: www.icsignsinc.com**

All Design Concepts are copyrighted property of IC Signs & Graphics. Use of these designs without written consent from IC Signs & Graphics Inc is prohibited.

**Department of Business Affairs and Consumer Protection**
Small Business Center - Public Way Use Unit
City Hall - 121 N LaSalle Street, Room 800 • Chicago, IL 60602
312-74-GOBIZ / 312-744-6249 • (312) 744-1944 (TTY)
http://www.cityofchicago.org/bacp

**03/18/2015**

Alderman **Debra L. Silverstein**
Ward # **50**
City of Chicago
City Hall, Room **203**
121 North LaSalle Street
Chicago, Illinois 60602

Re: An ordinance to use and maintain a portion of the public right-of-way for **one (1) sign(s)** for **HEMA'S KITCHEN**, adjacent to the premises known as **2439 W. Devon Ave.**.

Dear Alderman **Debra L. Silverstein**:

The applicant referenced above has requested the use of the public right-of-way for a **sign(s)**. An ordinance has been prepared by the Department of Business Affairs and Consumer Protection – Small Business Center - Public Way Use Unit for presentation to the City Council. Because this request was made for properties located in your ward, as approved by you as per the attached, I respectfully request that you introduce the attached ordinance at the next City Council meeting.

If you have any questions regarding this ordinance, please contact Anthony Bertuca at (312) 744-5506.

**Department of Business Affairs and Consumer Protection**

# City of Chicago

O2015-2185

## Office of the City Clerk

## Document Tracking Sheet

| | |
|---|---|
| **Meeting Date:** | 3/18/2015 |
| **Sponsor(s):** | Silverstein (50) |
| **Type:** | Ordinance |
| **Title:** | Grant(s) of privilege in public way for Overseas Electronics |
| **Committee(s) Assignment:** | Committee on Transportation and Public Way |

ORDINANCE
OVERSEAS ELECTRONICS
Acct. No. 258096 - 1
Permit No. 1114944

*Be It Ordained by the City Council of the City of Chicago:*

SECTION 1. Permission and authority are hereby given and granted to OVERSEAS ELECTRONICS, upon the terms and subject to the conditions of this ordinance to maintain and use one (1) sign(s) projecting over the public right-of-way attached to its premises known as 2457 W. Devon Ave..

Said sign structure(s) measures as follows; along W. Devon Avenue:
One (1) at thirteen (13) feet in length, four point five (4.5) feet in height and eleven (11) feet above grade level.

The location of said privilege shall be as shown on prints kept on file with the Department of Business Affairs and Consumer Protection and the Office of the City Clerk.

Said privilege shall be constructed in accordance with plans and specifications approved by the Department of Transportation (Division of Project Development) and Zoning Department - Signs.

This grant of privilege in the public way shall be subject to the provisions of Section 10-28-015 and all other required provisions of the Municipal Code of Chicago.

The grantee shall pay to the City of Chicago as compensation for the privilege #1114944 herein granted the sum of three hundred ($300.00) per annum in advance.

A 25% penalty will be added for payments received after due date.

The permit holder agrees to hold the City of Chicago harmless for any damage, relocation or replacement costs associated with damage, relocation or removal of private property caused by the City performing work in the public way.

Authority herein given and granted for a period of five (5) years from and after Date of Passage.

Alderman _____

Debra L. Silverstein 50th Ward

**LED Channel Letter Side View**

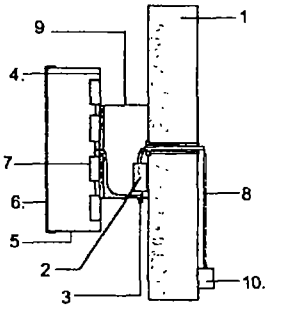


1 Building facade / Sign band
2 LED Transformer (UL)
Input 120VAC, Output 12VDC/5A
3 Disconnect Safety Switch
4 0 040 Aluminum back
5 0 040 Aluminum return
6 Acrylic face
7 LED lamp
8 12G Electric wire with flexible conduit
9 Raceway (color matches w/wall color)
10 Power connection box

| | | | | |
|---|---|---|---|---|
| Site Address | 2457 W. Devon Ave, Chicago IL 60659 | | | |
| Sign Type | Channel Letters | | | |
| Physical Information | Face | Return | Trim | Light |
| | Red | Red | Red | Red |

| | | | |
|---|---|---|---|
| Client: Overseas Electronics | | Drawing #: 1 | |
| Approved: | Sales: | Date: 09/09/14 | |
| Scale: | Drawn By: | Rev Date: | |

All sign and concepts shown here are confidential and are the property of Magic Sign Co They are not to be distributed, copied or otherwise used without our written permission

**COMPUTER GENERATED COLORS ARE NOT A TRUE MATCH TO ANY PMS. VINYL OR PAINT.**

Magic Sign
The Sign That Shines!

**Department of Business Affairs and Consumer Protection**
Small Business Center - Public Way Use Unit
City Hall - 121 N LaSalle Street, Room 800 • Chicago, IL 60602
312-74-GOBIZ / 312-744-6249 • (312) 744-1944 (TTY)
http://www.cityofchicago.org/bacp

**03/18/2015**

Alderman **Debra L. Silverstein**
Ward # **50**
City of Chicago
City Hall, Room **203**
121 North LaSalle Street
Chicago, Illinois 60602

Re: An ordinance to use and maintain a portion of the public right-of-way for **one (1) sign(s)** for **OVERSEAS ELECTRONICS**, adjacent to the premises known as **2457 W. Devon Ave.**.

Dear Alderman **Debra L. Silverstein**:

The applicant referenced above has requested the use of the public right-of-way for a **sign(s)**. An ordinance has been prepared by the Department of Business Affairs and Consumer Protection – Small Business Center - Public Way Use Unit for presentation to the City Council. Because this request was made for properties located in your ward, as approved by you as per the attached, I respectfully request that you introduce the attached ordinance at the next City Council meeting.

If you have any questions regarding this ordinance, please contact Anthony Bertuca at (312) 744-5506.

**Department of Business Affairs and Consumer Protection**

# City of Chicago

O2015-2186

## Office of the City Clerk

## Document Tracking Sheet

| | |
|---|---|
| **Meeting Date:** | 3/18/2015 |
| **Sponsor(s):** | Silverstein (50) |
| **Type:** | Ordinance |
| **Title:** | Grant(s) of privilege in public way for Presence Medical Office Building |
| **Committee(s) Assignment:** | Committee on Transportation and Public Way |

ORDINANCE
PRESENCE MEDICAL OFFICE BUILDING
Acct. No. 204583 - 21
Permit No. 1116713

*Be It Ordained by the City Council of the City of Chicago:*

SECTION 1. Permission and authority are hereby given and granted to PRESENCE MEDICAL OFFICE BUILDING, upon the terms and subject to the conditions of this ordinance to maintain and use two (2) sign(s) projecting over the public right-of-way attached to its premises known as 3048 W. Peterson Ave..

Said sign structure(s) measures as follows; along W. Peterson Avenue:
Two (2) at twenty-three point one seven (23.17) feet in length, two point one seven (2.17) feet in height and eleven (11) feet above grade level.

The location of said privilege shall be as shown on prints kept on file with the Department of Business Affairs and Consumer Protection and the Office of the City Clerk.

Said privilege shall be constructed in accordance with plans and specifications approved by the Department of Transportation (Division of Project Development) and Zoning Department - Signs.

This grant of privilege in the public way shall be subject to the provisions of Section 10-28-015 and all other required provisions of the Municipal Code of Chicago.

The grantee shall pay to the City of Chicago as compensation for the privilege #1116713 herein granted the sum of six hundred ($600.00) per annum in advance.

A 25% penalty will be added for payments received after due date.

The permit holder agrees to hold the City of Chicago harmless for any damage, relocation or replacement costs associated with damage, relocation or removal of private property caused by the City performing work in the public way.

Authority herein given and granted for a period of five (5) years from and after Date of Passage.

Alderman 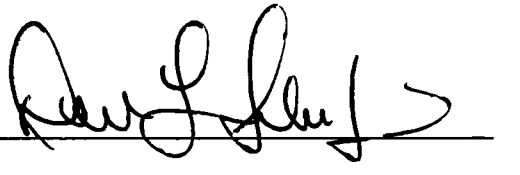

Debra L. Silverstein 50th Ward

## SIGN SPECIFICATIONS

**[A] - NON-LIT LETTERS**
Description: Fabricated aluminum letters
Face Color: Painted white
Return Color: P3
Installation: Letters flush to wall

**[B] - NON-LIT LOGO**
Description: Fabricated aluminum logo
Face Color: Painted P5, P6, P7, P8
Return Color: P3
Installation: Logo flush to wall

color detail callout

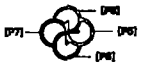


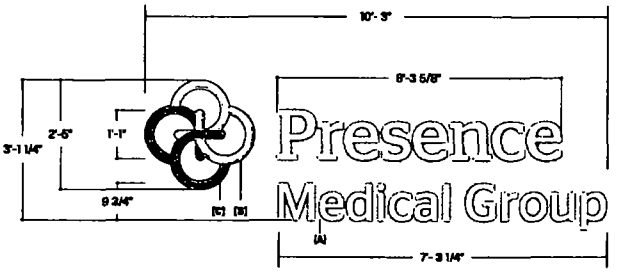

existing

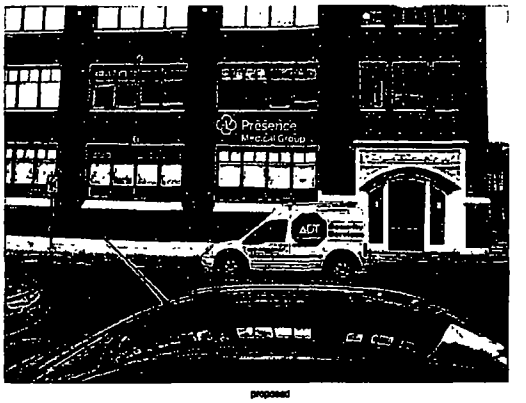


proposed

POBLOCKI

Project
**Presence Medical Group**
Chicago, Illinois

Scale 1/2"=1'
Original Page Size: 11" x 17"

Notes
SURVEY REQUIRED

PRESENCE POINT IS STAR DOCK
MEDICAL GROUP POINT IS
STAR SAME DOCK

Revisions
REV DESCRIPTION BY DATE
01 north RAC 6.18.14

Rev. Sales Survey
Drawn By: Derek Wolcott Orig. Date: 10/25/13

Sign Loc. No. -

**NL-01**
Non-lit Letters
Sign Type

63922 101
SFP - Project - Job No. Design

**Department of Business Affairs and Consumer Protection**
Small Business Center - Public Way Use Unit
City Hall - 121 N. LaSalle Street, Room 800 • Chicago, IL 60602
312-74-GOBIZ / 312-744-6249 • (312) 744-1944 (TTY)
http //www.cityofchicago org/bacp

**03/18/2015**

Alderman **Debra L. Silverstein**
Ward # **50**
City of Chicago
City Hall, Room **203**
121 North LaSalle Street
Chicago, Illinois 60602

Re: An ordinance to use and maintain a portion of the public right-of-way for **two (2) sign(s)** for **PRESENCE MEDICAL OFFICE BUILDING**, adjacent to the premises known as **3048 W. Peterson Ave.**.

Dear Alderman **Debra L. Silverstein**:

The applicant referenced above has requested the use of the public right-of-way for a **sign(s)**. An ordinance has been prepared by the Department of Business Affairs and Consumer Protection – Small Business Center - Public Way Use Unit for presentation to the City Council. Because this request was made for properties located in your ward, as approved by you as per the attached, I respectfully request that you introduce the attached ordinance at the next City Council meeting.

If you have any questions regarding this ordinance, please contact Anthony Bertuca at (312) 744-5506.

**Department of Business Affairs and Consumer Protection**

# City of Chicago

O2015-1548

Office of the City Clerk

Document Tracking Sheet

| | |
|---|---|
| **Meeting Date:** | 3/18/2015 |
| **Sponsor(s):** | Balcer (11) |
| **Type:** | Ordinance |
| **Title:** | Amendment of grant(s) of privilege in public way to Allstate |
| **Committee(s) Assignment:** | Committee on Transportation and Public Way |

**ORDINANCE AMENDMENT**
**Acct. No. 329626 - 1**
**Permit No. 1108280**

**BE IT ORDAINED BY THE CITY COUNCIL OF THE CITY OF CHICAGO:**

**Section 1:**

The ordinance passed by the City Council of the City of Chicago for **ALLSTATE** on **10/16/2013**, and printed upon page **61919** of the Journal of Proceedings of the City of Chicago is here by Amended by deleting the words

"twenty (20) feet in length"

and inserting in their place the words

"ten (10) feet in length"

**Section 2:**

This ordinance Amendment shall be in effect upon its passage.

ALDERMAN: _____

**James A. Balcer** **Ward: 11** **Date:**

**Department of Business Affairs and Consumer Protection**
Small Business Center - Public Way Use Unit
City Hall - 121 N. LaSalle Street, Room 800 • Chicago, IL 60602
312-74-GOBIZ / 312-744-6249 • (312) 744-1944 (TTY)
http://www.cityofchicago.org/bacp

**03/18/2015**

Alderman **James A. Balcer**
Ward # **11**
City of Chicago
City Hall, Room **203**
121 North LaSalle Street
Chicago, Illinois 60602

Re: An amended ordinance to use and maintain a portion of the public right-of-way for **one (1) sign(s)** for **ALLSTATE**, adjacent to the premises known as **2881 S. Archer Ave.**.

Dear Alderman **James A. Balcer**:

The applicant referenced above has requested the use of the public right-of-way for a **sign(s)**. An ordinance has been prepared by the Department of Business Affairs and Consumer Protection – Small Business Center - Public Way Use Unit for presentation to the City Council. Because this request was made for properties located in your ward, as approved by you as per the attached, I respectfully request that you introduce the attached ordinance at the next City Council meeting.

If you have any questions regarding this ordinance, please contact Anthony Bertuca at (312) 744-5506.

**Department of Business Affairs and Consumer Protection**

# City of Chicago

O2015-1552

Office of the City Clerk

Document Tracking Sheet

| | |
|---|---|
| **Meeting Date:** | 3/18/2015 |
| **Sponsor(s):** | Laurino (39) |
| **Type:** | Ordinance |
| **Title:** | Amendment of grant(s) of privilege in public way to North Park University |
| **Committee(s) Assignment:** | Committee on Transportation and Public Way |

**ORDINANCE AMENDMENT**
**Acct. No. 88313 - 1**
**Permit No. 1095760**

**BE IT ORDAINED BY THE CITY COUNCIL OF THE CITY OF CHICAGO:**

**Section 1:**

The ordinance passed by the City Council of the City of Chicago for **NORTH PARK UNIVERSITY** on **07/06/2011**, and printed upon page **3245** of the Journal of Proceedings of the City of Chicago is here by Amended by deleting the words "NORTH PARK COLLEGE & THEOLOGICAL SEMINARY" and inserting in their place the words "NORTH PARK UNIVERSITY"

**Section 2:**

This ordinance Amendment shall be in effect upon its passage.

ALDERMAN: Margaret Laurino 3-18-15

**Margaret Laurino** **Ward: 39** **Date:**

# City of Chicago

O2015-1538

Office of the City Clerk

Document Tracking Sheet

| | |
|---|---|
| **Meeting Date:** | 3/18/2015 |
| **Sponsor(s):** | Smith (43) |
| **Type:** | Ordinance |
| **Title:** | Amendment of grant(s) of privilege in public way to The Vitamin Shoppe - Permit No. 1100064 |
| **Committee(s) Assignment:** | Committee on Transportation and Public Way |

**ORDINANCE AMENDMENT**
**Acct. No. 396342 - 1**
**Permit No. 1100064**

**BE IT ORDAINED BY THE CITY COUNCIL OF THE CITY OF CHICAGO:**

**Section 1:**

The ordinance passed by the City Council of the City of Chicago for **THE VITAMIN SHOPPE** on **10/03/2012**, and printed upon page **35658** of the Journal of Proceedings of the City of Chicago is here by Amended by deleting the words "**THE VITAMIN SHOPPE**" and inserting in their place the words "**ACADIA CLARK-DIVERSEY LLC**"

**Section 2:**

This ordinance Amendment shall be in effect upon its passage.

ALDERMAN: 1/18/15

**Michele Smith** **Ward: 43** **Date:**

# City of Chicago

O2015-1539

Office of the City Clerk

Document Tracking Sheet

| | |
|---|---|
| **Meeting Date:** | 3/18/2015 |
| **Sponsor(s):** | Smith (43) |
| **Type:** | Ordinance |
| **Title:** | Amendment of grant(s) of privilege in public way to The Vitamin Shoppe - Permit No. 1076906 |
| **Committee(s) Assignment:** | Committee on Transportation and Public Way |

**ORDINANCE AMENDMENT**
**Acct. No. 396342 - 1**
**Permit No. 1076906**

**BE IT ORDAINED BY THE CITY COUNCIL OF THE CITY OF CHICAGO:**

**Section 1:**

The ordinance passed by the City Council of the City of Chicago for **THE VITAMIN SHOPPE** on **09/10/2008**, and printed upon page **37390** of the Journal of Proceedings of the City of Chicago is here by Amended by deleting the words "**THE VITAMIN SHOPPE**" and inserting in their place the words "**ACADIA CLARK-DIVERSEY LLC**"

**Section 2:**

This ordinance Amendment shall be in effect upon its passage.

ALDERMAN: _____ 3/18/15

**Michele Smith** **Ward: 43** **Date:**

# City of Chicago

O2015-1535

Office of the City Clerk

Document Tracking Sheet

| | |
|---|---|
| **Meeting Date:** | 3/18/2015 |
| **Sponsor(s):** | Tunney (44) |
| **Type:** | Ordinance |
| **Title:** | Amendment of grant(s) of privilege in public way to James Schemitsch |
| **Committee(s) Assignment:** | Committee on Transportation and Public Way |

**ORDINANCE AMENDMENT**
**Acct. No. 396571 - 1**
**Permit No. 1114858**

**BE IT ORDAINED BY THE CITY COUNCIL OF THE CITY OF CHICAGO:**

**Section 1:**

The ordinance passed by the City Council of the City of Chicago for JAMES SCHEMITSCH on **10/08/2014**, and printed upon page **92710** of the Journal of Proceedings of the City of Chicago is here by Amended by deleting the words "JAMES SCHEMITSCH" and inserting in their place the words "**CASCADE INVESTMENTS LLC**"

**Section 2:**

This ordinance Amendment shall be in effect upon its passage.

ALDERMAN: _____

**Thomas Tunney** **Ward: 44** **Date:** 3/18/15

# City of Chicago

O2015-1510

## Office of the City Clerk

## Document Tracking Sheet

| | |
|---|---|
| **Meeting Date:** | 3/18/2015 |
| **Sponsor(s):** | Fioretti (2) |
| **Type:** | Ordinance |
| **Title:** | Honorary street designation as "Mario Stefanini Way" |
| **Committee(s) Assignment:** | Committee on Transportation and Public Way |

Introduced: March 18, 2015
Referred to: Committee on Transportation and Public Way

BE IT ORDAINED BY THE CITY OF CHICAGO:

SECTION 1. That an ordinance heretofore passed by the City Council which allows erection of honorary street-name signs, the Commissioner of Transportation shall take necessary action for the standardization at 21 W. Goethe Street as Mario Stefanini Way for a period of three (3) years not to exceed December 1, 2018.

SECTION 2. This ordinance shall take effect upon its passage and publication.

Robert W. Fioretti
Alderman, 2nd Ward

# City of Chicago

O2015-1495

## Office of the City Clerk

## Document Tracking Sheet

| | |
|---|---|
| **Meeting Date:** | 3/18/2015 |
| **Sponsor(s):** | Holmes (7) |
| **Type:** | Ordinance |
| **Title:** | Amendment of honorary street designation "Pastor James Ford, Jr. |
| **Committee(s) Assignment:** | Committee on Transportation and Public Way |

BE IT ORDAINED BY THE CITY COUNCIL OF THE CITY OF CHICAGO:

SECTION 1. That an ordinance heretofore passed by the City Council, establishing an honorary street designation at the following location, be and the same is hereby amended by striking therefrom, the following:

| | |
|---|---|
| "South Coles Avenue | the 7900 block of South Coles and the 7800 block of South Coles at Cheltenham Place "Pastor James Ford, Jr." |

Inserting in lieu thereof;

| | |
|---|---|
| "South Coles Avenue | from E. 75th Street south East 79th Street "Pastor James Ford, Jr." |

SECTION 2. This ordinance shall take effect and be in force upon its passage and publication.

NATASHIA L. HOLMES
Alderman, 7th Ward

# City of Chicago

O2015-1472

Office of the City Clerk

Document Tracking Sheet

| | |
|---|---|
| **Meeting Date:** | 3/18/2015 |
| **Sponsor(s):** | Pope (10) |
| **Type:** | Ordinance |
| **Title:** | Honorary street designation "Officer John W. Matthews Way" |
| **Committee(s) Assignment:** | Committee on Transportation and Public Way |

**BE IT ORDAINED BY THE CITY COUNCIL OF THE CITY OF CHICAGO:**

Section 1. Pursuant to an ordinance heretofore passed by the City Council which allows erection of honorary street-name signs, the Commissioner of Transportation shall take the necessary action for standardization of the Southwest corner of 131st and South Avenue M as **"Officer John W. Mathews Way"**

Section 2. This ordinance shall take effect and be in force upon its passage and publication.

John A. Pope
Alderman, 10th Ward

# City of Chicago

O2015-1473

Office of the City Clerk

Document Tracking Sheet

| | |
|---|---|
| **Meeting Date:** | 3/18/2015 |
| **Sponsor(s):** | Pope (10) |
| **Type:** | Ordinance |
| **Title:** | Honorary street designation as "Luis Rodriguez Way" |
| **Committee(s) Assignment:** | Committee on Transportation and Public Way |

**BE IT ORDAINED BY THE CITY COUNCIL OF THE CITY OF CHICAGO:**

Section 1. Pursuant to an ordinance heretofore passed by the City Council which allows erection of honorary street-name signs, the Commissioner of Transportation shall take the necessary action for standardization of the Southwest corner of E. 98th Street and South Exchange Avenue as "**Luis Rodriguez Way**"

Section 2. This ordinance shall take effect and be in force upon its passage and publication.

John A. Pope
Alderman, 10th Ward

# City of Chicago

O2015-1406

Office of the City Clerk

Document Tracking Sheet

| | |
|---|---|
| **Meeting Date:** | 3/18/2015 |
| **Sponsor(s):** | Balcer (11) |
| **Type:** | Ordinance |
| **Title:** | Honorary street designation as "Alphonse "Fonzie" Cozzi, Jr." |
| **Committee(s) Assignment:** | Committee on Transportation and Public Way |

Committee on Transportation and Public Way
Introduced to City Council: March 18, 2015
Honorary Street Sign

**ORDINANCE**

**BE IT ORDAINED BY THE CITY COUNCIL OF THE CITY OF CHICAGO:**

**SECTION 1:** Pursuant to an ordinance heretofore passed by the City Council which allows erection of honorary street-name signs, the Commissioner of Transportation shall take necessary action for standardization of the northeast corner of 36th St and Lituanica as **"ALPHONSE "FONZIE" COZZI JR. WAY".**

**SECTION 2:** This ordinance shall take effect upon its passage and publication.

James A. Balcer
Alderman, 11th Ward

# City of Chicago

O2015-1456

Office of the City Clerk

Document Tracking Sheet

| | |
|---|---|
| **Meeting Date:** | 3/18/2015 |
| **Sponsor(s):** | Brookins (21) |
| **Type:** | Ordinance |
| **Title:** | Honorary street designation as "Dr. Henry L. Sutton, Sr. Way" |
| **Committee(s) Assignment:** | Committee on Transportation and Public Way |

**AMENDED**

BE IT ORDAINED BY THE CITY COUNCIL OF THE CITY OF CHICAGO:

SECTION 1. Pursuant to an ordinance heretofore passed by the City Council which allows erection of honorary street-name signs, the Commissioner of Transportation shall take the necessary action for standardization of South Racine Avenue, from West 82nd Street to West 83rd Street (8200 to 8300 S. Racine) as "Dr. Henry L. Sutton, Sr. Way"

SECTION 2. This ordinance shall take effect upon its passage and publication.

HOWARD B. BROOKINS, JR.
Alderman, 21st Ward

# City of Chicago

O2015-1443

Office of the City Clerk

Document Tracking Sheet

| | |
|---|---|
| **Meeting Date:** | 3/18/2015 |
| **Sponsor(s):** | Chandler (24) |
| **Type:** | Ordinance |
| **Title:** | Honorary street designation as "Joe-Ella Williams Way" |
| **Committee(s) Assignment:** | Committee on Transportation and Public Way |

**BE IT ORDAINED BY THE CITY COUNCIL OF THE CITY OF CHICAGO;**

**SECTION 1. Pursuant to an ordinance heretofore passed by the City Council which allows erection of honorary street-name signs, the Commissioner of Transportation shall take the necessary action for standardization of 3800 block of West Flournoy Street as "Joe-Ella Williams Way."**

**SECTION 2. This ordinance shall take effect upon its passage and publication.**

**MICHAEL D. CHANDLER**
**Alderman, 24th Ward**

# City of Chicago

O2015-1462

Office of the City Clerk

Document Tracking Sheet

| | |
|---|---|
| **Meeting Date:** | 3/18/2015 |
| **Sponsor(s):** | Burnett (27) |
| **Type:** | Ordinance |
| **Title:** | Honorary street designation as "Honorary Ted G. Spyropoulos Way" |
| **Committee(s) Assignment:** | Committee on Transportation and Public Way |

**City Council Meeting**
**March 18, 2015**

**BE IT ORDAINED BY THE CITY COUNCIL OF THE CITY OF CHICAGO**

**SECTION 1**. That an ordinance heretofore passed by the city council which authorizes erection of honorary street name signs, the commissioner of transportation shall take the necessary action or standardization of S.Green Street And W.Adams Street, Southeast corner to be known as " Honorary Ted G. Spyropoulos Way".

**SECTION 2.** This ordinance shall take effect and be in full force hereinafter its passage And publication

Walter Burnett, Jr.
Alderman of the 27th Ward

# City of Chicago

O2015-1494

Office of the City Clerk

Document Tracking Sheet

| | |
|---|---|
| **Meeting Date:** | 3/18/2015 |
| **Sponsor(s):** | Ervin (28) |
| **Type:** | Ordinance |
| **Title:** | Honorary street designation as "The Midtown Way" |
| **Committee(s) Assignment:** | Committee on Transportation and Public Way |

Transportation

**BE IT ORDAINED BY THE CITY COUNCIL OF THE CITY OF CHICAGO;**

**SECTION 1. Pursuant to an ordinance heretofore passed by the City Council which allows erection of honorary street-name signs, the Commissioner of Transportation shall take the necessary action for standardization of South Loomis Street, installing signs on the corner of South Loomis Street and West Lexington Avenue, as "The Midtown Way."**

**SECTION 2. This ordinance shall take effect upon its passage and publication.**

**JASON C. ERVIN**
**Alderman, 28th Ward**

# City of Chicago

O2015-1404

## Office of the City Clerk

## Document Tracking Sheet

| | |
|---|---|
| **Meeting Date:** | 3/18/2015 |
| **Sponsor(s):** | Austin (34) |
| **Type:** | Ordinance |
| **Title:** | Honorary street designation as "Derrion J. Albert Way" |
| **Committee(s) Assignment:** | Committee on Transportation and Public Way |

# ORDINANCE

**BE IT ORDAINED BY THE CITY COUNCIL OF THE CITY OF CHICAGO:**

**SECTION 1.** Pursuant to an ordinance heretofore passed by the City Council, which allows for the erection of honorary street-name signs, the Commissioner of the Department of Transportation shall take all necessary action for the standardization of West 111th Street between South Wentworth Avenue and South Eggleston Street as "Derrion J. Albert Way".

**SECTION 2.** This ordinance shall take effect upon its passage and publication.

Carrie M. Austin

Carrie M. Austin
Alderman, 34th Ward

# City of Chicago

O2015-1439

Office of the City Clerk

Document Tracking Sheet

| | |
|---|---|
| **Meeting Date:** | 3/18/2015 |
| **Sponsor(s):** | Colón (35) |
| **Type:** | Ordinance |
| **Title:** | Honorary street designation as "Morabito Way" |
| **Committee(s) Assignment:** | Committee on Transportation and Public Way |

CITY COUNCIL
March 18, 2015

*Be It Ordained by the City Council of the City of Chicago:*

*SECTION 1.* Pursuant to an ordinance heretofore passed by the City Council, which allows the erection of honorary street-name signs, the Commissioner of Transportation shall take the necessary action for the standardization at the corner of Elston Avenue and Drake and at Irving Park and Drake, as "Morabito Way".

*SECTION 2.* This ordinance shall be in full force and effect from and after passage and publication.

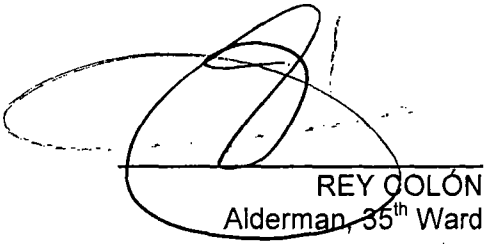

REY COLÓN
Alderman, 35th Ward

# City of Chicago

O2015-1449

Office of the City Clerk

Document Tracking Sheet

| | |
|---|---|
| **Meeting Date:** | 3/18/2015 |
| **Sponsor(s):** | Colón (35) |
| **Type:** | Ordinance |
| **Title:** | Honorary street designation as "Ann S. Jhin Way" |
| **Committee(s) Assignment:** | Committee on Transportation and Public Way |

Committee on Transportation and Public Way

# ORDINANCE

BE IT ORDAINED BY THE CITY COUNCIL OF THE CITY OF CHICAGO:

SECTION 1. Pursuant to an ordinance heretofore passed by the City Council, which allows for the erection of honorary street-name signs, the Commissioner of the Department of Transportation shall take all necessary action for the standardization of North Kimball Avenue between West Belmont Avenue and West Addison Street as "Ann S. Jhin Way."

SECTION 2. This ordinance shall take effect upon passage and publication.

Rey Colon
Alderman, 35th Ward

# City of Chicago

O2015-1451

Office of the City Clerk

Document Tracking Sheet

| | |
|---|---|
| **Meeting Date:** | 3/18/2015 |
| **Sponsor(s):** | O'Connor (41) |
| **Type:** | Ordinance |
| **Title:** | Honorary street designation as "Honorary James J. Schamne Way" |
| **Committee(s) Assignment:** | Committee on Transportation and Public Way |

CITY COUNCIL MEETING
March 18, 2015

BE IT ORDAINED BY THE CITY COUNCIL OF THE CITY OF CHICAGO:

SECTION 1. That an ordinance heretofore passed by the City Council allowing erection of honorary street name signs, the Commissioner of Transportation shall take the necessary steps for the standardization of the 7800 block of West Gregory between N Ozanam Avenue and N Canfield Avenue to be known as "Honorary James J Schamne Way".

SECTION 2. This ordinance shall take effect and be in full force hereinafter its passage and publication.

Mary O'Connor
Alderman, 41st Ward.

# City of Chicago

O2015-1508

## Office of the City Clerk

## Document Tracking Sheet

| | |
|---|---|
| **Meeting Date:** | 3/18/2015 |
| **Sponsor(s):** | Osterman (48) |
| **Type:** | Ordinance |
| **Title:** | Honorary street designation as "Honorary San O & Peter Porr Way" |
| **Committee(s) Assignment:** | Committee on Transportation and Public Way |

City Council Meeting
March 18, 2015

Refer to Committee on Transportation & Public Way

**BE IT ORDAINED BY THE CITY COUNCIL OF THE CITY OF CHICAGO:**

**SECTION 1.** Pursuant to an ordinance heretofore passed by the City Council which allows erection of honorary street name signs, the Commissioner of Transportation shall take the necessary action for standardization of the 1100 block of West Ainslie Avenue as **"Honorary San O & Peter Porr Way"**.

**SECTION 2.** This ordinance shall take effect upon it's passage and publication.

Harry Osterman
Alderman, 48th Ward

# City of Chicago

O2015-1509

Office of the City Clerk

Document Tracking Sheet

| | |
|---|---|
| **Meeting Date:** | 3/18/2015 |
| **Sponsor(s):** | Osterman (48) |
| **Type:** | Ordinance |
| **Title:** | Honorary street designation as "Honorary Ms. Ollie's Way" |
| **Committee(s) Assignment:** | Committee on Transportation and Public Way |

City Council Meeting
March 18, 2015

Refer to Committee on Transportation & Public Way

**BE IT ORDAINED BY THE CITY COUNCIL OF THE CITY OF CHICAGO:**

**SECTION 1.** Pursuant to an ordinance heretofore passed by the City Council which allows erection of honorary street name signs, the Commissioner of Transportation shall take the necessary action for standardization of the 1000 block of West Berwyn Avenue as **"Honorary Ms. Ollie's Way"**.

**SECTION 2.** This ordinance shall take effect upon it's passage and publication.

Harry Osterman
Alderman, 48th Ward

# City of Chicago

O2015-1336

## Office of the City Clerk

## Document Tracking Sheet

| | |
|---|---|
| **Meeting Date:** | 3/18/2015 |
| **Sponsor(s):** | Fioretti (2) |
| **Type:** | Ordinance |
| **Title:** | Amendment of Municipal Code Title 9-102-050 to allow review and sunset provisions for traffic violations |
| **Committee(s) Assignment:** | Committee on Pedestrian and Traffic Safety |

# ORDINANCE

WHEREAS, A scientific study has called into question the efficacy of the deployment and utilization of the automated traffic law enforcement system established by the City of Chicago on July 9, 2003; and

WHEREAS, This state-of-the-art study was recently commissioned by the Tribune and conducted by a team of traffic researchers led by Dominique Lord, an associate professor at Texas A&M University's Zachry Department of Civil Engineering, concluded the cameras do not reduce injury-related crashes overall. In fact, at some locations, they significantly increase the number of rear-end crashes; and

WHEREAS, Additionally, questions have been raised concerning the data gathering process and control of the program, as well as what led to the spikes in the present system, causing the discovery of at least 13,000 of the more than 4 million tickets issued to be without foundation; and

WHEREAS, In May of 2013, the Office of Inspector General of the City of Chicago issued an audit report seeking to determine if red-light camera installations that were made and managed based on the Chicago Department of Transportation's (CDOT) stated primary criterion of reducing angle crashes to increase safety. CDOT was unable to substantiate its claims that the City chose to install red-light cameras at intersections with the highest angle crash rates in order to increase safety. Little evidence was advanced by CDOT to demonstrate the overarching program's strategy. The IG further found a lack of basic recordkeeping and lack of analysis for the ongoing program that generates tens of millions in revenue; and

WHEREAS, A resolution has been introduced by the Honorable Robert W. Fioretti, Alderman of the 2nd Ward and co-sponsored by several other members of this legislative body that seeks to investigate and ameliorate any deficiencies in the efficacy and fairness regarding this program that has been touted as a public safety initiative; and

WHEREAS, It is incumbent upon this legislative body to expeditiously redress these egregious defects in an already scandal-ridden program, now therefore

BE IT ORDAINED BY THE CITY COUNCIL OF THE CITY OF CHICAGO:

**SECTION 1.** The foregoing recitals are hereby adopted as the findings of the City of Chicago City Council and are incorporated herein and made a part of this ordinance.

**SECTION 2.** Section 9-102-050 of the City of Chicago Municipal Code is hereby amended by striking out certain language and adding new language underlined as follows:

9-102-050 ~~Reserved.~~ Sunset date.

All provisions of Chapter 9-102 shall expire on April 15, 2015.

**SECTION 3.** This ordinance shall be in full force and effect upon its passage and publication.

ROBERT W. FIORETTI
Alderman – 2nd Ward

RECEIVED
#3 PP
AL
2015 JAN 23 PM 2:05
OFFICE OF THE
CITY CLERK

# City of Chicago

O2015-1487

Office of the City Clerk

Document Tracking Sheet

| | |
|---|---|
| **Meeting Date:** | 3/18/2015 |
| **Sponsor(s):** | Burke (14) |
| **Type:** | Ordinance |
| **Title:** | Amendment of Municipal Code Chapter 7-38 by adding new Section 7-38-007 prohibiting antibiotics in food products |
| **Committee(s) Assignment:** | Committee on Finance |

Finance

**ORDINANCE**

**WHEREAS,** the City of Chicago is a home rule unit government pursuant to the 1970 Illinois Constitution, Article VII, Section 6(a); and

**WHEREAS**, pursuant to its home rule power, the City of Chicago may exercise any power and perform any function relating to its government and affairs including the power to regulate for the protection of the public health, safety, morals, and welfare; and

**WHEREAS**, the rapid emergence of infections caused by antibiotic resistant bacteria has become a public health crisis; and

**WHEREAS**, according to the Centers for Disease Control and Prevention, each year in the United States, at least 2 million people become infected with bacteria that are resistant to antibiotics and at least 23,000 people die each year as a direct result of these infections; and

**WHEREAS**, any overuse or misuse of antibiotics, whether in human medicine or in agriculture, contributes to the spread of antibiotic resistance; and

**WHEREAS**, approximately 80 percent of antibacterial drugs disseminated in the United States in 2010 were sold for use on food animals, rather than humans; and

**WHEREAS**, for more than two decades, scientific experts have concluded that there is a connection between antibiotic use in animals and the loss of effectiveness of these drugs in human medicine; and

**WHEREAS**, in 1977, the Food and Drug Administration concluded that feeding livestock low doses of antibiotics used in human disease treatment could promote the development of antibiotic-resistance in bacteria; and

**WHEREAS**, a 1999 study by the Government Accountability Office concluded that resistant strains of 3 microorganisms that cause food-borne illnesses or disease in humans (Salmonella, Campylobacter, and E. coli) are linked to the use of antibiotics in animals; and

**WHEREAS**, surveys by the U.S. Department of Agriculture's Animal and Plant Health Inspection service in 1999, 2001, and 2006 revealed that: (1) 84 percent of grower-finisher swine farms, 83 percent of cattle feedlots, and 84 percent of sheep farms administer antimicrobials in the feed or water for health or growth promotion reasons; and (2) many of the antimicrobials identified are identical or closely related to drugs used in human medicine, including tetracyclines, macrolides, Bacitracin, penicillins, and sulfonamides; and

**WHEREAS**, these drugs are used to treat people for serious diseases such as pneumonia, scarlet fever, rheumatic fever, sexually transmitted infections, skin

infections, and even pandemics like malaria and plague, as well as bioterrorism agents like smallpox and anthrax; and

**WHEREAS**, in 2001 a federal task force: (1) released an action plan to address the continuing effectiveness of antibiotics against common bacterial infections, referred to as antibiotic resistance; (2) determined that antibiotic resistance is a growing menace to all people and poses a serious threat to public health; and (3) cautioned that if current trends continue, treatments for common infections will become increasingly limited and expensive, and, in some cases, nonexistent; and

**WHEREAS**, the peer-reviewed journal "Clinical Infections Diseases" published a report in 2002 recommending that antimicrobial agents should no longer be used in agriculture in the absence of disease, but should be limited to therapy for diseased individual animals and prophylaxis when disease is documented in a herd or flock; and

**WHEREAS**, in 2010, the peer-reviewed journal "Molecular Cell" published a study demonstrating that low-dosage use of antibiotics causes a dramatic increase in genetic mutation, raising new concerns about the agricultural practice of using low-dosage antibiotics in order to stimulate growth promotion and routinely prevent disease; and

**WHEREAS**, in 2012, Chicago Public Schools began serving its approximately 360,000 students fresh chicken drumsticks from local farms that raised their poultry without antibiotics; and

**WHEREAS**, Cook County Hospital studied the economic impact of antibiotic resistant infections of 188 patients and determined that they resulted in $5 million of added medical care and $9 million due to mortality; and

**WHEREAS**, a Danish ban on antibiotics in food animals has resulted in little change in animal morbidity and mortality, and only a modest increase in production cost; and

**WHEREAS**, the City of Chicago intends to regulate for the public health by prohibiting the sale of food products made from animals that have been administered a medical antimicrobial for a nontheraputic use, such as growth promotion, feed efficiency, weight gain, or disease prevention in order to preserve the effectiveness of medically important antimicrobials used in the treatment of human and animal diseases; NOW THEREFORE

**BE IT ORDAINED BY THE CITY COUNCIL OF THE CITY OF CHICAGO**:

**SECTION 1.** The above recitals are expressly incorporated herein and made part hereof as though fully set forth herein.

**SECTION 2.** Chapter 7-38 of the Municipal Code of Chicago is hereby amended by adding a new section 7-38-007 as follows:

**7-38-007 Antibiotics in Food Products – Prohibited.**

(a) *Unlawful act.* It shall be unlawful for any person to sell, offer for sale, give away, barter, exchange, or otherwise furnish in the City of Chicago any food product made wholly or in part from any livestock or poultry that has been administered a medically important antimicrobial for a nontherapeutic use.

(b) *Definitions.* As used in this section:

"Food product" means any raw, cooked or processed edible substance used or intended for human consumption.

"Medically important antimicrobial" means a drug that:

(1) is intended for use in food-producing animals; and

(2) is composed wholly or partly of:

(A) any kind of penicillin, tetracycline, macrolide, lincosamide, streptogramin, aminoglycoside, sulfonamide, cephalosporin, or fluoroquinolone; or

(B) a drug from an antimicrobial class that is listed as "highly important," "critically important," or "important" by the World Health Organization in the latest edition of its publication entitled "Critically Important Antimicrobials for Human Medicine" or a successor publication.

"Noncustomary situation" does not include normal or standard practice and conditions on the premises that facilitate the transmission of disease.

"Nonroutine disease control" means the use of antimicrobials on an animal that is not sick, but where a particular disease or infection is, or is likely to be, present on the premises because of a specific, noncustomary situation.

"Nontherapeutic use" means administration of antibiotics to an animal for a purpose (such as growth promotion, feed efficiency, weight gain, or disease prevention) other than therapeutic use or nonroutine disease control.

"Therapeutic use" means the use of a medically important antimicrobial for the specific purpose of treating an animal with a documented disease or infection. Therapeutic use does not include the continued use after the disease or infection has been resolved.

(c) *Penalty.* The board of health shall promulgate rules and regulations classifying violations of this section as critical.

**SECTION 3.** This ordinance shall be in full force and effect 60 days after passage and publication.

Alderman Edward M. Burke, 14th Ward

# City of Chicago

O2015-1488

## Office of the City Clerk

## Document Tracking Sheet

| | |
|---|---|
| **Meeting Date:** | 3/18/2015 |
| **Sponsor(s):** | Burke (14) |
| **Type:** | Ordinance |
| **Title:** | Amendment of Municipal Code Chapter 4-4 by adding new Section 4-4-339 concerning powdered alcohol |
| **Committee(s) Assignment:** | Committee on Finance<br>Committee on License and Consumer Protection |

JT Finance T

Committee on License and Consumer Protection

**ORDINANCE**

**WHEREAS,** the City of Chicago is a home rule unit of government pursuant to the 1970 Illinois Constitution, Article VII, Section 6 (a); and

**WHEREAS**, pursuant to its home rule power, the City of Chicago may exercise any power and perform any function relating to its government and affairs including the power to regulate for the protection of the public health, safety, morals, and welfare; and

**WHEREAS**, in the spring of 2014, Arizona-based Lipsmark, LLC announced that it intended to market powdered alcohol under the name "Palcohol"; and

**WHEREAS**, the product was briefly approved for sale by the U.S. Treasury Alcohol and Tobacco Tax and Trade Bureau, but the approval was temporarily rescinded because label approvals were given in error; and

**WHEREAS**, the U.S. Food and Drug Administration has concluded that it does not have a legal basis to block market entry of the product at this time; and

**WHEREAS**, the Food and Drug Administration commented that its review focused solely on the non-alcohol ingredients added to the product and that it does not have concerns that the ingredients, when added to the alcoholic beverage products, render the products adulterated under the Federal Food, Drug, and Cosmetic Act; and

**WHEREAS**, in March of 2015, the Alcohol and Tobacco Tax and Trade approved labels for Palcohol; and

**WHEREAS**, Palcohol is expected to be offered for sale this summer; and

**WHEREAS**, Lipsmark plans to manufacture Palcohol in two different formulations: an ingestible beverage formulation and a non-ingestible industrial formulation; and

**WHEREAS**, Palcohol's ingestible beverage formulation is freeze-dried powderized alcohol which turns water into either vodka or rum, or optional flavors including cosmopolitan, mojito and the Powderita – a powdered margarita; and

**WHEREAS**, a package of Palcohol weighs only an ounce, can fit into a pocket and in addition to being mixed with liquids, can be sprinkled onto food, or snorted, which increases the risk of abuse, binge consumption and concealment; and

**WHEREAS**, snorting powdered alcohol elevates the risk of alcohol poisoning and is extremely dangerous because the alcohol is quickly absorbed by the body and results in immediate intoxication; and

**WHEREAS**, ingestible powdered alcohol has the potential to be a public health nuisance; and

**WHEREAS**, the portable nature of ingestible powdered alcohol makes it more enticing and easier for underage drinkers to use discreetly; and

**WHEREAS**, underage drinking is a significant problem that threatens the health and safety of our youth, contributes to crime and negatively impacts the entire community; and

**WHEREAS**, many states, including New York, Alaska, Delaware, Louisiana, South Carolina and Vermont have already banned ingestible powdered alcohol, and Colorado and Ohio are considering bans; and

**WHEREAS**, the public health risks and potential for abuse created by ingestible powdered alcohol far outweigh any value it may have in the marketplace; now, therefore

**BE IT ORDAINED BY THE CITY COUNCIL OF THE CITY OF CHICAGO:**

**SECTION 1.** The above recitals are expressly incorporated herein and made part hereof as though fully set forth herein.

**SECTION 2.** Chapter 4-4 of the Municipal Code of the City of Chicago is hereby amended by inserting new section 4-4-339 underscored as follows:

**4-4-339 Powdered Alcohol.**

(a) As used in this section:

"Alcohol" means the product of distillation of any fermented liquid, whether rectified or diluted, whatever may be the origin thereof, and includes synthetic ethyl alcohol. It does not include denatured alcohol or wood alcohol.

"Powdered alcohol" means any powder or crystalline substance that contains alcohol and is used or intended for human consumption.

(b) No licensee under this Code or his agent or employee shall possess, sell, offer for sale, give away, barter, exchange or otherwise furnish on the licensed premises any powdered alcohol in the City of Chicago, or engage in an act of concealment of any powdered alcohol on the licensed premises.

(c) Except as otherwise provided in this Code, any person who violates any of the requirements of this section or any regulation promulgated thereunder shall be fined not less than $2,000.00 nor more than $5,000.00 for each offense. Each day that a violation continues shall constitute a separate and distinct offense to which a separate fine shall apply.

(d) Any violation of this section or any regulation promulgated thereunder may result in license suspension or revocation in accordance with the requirements of Section 4-4-280.

**SECTION 3.** This ordinance shall be in full force and effect upon its passage and publication.

Edward M. Burke, Alderman, 14th Ward

# City of Chicago

O2015-1485

## Office of the City Clerk

## Document Tracking Sheet

| | |
|---|---|
| **Meeting Date:** | 3/18/2015 |
| **Sponsor(s):** | Suarez (31) |
| **Type:** | Ordinance |
| **Title:** | Amendment of Municipal Code Chapter 5-14 concerning Tenant Information Disclosure Form |
| **Committee(s) Assignment:** | Committee on Housing and Real Estate |

# ORDINANCE

**BE IT ORDAINED BY THE CITY COUNCIL OF THE CITY OF CHICAGO:**

**SECTION 1.** Chapter 5-14 of the Municipal Code of Chicago is hereby amended by adding a new section 5-14-045, by deleting the language struck through and by adding the language underscored, as follows:

**5-14-020 Definitions.**

For purposes of this chapter, the following definitions apply:

*(Omitted text is unaffected by this ordinance)*

"Qualified tenant" means a person who: (1) is a tenant in a foreclosed rental property on the day that a person becomes the owner of that property; and (2) has a bona fide rental agreement to occupy the rental unit as the tenant's principal residence. For purposes of this definition:

(1) a lease shall be considered bona fide only if:

(i) the mortgagor, or ~~the~~ any child, spouse, or parent of the mortgagor residing in the same dwelling unit with the mortgagor, is not the tenant;

(ii) the lease was a result of an arms- length transaction; and

(iii) the lease requires the receipt of rent that is not substantially less than fair market rent for the property, or the rental unit's rent is reduced or subsidized due to a government subsidy.

*(Omitted text is unaffected by this ordinance)*

**5-14-040 Notice to tenants.**

(a) (1) No later than 21 days after a person becomes the owner of a foreclosed rental property, the owner shall make a good faith effort to ascertain the identities and addresses of all tenants of the rental units in the foreclosed rental property and notify, in writing, all known tenants of such rental units that, under certain circumstances, the tenant may be eligible for relocation assistance. The notice shall be given in English, Spanish, Polish and Chinese and be as follows:

"This Is Not A Notice To Vacate The Premises. You may wish to contact a lawyer or your local legal aid or housing counseling agency to discuss any right that you may have.

"Pursuant to the City of Chicago's Protecting Tenants in Foreclosed Rental Property Ordinance, if you are a qualified tenant you may be eligible for relocation assistance in the amount of $10,600 unless the owner offers you the option to renew or extend your current written or oral rental agreement with an annual rent that: (1) for the first 12 months, does not exceed 102 percent of your current annual rent; and (2) for any 12-month period thereafter, does not exceed 102 percent of the immediate prior 12-month period's annual rent. The option to renew or extend your lease shall continue until the property is sold to a bona fide third-party purchaser.

"If you are eligible as a qualified tenant and the owner fails to pay you the relocation assistance that is due, you may bring a private cause of action in a court of competent jurisdiction seeking compliance with the Protecting Tenants in Foreclosure Rental Property

Ordinance, Chapter 5-14 of the Municipal Code of Chicago, and the prevailing plaintiff shall be entitled to recover, in addition to any other remedy available, his damages and reasonable attorney's fees."

You may go to the City of Chicago Department of Business Affairs and Consumer Protection's website for additional information regarding your rights and obligations under the Ordinance or phone the City of Chicago's 311 Service Center to file a complaint."

The notice shall also include the name, address and telephone number of the owner, property manager or owner's agent who is responsible for the foreclosed rental property and the date the notice was sent.

*(Omitted text is unaffected by this ordinance)*

**5-14-045 Notice to pay relocation assistance or offer of rental agreement extension.**

(a) The owner shall attach to each notice required in section 5-14-040(a) a Tenant Information Disclosure Form, in a form prescribed by the commissioner of business affairs and consumer protection by rule.

(b) No later than 21 days after receipt of the notice, the tenant shall complete and return the Tenant Information Disclosure Form to the person and address indicated on the Form. The failure of a tenant to return the Tenant Information Disclosure Form does not relieve the owner of any obligation to either: (i) extend or renew the tenant's rental agreement or provide a replacement rental unit, whichever is applicable; or (ii) pay the relocation assistance fee.

(c) No later than 21 days after the date upon which the tenant returns or should have returned the Tenant Information Disclosure Form, the owner shall send a written notice to a qualified tenant advising the qualified tenant that the owner is paying the required relocation fee, unless the owner sends a written offer to the tenant to extend or renew the qualified tenant's rental agreement or provide a rental agreement for a replacement rental unit, whichever is applicable, with an annual rental rate in an amount that complies with section 5-14-050(a). All notices or offers shall clearly show the date the offer or notice was sent.

(d) If a qualified tenant fails to accept the owner's offer to extend or renew the tenant's rental agreement, or to accept a rental agreement for a replacement rental unit, whichever is applicable, within 21 days of receipt of the offer, or if the qualified tenant meets the criteria for an extended response time, as established by the commissioner of business affairs and consumer protection by rule, within 42 days of the offer, the owner shall not be liable to such tenant for the extension or renewal of the tenant's rental agreement, or to provide a rental agreement for a replacement rental unit.

**5-14-050 Tenant relocation assistance.**

(a) (1) Except as provided in subsection (a)(2), the ~~The~~ owner of a foreclosed rental property shall pay a one-time relocation assistance fee of $10,600 to a qualified tenant unless the owner offers such tenant the option to renew or extend the tenant's current rental agreement with an annual rental rate that: (~~1~~i) for the first 12 months of the renewed or extended lease, does not exceed 102 percent of the qualified tenant's current annual rental rate; and (~~2~~ii) for any 12-month period thereafter, does not exceed 102 percent of the immediate prior year's annual rental rate.

(2) For any rental unit that is not lawful or legal under this code occupied by a qualified tenant, the owner shall pay a one-time relocation assistance fee of $10,600 to the qualified tenant unless the owner offers, and the tenant accepts the owner's offer of, a rental agreement at a replacement rental unit with an annual rental rate that does not exceed 102 percent of the qualified tenant's current annual rental rate; and (2) for any 12-month period thereafter, does not exceed 102 percent of the immediate prior year's annual rental rate. The replacement rental unit may be located either in the same foreclosed rental property or at another location.

(3) If ~~Provided that if~~ a rental unit is occupied by two or more qualified tenants, the owner's total liability to all the qualified tenants of the rental unit shall be no more than if the rental unit was occupied by one qualified tenant.

*(Omitted text is unaffected by this ordinance)*

(e) The owner shall not be liable to pay the relocation fee to any qualified tenant:

(1) who does not enter into a rental agreement after being offered a renewal or extension of the tenant's rental agreement pursuant to subsection (a)(1) with a rent in an amount that complies with that subsection ~~(a)~~;

(2) against whom the owner has obtained a judgment for possession of the rental unit.

*(Omitted text is unaffected by this ordinance)*

**5-14-090 Administration and enforcement of chapter.**

*(Omitted text is unaffected by this ordinance)*

The commissioner or the commissioner of business affairs and consumer protection shall enforce any provision of this chapter by instituting an action with the department of administrative hearings or by the corporation counsel through an injunction or any other suit, action or proceeding at law or in equity in a court of competent jurisdiction.

The commissioner of business affairs and consumer protection shall prescribe by rule a Tenant Information Disclosure Form and develop a summary which clearly explains a tenant's rights and obligations under this chapter. The summary shall be posted on the department of business affairs and consumer protection's website.

*(Omitted text is unaffected by this ordinance)*

**SECTION 2.** This ordinance shall take effect 90 days after its passage and publication.

Ray Suarez
Alderman, 31st Ward

# City of Chicago

O2015-1435

## Office of the City Clerk

## Document Tracking Sheet

| | |
|---|---|
| **Meeting Date:** | 3/18/2015 |
| **Sponsor(s):** | Austin (34) |
| **Type:** | Ordinance |
| **Title:** | Amendment of Municipal Code Titles 2, 7, 9, 13, 15, 17 and 18 by modifying various sections |
| **Committee(s) Assignment:** | Committee on Budget and Government Operations |

Refer To Committee on The Budget and Government Operations

**ORDINANCE**

**SECTION 1.** Section 2-92-010 of the Municipal Code of Chicago is hereby amended by inserting the language underscored, as follows:

**2-92-010 Establishment – Composition – Chief procurement officer.**

*(Omitted text is not affected by this ordinance)*

The chief procurement officer is authorized to: (i) administer Article II of Chapter 1-23 of the Code, as supplemented by Section 2-92-320: (ii) implement standards for ineligibility under said Article II comparable to those set forth in Section 8-10-11 of the Municipal Purchasing Act; and (iii) promulgate rules to administer and enforce the foregoing code provisions and standards.

**SECTION 2.** Section 2-92-230 of the Municipal Code of Chicago is hereby amended by deleting the language stricken and inserting the language underscored, as follows:

**2-92-230 Bills for materials and services – Certification and payment.**

The chief procurement officer shall receive all bills for supplies, materials, services and labor furnished upon orders issued by him, and shall certify to their correctness as to prices, extensions, totals and conformity to contract or purchase order. Where the supplies, materials, services and labor have been requisitioned by a department or office he shall certify to their conformity to such requisition. He shall present such certificate to the comptroller. When in the judgment of the chief procurement officer, it would be more appropriate in a given instance for another department head to perform such certification, the chief procurement officer may delegate certification authority to such department head ~~heard~~.

**SECTION 3.** Section 2-120-480 of the Municipal Code of Chicago is hereby amended by inserting the language underscored, as follows:

**2-120-480 Purpose and intent.**

The city council finds that prejudice and the practice of discrimination against any individual or group because of race, color, sex, gender identity, age, religion, disability, national origin, ancestry, sexual orientation, marital status, parental status, military discharge status, lawful source of income, or credit history or criminal history (as to employment only) menace peace and public welfare. The city council further finds that it is necessary to promote peace and good order and to eliminate such prejudice and discrimination by establishing an agency that will investigate complaints of discrimination, enforce civil rights ordinances, and promote harmony and understanding among various segments of society by gathering information on matters of human relations and providing education and counseling thereon to the various agencies of city government and to interested groups and individuals. The city council further finds that the function of such an agency can be enhanced by the creation of advisory councils on matters of special concern to groups that historically have been the subject of discrimination and bias, and provide a point of contact between such groups and the city government.

**SECTION 4.** Section 2-160-020 of the Municipal Code of Chicago is hereby amended by deleting the language stricken and inserting the language underscored, as follows:

**2-160-020 Definitions.**

*(Omitted text is not affected by this ordinance)*

(dd) "Employer" means any individual, partnership, association, corporation, limited liability company, business trust, or any person or group of persons that provides employment for one or more employees in the current or preceding calendar year, and any agent of such an entity or person. To qualify as an employer for purposes of ~~this chapter~~ Section 2-160-054, such individual, group, or entity must: (1) be subject to one or more of the license requirements in Title 4 of this Code; and/or (2) maintain a business facility within the geographic boundaries of the City. The City of Chicago ~~and its sister agencies qualify~~ qualifies as ~~employers~~ an employer for purposes of this ~~chapter~~ Section 2-160-054.

*(Omitted text is not affected by this ordinance)*

~~(mm) "Sister agency" means the Chicago Public Schools, the Chicago Park District, the Chicago Transit Authority, the City Colleges of Chicago, the Chicago Housing Authority, and the Public Building Commission.~~

*(Omitted text is not affected by this ordinance)*

**SECTION 5.** Section 2-160-054 of the Municipal Code of Chicago is hereby amended by deleting the language stricken and inserting the language underscored, as follows:

**2-160-054 Criminal record or criminal history.**

(a) Employers that are not subject to the Illinois Job Opportunities for Qualified Applicants Act, including the City of Chicago ~~and its sister agencies~~, may not inquire about or into, consider, or require disclosure of an applicant's criminal record or criminal history until after the applicant has been determined qualified for the relevant position and notified that he has been selected for an interview, or, if there is no interview, until after a conditional offer of employment is extended to the applicant.

*(Omitted text is not affected by this ordinance)*

(b) If the City of Chicago ~~or a sister agency~~, subsequent to interviewing or extending a conditional offer of employment to an applicant, determines that he has a criminal conviction, that fact, standing alone, shall not automatically disqualify the applicant from employment. Instead, the decision whether to employ the applicant shall take into account the following factors:

*(Omitted text is not affected by this ordinance)*

**SECTION 6.** Section 2-160-120 of the Municipal Code of Chicago is hereby amended by deleting the language stricken and inserting the language underscored, as follows:

**2-160-120 Violation – Penalty.**

Unless another fine or penalty is specifically provided in this Code, any person who violates any provision of this ordinance as determined by this commission shall be fined not less than $100.00 and not more than $1,000.00 for each offense. In addition, any city licensee who violates any provision of this ~~section~~ chapter or any rule or regulation promulgated thereunder

may be subject to license discipline pursuant to Section 4-4-280 of this Code. Every day that a violation shall continue shall constitute a separate and distinct offense.

**SECTION 7.** Section 7-38-530 of the Municipal Code of Chicago is hereby amended by deleting the language stricken and inserting the language underscored, as follows:

**7-38-530 Method of condensation.**

*(Omitted text is not affected by this ordinance)*

A condenser of the spray, jet or other suitable pattern shall be connected with all dryers, and a fan or pump shall draw the vapors from the dryer and force them through such condenser, the water from ~~such condenser, the water form~~ which shall pass into the sewer, and a sufficient quantity of water shall be used to condense thoroughly any and all vapors and odors conveyed thereto.

**SECTION 8.** Section 9-104-040 of the Municipal Code of Chicago is hereby amended by deleting the language stricken and inserting the language underscored, as follows:

**9-104-040 License – Suspension and revocation.**

*(Omitted text is not affected by this ordinance)*

(b) Notwithstanding any other provision of this chapter, whenever the Illinois driver's license of a licensee has been revoked or suspended by the Secretary of State, the licensee's public chauffeur license shall be subject to automatic suspension for the period that the driver's license is suspended or revoked. The suspension shall not be subject to any of the procedures described in this section. A suspension under this subsection (b) shall be in addition to and shall not affect ~~effect~~ any disqualification, suspension, revocation, fine or other penalty or sanction that otherwise may be applicable.

**SECTION 9.** Section 13-20-540 of the Municipal Code of Chicago is hereby amended by deleting the language stricken and inserting the language underscored, as follows:

**13-20-540 Permit inspection fees.**

*(Omitted text is not affected by this ordinance)*

(g) The fee for cancellation of ~~or~~ any sign permit shall be $20.00 and shall be deducted before the remaining amount is refunded.

**SECTION 10.** Section 13-172-140 of the Municipal Code of Chicago is hereby amended by deleting the language stricken and inserting the language underscored, as follows:

**13-172-140 Obstruction of courts and yards.**

*(Omitted text is not affected by this ordinance)*

(b) Maximum encroachment. A part of any building or structure shall not extend into side courts, inner courts or yards required for light and ventilation of habitable and occupiable rooms unless permitted by ~~Section 5.7-5 of Title 17 of the Municipal Code of Chicago,~~ the

Chicago Zoning Ordinance. The encroachment shall not exceed 20 percent of the legal area of the yard or ~~of~~ court which is required for light and ventilation purposes.

**SECTION 11.** Section 15-26-710 of the Municipal Code of Chicago is hereby amended by deleting the language stricken and inserting the language underscored, as follows:

**15-26-710 Temporary container storage – Safety clearances.**

*(Omitted text is not affected by this ordinance)*

| | | | | |
|---|---|---|---|---|
| 2,500 lbs. or less | None<br>See Note 1 and 2 | 10 | 10 | 100 |
| 2,501 to 6,000 lbs. | 25 | 25 | 25 | 250 |
| 6,001 to 10,000~~+~~ lbs. | 50 | 50 | 50 | 250 |
| Over 10,000 lbs. | 75 | 75 | 75 | 250 |

*(Omitted text is not affected by this ordinance)*

**SECTION 12.** Section 17-2-0304 of the Municipal Code of Chicago is hereby amended by deleting the language stricken and inserting the language underscored, as follows:

**17-2-0304 Floor Area Ratio.**

*(Omitted text is not affected by this ordinance)*

| District | Maximum Floor Area Ratio |
|---|---|
| RS1 | 0.50 |
| RS2 | 0.65 |
| RS3 | 0.90 |
| RT3.5 | 1.05 |
| RT4 | 1.20 (See accessible dwelling unit exceptions, Sec. 17-2-0304-B) |
| RT4A | 1.50 for multi-unit buildings that contain no more than 19 dwelling units and in which at least 33% of the units are accessible dwelling units 1.2 for all other buildings |
| RM4.5 | 1.70 |
| RM5 | 2.00 |
| RM5.5 | 2.50 |
| RM6 | 4.40; premium may apply - See Sec. 17-2-0304-C~~B~~ |
| RM6.5 | 6.60; premium may apply - See Sec. 17-2-0304-C~~B~~ |

*(Omitted text is not affected by this ordinance)*

**SECTION 13.** Section 17-8-0400 of the Municipal Code of Chicago is hereby amended by deleting the language stricken and inserting the language underscored, as follows:

**17-8-0400 Ownership, control and designated control.**

All planned development applications must be at the time of filing ~~filling~~ be under single ownership, or control or single designated control. Provided, however, that after the adoption of an ordinance wherein the property is divided into specifically delineated subareas or subparcels, each having its own bulk and density standards, or similar subarea specific or subparcel specific development controls or requirements, the owners of or designated controlling party for each subarea may seek amendments, changes, or modifications for that subarea without the consent of the owners or designated controlling party of the other subareas.

*(Omitted text is not affected by this ordinance)*

**SECTION 14.** Section 17-8-0516 of the Municipal Code of Chicago is hereby amended by deleting the language stricken and inserting the language underscored, as follows:

**17-8-0516 Floor Area Increases for Transit- Served Locations.** Planned development review and approval is required for any development in B dash 3 and C dash 3 districts requesting a floor area increase under ~~Sec.~~ Section 17-3-0403-B. Planned development review and approval is also required for any development in D dash 3 districts requesting a floor area increase under ~~Sec. 17-3-0405-C~~ Section 17-4-0405-C.

**SECTION 15.** Section 17-9-0111-G of the Municipal Code of Chicago is hereby amended by deleting the language stricken and inserting the language underscored, as follows:

**17-9-0111-G** The minimum lot area for a new gas station may be reduced to not less than 10,000 square feet, when approved as a variation (see ~~Sec. 17-13-1101-T~~ Section 17-13-1101-G).

**SECTION 16.** Section 17-9-0119-B of the Municipal Code of Chicago is hereby amended by deleting the language stricken and inserting the language underscored, as follows:

~~**17-9-0119-B**~~ **17-9-0117.7-B** Review and Approval Procedure. Each applicant requesting a permit for a wind energy meteorological tower must submit with the application a scaled site plan and a scaled elevation view and other supporting drawings, calculations and other documentation, signed and sealed by appropriate licensed professionals, showing:

*(Omitted text is not affected by this ordinance)*

**SECTION 17.** Section 18-27-430.91 of the Municipal Code of Chicago is hereby amended by deleting the language stricken and inserting the language underscored, as follows:

**Table 18-27-430.91**
**Motor Controller Enclosure Selection**

| For Outdoor Use | | | | | | | |
|---|---|---|---|---|---|---|---|
| Provides a Degree of Protection ~~Provides a~~ Against the Following Environmental Conditions | Enclosure Type Number [1] | | | | | | |
| | 3 | 3R | 3S | 4 | 4X | 6 | 6P |
| Incidental contact with the enclosed equipment | X | X | X | X | X | X | X |
| Rain, snow, and sleet | X | X | X | X | X | X | X |
| Sleet 2 | – | – | X | – | – | – | – |
| Windblown dust | X | – | X | X | X | X | X |
| Hosedown | – | – | – | X | X | X | X |
| Corrosive agents | – | – | – | – | X | – | X |
| Occasional temporary submersion | – | – | – | – | – | X | X |
| Occasional prolonged submersion | – | – | – | – | – | – | X |

*(Omitted text is not affected by this ordinance)*

**SECTION 18.** Section 18-27-551.47 of the Municipal Code of Chicago is hereby amended by deleting the language stricken and inserting the language underscored, as follows:

**18-27-551.47 Wiring methods.**

*(Omitted text is not affected by this ordinance)*

(l) Metal Faceplates. Metal faceplates shall be of ferrous metal not less than 0.030 in. (0.762 ~~μm~~ mm) in thickness or of nonferrous metal not less than 0.040 in. (1.02 mm) in thickness. Nonmetallic faceplates shall be listed.

*(Omitted text is not affected by this ordinance)*

**SECTION 19.** Section 18-27-560.13 of the Municipal Code of Chicago is hereby amended by deleting the language stricken and inserting the language underscored, as follows:

**18-27-560.13 General lighting.**

The demand factors specified in Table ~~18-27-560.12~~ 18-27-560.13 shall apply to that portion of the total branch-circuit load computed for general illumination. They shall not be applied in determining the number of branch circuits for general illumination.

*(Omitted text is not affected by this ordinance)*

**SECTION 20.** Section 18-27-690.31 of the Municipal Code of Chicago is hereby amended by deleting the language stricken and inserting the language underscored, as follows:

**18-27-690.31 Methods permitted.**

*(Omitted text is not affected by this ordinance)*

**Table 18-27-690.31(c)**
**Correction Factors**

| Ambient Temperature °C | Temperature Rating of Conductor | | | | Ambient Temperature (°F) |
|---|---|---|---|---|---|
| | 60°C (140°F) | 75°C (167°F) | 90°C (194°F) | 105°C (221°F) | |
| 30 | 1.00 | 1.00 | 1.00 | 1.00 | 86 |
| 31 - 35 | 0.91 | 0.94 | 0.96 | 0.97 | 87 - 95 |
| 36 - 40 | 0.82 | 0.88 | 0.91 | 0.93 | 96 - 104 |
| 41 - 45 | 0.71 | 0.82 | 0.87 | 0.89 | 105 - 113 |
| 46 - 50 | 0.58 | ~~0.75~~ .75 | 0.82 | 0.86 | 114 - 122 |
| 51 - 55 | 0.41 | 0.67 | 0.76 | 0.82 | 123 - 131 |
| 56 - 60 | – | 0.58 | 0.71 | 0.77 | 132 - 140 |
| 61 - 70 | – | 0.33 | 0.58 | 0.68 | 141 - 149 |
| 71 - 80 | – | – | 0.41 | 0.58 | 150 - 158 |

*(Omitted text is not affected by this ordinance)*

**SECTION 21.** Section 18-27-700.6 of the Municipal Code of Chicago is hereby amended by deleting the language stricken and inserting the language underscored, as follows:

**18-27-700.6 Illumination required.**

(a) General. In general, every portion of a building devoted to the use or accommodation of the occupants, including all assembly rooms, all means of egress leading to the streets, open courts, corridors, stairways, exits, emergency exit stairways, or any other part of the building used by the occupants, shall be well illuminated in accordance with requirements for the general illumination.

*(Omitted text is not affected by this ordinance)*

Such buildings shall have an emergency system as called for in Table 18-27-700.5. In addition, if the auxiliary source is one of the sources listed in Section 18-27-700.33(a) through (g), an additional on site source of power for emergency illumination and exit signs shall be required. This source of power shall be permitted to be:

(1) A generator in conformance with Section 18-27-700.33(h);
(2) An inverter system installed in accordance with ~~Sections~~ Section 18-27-700.33(i); or

*(Omitted text is not affected by this ordinance)*

**SECTION 22.** Section 18-29-1106.6 of the Municipal Code of Chicago is hereby amended by deleting the language stricken and inserting the language underscored, as follows:

**18-29-1106.6 Size of roof gutters.**

The size of semicircular gutters shall be based on the maximum projected roof area in accordance with Table 18-29-1106.6.

*(Omitted text is not affected by this ordinance)*

For SI: 1 inch = 25.4 mm, 1 square foot = 0.0929 m2

**SECTION 23.** This ordinance shall be effective upon passage and publication.

Carrie M. Austin
Alderman, 34th Ward

# City of Chicago

O2015-1502

Office of the City Clerk

Document Tracking Sheet

| | |
|---|---|
| **Meeting Date:** | 3/18/2015 |
| **Sponsor(s):** | Reilly (42)<br>Hairston (5)<br>Cochran (20)<br>Laurino (39)<br>Moore (49)<br>O'Connor (41)<br>Silverstein (50)<br>Arena (45)<br>Smith (43)<br>Tunney (44)<br>Waguespack (32) |
| **Type:** | Ordinance |
| **Title:** | Amendment of Municipal Code Chapter 5-12-080 concerning security deposits |
| **Committee(s) Assignment:** | Committee on Housing and Real Estate |

HOUSING
+ REAL ESTATE

**ORDINANCE**

**BE IT ORDAINED BY THE CITY COUNCIL OF THE CITY OF CHICAGO:**

**Section 1.** Title 5 of the Municipal Code of the Chicago is hereby amended by adding and deleting the following sections to Chapter 5-12-080 as follows.

**5-12-080 Security deposits.**

(a) (1) A landlord shall hold all security deposits received by him in a federally insured interest-bearing account in a bank, savings and loan association or other financial institution located in the State of Illinois. A security deposit and interest due thereon shall continue to be the property of the tenant making such deposit, shall not be commingled with the assets of the landlord, and shall not be subject to the claims of any creditor of the landlord or of the landlord's successors in interest, including a foreclosing mortgagee or trustee in bankruptcy.

(2) Notwithstanding subsection (a)(1), a landlord may accept the payment of the first month's rent and security deposit in one check or one electronic funds transfer, and deposit the check or electronic funds transfer into one account, if within 5 business days of the acceptance of the check or electronic transfer, the landlord transfers the amount of the security deposit into a separate account that complies with subsection (a)(1).

(3) The name and address of the financial institution where the security deposit will be deposited shall be clearly and conspicuously disclosed in the written rental agreement signed by the tenant. If no written rental agreement is provided, the landlord shall, within 14 days of receipt of the security deposit, notify the tenant in writing of the name and address of the financial institution where the security deposit was deposited.

If, during the pendency of the rental agreement, a security deposit is transferred from one financial institution to another, the landlord shall, within 14 days of such transfer, notify the tenant in writing of the name and address of the new financial institution.

(4) Notwithstanding subsection (a)(1), a landlord shall not be considered to be commingling the security deposits with the landlord's assets if there is excess interest in the account in which the security deposits are deposited. "Excess interest" means the amount of money in excess of the total amount of security deposits deposited into the account plus any interest due thereon.

(b) (1) Except as provided for in subsection (b)(2), any landlord who receives a security deposit from a tenant or prospective tenant shall give said tenant or prospective tenant at the time of receiving such security deposit a receipt indicating the amount of such security deposit, the name of the person receiving it and, in the case of the agent, the name of the landlord for whom such security deposit is received, the date on which it is received, and a description of the dwelling unit. The receipt shall be signed by the person receiving the security deposit. Failure to comply with this subsection shall entitle the tenant to immediate return of security deposit.

(2) Upon payment of the security deposit by means of an electronic funds transfer, the landlord shall give the tenant a receipt that complies with subsection (b)(1), or an electronic receipt that acknowledges the receipt of the security deposit. The electronic receipt shall set forth the date of the receipt of the security deposit, the amount of the deposit, a description of the dwelling unit and an electronic or digital signature, as those terms are defined in 5 ILCS 175/5-105, of the person receiving the deposit.

(c) A landlord who holds a security deposit or prepaid rent pursuant to this section for more than six months shall pay interest to the tenant accruing from the beginning date of the rental term specified in the rental agreement at the rate determined in accordance with Section 5-12-081 for the year in which the rental agreement was entered into. The landlord shall, within 30 days after the end of each 12-month rental period, pay to the tenant any interest, by cash or credit to be applied to the rent due.

(d) The landlord shall, within 45 days after the date that the tenant vacates the dwelling unit or within seven days after the date that the tenant provides notice of termination of the rental agreement pursuant to Section 5-12-110(g), return to the tenant the security deposit or any balance thereof and the required interest thereon; provided, however, that the landlord, or successor landlord, may deduct from such security deposit or interest due thereon for the following:

(1) Any unpaid rent which has not been validly withheld or deducted pursuant to state or federal law or local ordinance; and

(2) A reasonable amount necessary to repair any damage caused to the premises by the tenant or any person under the tenant's control or on the premises with the tenant's consent, reasonable wear and tear excluded. In case of such damage, the landlord shall deliver or mail to the last known address of the tenant within 30 days an itemized statement of the damages allegedly caused to the premises and the estimated or actual cost for repairing or replacing each item on that statement, attaching copies of the paid receipts for the repair or replacement. If estimated cost is given, the landlord shall furnish the tenant with copies of paid receipts or a certification of actual costs of repairs of damage if the work was performed by the landlord's employees within 30 days from the date the statement showing estimated cost was furnished to the tenant.

(e) In the event of a sale, lease, transfer of ownership or control or other direct or indirect disposition of residential real property by a landlord who has received a security deposit or prepaid rent from a tenant, the successor landlord of such property shall be liable to that tenant for any security deposit, including statutory interest, or prepaid rent which the tenant has paid to the transferor.

The successor landlord shall, within 14 days from the date of such transfer, notify the tenant who made such security deposit by delivering or mailing to the tenant's last known address that such security deposit was transferred to the successor landlord and that the successor landlord is holding said security deposit. Such notice shall also contain the successor landlord's name, business address, and business telephone number of the successor landlord's agent, if any. The notice shall be in writing.

The transferor shall remain jointly and severally liable with the successor landlord to the tenant for such security deposit or prepaid rent, unless and until such transferor transfers said security deposit or prepaid rent to the successor landlord and provides notice, in writing, to the tenant of such transfer of said security deposit or prepaid rent, specifying the name, business address and business telephone number of the successor landlord or his agent within ten days of said transfer.

(f) (1) Subject to subsection (f)(2), if the landlord fails to comply with any provision of Section 5-12-080(a) – (e), the tenant ~~shall~~ may be awarded damages in an amount equal to two times the security deposit plus interest at a rate determined in accordance with Section 5-12-081. This subsection does not preclude the tenant from recovering other damages to which he may be entitled under this chapter.

(2) If a landlord pays the interest on a security deposit or prepaid rent within the 30-day period provided for in subsection (c), or within the 45-day period provided for in subsection (d), whichever is applicable, but the amount of interest is deficient, the landlord shall not be liable for damages under subsection (f)(2) unless:

(A) the tenant gives written notice to the landlord that the amount of the interest returned was deficient; and

(B) within fourteen days of the receipt of the notice, the landlord fails to either:

(i) pay to the tenant the correct amount of interest due plus $50.00; or

(ii) provide to the tenant a written response which sets forth an explanation of how the interest paid was calculated.

If the tenant disagrees with the calculation of the interest, as set forth in the written response, the tenant may bring a cause of action in a court of competent jurisdiction challenging the correctness of the written response. If the court determines that the interest calculation was not accurate, the tenant ~~shall~~ may be awarded damages in an amount equal to two times the security deposit plus interest at a rate determined in accordance with Section 5-12-081.

**Section 2.** This ordinance shall take effect 10 days after passage and publication.

**Alderman Brendan Reilly, 42nd Ward**

# City of Chicago

O2015-1503

## Office of the City Clerk

## Document Tracking Sheet

| | |
|---|---|
| **Meeting Date:** | 3/18/2015 |
| **Sponsor(s):** | Smith (43)<br>Reilly (42)<br>Cappleman (46)<br>Tunney (44)<br>Arena (45)<br>Moore (49)<br>Osterman (48)<br>Pawar (47)<br>Silverstein (50)<br>Burns (4)<br>Quinn (13)<br>Dowell (3)<br>Waguespack (32)<br>O'Connor (41)<br>Moreno (1)<br>Foulkes (15) |
| **Type:** | Ordinance |
| **Title:** | Amendment of Municipal Code Chapters 2-56 and 2-156 concerning office of inspector general and repealing Chapter 2-55 in its entirety |
| **Committee(s) Assignment:** | Committee on Workforce Development and Audit |

Committee on ~~Budget and Government Operations~~
March 18, 2015
City Council

**SUBSTITUTE**
**ORDINANCE**

**BE IT ORDAINED BY THE CITY COUNCIL OF THE CITY OF CHICAGO:**

**SECTION 1.** Chapter 2-56 of the Municipal Code of the City of Chicago is hereby amended by inserting the language underscored and deleting the language struck through, as follows:

**2-56-010 Establishment – Composition.**

There is hereby established an office of the municipal government to be known as the office of inspector general, which shall include an inspector general and such deputies, assistants and other employees as may be required to implement the powers and duties stated herein. The appropriations available to pay for the expenses of the office of inspector general during each fiscal year shall be not less than one hundred five one-thousandths of one percent (0.105%) of the annual appropriation of all funds contained in the annual appropriation ordinance, as adjusted. For purposes of this section, "as adjusted" means subtracting, before applying the percentage: (i) all funds for services to sister agencies pursuant to intergovernmental agreement as provided in section 2-56-030, and (ii) all funds appropriated for pension payments above those amounts set forth in the appropriation ordinance for fiscal year 2014 ~~provided in the annual appropriation ordinance~~.

**2-56-20 Inspector general – Qualifications, appointment, and authority.**

(a) Qualifications for appointment.

1. In considering a candidate for the position of Inspector General, the appointing authority shall evaluate and consider any and all qualifications that are relevant to the position of Inspector General, including, but not limited to:

i. The candidate's integrity;
ii. The candidate's potential for strong leadership;
iii. The candidate's demonstrated experience and/or ability in accounting, auditing, finance, law, management analysis, public administration, investigation, criminal justice administration, or other closely related fields;
iv. The candidate's demonstrated experience and/or ability in working with local, state and federal law enforcement agencies and the judiciary; and
v. Any other qualifications deemed relevant by the appointing authority.

2. The appointing authority's decision to appoint a particular candidate shall not under any circumstances be based in any part upon the candidate's age, gender, race, sexual orientation, religious affiliation or political affiliation.

3. A qualified candidate for Inspector General shall be a person who:
i. Holds a bachelor's degree from an accredited institution of higher education;
ii. Possesses demonstrated knowledge, skills, abilities and experience in conducting audits, investigations, inspections, and performance reviews; and
iii. Has at least five years of experience in any one, or a combination, of the following fields:
As an Inspector General;
As a federal law enforcement officer;
As a federal or state court judge;
As a licensed attorney with experience in the areas of audit or investigation of fraud, mismanagement, waste, corruption, or abuse of power;
As a senior-level auditor or comptroller; or
As a supervisor in an Office of Inspector General or similar investigative agency.

4. A highly qualified candidate shall be a qualified candidate who:
i. Has managed and completed complex investigations involving allegations of fraud, waste, abuse, illegal acts, theft, public corruption, deception or conspiracy; or
ii. Holds an advanced degree in law, accounting, public administration, or other relevant field.

(b) Appointment and authority ~~The mayor shall create a Blue Ribbon Panel of five members to diligently search out qualified candidates who have relevant education or work experience for the position of inspector general and make recommendations to the mayor. The Blue Ribbon Panel shall consist of members of the community who have exhibited the highest moral character and integrity, who have demonstrated a commitment to public service, including but not limited to, deans of colleges, retired judges, and directors of neighborhood, civic or community organizations. The inspector general shall be appointed by the mayor from individuals recommended by the Blue Ribbon Panel, subject to approval of the city council, and shall have responsibility for the operation and management of the office of inspector general.~~ The inspector general shall be appointed for a term of four years, in accordance with the procedures set forth in this section, and shall have responsibility for the operation and management of the office of inspector general. ~~which may be renewed at the discretion of the mayor, subject to approval of the city council.~~

(c) Reappointment

The mayor may reappoint an incumbent inspector general term, subject to approval of the city council, without seeking a recommendation of the selection committee described in

subsection (c) of this section. Not less than 45 days prior to the end of the inspector general's term, the mayor shall notify the city council whether he will reappoint the then incumbent inspector general.

(d) Selection Process

A selection committee consisting of five members, three of whom shall be selected by the mayor and two of whom shall be selected by the city council, shall be responsible for identifying potential candidates and proposing potential candidates to the mayor. The mayor's selection must be confirmed by the city council.

Within 15 days of an actual or expected vacancy in the position of inspector general because of death, resignation, removal, or the mayor's decision not to reappoint an incumbent inspector general, the selection committee shall identity of a national executive search firm (Search Firm) to perform executive search services and to create a pool of the 20 most qualified candidates for the position of Inspector General, produced by the search (the "Pool"). The Search Firm shall perform its services and submit the identities of the candidates which comprise the Pool, including resumes, qualifications, and statements detailing each member of the Pool's credentials for the appointment of Inspector General, to the Selection Committee.

The selection committee shall review the credentials of Pool members, and shall recommend one or more qualified persons to the mayor, by concurrence of at least four committee members. The mayor may appoint any person recommended by the committee, subject to approval of the city council. If the mayor rejects all candidates recommended by the selection committee, the committee shall solicit and screen additional potential candidates in the same manner, repeating the process until the mayor appoints a recommended person, subject to approval of the city council. The term of the inspector general shall commence upon on the city council's approval of the mayor's appointment, and shall extend for a period of four years.

**2-56-025 Definitions.**

Whenever used in this chapter:

(a) "City employee" shall include any individual employed or appointed by:

(1) the city of Chicago; or

(2) any committee of the Chicago city council or bureau or other service agency of the city council; or

(3) any member of the city council,

Whether part-time or full-time, including an individual retained as an independent contractor.

(b) "Ultimate jurisdictional authority" shall mean the following:

(1) for any city officer (elected or appointed), city employee, contractor/vendor or lobbyist with respect to a violation of the Governmental Ethics Ordinance (chapter 2-156 of this Code), the city Board of Ethics;

(2) for all other matters affecting any city employee: the mayor and, as appropriate, the head of each affected department or agency;

(3) for all other matters affecting a city contractor, vendor, or bidder seeking a city contract: the mayor and, as appropriate, the head of each affected department or agency;

(4) for all other matters affecting a city licensee or entity seeking city certification: the mayor and, as appropriate, the head of each affected department or agency;

(5) for all other matters related to the city council: the chairman of the city council committee on committees, rule and ethics.

**2-56-030 Inspector general – Powers and duties.**

In addition to other powers conferred herein, the inspector general shall have the following powers and duties:

(a) To receive and register complaints and information concerning misconduct, inefficiency and waste within the city government;

(b) To investigate the performance of governmental officers, employees, functions and programs, either in response to complaint or on the inspector general's own initiative, in order to detect and prevent misconduct, inefficiency and waste within the programs and operations of the city government;

(c) To promote economy, efficiency, effectiveness and integrity in the administration of the programs and operations of the city government by reviewing programs, identifying any inefficiencies, waste and potential for misconduct therein, and recommending to the mayor and/or the city council policies and methods for the elimination of inefficiencies and waste, and the prevention of misconduct;

(d) To report to the ~~mayor~~ ultimate jurisdictional authority concerning results of investigations, audits and program reviews undertaken by the office of inspector general;

(e) To request information related to an investigation, audit or program review from any employee, elected or appointed officer, department, agency, contractor, subcontractor, agent or licensee of the city, and every applicant for certification of eligibility for a city contract or program ~~of the city~~;

(f) To conduct public hearings, at his discretion, in the course of any activity conducted pursuant to this chapter ~~an investigation hereunder~~;

* * * * *

(*Omitted text is not affected by this ordinance*)

* * * * *

**2-56-035 Monitoring employment actions.**

(a) Definitions. As used in this section:

"Hiring plan" means the hiring plan adopted by the City of Chicago in ~~2007~~ 2014 and approved, on ~~January 18, 2008~~ June 16, 2014, by the Court in Shakman, et al. v. City of Chicago, et al, Case Number 69 C 2145 (N.D. Ill.), setting forth the governing principles for city hiring, and other employment actions concerning both internal and external applicants and

candidates and requirements for contractors. As used in this section, references to the hiring plan shall include the plan as amended from time to time.

"Employment action(s)" includes, but is not limited to, hiring, firing, promotion, demotion, lay-off, reinstatement, re-employment, transfer, reclassification, overtime, and/or ~~the~~ any job assignment ~~of any job benefit~~.

(b) Powers and duties. The inspector general shall have the authority to monitor, audit and review employment actions under the hiring plan and related policies and procedures. In addition, the inspector general shall have the authority to review or investigate allegations of non- compliance with the hiring plan and related policies and procedures. Complaints concerning employment actions and related policies and procedures, including claims of unlawful political discrimination, shall be made to the inspector general.

(c) Reporting on monitoring of employment actions. Notwithstanding anything to the contrary, the inspector general shall issue reports as required by the hiring plan and as otherwise necessary to carry out his functions under this section. These reports will be considered public records and will be posted, with personal identifying information stricken, on the inspector general's website.

The inspector general shall also issue quarterly and annual reports that include statistics on the number of escalations (as that term is defined in the hiring plan) newly initiated, pending, closed with investigation, and closed without investigation. The quarterly and annual reports shall also include a description of the outcomes, findings, recommendations, and actions taken on the recommendations of any investigation of an escalation.

The inspector general shall redact the personal identifying information prior to ~~posting such reports on the I.G.O. website~~ publicly disseminating such reports.

* * * * *

*(Omitted section is not affected by this ordinance)*

* * * * *

**2-56-045 Complaints concerning aldermen; confidentiality.**

(a) The inspector general may not undertake an investigation of any alderman except pursuant to a complaint that (1) names the alderman; and (2) states the facts underlying the complaint; and (3) is signed by the person making the complaint. A city officer or city employee may be a signatory to a complaint.

(b) The identity of the person making a complaint described in subsection (a) of this section shall be confidential and shall not be disclosed by the inspector general except as required by law.

**2-56-050 Conduct of city officers, employees and other entities.**

(a) The powers and duties of the inspector general shall extend to the conduct of the following: (~~a~~1) ~~except as limited in this section~~ all elected officers and appointed officers of the city government in the performance of their official duties; (~~b~~2) ~~except as limited in this section,~~

all city employees ~~of the city government~~ in the performance of their official duties; (~~c~~3) lobbyists engaged in the lobbying of elected or appointed city officers or employees; (4) all contractors and subcontractors in the providing of goods or services to the city, the city council, any city council committee or bureau or other service agency of the city council pursuant to a contract; (~~d~~ 5) ~~business entities~~ persons ~~in~~ seeking contracts or certification of eligibility for ~~city~~ contracts with the city, the city council, any city council committee or bureau or other service agency of the city council; and (~~e~~ 6) persons seeking certification of eligibility for participation in any city program. ~~Notwithstanding anything to the contrary contained herein, the office of inspector general shall have no power or authority over any member of the city council, or any city council employee, as defined in Section 2-55-010. If the office of inspector general receives any complaint alleging misconduct, inefficiency or waste against any member of the city council or any city council employee, as defined in Section 2-55-010, the inspector general shall promptly transmit said complaint to the legislative inspector general.~~ Nothing in this section shall preclude the inspector general from referring a complaint or information to the appropriate local, state or federal ~~legislative~~ inspector general, the appropriate sister agency, or the appropriate federal, state or local law enforcement authorities.

(b) (1) Notwithstanding any other provision in this chapter to the contrary, if the office of the inspector general receives a complaint alleging a violation of chapter 2-156 against any elected or appointed city ~~official~~ officer, city employee or any other person subject to chapter 2-156 ~~except an alderman, city council employee or lobbyist engaged in the lobbying of aldermen or city council employees, as the term "city council employee" is defined in Section 2-55-010~~, the inspector general, after reviewing the complaint, may only: (i) decline to open an investigation if he determines that the complaint lacks foundation or does not relate to a violation of chapter 2-156, or (ii) refer the matter to the ~~supervisor of the employee or official~~ appropriate authority if he determines that the potential violation is minor and can be resolved internally as a personnel matter; or (iii) open an investigation. The board of ethics shall promulgate, in consultation with the investigating authorities, rules setting forth the criteria to determine whether a potential violation of chapter 2-156 is minor.

(2) Notwithstanding any other provision in this chapter to the contrary, at any point during an investigation that the inspector general conducts on matters pertaining to violations of chapter 2-156, the inspector general may only: (i) dismiss the matter and close the investigation based on a finding that the alleged violation is not sustained; or (ii) refer the matter to the appropriate law enforcement authority, if he reasonably believes that the alleged misconduct would violate a criminal statute; or (iii) request a probable cause finding in accordance with section 2-156-385.

(3) The inspector general shall conclude his investigation of any violation of Chapter 2-156 under his jurisdiction no later than two years from the date of initiating the investigation; provided, however, that any time period during which the person under investigation has taken affirmative action to conceal evidence or delay the investigation, shall not count towards the two-year period. Notwithstanding any tolling or suspension of time applied, governmental ethics investigations by the inspector general under this Chapter are subject to an absolute four-year time limit from the date of initiation.

(c) Before the inspector general interviews a person subject to investigation or a subpoena in relation to a complaint under his jurisdiction, he shall inform the person of that person's right to be represented by counsel at the interview.

**2-56-060 Investigation reports.**

Upon conclusion of an investigation the inspector general shall issue a summary report thereon. The report and supporting materials shall be filed solely with the ~~mayor~~ designated ultimate jurisdictional authority as defined in Section -025(b)~~:~~. The report shall include the following:

(a) A description of any complaints or other information received by the inspector general pertinent to the investigation;

(b) A description of any misconduct, inefficiencies or waste observed or discovered in the course of the investigation;

(c) Recommendations for correction of any misconduct, inefficiencies or waste described in the report;

(d) Such other information as the inspector general may deem relevant to the investigation or resulting recommendations.

Disclosure of reports and materials respecting disciplinary investigations concerning personnel of the City Council as defined in Section -025(a)(2) and (3) is hereby expressly limited to the ultimate jurisdictional authorities for such matters as set forth in Section -025(b), unless the matter concerns misconduct involving both personnel of the City Council as defined in Section -025(a)(2) and (3) and non-City Council personnel as otherwise defined in this Chapter, in which case the report and all relevant information materials, including that concerning the subject City Council personnel shall be provided to all appropriate ultimate jurisdiction authorities as defined in Section -025(b) .

**2-56-065 Response to recommendations by the inspector general.**

(a) ~~If~~ Except as provided in subsection (b) of this section, if the inspector general issues a recommendation ~~of~~ for discipline or other administrative action ~~to a department head or affected entity~~ in a summary report, ~~that department head or affected entity~~ the ultimate jurisdictional authority must respond to that recommendation within 30 days with a written response to the inspector general. This response must include either (1) a description of any disciplinary or administrative action the ~~department head~~ ultimate jurisdictional authority has taken with respect to the employee in question or (2) a request for a 30-day extension of the 30-day decision period if additional time is needed by the ultimate jurisdictional authority ~~department head~~ to review the recommendation ~~of discipline~~. If the ultimate jurisdictional authority ~~department head or affected entity~~ did not take any disciplinary or administrative action, or took a different disciplinary or administrative action than that recommended by the inspector general, the ultimate jurisdictional authority ~~department head or affected entity~~ must describe the different action and explain the reasons for the different action in the written response. This response must be submitted to the inspector general within the 30-day decision period. The inspector general may approve a request for an extension of this 30-day decision period for a period of time not to exceed 30 days if additional time is needed by the ultimate jurisdictional authority ~~department head or affected entity~~ to review the recommendation of discipline.

(b) If the inspector general issues a report to the chairman of the city council committee on committees, rules and ethics, the chairman shall, within 14 days, forward the report and any attached records to the appropriate person with authority to take action recommended in the report, and provide notice to the inspector general when such action is taken. Upon receipt of the report by the person with authority to take action, that person shall review the report and recommendations and within 30 days provide a written response to the inspector general. Provided, however, that if action by the chairman of the committee on committees, rules and ethics is required, the written response to the inspector general must be made within 60 days of receipt of the report. If no action is taken on the inspector general's recommendation, or different disciplinary or administrative action is taken, the person with authority to take action must describe the different action and explain the reasons for taking that action in a written response. This response must be submitted to the inspector general within the applicable 30 or 60-day decision period. The inspector general may approve only one 60-day extension.

**2-56-070 Confidentiality of informants – Exceptions.**

The summary report shall not mention the name of any informant, complainant, witness or person investigated, except in the following instances:

(a) Where the copy of the report given to the ultimate jurisdictional authority ~~head~~ of any department or ~~agency~~ entity recommends disciplinary action against ~~an~~ one of their employees ~~of that agency~~ under the control of that authority;

(b) Where the copy of the report given to the ultimate jurisdictional authority or the chief procurement officer makes recommendations concerning any contractor, subcontractor, applicant for a contract, or person seeking certification of eligibility for a contract;

(c) Where the copy of the report given to the ultimate jurisdictional authority ~~head~~ of any department or ~~agency~~ entity makes recommendations concerning a person seeking certification of eligibility for a program administered by the department or ~~agency~~ entity;

(d) Where the copy given to the mayor recommends disciplinary action against the head or any employee of any ~~executive~~ department or ~~agency.~~ entity;

(e) Where the copy of the report is given to the board of ethics or a hearing officer in compliance with a probable cause finding or a hearing on the merits or as otherwise provided in chapter 2-156.

If complainants or informants request that their identity remain confidential, they will be notified in the event that disclosure of their identity is required by law.

* * * * *

*(Omitted section is not affected by this ordinance)*

* * * * *

**2-56-090 ~~Cooperation in investigations~~ Duty to cooperate.**

It shall be the duty of every elected or appointed officer, employee, department, agency, contractor, subcontractor, agent or ~~and~~ licensee of the city, and every applicant for

certification of eligibility for a city contract or program, to cooperate with the inspector general in any inquiry ~~investigation or hearing~~ undertaken pursuant to this chapter. Each department's premises, equipment, personnel, books, records and papers shall be made available as soon as practicable to the inspector general. Every city contract and every bid, proposal, application or solicitation for a city contract, and every application for certification of eligibility for a city contract or program shall contain a statement that the person understands and will abide by all provisions of this chapter.

* * * * *

*(Omitted section is not affected by this ordinance)*

* * * * *

**2-56-110 Files and reports confidential – Public statements authorized when.**

Except as otherwise provided herein, all investigatory files and reports of the office of inspector general shall be confidential and shall not be divulged to any person or agency, except to the United States Attorney, the Illinois Attorney General or the State's Attorney of Cook County, or as otherwise provided in this chapter or Chapter 2-156. The inspector general is authorized to issue public statements in the following circumstances: (a) ~~if an investigation exonerates a person who is publicly known to have been under investigation, where such person requests such a statement~~ upon written request by (i) a person publicly known to have been under investigation that exonerates that person; or (ii) an elected official publicly known to have been under investigation that results in a not-sustained finding; (b) if an investigation, audit or ~~inspection~~ review concerns inefficient or wasteful management; and (c) in a public summary of each investigation resulting in sustained findings of misconduct. The public summary shall briefly state, without disclosing the name of any individual who was the subject of such investigation, (i) the nature of the allegation or complaint; (ii) the specific violations resulting in sustained findings; (iii) the inspector general's recommendation for discipline or other corrective measures; and (iv) the ~~city's~~ ultimate jurisdictional authority's response to and final decision on the inspector general's recommendation.

* * * * *

*(Remaining sections of chapter are not affected by this ordinance)*

* * * * *

**SECTION 2.** The Municipal Code of the City of Chicago is hereby amended by repealing Chapter 2-55 in its entirety.

**SECTION 3.** Chapter 2-156 of the Municipal Code of the City of Chicago is hereby amended by inserting the language underscored and deleting the language struck through, as follows:

**2-156-010 Definitions.**

The following definitions shall apply for purposes of this chapter:

* * * * *

*(Omitted text is not affected by this ordinance)*

* * * * *

(d-1) "City council employee" ~~has the meaning ascribed to the term in Section 2-55-010~~ shall mean an individual employed by an alderman or a city council committee, or bureau or other service agency of the city council, whether part-time or full-time, including an individual retained as an independent contractor by any of them.

* * * * *

*(Omitted text is not affected by this ordinance)*

* * * * *

(m-2) ~~"Investigating authority" means the inspector general or the legislative inspector general, as appropriate. When used in the plural, the term means both officials~~ "Inspector general" means the city's inspector general.

* * * * *

*(Omitted text is not affected by this ordinance.)*

* * * * *

**2-156-018 Duty to report corrupt or unlawful activity.**

(a) Every city employee or official shall report, directly and without undue delay, to the ~~appropriate investigating authority~~ inspector general any and all information concerning conduct which such employee or official knows or should reasonably know to involve corrupt or other unlawful activity (i) by another city employee or official which concerns such employee's or official's employment or office; or (ii) by any person dealing with the city which concerns the person's dealings with the city. Any employee or official who knowingly fails to report a corrupt or unlawful activity as required in this section shall be subject to employment sanctions, including discharge, in accordance with procedures under which the employee may otherwise be disciplined.

* * * * *

*(Omitted text is not affected by this ordinance.)*

* * * * *

**2-156-070 Use or disclosure of confidential information.**

(a) Except as otherwise provided in subsection (b) or (c) of this section, no current or former official or employee, including any current or former official or employee of the board or the ~~investigating authorities~~ inspector general, shall use or disclose, other than in the performance of his official duties and responsibilities, or as may be required by law, confidential information or any non- public information, including the identity of the subject of an investigation, gained in the course of an investigation or by reason of his position or employment.

(b) If any person requests the opinion of the board regarding past or ongoing conduct, and if the board determines, pursuant to its rules, that the conduct involves a minor violation of this chapter, the board may issue such person a letter of warning or admonition for the first such violation. However, if the board determines, pursuant to its rules, that the conduct involves a violation of this chapter which is not a minor violation or that the conduct involves a subsequent violation of the same conduct for which the person has been issued a letter of warning or admonition, the board shall advise such person to stop the conduct and self- report the violation to the ~~appropriate investigating authority~~ inspector general within 14 days. If the board finds that the person did not self-report the violation as instructed by the board, the board shall provide the person's name, the violation reported, and all related information the board deems relevant, to the ~~appropriate investigating authority~~ inspector general. Except for purposes of investigations for subsequent violations of the same conduct, a letter of warning or admonition issued to a subject pursuant to this section shall be kept confidential. This subsection applies to conduct that occurred or is occurring on or after July 1, 2013.

(c) Any person may use an advisory opinion issued by the board regarding such person's future conduct as evidence supporting the person's position or as otherwise appropriate in any investigation or disciplinary proceeding. Once the person uses the board's opinion in accordance with this subsection, the board, if requested in writing citing this subsection by the person or one of the entities referred to in this subsection, shall disclose all confidential or non-public information related to the advisory opinion that does not compromise a third party's confidentiality to the ~~investigating authorities~~ inspector general or any city department or agency conducting the investigation or disciplinary proceeding.

**2-156-380 Powers and duties.**

In addition to other powers and duties specifically mentioned in this chapter, the board of ethics shall have the following powers and duties:

* * * * *

*(Omitted text is not affected by this ordinance.)*

* * * * *

(d-1) to adopt, in consultation with the ~~investigating authorities~~ inspector general, and disseminate a summary of all rules and laws setting forth the rights of officials and employees as provided in chapters ~~2-55,~~ 2-56 and 2-156;

* * * * *

*(Omitted text is not affected by this ordinance.)*

* * * * *

(h) to promulgate rules for the conduct of board activities and hearings conducted pursuant to Section 2-156-392, including procedural rules consistent with the requirements of due process of law; rules related to: (i) administering waivers; (ii) contesting fines imposed for training and filing violations; (iii) the manner of making settlements, or the board's opinions, determinations and findings, available to the public; and (v) in consultation with the ~~investigating authorities~~ inspector general, the criteria to determine whether a potential violation of this chapter is minor. Provided, however, no such rules and regulations shall become effective until 45 days after their submission to the city council. And, provided further, no such rules and regulations shall become effective if, during said 45-day period, the city council, by majority vote of aldermen entitled to be elected, acts to disapprove said rules and regulations. The applicable administrative hearings procedures set forth in Chapter 2-14 and the applicable rules and regulations promulgated pursuant thereto shall apply to the procedural aspects of matters handled by hearing officers or presented to the board to the extent such procedural aspects are not covered by this chapter or the rules and regulations promulgated by the board;

* * * * *

*(Omitted text is not affected by this ordinance.)*

* * * * *

**2-156-385 Probable cause finding.**

The ~~investigating authority~~ inspector general may request the board to issue a finding as to whether evidence shows that there is probable cause to believe that the subject of an investigation (for purposes of this section, "subject") has violated this chapter, as follows:

(1) The ~~investigating authority~~ inspector general may request the board to make a probable cause finding only after notifying the subject in writing. Such notice shall specify all the charges to be brought against the subject, including a summary of the facts alleged to support such finding, and shall state that the ~~investigating authority~~ inspector general intends to request a probable cause finding by the board. Such notice must be served upon the subject at least 30 days before the request is made to the board.

(2) When requesting a probable cause finding, the ~~investigating authority~~ inspector general shall provide to the board a summary of his investigation, supporting evidence and recommendation.

(3) The board or its designee shall review the report, recommendation and evidence provided by the ~~investigating authority~~ inspector general. If the board or its designee finds that the evidence does not show that there is probable cause to believe that the subject has violated this chapter, the board shall close the matter and so notify the ~~investigating authority~~ inspector general and the subject. If the board or its designee finds that the evidence shows that there is probable cause to believe that the subject has violated this chapter, the board or its designee shall serve notice of the allegations upon the subject. Such notice shall inform the subject of his right to provide a written response, written submissions and a summary of the evidence supporting his

position. The notice also shall set a meeting date with the board or its designee to discuss the allegations and the evidence. The subject must submit all written material and documents supporting his position at least 10 days before the date of the meeting. At the meeting, evidence presented in the matter shall be discussed and the subject shall be given an opportunity to respond to the evidence presented against him. The subject may be represented by counsel at the meeting. The entire meeting shall be reliably recorded or, alternatively, transcribed by a certified court reporter. All records of the meeting shall be kept confidential to the extent allowable under applicable law.

* * * * *

*(Omitted text is not affected by this ordinance.)*

* * * * *

**2-156-530 Annual public hearing on ethics.**

The board and the ~~investigating authorities~~ inspector general shall coordinate and conduct a joint annual public hearing before the city council to review major activities, including trainings, investigations, settlements, and opinions; to describe resource usage; to address trends in ethics issues; to suggest ethics compliance strategies; and to assess challenges and recommend areas of improvement regarding the city's ethics institutions, and investigation and adjudication processes.

**SECTION 4. Transition.** The inspector general and the office of inspector general shall assume, respectively, all rights and powers of the former legislative inspector general and the office of the legislative inspector general. All books, records, property and funds relating to the former office of the legislative inspector general and such rights and powers are transferred to the office of inspector general. The inspector general shall succeed the former legislative inspector general in administering and investigating pending matters under the jurisdiction of the former legislative inspector general.

**SECTION 5. Delivery of necessary information.** Upon the effective date of this ordinance, the person holding the position of Legislative Inspector General shall deliver to the Inspector General:

(a) A list of all investigations then pending in the office of the Legislative Inspector General, together with a concise and accurate summary of each such investigation, including its status; and

(b) A list of all complaints received by the office of the Legislative Inspector General, which have not yet resulted in the opening of an investigation; and

(c) Copies of all documents, records and files, regardless of whether on paper or in electronic form, relating to the operation of the office of the Legislative Inspector General, including documents used by the Legislative Inspector General's subordinates.

**SECTION 6.** Upon the effective date of this ordinance the incumbent inspector general shall assume the powers and duties conferred by this ordinance.

**SECTION 7. Effective dates of various sections.** Section 5 of this ordinance shall be in full force and effect from and after passage and approval of this ordinance. The remaining sections of this ordinance shall take effect on April 1, 2015.

Michele Smith
Alderman, 43rd Ward

# City of Chicago

O2015-1501

## Office of the City Clerk

## Document Tracking Sheet

| | |
|---|---|
| **Meeting Date:** | 3/18/2015 |
| **Sponsor(s):** | Tunney (44) |
| **Type:** | Ordinance |
| **Title:** | Amendment of Municipal Code Section 16-16-030 concerning adult entertainment cabaret |
| **Committee(s) Assignment:** | Committee on Zoning, Landmarks and Building Standards |

# ORDINANCE

***BE IT ORDAINED BY THE CITY COUNCIL OF THE CITY OF CHICAGO:***

**SECTION 1.** 16-16-030 of the Municipal Code of Chicago is hereby amended by deleting the language struck through and inserting the underscored language, as follows:

**16-16-030 Definitions.**

*(Omitted text is unaffected by this ordinance)*

"Adult entertainment cabaret" means a public or private establishment which: ~~(i)~~ (i) features topless dancers~~,~~ or strippers~~, male or female impersonators~~; (ii) not infrequently, features entertainers who display "specified anatomical ~~areas;"~~ areas"; or (iii) features entertainers who by reason of their appearance or conduct perform in a manner which is designed primarily to appeal to the prurient interest of the patron or entertainers who engage in, or engage in explicit simulation of, "specified sexual ~~activities".~~ activities."

*(Omitted text is unaffected by this ordinance)*

**SECTION 2.** This ordinance shall be in full force and effect from and after its passage and publication.

Thomas Tunney
Alderman, 44th Ward

# City of Chicago

O2015-1478

## Office of the City Clerk

## Document Tracking Sheet

| | |
|---|---|
| **Meeting Date:** | 3/18/2015 |
| **Sponsor(s):** | Burnett (27) |
| **Type:** | Ordinance |
| **Title:** | Opening of portion of W Scott St and vacation of remnant parts of public way bounded by N Halsted St and N Kingsbury St |
| **Committee(s) Assignment:** | Committee on Transportation and Public Way |

**PUBLIC STREET OPENING & COMMERCIAL VACATIONS**

WHEREAS, the City of Chicago ("City") is a home rule unit of local government pursuant to Article VII, Section 6 (a) of the 1970 Constitution of the State of Illinois and, as such, may exercise any power and perform any function pertaining to its government and affairs; and

WHEREAS, the City can enhance public access by opening new rights of way or widening existing rights of way; and

WHEREAS, the private properties at 1207-1243 W. Kingsbury Street (same as 1210-1244 N. Halsted Street), and 1305-1315 N. Kingsbury Street are owned by 1234 N. Halsted, LLC an Illinois Limited Liability Company ("Halsted LLC"), and Chicago Title Land Trust Number 03112 ("Land Trust 03112"), (together the "Owners"); and

WHEREAS, the private properties at 1207-1243 W. Kingsbury Street (same as 1210-1244 N. Halsted Street), and 1305-1315 N. Kingsbury Street lie adjacent to surplus public way that results from the Opening of W. Scott Street herein provided for; and

WHEREAS, the City Council of the City of Chicago, after due investigation and consideration, has also determined that the nature and extent of the public use and the public interest to be subserved is such as to warrant the opening of W. Scott Street and the vacations of those remnant parts of the public way described in the following ordinance; now therefore,

BE IT ORDAINED BY THE CITY COUNCIL OF THE CITY OF CHICAGO:

SECTION 1.
Opening for Public Street (Exhibit A):

ALL OF LOT 18, THAT PART OF LOTS 33, 34, 35 AND 38, ALSO PART OF LOTS 36 AND 37 PREVIOUSLY OPENED FOR PUBLIC STREET BY DOCUMENT 1016231095 RECORDED JUNE 11, 2010, ALONG WITH PART OF THE 16 FOOT WIDE PUBLIC ALLEYS LYING ADJACENT TO SAID LOTS ALL IN J.A. YALE'S SUBDIVISION OF BLOCK 72 IN ELSTON'S ADDITION TO CHICAGO RECORDED JUNE 24, 1871 (ANTE FIRE) IN SECTION 5, TOWNSHIP 39 NORTH, RANGE 14, EAST OF THE THIRD PRINCIPAL MERIDIAN, MORE PARTICULARLY DESCRIBED AS FOLLOWS:

BEGINNING AT A POINT ON THE WEST LINE OF NORTH HALSTED STREET AT THE SOUTHEAST CORNER OF SAID LOT 38; THENCE WEST, 210.38 FEET, ALONG THE SOUTH LINE OF LOT 38 AND SAID SOUTH LINE EXTENDED WEST TO THE SOUTHWESTERLY LINE OF SAID LOT 37, BEING A POINT ON THE NORTHEASTERLY LINE OF NORTH KINGSBURY STREET; THENCE NORTHWESTERLY, 100.62 FEET, ALONG SAID NORTHEASTERLY LINE BEING ALSO ALONG THE SOUTHWESTERLY LINES OF LOTS 33, 34, 35, 36 AND 37, AFORESAID, TO A POINT 61.91 FEET NORTHWESTERLY OF THE SOUTHWEST CORNER OF SAID LOT 35 AS MEASURED

ALONG THE SOUTHWESTERLY LINES OF SAID LOTS 33, 34 AND 35; THENCE SOUTHEASTERLY ALONG A LINE FORMING A DEFLECTION ANGLE OF 150 DEGREES 20 MINUTES 42 SECONDS TO THE RIGHT FROM THE LAST DESCRIBED COURSE, 41.56 FEET, TO THE INTERSECTION WITH A LINE 66.00 FEET NORTH OF AND PARALLEL WITH THE WESTERLY EXTENSION OF SOUTHEASTERLY LINE OF LOT 38; THENCE EAST ALONG SAID PARALLEL LINE, 104.34 FEET TO A POINT 1.95 FEET WEST OF, AS MEASURED ALONG SAID PARALLEL LINE, THE WESTERLY LINE OF A NORTH-SOUTHERLY 16 FOOT WIDE PUBLIC ALLEY LYING EASTERLY OF SAID LOTS 33, 34, 35, 36 AND 37; THENCE NORTHERLY ALONG A LINE FORMING AN ANGLE TO THE RIGHT WITH SAID PARALLEL LINE OF 81 DEGREES 43 MINUTES 12 SECONDS, 14.75 FEET, TO A POINT ON THE WESTERLY LINE OF SAID 16 FOOT WIDE NORTH-SOUTHERLY PUBLIC ALLEY, ALSO BEING THE EASTERLY LINE OF SAID LOT 36, SAID POINT BEING 13.84 FEET SOUTHERLY OF THE NORTHEAST CORNER OF SAID LOT 36, AS MEASURED ALONG SAID EASTERLY LINE; THENCE SOUTHERLY ALONG SAID WESTERLY LINE OF THE NORTH-SOUTHERLY 16 FOOT WIDE PUBLIC ALLEY, 14.98 FEET, TO THE WESTERLY EXTENSION OF THE NORTH LINE OF SAID LOT 18; THENCE EAST, 119.49 FEET, ALONG SAID WESTERLY EXTENSION AND ALONG THE NORTH LINE OF LOT 18 TO THE NORTHEAST CORNER THEREOF, BEING A POINT ON THE WEST LINE OF NORTH HALSTED STREET; THENCE SOUTH, 66.11 FEET, ALONG SAID WEST LINE, BEING ALSO THE EAST LINE OF LOT 18 AND SAID EAST LINE EXTENDED SOUTH ACROSS THE 16 FOOT WIDE PUBLIC ALLEY LYING SOUTH AND ADJOINING SAID LOT 18 AND ALONG THE EAST LINE OF SAID LOT 38, TO THE SOUTHEAST CORNER THEREOF AND THE POINT OF BEGINNING, ALL IN THE CITY OF CHICAGO, COOK COUNTY, ILLINOIS, CONTAINING 15,457.7 SQUARE FEET OR 0.3549 ACRES, MORE OR LESS.

Vacation (Exhibit B):

THAT PART OF LOTS 36 AND 37, BEING PART OF WEST SCOTT STREET AS OPENED PER DOCUMENT 1016231095 RECORDED JUNE 11, 2010 IN J.A. YALE'S SUBDIVISION OF BLOCK 72 IN ELSTON'S ADDITION TO CHICAGO RECORDED JUNE 24, 1871 (ANTE FIRE) IN SECTION 5, TOWNSHIP 39 NORTH, RANGE 14, EAST OF THE THIRD PRINCIPAL MERIDIAN, MORE PARTICULARLY DESCRIBED AS FOLLOWS:

BEGINNING AT THE NORTHEAST CORNER OF SAID LOT 36; THENCE SOUTHERLY, 13.84 FEET ALONG THE EASTERLY LINE OF SAID LOT 36; THENCE SOUTHERLY, 14.75 FEET, TO A POINT ON A LINE 66.00 FEET NORTH OF AND PARALLEL WITH THE WESTERLY EXTENSION OF THE SOUTHEASTERLY LINE OF LOT 38 IN AFORESAID SUBDIVISION SAID POINT BEING 1.95 FEET WEST OF THE EASTERLY LINE OF LOT 37 AS MEASURED ALONG SAID PARALLEL LINE; THENCE WEST, 53.32 FEET, ALONG SAID PARALLEL LINE TO THE INTERSECTION WITH THE NORTHERLY LINE OF SAID LOT 36; THENCE NORTHERLY, 55.08 FEET, ALONG THE NORTHERLY LINE OF SAID LOT 36 TO THE POINT OF BEGINNING, ALL IN COOK COUNTY, ILLINOIS, CONTAINING 757.7 SQUARE FEET OR 0.0174 ACRES MORE OR LESS.

Vacation (Exhibit C):

THAT PART OF LOT 37, BEING PART OF WEST SCOTT STREET AS OPENED PER DOCUMENT 1016231095 RECORDED JUNE 11, 2010 AND THAT PART OF AN EAST-WESTERLY 16 FOOT WIDE PUBLIC ALLEY LYING NORTHWESTERLY OF AND ADJOINING

LOT 38 ALL IN J.A. YALE'S SUBDIVISION OF BLOCK 72 IN ELSTON'S ADDITION TO CHICAGO RECORDED JUNE 24, 1871 (ANTE FIRE) IN SECTION 5, TOWNSHIP 39 NORTH, RANGE 14, EAST OF THE THIRD PRINCIPAL MERIDIAN, MORE PARTICULARLY DESCRIBED AS FOLLOWS:
BEGINNING AT THE NORTHWEST CORNER OF SAID LOT 38 IN J.A. YALE'S SUBDIVISION, AFORESAID, BEING ALSO THE INTERSECTION OF THE SOUTHERLY LINE OF SAID EAST-WESTERLY 16 FOOT WIDE PUBLIC ALLEY AND THE EASTERLY LINE OF NORTH KINGSBURY STREET; THENCE NORTHERLY, 27.23 FEET, ALONG SAID EASTERLY LINE AND ALONG THE WESTERLY LINE OF SAID LOT 37 TO THE INTERSECTION WITH THE WESTERLY EXTENSION OF THE SOUTHEASTERLY LINE OF SAID LOT 38; THENCE EAST, 53.83 FEET, ALONG SAID WESTERLY EXTENSION TO THE INTERSECTION WITH THE SOUTHERLY LINE OF SAID EAST-WESTERLY 16 FOOT WIDE PUBLIC ALLEY (SAID LINE ALSO BEING NORTWESTERLY LINE OF LOT 38); THENCE WESTERLY, 46.29 FEET, ALONG THE SOUTH LINE OF SAID EAST-WESTERLY 16 FOOT WIDE PUBLIC ALLEY TO THE POINT OF BEGINNING, ALL IN COOK COUNTY, ILLINOIS, CONTAINING 630.2 SQUARE FEET OR 0.0145 ACRES MORE OR LESS.

All of the above opening and vacations as shaded and legally described by the words "HEREBY OPENED FOR PUBLIC STREET", "HEREBY VACATED" and "HEREBY VACATED" respectively, on the Plats hereto attached as Exhibit A, Exhibit B and Exhibit C which Plats for greater certainty are hereby made a part of this ordinance, be and the same portions are hereby opened to vehicular traffic, and vacated, as the public interest will be subserved by such actions.

SECTION 2. The vacations to the Owners herein provided for are made based upon the exchange of appraised public and private property as executed between said entities and the City of Chicago in two separate Real Estate Exchange Agreements (the "Agreements") respectively dated September 16, 2010 and September 21, 2010 for the purposes of a land swap (the "Land Swap"). to widen the public way.

SECTION 3. Pursuant to the Land Swap Agreements, the City acquired a portion of 1300 North Halsted Street, Chicago, Illinois, from the Land Trust pursuant to a Trustee's Deed dated August 23, 2010 and recorded with the Office of the Cook County Recorder of Deeds on March 8, 2011 as Document No. 1106731006. The City also acquired property located in the vicinity of North Halsted Street and West Scott Street, in Chicago, Illinois from Halsted LLC pursuant to a Warranty Deed dated September 21, 2010 and recorded with the Office of the Cook County Recorder of Deeds on April 21, 2011 as Document No. 1111131077.

SECTION 4. The Opening to vehicular traffic and vacations herein provided for are made upon the express condition that within one hundred eighty (180) days after the passage of this ordinance, the Chicago Department of Transportation Division of Engineering, or its agent shall file or cause to be filed for record in the Office of the Recorder of Deeds of Cook County, Illinois a certified copy of this ordinance, together with the full sized corresponding plats as approved by the Chicago Department of Transportation Superintendent of Maps and Plats.

SECTION 5. This ordinance shall take effect and be in force from and after its passage and publication. The opening and vacations shall take effect upon recording of the ordinance and full sized corresponding plats.

Right of Way Opening and Vacations
Approved:

Rebekah Scheinfeld
Commissioner
Department of Transportation

Approved as to Form and Legality

Richard Wendy
Corporation Counsel

Honorable Walter Burnett
Alderman, 27th Ward

EXHIBIT "A"

# PLAT OF OPENING FOR PUBLIC STREET

WEST SCOTT STREET

ALL OF LOT 18, THAT PART OF LOTS 33, 34, 35 AND 38, ALSO PART OF LOTS 36 AND 37 PREVIOUSLY OPENED FOR PUBLIC STREET BY DOCUMENT 1016231095 RECORDED JUNE 11, 2010, ALONG WITH PART OF THE 16 FOOT WIDE PUBLIC ALLEYS LYING ADJACENT TO SAID LOTS ALL IN J.A. YALE'S SUBDIVISION OF BLOCK 72 IN ELSTON'S ADDITION TO CHICAGO RECORDED JUNE 24, 1871 (ANTE FIRE) IN SECTION 5, TOWNSHIP 39 NORTH, RANGE 14, EAST OF THE THIRD PRINCIPAL MERIDIAN, MORE PARTICULARLY DESCRIBED AS FOLLOWS:

BEGINNING AT A POINT ON THE WEST LINE OF NORTH HALSTED STREET AT THE SOUTHEAST CORNER OF SAID LOT 38; THENCE WEST, 210.38 FEET, ALONG THE SOUTH LINE OF LOT 38 AND SAID SOUTH LINE EXTENDED WEST TO THE SOUTHWESTERLY LINE OF SAID LOT 37, BEING A POINT ON THE NORTHEASTERLY LINE OF NORTH KINGSBURY STREET; THENCE NORTHWESTERLY, 100.62 FEET, ALONG SAID NORTHEASTERLY LINE BEING ALSO ALONG THE SOUTHWESTERLY LINES OF LOTS 33, 34, 35, 36 AND 37, AFORESAID, TO A POINT 61.91 FEET NORTHWESTERLY OF THE SOUTHWEST CORNER OF SAID LOT 35 AS MEASURED ALONG THE SOUTHWESTERLY LINES OF SAID LOTS 33, 34 AND 35; THENCE SOUTHEASTERLY ALONG A LINE FORMING A DEFLECTION ANGLE OF 150 DEGREES 20 MINUTES 42 SECONDS TO THE RIGHT FROM THE LAST DESCRIBED COURSE, 41.56 FEET, TO THE INTERSECTION WITH A LINE 66.00 FEET NORTH OF AND PARALLEL WITH THE WESTERLY EXTENSION OF SOUTHEASTERLY LINE OF LOT 38; THENCE EAST ALONG SAID PARALLEL LINE, 104.34 FEET TO A POINT 1.95 FEET WEST OF, AS MEASURED ALONG SAID PARALLEL LINE, THE WESTERLY LINE OF A NORTH-SOUTHERLY 16 FOOT WIDE PUBLIC ALLEY LYING EASTERLY OF SAID LOTS 33, 34, 35, 36 AND 37; THENCE NORTHERLY ALONG A LINE FORMING AN ANGLE TO THE RIGHT WITH SAID PARALLEL LINE OF 81 DEGREES 43 MINUTES 12 SECONDS, 14.75 FEET, TO A POINT ON THE WESTERLY LINE OF SAID 16 FOOT WIDE NORTH-SOUTHERLY PUBLIC ALLEY, ALSO BEING THE EASTERLY LINE OF SAID LOT 36, SAID POINT BEING 13.84 FEET SOUTHERLY OF THE NORTHEAST CORNER OF SAID LOT 36, AS MEASURED ALONG SAID EASTERLY LINE; THENCE SOUTHERLY ALONG SAID WESTERLY LINE OF THE NORTH-SOUTHERLY 16 FOOT WIDE PUBLIC ALLEY, 14.98 FEET, TO THE WESTERLY EXTENSION OF THE NORTH LINE OF SAID LOT 18; THENCE EAST, 119.49 FEET, ALONG SAID WESTERLY EXTENSION AND ALONG THE NORTH LINE OF LOT 18 TO THE NORTHEAST CORNER THEREOF, BEING A POINT ON THE WEST LINE OF NORTH HALSTED STREET; THENCE SOUTH, 66.11 FEET, ALONG SAID WEST LINE, BEING ALSO THE EAST LINE OF LOT 18 AND SAID EAST LINE EXTENDED SOUTH ACROSS THE 16 FOOT WIDE PUBLIC ALLEY LYING SOUTH AND ADJOINING SAID LOT 18 AND ALONG THE EAST LINE OF SAID LOT 38, TO THE SOUTHEAST CORNER THEREOF AND THE POINT OF BEGINNING, ALL IN THE CITY OF CHICAGO, COOK COUNTY, ILLINOIS.

CONTAINING 15,457.7 SQ. FT. OR 0.3549 ACRES MORE OR LESS

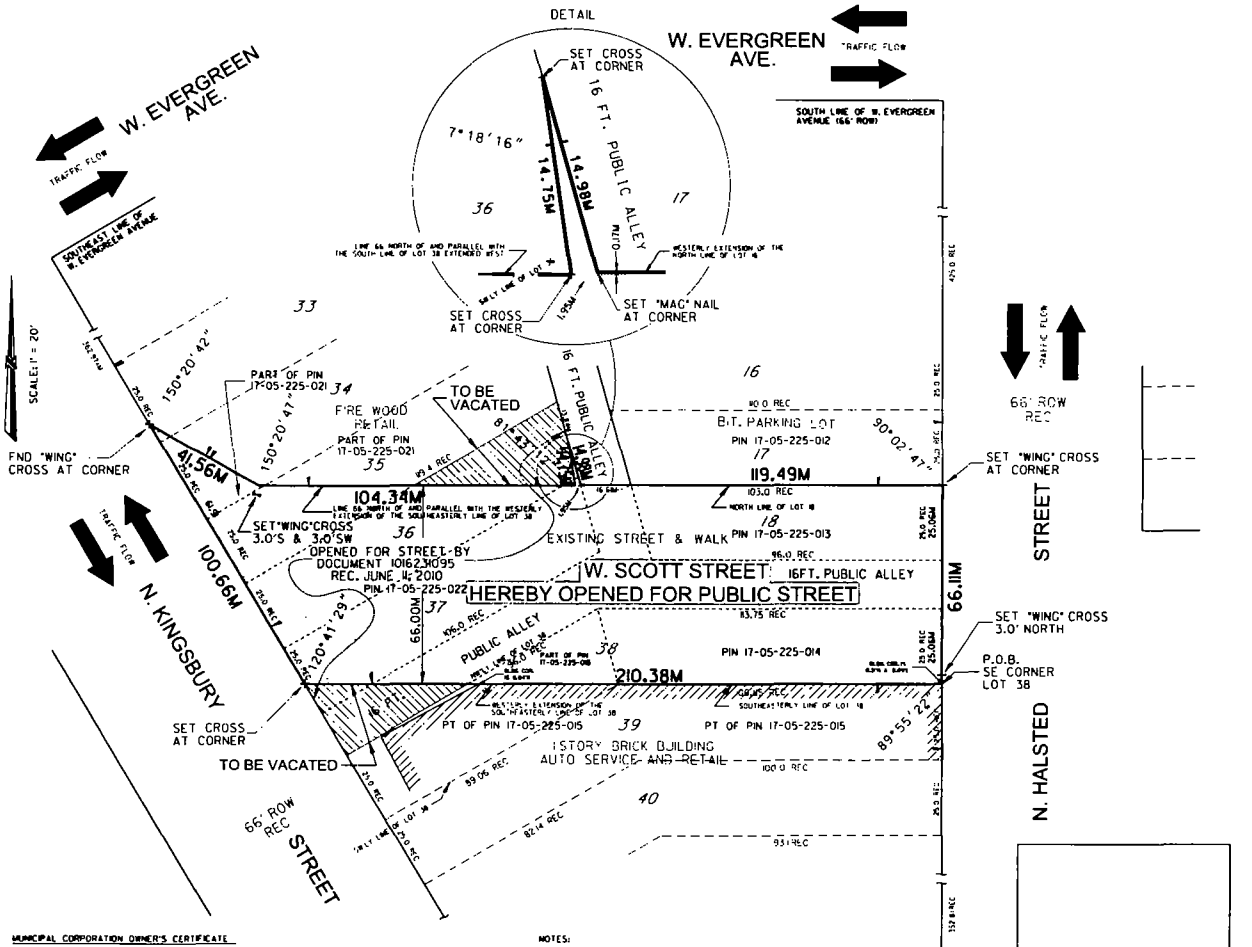


MUNICIPAL CORPORATION OWNER'S CERTIFICATE

CITY OF CHICAGO, A MUNICIPAL CORPORATION OF ILLINOIS, HEREBY CERTIFIES THAT IT IS THE OWNER OF THE PROPERTY DESCRIBED HEREON AND AS SUCH OWNER HAS CAUSED SAID PROPERTY TO BE SURVEYED FOR THE PURPOSE OF OPENING FOR PUBLIC STREET AS SHOWN AND DEPICTED ON PLAT HEREON IN WITNESS THEREOF SAID CITY OF CHICAGO, A MUNICIPAL CORPORATION OF ILLINOIS, HAS CAUSED THIS CERTIFICATE TO BE SIGNED BY ITS DULY AUTHORIZED MANAGING MEMEBER ON ITS BEHALF ON THIS ___ DAY OF _____ A.D. 20__

BY _____
ANDREW MOONEY,
COMMISSIONER, DEPARTMENT OF PLANNING AND DEVELPOMENT

STATE OF ILLINOIS }
COUNTY OF COOK } SS

I, _____, A NOTARY PUBLIC IN AND FOR SAID COUNTY AND STATE, DO HEREBY CERTIFY THAT ANDREW MOONEY, COMMISSIONER OF THE DEPARTMENT OF PLANNING AND DEVELOPMENT OF SAID CITY OF CHICAGO, A MUNICIPAL CORPORATION OF ILLINOIS, WHOSE NAME IS SUBSCRIBED TO THE FORGOING INSTRUMENT, APPEARED BEFORE ME THIS DAY IN PERSON AND ACKNOWLEDGED THAT HE SIGNED AND DELIVERED THE SAID INSTRUMENT AS HIS FREE AND VOLUNTARY ACT AND AS THE FREE AND VOLUNTARY ACT OF SAID CITY OF CHICAGO, A MUNICIPAL CORPORATION OF ILLINOIS, FOR THE USES AND PURPOSES THEREIN SET FORTH.

GIVEN UNDER MY HAND AND NOTARIAL SEAL THIS ____ DAY OF _____, 20__

_____
NOTARY PUBLIC

NOTES:

DISTANCE SHOWN ARE FEET & DECIMAL PARTS THEREOF AND ARE DEPICTED AS FOLLOWS:
149.00 M = MEASURED
149.00 R&M = RECORD AND MEASURED
149.00 REC = RECORD
ANGLES SHOWN ARE AS MEASURED

NO DIMENSIONS SHOULD BE ASSUMED BY SCALE MEASUREMENTS UPON THIS PLAT

ALL PINs AND PROPERTY LYING WITHIN THE SUBJECT AREA "TO BE OPENED FOR PUBLIC STREET" AND THE IMMEDIATELY ADJACENT PINs ARE ZONED M2-3

- SHADED AREA "HEREBY OPENED FOR PUBLIC STREET"
- HATCHED AREAS ARE "TO BE VACATED" AS LABELED
- BOUNDARY OF AREA "TO BE OPENED"
- EXISTING STREET AND ALLEY LINES
- LOT LINES
- LOT, STREET AND ALLEY LINES WITHIN SUBJECT OPENING
- EXISTING BUILDING

THERE ARE NO ENCROACHMENTS INTO THE AREA "TO BE OPENED FOR PUBLIC STREET" EXCEPT WHERE NOTED ALONG SOUTH LINE OF OPENING

FIELD WORK COMPLETED MAY 4, 2011

CORNERS SET OR VERIFIED MAY 20, 2014

SURVEY PREPARED FOR:
PAUL LABUZ - SUPERVISING ENGINEER
CHICAGO DEPARTMENT OF TRANSPORTATION
DIVISION OF ENGINEERING
30 N. LASALLE STREET, SUITE 400
CHICAGO, ILLINOIS 60602

CDOT# 05-27-13-3630

HDR FILE NO.: HALTRIPlats.dgn

GRAPHIC SCALE

STATE OF ILLINOIS
JAMES E. FLORES
2394
PROFESSIONAL LAND SURVEYOR

THIS PROFESSIONAL SERVICE CONFORMS TO THE CURRENT ILLINOIS MINIMUM STANDARDS FOR A BOUNDARY SURVEY

TOPOGRAPHY NOT SHOWN

CHICAGO, ILLINOIS DECEMBER 31st, A.D. 2014

ILLINOIS PROFESSIONAL LAND SURVEYOR NO 2394
LICENSE EXPIRES NOVEMBER 30, 2016

Jan 5, 2015

HDR ENGINEERING INC
30 N LASALLE STREET
SUITE 3220 - CHICAGO, IL 60602
PH (312) 443-4900

EXHIBIT "B"

# PLAT OF VACATION

FOR

VACATION PARCEL

THAT PART OF LOTS 36 AND 37, BEING PART OF WEST SCOTT STREET AS OPENED PER DOCUMENT 1016231095 RECORDED JUNE 11, 2010 IN J.A. YALE'S SUBDIVISION OF BLOCK 72 IN ELSTON'S ADDITION TO CHICAGO RECORDED JUNE 24, 1871 (ANTE FIRE) IN SECTION 5, TOWNSHIP 39 NORTH, RANGE 14, EAST OF THE THIRD PRINCIPAL MERIDIAN, MORE PARTICULARLY DESCRIBED AS FOLLOWS:

BEGINNING AT THE NORTHEAST CORNER OF SAID LOT 36; THENCE SOUTHERLY, 13.84 FEET ALONG THE EASTERLY LINE OF SAID LOT 36; THENCE SOUTHERLY, 14.75 FEET, TO A POINT ON A LINE 66.00 FEET NORTH OF AND PARALLEL WITH THE WESTERLY EXTENSION OF THE SOUTHEASTERLY LINE OF LOT 38 IN AFORESAID SUBDIVISION SAID POINT BEING 1.95 FEET WEST OF THE EASTERLY LINE OF LOT 37 AS MEASURED ALONG SAID PARALLEL LINE; THENCE WEST, 53.32 FEET, ALONG SAID PARALLEL LINE TO THE INTERSECTION WITH THE NORTHERLY LINE OF SAID LOT 36; THENCE NORTHERLY, 55.08 FEET, ALONG THE NORTHERLY LINE OF SAID LOT 36 TO THE POINT OF BEGINNING, ALL IN COOK COUNTY, ILLINOIS.

CONTAINING 757.7 SQ. FT. OR 0.0174 ACRES MORE OR LESS

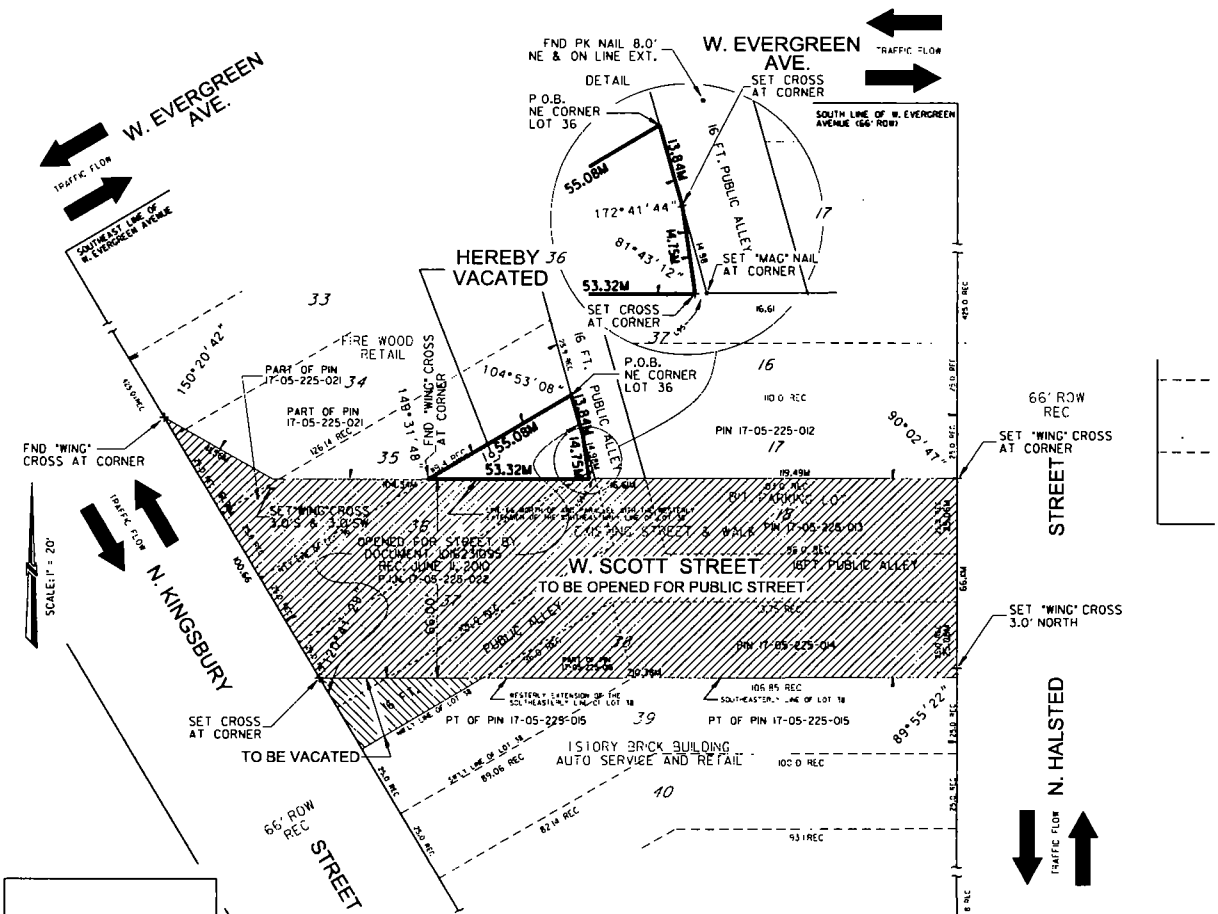


C.D.O.T.

DEPT OF FINANCE

COOK CO.

NOTES:

DISTANCE SHOWN ARE FEET & DECIMAL PARTS THEREOF AND ARE DEPICTED AS FOLLOWS:
149.00 M = MEASURED
149.00 R&M = RECORD AND MEASURED
149.00 REC = RECORD
ANGLES SHOWN ARE AS MEASURED

NO DIMENSIONS SHOULD BE ASSUMED BY SCALE MEASUREMENTS UPON THIS PLAT

ALL PINs AND PROPERTY LYING WITHIN THE SUBJECT AREA "TO BE VACATED" AND THE IMMEDIATELY ADJACENT PINs ARE ZONED M2-3

- SHADED AREA "HEREBY VACATED" AS LABELED
- HATCHED AREA "TO BE OPENED" AS LABELED
- HATCHED AREA "TO BE VACATED" AS LABELED
- BOUNDARY OF AREA "HEREBY VACATED"
- EXISTING STREET AND ALLEY LINES
- LOT LINES
- LOT, STREET AND ALLEY LINES WITHIN SUBJECT OPENING

THERE ARE NO ENCROACHMENTS INTO AREA "TO BE OPENED FOR PUBLIC STREET" FROM AREA "TO BE VACATED"

FIELD WORK COMPLETED MAY 4, 2014

CORNERS SET OR VERIFIED MAY 20, 2014

JAN 15, 2015

SURVEY PREPARED FOR:
PAUL LABUT - SUPERVISING ENGINEER
CHICAGO DEPARTMENT OF TRANSPORTATION
DIVISION OF ENGINEERING
30 N. LASALLE STREET, SUITE 400
CHICAGO, ILLINOIS 60602

CDOT# 05-27-13-3630

GRAPHIC SCALE 0 10 20 40

FILE NO.: HALTRIPlats.dgn

STATE OF ILLINOIS
JAMES E. RORES
2394
PROFESSIONAL LAND SURVEYOR

THIS PROFESSIONAL SERVICE CONFORMS TO THE CURRENT ILLINOIS MINIMUM STANDARDS FOR A BOUNDARY SURVEY

TOPOGRAPHY NOT SHOWN

CHICAGO, ILLINOIS DECEMBER 31st A.D. 2014

ILLINOIS PROFESSIONAL LAND SURVEYOR NO 2394
LICENSE EXPIRES NOVEMBER 30, 2016

HDR ENGINEERING, INC
30 N LASALLE STREET
SUITE 3220 - CHICAGO, IL 60602
PH (312) 443-4900

EXHIBIT "C"

# PLAT OF VACATION

OR

VACATION PARCEL

THAT PART OF LOT 37, BEING PART OF WEST SCOTT STREET AS OPENED PER DOCUMENT 1016231095 RECORDED JUNE 11, 2010 AND THAT PART OF AN EAST-WESTERLY 16 FOOT WIDE PUBLIC ALLEY LYING NORTHWESTERLY OF AND ADJOINING LOT 38 ALL IN J.A. YALE'S SUBDIVISION OF BLOCK 72 IN ELSTON'S ADDITION TO CHICAGO RECORDED JUNE 24, 1871 (ANTE FIRE) IN SECTION 5, TOWNSHIP 39 NORTH, RANGE 14, EAST OF THE THIRD PRINCIPAL MERIDIAN, MORE PARTICULARLY DESCRIBED AS FOLLOWS:

BEGINNING AT THE NORTHWEST CORNER OF LOT 38 IN J.A. YALE'S SUBDIVISION, AFORESAID, BEING ALSO THE INTERSECTION OF THE SOUTHERLY LINE OF SAID EAST-WESTERLY 16 FOOT WIDE PUBLIC ALLEY AND THE EASTERLY LINE OF NORTH KINGSBURY STREET; THENCE NORTHERLY, 27.23 FEET, ALONG SAID EASTERLY LINE AND ALONG THE WESTERLY LINE OF SAID LOT 37 TO THE INTERSECTION WITH THE WESTERLY EXTENSION OF THE SOUTHEASTERLY LINE OF SAID LOT 38; THENCE EAST, 53.83 FEET, ALONG SAID WESTERLY EXTENSION TO THE INTERSECTION WITH THE SOUTHERLY LINE OF SAID EAST-WESTERLY 16 FOOT WIDE PUBLIC ALLEY (SAID LINE ALSO BEING THE NORTHWESTERLY LINE OF LOT 38); THENCE WESTERLY, 46.29 FEET, ALONG THE SOUTH LINE OF SAID EAST-WESTERLY 16 FOOT WIDE PUBLIC ALLEY TO THE POINT OF BEGINNING, ALL IN COOK COUNTY, ILLINOIS.

CONTAINING 630.2 SQ. FT. OR 0.0145 ACRES MORE OR LESS

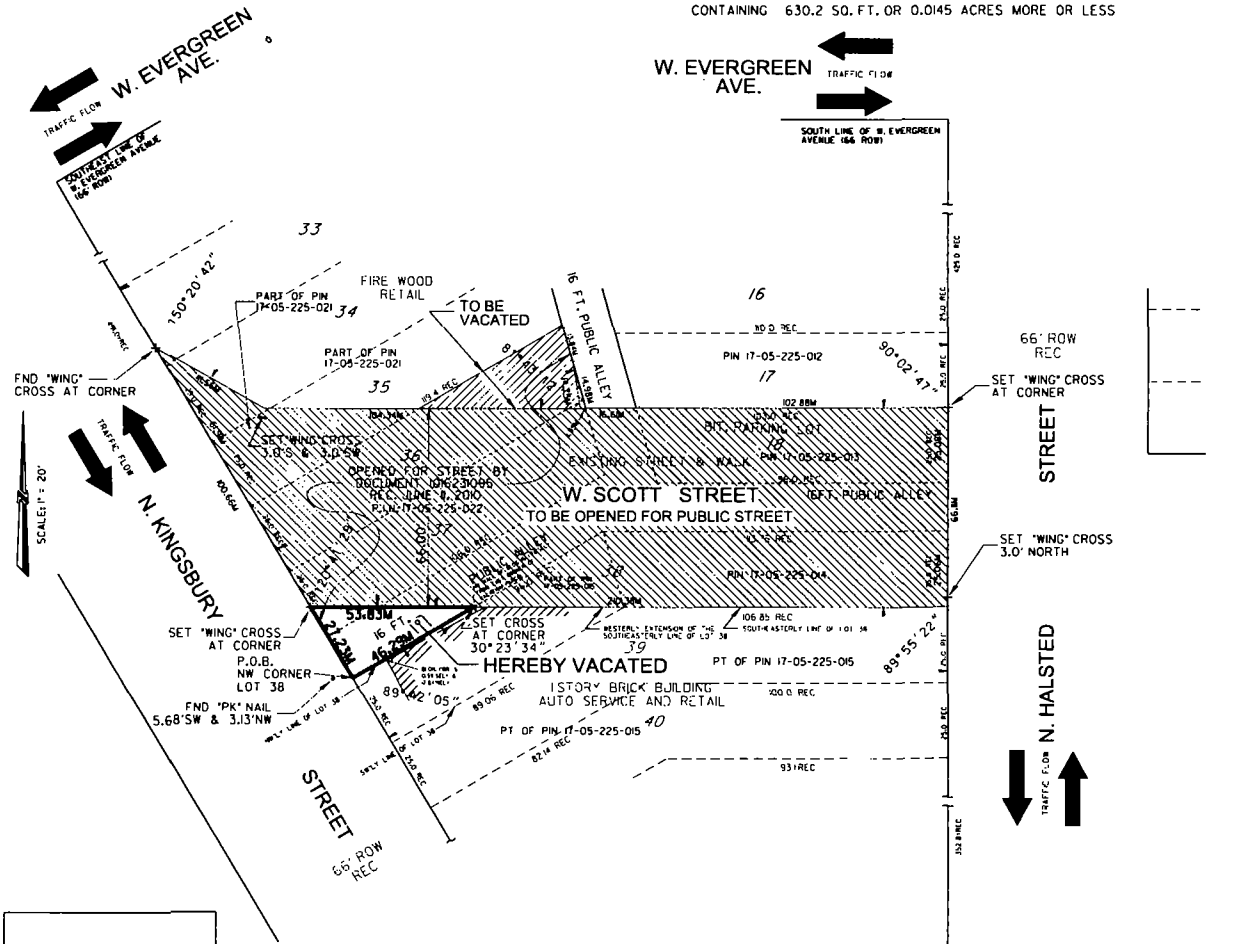


C.D.O.T.

DEPT. OF FINANCE

COOK CO.

NOTES:

DISTANCE SHOWN ARE FEET & DECIMAL PARTS THEREOF AND ARE DEPICTED AS FOLLOWS:
149.00 M = MEASURED
149.00 R&M = RECORD AND MEASURED
149.00 REC = RECORD
ANGLES SHOWN ARE AS MEASURED

NO DIMENSIONS SHOULD BE ASSUMED BY SCALE MEASUREMENTS UPON THIS PLAT

ALL PINs AND PROPERTY LYING WITHIN THE SUBJECT AREA "TO BE VACATED" AND THE IMMEDIATELY ADJACENT PINs ARE ZONED M2-3

- SHADED AREA "HEREBY VACATED" AS LABELED
- HATCHED AREA TO BE OPENED" AS LABELED
- HATCHED AREA TO BE VACATED" AS LABELED
- BOUNDARY OF AREA "HEREBY VACATED"
- EXISTING STREET AND ALLEY LINES
- LOT LINES
- LOT, STREET AND ALLEY LINES WITHIN SUBJECT OPENING
- EXISTING BUILDING

THERE ARE NO ENCROACHMENTS INTO AREA "TO BE OPENED FOR PUBLIC STREET" FROM AREA "TO BE VACATED"

FIELD WORK COMPLETED MAY 4, 2011
CORNERS SET OR VERIFIED MAY 20, 2014

Jan 5, 2015

SURVEY PREPARED FOR:
PAUL LABUZ - SUPERVISING ENGINEER
CHICAGO DEPARTMENT OF TRANSPORTATION
DIVISION OF ENGINEERING
30 N LASALLE STREET, SUITE 400
CHICAGO, ILLINOIS 60602

CDOT# 05-27-13-3630

GRAPHIC SCALE

FILE NO.: HALTRIPlats.dgn

STATE OF ILLINOIS
JAMES E RORES
2394
PROFESSIONAL LAND SURVEYOR

THIS PROFESSIONAL SERVICE CONFORMS TO THE CURRENT ILLINOIS MINIMUM STANDARDS FOR A BOUNDARY SURVEY

TOPOGRAPHY NOT SHOWN

CHICAGO, ILLINOIS DECEMBER 31st, A.D. 2014

ILLINOIS PROFESSIONAL LAND SURVEYOR NO 2394
LICENSE EXPIRES NOVEMBER 30, 2016

HDR ENGINEERING, INC
30 N LASALLE STREET
SUITE 3220 - CHICAGO, IL 60602
PH (312) 443-4900

# City of Chicago

O2015-1533

## Office of the City Clerk

## Document Tracking Sheet

| | |
|---|---|
| **Meeting Date:** | 3/18/2015 |
| **Sponsor(s):** | Moreno (1) |
| **Type:** | Ordinance |
| **Title:** | Sidewalk cafe(s) for Antique Taco |
| **Committee(s) Assignment:** | Committee on Transportation and Public Way |

ORDINANCE
ANTIQUE TACO
Acct. No. 342922 - 1
Permit No. 1117823

*Be It Ordained by the City Council of the City of Chicago:*

Permission and authority are hereby given and granted to ANTIQUE TACO upon the terms and subject to the conditions of this ordinance, to maintain and use a portion of the public right of way for a sidewalk cafe adjacent to its premises located at 1360 N. Milwaukee Ave.. Said sidewalk cafe area #1 shall be fifty (50) feet in length and five (5) feet in width for a total of two hundred fifty (250) square feet and shall allow six (6) feet of clear space from the face of the curb/building line along N. Wood Street. The compensation for said space and the days and hours of operation for the sidewalk cafe shall be as follows:

Tuesday through Thursday 12:00 p.m. to 10:00 p.m. Friday and Saturday 12:00 p.m. to 12:00 midnight Sunday 12:00 p.m. to 8:00 p.m.
Compensation: $600.00
SEATING CAPACITY: 32

Sidewalk Cafe Permit and approved plan must be posted at all times.

This grant of privilege #1117823 for a sidewalk cafe shall be subject to the provisions of Section 10-28-800 though 10-28-885 of the Municipal Code of Chicago and the directions of the Commissioner of Department of Business Affairs and Consumer Protection, the Commissioner of Streets and Sanitation, and the Commissioner of Transportation.

The permit holder agrees to hold the City of Chicago harmless for any damage, relocation or replacement costs associated with damage, relocation or removal of private property caused by the City performing work in the public way.

Authority for the above named privilege is herein given and granted from and after March 1, 2015 through and including December 1, 2015.

Alderman _____

Proco Joe Moreno 1st Ward

**Department of Business Affairs and Consumer Protection**
Small Business Center - Public Way Use Unit
City Hall - 121 N. LaSalle Street, Room 800 • Chicago, IL 60602
312-74-GOBIZ / 312-744-6249 • (312) 744-1944 (TTY)
http://www.cityofchicago.org/bacp

**03/18/2015**

Alderman **Proco Joe Moreno**
Ward # **01**
City of Chicago
City Hall, Room **300**
121 North LaSalle Street
Chicago, Illinois 60602

Re: An ordinance to use and maintain a portion of the public right-of-way for **one (1) sidewalk cafe(s)** for **ANTIQUE TACO**, adjacent to the premises known as **1360 N. Milwaukee Ave.**.

Dear Alderman **Proco Joe Moreno**:

The applicant referenced above has requested the use of the public right-of-way for a **sidewalk cafe(s)**. An ordinance has been prepared by the Department of Business Affairs and Consumer Protection – Small Business Center - Public Way Use Unit for presentation to the City Council. Because this request was made for properties located in your ward, as approved by you as per the attached, I respectfully request that you introduce the attached ordinance at the next City Council meeting.

If you have any questions regarding this ordinance, please contact Anthony Bertuca at (312) 744-5506.

**Department of Business Affairs and Consumer Protection**

# City of Chicago

O2015-1534

## Office of the City Clerk

## Document Tracking Sheet

| | |
|---|---|
| **Meeting Date:** | 3/18/2015 |
| **Sponsor(s):** | Moreno (1) |
| **Type:** | Ordinance |
| **Title:** | Sidewalk cafe(s) for Bob San Sushi Bar |
| **Committee(s) Assignment:** | Committee on Transportation and Public Way |

ORDINANCE
BOB SAN SUSHI BAR
Acct. No. 65630 - 3
Permit No. 1117907

*Be It Ordained by the City Council of the City of Chicago:*

Permission and authority are hereby given and granted to BOB SAN SUSHI BAR upon the terms and subject to the conditions of this ordinance, to maintain and use a portion of the public right of way for a sidewalk cafe adjacent to its premises located at 1805-09 W. Division St.. Said sidewalk cafe area #1 shall be fifty-seven (57) feet in length and fifteen point five (15.5) feet in width for a total of eight hundred eighty-three point five (883.5) square feet and shall allow six (6) feet of clear space from the face of the curb/building line along W Division St. The compensation for said space and the days and hours of operation for the sidewalk cafe shall be as follows:

Monday through Saturday 4:00 p.m. until 12:00 Midnight Sunday 3:00 p.m. until 11:00 p.m.
Compensation: $971.85
SEATING CAPACITY: 60

Sidewalk Cafe Permit and approved plan must be posted at all times.

This grant of privilege #1117907 for a sidewalk cafe shall be subject to the provisions of Section 10-28-800 though 10-28-885 of the Municipal Code of Chicago and the directions of the Commissioner of Department of Business Affairs and Consumer Protection, the Commissioner of Streets and Sanitation, and the Commissioner of Transportation.

The permit holder agrees to hold the City of Chicago harmless for any damage, relocation or replacement costs associated with damage, relocation or removal of private property caused by the City performing work in the public way.

Authority for the above named privilege is herein given and granted from and after March 1, 2015 through and including December 1, 2015.

Alderman _____

Proco Joe Moreno 1st Ward

**Department of Business Affairs and Consumer Protection**
Small Business Center - Public Way Use Unit
City Hall - 121 N. LaSalle Street, Room 800 • Chicago, IL 60602
312-74-GOBIZ / 312-744-6249 • (312) 744-1944 (TTY)
http://www.cityofchicago.org/bacp

**03/18/2015**

Alderman **Proco Joe Moreno**
Ward # **01**
City of Chicago
City Hall, Room **300**
121 North LaSalle Street
Chicago, Illinois 60602

Re: An ordinance to use and maintain a portion of the public right-of-way for **one (1) sidewalk cafe(s)** for **BOB SAN SUSHI BAR**, adjacent to the premises known as **1805-09 W. Division St.**.

Dear Alderman **Proco Joe Moreno**:

The applicant referenced above has requested the use of the public right-of-way for a **sidewalk cafe(s)**. An ordinance has been prepared by the Department of Business Affairs and Consumer Protection – Small Business Center - Public Way Use Unit for presentation to the City Council. Because this request was made for properties located in your ward, as approved by you as per the attached, I respectfully request that you introduce the attached ordinance at the next City Council meeting.

If you have any questions regarding this ordinance, please contact Anthony Bertuca at (312) 744-5506.

**Department of Business Affairs and Consumer Protection**

# City of Chicago

O2015-1536

## Office of the City Clerk

## Document Tracking Sheet

| | |
|---|---|
| **Meeting Date:** | 3/18/2015 |
| **Sponsor(s):** | Moreno (1) |
| **Type:** | Ordinance |
| **Title:** | Sidewalk cafe(s) for Fat Willy's Rib Shack |
| **Committee(s) Assignment:** | Committee on Transportation and Public Way |

ORDINANCE
FAT WILLY'S RIB SHACK
Acct. No. 242795 - 2
Permit No. 1117738

*Be It Ordained by the City Council of the City of Chicago:*

Permission and authority are hereby given and granted to FAT WILLY'S RIB SHACK upon the terms and subject to the conditions of this ordinance, to maintain and use a portion of the public right of way for a sidewalk cafe adjacent to its premises located at 2416-22 W. Schubert Ave.. Said sidewalk cafe area #1 shall be thirty-nine point eight three (39.83) feet in length and eleven (11) feet in width for a total of four hundred thirty-eight point one three (438.13) square feet and shall allow six (6) feet of clear space from the face of the curb/building line along W. Schubert Avenue. The compensation for said space and the days and hours of operation for the sidewalk cafe shall be as follows:

Sunday thru Thursday 11:30 a.m. to 10:00 p.m.Friday & Saturday 11:30 a.m. to 11:00 p.m.
Compensation: $600.00
SEATING CAPACITY: 32

Sidewalk Cafe Permit and approved plan must be posted at all times.

This grant of privilege #1117738 for a sidewalk cafe shall be subject to the provisions of Section 10-28-800 though 10-28-885 of the Municipal Code of Chicago and the directions of the Commissioner of Department of Business Affairs and Consumer Protection, the Commissioner of Streets and Sanitation, and the Commissioner of Transportation.

The permit holder agrees to hold the City of Chicago harmless for any damage, relocation or replacement costs associated with damage, relocation or removal of private property caused by the City performing work in the public way.

Authority for the above named privilege is herein given and granted from and after March 1, 2015 through and including December 1, 2015.

Alderman _____

Proco Joe Moreno 1st Ward

**Department of Business Affairs and Consumer Protection**
Small Business Center - Public Way Use Unit
City Hall - 121 N. LaSalle Street, Room 800 • Chicago, IL 60602
312-74-GOBIZ / 312-744-6249 • (312) 744-1944 (TTY)
http://www.cityofchicago.org/bacp

**03/18/2015**

Alderman **Proco Joe Moreno**
Ward # **01**
City of Chicago
City Hall, Room **300**
121 North LaSalle Street
Chicago, Illinois 60602

Re: An ordinance to use and maintain a portion of the public right-of-way for **one (1) sidewalk cafe(s)** for **FAT WILLY'S RIB SHACK**, adjacent to the premises known as **2416-22 W. Schubert Ave.**.

Dear Alderman **Proco Joe Moreno**:

The applicant referenced above has requested the use of the public right-of-way for a **sidewalk cafe(s)**. An ordinance has been prepared by the Department of Business Affairs and Consumer Protection – Small Business Center - Public Way Use Unit for presentation to the City Council. Because this request was made for properties located in your ward, as approved by you as per the attached, I respectfully request that you introduce the attached ordinance at the next City Council meeting.

If you have any questions regarding this ordinance, please contact Anthony Bertuca at (312) 744-5506.

**Department of Business Affairs and Consumer Protection**

# City of Chicago

O2015-1537

## Office of the City Clerk

## Document Tracking Sheet

| | |
|---|---|
| **Meeting Date:** | 3/18/2015 |
| **Sponsor(s):** | Moreno (1) |
| **Type:** | Ordinance |
| **Title:** | Sidewalk cafe(s) for Flo |
| **Committee(s) Assignment:** | Committee on Transportation and Public Way |

ORDINANCE
FLO
Acct. No. 18886 - 1
Permit No. 1117844

*Be It Ordained by the City Council of the City of Chicago:*

Permission and authority are hereby given and granted to FLO upon the terms and subject to the conditions of this ordinance, to maintain and use a portion of the public right of way for a sidewalk cafe adjacent to its premises located at 1434 W. Chicago Ave.. Said sidewalk cafe area #1 shall be twenty-four (24) feet in length and five (5) feet in width for a total of one hundred twenty (120) square feet and shall allow six (6) feet of clear space from the face of the curb/building line along W. Chicago. The compensation for said space and the days and hours of operation for the sidewalk cafe shall be as follows:

Sunday 9:00am until 3:00pm Monday closed Tuesday through Thursday 8:30am until 10:00pm Friday 8:30am until 11:00pm Saturday 9:00am until 11:00pm
Compensation: $600.00
SEATING CAPACITY: 14

Sidewalk Cafe Permit and approved plan must be posted at all times.

This grant of privilege #1117844 for a sidewalk cafe shall be subject to the provisions of Section 10-28-800 though 10-28-885 of the Municipal Code of Chicago and the directions of the Commissioner of Department of Business Affairs and Consumer Protection, the Commissioner of Streets and Sanitation, and the Commissioner of Transportation.

The permit holder agrees to hold the City of Chicago harmless for any damage, relocation or replacement costs associated with damage, relocation or removal of private property caused by the City performing work in the public way.

Authority for the above named privilege is herein given and granted from and after March 1, 2015 through and including December 1, 2015.

Alderman _____

Proco Joe Moreno 1st Ward

**Department of Business Affairs and Consumer Protection**
Small Business Center - Public Way Use Unit
City Hall - 121 N. LaSalle Street, Room 800 • Chicago, IL 60602
312-74-GOBIZ / 312-744-6249 • (312) 744-1944 (TTY)
http://www.cityofchicago.org/bacp

**03/18/2015**

Alderman **Proco Joe Moreno**
Ward # **01**
City of Chicago
City Hall, Room **300**
121 North LaSalle Street
Chicago, Illinois 60602

Re: An ordinance to use and maintain a portion of the public right-of-way for **one (1) sidewalk cafe(s)** for **FLO**, adjacent to the premises known as **1434 W. Chicago Ave.**.

Dear Alderman **Proco Joe Moreno**:

The applicant referenced above has requested the use of the public right-of-way for a **sidewalk cafe(s)**. An ordinance has been prepared by the Department of Business Affairs and Consumer Protection – Small Business Center - Public Way Use Unit for presentation to the City Council. Because this request was made for properties located in your ward, as approved by you as per the attached, I respectfully request that you introduce the attached ordinance at the next City Council meeting.

If you have any questions regarding this ordinance, please contact Anthony Bertuca at (312) 744-5506.

**Department of Business Affairs and Consumer Protection**

# City of Chicago

O2015-1540

## Office of the City Clerk

## Document Tracking Sheet

| | |
|---|---|
| **Meeting Date:** | 3/18/2015 |
| **Sponsor(s):** | Moreno (1) |
| **Type:** | Ordinance |
| **Title:** | Sidewalk cafe(s) for General, The |
| **Committee(s) Assignment:** | Committee on Transportation and Public Way |

ORDINANCE
THE GENERAL
Acct. No. 392635 - 1
Permit No. 1116570

*Be It Ordained by the City Council of the City of Chicago:*

Permission and authority are hereby given and granted to THE GENERAL upon the terms and subject to the conditions of this ordinance, to maintain and use a portion of the public right of way for a sidewalk cafe adjacent to its premises located at 2528 N. California Ave.. Said sidewalk cafe area #1 shall be thirteen (13) feet in length and six (6) feet in width for a total of seventy-eight (78) square feet and shall allow six (6) feet of clear space from the face of the curb/building line along North California Avenue. The compensation for said space and the days and hours of operation for the sidewalk cafe shall be as follows:

Monday through Sunday 11:00 a.m. to 12:00 midnight
Compensation: $600.00
SEATING CAPACITY: 15

Sidewalk Cafe Permit and approved plan must be posted at all times.

This grant of privilege #1116570 for a sidewalk cafe shall be subject to the provisions of Section 10-28-800 though 10-28-885 of the Municipal Code of Chicago and the directions of the Commissioner of Department of Business Affairs and Consumer Protection, the Commissioner of Streets and Sanitation, and the Commissioner of Transportation.

The permit holder agrees to hold the City of Chicago harmless for any damage, relocation or replacement costs associated with damage, relocation or removal of private property caused by the City performing work in the public way.

Authority for the above named privilege is herein given and granted from and after March 1, 2015 through and including December 1, 2015.

Alderman _____

Proco Joe Moreno 1st Ward

**Department of Business Affairs and Consumer Protection**
Small Business Center- Public Way Use Unit
City Hall - 121 N LaSalle Street Room 800 • Chicago, IL 60602
312-74-GOBIZ / 312-744-6249 • (312) 744-1944 (TTY)
http://www.cityofchicago.org/bacp

**03/18/2015**

Alderman **Proco Joe Moreno**
Ward # **01**
City of Chicago
City Hall, Room **300**
121 North LaSalle Street
Chicago, Illinois 60602

Re: An ordinance to use and maintain a portion of the public right-of-way for **one (1) sidewalk cafe(s)** for **THE GENERAL**, adjacent to the premises known as **2528 N. California Ave.**.

Dear Alderman **Proco Joe Moreno**:

The applicant referenced above has requested the use of the public right-of-way for a **sidewalk cafe(s)**. An ordinance has been prepared by the Department of Business Affairs and Consumer Protection – Small Business Center - Public Way Use Unit for presentation to the City Council. Because this request was made for properties located in your ward, as approved by you as per the attached, I respectfully request that you introduce the attached ordinance at the next City Council meeting.

If you have any questions regarding this ordinance, please contact Anthony Bertuca at (312) 744-5506.

**Department of Business Affairs and Consumer Protection**

# City of Chicago

O2015-1541

## Office of the City Clerk

## Document Tracking Sheet

| | |
|---|---|
| **Meeting Date:** | 3/18/2015 |
| **Sponsor(s):** | Moreno (1) |
| **Type:** | Ordinance |
| **Title:** | Sidewalk cafe(s) for Habana Libre |
| **Committee(s) Assignment:** | Committee on Transportation and Public Way |

ORDINANCE
HABANA LIBRE
Acct. No. 306831 - 1
Permit No. 1117556

*Be It Ordained by the City Council of the City of Chicago:*

Permission and authority are hereby given and granted to HABANA LIBRE upon the terms and subject to the conditions of this ordinance, to maintain and use a portion of the public right of way for a sidewalk cafe adjacent to its premises located at 1440 W. Chicago Ave.. Said sidewalk cafe area #1 shall be eighteen point five (18.5) feet in length and six point five (6.5) feet in width for a total of one hundred twenty point two five (120.25) square feet and shall allow six (6) feet of clear space from the face of the curb/building line along W Chicago Ave. The compensation for said space and the days and hours of operation for the sidewalk cafe shall be as follows:

Sunday through Thursday 11:00 a.m. to 10:00 p.m. Friday and Saturday 11:00 a.m. to 11:00 p.m.
Compensation: $600.00
SEATING CAPACITY: 12

Sidewalk Cafe Permit and approved plan must be posted at all times.

This grant of privilege #1117556 for a sidewalk cafe shall be subject to the provisions of Section 10-28-800 though 10-28-885 of the Municipal Code of Chicago and the directions of the Commissioner of Department of Business Affairs and Consumer Protection, the Commissioner of Streets and Sanitation, and the Commissioner of Transportation.

The permit holder agrees to hold the City of Chicago harmless for any damage, relocation or replacement costs associated with damage, relocation or removal of private property caused by the City performing work in the public way.

Authority for the above named privilege is herein given and granted from and after March 1, 2015 through and including December 1, 2015.

Alderman Joe Moreno

Proco Joe Moreno 1st Ward

**Department of Business Affairs and Consumer Protection**
Small Business Center - Public Way Use Unit
City Hall - 121 N. LaSalle Street, Room 800 • Chicago, IL 60602
312-74-GOBIZ / 312-744-6249 • (312) 744-1944 (TTY)
http://www.cityofchicago.org/bacp

**03/18/2015**

Alderman **Proco Joe Moreno**
Ward # **01**
City of Chicago
City Hall, Room **300**
121 North LaSalle Street
Chicago, Illinois 60602

Re: An ordinance to use and maintain a portion of the public right-of-way for **one (1) sidewalk cafe(s)** for **HABANA LIBRE**, adjacent to the premises known as **1440 W. Chicago Ave.**.

Dear Alderman **Proco Joe Moreno**:

The applicant referenced above has requested the use of the public right-of-way for a **sidewalk cafe(s)**. An ordinance has been prepared by the Department of Business Affairs and Consumer Protection – Small Business Center - Public Way Use Unit for presentation to the City Council. Because this request was made for properties located in your ward, as approved by you as per the attached, I respectfully request that you introduce the attached ordinance at the next City Council meeting.

If you have any questions regarding this ordinance, please contact Anthony Bertuca at (312) 744-5506.

**Department of Business Affairs and Consumer Protection**

# City of Chicago

O2015-1542

Office of the City Clerk

Document Tracking Sheet

| | |
|---|---|
| **Meeting Date:** | 3/18/2015 |
| **Sponsor(s):** | Moreno (1) |
| **Type:** | Ordinance |
| **Title:** | Sidewalk cafe(s) for Kokopelli Chicago |
| **Committee(s) Assignment:** | Committee on Transportation and Public Way |

ORDINANCE
KOKOPELLI CHICAGO
Acct. No. 392267 - 1
Permit No. 1117755

*Be It Ordained by the City Council of the City of Chicago:*

Permission and authority are hereby given and granted to KOKOPELLI CHICAGO upon the terms and subject to the conditions of this ordinance, to maintain and use a portion of the public right of way for a sidewalk cafe adjacent to its premises located at 1324 N. Milwaukee Ave.. Said sidewalk cafe area #1 shall be seventeen (17) feet in length and five point five (5.5) feet in width for a total of ninety-three point five (93.5) square feet and shall allow six (6) feet of clear space from the face of the curb/building line along North Milwaukee Avenue. The compensation for said space and the days and hours of operation for the sidewalk cafe shall be as follows:

Monday through Thursday 11:00 a.m. to 11:00 p.m. Friday 11:00 a.m. to 12:00 midnight Saturday 10:00 a.m. to 12:00 midnight Sunday 10:00 a.m. to 11:00 p.m.
Compensation: $600.00
SEATING CAPACITY: 16

Sidewalk Cafe Permit and approved plan must be posted at all times.

This grant of privilege #1117755 for a sidewalk cafe shall be subject to the provisions of Section 10-28-800 though 10-28-885 of the Municipal Code of Chicago and the directions of the Commissioner of Department of Business Affairs and Consumer Protection, the Commissioner of Streets and Sanitation, and the Commissioner of Transportation.

The permit holder agrees to hold the City of Chicago harmless for any damage, relocation or replacement costs associated with damage, relocation or removal of private property caused by the City performing work in the public way.

Authority for the above named privilege is herein given and granted from and after March 1, 2015 through and including December 1, 2015.

Alderman Joe Moreno

Proco Joe Moreno 1st Ward

**Department of Business Affairs and Consumer Protection**
Small Business Center - Public Way Use Unit
City Hall - 121 N LaSalle Street, Room 800 • Chicago, IL 60602
312-74-GOBIZ / 312-744-6249 • (312) 744-1944 (TTY)
http://www.cityofchicago.org/bacp

**03/18/2015**

Alderman **Proco Joe Moreno**
Ward # **01**
City of Chicago
City Hall, Room **300**
121 North LaSalle Street
Chicago, Illinois 60602

Re: An ordinance to use and maintain a portion of the public right-of-way for **one (1) sidewalk cafe(s)** for **KOKOPELLI CHICAGO**, adjacent to the premises known as **1324 N. Milwaukee Ave.**.

Dear Alderman **Proco Joe Moreno**:

The applicant referenced above has requested the use of the public right-of-way for a **sidewalk cafe(s)**. An ordinance has been prepared by the Department of Business Affairs and Consumer Protection – Small Business Center - Public Way Use Unit for presentation to the City Council. Because this request was made for properties located in your ward, as approved by you as per the attached, I respectfully request that you introduce the attached ordinance at the next City Council meeting.

If you have any questions regarding this ordinance, please contact Anthony Bertuca at (312) 744-5506.

**Department of Business Affairs and Consumer Protection**

# City of Chicago

O2015-1544

## Office of the City Clerk

## Document Tracking Sheet

| | |
|---|---|
| **Meeting Date:** | 3/18/2015 |
| **Sponsor(s):** | Moreno (1) |
| **Type:** | Ordinance |
| **Title:** | Sidewalk cafe(s) for Links Taproom |
| **Committee(s) Assignment:** | Committee on Transportation and Public Way |

ORDINANCE
LINKS TAPROOM
Acct. No. 377103 - 1
Permit No. 1106163

*Be It Ordained by the City Council of the City of Chicago:*

Permission and authority are hereby given and granted to LINKS TAPROOM upon the terms and subject to the conditions of this ordinance, to maintain and use a portion of the public right of way for a sidewalk cafe adjacent to its premises located at 1559 N. Milwaukee Ave.. Said sidewalk cafe area #1 shall be eighteen (18) feet in length and five point five (5.5) feet in width for a total of ninety-nine (99) square feet and shall allow six (6) feet of clear space from the face of the curb/building line along North Milwaukee Avenue. The compensation for said space and the days and hours of operation for the sidewalk cafe shall be as follows:

Monday through Saturday 11:30 a.m. to 12:00 midnight Sunday 10:30 a.m. to 12:00 midnight
Compensation: $600.00
SEATING CAPACITY: 21

Sidewalk Cafe Permit and approved plan must be posted at all times.

This grant of privilege #1106163 for a sidewalk cafe shall be subject to the provisions of Section 10-28-800 though 10-28-885 of the Municipal Code of Chicago and the directions of the Commissioner of Department of Business Affairs and Consumer Protection, the Commissioner of Streets and Sanitation, and the Commissioner of Transportation.

The permit holder agrees to hold the City of Chicago harmless for any damage, relocation or replacement costs associated with damage, relocation or removal of private property caused by the City performing work in the public way.

Authority for the above named privilege is herein given and granted from and after March 1, 2015 through and including December 1, 2015.

Alderman _____

Proco Joe Moreno 1st Ward

**Department of Business Affairs and Consumer Protection**
Small Business Center - Public Way Use Unit
City Hall - 121 N. LaSalle Street, Room 800 • Chicago, IL 60602
312-74-GOBIZ / 312-744-6249 • (312) 744-1944 (TTY)
http://www.cityofchicago.org/bacp

**03/18/2015**

Alderman **Proco Joe Moreno**
Ward # **01**
City of Chicago
City Hall, Room **300**
121 North LaSalle Street
Chicago, Illinois 60602

Re: An ordinance to use and maintain a portion of the public right-of-way for **one (1) sidewalk cafe(s)** for **LINKS TAPROOM**, adjacent to the premises known as **1559 N. Milwaukee Ave.**.

Dear Alderman **Proco Joe Moreno**:

The applicant referenced above has requested the use of the public right-of-way for a **sidewalk cafe(s)**. An ordinance has been prepared by the Department of Business Affairs and Consumer Protection – Small Business Center - Public Way Use Unit for presentation to the City Council. Because this request was made for properties located in your ward, as approved by you as per the attached, I respectfully request that you introduce the attached ordinance at the next City Council meeting.

If you have any questions regarding this ordinance, please contact Anthony Bertuca at (312) 744-5506.

**Department of Business Affairs and Consumer Protection**

# City of Chicago

O2015-1545

## Office of the City Clerk

## Document Tracking Sheet

| | |
|---|---|
| **Meeting Date:** | 3/18/2015 |
| **Sponsor(s):** | Moreno (1) |
| **Type:** | Ordinance |
| **Title:** | Sidewalk cafe(s) for Mac's American Food |
| **Committee(s) Assignment:** | Committee on Transportation and Public Way |

ORDINANCE
MAC'S AMERICAN FOOD
Acct. No. 23392 - 1
Permit No. 1117861

*Be It Ordained by the City Council of the City of Chicago:*

Permission and authority are hereby given and granted to MAC'S AMERICAN FOOD upon the terms and subject to the conditions of this ordinance, to maintain and use a portion of the public right of way for a sidewalk cafe adjacent to its premises located at 1801 W. Division St.. Said sidewalk cafe area #1 shall be sixty (60) feet in length and six (6) feet in width, area #2 shall be nineteen (19) feet in length and seventeen (17) feet in width for a total of six hundred eighty-three (683) square feet and shall allow six (6) feet of clear space from the face of the curb/building line along N. Wood Street, W.Division. The compensation for said space and the days and hours of operation for the sidewalk cafe shall be as follows:

Monday through Sunday 11:00 a.m to 12:00 midnight.
Compensation: $751.30
SEATING CAPACITY: 54

Sidewalk Cafe Permit and approved plan must be posted at all times.

This grant of privilege #1117861 for a sidewalk cafe shall be subject to the provisions of Section 10-28-800 though 10-28-885 of the Municipal Code of Chicago and the directions of the Commissioner of Department of Business Affairs and Consumer Protection, the Commissioner of Streets and Sanitation, and the Commissioner of Transportation.

The permit holder agrees to hold the City of Chicago harmless for any damage, relocation or replacement costs associated with damage, relocation or removal of private property caused by the City performing work in the public way.

Authority for the above named privilege is herein given and granted from and after March 1, 2015 through and including December 1, 2015.

Alderman _____

Proco Joe Moreno 1st Ward

**Department of Business Affairs and Consumer Protection**
Small Business Center - Public Way Use Unit
City Hall - 121 N. LaSalle Street, Room 800 • Chicago, IL 60602
312-74-GOBIZ / 312-744-6249 • (312) 744-1944 (TTY)
http://www.cityofchicago.org/bacp

**03/18/2015**

Alderman **Proco Joe Moreno**
Ward # **01**
City of Chicago
City Hall, Room **300**
121 North LaSalle Street
Chicago, Illinois 60602

Re: An ordinance to use and maintain a portion of the public right-of-way for **two (2) sidewalk cafe(s)** for **MAC'S AMERICAN FOOD**, adjacent to the premises known as **1801 W. Division St.**.

Dear Alderman **Proco Joe Moreno**:

The applicant referenced above has requested the use of the public right-of-way for a **sidewalk cafe(s)**. An ordinance has been prepared by the Department of Business Affairs and Consumer Protection – Small Business Center - Public Way Use Unit for presentation to the City Council. Because this request was made for properties located in your ward, as approved by you as per the attached, I respectfully request that you introduce the attached ordinance at the next City Council meeting.

If you have any questions regarding this ordinance, please contact Anthony Bertuca at (312) 744-5506.

**Department of Business Affairs and Consumer Protection**

# City of Chicago

O2015-1546

## Office of the City Clerk

## Document Tracking Sheet

| | |
|---|---|
| **Meeting Date:** | 3/18/2015 |
| **Sponsor(s):** | Moreno (1) |
| **Type:** | Ordinance |
| **Title:** | Sidewalk cafe(s) for Mirai Sushi |
| **Committee(s) Assignment:** | Committee on Transportation and Public Way |

ORDINANCE
MIRAI SUSHI
Acct. No. 23090 - 2
Permit No. 1117747

*Be It Ordained by the City Council of the City of Chicago:*

Permission and authority are hereby given and granted to MIRAI SUSHI upon the terms and subject to the conditions of this ordinance, to maintain and use a portion of the public right of way for a sidewalk cafe adjacent to its premises located at 2020 W. Division St.. Said sidewalk cafe area #1 shall be twelve point four two (12.42) feet in length and eleven point zero eight (11.08) feet in width, area #2 shall be nineteen (19) feet in length and seventeen point six seven (17.67) feet in width for a total of four hundred seventy-three point three four (473.34) square feet and shall allow six (6) feet of clear space from the face of the curb/building line along W. Division Street. The compensation for said space and the days and hours of operation for the sidewalk cafe shall be as follows:

Monday through Friday 5:00 p.m. to 11:00 p.m.Saturday 5:00 p.m. to 12:00 midnight
Compensation: $600.00
SEATING CAPACITY: 26

Sidewalk Cafe Permit and approved plan must be posted at all times.

This grant of privilege #1117747 for a sidewalk cafe shall be subject to the provisions of Section 10-28-800 though 10-28-885 of the Municipal Code of Chicago and the directions of the Commissioner of Department of Business Affairs and Consumer Protection, the Commissioner of Streets and Sanitation, and the Commissioner of Transportation.

The permit holder agrees to hold the City of Chicago harmless for any damage, relocation or replacement costs associated with damage, relocation or removal of private property caused by the City performing work in the public way.

Authority for the above named privilege is herein given and granted from and after March 1, 2015 through and including December 1, 2015.

Alderman _____

Proco Joe Moreno 1st Ward

**Department of Business Affairs and Consumer Protection**
Small Business Center - Public Way Use Unit
City Hall - 121 N. LaSalle Street, Room 800 • Chicago, IL 60602
312-74-GOBIZ / 312-744-6249 • (312) 744-1944 (TTY)
http //www cityofchicago.org/bacp

**03/18/2015**

Alderman **Proco Joe Moreno**
Ward # **01**
City of Chicago
City Hall, Room **300**
121 North LaSalle Street
Chicago, Illinois 60602

Re: An ordinance to use and maintain a portion of the public right-of-way for **two (2) sidewalk cafe(s)** for **MIRAI SUSHI**, adjacent to the premises known as **2020 W. Division St.**.

Dear Alderman **Proco Joe Moreno**:

The applicant referenced above has requested the use of the public right-of-way for a **sidewalk cafe(s)**. An ordinance has been prepared by the Department of Business Affairs and Consumer Protection – Small Business Center - Public Way Use Unit for presentation to the City Council. Because this request was made for properties located in your ward, as approved by you as per the attached, I respectfully request that you introduce the attached ordinance at the next City Council meeting.

If you have any questions regarding this ordinance, please contact Anthony Bertuca at (312) 744-5506.

**Department of Business Affairs and Consumer Protection**

# City of Chicago

O2015-1549

## Office of the City Clerk

## Document Tracking Sheet

| | |
|---|---|
| **Meeting Date:** | 3/18/2015 |
| **Sponsor(s):** | Moreno (1) |
| **Type:** | Ordinance |
| **Title:** | Sidewalk cafe(s) for Modern Asian Kitchen |
| **Committee(s) Assignment:** | Committee on Transportation and Public Way |

ORDINANCE
Modern Asian Kitchen
Acct. No. 376689 - 1
Permit No. 1117820

*Be It Ordained by the City Council of the City of Chicago:*

Permission and authority are hereby given and granted to Modern Asian Kitchen upon the terms and subject to the conditions of this ordinance, to maintain and use a portion of the public right of way for a sidewalk cafe adjacent to its premises located at 1924 W. Division St.. Said sidewalk cafe area #1 shall be twenty-four (24) feet in length and fifteen (15) feet in width for a total of three hundred sixty (360) square feet and shall allow six (6) feet of clear space from the face of the curb/building line along W. Division Street. The compensation for said space and the days and hours of operation for the sidewalk cafe shall be as follows:

Monday through Sunday 11:00 a.m. to 10:00 p.m.
Compensation: $600.00
SEATING CAPACITY: 28

Sidewalk Cafe Permit and approved plan must be posted at all times.

This grant of privilege #1117820 for a sidewalk cafe shall be subject to the provisions of Section 10-28-800 though 10-28-885 of the Municipal Code of Chicago and the directions of the Commissioner of Department of Business Affairs and Consumer Protection, the Commissioner of Streets and Sanitation, and the Commissioner of Transportation.

The permit holder agrees to hold the City of Chicago harmless for any damage, relocation or replacement costs associated with damage, relocation or removal of private property caused by the City performing work in the public way.

Authority for the above named privilege is herein given and granted from and after March 1, 2015 through and including December 1, 2015.

Alderman _____

Proco Joe Moreno 1st Ward

**Department of Business Affairs and Consumer Protection**
Small Business Center - Public Way Use Unit
City Hall - 121 N. LaSalle Street, Room 800 • Chicago, IL 60602
312-74-GOBIZ / 312-744-6249 • (312) 744-1944 (TTY)
http://www.cityofchicago.org/bacp

**03/18/2015**

Alderman **Proco Joe Moreno**
Ward # **01**
City of Chicago
City Hall, Room **300**
121 North LaSalle Street
Chicago, Illinois 60602

Re: An ordinance to use and maintain a portion of the public right-of-way for **one (1) sidewalk cafe(s)** for **Modern Asian Kitchen**, adjacent to the premises known as **1924 W. Division St.**.

Dear Alderman **Proco Joe Moreno**:

The applicant referenced above has requested the use of the public right-of-way for a **sidewalk cafe(s)**. An ordinance has been prepared by the Department of Business Affairs and Consumer Protection – Small Business Center - Public Way Use Unit for presentation to the City Council. Because this request was made for properties located in your ward, as approved by you as per the attached, I respectfully request that you introduce the attached ordinance at the next City Council meeting.

If you have any questions regarding this ordinance, please contact Anthony Bertuca at (312) 744-5506.

**Department of Business Affairs and Consumer Protection**

# City of Chicago

O2015-1550

## Office of the City Clerk

## Document Tracking Sheet

| | |
|---|---|
| **Meeting Date:** | 3/18/2015 |
| **Sponsor(s):** | Moreno (1) |
| **Type:** | Ordinance |
| **Title:** | Sidewalk cafe(s) for Oiistar |
| **Committee(s) Assignment:** | Committee on Transportation and Public Way |

ORDINANCE
OIISTAR
Acct. No. 370555 - 1
Permit No. 1117847

*Be It Ordained by the City Council of the City of Chicago:*

Permission and authority are hereby given and granted to OIISTAR upon the terms and subject to the conditions of this ordinance, to maintain and use a portion of the public right of way for a sidewalk cafe adjacent to its premises located at 1385 N. Milwaukee Ave.. Said sidewalk cafe area #1 shall be eighteen (18) feet in length and six (6) feet in width for a total of one hundred eight (108) square feet and shall allow six (6) feet of clear space from the face of the curb/building line along N. Milwaukee Avenue. The compensation for said space and the days and hours of operation for the sidewalk cafe shall be as follows:

Tuesday and Wednesday 12:00 p.m. to 10:00 p.m. Thursday through Friday 12:00 p.m. to 11:00 p.m. Saturday 10:00 a.m. to 11:00 p.m. Sunday 10:00 a.m. to 10:00 p.m.
Compensation: $600.00
SEATING CAPACITY: 12

Sidewalk Cafe Permit and approved plan must be posted at all times.

This grant of privilege #1117847 for a sidewalk cafe shall be subject to the provisions of Section 10-28-800 though 10-28-885 of the Municipal Code of Chicago and the directions of the Commissioner of Department of Business Affairs and Consumer Protection, the Commissioner of Streets and Sanitation, and the Commissioner of Transportation.

The permit holder agrees to hold the City of Chicago harmless for any damage, relocation or replacement costs associated with damage, relocation or removal of private property caused by the City performing work in the public way.

Authority for the above named privilege is herein given and granted from and after March 1, 2015 through and including December 1, 2015.

Alderman _____

Proco Joe Moreno 1st Ward

**Department of Business Affairs and Consumer Protection**
Small Business Center - Public Way Use Unit
City Hall - 121 N. LaSalle Street, Room 800 • Chicago, IL 60602
312-74-GOBIZ / 312-744-6249 • (312) 744-1944 (TTY)
http://www.cityofchicago.org/bacp

**03/18/2015**

Alderman **Proco Joe Moreno**
Ward # **01**
City of Chicago
City Hall, Room **300**
121 North LaSalle Street
Chicago, Illinois 60602

Re: An ordinance to use and maintain a portion of the public right-of-way for **one (1) sidewalk cafe(s)** for **OIISTAR**, adjacent to the premises known as **1385 N. Milwaukee Ave.**.

Dear Alderman **Proco Joe Moreno**:

The applicant referenced above has requested the use of the public right-of-way for a **sidewalk cafe(s)**. An ordinance has been prepared by the Department of Business Affairs and Consumer Protection – Small Business Center - Public Way Use Unit for presentation to the City Council. Because this request was made for properties located in your ward, as approved by you as per the attached, I respectfully request that you introduce the attached ordinance at the next City Council meeting.

If you have any questions regarding this ordinance, please contact Anthony Bertuca at (312) 744-5506.

**Department of Business Affairs and Consumer Protection**

# City of Chicago

O2015-1553

## Office of the City Clerk

## Document Tracking Sheet

| | |
|---|---|
| **Meeting Date:** | 3/18/2015 |
| **Sponsor(s):** | Moreno (1) |
| **Type:** | Ordinance |
| **Title:** | Sidewalk cafe(s) for Osteria Langhe |
| **Committee(s) Assignment:** | Committee on Transportation and Public Way |

ORDINANCE
OSTERIA LANGHE
Acct. No. 346165 - 1
Permit No. 1117554

*Be It Ordained by the City Council of the City of Chicago:*

Permission and authority are hereby given and granted to OSTERIA LANGHE upon the terms and subject to the conditions of this ordinance, to maintain and use a portion of the public right of way for a sidewalk cafe adjacent to its premises located at 2824 W. Armitage Ave.. Said sidewalk cafe area #1 shall be twenty-two point zero eight (22.08) feet in length and four point five (4.5) feet in width for a total of ninety-nine point three six (99.36) square feet and shall allow six (6) feet of clear space from the face of the curb/building line along W. Armitage Avenue. The compensation for said space and the days and hours of operation for the sidewalk cafe shall be as follows:

Monday through Saturday 5:00 p.m. to 12:00 midnight Sunday 9:30 am to 12:00 midnight
Compensation: $600.00
SEATING CAPACITY: 12

Sidewalk Cafe Permit and approved plan must be posted at all times.

This grant of privilege #1117554 for a sidewalk cafe shall be subject to the provisions of Section 10-28-800 though 10-28-885 of the Municipal Code of Chicago and the directions of the Commissioner of Department of Business Affairs and Consumer Protection, the Commissioner of Streets and Sanitation, and the Commissioner of Transportation.

The permit holder agrees to hold the City of Chicago harmless for any damage, relocation or replacement costs associated with damage, relocation or removal of private property caused by the City performing work in the public way.

Authority for the above named privilege is herein given and granted from and after March 1, 2015 through and including December 1, 2015.

Alderman _____

Proco Joe Moreno 1st Ward

**Department of Business Affairs and Consumer Protection**
Small Business Center- Public Way Use Unit
City Hall- 121 N. LaSalle Street Room 800 • Chicago, IL 60602
312-74-GOBIZ / 312-744-6249 • (312) 744-1944 (TTY)
http://www.cityofchicago.org/bacp

**03/18/2015**

Alderman **Proco Joe Moreno**
Ward # **01**
City of Chicago
City Hall, Room **300**
121 North LaSalle Street
Chicago, Illinois 60602

Re: An ordinance to use and maintain a portion of the public right-of-way for **one (1) sidewalk cafe(s)** for **OSTERIA LANGHE**, adjacent to the premises known as **2824 W. Armitage Ave.**.

Dear Alderman **Proco Joe Moreno**:

The applicant referenced above has requested the use of the public right-of-way for a **sidewalk cafe(s)**. An ordinance has been prepared by the Department of Business Affairs and Consumer Protection – Small Business Center - Public Way Use Unit for presentation to the City Council. Because this request was made for properties located in your ward, as approved by you as per the attached, I respectfully request that you introduce the attached ordinance at the next City Council meeting.

If you have any questions regarding this ordinance, please contact Anthony Bertuca at (312) 744-5506.

**Department of Business Affairs and Consumer Protection**

# City of Chicago

O2015-1554

## Office of the City Clerk

## Document Tracking Sheet

| | |
|---|---|
| **Meeting Date:** | 3/18/2015 |
| **Sponsor(s):** | Moreno (1) |
| **Type:** | Ordinance |
| **Title:** | Sidewalk cafe(s) for Penny's Noodle Shop III |
| **Committee(s) Assignment:** | Committee on Transportation and Public Way |

ORDINANCE
PENNY'S NOODLE SHOP III
Acct. No. 356489 - 1
Permit No. 1117817

*Be It Ordained by the City Council of the City of Chicago:*

Permission and authority are hereby given and granted to PENNY'S NOODLE SHOP III upon the terms and subject to the conditions of this ordinance, to maintain and use a portion of the public right of way for a sidewalk cafe adjacent to its premises located at 1542 N. Damen Ave.. Said sidewalk cafe area #1 shall be sixty (60) feet in length and twelve (12) feet in width for a total of seven hundred twenty (720) square feet and shall allow six (6) feet of clear space from the face of the curb/building line along W. Pierce. The compensation for said space and the days and hours of operation for the sidewalk cafe shall be as follows:

Sunday through Saturday 11:00am until 11:00pm
Compensation: $792.00
SEATING CAPACITY: 46

Sidewalk Cafe Permit and approved plan must be posted at all times.

This grant of privilege #1117817 for a sidewalk cafe shall be subject to the provisions of Section 10-28-800 though 10-28-885 of the Municipal Code of Chicago and the directions of the Commissioner of Department of Business Affairs and Consumer Protection, the Commissioner of Streets and Sanitation, and the Commissioner of Transportation.

The permit holder agrees to hold the City of Chicago harmless for any damage, relocation or replacement costs associated with damage, relocation or removal of private property caused by the City performing work in the public way.

Authority for the above named privilege is herein given and granted from and after March 1, 2015 through and including December 1, 2015.

Alderman _____

Proco Joe Moreno 1st Ward

**Department of Business Affairs and Consumer Protection**
Small Business Center - Public Way Use Unit
City Hall - 121 N. LaSalle Street, Room 800 • Chicago, IL 60602
312-74-GOBIZ / 312-744-6249 • (312) 744-1944 (TTY)
http://www.cityofchicago.org/bacp

**03/18/2015**

Alderman **Proco Joe Moreno**
Ward # **01**
City of Chicago
City Hall, Room **300**
121 North LaSalle Street
Chicago, Illinois 60602

Re: An ordinance to use and maintain a portion of the public right-of-way for **one (1) sidewalk cafe(s)** for **PENNY'S NOODLE SHOP III**, adjacent to the premises known as **1542 N. Damen Ave.**.

Dear Alderman **Proco Joe Moreno**:

The applicant referenced above has requested the use of the public right-of-way for a **sidewalk cafe(s)**. An ordinance has been prepared by the Department of Business Affairs and Consumer Protection – Small Business Center - Public Way Use Unit for presentation to the City Council. Because this request was made for properties located in your ward, as approved by you as per the attached, I respectfully request that you introduce the attached ordinance at the next City Council meeting.

If you have any questions regarding this ordinance, please contact Anthony Bertuca at (312) 744-5506.

**Department of Business Affairs and Consumer Protection**

# City of Chicago

O2015-1556

## Office of the City Clerk

## Document Tracking Sheet

| | |
|---|---|
| **Meeting Date:** | 3/18/2015 |
| **Sponsor(s):** | Moreno (1) |
| **Type:** | Ordinance |
| **Title:** | Sidewalk cafe(s) for Restaurant, Veneno De Nayarit |
| **Committee(s) Assignment:** | Committee on Transportation and Public Way |

ORDINANCE
RESTAURANT, VENENO DE NAYARIT
Acct. No. 375950 - 1
Permit No. 1117795

*Be It Ordained by the City Council of the City of Chicago:*

Permission and authority are hereby given and granted to RESTAURANT, VENENO DE NAYARIT upon the terms and subject to the conditions of this ordinance, to maintain and use a portion of the public right of way for a sidewalk cafe adjacent to its premises located at 1024 N. Ashland Ave.. Said sidewalk cafe area #1 shall be twenty-four (24) feet in length and six point three three (6.33) feet in width for a total of one hundred fifty-one point nine two (151.92) square feet and shall allow six (6) feet of clear space from the face of the curb/building line along N. Ashland Avenue. The compensation for said space and the days and hours of operation for the sidewalk cafe shall be as follows:

Sunday through Thursday 10:30 a.m. to 10:30 p.m. Friday and Saturday 10:30 a.m. to 11:00 p.m.
Compensation: $600.00
SEATING CAPACITY: 24

Sidewalk Cafe Permit and approved plan must be posted at all times.

This grant of privilege #1117795 for a sidewalk cafe shall be subject to the provisions of Section 10-28-800 though 10-28-885 of the Municipal Code of Chicago and the directions of the Commissioner of Department of Business Affairs and Consumer Protection, the Commissioner of Streets and Sanitation, and the Commissioner of Transportation.

The permit holder agrees to hold the City of Chicago harmless for any damage, relocation or replacement costs associated with damage, relocation or removal of private property caused by the City performing work in the public way.

Authority for the above named privilege is herein given and granted from and after March 1, 2015 through and including December 1, 2015.

Alderman _____

Proco Joe Moreno 1st Ward

**Department of Business Affairs and Consumer Protection**
Small Business Center - Public Way Use Unit
City Hall - 121 N. LaSalle Street, Room 800 • Chicago, IL 60602
312-74-GOBIZ / 312-744-6249 • (312) 744-1944 (TTY)
http://www.cityofchicago.org/bacp

**03/18/2015**

Alderman **Proco Joe Moreno**
Ward # **01**
City of Chicago
City Hall, Room **300**
121 North LaSalle Street
Chicago, Illinois 60602

Re: An ordinance to use and maintain a portion of the public right-of-way for **one (1) sidewalk cafe(s)** for **RESTAURANT, VENENO DE NAYARIT**, adjacent to the premises known as **1024 N. Ashland Ave.**.

Dear Alderman **Proco Joe Moreno**:

The applicant referenced above has requested the use of the public right-of-way for a **sidewalk cafe(s)**. An ordinance has been prepared by the Department of Business Affairs and Consumer Protection – Small Business Center - Public Way Use Unit for presentation to the City Council. Because this request was made for properties located in your ward, as approved by you as per the attached, I respectfully request that you introduce the attached ordinance at the next City Council meeting.

If you have any questions regarding this ordinance, please contact Anthony Bertuca at (312) 744-5506.

**Department of Business Affairs and Consumer Protection**

# City of Chicago

O2015-1557

## Office of the City Clerk

## Document Tracking Sheet

| | |
|---|---|
| **Meeting Date:** | 3/18/2015 |
| **Sponsor(s):** | Moreno (1) |
| **Type:** | Ordinance |
| **Title:** | Sidewalk cafe(s) for Sultan's Market |
| **Committee(s) Assignment:** | Committee on Transportation and Public Way |

ORDINANCE
SULTAN'S MARKET
Acct. No. 352740 - 1
Permit No. 1117658

*Be It Ordained by the City Council of the City of Chicago:*

Permission and authority are hereby given and granted to SULTAN'S MARKET upon the terms and subject to the conditions of this ordinance, to maintain and use a portion of the public right of way for a sidewalk cafe adjacent to its premises located at 2057 W. North Ave.. Said sidewalk cafe area #1 shall be forty-five point four two (45.42) feet in length and eighteen point five (18.5) feet in width for a total of eight hundred forty point two seven (840.27) square feet and shall allow six (6) feet of clear space from the face of the curb/building line along N. HOYNE. The compensation for said space and the days and hours of operation for the sidewalk cafe shall be as follows:

MONDAY THROUGH SUNDAY 10:00AM UNTIL 11:30PM
Compensation: $924.30
SEATING CAPACITY: 46

Sidewalk Cafe Permit and approved plan must be posted at all times.

This grant of privilege #1117658 for a sidewalk cafe shall be subject to the provisions of Section 10-28-800 though 10-28-885 of the Municipal Code of Chicago and the directions of the Commissioner of Department of Business Affairs and Consumer Protection, the Commissioner of Streets and Sanitation, and the Commissioner of Transportation.

The permit holder agrees to hold the City of Chicago harmless for any damage, relocation or replacement costs associated with damage, relocation or removal of private property caused by the City performing work in the public way.

Authority for the above named privilege is herein given and granted from and after March 1, 2015 through and including December 1, 2015.

Alderman _____

Proco Joe Moreno 1st Ward

**Department of Business Affairs and Consumer Protection**
Small Business Center - Public Way Use Unit
City Hall - 121 N. LaSalle Street, Room 800 • Chicago, IL 60602
312-74-GOBIZ / 312-744-6249 • (312) 744-1944 (TTY)
http://www cityofchicago.org/bacp

**03/18/2015**

Alderman **Proco Joe Moreno**
Ward # **01**
City of Chicago
City Hall, Room **300**
121 North LaSalle Street
Chicago, Illinois 60602

Re: An ordinance to use and maintain a portion of the public right-of-way for **one (1) sidewalk cafe(s)** for **SULTAN'S MARKET**, adjacent to the premises known as **2057 W. North Ave.**.

Dear Alderman **Proco Joe Moreno**:

The applicant referenced above has requested the use of the public right-of-way for a **sidewalk cafe(s)**. An ordinance has been prepared by the Department of Business Affairs and Consumer Protection – Small Business Center - Public Way Use Unit for presentation to the City Council. Because this request was made for properties located in your ward, as approved by you as per the attached, I respectfully request that you introduce the attached ordinance at the next City Council meeting.

If you have any questions regarding this ordinance, please contact Anthony Bertuca at (312) 744-5506.

**Department of Business Affairs and Consumer Protection**

# City of Chicago

O2015-1558

Office of the City Clerk

Document Tracking Sheet

| | |
|---|---|
| **Meeting Date:** | 3/18/2015 |
| **Sponsor(s):** | Moreno (1) |
| **Type:** | Ordinance |
| **Title:** | Sidewalk cafe(s) for Taus Authentic |
| **Committee(s) Assignment:** | Committee on Transportation and Public Way |

ORDINANCE
TAUS AUTHENTIC
Acct. No. 393506 - 1
Permit No. 1117908

*Be It Ordained by the City Council of the City of Chicago:*

Permission and authority are hereby given and granted to TAUS AUTHENTIC upon the terms and subject to the conditions of this ordinance, to maintain and use a portion of the public right of way for a sidewalk cafe adjacent to its premises located at 1836-1846 W. Division St.. Said sidewalk cafe area #1 shall be one hundred five point two five (105.25) feet in length and eighteen point one seven (18.17) feet in width, area #2 shall be twenty-three point eight three (23.83) feet in length and four (4) feet in width for a total of two thousand seven point seven one (2007.71) square feet and shall allow six (6) feet of clear space from the face of the curb/building line along Division, Marion. The compensation for said space and the days and hours of operation for the sidewalk cafe shall be as follows:

Monday - Sunday 8:00 am to 12:00 am
Compensation: $2,208.48
SEATING CAPACITY: 106

Sidewalk Cafe Permit and approved plan must be posted at all times.

This grant of privilege #1117908 for a sidewalk cafe shall be subject to the provisions of Section 10-28-800 though 10-28-885 of the Municipal Code of Chicago and the directions of the Commissioner of Department of Business Affairs and Consumer Protection, the Commissioner of Streets and Sanitation, and the Commissioner of Transportation.

The permit holder agrees to hold the City of Chicago harmless for any damage, relocation or replacement costs associated with damage, relocation or removal of private property caused by the City performing work in the public way.

Authority for the above named privilege is herein given and granted from and after March 1, 2015 through and including December 1, 2015.

Alderman _____

Proco Joe Moreno 1st Ward

**Department of Business Affairs and Consumer Protection**
Small Business Center - Public Way Use Unit
City Hall - 121 N. LaSalle Street, Room 800 • Chicago, IL 60602
312-74-GOBIZ / 312-744-6249 • (312) 744-1944 (TTY)
http://www.cityofchicago.org/bacp

**03/18/2015**

Alderman **Proco Joe Moreno**
Ward # **01**
City of Chicago
City Hall, Room **300**
121 North LaSalle Street
Chicago, Illinois 60602

Re: An amended ordinance to use and maintain a portion of the public right-of-way for **two (2) sidewalk cafe(s)** for **TAUS AUTHENTIC**, adjacent to the premises known as **1836-1846 W. Division St.**.

Dear Alderman **Proco Joe Moreno**:

The applicant referenced above has requested the use of the public right-of-way for a **sidewalk cafe(s)**. An ordinance has been prepared by the Department of Business Affairs and Consumer Protection – Small Business Center - Public Way Use Unit for presentation to the City Council. Because this request was made for properties located in your ward, as approved by you as per the attached, I respectfully request that you introduce the attached ordinance at the next City Council meeting.

If you have any questions regarding this ordinance, please contact Anthony Bertuca at (312) 744-5506.

**Department of Business Affairs and Consumer Protection**

# City of Chicago

O2015-1561

## Office of the City Clerk

## Document Tracking Sheet

| | |
|---|---|
| **Meeting Date:** | 3/18/2015 |
| **Sponsor(s):** | Moreno (1) |
| **Type:** | Ordinance |
| **Title:** | Sidewalk cafe(s) for Thai Village Restaurant |
| **Committee(s) Assignment:** | Committee on Transportation and Public Way |

ORDINANCE
THAI VILLAGE RESTAURANT
Acct. No. 18156 - 1
Permit No. 1117834

*Be It Ordained by the City Council of the City of Chicago:*

Permission and authority are hereby given and granted to THAI VILLAGE RESTAURANT upon the terms and subject to the conditions of this ordinance, to maintain and use a portion of the public right of way for a sidewalk cafe adjacent to its premises located at 2053 W. Division St.. Said sidewalk cafe area #1 shall be twenty-two (22) feet in length and fifteen (15) feet in width for a total of three hundred thirty (330) square feet and shall allow six (6) feet of clear space from the face of the curb/building line along W. Division Street. The compensation for said space and the days and hours of operation for the sidewalk cafe shall be as follows:

Monday through Sunday 11:00 a.m. to 10:30 p.m.
Compensation: $600.00
SEATING CAPACITY: 36

Sidewalk Cafe Permit and approved plan must be posted at all times.

This grant of privilege #1117834 for a sidewalk cafe shall be subject to the provisions of Section 10-28-800 though 10-28-885 of the Municipal Code of Chicago and the directions of the Commissioner of Department of Business Affairs and Consumer Protection, the Commissioner of Streets and Sanitation, and the Commissioner of Transportation.

The permit holder agrees to hold the City of Chicago harmless for any damage, relocation or replacement costs associated with damage, relocation or removal of private property caused by the City performing work in the public way.

Authority for the above named privilege is herein given and granted from and after March 1, 2015 through and including December 1, 2015.

Alderman _____

Proco Joe Moreno 1st Ward

**Department of Business Affairs and Consumer Protection**
Small Business Center - Public Way Use Unit
City Hall - 121 N LaSalle Street, Room 800 • Chicago, IL 60602
312-74-GOBIZ / 312-744-6249 • (312) 744-1944 (TTY)
http://www.cityofchicago.org/bacp

**03/18/2015**

Alderman **Proco Joe Moreno**
Ward # **01**
City of Chicago
City Hall, Room **300**
121 North LaSalle Street
Chicago, Illinois 60602

Re: An ordinance to use and maintain a portion of the public right-of-way for **one (1) sidewalk cafe(s)** for **THAI VILLAGE RESTAURANT**, adjacent to the premises known as **2053 W. Division St.**.

Dear Alderman **Proco Joe Moreno**:

The applicant referenced above has requested the use of the public right-of-way for a **sidewalk cafe(s)**. An ordinance has been prepared by the Department of Business Affairs and Consumer Protection – Small Business Center - Public Way Use Unit for presentation to the City Council. Because this request was made for properties located in your ward, as approved by you as per the attached, I respectfully request that you introduce the attached ordinance at the next City Council meeting.

If you have any questions regarding this ordinance, please contact Anthony Bertuca at (312) 744-5506.

**Department of Business Affairs and Consumer Protection**

# City of Chicago

O2015-1563

## Office of the City Clerk

## Document Tracking Sheet

| | |
|---|---|
| **Meeting Date:** | 3/18/2015 |
| **Sponsor(s):** | Moreno (1) |
| **Type:** | Ordinance |
| **Title:** | Sidewalk cafe(s) for Tumans |
| **Committee(s) Assignment:** | Committee on Transportation and Public Way |

ORDINANCE
TUMANS
Acct. No. 251661 - 1
Permit No. 1117891

*Be It Ordained by the City Council of the City of Chicago:*

Permission and authority are hereby given and granted to TUMANS upon the terms and subject to the conditions of this ordinance, to maintain and use a portion of the public right of way for a sidewalk cafe adjacent to its premises located at 2159 W. Chicago Ave.. Said sidewalk cafe area #1 shall be fifty-seven (57) feet in length and ten (10) feet in width, area #2 shall be thirty-six (36) feet in length and ten (10) feet in width for a total of nine hundred thirty (930) square feet and shall allow six (6) feet of clear space from the face of the curb/building line along N. Leavitt Street. The compensation for said space and the days and hours of operation for the sidewalk cafe shall be as follows:

Monday through Sunday 11:00 a.m. to 12:00 Midnight
Compensation: $1,023.00
SEATING CAPACITY: 72

Sidewalk Cafe Permit and approved plan must be posted at all times.

This grant of privilege #1117891 for a sidewalk cafe shall be subject to the provisions of Section 10-28-800 though 10-28-885 of the Municipal Code of Chicago and the directions of the Commissioner of Department of Business Affairs and Consumer Protection, the Commissioner of Streets and Sanitation, and the Commissioner of Transportation.

The permit holder agrees to hold the City of Chicago harmless for any damage, relocation or replacement costs associated with damage, relocation or removal of private property caused by the City performing work in the public way.

Authority for the above named privilege is herein given and granted from and after March 1, 2015 through and including December 1, 2015.

Alderman _____

Proco Joe Moreno 1st Ward

**Department of Business Affairs and Consumer Protection**
Small Business Center - Public Way Use Unit
City Hall - 121 N. LaSalle Street, Room 800 • Chicago, IL 60602
312-74-GOBIZ / 312-744-6249 • (312) 744-1944 (TTY)
http://www.cityofchicago.org/bacp

**03/18/2015**

Alderman **Proco Joe Moreno**
Ward # **01**
City of Chicago
City Hall, Room **300**
121 North LaSalle Street
Chicago, Illinois 60602

Re: An ordinance to use and maintain a portion of the public right-of-way for **two (2) sidewalk cafe(s)** for **TUMANS**, adjacent to the premises known as **2159 W. Chicago Ave.**.

Dear Alderman **Proco Joe Moreno**:

The applicant referenced above has requested the use of the public right-of-way for a **sidewalk cafe(s)**. An ordinance has been prepared by the Department of Business Affairs and Consumer Protection – Small Business Center - Public Way Use Unit for presentation to the City Council. Because this request was made for properties located in your ward, as approved by you as per the attached, I respectfully request that you introduce the attached ordinance at the next City Council meeting.

If you have any questions regarding this ordinance, please contact Anthony Bertuca at (312) 744-5506.

**Department of Business Affairs and Consumer Protection**

# City of Chicago

O2015-1580

## Office of the City Clerk

## Document Tracking Sheet

| | |
|---|---|
| **Meeting Date:** | 3/18/2015 |
| **Sponsor(s):** | Fioretti (2) |
| **Type:** | Ordinance |
| **Title:** | Sidewalk cafe(s) for Asian Outpost |
| **Committee(s) Assignment:** | Committee on Transportation and Public Way |

ORDINANCE
ASIAN OUTPOST
Acct. No. 379784 - 1
Permit No. 1117563

*Be It Ordained by the City Council of the City of Chicago:*

Permission and authority are hereby given and granted to ASIAN OUTPOST upon the terms and subject to the conditions of this ordinance, to maintain and use a portion of the public right of way for a sidewalk cafe adjacent to its premises located at 1313-1315 S. Wabash Ave.. Said sidewalk cafe area #1 shall be fifty-five (55) feet in length and nine point five (9.5) feet in width for a total of five hundred twenty-two point five (522.5) square feet and shall allow six (6) feet of clear space from the face of the curb/building line along S. Wabash Avenue. The compensation for said space and the days and hours of operation for the sidewalk cafe shall be as follows:

Monday through Sunday 11:00 a.m. to 12:00 midnight
Compensation: $600.00
SEATING CAPACITY: 36

Sidewalk Cafe Permit and approved plan must be posted at all times.

This grant of privilege #1117563 for a sidewalk cafe shall be subject to the provisions of Section 10-28-800 though 10-28-885 of the Municipal Code of Chicago and the directions of the Commissioner of Department of Business Affairs and Consumer Protection, the Commissioner of Streets and Sanitation, and the Commissioner of Transportation.

The permit holder agrees to hold the City of Chicago harmless for any damage, relocation or replacement costs associated with damage, relocation or removal of private property caused by the City performing work in the public way.

Authority for the above named privilege is herein given ~~and granted~~ from and after March 1, 2015 through and including December 1, 2015.

Alderman _____

Bob Fioretti 2nd Ward

**Department of Business Affairs and Consumer Protection**
Small Business Center - Public Way Use Unit
City Hall - 121 N. LaSalle Street, Room 800 • Chicago, IL 60602
312-74-GOBIZ / 312-744-6249 • (312) 744-1944 (TTY)
http://www.cityofchicago.org/bacp

**03/18/2015**

Alderman **Bob Fioretti**
Ward # **02**
City of Chicago
City Hall, Room **300**
121 North LaSalle Street
Chicago, Illinois 60602

Re: An ordinance to use and maintain a portion of the public right-of-way for **one (1) sidewalk cafe(s)** for **ASIAN OUTPOST**, adjacent to the premises known as **1313-1315 S. Wabash Ave.**.

Dear Alderman **Bob Fioretti**:

The applicant referenced above has requested the use of the public right-of-way for a **sidewalk cafe(s)**. An ordinance has been prepared by the Department of Business Affairs and Consumer Protection – Small Business Center - Public Way Use Unit for presentation to the City Council. Because this request was made for properties located in your ward, as approved by you as per the attached, I respectfully request that you introduce the attached ordinance at the next City Council meeting.

If you have any questions regarding this ordinance, please contact Anthony Bertuca at (312) 744-5506.

**Department of Business Affairs and Consumer Protection**

# City of Chicago

O2015-1582

Office of the City Clerk

Document Tracking Sheet

| | |
|---|---|
| **Meeting Date:** | 3/18/2015 |
| **Sponsor(s):** | Fioretti (2) |
| **Type:** | Ordinance |
| **Title:** | Sidewalk cafe(s) for Old Fifth |
| **Committee(s) Assignment:** | Committee on Transportation and Public Way |

ORDINANCE
OLD FIFTH
Acct. No. 376739 - 1
Permit No. 1117599

*Be It Ordained by the City Council of the City of Chicago:*

Permission and authority are hereby given and granted to OLD FIFTH upon the terms and subject to the conditions of this ordinance, to maintain and use a portion of the public right of way for a sidewalk cafe adjacent to its premises located at 1027 W. Madison St.. Said sidewalk cafe area #1 shall be twenty-five (25) feet in length and eight (8) feet in width for a total of two hundred (200) square feet and shall allow six (6) feet of clear space from the face of the curb/building line along W Madison St. The compensation for said space and the days and hours of operation for the sidewalk cafe shall be as follows:

Sunday thru Wednesday 11:00 a.m. until 11:00 p.m. Thursday thru Saturday 11:00 a.m. until 12:00 midnight
Compensation: $600.00
SEATING CAPACITY: 16

Sidewalk Cafe Permit and approved plan must be posted at all times.

This grant of privilege #1117599 for a sidewalk cafe shall be subject to the provisions of Section 10-28-800 though 10-28-885 of the Municipal Code of Chicago and the directions of the Commissioner of Department of Business Affairs and Consumer Protection, the Commissioner of Streets and Sanitation, and the Commissioner of Transportation.

The permit holder agrees to hold the City of Chicago harmless for any damage, relocation or replacement costs associated with damage, relocation or removal of private property caused by the City performing work in the public way.

Authority for the above named privilege is herein given and granted from and after March 1, 2015 through and including December 1, 2015.

Alderman

Bob Fioretti 2nd Ward

**Department of Business Affairs and Consumer Protection**
Small Business Center - Public Way Use Unit
City Hall - 121 N. LaSalle Street, Room 800 • Chicago, IL 60602
312-74-GOBIZ / 312-744-6249 • (312) 744-1944 (TTY)
http://www.cityofchicago.org/bacp

**03/18/2015**

Alderman **Bob Fioretti**
Ward # **02**
City of Chicago
City Hall, Room **300**
121 North LaSalle Street
Chicago, Illinois 60602

Re: An ordinance to use and maintain a portion of the public right-of-way for **one (1) sidewalk cafe(s)** for **OLD FIFTH**, adjacent to the premises known as **1027 W. Madison St.**.

Dear Alderman **Bob Fioretti**:

The applicant referenced above has requested the use of the public right-of-way for a **sidewalk cafe(s)**. An ordinance has been prepared by the Department of Business Affairs and Consumer Protection – Small Business Center - Public Way Use Unit for presentation to the City Council. Because this request was made for properties located in your ward, as approved by you as per the attached, I respectfully request that you introduce the attached ordinance at the next City Council meeting.

If you have any questions regarding this ordinance, please contact Anthony Bertuca at (312) 744-5506.

**Department of Business Affairs and Consumer Protection**

# City of Chicago

O2015-1585

## Office of the City Clerk

## Document Tracking Sheet

| | |
|---|---|
| **Meeting Date:** | 3/18/2015 |
| **Sponsor(s):** | Fioretti (2) |
| **Type:** | Ordinance |
| **Title:** | Sidewalk cafe(s) for Qdoba Mexican Grill No. 2154 |
| **Committee(s) Assignment:** | Committee on Transportation and Public Way |

ORDINANCE
Qdoba Mexican Grill #2154
Acct. No. 269555 - 1
Permit No. 1117596

*Be It Ordained by the City Council of the City of Chicago:*

Permission and authority are hereby given and granted to Qdoba Mexican Grill #2154 upon the terms and subject to the conditions of this ordinance, to maintain and use a portion of the public right of way for a sidewalk cafe adjacent to its premises located at 175 W. Jackson Blvd.. Said sidewalk cafe area #1 shall be forty-two (42) feet in length and seven (7) feet in width for a total of two hundred ninety-four (294) square feet and shall allow six (6) feet of clear space from the face of the curb/building line along S. Wells Street. The compensation for said space and the days and hours of operation for the sidewalk cafe shall be as follows:

Monday through Friday 8:00 a.m to 8:00 p.m.
Compensation: $600.00
SEATING CAPACITY: 20

Sidewalk Cafe Permit and approved plan must be posted at all times.

This grant of privilege #1117596 for a sidewalk cafe shall be subject to the provisions of Section 10-28-800 though 10-28-885 of the Municipal Code of Chicago and the directions of the Commissioner of Department of Business Affairs and Consumer Protection, the Commissioner of Streets and Sanitation, and the Commissioner of Transportation.

The permit holder agrees to hold the City of Chicago harmless for any damage, relocation or replacement costs associated with damage, relocation or removal of private property caused by the City performing work in the public way.

Authority for the above named privilege is herein given and granted from and after March 1, 2015 through and including December 1, 2015.

Alderman _____

Bob Fioretti 2nd Ward

**Department of Business Affairs and Consumer Protection**
Small Business Center - Public Way Use Unit
City Hall - 121 N. LaSalle Street, Room 800 • Chicago, IL 60602
312-74-GOBIZ / 312-744-6249 • (312) 744-1944 (TTY)
http://www.cityofchicago.org/bacp

**03/18/2015**

Alderman **Bob Fioretti**
Ward # **02**
City of Chicago
City Hall, Room **300**
121 North LaSalle Street
Chicago, Illinois 60602

Re: An ordinance to use and maintain a portion of the public right-of-way for **one (1) sidewalk cafe(s)** for **Qdoba Mexican Grill #2154**, adjacent to the premises known as **175 W. Jackson Blvd.**.

Dear Alderman **Bob Fioretti**:

The applicant referenced above has requested the use of the public right-of-way for a **sidewalk cafe(s)**. An ordinance has been prepared by the Department of Business Affairs and Consumer Protection – Small Business Center - Public Way Use Unit for presentation to the City Council. Because this request was made for properties located in your ward, as approved by you as per the attached, I respectfully request that you introduce the attached ordinance at the next City Council meeting.

If you have any questions regarding this ordinance, please contact Anthony Bertuca at (312) 744-5506.

**Department of Business Affairs and Consumer Protection**

# City of Chicago

O2015-1587

## Office of the City Clerk

## Document Tracking Sheet

| | |
|---|---|
| **Meeting Date:** | 3/18/2015 |
| **Sponsor(s):** | Fioretti (2) |
| **Type:** | Ordinance |
| **Title:** | Sidewalk cafe(s) for Third Rail Tavern |
| **Committee(s) Assignment:** | Committee on Transportation and Public Way |

ORDINANCE
THIRD RAIL TAVERN
Acct. No. 296406 - 1
Permit No. 1117829

*Be It Ordained by the City Council of the City of Chicago:*

Permission and authority are hereby given and granted to THIRD RAIL TAVERN upon the terms and subject to the conditions of this ordinance, to maintain and use a portion of the public right of way for a sidewalk cafe adjacent to its premises located at 1133 W. Madison St.. Said sidewalk cafe area #1 shall be fourteen point nine two (14.92) feet in length and eight point five eight (8.58) feet in width for a total of one hundred twenty-eight point zero one (128.01) square feet and shall allow six (6) feet of clear space from the face of the curb/building line along W. Madison Street. The compensation for said space and the days and hours of operation for the sidewalk cafe shall be as follows:

Monday through Friday 11:00 a.m. to 12:00 midnight
Saturday and Sunday 10:30 a.m. to 12:00 midnight
Compensation: $600.00
SEATING CAPACITY: 12

Sidewalk Cafe Permit and approved plan must be posted at all times.

This grant of privilege #1117829 for a sidewalk cafe shall be subject to the provisions of Section 10-28-800 though 10-28-885 of the Municipal Code of Chicago and the directions of the Commissioner of Department of Business Affairs and Consumer Protection, the Commissioner of Streets and Sanitation, and the Commissioner of Transportation.

The permit holder agrees to hold the City of Chicago harmless for any damage, relocation or replacement costs associated with damage, relocation or removal of private property caused by the City performing work in the public way.

Authority for the above named privilege is herein given and granted from and after March 1, 2015 through and including December 1, 2015.

Alderman _____

Bob Fioretti 2nd Ward

**Department of Business Affairs and Consumer Protection**
Small Business Center - Public Way Use Unit
City Hall - 121 N LaSalle Street, Room 800 • Chicago, IL 60602
312-74-GOBIZ / 312-744-6249 • (312) 744-1944 (TTY)
http://www.cityofchicago.org/bacp

**03/18/2015**

Alderman **Bob Fioretti**
Ward # **02**
City of Chicago
City Hall, Room **300**
121 North LaSalle Street
Chicago, Illinois 60602

Re: An ordinance to use and maintain a portion of the public right-of-way for **one (1) sidewalk cafe(s)** for **THIRD RAIL TAVERN**, adjacent to the premises known as **1133 W. Madison St.**.

Dear Alderman **Bob Fioretti**:

The applicant referenced above has requested the use of the public right-of-way for a **sidewalk cafe(s)**. An ordinance has been prepared by the Department of Business Affairs and Consumer Protection – Small Business Center - Public Way Use Unit for presentation to the City Council. Because this request was made for properties located in your ward, as approved by you as per the attached, I respectfully request that you introduce the attached ordinance at the next City Council meeting.

If you have any questions regarding this ordinance, please contact Anthony Bertuca at (312) 744-5506.

**Department of Business Affairs and Consumer Protection**

# City of Chicago

O2015-1591

## Office of the City Clerk

## Document Tracking Sheet

| | |
|---|---|
| **Meeting Date:** | 3/18/2015 |
| **Sponsor(s):** | Fioretti (2) |
| **Type:** | Ordinance |
| **Title:** | Sidewalk cafe(s) for 175 Sopraffina Market Caffe LLC |
| **Committee(s) Assignment:** | Committee on Transportation and Public Way |

ORDINANCE
175 SOPRAFFINA MARKET CAFFE LLC
Acct. No. 267676 - 1
Permit No. 1117833

*Be It Ordained by the City Council of the City of Chicago:*

Permission and authority are hereby given and granted to 175 SOPRAFFINA MARKET CAFFE LLC upon the terms and subject to the conditions of this ordinance, to maintain and use a portion of the public right of way for a sidewalk cafe adjacent to its premises located at 175 W. Jackson Blvd.. Said sidewalk cafe area #1 shall be nineteen (19) feet in length and six (6) feet in width for a total of one hundred fourteen (114) square feet and shall allow six (6) feet of clear space from the face of the curb/building line along W. Financial Place. The compensation for said space and the days and hours of operation for the sidewalk cafe shall be as follows:

Monday thru Friday 8:00 a.m. to 4:00 p.m.
Compensation: $600.00
SEATING CAPACITY: 12

Sidewalk Cafe Permit and approved plan must be posted at all times.

This grant of privilege #1117833 for a sidewalk cafe shall be subject to the provisions of Section 10-28-800 though 10-28-885 of the Municipal Code of Chicago and the directions of the Commissioner of Department of Business Affairs and Consumer Protection, the Commissioner of Streets and Sanitation, and the Commissioner of Transportation.

The permit holder agrees to hold the City of Chicago harmless for any damage, relocation or replacement costs associated with damage, relocation or removal of private property caused by the City performing work in the public way.

Authority for the above named privilege is herein given and granted from and after March 1, 2015 through and including December 1, 2015.

Alderman

Bob Fioretti 2nd Ward

**Department of Business Affairs and Consumer Protection**
Small Business Center - Public Way Use Unit
City Hall - 121 N. LaSalle Street. Room 800 • Chicago, IL 60602
312-74-GOBIZ / 312-744-6249 • (312) 744-1944 (TTY)
http://www.cityofchicago.org/bacp

**03/18/2015**

Alderman **Bob Fioretti**
Ward # **02**
City of Chicago
City Hall, Room **300**
121 North LaSalle Street
Chicago, Illinois 60602

Re: An ordinance to use and maintain a portion of the public right-of-way for **one (1) sidewalk cafe(s)** for **175 SOPRAFFINA MARKET CAFFE LLC**, adjacent to the premises known as **175 W. Jackson Blvd.**.

Dear Alderman **Bob Fioretti**:

The applicant referenced above has requested the use of the public right-of-way for a **sidewalk cafe(s)**. An ordinance has been prepared by the Department of Business Affairs and Consumer Protection – Small Business Center - Public Way Use Unit for presentation to the City Council. Because this request was made for properties located in your ward, as approved by you as per the attached, I respectfully request that you introduce the attached ordinance at the next City Council meeting.

If you have any questions regarding this ordinance, please contact Anthony Bertuca at (312) 744-5506.

**Department of Business Affairs and Consumer Protection**

# City of Chicago

O2015-1596

## Office of the City Clerk

## Document Tracking Sheet

| | |
|---|---|
| **Meeting Date:** | 3/18/2015 |
| **Sponsor(s):** | Fioretti (2) |
| **Type:** | Ordinance |
| **Title:** | Sidewalk cafe(s) for Beggar's Pizza |
| **Committee(s) Assignment:** | Committee on Transportation and Public Way |

ORDINANCE
BEGGAR'S PIZZA
Acct. No. 343633 - 1
Permit No. 1117663

*Be It Ordained by the City Council of the City of Chicago:*

Permission and authority are hereby given and granted to BEGGAR'S PIZZA upon the terms and subject to the conditions of this ordinance, to maintain and use a portion of the public right of way for a sidewalk cafe adjacent to its premises located at 310 S. Clinton St.. Said sidewalk cafe area #1 shall be fifty-four point three three (54.33) feet in length and nine (9) feet in width for a total of four hundred eighty-eight point nine seven (488.97) square feet and shall allow six (6) feet of clear space from the face of the curb/building line along S Clinton St. The compensation for said space and the days and hours of operation for the sidewalk cafe shall be as follows:

Monday through Thursday 11:00 a.m. until 11:00 p.m. Friday 11:00 a.m. until 12:00 Midnight Sunday 3:00 p.m. until 9:00 p.m.
Compensation: $600.00
SEATING CAPACITY: 36

Sidewalk Cafe Permit and approved plan must be posted at all times.

This grant of privilege #1117663 for a sidewalk cafe shall be subject to the provisions of Section 10-28-800 though 10-28-885 of the Municipal Code of Chicago and the directions of the Commissioner of Department of Business Affairs and Consumer Protection, the Commissioner of Streets and Sanitation, and the Commissioner of Transportation.

The permit holder agrees to hold the City of Chicago harmless for any damage, relocation or replacement costs associated with damage, relocation or removal of private property caused by the City performing work in the public way.

Authority for the above named privilege is herein given and granted from and after March 1, 2015 through and including December 1, 2015.

Alderman

Bob Fioretti 2nd Ward

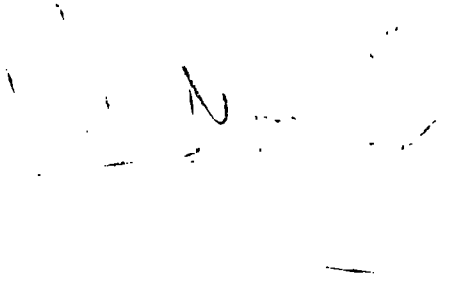

**Department of Business Affairs and Consumer Protection**
Small Business Center - Public Way Use Unit
City Hall - 121 N LaSalle Street, Room 800 • Chicago, IL 60602
312-74-GOBIZ / 312-744-6249 • (312) 744-1944 (TTY)
http://www.cityofchicago.org/bacp

**03/18/2015**

Alderman **Bob Fioretti**
Ward # **02**
City of Chicago
City Hall, Room **300**
121 North LaSalle Street
Chicago, Illinois 60602

Re: An ordinance to use and maintain a portion of the public right-of-way for **one (1) sidewalk cafe(s)** for **BEGGAR'S PIZZA**, adjacent to the premises known as **310 S. Clinton St.**.

Dear Alderman **Bob Fioretti**:

The applicant referenced above has requested the use of the public right-of-way for a **sidewalk cafe(s)**. An ordinance has been prepared by the Department of Business Affairs and Consumer Protection – Small Business Center - Public Way Use Unit for presentation to the City Council. Because this request was made for properties located in your ward, as approved by you as per the attached, I respectfully request that you introduce the attached ordinance at the next City Council meeting.

If you have any questions regarding this ordinance, please contact Anthony Bertuca at (312) 744-5506.

**Department of Business Affairs and Consumer Protection**

# City of Chicago

O2015-1598

## Office of the City Clerk

## Document Tracking Sheet

| | |
|---|---|
| **Meeting Date:** | 3/18/2015 |
| **Sponsor(s):** | Fioretti (2) |
| **Type:** | Ordinance |
| **Title:** | Sidewalk cafe(s) for Chef Luciano |
| **Committee(s) Assignment:** | Committee on Transportation and Public Way |

ORDINANCE
CHEF LUCIANO
Acct. No. 86114 - 3
Permit No. 1117733

*Be It Ordained by the City Council of the City of Chicago:*

Permission and authority are hereby given and granted to CHEF LUCIANO upon the terms and subject to the conditions of this ordinance, to maintain and use a portion of the public right of way for a sidewalk cafe adjacent to its premises located at 43-51 E. Cermak Rd.. Said sidewalk cafe area #1 shall be twenty-five (25) feet in length and six (6) feet in width for a total of one hundred fifty (150) square feet and shall allow six (6) feet of clear space from the face of the curb/building line along E. Cermak Road. The compensation for said space and the days and hours of operation for the sidewalk cafe shall be as follows:

Monday through Sunday 10:30 a.m. to 10:00 p.m.
Compensation: $600.00
SEATING CAPACITY: 15

Sidewalk Cafe Permit and approved plan must be posted at all times.

This grant of privilege #1117733 for a sidewalk cafe shall be subject to the provisions of Section 10-28-800 though 10-28-885 of the Municipal Code of Chicago and the directions of the Commissioner of Department of Business Affairs and Consumer Protection, the Commissioner of Streets and Sanitation, and the Commissioner of Transportation.

The permit holder agrees to hold the City of Chicago harmless for any damage, relocation or replacement costs associated with damage, relocation or removal of private property caused by the City performing work in the public way.

Authority for the above named privilege is herein given and granted from and after March 1, 2015 through and including December 1, 2015.

Alderman

Bob Fioretti 2nd Ward

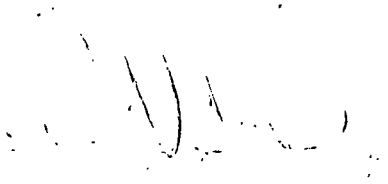

**Department of Business Affairs and Consumer Protection**
Small Business Center - Public Way Use Unit
City Hall - 121 N. LaSalle Street, Room 800 • Chicago, IL 60602
312-74-GOBIZ / 312-744-6249 • (312) 744-1944 (TTY)
http://www.cityofchicago.org/bacp

**03/18/2015**

Alderman **Bob Fioretti**
Ward # **02**
City of Chicago
City Hall, Room **300**
121 North LaSalle Street
Chicago, Illinois 60602

Re: An ordinance to use and maintain a portion of the public right-of-way for **one (1) sidewalk cafe(s)** for **CHEF LUCIANO**, adjacent to the premises known as **43-51 E. Cermak Rd.**.

Dear Alderman **Bob Fioretti**:

The applicant referenced above has requested the use of the public right-of-way for a **sidewalk cafe(s)**. An ordinance has been prepared by the Department of Business Affairs and Consumer Protection – Small Business Center - Public Way Use Unit for presentation to the City Council. Because this request was made for properties located in your ward, as approved by you as per the attached, I respectfully request that you introduce the attached ordinance at the next City Council meeting.

If you have any questions regarding this ordinance, please contact Anthony Bertuca at (312) 744-5506.

**Department of Business Affairs and Consumer Protection**

# City of Chicago

O2015-1600

## Office of the City Clerk

## Document Tracking Sheet

| | |
|---|---|
| **Meeting Date:** | 3/18/2015 |
| **Sponsor(s):** | Fioretti (2) |
| **Type:** | Ordinance |
| **Title:** | Sidewalk cafe(s) for Chipotle |
| **Committee(s) Assignment:** | Committee on Transportation and Public Way |

ORDINANCE
CHIPOTLE
Acct. No. 22633 - 35
Permit No. 1117726

*Be It Ordained by the City Council of the City of Chicago:*

Permission and authority are hereby given and granted to CHIPOTLE upon the terms and subject to the conditions of this ordinance, to maintain and use a portion of the public right of way for a sidewalk cafe adjacent to its premises located at 311 S. Wacker Dr.. Said sidewalk cafe area #1 shall be twenty-three point five (23.5) feet in length and seven point two five (7.25) feet in width for a total of one hundred seventy point three eight (170.38) square feet and shall allow six (6) feet of clear space from the face of the curb/building line along S. Franklin Street. The compensation for said space and the days and hours of operation for the sidewalk cafe shall be as follows:

Monday through Sunday 11:00 a.m. to 10:00 p.m.
Compensation: $600.00
SEATING CAPACITY: 6

Sidewalk Cafe Permit and approved plan must be posted at all times.

This grant of privilege #1117726 for a sidewalk cafe shall be subject to the provisions of Section 10-28-800 though 10-28-885 of the Municipal Code of Chicago and the directions of the Commissioner of Department of Business Affairs and Consumer Protection, the Commissioner of Streets and Sanitation, and the Commissioner of Transportation.

The permit holder agrees to hold the City of Chicago harmless for any damage, relocation or replacement costs associated with damage, relocation or removal of private property caused by the City performing work in the public way.

Authority for the above named privilege is herein given and granted from and after March 1, 2015 through and including December 1, 2015.

Alderman _____

Bob Fioretti 2nd Ward

**Department of Business Affairs and Consumer Protection**
Small Business Center - Public Way Use Unit
City Hall - 121 N LaSalle Street, Room 800 • Chicago, IL 60602
312-74-GOBIZ / 312-744-6249 • (312) 744-1944 (TTY)
http://www.cityofchicago.org/bacp

**03/18/2015**

Alderman **Bob Fioretti**
Ward # **02**
City of Chicago
City Hall, Room **300**
121 North LaSalle Street
Chicago, Illinois 60602

Re: An ordinance to use and maintain a portion of the public right-of-way for **one (1) sidewalk cafe(s)** for **CHIPOTLE**, adjacent to the premises known as **311 S. Wacker Dr.**.

Dear Alderman **Bob Fioretti**:

The applicant referenced above has requested the use of the public right-of-way for a **sidewalk cafe(s)**. An ordinance has been prepared by the Department of Business Affairs and Consumer Protection – Small Business Center - Public Way Use Unit for presentation to the City Council. Because this request was made for properties located in your ward, as approved by you as per the attached, I respectfully request that you introduce the attached ordinance at the next City Council meeting.

If you have any questions regarding this ordinance, please contact Anthony Bertuca at (312) 744-5506.

**Department of Business Affairs and Consumer Protection**

# City of Chicago

O2015-1603

## Office of the City Clerk

## Document Tracking Sheet

| | |
|---|---|
| **Meeting Date:** | 3/18/2015 |
| **Sponsor(s):** | Fioretti (2) |
| **Type:** | Ordinance |
| **Title:** | Sidewalk cafe(s) for East Coast Pantry Chicago |
| **Committee(s) Assignment:** | Committee on Transportation and Public Way |

ORDINANCE
EAST COAST PANTRY CHICAGO
Acct. No. 376930 - 1
Permit No. 1117873

*Be It Ordained by the City Council of the City of Chicago:*

Permission and authority are hereby given and granted to EAST COAST PANTRY CHICAGO upon the terms and subject to the conditions of this ordinance, to maintain and use a portion of the public right of way for a sidewalk cafe adjacent to its premises located at 611 S. Wells St.. Said sidewalk cafe area #1 shall be thirty-eight point six seven (38.67) feet in length and six (6) feet in width for a total of two hundred thirty-two point zero two (232.02) square feet and shall allow six (6) feet of clear space from the face of the curb/building line along South Wells Street. The compensation for said space and the days and hours of operation for the sidewalk cafe shall be as follows:

Monday through Sunday 9:00 a.m. to 12:00 midnight
Compensation: $600.00
SEATING CAPACITY: 14

Sidewalk Cafe Permit and approved plan must be posted at all times.

This grant of privilege #1117873 for a sidewalk cafe shall be subject to the provisions of Section 10-28-800 though 10-28-885 of the Municipal Code of Chicago and the directions of the Commissioner of Department of Business Affairs and Consumer Protection, the Commissioner of Streets and Sanitation, and the Commissioner of Transportation.

The permit holder agrees to hold the City of Chicago harmless for any damage, relocation or replacement costs associated with damage, relocation or removal of private property caused by the City performing work in the public way.

Authority for the above named privilege is herein given and granted from and after March 1, 2015 through and including December 1, 2015.

Alderman _____

Bob Fioretti 2nd Ward

**Department of Business Affairs and Consumer Protection**
Small Business Center - Public Way Use Unit
City Hall - 121 N. LaSalle Street, Room 800 • Chicago, IL 60602
312-74-GOBIZ / 312-744-6249 • (312) 744-1944 (TTY)
http://www.cityofchicago.org/bacp

**03/18/2015**

Alderman **Bob Fioretti**
Ward # **02**
City of Chicago
City Hall, Room **300**
121 North LaSalle Street
Chicago, Illinois 60602

Re: An ordinance to use and maintain a portion of the public right-of-way for **one (1) sidewalk cafe(s)** for **East Coast Pantry**, adjacent to the premises known as **611 S. Wells St.**.

Dear Alderman **Bob Fioretti**:

The applicant referenced above has requested the use of the public right-of-way for a **sidewalk cafe(s)**. An ordinance has been prepared by the Department of Business Affairs and Consumer Protection – Small Business Center - Public Way Use Unit for presentation to the City Council. Because this request was made for properties located in your ward, as approved by you as per the attached, I respectfully request that you introduce the attached ordinance at the next City Council meeting.

If you have any questions regarding this ordinance, please contact Anthony Bertuca at (312) 744-5506.

**Department of Business Affairs and Consumer Protection**

# City of Chicago

O2015-1604

## Office of the City Clerk

## Document Tracking Sheet

| | |
|---|---|
| **Meeting Date:** | 3/18/2015 |
| **Sponsor(s):** | Fioretti (2) |
| **Type:** | Ordinance |
| **Title:** | Sidewalk cafe(s) for Epic Burger |
| **Committee(s) Assignment:** | Committee on Transportation and Public Way |

ORDINANCE
EPIC BURGER
Acct. No. 331323 - 1
Permit No. 1117655

*Be It Ordained by the City Council of the City of Chicago:*

Permission and authority are hereby given and granted to EPIC BURGER upon the terms and subject to the conditions of this ordinance, to maintain and use a portion of the public right of way for a sidewalk cafe adjacent to its premises located at 517 S. State St.. Said sidewalk cafe area #1 shall be nineteen point seven five (19.75) feet in length and eight point five eight (8.58) feet in width for a total of one hundred sixty-nine point four six (169.46) square feet and shall allow six (6) feet of clear space from the face of the curb/building line along S. State Street. The compensation for said space and the days and hours of operation for the sidewalk cafe shall be as follows:

Monday through Wednesday 10:30 a.m. to 10:00 p.m. Friday and Saturday 10:30 a.m. to 11:00 p.m. Sunday 10:30 a.m. to 9:00 p.m.
Compensation: $600.00
SEATING CAPACITY: 16

Sidewalk Cafe Permit and approved plan must be posted at all times.

This grant of privilege #1117655 for a sidewalk cafe shall be subject to the provisions of Section 10-28-800 though 10-28-885 of the Municipal Code of Chicago and the directions of the Commissioner of Department of Business Affairs and Consumer Protection, the Commissioner of Streets and Sanitation, and the Commissioner of Transportation.

The permit holder agrees to hold the City of Chicago harmless for any damage, relocation or replacement costs associated with damage, relocation or removal of private property caused by the City performing work in the public way.

Authority for the above named privilege is herein given and granted from and after March 1, 2015 through and including December 1, 2015.

Alderman _____

Bob Fioretti 2nd Ward

Department of Business Affairs and Consumer Protection
Small Business Center - Public Way Use Unit
City Hall - 121 N. LaSalle Street, Room 800 • Chicago, IL 60602
312-74-GOBIZ / 312-744-6249 • (312) 744-1944 (TTY)
http://www.cityofchicago.org/bacp

**03/18/2015**

Alderman **Bob Fioretti**
Ward # **02**
City of Chicago
City Hall, Room **300**
121 North LaSalle Street
Chicago, Illinois 60602

Re: An ordinance to use and maintain a portion of the public right-of-way for **one (1) sidewalk cafe(s)** for **EPIC BURGER**, adjacent to the premises known as **517 S. State St.**.

Dear Alderman **Bob Fioretti**:

The applicant referenced above has requested the use of the public right-of-way for a **sidewalk cafe(s)**. An ordinance has been prepared by the Department of Business Affairs and Consumer Protection – Small Business Center - Public Way Use Unit for presentation to the City Council. Because this request was made for properties located in your ward, as approved by you as per the attached, I respectfully request that you introduce the attached ordinance at the next City Council meeting.

If you have any questions regarding this ordinance, please contact Anthony Bertuca at (312) 744-5506.

**Department of Business Affairs and Consumer Protection**

# City of Chicago

O2015-1606

## Office of the City Clerk

## Document Tracking Sheet

| | |
|---|---|
| **Meeting Date:** | 3/18/2015 |
| **Sponsor(s):** | Fioretti (2) |
| **Type:** | Ordinance |
| **Title:** | Sidewalk cafe(s) for Gioco |
| **Committee(s) Assignment:** | Committee on Transportation and Public Way |

ORDINANCE
GIOCO
Acct. No. 23031 - 1
Permit No. 1117832

*Be It Ordained by the City Council of the City of Chicago:*

Permission and authority are hereby given and granted to GIOCO upon the terms and subject to the conditions of this ordinance, to maintain and use a portion of the public right of way for a sidewalk cafe adjacent to its premises located at 1312-14 S. Wabash Ave.. Said sidewalk cafe area #1 shall be twenty-seven point six seven (27.67) feet in length and nine point one seven (9.17) feet in width for a total of two hundred fifty-three point seven three (253.73) square feet and shall allow six (6) feet of clear space from the face of the curb/building line along S. Wabash Avenue. The compensation for said space and the days and hours of operation for the sidewalk cafe shall be as follows:

Monday through Friday 11:00 a.m. to 12:00 midnight Saturday 4:00 p.m. to 12:00 midnight Sunday 8:00 a.m. to 12:00 midnight
Compensation: $600.00
SEATING CAPACITY: 16

Sidewalk Cafe Permit and approved plan must be posted at all times.

This grant of privilege #1117832 for a sidewalk cafe shall be subject to the provisions of Section 10-28-800 though 10-28-885 of the Municipal Code of Chicago and the directions of the Commissioner of Department of Business Affairs and Consumer Protection, the Commissioner of Streets and Sanitation, and the Commissioner of Transportation.

The permit holder agrees to hold the City of Chicago harmless for any damage, relocation or replacement costs associated with damage, relocation or removal of private property caused by the City performing work in the public way.

Authority for the above named privilege is herein given and granted from and after March 1, 2015 through and including December 1, 2015.

Alderman _____

Bob Fioretti 2nd Ward

**Department of Business Affairs and Consumer Protection**
Small Business Center - Public Way Use Unit
City Hall - 121 N. LaSalle Street, Room 800 • Chicago, IL 60602
312-74-GOBIZ / 312-744-6249 • (312) 744-1944 (TTY)
http://www.cityofchicago.org/bacp

**03/18/2015**

Alderman **Bob Fioretti**
Ward # **02**
City of Chicago
City Hall, Room **300**
121 North LaSalle Street
Chicago, Illinois 60602

Re: An ordinance to use and maintain a portion of the public right-of-way for **one (1) sidewalk cafe(s)** for **GIOCO**, adjacent to the premises known as **1312-14 S. Wabash Ave.**.

Dear Alderman **Bob Fioretti**:

The applicant referenced above has requested the use of the public right-of-way for a **sidewalk cafe(s)**. An ordinance has been prepared by the Department of Business Affairs and Consumer Protection – Small Business Center - Public Way Use Unit for presentation to the City Council. Because this request was made for properties located in your ward, as approved by you as per the attached, I respectfully request that you introduce the attached ordinance at the next City Council meeting.

If you have any questions regarding this ordinance, please contact Anthony Bertuca at (312) 744-5506.

**Department of Business Affairs and Consumer Protection**

# City of Chicago

O2015-1609

## Office of the City Clerk

## Document Tracking Sheet

| | |
|---|---|
| **Meeting Date:** | 3/18/2015 |
| **Sponsor(s):** | Fioretti (2) |
| **Type:** | Ordinance |
| **Title:** | Sidewalk cafe(s) for Giordano's Restaurant |
| **Committee(s) Assignment:** | Committee on Transportation and Public Way |

ORDINANCE
GIORDANO'S RESTAURANT
Acct. No. 375298 - 1
Permit No. 1117736

*Be It Ordained by the City Council of the City of Chicago:*

Permission and authority are hereby given and granted to GIORDANO'S RESTAURANT upon the terms and subject to the conditions of this ordinance, to maintain and use a portion of the public right of way for a sidewalk cafe adjacent to its premises located at 1340 S. Michigan Ave.. Said sidewalk cafe area #1 shall be thirty-two point five (32.5) feet in length and six point five (6.5) feet in width for a total of two hundred eleven point two five (211.25) square feet and shall allow six (6) feet of clear space from the face of the curb/building line along S. Michigan Avenue. The compensation for said space and the days and hours of operation for the sidewalk cafe shall be as follows:

Monday through Sunday 11:00 a.m. to 12:00 midnight
Compensation: $600.00
SEATING CAPACITY: 21

Sidewalk Cafe Permit and approved plan must be posted at all times.

This grant of privilege #1117736 for a sidewalk cafe shall be subject to the provisions of Section 10-28-800 though 10-28-885 of the Municipal Code of Chicago and the directions of the Commissioner of Department of Business Affairs and Consumer Protection, the Commissioner of Streets and Sanitation, and the Commissioner of Transportation.

The permit holder agrees to hold the City of Chicago harmless for any damage, relocation or replacement costs associated with damage, relocation or removal of private property caused by the City performing work in the public way.

Authority for the above named privilege is herein given and granted from and after March 1, 2015 through and including December 1, 2015.

Alderman _____

Bob Fioretti 2nd Ward

**Department of Business Affairs and Consumer Protection**
Small Business Center - Public Way Use Unit
City Hall - 121 N. LaSalle Street, Room 800 • Chicago, IL 60602
312-74-GOBIZ / 312-744-6249 • (312) 744-1944 (TTY)
http://www.cityofchicago.org/bacp

**03/18/2015**

Alderman **Bob Fioretti**
Ward # **02**
City of Chicago
City Hall, Room **300**
121 North LaSalle Street
Chicago, Illinois 60602

Re: An ordinance to use and maintain a portion of the public right-of-way for **one (1) sidewalk cafe(s)** for **GIORDANO'S RESTAURANT**, adjacent to the premises known as **1340 S. Michigan Ave.**.

Dear Alderman **Bob Fioretti**:

The applicant referenced above has requested the use of the public right-of-way for a **sidewalk cafe(s)**. An ordinance has been prepared by the Department of Business Affairs and Consumer Protection – Small Business Center - Public Way Use Unit for presentation to the City Council. Because this request was made for properties located in your ward, as approved by you as per the attached, I respectfully request that you introduce the attached ordinance at the next City Council meeting.

If you have any questions regarding this ordinance, please contact Anthony Bertuca at (312) 744-5506.

**Department of Business Affairs and Consumer Protection**

# City of Chicago

O2015-1610

## Office of the City Clerk

## Document Tracking Sheet

| | |
|---|---|
| **Meeting Date:** | 3/18/2015 |
| **Sponsor(s):** | Fioretti (2) |
| **Type:** | Ordinance |
| **Title:** | Sidewalk cafe(s) for Nesh Mediterranean Grill |
| **Committee(s) Assignment:** | Committee on Transportation and Public Way |

ORDINANCE
NESH MEDITERRANEAN GRILL
Acct. No. 373041 - 1
Permit No. 1117648

*Be It Ordained by the City Council of the City of Chicago:*

Permission and authority are hereby given and granted to NESH MEDITERRANEAN GRILL upon the terms and subject to the conditions of this ordinance, to maintain and use a portion of the public right of way for a sidewalk cafe adjacent to its premises located at 205 W. Monroe St.. Said sidewalk cafe area #1 shall be nineteen (19) feet in length and eight (8) feet in width for a total of one hundred fifty-two (152) square feet and shall allow six (6) feet of clear space from the face of the curb/building line along S Wells St. The compensation for said space and the days and hours of operation for the sidewalk cafe shall be as follows:

Monday thru Friday 11:00 a.m. until 3:00 p.m.
Compensation: $600.00
SEATING CAPACITY: 28

Sidewalk Cafe Permit and approved plan must be posted at all times.

This grant of privilege #1117648 for a sidewalk cafe shall be subject to the provisions of Section 10-28-800 though 10-28-885 of the Municipal Code of Chicago and the directions of the Commissioner of Department of Business Affairs and Consumer Protection, the Commissioner of Streets and Sanitation, and the Commissioner of Transportation.

The permit holder agrees to hold the City of Chicago harmless for any damage, relocation or replacement costs associated with damage, relocation or removal of private property caused by the City performing work in the public way.

Authority for the above named privilege is herein given and granted from and after March 1, 2015 through and including December 1, 2015.

Alderman _____

Bob Fioretti 2nd Ward

**Department of Business Affairs and Consumer Protection**
Small Business Center - Public Way Use Unit
City Hall - 121 N. LaSalle Street, Room 800 • Chicago, IL 60602
312-74-GOBIZ / 312-744-6249 • (312) 744-1944 (TTY)
http://www.cityofchicago.org/bacp

**03/18/2015**

Alderman **Bob Fioretti**
Ward # **02**
City of Chicago
City Hall, Room **300**
121 North LaSalle Street
Chicago, Illinois 60602

Re: An ordinance to use and maintain a portion of the public right-of-way for **one (1) sidewalk cafe(s)** for **NESH MEDITERRANEAN GRILL**, adjacent to the premises known as **205 W. Monroe St.**.

Dear Alderman **Bob Fioretti**:

The applicant referenced above has requested the use of the public right-of-way for a **sidewalk cafe(s)**. An ordinance has been prepared by the Department of Business Affairs and Consumer Protection – Small Business Center - Public Way Use Unit for presentation to the City Council. Because this request was made for properties located in your ward, as approved by you as per the attached, I respectfully request that you introduce the attached ordinance at the next City Council meeting.

If you have any questions regarding this ordinance, please contact Anthony Bertuca at (312) 744-5506.

**Department of Business Affairs and Consumer Protection**

# City of Chicago

O2015-1612

## Office of the City Clerk

## Document Tracking Sheet

| | |
|---|---|
| **Meeting Date:** | 3/18/2015 |
| **Sponsor(s):** | Fioretti (2) |
| **Type:** | Ordinance |
| **Title:** | Sidewalk cafe(s) for Poag Mahone's |
| **Committee(s) Assignment:** | Committee on Transportation and Public Way |

ORDINANCE
POAG MAHONE'S
Acct. No. 260643 - 1
Permit No. 1117839

*Be It Ordained by the City Council of the City of Chicago:*

Permission and authority are hereby given and granted to POAG MAHONE'S upon the terms and subject to the conditions of this ordinance, to maintain and use a portion of the public right of way for a sidewalk cafe adjacent to its premises located at 175 W. Jackson Blvd.. Said sidewalk cafe area #1 shall be fifty (50) feet in length and six (6) feet in width for a total of three hundred (300) square feet and shall allow six (6) feet of clear space from the face of the curb/building line along S. Wells St.. The compensation for said space and the days and hours of operation for the sidewalk cafe shall be as follows:

Monday through Friday 10:30 a.m. to 11:00 p.m.
Compensation: $600.00
SEATING CAPACITY: 40

Sidewalk Cafe Permit and approved plan must be posted at all times.

This grant of privilege #1117839 for a sidewalk cafe shall be subject to the provisions of Section 10-28-800 though 10-28-885 of the Municipal Code of Chicago and the directions of the Commissioner of Department of Business Affairs and Consumer Protection, the Commissioner of Streets and Sanitation, and the Commissioner of Transportation.

The permit holder agrees to hold the City of Chicago harmless for any damage, relocation or replacement costs associated with damage, relocation or removal of private property caused by the City performing work in the public way.

Authority for the above named privilege is herein given and granted from and after March 1, 2015 through and including December 1, 2015.

Alderman

Bob Fioretti 2nd Ward

**Department of Business Affairs and Consumer Protection**
Small Business Center - Public Way Use Unit
City Hall - 121 N. LaSalle Street, Room 800 • Chicago, IL 60602
312-74-GOBIZ / 312-744-6249 • (312) 744-1944 (TTY)
http://www.cityofchicago.org/bacp

**03/18/2015**

Alderman **Bob Fioretti**
Ward # **02**
City of Chicago
City Hall, Room **300**
121 North LaSalle Street
Chicago, Illinois 60602

Re: An ordinance to use and maintain a portion of the public right-of-way for **one (1) sidewalk cafe(s)** for **POAG MAHONE'S**, adjacent to the premises known as **175 W. Jackson Blvd.**.

Dear Alderman **Bob Fioretti**:

The applicant referenced above has requested the use of the public right-of-way for a **sidewalk cafe(s)**. An ordinance has been prepared by the Department of Business Affairs and Consumer Protection – Small Business Center - Public Way Use Unit for presentation to the City Council. Because this request was made for properties located in your ward, as approved by you as per the attached, I respectfully request that you introduce the attached ordinance at the next City Council meeting.

If you have any questions regarding this ordinance, please contact Anthony Bertuca at (312) 744-5506.

**Department of Business Affairs and Consumer Protection**

# City of Chicago

O2015-1613

## Office of the City Clerk

## Document Tracking Sheet

| | |
|---|---|
| **Meeting Date:** | 3/18/2015 |
| **Sponsor(s):** | Fioretti (2) |
| **Type:** | Ordinance |
| **Title:** | Sidewalk cafe(s) for Starbucks Coffee No. 2234 |
| **Committee(s) Assignment:** | Committee on Transportation and Public Way |

ORDINANCE
STARBUCKS COFFEE #2234
Acct. No. 63414 - 38
Permit No. 1117754

*Be It Ordained by the City Council of the City of Chicago:*

Permission and authority are hereby given and granted to STARBUCKS COFFEE #2234 upon the terms and subject to the conditions of this ordinance, to maintain and use a portion of the public right of way for a sidewalk cafe adjacent to its premises located at 200 W. Adams St.. Said sidewalk cafe area #1 shall be twenty (20) feet in length and five point five (5.5) feet in width for a total of one hundred ten (110) square feet and shall allow six (6) feet of clear space from the face of the curb/building line along S. Wells Street. The compensation for said space and the days and hours of operation for the sidewalk cafe shall be as follows:

Monday through Friday 8:00 a.m. to 7:00 p.m. Saturday and Sunday 8:00 a.m. to 5:00 p.m.
Compensation: $600.00
SEATING CAPACITY: 6

Sidewalk Cafe Permit and approved plan must be posted at all times.

This grant of privilege #1117754 for a sidewalk cafe shall be subject to the provisions of Section 10-28-800 though 10-28-885 of the Municipal Code of Chicago and the directions of the Commissioner of Department of Business Affairs and Consumer Protection, the Commissioner of Streets and Sanitation, and the Commissioner of Transportation.

The permit holder agrees to hold the City of Chicago harmless for any damage, relocation or replacement costs associated with damage, relocation or removal of private property caused by the City performing work in the public way.

Authority for the above named privilege is herein given and granted from and after March 1, 2015 through and including December 1, 2015.

Alderman _____
Bob Fioretti 2nd Ward

**Department of Business Affairs and Consumer Protection**
Small Business Center - Public Way Use Unit
City Hall - 121 N. LaSalle Street, Room 800 • Chicago, IL 60602
312-74-GOBIZ / 312-744-6249 • (312) 744-1944 (TTY)
http://www.cityofchicago.org/bacp

**03/18/2015**

Alderman **Bob Fioretti**
Ward # **02**
City of Chicago
City Hall, Room **300**
121 North LaSalle Street
Chicago, Illinois 60602

Re: An ordinance to use and maintain a portion of the public right-of-way for **one (1) sidewalk cafe(s)** for **STARBUCKS COFFEE #2234**, adjacent to the premises known as **200 W. Adams St.**.

Dear Alderman **Bob Fioretti**:

The applicant referenced above has requested the use of the public right-of-way for a **sidewalk cafe(s)**. An ordinance has been prepared by the Department of Business Affairs and Consumer Protection – Small Business Center - Public Way Use Unit for presentation to the City Council. Because this request was made for properties located in your ward, as approved by you as per the attached, I respectfully request that you introduce the attached ordinance at the next City Council meeting.

If you have any questions regarding this ordinance, please contact Anthony Bertuca at (312) 744-5506.

**Department of Business Affairs and Consumer Protection**

# City of Chicago

O2015-1614

## Office of the City Clerk

## Document Tracking Sheet

| | |
|---|---|
| **Meeting Date:** | 3/18/2015 |
| **Sponsor(s):** | Fioretti (2) |
| **Type:** | Ordinance |
| **Title:** | Sidewalk cafe(s) for Tamarind |
| **Committee(s) Assignment:** | Committee on Transportation and Public Way |

ORDINANCE
TAMARIND
Acct. No. 46312 - 2
Permit No. 1117841

*Be It Ordained by the City Council of the City of Chicago:*

Permission and authority are hereby given and granted to TAMARIND upon the terms and subject to the conditions of this ordinance, to maintain and use a portion of the public right of way for a sidewalk cafe adjacent to its premises located at 614 S. Wabash Ave.. Said sidewalk cafe area #1 shall be twenty (20) feet in length and twelve (12) feet in width for a total of two hundred forty (240) square feet and shall allow six (6) feet of clear space from the face of the curb/building line along S. Wabash Avenue. The compensation for said space and the days and hours of operation for the sidewalk cafe shall be as follows:

Monday through Sunday 11:00 a.m. to 11:00 p.m.
Compensation: $600.00
SEATING CAPACITY: 24

Sidewalk Cafe Permit and approved plan must be posted at all times.

This grant of privilege #1117841 for a sidewalk cafe shall be subject to the provisions of Section 10-28-800 though 10-28-885 of the Municipal Code of Chicago and the directions of the Commissioner of Department of Business Affairs and Consumer Protection, the Commissioner of Streets and Sanitation, and the Commissioner of Transportation.

The permit holder agrees to hold the City of Chicago harmless for any damage, relocation or replacement costs associated with damage, relocation or removal of private property caused by the City performing work in the public way.

Authority for the above named privilege is herein given and granted from and after March 1, 2015 through and including December 1, 2015.

Alderman

Bob Fioretti 2nd Ward

**Department of Business Affairs and Consumer Protection**
Small Business Center - Public Way Use Unit
City Hall - 121 N. LaSalle Street, Room 800 • Chicago, IL 60602
312-74-GOBIZ / 312-744-6249 • (312) 744-1944 (TTY)
http://www.cityofchicago.org/bacp

**03/18/2015**

Alderman **Bob Fioretti**
Ward # **02**
City of Chicago
City Hall, Room **300**
121 North LaSalle Street
Chicago, Illinois 60602

Re: An ordinance to use and maintain a portion of the public right-of-way for **one (1) sidewalk cafe(s)** for **TAMARIND**, adjacent to the premises known as **614 S. Wabash Ave.**.

Dear Alderman **Bob Fioretti**:

The applicant referenced above has requested the use of the public right-of-way for a **sidewalk cafe(s)**. An ordinance has been prepared by the Department of Business Affairs and Consumer Protection – Small Business Center - Public Way Use Unit for presentation to the City Council. Because this request was made for properties located in your ward, as approved by you as per the attached, I respectfully request that you introduce the attached ordinance at the next City Council meeting.

If you have any questions regarding this ordinance, please contact Anthony Bertuca at (312) 744-5506.

**Department of Business Affairs and Consumer Protection**

# City of Chicago

O2015-1615

## Office of the City Clerk

## Document Tracking Sheet

| | |
|---|---|
| **Meeting Date:** | 3/18/2015 |
| **Sponsor(s):** | Fioretti (2) |
| **Type:** | Ordinance |
| **Title:** | Sidewalk cafe(s) for Tutto Italiano |
| **Committee(s) Assignment:** | Committee on Transportation and Public Way |

ORDINANCE
TUTTO ITALIANO
Acct. No. 14853 - 1
Permit No. 1117731

*Be It Ordained by the City Council of the City of Chicago:*

Permission and authority are hereby given and granted to TUTTO ITALIANO upon the terms and subject to the conditions of this ordinance, to maintain and use a portion of the public right of way for a sidewalk cafe adjacent to its premises located at 501 S. Wells St.. Said sidewalk cafe area #1 shall be twenty-two (22) feet in length and five point five (5.5) feet in width, area #2 shall be twenty-eight (28) feet in length and five (5) feet in width for a total of two hundred sixty-one (261) square feet and shall allow six (6) feet of clear space from the face of the curb/building line along S. Wells Street, Congress Parkway. The compensation for said space and the days and hours of operation for the sidewalk cafe shall be as follows:

Monday through Saturday 11:30 a.m. to 11:00 p.m.
Compensation: $600.00
SEATING CAPACITY: 24

Sidewalk Cafe Permit and approved plan must be posted at all times.

This grant of privilege #1117731 for a sidewalk cafe shall be subject to the provisions of Section 10-28-800 though 10-28-885 of the Municipal Code of Chicago and the directions of the Commissioner of Department of Business Affairs and Consumer Protection, the Commissioner of Streets and Sanitation, and the Commissioner of Transportation.

The permit holder agrees to hold the City of Chicago harmless for any damage, relocation or replacement costs associated with damage, relocation or removal of private property caused by the City performing work in the public way.

Authority for the above named privilege is herein given and granted from and after March 1, 2015 through and including December 1, 2015.

Alderman _____

Bob Fioretti 2nd Ward

**Department of Business Affairs and Consumer Protection**
Small Business Center - Public Way Use Unit
City Hall - 121 N. LaSalle Street, Room 800 • Chicago, IL 60602
312-74-GOBIZ / 312-744-6249 • (312) 744-1944 (TTY)
http://www.cityofchicago.org/bacp

**03/18/2015**

Alderman **Bob Fioretti**
Ward # **02**
City of Chicago
City Hall, Room **300**
121 North LaSalle Street
Chicago, Illinois 60602

Re: An ordinance to use and maintain a portion of the public right-of-way for **two (2) sidewalk cafe(s)** for **TUTTO ITALIANO**, adjacent to the premises known as **501 S. Wells St.**.

Dear Alderman **Bob Fioretti**:

The applicant referenced above has requested the use of the public right-of-way for a **sidewalk cafe(s)**. An ordinance has been prepared by the Department of Business Affairs and Consumer Protection – Small Business Center - Public Way Use Unit for presentation to the City Council. Because this request was made for properties located in your ward, as approved by you as per the attached, I respectfully request that you introduce the attached ordinance at the next City Council meeting.

If you have any questions regarding this ordinance, please contact Anthony Bertuca at (312) 744-5506.

**Department of Business Affairs and Consumer Protection**

# City of Chicago

O2015-1641

## Office of the City Clerk

## Document Tracking Sheet

| | |
|---|---|
| **Meeting Date:** | 3/18/2015 |
| **Sponsor(s):** | Burns (4) |
| **Type:** | Ordinance |
| **Title:** | Sidewalk cafe(s) for Hyatt Place Chicago South |
| **Committee(s) Assignment:** | Committee on Transportation and Public Way |

ORDINANCE
HYATT PLACE CHICAGO SOUTH
Acct. No. 378858 - 1
Permit No. 1117762

*Be It Ordained by the City Council of the City of Chicago:*

Permission and authority are hereby given and granted to HYATT PLACE CHICAGO SOUTH upon the terms and subject to the conditions of this ordinance, to maintain and use a portion of the public right of way for a sidewalk cafe adjacent to its premises located at 5225 S. Harper Ave.. Said sidewalk cafe area #1 shall be twenty-four point one seven (24.17) feet in length and eight point six seven (8.67) feet in width for a total of two hundred nine point five five (209.55) square feet and shall allow six (6) feet of clear space from the face of the curb/building line along S. Harper Avenue. The compensation for said space and the days and hours of operation for the sidewalk cafe shall be as follows:

Monday through Sunday 8:00 a.m. to 8:00 p.m.
Compensation: $600.00
SEATING CAPACITY: 8

Sidewalk Cafe Permit and approved plan must be posted at all times.

This grant of privilege #1117762 for a sidewalk cafe shall be subject to the provisions of Section 10-28-800 though 10-28-885 of the Municipal Code of Chicago and the directions of the Commissioner of Department of Business Affairs and Consumer Protection, the Commissioner of Streets and Sanitation, and the Commissioner of Transportation.

The permit holder agrees to hold the City of Chicago harmless for any damage, relocation or replacement costs associated with damage, relocation or removal of private property caused by the City performing work in the public way.

Authority for the above named privilege is herein given and granted from and after March 1, 2015 through and including December 1, 2015.

Alderman _____

William D. Burns 4th Ward

**Department of Business Affairs and Consumer Protection**
Small Business Center - Public Way Use Unit
City Hall - 121 N. LaSalle Street, Room 800 • Chicago, IL 60602
312-74-GOBIZ / 312-744-6249 • (312) 744-1944 (TTY)
http://www.cityofchicago.org/bacp

**03/18/2015**

Alderman **William D. Burns**
Ward # **04**
City of Chicago
City Hall, Room **300**
121 North LaSalle Street
Chicago, Illinois 60602

Re: An ordinance to use and maintain a portion of the public right-of-way for **one (1) sidewalk cafe(s)** for **HYATT PLACE CHICAGO SOUTH**, adjacent to the premises known as **5225 S. Harper Ave.**.

Dear Alderman **William D. Burns**:

The applicant referenced above has requested the use of the public right-of-way for a **sidewalk cafe(s)**. An ordinance has been prepared by the Department of Business Affairs and Consumer Protection – Small Business Center - Public Way Use Unit for presentation to the City Council. Because this request was made for properties located in your ward, as approved by you as per the attached, I respectfully request that you introduce the attached ordinance at the next City Council meeting.

If you have any questions regarding this ordinance, please contact Anthony Bertuca at (312) 744-5506.

**Department of Business Affairs and Consumer Protection**

# City of Chicago

O2015-1648

## Office of the City Clerk

## Document Tracking Sheet

| | |
|---|---|
| **Meeting Date:** | 3/18/2015 |
| **Sponsor(s):** | Burns (4) |
| **Type:** | Ordinance |
| **Title:** | Sidewalk cafe(s) for Kilwins Chocolates & Fudge |
| **Committee(s) Assignment:** | Committee on Transportation and Public Way |

ORDINANCE
KILWINS CHOCOLATES & FUDGE
Acct. No. 375640 - 1
Permit No. 1117304

*Be It Ordained by the City Council of the City of Chicago:*

Permission and authority are hereby given and granted to KILWINS CHOCOLATES & FUDGE upon the terms and subject to the conditions of this ordinance, to maintain and use a portion of the public right of way for a sidewalk cafe adjacent to its premises located at 5226-28 S. Harper Ave.. Said sidewalk cafe area #1 shall be twenty-seven point five (27.5) feet in length and six (6) feet in width for a total of one hundred sixty-five (165) square feet and shall allow six (6) feet of clear space from the face of the curb/building line along S Harper Ave. The compensation for said space and the days and hours of operation for the sidewalk cafe shall be as follows:

Sunday thru Saturday 10:00 a.m. until 12:00 Midnight
Compensation: $600.00
SEATING CAPACITY: 14

Sidewalk Cafe Permit and approved plan must be posted at all times.

This grant of privilege #1117304 for a sidewalk cafe shall be subject to the provisions of Section 10-28-800 though 10-28-885 of the Municipal Code of Chicago and the directions of the Commissioner of Department of Business Affairs and Consumer Protection, the Commissioner of Streets and Sanitation, and the Commissioner of Transportation.

The permit holder agrees to hold the City of Chicago harmless for any damage, relocation or replacement costs associated with damage, relocation or removal of private property caused by the City performing work in the public way.

Authority for the above named privilege is herein given and granted from and after March 1, 2015 through and including December 1, 2015.

Alderman _____

William D. Burns 4th Ward

**Department of Business Affairs and Consumer Protection**
Small Business Center - Public Way Use Unit
City Hall - 121 N LaSalle Street, Room 800 • Chicago, IL 60602
312-74-GOBIZ / 312-744-6249 • (312) 744-1944 (TTY)
http://www.cityofchicago.org/bacp

**01/21/2015**

Alderman **William D. Burns**
Ward # **04**
City of Chicago
City Hall, Room **300**
121 North LaSalle Street
Chicago, Illinois 60602

Re: An ordinance to use and maintain a portion of the public right-of-way for **one (1) sidewalk cafe(s)** for **KILWINS CHOCOLATES & FUDGE**, adjacent to the premises known as **5226-28 S. Harper Ave.**.

Dear Alderman **William D. Burns**:

The applicant referenced above has requested the use of the public right-of-way for a **sidewalk cafe(s)**. An ordinance has been prepared by the Department of Business Affairs and Consumer Protection – Small Business Center - Public Way Use Unit for presentation to the City Council. Because this request was made for properties located in your ward, as approved by you as per the attached, I respectfully request that you introduce the attached ordinance at the next City Council meeting.

If you have any questions regarding this ordinance, please contact Anthony Bertuca at (312) 744-5506.

**Department of Business Affairs and Consumer Protection**

# City of Chicago

O2015-1650

## Office of the City Clerk

## Document Tracking Sheet

| | |
|---|---|
| **Meeting Date:** | 3/18/2015 |
| **Sponsor(s):** | Burns (4) |
| **Type:** | Ordinance |
| **Title:** | Sidewalk cafe(s) for Pizza Capri |
| **Committee(s) Assignment:** | Committee on Transportation and Public Way |

ORDINANCE
PIZZA CAPRI
Acct. No. 15766 - 1
Permit No. 1117768

*Be It Ordained by the City Council of the City of Chicago:*

Permission and authority are hereby given and granted to PIZZA CAPRI upon the terms and subject to the conditions of this ordinance, to maintain and use a portion of the public right of way for a sidewalk cafe adjacent to its premises located at 1501 E. 53rd St.. Said sidewalk cafe area #1 shall be forty (40) feet in length and nine (9) feet in width for a total of three hundred sixty (360) square feet and shall allow six (6) feet of clear space from the face of the curb/building line along South Harper. The compensation for said space and the days and hours of operation for the sidewalk cafe shall be as follows:

Monday through Sunday 11:30 a.m. to 11:00 p.m.
Compensation: $600.00
SEATING CAPACITY: 21

Sidewalk Cafe Permit and approved plan must be posted at all times.

This grant of privilege #1117768 for a sidewalk cafe shall be subject to the provisions of Section 10-28-800 though 10-28-885 of the Municipal Code of Chicago and the directions of the Commissioner of Department of Business Affairs and Consumer Protection, the Commissioner of Streets and Sanitation, and the Commissioner of Transportation.

The permit holder agrees to hold the City of Chicago harmless for any damage, relocation or replacement costs associated with damage, relocation or removal of private property caused by the City performing work in the public way.

Authority for the above named privilege is herein given and granted from and after March 1, 2015 through and including December 1, 2015.

Alderman _____

William D. Burns 4th Ward

Department of Business Affairs and Consumer Protection
Small Business Center - Public Way Use Unit
City Hall - 121 N. LaSalle Street, Room 800 • Chicago, IL 60602
312-74-GOBIZ / 312-744-6249 • (312) 744-1944 (TTY)
http://www.cityofchicago.org/bacp

**03/18/2015**

Alderman **William D. Burns**
Ward # **04**
City of Chicago
City Hall, Room **300**
121 North LaSalle Street
Chicago, Illinois 60602

Re: An ordinance to use and maintain a portion of the public right-of-way for **one (1) sidewalk cafe(s)** for **PIZZA CAPRI**, adjacent to the premises known as **1501 E. 53rd St.**.

Dear Alderman **William D. Burns**:

The applicant referenced above has requested the use of the public right-of-way for a **sidewalk cafe(s)**. An ordinance has been prepared by the Department of Business Affairs and Consumer Protection – Small Business Center - Public Way Use Unit for presentation to the City Council. Because this request was made for properties located in your ward, as approved by you as per the attached, I respectfully request that you introduce the attached ordinance at the next City Council meeting.

If you have any questions regarding this ordinance, please contact Anthony Bertuca at (312) 744-5506.

**Department of Business Affairs and Consumer Protection**

# City of Chicago

O2015-1651

## Office of the City Clerk

## Document Tracking Sheet

| | |
|---|---|
| **Meeting Date:** | 3/18/2015 |
| **Sponsor(s):** | Burns (4) |
| **Type:** | Ordinance |
| **Title:** | Sidewalk cafe(s) for Sit Down, The |
| **Committee(s) Assignment:** | Committee on Transportation and Public Way |

ORDINANCE
THE SIT DOWN
Acct. No. 331116 - 1
Permit No. 1117603

*Be It Ordained by the City Council of the City of Chicago:*

Permission and authority are hereby given and granted to THE SIT DOWN upon the terms and subject to the conditions of this ordinance, to maintain and use a portion of the public right of way for a sidewalk cafe adjacent to its premises located at 1312 E. 53rd St.. Said sidewalk cafe area #1 shall be nineteen point seven five (19.75) feet in length and nine point two five (9.25) feet in width for a total of one hundred eighty-two point six nine (182.69) square feet and shall allow six (6) feet of clear space from the face of the curb/building line along E. 53rd Street. The compensation for said space and the days and hours of operation for the sidewalk cafe shall be as follows:

Sunday through Thursday 11:00 a.m. to 9:30 p.m. Friday and Saturday 11:00 a.m. to 10:30 p.m.
Compensation: $600.00
SEATING CAPACITY: 16

Sidewalk Cafe Permit and approved plan must be posted at all times.

This grant of privilege #1117603 for a sidewalk cafe shall be subject to the provisions of Section 10-28-800 though 10-28-885 of the Municipal Code of Chicago and the directions of the Commissioner of Department of Business Affairs and Consumer Protection, the Commissioner of Streets and Sanitation, and the Commissioner of Transportation.

The permit holder agrees to hold the City of Chicago harmless for any damage, relocation or replacement costs associated with damage, relocation or removal of private property caused by the City performing work in the public way.

Authority for the above named privilege is herein given and granted from and after March 1, 2015 through and including December 1, 2015.

Alderman _____

William D. Burns 4th Ward

**Department of Business Affairs and Consumer Protection**
Small Business Center - Public Way Use Unit
City Hall - 121 N. LaSalle Street, Room 800 • Chicago, IL 60602
312-74-GOBIZ / 312-744-6249 • (312) 744-1944 (TTY)
http://www.cityofchicago.org/bacp

**03/18/2015**

Alderman **William D. Burns**
Ward # **04**
City of Chicago
City Hall, Room **300**
121 North LaSalle Street
Chicago, Illinois 60602

Re: An ordinance to use and maintain a portion of the public right-of-way for **one (1) sidewalk cafe(s)** for **THE SIT DOWN**, adjacent to the premises known as **1312 E. 53rd St.**.

Dear Alderman **William D. Burns**:

The applicant referenced above has requested the use of the public right-of-way for a **sidewalk cafe(s)**. An ordinance has been prepared by the Department of Business Affairs and Consumer Protection – Small Business Center - Public Way Use Unit for presentation to the City Council. Because this request was made for properties located in your ward, as approved by you as per the attached, I respectfully request that you introduce the attached ordinance at the next City Council meeting.

If you have any questions regarding this ordinance, please contact Anthony Bertuca at (312) 744-5506.

**Department of Business Affairs and Consumer Protection**

# City of Chicago

O2015-1663

## Office of the City Clerk

## Document Tracking Sheet

| | |
|---|---|
| **Meeting Date:** | 3/18/2015 |
| **Sponsor(s):** | Hairston (5) |
| **Type:** | Ordinance |
| **Title:** | Sidewalk cafe(s) for Salonica Restaurant |
| **Committee(s) Assignment:** | Committee on Transportation and Public Way |

ORDINANCE
SALONICA RESTAURANT
Acct. No. 7921 - 1
Permit No. 1117759

*Be It Ordained by the City Council of the City of Chicago:*

Permission and authority are hereby given and granted to SALONICA RESTAURANT upon the terms and subject to the conditions of this ordinance, to maintain and use a portion of the public right of way for a sidewalk cafe adjacent to its premises located at 1438-1440 E. 57th St.. Said sidewalk cafe area #1 shall be eighteen (18) feet in length and seven point seven five (7.75) feet in width, area #2 shall be nineteen (19) feet in length and seven point seven five (7.75) feet in width for a total of two hundred eighty-six point seven five (286.75) square feet and shall allow six (6) feet of clear space from the face of the curb/building line along S. Blackstone. The compensation for said space and the days and hours of operation for the sidewalk cafe shall be as follows:

Sunday through Saturday 8:00 a.m. until 9:00 p.m.
Compensation: $600.00
SEATING CAPACITY: 28

Sidewalk Cafe Permit and approved plan must be posted at all times.

This grant of privilege #1117759 for a sidewalk cafe shall be subject to the provisions of Section 10-28-800 though 10-28-885 of the Municipal Code of Chicago and the directions of the Commissioner of Department of Business Affairs and Consumer Protection, the Commissioner of Streets and Sanitation, and the Commissioner of Transportation.

The permit holder agrees to hold the City of Chicago harmless for any damage, relocation or replacement costs associated with damage, relocation or removal of private property caused by the City performing work in the public way.

Authority for the above named privilege is herein given and granted from and after March 1, 2015 through and including December 1, 2015.

Alderman Leslie Hairston

Leslie Hairston 5th Ward

**Department of Business Affairs and Consumer Protection**
Small Business Center - Public Way Use Unit
City Hall - 121 N. LaSalle Street, Room 800 • Chicago, IL 60602
312-74-GOBIZ / 312-744-6249 • (312) 744-1944 (TTY)
http //www.cityofchicago.org/bacp

**03/18/2015**

Alderman **Leslie Hairston**
Ward # **05**
City of Chicago
City Hall, Room **300**
121 North LaSalle Street
Chicago, Illinois 60602

Re: An ordinance to use and maintain a portion of the public right-of-way for **two (2) sidewalk cafe(s)** for **SALONICA RESTAURANT**, adjacent to the premises known as **1438-1440 E. 57th St.**.

Dear Alderman **Leslie Hairston**:

The applicant referenced above has requested the use of the public right-of-way for a **sidewalk cafe(s)**. An ordinance has been prepared by the Department of Business Affairs and Consumer Protection – Small Business Center - Public Way Use Unit for presentation to the City Council. Because this request was made for properties located in your ward, as approved by you as per the attached, I respectfully request that you introduce the attached ordinance at the next City Council meeting.

If you have any questions regarding this ordinance, please contact Anthony Bertuca at (312) 744-5506.

**Department of Business Affairs and Consumer Protection**

# City of Chicago

O2015-1673

## Office of the City Clerk

## Document Tracking Sheet

| | |
|---|---|
| **Meeting Date:** | 3/18/2015 |
| **Sponsor(s):** | Hairston (5) |
| **Type:** | Ordinance |
| **Title:** | Sidewalk cafe(s) for Zaleski & Horvath Marketcafe Ltd. |
| **Committee(s) Assignment:** | Committee on Transportation and Public Way |

ORDINANCE
ZALESKI & HORVATH MARKETCAFE, LTD.
Acct. No. 325618 - 3
Permit No. 1117890

*Be It Ordained by the City Council of the City of Chicago:*

Permission and authority are hereby given and granted to ZALESKI & HORVATH MARKETCAFE, LTD. upon the terms and subject to the conditions of this ordinance, to maintain and use a portion of the public right of way for a sidewalk cafe adjacent to its premises located at 1323 E. 57th St.. Said sidewalk cafe area #1 shall be fifteen (15) feet in length and eight (8) feet in width for a total of one hundred twenty (120) square feet and shall allow six (6) feet of clear space from the face of the curb/building line along E. 57th. The compensation for said space and the days and hours of operation for the sidewalk cafe shall be as follows:

Sunday through Saturday 8:00am until 9:00pm
Compensation: $600.00
SEATING CAPACITY: 17

Sidewalk Cafe Permit and approved plan must be posted at all times.

This grant of privilege #1117890 for a sidewalk cafe shall be subject to the provisions of Section 10-28-800 though 10-28-885 of the Municipal Code of Chicago and the directions of the Commissioner of Department of Business Affairs and Consumer Protection, the Commissioner of Streets and Sanitation, and the Commissioner of Transportation.

The permit holder agrees to hold the City of Chicago harmless for any damage, relocation or replacement costs associated with damage, relocation or removal of private property caused by the City performing work in the public way.

Authority for the above named privilege is herein given and granted from and after March 1, 2015 through and including December 1, 2015.

Alderman _____

Leslie Hairston 5th Ward

**Department of Business Affairs and Consumer Protection**
Small Business Center - Public Way Use Unit
City Hall - 121 N. LaSalle Street, Room 800 • Chicago, IL 60602
312-74-GOBIZ / 312-744-6249 • (312) 744-1944 (TTY)
http://www.cityofchicago.org/bacp

**03/18/2015**

Alderman **Leslie Hairston**
Ward # **05**
City of Chicago
City Hall, Room **300**
121 North LaSalle Street
Chicago, Illinois 60602

Re: An ordinance to use and maintain a portion of the public right-of-way for **one (1) sidewalk cafe(s)** for **ZALESKI & HORVATH MARKETCAFE, LTD.**, adjacent to the premises known as **1323 E. 57th St.**.

Dear Alderman **Leslie Hairston**:

The applicant referenced above has requested the use of the public right-of-way for a **sidewalk cafe(s)**. An ordinance has been prepared by the Department of Business Affairs and Consumer Protection – Small Business Center - Public Way Use Unit for presentation to the City Council. Because this request was made for properties located in your ward, as approved by you as per the attached, I respectfully request that you introduce the attached ordinance at the next City Council meeting.

If you have any questions regarding this ordinance, please contact Anthony Bertuca at (312) 744-5506.

**Department of Business Affairs and Consumer Protection**

# City of Chicago

O2015-1675

## Office of the City Clerk

## Document Tracking Sheet

| | |
|---|---|
| **Meeting Date:** | 3/18/2015 |
| **Sponsor(s):** | Balcer (11) |
| **Type:** | Ordinance |
| **Title:** | Sidewalk cafe(s) for Cork and Kerry on 33rd |
| **Committee(s) Assignment:** | Committee on Transportation and Public Way |

ORDINANCE
CORK AND KERRY ON 33RD
Acct. No. 259189 - 3
Permit No. 1117723

*Be It Ordained by the City Council of the City of Chicago:*

Permission and authority are hereby given and granted to CORK AND KERRY ON 33RD upon the terms and subject to the conditions of this ordinance, to maintain and use a portion of the public right of way for a sidewalk cafe adjacent to its premises located at 3258 S. Princeton Ave.. Said sidewalk cafe area #1 shall be sixty-nine point three three (69.33) feet in length and six point one seven (6.17) feet in width for a total of four hundred twenty-seven point seven seven (427.77) square feet and shall allow six (6) feet of clear space from the face of the curb/building line along W 33rd St.. The compensation for said space and the days and hours of operation for the sidewalk cafe shall be as follows:

Monday through Sunday 11:00 a.m. until 12:00 a.m.
Compensation: $600.00
SEATING CAPACITY: 25

Sidewalk Cafe Permit and approved plan must be posted at all times.

This grant of privilege #1117723 for a sidewalk cafe shall be subject to the provisions of Section 10-28-800 though 10-28-885 of the Municipal Code of Chicago and the directions of the Commissioner of Department of Business Affairs and Consumer Protection, the Commissioner of Streets and Sanitation, and the Commissioner of Transportation.

The permit holder agrees to hold the City of Chicago harmless for any damage, relocation or replacement costs associated with damage, relocation or removal of private property caused by the City performing work in the public way.

Authority for the above named privilege is herein given and granted from and after March 1, 2015 through and including December 1, 2015.

Alderman James A. Balcer

James A. Balcer 11th Ward

**Department of Business Affairs and Consumer Protection**
Small Business Center - Public Way Use Unit
City Hall - 121 N. LaSalle Street, Room 800 • Chicago, IL 60602
312-74-GOBIZ / 312-744-6249 • (312) 744-1944 (TTY)
http://www.cityofchicago.org/bacp

**03/18/2015**

Alderman **James A. Balcer**
Ward # **11**
City of Chicago
City Hall, Room **203**
121 North LaSalle Street
Chicago, Illinois 60602

Re: An ordinance to use and maintain a portion of the public right-of-way for **one (1) sidewalk cafe(s)** for **CORK AND KERRY ON 33RD**, adjacent to the premises known as **3258 S. Princeton Ave.**.

Dear Alderman **James A. Balcer**:

The applicant referenced above has requested the use of the public right-of-way for a **sidewalk cafe(s)**. An ordinance has been prepared by the Department of Business Affairs and Consumer Protection – Small Business Center - Public Way Use Unit for presentation to the City Council. Because this request was made for properties located in your ward, as approved by you as per the attached, I respectfully request that you introduce the attached ordinance at the next City Council meeting.

If you have any questions regarding this ordinance, please contact Anthony Bertuca at (312) 744-5506.

**Department of Business Affairs and Consumer Protection**

# City of Chicago

O2015-1684

## Office of the City Clerk

## Document Tracking Sheet

| | |
|---|---|
| **Meeting Date:** | 3/18/2015 |
| **Sponsor(s):** | Solis (25) |
| **Type:** | Ordinance |
| **Title:** | Sidewalk cafe(s) for Chicago Busy Burger |
| **Committee(s) Assignment:** | Committee on Transportation and Public Way |

ORDINANCE
CHICAGO BUSY BURGER
Acct. No. 8797 - 1
Permit No. 1117874

*Be It Ordained by the City Council of the City of Chicago:*

Permission and authority are hereby given and granted to CHICAGO BUSY BURGER upon the terms and subject to the conditions of this ordinance, to maintain and use a portion of the public right of way for a sidewalk cafe adjacent to its premises located at 1120 W. Taylor St.. Said sidewalk cafe area #1 shall be seventy (70) feet in length and seven (7) feet in width for a total of four hundred ninety (490) square feet and shall allow six (6) feet of clear space from the face of the curb/building line along S. May Street. The compensation for said space and the days and hours of operation for the sidewalk cafe shall be as follows:

Monday through Sunday 10:00 a.m. to 10:00 p.m.
Compensation: $600.00
SEATING CAPACITY: 36

Sidewalk Cafe Permit and approved plan must be posted at all times.

This grant of privilege #1117874 for a sidewalk cafe shall be subject to the provisions of Section 10-28-800 though 10-28-885 of the Municipal Code of Chicago and the directions of the Commissioner of Department of Business Affairs and Consumer Protection, the Commissioner of Streets and Sanitation, and the Commissioner of Transportation.

The permit holder agrees to hold the City of Chicago harmless for any damage, relocation or replacement costs associated with damage, relocation or removal of private property caused by the City performing work in the public way.

Authority for the above named privilege is herein given and granted from and after March 1, 2015 through and including December 1, 2015.

Alderman _____

Daniel S. Solis 25th Ward

**Department of Business Affairs and Consumer Protection**
Small Business Center - Public Way Use Unit
City Hall - 121 N. LaSalle Street, Room 800 • Chicago, IL 60602
312-74-GOBIZ / 312-744-6249 • (312) 744-1944 (TTY)
http://www.cityofchicago.org/bacp

**03/18/2015**

Alderman **Daniel S. Solis**
Ward # **25**
City of Chicago
City Hall, Room **203**
121 North LaSalle Street
Chicago, Illinois 60602

Re: An ordinance to use and maintain a portion of the public right-of-way for **one (1) sidewalk cafe(s)** for **CHICAGO BUSY BURGER**, adjacent to the premises known as **1120 W. Taylor St.**.

Dear Alderman **Daniel S. Solis**:

The applicant referenced above has requested the use of the public right-of-way for a **sidewalk cafe(s)**. An ordinance has been prepared by the Department of Business Affairs and Consumer Protection – Small Business Center - Public Way Use Unit for presentation to the City Council. Because this request was made for properties located in your ward, as approved by you as per the attached, I respectfully request that you introduce the attached ordinance at the next City Council meeting.

If you have any questions regarding this ordinance, please contact Anthony Bertuca at (312) 744-5506.

**Department of Business Affairs and Consumer Protection**

# City of Chicago

O2015-1686

## Office of the City Clerk

## Document Tracking Sheet

| | |
|---|---|
| **Meeting Date:** | 3/18/2015 |
| **Sponsor(s):** | Solis (25) |
| **Type:** | Ordinance |
| **Title:** | Sidewalk cafe(s) for Dusek's Board and Beer/Punch House |
| **Committee(s) Assignment:** | Committee on Transportation and Public Way |

ORDINANCE
DUSEK'S BOARD AND BEER / PUNCH HOUSE
Acct. No. 381369 - 1
Permit No. 1117652

*Be It Ordained by the City Council of the City of Chicago:*

Permission and authority are hereby given and granted to DUSEK'S BOARD AND BEER / PUNCH HOUSE upon the terms and subject to the conditions of this ordinance, to maintain and use a portion of the public right of way for a sidewalk cafe adjacent to its premises located at 1223-1227 W. 18th St.. Said sidewalk cafe area #1 shall be twenty-four point six seven (24.67) feet in length and seven point one seven (7.17) feet in width, area #2 shall be sixteen point five (16.5) feet in length and seven point six seven (7.67) feet in width for a total of three hundred three point four four (303.44) square feet and shall allow six (6) feet of clear space from the face of the curb/building line along S. Allport Street. The compensation for said space and the days and hours of operation for the sidewalk cafe shall be as follows:

Monday through Sunday 8:00 a.m. to 12:00 midnight
Compensation: $600.00
SEATING CAPACITY: 26

Sidewalk Cafe Permit and approved plan must be posted at all times.

This grant of privilege #1117652 for a sidewalk cafe shall be subject to the provisions of Section 10-28-800 though 10-28-885 of the Municipal Code of Chicago and the directions of the Commissioner of Department of Business Affairs and Consumer Protection, the Commissioner of Streets and Sanitation, and the Commissioner of Transportation.

The permit holder agrees to hold the City of Chicago harmless for any damage, relocation or replacement costs associated with damage, relocation or removal of private property caused by the City performing work in the public way.

Authority for the above named privilege is herein given and granted from and after March 1, 2015 through and including December 1, 2015.

Alderman _____

Daniel S. Solis 25th Ward

**Department of Business Affairs and Consumer Protection**
Small Business Center - Public Way Use Unit
City Hall - 121 N. LaSalle Street, Room 800 • Chicago, IL 60602
312-74-GOBIZ / 312-744-6249 • (312) 744-1944 (TTY)
http://www.cityofchicago.org/bacp

**03/18/2015**

Alderman **Daniel S. Solis**
Ward # **25**
City of Chicago
City Hall, Room **203**
121 North LaSalle Street
Chicago, Illinois 60602

Re: An ordinance to use and maintain a portion of the public right-of-way for **two (2) sidewalk cafe(s)** for **DUSEK'S BOARD AND BEER / PUNCH HOUSE**, adjacent to the premises known as **1223-1227 W. 18th St.**.

Dear Alderman **Daniel S. Solis**:

The applicant referenced above has requested the use of the public right-of-way for a **sidewalk cafe(s)**. An ordinance has been prepared by the Department of Business Affairs and Consumer Protection – Small Business Center - Public Way Use Unit for presentation to the City Council. Because this request was made for properties located in your ward, as approved by you as per the attached, I respectfully request that you introduce the attached ordinance at the next City Council meeting.

If you have any questions regarding this ordinance, please contact Anthony Bertuca at (312) 744-5506.

**Department of Business Affairs and Consumer Protection**

# City of Chicago

O2015-1689

## Office of the City Clerk

## Document Tracking Sheet

| | |
|---|---|
| **Meeting Date:** | 3/18/2015 |
| **Sponsor(s):** | Solis (25) |
| **Type:** | Ordinance |
| **Title:** | Sidewalk cafe(s) for Great American Bagel Enterprises, Inc., The |
| **Committee(s) Assignment:** | Committee on Transportation and Public Way |

ORDINANCE
THE GREAT AMERICAN BAGEL ENTERPRISES INC.
Acct. No. 388601 - 1
Permit No. 1117862

*Be It Ordained by the City Council of the City of Chicago:*

Permission and authority are hereby given and granted to THE GREAT AMERICAN BAGEL ENTERPRISES INC. upon the terms and subject to the conditions of this ordinance, to maintain and use a portion of the public right of way for a sidewalk cafe adjacent to its premises located at 1154 W. Madison St.. Said sidewalk cafe area #1 shall be thirty-six (36) feet in length and seven (7) feet in width for a total of two hundred fifty-two (252) square feet and shall allow six (6) feet of clear space from the face of the curb/building line along North Racine. The compensation for said space and the days and hours of operation for the sidewalk cafe shall be as follows:

Monday through Friday 8:00 a.m. to 7:00 p.m. Saturday 8:00 a.m. to 5:00 p.m. Sunday 8:00 a.m. to 3:00 p.m.
Compensation: $600.00
SEATING CAPACITY: 18

Sidewalk Cafe Permit and approved plan must be posted at all times.

This grant of privilege #1117862 for a sidewalk cafe shall be subject to the provisions of Section 10-28-800 though 10-28-885 of the Municipal Code of Chicago and the directions of the Commissioner of Department of Business Affairs and Consumer Protection, the Commissioner of Streets and Sanitation, and the Commissioner of Transportation.

The permit holder agrees to hold the City of Chicago harmless for any damage, relocation or replacement costs associated with damage, relocation or removal of private property caused by the City performing work in the public way.

Authority for the above named privilege is herein given and granted from and after March 1, 2015 through and including December 1, 2015.

Alderman _____

Daniel S. Solis 25th Ward

**Department of Business Affairs and Consumer Protection**
Small Business Center - Public Way Use Unit
City Hall - 121 N. LaSalle Street, Room 800 • Chicago, IL 60602
312-74-GOBIZ / 312-744-6249 • (312) 744-1944 (TTY)
http://www.cityofchicago.org/bacp

**03/18/2015**

Alderman **Daniel S. Solis**
Ward # **25**
City of Chicago
City Hall, Room **203**
121 North LaSalle Street
Chicago, Illinois 60602

Re: An ordinance to use and maintain a portion of the public right-of-way for **one (1) sidewalk cafe(s)** for **THE GREAT AMERICAN BAGEL ENTERPRISES INC.**, adjacent to the premises known as **1154 W. Madison St.**.

Dear Alderman **Daniel S. Solis**:

The applicant referenced above has requested the use of the public right-of-way for a **sidewalk cafe(s)**. An ordinance has been prepared by the Department of Business Affairs and Consumer Protection – Small Business Center - Public Way Use Unit for presentation to the City Council. Because this request was made for properties located in your ward, as approved by you as per the attached, I respectfully request that you introduce the attached ordinance at the next City Council meeting.

If you have any questions regarding this ordinance, please contact Anthony Bertuca at (312) 744-5506.

**Department of Business Affairs and Consumer Protection**

# City of Chicago

O2015-1692

Office of the City Clerk

Document Tracking Sheet

| | |
|---|---|
| **Meeting Date:** | 3/18/2015 |
| **Sponsor(s):** | Solis (25) |
| **Type:** | Ordinance |
| **Title:** | Sidewalk cafe(s) for Moxee |
| **Committee(s) Assignment:** | Committee on Transportation and Public Way |

ORDINANCE
MOXEE
Acct. No. 377065 - 1
Permit No. 1117819

*Be It Ordained by the City Council of the City of Chicago:*

Permission and authority are hereby given and granted to MOXEE upon the terms and subject to the conditions of this ordinance, to maintain and use a portion of the public right of way for a sidewalk cafe adjacent to its premises located at 724 W. Maxwell St.. Said sidewalk cafe area #1 shall be forty-seven (47) feet in length and ten point two five (10.25) feet in width, area #2 shall be twenty-two (22) feet in length and ten point two five (10.25) feet in width for a total of seven hundred seven point two five (707.25) square feet and shall allow six (6) feet of clear space from the face of the curb/building line along W. Maxwell Street. The compensation for said space and the days and hours of operation for the sidewalk cafe shall be as follows:

Monday through Saturday 11:30 a.m. to 12:00 midnight Sunday 11:30 a.m. to 10:00 p.m.
Compensation: $777.98
SEATING CAPACITY: 40

Sidewalk Cafe Permit and approved plan must be posted at all times.

This grant of privilege #1117819 for a sidewalk cafe shall be subject to the provisions of Section 10-28-800 though 10-28-885 of the Municipal Code of Chicago and the directions of the Commissioner of Department of Business Affairs and Consumer Protection, the Commissioner of Streets and Sanitation, and the Commissioner of Transportation.

The permit holder agrees to hold the City of Chicago harmless for any damage, relocation or replacement costs associated with damage, relocation or removal of private property caused by the City performing work in the public way.

Authority for the above named privilege is herein given and granted from and after March 1, 2015 through and including December 1, 2015.

Alderman _____

Daniel S. Solis 25th Ward

**Department of Business Affairs and Consumer Protection**
Small Business Center - Public Way Use Unit
City Hall - 121 N. LaSalle Street, Room 800 • Chicago, IL 60602
312-74-GOBIZ / 312-744-6249 • (312) 744-1944 (TTY)
http://www.cityofchicago.org/bacp

**03/18/2015**

Alderman **Daniel S. Solis**
Ward # **25**
City of Chicago
City Hall, Room **203**
121 North LaSalle Street
Chicago, Illinois 60602

Re: An ordinance to use and maintain a portion of the public right-of-way for **two (2) sidewalk cafe(s)** for **MOXEE**, adjacent to the premises known as **724 W. Maxwell St.**.

Dear Alderman **Daniel S. Solis**:

The applicant referenced above has requested the use of the public right-of-way for a **sidewalk cafe(s)**. An ordinance has been prepared by the Department of Business Affairs and Consumer Protection – Small Business Center - Public Way Use Unit for presentation to the City Council. Because this request was made for properties located in your ward, as approved by you as per the attached, I respectfully request that you introduce the attached ordinance at the next City Council meeting.

If you have any questions regarding this ordinance, please contact Anthony Bertuca at (312) 744-5506.

**Department of Business Affairs and Consumer Protection**

# City of Chicago

O2015-1694

## Office of the City Clerk

## Document Tracking Sheet

| | |
|---|---|
| **Meeting Date:** | 3/18/2015 |
| **Sponsor(s):** | Solis (25) |
| **Type:** | Ordinance |
| **Title:** | Sidewalk cafe(s) for Thai Bowl |
| **Committee(s) Assignment:** | Committee on Transportation and Public Way |

ORDINANCE
THAI BOWL
Acct. No. 18018 - 1
Permit No. 1117851

*Be It Ordained by the City Council of the City of Chicago:*

Permission and authority are hereby given and granted to THAI BOWL upon the terms and subject to the conditions of this ordinance, to maintain and use a portion of the public right of way for a sidewalk cafe adjacent to its premises located at 1049 W. Taylor St.. Said sidewalk cafe area #1 shall be forty (40) feet in length and eighteen (18) feet in width for a total of seven hundred twenty (720) square feet and shall allow six (6) feet of clear space from the face of the curb/building line along W. Taylor Street. The compensation for said space and the days and hours of operation for the sidewalk cafe shall be as follows:

Monday through Sunday 11:00 a.m. to 10:00 p.m.
Compensation: $792.00
SEATING CAPACITY: 46

Sidewalk Cafe Permit and approved plan must be posted at all times.

This grant of privilege #1117851 for a sidewalk cafe shall be subject to the provisions of Section 10-28-800 though 10-28-885 of the Municipal Code of Chicago and the directions of the Commissioner of Department of Business Affairs and Consumer Protection, the Commissioner of Streets and Sanitation, and the Commissioner of Transportation.

The permit holder agrees to hold the City of Chicago harmless for any damage, relocation or replacement costs associated with damage, relocation or removal of private property caused by the City performing work in the public way.

Authority for the above named privilege is herein given and granted from and after March 1, 2015 through and including December 1, 2015.

Alderman _____

Daniel S. Solis 25th Ward

**Department of Business Affairs and Consumer Protection**
Small Business Center - Public Way Use Unit
City Hall - 121 N. LaSalle Street, Room 800 • Chicago, IL 60602
312-74-GOBIZ / 312-744-6249 • (312) 744-1944 (TTY)
http://www.cityofchicago.org/bacp

**03/18/2015**

Alderman **Daniel S. Solis**
Ward # **25**
City of Chicago
City Hall, Room **203**
121 North LaSalle Street
Chicago, Illinois 60602

Re: An ordinance to use and maintain a portion of the public right-of-way for **one (1) sidewalk cafe(s)** for **THAI BOWL**, adjacent to the premises known as **1049 W. Taylor St.**.

Dear Alderman **Daniel S. Solis**:

The applicant referenced above has requested the use of the public right-of-way for a **sidewalk cafe(s)**. An ordinance has been prepared by the Department of Business Affairs and Consumer Protection – Small Business Center - Public Way Use Unit for presentation to the City Council. Because this request was made for properties located in your ward, as approved by you as per the attached, I respectfully request that you introduce the attached ordinance at the next City Council meeting.

If you have any questions regarding this ordinance, please contact Anthony Bertuca at (312) 744-5506.

**Department of Business Affairs and Consumer Protection**

# City of Chicago

O2015-1708

## Office of the City Clerk

## Document Tracking Sheet

| | |
|---|---|
| **Meeting Date:** | 3/18/2015 |
| **Sponsor(s):** | Maldonado (26) |
| **Type:** | Ordinance |
| **Title:** | Sidewalk cafe(s) for Black Beetle Bar & Grill |
| **Committee(s) Assignment:** | Committee on Transportation and Public Way |

ORDINANCE
BLACK BEETLE BAR & GRILL
Acct. No. 18816 - 1
Permit No. 1117842

*Be It Ordained by the City Council of the City of Chicago:*

Permission and authority are hereby given and granted to BLACK BEETLE BAR & GRILL upon the terms and subject to the conditions of this ordinance, to maintain and use a portion of the public right of way for a sidewalk cafe adjacent to its premises located at 2532 W. Chicago Ave.. Said sidewalk cafe area #1 shall be forty-one (41) feet in length and six point five (6.5) feet in width, area #2 shall be twenty-three point four (23.4) feet in length and nine point three (9.3) feet in width, area #3 shall be fifteen point six seven (15.67) feet in length and five point six seven (5.67) feet in width for a total of five hundred seventy-two point nine seven (572.97) square feet and shall allow six (6) feet of clear space from the face of the curb/building line along N. Maplewood Avenue, W. Chicago Avenue. The compensation for said space and the days and hours of operation for the sidewalk cafe shall be as follows:

Monday through Friday 11:30 a.m. to 12:00 midnight
Saturday and Sunday 12:00 noon to 12:00 midnight
Compensation: $630.27
SEATING CAPACITY: 25

Sidewalk Cafe Permit and approved plan must be posted at all times.

This grant of privilege #1117842 for a sidewalk cafe shall be subject to the provisions of Section 10-28-800 though 10-28-885 of the Municipal Code of Chicago and the directions of the Commissioner of Department of Business Affairs and Consumer Protection, the Commissioner of Streets and Sanitation, and the Commissioner of Transportation.

The permit holder agrees to hold the City of Chicago harmless for any damage, relocation or replacement costs associated with damage, relocation or removal of private property caused by the City performing work in the public way.

Authority for the above named privilege is herein given and granted from and after March 1, 2015 through and including December 1, 2015.

Alderman _____

Roberto Maldonado 26th Ward

**Department of Business Affairs and Consumer Protection**
Small Business Center - Public Way Use Unit
City Hall - 121 N. LaSalle Street, Room 800 • Chicago, IL 60602
312-74-GOBIZ / 312-744-6249 • (312) 744-1944 (TTY)
http://www.cityofchicago.org/bacp

**03/18/2015**

Alderman **Roberto Maldonado**
Ward # **26**
City of Chicago
City Hall, Room **300**
121 North LaSalle Street
Chicago, Illinois 60602

Re: An ordinance to use and maintain a portion of the public right-of-way for **three (3) sidewalk cafe(s)** for **BLACK BEETLE BAR & GRILL**, adjacent to the premises known as **2532 W. Chicago Ave.**.

Dear Alderman **Roberto Maldonado**:

The applicant referenced above has requested the use of the public right-of-way for a **sidewalk cafe(s)**. An ordinance has been prepared by the Department of Business Affairs and Consumer Protection – Small Business Center - Public Way Use Unit for presentation to the City Council. Because this request was made for properties located in your ward, as approved by you as per the attached, I respectfully request that you introduce the attached ordinance at the next City Council meeting.

If you have any questions regarding this ordinance, please contact Anthony Bertuca at (312) 744-5506.

**Department of Business Affairs and Consumer Protection**

# City of Chicago

O2015-1711

## Office of the City Clerk

## Document Tracking Sheet

| | |
|---|---|
| **Meeting Date:** | 3/18/2015 |
| **Sponsor(s):** | Maldonado (26) |
| **Type:** | Ordinance |
| **Title:** | Sidewalk cafe(s) for Vainilla Bean Bake Shop, Inc. |
| **Committee(s) Assignment:** | Committee on Transportation and Public Way |

ORDINANCE
VAINILLA BEAN BAKE SHOP INC.
Acct. No. 388502 - 1
Permit No. 1117748

*Be It Ordained by the City Council of the City of Chicago:*

Permission and authority are hereby given and granted to VAINILLA BEAN BAKE SHOP INC. upon the terms and subject to the conditions of this ordinance, to maintain and use a portion of the public right of way for a sidewalk cafe adjacent to its premises located at 2627 W. Division St.. Said sidewalk cafe area #1 shall be fifteen (15) feet in length and twelve (12) feet in width for a total of one hundred eighty (180) square feet and shall allow six (6) feet of clear space from the face of the curb/building line along W. Division Street. The compensation for said space and the days and hours of operation for the sidewalk cafe shall be as follows:

Tuesday through Saturday 8:00 a.m. to 5:00 p.m.
Compensation: $600.00
SEATING CAPACITY: 16

Sidewalk Cafe Permit and approved plan must be posted at all times.

This grant of privilege #1117748 for a sidewalk cafe shall be subject to the provisions of Section 10-28-800 though 10-28-885 of the Municipal Code of Chicago and the directions of the Commissioner of Department of Business Affairs and Consumer Protection, the Commissioner of Streets and Sanitation, and the Commissioner of Transportation.

The permit holder agrees to hold the City of Chicago harmless for any damage, relocation or replacement costs associated with damage, relocation or removal of private property caused by the City performing work in the public way.

Authority for the above named privilege is herein given and granted from and after March 1, 2015 through and including December 1, 2015.

Alderman _____

Roberto Maldonado 26th Ward

**Department of Business Affairs and Consumer Protection**
Small Business Center - Public Way Use Unit
City Hall - 121 N. LaSalle Street, Room 800 • Chicago, IL 60602
312-74-GOBIZ / 312-744-6249 • (312) 744-1944 (TTY)
http://www.cityofchicago.org/bacp

**03/18/2015**

Alderman **Roberto Maldonado**
Ward # **26**
City of Chicago
City Hall, Room **300**
121 North LaSalle Street
Chicago, Illinois 60602

Re: An ordinance to use and maintain a portion of the public right-of-way for **one (1) sidewalk cafe(s)** for **VAINILLA BEAN BAKE SHOP INC.**, adjacent to the premises known as **2627 W. Division St.**.

Dear Alderman **Roberto Maldonado**:

The applicant referenced above has requested the use of the public right-of-way for a **sidewalk cafe(s)**. An ordinance has been prepared by the Department of Business Affairs and Consumer Protection – Small Business Center - Public Way Use Unit for presentation to the City Council. Because this request was made for properties located in your ward, as approved by you as per the attached, I respectfully request that you introduce the attached ordinance at the next City Council meeting.

If you have any questions regarding this ordinance, please contact Anthony Bertuca at (312) 744-5506.

**Department of Business Affairs and Consumer Protection**

# City of Chicago

O2015-1729

## Office of the City Clerk

## Document Tracking Sheet

| | |
|---|---|
| **Meeting Date:** | 3/18/2015 |
| **Sponsor(s):** | Burnett (27) |
| **Type:** | Ordinance |
| **Title:** | Sidewalk cafe(s) for Alhambra Palace Restaurant |
| **Committee(s) Assignment:** | Committee on Transportation and Public Way |

ORDINANCE
ALHAMBRA PALACE RESTAURANT
Acct. No. 289871 - 1
Permit No. 1117665

*Be It Ordained by the City Council of the City of Chicago:*

Permission and authority are hereby given and granted to ALHAMBRA PALACE RESTAURANT upon the terms and subject to the conditions of this ordinance, to maintain and use a portion of the public right of way for a sidewalk cafe adjacent to its premises located at 1240 W. Randolph St.. Said sidewalk cafe area #1 shall be sixty-three (63) feet in length and ten (10) feet in width for a total of six hundred thirty (630) square feet and shall allow six (6) feet of clear space from the face of the curb/building line along W. Randolph Street. The compensation for said space and the days and hours of operation for the sidewalk cafe shall be as follows:

Monday through Sunday 11:00 a.m. to 11:00 p.m.
Compensation: $693.00
SEATING CAPACITY: 24

Sidewalk Cafe Permit and approved plan must be posted at all times.

This grant of privilege #1117665 for a sidewalk cafe shall be subject to the provisions of Section 10-28-800 though 10-28-885 of the Municipal Code of Chicago and the directions of the Commissioner of Department of Business Affairs and Consumer Protection, the Commissioner of Streets and Sanitation, and the Commissioner of Transportation.

The permit holder agrees to hold the City of Chicago harmless for any damage, relocation or replacement costs associated with damage, relocation or removal of private property caused by the City performing work in the public way.

Authority for the above named privilege is herein given and granted from and after March 1, 2015 through and including December 1, 2015.

Alderman _____

Walter Burnett Jr. 27th Ward

# City of Chicago

O2015-1730

## Office of the City Clerk

## Document Tracking Sheet

| | |
|---|---|
| **Meeting Date:** | 3/18/2015 |
| **Sponsor(s):** | Burnett (27) |
| **Type:** | Ordinance |
| **Title:** | Sidewalk cafe(s) for Bar Takito |
| **Committee(s) Assignment:** | Committee on Transportation and Public Way |

ORDINANCE
BAR TAKITO
Acct. No. 390382 - 1
Permit No. 1117587

*Be It Ordained by the City Council of the City of Chicago:*

Permission and authority are hereby given and granted to BAR TAKITO upon the terms and subject to the conditions of this ordinance, to maintain and use a portion of the public right of way for a sidewalk cafe adjacent to its premises located at 952 W. Lake St.. Said sidewalk cafe area #1 shall be thirty-seven point three three (37.33) feet in length and four (4) feet in width, area #2 shall be fifty-two point zero eight (52.08) feet in length and twelve (12) feet in width for a total of seven hundred seventy-four point two eight (774.28) square feet and shall allow six (6) feet of clear space from the face of the curb/building line along N. Morgan. The compensation for said space and the days and hours of operation for the sidewalk cafe shall be as follows:

Monday through Sunday 11:00 a.m. to 12:00 midnight
Compensation: $851.71
SEATING CAPACITY: 56

Sidewalk Cafe Permit and approved plan must be posted at all times.

This grant of privilege #1117587 for a sidewalk cafe shall be subject to the provisions of Section 10-28-800 though 10-28-885 of the Municipal Code of Chicago and the directions of the Commissioner of Department of Business Affairs and Consumer Protection, the Commissioner of Streets and Sanitation, and the Commissioner of Transportation.

The permit holder agrees to hold the City of Chicago harmless for any damage, relocation or replacement costs associated with damage, relocation or removal of private property caused by the City performing work in the public way.

Authority for the above named privilege is herein given and granted from and after March 1, 2015 through and including December 1, 2015.

Alderman _____

Walter Burnett Jr. 27th Ward

# City of Chicago

O2015-1732

## Office of the City Clerk

## Document Tracking Sheet

| | |
|---|---|
| **Meeting Date:** | 3/18/2015 |
| **Sponsor(s):** | Burnett (27) |
| **Type:** | Ordinance |
| **Title:** | Sidewalk cafe(s) for Dinotto Pizzeria (Catering) |
| **Committee(s) Assignment:** | Committee on Transportation and Public Way |

ORDINANCE
DINOTTO PIZZERIA (CATERING)
Acct. No. 392994 - 1
Permit No. 1117743

*Be It Ordained by the City Council of the City of Chicago:*

Permission and authority are hereby given and granted to DINOTTO PIZZERIA (CATERING) upon the terms and subject to the conditions of this ordinance, to maintain and use a portion of the public right of way for a sidewalk cafe adjacent to its premises located at 1551 N. Wells St.. Said sidewalk cafe area #1 shall be twenty (20) feet in length and nine point one seven (9.17) feet in width for a total of one hundred eighty-three point four (183.4) square feet and shall allow six (6) feet of clear space from the face of the curb/building line along North Wells Street. The compensation for said space and the days and hours of operation for the sidewalk cafe shall be as follows:

Sunday 9:00 a.m. to 11:30 p.m. Monday 11:00 a.m. to 11:30 p.m. Tuesday through Saturday 11:00 a.m. to 12:00 midnight
Compensation: $600.00
SEATING CAPACITY: 18

Sidewalk Cafe Permit and approved plan must be posted at all times.

This grant of privilege #1117743 for a sidewalk cafe shall be subject to the provisions of Section 10-28-800 though 10-28-885 of the Municipal Code of Chicago and the directions of the Commissioner of Department of Business Affairs and Consumer Protection, the Commissioner of Streets and Sanitation, and the Commissioner of Transportation.

The permit holder agrees to hold the City of Chicago harmless for any damage, relocation or replacement costs associated with damage, relocation or removal of private property caused by the City performing work in the public way.

Authority for the above named privilege is herein given and granted from and after March 1, 2015 through and including December 1, 2015.

Alderman _____

Walter Burnett Jr. 27th Ward

# City of Chicago

O2015-1734

## Office of the City Clerk

## Document Tracking Sheet

| | |
|---|---|
| **Meeting Date:** | 3/18/2015 |
| **Sponsor(s):** | Burnett (27) |
| **Type:** | Ordinance |
| **Title:** | Sidewalk cafe(s) for Farmhouse |
| **Committee(s) Assignment:** | Committee on Transportation and Public Way |

ORDINANCE
FARMHOUSE
Acct. No. 314886 - 1
Permit No. 1117649

*Be It Ordained by the City Council of the City of Chicago:*

Permission and authority are hereby given and granted to FARMHOUSE upon the terms and subject to the conditions of this ordinance, to maintain and use a portion of the public right of way for a sidewalk cafe adjacent to its premises located at 228 W. Chicago Ave.. Said sidewalk cafe area #1 shall be twenty (20) feet in length and eight point five (8.5) feet in width for a total of one hundred seventy (170) square feet and shall allow six (6) feet of clear space from the face of the curb/building line along W. Chicago Avenue. The compensation for said space and the days and hours of operation for the sidewalk cafe shall be as follows:

Sunday through Saturday 8:00 a.m. to 12:00 a.m.
Compensation: $600.00
SEATING CAPACITY: 20

Sidewalk Cafe Permit and approved plan must be posted at all times.

This grant of privilege #1117649 for a sidewalk cafe shall be subject to the provisions of Section 10-28-800 though 10-28-885 of the Municipal Code of Chicago and the directions of the Commissioner of Department of Business Affairs and Consumer Protection, the Commissioner of Streets and Sanitation, and the Commissioner of Transportation.

The permit holder agrees to hold the City of Chicago harmless for any damage, relocation or replacement costs associated with damage, relocation or removal of private property caused by the City performing work in the public way.

Authority for the above named privilege is herein given and granted from and after March 1, 2015 through and including December 1, 2015.

Alderman _____

Walter Burnett Jr. 27th Ward

# City of Chicago

O2015-1736

## Office of the City Clerk

## Document Tracking Sheet

| | |
|---|---|
| **Meeting Date:** | 3/18/2015 |
| **Sponsor(s):** | Burnett (27) |
| **Type:** | Ordinance |
| **Title:** | Sidewalk cafe(s) for Formento's |
| **Committee(s) Assignment:** | Committee on Transportation and Public Way |

ORDINANCE
FORMENTO'S
Acct. No. 393943 - 1
Permit No. 1116052

*Be It Ordained by the City Council of the City of Chicago:*

Permission and authority are hereby given and granted to FORMENTO'S upon the terms and subject to the conditions of this ordinance, to maintain and use a portion of the public right of way for a sidewalk cafe adjacent to its premises located at 917-923 W. Randolph St.. Said sidewalk cafe area #1 shall be twenty-two point five eight (22.58) feet in length and six point six seven (6.67) feet in width, area #2 shall be sixty point five eight (60.58) feet in length and nine point nine two (9.92) feet in width for a total of seven hundred fifty-one point five six (751.56) square feet and shall allow six (6) feet of clear space from the face of the curb/building line along N. Sangamon, W. Randolph. The compensation for said space and the days and hours of operation for the sidewalk cafe shall be as follows:

Monday through Sunday 8:00 a.m. to 12:00 midnight
Compensation: $826.72
SEATING CAPACITY: 52

Sidewalk Cafe Permit and approved plan must be posted at all times.

This grant of privilege #1116052 for a sidewalk cafe shall be subject to the provisions of Section 10-28-800 though 10-28-885 of the Municipal Code of Chicago and the directions of the Commissioner of Department of Business Affairs and Consumer Protection, the Commissioner of Streets and Sanitation, and the Commissioner of Transportation.

The permit holder agrees to hold the City of Chicago harmless for any damage, relocation or replacement costs associated with damage, relocation or removal of private property caused by the City performing work in the public way.

Authority for the above named privilege is herein given and granted from and after March 1, 2015 through and including December 1, 2015.

Alderman _____

Walter Burnett Jr. 27th Ward

# City of Chicago

O2015-1744

## Office of the City Clerk

## Document Tracking Sheet

| | |
|---|---|
| **Meeting Date:** | 3/18/2015 |
| **Sponsor(s):** | Burnett (27) |
| **Type:** | Ordinance |
| **Title:** | Sidewalk cafe(s) for Girl & the Goat |
| **Committee(s) Assignment:** | Committee on Transportation and Public Way |

ORDINANCE
GIRL & THE GOAT
Acct. No. 347093 - 1
Permit No. 1117853

*Be It Ordained by the City Council of the City of Chicago:*

Permission and authority are hereby given and granted to GIRL & THE GOAT upon the terms and subject to the conditions of this ordinance, to maintain and use a portion of the public right of way for a sidewalk cafe adjacent to its premises located at 809-813 W. Randolph St.. Said sidewalk cafe area #1 shall be thirty-six point five eight (36.58) feet in length and nine point zero eight (9.08) feet in width for a total of three hundred thirty-two point one five (332.15) square feet and shall allow six (6) feet of clear space from the face of the curb/building line along W Randolph St. The compensation for said space and the days and hours of operation for the sidewalk cafe shall be as follows:

Monday 4:30 p.m. until 12:00 Midnight Tuesday through Friday 11:30 a.m. until 12:00 Midnight Saturday and Sunday 10:00 a.m. until 12:00 Midnight
Compensation: $600.00
SEATING CAPACITY: 24

Sidewalk Cafe Permit and approved plan must be posted at all times.

This grant of privilege #1117853 for a sidewalk cafe shall be subject to the provisions of Section 10-28-800 though 10-28-885 of the Municipal Code of Chicago and the directions of the Commissioner of Department of Business Affairs and Consumer Protection, the Commissioner of Streets and Sanitation, and the Commissioner of Transportation.

The permit holder agrees to hold the City of Chicago harmless for any damage, relocation or replacement costs associated with damage, relocation or removal of private property caused by the City performing work in the public way.

Authority for the above named privilege is herein given and granted from and after March 1, 2015 through and including December 1, 2015.

Alderman

Walter Burnett Jr. 27th Ward

# City of Chicago

O2015-1745

Office of the City Clerk

Document Tracking Sheet

| | |
|---|---|
| **Meeting Date:** | 3/18/2015 |
| **Sponsor(s):** | Burnett (27) |
| **Type:** | Ordinance |
| **Title:** | Sidewalk cafe(s) for Kaiser Tiger |
| **Committee(s) Assignment:** | Committee on Transportation and Public Way |

ORDINANCE
KAISER TIGER
Acct. No. 22928 - 7
Permit No. 1117830

*Be It Ordained by the City Council of the City of Chicago:*

Permission and authority are hereby given and granted to KAISER TIGER upon the terms and subject to the conditions of this ordinance, to maintain and use a portion of the public right of way for a sidewalk cafe adjacent to its premises located at 1415 W. Randolph St.. Said sidewalk cafe area #1 shall be ninety (90) feet in length and eight point five eight (8.58) feet in width for a total of seven hundred seventy-two point two (772.2) square feet and shall allow six (6) feet of clear space from the face of the curb/building line along W. Randolph Street. The compensation for said space and the days and hours of operation for the sidewalk cafe shall be as follows:

Sunday through Thursday 11:00 a.m. to 11:00 p.m. Friday and Saturday 11:00 a.m. to 12:00 midnight
Compensation: $849.42
SEATING CAPACITY: 51

Sidewalk Cafe Permit and approved plan must be posted at all times.

This grant of privilege #1117830 for a sidewalk cafe shall be subject to the provisions of Section 10-28-800 though 10-28-885 of the Municipal Code of Chicago and the directions of the Commissioner of Department of Business Affairs and Consumer Protection, the Commissioner of Streets and Sanitation, and the Commissioner of Transportation.

The permit holder agrees to hold the City of Chicago harmless for any damage, relocation or replacement costs associated with damage, relocation or removal of private property caused by the City performing work in the public way.

Authority for the above named privilege is herein given and granted from and after March 1, 2015 through and including December 1, 2015.

Alderman _____

Walter Burnett Jr. 27th Ward

# City of Chicago

O2015-1747

## Office of the City Clerk

## Document Tracking Sheet

| | |
|---|---|
| **Meeting Date:** | 3/18/2015 |
| **Sponsor(s):** | Burnett (27) |
| **Type:** | Ordinance |
| **Title:** | Sidewalk cafe(s) for Kiki's Bistro |
| **Committee(s) Assignment:** | Committee on Transportation and Public Way |

ORDINANCE
KIKI'S BISTRO
Acct. No. 86724 - 2
Permit No. 1117714

*Be It Ordained by the City Council of the City of Chicago:*

Permission and authority are hereby given and granted to KIKI'S BISTRO upon the terms and subject to the conditions of this ordinance, to maintain and use a portion of the public right of way for a sidewalk cafe adjacent to its premises located at 900 N. Franklin St.. Said sidewalk cafe area #1 shall be sixty-five (65) feet in length and eight (8) feet in width for a total of five hundred twenty (520) square feet and shall allow six (6) feet of clear space from the face of the curb/building line along W. Locust. The compensation for said space and the days and hours of operation for the sidewalk cafe shall be as follows:

Monday through Saturday11:30 a.m. to 12:00 midnight
Compensation: $600.00
SEATING CAPACITY: 42

Sidewalk Cafe Permit and approved plan must be posted at all times.

This grant of privilege #1117714 for a sidewalk cafe shall be subject to the provisions of Section 10-28-800 though 10-28-885 of the Municipal Code of Chicago and the directions of the Commissioner of Department of Business Affairs and Consumer Protection, the Commissioner of Streets and Sanitation, and the Commissioner of Transportation.

The permit holder agrees to hold the City of Chicago harmless for any damage, relocation or replacement costs associated with damage, relocation or removal of private property caused by the City performing work in the public way.

Authority for the above named privilege is herein given and granted from and after March 1, 2015 through and including December 1, 2015.

Alderman _____

Walter Burnett Jr. 27th Ward

# City of Chicago

O2015-1751

## Office of the City Clerk

## Document Tracking Sheet

| | |
|---|---|
| **Meeting Date:** | 3/18/2015 |
| **Sponsor(s):** | Burnett (27) |
| **Type:** | Ordinance |
| **Title:** | Sidewalk cafe(s) for Little Goat Diner |
| **Committee(s) Assignment:** | Committee on Transportation and Public Way |

ORDINANCE
LITTLE GOAT DINER
Acct. No. 368459 - 1
Permit No. 1117849

*Be It Ordained by the City Council of the City of Chicago:*

Permission and authority are hereby given and granted to LITTLE GOAT DINER upon the terms and subject to the conditions of this ordinance, to maintain and use a portion of the public right of way for a sidewalk cafe adjacent to its premises located at 818-822 W. Randolph St.. Said sidewalk cafe area #1 shall be seventy-two point five (72.5) feet in length and eight point four two (8.42) feet in width for a total of six hundred ten point four five (610.45) square feet and shall allow six (6) feet of clear space from the face of the curb/building line along W. Randolph Street. The compensation for said space and the days and hours of operation for the sidewalk cafe shall be as follows:

Sunday through Thursday 10:00 a.m. to 11:00 p.m. Friday and Saturday 10:00 a.m. to 12:00 midnight
Compensation: $671.50
SEATING CAPACITY: 36

Sidewalk Cafe Permit and approved plan must be posted at all times.

This grant of privilege #1117849 for a sidewalk cafe shall be subject to the provisions of Section 10-28-800 though 10-28-885 of the Municipal Code of Chicago and the directions of the Commissioner of Department of Business Affairs and Consumer Protection, the Commissioner of Streets and Sanitation, and the Commissioner of Transportation.

The permit holder agrees to hold the City of Chicago harmless for any damage, relocation or replacement costs associated with damage, relocation or removal of private property caused by the City performing work in the public way.

Authority for the above named privilege is herein given and granted from and after March 1, 2015 through and including December 1, 2015.

Alderman _____

Walter Burnett Jr. 27th Ward

# City of Chicago

O2015-1753

## Office of the City Clerk

## Document Tracking Sheet

| | |
|---|---|
| **Meeting Date:** | 3/18/2015 |
| **Sponsor(s):** | Burnett (27) |
| **Type:** | Ordinance |
| **Title:** | Sidewalk cafe(s) for Mahoney's |
| **Committee(s) Assignment:** | Committee on Transportation and Public Way |

ORDINANCE
MAHONEY'S
Acct. No. 294147 - 1
Permit No. 1117638

*Be It Ordained by the City Council of the City of Chicago:*

Permission and authority are hereby given and granted to MAHONEY'S upon the terms and subject to the conditions of this ordinance, to maintain and use a portion of the public right of way for a sidewalk cafe adjacent to its premises located at 551 N. Ogden Ave.. Said sidewalk cafe area #1 shall be fifty (50) feet in length and seven (7) feet in width, area #2 shall be forty (40) feet in length and eight (8) feet in width, area #3 shall be thirty-five (35) feet in length and eight (8) feet in width for a total of nine hundred fifty (950) square feet and shall allow six (6) feet of clear space from the face of the curb/building line along N. Racine, N. Ogden, W. Ohio. The compensation for said space and the days and hours of operation for the sidewalk cafe shall be as follows:

Sunday thru Saturday 11:00am to 11:00pm.
Compensation: $1,045.00
SEATING CAPACITY: 73

Sidewalk Cafe Permit and approved plan must be posted at all times.

This grant of privilege #1117638 for a sidewalk cafe shall be subject to the provisions of Section 10-28-800 though 10-28-885 of the Municipal Code of Chicago and the directions of the Commissioner of Department of Business Affairs and Consumer Protection, the Commissioner of Streets and Sanitation, and the Commissioner of Transportation.

The permit holder agrees to hold the City of Chicago harmless for any damage, relocation or replacement costs associated with damage, relocation or removal of private property caused by the City performing work in the public way.

Authority for the above named privilege is herein given and granted from and after March 1, 2015 through and including December 1, 2015.

Alderman _____

Walter Burnett Jr. 27th Ward

# City of Chicago

O2015-1756

## Office of the City Clerk

## Document Tracking Sheet

| | |
|---|---|
| **Meeting Date:** | 3/18/2015 |
| **Sponsor(s):** | Burnett (27) |
| **Type:** | Ordinance |
| **Title:** | Sidewalk cafe(s) for Next Restaurant |
| **Committee(s) Assignment:** | Committee on Transportation and Public Way |

ORDINANCE
NEXT RESTAURANT
Acct. No. 355004 - 1
Permit No. 1117644

*Be It Ordained by the City Council of the City of Chicago:*

Permission and authority are hereby given and granted to NEXT RESTAURANT upon the terms and subject to the conditions of this ordinance, to maintain and use a portion of the public right of way for a sidewalk cafe adjacent to its premises located at 953-55 W. Fulton Market . Said sidewalk cafe area #1 shall be fifty-one point eight three (51.83) feet in length and seven point six seven (7.67) feet in width, area #2 shall be fifty-two (52) feet in length and six point six seven (6.67) feet in width, area #3 shall be twenty-nine point one seven (29.17) feet in length and six point six seven (6.67) feet in width for a total of nine hundred thirty-eight point nine four (938.94) square feet and shall allow six (6) feet of clear space from the face of the curb/building line along W Fulton Market, N Morgan St. The compensation for said space and the days and hours of operation for the sidewalk cafe shall be as follows:

Monday through Sunday 11:00 a.m. to 12:00 a.m.
Compensation: $1,032.83
SEATING CAPACITY: 52

Sidewalk Cafe Permit and approved plan must be posted at all times.

This grant of privilege #1117644 for a sidewalk cafe shall be subject to the provisions of Section 10-28-800 though 10-28-885 of the Municipal Code of Chicago and the directions of the Commissioner of Department of Business Affairs and Consumer Protection, the Commissioner of Streets and Sanitation, and the Commissioner of Transportation.

The permit holder agrees to hold the City of Chicago harmless for any damage, relocation or replacement costs associated with damage, relocation or removal of private property caused by the City performing work in the public way.

Authority for the above named privilege is herein given and granted from and after March 1, 2015 through and including December 1, 2015.

Alderman _____

Walter Burnett Jr. 27th Ward

# City of Chicago

O2015-1758

## Office of the City Clerk

## Document Tracking Sheet

| | |
|---|---|
| **Meeting Date:** | 3/18/2015 |
| **Sponsor(s):** | Burnett (27) |
| **Type:** | Ordinance |
| **Title:** | Sidewalk cafe(s) for Nohea Cafe |
| **Committee(s) Assignment:** | Committee on Transportation and Public Way |

ORDINANCE
NOHEA CAFE
Acct. No. 346746 - 2
Permit No. 1117763

*Be It Ordained by the City Council of the City of Chicago:*

Permission and authority are hereby given and granted to NOHEA CAFE upon the terms and subject to the conditions of this ordinance, to maintain and use a portion of the public right of way for a sidewalk cafe adjacent to its premises located at 1312 W. Madison St.. Said sidewalk cafe area #1 shall be twenty-one point three three (21.33) feet in length and eight point five (8.5) feet in width for a total of one hundred eighty-one point three one (181.31) square feet and shall allow six (6) feet of clear space from the face of the curb/building line along Ada Street. The compensation for said space and the days and hours of operation for the sidewalk cafe shall be as follows:

Monday through Sunday 8:00 a.m. to 8:00 p.m.
Compensation: $600.00
SEATING CAPACITY: 20

Sidewalk Cafe Permit and approved plan must be posted at all times.

This grant of privilege #1117763 for a sidewalk cafe shall be subject to the provisions of Section 10-28-800 though 10-28-885 of the Municipal Code of Chicago and the directions of the Commissioner of Department of Business Affairs and Consumer Protection, the Commissioner of Streets and Sanitation, and the Commissioner of Transportation.

The permit holder agrees to hold the City of Chicago harmless for any damage, relocation or replacement costs associated with damage, relocation or removal of private property caused by the City performing work in the public way.

Authority for the above named privilege is herein given and granted from and after March 1, 2015 through and including December 1, 2015.

Alderman _____

Walter Burnett Jr. 27th Ward

# City of Chicago

O2015-1759

## Office of the City Clerk

## Document Tracking Sheet

| | |
|---|---|
| **Meeting Date:** | 3/18/2015 |
| **Sponsor(s):** | Burnett (27) |
| **Type:** | Ordinance |
| **Title:** | Sidewalk cafe(s) for Porkchop |
| **Committee(s) Assignment:** | Committee on Transportation and Public Way |

ORDINANCE
PORKCHOP
Acct. No. 271816 - 1
Permit No. 1117854

*Be It Ordained by the City Council of the City of Chicago:*

Permission and authority are hereby given and granted to PORKCHOP upon the terms and subject to the conditions of this ordinance, to maintain and use a portion of the public right of way for a sidewalk cafe adjacent to its premises located at 941 W. Randolph St.. Said sidewalk cafe area #1 shall be thirty-eight (38) feet in length and ten (10) feet in width for a total of three hundred eighty (380) square feet and shall allow six (6) feet of clear space from the face of the curb/building line along W. Randolph Street. The compensation for said space and the days and hours of operation for the sidewalk cafe shall be as follows:

Monday through Friday 11:00 a.m. to 3:30 p.m. & 5:30pm to 11:00pm Saturday & Sunday 5:30 a.m. to 11:00pm.
Compensation: $600.00
SEATING CAPACITY: 36

Sidewalk Cafe Permit and approved plan must be posted at all times.

This grant of privilege #1117854 for a sidewalk cafe shall be subject to the provisions of Section 10-28-800 though 10-28-885 of the Municipal Code of Chicago and the directions of the Commissioner of Department of Business Affairs and Consumer Protection, the Commissioner of Streets and Sanitation, and the Commissioner of Transportation.

The permit holder agrees to hold the City of Chicago harmless for any damage, relocation or replacement costs associated with damage, relocation or removal of private property caused by the City performing work in the public way.

Authority for the above named privilege is herein given and granted from and after March 1, 2015 through and including December 1, 2015.

Alderman _____

Walter Burnett Jr. 27th Ward

# City of Chicago

O2015-1761

## Office of the City Clerk

## Document Tracking Sheet

| | |
|---|---|
| **Meeting Date:** | 3/18/2015 |
| **Sponsor(s):** | Burnett (27) |
| **Type:** | Ordinance |
| **Title:** | Sidewalk cafe(s) for Viaggio |
| **Committee(s) Assignment:** | Committee on Transportation and Public Way |

ORDINANCE
VIAGGIO
Acct. No. 275310 - 1
Permit No. 1117875

*Be It Ordained by the City Council of the City of Chicago:*

Permission and authority are hereby given and granted to VIAGGIO upon the terms and subject to the conditions of this ordinance, to maintain and use a portion of the public right of way for a sidewalk cafe adjacent to its premises located at 1330 W. Madison St.. Said sidewalk cafe area #1 shall be twenty-four (24) feet in length and four (4) feet in width, area #2 shall be ten (10) feet in length and four (4) feet in width, area #3 shall be ten (10) feet in length and four (4) feet in width for a total of one hundred seventy-six (176) square feet and shall allow six (6) feet of clear space from the face of the curb/building line along W. Madison Street. The compensation for said space and the days and hours of operation for the sidewalk cafe shall be as follows:

Monday through Sunday 8:00 a.m. to 12:00 midnight
Compensation: $600.00
SEATING CAPACITY: 26

Sidewalk Cafe Permit and approved plan must be posted at all times.

This grant of privilege #1117875 for a sidewalk cafe shall be subject to the provisions of Section 10-28-800 though 10-28-885 of the Municipal Code of Chicago and the directions of the Commissioner of Department of Business Affairs and Consumer Protection, the Commissioner of Streets and Sanitation, and the Commissioner of Transportation.

The permit holder agrees to hold the City of Chicago harmless for any damage, relocation or replacement costs associated with damage, relocation or removal of private property caused by the City performing work in the public way.

Authority for the above named privilege is herein given and granted from and after March 1, 2015 through and including December 1, 2015.

Alderman _____

Walter Burnett Jr. 27th Ward

# City of Chicago

O2015-1772

## Office of the City Clerk

## Document Tracking Sheet

| | |
|---|---|
| **Meeting Date:** | 3/18/2015 |
| **Sponsor(s):** | Reboyras (30) |
| **Type:** | Ordinance |
| **Title:** | Sidewalk cafe(s) for Tixteco Mexican Restaurant |
| **Committee(s) Assignment:** | Committee on Transportation and Public Way |

ORDINANCE
TIXTECO MEXICAN RESTAURANT
Acct. No. 378045 - 1
Permit No. 1117766

*Be It Ordained by the City Council of the City of Chicago:*

Permission and authority are hereby given and granted to TIXTECO MEXICAN RESTAURANT upon the terms and subject to the conditions of this ordinance, to maintain and use a portion of the public right of way for a sidewalk cafe adjacent to its premises located at 3334 N. Milwaukee Ave.. Said sidewalk cafe area #1 shall be twenty-four (24) feet in length and five (5) feet in width for a total of one hundred twenty (120) square feet and shall allow six (6) feet of clear space from the face of the curb/building line along Keystone Street. The compensation for said space and the days and hours of operation for the sidewalk cafe shall be as follows:

Monday through Thursday 11:00 a.m. until 9:00 p.m. Friday and Saturday 11:00 a.m. until 11:00 p.m. Sunday 11:00 a.m. until 8:00 p.m.
Compensation: $600.00
SEATING CAPACITY: 16

Sidewalk Cafe Permit and approved plan must be posted at all times.

This grant of privilege #1117766 for a sidewalk cafe shall be subject to the provisions of Section 10-28-800 through 10-28-885 of the Municipal Code of Chicago and the directions of the Commissioner of Department of Business Affairs and Consumer Protection, the Commissioner of Streets and Sanitation, and the Commissioner of Transportation.

The permit holder agrees to hold the City of Chicago harmless for any damage, relocation or replacement costs associated with damage, relocation or removal of private property caused by the City performing work in the public way.

Authority for the above named privilege is herein given and granted from and after March 1, 2015 through and including December 1, 2015.

Alderman _____

Ariel Reboyras 30th Ward

**Department of Business Affairs and Consumer Protection**
Small Business Center - Public Way Use Unit
City Hall - 121 N LaSalle Street, Room 800 • Chicago, IL 60602
312-74-GOBIZ / 312-744-6249 • (312) 744-1944 (TTY)
http://www.cityofchicago.org/bacp

**03/18/2015**

Alderman **Ariel Reboyras**
Ward # **30**
City of Chicago
City Hall, Room **203**
121 North LaSalle Street
Chicago, Illinois 60602

Re: An ordinance to use and maintain a portion of the public right-of-way for **one (1) sidewalk cafe(s)** for **TIXTECO MEXICAN RESTAURANT**, adjacent to the premises known as **3334 N. Milwaukee Ave.**.

Dear Alderman **Ariel Reboyras**:

The applicant referenced above has requested the use of the public right-of-way for a **sidewalk cafe(s)**. An ordinance has been prepared by the Department of Business Affairs and Consumer Protection – Small Business Center - Public Way Use Unit for presentation to the City Council. Because this request was made for properties located in your ward, as approved by you as per the attached, I respectfully request that you introduce the attached ordinance at the next City Council meeting.

If you have any questions regarding this ordinance, please contact Anthony Bertuca at (312) 744-5506.

**Department of Business Affairs and Consumer Protection**

# City of Chicago

O2015-1786

## Office of the City Clerk

## Document Tracking Sheet

| | |
|---|---|
| **Meeting Date:** | 3/18/2015 |
| **Sponsor(s):** | Waguespack (32) |
| **Type:** | Ordinance |
| **Title:** | Sidewalk cafe(s) for Ani |
| **Committee(s) Assignment:** | Committee on Transportation and Public Way |

ORDINANCE
ANI
Acct. No. 351033 - 1
Permit No. 1117857

*Be It Ordained by the City Council of the City of Chicago:*

Permission and authority are hereby given and granted to ANI upon the terms and subject to the conditions of this ordinance, to maintain and use a portion of the public right of way for a sidewalk cafe adjacent to its premises located at 3056 N. Lincoln Ave.. Said sidewalk cafe area #1 shall be twenty-five (25) feet in length and six (6) feet in width for a total of one hundred fifty (150) square feet and shall allow six (6) feet of clear space from the face of the curb/building line along N. Lincoln. The compensation for said space and the days and hours of operation for the sidewalk cafe shall be as follows:

Monday to Sunday - 11:00 am -11:00 pm
Compensation: $600.00
SEATING CAPACITY: 12

Sidewalk Cafe Permit and approved plan must be posted at all times.

This grant of privilege #1117857 for a sidewalk cafe shall be subject to the provisions of Section 10-28-800 though 10-28-885 of the Municipal Code of Chicago and the directions of the Commissioner of Department of Business Affairs and Consumer Protection, the Commissioner of Streets and Sanitation, and the Commissioner of Transportation.

The permit holder agrees to hold the City of Chicago harmless for any damage, relocation or replacement costs associated with damage, relocation or removal of private property caused by the City performing work in the public way.

Authority for the above named privilege is herein given and granted from and after March 1, 2015 through and including December 1, 2015.

Alderman Scott Waguespack

Scott Waguespack 32nd Ward

**Department of Business Affairs and Consumer Protection**
Small Business Center - Public Way Use Unit
City Hall - 121 N. LaSalle Street, Room 800 • Chicago, IL 60602
312-74-GOBIZ / 312-744-6249 • (312) 744-1944 (TTY)
http://www.cityofchicago.org/bacp

**03/18/2015**

Alderman **Scott Waguespack**
Ward # **32**
City of Chicago
City Hall, Room **300**
121 North LaSalle Street
Chicago, Illinois 60602

Re: An ordinance to use and maintain a portion of the public right-of-way for **one (1) sidewalk cafe(s)** for **ANI**, adjacent to the premises known as **3056 N. Lincoln Ave.**.

Dear Alderman **Scott Waguespack**:

The applicant referenced above has requested the use of the public right-of-way for a **sidewalk cafe(s)**. An ordinance has been prepared by the Department of Business Affairs and Consumer Protection – Small Business Center - Public Way Use Unit for presentation to the City Council. Because this request was made for properties located in your ward, as approved by you as per the attached, I respectfully request that you introduce the attached ordinance at the next City Council meeting.

If you have any questions regarding this ordinance, please contact Anthony Bertuca at (312) 744-5506.

**Department of Business Affairs and Consumer Protection**

# City of Chicago

O2015-1788

## Office of the City Clerk

## Document Tracking Sheet

| | |
|---|---|
| **Meeting Date:** | 3/18/2015 |
| **Sponsor(s):** | Waguespack (32) |
| **Type:** | Ordinance |
| **Title:** | Sidewalk cafe(s) for Buona Terra Ristorante |
| **Committee(s) Assignment:** | Committee on Transportation and Public Way |

ORDINANCE
BUONA TERRA RISTORANTE
Acct. No. 220779 - 1
Permit No. 1117856

*Be It Ordained by the City Council of the City of Chicago:*

Permission and authority are hereby given and granted to BUONA TERRA RISTORANTE upon the terms and subject to the conditions of this ordinance, to maintain and use a portion of the public right of way for a sidewalk cafe adjacent to its premises located at 2535 N. California Ave.. Said sidewalk cafe area #1 shall be thirty-seven point one seven (37.17) feet in length and five point six seven (5.67) feet in width for a total of two hundred ten point seven five (210.75) square feet and shall allow six (6) feet of clear space from the face of the curb/building line along N. California Avenue. The compensation for said space and the days and hours of operation for the sidewalk cafe shall be as follows:

Tuesday through Friday 4:00 p.m. to 11:00 p.m. Saturday 10:00 a.m. to 11:00 p.m. Sunday 10:00 a.m. to 11:00 p.m.
Compensation: $600.00
SEATING CAPACITY: 23

Sidewalk Cafe Permit and approved plan must be posted at all times.

This grant of privilege #1117856 for a sidewalk cafe shall be subject to the provisions of Section 10-28-800 though 10-28-885 of the Municipal Code of Chicago and the directions of the Commissioner of Department of Business Affairs and Consumer Protection, the Commissioner of Streets and Sanitation, and the Commissioner of Transportation.

The permit holder agrees to hold the City of Chicago harmless for any damage, relocation or replacement costs associated with damage, relocation or removal of private property caused by the City performing work in the public way.

Authority for the above named privilege is herein given and granted from and after March 1, 2015 through and including December 1, 2015.

Alderman _____

Scott Waguespack 32nd Ward

**Department of Business Affairs and Consumer Protection**
Small Business Center - Public Way Use Unit
City Hall - 121 N LaSalle Street, Room 800 • Chicago, IL 60602
312-74-GOBIZ / 312-744-6249 • (312) 744-1944 (TTY)
http://www.cityofchicago.org/bacp

**03/18/2015**

Alderman **Scott Waguespack**
Ward # **32**
City of Chicago
City Hall, Room **300**
121 North LaSalle Street
Chicago, Illinois 60602

Re: An ordinance to use and maintain a portion of the public right-of-way for **one (1) sidewalk cafe(s)** for **BUONA TERRA RISTORANTE**, adjacent to the premises known as **2535 N. California Ave.**.

Dear Alderman **Scott Waguespack**:

The applicant referenced above has requested the use of the public right-of-way for a **sidewalk cafe(s)**. An ordinance has been prepared by the Department of Business Affairs and Consumer Protection – Small Business Center - Public Way Use Unit for presentation to the City Council. Because this request was made for properties located in your ward, as approved by you as per the attached, I respectfully request that you introduce the attached ordinance at the next City Council meeting.

If you have any questions regarding this ordinance, please contact Anthony Bertuca at (312) 744-5506.

**Department of Business Affairs and Consumer Protection**

# City of Chicago

O2015-1791

## Office of the City Clerk

## Document Tracking Sheet

| | |
|---|---|
| **Meeting Date:** | 3/18/2015 |
| **Sponsor(s):** | Waguespack (32) |
| **Type:** | Ordinance |
| **Title:** | Sidewalk cafe(s) for Cafe El Tapatio |
| **Committee(s) Assignment:** | Committee on Transportation and Public Way |

ORDINANCE
CAFE EL TAPATIO
Acct. No. 340860 - 1
Permit No. 1117868

*Be It Ordained by the City Council of the City of Chicago:*

Permission and authority are hereby given and granted to CAFE EL TAPATIO upon the terms and subject to the conditions of this ordinance, to maintain and use a portion of the public right of way for a sidewalk cafe adjacent to its premises located at 3400 N. Ashland Ave.. Said sidewalk cafe area #1 shall be sixty-three (63) feet in length and nine (9) feet in width for a total of five hundred sixty-seven (567) square feet and shall allow six (6) feet of clear space from the face of the curb/building line along W. Roscoe St.. The compensation for said space and the days and hours of operation for the sidewalk cafe shall be as follows:

Monday throughThursday 10:00 a.m. until 10:00 p.m. Friday and Satruday 9:00 a.m. until 12:00 Midnight Sunday 9:00 a.m. until 11:00 p.m.
Compensation: $623.70
SEATING CAPACITY: 46

Sidewalk Cafe Permit and approved plan must be posted at all times.

This grant of privilege #1117868 for a sidewalk cafe shall be subject to the provisions of Section 10-28-800 though 10-28-885 of the Municipal Code of Chicago and the directions of the Commissioner of Department of Business Affairs and Consumer Protection, the Commissioner of Streets and Sanitation, and the Commissioner of Transportation.

The permit holder agrees to hold the City of Chicago harmless for any damage, relocation or replacement costs associated with damage, relocation or removal of private property caused by the City performing work in the public way.

Authority for the above named privilege is herein given and granted from and after March 1, 2015 through and including December 1, 2015.

Alderman Scott Waguespack

Scott Waguespack 32nd Ward

**Department of Business Affairs and Consumer Protection**
Small Business Center - Public Way Use Unit
City Hall - 121 N LaSalle Street, Room 800 • Chicago, IL 60602
312-74-GOBIZ / 312-744-6249 • (312) 744-1944 (TTY)
http://www.cityofchicago.org/bacp

**03/18/2015**

Alderman **Scott Waguespack**
Ward # **32**
City of Chicago
City Hall, Room **300**
121 North LaSalle Street
Chicago, Illinois 60602

Re: An ordinance to use and maintain a portion of the public right-of-way for **one (1) sidewalk cafe(s)** for **CAFE EL TAPATIO**, adjacent to the premises known as **3400 N. Ashland Ave.**.

Dear Alderman **Scott Waguespack**:

The applicant referenced above has requested the use of the public right-of-way for a **sidewalk cafe(s)**. An ordinance has been prepared by the Department of Business Affairs and Consumer Protection – Small Business Center - Public Way Use Unit for presentation to the City Council. Because this request was made for properties located in your ward, as approved by you as per the attached, I respectfully request that you introduce the attached ordinance at the next City Council meeting.

If you have any questions regarding this ordinance, please contact Anthony Bertuca at (312) 744-5506.

**Department of Business Affairs and Consumer Protection**

# City of Chicago

O2015-1792

## Office of the City Clerk

## Document Tracking Sheet

| | |
|---|---|
| **Meeting Date:** | 3/18/2015 |
| **Sponsor(s):** | Waguespack (32) |
| **Type:** | Ordinance |
| **Title:** | Sidewalk cafe(s) for Floyd's Pub |
| **Committee(s) Assignment:** | Committee on Transportation and Public Way |

ORDINANCE
FLOYD'S PUB
Acct. No. 222699 - 1
Permit No. 1117555

*Be It Ordained by the City Council of the City of Chicago:*

Permission and authority are hereby given and granted to FLOYD'S PUB upon the terms and subject to the conditions of this ordinance, to maintain and use a portion of the public right of way for a sidewalk cafe adjacent to its premises located at 1944 N. Oakley Ave.. Said sidewalk cafe area #1 shall be fourteen (14) feet in length and seven (7) feet in width for a total of ninety-eight (98) square feet and shall allow six (6) feet of clear space from the face of the curb/building line along N. Oakley Avenue. The compensation for said space and the days and hours of operation for the sidewalk cafe shall be as follows:

Monday through Sunday 8:00 a.m. to 12:00 midnight
Compensation: $600.00
SEATING CAPACITY: 14

Sidewalk Cafe Permit and approved plan must be posted at all times.

This grant of privilege #1117555 for a sidewalk cafe shall be subject to the provisions of Section 10-28-800 though 10-28-885 of the Municipal Code of Chicago and the directions of the Commissioner of Department of Business Affairs and Consumer Protection, the Commissioner of Streets and Sanitation, and the Commissioner of Transportation.

The permit holder agrees to hold the City of Chicago harmless for any damage, relocation or replacement costs associated with damage, relocation or removal of private property caused by the City performing work in the public way.

Authority for the above named privilege is herein given and granted from and after March 1, 2015 through and including December 1, 2015.

Alderman _____

Scott Waguespack 32nd Ward

**Department of Business Affairs and Consumer Protection**
Small Business Center - Public Way Use Unit
City Hall - 121 N. LaSalle Street, Room 800 • Chicago, IL 60602
312-74-GOBIZ / 312-744-6249 • (312) 744-1944 (TTY)
http://www.cityofchicago.org/bacp

**03/18/2015**

Alderman **Scott Waguespack**
Ward # **32**
City of Chicago
City Hall, Room **300**
121 North LaSalle Street
Chicago, Illinois 60602

Re: An ordinance to use and maintain a portion of the public right-of-way for **one (1) sidewalk cafe(s)** for **FLOYD'S PUB**, adjacent to the premises known as **1944 N. Oakley Ave.**.

Dear Alderman **Scott Waguespack**:

The applicant referenced above has requested the use of the public right-of-way for a **sidewalk cafe(s)**. An ordinance has been prepared by the Department of Business Affairs and Consumer Protection – Small Business Center - Public Way Use Unit for presentation to the City Council. Because this request was made for properties located in your ward, as approved by you as per the attached, I respectfully request that you introduce the attached ordinance at the next City Council meeting.

If you have any questions regarding this ordinance, please contact Anthony Bertuca at (312) 744-5506.

**Department of Business Affairs and Consumer Protection**

# City of Chicago

O2015-1795

Office of the City Clerk

Document Tracking Sheet

| | |
|---|---|
| **Meeting Date:** | 3/18/2015 |
| **Sponsor(s):** | Waguespack (32) |
| **Type:** | Ordinance |
| **Title:** | Sidewalk cafe(s) for Folklore |
| **Committee(s) Assignment:** | Committee on Transportation and Public Way |

ORDINANCE
FOLKLORE
Acct. No. 217946 - 1
Permit No. 1117590

*Be It Ordained by the City Council of the City of Chicago:*

Permission and authority are hereby given and granted to FOLKLORE upon the terms and subject to the conditions of this ordinance, to maintain and use a portion of the public right of way for a sidewalk cafe adjacent to its premises located at 2100-2102 W. Division St.. Said sidewalk cafe area #1 shall be twenty-three point one seven (23.17) feet in length and sixteen point three three (16.33) feet in width, area #2 shall be twenty point six seven (20.67) feet in length and sixteen point three three (16.33) feet in width for a total of seven hundred fifteen point nine one (715.91) square feet and shall allow six (6) feet of clear space from the face of the curb/building line along W. Division. The compensation for said space and the days and hours of operation for the sidewalk cafe shall be as follows:

Monnday through Friday 5:00pm until 12:00am Saturday 3:00pm until 12:00am Sunday 12:00pm until 12:00am
Compensation: $787.50
SEATING CAPACITY: 62

Sidewalk Cafe Permit and approved plan must be posted at all times.

This grant of privilege #1117590 for a sidewalk cafe shall be subject to the provisions of Section 10-28-800 though 10-28-885 of the Municipal Code of Chicago and the directions of the Commissioner of Department of Business Affairs and Consumer Protection, the Commissioner of Streets and Sanitation, and the Commissioner of Transportation.

The permit holder agrees to hold the City of Chicago harmless for any damage, relocation or replacement costs associated with damage, relocation or removal of private property caused by the City performing work in the public way.

Authority for the above named privilege is herein given and granted from and after March 1, 2015 through and including December 1, 2015.

Alderman 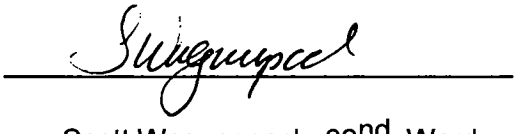

Scott Waguespack 32nd Ward

**Department of Business Affairs and Consumer Protection**
Small Business Center - Public Way Use Unit
City Hall - 121 N. LaSalle Street, Room 800 • Chicago, IL 60602
312-74-GOBIZ / 312-744-6249 • (312) 744-1944 (TTY)
http //www cityofchicago.org/bacp

**03/18/2015**

Alderman **Scott Waguespack**
Ward # **32**
City of Chicago
City Hall, Room **300**
121 North LaSalle Street
Chicago, Illinois 60602

Re: An ordinance to use and maintain a portion of the public right-of-way for **two (2) sidewalk cafe(s)** for **FOLKLORE**, adjacent to the premises known as **2100-2102 W. Division St.**.

Dear Alderman **Scott Waguespack**:

The applicant referenced above has requested the use of the public right-of-way for a **sidewalk cafe(s)**. An ordinance has been prepared by the Department of Business Affairs and Consumer Protection – Small Business Center - Public Way Use Unit for presentation to the City Council. Because this request was made for properties located in your ward, as approved by you as per the attached, I respectfully request that you introduce the attached ordinance at the next City Council meeting.

If you have any questions regarding this ordinance, please contact Anthony Bertuca at (312) 744-5506.

**Department of Business Affairs and Consumer Protection**

# City of Chicago

O2015-1798

## Office of the City Clerk

## Document Tracking Sheet

| | |
|---|---|
| **Meeting Date:** | 3/18/2015 |
| **Sponsor(s):** | Waguespack (32) |
| **Type:** | Ordinance |
| **Title:** | Sidewalk cafe(s) for Four Moon Tavern |
| **Committee(s) Assignment:** | Committee on Transportation and Public Way |

ORDINANCE
FOUR MOON TAVERN
Acct. No. 17500 - 1
Permit No. 1117551

*Be It Ordained by the City Council of the City of Chicago:*

Permission and authority are hereby given and granted to FOUR MOON TAVERN upon the terms and subject to the conditions of this ordinance, to maintain and use a portion of the public right of way for a sidewalk cafe adjacent to its premises located at 1847 W. Roscoe St.. Said sidewalk cafe area #1 shall be twelve (12) feet in length and six (6) feet in width, area #2 shall be twelve (12) feet in length and six (6) feet in width, area #3 shall be twelve (12) feet in length and six (6) feet in width, area #4 shall be nine (9) feet in length and six (6) feet in width, area #5 shall be twelve (12) feet in length and six (6) feet in width, area #6 shall be ten point one seven (10.17) feet in length and five point one seven (5.17) feet in width for a total of three hundred ninety-four point five eight (394.58) square feet and shall allow six (6) feet of clear space from the face of the curb/building line along N. WOLCOTT AVE., ., Roscoe. The compensation for said space and the days and hours of operation for the sidewalk cafe shall be as follows:

Monday thru Thursday 5:00 p.m.to 12:00 a.m. Friday 12:00 a.m.to 12:00 midnight Saturday 10:00 a.m.to 12:00 midnight Sunday 10:00 a.m. to 12:00 a.m.
Compensation: $600.00
SEATING CAPACITY: 40

Sidewalk Cafe Permit and approved plan must be posted at all times.

This grant of privilege #1117551 for a sidewalk cafe shall be subject to the provisions of Section 10-28-800 though 10-28-885 of the Municipal Code of Chicago and the directions of the Commissioner of Department of Business Affairs and Consumer Protection, the Commissioner of Streets and Sanitation, and the Commissioner of Transportation.

The permit holder agrees to hold the City of Chicago harmless for any damage, relocation or replacement costs associated with damage, relocation or removal of private property caused by the City performing work in the public way.

Authority for the above named privilege is herein given and granted from and after March 1, 2015 through and including December 1, 2015.

Alderman _____

Scott Waguespack 32nd Ward

• Department of Business Affairs and Consumer Protection
Small Business Center - Public Way Use Unit
City Hall - 121 N. LaSalle Street, Room 800 • Chicago, IL 60602
312-74-GOBIZ / 312-744-6249 • (312) 744-1944 (TTY)
http://www.cityofchicago.org/bacp

**03/18/2015**

Alderman **Scott Waguespack**
Ward # **32**
City of Chicago
City Hall, Room **300**
121 North LaSalle Street
Chicago, Illinois 60602

Re: An ordinance to use and maintain a portion of the public right-of-way for **six (6) sidewalk cafe(s)** for **FOUR MOON TAVERN**, adjacent to the premises known as **1847 W. Roscoe St.**.

Dear Alderman **Scott Waguespack**:

The applicant referenced above has requested the use of the public right-of-way for a **sidewalk cafe(s)**. An ordinance has been prepared by the Department of Business Affairs and Consumer Protection – Small Business Center - Public Way Use Unit for presentation to the City Council. Because this request was made for properties located in your ward, as approved by you as per the attached, I respectfully request that you introduce the attached ordinance at the next City Council meeting.

If you have any questions regarding this ordinance, please contact Anthony Bertuca at (312) 744-5506.

**Department of Business Affairs and Consumer Protection**

# City of Chicago

O2015-1801

## Office of the City Clerk

## Document Tracking Sheet

| | |
|---|---|
| **Meeting Date:** | 3/18/2015 |
| **Sponsor(s):** | Waguespack (32) |
| **Type:** | Ordinance |
| **Title:** | Sidewalk cafe(s) for George's Hot Dogs |
| **Committee(s) Assignment:** | Committee on Transportation and Public Way |

ORDINANCE
GEORGE'S HOT DOGS
Acct. No. 5310 - 1
Permit No. 1117643

*Be It Ordained by the City Council of the City of Chicago:*

Permission and authority are hereby given and granted to GEORGE'S HOT DOGS upon the terms and subject to the conditions of this ordinance, to maintain and use a portion of the public right of way for a sidewalk cafe adjacent to its premises located at 1876 N. Damen Ave.. Said sidewalk cafe area #1 shall be twenty-two (22) feet in length and five point five (5.5) feet in width for a total of one hundred twenty-one (121) square feet and shall allow six (6) feet of clear space from the face of the curb/building line along N. DAMEN AVE.. The compensation for said space and the days and hours of operation for the sidewalk cafe shall be as follows:

Monday through Saturday 10:00 a.m. to 9:00 p.m. Closed on Sunday.
Compensation: $600.00
SEATING CAPACITY: 12

Sidewalk Cafe Permit and approved plan must be posted at all times.

This grant of privilege #1117643 for a sidewalk cafe shall be subject to the provisions of Section 10-28-800 though 10-28-885 of the Municipal Code of Chicago and the directions of the Commissioner of Department of Business Affairs and Consumer Protection, the Commissioner of Streets and Sanitation, and the Commissioner of Transportation.

The permit holder agrees to hold the City of Chicago harmless for any damage, relocation or replacement costs associated with damage, relocation or removal of private property caused by the City performing work in the public way.

Authority for the above named privilege is herein given and granted from and after March 1, 2015 through and including December 1, 2015.

Alderman Scott Waguespack

Scott Waguespack 32nd Ward

**Department of Business Affairs and Consumer Protection**
Small Business Center - Public Way Use Unit
City Hall - 121 N. LaSalle Street, Room 800 • Chicago, IL 60602
312-74-GOBIZ / 312-744-6249 • (312) 744-1944 (TTY)
http //www cityofchicago.org/bacp

**03/18/2015**

Alderman **Scott Waguespack**
Ward # **32**
City of Chicago
City Hall, Room **300**
121 North LaSalle Street
Chicago, Illinois 60602

Re: An ordinance to use and maintain a portion of the public right-of-way for **one (1) sidewalk cafe(s)** for **GEORGE'S HOT DOGS**, adjacent to the premises known as **1876 N. Damen Ave.**.

Dear Alderman **Scott Waguespack**:

The applicant referenced above has requested the use of the public right-of-way for a **sidewalk cafe(s)**. An ordinance has been prepared by the Department of Business Affairs and Consumer Protection – Small Business Center - Public Way Use Unit for presentation to the City Council. Because this request was made for properties located in your ward, as approved by you as per the attached, I respectfully request that you introduce the attached ordinance at the next City Council meeting.

If you have any questions regarding this ordinance, please contact Anthony Bertuca at (312) 744-5506.

**Department of Business Affairs and Consumer Protection**

# City of Chicago

O2015-1804

## Office of the City Clerk

## Document Tracking Sheet

| | |
|---|---|
| **Meeting Date:** | 3/18/2015 |
| **Sponsor(s):** | Waguespack (32) |
| **Type:** | Ordinance |
| **Title:** | Sidewalk cafe(s) for Hot Woks Cool Sushi |
| **Committee(s) Assignment:** | Committee on Transportation and Public Way |

ORDINANCE
HOT WOKS COOL SUSHI
Acct. No. 353136 - 1
Permit No. 1117558

*Be It Ordained by the City Council of the City of Chicago:*

Permission and authority are hereby given and granted to HOT WOKS COOL SUSHI upon the terms and subject to the conditions of this ordinance, to maintain and use a portion of the public right of way for a sidewalk cafe adjacent to its premises located at 2032 W. Roscoe St.. Said sidewalk cafe area #1 shall be fifty-seven (57) feet in length and twelve point five (12.5) feet in width for a total of seven hundred twelve point five (712.5) square feet and shall allow six (6) feet of clear space from the face of the curb/building line along N Seeley Ave. The compensation for said space and the days and hours of operation for the sidewalk cafe shall be as follows:

Monday through Sunday 11:00 a.m. to 12:00 midnight
Compensation: $783.75
SEATING CAPACITY: 44

Sidewalk Cafe Permit and approved plan must be posted at all times.

This grant of privilege #1117558 for a sidewalk cafe shall be subject to the provisions of Section 10-28-800 though 10-28-885 of the Municipal Code of Chicago and the directions of the Commissioner of Department of Business Affairs and Consumer Protection, the Commissioner of Streets and Sanitation, and the Commissioner of Transportation.

The permit holder agrees to hold the City of Chicago harmless for any damage, relocation or replacement costs associated with damage, relocation or removal of private property caused by the City performing work in the public way.

Authority for the above named privilege is herein given and granted from and after March 1, 2015 through and including December 1, 2015.

Alderman _____

Scott Waguespack 32nd Ward

**Department of Business Affairs and Consumer Protection**
Small Business Center - Public Way Use Unit
City Hall - 121 N. LaSalle Street, Room 800 • Chicago, IL 60602
312-74-GOBIZ / 312-744-6249 • (312) 744-1944 (TTY)
http://www.cityofchicago.org/bacp

**03/18/2015**

Alderman **Scott Waguespack**
Ward # **32**
City of Chicago
City Hall, Room **300**
121 North LaSalle Street
Chicago, Illinois 60602

Re: An ordinance to use and maintain a portion of the public right-of-way for **one (1) sidewalk cafe(s)** for **HOT WOKS COOL SUSHI**, adjacent to the premises known as **2032 W. Roscoe St.**.

Dear Alderman **Scott Waguespack**:

The applicant referenced above has requested the use of the public right-of-way for a **sidewalk cafe(s)**. An ordinance has been prepared by the Department of Business Affairs and Consumer Protection – Small Business Center - Public Way Use Unit for presentation to the City Council. Because this request was made for properties located in your ward, as approved by you as per the attached, I respectfully request that you introduce the attached ordinance at the next City Council meeting.

If you have any questions regarding this ordinance, please contact Anthony Bertuca at (312) 744-5506.

**Department of Business Affairs and Consumer Protection**

# City of Chicago

O2015-1808

## Office of the City Clerk

## Document Tracking Sheet

| | |
|---|---|
| **Meeting Date:** | 3/18/2015 |
| **Sponsor(s):** | Waguespack (32) |
| **Type:** | Ordinance |
| **Title:** | Sidewalk cafe(s) for Kitsch'n on Roscoe |
| **Committee(s) Assignment:** | Committee on Transportation and Public Way |

ORDINANCE
KITSCH'N ON ROSCOE
Acct. No. 21010 - 1
Permit No. 1117716

*Be It Ordained by the City Council of the City of Chicago:*

Permission and authority are hereby given and granted to KITSCH'N ON ROSCOE upon the terms and subject to the conditions of this ordinance, to maintain and use a portion of the public right of way for a sidewalk cafe adjacent to its premises located at 2005 W. Roscoe St.. Said sidewalk cafe area #1 shall be twenty-five (25) feet in length and eight (8) feet in width for a total of two hundred (200) square feet and shall allow six (6) feet of clear space from the face of the curb/building line along W.ROSCOE. The compensation for said space and the days and hours of operation for the sidewalk cafe shall be as follows:

Monday through Sunday 8:00 a.m. to 12:00 midnight
Compensation: $600.00
SEATING CAPACITY: 24

Sidewalk Cafe Permit and approved plan must be posted at all times.

This grant of privilege #1117716 for a sidewalk cafe shall be subject to the provisions of Section 10-28-800 though 10-28-885 of the Municipal Code of Chicago and the directions of the Commissioner of Department of Business Affairs and Consumer Protection, the Commissioner of Streets and Sanitation, and the Commissioner of Transportation.

The permit holder agrees to hold the City of Chicago harmless for any damage, relocation or replacement costs associated with damage, relocation or removal of private property caused by the City performing work in the public way.

Authority for the above named privilege is herein given and granted from and after March 1, 2015 through and including December 1, 2015.

Alderman _____

Scott Waguespack 32nd Ward

**Department of Business Affairs and Consumer Protection**
Small Business Center - Public Way Use Unit
City Hall - 121 N. LaSalle Street, Room 800 • Chicago, IL 60602
312-74-GOBIZ / 312-744-6249 • (312) 744-1944 (TTY)
http://www.cityofchicago.org/bacp

**03/18/2015**

Alderman **Scott Waguespack**
Ward # **32**
City of Chicago
City Hall, Room **300**
121 North LaSalle Street
Chicago, Illinois 60602

Re: An ordinance to use and maintain a portion of the public right-of-way for **one (1) sidewalk cafe(s)** for **KITSCH'N ON ROSCOE**, adjacent to the premises known as **2005 W. Roscoe St.**.

Dear Alderman **Scott Waguespack**:

The applicant referenced above has requested the use of the public right-of-way for a **sidewalk cafe(s)**. An ordinance has been prepared by the Department of Business Affairs and Consumer Protection – Small Business Center - Public Way Use Unit for presentation to the City Council. Because this request was made for properties located in your ward, as approved by you as per the attached, I respectfully request that you introduce the attached ordinance at the next City Council meeting.

If you have any questions regarding this ordinance, please contact Anthony Bertuca at (312) 744-5506.

**Department of Business Affairs and Consumer Protection**

# City of Chicago

O2015-1811

## Office of the City Clerk

## Document Tracking Sheet

| | |
|---|---|
| **Meeting Date:** | 3/18/2015 |
| **Sponsor(s):** | Waguespack (32) |
| **Type:** | Ordinance |
| **Title:** | Sidewalk cafe(s) for Mr. Kite's Chocolate |
| **Committee(s) Assignment:** | Committee on Transportation and Public Way |

ORDINANCE
MR. KITE'S CHOCOLATE
Acct. No. 7134 - 3
Permit No. 1117905

*Be It Ordained by the City Council of the City of Chicago:*

Permission and authority are hereby given and granted to MR. KITE'S CHOCOLATE upon the terms and subject to the conditions of this ordinance, to maintain and use a portion of the public right of way for a sidewalk cafe adjacent to its premises located at 2120 W. Division St.. Said sidewalk cafe area #1 shall be fifteen (15) feet in length and eighteen (18) feet in width for a total of two hundred seventy (270) square feet and shall allow six (6) feet of clear space from the face of the curb/building line along West Division Street. The compensation for said space and the days and hours of operation for the sidewalk cafe shall be as follows:

Monday through Wednesday 10:00 a.m. to 10:00 p.m. Thursday through Saturday 10:00 a.m. to 11:00 p.m. Sunday 11:00 a.m. to 9:00 p.m.
Compensation: $600.00
SEATING CAPACITY: 17

Sidewalk Cafe Permit and approved plan must be posted at all times.

This grant of privilege #1117905 for a sidewalk cafe shall be subject to the provisions of Section 10-28-800 though 10-28-885 of the Municipal Code of Chicago and the directions of the Commissioner of Department of Business Affairs and Consumer Protection, the Commissioner of Streets and Sanitation, and the Commissioner of Transportation.

The permit holder agrees to hold the City of Chicago harmless for any damage, relocation or replacement costs associated with damage, relocation or removal of private property caused by the City performing work in the public way.

Authority for the above named privilege is herein given and granted from and after March 1, 2015 through and including December 1, 2015.

Alderman _____

Scott Waguespack 32nd Ward

**Department of Business Affairs and Consumer Protection**
Small Business Center - Public Way Use Unit
City Hall - 121 N LaSalle Street, Room 800 • Chicago, IL 60602
312-74-GOBIZ / 312-744-6249 • (312) 744-1944 (TTY)
http://www.cityofchicago.org/bacp

**03/18/2015**

Alderman **Scott Waguespack**
Ward # **32**
City of Chicago
City Hall, Room **300**
121 North LaSalle Street
Chicago, Illinois 60602

Re: An ordinance to use and maintain a portion of the public right-of-way for **one (1) sidewalk cafe(s)** for **MR. KITE'S CHOCOLATE**, adjacent to the premises known as **2120 W. Division St.**.

Dear Alderman **Scott Waguespack**:

The applicant referenced above has requested the use of the public right-of-way for a **sidewalk cafe(s)**. An ordinance has been prepared by the Department of Business Affairs and Consumer Protection – Small Business Center - Public Way Use Unit for presentation to the City Council. Because this request was made for properties located in your ward, as approved by you as per the attached, I respectfully request that you introduce the attached ordinance at the next City Council meeting.

If you have any questions regarding this ordinance, please contact Anthony Bertuca at (312) 744-5506.

**Department of Business Affairs and Consumer Protection**

# City of Chicago

O2015-1813

## Office of the City Clerk

## Document Tracking Sheet

| | |
|---|---|
| **Meeting Date:** | 3/18/2015 |
| **Sponsor(s):** | Waguespack (32) |
| **Type:** | Ordinance |
| **Title:** | Sidewalk cafe(s) for Nando Milano Trattoria |
| **Committee(s) Assignment:** | Committee on Transportation and Public Way |

ORDINANCE
NANDO MILANO TRATTORIA
Acct. No. 369301 - 1
Permit No. 1117818

*Be It Ordained by the City Council of the City of Chicago:*

Permission and authority are hereby given and granted to NANDO MILANO TRATTORIA upon the terms and subject to the conditions of this ordinance, to maintain and use a portion of the public right of way for a sidewalk cafe adjacent to its premises located at 2114 W. Division St.. Said sidewalk cafe area #1 shall be twenty-five (25) feet in length and eighteen (18) feet in width for a total of four hundred fifty (450) square feet and shall allow six (6) feet of clear space from the face of the curb/building line along W. Division Street. The compensation for said space and the days and hours of operation for the sidewalk cafe shall be as follows:

Monday through Sunday 11:00 a.m. to 11:00 p.m.
Compensation: $600.00
SEATING CAPACITY: 48

Sidewalk Cafe Permit and approved plan must be posted at all times.

This grant of privilege #1117818 for a sidewalk cafe shall be subject to the provisions of Section 10-28-800 though 10-28-885 of the Municipal Code of Chicago and the directions of the Commissioner of Department of Business Affairs and Consumer Protection, the Commissioner of Streets and Sanitation, and the Commissioner of Transportation.

The permit holder agrees to hold the City of Chicago harmless for any damage, relocation or replacement costs associated with damage, relocation or removal of private property caused by the City performing work in the public way.

Authority for the above named privilege is herein given and granted from and after March 1, 2015 through and including December 1, 2015.

Alderman Scott Waguespack

Scott Waguespack 32nd Ward

**Department of Business Affairs and Consumer Protection**
Small Business Center - Public Way Use Unit
City Hall - 121 N. LaSalle Street, Room 800 • Chicago, IL 60602
312-74-GOBIZ / 312-744-6249 • (312) 744-1944 (TTY)
http://www.cityofchicago.org/bacp

**03/18/2015**

Alderman **Scott Waguespack**
Ward # **32**
City of Chicago
City Hall, Room **300**
121 North LaSalle Street
Chicago, Illinois 60602

Re: An ordinance to use and maintain a portion of the public right-of-way for **one (1) sidewalk cafe(s)** for **NANDO MILANO TRATTORIA**, adjacent to the premises known as **2114 W. Division St.**.

Dear Alderman **Scott Waguespack**:

The applicant referenced above has requested the use of the public right-of-way for a **sidewalk cafe(s)**. An ordinance has been prepared by the Department of Business Affairs and Consumer Protection – Small Business Center - Public Way Use Unit for presentation to the City Council. Because this request was made for properties located in your ward, as approved by you as per the attached, I respectfully request that you introduce the attached ordinance at the next City Council meeting.

If you have any questions regarding this ordinance, please contact Anthony Bertuca at (312) 744-5506.

**Department of Business Affairs and Consumer Protection**

# City of Chicago

O2015-1816

## Office of the City Clerk

## Document Tracking Sheet

| | |
|---|---|
| **Meeting Date:** | 3/18/2015 |
| **Sponsor(s):** | Waguespack (32) |
| **Type:** | Ordinance |
| **Title:** | Sidewalk cafe(s) for Pat's Pizzaria |
| **Committee(s) Assignment:** | Committee on Transportation and Public Way |

ORDINANCE
Pat's Pizzaria
Acct. No. 63168 - 3
Permit No. 1117810

*Be It Ordained by the City Council of the City of Chicago:*

Permission and authority are hereby given and granted to Pat's Pizzaria upon the terms and subject to the conditions of this ordinance, to maintain and use a portion of the public right of way for a sidewalk cafe adjacent to its premises located at 2679 N. Lincoln Ave.. Said sidewalk cafe area #1 shall be seventy-nine (79) feet in length and eight (8) feet in width for a total of six hundred thirty-two (632) square feet and shall allow six (6) feet of clear space from the face of the curb/building line along W. Seminary Avenue. The compensation for said space and the days and hours of operation for the sidewalk cafe shall be as follows:

Monday through Thursday 4:00 p.m. to 9:30 p.m. Friday 1:30 p.m. to 9:30 p.m. Saturday and Sunday 1:30 p.m. to 9:30 p.m.
Compensation: $695.20
SEATING CAPACITY: 40

Sidewalk Cafe Permit and approved plan must be posted at all times.

This grant of privilege #1117810 for a sidewalk cafe shall be subject to the provisions of Section 10-28-800 though 10-28-885 of the Municipal Code of Chicago and the directions of the Commissioner of Department of Business Affairs and Consumer Protection, the Commissioner of Streets and Sanitation, and the Commissioner of Transportation.

The permit holder agrees to hold the City of Chicago harmless for any damage, relocation or replacement costs associated with damage, relocation or removal of private property caused by the City performing work in the public way.

Authority for the above named privilege is herein given and granted from and after March 1, 2015 through and including December 1, 2015.

Alderman _____

Scott Waguespack 32nd Ward

**Department of Business Affairs and Consumer Protection**
Small Business Center - Public Way Use Unit
City Hall - 121 N. LaSalle Street, Room 800 • Chicago, IL 60602
312-74-GOBIZ / 312-744-6249 • (312) 744-1944 (TTY)
http://www.cityofchicago.org/bacp

**03/18/2015**

Alderman **Scott Waguespack**
Ward # **32**
City of Chicago
City Hall, Room **300**
121 North LaSalle Street
Chicago, Illinois 60602

Re: An ordinance to use and maintain a portion of the public right-of-way for **one (1) sidewalk cafe(s)** for **Pat's Pizzaria**, adjacent to the premises known as **2679 N. Lincoln Ave.**.

Dear Alderman **Scott Waguespack**:

The applicant referenced above has requested the use of the public right-of-way for a **sidewalk cafe(s)**. An ordinance has been prepared by the Department of Business Affairs and Consumer Protection – Small Business Center - Public Way Use Unit for presentation to the City Council. Because this request was made for properties located in your ward, as approved by you as per the attached, I respectfully request that you introduce the attached ordinance at the next City Council meeting.

If you have any questions regarding this ordinance, please contact Anthony Bertuca at (312) 744-5506.

**Department of Business Affairs and Consumer Protection**

# City of Chicago

O2015-1819

## Office of the City Clerk

## Document Tracking Sheet

| | |
|---|---|
| **Meeting Date:** | 3/18/2015 |
| **Sponsor(s):** | Waguespack (32) |
| **Type:** | Ordinance |
| **Title:** | Sidewalk cafe(s) for Patsy's Place |
| **Committee(s) Assignment:** | Committee on Transportation and Public Way |

ORDINANCE
PATSY'S PLACE
Acct. No. 280982 - 1
Permit No. 1117735

*Be It Ordained by the City Council of the City of Chicago:*

Permission and authority are hereby given and granted to PATSY'S PLACE upon the terms and subject to the conditions of this ordinance, to maintain and use a portion of the public right of way for a sidewalk cafe adjacent to its premises located at 2825 N. Lincoln Ave.. Said sidewalk cafe area #1 shall be twenty-five (25) feet in length and five (5) feet in width for a total of one hundred twenty-five (125) square feet and shall allow six (6) feet of clear space from the face of the curb/building line along N. Lincoln Ave.. The compensation for said space and the days and hours of operation for the sidewalk cafe shall be as follows:

Sunday through Saturday 8:00 a.m. until 12:00 Midnight
Compensation: $600.00
SEATING CAPACITY: 16

Sidewalk Cafe Permit and approved plan must be posted at all times.

This grant of privilege #1117735 for a sidewalk cafe shall be subject to the provisions of Section 10-28-800 though 10-28-885 of the Municipal Code of Chicago and the directions of the Commissioner of Department of Business Affairs and Consumer Protection, the Commissioner of Streets and Sanitation, and the Commissioner of Transportation.

The permit holder agrees to hold the City of Chicago harmless for any damage, relocation or replacement costs associated with damage, relocation or removal of private property caused by the City performing work in the public way.

Authority for the above named privilege is herein given and granted from and after March 1, 2015 through and including December 1, 2015.

Alderman _____

Scott Waguespack 32nd Ward

**Department of Business Affairs and Consumer Protection**
Small Business Center - Public Way Use Unit
City Hall - 121 N. LaSalle Street, Room 800 • Chicago, IL 60602
312-74-GOBIZ / 312-744-6249 • (312) 744-1944 (TTY)
http //www.cityofchicago.org/bacp

**03/18/2015**

Alderman **Scott Waguespack**
Ward # **32**
City of Chicago
City Hall, Room **300**
121 North LaSalle Street
Chicago, Illinois 60602

Re: An ordinance to use and maintain a portion of the public right-of-way for **one (1) sidewalk cafe(s)** for **PATSY'S PLACE**, adjacent to the premises known as **2825 N. Lincoln Ave.**.

Dear Alderman **Scott Waguespack**:

The applicant referenced above has requested the use of the public right-of-way for a **sidewalk cafe(s)**. An ordinance has been prepared by the Department of Business Affairs and Consumer Protection – Small Business Center - Public Way Use Unit for presentation to the City Council. Because this request was made for properties located in your ward, as approved by you as per the attached, I respectfully request that you introduce the attached ordinance at the next City Council meeting.

If you have any questions regarding this ordinance, please contact Anthony Bertuca at (312) 744-5506.

**Department of Business Affairs and Consumer Protection**

# City of Chicago

O2015-1821

## Office of the City Clerk

## Document Tracking Sheet

| | |
|---|---|
| **Meeting Date:** | 3/18/2015 |
| **Sponsor(s):** | Waguespack (32) |
| **Type:** | Ordinance |
| **Title:** | Sidewalk cafe(s) for S&G Grill |
| **Committee(s) Assignment:** | Committee on Transportation and Public Way |

ORDINANCE
S & G GRILL
Acct. No. 286952 - 1
Permit No. 1117892

*Be It Ordained by the City Council of the City of Chicago:*

Permission and authority are hereby given and granted to S & G GRILL upon the terms and subject to the conditions of this ordinance, to maintain and use a portion of the public right of way for a sidewalk cafe adjacent to its premises located at 3000 N. Lincoln Ave.. Said sidewalk cafe area #1 shall be fifty-three (53) feet in length and twelve (12) feet in width for a total of six hundred thirty-six (636) square feet and shall allow six (6) feet of clear space from the face of the curb/building line along W. Wellington. The compensation for said space and the days and hours of operation for the sidewalk cafe shall be as follows:

Sunday through Saturday 8:00am until 9:00pm
Compensation: $699.60
SEATING CAPACITY: 49

Sidewalk Cafe Permit and approved plan must be posted at all times.

This grant of privilege #1117892 for a sidewalk cafe shall be subject to the provisions of Section 10-28-800 though 10-28-885 of the Municipal Code of Chicago and the directions of the Commissioner of Department of Business Affairs and Consumer Protection, the Commissioner of Streets and Sanitation, and the Commissioner of Transportation.

The permit holder agrees to hold the City of Chicago harmless for any damage, relocation or replacement costs associated with damage, relocation or removal of private property caused by the City performing work in the public way.

Authority for the above named privilege is herein given and granted from and after March 1, 2015 through and including December 1, 2015.

Alderman _____

Scott Waguespack 32nd Ward

**Department of Business Affairs and Consumer Protection**
Small Business Center - Public Way Use Unit
City Hall - 121 N. LaSalle Street, Room 800 • Chicago, IL 60602
312-74-GOBIZ / 312-744-6249 • (312) 744-1944 (TTY)
http //www.cityofchicago.org/bacp

**03/18/2015**

Alderman **Scott Waguespack**
Ward # **32**
City of Chicago
City Hall, Room **300**
121 North LaSalle Street
Chicago, Illinois 60602

Re: An ordinance to use and maintain a portion of the public right-of-way for **one (1) sidewalk cafe(s)** for **S & G GRILL**, adjacent to the premises known as **3000 N. Lincoln Ave.**.

Dear Alderman **Scott Waguespack**:

The applicant referenced above has requested the use of the public right-of-way for a **sidewalk cafe(s)**. An ordinance has been prepared by the Department of Business Affairs and Consumer Protection – Small Business Center - Public Way Use Unit for presentation to the City Council. Because this request was made for properties located in your ward, as approved by you as per the attached, I respectfully request that you introduce the attached ordinance at the next City Council meeting.

If you have any questions regarding this ordinance, please contact Anthony Bertuca at (312) 744-5506.

**Department of Business Affairs and Consumer Protection**

# City of Chicago

O2015-1823

## Office of the City Clerk

## Document Tracking Sheet

| | |
|---|---|
| **Meeting Date:** | 3/18/2015 |
| **Sponsor(s):** | Waguespack (32) |
| **Type:** | Ordinance |
| **Title:** | Sidewalk cafe(s) for Siboney Cuban Cuisine |
| **Committee(s) Assignment:** | Committee on Transportation and Public Way |

ORDINANCE
SIBONEY CUBAN CUISINE
Acct. No. 343050 - 1
Permit No. 1117767

*Be It Ordained by the City Council of the City of Chicago:*

Permission and authority are hereby given and granted to SIBONEY CUBAN CUISINE upon the terms and subject to the conditions of this ordinance, to maintain and use a portion of the public right of way for a sidewalk cafe adjacent to its premises located at 2163-2165 N. Western Ave.. Said sidewalk cafe area #1 shall be fifty-four (54) feet in length and five point six seven (5.67) feet in width for a total of three hundred six point one eight (306.18) square feet and shall allow six (6) feet of clear space from the face of the curb/building line along West Palmer Street. The compensation for said space and the days and hours of operation for the sidewalk cafe shall be as follows:

Sunday through Thursday 10:00 a.m. until 10:00 p.m. Friday and Saturday 11:00 a.m until 11:00 p.m.
Compensation: $600.00
SEATING CAPACITY: 28

Sidewalk Cafe Permit and approved plan must be posted at all times.

This grant of privilege #1117767 for a sidewalk cafe shall be subject to the provisions of Section 10-28-800 though 10-28-885 of the Municipal Code of Chicago and the directions of the Commissioner of Department of Business Affairs and Consumer Protection, the Commissioner of Streets and Sanitation, and the Commissioner of Transportation.

The permit holder agrees to hold the City of Chicago harmless for any damage, relocation or replacement costs associated with damage, relocation or removal of private property caused by the City performing work in the public way.

Authority for the above named privilege is herein given and granted from and after March 1, 2015 through and including December 1, 2015.

Alderman Scott Waguespack

Scott Waguespack 32nd Ward

**Department of Business Affairs and Consumer Protection**
Small Business Center - Public Way Use Unit
City Hall - 121 N. LaSalle Street, Room 800 • Chicago, IL 60602
312-74-GOBIZ / 312-744-6249 • (312) 744-1944 (TTY)
http://www.cityofchicago.org/bacp

**03/18/2015**

Alderman **Scott Waguespack**
Ward # **32**
City of Chicago
City Hall, Room **300**
121 North LaSalle Street
Chicago, Illinois 60602

Re: An ordinance to use and maintain a portion of the public right-of-way for **one (1) sidewalk cafe(s)** for **SIBONEY CUBAN CUISINE**, adjacent to the premises known as **2163-2165 N. Western Ave.**.

Dear Alderman **Scott Waguespack**:

The applicant referenced above has requested the use of the public right-of-way for a **sidewalk cafe(s)**. An ordinance has been prepared by the Department of Business Affairs and Consumer Protection – Small Business Center - Public Way Use Unit for presentation to the City Council. Because this request was made for properties located in your ward, as approved by you as per the attached, I respectfully request that you introduce the attached ordinance at the next City Council meeting.

If you have any questions regarding this ordinance, please contact Anthony Bertuca at (312) 744-5506.

**Department of Business Affairs and Consumer Protection**

# City of Chicago

O2015-1827

## Office of the City Clerk

## Document Tracking Sheet

| | |
|---|---|
| **Meeting Date:** | 3/18/2015 |
| **Sponsor(s):** | Waguespack (32) |
| **Type:** | Ordinance |
| **Title:** | Sidewalk cafe(s) for Victory's Banner Restaurant |
| **Committee(s) Assignment:** | Committee on Transportation and Public Way |

ORDINANCE
VICTORY'S BANNER RESTAURANT
Acct. No. 22337 - 2
Permit No. 1117858

*Be It Ordained by the City Council of the City of Chicago:*

Permission and authority are hereby given and granted to VICTORY'S BANNER RESTAURANT upon the terms and subject to the conditions of this ordinance, to maintain and use a portion of the public right of way for a sidewalk cafe adjacent to its premises located at 2100 W. Roscoe St.. Said sidewalk cafe area #1 shall be twenty-two point two five (22.25) feet in length and nine point two four (9.24) feet in width, area #2 shall be thirty (30) feet in length and nine point zero seven (9.07) feet in width for a total of four hundred seventy-seven point six nine (477.69) square feet and shall allow six (6) feet of clear space from the face of the curb/building line along W Roscoe St, N Hoyne. The compensation for said space and the days and hours of operation for the sidewalk cafe shall be as follows:

Wednesday through Monday 8:00 a.m. until 3:00 p.m.
Compensation: $600.00
SEATING CAPACITY: 35

Sidewalk Cafe Permit and approved plan must be posted at all times.

This grant of privilege #1117858 for a sidewalk cafe shall be subject to the provisions of Section 10-28-800 though 10-28-885 of the Municipal Code of Chicago and the directions of the Commissioner of Department of Business Affairs and Consumer Protection, the Commissioner of Streets and Sanitation, and the Commissioner of Transportation.

The permit holder agrees to hold the City of Chicago harmless for any damage, relocation or replacement costs associated with damage, relocation or removal of private property caused by the City performing work in the public way.

Authority for the above named privilege is herein given and granted from and after March 1, 2015 through and including December 1, 2015.

Alderman Scott Waguespack

Scott Waguespack 32nd Ward

**Department of Business Affairs and Consumer Protection**
Small Business Center - Public Way Use Unit
City Hall - 121 N LaSalle Street, Room 800 • Chicago, IL 60602
312-74-GOBIZ / 312-744-6249 • (312) 744-1944 (TTY)
http://www cityofchicago.org/bacp

**03/18/2015**

Alderman **Scott Waguespack**
Ward # **32**
City of Chicago
City Hall, Room **300**
121 North LaSalle Street
Chicago, Illinois 60602

Re: An ordinance to use and maintain a portion of the public right-of-way for **two (2) sidewalk cafe(s)** for **VICTORY'S BANNER RESTAURANT**, adjacent to the premises known as **2100 W. Roscoe St.**.

Dear Alderman **Scott Waguespack**:

The applicant referenced above has requested the use of the public right-of-way for a **sidewalk cafe(s)**. An ordinance has been prepared by the Department of Business Affairs and Consumer Protection – Small Business Center - Public Way Use Unit for presentation to the City Council. Because this request was made for properties located in your ward, as approved by you as per the attached, I respectfully request that you introduce the attached ordinance at the next City Council meeting.

If you have any questions regarding this ordinance, please contact Anthony Bertuca at (312) 744-5506.

**Department of Business Affairs and Consumer Protection**

# City of Chicago

O2015-1830

## Office of the City Clerk

## Document Tracking Sheet

| | |
|---|---|
| **Meeting Date:** | 3/18/2015 |
| **Sponsor(s):** | Waguespack (32) |
| **Type:** | Ordinance |
| **Title:** | Sidewalk cafe(s) for Volo Restaurant |
| **Committee(s) Assignment:** | Committee on Transportation and Public Way |

ORDINANCE
VOLO RESTAURANT
Acct. No. 282836 - 1
Permit No. 1117717

*Be It Ordained by the City Council of the City of Chicago:*

Permission and authority are hereby given and granted to VOLO RESTAURANT upon the terms and subject to the conditions of this ordinance, to maintain and use a portion of the public right of way for a sidewalk cafe adjacent to its premises located at 2008 W. Roscoe St.. Said sidewalk cafe area #1 shall be twenty point three three (20.33) feet in length and nine (9) feet in width for a total of one hundred eighty-two point nine seven (182.97) square feet and shall allow six (6) feet of clear space from the face of the curb/building line along W. Roscoe Street. The compensation for said space and the days and hours of operation for the sidewalk cafe shall be as follows:

Monday through Sunday 8:00 a.m. to 12:00 midnight
Compensation: $600.00
SEATING CAPACITY: 20

Sidewalk Cafe Permit and approved plan must be posted at all times.

This grant of privilege #1117717 for a sidewalk cafe shall be subject to the provisions of Section 10-28-800 though 10-28-885 of the Municipal Code of Chicago and the directions of the Commissioner of Department of Business Affairs and Consumer Protection, the Commissioner of Streets and Sanitation, and the Commissioner of Transportation.

The permit holder agrees to hold the City of Chicago harmless for any damage, relocation or replacement costs associated with damage, relocation or removal of private property caused by the City performing work in the public way.

Authority for the above named privilege is herein given and granted from and after March 1, 2015 through and including December 1, 2015.

Alderman _____

Scott Waguespack 32nd Ward

**Department of Business Affairs and Consumer Protection**
Small Business Center - Public Way Use Unit
City Hall - 121 N LaSalle Street, Room 800 • Chicago, IL 60602
312-74-GOBIZ / 312-744-6249 • (312) 744-1944 (TTY)
http://www.cityofchicago.org/bacp

**03/18/2015**

Alderman **Scott Waguespack**
Ward # **32**
City of Chicago
City Hall, Room **300**
121 North LaSalle Street
Chicago, Illinois 60602

Re: An ordinance to use and maintain a portion of the public right-of-way for **one (1) sidewalk cafe(s)** for **VOLO RESTAURANT**, adjacent to the premises known as **2008 W. Roscoe St.**.

Dear Alderman **Scott Waguespack**:

The applicant referenced above has requested the use of the public right-of-way for a **sidewalk cafe(s)**. An ordinance has been prepared by the Department of Business Affairs and Consumer Protection – Small Business Center - Public Way Use Unit for presentation to the City Council. Because this request was made for properties located in your ward, as approved by you as per the attached, I respectfully request that you introduce the attached ordinance at the next City Council meeting.

If you have any questions regarding this ordinance, please contact Anthony Bertuca at (312) 744-5506.

**Department of Business Affairs and Consumer Protection**

# City of Chicago

O2015-1833

## Office of the City Clerk

## Document Tracking Sheet

| | |
|---|---|
| **Meeting Date:** | 3/18/2015 |
| **Sponsor(s):** | Waguespack (32) |
| **Type:** | Ordinance |
| **Title:** | Sidewalk cafe(s) for Wicker Basket Market |
| **Committee(s) Assignment:** | Committee on Transportation and Public Way |

ORDINANCE
WICKER BASKET MARKET
Acct. No. 352385 - 1
Permit No. 1117902

*Be It Ordained by the City Council of the City of Chicago:*

Permission and authority are hereby given and granted to WICKER BASKET MARKET upon the terms and subject to the conditions of this ordinance, to maintain and use a portion of the public right of way for a sidewalk cafe adjacent to its premises located at 2113 W. Division St.. Said sidewalk cafe area #1 shall be twenty-one (21) feet in length and thirteen (13) feet in width for a total of two hundred seventy-three (273) square feet and shall allow six (6) feet of clear space from the face of the curb/building line along W. Division Street. The compensation for said space and the days and hours of operation for the sidewalk cafe shall be as follows:

Monday through Sunday 8:00 a.m. until Midnight
Compensation: $600.00
SEATING CAPACITY: 20

Sidewalk Cafe Permit and approved plan must be posted at all times.

This grant of privilege #1117902 for a sidewalk cafe shall be subject to the provisions of Section 10-28-800 though 10-28-885 of the Municipal Code of Chicago and the directions of the Commissioner of Department of Business Affairs and Consumer Protection, the Commissioner of Streets and Sanitation, and the Commissioner of Transportation.

The permit holder agrees to hold the City of Chicago harmless for any damage, relocation or replacement costs associated with damage, relocation or removal of private property caused by the City performing work in the public way.

Authority for the above named privilege is herein given and granted from and after March 1, 2015 through and including December 1, 2015.

Alderman _____

Scott Waguespack 32nd Ward

**Department of Business Affairs and Consumer Protection**
Small Business Center - Public Way Use Unit
City Hall - 121 N LaSalle Street, Room 800 • Chicago, IL 60602
312-74-GOBIZ / 312-744-6249 • (312) 744-1944 (TTY)
http://www.cityofchicago.org/bacp

**03/18/2015**

Alderman **Scott Waguespack**
Ward # **32**
City of Chicago
City Hall, Room **300**
121 North LaSalle Street
Chicago, Illinois 60602

Re: An ordinance to use and maintain a portion of the public right-of-way for **one (1) sidewalk cafe(s)** for **WICKER BASKET MARKET**, adjacent to the premises known as **2113 W. Division St.**.

Dear Alderman **Scott Waguespack**:

The applicant referenced above has requested the use of the public right-of-way for a **sidewalk cafe(s)**. An ordinance has been prepared by the Department of Business Affairs and Consumer Protection – Small Business Center - Public Way Use Unit for presentation to the City Council. Because this request was made for properties located in your ward, as approved by you as per the attached, I respectfully request that you introduce the attached ordinance at the next City Council meeting.

If you have any questions regarding this ordinance, please contact Anthony Bertuca at (312) 744-5506.

**Department of Business Affairs and Consumer Protection**

# City of Chicago

O2015-1862

## Office of the City Clerk

## Document Tracking Sheet

| | |
|---|---|
| **Meeting Date:** | 3/18/2015 |
| **Sponsor(s):** | Mell (33) |
| **Type:** | Ordinance |
| **Title:** | Sidewalk cafe(s) for O&W Enterprises |
| **Committee(s) Assignment:** | Committee on Transportation and Public Way |

ORDINANCE
O & W ENTERPRISES
Acct. No. 10268 - 1
Permit No. 1117591

*Be It Ordained by the City Council of the City of Chicago:*

Permission and authority are hereby given and granted to O & W ENTERPRISES upon the terms and subject to the conditions of this ordinance, to maintain and use a portion of the public right of way for a sidewalk cafe adjacent to its premises located at 2977 N. Elston Ave.. Said sidewalk cafe area #1 shall be twenty-one point three three (21.33) feet in length and eleven point six seven (11.67) feet in width for a total of two hundred forty-eight point nine two (248.92) square feet and shall allow six (6) feet of clear space from the face of the curb/building line along N. Rockwell Street. The compensation for said space and the days and hours of operation for the sidewalk cafe shall be as follows:

Sunday through Saturday 5:00 p.m. to 12:00 midnight
Compensation: $600.00
SEATING CAPACITY: 24

Sidewalk Cafe Permit and approved plan must be posted at all times.

This grant of privilege #1117591 for a sidewalk cafe shall be subject to the provisions of Section 10-28-800 though 10-28-885 of the Municipal Code of Chicago and the directions of the Commissioner of Department of Business Affairs and Consumer Protection, the Commissioner of Streets and Sanitation, and the Commissioner of Transportation.

The permit holder agrees to hold the City of Chicago harmless for any damage, relocation or replacement costs associated with damage, relocation or removal of private property caused by the City performing work in the public way.

Authority for the above named privilege is herein given and granted from and after March 1, 2015 through and including December 1, 2015.

Alderman _____

Deborah Mell 33rd Ward

**Department of Business Affairs and Consumer Protection**
Small Business Center- Public Way Use Unit
City Hall - 121 N. LaSalle Street Room 800 • Chicago, IL 60602
312-74-GOBIZ / 312-744-6249 • (312) 744-1944 (TTY)
http://www.cityofchicago.org/bacp

**03/18/2015**

Alderman **Deborah Mell**
Ward # **33**
City of Chicago
City Hall, Room **208**
121 North LaSalle Street
Chicago, Illinois 60602

Re: An ordinance to use and maintain a portion of the public right-of-way for **one (1) sidewalk cafe(s)** for **O & W ENTERPRISES**, adjacent to the premises known as **2977 N. Elston Ave.**.

Dear Alderman **Deborah Mell**:

The applicant referenced above has requested the use of the public right-of-way for a **sidewalk cafe(s)**. An ordinance has been prepared by the Department of Business Affairs and Consumer Protection – Small Business Center - Public Way Use Unit for presentation to the City Council. Because this request was made for properties located in your ward, as approved by you as per the attached, I respectfully request that you introduce the attached ordinance at the next City Council meeting.

If you have any questions regarding this ordinance, please contact Anthony Bertuca at (312) 744-5506.

**Department of Business Affairs and Consumer Protection**

# City of Chicago

O2015-1875

## Office of the City Clerk

## Document Tracking Sheet

| | |
|---|---|
| **Meeting Date:** | 3/18/2015 |
| **Sponsor(s):** | Colón (35) |
| **Type:** | Ordinance |
| **Title:** | Sidewalk cafe(s) for Boulevard Deli & Liquor |
| **Committee(s) Assignment:** | Committee on Transportation and Public Way |

ORDINANCE
BOULEVARD DELI & LIQUOR
Acct. No. 376340 - 1
Permit No. 1117860

*Be It Ordained by the City Council of the City of Chicago:*

Permission and authority are hereby given and granted to BOULEVARD DELI & LIQUOR upon the terms and subject to the conditions of this ordinance, to maintain and use a portion of the public right of way for a sidewalk cafe adjacent to its premises located at 2956-2958 W. North Ave.. Said sidewalk cafe area #1 shall be forty (40) feet in length and eight (8) feet in width for a total of three hundred twenty (320) square feet and shall allow six (6) feet of clear space from the face of the curb/building line along West North Avenue. The compensation for said space and the days and hours of operation for the sidewalk cafe shall be as follows:

Sunday through Thursday 10:00 a.m. to 11:00 p.m. Friday and Saturday 10:00 a.m. to 12:00 midnight
Compensation: $600.00
SEATING CAPACITY: 36

Sidewalk Cafe Permit and approved plan must be posted at all times.

This grant of privilege #1117860 for a sidewalk cafe shall be subject to the provisions of Section 10-28-800 though 10-28-885 of the Municipal Code of Chicago and the directions of the Commissioner of Department of Business Affairs and Consumer Protection, the Commissioner of Streets and Sanitation, and the Commissioner of Transportation.

The permit holder agrees to hold the City of Chicago harmless for any damage, relocation or replacement costs associated with damage, relocation or removal of private property caused by the City performing work in the public way.

Authority for the above named privilege is herein given and granted from and after March 1, 2015 through and including December 1, 2015.

Alderman

Reynaldo Colon 35th Ward

**Department of Business Affairs and Consumer Protection**
Small Business Center - Public Way Use Unit
City Hall - 121 N. LaSalle Street, Room 800 • Chicago, IL 60602
312-74-GOBIZ / 312-744-6249 • (312) 744-1944 (TTY)
http://www.cityofchicago.org/bacp

**03/18/2015**

Alderman **Reynaldo Colon**
Ward # **35**
City of Chicago
City Hall, Room **203**
121 North LaSalle Street
Chicago, Illinois 60602

Re: An ordinance to use and maintain a portion of the public right-of-way for **one (1) sidewalk cafe(s)** for **BOULEVARD DELI & LIQUOR**, adjacent to the premises known as **2956-2958 W. North Ave.**.

Dear Alderman **Reynaldo Colon**:

The applicant referenced above has requested the use of the public right-of-way for a **sidewalk cafe(s)**. An ordinance has been prepared by the Department of Business Affairs and Consumer Protection – Small Business Center - Public Way Use Unit for presentation to the City Council. Because this request was made for properties located in your ward, as approved by you as per the attached, I respectfully request that you introduce the attached ordinance at the next City Council meeting.

If you have any questions regarding this ordinance, please contact Anthony Bertuca at (312) 744-5506.

**Department of Business Affairs and Consumer Protection**

# City of Chicago

O2015-1879

## Office of the City Clerk

## Document Tracking Sheet

| | |
|---|---|
| **Meeting Date:** | 3/18/2015 |
| **Sponsor(s):** | Colón (35) |
| **Type:** | Ordinance |
| **Title:** | Sidewalk cafe(s) for El Pacifico, Inc. |
| **Committee(s) Assignment:** | Committee on Transportation and Public Way |

ORDINANCE
EL PACIFICO,INC
Acct. No. 6216 - 1
Permit No. 1117898

*Be It Ordained by the City Council of the City of Chicago:*

Permission and authority are hereby given and granted to EL PACIFICO,INC upon the terms and subject to the conditions of this ordinance, to maintain and use a portion of the public right of way for a sidewalk cafe adjacent to its premises located at 3534 W. Fullerton Ave.. Said sidewalk cafe area #1 shall be eleven point three three (11.33) feet in length and six (6) feet in width, area #2 shall be fourteen (14) feet in length and eleven point six seven (11.67) feet in width for a total of two hundred thirty-one point three six (231.36) square feet and shall allow six (6) feet of clear space from the face of the curb/building line along N. Drake St.. The compensation for said space and the days and hours of operation for the sidewalk cafe shall be as follows:

Monday through Sunday 9:00 a.m. to 12:00 a.m.
Compensation: $600.00
SEATING CAPACITY: 30

Sidewalk Cafe Permit and approved plan must be posted at all times.

This grant of privilege #1117898 for a sidewalk cafe shall be subject to the provisions of Section 10-28-800 though 10-28-885 of the Municipal Code of Chicago and the directions of the Commissioner of Department of Business Affairs and Consumer Protection, the Commissioner of Streets and Sanitation, and the Commissioner of Transportation.

The permit holder agrees to hold the City of Chicago harmless for any damage, relocation or replacement costs associated with damage, relocation or removal of private property caused by the City performing work in the public way.

Authority for the above named privilege is herein given and granted from and after March 1, 2015 through and including December 1, 2015.

Alderman _____
Reynaldo Colon 35th Ward

**Department of Business Affairs and Consumer Protection**
Small Business Center - Public Way Use Unit
City Hall - 121 N. LaSalle Street, Room 800 • Chicago, IL 60602
312-74-GOBIZ / 312-744-6249 • (312) 744-1944 (TTY)
http://www.cityofchicago.org/bacp

**03/18/2015**

Alderman **Reynaldo Colon**
Ward # **35**
City of Chicago
City Hall, Room **203**
121 North LaSalle Street
Chicago, Illinois 60602

Re: An ordinance to use and maintain a portion of the public right-of-way for **two (2) sidewalk cafe(s)** for **EL PACIFICO,INC**, adjacent to the premises known as **3534 W. Fullerton Ave.**.

Dear Alderman **Reynaldo Colon**:

The applicant referenced above has requested the use of the public right-of-way for a **sidewalk cafe(s)**. An ordinance has been prepared by the Department of Business Affairs and Consumer Protection – Small Business Center - Public Way Use Unit for presentation to the City Council. Because this request was made for properties located in your ward, as approved by you as per the attached, I respectfully request that you introduce the attached ordinance at the next City Council meeting.

If you have any questions regarding this ordinance, please contact Anthony Bertuca at (312) 744-5506.

**Department of Business Affairs and Consumer Protection**

# City of Chicago

O2015-1881

## Office of the City Clerk

## Document Tracking Sheet

| | |
|---|---|
| **Meeting Date:** | 3/18/2015 |
| **Sponsor(s):** | Colón (35) |
| **Type:** | Ordinance |
| **Title:** | Sidewalk cafe(s) for Fat Rice |
| **Committee(s) Assignment:** | Committee on Transportation and Public Way |

ORDINANCE
FAT RICE
Acct. No. 372123 - 1
Permit No. 1117822

*Be It Ordained by the City Council of the City of Chicago:*

Permission and authority are hereby given and granted to FAT RICE upon the terms and subject to the conditions of this ordinance, to maintain and use a portion of the public right of way for a sidewalk cafe adjacent to its premises located at 2955-57 W. Diversey Ave.. Said sidewalk cafe area #1 shall be nineteen (19) feet in length and six (6) feet in width for a total of one hundred fourteen (114) square feet and shall allow six (6) feet of clear space from the face of the curb/building line along N. Sacramento Avenue. The compensation for said space and the days and hours of operation for the sidewalk cafe shall be as follows:

Sunday Through Saturday 10:00 a.m. to Midnight
Compensation: $600.00
SEATING CAPACITY: 12

Sidewalk Cafe Permit and approved plan must be posted at all times.

This grant of privilege #1117822 for a sidewalk cafe shall be subject to the provisions of Section 10-28-800 though 10-28-885 of the Municipal Code of Chicago and the directions of the Commissioner of Department of Business Affairs and Consumer Protection, the Commissioner of Streets and Sanitation, and the Commissioner of Transportation.

The permit holder agrees to hold the City of Chicago harmless for any damage, relocation or replacement costs associated with damage, relocation or removal of private property caused by the City performing work in the public way.

Authority for the above named privilege is herein given and granted from and after March 1, 2015 through and including December 1, 2015.

Alderman _____
Reynaldo Colon 35th Ward

**Department of Business Affairs and Consumer Protection**
Small Business Center - Public Way Use Unit
City Hall - 121 N. LaSalle Street, Room 800 • Chicago, IL 60602
312-74-GOBIZ / 312-744-6249 • (312) 744-1944 (TTY)
http://www.cityofchicago.org/bacp

**03/18/2015**

Alderman **Reynaldo Colon**
Ward # **35**
City of Chicago
City Hall, Room **203**
121 North LaSalle Street
Chicago, Illinois 60602

Re: An ordinance to use and maintain a portion of the public right-of-way for **one (1) sidewalk cafe(s)** for **FAT RICE**, adjacent to the premises known as **2955-57 W. Diversey Ave.**.

Dear Alderman **Reynaldo Colon**:

The applicant referenced above has requested the use of the public right-of-way for a **sidewalk cafe(s)**. An ordinance has been prepared by the Department of Business Affairs and Consumer Protection – Small Business Center - Public Way Use Unit for presentation to the City Council. Because this request was made for properties located in your ward, as approved by you as per the attached, I respectfully request that you introduce the attached ordinance at the next City Council meeting.

If you have any questions regarding this ordinance, please contact Anthony Bertuca at (312) 744-5506.

**Department of Business Affairs and Consumer Protection**

# City of Chicago

O2015-1884

Office of the City Clerk

Document Tracking Sheet

| | |
|---|---|
| **Meeting Date:** | 3/18/2015 |
| **Sponsor(s):** | Colón (35) |
| **Type:** | Ordinance |
| **Title:** | Sidewalk cafe(s) for Lafarine Bakery No. 2 |
| **Committee(s) Assignment:** | Committee on Transportation and Public Way |

ORDINANCE
LAFARINE BAKERY #2
Acct. No. 380181 - 1
Permit No. 1117645

*Be It Ordained by the City Council of the City of Chicago:*

Permission and authority are hereby given and granted to LAFARINE BAKERY #2 upon the terms and subject to the conditions of this ordinance, to maintain and use a portion of the public right of way for a sidewalk cafe adjacent to its premises located at 2909 N. Milwaukee Ave.. Said sidewalk cafe area #1 shall be forty (40) feet in length and five (5) feet in width for a total of two hundred (200) square feet and shall allow six (6) feet of clear space from the face of the curb/building line along N. Milwaukee Avenue. The compensation for said space and the days and hours of operation for the sidewalk cafe shall be as follows:

Monday through Sunday 8:00 a.m. to 7:00 p.m.
Compensation: $600.00
SEATING CAPACITY: 18

Sidewalk Cafe Permit and approved plan must be posted at all times.

This grant of privilege #1117645 for a sidewalk cafe shall be subject to the provisions of Section 10-28-800 though 10-28-885 of the Municipal Code of Chicago and the directions of the Commissioner of Department of Business Affairs and Consumer Protection, the Commissioner of Streets and Sanitation, and the Commissioner of Transportation.

The permit holder agrees to hold the City of Chicago harmless for any damage, relocation or replacement costs associated with damage, relocation or removal of private property caused by the City performing work in the public way.

Authority for the above named privilege is herein given and granted from and after March 1, 2015 through and including December 1, 2015.

Alderman _____

Reynaldo Colon 35th Ward

**Department of Business Affairs and Consumer Protection**
Small Business Center - Public Way Use Unit
City Hall - 121 N LaSalle Street, Room 800 • Chicago, IL 60602
312-74-GOBIZ / 312-744-6249 • (312) 744-1944 (TTY)
http://www.cityofchicago.org/bacp

**03/18/2015**

Alderman **Reynaldo Colon**
Ward # **35**
City of Chicago
City Hall, Room **203**
121 North LaSalle Street
Chicago, Illinois 60602

Re: An ordinance to use and maintain a portion of the public right-of-way for **one (1) sidewalk cafe(s)** for **LAFARINE BAKERY #2**, adjacent to the premises known as **2909 N. Milwaukee Ave.**.

Dear Alderman **Reynaldo Colon**:

The applicant referenced above has requested the use of the public right-of-way for a **sidewalk cafe(s)**. An ordinance has been prepared by the Department of Business Affairs and Consumer Protection – Small Business Center - Public Way Use Unit for presentation to the City Council. Because this request was made for properties located in your ward, as approved by you as per the attached, I respectfully request that you introduce the attached ordinance at the next City Council meeting.

If you have any questions regarding this ordinance, please contact Anthony Bertuca at (312) 744-5506.

**Department of Business Affairs and Consumer Protection**

# City of Chicago

O2015-1887

## Office of the City Clerk

## Document Tracking Sheet

| | |
|---|---|
| **Meeting Date:** | 3/18/2015 |
| **Sponsor(s):** | Colón (35) |
| **Type:** | Ordinance |
| **Title:** | Sidewalk cafe(s) for Masa Azul |
| **Committee(s) Assignment:** | Committee on Transportation and Public Way |

ORDINANCE
MASA AZUL
Acct. No. 359298 - 1
Permit No. 1117805

*Be It Ordained by the City Council of the City of Chicago:*

Permission and authority are hereby given and granted to MASA AZUL upon the terms and subject to the conditions of this ordinance, to maintain and use a portion of the public right of way for a sidewalk cafe adjacent to its premises located at 2901 W. Diversey Ave.. Said sidewalk cafe area #1 shall be forty-eight (48) feet in length and ten (10) feet in width for a total of four hundred eighty (480) square feet and shall allow six (6) feet of clear space from the face of the curb/building line along Francisco. The compensation for said space and the days and hours of operation for the sidewalk cafe shall be as follows:

Tuesday to Sunday 5:00 pm - 12:00 am
Compensation: $600.00
SEATING CAPACITY: 30

Sidewalk Cafe Permit and approved plan must be posted at all times.

This grant of privilege #1117805 for a sidewalk cafe shall be subject to the provisions of Section 10-28-800 though 10-28-885 of the Municipal Code of Chicago and the directions of the Commissioner of Department of Business Affairs and Consumer Protection, the Commissioner of Streets and Sanitation, and the Commissioner of Transportation.

The permit holder agrees to hold the City of Chicago harmless for any damage, relocation or replacement costs associated with damage, relocation or removal of private property caused by the City performing work in the public way.

Authority for the above named privilege is herein given and granted from and after March 1, 2015 through and including December 1, 2015.

Alderman _____
Reynaldo Colon 35th Ward

**Department of Business Affairs and Consumer Protection**
Small Business Center - Public Way Use Unit
City Hall - 121 N. LaSalle Street, Room 800 • Chicago, IL 60602
312-74-GOBIZ / 312-744-6249 • (312) 744-1944 (TTY)
http://www.cityofchicago.org/bacp

**03/18/2015**

Alderman **Reynaldo Colon**
Ward # **35**
City of Chicago
City Hall, Room **203**
121 North LaSalle Street
Chicago, Illinois 60602

Re: An ordinance to use and maintain a portion of the public right-of-way for **one (1) sidewalk cafe(s)** for **MASA AZUL**, adjacent to the premises known as **2901 W. Diversey Ave.**.

Dear Alderman **Reynaldo Colon**:

The applicant referenced above has requested the use of the public right-of-way for a **sidewalk cafe(s)**. An ordinance has been prepared by the Department of Business Affairs and Consumer Protection – Small Business Center - Public Way Use Unit for presentation to the City Council. Because this request was made for properties located in your ward, as approved by you as per the attached, I respectfully request that you introduce the attached ordinance at the next City Council meeting.

If you have any questions regarding this ordinance, please contact Anthony Bertuca at (312) 744-5506.

**Department of Business Affairs and Consumer Protection**

# City of Chicago

O2015-1890

## Office of the City Clerk

## Document Tracking Sheet

| | |
|---|---|
| **Meeting Date:** | 3/18/2015 |
| **Sponsor(s):** | Colón (35) |
| **Type:** | Ordinance |
| **Title:** | Sidewalk cafe(s) for Taqueria El Ranchito |
| **Committee(s) Assignment:** | Committee on Transportation and Public Way |

ORDINANCE
TAQUERIA EL RANCHITO
Acct. No. 41349 - 1
Permit No. 1117888

*Be It Ordained by the City Council of the City of Chicago:*

Permission and authority are hereby given and granted to TAQUERIA EL RANCHITO upon the terms and subject to the conditions of this ordinance, to maintain and use a portion of the public right of way for a sidewalk cafe adjacent to its premises located at 2829 N. Milwaukee Ave.. Said sidewalk cafe area #1 shall be seventeen (17) feet in length and five point five (5.5) feet in width for a total of ninety-three point five (93.5) square feet and shall allow six (6) feet of clear space from the face of the curb/building line along North Milwaukee Avenue. The compensation for said space and the days and hours of operation for the sidewalk cafe shall be as follows:

Monday through Sunday 9:00 a.m. to 10:00 p.m.
Compensation: $600.00
SEATING CAPACITY: 18

Sidewalk Cafe Permit and approved plan must be posted at all times.

This grant of privilege #1117888 for a sidewalk cafe shall be subject to the provisions of Section 10-28-800 though 10-28-885 of the Municipal Code of Chicago and the directions of the Commissioner of Department of Business Affairs and Consumer Protection, the Commissioner of Streets and Sanitation, and the Commissioner of Transportation.

The permit holder agrees to hold the City of Chicago harmless for any damage, relocation or replacement costs associated with damage, relocation or removal of private property caused by the City performing work in the public way.

Authority for the above named privilege is herein given and granted from and after March 1, 2015 through and including December 1, 2015.

Alderman _____
Reynaldo Colon 35th Ward

**Department of Business Affairs and Consumer Protection**
Small Business Center - Public Way Use Unit
City Hall - 121 N. LaSalle Street, Room 800 • Chicago, IL 60602
312-74-GOBIZ / 312-744-6249 • (312) 744-1944 (TTY)
http://www.cityofchicago.org/bacp

**03/18/2015**

Alderman **Reynaldo Colon**
Ward # **35**
City of Chicago
City Hall, Room **203**
121 North LaSalle Street
Chicago, Illinois 60602

Re: An ordinance to use and maintain a portion of the public right-of-way for **one (1) sidewalk cafe(s)** for **TAQUERIA EL RANCHITO**, adjacent to the premises known as **2829 N. Milwaukee Ave.**.

Dear Alderman **Reynaldo Colon**:

The applicant referenced above has requested the use of the public right-of-way for a **sidewalk cafe(s)**. An ordinance has been prepared by the Department of Business Affairs and Consumer Protection – Small Business Center - Public Way Use Unit for presentation to the City Council. Because this request was made for properties located in your ward, as approved by you as per the attached, I respectfully request that you introduce the attached ordinance at the next City Council meeting.

If you have any questions regarding this ordinance, please contact Anthony Bertuca at (312) 744-5506.

**Department of Business Affairs and Consumer Protection**

# City of Chicago

O2015-1894

## Office of the City Clerk

## Document Tracking Sheet

| | |
|---|---|
| **Meeting Date:** | 3/18/2015 |
| **Sponsor(s):** | Colón (35) |
| **Type:** | Ordinance |
| **Title:** | Sidewalk cafe(s) for Township |
| **Committee(s) Assignment:** | Committee on Transportation and Public Way |

ORDINANCE
TOWNSHIP
Acct. No. 274459 - 2
Permit No. 1117753

*Be It Ordained by the City Council of the City of Chicago:*

Permission and authority are hereby given and granted to TOWNSHIP upon the terms and subject to the conditions of this ordinance, to maintain and use a portion of the public right of way for a sidewalk cafe adjacent to its premises located at 2200-2202 N. California Ave.. Said sidewalk cafe area #1 shall be twenty-two (22) feet in length and seven (7) feet in width for a total of one hundred fifty-four (154) square feet and shall allow six (6) feet of clear space from the face of the curb/building line along W. Palmer Avenue. The compensation for said space and the days and hours of operation for the sidewalk cafe shall be as follows:

Monday through Sunday 8:00 a.m. to 12:00 a.m.
Compensation: $600.00
SEATING CAPACITY: 32

Sidewalk Cafe Permit and approved plan must be posted at all times.

This grant of privilege #1117753 for a sidewalk cafe shall be subject to the provisions of Section 10-28-800 though 10-28-885 of the Municipal Code of Chicago and the directions of the Commissioner of Department of Business Affairs and Consumer Protection, the Commissioner of Streets and Sanitation, and the Commissioner of Transportation.

The permit holder agrees to hold the City of Chicago harmless for any damage, relocation or replacement costs associated with damage, relocation or removal of private property caused by the City performing work in the public way.

Authority for the above named privilege is herein given and granted from and after March 1, 2015 through and including December 1, 2015.

Alderman _____

Reynaldo Colon 35th Ward

**Department of Business Affairs and Consumer Protection**
Small Business Center - Public Way Use Unit
City Hall - 121 N. LaSalle Street, Room 800 • Chicago, IL 60602
312-74-GOBIZ / 312-744-6249 • (312) 744-1944 (TTY)
http://www.cityofchicago.org/bacp

**03/18/2015**

Alderman **Reynaldo Colon**
Ward # **35**
City of Chicago
City Hall, Room **203**
121 North LaSalle Street
Chicago, Illinois 60602

Re: An ordinance to use and maintain a portion of the public right-of-way for **one (1) sidewalk cafe(s)** for **TOWNSHIP**, adjacent to the premises known as **2200-2202 N. California Ave.**.

Dear Alderman **Reynaldo Colon**:

The applicant referenced above has requested the use of the public right-of-way for a **sidewalk cafe(s)**. An ordinance has been prepared by the Department of Business Affairs and Consumer Protection – Small Business Center - Public Way Use Unit for presentation to the City Council. Because this request was made for properties located in your ward, as approved by you as per the attached, I respectfully request that you introduce the attached ordinance at the next City Council meeting.

If you have any questions regarding this ordinance, please contact Anthony Bertuca at (312) 744-5506.

**Department of Business Affairs and Consumer Protection**

# City of Chicago

O2015-1921

Office of the City Clerk

Document Tracking Sheet

| | |
|---|---|
| **Meeting Date:** | 3/18/2015 |
| **Sponsor(s):** | Sposato (36) |
| **Type:** | Ordinance |
| **Title:** | Sidewalk cafe(s) for Abram Gale |
| **Committee(s) Assignment:** | Committee on Transportation and Public Way |

# City of Chicago

O2015-1939

## Office of the City Clerk

## Document Tracking Sheet

| | |
|---|---|
| **Meeting Date:** | 3/18/2015 |
| **Sponsor(s):** | Sposato (36) |
| **Type:** | Ordinance |
| **Title:** | Sidewalk cafe(s) for Cafe Prague |
| **Committee(s) Assignment:** | Committee on Transportation and Public Way |

ORDINANCE
CAFE PRAGUE
Acct. No. 48210 - 2
Permit No. 1117824

*Be It Ordained by the City Council of the City of Chicago:*

Permission and authority are hereby given and granted to CAFE PRAGUE upon the terms and subject to the conditions of this ordinance, to maintain and use a portion of the public right of way for a sidewalk cafe adjacent to its premises located at 6710-12 W. Belmont Ave.. Said sidewalk cafe area #1 shall be sixteen (16) feet in length and six (6) feet in width, area #2 shall be sixteen (16) feet in length and six (6) feet in width for a total of one hundred ninety-two (192) square feet and shall allow six (6) feet of clear space from the face of the curb/building line along W. Belmont Avenue. The compensation for said space and the days and hours of operation for the sidewalk cafe shall be as follows:

Monday through Sunday 9:00 a.m. to 12:00 midnight.
Compensation: $600.00
SEATING CAPACITY: 16

Sidewalk Cafe Permit and approved plan must be posted at all times.

This grant of privilege #1117824 for a sidewalk cafe shall be subject to the provisions of Section 10-28-800 though 10-28-885 of the Municipal Code of Chicago and the directions of the Commissioner of Department of Business Affairs and Consumer Protection, the Commissioner of Streets and Sanitation, and the Commissioner of Transportation.

The permit holder agrees to hold the City of Chicago harmless for any damage, relocation or replacement costs associated with damage, relocation or removal of private property caused by the City performing work in the public way.

Authority for the above named privilege is herein given and granted from and after March 1, 2015 through and including December 1, 2015.

Alderman _____

Nicholas Sposato 36th Ward

**Department of Business Affairs and Consumer Protection**
Small Business Center - Public Way Use Unit
City Hall - 121 N. LaSalle Street, Room 800 • Chicago, IL 60602
312-74-GOBIZ / 312-744-6249 • (312) 744-1944 (TTY)
http://www.cityofchicago.org/bacp

**03/18/2015**

Alderman **Nicholas Sposato**
Ward # **36**
City of Chicago
City Hall, Room **304**
121 North LaSalle Street
Chicago, Illinois 60602

Re: An ordinance to use and maintain a portion of the public right-of-way for **two (2) sidewalk cafe(s)** for **CAFE PRAGUE**, adjacent to the premises known as **6710-12 W. Belmont Ave.**.

Dear Alderman **Nicholas Sposato**:

The applicant referenced above has requested the use of the public right-of-way for a **sidewalk cafe(s)**. An ordinance has been prepared by the Department of Business Affairs and Consumer Protection – Small Business Center - Public Way Use Unit for presentation to the City Council. Because this request was made for properties located in your ward, as approved by you as per the attached, I respectfully request that you introduce the attached ordinance at the next City Council meeting.

If you have any questions regarding this ordinance, please contact Anthony Bertuca at (312) 744-5506.

**Department of Business Affairs and Consumer Protection**

# City of Chicago

O2015-1940

Office of the City Clerk

*Document Tracking Sheet*

| | |
|---|---|
| **Meeting Date:** | 3/18/2015 |
| **Sponsor(s):** | Sposato (36) |
| **Type:** | Ordinance |
| **Title:** | Sidewalk cafe(s) for Euro Cafe' |
| **Committee(s) Assignment:** | Committee on Transportation and Public Way |

ORDINANCE
EURO CAFE'
Acct. No. 274855 - 1
Permit No. 1117825

*Be It Ordained by the City Council of the City of Chicago:*

Permission and authority are hereby given and granted to EURO CAFE' upon the terms and subject to the conditions of this ordinance, to maintain and use a portion of the public right of way for a sidewalk cafe adjacent to its premises located at 3435 N. Harlem Ave.. Said sidewalk cafe area #1 shall be eighteen (18) feet in length and three (3) feet in width for a total of fifty-four (54) square feet and shall allow six (6) feet of clear space from the face of the curb/building line along N. Harlem Avenue. The compensation for said space and the days and hours of operation for the sidewalk cafe shall be as follows:

Monday through Sunday 8:00 a.m. to 11:00 p.m.
Compensation: $600.00
SEATING CAPACITY: 16

Sidewalk Cafe Permit and approved plan must be posted at all times.

This grant of privilege #1117825 for a sidewalk cafe shall be subject to the provisions of Section 10-28-800 though 10-28-885 of the Municipal Code of Chicago and the directions of the Commissioner of Department of Business Affairs and Consumer Protection, the Commissioner of Streets and Sanitation, and the Commissioner of Transportation.

The permit holder agrees to hold the City of Chicago harmless for any damage, relocation or replacement costs associated with damage, relocation or removal of private property caused by the City performing work in the public way.

Authority for the above named privilege is herein given and granted from and after March 1, 2015 through and including December 1, 2015.

Alderman _____

Nicholas Sposato 36th Ward

**Department of Business Affairs and Consumer Protection**
Small Business Center - Public Way Use Unit
City Hall - 121 N. LaSalle Street, Room 800 • Chicago, IL 60602
312-74-GOBIZ / 312-744-6249 • (312) 744-1944 (TTY)
http://www.cityofchicago.org/bacp

**03/18/2015**

Alderman **Nicholas Sposato**
Ward # **36**
City of Chicago
City Hall, Room **304**
121 North LaSalle Street
Chicago, Illinois 60602

Re: An ordinance to use and maintain a portion of the public right-of-way for **one (1) sidewalk cafe(s)** for **EURO CAFE'**, adjacent to the premises known as **3435 N. Harlem Ave.**.

Dear Alderman **Nicholas Sposato**:

The applicant referenced above has requested the use of the public right-of-way for a **sidewalk cafe(s)**. An ordinance has been prepared by the Department of Business Affairs and Consumer Protection – Small Business Center - Public Way Use Unit for presentation to the City Council. Because this request was made for properties located in your ward, as approved by you as per the attached, I respectfully request that you introduce the attached ordinance at the next City Council meeting.

If you have any questions regarding this ordinance, please contact Anthony Bertuca at (312) 744-5506.

**Department of Business Affairs and Consumer Protection**

# City of Chicago

O2015-1941

## Office of the City Clerk

## Document Tracking Sheet

| | |
|---|---|
| **Meeting Date:** | 3/18/2015 |
| **Sponsor(s):** | Sposato (36) |
| **Type:** | Ordinance |
| **Title:** | Sidewalk cafe(s) for Ferajna Restaurant |
| **Committee(s) Assignment:** | Committee on Transportation and Public Way |

ORDINANCE
FERAJNA RESTAURANT
Acct. No. 261671 - 2
Permit No. 1117883

*Be It Ordained by the City Council of the City of Chicago:*

Permission and authority are hereby given and granted to FERAJNA RESTAURANT upon the terms and subject to the conditions of this ordinance, to maintain and use a portion of the public right of way for a sidewalk cafe adjacent to its premises located at 6714 W. Belmont Ave.. Said sidewalk cafe area #1 shall be sixteen (16) feet in length and six (6) feet in width for a total of ninety-six (96) square feet and shall allow six (6) feet of clear space from the face of the curb/building line along Belmont Avenue. The compensation for said space and the days and hours of operation for the sidewalk cafe shall be as follows:

Monday - Thursday 9:00 am Friday 11:00am - 11:00 pm Saturday & Sunday 10:00 am - 12:oo am
Compensation: $600.00
SEATING CAPACITY: 16

Sidewalk Cafe Permit and approved plan must be posted at all times.

This grant of privilege #1117883 for a sidewalk cafe shall be subject to the provisions of Section 10-28-800 through 10-28-885 of the Municipal Code of Chicago and the directions of the Commissioner of Department of Business Affairs and Consumer Protection, the Commissioner of Streets and Sanitation, and the Commissioner of Transportation.

The permit holder agrees to hold the City of Chicago harmless for any damage, relocation or replacement costs associated with damage, relocation or removal of private property caused by the City performing work in the public way.

Authority for the above named privilege is herein given and granted from and after March 1, 2015 through and including December 1, 2015.

Alderman _____

Nicholas Sposato 36th Ward

**Department of Business Affairs and Consumer Protection**
Small Business Center - Public Way Use Unit
City Hall - 121 N. LaSalle Street, Room 800 • Chicago, IL 60602
312-74-GOBIZ / 312-744-6249 • (312) 744-1944 (TTY)
http://www.cityofchicago.org/bacp

**03/18/2015**

Alderman **Nicholas Sposato**
Ward # **36**
City of Chicago
City Hall, Room **304**
121 North LaSalle Street
Chicago, Illinois 60602

Re: An ordinance to use and maintain a portion of the public right-of-way for **one (1) sidewalk cafe(s)** for **FERAJNA RESTAURANT**, adjacent to the premises known as **6714 W. Belmont Ave.**.

Dear Alderman **Nicholas Sposato**:

The applicant referenced above has requested the use of the public right-of-way for a **sidewalk cafe(s)**. An ordinance has been prepared by the Department of Business Affairs and Consumer Protection – Small Business Center - Public Way Use Unit for presentation to the City Council. Because this request was made for properties located in your ward, as approved by you as per the attached, I respectfully request that you introduce the attached ordinance at the next City Council meeting.

If you have any questions regarding this ordinance, please contact Anthony Bertuca at (312) 744-5506.

**Department of Business Affairs and Consumer Protection**

# City of Chicago

O2015-1942

## Office of the City Clerk

## Document Tracking Sheet

| | |
|---|---|
| **Meeting Date:** | 3/18/2015 |
| **Sponsor(s):** | Sposato (36) |
| **Type:** | Ordinance |
| **Title:** | Sidewalk cafe(s) for Geo. Nottoli & Son, Inc. |
| **Committee(s) Assignment:** | Committee on Transportation and Public Way |

ORDINANCE
GEO. NOTTOLI & SON, INC.
Acct. No. 12019 - 1
Permit No. 1117725

*Be It Ordained by the City Council of the City of Chicago:*

Permission and authority are hereby given and granted to GEO. NOTTOLI & SON, INC. upon the terms and subject to the conditions of this ordinance, to maintain and use a portion of the public right of way for a sidewalk cafe adjacent to its premises located at 7652 W. Belmont Ave.. Said sidewalk cafe area #1 shall be twenty (20) feet in length and twenty (20) feet in width for a total of four hundred (400) square feet and shall allow six (6) feet of clear space from the face of the curb/building line along W. Belmont Avenue. The compensation for said space and the days and hours of operation for the sidewalk cafe shall be as follows:

Monday, Wednesday through Saturday 9:00 a.m. to 6:00 p.m.
Compensation: $600.00
SEATING CAPACITY: 26

Sidewalk Cafe Permit and approved plan must be posted at all times.

This grant of privilege #1117725 for a sidewalk cafe shall be subject to the provisions of Section 10-28-800 though 10-28-885 of the Municipal Code of Chicago and the directions of the Commissioner of Department of Business Affairs and Consumer Protection, the Commissioner of Streets and Sanitation, and the Commissioner of Transportation.

The permit holder agrees to hold the City of Chicago harmless for any damage, relocation or replacement costs associated with damage, relocation or removal of private property caused by the City performing work in the public way.

Authority for the above named privilege is herein given and granted from and after March 1, 2015 through and including December 1, 2015.

Alderman _____

Nicholas Sposato 36th Ward

**Department of Business Affairs and Consumer Protection**
Small Business Center - Public Way Use Unit
City Hall - 121 N. LaSalle Street, Room 800 • Chicago, IL 60602
312-74-GOBIZ / 312-744-6249 • (312) 744-1944 (TTY)
http://www.cityofchicago.org/bacp

**03/18/2015**

Alderman **Nicholas Sposato**
Ward # **36**
City of Chicago
City Hall, Room **304**
121 North LaSalle Street
Chicago, Illinois 60602

Re: An ordinance to use and maintain a portion of the public right-of-way for **one (1) sidewalk cafe(s)** for **GEO. NOTTOLI & SON, INC.**, adjacent to the premises known as **7652 W. Belmont Ave.**.

Dear Alderman **Nicholas Sposato**:

The applicant referenced above has requested the use of the public right-of-way for a **sidewalk cafe(s)**. An ordinance has been prepared by the Department of Business Affairs and Consumer Protection – Small Business Center - Public Way Use Unit for presentation to the City Council. Because this request was made for properties located in your ward, as approved by you as per the attached, I respectfully request that you introduce the attached ordinance at the next City Council meeting.

If you have any questions regarding this ordinance, please contact Anthony Bertuca at (312) 744-5506.

**Department of Business Affairs and Consumer Protection**

# City of Chicago

O2015-1943

## Office of the City Clerk

## Document Tracking Sheet

| | |
|---|---|
| **Meeting Date:** | 3/18/2015 |
| **Sponsor(s):** | Sposato (36) |
| **Type:** | Ordinance |
| **Title:** | Sidewalk cafe(s) for New Polonia Club, Inc. |
| **Committee(s) Assignment:** | Committee on Transportation and Public Way |

ORDINANCE
New Polonia Club Inc.
Acct. No. 7035 - 2
Permit No. 1117811

*Be It Ordained by the City Council of the City of Chicago:*

Permission and authority are hereby given and granted to New Polonia Club Inc. upon the terms and subject to the conditions of this ordinance, to maintain and use a portion of the public right of way for a sidewalk cafe adjacent to its premises located at 6101-6103 W. Belmont Ave.. Said sidewalk cafe area #1 shall be twenty-five (25) feet in length and seven point six (7.6) feet in width for a total of one hundred ninety (190) square feet and shall allow six (6) feet of clear space from the face of the curb/building line along N. Meade. The compensation for said space and the days and hours of operation for the sidewalk cafe shall be as follows:

Monday through Saturday 10am until 12:00am Sunday 11:00am until 12:00am
Compensation: $600.00
SEATING CAPACITY: 20

Sidewalk Cafe Permit and approved plan must be posted at all times.

This grant of privilege #1117811 for a sidewalk cafe shall be subject to the provisions of Section 10-28-800 though 10-28-885 of the Municipal Code of Chicago and the directions of the Commissioner of Department of Business Affairs and Consumer Protection, the Commissioner of Streets and Sanitation, and the Commissioner of Transportation.

The permit holder agrees to hold the City of Chicago harmless for any damage, relocation or replacement costs associated with damage, relocation or removal of private property caused by the City performing work in the public way.

Authority for the above named privilege is herein given and granted from and after March 1, 2015 through and including December 1, 2015.

Alderman _____

Nicholas Sposato 36th Ward

**Department of Business Affairs and Consumer Protection**
Small Business Center - Public Way Use Unit
City Hall - 121 N. LaSalle Street, Room 800 • Chicago, IL 60602
312-74-GOBIZ / 312-744-6249 • (312) 744-1944 (TTY)
http://www.cityofchicago.org/bacp

**03/18/2015**

Alderman **Nicholas Sposato**
Ward # **36**
City of Chicago
City Hall, Room **304**
121 North LaSalle Street
Chicago, Illinois 60602

Re: An ordinance to use and maintain a portion of the public right-of-way for **one (1) sidewalk cafe(s)** for **New Polonia Club Inc.**, adjacent to the premises known as **6101-6103 W. Belmont Ave.**.

Dear Alderman **Nicholas Sposato**:

The applicant referenced above has requested the use of the public right-of-way for a **sidewalk cafe(s)**. An ordinance has been prepared by the Department of Business Affairs and Consumer Protection – Small Business Center - Public Way Use Unit for presentation to the City Council. Because this request was made for properties located in your ward, as approved by you as per the attached, I respectfully request that you introduce the attached ordinance at the next City Council meeting.

If you have any questions regarding this ordinance, please contact Anthony Bertuca at (312) 744-5506.

**Department of Business Affairs and Consumer Protection**

# City of Chicago

O2015-1925

Office of the City Clerk

Document Tracking Sheet

| | |
|---|---|
| **Meeting Date:** | 3/18/2015 |
| **Sponsor(s):** | Cullerton (38) |
| **Type:** | Ordinance |
| **Title:** | Sidewalk cafe(s) for Leadbelly |
| **Committee(s) Assignment:** | Committee on Transportation and Public Way |

ORDINANCE
LEADBELLY
Acct. No. 377743 - 1
Permit No. 1117729

*Be It Ordained by the City Council of the City of Chicago:*

Permission and authority are hereby given and granted to LEADBELLY upon the terms and subject to the conditions of this ordinance, to maintain and use a portion of the public right of way for a sidewalk cafe adjacent to its premises located at 5739 W. Irving Park Rd.. Said sidewalk cafe area #1 shall be twenty-five (25) feet in length and twelve (12) feet in width for a total of three hundred (300) square feet and shall allow six (6) feet of clear space from the face of the curb/building line along W. Irving Park Road. The compensation for said space and the days and hours of operation for the sidewalk cafe shall be as follows:

Tuesday through Thursday 5:00 p.m. to 9:00 p.m. Friday and Saturday 5:00 p.m. to 10:00 p.m. Sunday 12:00 p.m. to 7:00 p.m.
Compensation: $600.00
SEATING CAPACITY: 14

Sidewalk Cafe Permit and approved plan must be posted at all times.

This grant of privilege #1117729 for a sidewalk cafe shall be subject to the provisions of Section 10-28-800 though 10-28-885 of the Municipal Code of Chicago and the directions of the Commissioner of Department of Business Affairs and Consumer Protection, the Commissioner of Streets and Sanitation, and the Commissioner of Transportation.

The permit holder agrees to hold the City of Chicago harmless for any damage, relocation or replacement costs associated with damage, relocation or removal of private property caused by the City performing work in the public way.

Authority for the above named privilege is herein given and granted from and after March 1, 2015 through and including December 1, 2015.

Alderman _____

Timothy Cullerton 38th Ward

**Department of Business Affairs and Consumer Protection**
Small Business Center - Public Way Use Unit
City Hall - 121 N. LaSalle Street, Room 800 • Chicago, IL 60602
312-74-GOBIZ / 312-744-6249 • (312) 744-1944 (TTY)
http://www.cityofchicago.org/bacp

**03/18/2015**

Alderman **Timothy Cullerton**
Ward # **38**
City of Chicago
City Hall, Room **203**
121 North LaSalle Street
Chicago, Illinois 60602

Re: An ordinance to use and maintain a portion of the public right-of-way for **one (1) sidewalk cafe(s)** for **LEADBELLY**, adjacent to the premises known as **5739 W. Irving Park Rd.**.

Dear Alderman **Timothy Cullerton**:

The applicant referenced above has requested the use of the public right-of-way for a **sidewalk cafe(s)**. An ordinance has been prepared by the Department of Business Affairs and Consumer Protection – Small Business Center - Public Way Use Unit for presentation to the City Council. Because this request was made for properties located in your ward, as approved by you as per the attached, I respectfully request that you introduce the attached ordinance at the next City Council meeting.

If you have any questions regarding this ordinance, please contact Anthony Bertuca at (312) 744-5506.

**Department of Business Affairs and Consumer Protection**

# City of Chicago

O2015-1944

Office of the City Clerk

Document Tracking Sheet

| | |
|---|---|
| **Meeting Date:** | 3/18/2015 |
| **Sponsor(s):** | Laurino (39) |
| **Type:** | Ordinance |
| **Title:** | Sidewalk cafe(s) for Filonek's |
| **Committee(s) Assignment:** | Committee on Transportation and Public Way |

ORDINANCE
FILONEK'S
Acct. No. 17022 - 1
Permit No. 1117914

*Be It Ordained by the City Council of the City of Chicago:*

Permission and authority are hereby given and granted to FILONEK'S upon the terms and subject to the conditions of this ordinance, to maintain and use a portion of the public right of way for a sidewalk cafe adjacent to its premises located at 6213 N. Milwaukee Ave.. Said sidewalk cafe area #1 shall be twenty-three (23) feet in length and nine (9) feet in width for a total of two hundred seven (207) square feet and shall allow six (6) feet of clear space from the face of the curb/building line along N. Milwaukee Avenue. The compensation for said space and the days and hours of operation for the sidewalk cafe shall be as follows:

Monday through Friday 11:00 a.m. to 10:00 p.m. Saturday and Sunday 12:00 noon to 10:00 p.m.
Compensation: $600.00
SEATING CAPACITY: 20

Sidewalk Cafe Permit and approved plan must be posted at all times.

This grant of privilege #1117914 for a sidewalk cafe shall be subject to the provisions of Section 10-28-800 though 10-28-885 of the Municipal Code of Chicago and the directions of the Commissioner of Department of Business Affairs and Consumer Protection, the Commissioner of Streets and Sanitation, and the Commissioner of Transportation.

The permit holder agrees to hold the City of Chicago harmless for any damage, relocation or replacement costs associated with damage, relocation or removal of private property caused by the City performing work in the public way.

Authority for the above named privilege is herein given and granted from and after March 1, 2015 through and including December 1, 2015.

Alderman _____

Margaret Laurino 39th Ward

# City of Chicago

O2015-1945

## Office of the City Clerk

## Document Tracking Sheet

| | |
|---|---|
| **Meeting Date:** | 3/18/2015 |
| **Sponsor(s):** | Laurino (39) |
| **Type:** | Ordinance |
| **Title:** | Sidewalk cafe(s) for Jet's Public House |
| **Committee(s) Assignment:** | Committee on Transportation and Public Way |

ORDINANCE
JET'S PUBLIC HOUSE
Acct. No. 275920 - 1
Permit No. 1117722

*Be It Ordained by the City Council of the City of Chicago:*

Permission and authority are hereby given and granted to JET'S PUBLIC HOUSE upon the terms and subject to the conditions of this ordinance, to maintain and use a portion of the public right of way for a sidewalk cafe adjacent to its premises located at 6148 N. Milwaukee Ave.. Said sidewalk cafe area #1 shall be fourteen point six seven (14.67) feet in length and seven point eight three (7.83) feet in width for a total of one hundred fourteen point eight seven (114.87) square feet and shall allow six (6) feet of clear space from the face of the curb/building line along N. Milwaukee Avenue. The compensation for said space and the days and hours of operation for the sidewalk cafe shall be as follows:

Monday through Friday 3:00 p.m. to 11:00 p.m. Saturday and Sunday 11:00 a.m. to 11:00 p.m.
Compensation: $600.00
SEATING CAPACITY: 15

Sidewalk Cafe Permit and approved plan must be posted at all times.

This grant of privilege #1117722 for a sidewalk cafe shall be subject to the provisions of Section 10-28-800 though 10-28-885 of the Municipal Code of Chicago and the directions of the Commissioner of Department of Business Affairs and Consumer Protection, the Commissioner of Streets and Sanitation, and the Commissioner of Transportation.

The permit holder agrees to hold the City of Chicago harmless for any damage, relocation or replacement costs associated with damage, relocation or removal of private property caused by the City performing work in the public way.

Authority for the above named privilege is herein given and granted from and after March 1, 2015 through and including December 1, 2015.

Alderman _____

Margaret Laurino 39th Ward

# City of Chicago

O2015-1946

## Office of the City Clerk

## Document Tracking Sheet

| | |
|---|---|
| **Meeting Date:** | 3/18/2015 |
| **Sponsor(s):** | Laurino (39) |
| **Type:** | Ordinance |
| **Title:** | Sidewalk cafe(s) for Rasmos |
| **Committee(s) Assignment:** | Committee on Transportation and Public Way |

ORDINANCE
RASMOS
Acct. No. 206660 - 1
Permit No. 1117761

*Be It Ordained by the City Council of the City of Chicago:*

Permission and authority are hereby given and granted to RASMOS upon the terms and subject to the conditions of this ordinance, to maintain and use a portion of the public right of way for a sidewalk cafe adjacent to its premises located at 4788 N. Elston Ave.. Said sidewalk cafe area #1 shall be thirty (30) feet in length and fifteen (15) feet in width, area #2 shall be twenty-nine (29) feet in length and ten (10) feet in width for a total of seven hundred forty (740) square feet and shall allow six (6) feet of clear space from the face of the curb/building line along N. Kenneth Avenue, N. Kenneth Avenue. The compensation for said space and the days and hours of operation for the sidewalk cafe shall be as follows:

Monday thru Saturday 10:00 a.m. TO 10:00 p.m. Sunday 11:00 a.m. TO 10:00 p.m.
Compensation: $814.00
SEATING CAPACITY: 32

Sidewalk Cafe Permit and approved plan must be posted at all times.

This grant of privilege #1117761 for a sidewalk cafe shall be subject to the provisions of Section 10-28-800 though 10-28-885 of the Municipal Code of Chicago and the directions of the Commissioner of Department of Business Affairs and Consumer Protection, the Commissioner of Streets and Sanitation, and the Commissioner of Transportation.

The permit holder agrees to hold the City of Chicago harmless for any damage, relocation or replacement costs associated with damage, relocation or removal of private property caused by the City performing work in the public way.

Authority for the above named privilege is herein given and granted from and after March 1, 2015 through and including December 1, 2015.

Alderman _____

Margaret Laurino 39th Ward

# City of Chicago

O2015-1947

## Office of the City Clerk

## Document Tracking Sheet

| | |
|---|---|
| **Meeting Date:** | 3/18/2015 |
| **Sponsor(s):** | O'Connor (40) |
| **Type:** | Ordinance |
| **Title:** | Sidewalk cafe(s) for Acre/Ombra |
| **Committee(s) Assignment:** | Committee on Transportation and Public Way |

ORDINANCE
ACRE/ OMBRA
Acct. No. 206806 - 1
Permit No. 1117740

*Be It Ordained by the City Council of the City of Chicago:*

Permission and authority are hereby given and granted to ACRE/ OMBRA upon the terms and subject to the conditions of this ordinance, to maintain and use a portion of the public right of way for a sidewalk cafe adjacent to its premises located at 5308-10 N. Clark St.. Said sidewalk cafe area #1 shall be fifty (50) feet in length and six point two five (6.25) feet in width for a total of three hundred twelve point five (312.5) square feet and shall allow six (6) feet of clear space from the face of the curb/building line along N. Clark Street. The compensation for said space and the days and hours of operation for the sidewalk cafe shall be as follows:

Monday through Sunday 11:00 a.m. to 12:00 midnight
Compensation: $600.00
SEATING CAPACITY: 14

Sidewalk Cafe Permit and approved plan must be posted at all times.

This grant of privilege #1117740 for a sidewalk cafe shall be subject to the provisions of Section 10-28-800 though 10-28-885 of the Municipal Code of Chicago and the directions of the Commissioner of Department of Business Affairs and Consumer Protection, the Commissioner of Streets and Sanitation, and the Commissioner of Transportation.

The permit holder agrees to hold the City of Chicago harmless for any damage, relocation or replacement costs associated with damage, relocation or removal of private property caused by the City performing work in the public way.

Authority for the above named privilege is herein given and granted from and after March 1, 2015 through and including December 1, 2015.

Alderman _____

Patrick O'Connor 40th Ward

**Department of Business Affairs and Consumer Protection**
Small Business Center - Public Way Use Unit
City Hall - 121 N. LaSalle Street, Room 800 • Chicago, IL 60602
312-74-GOBIZ / 312-744-6249 • (312) 744-1944 (TTY)
http://www.cityofchicago.org/bacp

**03/18/2015**

Alderman **Patrick O'Connor**
Ward # **40**
City of Chicago
City Hall, Room **305**
121 North LaSalle Street
Chicago, Illinois 60602

Re: An ordinance to use and maintain a portion of the public right-of-way for **one (1) sidewalk cafe(s)** for **ACRE/ OMBRA**, adjacent to the premises known as **5308-10 N. Clark St.**.

Dear Alderman **Patrick O'Connor**:

The applicant referenced above has requested the use of the public right-of-way for a **sidewalk cafe(s)**. An ordinance has been prepared by the Department of Business Affairs and Consumer Protection – Small Business Center - Public Way Use Unit for presentation to the City Council. Because this request was made for properties located in your ward, as approved by you as per the attached, I respectfully request that you introduce the attached ordinance at the next City Council meeting.

If you have any questions regarding this ordinance, please contact Anthony Bertuca at (312) 744-5506.

**Department of Business Affairs and Consumer Protection**

# City of Chicago

O2015-1948

Office of the City Clerk

Document Tracking Sheet

| | |
|---|---|
| **Meeting Date:** | 3/18/2015 |
| **Sponsor(s):** | O'Connor (40) |
| **Type:** | Ordinance |
| **Title:** | Sidewalk cafe(s) for Bel-Ami Restaurant |
| **Committee(s) Assignment:** | Committee on Transportation and Public Way |

ORDINANCE
BEL-AMI RESTAURANT
Acct. No. 210972 - 1
Permit No. 1117712

*Be It Ordained by the City Council of the City of Chicago:*

Permission and authority are hereby given and granted to BEL-AMI RESTAURANT upon the terms and subject to the conditions of this ordinance, to maintain and use a portion of the public right of way for a sidewalk cafe adjacent to its premises located at 5530 N. Lincoln Ave.. Said sidewalk cafe area #1 shall be twenty-five (25) feet in length and seven (7) feet in width for a total of one hundred seventy-five (175) square feet and shall allow six (6) feet of clear space from the face of the curb/building line along N. Lincoln Ave. The compensation for said space and the days and hours of operation for the sidewalk cafe shall be as follows:

Monday through Friday 9:00 a.m. to 11:00 p.m. Saturday & Sunday 9:00 a.m. to 12:00 midnight
Compensation: $600.00
SEATING CAPACITY: 24

Sidewalk Cafe Permit and approved plan must be posted at all times.

This grant of privilege #1117712 for a sidewalk cafe shall be subject to the provisions of Section 10-28-800 though 10-28-885 of the Municipal Code of Chicago and the directions of the Commissioner of Department of Business Affairs and Consumer Protection, the Commissioner of Streets and Sanitation, and the Commissioner of Transportation.

The permit holder agrees to hold the City of Chicago harmless for any damage, relocation or replacement costs associated with damage, relocation or removal of private property caused by the City performing work in the public way.

Authority for the above named privilege is herein given and granted from and after March 1, 2015 through and including December 1, 2015.

Alderman _____

Patrick O'Connor 40th Ward

**Department of Business Affairs and Consumer Protection**
Small Business Center - Public Way Use Unit
City Hall - 121 N. LaSalle Street, Room 800 • Chicago, IL 60602
312-74-GOBIZ / 312-744-6249 • (312) 744-1944 (TTY)
http://www.cityofchicago.org/bacp

**03/18/2015**

Alderman **Patrick O'Connor**
Ward # **40**
City of Chicago
City Hall, Room **305**
121 North LaSalle Street
Chicago, Illinois 60602

Re: An ordinance to use and maintain a portion of the public right-of-way for **one (1) sidewalk cafe(s)** for **BEL-AMI RESTAURANT**, adjacent to the premises known as **5530 N. Lincoln Ave.**.

Dear Alderman **Patrick O'Connor**:

The applicant referenced above has requested the use of the public right-of-way for a **sidewalk cafe(s)**. An ordinance has been prepared by the Department of Business Affairs and Consumer Protection – Small Business Center - Public Way Use Unit for presentation to the City Council. Because this request was made for properties located in your ward, as approved by you as per the attached, I respectfully request that you introduce the attached ordinance at the next City Council meeting.

If you have any questions regarding this ordinance, please contact Anthony Bertuca at (312) 744-5506.

**Department of Business Affairs and Consumer Protection**

# City of Chicago

O2015-1949

## Office of the City Clerk

## Document Tracking Sheet

| | |
|---|---|
| **Meeting Date:** | 3/18/2015 |
| **Sponsor(s):** | O'Connor (40) |
| **Type:** | Ordinance |
| **Title:** | Sidewalk cafe(s) for Fireside Tavern and Grill |
| **Committee(s) Assignment:** | Committee on Transportation and Public Way |

ORDINANCE
FIRESIDE TAVERN AND GRILL
Acct. No. 8989 - 1
Permit No. 1117553

*Be It Ordained by the City Council of the City of Chicago:*

Permission and authority are hereby given and granted to FIRESIDE TAVERN AND GRILL upon the terms and subject to the conditions of this ordinance, to maintain and use a portion of the public right of way for a sidewalk cafe adjacent to its premises located at 5739 N. Ravenswood Ave.. Said sidewalk cafe area #1 shall be forty-four point six seven (44.67) feet in length and ten point eight three (10.83) feet in width for a total of four hundred eighty-three point seven eight (483.78) square feet and shall allow six (6) feet of clear space from the face of the curb/building line along N Ravenswood Ave. The compensation for said space and the days and hours of operation for the sidewalk cafe shall be as follows:

Monday through Satruday 11:00 a.m. until 12:00 midnight Sunday 10:00 a.m. until 12:00 midnight
Compensation: $600.00
SEATING CAPACITY: 36

Sidewalk Cafe Permit and approved plan must be posted at all times.

This grant of privilege #1117553 for a sidewalk cafe shall be subject to the provisions of Section 10-28-800 though 10-28-885 of the Municipal Code of Chicago and the directions of the Commissioner of Department of Business Affairs and Consumer Protection, the Commissioner of Streets and Sanitation, and the Commissioner of Transportation.

The permit holder agrees to hold the City of Chicago harmless for any damage, relocation or replacement costs associated with damage, relocation or removal of private property caused by the City performing work in the public way.

Authority for the above named privilege is herein given and granted from and after March 1, 2015 through and including December 1, 2015.

Alderman _____

Patrick O'Connor 40th Ward

**Department of Business Affairs and Consumer Protection**
Small Business Center - Public Way Use Unit
City Hall - 121 N. LaSalle Street, Room 800 • Chicago, IL 60602
312-74-GOBIZ / 312-744-6249 • (312) 744-1944 (TTY)
http://www.cityofchicago.org/bacp

**03/18/2015**

Alderman **Patrick O'Connor**
Ward # **40**
City of Chicago
City Hall, Room **305**
121 North LaSalle Street
Chicago, Illinois 60602

Re: An ordinance to use and maintain a portion of the public right-of-way for **one (1) sidewalk cafe(s)** for **FIRESIDE TAVERN AND GRILL,** adjacent to the premises known as **5739 N. Ravenswood Ave.**.

Dear Alderman **Patrick O'Connor**:

The applicant referenced above has requested the use of the public right-of-way for a **sidewalk cafe(s).** An ordinance has been prepared by the Department of Business Affairs and Consumer Protection – Small Business Center - Public Way Use Unit for presentation to the City Council. Because this request was made for properties located in your ward, as approved by you as per the attached, I respectfully request that you introduce the attached ordinance at the next City Council meeting.

If you have any questions regarding this ordinance, please contact Anthony Bertuca at (312) 744-5506.

**Department of Business Affairs and Consumer Protection**

# City of Chicago

O2015-1950

Office of the City Clerk

Document Tracking Sheet

| | |
|---|---|
| **Meeting Date:** | 3/18/2015 |
| **Sponsor(s):** | O'Connor (40) |
| **Type:** | Ordinance |
| **Title:** | Sidewalk cafe(s) for 5077 Kiko Meat Market |
| **Committee(s) Assignment:** | Committee on Transportation and Public Way |

ORDINANCE
5077 KIKO MEAT MARKET
Acct. No. 270714 - 1
Permit No. 1117650

*Be It Ordained by the City Council of the City of Chicago:*

Permission and authority are hereby given and granted to 5077 KIKO MEAT MARKET upon the terms and subject to the conditions of this ordinance, to maintain and use a portion of the public right of way for a sidewalk cafe adjacent to its premises located at 5077 N. Lincoln Ave.. Said sidewalk cafe area #1 shall be eighty-five (85) feet in length and eleven (11) feet in width for a total of nine hundred thirty-five (935) square feet and shall allow six (6) feet of clear space from the face of the curb/building line along W. Carmen Avenue. The compensation for said space and the days and hours of operation for the sidewalk cafe shall be as follows:

Monday through Sunday 10:00 a.m. to 11:00 p.m.
Compensation: $1,028.50
SEATING CAPACITY: 90

Sidewalk Cafe Permit and approved plan must be posted at all times.

This grant of privilege #1117650 for a sidewalk cafe shall be subject to the provisions of Section 10-28-800 though 10-28-885 of the Municipal Code of Chicago and the directions of the Commissioner of Department of Business Affairs and Consumer Protection, the Commissioner of Streets and Sanitation, and the Commissioner of Transportation.

The permit holder agrees to hold the City of Chicago harmless for any damage, relocation or replacement costs associated with damage, relocation or removal of private property caused by the City performing work in the public way.

Authority for the above named privilege is herein given and granted from and after March 1, 2015 through and including December 1, 2015.

Alderman _____

Patrick O'Connor 40th Ward

**Department of Business Affairs and Consumer Protection**
Small Business Center - Public Way Use Unit
City Hall - 121 N. LaSalle Street, Room 800 • Chicago, IL 60602
312-74-GOBIZ / 312-744-6249 • (312) 744-1944 (TTY)
http://www.cityofchicago.org/bacp

**03/18/2015**

Alderman **Patrick O'Connor**
Ward # **40**
City of Chicago
City Hall, Room **305**
121 North LaSalle Street
Chicago, Illinois 60602

Re: An ordinance to use and maintain a portion of the public right-of-way for **one (1) sidewalk cafe(s)** for **5077 KIKO MEAT MARKET**, adjacent to the premises known as **5077 N. Lincoln Ave.**.

Dear Alderman **Patrick O'Connor**:

The applicant referenced above has requested the use of the public right-of-way for a **sidewalk cafe(s)**. An ordinance has been prepared by the Department of Business Affairs and Consumer Protection – Small Business Center - Public Way Use Unit for presentation to the City Council. Because this request was made for properties located in your ward, as approved by you as per the attached, I respectfully request that you introduce the attached ordinance at the next City Council meeting.

If you have any questions regarding this ordinance, please contact Anthony Bertuca at (312) 744-5506.

**Department of Business Affairs and Consumer Protection**

# City of Chicago

O2015-1951

## Office of the City Clerk

## Document Tracking Sheet

| | |
|---|---|
| **Meeting Date:** | 3/18/2015 |
| **Sponsor(s):** | Reilly (42) |
| **Type:** | Ordinance |
| **Title:** | Sidewalk cafe(s) for Burrito Beach No. 8 |
| **Committee(s) Assignment:** | Committee on Transportation and Public Way |

ORDINANCE
BURRITO BEACH # 8
Acct. No. 20259 - 4
Permit No. 1117765

*Be It Ordained by the City Council of the City of Chicago:*

Permission and authority are hereby given and granted to BURRITO BEACH # 8 upon the terms and subject to the conditions of this ordinance, to maintain and use a portion of the public right of way for a sidewalk cafe adjacent to its premises located at 200 E. Ohio St.. Said sidewalk cafe area #1 shall be forty point five (40.5) feet in length and seven point eight three (7.83) feet in width, area #2 shall be twenty-seven point four two (27.42) feet in length and nine (9) feet in width for a total of five hundred sixty-three point nine (563.9) square feet and shall allow six (6) feet of clear space from the face of the curb/building line along East Ohio Street, Nort St. Clair. The compensation for said space and the days and hours of operation for the sidewalk cafe shall be as follows:

Monday through Sunday 10:00 a.m. to 10:00 p.m.
Compensation: $1,296.96
SEATING CAPACITY: 56

Sidewalk Cafe Permit and approved plan must be posted at all times.

This grant of privilege #1117765 for a sidewalk cafe shall be subject to the provisions of Section 10-28-800 though 10-28-885 of the Municipal Code of Chicago and the directions of the Commissioner of Department of Business Affairs and Consumer Protection, the Commissioner of Streets and Sanitation, and the Commissioner of Transportation.

The permit holder agrees to hold the City of Chicago harmless for any damage, relocation or replacement costs associated with damage, relocation or removal of private property caused by the City performing work in the public way.

Authority for the above named privilege is herein given and granted from and after March 1, 2015 through and including December 1, 2015.

Alderman _____

Brendan Reilly 42nd Ward

# City of Chicago

O2015-1952

## Office of the City Clerk

## Document Tracking Sheet

| | |
|---|---|
| **Meeting Date:** | 3/18/2015 |
| **Sponsor(s):** | Reilly (42) |
| **Type:** | Ordinance |
| **Title:** | Sidewalk cafe(s) for Chipotle Mexican Grill |
| **Committee(s) Assignment:** | Committee on Transportation and Public Way |

ORDINANCE
CHIPOTLE MEXICAN GRILL
Acct. No. 22633 - 7
Permit No. 1117728

*Be It Ordained by the City Council of the City of Chicago:*

Permission and authority are hereby given and granted to CHIPOTLE MEXICAN GRILL upon the terms and subject to the conditions of this ordinance, to maintain and use a portion of the public right of way for a sidewalk cafe adjacent to its premises located at 291 E. Ontario St.. Said sidewalk cafe area #1 shall be twenty-seven point eight three (27.83) feet in length and nine point three three (9.33) feet in width for a total of two hundred fifty-nine point six five (259.65) square feet and shall allow six (6) feet of clear space from the face of the curb/building line along E. Ontario Street. The compensation for said space and the days and hours of operation for the sidewalk cafe shall be as follows:

Monday through Sunday 11:00 a.m. to 10:00 p.m.
Compensation: $600.00
SEATING CAPACITY: 16

Sidewalk Cafe Permit and approved plan must be posted at all times.

This grant of privilege #1117728 for a sidewalk cafe shall be subject to the provisions of Section 10-28-800 though 10-28-885 of the Municipal Code of Chicago and the directions of the Commissioner of Department of Business Affairs and Consumer Protection, the Commissioner of Streets and Sanitation, and the Commissioner of Transportation.

The permit holder agrees to hold the City of Chicago harmless for any damage, relocation or replacement costs associated with damage, relocation or removal of private property caused by the City performing work in the public way.

Authority for the above named privilege is herein given and granted from and after March 1, 2015 through and including December 1, 2015.

Alderman _____

Brendan Reilly 42nd Ward

# City of Chicago

O2015-1953

## Office of the City Clerk

## Document Tracking Sheet

| | |
|---|---|
| **Meeting Date:** | 3/18/2015 |
| **Sponsor(s):** | Reilly (42) |
| **Type:** | Ordinance |
| **Title:** | Sidewalk cafe(s) for Cochan Volant |
| **Committee(s) Assignment:** | Committee on Transportation and Public Way |

ORDINANCE
COCHAN VOLANT
Acct. No. 393277 - 1
Permit No. 1117884

*Be It Ordained by the City Council of the City of Chicago:*

Permission and authority are hereby given and granted to COCHAN VOLANT upon the terms and subject to the conditions of this ordinance, to maintain and use a portion of the public right of way for a sidewalk cafe adjacent to its premises located at 100 W. Monroe St.. Said sidewalk cafe area #1 shall be forty-seven point five (47.5) feet in length and five point one seven (5.17) feet in width, area #2 shall be twenty-seven (27) feet in length and six point nine two (6.92) feet in width, area #3 shall be thirty-one (31) feet in length and nine (9) feet in width for a total of seven hundred eleven point four two (711.42) square feet and shall allow six (6) feet of clear space from the face of the curb/building line along West Monroe Street, South Clark Street. The compensation for said space and the days and hours of operation for the sidewalk cafe shall be as follows:

Monday through Sunday 8:00 a.m. to 12:00 midnight
Compensation: $3,201.37
SEATING CAPACITY: 44

Sidewalk Cafe Permit and approved plan must be posted at all times.

This grant of privilege #1117884 for a sidewalk cafe shall be subject to the provisions of Section 10-28-800 though 10-28-885 of the Municipal Code of Chicago and the directions of the Commissioner of Department of Business Affairs and Consumer Protection, the Commissioner of Streets and Sanitation, and the Commissioner of Transportation.

The permit holder agrees to hold the City of Chicago harmless for any damage, relocation or replacement costs associated with damage, relocation or removal of private property caused by the City performing work in the public way.

Authority for the above named privilege is herein given and granted from and after March 1, 2015 through and including December 1, 2015.

Alderman _____

Brendan Reilly 42nd Ward

# City of Chicago

O2015-1955

## Office of the City Clerk

## Document Tracking Sheet

| | |
|---|---|
| **Meeting Date:** | 3/18/2015 |
| **Sponsor(s):** | Reilly (42) |
| **Type:** | Ordinance |
| **Title:** | Sidewalk cafe(s) for Dunkin Donuts - 27 W Lake St |
| **Committee(s) Assignment:** | Committee on Transportation and Public Way |

ORDINANCE
DUNKIN DONUTS
Acct. No. 305605 - 1
Permit No. 1117897

*Be It Ordained by the City Council of the City of Chicago:*

Permission and authority are hereby given and granted to DUNKIN DONUTS upon the terms and subject to the conditions of this ordinance, to maintain and use a portion of the public right of way for a sidewalk cafe adjacent to its premises located at 27 W. Lake St.. Said sidewalk cafe area #1 shall be sixteen point six six (16.66) feet in length and six (6) feet in width for a total of ninety-nine point nine six (99.96) square feet and shall allow six (6) feet of clear space from the face of the curb/building line along W. Lake Street. The compensation for said space and the days and hours of operation for the sidewalk cafe shall be as follows:

Monday through Sunday 8:00 a.m. to 8:00 p.m.
Compensation: $600.00
SEATING CAPACITY: 6

Sidewalk Cafe Permit and approved plan must be posted at all times.

This grant of privilege #1117897 for a sidewalk cafe shall be subject to the provisions of Section 10-28-800 through 10-28-885 of the Municipal Code of Chicago and the directions of the Commissioner of Department of Business Affairs and Consumer Protection, the Commissioner of Streets and Sanitation, and the Commissioner of Transportation.

The permit holder agrees to hold the City of Chicago harmless for any damage, relocation or replacement costs associated with damage, relocation or removal of private property caused by the City performing work in the public way.

Authority for the above named privilege is herein given and granted from and after March 1, 2015 through and including December 1, 2015.

Alderman _____

Brendan Reilly 42nd Ward

# City of Chicago

O2015-1958

## Office of the City Clerk

## Document Tracking Sheet

| | |
|---|---|
| **Meeting Date:** | 3/18/2015 |
| **Sponsor(s):** | Reilly (42) |
| **Type:** | Ordinance |
| **Title:** | Sidewalk cafe(s) for Dunkin Donuts - 211 W Adams St |
| **Committee(s) Assignment:** | Committee on Transportation and Public Way |

ORDINANCE
DUNKIN DONUTS
Acct. No. 333256 - 1
Permit No. 1117899

*Be It Ordained by the City Council of the City of Chicago:*

Permission and authority are hereby given and granted to DUNKIN DONUTS upon the terms and subject to the conditions of this ordinance, to maintain and use a portion of the public right of way for a sidewalk cafe adjacent to its premises located at 211 W. Adams St.. Said sidewalk cafe area #1 shall be fifteen point six seven (15.67) feet in length and five (5) feet in width for a total of seventy-eight point three five (78.35) square feet and shall allow six (6) feet of clear space from the face of the curb/building line along Adams. The compensation for said space and the days and hours of operation for the sidewalk cafe shall be as follows:

Monday to Sunday 8:00 am to 12:00 am
Compensation: $600.00
SEATING CAPACITY: 7

Sidewalk Cafe Permit and approved plan must be posted at all times.

This grant of privilege #1117899 for a sidewalk cafe shall be subject to the provisions of Section 10-28-800 though 10-28-885 of the Municipal Code of Chicago and the directions of the Commissioner of Department of Business Affairs and Consumer Protection, the Commissioner of Streets and Sanitation, and the Commissioner of Transportation.

The permit holder agrees to hold the City of Chicago harmless for any damage, relocation or replacement costs associated with damage, relocation or removal of private property caused by the City performing work in the public way.

Authority for the above named privilege is herein given and granted from and after March 1, 2015 through and including December 1, 2015.

Alderman _____

Brendan Reilly 42nd Ward

# City of Chicago

O2015-1959

## Office of the City Clerk

## Document Tracking Sheet

| | |
|---|---|
| **Meeting Date:** | 3/18/2015 |
| **Sponsor(s):** | Reilly (42) |
| **Type:** | Ordinance |
| **Title:** | Sidewalk cafe(s) for Dunkin Donuts/Baskin Robins |
| **Committee(s) Assignment:** | Committee on Transportation and Public Way |

ORDINANCE
DUNKIN DOUNUTS / BASKIN ROBINS
Acct. No. 285589 - 1
Permit No. 1117900

*Be It Ordained by the City Council of the City of Chicago:*

Permission and authority are hereby given and granted to DUNKIN DOUNUTS / BASKIN ROBINS upon the terms and subject to the conditions of this ordinance, to maintain and use a portion of the public right of way for a sidewalk cafe adjacent to its premises located at 75 E. Washington St.. Said sidewalk cafe area #1 shall be sixteen (16) feet in length and six (6) feet in width for a total of ninety-six (96) square feet and shall allow six (6) feet of clear space from the face of the curb/building line along E Washington St. The compensation for said space and the days and hours of operation for the sidewalk cafe shall be as follows:

Sunday through Saturday 8:00 am until 11:00 pm
Compensation: $600.00
SEATING CAPACITY: 8

Sidewalk Cafe Permit and approved plan must be posted at all times.

This grant of privilege #1117900 for a sidewalk cafe shall be subject to the provisions of Section 10-28-800 though 10-28-885 of the Municipal Code of Chicago and the directions of the Commissioner of Department of Business Affairs and Consumer Protection, the Commissioner of Streets and Sanitation, and the Commissioner of Transportation.

The permit holder agrees to hold the City of Chicago harmless for any damage, relocation or replacement costs associated with damage, relocation or removal of private property caused by the City performing work in the public way.

Authority for the above named privilege is herein given and granted from and after March 1, 2015 through and including December 1, 2015.

Alderman _____
Brendan Reilly 42nd Ward

# City of Chicago

O2015-1961

## Office of the City Clerk

## Document Tracking Sheet

| | |
|---|---|
| **Meeting Date:** | 3/18/2015 |
| **Sponsor(s):** | Reilly (42) |
| **Type:** | Ordinance |
| **Title:** | Sidewalk cafe(s) for Embeya |
| **Committee(s) Assignment:** | Committee on Transportation and Public Way |

ORDINANCE
EMBEYA
Acct. No. 370386 - 1
Permit No. 1117646

*Be It Ordained by the City Council of the City of Chicago:*

Permission and authority are hereby given and granted to EMBEYA upon the terms and subject to the conditions of this ordinance, to maintain and use a portion of the public right of way for a sidewalk cafe adjacent to its premises located at 564 W. Randolph St.. Said sidewalk cafe area #1 shall be sixty-seven (67) feet in length and ten (10) feet in width for a total of six hundred seventy (670) square feet and shall allow six (6) feet of clear space from the face of the curb/building line along N. Jefferson. The compensation for said space and the days and hours of operation for the sidewalk cafe shall be as follows:

Monday through Friday 11:30 a.m. to 9:00 p.m. Friday 11:30 a.m. to 11:00 p.m. Satuday 4:30 p.m. to 11:00 p.m. Sunday 4:30 p.m. to 9:00 p.m.
Compensation: $737.00
SEATING CAPACITY: 44

Sidewalk Cafe Permit and approved plan must be posted at all times.

This grant of privilege #1117646 for a sidewalk cafe shall be subject to the provisions of Section 10-28-800 though 10-28-885 of the Municipal Code of Chicago and the directions of the Commissioner of Department of Business Affairs and Consumer Protection, the Commissioner of Streets and Sanitation, and the Commissioner of Transportation.

The permit holder agrees to hold the City of Chicago harmless for any damage, relocation or replacement costs associated with damage, relocation or removal of private property caused by the City performing work in the public way.

Authority for the above named privilege is herein given and granted from and after March 1, 2015 through and including December 1, 2015.

Alderman _____

Brendan Reilly 42nd Ward

# City of Chicago

O2015-1963

## Office of the City Clerk

## Document Tracking Sheet

| | |
|---|---|
| **Meeting Date:** | 3/18/2015 |
| **Sponsor(s):** | Reilly (42) |
| **Type:** | Ordinance |
| **Title:** | Sidewalk cafe(s) for Epic Burger, Inc. - 40 E Pearson St |
| **Committee(s) Assignment:** | Committee on Transportation and Public Way |

ORDINANCE
EPIC BURGER Inc.
Acct. No. 331323 - 5
Permit No. 1117656

*Be It Ordained by the City Council of the City of Chicago:*

Permission and authority are hereby given and granted to EPIC BURGER Inc. upon the terms and subject to the conditions of this ordinance, to maintain and use a portion of the public right of way for a sidewalk cafe adjacent to its premises located at 40 E. Pearson St.. Said sidewalk cafe area #1 shall be twenty-eight point five eight (28.58) feet in length and twelve point three three (12.33) feet in width for a total of three hundred fifty-two point three nine (352.39) square feet and shall allow six (6) feet of clear space from the face of the curb/building line along E Pearson St. The compensation for said space and the days and hours of operation for the sidewalk cafe shall be as follows:

Monday thru Thursday 11:00 a.m. until 10:00 p.m. Friday and Saturday 11:00 a.m. until 11:00 p.m. Sunday 11:00 a.m. until 9:00 p.m.
Compensation: $810.50
SEATING CAPACITY: 20

Sidewalk Cafe Permit and approved plan must be posted at all times.

This grant of privilege #1117656 for a sidewalk cafe shall be subject to the provisions of Section 10-28-800 though 10-28-885 of the Municipal Code of Chicago and the directions of the Commissioner of Department of Business Affairs and Consumer Protection, the Commissioner of Streets and Sanitation, and the Commissioner of Transportation.

The permit holder agrees to hold the City of Chicago harmless for any damage, relocation or replacement costs associated with damage, relocation or removal of private property caused by the City performing work in the public way.

Authority for the above named privilege is herein given and granted from and after March 1, 2015 through and including December 1, 2015.

Alderman _____

Brendan Reilly 42nd Ward

# City of Chicago

O2015-1964

## Office of the City Clerk

## Document Tracking Sheet

| | |
|---|---|
| **Meeting Date:** | 3/18/2015 |
| **Sponsor(s):** | Reilly (42) |
| **Type:** | Ordinance |
| **Title:** | Sidewalk cafe(s) for Epic Burger, Inc. - 227 E Ontario St |
| **Committee(s) Assignment:** | Committee on Transportation and Public Way |

ORDINANCE
EPIC BURGER Inc.
Acct. No. 331323 - 4
Permit No. 1117657

*Be It Ordained by the City Council of the City of Chicago:*

Permission and authority are hereby given and granted to EPIC BURGER Inc. upon the terms and subject to the conditions of this ordinance, to maintain and use a portion of the public right of way for a sidewalk cafe adjacent to its premises located at 227 E. Ontario St.. Said sidewalk cafe area #1 shall be twenty-five (25) feet in length and thirteen (13) feet in width for a total of three hundred twenty-five (325) square feet and shall allow six (6) feet of clear space from the face of the curb/building line along Ontario. The compensation for said space and the days and hours of operation for the sidewalk cafe shall be as follows:

Monday to Sunday 10:30 am - 10:00 pm
Compensation: $747.50
SEATING CAPACITY: 18

Sidewalk Cafe Permit and approved plan must be posted at all times.

This grant of privilege #1117657 for a sidewalk cafe shall be subject to the provisions of Section 10-28-800 though 10-28-885 of the Municipal Code of Chicago and the directions of the Commissioner of Department of Business Affairs and Consumer Protection, the Commissioner of Streets and Sanitation, and the Commissioner of Transportation.

The permit holder agrees to hold the City of Chicago harmless for any damage, relocation or replacement costs associated with damage, relocation or removal of private property caused by the City performing work in the public way.

Authority for the above named privilege is herein given and granted from and after March 1, 2015 through and including December 1, 2015.

Alderman _____

Brendan Reilly 42nd Ward

# City of Chicago

O2015-1966

## Office of the City Clerk

## Document Tracking Sheet

| | |
|---|---|
| **Meeting Date:** | 3/18/2015 |
| **Sponsor(s):** | Reilly (42) |
| **Type:** | Ordinance |
| **Title:** | Sidewalk cafe(s) for Epic Burger, Inc. - 407 N Clark St |
| **Committee(s) Assignment:** | Committee on Transportation and Public Way |

ORDINANCE
EPIC BURGER, INC
Acct. No. 331323 - 6
Permit No. 1117653

*Be It Ordained by the City Council of the City of Chicago:*

Permission and authority are hereby given and granted to EPIC BURGER, INC upon the terms and subject to the conditions of this ordinance, to maintain and use a portion of the public right of way for a sidewalk cafe adjacent to its premises located at 407 N. Clark St.. Said sidewalk cafe area #1 shall be twenty (20) feet in length and five point six seven (5.67) feet in width for a total of one hundred thirteen point four (113.4) square feet and shall allow six (6) feet of clear space from the face of the curb/building line along N. Clark. The compensation for said space and the days and hours of operation for the sidewalk cafe shall be as follows:

Monday to Sunday 10:30 am - 10:00 pm
Compensation: $600.00
SEATING CAPACITY: 6

Sidewalk Cafe Permit and approved plan must be posted at all times.

This grant of privilege #1117653 for a sidewalk cafe shall be subject to the provisions of Section 10-28-800 though 10-28-885 of the Municipal Code of Chicago and the directions of the Commissioner of Department of Business Affairs and Consumer Protection, the Commissioner of Streets and Sanitation, and the Commissioner of Transportation.

The permit holder agrees to hold the City of Chicago harmless for any damage, relocation or replacement costs associated with damage, relocation or removal of private property caused by the City performing work in the public way.

Authority for the above named privilege is herein given and granted from and after March 1, 2015 through and including December 1, 2015.

Alderman _____

Brendan Reilly 42nd Ward

# City of Chicago

O2015-1968

## Office of the City Clerk

## Document Tracking Sheet

| | |
|---|---|
| **Meeting Date:** | 3/18/2015 |
| **Sponsor(s):** | Reilly (42) |
| **Type:** | Ordinance |
| **Title:** | Sidewalk cafe(s) for Gloria Jeans Coffee |
| **Committee(s) Assignment:** | Committee on Transportation and Public Way |

ORDINANCE
Gloria Jeans Coffee
Acct. No. 391952 - 1
Permit No. 1117859

*Be It Ordained by the City Council of the City of Chicago:*

Permission and authority are hereby given and granted to Gloria Jeans Coffee upon the terms and subject to the conditions of this ordinance, to maintain and use a portion of the public right of way for a sidewalk cafe adjacent to its premises located at 79 E. Madison St.. Said sidewalk cafe area #1 shall be twenty point zero eight (20.08) feet in length and nine point two five (9.25) feet in width for a total of one hundred eighty-five point seven four (185.74) square feet and shall allow six (6) feet of clear space from the face of the curb/building line along East Madison Street. The compensation for said space and the days and hours of operation for the sidewalk cafe shall be as follows:

Monday through Sunday 8:00 a.m. to 12:00 midnight
Compensation: $835.83
SEATING CAPACITY: 26

Sidewalk Cafe Permit and approved plan must be posted at all times.

This grant of privilege #1117859 for a sidewalk cafe shall be subject to the provisions of Section 10-28-800 though 10-28-885 of the Municipal Code of Chicago and the directions of the Commissioner of Department of Business Affairs and Consumer Protection, the Commissioner of Streets and Sanitation, and the Commissioner of Transportation.

The permit holder agrees to hold the City of Chicago harmless for any damage, relocation or replacement costs associated with damage, relocation or removal of private property caused by the City performing work in the public way.

Authority for the above named privilege is herein given and granted from and after March 1, 2015 through and including December 1, 2015.

Alderman _____

Brendan Reilly 42nd Ward

# City of Chicago

O2015-1969

Office of the City Clerk

Document Tracking Sheet

| | |
|---|---|
| **Meeting Date:** | 3/18/2015 |
| **Sponsor(s):** | Reilly (42) |
| **Type:** | Ordinance |
| **Title:** | Sidewalk cafe(s) for Grill on the Alley, The |
| **Committee(s) Assignment:** | Committee on Transportation and Public Way |

ORDINANCE
THE GRILL ON THE ALLEY
Acct. No. 81319 - 1
Permit No. 1117758

*Be It Ordained by the City Council of the City of Chicago:*

Permission and authority are hereby given and granted to THE GRILL ON THE ALLEY upon the terms and subject to the conditions of this ordinance, to maintain and use a portion of the public right of way for a sidewalk cafe adjacent to its premises located at 909 N. Michigan Ave.. Said sidewalk cafe area #1 shall be twenty-seven (27) feet in length and nine (9) feet in width for a total of two hundred forty-three (243) square feet and shall allow six (6) feet of clear space from the face of the curb/building line along E. Delaware Place. The compensation for said space and the days and hours of operation for the sidewalk cafe shall be as follows:

Monday thru Sunday 8:00 a.m. to 11:00 p.m.
Compensation: $600.00
SEATING CAPACITY: 22

Sidewalk Cafe Permit and approved plan must be posted at all times.

This grant of privilege #1117758 for a sidewalk cafe shall be subject to the provisions of Section 10-28-800 though 10-28-885 of the Municipal Code of Chicago and the directions of the Commissioner of Department of Business Affairs and Consumer Protection, the Commissioner of Streets and Sanitation, and the Commissioner of Transportation.

The permit holder agrees to hold the City of Chicago harmless for any damage, relocation or replacement costs associated with damage, relocation or removal of private property caused by the City performing work in the public way.

Authority for the above named privilege is herein given and granted from and after March 1, 2015 through and including December 1, 2015.

Alderman _____

Brendan Reilly 42nd Ward

# City of Chicago

O2015-1971

Office of the City Clerk

Document Tracking Sheet

| | |
|---|---|
| **Meeting Date:** | 3/18/2015 |
| **Sponsor(s):** | Reilly (42) |
| **Type:** | Ordinance |
| **Title:** | Sidewalk cafe(s) for GRK Greek Kitchen |
| **Committee(s) Assignment:** | Committee on Transportation and Public Way |

ORDINANCE
GRK GREEK KITCHEN
Acct. No. 391571 - 1
Permit No. 1117850

*Be It Ordained by the City Council of the City of Chicago:*

Permission and authority are hereby given and granted to GRK GREEK KITCHEN upon the terms and subject to the conditions of this ordinance, to maintain and use a portion of the public right of way for a sidewalk cafe adjacent to its premises located at 111 W. Monroe St.. Said sidewalk cafe area #1 shall be thirteen point eight three (13.83) feet in length and eighteen (18) feet in width for a total of two hundred forty-eight point nine four (248.94) square feet and shall allow six (6) feet of clear space from the face of the curb/building line along South Clark Street. The compensation for said space and the days and hours of operation for the sidewalk cafe shall be as follows:

Monday through Thursday 10:00 a.m. to 7:00 p.m. Friday 10:00 a.m. to 3:00 p.m.
Compensation: $1,120.23
SEATING CAPACITY: 22

Sidewalk Cafe Permit and approved plan must be posted at all times.

This grant of privilege #1117850 for a sidewalk cafe shall be subject to the provisions of Section 10-28-800 though 10-28-885 of the Municipal Code of Chicago and the directions of the Commissioner of Department of Business Affairs and Consumer Protection, the Commissioner of Streets and Sanitation, and the Commissioner of Transportation.

The permit holder agrees to hold the City of Chicago harmless for any damage, relocation or replacement costs associated with damage, relocation or removal of private property caused by the City performing work in the public way.

Authority for the above named privilege is herein given and granted from and after March 1, 2015 through and including December 1, 2015.

Alderman _____

Brendan Reilly 42nd Ward

# City of Chicago

O2015-1974

## Office of the City Clerk

## Document Tracking Sheet

| | |
|---|---|
| **Meeting Date:** | 3/18/2015 |
| **Sponsor(s):** | Reilly (42) |
| **Type:** | Ordinance |
| **Title:** | Sidewalk cafe(s) for Hannahs Bretzel 180 W Washington LLC |
| **Committee(s) Assignment:** | Committee on Transportation and Public Way |

ORDINANCE
Hannahs Bretzel 180 W. Washington LLC
Acct. No. 290063 - 1
Permit No. 1117885

*Be It Ordained by the City Council of the City of Chicago:*

Permission and authority are hereby given and granted to Hannahs Bretzel 180 W. Washington LLC upon the terms and subject to the conditions of this ordinance, to maintain and use a portion of the public right of way for a sidewalk cafe adjacent to its premises located at 180 W. Washington St.. Said sidewalk cafe area #1 shall be twelve (12) feet in length and nine point five (9.5) feet in width for a total of one hundred fourteen (114) square feet and shall allow six (6) feet of clear space from the face of the curb/building line along W. Washington Street. The compensation for said space and the days and hours of operation for the sidewalk cafe shall be as follows:

Sunday through Friday 8:00 a.m. to 6:00 p.m. Saturday 10:00 a.m. to 3:00 p.m.
Compensation: $600.00
SEATING CAPACITY: 8

Sidewalk Cafe Permit and approved plan must be posted at all times.

This grant of privilege #1117885 for a sidewalk cafe shall be subject to the provisions of Section 10-28-800 though 10-28-885 of the Municipal Code of Chicago and the directions of the Commissioner of Department of Business Affairs and Consumer Protection, the Commissioner of Streets and Sanitation, and the Commissioner of Transportation.

The permit holder agrees to hold the City of Chicago harmless for any damage, relocation or replacement costs associated with damage, relocation or removal of private property caused by the City performing work in the public way.

Authority for the above named privilege is herein given and granted from and after March 1, 2015 through and including December 1, 2015.

Alderman _____

Brendan Reilly 42nd Ward

# City of Chicago

O2015-1975

## Office of the City Clerk

## Document Tracking Sheet

| | |
|---|---|
| **Meeting Date:** | 3/18/2015 |
| **Sponsor(s):** | Reilly (42) |
| **Type:** | Ordinance |
| **Title:** | Sidewalk cafe(s) for Hop Haus |
| **Committee(s) Assignment:** | Committee on Transportation and Public Way |

ORDINANCE
HOP HAUS
Acct. No. 355307 - 1
Permit No. 1117756

*Be It Ordained by the City Council of the City of Chicago:*

Permission and authority are hereby given and granted to HOP HAUS upon the terms and subject to the conditions of this ordinance, to maintain and use a portion of the public right of way for a sidewalk cafe adjacent to its premises located at 646 N. Franklin St.. Said sidewalk cafe area #1 shall be thirty-two point three three (32.33) feet in length and five point three three (5.33) feet in width, area #2 shall be thirty-four point eight three (34.83) feet in length and seven point one seven (7.17) feet in width for a total of four hundred twenty-two point zero five (422.05) square feet and shall allow six (6) feet of clear space from the face of the curb/building line along North Franklin Street, West Erie Street. The compensation for said space and the days and hours of operation for the sidewalk cafe shall be as follows:

Monday through Sunday 11:00 a.m. to 12:00 midnight
Compensation: $600.00
SEATING CAPACITY: 36

Sidewalk Cafe Permit and approved plan must be posted at all times.

This grant of privilege #1117756 for a sidewalk cafe shall be subject to the provisions of Section 10-28-800 though 10-28-885 of the Municipal Code of Chicago and the directions of the Commissioner of Department of Business Affairs and Consumer Protection, the Commissioner of Streets and Sanitation, and the Commissioner of Transportation.

The permit holder agrees to hold the City of Chicago harmless for any damage, relocation or replacement costs associated with damage, relocation or removal of private property caused by the City performing work in the public way.

Authority for the above named privilege is herein given and granted from and after March 1, 2015 through and including December 1, 2015.

Alderman _____

Brendan Reilly 42nd Ward

# City of Chicago

O2015-1977

## Office of the City Clerk

## Document Tracking Sheet

| | |
|---|---|
| **Meeting Date:** | 3/18/2015 |
| **Sponsor(s):** | Reilly (42) |
| **Type:** | Ordinance |
| **Title:** | Sidewalk cafe(s) for Hot Woks Cool Sushi |
| **Committee(s) Assignment:** | Committee on Transportation and Public Way |

ORDINANCE
HOT WOKS COOL SUSHI
Acct. No. 20098 - 1
Permit No. 1117812

*Be It Ordained by the City Council of the City of Chicago:*

Permission and authority are hereby given and granted to HOT WOKS COOL SUSHI upon the terms and subject to the conditions of this ordinance, to maintain and use a portion of the public right of way for a sidewalk cafe adjacent to its premises located at 30 S. Michigan Ave.. Said sidewalk cafe area #1 shall be eighteen point three three (18.33) feet in length and eleven (11) feet in width for a total of two hundred one point six three (201.63) square feet and shall allow six (6) feet of clear space from the face of the curb/building line along S. Michigan. The compensation for said space and the days and hours of operation for the sidewalk cafe shall be as follows:

Sunday through Saturday 11:00am until 11:00pm
Compensation: $600.00
SEATING CAPACITY: 14

Sidewalk Cafe Permit and approved plan must be posted at all times.

This grant of privilege #1117812 for a sidewalk cafe shall be subject to the provisions of Section 10-28-800 though 10-28-885 of the Municipal Code of Chicago and the directions of the Commissioner of Department of Business Affairs and Consumer Protection, the Commissioner of Streets and Sanitation, and the Commissioner of Transportation.

The permit holder agrees to hold the City of Chicago harmless for any damage, relocation or replacement costs associated with damage, relocation or removal of private property caused by the City performing work in the public way.

Authority for the above named privilege is herein given and granted from and after March 1, 2015 through and including December 1, 2015.

Alderman _____

Brendan Reilly 42nd Ward

# City of Chicago

O2015-1978

## Office of the City Clerk

## Document Tracking Sheet

| | |
|---|---|
| **Meeting Date:** | 3/18/2015 |
| **Sponsor(s):** | Reilly (42) |
| **Type:** | Ordinance |
| **Title:** | Sidewalk cafe(s) for John Barleycorn/Tunnel |
| **Committee(s) Assignment:** | Committee on Transportation and Public Way |

ORDINANCE
JOHN BARLEYCORN/ TUNNEL
Acct. No. 371182 - 1
Permit No. 1117881

*Be It Ordained by the City Council of the City of Chicago:*

Permission and authority are hereby given and granted to JOHN BARLEYCORN/ TUNNEL upon the terms and subject to the conditions of this ordinance, to maintain and use a portion of the public right of way for a sidewalk cafe adjacent to its premises located at 149-51 W. Kinzie St.. Said sidewalk cafe area #1 shall be forty (40) feet in length and eight (8) feet in width for a total of three hundred twenty (320) square feet and shall allow six (6) feet of clear space from the face of the curb/building line along W Kinzie St. The compensation for said space and the days and hours of operation for the sidewalk cafe shall be as follows:

Monday thru Friday 11:00 a.m. until 10:00 p.m. Saturday and Sunday 10:00 a.m. until 10:00 p.m.
Compensation: $736.00
SEATING CAPACITY: 38

Sidewalk Cafe Permit and approved plan must be posted at all times.

This grant of privilege #1117881 for a sidewalk cafe shall be subject to the provisions of Section 10-28-800 though 10-28-885 of the Municipal Code of Chicago and the directions of the Commissioner of Department of Business Affairs and Consumer Protection, the Commissioner of Streets and Sanitation, and the Commissioner of Transportation.

The permit holder agrees to hold the City of Chicago harmless for any damage, relocation or replacement costs associated with damage, relocation or removal of private property caused by the City performing work in the public way.

Authority for the above named privilege is herein given and granted from and after March 1, 2015 through and including December 1, 2015.

Alderman _____

Brendan Reilly 42nd Ward

# City of Chicago

O2015-1979

## Office of the City Clerk

## Document Tracking Sheet

| | |
|---|---|
| **Meeting Date:** | 3/18/2015 |
| **Sponsor(s):** | Reilly (42) |
| **Type:** | Ordinance |
| **Title:** | Sidewalk cafe(s) for Kinmont |
| **Committee(s) Assignment:** | Committee on Transportation and Public Way |

ORDINANCE
KINMONT
Acct. No. 385067 - 1
Permit No. 1117801

*Be It Ordained by the City Council of the City of Chicago:*

Permission and authority are hereby given and granted to KINMONT upon the terms and subject to the conditions of this ordinance, to maintain and use a portion of the public right of way for a sidewalk cafe adjacent to its premises located at 419 W. Superior St.. Said sidewalk cafe area #1 shall be fifty point three three (50.33) feet in length and six point eight three (6.83) feet in width, area #2 shall be seven point five (7.5) feet in length and six point eight three (6.83) feet in width for a total of three hundred ninety-four point nine eight (394.98) square feet and shall allow six (6) feet of clear space from the face of the curb/building line along W. Superior Street. The compensation for said space and the days and hours of operation for the sidewalk cafe shall be as follows:

Monday through Friday 11:00 a.m. to 12:00 midnight Saturday and Sunday 9:00 a.m. to 12:00 midnight
Compensation: $600.00
SEATING CAPACITY: 40

Sidewalk Cafe Permit and approved plan must be posted at all times.

This grant of privilege #1117801 for a sidewalk cafe shall be subject to the provisions of Section 10-28-800 though 10-28-885 of the Municipal Code of Chicago and the directions of the Commissioner of Department of Business Affairs and Consumer Protection, the Commissioner of Streets and Sanitation, and the Commissioner of Transportation.

The permit holder agrees to hold the City of Chicago harmless for any damage, relocation or replacement costs associated with damage, relocation or removal of private property caused by the City performing work in the public way.

Authority for the above named privilege is herein given and granted from and after March 1, 2015 through and including December 1, 2015.

Alderman _____

Brendan Reilly 42nd Ward

# City of Chicago

O2015-1980

Office of the City Clerk

Document Tracking Sheet

| | |
|---|---|
| **Meeting Date:** | 3/18/2015 |
| **Sponsor(s):** | Reilly (42) |
| **Type:** | Ordinance |
| **Title:** | Sidewalk cafe(s) for Le Pain Quotidien - 10 E Delaware Pl |
| **Committee(s) Assignment:** | Committee on Transportation and Public Way |

ORDINANCE
LE PAIN QUOTIDIEN
Acct. No. 387388 - 1
Permit No. 1117790

*Be It Ordained by the City Council of the City of Chicago:*

Permission and authority are hereby given and granted to LE PAIN QUOTIDIEN upon the terms and subject to the conditions of this ordinance, to maintain and use a portion of the public right of way for a sidewalk cafe adjacent to its premises located at 10 E. Delaware Pl.. Said sidewalk cafe area #1 shall be ten point eight three (10.83) feet in length and five (5) feet in width, area #2 shall be sixteen point zero eight (16.08) feet in length and five (5) feet in width, area #3 shall be twenty-six point six seven (26.67) feet in length and six point four two (6.42) feet in width for a total of three hundred five point seven seven (305.77) square feet and shall allow six (6) feet of clear space from the face of the curb/building line along E. Delaware. The compensation for said space and the days and hours of operation for the sidewalk cafe shall be as follows:

Monday through Sunday 8:00 a.m. to 10:00 p.m.
Compensation: $703.27
SEATING CAPACITY: 34

Sidewalk Cafe Permit and approved plan must be posted at all times.

This grant of privilege #1117790 for a sidewalk cafe shall be subject to the provisions of Section 10-28-800 though 10-28-885 of the Municipal Code of Chicago and the directions of the Commissioner of Department of Business Affairs and Consumer Protection, the Commissioner of Streets and Sanitation, and the Commissioner of Transportation.

The permit holder agrees to hold the City of Chicago harmless for any damage, relocation or replacement costs associated with damage, relocation or removal of private property caused by the City performing work in the public way.

Authority for the above named privilege is herein given and granted from and after March 1, 2015 through and including December 1, 2015.

Alderman _____

Brendan Reilly 42nd Ward

# City of Chicago

O2015-1982

## Office of the City Clerk

## Document Tracking Sheet

| | |
|---|---|
| **Meeting Date:** | 3/18/2015 |
| **Sponsor(s):** | Reilly (42) |
| **Type:** | Ordinance |
| **Title:** | Sidewalk cafe(s) for Le Pain Quotidien - 20 N Michigan Ave |
| **Committee(s) Assignment:** | Committee on Transportation and Public Way |

ORDINANCE
LE PAIN QUOTIDIEN
Acct. No. 392660 - 1
Permit No. 1117903

*Be It Ordained by the City Council of the City of Chicago:*

Permission and authority are hereby given and granted to LE PAIN QUOTIDIEN upon the terms and subject to the conditions of this ordinance, to maintain and use a portion of the public right of way for a sidewalk cafe adjacent to its premises located at 20 N. Michigan Ave.. Said sidewalk cafe area #1 shall be thirty-five point three three (35.33) feet in length and seven point five eight (7.58) feet in width for a total of two hundred sixty-seven point eight (267.8) square feet and shall allow six (6) feet of clear space from the face of the curb/building line along North Michigan Avenue. The compensation for said space and the days and hours of operation for the sidewalk cafe shall be as follows:

Monday through Sunday 8:00 a.m. to 10:00 p.m.
Compensation: $1,205.11
SEATING CAPACITY: 20

Sidewalk Cafe Permit and approved plan must be posted at all times.

This grant of privilege #1117903 for a sidewalk cafe shall be subject to the provisions of Section 10-28-800 though 10-28-885 of the Municipal Code of Chicago and the directions of the Commissioner of Department of Business Affairs and Consumer Protection, the Commissioner of Streets and Sanitation, and the Commissioner of Transportation.

The permit holder agrees to hold the City of Chicago harmless for any damage, relocation or replacement costs associated with damage, relocation or removal of private property caused by the City performing work in the public way.

Authority for the above named privilege is herein given and granted from and after March 1, 2015 through and including December 1, 2015.

Alderman _____

Brendan Reilly 42nd Ward

# City of Chicago

O2015-1984

## Office of the City Clerk

## Document Tracking Sheet

| | |
|---|---|
| **Meeting Date:** | 3/18/2015 |
| **Sponsor(s):** | Reilly (42) |
| **Type:** | Ordinance |
| **Title:** | Sidewalk cafe(s) for Lizzie McNeills |
| **Committee(s) Assignment:** | Committee on Transportation and Public Way |

ORDINANCE
LIZZIE MC NEILLS
Acct. No. 14172 - 1
Permit No. 1117661

*Be It Ordained by the City Council of the City of Chicago:*

Permission and authority are hereby given and granted to LIZZIE MC NEILLS upon the terms and subject to the conditions of this ordinance, to maintain and use a portion of the public right of way for a sidewalk cafe adjacent to its premises located at 400 N. Mcclurg Ct.. Said sidewalk cafe area #1 shall be seventy-two (72) feet in length and four point five (4.5) feet in width, area #2 shall be eighteen (18) feet in length and four point five (4.5) feet in width, area #3 shall be one (1) feet in length and one (1) feet in width for a total of four hundred six (406) square feet and shall allow six (6) feet of clear space from the face of the curb/building line along 400 N McClurg Court, New St., 401 N McClurg Crt/E. River Dr.. The compensation for said space and the days and hours of operation for the sidewalk cafe shall be as follows:

Sunday through Saturday 10:00 a.m. to 12:00 midnight
Compensation: $933.80
SEATING CAPACITY: 180

Sidewalk Cafe Permit and approved plan must be posted at all times.

This grant of privilege #1117661 for a sidewalk cafe shall be subject to the provisions of Section 10-28-800 though 10-28-885 of the Municipal Code of Chicago and the directions of the Commissioner of Department of Business Affairs and Consumer Protection, the Commissioner of Streets and Sanitation, and the Commissioner of Transportation.

The permit holder agrees to hold the City of Chicago harmless for any damage, relocation or replacement costs associated with damage, relocation or removal of private property caused by the City performing work in the public way.

Authority for the above named privilege is herein given and granted from and after March 1, 2015 through and including December 1, 2015.

Alderman _____

Brendan Reilly 42nd Ward

# City of Chicago

O2015-1986

## Office of the City Clerk

## Document Tracking Sheet

| | |
|---|---|
| **Meeting Date:** | 3/18/2015 |
| **Sponsor(s):** | Reilly (42) |
| **Type:** | Ordinance |
| **Title:** | Sidewalk cafe(s) for Lyfe Kitchen |
| **Committee(s) Assignment:** | Committee on Transportation and Public Way |

ORDINANCE
LYFE KITCHEN
Acct. No. 384125 - 1
Permit No. 1117588

*Be It Ordained by the City Council of the City of Chicago:*

Permission and authority are hereby given and granted to LYFE KITCHEN upon the terms and subject to the conditions of this ordinance, to maintain and use a portion of the public right of way for a sidewalk cafe adjacent to its premises located at 259 E. Erie St.. Said sidewalk cafe area #1 shall be twenty-eight (28) feet in length and ten point one seven (10.17) feet in width for a total of two hundred eighty-four point seven six (284.76) square feet and shall allow six (6) feet of clear space from the face of the curb/building line along N. Fairbanks. The compensation for said space and the days and hours of operation for the sidewalk cafe shall be as follows:

Monday through Sunday 8:00 a.m. to 9:30 p.m.
*Compensation*: $654.95
SEATING CAPACITY: 14

Sidewalk Cafe Permit and approved plan must be posted at all times.

This grant of privilege #1117588 for a sidewalk cafe shall be subject to the provisions of Section 10-28-800 though 10-28-885 of the Municipal Code of Chicago and the directions of the Commissioner of Department of Business Affairs and Consumer Protection, the Commissioner of Streets and Sanitation, and the Commissioner of Transportation.

The permit holder agrees to hold the City of Chicago harmless for any damage, relocation or replacement costs associated with damage, relocation or removal of private property caused by the City performing work in the public way.

Authority for the above named privilege is herein given and granted from and after March 1, 2015 through and including December 1, 2015.

Alderman _____

Brendan Reilly 42nd Ward

# City of Chicago

O2015-1987

## Office of the City Clerk

## Document Tracking Sheet

| | |
|---|---|
| **Meeting Date:** | 3/18/2015 |
| **Sponsor(s):** | Reilly (42) |
| **Type:** | Ordinance |
| **Title:** | Sidewalk cafe(s) for Moe's Cantina |
| **Committee(s) Assignment:** | Committee on Transportation and Public Way |

ORDINANCE
MOE'S CANTINA
Acct. No. 349511 - 3
Permit No. 1117879

*Be It Ordained by the City Council of the City of Chicago:*

Permission and authority are hereby given and granted to MOE'S CANTINA upon the terms and subject to the conditions of this ordinance, to maintain and use a portion of the public right of way for a sidewalk cafe adjacent to its premises located at 149-155 W. Kinzie St.. Said sidewalk cafe area #1 shall be forty (40) feet in length and eight (8) feet in width for a total of three hundred twenty (320) square feet and shall allow six (6) feet of clear space from the face of the curb/building line along Kinzie. The compensation for said space and the days and hours of operation for the sidewalk cafe shall be as follows:

Monday through Sunday 11:00 am - 12:00 am midnight
Compensation: $736.00
SEATING CAPACITY: 38

Sidewalk Cafe Permit and approved plan must be posted at all times.

This grant of privilege #1117879 for a sidewalk cafe shall be subject to the provisions of Section 10-28-800 through 10-28-885 of the Municipal Code of Chicago and the directions of the Commissioner of Department of Business Affairs and Consumer Protection, the Commissioner of Streets and Sanitation, and the Commissioner of Transportation.

The permit holder agrees to hold the City of Chicago harmless for any damage, relocation or replacement costs associated with damage, relocation or removal of private property caused by the City performing work in the public way.

Authority for the above named privilege is herein given and granted from and after March 1, 2015 through and including December 1, 2015.

Alderman _____

Brendan Reilly 42nd Ward

# City of Chicago

O2015-1988

## Office of the City Clerk

## Document Tracking Sheet

| | |
|---|---|
| **Meeting Date:** | 3/18/2015 |
| **Sponsor(s):** | Reilly (42) |
| **Type:** | Ordinance |
| **Title:** | Sidewalk cafe(s) for Morton's Steakhouse-Wacker Place |
| **Committee(s) Assignment:** | Committee on Transportation and Public Way |

ORDINANCE
MORTON'S STEAKHOUSE-WACKER PLACE
Acct. No. 276172 - 1
Permit No. 1117600

*Be It Ordained by the City Council of the City of Chicago:*

Permission and authority are hereby given and granted to MORTON'S STEAKHOUSE-WACKER PLACE upon the terms and subject to the conditions of this ordinance, to maintain and use a portion of the public right of way for a sidewalk cafe adjacent to its premises located at 65 E. Wacker Pl.. Said sidewalk cafe area #1 shall be thirty-three point six seven (33.67) feet in length and seven point zero eight (7.08) feet in width for a total of two hundred thirty-eight point three eight (238.38) square feet and shall allow six (6) feet of clear space from the face of the curb/building line along E Wacker Pl. The compensation for said space and the days and hours of operation for the sidewalk cafe shall be as follows:

Monday thru Friday 11:30 a.m. until 11:00 p.m. Saturday 5:00 p.m. until 11:00 p.m. Sunday 5:00 p.m. until 10:00 p.m.
Compensation: $1,072.73
SEATING CAPACITY: 16

Sidewalk Cafe Permit and approved plan must be posted at all times.

This grant of privilege #1117600 for a sidewalk cafe shall be subject to the provisions of Section 10-28-800 though 10-28-885 of the Municipal Code of Chicago and the directions of the Commissioner of Department of Business Affairs and Consumer Protection, the Commissioner of Streets and Sanitation, and the Commissioner of Transportation.

The permit holder agrees to hold the City of Chicago harmless for any damage, relocation or replacement costs associated with damage, relocation or removal of private property caused by the City performing work in the public way.

Authority for the above named privilege is herein given and granted from and after March 1, 2015 through and including December 1, 2015.

Alderman _____

Brendan Reilly 42nd Ward

# City of Chicago

O2015-1989

## Office of the City Clerk

## Document Tracking Sheet

| | |
|---|---|
| **Meeting Date:** | 3/18/2015 |
| **Sponsor(s):** | Reilly (42) |
| **Type:** | Ordinance |
| **Title:** | Sidewalk cafe(s) for Naf Naf Grill - 309 W Washington St |
| **Committee(s) Assignment:** | Committee on Transportation and Public Way |

ORDINANCE
Naf Naf Grill
Acct. No. 375498 - 1
Permit No. 1117659

*Be It Ordained by the City Council of the City of Chicago:*

Permission and authority are hereby given and granted to Naf Naf Grill upon the terms and subject to the conditions of this ordinance, to maintain and use a portion of the public right of way for a sidewalk cafe adjacent to its premises located at 309 W. Washington St.. Said sidewalk cafe area #1 shall be twenty-three point five (23.5) feet in length and five point six seven (5.67) feet in width for a total of one hundred thirty-three point two five (133.25) square feet and shall allow six (6) feet of clear space from the face of the curb/building line along W. Washington Street. The compensation for said space and the days and hours of operation for the sidewalk cafe shall be as follows:

Monday through Sunday 10:30 a.m. to 9:00 p.m.
Compensation: $600.00
SEATING CAPACITY: 14

Sidewalk Cafe Permit and approved plan must be posted at all times.

This grant of privilege #1117659 for a sidewalk cafe shall be subject to the provisions of Section 10-28-800 though 10-28-885 of the Municipal Code of Chicago and the directions of the Commissioner of Department of Business Affairs and Consumer Protection, the Commissioner of Streets and Sanitation, and the Commissioner of Transportation.

The permit holder agrees to hold the City of Chicago harmless for any damage, relocation or replacement costs associated with damage, relocation or removal of private property caused by the City performing work in the public way.

Authority for the above named privilege is herein given and granted from and after March 1, 2015 through and including December 1, 2015.

Alderman _____

Brendan Reilly 42nd Ward

# City of Chicago

O2015-1990

Office of the City Clerk

Document Tracking Sheet

| | |
|---|---|
| **Meeting Date:** | 3/18/2015 |
| **Sponsor(s):** | Reilly (42) |
| **Type:** | Ordinance |
| **Title:** | Sidewalk cafe(s) for Naf Naf Grill - 326 N Michigan Ave |
| **Committee(s) Assignment:** | Committee on Transportation and Public Way |

ORDINANCE
NAF NAF GRILL
Acct. No. 381850 - 1
Permit No. 1117660

*Be It Ordained by the City Council of the City of Chicago:*

Permission and authority are hereby given and granted to NAF NAF GRILL upon the terms and subject to the conditions of this ordinance, to maintain and use a portion of the public right of way for a sidewalk cafe adjacent to its premises located at 326 N. Michigan Ave.. Said sidewalk cafe area #1 shall be thirty (30) feet in length and nine point five (9.5) feet in width for a total of two hundred eighty-five (285) square feet and shall allow six (6) feet of clear space from the face of the curb/building line along N. Michigan Avenue. The compensation for said space and the days and hours of operation for the sidewalk cafe shall be as follows:

Sunday through Thursday 11:00a.m. to 9:00 p.m. Friday and Saturday 11:00 a.m. to 10:00 p.m.
Compensation: $1,282.50
SEATING CAPACITY: 14

Sidewalk Cafe Permit and approved plan must be posted at all times.

This grant of privilege #1117660 for a sidewalk cafe shall be subject to the provisions of Section 10-28-800 though 10-28-885 of the Municipal Code of Chicago and the directions of the Commissioner of Department of Business Affairs and Consumer Protection, the Commissioner of Streets and Sanitation, and the Commissioner of Transportation.

The permit holder agrees to hold the City of Chicago harmless for any damage, relocation or replacement costs associated with damage, relocation or removal of private property caused by the City performing work in the public way.

Authority for the above named privilege is herein given and granted from and after March 1, 2015 through and including December 1, 2015.

Alderman _____

Brendan Reilly 42nd Ward

# City of Chicago

O2015-1991

## Office of the City Clerk

## Document Tracking Sheet

| | |
|---|---|
| **Meeting Date:** | 3/18/2015 |
| **Sponsor(s):** | Reilly (42) |
| **Type:** | Ordinance |
| **Title:** | Sidewalk cafe(s) for Pastoral |
| **Committee(s) Assignment:** | Committee on Transportation and Public Way |

ORDINANCE
PASTORAL
Acct. No. 317488 - 1
Permit No. 1117744

*Be It Ordained by the City Council of the City of Chicago:*

Permission and authority are hereby given and granted to PASTORAL upon the terms and subject to the conditions of this ordinance, to maintain and use a portion of the public right of way for a sidewalk cafe adjacent to its premises located at 53 E. Lake St.. Said sidewalk cafe area #1 shall be twenty-two (22) feet in length and four (4) feet in width, area #2 shall be twelve (12) feet in length and five point five (5.5) feet in width for a total of one hundred fifty-four (154) square feet and shall allow six (6) feet of clear space from the face of the curb/building line along E. Lake Street. The compensation for said space and the days and hours of operation for the sidewalk cafe shall be as follows:

Monday through Sunday 10:00 a.m. to 10:00 p.m.
Compensation: $693.00
SEATING CAPACITY: 16

Sidewalk Cafe Permit and approved plan must be posted at all times.

This grant of privilege #1117744 for a sidewalk cafe shall be subject to the provisions of Section 10-28-800 though 10-28-885 of the Municipal Code of Chicago and the directions of the Commissioner of Department of Business Affairs and Consumer Protection, the Commissioner of Streets and Sanitation, and the Commissioner of Transportation.

The permit holder agrees to hold the City of Chicago harmless for any damage, relocation or replacement costs associated with damage, relocation or removal of private property caused by the City performing work in the public way.

Authority for the above named privilege is herein given and granted from and after March 1, 2015 through and including December 1, 2015.

Alderman _____

Brendan Reilly 42nd Ward

# City of Chicago

O2015-1992

Office of the City Clerk

Document Tracking Sheet

**Meeting Date:** 3/18/2015

**Sponsor(s):** Reilly (42)

**Type:** Ordinance

**Title:** Sidewalk cafe(s) for Peet's Coffee & Tea

**Committee(s) Assignment:** Committee on Transportation and Public Way

ORDINANCE
PEET'S COFFEE & TEA
Acct. No. 22622 - 6
Permit No. 1117864

*Be It Ordained by the City Council of the City of Chicago:*

Permission and authority are hereby given and granted to PEET'S COFFEE & TEA upon the terms and subject to the conditions of this ordinance, to maintain and use a portion of the public right of way for a sidewalk cafe adjacent to its premises located at 20 N. Michigan Ave.. Said sidewalk cafe area #1 shall be fourteen (14) feet in length and ten (10) feet in width for a total of one hundred forty (140) square feet and shall allow six (6) feet of clear space from the face of the curb/building line along N. Michigan Avenue. The compensation for said space and the days and hours of operation for the sidewalk cafe shall be as follows:

Monday through Sunday 8:00 a.m. to 8:00 p.m.
Compensation: $630.00
SEATING CAPACITY: 8

Sidewalk Cafe Permit and approved plan must be posted at all times.

This grant of privilege #1117864 for a sidewalk cafe shall be subject to the provisions of Section 10-28-800 though 10-28-885 of the Municipal Code of Chicago and the directions of the Commissioner of Department of Business Affairs and Consumer Protection, the Commissioner of Streets and Sanitation, and the Commissioner of Transportation.

The permit holder agrees to hold the City of Chicago harmless for any damage, relocation or replacement costs associated with damage, relocation or removal of private property caused by the City performing work in the public way.

Authority for the above named privilege is herein given and granted from and after March 1, 2015 through and including December 1, 2015.

Alderman _____

Brendan Reilly 42nd Ward

# City of Chicago

O2015-1994

## Office of the City Clerk

## Document Tracking Sheet

| | |
|---|---|
| **Meeting Date:** | 3/18/2015 |
| **Sponsor(s):** | Reilly (42) |
| **Type:** | Ordinance |
| **Title:** | Sidewalk cafe(s) for Pepper Canister, The |
| **Committee(s) Assignment:** | Committee on Transportation and Public Way |

ORDINANCE
THE PEPPER CANISTER
Acct. No. 251280 - 1
Permit No. 1117836

*Be It Ordained by the City Council of the City of Chicago:*

Permission and authority are hereby given and granted to THE PEPPER CANISTER upon the terms and subject to the conditions of this ordinance, to maintain and use a portion of the public right of way for a sidewalk cafe adjacent to its premises located at 509 N. Wells St.. Said sidewalk cafe area #1 shall be thirty (30) feet in length and eight (8) feet in width for a total of two hundred forty (240) square feet and shall allow six (6) feet of clear space from the face of the curb/building line along N. Wells St.. The compensation for said space and the days and hours of operation for the sidewalk cafe shall be as follows:

Sunday thru Saturday 11:00 a.m. to 12:00 a.m.
Compensation: $600.00
SEATING CAPACITY: 24

Sidewalk Cafe Permit and approved plan must be posted at all times.

This grant of privilege #1117836 for a sidewalk cafe shall be subject to the provisions of Section 10-28-800 though 10-28-885 of the Municipal Code of Chicago and the directions of the Commissioner of Department of Business Affairs and Consumer Protection, the Commissioner of Streets and Sanitation, and the Commissioner of Transportation.

The permit holder agrees to hold the City of Chicago harmless for any damage, relocation or replacement costs associated with damage, relocation or removal of private property caused by the City performing work in the public way.

Authority for the above named privilege is herein given and granted from and after March 1, 2015 through and including December 1, 2015.

Alderman _____

Brendan Reilly 42nd Ward

# City of Chicago

O2015-1995

## Office of the City Clerk

## Document Tracking Sheet

| | |
|---|---|
| **Meeting Date:** | 3/18/2015 |
| **Sponsor(s):** | Reilly (42) |
| **Type:** | Ordinance |
| **Title:** | Sidewalk cafe(s) for Popeyes Chicken |
| **Committee(s) Assignment:** | Committee on Transportation and Public Way |

ORDINANCE
POPEYES CHICKEN
Acct. No. 329616 - 1
Permit No. 1117605

*Be It Ordained by the City Council of the City of Chicago:*

Permission and authority are hereby given and granted to POPEYES CHICKEN upon the terms and subject to the conditions of this ordinance, to maintain and use a portion of the public right of way for a sidewalk cafe adjacent to its premises located at 17 S. Wabash Ave.. Said sidewalk cafe area #1 shall be sixteen (16) feet in length and eight (8) feet in width for a total of one hundred twenty-eight (128) square feet and shall allow six (6) feet of clear space from the face of the curb/building line along S. Wabash. The compensation for said space and the days and hours of operation for the sidewalk cafe shall be as follows:

Monday through Satruday 9:30 a.m.-8:00 p.m. Sunday 10:30 a.m.-7:00 p.m.
Compensation: $600.00
SEATING CAPACITY: 8

Sidewalk Cafe Permit and approved plan must be posted at all times.

This grant of privilege #1117605 for a sidewalk cafe shall be subject to the provisions of Section 10-28-800 though 10-28-885 of the Municipal Code of Chicago and the directions of the Commissioner of Department of Business Affairs and Consumer Protection, the Commissioner of Streets and Sanitation, and the Commissioner of Transportation.

The permit holder agrees to hold the City of Chicago harmless for any damage, relocation or replacement costs associated with damage, relocation or removal of private property caused by the City performing work in the public way.

Authority for the above named privilege is herein given and granted from and after March 1, 2015 through and including December 1, 2015.

Alderman _____

Brendan Reilly 42nd Ward

# City of Chicago

O2015-1997

## Office of the City Clerk

## Document Tracking Sheet

| | |
|---|---|
| **Meeting Date:** | 3/18/2015 |
| **Sponsor(s):** | Reilly (42) |
| **Type:** | Ordinance |
| **Title:** | Sidewalk cafe(s) for Popeyes/Gold Coast Dogs |
| **Committee(s) Assignment:** | Committee on Transportation and Public Way |

ORDINANCE
POPEYES/GOLD COAST DOGS
Acct. No. 19277 - 1
Permit No. 1117607

*Be It Ordained by the City Council of the City of Chicago:*

Permission and authority are hereby given and granted to POPEYES/GOLD COAST DOGS upon the terms and subject to the conditions of this ordinance, to maintain and use a portion of the public right of way for a sidewalk cafe adjacent to its premises located at 159 N. Wabash Ave.. Said sidewalk cafe area #1 shall be thirty-two (32) feet in length and eight (8) feet in width for a total of two hundred fifty-six (256) square feet and shall allow six (6) feet of clear space from the face of the curb/building line along N. Wabash Avenue. The compensation for said space and the days and hours of operation for the sidewalk cafe shall be as follows:

Monday thru Friday 9:30 a.m. to 8:30 p.m. Saturday 9:30 a.m. to 7:00 p.m. Sunday 10:30am to 6:00 p.m.
Compensation: $1,152.00
SEATING CAPACITY: 16

Sidewalk Cafe Permit and approved plan must be posted at all times.

This grant of privilege #1117607 for a sidewalk cafe shall be subject to the provisions of Section 10-28-800 though 10-28-885 of the Municipal Code of Chicago and the directions of the Commissioner of Department of Business Affairs and Consumer Protection, the Commissioner of Streets and Sanitation, and the Commissioner of Transportation.

The permit holder agrees to hold the City of Chicago harmless for any damage, relocation or replacement costs associated with damage, relocation or removal of private property caused by the City performing work in the public way.

Authority for the above named privilege is herein given and granted from and after March 1, 2015 through and including December 1, 2015.

Alderman _____

Brendan Reilly 42nd Ward

# City of Chicago

O2015-2000

Office of the City Clerk

Document Tracking Sheet

| | |
|---|---|
| **Meeting Date:** | 3/18/2015 |
| **Sponsor(s):** | Reilly (42) |
| **Type:** | Ordinance |
| **Title:** | Sidewalk cafe(s) for Qdoba Mexican Grill No. 2621 |
| **Committee(s) Assignment:** | Committee on Transportation and Public Way |

ORDINANCE
Qdoba Mexican Grill #2621
Acct. No. 269555 - 7
Permit No. 1117595

*Be It Ordained by the City Council of the City of Chicago:*

Permission and authority are hereby given and granted to Qdoba Mexican Grill #2621 upon the terms and subject to the conditions of this ordinance, to maintain and use a portion of the public right of way for a sidewalk cafe adjacent to its premises located at 100 N. La Salle St.. Said sidewalk cafe area #1 shall be thirty-six point zero eight (36.08) feet in length and five point two five (5.25) feet in width for a total of one hundred eighty-nine point four two (189.42) square feet and shall allow six (6) feet of clear space from the face of the curb/building line along W. Washington. The compensation for said space and the days and hours of operation for the sidewalk cafe shall be as follows:

Sunday through Saturday 8:00am until 10:00pm
Compensation: $600.00
SEATING CAPACITY: 10

Sidewalk Cafe Permit and approved plan must be posted at all times.

This grant of privilege #1117595 for a sidewalk cafe shall be subject to the provisions of Section 10-28-800 though 10-28-885 of the Municipal Code of Chicago and the directions of the Commissioner of Department of Business Affairs and Consumer Protection, the Commissioner of Streets and Sanitation, and the Commissioner of Transportation.

The permit holder agrees to hold the City of Chicago harmless for any damage, relocation or replacement costs associated with damage, relocation or removal of private property caused by the City performing work in the public way.

Authority for the above named privilege is herein given and granted from and after March 1, 2015 through and including December 1, 2015.

Alderman _____

Brendan Reilly 42nd Ward

# City of Chicago

O2015-2003

## Office of the City Clerk

## Document Tracking Sheet

| | |
|---|---|
| **Meeting Date:** | 3/18/2015 |
| **Sponsor(s):** | Reilly (42) |
| **Type:** | Ordinance |
| **Title:** | Sidewalk cafe(s) for RA Sushi |
| **Committee(s) Assignment:** | Committee on Transportation and Public Way |

ORDINANCE
RA SUSHI
Acct. No. 23079 - 2
Permit No. 1117803

*Be It Ordained by the City Council of the City of Chicago:*

Permission and authority are hereby given and granted to RA SUSHI upon the terms and subject to the conditions of this ordinance, to maintain and use a portion of the public right of way for a sidewalk cafe adjacent to its premises located at 1139 N. State St.. Said sidewalk cafe area #1 shall be forty-five (45) feet in length and eight (8) feet in width for a total of three hundred sixty (360) square feet and shall allow six (6) feet of clear space from the face of the curb/building line along E. Elm Street. The compensation for said space and the days and hours of operation for the sidewalk cafe shall be as follows:

Monday thru Sunday 11:00 a.m. to 12:00 a.m.
Compensation: $828.00
SEATING CAPACITY: 24

Sidewalk Cafe Permit and approved plan must be posted at all times.

This grant of privilege #1117803 for a sidewalk cafe shall be subject to the provisions of Section 10-28-800 though 10-28-885 of the Municipal Code of Chicago and the directions of the Commissioner of Department of Business Affairs and Consumer Protection, the Commissioner of Streets and Sanitation, and the Commissioner of Transportation.

The permit holder agrees to hold the City of Chicago harmless for any damage, relocation or replacement costs associated with damage, relocation or removal of private property caused by the City performing work in the public way.

Authority for the above named privilege is herein given and granted from and after March 1, 2015 through and including December 1, 2015.

Alderman _____

Brendan Reilly 42nd Ward

# City of Chicago

O2015-2006

## Office of the City Clerk

## Document Tracking Sheet

| | |
|---|---|
| **Meeting Date:** | 3/18/2015 |
| **Sponsor(s):** | Reilly (42) |
| **Type:** | Ordinance |
| **Title:** | Sidewalk cafe(s) for Red Robin's Burger Works - 20 E Chicago Ave |
| **Committee(s) Assignment:** | Committee on Transportation and Public Way |

ORDINANCE
Red Robin's Burger Works
Acct. No. 390577 - 3
Permit No. 1117601

*Be It Ordained by the City Council of the City of Chicago:*

Permission and authority are hereby given and granted to Red Robin's Burger Works upon the terms and subject to the conditions of this ordinance, to maintain and use a portion of the public right of way for a sidewalk cafe adjacent to its premises located at 20 E. Chicago Ave.. Said sidewalk cafe area #1 shall be ten point seven five (10.75) feet in length and nine point four two (9.42) feet in width for a total of one hundred one point two seven (101.27) square feet and shall allow six (6) feet of clear space from the face of the curb/building line along E. Chicago Avenue. The compensation for said space and the days and hours of operation for the sidewalk cafe shall be as follows:

Monday through Sunday 8:00 a.m. to 10:00 p.m.
Compensation: $600.00
SEATING CAPACITY: 8

Sidewalk Cafe Permit and approved plan must be posted at all times.

This grant of privilege #1117601 for a sidewalk cafe shall be subject to the provisions of Section 10-28-800 though 10-28-885 of the Municipal Code of Chicago and the directions of the Commissioner of Department of Business Affairs and Consumer Protection, the Commissioner of Streets and Sanitation, and the Commissioner of Transportation.

The permit holder agrees to hold the City of Chicago harmless for any damage, relocation or replacement costs associated with damage, relocation or removal of private property caused by the City performing work in the public way.

Authority for the above named privilege is herein given and granted from and after March 1, 2015 through and including December 1, 2015.

Alderman _____

Brendan Reilly 42nd Ward

# City of Chicago

O2015-2011

Office of the City Clerk

Document Tracking Sheet

| | |
|---|---|
| **Meeting Date:** | 3/18/2015 |
| **Sponsor(s):** | Reilly (42) |
| **Type:** | Ordinance |
| **Title:** | Sidewalk cafe(s) for Red Robin Burger Works - 190 W Madison St |
| **Committee(s) Assignment:** | Committee on Transportation and Public Way |

ORDINANCE
Red Robin Burger Works
Acct. No. 390577 - 4
Permit No. 1117640

*Be It Ordained by the City Council of the City of Chicago:*

Permission and authority are hereby given and granted to Red Robin Burger Works upon the terms and subject to the conditions of this ordinance, to maintain and use a portion of the public right of way for a sidewalk cafe adjacent to its premises located at 190 W. Madison St.. Said sidewalk cafe area #1 shall be twenty-one point one seven (21.17) feet in length and six point seven five (6.75) feet in width for a total of one hundred forty-two point nine (142.9) square feet and shall allow six (6) feet of clear space from the face of the curb/building line along W. Madison Street. The compensation for said space and the days and hours of operation for the sidewalk cafe shall be as follows:

Monday through Friday 8:00 a.m. to 9:00 p.m. Saturday 10:00 a.m. to 9:00 p.m.
Compensation: $643.04
SEATING CAPACITY: 6

Sidewalk Cafe Permit and approved plan must be posted at all times.

This grant of privilege #1117640 for a sidewalk cafe shall be subject to the provisions of Section 10-28-800 though 10-28-885 of the Municipal Code of Chicago and the directions of the Commissioner of Department of Business Affairs and Consumer Protection, the Commissioner of Streets and Sanitation, and the Commissioner of Transportation.

The permit holder agrees to hold the City of Chicago harmless for any damage, relocation or replacement costs associated with damage, relocation or removal of private property caused by the City performing work in the public way.

Authority for the above named privilege is herein given and granted from and after March 1, 2015 through and including December 1, 2015.

Alderman _____

Brendan Reilly 42nd Ward

# City of Chicago

O2015-2012

## Office of the City Clerk

## Document Tracking Sheet

| | |
|---|---|
| **Meeting Date:** | 3/18/2015 |
| **Sponsor(s):** | Reilly (42) |
| **Type:** | Ordinance |
| **Title:** | Sidewalk cafe(s) for Red Robin's Burger Works - 328 N Michigan Ave |
| **Committee(s) Assignment:** | Committee on Transportation and Public Way |

ORDINANCE
Red Robin's Burger Works
Acct. No. 390577 - 1
Permit No. 1117826

*Be It Ordained by the City Council of the City of Chicago:*

Permission and authority are hereby given and granted to Red Robin's Burger Works upon the terms and subject to the conditions of this ordinance, to maintain and use a portion of the public right of way for a sidewalk cafe adjacent to its premises located at 328 N. Michigan Ave.. Said sidewalk cafe area #1 shall be twenty point six seven (20.67) feet in length and eleven point nine two (11.92) feet in width for a total of two hundred forty-six point three nine (246.39) square feet and shall allow six (6) feet of clear space from the face of the curb/building line along N. Michigan Avenue. The compensation for said space and the days and hours of operation for the sidewalk cafe shall be as follows:

Monday through Sunday 8:00 a.m. to 10:00 p.m.
Compensation: $1,108.74
SEATING CAPACITY: 16

Sidewalk Cafe Permit and approved plan must be posted at all times.

This grant of privilege #1117826 for a sidewalk cafe shall be subject to the provisions of Section 10-28-800 though 10-28-885 of the Municipal Code of Chicago and the directions of the Commissioner of Department of Business Affairs and Consumer Protection, the Commissioner of Streets and Sanitation, and the Commissioner of Transportation.

The permit holder agrees to hold the City of Chicago harmless for any damage, relocation or replacement costs associated with damage, relocation or removal of private property caused by the City performing work in the public way.

Authority for the above named privilege is herein given and granted from and after March 1, 2015 through and including December 1, 2015.

Alderman _____

Brendan Reilly 42nd Ward

# City of Chicago

O2015-2027

## Office of the City Clerk

## Document Tracking Sheet

| | |
|---|---|
| **Meeting Date:** | 3/18/2015 |
| **Sponsor(s):** | Reilly (42) |
| **Type:** | Ordinance |
| **Title:** | Sidewalk cafe(s) for Roka Akor/Enolo Wine Bar |
| **Committee(s) Assignment:** | Committee on Transportation and Public Way |

ORDINANCE
ROKA AKOR/ENOLO WINE BAR
Acct. No. 357515 - 1
Permit No. 1117876

*Be It Ordained by the City Council of the City of Chicago:*

Permission and authority are hereby given and granted to ROKA AKOR/ENOLO WINE BAR upon the terms and subject to the conditions of this ordinance, to maintain and use a portion of the public right of way for a sidewalk cafe adjacent to its premises located at 111 W. Illinois St.. Said sidewalk cafe area #1 shall be thirty-four (34) feet in length and nine point five (9.5) feet in width, area #2 shall be ten point five eight (10.58) feet in length and nine point five (9.5) feet in width for a total of four hundred twenty-three point five one (423.51) square feet and shall allow six (6) feet of clear space from the face of the curb/building line along N. Clark Street. The compensation for said space and the days and hours of operation for the sidewalk cafe shall be as follows:

Monday and Sunday 11:00 a.m. to 12:00 Midnight
Compensation: $974.07
SEATING CAPACITY: 48

Sidewalk Cafe Permit and approved plan must be posted at all times.

This grant of privilege #1117876 for a sidewalk cafe shall be subject to the provisions of Section 10-28-800 though 10-28-885 of the Municipal Code of Chicago and the directions of the Commissioner of Department of Business Affairs and Consumer Protection, the Commissioner of Streets and Sanitation, and the Commissioner of Transportation.

The permit holder agrees to hold the City of Chicago harmless for any damage, relocation or replacement costs associated with damage, relocation or removal of private property caused by the City performing work in the public way.

Authority for the above named privilege is herein given and granted from and after March 1, 2015 through and including December 1, 2015.

Alderman _____

Brendan Reilly 42nd Ward

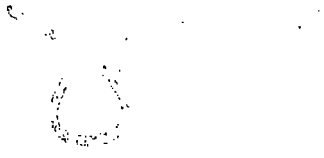

# City of Chicago

O2015-2028

## Office of the City Clerk

## Document Tracking Sheet

| | |
|---|---|
| **Meeting Date:** | 3/18/2015 |
| **Sponsor(s):** | Reilly (42) |
| **Type:** | Ordinance |
| **Title:** | Sidewalk cafe(s) for Shake Shack |
| **Committee(s) Assignment:** | Committee on Transportation and Public Way |

ORDINANCE
SHAKE SHACK
Acct. No. 394000 - 1
Permit No. 1116425

*Be It Ordained by the City Council of the City of Chicago:*

Permission and authority are hereby given and granted to SHAKE SHACK upon the terms and subject to the conditions of this ordinance, to maintain and use a portion of the public right of way for a sidewalk cafe adjacent to its premises located at 12 S. Michigan Ave.. Said sidewalk cafe area #1 shall be thirty-one point eight three (31.83) feet in length and twelve point one seven (12.17) feet in width for a total of three hundred eighty-seven point three seven (387.37) square feet and shall allow six (6) feet of clear space from the face of the curb/building line along S. Michigan. The compensation for said space and the days and hours of operation for the sidewalk cafe shall be as follows:

Monday to Sunday 11:00 am - 11:00 pm
Compensation: $1,743.17
SEATING CAPACITY: 28

Sidewalk Cafe Permit and approved plan must be posted at all times.

This grant of privilege #1116425 for a sidewalk cafe shall be subject to the provisions of Section 10-28-800 though 10-28-885 of the Municipal Code of Chicago and the directions of the Commissioner of Department of Business Affairs and Consumer Protection, the Commissioner of Streets and Sanitation, and the Commissioner of Transportation.

The permit holder agrees to hold the City of Chicago harmless for any damage, relocation or replacement costs associated with damage, relocation or removal of private property caused by the City performing work in the public way.

Authority for the above named privilege is herein given and granted from and after March 1, 2015 through and including December 1, 2015.

Alderman _____

Brendan Reilly 42nd Ward

# City of Chicago

O2015-2029

## Office of the City Clerk

## Document Tracking Sheet

| | |
|---|---|
| **Meeting Date:** | 3/18/2015 |
| **Sponsor(s):** | Reilly (42) |
| **Type:** | Ordinance |
| **Title:** | Sidewalk cafe(s) for UB Dogs |
| **Committee(s) Assignment:** | Committee on Transportation and Public Way |

ORDINANCE
UB DOGS
Acct. No. 359169 - 1
Permit No. 1117845

*Be It Ordained by the City Council of the City of Chicago:*

Permission and authority are hereby given and granted to UB DOGS upon the terms and subject to the conditions of this ordinance, to maintain and use a portion of the public right of way for a sidewalk cafe adjacent to its premises located at 185 N. Franklin St.. Said sidewalk cafe area #1 shall be thirty (30) feet in length and three point six seven (3.67) feet in width for a total of one hundred ten point one (110.1) square feet and shall allow six (6) feet of clear space from the face of the curb/building line along N Franklin St. The compensation for said space and the days and hours of operation for the sidewalk cafe shall be as follows:

Monday through Friday 8:00 a.m. until 4:00 p.m.
Compensation: $600.00
SEATING CAPACITY: 10

Sidewalk Cafe Permit and approved plan must be posted at all times.

This grant of privilege #1117845 for a sidewalk cafe shall be subject to the provisions of Section 10-28-800 though 10-28-885 of the Municipal Code of Chicago and the directions of the Commissioner of Department of Business Affairs and Consumer Protection, the Commissioner of Streets and Sanitation, and the Commissioner of Transportation.

The permit holder agrees to hold the City of Chicago harmless for any damage, relocation or replacement costs associated with damage, relocation or removal of private property caused by the City performing work in the public way.

Authority for the above named privilege is herein given and granted from and after March 1, 2015 through and including December 1, 2015.

Alderman _____

Brendan Reilly 42nd Ward

# City of Chicago

O2015-2031

## Office of the City Clerk

## Document Tracking Sheet

| | |
|---|---|
| **Meeting Date:** | 3/18/2015 |
| **Sponsor(s):** | Reilly (42) |
| **Type:** | Ordinance |
| **Title:** | Sidewalk cafe(s) for Volare |
| **Committee(s) Assignment:** | Committee on Transportation and Public Way |

ORDINANCE
VOLARE
Acct. No. 18563 - 5
Permit No. 1117721

*Be It Ordained by the City Council of the City of Chicago:*

Permission and authority are hereby given and granted to VOLARE upon the terms and subject to the conditions of this ordinance, to maintain and use a portion of the public right of way for a sidewalk cafe adjacent to its premises located at 201-205 E. Grand Ave.. Said sidewalk cafe area #1 shall be thirty-eight (38) feet in length and eight (8) feet in width, area #2 shall be twenty-two (22) feet in length and eight (8) feet in width for a total of four hundred eighty (480) square feet and shall allow six (6) feet of clear space from the face of the curb/building line along N. St. Clair. The compensation for said space and the days and hours of operation for the sidewalk cafe shall be as follows:

Monday through Sunday 11:00 a.m. to 12:00 MIdnight
Compensation: $1,104.00
SEATING CAPACITY: 44

Sidewalk Cafe Permit and approved plan must be posted at all times.

This grant of privilege #1117721 for a sidewalk cafe shall be subject to the provisions of Section 10-28-800 though 10-28-885 of the Municipal Code of Chicago and the directions of the Commissioner of Department of Business Affairs and Consumer Protection, the Commissioner of Streets and Sanitation, and the Commissioner of Transportation.

The permit holder agrees to hold the City of Chicago harmless for any damage, relocation or replacement costs associated with damage, relocation or removal of private property caused by the City performing work in the public way.

Authority for the above named privilege is herein given and granted from and after March 1, 2015 through and including December 1, 2015.

Alderman _____

Brendan Reilly 42nd Ward

# City of Chicago

O2015-2113

Office of the City Clerk

Document Tracking Sheet

| | |
|---|---|
| **Meeting Date:** | 3/18/2015 |
| **Sponsor(s):** | Smith (43) |
| **Type:** | Ordinance |
| **Title:** | Sidewalk cafe(s) for Basil Leaf Cafe/Sage |
| **Committee(s) Assignment:** | Committee on Transportation and Public Way |

ORDINANCE
BASIL LEAF CAFE/SAGE
Acct. No. 280339 - 3
Permit No. 1117901

*Be It Ordained by the City Council of the City of Chicago:*

Permission and authority are hereby given and granted to BASIL LEAF CAFE/SAGE upon the terms and subject to the conditions of this ordinance, to maintain and use a portion of the public right of way for a sidewalk cafe adjacent to its premises located at 2461-2465 N. Clark St.. Said sidewalk cafe area #1 shall be fifty-three point five (53.5) feet in length and four point six seven (4.67) feet in width, area #2 shall be six (6) feet in length and four point six seven (4.67) feet in width for a total of two hundred seventy-seven point eight seven (277.87) square feet and shall allow six (6) feet of clear space from the face of the curb/building line along W. Roslyn Place, W. Roslyn Place. The compensation for said space and the days and hours of operation for the sidewalk cafe shall be as follows:

Monday through Sunday 10:00 a.m. to 12:00 midnight
Compensation: $600.00
SEATING CAPACITY: 20

Sidewalk Cafe Permit and approved plan must be posted at all times.

This grant of privilege #1117901 for a sidewalk cafe shall be subject to the provisions of Section 10-28-800 though 10-28-885 of the Municipal Code of Chicago and the directions of the Commissioner of Department of Business Affairs and Consumer Protection, the Commissioner of Streets and Sanitation, and the Commissioner of Transportation.

The permit holder agrees to hold the City of Chicago harmless for any damage, relocation or replacement costs associated with damage, relocation or removal of private property caused by the City performing work in the public way.

Authority for the above named privilege is herein given and granted from and after March 1, 2015 through and including December 1, 2015.

Alderman _____

Michele Smith 43rd Ward

# City of Chicago

O2015-2114

## Office of the City Clerk

## Document Tracking Sheet

| | |
|---|---|
| **Meeting Date:** | 3/18/2015 |
| **Sponsor(s):** | Smith (43) |
| **Type:** | Ordinance |
| **Title:** | Sidewalk cafe(s) for Butcher & The Burger |
| **Committee(s) Assignment:** | Committee on Transportation and Public Way |

ORDINANCE
BUTCHER & THE BURGER
Acct. No. 361256 - 1
Permit No. 1117840

*Be It Ordained by the City Council of the City of Chicago:*

Permission and authority are hereby given and granted to BUTCHER & THE BURGER upon the terms and subject to the conditions of this ordinance, to maintain and use a portion of the public right of way for a sidewalk cafe adjacent to its premises located at 1021 W. Armitage Ave.. Said sidewalk cafe area #1 shall be forty-two point five (42.5) feet in length and seven (7) feet in width for a total of two hundred ninety-seven point five (297.5) square feet and shall allow six (6) feet of clear space from the face of the curb/building line along N. Kenmore Avenue. The compensation for said space and the days and hours of operation for the sidewalk cafe shall be as follows:

Monday and Tuesday 11:00 a.m. to 9:00 p.m. Wednesday through Friday 11:00 a.m. to 10:00 p.m. Saturday 10:00 a.m. to 10:00 p.m. Sunday 10:00 a.m. to 9:00 p.m.
Compensation: $600.00
SEATING CAPACITY: 12

Sidewalk Cafe Permit and approved plan must be posted at all times.

This grant of privilege #1117840 for a sidewalk cafe shall be subject to the provisions of Section 10-28-800 though 10-28-885 of the Municipal Code of Chicago and the directions of the Commissioner of Department of Business Affairs and Consumer Protection, the Commissioner of Streets and Sanitation, and the Commissioner of Transportation.

The permit holder agrees to hold the City of Chicago harmless for any damage, relocation or replacement costs associated with damage, relocation or removal of private property caused by the City performing work in the public way.

Authority for the above named privilege is herein given and granted from and after March 1, 2015 through and including December 1, 2015.

Alderman _____

Michele Smith 43rd Ward

# City of Chicago

O2015-2115

## Office of the City Clerk

## Document Tracking Sheet

| | |
|---|---|
| **Meeting Date:** | 3/18/2015 |
| **Sponsor(s):** | Smith (43) |
| **Type:** | Ordinance |
| **Title:** | Sidewalk cafe(s) for Cafe Vienna & Catering, Inc. |
| **Committee(s) Assignment:** | Committee on Transportation and Public Way |

ORDINANCE
CAFE VIENNA & CATERING INC
Acct. No. 283188 - 1
Permit No. 1117813

*Be It Ordained by the City Council of the City of Chicago:*

Permission and authority are hereby given and granted to CAFE VIENNA & CATERING INC upon the terms and subject to the conditions of this ordinance, to maintain and use a portion of the public right of way for a sidewalk cafe adjacent to its premises located at 2523 N. Clark St.. Said sidewalk cafe area #1 shall be twenty-five (25) feet in length and four (4) feet in width for a total of one hundred (100) square feet and shall allow six (6) feet of clear space from the face of the curb/building line along N Clark St. The compensation for said space and the days and hours of operation for the sidewalk cafe shall be as follows:

Monday through Sunday 8:00 a.m. until 8:00 p.m.
Compensation: $600.00
SEATING CAPACITY: 6

Sidewalk Cafe Permit and approved plan must be posted at all times.

This grant of privilege #1117813 for a sidewalk cafe shall be subject to the provisions of Section 10-28-800 though 10-28-885 of the Municipal Code of Chicago and the directions of the Commissioner of Department of Business Affairs and Consumer Protection, the Commissioner of Streets and Sanitation, and the Commissioner of Transportation.

The permit holder agrees to hold the City of Chicago harmless for any damage, relocation or replacement costs associated with damage, relocation or removal of private property caused by the City performing work in the public way.

Authority for the above named privilege is herein given and granted from and after March 1, 2015 through and including December 1, 2015.

Alderman _____

Michele Smith 43rd Ward

# City of Chicago

O2015-2116

## Office of the City Clerk

## Document Tracking Sheet

| | |
|---|---|
| **Meeting Date:** | 3/18/2015 |
| **Sponsor(s):** | Smith (43) |
| **Type:** | Ordinance |
| **Title:** | Sidewalk cafe(s) for Declan's Irish Pub |
| **Committee(s) Assignment:** | Committee on Transportation and Public Way |

ORDINANCE
DECLAN'S IRISH PUB
Acct. No. 18220 - 1
Permit No. 1117843

*Be It Ordained by the City Council of the City of Chicago:*

Permission and authority are hereby given and granted to DECLAN'S IRISH PUB upon the terms and subject to the conditions of this ordinance, to maintain and use a portion of the public right of way for a sidewalk cafe adjacent to its premises located at 1240 N. Wells St.. Said sidewalk cafe area #1 shall be twenty-four (24) feet in length and seven (7) feet in width, area #2 shall be seventy-five (75) feet in length and twelve (12) feet in width for a total of one thousand sixty-eight (1068) square feet and shall allow six (6) feet of clear space from the face of the curb/building line along N Wells St, W Scott St (Direct Intro - ref#026132426 see 4/2/13 ctpw agenda Not introduced 3/13/2013). The compensation for said space and the days and hours of operation for the sidewalk cafe shall be as follows:

Sunday through Thursday 11:00 a.m. to 11:00 p.m. Friday and Saturday 11:00 a.m. to 12:00 midnight for N. Wells St. portion of Cafe. Close 1 hour earlier for W. Scott Street portion
Compensation: $1,376.40
SEATING CAPACITY: 88

Sidewalk Cafe Permit and approved plan must be posted at all times.

This grant of privilege #1117843 for a sidewalk cafe shall be subject to the provisions of Section 10-28-800 though 10-28-885 of the Municipal Code of Chicago and the directions of the Commissioner of Department of Business Affairs and Consumer Protection, the Commissioner of Streets and Sanitation, and the Commissioner of Transportation.

The permit holder agrees to hold the City of Chicago harmless for any damage, relocation or replacement costs associated with damage, relocation or removal of private property caused by the City performing work in the public way.

Authority for the above named privilege is herein given and granted from and after March 1, 2015 through and including December 1, 2015.

Alderman

Michele Smith 43rd Ward

# City of Chicago

O2015-2118

Office of the City Clerk

Document Tracking Sheet

| | |
|---|---|
| **Meeting Date:** | 3/18/2015 |
| **Sponsor(s):** | Smith (43) |
| **Type:** | Ordinance |
| **Title:** | Sidewalk cafe(s) for Frances' Rest & Deli, Inc. |
| **Committee(s) Assignment:** | Committee on Transportation and Public Way |

ORDINANCE
FRANCES' REST & DELI INC
Acct. No. 7293 - 1
Permit No. 1117715

*Be It Ordained by the City Council of the City of Chicago:*

Permission and authority are hereby given and granted to FRANCES' REST & DELI INC upon the terms and subject to the conditions of this ordinance, to maintain and use a portion of the public right of way for a sidewalk cafe adjacent to its premises located at 2552-54 N. Clark St.. Said sidewalk cafe area #1 shall be forty (40) feet in length and four (4) feet in width for a total of one hundred sixty (160) square feet and shall allow six (6) feet of clear space from the face of the curb/building line along N. Clark. The compensation for said space and the days and hours of operation for the sidewalk cafe shall be as follows:

Monday 10:00am until 3:00pm Tuesday through Friday 9:00am until 10:00pm Saturday and Sunday 8:00am until 10:00pm
Compensation: $600.00
SEATING CAPACITY: 24

Sidewalk Cafe Permit and approved plan must be posted at all times.

This grant of privilege #1117715 for a sidewalk cafe shall be subject to the provisions of Section 10-28-800 though 10-28-885 of the Municipal Code of Chicago and the directions of the Commissioner of Department of Business Affairs and Consumer Protection, the Commissioner of Streets and Sanitation, and the Commissioner of Transportation.

The permit holder agrees to hold the City of Chicago harmless for any damage, relocation or replacement costs associated with damage, relocation or removal of private property caused by the City performing work in the public way.

Authority for the above named privilege is herein given and granted from and after March 1, 2015 through and including December 1, 2015.

Alderman

Michele Smith 43rd Ward

# City of Chicago

O2015-2121

## Office of the City Clerk

## Document Tracking Sheet

| | |
|---|---|
| **Meeting Date:** | 3/18/2015 |
| **Sponsor(s):** | Smith (43) |
| **Type:** | Ordinance |
| **Title:** | Sidewalk cafe(s) for Glunz Tavern, The |
| **Committee(s) Assignment:** | Committee on Transportation and Public Way |

ORDINANCE
THE GLUNZ TAVERN
Acct. No. 372761 - 1
Permit No. 1117827

*Be It Ordained by the City Council of the City of Chicago:*

Permission and authority are hereby given and granted to THE GLUNZ TAVERN upon the terms and subject to the conditions of this ordinance, to maintain and use a portion of the public right of way for a sidewalk cafe adjacent to its premises located at 1202 N. Wells St.. Said sidewalk cafe area #1 shall be fifty (50) feet in length and nine point five (9.5) feet in width for a total of four hundred seventy-five (475) square feet and shall allow six (6) feet of clear space from the face of the curb/building line along N. Wells Street. The compensation for said space and the days and hours of operation for the sidewalk cafe shall be as follows:

Monday through Sunday 8:00 a.m. to 12:00 p.m.
Compensation: $1,092.50
SEATING CAPACITY: 35

Sidewalk Cafe Permit and approved plan must be posted at all times.

This grant of privilege #1117827 for a sidewalk cafe shall be subject to the provisions of Section 10-28-800 though 10-28-885 of the Municipal Code of Chicago and the directions of the Commissioner of Department of Business Affairs and Consumer Protection, the Commissioner of Streets and Sanitation, and the Commissioner of Transportation.

The permit holder agrees to hold the City of Chicago harmless for any damage, relocation or replacement costs associated with damage, relocation or removal of private property caused by the City performing work in the public way.

Authority for the above named privilege is herein given and granted from and after March 1, 2015 through and including December 1, 2015.

Alderman _____

Michele Smith 43rd Ward

# City of Chicago

O2015-2122

## Office of the City Clerk

## Document Tracking Sheet

| | |
|---|---|
| **Meeting Date:** | 3/18/2015 |
| **Sponsor(s):** | Smith (43) |
| **Type:** | Ordinance |
| **Title:** | Sidewalk cafe(s) for Lincoln Station |
| **Committee(s) Assignment:** | Committee on Transportation and Public Way |

ORDINANCE
LINCOLN STATION
Acct. No. 64758 - 1
Permit No. 1117559

*Be It Ordained by the City Council of the City of Chicago:*

Permission and authority are hereby given and granted to LINCOLN STATION upon the terms and subject to the conditions of this ordinance, to maintain and use a portion of the public right of way for a sidewalk cafe adjacent to its premises located at 2430-32 N. Lincoln Ave.. Said sidewalk cafe area #1 shall be twenty-five (25) feet in length and four point five (4.5) feet in width, area #2 shall be twenty-five (25) feet in length and four point five (4.5) feet in width for a total of two hundred twenty-five (225) square feet and shall allow six (6) feet of clear space from the face of the curb/building line along N. Lincoln Avenue. The compensation for said space and the days and hours of operation for the sidewalk cafe shall be as follows:

Sunday through Wednesday 11:00 a.m. to 11:00 p.m.Thursday through Saturday 11:00 a.m. to 12:00 midnight
Compensation: $600.00
SEATING CAPACITY: 18

Sidewalk Cafe Permit and approved plan must be posted at all times.

This grant of privilege #1117559 for a sidewalk cafe shall be subject to the provisions of Section 10-28-800 though 10-28-885 of the Municipal Code of Chicago and the directions of the Commissioner of Department of Business Affairs and Consumer Protection, the Commissioner of Streets and Sanitation, and the Commissioner of Transportation.

The permit holder agrees to hold the City of Chicago harmless for any damage, relocation or replacement costs associated with damage, relocation or removal of private property caused by the City performing work in the public way.

Authority for the above named privilege is herein given and granted from and after March 1, 2015 through and including December 1, 2015.

Alderman

Michele Smith 43rd Ward

# City of Chicago

O2015-2125

## Office of the City Clerk

## Document Tracking Sheet

| | |
|---|---|
| **Meeting Date:** | 3/18/2015 |
| **Sponsor(s):** | Smith (43) |
| **Type:** | Ordinance |
| **Title:** | Sidewalk cafe(s) for Molly's Cupcakes LLC |
| **Committee(s) Assignment:** | Committee on Transportation and Public Way |

ORDINANCE
MOLLY'S CUPCAKES LLC
Acct. No. 311222 - 1
Permit No. 1117814

*Be It Ordained by the City Council of the City of Chicago:*

Permission and authority are hereby given and granted to MOLLY'S CUPCAKES LLC upon the terms and subject to the conditions of this ordinance, to maintain and use a portion of the public right of way for a sidewalk cafe adjacent to its premises located at 2536-2538 N. Clark St.. Said sidewalk cafe area #1 shall be thirteen (13) feet in length and four point five (4.5) feet in width, area #2 shall be thirteen (13) feet in length and four point five (4.5) feet in width for a total of one hundred seventeen (117) square feet and shall allow six (6) feet of clear space from the face of the curb/building line along N. Clark. The compensation for said space and the days and hours of operation for the sidewalk cafe shall be as follows:

Sunday through Saturday 8:00am until 11:59pm
Compensation: $600.00
SEATING CAPACITY: 24

Sidewalk Cafe Permit and approved plan must be posted at all times.

This grant of privilege #1117814 for a sidewalk cafe shall be subject to the provisions of Section 10-28-800 though 10-28-885 of the Municipal Code of Chicago and the directions of the Commissioner of Department of Business Affairs and Consumer Protection, the Commissioner of Streets and Sanitation, and the Commissioner of Transportation.

The permit holder agrees to hold the City of Chicago harmless for any damage, relocation or replacement costs associated with damage, relocation or removal of private property caused by the City performing work in the public way.

Authority for the above named privilege is herein given and granted from and after March 1, 2015 through and including December 1, 2015.

Alderman _____

Michele Smith 43rd Ward

# City of Chicago

O2015-2126

## Office of the City Clerk

## Document Tracking Sheet

| | |
|---|---|
| **Meeting Date:** | 3/18/2015 |
| **Sponsor(s):** | Smith (43) |
| **Type:** | Ordinance |
| **Title:** | Sidewalk cafe(s) for Old Town Burger Saloon |
| **Committee(s) Assignment:** | Committee on Transportation and Public Way |

ORDINANCE
OLD TOWN BURGER SALOON
Acct. No. 67 - 1
Permit No. 1117741

*Be It Ordained by the City Council of the City of Chicago:*

Permission and authority are hereby given and granted to OLD TOWN BURGER SALOON upon the terms and subject to the conditions of this ordinance, to maintain and use a portion of the public right of way for a sidewalk cafe adjacent to its premises located at 1208 N. Wells St.. Said sidewalk cafe area #1 shall be nineteen (19) feet in length and seven (7) feet in width for a total of one hundred thirty-three (133) square feet and shall allow six (6) feet of clear space from the face of the curb/building line along N. Wells Street. The compensation for said space and the days and hours of operation for the sidewalk cafe shall be as follows:

Monday through Sunday 11:00 a.m. to 12:00 midnight
Compensation: $600.00
SEATING CAPACITY: 16

Sidewalk Cafe Permit and approved plan must be posted at all times.

This grant of privilege #1117741 for a sidewalk cafe shall be subject to the provisions of Section 10-28-800 though 10-28-885 of the Municipal Code of Chicago and the directions of the Commissioner of Department of Business Affairs and Consumer Protection, the Commissioner of Streets and Sanitation, and the Commissioner of Transportation.

The permit holder agrees to hold the City of Chicago harmless for any damage, relocation or replacement costs associated with damage, relocation or removal of private property caused by the City performing work in the public way.

Authority for the above named privilege is herein given and granted from and after March 1, 2015 through and including December 1, 2015.

Alderman _____

Michele Smith 43rd Ward

# City of Chicago

O2015-2128

## Office of the City Clerk

## Document Tracking Sheet

| | |
|---|---|
| **Meeting Date:** | 3/18/2015 |
| **Sponsor(s):** | Smith (43) |
| **Type:** | Ordinance |
| **Title:** | Sidewalk cafe(s) for Old Town Pizza Pub |
| **Committee(s) Assignment:** | Committee on Transportation and Public Way |

ORDINANCE
Old Town Pizza Pub
Acct. No. 247117 - 1
Permit No. 1117734

*Be It Ordained by the City Council of the City of Chicago:*

Permission and authority are hereby given and granted to Old Town Pizza Pub upon the terms and subject to the conditions of this ordinance, to maintain and use a portion of the public right of way for a sidewalk cafe adjacent to its premises located at 1339 N. Wells St.. Said sidewalk cafe area #1 shall be twenty-four (24) feet in length and ten (10) feet in width for a total of two hundred forty (240) square feet and shall allow six (6) feet of clear space from the face of the curb/building line along N. Wells Street. The compensation for said space and the days and hours of operation for the sidewalk cafe shall be as follows:

Monday through Friday 11:30 a.m. to 12:00 Midnight. Saturday and Sunday 10:00 a.m. to 12:00 Midnight.
Compensation: $600.00
SEATING CAPACITY: 32

Sidewalk Cafe Permit and approved plan must be posted at all times.

This grant of privilege #1117734 for a sidewalk cafe shall be subject to the provisions of Section 10-28-800 though 10-28-885 of the Municipal Code of Chicago and the directions of the Commissioner of Department of Business Affairs and Consumer Protection, the Commissioner of Streets and Sanitation, and the Commissioner of Transportation.

The permit holder agrees to hold the City of Chicago harmless for any damage, relocation or replacement costs associated with damage, relocation or removal of private property caused by the City performing work in the public way.

Authority for the above named privilege is herein given and granted from and after March 1, 2015 through and including December 1, 2015.

Alderman

Michele Smith 43rd Ward

# City of Chicago

O2015-2129

## Office of the City Clerk

## Document Tracking Sheet

| | |
|---|---|
| **Meeting Date:** | 3/18/2015 |
| **Sponsor(s):** | Smith (43) |
| **Type:** | Ordinance |
| **Title:** | Sidewalk cafe(s) for Pars Cove East |
| **Committee(s) Assignment:** | Committee on Transportation and Public Way |

ORDINANCE
PARS COVE EAST
Acct. No. 4701 - 1
Permit No. 1117550

*Be It Ordained by the City Council of the City of Chicago:*

Permission and authority are hereby given and granted to PARS COVE EAST upon the terms and subject to the conditions of this ordinance, to maintain and use a portion of the public right of way for a sidewalk cafe adjacent to its premises located at 435 W. Diversey Pkwy.. Said sidewalk cafe area #1 shall be twenty-five (25) feet in length and six (6) feet in width for a total of one hundred fifty (150) square feet and shall allow six (6) feet of clear space from the face of the curb/building line along W. Diversey Ave.. The compensation for said space and the days and hours of operation for the sidewalk cafe shall be as follows:

Sunday through Saturday 8:00 a.m. to 12:00 midnight
Compensation: $600.00
SEATING CAPACITY: 20

Sidewalk Cafe Permit and approved plan must be posted at all times.

This grant of privilege #1117550 for a sidewalk cafe shall be subject to the provisions of Section 10-28-800 though 10-28-885 of the Municipal Code of Chicago and the directions of the Commissioner of Department of Business Affairs and Consumer Protection, the Commissioner of Streets and Sanitation, and the Commissioner of Transportation.

The permit holder agrees to hold the City of Chicago harmless for any damage, relocation or replacement costs associated with damage, relocation or removal of private property caused by the City performing work in the public way.

Authority for the above named privilege is herein given and granted from and after March 1, 2015 through and including December 1, 2015.

Alderman 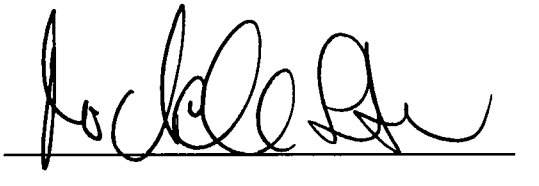

Michele Smith 43rd Ward

# City of Chicago

O2015-2130

## Office of the City Clerk

## Document Tracking Sheet

| | |
|---|---|
| **Meeting Date:** | 3/18/2015 |
| **Sponsor(s):** | Smith (43) |
| **Type:** | Ordinance |
| **Title:** | Sidewalk cafe(s) for Perennial Virant |
| **Committee(s) Assignment:** | Committee on Transportation and Public Way |

ORDINANCE
PERENNIAL VIRANT
Acct. No. 319410 - 1
Permit No. 1117562

*Be It Ordained by the City Council of the City of Chicago:*

Permission and authority are hereby given and granted to PERENNIAL VIRANT upon the terms and subject to the conditions of this ordinance, to maintain and use a portion of the public right of way for a sidewalk cafe adjacent to its premises located at 1800 N. Lincoln Ave.. Said sidewalk cafe area #1 shall be seventy-one point five eight (71.58) feet in length and twenty point five eight (20.58) feet in width for a total of one thousand four hundred seventy-three point one two (1473.12) square feet and shall allow six (6) feet of clear space from the face of the curb/building line along N. Lincoln Avenue. The compensation for said space and the days and hours of operation for the sidewalk cafe shall be as follows:

Monday through Thursday 11:00 a.m. to 11:00 p.m. Friday 11:00 a.m. to 12:00 midnight
Saturday 10:00 a.m. to 12:00 midnight Sunday 10:00 a.m. to 11:00 p.m.
Compensation: $2,651.61
SEATING CAPACITY: 54

Sidewalk Cafe Permit and approved plan must be posted at all times.

This grant of privilege #1117562 for a sidewalk cafe shall be subject to the provisions of Section 10-28-800 though 10-28-885 of the Municipal Code of Chicago and the directions of the Commissioner of Department of Business Affairs and Consumer Protection, the Commissioner of Streets and Sanitation, and the Commissioner of Transportation.

The permit holder agrees to hold the City of Chicago harmless for any damage, relocation or replacement costs associated with damage, relocation or removal of private property caused by the City performing work in the public way.

Authority for the above named privilege is herein given and granted from and after March 1, 2015 through and including December 1, 2015.

Alderman _____

Michele Smith 43rd Ward

# City of Chicago

O2015-2131

## Office of the City Clerk

## Document Tracking Sheet

| | |
|---|---|
| **Meeting Date:** | 3/18/2015 |
| **Sponsor(s):** | Smith (43) |
| **Type:** | Ordinance |
| **Title:** | Sidewalk cafe(s) for Prost |
| **Committee(s) Assignment:** | Committee on Transportation and Public Way |

ORDINANCE
PROST
Acct. No. 339348 - 1
Permit No. 1117886

*Be It Ordained by the City Council of the City of Chicago:*

Permission and authority are hereby given and granted to PROST upon the terms and subject to the conditions of this ordinance, to maintain and use a portion of the public right of way for a sidewalk cafe adjacent to its premises located at 2566-2568 N. Lincoln Ave.. Said sidewalk cafe area #1 shall be twenty-four point one seven (24.17) feet in length and eight point four two (8.42) feet in width for a total of two hundred three point five one (203.51) square feet and shall allow six (6) feet of clear space from the face of the curb/building line along N. Lincoln Avenue. The compensation for said space and the days and hours of operation for the sidewalk cafe shall be as follows:

Sunday to Thursday 11:00 am - 10:00 pm Friday & Saturday 11:00 am - 11:00 pm
Compensation: $600.00
SEATING CAPACITY: 24

Sidewalk Cafe Permit and approved plan must be posted at all times.

This grant of privilege #1117886 for a sidewalk cafe shall be subject to the provisions of Section 10-28-800 though 10-28-885 of the Municipal Code of Chicago and the directions of the Commissioner of Department of Business Affairs and Consumer Protection, the Commissioner of Streets and Sanitation, and the Commissioner of Transportation.

The permit holder agrees to hold the City of Chicago harmless for any damage, relocation or replacement costs associated with damage, relocation or removal of private property caused by the City performing work in the public way.

Authority for the above named privilege is herein given and granted from and after March 1, 2015 through and including December 1, 2015.

Alderman _____

Michele Smith 43rd Ward

# City of Chicago

O2015-2133

Office of the City Clerk

Document Tracking Sheet

| | |
|---|---|
| **Meeting Date:** | 3/18/2015 |
| **Sponsor(s):** | Smith (43) |
| **Type:** | Ordinance |
| **Title:** | Sidewalk cafe(s) for River Shannon |
| **Committee(s) Assignment:** | Committee on Transportation and Public Way |

ORDINANCE
RIVER SHANNON
Acct. No. 28 - 1
Permit No. 1117664

*Be It Ordained by the City Council of the City of Chicago:*

Permission and authority are hereby given and granted to RIVER SHANNON upon the terms and subject to the conditions of this ordinance, to maintain and use a portion of the public right of way for a sidewalk cafe adjacent to its premises located at 425 W. Armitage Ave.. Said sidewalk cafe area #1 shall be forty-two (42) feet in length and ten (10) feet in width for a total of four hundred twenty (420) square feet and shall allow six (6) feet of clear space from the face of the curb/building line along HUDSON ST. The compensation for said space and the days and hours of operation for the sidewalk cafe shall be as follows:

SUNDAY THROUGH SATURDAY 11:00 a.m. until 10:00 p.m.
Compensation: $756.00
SEATING CAPACITY: 16

Sidewalk Cafe Permit and approved plan must be posted at all times.

This grant of privilege #1117664 for a sidewalk cafe shall be subject to the provisions of Section 10-28-800 though 10-28-885 of the Municipal Code of Chicago and the directions of the Commissioner of Department of Business Affairs and Consumer Protection, the Commissioner of Streets and Sanitation, and the Commissioner of Transportation.

The permit holder agrees to hold the City of Chicago harmless for any damage, relocation or replacement costs associated with damage, relocation or removal of private property caused by the City performing work in the public way.

Authority for the above named privilege is herein given and granted from and after March 1, 2015 through and including December 1, 2015.

Alderman _____

Michele Smith 43rd Ward

# City of Chicago

O2015-2135

## Office of the City Clerk

## Document Tracking Sheet

| | |
|---|---|
| **Meeting Date:** | 3/18/2015 |
| **Sponsor(s):** | Smith (43) |
| **Type:** | Ordinance |
| **Title:** | Sidewalk cafe(s) for Sapori |
| **Committee(s) Assignment:** | Committee on Transportation and Public Way |

ORDINANCE
SAPORI
Acct. No. 21550 - 4
Permit No. 1117872

*Be It Ordained by the City Council of the City of Chicago:*

Permission and authority are hereby given and granted to SAPORI upon the terms and subject to the conditions of this ordinance, to maintain and use a portion of the public right of way for a sidewalk cafe adjacent to its premises located at 2701 N. Halsted St.. Said sidewalk cafe area #1 shall be forty-eight (48) feet in length and three (3) feet in width, area #2 shall be sixty-eight (68) feet in length and three (3) feet in width for a total of three hundred forty-eight (348) square feet and shall allow six (6) feet of clear space from the face of the curb/building line along W. Schubert Avenue. The compensation for said space and the days and hours of operation for the sidewalk cafe shall be as follows:

Monday through Sunday 3:00 p.m. to 11:00 p.m.
Compensation: $626.40
SEATING CAPACITY: 68

Sidewalk Cafe Permit and approved plan must be posted at all times.

This grant of privilege #1117872 for a sidewalk cafe shall be subject to the provisions of Section 10-28-800 though 10-28-885 of the Municipal Code of Chicago and the directions of the Commissioner of Department of Business Affairs and Consumer Protection, the Commissioner of Streets and Sanitation, and the Commissioner of Transportation.

The permit holder agrees to hold the City of Chicago harmless for any damage, relocation or replacement costs associated with damage, relocation or removal of private property caused by the City performing work in the public way.

Authority for the above named privilege is herein given and granted from and after March 1, 2015 through and including December 1, 2015.

Alderman _____

Michele Smith 43rd Ward

# City of Chicago

O2015-2137

Office of the City Clerk

Document Tracking Sheet

| | |
|---|---|
| **Meeting Date:** | 3/18/2015 |
| **Sponsor(s):** | Smith (43) |
| **Type:** | Ordinance |
| **Title:** | Sidewalk cafe(s) for Shine Restaurant |
| **Committee(s) Assignment:** | Committee on Transportation and Public Way |

ORDINANCE
SHINE RESTAURANT
Acct. No. 340126 - 1
Permit No. 1117838

*Be It Ordained by the City Council of the City of Chicago:*

Permission and authority are hereby given and granted to SHINE RESTAURANT upon the terms and subject to the conditions of this ordinance, to maintain and use a portion of the public right of way for a sidewalk cafe adjacent to its premises located at 752-756 W. Webster Ave.. Said sidewalk cafe area #1 shall be forty-three point three three (43.33) feet in length and six point seven five (6.75) feet in width for a total of two hundred ninety-two point four eight (292.48) square feet and shall allow six (6) feet of clear space from the face of the curb/building line along W. Webster Ave. The compensation for said space and the days and hours of operation for the sidewalk cafe shall be as follows:

Monday through Thursday 11:00 until 11:00p.m. Friday and Saturday 11:00 a.m. until 12:00 a.m. Sunday 11:00 a.m. until 10:30 p.m.
Compensation: $600.00
SEATING CAPACITY: 28

Sidewalk Cafe Permit and approved plan must be posted at all times.

This grant of privilege #1117838 for a sidewalk cafe shall be subject to the provisions of Section 10-28-800 though 10-28-885 of the Municipal Code of Chicago and the directions of the Commissioner of Department of Business Affairs and Consumer Protection, the Commissioner of Streets and Sanitation, and the Commissioner of Transportation.

The permit holder agrees to hold the City of Chicago harmless for any damage, relocation or replacement costs associated with damage, relocation or removal of private property caused by the City performing work in the public way.

Authority for the above named privilege is herein given and granted from and after March 1, 2015 through and including December 1, 2015.

Alderman 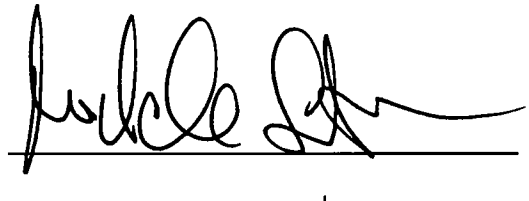

Michele Smith 43rd Ward

# City of Chicago

O2015-2138

Office of the City Clerk

Document Tracking Sheet

| | |
|---|---|
| **Meeting Date:** | 3/18/2015 |
| **Sponsor(s):** | Smith (43) |
| **Type:** | Ordinance |
| **Title:** | Sidewalk cafe(s) for Sully's House |
| **Committee(s) Assignment:** | Committee on Transportation and Public Way |

ORDINANCE
SULLY'S HOUSE
Acct. No. 317383 - 1
Permit No. 1117882

*Be It Ordained by the City Council of the City of Chicago:*

Permission and authority are hereby given and granted to SULLY'S HOUSE upon the terms and subject to the conditions of this ordinance, to maintain and use a portion of the public right of way for a sidewalk cafe adjacent to its premises located at 1501 N. Dayton St.. Said sidewalk cafe area #1 shall be fourteen (14) feet in length and eight (8) feet in width, area #2 shall be forty-nine (49) feet in length and eleven (11) feet in width, area #3 shall be fifty-eight (58) feet in length and eleven (11) feet in width for a total of one thousand two hundred eighty-nine (1289) square feet and shall allow six (6) feet of clear space from the face of the curb/building line along N. DAYTON, W. BLACKHAWK. The compensation for said space and the days and hours of operation for the sidewalk cafe shall be as follows:

Sunday through Saturday 11:00 a.m. to 12:00 midnight.
Compensation: $1,417.90
SEATING CAPACITY: 128

Sidewalk Cafe Permit and approved plan must be posted at all times.

This grant of privilege #1117882 for a sidewalk cafe shall be subject to the provisions of Section 10-28-800 though 10-28-885 of the Municipal Code of Chicago and the directions of the Commissioner of Department of Business Affairs and Consumer Protection, the Commissioner of Streets and Sanitation, and the Commissioner of Transportation.

The permit holder agrees to hold the City of Chicago harmless for any damage, relocation or replacement costs associated with damage, relocation or removal of private property caused by the City performing work in the public way.

Authority for the above named privilege is herein given and granted from and after March 1, 2015 through and including December 1, 2015.

Alderman _____

Michele Smith 43rd Ward

# City of Chicago

O2015-2140

Office of the City Clerk

Document Tracking Sheet

| | |
|---|---|
| **Meeting Date:** | 3/18/2015 |
| **Sponsor(s):** | Smith (43) |
| **Type:** | Ordinance |
| **Title:** | Sidewalk cafe(s) for Swirlz Cupcakes |
| **Committee(s) Assignment:** | Committee on Transportation and Public Way |

ORDINANCE
SWIRLZ CUPCAKES
Acct. No. 307604 - 1
Permit No. 1117552

*Be It Ordained by the City Council of the City of Chicago:*

Permission and authority are hereby given and granted to SWIRLZ CUPCAKES upon the terms and subject to the conditions of this ordinance, to maintain and use a portion of the public right of way for a sidewalk cafe adjacent to its premises located at 705 W. Belden Ave.. Said sidewalk cafe area #1 shall be seventeen (17) feet in length and six point three seven (6.37) feet in width for a total of one hundred eight point two nine (108.29) square feet and shall allow six (6) feet of clear space from the face of the curb/building line along W. Belden. The compensation for said space and the days and hours of operation for the sidewalk cafe shall be as follows:

Monday through Sunday 10:00 a.m. to 8:00 p.m.
Compensation: $600.00
SEATING CAPACITY: 10

Sidewalk Cafe Permit and approved plan must be posted at all times.

This grant of privilege #1117552 for a sidewalk cafe shall be subject to the provisions of Section 10-28-800 though 10-28-885 of the Municipal Code of Chicago and the directions of the Commissioner of Department of Business Affairs and Consumer Protection, the Commissioner of Streets and Sanitation, and the Commissioner of Transportation.

The permit holder agrees to hold the City of Chicago harmless for any damage, relocation or replacement costs associated with damage, relocation or removal of private property caused by the City performing work in the public way.

Authority for the above named privilege is herein given and granted from and after March 1, 2015 through and including December 1, 2015.

Alderman _____

Michele Smith 43rd Ward

# City of Chicago

O2015-2142

Office of the City Clerk

Document Tracking Sheet

| | |
|---|---|
| **Meeting Date:** | 3/18/2015 |
| **Sponsor(s):** | Smith (43) |
| **Type:** | Ordinance |
| **Title:** | Sidewalk cafe(s) for Thai Bowl Noodle, Rice and Bubble Tea |
| **Committee(s) Assignment:** | Committee on Transportation and Public Way |

ORDINANCE
THAI BOWL NOODLE, RICE AND BUBBLE TEA
Acct. No. 321474 - 1
Permit No. 1117852

*Be It Ordained by the City Council of the City of Chicago:*

Permission and authority are hereby given and granted to THAI BOWL NOODLE, RICE AND BUBBLE TEA upon the terms and subject to the conditions of this ordinance, to maintain and use a portion of the public right of way for a sidewalk cafe adjacent to its premises located at 2410 N. Lincoln Ave.. Said sidewalk cafe area #1 shall be fourteen (14) feet in length and four (4) feet in width for a total of fifty-six (56) square feet and shall allow six (6) feet of clear space from the face of the curb/building line along N. Lincoln Ave.. The compensation for said space and the days and hours of operation for the sidewalk cafe shall be as follows:

Monday through Sunday 11:00 a.m. until 10:00 p.m.
Compensation: $600.00
SEATING CAPACITY: 6

Sidewalk Cafe Permit and approved plan must be posted at all times.

This grant of privilege #1117852 for a sidewalk cafe shall be subject to the provisions of Section 10-28-800 though 10-28-885 of the Municipal Code of Chicago and the directions of the Commissioner of Department of Business Affairs and Consumer Protection, the Commissioner of Streets and Sanitation, and the Commissioner of Transportation.

The permit holder agrees to hold the City of Chicago harmless for any damage, relocation or replacement costs associated with damage, relocation or removal of private property caused by the City performing work in the public way.

Authority for the above named privilege is herein given and granted from and after March 1, 2015 through and including December 1, 2015.

Alderman _____

Michele Smith 43rd Ward

# City of Chicago

O2015-2080

## Office of the City Clerk

## Document Tracking Sheet

| | |
|---|---|
| **Meeting Date:** | 3/18/2015 |
| **Sponsor(s):** | Tunney (44) |
| **Type:** | Ordinance |
| **Title:** | Sidewalk cafe(s) for Als Beef |
| **Committee(s) Assignment:** | Committee on Transportation and Public Way |

ORDINANCE
Als Beef
Acct. No. 360246 - 1
Permit No. 1117760

*Be It Ordained by the City Council of the City of Chicago:*

Permission and authority are hereby given and granted to Als Beef upon the terms and subject to the conditions of this ordinance, to maintain and use a portion of the public right of way for a sidewalk cafe adjacent to its premises located at 3420 N. Clark St.. Said sidewalk cafe area #1 shall be seventy-two (72) feet in length and twelve point five (12.5) feet in width for a total of nine hundred (900) square feet and shall allow six (6) feet of clear space from the face of the curb/building line along N. Sheffield. The compensation for said space and the days and hours of operation for the sidewalk cafe shall be as follows:

Sunday through Saturday 10:00am until 10:00pm
Compensation: $990.00
SEATING CAPACITY: 28

Sidewalk Cafe Permit and approved plan must be posted at all times.

This grant of privilege #1117760 for a sidewalk cafe shall be subject to the provisions of Section 10-28-800 though 10-28-885 of the Municipal Code of Chicago and the directions of the Commissioner of Department of Business Affairs and Consumer Protection, the Commissioner of Streets and Sanitation, and the Commissioner of Transportation.

The permit holder agrees to hold the City of Chicago harmless for any damage, relocation or replacement costs associated with damage, relocation or removal of private property caused by the City performing work in the public way.

Authority for the above named privilege is herein given and granted from and after March 1, 2015 through and including December 1, 2015.

Alderman

Thomas Tunney 44th Ward

# City of Chicago

O2015-2081

## Office of the City Clerk

## Document Tracking Sheet

| | |
|---|---|
| **Meeting Date:** | 3/18/2015 |
| **Sponsor(s):** | Tunney (44) |
| **Type:** | Ordinance |
| **Title:** | Sidewalk cafe(s) for Beezzee |
| **Committee(s) Assignment:** | Committee on Transportation and Public Way |

ORDINANCE
Beezzee
Acct. No. 366728 - 1
Permit No. 1117906

*Be It Ordained by the City Council of the City of Chicago:*

Permission and authority are hereby given and granted to Beezzee upon the terms and subject to the conditions of this ordinance, to maintain and use a portion of the public right of way for a sidewalk cafe adjacent to its premises located at 2807 N. Sheffield Ave.. Said sidewalk cafe area #1 shall be twelve point one seven (12.17) feet in length and five (5) feet in width for a total of sixty point eight five (60.85) square feet and shall allow six (6) feet of clear space from the face of the curb/building line along N. Sheffield Avenue. The compensation for said space and the days and hours of operation for the sidewalk cafe shall be as follows:

Monday through Friday 11:00 a.m. to 10:00 p.m. Saturday and Sunday 10:00 a.m. to 10:00 p.m.
Compensation: $600.00
SEATING CAPACITY: 12

Sidewalk Cafe Permit and approved plan must be posted at all times.

This grant of privilege #1117906 for a sidewalk cafe shall be subject to the provisions of Section 10-28-800 though 10-28-885 of the Municipal Code of Chicago and the directions of the Commissioner of Department of Business Affairs and Consumer Protection, the Commissioner of Streets and Sanitation, and the Commissioner of Transportation.

The permit holder agrees to hold the City of Chicago harmless for any damage, relocation or replacement costs associated with damage, relocation or removal of private property caused by the City performing work in the public way.

Authority for the above named privilege is herein given and granted from and after March 1, 2015 through and including December 1, 2015.

Alderman Tom Tunney

Thomas Tunney 44th Ward

# City of Chicago

O2015-2082

## Office of the City Clerk

## Document Tracking Sheet

| | |
|---|---|
| **Meeting Date:** | 3/18/2015 |
| **Sponsor(s):** | Tunney (44) |
| **Type:** | Ordinance |
| **Title:** | Sidewalk cafe(s) for Big & Little's Restaurant |
| **Committee(s) Assignment:** | Committee on Transportation and Public Way |

ORDINANCE
BIG & LITTLE'S RESTAURANT
Acct. No. 387794 - 1
Permit No. 1117846

*Be It Ordained by the City Council of the City of Chicago:*

Permission and authority are hereby given and granted to BIG & LITTLE'S RESTAURANT upon the terms and subject to the conditions of this ordinance, to maintain and use a portion of the public right of way for a sidewalk cafe adjacent to its premises located at 1034 W. Belmont Ave.. Said sidewalk cafe area #1 shall be thirty-six (36) feet in length and five point eight three (5.83) feet in width for a total of two hundred nine point eight eight (209.88) square feet and shall allow six (6) feet of clear space from the face of the curb/building line along Belmont. The compensation for said space and the days and hours of operation for the sidewalk cafe shall be as follows:

Monday to Sunday 8:00 am - 10:00 pm
Compensation: $600.00
SEATING CAPACITY: 28

Sidewalk Cafe Permit and approved plan must be posted at all times.

This grant of privilege #1117846 for a sidewalk cafe shall be subject to the provisions of Section 10-28-800 though 10-28-885 of the Municipal Code of Chicago and the directions of the Commissioner of Department of Business Affairs and Consumer Protection, the Commissioner of Streets and Sanitation, and the Commissioner of Transportation.

The permit holder agrees to hold the City of Chicago harmless for any damage, relocation or replacement costs associated with damage, relocation or removal of private property caused by the City performing work in the public way.

Authority for the above named privilege is herein given and granted from and after March 1, 2015 through and including December 1, 2015.

Alderman Thomas Tunney

Thomas Tunney 44th Ward

# City of Chicago

O2015-2083

## Office of the City Clerk

## Document Tracking Sheet

| | |
|---|---|
| **Meeting Date:** | 3/18/2015 |
| **Sponsor(s):** | Tunney (44) |
| **Type:** | Ordinance |
| **Title:** | Sidewalk cafe(s) for Bombay Bliss |
| **Committee(s) Assignment:** | Committee on Transportation and Public Way |

ORDINANCE
BOMBAY BLISS
Acct. No. 379825 - 1
Permit No. 1117865

*Be It Ordained by the City Council of the City of Chicago:*

Permission and authority are hereby given and granted to BOMBAY BLISS upon the terms and subject to the conditions of this ordinance, to maintain and use a portion of the public right of way for a sidewalk cafe adjacent to its premises located at 3108 N. Broadway . Said sidewalk cafe area #1 shall be forty-four (44) feet in length and nine (9) feet in width for a total of three hundred ninety-six (396) square feet and shall allow six (6) feet of clear space from the face of the curb/building line along N. Broadway. The compensation for said space and the days and hours of operation for the sidewalk cafe shall be as follows:

Sunday through Thursday 11:00 a.m. to 10:00 p.m. Friday and Saturday 11:00 a.m. to 11:00 p.m.
Compensation: $712.80
SEATING CAPACITY: 40

Sidewalk Cafe Permit and approved plan must be posted at all times.

This grant of privilege #1117865 for a sidewalk cafe shall be subject to the provisions of Section 10-28-800 though 10-28-885 of the Municipal Code of Chicago and the directions of the Commissioner of Department of Business Affairs and Consumer Protection, the Commissioner of Streets and Sanitation, and the Commissioner of Transportation.

The permit holder agrees to hold the City of Chicago harmless for any damage, relocation or replacement costs associated with damage, relocation or removal of private property caused by the City performing work in the public way.

Authority for the above named privilege is herein given and granted from and after March 1, 2015 through and including December 1, 2015.

Alderman Thomas Tunney

Thomas Tunney 44th Ward

# City of Chicago

O2015-2085

## Office of the City Clerk

## Document Tracking Sheet

| | |
|---|---|
| **Meeting Date:** | 3/18/2015 |
| **Sponsor(s):** | Tunney (44) |
| **Type:** | Ordinance |
| **Title:** | Sidewalk cafe(s) for Chipotle Mexican Grill |
| **Committee(s) Assignment:** | Committee on Transportation and Public Way |

ORDINANCE
Chipotle Mexican Grill
Acct. No. 22633 - 11
Permit No. 1117727

*Be It Ordained by the City Council of the City of Chicago:*

Permission and authority are hereby given and granted to Chipotle Mexican Grill upon the terms and subject to the conditions of this ordinance, to maintain and use a portion of the public right of way for a sidewalk cafe adjacent to its premises located at 1025 W. Belmont Ave.. Said sidewalk cafe area #1 shall be thirty-six point one seven (36.17) feet in length and seven point six seven (7.67) feet in width, area #2 shall be forty-four point zero eight (44.08) feet in length and six (6) feet in width for a total of five hundred forty-one point nine (541.9) square feet and shall allow six (6) feet of clear space from the face of the curb/building line along N. Kenmore Ave. The compensation for said space and the days and hours of operation for the sidewalk cafe shall be as follows:

Monday thru Sunday 11:00 a.m. to 10:00 p.m.
Compensation: $600.00
SEATING CAPACITY: 28

Sidewalk Cafe Permit and approved plan must be posted at all times.

This grant of privilege #1117727 for a sidewalk cafe shall be subject to the provisions of Section 10-28-800 though 10-28-885 of the Municipal Code of Chicago and the directions of the Commissioner of Department of Business Affairs and Consumer Protection, the Commissioner of Streets and Sanitation, and the Commissioner of Transportation.

The permit holder agrees to hold the City of Chicago harmless for any damage, relocation or replacement costs associated with damage, relocation or removal of private property caused by the City performing work in the public way.

Authority for the above named privilege is herein given and granted from and after March 1, 2015 through and including December 1, 2015.

Alderman Thomas Tunney

Thomas Tunney 44th Ward

# City of Chicago

O2015-2086

## Office of the City Clerk

## Document Tracking Sheet

| | |
|---|---|
| **Meeting Date:** | 3/18/2015 |
| **Sponsor(s):** | Tunney (44) |
| **Type:** | Ordinance |
| **Title:** | Sidewalk cafe(s) for City Harvest Cafe |
| **Committee(s) Assignment:** | Committee on Transportation and Public Way |

ORDINANCE
CITY HARVEST CAFE
Acct. No. 388159 - 1
Permit No. 1117564

*Be It Ordained by the City Council of the City of Chicago:*

Permission and authority are hereby given and granted to CITY HARVEST CAFE upon the terms and subject to the conditions of this ordinance, to maintain and use a portion of the public right of way for a sidewalk cafe adjacent to its premises located at 2931 N. Broadway . Said sidewalk cafe area #1 shall be fifteen (15) feet in length and seven (7) feet in width for a total of one hundred five (105) square feet and shall allow six (6) feet of clear space from the face of the curb/building line along N. Broadway. The compensation for said space and the days and hours of operation for the sidewalk cafe shall be as follows:

Monday through Sunday 8:00 a.m. to 10:00 p.m.
Compensation: $600.00
SEATING CAPACITY: 7

Sidewalk Cafe Permit and approved plan must be posted at all times.

This grant of privilege #1117564 for a sidewalk cafe shall be subject to the provisions of Section 10-28-800 though 10-28-885 of the Municipal Code of Chicago and the directions of the Commissioner of Department of Business Affairs and Consumer Protection, the Commissioner of Streets and Sanitation, and the Commissioner of Transportation.

The permit holder agrees to hold the City of Chicago harmless for any damage, relocation or replacement costs associated with damage, relocation or removal of private property caused by the City performing work in the public way.

Authority for the above named privilege is herein given and granted from and after March 1, 2015 through and including December 1, 2015.

Alderman

Thomas Tunney 44th Ward

# City of Chicago

O2015-2088

## Office of the City Clerk

## Document Tracking Sheet

| | |
|---|---|
| **Meeting Date:** | 3/18/2015 |
| **Sponsor(s):** | Tunney (44) |
| **Type:** | Ordinance |
| **Title:** | Sidewalk cafe(s) for Dive Bar |
| **Committee(s) Assignment:** | Committee on Transportation and Public Way |

ORDINANCE
DIVE BAR
Acct. No. 11302 - 1
Permit No. 1117816

*Be It Ordained by the City Council of the City of Chicago:*

Permission and authority are hereby given and granted to DIVE BAR upon the terms and subject to the conditions of this ordinance, to maintain and use a portion of the public right of way for a sidewalk cafe adjacent to its premises located at 3445 N. Halsted St.. Said sidewalk cafe area #1 shall be ten (10) feet in length and five (5) feet in width for a total of fifty (50) square feet and shall allow six (6) feet of clear space from the face of the curb/building line along N. Halsted. The compensation for said space and the days and hours of operation for the sidewalk cafe shall be as follows:

Sunday to Thursday 10:00 am-10:00 pm Friday to Saturday 10:00 am -11:00 pm
Compensation: $600.00
SEATING CAPACITY: 8

Sidewalk Cafe Permit and approved plan must be posted at all times.

This grant of privilege #1117816 for a sidewalk cafe shall be subject to the provisions of Section 10-28-800 though 10-28-885 of the Municipal Code of Chicago and the directions of the Commissioner of Department of Business Affairs and Consumer Protection, the Commissioner of Streets and Sanitation, and the Commissioner of Transportation.

The permit holder agrees to hold the City of Chicago harmless for any damage, relocation or replacement costs associated with damage, relocation or removal of private property caused by the City performing work in the public way.

Authority for the above named privilege is herein given and granted from and after March 1, 2015 through and including December 1, 2015.

Alderman

Thomas Tunney 44th Ward

# City of Chicago

O2015-2089

## Office of the City Clerk

## Document Tracking Sheet

| | |
|---|---|
| **Meeting Date:** | 3/18/2015 |
| **Sponsor(s):** | Tunney (44) |
| **Type:** | Ordinance |
| **Title:** | Sidewalk cafe(s) for Esencia Urban Kitchen |
| **Committee(s) Assignment:** | Committee on Transportation and Public Way |

ORDINANCE
ESENCIA URBAN KITCHEN
Acct. No. 379627 - 1
Permit No. 1117764

*Be It Ordained by the City Council of the City of Chicago:*

Permission and authority are hereby given and granted to ESENCIA URBAN KITCHEN upon the terms and subject to the conditions of this ordinance, to maintain and use a portion of the public right of way for a sidewalk cafe adjacent to its premises located at 3351 N. Broadway . Said sidewalk cafe area #1 shall be twenty-four (24) feet in length and ten (10) feet in width for a total of two hundred forty (240) square feet and shall allow six (6) feet of clear space from the face of the curb/building line along West Roscoe Street. The compensation for said space and the days and hours of operation for the sidewalk cafe shall be as follows:

Monday through Sunday 8:00 a.m. to 10:00 p.m.
Compensation: $600.00
SEATING CAPACITY: 16

Sidewalk Cafe Permit and approved plan must be posted at all times.

This grant of privilege #1117764 for a sidewalk cafe shall be subject to the provisions of Section 10-28-800 though 10-28-885 of the Municipal Code of Chicago and the directions of the Commissioner of Department of Business Affairs and Consumer Protection, the Commissioner of Streets and Sanitation, and the Commissioner of Transportation.

The permit holder agrees to hold the City of Chicago harmless for any damage, relocation or replacement costs associated with damage, relocation or removal of private property caused by the City performing work in the public way.

Authority for the above named privilege is herein given and granted from and after March 1, 2015 through and including December 1, 2015.

Alderman

Thomas Tunney 44th Ward

# City of Chicago

O2015-2091

## Office of the City Clerk

## Document Tracking Sheet

| | |
|---|---|
| **Meeting Date:** | 3/18/2015 |
| **Sponsor(s):** | Tunney (44) |
| **Type:** | Ordinance |
| **Title:** | Sidewalk cafe(s) for Icebox |
| **Committee(s) Assignment:** | Committee on Transportation and Public Way |

ORDINANCE
ICEBOX
Acct. No. 16167 - 2
Permit No. 1117848

*Be It Ordained by the City Council of the City of Chicago:*

Permission and authority are hereby given and granted to ICEBOX upon the terms and subject to the conditions of this ordinance, to maintain and use a portion of the public right of way for a sidewalk cafe adjacent to its premises located at 2943 N. Broadway . Said sidewalk cafe area #1 shall be thirteen (13) feet in length and five point six seven (5.67) feet in width for a total of seventy-three point seven one (73.71) square feet and shall allow six (6) feet of clear space from the face of the curb/building line along North Broadway. The compensation for said space and the days and hours of operation for the sidewalk cafe shall be as follows:

Monday through Sunday 11:00am - 10:00 pm
Compensation: $600.00
SEATING CAPACITY: 9

Sidewalk Cafe Permit and approved plan must be posted at all times.

This grant of privilege #1117848 for a sidewalk cafe shall be subject to the provisions of Section 10-28-800 though 10-28-885 of the Municipal Code of Chicago and the directions of the Commissioner of Department of Business Affairs and Consumer Protection, the Commissioner of Streets and Sanitation, and the Commissioner of Transportation.

The permit holder agrees to hold the City of Chicago harmless for any damage, relocation or replacement costs associated with damage, relocation or removal of private property caused by the City performing work in the public way.

Authority for the above named privilege is herein given and granted from and after March 1, 2015 through and including December 1, 2015.

Alderman Thomas Tunney

Thomas Tunney 44th Ward

# City of Chicago

O2015-2092

## Office of the City Clerk

## Document Tracking Sheet

| | |
|---|---|
| **Meeting Date:** | 3/18/2015 |
| **Sponsor(s):** | Tunney (44) |
| **Type:** | Ordinance |
| **Title:** | Sidewalk cafe(s) for Julius Meinl |
| **Committee(s) Assignment:** | Committee on Transportation and Public Way |

ORDINANCE
JULIUS MEINL
Acct. No. 254059 - 1
Permit No. 1117751

*Be It Ordained by the City Council of the City of Chicago:*

Permission and authority are hereby given and granted to JULIUS MEINL upon the terms and subject to the conditions of this ordinance, to maintain and use a portion of the public right of way for a sidewalk cafe adjacent to its premises located at 3601 N. Southport Ave.. Said sidewalk cafe area #1 shall be seventy (70) feet in length and nine (9) feet in width for a total of six hundred thirty (630) square feet and shall allow six (6) feet of clear space from the face of the curb/building line along N. Southport Avenue. The compensation for said space and the days and hours of operation for the sidewalk cafe shall be as follows:

Sunday through Thursday 8:00 a.m. to 10:00 p.m.Friday and Saturday 8:00 a.m.to 11:00 p.m.
Compensation: $693.00
SEATING CAPACITY: 36

Sidewalk Cafe Permit and approved plan must be posted at all times.

This grant of privilege #1117751 for a sidewalk cafe shall be subject to the provisions of Section 10-28-800 though 10-28-885 of the Municipal Code of Chicago and the directions of the Commissioner of Department of Business Affairs and Consumer Protection, the Commissioner of Streets and Sanitation, and the Commissioner of Transportation.

The permit holder agrees to hold the City of Chicago harmless for any damage, relocation or replacement costs associated with damage, relocation or removal of private property caused by the City performing work in the public way.

Authority for the above named privilege is herein given and granted from and after March 1, 2015 through and including December 1, 2015.

Alderman

Thomas Tunney 44th Ward

# City of Chicago

O2015-2094

## Office of the City Clerk

## Document Tracking Sheet

| | |
|---|---|
| **Meeting Date:** | 3/18/2015 |
| **Sponsor(s):** | Tunney (44) |
| **Type:** | Ordinance |
| **Title:** | Sidewalk cafe(s) for Mad River Bar & Grille |
| **Committee(s) Assignment:** | Committee on Transportation and Public Way |

ORDINANCE
MAD RIVER BAR & GRILLE
Acct. No. 257900 - 1
Permit No. 1117750

*Be It Ordained by the City Council of the City of Chicago:*

Permission and authority are hereby given and granted to MAD RIVER BAR & GRILLE upon the terms and subject to the conditions of this ordinance, to maintain and use a portion of the public right of way for a sidewalk cafe adjacent to its premises located at 2909-11 N. Sheffield Ave.. Said sidewalk cafe area #1 shall be thirty-nine point two five (39.25) feet in length and six (6) feet in width for a total of two hundred thirty-five point five (235.5) square feet and shall allow six (6) feet of clear space from the face of the curb/building line along N. Sheffield. The compensation for said space and the days and hours of operation for the sidewalk cafe shall be as follows:

Sunday through Saturday 11:00am until 10:00pm
Compensation: $600.00
SEATING CAPACITY: 22

Sidewalk Cafe Permit and approved plan must be posted at all times.

This grant of privilege #1117750 for a sidewalk cafe shall be subject to the provisions of Section 10-28-800 though 10-28-885 of the Municipal Code of Chicago and the directions of the Commissioner of Department of Business Affairs and Consumer Protection, the Commissioner of Streets and Sanitation, and the Commissioner of Transportation.

The permit holder agrees to hold the City of Chicago harmless for any damage, relocation or replacement costs associated with damage, relocation or removal of private property caused by the City performing work in the public way.

Authority for the above named privilege is herein given and granted from and after March 1, 2015 through and including December 1, 2015.

Alderman _____

Thomas Tunney 44th Ward

# City of Chicago

O2015-2095

## Office of the City Clerk

## Document Tracking Sheet

| | |
|---|---|
| **Meeting Date:** | 3/18/2015 |
| **Sponsor(s):** | Tunney (44) |
| **Type:** | Ordinance |
| **Title:** | Sidewalk cafe(s) for Milt's BBQ |
| **Committee(s) Assignment:** | Committee on Transportation and Public Way |

ORDINANCE
MILT'S BBQ
Acct. No. 372735 - 1
Permit No. 1117870

*Be It Ordained by the City Council of the City of Chicago:*

Permission and authority are hereby given and granted to MILT'S BBQ upon the terms and subject to the conditions of this ordinance, to maintain and use a portion of the public right of way for a sidewalk cafe adjacent to its premises located at 3411 N. Broadway . Said sidewalk cafe area #1 shall be thirty-four point seven five (34.75) feet in length and four point three three (4.33) feet in width for a total of one hundred fifty point four seven (150.47) square feet and shall allow six (6) feet of clear space from the face of the curb/building line along N. Broadway. The compensation for said space and the days and hours of operation for the sidewalk cafe shall be as follows:

Monday through Thursday 11:30 a.m. to 10:00 p.m. Friday 11:30 a.m. to 5:00 p.m. Saturday 6:00 p.m. to 11:00 p.m. Sunday 9:00 a.m. to 10:00 p.m.
Compensation: $600.00
SEATING CAPACITY: 16

Sidewalk Cafe Permit and approved plan must be posted at all times.

This grant of privilege #1117870 for a sidewalk cafe shall be subject to the provisions of Section 10-28-800 though 10-28-885 of the Municipal Code of Chicago and the directions of the Commissioner of Department of Business Affairs and Consumer Protection, the Commissioner of Streets and Sanitation, and the Commissioner of Transportation.

The permit holder agrees to hold the City of Chicago harmless for any damage, relocation or replacement costs associated with damage, relocation or removal of private property caused by the City performing work in the public way.

Authority for the above named privilege is herein given and granted from and after March 1, 2015 through and including December 1, 2015.

Alderman Thomas Tunney

Thomas Tunney 44th Ward

# City of Chicago

O2015-2097

## Office of the City Clerk

## Document Tracking Sheet

| | |
|---|---|
| **Meeting Date:** | 3/18/2015 |
| **Sponsor(s):** | Tunney (44) |
| **Type:** | Ordinance |
| **Title:** | Sidewalk cafe(s) for Minibar Meat |
| **Committee(s) Assignment:** | Committee on Transportation and Public Way |

ORDINANCE
MINIBAR MEAT
Acct. No. 293248 - 3
Permit No. 1117815

*Be It Ordained by the City Council of the City of Chicago:*

Permission and authority are hereby given and granted to MINIBAR MEAT upon the terms and subject to the conditions of this ordinance, to maintain and use a portion of the public right of way for a sidewalk cafe adjacent to its premises located at 3339-3341 N. Halsted St.. Said sidewalk cafe area #1 shall be thirty-eight (38) feet in length and four point five (4.5) feet in width for a total of one hundred seventy-one (171) square feet and shall allow six (6) feet of clear space from the face of the curb/building line along N. Halsted. The compensation for said space and the days and hours of operation for the sidewalk cafe shall be as follows:

Monday to Thursday 5:00pm-10:00pm Friday 5:00pm-11:00pm Saturday 11:00am-11:00pm Sunday 11:00am-10:00pm
Compensation: $600.00
SEATING CAPACITY: 20

Sidewalk Cafe Permit and approved plan must be posted at all times.

This grant of privilege #1117815 for a sidewalk cafe shall be subject to the provisions of Section 10-28-800 though 10-28-885 of the Municipal Code of Chicago and the directions of the Commissioner of Department of Business Affairs and Consumer Protection, the Commissioner of Streets and Sanitation, and the Commissioner of Transportation.

The permit holder agrees to hold the City of Chicago harmless for any damage, relocation or replacement costs associated with damage, relocation or removal of private property caused by the City performing work in the public way.

Authority for the above named privilege is herein given and granted from and after March 1, 2015 through and including December 1, 2015.

Alderman Thomas Tunney

Thomas Tunney 44th Ward

# City of Chicago

O2015-2099

## Office of the City Clerk

## Document Tracking Sheet

| | |
|---|---|
| **Meeting Date:** | 3/18/2015 |
| **Sponsor(s):** | Tunney (44) |
| **Type:** | Ordinance |
| **Title:** | Sidewalk cafe(s) for Paddy Long's |
| **Committee(s) Assignment:** | Committee on Transportation and Public Way |

ORDINANCE
PADDY LONG'S
Acct. No. 243806 - 1
Permit No. 1117828

*Be It Ordained by the City Council of the City of Chicago:*

Permission and authority are hereby given and granted to PADDY LONG'S upon the terms and subject to the conditions of this ordinance, to maintain and use a portion of the public right of way for a sidewalk cafe adjacent to its premises located at 1028 W. Diversey Pkwy.. Said sidewalk cafe area #1 shall be twenty-two (22) feet in length and five point nine two (5.92) feet in width for a total of one hundred thirty point two four (130.24) square feet and shall allow six (6) feet of clear space from the face of the curb/building line along W. Diversey Parkway. The compensation for said space and the days and hours of operation for the sidewalk cafe shall be as follows:

Monday through Sunday 11:00 a.m. to 10:00 p.m.
Compensation: $600.00
SEATING CAPACITY: 10

Sidewalk Cafe Permit and approved plan must be posted at all times.

This grant of privilege #1117828 for a sidewalk cafe shall be subject to the provisions of Section 10-28-800 though 10-28-885 of the Municipal Code of Chicago and the directions of the Commissioner of Department of Business Affairs and Consumer Protection, the Commissioner of Streets and Sanitation, and the Commissioner of Transportation.

The permit holder agrees to hold the City of Chicago harmless for any damage, relocation or replacement costs associated with damage, relocation or removal of private property caused by the City performing work in the public way.

Authority for the above named privilege is herein given and granted from and after March 1, 2015 through and including December 1, 2015.

Alderman Thomas Tunney

Thomas Tunney 44th Ward

# City of Chicago

O2015-2100

## Office of the City Clerk

## Document Tracking Sheet

| | |
|---|---|
| **Meeting Date:** | 3/18/2015 |
| **Sponsor(s):** | Tunney (44) |
| **Type:** | Ordinance |
| **Title:** | Sidewalk cafe(s) for Paul's Noodle Shop |
| **Committee(s) Assignment:** | Committee on Transportation and Public Way |

ORDINANCE
PAUL'S NOODLE SHOP
Acct. No. 395122 - 1
Permit No. 1117718

*Be It Ordained by the City Council of the City of Chicago:*

Permission and authority are hereby given and granted to PAUL'S NOODLE SHOP upon the terms and subject to the conditions of this ordinance, to maintain and use a portion of the public right of way for a sidewalk cafe adjacent to its premises located at 3400 N. Sheffield Ave.. Said sidewalk cafe area #1 shall be forty-six (46) feet in length and ten point five (10.5) feet in width for a total of four hundred eighty-three (483) square feet and shall allow six (6) feet of clear space from the face of the curb/building line along West Roscoe. The compensation for said space and the days and hours of operation for the sidewalk cafe shall be as follows:

Sunday through Thursday 11:00 a.m. to 10:00 p.m. Friday and Saturday 11:00 a.m. to 11:00 p.m.
Compensation: $600.00
SEATING CAPACITY: 36

Sidewalk Cafe Permit and approved plan must be posted at all times.

This grant of privilege #1117718 for a sidewalk cafe shall be subject to the provisions of Section 10-28-800 though 10-28-885 of the Municipal Code of Chicago and the directions of the Commissioner of Department of Business Affairs and Consumer Protection, the Commissioner of Streets and Sanitation, and the Commissioner of Transportation.

The permit holder agrees to hold the City of Chicago harmless for any damage, relocation or replacement costs associated with damage, relocation or removal of private property caused by the City performing work in the public way.

Authority for the above named privilege is herein given and granted from and after March 1, 2015 through and including December 1, 2015.

Alderman Thomas Tunney

Thomas Tunney 44th Ward

# City of Chicago

O2015-2101

## Office of the City Clerk

## Document Tracking Sheet

| | |
|---|---|
| **Meeting Date:** | 3/18/2015 |
| **Sponsor(s):** | Tunney (44) |
| **Type:** | Ordinance |
| **Title:** | Sidewalk cafe(s) for Pompei on Sheffield |
| **Committee(s) Assignment:** | Committee on Transportation and Public Way |

ORDINANCE
POMPEI ON SHEFFIELD
Acct. No. 394110 - 1
Permit No. 1116446

*Be It Ordained by the City Council of the City of Chicago:*

Permission and authority are hereby given and granted to POMPEI ON SHEFFIELD upon the terms and subject to the conditions of this ordinance, to maintain and use a portion of the public right of way for a sidewalk cafe adjacent to its premises located at 2953-2955 N. Sheffield Ave.. Said sidewalk cafe area #1 shall be forty-five point eight three (45.83) feet in length and five point nine eight (5.98) feet in width for a total of two hundred seventy-four point zero six (274.06) square feet and shall allow six (6) feet of clear space from the face of the curb/building line along N. Sheffield. The compensation for said space and the days and hours of operation for the sidewalk cafe shall be as follows:

Monday to Saturday 10:00 am - 10:00 pm Sunday 11:00 am - 9:00 pm
Compensation: $600.00
SEATING CAPACITY: 24

Sidewalk Cafe Permit and approved plan must be posted at all times.

This grant of privilege #1116446 for a sidewalk cafe shall be subject to the provisions of Section 10-28-800 though 10-28-885 of the Municipal Code of Chicago and the directions of the Commissioner of Department of Business Affairs and Consumer Protection, the Commissioner of Streets and Sanitation, and the Commissioner of Transportation.

The permit holder agrees to hold the City of Chicago harmless for any damage, relocation or replacement costs associated with damage, relocation or removal of private property caused by the City performing work in the public way.

Authority for the above named privilege is herein given and granted from and after March 1, 2015 through and including December 1, 2015.

Alderman _____

Thomas Tunney 44th Ward

# City of Chicago

O2015-2102

## Office of the City Clerk

## Document Tracking Sheet

| | |
|---|---|
| **Meeting Date:** | 3/18/2015 |
| **Sponsor(s):** | Tunney (44) |
| **Type:** | Ordinance |
| **Title:** | Sidewalk cafe(s) for Rise Restaurant |
| **Committee(s) Assignment:** | Committee on Transportation and Public Way |

ORDINANCE
RISE RESTAURANT
Acct. No. 206435 - 1
Permit No. 1117837

*Be It Ordained by the City Council of the City of Chicago:*

Permission and authority are hereby given and granted to RISE RESTAURANT upon the terms and subject to the conditions of this ordinance, to maintain and use a portion of the public right of way for a sidewalk cafe adjacent to its premises located at 3401 N. Southport Ave.. Said sidewalk cafe area #1 shall be forty-five (45) feet in length and twelve (12) feet in width for a total of five hundred forty (540) square feet and shall allow six (6) feet of clear space from the face of the curb/building line along W. Roscoe. The compensation for said space and the days and hours of operation for the sidewalk cafe shall be as follows:

Monday through Thursday 4:00 p.m. until 10:00 p.m.Friday 4:00 p.m. until 11:00 p.m. Saturday 12:00 noon until 11:00 p.m. Sunday 12:00 noon until 10:00 p.m.
Compensation: $600.00
SEATING CAPACITY: 44

Sidewalk Cafe Permit and approved plan must be posted at all times.

This grant of privilege #1117837 for a sidewalk cafe shall be subject to the provisions of Section 10-28-800 though 10-28-885 of the Municipal Code of Chicago and the directions of the Commissioner of Department of Business Affairs and Consumer Protection, the Commissioner of Streets and Sanitation, and the Commissioner of Transportation.

The permit holder agrees to hold the City of Chicago harmless for any damage, relocation or replacement costs associated with damage, relocation or removal of private property caused by the City performing work in the public way.

Authority for the above named privilege is herein given and granted from and after March 1, 2015 through and including December 1, 2015.

Alderman Thomas Tunney

Thomas Tunney 44th Ward

# City of Chicago

O2015-2103

## Office of the City Clerk

## Document Tracking Sheet

| | |
|---|---|
| **Meeting Date:** | 3/18/2015 |
| **Sponsor(s):** | Tunney (44) |
| **Type:** | Ordinance |
| **Title:** | Sidewalk cafe(s) for Roscoe's Tavern Ltd. |
| **Committee(s) Assignment:** | Committee on Transportation and Public Way |

ORDINANCE
ROSCOE'S TAVERN LTD
Acct. No. 14298 - 1
Permit No. 1117749

*Be It Ordained by the City Council of the City of Chicago:*

Permission and authority are hereby given and granted to ROSCOE'S TAVERN LTD upon the terms and subject to the conditions of this ordinance, to maintain and use a portion of the public right of way for a sidewalk cafe adjacent to its premises located at 3354-56 N. Halsted St.. Said sidewalk cafe area #1 shall be sixty-one (61) feet in length and fifteen (15) feet in width for a total of nine hundred fifteen (915) square feet and shall allow six (6) feet of clear space from the face of the curb/building line along W. Roscoe Street. The compensation for said space and the days and hours of operation for the sidewalk cafe shall be as follows:

Sunday thru Thursday 8:00 a.m.to 10:00 p.m.Friday & Saturday 8:00 a.m.to 11:00 p.m.
Compensation: $1,372.50
SEATING CAPACITY: 48

Sidewalk Cafe Permit and approved plan must be posted at all times.

This grant of privilege #1117749 for a sidewalk cafe shall be subject to the provisions of Section 10-28-800 though 10-28-885 of the Municipal Code of Chicago and the directions of the Commissioner of Department of Business Affairs and Consumer Protection, the Commissioner of Streets and Sanitation, and the Commissioner of Transportation.

The permit holder agrees to hold the City of Chicago harmless for any damage, relocation or replacement costs associated with damage, relocation or removal of private property caused by the City performing work in the public way.

Authority for the above named privilege is herein given and granted from and after March 1, 2015 through and including December 1, 2015.

Alderman Thomas Tunney

Thomas Tunney 44th Ward

# City of Chicago

O2015-2105

## Office of the City Clerk

## Document Tracking Sheet

| | |
|---|---|
| **Meeting Date:** | 3/18/2015 |
| **Sponsor(s):** | Tunney (44) |
| **Type:** | Ordinance |
| **Title:** | Sidewalk cafe(s) for Wrigleyville Dairy Queen |
| **Committee(s) Assignment:** | Committee on Transportation and Public Way |

ORDINANCE
WRIGLEYVILLE DAIRY QUEEN
Acct. No. 290302 - 1
Permit No. 1117871

*Be It Ordained by the City Council of the City of Chicago:*

Permission and authority are hereby given and granted to WRIGLEYVILLE DAIRY QUEEN upon the terms and subject to the conditions of this ordinance, to maintain and use a portion of the public right of way for a sidewalk cafe adjacent to its premises located at 3811 N. Southport Ave.. Said sidewalk cafe area #1 shall be twenty-one point five (21.5) feet in length and eight point five (8.5) feet in width for a total of one hundred eighty-two point seven five (182.75) square feet and shall allow six (6) feet of clear space from the face of the curb/building line along N. Southport Avenue. The compensation for said space and the days and hours of operation for the sidewalk cafe shall be as follows:

Sunday thru Thursday 11:00 a.m. to 10:00 p.m. Friday & Saturday 11:00 a.m. to 11:00 p.m.
Compensation: $600.00
SEATING CAPACITY: 20

Sidewalk Cafe Permit and approved plan must be posted at all times.

This grant of privilege #1117871 for a sidewalk cafe shall be subject to the provisions of Section 10-28-800 though 10-28-885 of the Municipal Code of Chicago and the directions of the Commissioner of Department of Business Affairs and Consumer Protection, the Commissioner of Streets and Sanitation, and the Commissioner of Transportation.

The permit holder agrees to hold the City of Chicago harmless for any damage, relocation or replacement costs associated with damage, relocation or removal of private property caused by the City performing work in the public way.

Authority for the above named privilege is herein given and granted from and after March 1, 2015 through and including December 1, 2015.

Alderman Thomas Tunney

Thomas Tunney 44th Ward

# City of Chicago

O2015-2106

## Office of the City Clerk

## Document Tracking Sheet

| | |
|---|---|
| **Meeting Date:** | 3/18/2015 |
| **Sponsor(s):** | Tunney (44) |
| **Type:** | Ordinance |
| **Title:** | Sidewalk cafe(s) for Yoshi's Cafe |
| **Committee(s) Assignment:** | Committee on Transportation and Public Way |

ORDINANCE
YOSHI'S CAFE
Acct. No. 420 - 1
Permit No. 1117789

*Be It Ordained by the City Council of the City of Chicago:*

Permission and authority are hereby given and granted to YOSHI'S CAFE upon the terms and subject to the conditions of this ordinance, to maintain and use a portion of the public right of way for a sidewalk cafe adjacent to its premises located at 3257 N. Halsted St.. Said sidewalk cafe area #1 shall be sixty (60) feet in length and twelve point eight three (12.83) feet in width for a total of seven hundred sixty-nine point eight (769.8) square feet and shall allow six (6) feet of clear space from the face of the curb/building line along W.ALDINE AVE. The compensation for said space and the days and hours of operation for the sidewalk cafe shall be as follows:

Tuesday thru Thursday 5:00 p.m. to 10:30 p.m.
Friday & Saturday 5:00 p.m.to 11:00 p.m.
Sunday 11:00 a.m.to 10:00 p.m.
Compensation: $1,154.70
SEATING CAPACITY: 56

Sidewalk Cafe Permit and approved plan must be posted at all times.

This grant of privilege #1117789 for a sidewalk cafe shall be subject to the provisions of Section 10-28-800 though 10-28-885 of the Municipal Code of Chicago and the directions of the Commissioner of Department of Business Affairs and Consumer Protection, the Commissioner of Streets and Sanitation, and the Commissioner of Transportation.

The permit holder agrees to hold the City of Chicago harmless for any damage, relocation or replacement costs associated with damage, relocation or removal of private property caused by the City performing work in the public way.

Authority for the above named privilege is herein given and granted from and after March 1, 2015 through and including December 1, 2015.

Alderman Thomas Tunney

Thomas Tunney 44th Ward

# City of Chicago

O2015-2074

Office of the City Clerk

Document Tracking Sheet

| | |
|---|---|
| **Meeting Date:** | 3/18/2015 |
| **Sponsor(s):** | Arena (45) |
| **Type:** | Ordinance |
| **Title:** | Sidewalk cafe(s) for Hot Dog Express |
| **Committee(s) Assignment:** | Committee on Transportation and Public Way |

ORDINANCE
HOT DOG EXPRESS
Acct. No. 390478 - 1
Permit No. 1117893

*Be It Ordained by the City Council of the City of Chicago:*

Permission and authority are hereby given and granted to HOT DOG EXPRESS upon the terms and subject to the conditions of this ordinance, to maintain and use a portion of the public right of way for a sidewalk cafe adjacent to its premises located at 4300 N. Milwaukee Ave.. Said sidewalk cafe area #1 shall be thirty-eight (38) feet in length and twelve (12) feet in width for a total of four hundred fifty-six (456) square feet and shall allow six (6) feet of clear space from the face of the curb/building line along West Cullom. The compensation for said space and the days and hours of operation for the sidewalk cafe shall be as follows:

Monday through 10:30 a.m. to 9:00 p.m. Sunday 11:00 a.m. to 7:00 p.m.
Compensation: $600.00
SEATING CAPACITY: 40

Sidewalk Cafe Permit and approved plan must be posted at all times.

This grant of privilege #1117893 for a sidewalk cafe shall be subject to the provisions of Section 10-28-800 though 10-28-885 of the Municipal Code of Chicago and the directions of the Commissioner of Department of Business Affairs and Consumer Protection, the Commissioner of Streets and Sanitation, and the Commissioner of Transportation.

The permit holder agrees to hold the City of Chicago harmless for any damage, relocation or replacement costs associated with damage, relocation or removal of private property caused by the City performing work in the public way.

Authority for the above named privilege is herein given and granted from and after March 1, 2015 through and including December 1, 2015.

Alderman

John Arena 45th Ward

**Department of Business Affairs and Consumer Protection**
Small Business Center - Public Way Use Unit
City Hall - 121 N. LaSalle Street, Room 800 • Chicago, IL 60602
312-74-GOBIZ / 312-744-6249 • (312) 744-1944 (TTY)
http://www.cityofchicago.org/bacp

**03/18/2015**

Alderman **John Arena**
Ward # **45**
City of Chicago
City Hall, Room **305**
121 North LaSalle Street
Chicago, Illinois 60602

Re: An ordinance to use and maintain a portion of the public right-of-way for **one (1) sidewalk cafe(s)** for **HOT DOG EXPRESS**, adjacent to the premises known as **4300 N. Milwaukee Ave.**.

Dear Alderman **John Arena**:

The applicant referenced above has requested the use of the public right-of-way for a **sidewalk cafe(s)**. An ordinance has been prepared by the Department of Business Affairs and Consumer Protection – Small Business Center - Public Way Use Unit for presentation to the City Council. Because this request was made for properties located in your ward, as approved by you as per the attached, I respectfully request that you introduce the attached ordinance at the next City Council meeting.

If you have any questions regarding this ordinance, please contact Anthony Bertuca at (312) 744-5506.

**Department of Business Affairs and Consumer Protection**

# City of Chicago

O2015-2075

## Office of the City Clerk

## Document Tracking Sheet

| | |
|---|---|
| **Meeting Date:** | 3/18/2015 |
| **Sponsor(s):** | Arena (45) |
| **Type:** | Ordinance |
| **Title:** | Sidewalk cafe(s) for MCM Pub & Liquors |
| **Committee(s) Assignment:** | Committee on Transportation and Public Way |

ORDINANCE
MCM PUB & LIQUORS
Acct. No. 303392 - 1
Permit No. 1117724

*Be It Ordained by the City Council of the City of Chicago:*

Permission and authority are hereby given and granted to MCM PUB & LIQUORS upon the terms and subject to the conditions of this ordinance, to maintain and use a portion of the public right of way for a sidewalk cafe adjacent to its premises located at 3906-3910 N. Cicero Ave.. Said sidewalk cafe area #1 shall be twenty-seven (27) feet in length and five point seven five (5.75) feet in width for a total of one hundred fifty-five point two five (155.25) square feet and shall allow six (6) feet of clear space from the face of the curb/building line along N. Cicero Avenue. The compensation for said space and the days and hours of operation for the sidewalk cafe shall be as follows:

Monday through Sunday 11:00 a.m. to 12:00 midnight
Compensation: $600.00
SEATING CAPACITY: 12

Sidewalk Cafe Permit and approved plan must be posted at all times.

This grant of privilege #1117724 for a sidewalk cafe shall be subject to the provisions of Section 10-28-800 though 10-28-885 of the Municipal Code of Chicago and the directions of the Commissioner of Department of Business Affairs and Consumer Protection, the Commissioner of Streets and Sanitation, and the Commissioner of Transportation.

The permit holder agrees to hold the City of Chicago harmless for any damage, relocation or replacement costs associated with damage, relocation or removal of private property caused by the City performing work in the public way.

Authority for the above named privilege is herein given and granted from and after March 1, 2015 through and including December 1, 2015.

Alderman _____

John Arena 45th Ward

**Department of Business Affairs and Consumer Protection**
Small Business Center - Public Way Use Unit
City Hall - 121 N LaSalle Street, Room 800 • Chicago, IL 60602
312-74-GOBIZ / 312-744-6249 • (312) 744-1944 (TTY)
http://www.cityofchicago.org/bacp

**03/18/2015**

Alderman **John Arena**
Ward # **45**
City of Chicago
City Hall, Room **305**
121 North LaSalle Street
Chicago, Illinois 60602

Re: An ordinance to use and maintain a portion of the public right-of-way for **one (1) sidewalk cafe(s)** for **MCM PUB & LIQUORS**, adjacent to the premises known as **3906-3910 N. Cicero Ave.**.

Dear Alderman **John Arena**:

The applicant referenced above has requested the use of the public right-of-way for a **sidewalk cafe(s)**. An ordinance has been prepared by the Department of Business Affairs and Consumer Protection – Small Business Center - Public Way Use Unit for presentation to the City Council. Because this request was made for properties located in your ward, as approved by you as per the attached, I respectfully request that you introduce the attached ordinance at the next City Council meeting.

If you have any questions regarding this ordinance, please contact Anthony Bertuca at (312) 744-5506.

**Department of Business Affairs and Consumer Protection**

# City of Chicago

O2015-2077

## Office of the City Clerk

## Document Tracking Sheet

| | |
|---|---|
| **Meeting Date:** | 3/18/2015 |
| **Sponsor(s):** | Arena (45) |
| **Type:** | Ordinance |
| **Title:** | Sidewalk cafe(s) for Vaughans Pub |
| **Committee(s) Assignment:** | Committee on Transportation and Public Way |

ORDINANCE
VAUGHANS PUB
Acct. No. 10787 - 1
Permit No. 1117609

*Be It Ordained by the City Council of the City of Chicago:*

Permission and authority are hereby given and granted to VAUGHANS PUB upon the terms and subject to the conditions of this ordinance, to maintain and use a portion of the public right of way for a sidewalk cafe adjacent to its premises located at 5485 N. Northwest Hwy.. Said sidewalk cafe area #1 shall be thirty (30) feet in length and three point six six (3.66) feet in width for a total of one hundred nine point eight (109.8) square feet and shall allow six (6) feet of clear space from the face of the curb/building line along Northwest Hwy. The compensation for said space and the days and hours of operation for the sidewalk cafe shall be as follows:

Monday - Sunday - 11:00 a.m. to 11:00 p.m.
Compensation: $600.00
SEATING CAPACITY: 8

Sidewalk Cafe Permit and approved plan must be posted at all times.

This grant of privilege #1117609 for a sidewalk cafe shall be subject to the provisions of Section 10-28-800 though 10-28-885 of the Municipal Code of Chicago and the directions of the Commissioner of Department of Business Affairs and Consumer Protection, the Commissioner of Streets and Sanitation, and the Commissioner of Transportation.

The permit holder agrees to hold the City of Chicago harmless for any damage, relocation or replacement costs associated with damage, relocation or removal of private property caused by the City performing work in the public way.

Authority for the above named privilege is herein given and granted from and after March 1, 2015 through and including December 1, 2015.

Alderman _____

John Arena 45th Ward

**Department of Business Affairs and Consumer Protection**
Small Business Center - Public Way Use Unit
City Hall - 121 N. LaSalle Street, Room 800 • Chicago, IL 60602
312-74-GOBIZ / 312-744-6249 • (312) 744-1944 (TTY)
http://www.cityofchicago.org/bacp

**03/18/2015**

Alderman **John Arena**
Ward # **45**
City of Chicago
City Hall, Room **305**
121 North LaSalle Street
Chicago, Illinois 60602

Re: An ordinance to use and maintain a portion of the public right-of-way for **one (1) sidewalk cafe(s)** for **VAUGHANS PUB**, adjacent to the premises known as **5485 N. Northwest Hwy.**.

Dear Alderman **John Arena**:

The applicant referenced above has requested the use of the public right-of-way for a **sidewalk cafe(s)**. An ordinance has been prepared by the Department of Business Affairs and Consumer Protection – Small Business Center - Public Way Use Unit for presentation to the City Council. Because this request was made for properties located in your ward, as approved by you as per the attached, I respectfully request that you introduce the attached ordinance at the next City Council meeting.

If you have any questions regarding this ordinance, please contact Anthony Bertuca at (312) 744-5506.

**Department of Business Affairs and Consumer Protection**

# City of Chicago

O2015-2059

## Office of the City Clerk

## Document Tracking Sheet

| | |
|---|---|
| **Meeting Date:** | 3/18/2015 |
| **Sponsor(s):** | Cappleman (46) |
| **Type:** | Ordinance |
| **Title:** | Sidewalk cafe(s) for Angelina Ristorante |
| **Committee(s) Assignment:** | Committee on Transportation and Public Way |

ORDINANCE
ANGELINA RISTORANTE
Acct. No. 12559 - 1
Permit No. 1117713

*Be It Ordained by the City Council of the City of Chicago:*

Permission and authority are hereby given and granted to ANGELINA RISTORANTE upon the terms and subject to the conditions of this ordinance, to maintain and use a portion of the public right of way for a sidewalk cafe adjacent to its premises located at 3561 N. Broadway . Said sidewalk cafe area #1 shall be twenty-five (25) feet in length and five (5) feet in width for a total of one hundred twenty-five (125) square feet and shall allow six (6) feet of clear space from the face of the curb/building line along N. Broadway. The compensation for said space and the days and hours of operation for the sidewalk cafe shall be as follows:

Sunday 10:00am until 10:00pm Monday through Saturday 11:00 a.m. to 11:00 p.m.
Compensation: $600.00
SEATING CAPACITY: 20

Sidewalk Cafe Permit and approved plan must be posted at all times.

This grant of privilege #1117713 for a sidewalk cafe shall be subject to the provisions of Section 10-28-800 though 10-28-885 of the Municipal Code of Chicago and the directions of the Commissioner of Department of Business Affairs and Consumer Protection, the Commissioner of Streets and Sanitation, and the Commissioner of Transportation.

The permit holder agrees to hold the City of Chicago harmless for any damage, relocation or replacement costs associated with damage, relocation or removal of private property caused by the City performing work in the public way.

Authority for the above named privilege is herein given and granted from and after March 1, 2015 through and including December 1, 2015.

Alderman James Cappleman

James Cappleman 46th Ward

**Department of Business Affairs and Consumer Protection**
Small Business Center - Public Way Use Unit
City Hall - 121 N. LaSalle Street, Room 800 • Chicago, IL 60602
312-74-GOBIZ / 312-744-6249 • (312) 744-1944 (TTY)
http://www.cityofchicago.org/bacp

**03/18/2015**

Alderman **James Cappleman**
Ward # **46**
City of Chicago
City Hall, Room **300**
121 North LaSalle Street
Chicago, Illinois 60602

Re: An ordinance to use and maintain a portion of the public right-of-way for **one (1) sidewalk cafe(s)** for **ANGELINA RISTORANTE**, adjacent to the premises known as **3561 N. Broadway** .

Dear Alderman **James Cappleman**:

The applicant referenced above has requested the use of the public right-of-way for a **sidewalk cafe(s)**. An ordinance has been prepared by the Department of Business Affairs and Consumer Protection – Small Business Center - Public Way Use Unit for presentation to the City Council. Because this request was made for properties located in your ward, as approved by you as per the attached, I respectfully request that you introduce the attached ordinance at the next City Council meeting.

If you have any questions regarding this ordinance, please contact Anthony Bertuca at (312) 744-5506.

**Department of Business Affairs and Consumer Protection**

# City of Chicago

O2015-2061

## Office of the City Clerk

## Document Tracking Sheet

| | |
|---|---|
| **Meeting Date:** | 3/18/2015 |
| **Sponsor(s):** | Cappleman (46) |
| **Type:** | Ordinance |
| **Title:** | Sidewalk cafe(s) for Coronas Coffee II |
| **Committee(s) Assignment:** | Committee on Transportation and Public Way |

ORDINANCE
CORONAS COFFEE II
Acct. No. 308607 - 1
Permit No. 1117904

*Be It Ordained by the City Council of the City of Chicago:*

Permission and authority are hereby given and granted to CORONAS COFFEE II upon the terms and subject to the conditions of this ordinance, to maintain and use a portion of the public right of way for a sidewalk cafe adjacent to its premises located at 909 W. Irving Park Rd.. Said sidewalk cafe area #1 shall be seventeen point eight three (17.83) feet in length and six point four two (6.42) feet in width for a total of one hundred fourteen point four seven (114.47) square feet and shall allow six (6) feet of clear space from the face of the curb/building line along W. Irving Park Road. The compensation for said space and the days and hours of operation for the sidewalk cafe shall be as follows:

Monday through Friday 8:00 a.m. to 7:00 p.m. Saturday 8:00 a.m. to 6:00 p.m. Sunday 8:00 a.m. to 5:00 p.m.
Compensation: $600.00
SEATING CAPACITY: 9

Sidewalk Cafe Permit and approved plan must be posted at all times.

This grant of privilege #1117904 for a sidewalk cafe shall be subject to the provisions of Section 10-28-800 though 10-28-885 of the Municipal Code of Chicago and the directions of the Commissioner of Department of Business Affairs and Consumer Protection, the Commissioner of Streets and Sanitation, and the Commissioner of Transportation.

The permit holder agrees to hold the City of Chicago harmless for any damage, relocation or replacement costs associated with damage, relocation or removal of private property caused by the City performing work in the public way.

Authority for the above named privilege is herein given and granted from and after March 1, 2015 through and including December 1, 2015.

Alderman James Cappleman
James Cappleman 46th Ward

**Department of Business Affairs and Consumer Protection**
Small Business Center - Public Way Use Unit
City Hall - 121 N LaSalle Street. Room 800 • Chicago, IL 60602
312-74-GOBIZ / 312-744-6249 • (312) 744-1944 (TTY)
http //www cityofchicago.org/bacp

**03/18/2015**

Alderman **James Cappleman**
Ward # **46**
City of Chicago
City Hall, Room **300**
121 North LaSalle Street
Chicago, Illinois 60602

Re: An ordinance to use and maintain a portion of the public right-of-way for **one (1) sidewalk cafe(s)** for **CORONAS COFFEE II**, adjacent to the premises known as **909 W. Irving Park Rd.**.

Dear Alderman **James Cappleman**:

The applicant referenced above has requested the use of the public right-of-way for a **sidewalk cafe(s)**. An ordinance has been prepared by the Department of Business Affairs and Consumer Protection – Small Business Center - Public Way Use Unit for presentation to the City Council. Because this request was made for properties located in your ward, as approved by you as per the attached, I respectfully request that you introduce the attached ordinance at the next City Council meeting.

If you have any questions regarding this ordinance, please contact Anthony Bertuca at (312) 744-5506.

**Department of Business Affairs and Consumer Protection**

# City of Chicago

O2015-2062

## Office of the City Clerk

## Document Tracking Sheet

| | |
|---|---|
| **Meeting Date:** | 3/18/2015 |
| **Sponsor(s):** | Cappleman (46) |
| **Type:** | Ordinance |
| **Title:** | Sidewalk cafe(s) for Dollop Coffee and Tea |
| **Committee(s) Assignment:** | Committee on Transportation and Public Way |

ORDINANCE
Dollop Coffee and Tea
Acct. No. 370469 - 1
Permit No. 1117757

*Be It Ordained by the City Council of the City of Chicago:*

Permission and authority are hereby given and granted to Dollop Coffee and Tea upon the terms and subject to the conditions of this ordinance, to maintain and use a portion of the public right of way for a sidewalk cafe adjacent to its premises located at 4181 N. Clarendon Ave.. Said sidewalk cafe area #1 shall be nine point five (9.5) feet in length and six (6) feet in width, area #2 shall be thirteen point two five (13.25) feet in length and three (3) feet in width for a total of ninety-six point seven five (96.75) square feet and shall allow six (6) feet of clear space from the face of the curb/building line along N. Clarendon Avenue, W. Gordon Avenue. The compensation for said space and the days and hours of operation for the sidewalk cafe shall be as follows:

Monday through Sunday 8:00 a.m. to 9:00 p.m.
Compensation: $600.00
SEATING CAPACITY: 10

Sidewalk Cafe Permit and approved plan must be posted at all times.

This grant of privilege #1117757 for a sidewalk cafe shall be subject to the provisions of Section 10-28-800 though 10-28-885 of the Municipal Code of Chicago and the directions of the Commissioner of Department of Business Affairs and Consumer Protection, the Commissioner of Streets and Sanitation, and the Commissioner of Transportation.

The permit holder agrees to hold the City of Chicago harmless for any damage, relocation or replacement costs associated with damage, relocation or removal of private property caused by the City performing work in the public way.

Authority for the above named privilege is herein given and granted from and after March 1, 2015 through and including December 1, 2015.

Alderman James Cappleman
James Cappleman 46th Ward

**Department of Business Affairs and Consumer Protection**
Small Business Center - Public Way Use Unit
City Hall - 121 N. LaSalle Street, Room 800 • Chicago, IL 60602
312-74-GOBIZ / 312-744-6249 • (312) 744-1944 (TTY)
http://www.cityofchicago.org/bacp

**03/18/2015**

Alderman **James Cappleman**
Ward # **46**
City of Chicago
City Hall, Room **300**
121 North LaSalle Street
Chicago, Illinois 60602

Re: An ordinance to use and maintain a portion of the public right-of-way for **two (2) sidewalk cafe(s)** for **Dollop Coffee and Tea**, adjacent to the premises known as **4181 N. Clarendon Ave.**.

Dear Alderman **James Cappleman**:

The applicant referenced above has requested the use of the public right-of-way for a **sidewalk cafe(s)**. An ordinance has been prepared by the Department of Business Affairs and Consumer Protection – Small Business Center - Public Way Use Unit for presentation to the City Council. Because this request was made for properties located in your ward, as approved by you as per the attached, I respectfully request that you introduce the attached ordinance at the next City Council meeting.

If you have any questions regarding this ordinance, please contact Anthony Bertuca at (312) 744-5506.

**Department of Business Affairs and Consumer Protection**

# City of Chicago

O2015-2064

Office of the City Clerk

Document Tracking Sheet

| | |
|---|---|
| **Meeting Date:** | 3/18/2015 |
| **Sponsor(s):** | Cappleman (46) |
| **Type:** | Ordinance |
| **Title:** | Sidewalk cafe(s) for Inspiration Kitchens Uptown |
| **Committee(s) Assignment:** | Committee on Transportation and Public Way |

ORDINANCE
Inspiration Kitchens Uptown
Acct. No. 23498 - 3
Permit No. 1117666

*Be It Ordained by the City Council of the City of Chicago:*

Permission and authority are hereby given and granted to Inspiration Kitchens Uptown upon the terms and subject to the conditions of this ordinance, to maintain and use a portion of the public right of way for a sidewalk cafe adjacent to its premises located at 4715 N. Sheridan Rd.. Said sidewalk cafe area #1 shall be eighteen (18) feet in length and ten (10) feet in width for a total of one hundred eighty (180) square feet and shall allow six (6) feet of clear space from the face of the curb/building line along N. Sheridan Road. The compensation for said space and the days and hours of operation for the sidewalk cafe shall be as follows:

Sunday through Saturday 8:00 a.m. to 10:00 p.m.
Compensation: $600.00
SEATING CAPACITY: 16

Sidewalk Cafe Permit and approved plan must be posted at all times.

This grant of privilege #1117666 for a sidewalk cafe shall be subject to the provisions of Section 10-28-800 though 10-28-885 of the Municipal Code of Chicago and the directions of the Commissioner of Department of Business Affairs and Consumer Protection, the Commissioner of Streets and Sanitation, and the Commissioner of Transportation.

The permit holder agrees to hold the City of Chicago harmless for any damage, relocation or replacement costs associated with damage, relocation or removal of private property caused by the City performing work in the public way.

Authority for the above named privilege is herein given and granted from and after March 1, 2015 through and including December 1, 2015.

Alderman James Cappleman
James Cappleman 46th Ward

**Department of Business Affairs and Consumer Protection**
Small Business Center - Public Way Use Unit
City Hall - 121 N. LaSalle Street, Room 800 • Chicago, IL 60602
312-74-GOBIZ / 312-744-6249 • (312) 744-1944 (TTY)
http://www.cityofchicago.org/bacp

**03/18/2015**

Alderman **James Cappleman**
Ward # **46**
City of Chicago
City Hall, Room **300**
121 North LaSalle Street
Chicago, Illinois 60602

Re: An ordinance to use and maintain a portion of the public right-of-way for **one (1) sidewalk cafe(s)** for **Inspiration Kitchens Uptown**, adjacent to the premises known as **4715 N. Sheridan Rd.**.

Dear Alderman **James Cappleman**:

The applicant referenced above has requested the use of the public right-of-way for a **sidewalk cafe(s)**. An ordinance has been prepared by the Department of Business Affairs and Consumer Protection – Small Business Center - Public Way Use Unit for presentation to the City Council. Because this request was made for properties located in your ward, as approved by you as per the attached, I respectfully request that you introduce the attached ordinance at the next City Council meeting.

If you have any questions regarding this ordinance, please contact Anthony Bertuca at (312) 744-5506.

**Department of Business Affairs and Consumer Protection**

# City of Chicago

O2015-2066

## Office of the City Clerk

## Document Tracking Sheet

| | |
|---|---|
| **Meeting Date:** | 3/18/2015 |
| **Sponsor(s):** | Cappleman (46) |
| **Type:** | Ordinance |
| **Title:** | Sidewalk cafe(s) for Kit Kat Lounge and Restaurant |
| **Committee(s) Assignment:** | Committee on Transportation and Public Way |

ORDINANCE
Kit Kat Lounge and Restaurant
Acct. No. 202984 - 1
Permit No. 1117719

*Be It Ordained by the City Council of the City of Chicago:*

Permission and authority are hereby given and granted to Kit Kat Lounge and Restaurant upon the terms and subject to the conditions of this ordinance, to maintain and use a portion of the public right of way for a sidewalk cafe adjacent to its premises located at 3700 N. Halsted St.. Said sidewalk cafe area #1 shall be seventy-six (76) feet in length and sixteen (16) feet in width for a total of one thousand two hundred sixteen (1216) square feet and shall allow six (6) feet of clear space from the face of the curb/building line along W. Waveland. The compensation for said space and the days and hours of operation for the sidewalk cafe shall be as follows:

Tuesday through Sunday 11:00 a.m. to 12:00 midnight
Compensation: $1,337.60
SEATING CAPACITY: 40

Sidewalk Cafe Permit and approved plan must be posted at all times.

This grant of privilege #1117719 for a sidewalk cafe shall be subject to the provisions of Section 10-28-800 though 10-28-885 of the Municipal Code of Chicago and the directions of the Commissioner of Department of Business Affairs and Consumer Protection, the Commissioner of Streets and Sanitation, and the Commissioner of Transportation.

The permit holder agrees to hold the City of Chicago harmless for any damage, relocation or replacement costs associated with damage, relocation or removal of private property caused by the City performing work in the public way.

Authority for the above named privilege is herein given and granted from and after March 1, 2015 through and including December 1, 2015.

Alderman James Cappleman
James Cappleman 46th Ward

**Department of Business Affairs and Consumer Protection**
Small Business Center - Public Way Use Unit
City Hall - 121 N. LaSalle Street, Room 800 • Chicago, IL 60602
312-74-GOBIZ / 312-744-6249 • (312) 744-1944 (TTY)
http://www.cityofchicago.org/bacp

**03/18/2015**

Alderman **James Cappleman**
Ward # **46**
City of Chicago
City Hall, Room **300**
121 North LaSalle Street
Chicago, Illinois 60602

Re: An ordinance to use and maintain a portion of the public right-of-way for **one (1) sidewalk cafe(s)** for **Kit Kat Lounge and Restaurant**, adjacent to the premises known as **3700 N. Halsted St.**.

Dear Alderman **James Cappleman**:

The applicant referenced above has requested the use of the public right-of-way for a **sidewalk cafe(s)**. An ordinance has been prepared by the Department of Business Affairs and Consumer Protection – Small Business Center - Public Way Use Unit for presentation to the City Council. Because this request was made for properties located in your ward, as approved by you as per the attached, I respectfully request that you introduce the attached ordinance at the next City Council meeting.

If you have any questions regarding this ordinance, please contact Anthony Bertuca at (312) 744-5506.

**Department of Business Affairs and Consumer Protection**

# City of Chicago

O2015-2067

## Office of the City Clerk

## Document Tracking Sheet

| | |
|---|---|
| **Meeting Date:** | 3/18/2015 |
| **Sponsor(s):** | Cappleman (46) |
| **Type:** | Ordinance |
| **Title:** | Sidewalk cafe(s) for Las Mananitas |
| **Committee(s) Assignment:** | Committee on Transportation and Public Way |

ORDINANCE
LAS MANANITAS
Acct. No. 4095 - 1
Permit No. 1117662

*Be It Ordained by the City Council of the City of Chicago:*

Permission and authority are hereby given and granted to LAS MANANITAS upon the terms and subject to the conditions of this ordinance, to maintain and use a portion of the public right of way for a sidewalk cafe adjacent to its premises located at 3523 N. Halsted St.. Said sidewalk cafe area #1 shall be sixty-two (62) feet in length and fourteen (14) feet in width for a total of eight hundred sixty-eight (868) square feet and shall allow six (6) feet of clear space from the face of the curb/building line along W. Brompton Avenue. The compensation for said space and the days and hours of operation for the sidewalk cafe shall be as follows:

Monday through Sunday 8:00 a.m. to 12:00 midnight
Compensation: $1,302.00
SEATING CAPACITY: 50

Sidewalk Cafe Permit and approved plan must be posted at all times.

This grant of privilege #1117662 for a sidewalk cafe shall be subject to the provisions of Section 10-28-800 though 10-28-885 of the Municipal Code of Chicago and the directions of the Commissioner of Department of Business Affairs and Consumer Protection, the Commissioner of Streets and Sanitation, and the Commissioner of Transportation.

The permit holder agrees to hold the City of Chicago harmless for any damage, relocation or replacement costs associated with damage, relocation or removal of private property caused by the City performing work in the public way.

Authority for the above named privilege is herein given and granted from and after March 1, 2015 through and including December 1, 2015.

Alderman James Cappleman

James Cappleman 46th Ward

**Department of Business Affairs and Consumer Protection**
Small Business Center - Public Way Use Unit
City Hall - 121 N. LaSalle Street, Room 800 • Chicago, IL 60602
312-74-GOBIZ / 312-744-6249 • (312) 744-1944 (TTY)
http://www.cityofchicago.org/bacp

**03/18/2015**

Alderman **James Cappleman**
Ward # **46**
City of Chicago
City Hall, Room **300**
121 North LaSalle Street
Chicago, Illinois 60602

Re: An ordinance to use and maintain a portion of the public right-of-way for **one (1) sidewalk cafe(s)** for **LAS MANANITAS**, adjacent to the premises known as **3523 N. Halsted St.**.

Dear Alderman **James Cappleman**:

The applicant referenced above has requested the use of the public right-of-way for a **sidewalk cafe(s)**. An ordinance has been prepared by the Department of Business Affairs and Consumer Protection – Small Business Center - Public Way Use Unit for presentation to the City Council. Because this request was made for properties located in your ward, as approved by you as per the attached, I respectfully request that you introduce the attached ordinance at the next City Council meeting.

If you have any questions regarding this ordinance, please contact Anthony Bertuca at (312) 744-5506.

**Department of Business Affairs and Consumer Protection**

# City of Chicago

O2015-2069

## Office of the City Clerk

## Document Tracking Sheet

| | |
|---|---|
| **Meeting Date:** | 3/18/2015 |
| **Sponsor(s):** | Cappleman (46) |
| **Type:** | Ordinance |
| **Title:** | Sidewalk cafe(s) for Panino's Pizzeria |
| **Committee(s) Assignment:** | Committee on Transportation and Public Way |

ORDINANCE
Panino's Pizzeria
Acct. No. 256138 - 2
Permit No. 1117604

*Be It Ordained by the City Council of the City of Chicago:*

Permission and authority are hereby given and granted to Panino's Pizzeria upon the terms and subject to the conditions of this ordinance, to maintain and use a portion of the public right of way for a sidewalk cafe adjacent to its premises located at 3702-04 N. Broadway . Said sidewalk cafe area #1 shall be fifteen point five eight (15.58) feet in length and seven point five (7.5) feet in width, area #2 shall be twenty (20) feet in length and five point five (5.5) feet in width for a total of two hundred twenty-six point eight five (226.85) square feet and shall allow six (6) feet of clear space from the face of the curb/building line along W. Waveland Avenue. The compensation for said space and the days and hours of operation for the sidewalk cafe shall be as follows:

Monday thru Saturday 12:00 noon to 11:00 p.m. Sunday 12:00 noon to 10:00 p.m.
Compensation: $600.00
SEATING CAPACITY: 18

Sidewalk Cafe Permit and approved plan must be posted at all times.

This grant of privilege #1117604 for a sidewalk cafe shall be subject to the provisions of Section 10-28-800 though 10-28-885 of the Municipal Code of Chicago and the directions of the Commissioner of Department of Business Affairs and Consumer Protection, the Commissioner of Streets and Sanitation, and the Commissioner of Transportation.

The permit holder agrees to hold the City of Chicago harmless for any damage, relocation or replacement costs associated with damage, relocation or removal of private property caused by the City performing work in the public way.

Authority for the above named privilege is herein given and granted from and after March 1, 2015 through and including December 1, 2015.

Alderman James Cappleman
James Cappleman 46th Ward

**Department of Business Affairs and Consumer Protection**
Small Business Center - Public Way Use Unit
City Hall - 121 N. LaSalle Street, Room 800 • Chicago, IL 60602
312-74-GOBIZ / 312-744-6249 • (312) 744-1944 (TTY)
http://www.cityofchicago.org/bacp

**03/18/2015**

Alderman **James Cappleman**
Ward # **46**
City of Chicago
City Hall, Room **300**
121 North LaSalle Street
Chicago, Illinois 60602

Re: An ordinance to use and maintain a portion of the public right-of-way for **two (2) sidewalk cafe(s)** for **Panino's Pizzeria**, adjacent to the premises known as **3702-04 N. Broadway** .

Dear Alderman **James Cappleman**:

The applicant referenced above has requested the use of the public right-of-way for a **sidewalk cafe(s)**. An ordinance has been prepared by the Department of Business Affairs and Consumer Protection – Small Business Center - Public Way Use Unit for presentation to the City Council. Because this request was made for properties located in your ward, as approved by you as per the attached, I respectfully request that you introduce the attached ordinance at the next City Council meeting.

If you have any questions regarding this ordinance, please contact Anthony Bertuca at (312) 744-5506.

**Department of Business Affairs and Consumer Protection**

# City of Chicago

O2015-2070

Office of the City Clerk

Document Tracking Sheet

| | |
|---|---|
| **Meeting Date:** | 3/18/2015 |
| **Sponsor(s):** | Cappleman (46) |
| **Type:** | Ordinance |
| **Title:** | Sidewalk cafe(s) for Pizza Rustica, Inc. |
| **Committee(s) Assignment:** | Committee on Transportation and Public Way |

ORDINANCE
PIZZA RUSTICA, INC
Acct. No. 289180 - 2
Permit No. 1117737

*Be It Ordained by the City Council of the City of Chicago:*

Permission and authority are hereby given and granted to PIZZA RUSTICA, INC upon the terms and subject to the conditions of this ordinance, to maintain and use a portion of the public right of way for a sidewalk cafe adjacent to its premises located at 3908-3910 N. Sheridan Rd.. Said sidewalk cafe area #1 shall be thirty-five (35) feet in length and twelve point five (12.5) feet in width for a total of four hundred thirty-seven point five (437.5) square feet and shall allow six (6) feet of clear space from the face of the curb/building line along Sheridan. The compensation for said space and the days and hours of operation for the sidewalk cafe shall be as follows:

Monday, Wednesday and Thursday 12:00pm to 10:00 pm Friday and Saturday 12:00 p.m. to 11:00 p.m.
Compensation: $600.00
SEATING CAPACITY: 48

Sidewalk Cafe Permit and approved plan must be posted at all times.

This grant of privilege #1117737 for a sidewalk cafe shall be subject to the provisions of Section 10-28-800 though 10-28-885 of the Municipal Code of Chicago and the directions of the Commissioner of Department of Business Affairs and Consumer Protection, the Commissioner of Streets and Sanitation, and the Commissioner of Transportation.

The permit holder agrees to hold the City of Chicago harmless for any damage, relocation or replacement costs associated with damage, relocation or removal of private property caused by the City performing work in the public way.

Authority for the above named privilege is herein given and granted from and after March 1, 2015 through and including December 1, 2015.

Alderman James Cappleman
James Cappleman 46th Ward

**Department of Business Affairs and Consumer Protection**
Small Business Center - Public Way Use Unit
City Hall - 121 N. LaSalle Street, Room 800 • Chicago, IL 60602
312-74-GOBIZ / 312-744-6249 • (312) 744-1944 (TTY)
http://www.cityofchicago.org/bacp

**03/18/2015**

Alderman **James Cappleman**
Ward # **46**
City of Chicago
City Hall, Room **300**
121 North LaSalle Street
Chicago, Illinois 60602

Re: An ordinance to use and maintain a portion of the public right-of-way for **one (1) sidewalk cafe(s)** for **PIZZA RUSTICA, INC**, adjacent to the premises known as **3908-3910 N. Sheridan Rd.**.

Dear Alderman **James Cappleman**:

The applicant referenced above has requested the use of the public right-of-way for a **sidewalk cafe(s)**. An ordinance has been prepared by the Department of Business Affairs and Consumer Protection – Small Business Center - Public Way Use Unit for presentation to the City Council. Because this request was made for properties located in your ward, as approved by you as per the attached, I respectfully request that you introduce the attached ordinance at the next City Council meeting.

If you have any questions regarding this ordinance, please contact Anthony Bertuca at (312) 744-5506.

**Department of Business Affairs and Consumer Protection**

# City of Chicago

O2015-2045

## Office of the City Clerk

## Document Tracking Sheet

| | |
|---|---|
| **Meeting Date:** | 3/18/2015 |
| **Sponsor(s):** | Pawar (47) |
| **Type:** | Ordinance |
| **Title:** | Sidewalk cafe(s) for Cafe Restaurant Art |
| **Committee(s) Assignment:** | Committee on Transportation and Public Way |

ORDINANCE
CAFE RESTAURANT ART
Acct. No. 215265 - 1
Permit No. 1117730

*Be It Ordained by the City Council of the City of Chicago:*

Permission and authority are hereby given and granted to CAFE RESTAURANT ART upon the terms and subject to the conditions of this ordinance, to maintain and use a portion of the public right of way for a sidewalk cafe adjacent to its premises located at 4658 N. Rockwell St.. Said sidewalk cafe area #1 shall be twenty-five (25) feet in length and seven (7) feet in width for a total of one hundred seventy-five (175) square feet and shall allow six (6) feet of clear space from the face of the curb/building line along N. ROCKWELL. The compensation for said space and the days and hours of operation for the sidewalk cafe shall be as follows:

Tuesday through Thursday, Sunday 4:30 p.m. to 10:00 p.m. Friday and Saturday 4:30 p.m. to 11:00 p.m.
Compensation: $600.00
SEATING CAPACITY: 16

Sidewalk Cafe Permit and approved plan must be posted at all times.

This grant of privilege #1117730 for a sidewalk cafe shall be subject to the provisions of Section 10-28-800 though 10-28-885 of the Municipal Code of Chicago and the directions of the Commissioner of Department of Business Affairs and Consumer Protection, the Commissioner of Streets and Sanitation, and the Commissioner of Transportation.

The permit holder agrees to hold the City of Chicago harmless for any damage, relocation or replacement costs associated with damage, relocation or removal of private property caused by the City performing work in the public way.

Authority for the above named privilege is herein given and granted from and after March 1, 2015 through and including December 1, 2015.

Alderman _____

Ameya Pawar 47th Ward

**Department of Business Affairs and Consumer Protection**
Small Business Center - Public Way Use Unit
City Hall - 121 N. LaSalle Street, Room 800 • Chicago, IL 60602
312-74-GOBIZ / 312-744-6249 • (312) 744-1944 (TTY)
http://www.cityofchicago.org/bacp

**03/18/2015**

Alderman **Ameya Pawar**
Ward # **47**
City of Chicago
City Hall, Room **300**
121 North LaSalle Street
Chicago, Illinois 60602

Re: An ordinance to use and maintain a portion of the public right-of-way for **one (1) sidewalk cafe(s)** for **CAFE RESTAURANT ART**, adjacent to the premises known as **4658 N. Rockwell St.**.

Dear Alderman **Ameya Pawar**:

The applicant referenced above has requested the use of the public right-of-way for a **sidewalk cafe(s)**. An ordinance has been prepared by the Department of Business Affairs and Consumer Protection – Small Business Center - Public Way Use Unit for presentation to the City Council. Because this request was made for properties located in your ward, as approved by you as per the attached, I respectfully request that you introduce the attached ordinance at the next City Council meeting.

If you have any questions regarding this ordinance, please contact Anthony Bertuca at (312) 744-5506.

**Department of Business Affairs and Consumer Protection**

# City of Chicago

O2015-2048

## Office of the City Clerk

## Document Tracking Sheet

| | |
|---|---|
| **Meeting Date:** | 3/18/2015 |
| **Sponsor(s):** | Pawar (47) |
| **Type:** | Ordinance |
| **Title:** | Sidewalk cafe(s) for Chicago Joe's |
| **Committee(s) Assignment:** | Committee on Transportation and Public Way |

ORDINANCE
CHICAGO JOE'S
Acct. No. 6068 - 1
Permit No. 1117557

*Be It Ordained by the City Council of the City of Chicago:*

Permission and authority are hereby given and granted to CHICAGO JOE'S upon the terms and subject to the conditions of this ordinance, to maintain and use a portion of the public right of way for a sidewalk cafe adjacent to its premises located at 2252-56 W. Irving Park Rd.. Said sidewalk cafe area #1 shall be one hundred ten (110) feet in length and ten (10) feet in width for a total of one thousand one hundred (1100) square feet and shall allow six (6) feet of clear space from the face of the curb/building line along N. Oakley Ave.. The compensation for said space and the days and hours of operation for the sidewalk cafe shall be as follows:

Monday through Saturday 11:00 a.m. to 11:00 p.m. Sunday 10:00 a.m. to 10:00 p.m.
Compensation: $1,210.00
SEATING CAPACITY: 80

Sidewalk Cafe Permit and approved plan must be posted at all times.

This grant of privilege #1117557 for a sidewalk cafe shall be subject to the provisions of Section 10-28-800 though 10-28-885 of the Municipal Code of Chicago and the directions of the Commissioner of Department of Business Affairs and Consumer Protection, the Commissioner of Streets and Sanitation, and the Commissioner of Transportation.

The permit holder agrees to hold the City of Chicago harmless for any damage, relocation or replacement costs associated with damage, relocation or removal of private property caused by the City performing work in the public way.

Authority for the above named privilege is herein given and granted from and after March 1, 2015 through and including December 1, 2015.

Alderman _____

Ameya Pawar 47th Ward

**Department of Business Affairs and Consumer Protection**
Small Business Center - Public Way Use Unit
City Hall - 121 N. LaSalle Street, Room 800 • Chicago, IL 60602
312-74-GOBIZ / 312-744-6249 • (312) 744-1944 (TTY)
http://www.cityofchicago.org/bacp

**03/18/2015**

Alderman **Ameya Pawar**
Ward # **47**
City of Chicago
City Hall, Room **300**
121 North LaSalle Street
Chicago, Illinois 60602

Re: An ordinance to use and maintain a portion of the public right-of-way for **one (1) sidewalk cafe(s)** for **CHICAGO JOE'S**, adjacent to the premises known as **2252-56 W. Irving Park Rd.**.

Dear Alderman **Ameya Pawar**:

The applicant referenced above has requested the use of the public right-of-way for a **sidewalk cafe(s)**. An ordinance has been prepared by the Department of Business Affairs and Consumer Protection – Small Business Center - Public Way Use Unit for presentation to the City Council. Because this request was made for properties located in your ward, as approved by you as per the attached, I respectfully request that you introduce the attached ordinance at the next City Council meeting.

If you have any questions regarding this ordinance, please contact Anthony Bertuca at (312) 744-5506.

**Department of Business Affairs and Consumer Protection**

# City of Chicago

O2015-2049

## Office of the City Clerk

## Document Tracking Sheet

| | |
|---|---|
| **Meeting Date:** | 3/18/2015 |
| **Sponsor(s):** | Pawar (47) |
| **Type:** | Ordinance |
| **Title:** | Sidewalk cafe(s) for Fin Sushi Bar |
| **Committee(s) Assignment:** | Committee on Transportation and Public Way |

ORDINANCE
FIN SUSHI BAR
Acct. No. 359530 - 1
Permit No. 1117549

*Be It Ordained by the City Council of the City of Chicago:*

Permission and authority are hereby given and granted to FIN SUSHI BAR upon the terms and subject to the conditions of this ordinance, to maintain and use a portion of the public right of way for a sidewalk cafe adjacent to its premises located at 1742 W. Wilson Ave.. Said sidewalk cafe area #1 shall be forty-one (41) feet in length and eleven (11) feet in width, area #2 shall be forty-three (43) feet in length and twelve (12) feet in width for a total of nine hundred sixty-seven (967) square feet and shall allow six (6) feet of clear space from the face of the curb/building line along W Wilson Ave, N. Hermitage Ave. The compensation for said space and the days and hours of operation for the sidewalk cafe shall be as follows:

Tuesday through Thursday 11:30 a.m. until 10:00 p.m. Friday and Saturday 11:30 a.m. until 10:30 p.m. Sunday 12:00 Noon until 10:00 p.m.
Compensation: $1,063.70
SEATING CAPACITY: 46

Sidewalk Cafe Permit and approved plan must be posted at all times.

This grant of privilege #1117549 for a sidewalk cafe shall be subject to the provisions of Section 10-28-800 though 10-28-885 of the Municipal Code of Chicago and the directions of the Commissioner of Department of Business Affairs and Consumer Protection, the Commissioner of Streets and Sanitation, and the Commissioner of Transportation.

The permit holder agrees to hold the City of Chicago harmless for any damage, relocation or replacement costs associated with damage, relocation or removal of private property caused by the City performing work in the public way.

Authority for the above named privilege is herein given and granted from and after March 1, 2015 through and including December 1, 2015.

Alderman _____

Ameya Pawar 47th Ward

**Department of Business Affairs and Consumer Protection**
Small Business Center - Public Way Use Unit
City Hall - 121 N. LaSalle Street. Room 800 • Chicago, IL 60602
312-74-GOBIZ / 312-744-6249 • (312) 744-1944 (TTY)
http://www.cityofchicago.org/bacp

**03/18/2015**

Alderman **Ameya Pawar**
Ward # **47**
City of Chicago
City Hall, Room **300**
121 North LaSalle Street
Chicago, Illinois 60602

Re: An ordinance to use and maintain a portion of the public right-of-way for **two (2) sidewalk cafe(s)** for **FIN SUSHI BAR**, adjacent to the premises known as **1742 W. Wilson Ave.**.

Dear Alderman **Ameya Pawar**:

The applicant referenced above has requested the use of the public right-of-way for a **sidewalk cafe(s)**. An ordinance has been prepared by the Department of Business Affairs and Consumer Protection – Small Business Center - Public Way Use Unit for presentation to the City Council. Because this request was made for properties located in your ward, as approved by you as per the attached, I respectfully request that you introduce the attached ordinance at the next City Council meeting.

If you have any questions regarding this ordinance, please contact Anthony Bertuca at (312) 744-5506.

**Department of Business Affairs and Consumer Protection**

# City of Chicago

O2015-2052

## Office of the City Clerk

## Document Tracking Sheet

| | |
|---|---|
| **Meeting Date:** | 3/18/2015 |
| **Sponsor(s):** | Pawar (47) |
| **Type:** | Ordinance |
| **Title:** | Sidewalk cafe(s) for Garcia's, Inc. |
| **Committee(s) Assignment:** | Committee on Transportation and Public Way |

ORDINANCE
GARCIA'S INC
Acct. No. 86734 - 2
Permit No. 1117869

*Be It Ordained by the City Council of the City of Chicago:*

Permission and authority are hereby given and granted to GARCIA'S INC upon the terms and subject to the conditions of this ordinance, to maintain and use a portion of the public right of way for a sidewalk cafe adjacent to its premises located at 4756-4760 N. Lincoln Ave.. Said sidewalk cafe area #1 shall be twenty-three point five eight (23.58) feet in length and eight (8) feet in width, area #2 shall be seventeen point eight three (17.83) feet in length and eight (8) feet in width for a total of three hundred thirty-one point two eight (331.28) square feet and shall allow six (6) feet of clear space from the face of the curb/building line along N. Lincoln, N. Lincoln. The compensation for said space and the days and hours of operation for the sidewalk cafe shall be as follows:

Monday to Sunday 10:00 am until 12:00 am
Compensation: $600.00
SEATING CAPACITY: 28

Sidewalk Cafe Permit and approved plan must be posted at all times.

This grant of privilege #1117869 for a sidewalk cafe shall be subject to the provisions of Section 10-28-800 though 10-28-885 of the Municipal Code of Chicago and the directions of the Commissioner of Department of Business Affairs and Consumer Protection, the Commissioner of Streets and Sanitation, and the Commissioner of Transportation.

The permit holder agrees to hold the City of Chicago harmless for any damage, relocation or replacement costs associated with damage, relocation or removal of private property caused by the City performing work in the public way.

Authority for the above named privilege is herein given and granted from and after March 1, 2015 through and including December 1, 2015.

Alderman _____

Ameya Pawar 47th Ward

**Department of Business Affairs and Consumer Protection**
Small Business Center - Public Way Use Unit
City Hall - 121 N LaSalle Street, Room 800 • Chicago, IL 60602
312-74-GOBIZ / 312-744-6249 • (312) 744-1944 (TTY)
http //www.cityofchicago.org/bacp

**03/18/2015**

Alderman **Ameya Pawar**
Ward # **47**
City of Chicago
City Hall, Room **300**
121 North LaSalle Street
Chicago, Illinois 60602

Re: An ordinance to use and maintain a portion of the public right-of-way for **two (2) sidewalk cafe(s)** for **GARCIA'S INC**, adjacent to the premises known as **4756-4760 N. Lincoln Ave.**.

Dear Alderman **Ameya Pawar**:

The applicant referenced above has requested the use of the public right-of-way for a **sidewalk cafe(s)**. An ordinance has been prepared by the Department of Business Affairs and Consumer Protection – Small Business Center - Public Way Use Unit for presentation to the City Council. Because this request was made for properties located in your ward, as approved by you as per the attached, I respectfully request that you introduce the attached ordinance at the next City Council meeting.

If you have any questions regarding this ordinance, please contact Anthony Bertuca at (312) 744-5506.

**Department of Business Affairs and Consumer Protection**

# City of Chicago

O2015-2053

## Office of the City Clerk

## Document Tracking Sheet

| | |
|---|---|
| **Meeting Date:** | 3/18/2015 |
| **Sponsor(s):** | Pawar (47) |
| **Type:** | Ordinance |
| **Title:** | Sidewalk cafe(s) for Julius Meinl |
| **Committee(s) Assignment:** | Committee on Transportation and Public Way |

ORDINANCE
JULIUS MEINL
Acct. No. 254059 - 3
Permit No. 1117752

*Be It Ordained by the City Council of the City of Chicago:*

Permission and authority are hereby given and granted to JULIUS MEINL upon the terms and subject to the conditions of this ordinance, to maintain and use a portion of the public right of way for a sidewalk cafe adjacent to its premises located at 4363 N. Lincoln Ave.. Said sidewalk cafe area #1 shall be seventy (70) feet in length and seven (7) feet in width for a total of four hundred ninety (490) square feet and shall allow six (6) feet of clear space from the face of the curb/building line along W. Montrose Avenue. The compensation for said space and the days and hours of operation for the sidewalk cafe shall be as follows:

Sunday through Thursday 8:00 a.m. to 10:00 p.m. Friday and Saturday 8:00 a.m. to 11:00 p.m.
Compensation: $600.00
SEATING CAPACITY: 40

Sidewalk Cafe Permit and approved plan must be posted at all times.

This grant of privilege #1117752 for a sidewalk cafe shall be subject to the provisions of Section 10-28-800 though 10-28-885 of the Municipal Code of Chicago and the directions of the Commissioner of Department of Business Affairs and Consumer Protection, the Commissioner of Streets and Sanitation, and the Commissioner of Transportation.

The permit holder agrees to hold the City of Chicago harmless for any damage, relocation or replacement costs associated with damage, relocation or removal of private property caused by the City performing work in the public way.

Authority for the above named privilege is herein given and granted from and after March 1, 2015 through and including December 1, 2015.

Alderman _____

Ameya Pawar 47th Ward

**Department of Business Affairs and Consumer Protection**
Small Business Center - Public Way Use Unit
City Hall - 121 N LaSalle Street, Room 800 • Chicago, IL 60602
312-74-GOBIZ / 312-744-6249 • (312) 744-1944 (TTY)
http://www.cityofchicago.org/bacp

**03/18/2015**

Alderman **Ameya Pawar**
Ward # **47**
City of Chicago
City Hall, Room **300**
121 North LaSalle Street
Chicago, Illinois 60602

Re: An ordinance to use and maintain a portion of the public right-of-way for **one (1) sidewalk cafe(s)** for **JULIUS MEINL**, adjacent to the premises known as **4363 N. Lincoln Ave.**.

Dear Alderman **Ameya Pawar**:

The applicant referenced above has requested the use of the public right-of-way for a **sidewalk cafe(s)**. An ordinance has been prepared by the Department of Business Affairs and Consumer Protection – Small Business Center - Public Way Use Unit for presentation to the City Council. Because this request was made for properties located in your ward, as approved by you as per the attached, I respectfully request that you introduce the attached ordinance at the next City Council meeting.

If you have any questions regarding this ordinance, please contact Anthony Bertuca at (312) 744-5506.

**Department of Business Affairs and Consumer Protection**

# City of Chicago

O2015-2054

## Office of the City Clerk

## Document Tracking Sheet

| | |
|---|---|
| **Meeting Date:** | 3/18/2015 |
| **Sponsor(s):** | Pawar (47) |
| **Type:** | Ordinance |
| **Title:** | Sidewalk cafe(s) for Margies Candies |
| **Committee(s) Assignment:** | Committee on Transportation and Public Way |

ORDINANCE
MARGIES CANDIES
Acct. No. 295980 - 1
Permit No. 1117610

*Be It Ordained by the City Council of the City of Chicago:*

Permission and authority are hereby given and granted to MARGIES CANDIES upon the terms and subject to the conditions of this ordinance, to maintain and use a portion of the public right of way for a sidewalk cafe adjacent to its premises located at 1813 W. Montrose Ave.. Said sidewalk cafe area #1 shall be twenty-eight (28) feet in length and ten (10) feet in width for a total of two hundred eighty (280) square feet and shall allow six (6) feet of clear space from the face of the curb/building line along W. MONTROSE. The compensation for said space and the days and hours of operation for the sidewalk cafe shall be as follows:

SUNDAY 11:00AM UNTIL 10:00PM MONDAY THROUGH THURSDAY 9:00AM UNTIL10:00PM FRIDAY 9:00AM UNTIL 11:00PM SATURDAY 10:00AM UNTIL 11:00PM
Compensation: $600.00
SEATING CAPACITY: 30

Sidewalk Cafe Permit and approved plan must be posted at all times.

This grant of privilege #1117610 for a sidewalk cafe shall be subject to the provisions of Section 10-28-800 though 10-28-885 of the Municipal Code of Chicago and the directions of the Commissioner of Department of Business Affairs and Consumer Protection, the Commissioner of Streets and Sanitation, and the Commissioner of Transportation.

The permit holder agrees to hold the City of Chicago harmless for any damage, relocation or replacement costs associated with damage, relocation or removal of private property caused by the City performing work in the public way.

Authority for the above named privilege is herein given and granted from and after March 1, 2015 through and including December 1, 2015.

Alderman _____

Ameya Pawar 47th Ward

**Department of Business Affairs and Consumer Protection**
Small Business Center - Public Way Use Unit
City Hall - 121 N LaSalle Street, Room 800 • Chicago, IL 60602
312-74-GOBIZ / 312-744-6249 • (312) 744-1944 (TTY)
http://www.cityofchicago.org/bacp

**03/18/2015**

Alderman **Ameya Pawar**
Ward # **47**
City of Chicago
City Hall, Room **300**
121 North LaSalle Street
Chicago, Illinois 60602

Re: An ordinance to use and maintain a portion of the public right-of-way for **one (1) sidewalk cafe(s)** for **MARGIES CANDIES**, adjacent to the premises known as **1813 W. Montrose Ave.**.

Dear Alderman **Ameya Pawar**:

The applicant referenced above has requested the use of the public right-of-way for a **sidewalk cafe(s)**. An ordinance has been prepared by the Department of Business Affairs and Consumer Protection – Small Business Center - Public Way Use Unit for presentation to the City Council. Because this request was made for properties located in your ward, as approved by you as per the attached, I respectfully request that you introduce the attached ordinance at the next City Council meeting.

If you have any questions regarding this ordinance, please contact Anthony Bertuca at (312) 744-5506.

**Department of Business Affairs and Consumer Protection**

# City of Chicago

O2015-2056

## Office of the City Clerk

## Document Tracking Sheet

| | |
|---|---|
| **Meeting Date:** | 3/18/2015 |
| **Sponsor(s):** | Pawar (47) |
| **Type:** | Ordinance |
| **Title:** | Sidewalk cafe(s) for New England Seafood Company Fish Market |
| **Committee(s) Assignment:** | Committee on Transportation and Public Way |

ORDINANCE
New England Seafood Company Fish Market
Acct. No. 349417 - 2
Permit No. 1117831

*Be It Ordained by the City Council of the City of Chicago:*

Permission and authority are hereby given and granted to New England Seafood Company Fish Market upon the terms and subject to the conditions of this ordinance, to maintain and use a portion of the public right of way for a sidewalk cafe adjacent to its premises located at 3341 N. Lincoln Ave.. Said sidewalk cafe area #1 shall be eighteen (18) feet in length and six (6) feet in width for a total of one hundred eight (108) square feet and shall allow six (6) feet of clear space from the face of the curb/building line along N. Lincoln Avenue. The compensation for said space and the days and hours of operation for the sidewalk cafe shall be as follows:

Sunday, Tuesday through Thursday 11:00 a.m. to 8:00 p.m. Friday and Saturday 11:00 a.m. to 10:00 p.m.
Compensation: $600.00
SEATING CAPACITY: 12

Sidewalk Cafe Permit and approved plan must be posted at all times.

This grant of privilege #1117831 for a sidewalk cafe shall be subject to the provisions of Section 10-28-800 though 10-28-885 of the Municipal Code of Chicago and the directions of the Commissioner of Department of Business Affairs and Consumer Protection, the Commissioner of Streets and Sanitation, and the Commissioner of Transportation.

The permit holder agrees to hold the City of Chicago harmless for any damage, relocation or replacement costs associated with damage, relocation or removal of private property caused by the City performing work in the public way.

Authority for the above named privilege is herein given and granted from and after March 1, 2015 through and including December 1, 2015.

Alderman _____

Ameya Pawar 47th Ward

**Department of Business Affairs and Consumer Protection**
Small Business Center - Public Way Use Unit
City Hall - 121 N. LaSalle Street, Room 800 • Chicago, IL 60602
312-74-GOBIZ / 312-744-6249 • (312) 744-1944 (TTY)
http://www.cityofchicago.org/bacp

**03/18/2015**

Alderman **Ameya Pawar**
Ward # **47**
City of Chicago
City Hall, Room **300**
121 North LaSalle Street
Chicago, Illinois 60602

Re: An ordinance to use and maintain a portion of the public right-of-way for **one (1) sidewalk cafe(s)** for **New England Seafood Company Fish Market**, adjacent to the premises known as **3341 N. Lincoln Ave.**.

Dear Alderman **Ameya Pawar**:

The applicant referenced above has requested the use of the public right-of-way for a **sidewalk cafe(s)**. An ordinance has been prepared by the Department of Business Affairs and Consumer Protection – Small Business Center - Public Way Use Unit for presentation to the City Council. Because this request was made for properties located in your ward, as approved by you as per the attached, I respectfully request that you introduce the attached ordinance at the next City Council meeting.

If you have any questions regarding this ordinance, please contact Anthony Bertuca at (312) 744-5506.

**Department of Business Affairs and Consumer Protection**

# City of Chicago

O2015-2057

## Office of the City Clerk

## Document Tracking Sheet

| | |
|---|---|
| **Meeting Date:** | 3/18/2015 |
| **Sponsor(s):** | Pawar (47) |
| **Type:** | Ordinance |
| **Title:** | Sidewalk cafe(s) for Slim's |
| **Committee(s) Assignment:** | Committee on Transportation and Public Way |

ORDINANCE
Slim's
Acct. No. 357739 - 1
Permit No. 1117799

*Be It Ordained by the City Council of the City of Chicago:*

Permission and authority are hereby given and granted to Slim's upon the terms and subject to the conditions of this ordinance, to maintain and use a portion of the public right of way for a sidewalk cafe adjacent to its premises located at 2020 W. Montrose Ave.. Said sidewalk cafe area #1 shall be eighteen (18) feet in length and nine (9) feet in width for a total of one hundred sixty-two (162) square feet and shall allow six (6) feet of clear space from the face of the curb/building line along W. Montrose. The compensation for said space and the days and hours of operation for the sidewalk cafe shall be as follows:

Monday through Sunday 11:00 a.m. to 10:00 p.m.
Compensation: $600.00
SEATING CAPACITY: 16

Sidewalk Cafe Permit and approved plan must be posted at all times.

This grant of privilege #1117799 for a sidewalk cafe shall be subject to the provisions of Section 10-28-800 though 10-28-885 of the Municipal Code of Chicago and the directions of the Commissioner of Department of Business Affairs and Consumer Protection, the Commissioner of Streets and Sanitation, and the Commissioner of Transportation.

The permit holder agrees to hold the City of Chicago harmless for any damage, relocation or replacement costs associated with damage, relocation or removal of private property caused by the City performing work in the public way.

Authority for the above named privilege is herein given and granted from and after March 1, 2015 through and including December 1, 2015.

Alderman _____

Ameya Pawar 47th Ward

**Department of Business Affairs and Consumer Protection**
Small Business Center - Public Way Use Unit
City Hall - 121 N. LaSalle Street, Room 800 • Chicago, IL 60602
312-74-GOBIZ / 312-744-6249 • (312) 744-1944 (TTY)
http://www.cityofchicago.org/bacp

**03/18/2015**

Alderman **Ameya Pawar**
Ward # **47**
City of Chicago
City Hall, Room **300**
121 North LaSalle Street
Chicago, Illinois 60602

Re: An ordinance to use and maintain a portion of the public right-of-way for **one (1) sidewalk cafe(s)** for **Slim's**, adjacent to the premises known as **2020 W. Montrose Ave.**.

Dear Alderman **Ameya Pawar**:

The applicant referenced above has requested the use of the public right-of-way for a **sidewalk cafe(s)**. An ordinance has been prepared by the Department of Business Affairs and Consumer Protection – Small Business Center - Public Way Use Unit for presentation to the City Council. Because this request was made for properties located in your ward, as approved by you as per the attached, I respectfully request that you introduce the attached ordinance at the next City Council meeting.

If you have any questions regarding this ordinance, please contact Anthony Bertuca at (312) 744-5506.

**Department of Business Affairs and Consumer Protection**

# City of Chicago

O2015-2058

## Office of the City Clerk

## Document Tracking Sheet

| | |
|---|---|
| **Meeting Date:** | 3/18/2015 |
| **Sponsor(s):** | Pawar (47) |
| **Type:** | Ordinance |
| **Title:** | Sidewalk cafe(s) for 42 N Latitude |
| **Committee(s) Assignment:** | Committee on Transportation and Public Way |

ORDINANCE
42 N LATITUDE
Acct. No. 259152 - 1
Permit No. 1117821

*Be It Ordained by the City Council of the City of Chicago:*

Permission and authority are hereby given and granted to 42 N LATITUDE upon the terms and subject to the conditions of this ordinance, to maintain and use a portion of the public right of way for a sidewalk cafe adjacent to its premises located at 4500 N. Lincoln Ave.. Said sidewalk cafe area #1 shall be fifty (50) feet in length and sixteen point five (16.5) feet in width, area #2 shall be twelve (12) feet in length and five (5) feet in width, area #3 shall be eighteen (18) feet in length and five (5) feet in width for a total of nine hundred seventy-five (975) square feet and shall allow six (6) feet of clear space from the face of the curb/building line along W. Sunnyside Avenue, N Lincoln Ave. The compensation for said space and the days and hours of operation for the sidewalk cafe shall be as follows:

Sunday thru Thursday 9:00 a.m. to 10:00 p.m. Friday & Saturday 9:00 a.m. until 11:00 p.m.
Compensation: $1,072.50
SEATING CAPACITY: 72

Sidewalk Cafe Permit and approved plan must be posted at all times.

This grant of privilege #1117821 for a sidewalk cafe shall be subject to the provisions of Section 10-28-800 though 10-28-885 of the Municipal Code of Chicago and the directions of the Commissioner of Department of Business Affairs and Consumer Protection, the Commissioner of Streets and Sanitation, and the Commissioner of Transportation.

The permit holder agrees to hold the City of Chicago harmless for any damage, relocation or replacement costs associated with damage, relocation or removal of private property caused by the City performing work in the public way.

Authority for the above named privilege is herein given and granted from and after March 1, 2015 through and including December 1, 2015.

Alderman _____

Ameya Pawar 47th Ward

**Department of Business Affairs and Consumer Protection**
Small Business Center - Public Way Use Unit
City Hall - 121 N LaSalle Street, Room 800 • Chicago, IL 60602
312-74-GOBIZ / 312-744-6249 • (312) 744-1944 (TTY)
http://www.cityofchicago.org/bacp

**03/18/2015**

Alderman **Ameya Pawar**
Ward # **47**
City of Chicago
City Hall, Room **300**
121 North LaSalle Street
Chicago, Illinois 60602

Re: An ordinance to use and maintain a portion of the public right-of-way for **three (3) sidewalk cafe(s)** for **42 N LATITUDE**, adjacent to the premises known as **4500 N. Lincoln Ave.**.

Dear Alderman **Ameya Pawar**:

The applicant referenced above has requested the use of the public right-of-way for a **sidewalk cafe(s)**. An ordinance has been prepared by the Department of Business Affairs and Consumer Protection – Small Business Center - Public Way Use Unit for presentation to the City Council. Because this request was made for properties located in your ward, as approved by you as per the attached, I respectfully request that you introduce the attached ordinance at the next City Council meeting.

If you have any questions regarding this ordinance, please contact Anthony Bertuca at (312) 744-5506.

**Department of Business Affairs and Consumer Protection**

# City of Chicago

O2015-2036

Office of the City Clerk

Document Tracking Sheet

| | |
|---|---|
| **Meeting Date:** | 3/18/2015 |
| **Sponsor(s):** | Osterman (48) |
| **Type:** | Ordinance |
| **Title:** | Sidewalk cafe(s) for Andies Restaurant |
| **Committee(s) Assignment:** | Committee on Transportation and Public Way |

ORDINANCE
ANDIES RESTAURANT
Acct. No. 69723 - 1
Permit No. 1117561

*Be It Ordained by the City Council of the City of Chicago:*

Permission and authority are hereby given and granted to ANDIES RESTAURANT upon the terms and subject to the conditions of this ordinance, to maintain and use a portion of the public right of way for a sidewalk cafe adjacent to its premises located at 5253 N. Clark St.. Said sidewalk cafe area #1 shall be fifty (50) feet in length and six (6) feet in width for a total of three hundred (300) square feet and shall allow six (6) feet of clear space from the face of the curb/building line along N. Clark Street. The compensation for said space and the days and hours of operation for the sidewalk cafe shall be as follows:

Sunday through Thursday 10:30 a.m. to 12:00 midnight Friday and Saturday 10:00 a.m. to 12:00 midnight
Compensation: $600.00
SEATING CAPACITY: 24

Sidewalk Cafe Permit and approved plan must be posted at all times.

This grant of privilege #1117561 for a sidewalk cafe shall be subject to the provisions of Section 10-28-800 though 10-28-885 of the Municipal Code of Chicago and the directions of the Commissioner of Department of Business Affairs and Consumer Protection, the Commissioner of Streets and Sanitation, and the Commissioner of Transportation.

The permit holder agrees to hold the City of Chicago harmless for any damage, relocation or replacement costs associated with damage, relocation or removal of private property caused by the City performing work in the public way.

Authority for the above named privilege is herein given and granted from and after March 1, 2015 through and including December 1, 2015.

Alderman _____

Harry Osterman 48th Ward

**Department of Business Affairs and Consumer Protection**
Small Business Center - Public Way Use Unit
City Hall - 121 N LaSalle Street, Room 800 • Chicago, IL 60602
312-74-GOBIZ / 312-744-6249 • (312) 744-1944 (TTY)
http://www.cityofchicago.org/bacp

**03/18/2015**

Alderman **Harry Osterman**
Ward # **48**
City of Chicago
City Hall, Room **300**
121 North LaSalle Street
Chicago, Illinois 60602

Re: An ordinance to use and maintain a portion of the public right-of-way for **one (1) sidewalk cafe(s)** for **ANDIES RESTAURANT**, adjacent to the premises known as **5253 N. Clark St.**.

Dear Alderman **Harry Osterman**:

The applicant referenced above has requested the use of the public right-of-way for a **sidewalk cafe(s)**. An ordinance has been prepared by the Department of Business Affairs and Consumer Protection – Small Business Center - Public Way Use Unit for presentation to the City Council. Because this request was made for properties located in your ward, as approved by you as per the attached, I respectfully request that you introduce the attached ordinance at the next City Council meeting.

If you have any questions regarding this ordinance, please contact Anthony Bertuca at (312) 744-5506.

**Department of Business Affairs and Consumer Protection**

# City of Chicago

O2015-2037

## Office of the City Clerk

## Document Tracking Sheet

| | |
|---|---|
| **Meeting Date:** | 3/18/2015 |
| **Sponsor(s):** | Osterman (48) |
| **Type:** | Ordinance |
| **Title:** | Sidewalk cafe(s) for Ann Sather Restaurant Granville |
| **Committee(s) Assignment:** | Committee on Transportation and Public Way |

ORDINANCE
Ann Sather Restaurant Granville
Acct. No. 2962 - 10
Permit No. 1117732

*Be It Ordained by the City Council of the City of Chicago:*

Permission and authority are hereby given and granted to Ann Sather Restaurant Granville upon the terms and subject to the conditions of this ordinance, to maintain and use a portion of the public right of way for a sidewalk cafe adjacent to its premises located at 1145-1147 W. Granville Ave.. Said sidewalk cafe area #1 shall be twenty-four point five (24.5) feet in length and thirteen point seven five (13.75) feet in width for a total of three hundred thirty-six point eight eight (336.88) square feet and shall allow six (6) feet of clear space from the face of the curb/building line along Granville. The compensation for said space and the days and hours of operation for the sidewalk cafe shall be as follows:

Monday-Sunday 8:00 am - 4:00 pm
Compensation: $600.00
SEATING CAPACITY: 30

Sidewalk Cafe Permit and approved plan must be posted at all times.

This grant of privilege #1117732 for a sidewalk cafe shall be subject to the provisions of Section 10-28-800 though 10-28-885 of the Municipal Code of Chicago and the directions of the Commissioner of Department of Business Affairs and Consumer Protection, the Commissioner of Streets and Sanitation, and the Commissioner of Transportation.

The permit holder agrees to hold the City of Chicago harmless for any damage, relocation or replacement costs associated with damage, relocation or removal of private property caused by the City performing work in the public way.

Authority for the above named privilege is herein given and granted from and after March 1, 2015 through and including December 1, 2015.

Alderman _____

Harry Osterman 48th Ward

**Department of Business Affairs and Consumer Protection**
Small Business Center - Public Way Use Unit
City Hall - 121 N. LaSalle Street, Room 800 • Chicago, IL 60602
312-74-GOBIZ / 312-744-6249 • (312) 744-1944 (TTY)
http://www.cityofchicago.org/bacp

**03/18/2015**

Alderman **Harry Osterman**
Ward # **48**
City of Chicago
City Hall, Room **300**
121 North LaSalle Street
Chicago, Illinois 60602

Re: An ordinance to use and maintain a portion of the public right-of-way for **one (1) sidewalk cafe(s)** for **Ann Sather Restaurant Granville**, adjacent to the premises known as **1145-1147 W. Granville Ave.**.

Dear Alderman **Harry Osterman**:

The applicant referenced above has requested the use of the public right-of-way for a **sidewalk cafe(s)**. An ordinance has been prepared by the Department of Business Affairs and Consumer Protection – Small Business Center - Public Way Use Unit for presentation to the City Council. Because this request was made for properties located in your ward, as approved by you as per the attached, I respectfully request that you introduce the attached ordinance at the next City Council meeting.

If you have any questions regarding this ordinance, please contact Anthony Bertuca at (312) 744-5506.

**Department of Business Affairs and Consumer Protection**

# City of Chicago

O2015-2039

Office of the City Clerk

Document Tracking Sheet

| | |
|---|---|
| **Meeting Date:** | 3/18/2015 |
| **Sponsor(s):** | Osterman (48) |
| **Type:** | Ordinance |
| **Title:** | Sidewalk cafe(s) for Ellipsis Coffeehouse LLC |
| **Committee(s) Assignment:** | Committee on Transportation and Public Way |

ORDINANCE
ELLIPSIS COFFEEHOUSE LLC
Acct. No. 379370 - 1
Permit No. 1117896

*Be It Ordained by the City Council of the City of Chicago:*

Permission and authority are hereby given and granted to ELLIPSIS COFFEEHOUSE LLC upon the terms and subject to the conditions of this ordinance, to maintain and use a portion of the public right of way for a sidewalk cafe adjacent to its premises located at 1259 W. Devon Ave.. Said sidewalk cafe area #1 shall be fourteen (14) feet in length and eleven (11) feet in width for a total of one hundred fifty-four (154) square feet and shall allow six (6) feet of clear space from the face of the curb/building line along W. Devon Avenue. The compensation for said space and the days and hours of operation for the sidewalk cafe shall be as follows:

Monday through Sunday 8:00 a.m. to 9:00 p.m.
Compensation: $600.00
SEATING CAPACITY: 15

Sidewalk Cafe Permit and approved plan must be posted at all times.

This grant of privilege #1117896 for a sidewalk cafe shall be subject to the provisions of Section 10-28-800 though 10-28-885 of the Municipal Code of Chicago and the directions of the Commissioner of Department of Business Affairs and Consumer Protection, the Commissioner of Streets and Sanitation, and the Commissioner of Transportation.

The permit holder agrees to hold the City of Chicago harmless for any damage, relocation or replacement costs associated with damage, relocation or removal of private property caused by the City performing work in the public way.

Authority for the above named privilege is herein given and granted from and after March 1, 2015 through and including December 1, 2015.

Alderman _____

Harry Osterman 48th Ward

**Department of Business Affairs and Consumer Protection**
Small Business Center - Public Way Use Unit
City Hall - 121 N. LaSalle Street, Room 800 • Chicago, IL 60602
312-74-GOBIZ / 312-744-6249 • (312) 744-1944 (TTY)
http //www.cityofchicago.org/bacp

**03/18/2015**

Alderman **Harry Osterman**
Ward # **48**
City of Chicago
City Hall, Room **300**
121 North LaSalle Street
Chicago, Illinois 60602

Re: An ordinance to use and maintain a portion of the public right-of-way for **one (1) sidewalk cafe(s)** for **ELLIPSIS COFFEEHOUSE LLC**, adjacent to the premises known as **1259 W. Devon Ave.**.

Dear Alderman **Harry Osterman**:

The applicant referenced above has requested the use of the public right-of-way for a **sidewalk cafe(s)**. An ordinance has been prepared by the Department of Business Affairs and Consumer Protection – Small Business Center - Public Way Use Unit for presentation to the City Council. Because this request was made for properties located in your ward, as approved by you as per the attached, I respectfully request that you introduce the attached ordinance at the next City Council meeting.

If you have any questions regarding this ordinance, please contact Anthony Bertuca at (312) 744-5506.

**Department of Business Affairs and Consumer Protection**

# City of Chicago

O2015-2040

## Office of the City Clerk

## Document Tracking Sheet

| | |
|---|---|
| **Meeting Date:** | 3/18/2015 |
| **Sponsor(s):** | Osterman (48) |
| **Type:** | Ordinance |
| **Title:** | Sidewalk cafe(s) for Le's Pho |
| **Committee(s) Assignment:** | Committee on Transportation and Public Way |

ORDINANCE
LE'S PHO
Acct. No. 15510 - 2
Permit No. 1117742

*Be It Ordained by the City Council of the City of Chicago:*

Permission and authority are hereby given and granted to LE'S PHO upon the terms and subject to the conditions of this ordinance, to maintain and use a portion of the public right of way for a sidewalk cafe adjacent to its premises located at 4925 N. Broadway . Said sidewalk cafe area #1 shall be thirty-one point one seven (31.17) feet in length and ten point seven five (10.75) feet in width for a total of three hundred thirty-five point zero eight (335.08) square feet and shall allow six (6) feet of clear space from the face of the curb/building line along N. Broadway. The compensation for said space and the days and hours of operation for the sidewalk cafe shall be as follows:

Sunday through Saturday 8:00 a.m. to 9:00 p.m.
Compensation: $600.00
SEATING CAPACITY: 39

Sidewalk Cafe Permit and approved plan must be posted at all times.

This grant of privilege #1117742 for a sidewalk cafe shall be subject to the provisions of Section 10-28-800 though 10-28-885 of the Municipal Code of Chicago and the directions of the Commissioner of Department of Business Affairs and Consumer Protection, the Commissioner of Streets and Sanitation, and the Commissioner of Transportation.

The permit holder agrees to hold the City of Chicago harmless for any damage, relocation or replacement costs associated with damage, relocation or removal of private property caused by the City performing work in the public way.

Authority for the above named privilege is herein given and granted from and after March 1, 2015 through and including December 1, 2015.

Alderman _____

Harry Osterman 48th Ward

**Department of Business Affairs and Consumer Protection**
Small Business Center - Public Way Use Unit
City Hall - 121 N LaSalle Street, Room 800 • Chicago, IL 60602
312-74-GOBIZ / 312-744-6249 • (312) 744-1944 (TTY)
http://www.cityofchicago.org/bacp

**03/18/2015**

Alderman **Harry Osterman**
Ward # **48**
City of Chicago
City Hall, Room **300**
121 North LaSalle Street
Chicago, Illinois 60602

Re: An ordinance to use and maintain a portion of the public right-of-way for **one (1) sidewalk cafe(s)** for **LE'S PHO**, adjacent to the premises known as **4925 N. Broadway** .

Dear Alderman **Harry Osterman**:

The applicant referenced above has requested the use of the public right-of-way for a **sidewalk cafe(s)**. An ordinance has been prepared by the Department of Business Affairs and Consumer Protection – Small Business Center - Public Way Use Unit for presentation to the City Council. Because this request was made for properties located in your ward, as approved by you as per the attached, I respectfully request that you introduce the attached ordinance at the next City Council meeting.

If you have any questions regarding this ordinance, please contact Anthony Bertuca at (312) 744-5506.

**Department of Business Affairs and Consumer Protection**

# City of Chicago

O2015-2041

## Office of the City Clerk

## Document Tracking Sheet

| | |
|---|---|
| **Meeting Date:** | 3/18/2015 |
| **Sponsor(s):** | Osterman (48) |
| **Type:** | Ordinance |
| **Title:** | Sidewalk cafe(s) for Ras Dashen Ethiopian Restaurant, Inc. |
| **Committee(s) Assignment:** | Committee on Transportation and Public Way |

ORDINANCE
RAS DASHEN ETHIOPIAN RESTAURANT INC
Acct. No. 210736 - 1
Permit No. 1117641

*Be It Ordained by the City Council of the City of Chicago:*

Permission and authority are hereby given and granted to RAS DASHEN ETHIOPIAN RESTAURANT INC upon the terms and subject to the conditions of this ordinance, to maintain and use a portion of the public right of way for a sidewalk cafe adjacent to its premises located at 5844-5846 N. Broadway . Said sidewalk cafe area #1 shall be twenty-seven (27) feet in length and eight point five (8.5) feet in width for a total of two hundred twenty-nine point five (229.5) square feet and shall allow six (6) feet of clear space from the face of the curb/building line along NORTH BROADWAY. The compensation for said space and the days and hours of operation for the sidewalk cafe shall be as follows:

MONDAY THRU SUNDAY 12:00 PM - 10:00 PM
Compensation: $600.00
SEATING CAPACITY: 14

Sidewalk Cafe Permit and approved plan must be posted at all times.

This grant of privilege #1117641 for a sidewalk cafe shall be subject to the provisions of Section 10-28-800 though 10-28-885 of the Municipal Code of Chicago and the directions of the Commissioner of Department of Business Affairs and Consumer Protection, the Commissioner of Streets and Sanitation, and the Commissioner of Transportation.

The permit holder agrees to hold the City of Chicago harmless for any damage, relocation or replacement costs associated with damage, relocation or removal of private property caused by the City performing work in the public way.

Authority for the above named privilege is herein given and granted from and after March 1, 2015 through and including December 1, 2015.

Alderman _____

Harry Osterman 48th Ward

**Department of Business Affairs and Consumer Protection**
Small Business Center - Public Way Use Unit
City Hall - 121 N. LaSalle Street, Room 800 • Chicago, IL 60602
312-74-GOBIZ / 312-744-6249 • (312) 744-1944 (TTY)
http://www.cityofchicago.org/bacp

**03/18/2015**

Alderman **Harry Osterman**
Ward # **48**
City of Chicago
City Hall, Room **300**
121 North LaSalle Street
Chicago, Illinois 60602

Re: An ordinance to use and maintain a portion of the public right-of-way for **one (1) sidewalk cafe(s)** for **RAS DASHEN ETHIOPIAN RESTAURANT INC**, adjacent to the premises known as **5844-5846 N. Broadway** .

Dear Alderman **Harry Osterman**:

The applicant referenced above has requested the use of the public right-of-way for a **sidewalk cafe(s)**. An ordinance has been prepared by the Department of Business Affairs and Consumer Protection – Small Business Center - Public Way Use Unit for presentation to the City Council. Because this request was made for properties located in your ward, as approved by you as per the attached, I respectfully request that you introduce the attached ordinance at the next City Council meeting.

If you have any questions regarding this ordinance, please contact Anthony Bertuca at (312) 744-5506.

**Department of Business Affairs and Consumer Protection**

# City of Chicago

O2015-2044

## Office of the City Clerk

## Document Tracking Sheet

| | |
|---|---|
| **Meeting Date:** | 3/18/2015 |
| **Sponsor(s):** | Osterman (48) |
| **Type:** | Ordinance |
| **Title:** | Sidewalk cafe(s) for Zanzibar Cafe and Ice Cream Shoppe |
| **Committee(s) Assignment:** | Committee on Transportation and Public Way |

ORDINANCE
ZANZIBAR CAFE AND ICE CREAM SHOPPE
Acct. No. 395666 - 1
Permit No. 1117667

*Be It Ordained by the City Council of the City of Chicago:*

Permission and authority are hereby given and granted to ZANZIBAR CAFE AND ICE CREAM SHOPPE upon the terms and subject to the conditions of this ordinance, to maintain and use a portion of the public right of way for a sidewalk cafe adjacent to its premises located at 1036 W. Bryn Mawr Ave.. Said sidewalk cafe area #1 shall be eighteen (18) feet in length and seven point six seven (7.67) feet in width for a total of one hundred thirty-eight point zero six (138.06) square feet and shall allow six (6) feet of clear space from the face of the curb/building line along N. Kenmore Avenue. The compensation for said space and the days and hours of operation for the sidewalk cafe shall be as follows:

Monday through Saturday 8:00 a.m. to 9:00 p.m. Sunday 9:00 a.m. to 9:00 p.m.
Compensation: $600.00
SEATING CAPACITY: 18

Sidewalk Cafe Permit and approved plan must be posted at all times.

This grant of privilege #1117667 for a sidewalk cafe shall be subject to the provisions of Section 10-28-800 though 10-28-885 of the Municipal Code of Chicago and the directions of the Commissioner of Department of Business Affairs and Consumer Protection, the Commissioner of Streets and Sanitation, and the Commissioner of Transportation.

The permit holder agrees to hold the City of Chicago harmless for any damage, relocation or replacement costs associated with damage, relocation or removal of private property caused by the City performing work in the public way.

Authority for the above named privilege is herein given and granted from and after March 1, 2015 through and including December 1, 2015.

Alderman _____

Harry Osterman 48th Ward

**Department of Business Affairs and Consumer Protection**
Small Business Center - Public Way Use Unit
City Hall - 121 N. LaSalle Street, Room 800 • Chicago, IL 60602
312-74-GOBIZ / 312-744-6249 • (312) 744-1944 (TTY)
http //www.cityofchicago org/bacp

**03/18/2015**

Alderman **Harry Osterman**
Ward # **48**
City of Chicago
City Hall, Room **300**
121 North LaSalle Street
Chicago, Illinois 60602

Re: An ordinance to use and maintain a portion of the public right-of-way for **one (1) sidewalk cafe(s)** for **ZANZIBAR CAFE AND ICE CREAM SHOPPE**, adjacent to the premises known as **1036 W. Bryn Mawr Ave.**.

Dear Alderman **Harry Osterman**:

The applicant referenced above has requested the use of the public right-of-way for a **sidewalk cafe(s)**. An ordinance has been prepared by the Department of Business Affairs and Consumer Protection – Small Business Center - Public Way Use Unit for presentation to the City Council. Because this request was made for properties located in your ward, as approved by you as per the attached, I respectfully request that you introduce the attached ordinance at the next City Council meeting.

If you have any questions regarding this ordinance, please contact Anthony Bertuca at (312) 744-5506.

**Department of Business Affairs and Consumer Protection**

# City of Chicago

O2015-2034

## Office of the City Clerk

## Document Tracking Sheet

| | |
|---|---|
| **Meeting Date:** | 3/18/2015 |
| **Sponsor(s):** | Moore (49) |
| **Type:** | Ordinance |
| **Title:** | Sidewalk cafe(s) for 63 Bar & Grill |
| **Committee(s) Assignment:** | Committee on Transportation and Public Way |

ORDINANCE
63 BAR & GRILL
Acct. No. 377262 - 1
Permit No. 1117835

*Be It Ordained by the City Council of the City of Chicago:*

Permission and authority are hereby given and granted to 63 BAR & GRILL upon the terms and subject to the conditions of this ordinance, to maintain and use a portion of the public right of way for a sidewalk cafe adjacent to its premises located at 6341-6343 N. Broadway . Said sidewalk cafe area #1 shall be forty-six (46) feet in length and ten (10) feet in width for a total of four hundred sixty (460) square feet and shall allow six (6) feet of clear space from the face of the curb/building line along N. Broadway. The compensation for said space and the days and hours of operation for the sidewalk cafe shall be as follows:

Monday through Sunday 11:00 a.m. to 12:00 midnight
Compensation: $600.00
SEATING CAPACITY: 32

Sidewalk Cafe Permit and approved plan must be posted at all times.

This grant of privilege #1117835 for a sidewalk cafe shall be subject to the provisions of Section 10-28-800 though 10-28-885 of the Municipal Code of Chicago and the directions of the Commissioner of Department of Business Affairs and Consumer Protection, the Commissioner of Streets and Sanitation, and the Commissioner of Transportation.

The permit holder agrees to hold the City of Chicago harmless for any damage, relocation or replacement costs associated with damage, relocation or removal of private property caused by the City performing work in the public way.

Authority for the above named privilege is herein given and granted from and after March 1, 2015 through and including December 1, 2015.

Alderman _____

Joe Moore 49th Ward

**Department of Business Affairs and Consumer Protection**
Small Business Center - Public Way Use Unit
City Hall - 121 N. LaSalle Street, Room 800 • Chicago, IL 60602
312-74-GOBIZ / 312-744-6249 • (312) 744-1944 (TTY)
http://www.cityofchicago.org/bacp

**03/18/2015**

Alderman **Joe Moore**
Ward # **49**
City of Chicago
City Hall, Room **300**
121 North LaSalle Street
Chicago, Illinois 60602

Re: An ordinance to use and maintain a portion of the public right-of-way for **one (1) sidewalk cafe(s)** for **63 BAR & GRILL**, adjacent to the premises known as **6341-6343 N. Broadway** .

Dear Alderman **Joe Moore**:

The applicant referenced above has requested the use of the public right-of-way for a **sidewalk cafe(s)**. An ordinance has been prepared by the Department of Business Affairs and Consumer Protection – Small Business Center - Public Way Use Unit for presentation to the City Council. Because this request was made for properties located in your ward, as approved by you as per the attached, I respectfully request that you introduce the attached ordinance at the next City Council meeting.

If you have any questions regarding this ordinance, please contact Anthony Bertuca at (312) 744-5506.

**Department of Business Affairs and Consumer Protection**

# City of Chicago

O2015-2033

## Office of the City Clerk

## Document Tracking Sheet

| | |
|---|---|
| **Meeting Date:** | 3/18/2015 |
| **Sponsor(s):** | Silverstein (50) |
| **Type:** | Ordinance |
| **Title:** | Sidewalk cafe(s) for Via Veneto |
| **Committee(s) Assignment:** | Committee on Transportation and Public Way |

ORDINANCE
VIA VENETO
Acct. No. 5350 - 3
Permit No. 1117739

*Be It Ordained by the City Council of the City of Chicago:*

Permission and authority are hereby given and granted to VIA VENETO upon the terms and subject to the conditions of this ordinance, to maintain and use a portion of the public right of way for a sidewalk cafe adjacent to its premises located at 6340 N. Lincoln Ave.. Said sidewalk cafe area #1 shall be sixty-five (65) feet in length and twelve (12) feet in width for a total of seven hundred eighty (780) square feet and shall allow six (6) feet of clear space from the face of the curb/building line along N. Lincoln Ave.. The compensation for said space and the days and hours of operation for the sidewalk cafe shall be as follows:

Monday through Sunday 11:00 a.m. to 11:00 pm.
Compensation: $858.00
SEATING CAPACITY: 74

Sidewalk Cafe Permit and approved plan must be posted at all times.

This grant of privilege #1117739 for a sidewalk cafe shall be subject to the provisions of Section 10-28-800 though 10-28-885 of the Municipal Code of Chicago and the directions of the Commissioner of Department of Business Affairs and Consumer Protection, the Commissioner of Streets and Sanitation, and the Commissioner of Transportation.

The permit holder agrees to hold the City of Chicago harmless for any damage, relocation or replacement costs associated with damage, relocation or removal of private property caused by the City performing work in the public way.

Authority for the above named privilege is herein given and granted from and after March 1, 2015 through and including December 1, 2015.

Alderman 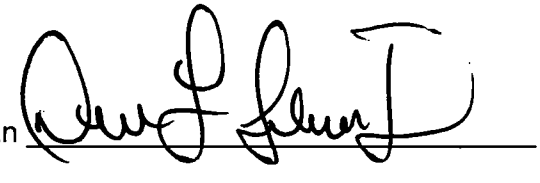

Debra L. Silverstein 50th Ward

**Department of Business Affairs and Consumer Protection**
Small Business Center - Public Way Use Unit
City Hall - 121 N. LaSalle Street, Room 800 • Chicago, IL 60602
312-74-GOBIZ / 312-744-6249 • (312) 744-1944 (TTY)
http://www.cityofchicago.org/bacp

**03/18/2015**

Alderman **Debra L. Silverstein**
Ward # **50**
City of Chicago
City Hall, Room **203**
121 North LaSalle Street
Chicago, Illinois 60602

Re: An ordinance to use and maintain a portion of the public right-of-way for **one (1) sidewalk cafe(s)** for **VIA VENETO**, adjacent to the premises known as **6340 N. Lincoln Ave.**.

Dear Alderman **Debra L. Silverstein**:

The applicant referenced above has requested the use of the public right-of-way for a **sidewalk cafe(s)**. An ordinance has been prepared by the Department of Business Affairs and Consumer Protection – Small Business Center - Public Way Use Unit for presentation to the City Council. Because this request was made for properties located in your ward, as approved by you as per the attached, I respectfully request that you introduce the attached ordinance at the next City Council meeting.

If you have any questions regarding this ordinance, please contact Anthony Bertuca at (312) 744-5506.

**Department of Business Affairs and Consumer Protection**

# City of Chicago

Office of the City Clerk

Document Tracking Sheet

Or2015-162

| | |
|---|---|
| **Meeting Date:** | 3/18/2015 |
| **Sponsor(s):** | Moreno (1) |
| **Type:** | Order |
| **Title:** | Issuance of permits for sign(s)/signboard(s) at 1656 N Bosworth Ave |
| **Committee(s) Assignment:** | Committee on Zoning, Landmarks and Building Standards |

Committee on Buildings

ORDERED, That the Commissioner of Building is hereby directed to issue a sign permit to:

Lincoln Services, Inc.
P.O. Box 64479
Chicago, IL 60664

For the erection of a sign/signboard over 24 feet in height and or over 100 square feet (in area of one face) at:

1656 N. Bosworth

---

Dimensions: Length 36'6" Height 4'6".

Height above grade / roof to top of sign 45'.

TOTAL SQUARE FOOT AREA 164.

Application #100578603

Such sign(s) shall comply with all applicable provisions of Title 17 of the Chicago Zoning Ordinance and all other applicable provisions of the Municipal Code of the City of Chicago governing the construction and maintenance of outdoor signs, signboards and structures.

Joe Moreno

Alderman, 1st Ward

27' 6" x 4' 6"
LUXURY PROPERTY MANAGEMENT
LP
1556

CITY OF CHICAGO

# DEPARTMENT OF BUILDINGS

## Sign Permit Application

| APPROVAL NUMBER | APPLICATION NUMBER | ANNUAL FEE | WORK CODE | DRAWINGS ATTACHED |
|---|---|---|---|---|
| | 100578604 | | | ☐ YES ☐ NO |

DATE OF APPLICATION: 01/24/2015

ADDRESS OF SIGN: 1656 N BOSWORTH AVE, 60642-

BUILDING:

ORIGINAL PERMIT NUMBER:

TYPE OF PERMIT: NEW CONSTRUCTION (SIGN)

PAYER OF ANNUAL INSPECTION
MGMT, LLC, LUXURY PROPERTY
1656 N BOSWORTH AVE
CHICAGO, IL 60642
(312)805-3205

SIGN MANUFACTURER: CIRCLE GRAPHICS

ADDRESS WHERE SIGN CAN BE SEEN PRIOR TO ERECTION:

TICKET NUMBER: 0

REINSPECTION CONTROL NUMBER:

TYPE OF SUPPORT FOR SIGN: BUILDING

SIGN BOARD SUPPORT MEMBERS: OTHER

| | |
|---|---|
| ANNUAL FEE | |
| CONSTRUCTION FEE | 400.00 |
| 1017 B FEE | |
| TOTAL FEE | 400.00 |
| AMOUNT PAID | 200.00 |
| BALANCE DUE | $ 200.00 |

Check # for Zoning

Check # for DCAP

TYPE OF SIGN: FLAT OR BOX

| LENGTH FT | LENGTH IN | HEIGHT FT. | HEIGHT IN. |
|---|---|---|---|
| 27 | 6 | 4 | 6 |

| AREA SQ FT | WEIGHT LBS. |
|---|---|
| 124 | 100 |

SIGN HEIGHT ABOVE GRADE/ROOF FT.: 45

SHAPE OF SIGN: REGULAR

SIGN WILL READ
LUXURY PROPERTY MGMT

NO. OF LAMPS:

TOTAL WATTAGE:

TYPE OF LAMP:

NO OF BALLAST/TRANSFORMERS:

INPUT OF TRANSFORMERS:

CONTRACTOR WILL INSTALL: [N] FEEDERS [N] CUSTOMER LEADS

TYPE OF SWITCH:

LOCATION OF SWITCH:

SIGN LOCATION
ERECT FLAT WALL SIGN ON EAST ELEVATION FOR PROPERTY MANAGEMENT

The undersigned certify that the statements in this application are true and correct and that all work done under the proposed permit will conform to the requirements of the Chicago Municipal Code

| | REG NO |
|---|---|
| ELECT CONTR | |
| ADDRESS | |
| SUPERVISOR SIGNATURE | |

| BOND NO | REG NO N93194 |
|---|---|
| SIGN ERECTOR: LINCOLN SERVICES | SIGNER |
| ADDRESS: P.O. BOX 64479<br>CHICAGO IL, 60664 | |
| SIGNATURE | |

The permit issued on this application will authorize only signs here applied for. If other signs are to be erected they must be covered by additional permits

**City of Chicago**
**Rahm Emanuel, Mayor**

**Department of Buildings**
**Felicia Davis, Commissioner**

TYPE OF BUSINESS

COMMERCIAL Other:

Name: LUXURY PROPERTY MANAGEMENT

LIC #:

Renewal

Projects Over:

[Y] Private Property

[N] Public Way Grant Permit #:

[ ] Planned Development/Manufacturing PMD/PD#:

Zoning District: B3 Other:

TYPE OF SIGN:

[ ] ADVERTISING [ ] ILLUMINATE [ ] MOVEABLE

[X] BUSINESS [ ] FLASHING

| | |
|---|---|
| TOTAL STREET FRONTAGE OF LOT (IN FEET) | 336 |
| TOTAL AREA OF NEW SIGN (SQ.FT.) | 124 |
| TOTAL AREA OF ALL SIGNS ON LOT (SQ.FT.) | 288 |
| HEIGHT OF SIGN ABOVE GRADE (TO TOP) | 49ft 6in |
| DISTANCE OF CURB LINE OUTER EDGE (ft) | 12 |
| DISTANCE OF STRUCTURE INNER EDGE (ft) | 12 |

DISTANCE FROM (ft):

| | |
|---|---|
| A. PUBLIC PARK (OVER 10 ACRES) | 1,000 |
| B. EXPRESSWAY (IF LESS THAN 1,000 FT.) | 100 |
| C. RESIDENCE DISTRICT (ADVERTISING SIGNS ONLY) | 50 |

IF REPLACEMENT SIGN OR CHANGE OF FACE, WHAT DOES THE EXISTING SIGN READ?

Original Payee:

**Landmark Hold:** [ ] **Status:**

ZONING (OFFICE USE ONLY)

SIGN BOND REQUIRED? [X] YES

COUNCIL ORDER REQUIRED [X] YES

IS SPECIAL PERMISSION REQUIRED FROM CHIEF ELECTRICAL

[ ] YES

IF YES, ATTACH LETTER OF REQUEST

TIME STAMP

| SIGN CLERK | APPROVED FOR PERMIT |
|---|---|
| | |

REMARKS

# City of Chicago

Office of the City Clerk

Document Tracking Sheet

Or2015-163

| | |
|---|---|
| **Meeting Date:** | 3/18/2015 |
| **Sponsor(s):** | Moreno (1) |
| **Type:** | Order |
| **Title:** | Issuance of permits for sign(s)/signboard(s) at 1184 N Milwaukee Ave |
| **Committee(s) Assignment:** | Committee on Zoning, Landmarks and Building Standards |

**ORDERED**, That the Commissioner of the Buildings Department is hereby directed to issue a sign permit to:

Sign Studio

3645 W. Irving Park Road

Chicago, IL 60618

for the erection of a sign / signboard 4 feet in height and over 100 square feet (in area of one face) at:

State Farm

Peter Grande, Agent

1184 N. Milwaukee Avenue

Chicago, IL

Dimensions: Length 42' 0"; Height 4'0"

Height above grade /roof to top of sign 9'0"

TOTAL SQUARE FOOT AREA 168 sq. ft.

Such sign(s) shall comply with all applicable provisions of TITLE 17 of the Chicago Zoning Ordinance and all other applicable provisions of the Municipal Code of the City of Chicago governing the construction and maintenance of outdoor signs, signboards and structures.

Proco Joe Moreno
Alderman, 1st Ward

CITY OF CHICAGO

# DEPARTMENT OF BUILDINGS

## Sign Permit Application

| APPROVAL NUMBER | APPLICATION NUMBER | ANNUAL FEE | WORK CODE | DRAWINGS ATTACHED |
|---|---|---|---|---|
| | 100577741 | | | ☒ YES ☐ NO |

DATE OF APPLICATION: 01/16/2015

ADDRESS OF SIGN: 1184 N MILWAUKEE AVE, 60642-

BUILDING:

ORIGINAL PERMIT NUMBER:

TYPE OF PERMIT: NEW CONSTRUCTION (SIGN)

PAYER OF ANNUAL INSPECTION
GRANDE, PETER
1184 N MILWAUKEE AVE
CHICAGO, IL 60642
(773)270-4600

SIGN MANUFACTURER: SIGN STUDIO

ADDRESS WHERE SIGN CAN BE SEEN PRIOR TO ERECTION:

TICKET NUMBER: 0

REINSPECTION CONTROL NUMBER:

TYPE OF SUPPORT FOR SIGN: AWNINGS

SIGN BOARD SUPPORT MEMBERS: STEEL

| | |
|---|---|
| ANNUAL FEE | |
| CONSTRUCTION FEE | 200.00 |
| 1017 B FEE | |
| TOTAL FEE | 200.00 |
| AMOUNT PAID | 200.00 |
| BALANCE DUE | |

Check # for Zoning

Check # for DCAP

TYPE OF SIGN: AWNING

| LENGTH | FT | IN | HEIGHT | FT | IN |
|---|---|---|---|---|---|
| | 42 | 0 | | 4 | 0 |

| AREA | SQ FT | WEIGHT | LBS |
|---|---|---|---|
| | 168 | | 110 |

SIGN HEIGHT ABOVE GRADE/ROOF: FT 9

SHAPE OF SIGN: REGULAR

SIGN WILL READ
STATE FARM

| NO OF LAMPS | TOTAL WATTAGE |
|---|---|
| 3 | 150 |

TYPE OF LAMP: OTHER

| NO OF BALLAST/TRANSFORMERS | INPUT OF TRANSFORMERS |
|---|---|
| 1 | 120V |

CONTRACTOR WILL INSTALL: [N] FEEDERS, [Y] CUSTOMER LEADS

TYPE OF SWITCH: SPECIAL

LOCATION OF SWITCH: OUTSIDE SIGN

SIGN LOCATION
AWNING & LIGHT FIXTURE
1184 N. MILWAUKEE CHICAGO IL 60642

The undersigned certify that the statements in this application are true and correct and that all work done under the proposed permit will conform to the requirements of the Chicago Municipal Code

| | REG NO. | BOND NO | REG NO |
|---|---|---|---|
| | E68756 | | N93117 |

ELECT CONTR: FULLER-BURRELL ELECTRIC CONTRA — ELECTR

ADDRESS
1424 N. LUNA AVE.
CHICAGO, IL 60651-

SUPERVISOR'S SIGNATURE

SIGN ERECTOR: SIGN STUDIO — SIGNER

ADDRESS
3645 W. IRVING PARK RD
CHICAGO IL, 60618-

SIGNATURE

The permit issued on this application will authorize only signs here applied for. If other signs are to be erected they must be covered by additional permits

**City of Chicago**
**Rahm Emanuel, Mayor**

**Department of Buildings**
**Felicia Davis, Commissioner**

TYPE OF BUSINESS

COMMERCIAL Other: INSURANCE

Name: STATE FARM

LIC #:

Renewal Date:

JAN 2 2 2015

Projects Over:

[N] Private Property

[Y] Public Way Grant Permit #: 1115991

[ ] Planned Development/Manufacturing PMD/PD#:

Zoning District: B3 Other:

TYPE OF SIGN:

[ ] ADVERTISING [X] ILLUMINATE [ ] MOVEABLE

[X] BUSINESS [ ] FLASHING

| | |
|---|---|
| TOTAL STREET FRONTAGE OF LOT (IN FEET) | 84 |
| TOTAL AREA OF NEW SIGN (SQ.FT.) | 168 |
| TOTAL AREA OF ALL SIGNS ON LOT (SQ.FT.) | 236 |
| HEIGHT OF SIGN ABOVE GRADE (TO TOP) | 13ft 0in |
| DISTANCE OF CURB LINE OUTER EDGE (ft) | 8 |
| DISTANCE OF STRUCTURE INNER EDGE (ft) | 10 |

DISTANCE FROM (ft)

| | |
|---|---|
| A. PUBLIC PARK (OVER 10 ACRES) | 1,033 |
| B EXPRESSWAY (IF LESS THAN 1,000 FT.) | 1,460 |
| C. RESIDENCE DISTRICT (ADVERTISING SIGNS ONLY) | 410 |

IF REPLACEMENT SIGN OR CHANGE OF FACE, WHAT DOES THE EXISTING SIGN READ?

Original Payee:

**Landmark Hold:** [ ] **Status:**

ZONING (OFFICE USE ONLY)

SIGN BOND REQUIRED? [ ] YES

COUNCIL ORDER REQUIRED [ ] YES

IS SPECIAL PERMISSION REQUIRED FROM CHIEF ELECTRICAL

[ ] YES

IF YES, ATTACH LETTER OF REQUEST

TIME STAMP

| SIGN CLERK | APPROVED FOR PERMIT |
|---|---|
| | |

REMARKS

APPROVED JAN 20 2015 PUBLIC WORKS

Department of Zoning
Room: 905 - City Hall
121 N. LaSalle Street
Chicago, IL 60602

AD

**SIGN TYPE:** Awning
**BUSINESS NAME:** State Farm
**LOCATION:** 1535 W. Division St. Chicago IL 60642

# AWNING

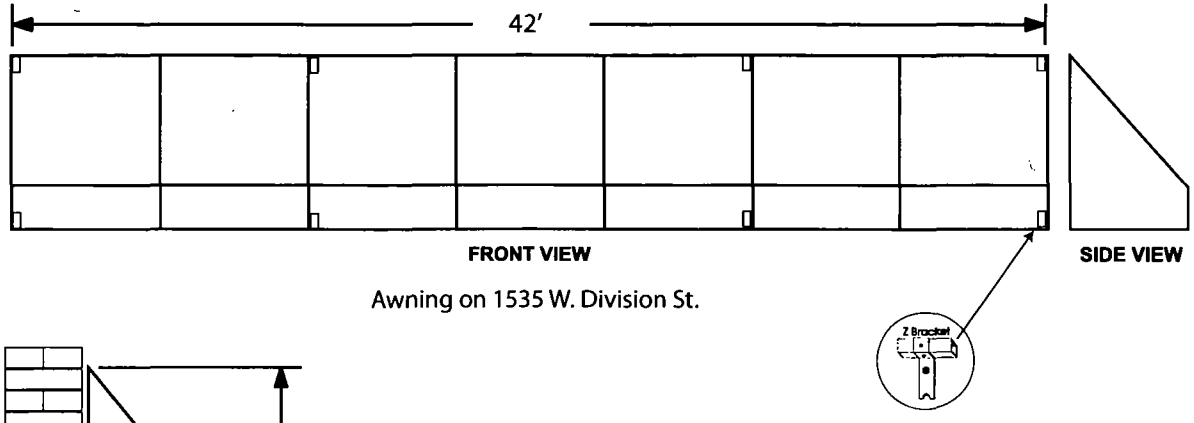


Awning on 1535 W. Division St.

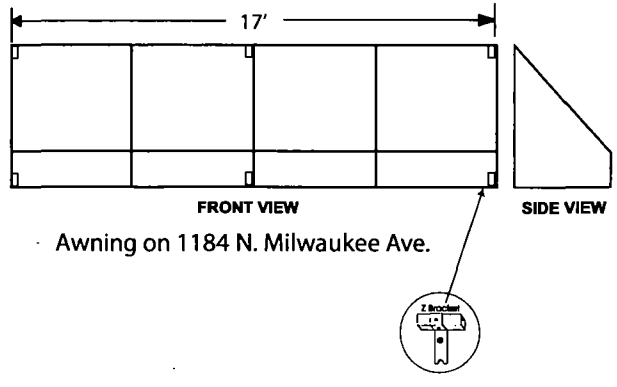


Awning on 1184 N. Milwaukee Ave.

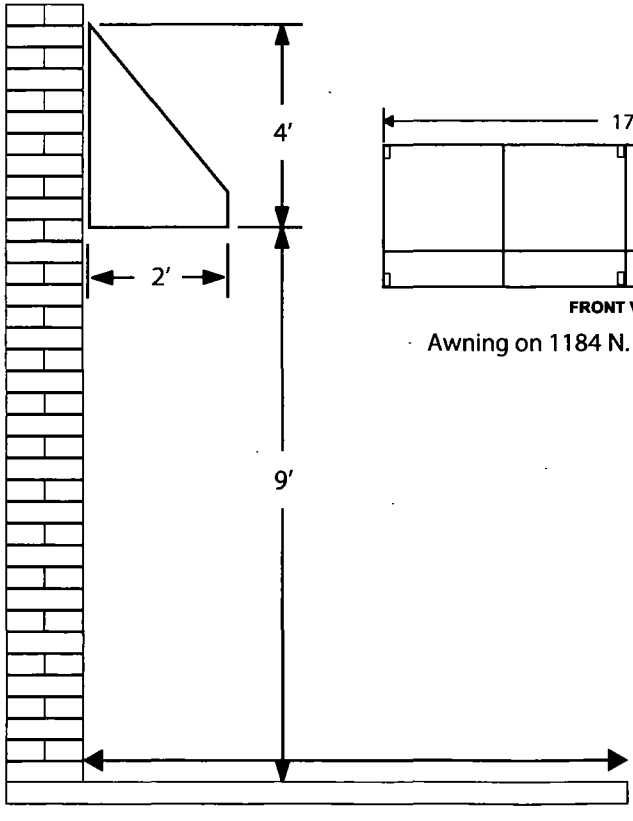


FRAME WALL MOUNTING BRACKET

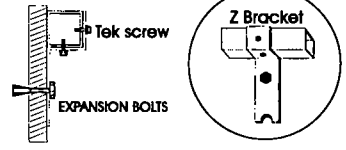


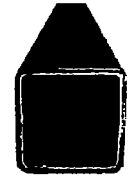

1X1 SQUARE GALVANIZED TUBE

Awning frames can easily be mounted with these bracket.
Made from 3/16 in hot rolled steel,
Two holes spaced equally for lagging into mortar are-
Provided to secure bracket to wall. There is also a 3/16 in. Lag screw.
Dare a tek screw for fastening the frame. Will accommodate a 3/8 in. Lag screw

17'
42'
4'
4'
StateFarm
Peter Grande, Agent
petergrande.org
773-270-4600

**SIGN TYPE:** Awning
**BUSINESS NAME:** State Farm
**LOCATION:** 1535 W. Division St. Chicago IL 60642

# GOOSENECK LIGHT FIXTURE

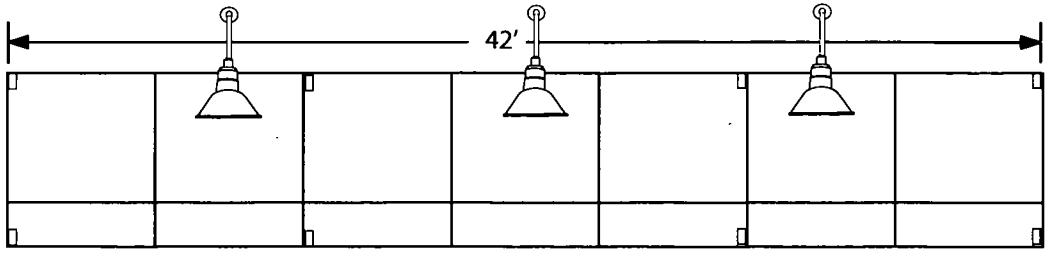


**Awning on Division St.**
3 Gooseneck Light Fixture

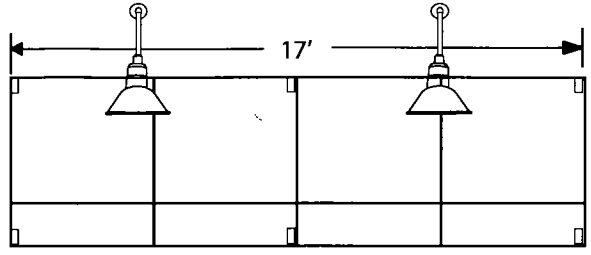


**Awning on Milwaukee Ave.**
2 Gooseneck Light Fixture

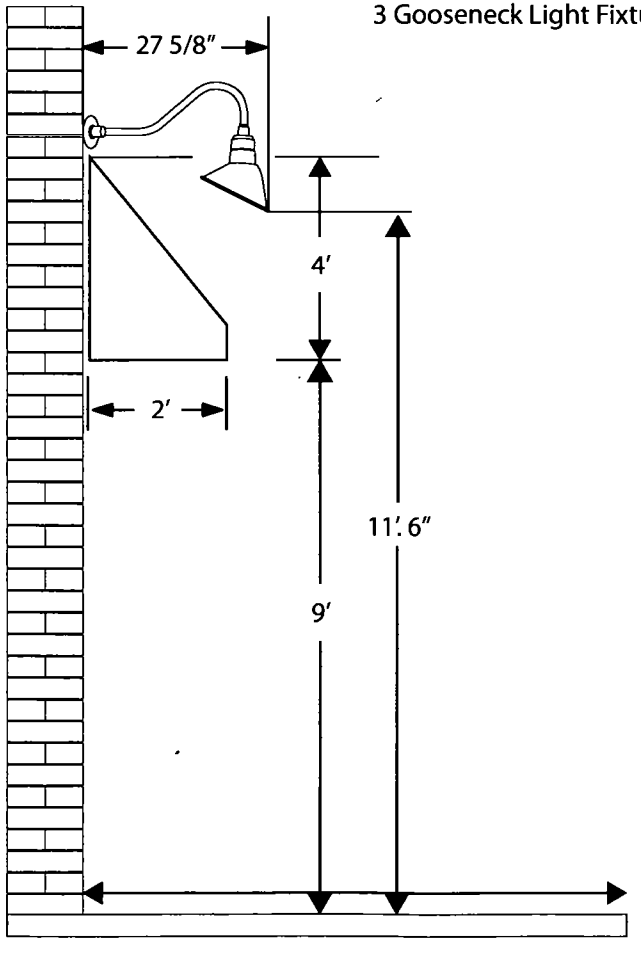


Sidewalk 10'

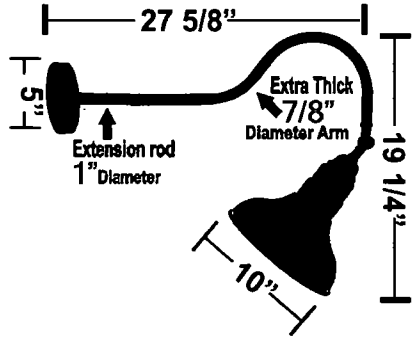


- **Arm** - Gooseneck ( 27 5/8" projection) Galv./Steel arm
- **Shade** - 10" diameter shade
- **LED Bulb** - 50 Watt Bulbs / 110-120V AC
- **Socket & Wall Mount Base** - pre-wired

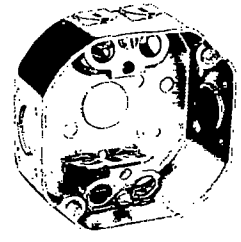

4" Metal Octagon Box/Galvanizing
1-1/2" Deep Box Electrical conduit

1/4 in. x 2-1/4 in.
Hex-Washer-Head Concrete Anchor

# City of Chicago

Or2015-164

## Office of the City Clerk

## Document Tracking Sheet

| | |
|---|---|
| **Meeting Date:** | 3/18/2015 |
| **Sponsor(s):** | Moreno (1) |
| **Type:** | Order |
| **Title:** | Issuance of permits for sign(s)/signboard(s) at 1360 N Ashland Ave |
| **Committee(s) Assignment:** | Committee on Zoning, Landmarks and Building Standards |

ORDERED, That the Commissioner of the Building Department is hereby directed to issue a sign permit to: (*Contractor's name and address*)

Olympic Signs
1130 N. Garfield Rd.
Lombard, IL 60148

For the erection of a sign / signboard over twenty-four (24) feet in height and / or over one hundred (100) square feet (in area of one face) at:

Lowe's
1360 N. Ashland Ave.
Chicago, IL

With the following Dimensions, height, and square foot area:

Dimensions: **Length:** 28'8" **feet** **Height** 7'0" **feet**
Height Above Grade / Roof to top of Sign: 14 **feet**
Total Square Foot Area: 201 **Square Feet**

Such signs shall comply with all provisions of Title 17 of the Chicago Zoning Ordinance and all other applicable provisions of the Municipal Code of the City of Chicago governing the construction and maintenance of outdoor signs, sign boards, and structures.

Joe Moreno
Alderman,
1st Ward

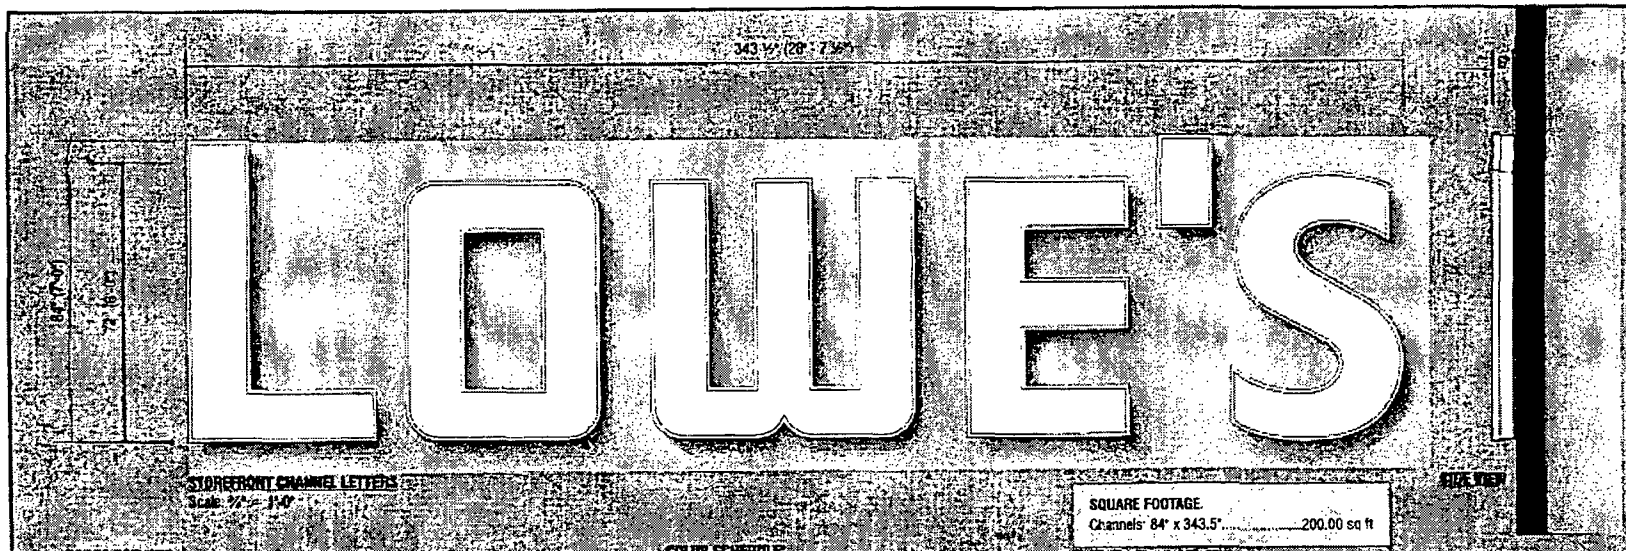


**SQUARE FOOTAGE**
Channels: 84" x 343.5"..... 200.00 sq ft

**SCOPE OF WORK:**
Manufacture and install set of internally illuminated Channel Letters.

**DESCRIPTION:**
**RETURNS & BACKS:** 5" returns. White (pre-finished) aluminum coil. Returns to have baffled drain-holes. Letter backs of Ultra White aluminum. Letter exteriors painted Ultra White.
**FACES:** Acrylic faces secured with 1" (face side) x 2" (return side) aluminum retainer trim.
**ILLUMINATION:** Channel letters are internally illuminated with GE LED modules.

**COLOR SCHEDULE**
- Returns = Formed aluminum pre-finish White (gloss)
- Face Retainer Trim = 1" (face side) x 2" (return side) aluminum angle
- Internal Illumination = GE Ultra White LEDs

| ELECTRICAL DATA | |
|---|---|
| Volts | 120V Primary - 24V Secondary |
| Total AMPS | 5.0 |
| Circuits | 1 |
| Visible Disconnect | (1) 20 Amp @ 120VAC |
| Power Supplies | (4) power supplies |

**UL NUMBER** Lowe's 7'-0" Channel Letters on South Elevation

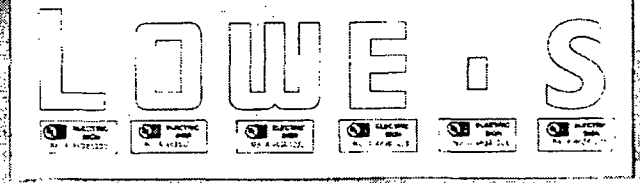


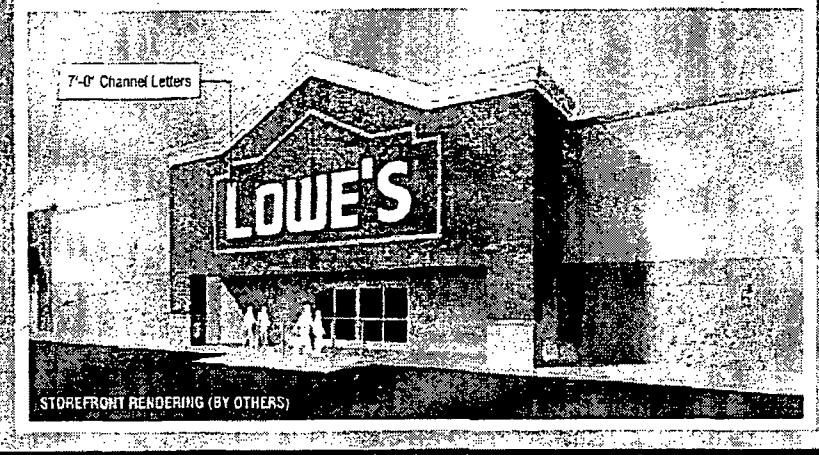


**LOWE'S** 1360 North Ashland Ave – CHICAGO, IL

Channel Letters on South Elevation

atlas SIGN INDUSTRIES
THE SIGN OF PERFORMANCE

**CORPORATE HEADQUARTERS**
1577 West Blue Heron Blvd., West Palm Beach, FL 33404
Phone: (561) 848-8883 | (800) 772-7512 Fax: (561) 848-4754

**NORTHEAST DIVISION**
717 Commerce Dr., Concord, NC 28025
Phone: (704) 786-7233 | (800) 279-7522 Fax: (704) 786-3843

www.atlassignindustries.us

This design / engineering is a common Atlas Sign Industries exclusive property until approved and accepted for purchase by client named on drawing. No part of design and or specifications may be duplicated without written authorization of Atlas Sign Industries.
© Copyright 20__

| | |
|---|---|
| Drawing No | 54063-3 |
| Sheet No | (3) OF (18) |
| Date | 01 / 15 / 2015 |
| Path | Home Improvement \| Lowes \| IL \| Chicago |
| PM | Jody Klutz |
| Drawn By | J. Seeger |
| Scale | As Shown |
| Revision 1 | |
| Revision 2 | |
| Revision 3 | |
| Revision 4 | |
| Revision 5 | |

LOWE'S
CHICAGO, IL

UNDERWRITERS LABORATORIES INC.
LISTED

Approved by:

Date:

- APPROVED AS SHOWN
- APPROVED AS NOTED
- CORRECT & RESUBMIT

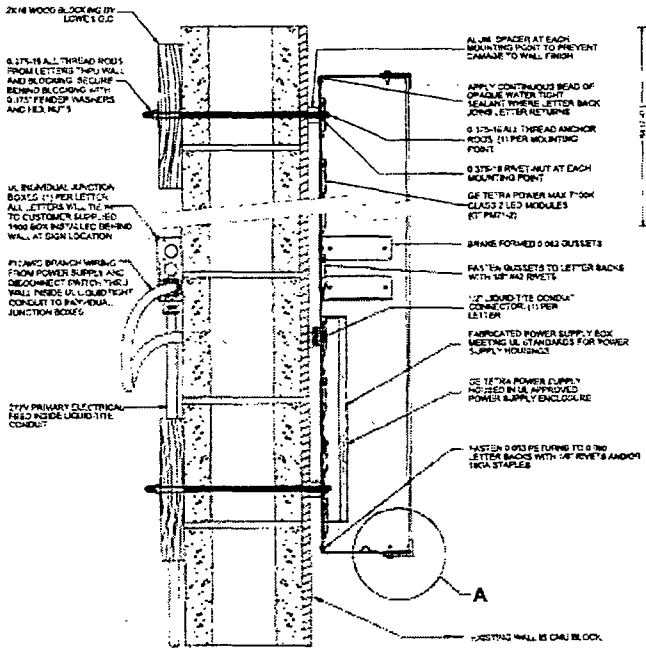


**SECTION THRU WALL & LETTERS**
(FRONT ELEVATION)

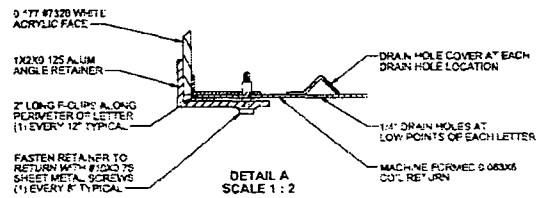


**DETAIL A**
**SCALE 1 : 2**

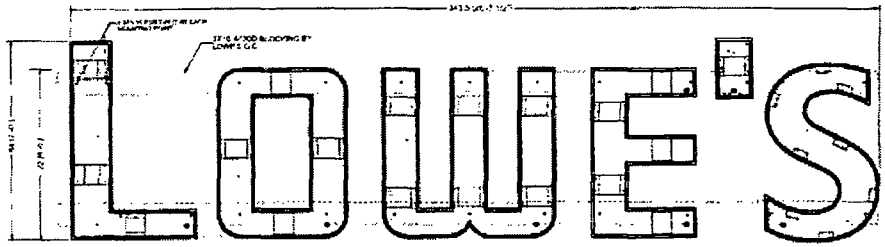


**LETTER ELEVATION SHOWING MOUNTING POINTS**

**MOUNTING SCHEDULE:**
L = (4) ANCHOR RODS
O = (4) ANCHOR RODS
W = (6) ANCHOR RODS
E = (4) ANCHOR RODS
' = (2) ANCHOR RODS
S = (4) ANCHOR RODS

**MATERIAL ESTIMATE** — Drwg # 045541- 0

Tetra® LED System

| CUSTOMER INFORMATION | SPECIAL INSTRUCTIONS | Tetra® PowerMA | GEPM71-3 |
|---|---|---|---|
| | ESTIMATE FOR ONE SIDE OF SIGN ONLY | | |

| Size Depth | Power Supply Location | Illumination | Total Area (Return) | Total Watts (Required) | Total Area | Primary Usage |
|---|---|---|---|---|---|---|
| 6" | SELF-CONTAINED | FACE / BACKLIT | 5.0 Amps | 366.00 Watts | 99.83 Sq Ft | 3.70 Watts/Sq Ft |

MATERIAL LIST

| | GEPM71-3 | 3ml Wire | 183 Ft |
|---|---|---|---|
| LED Modules | | | |
| Power Supply | GEPM71-3MA-RA | | 6 Ea |
| | GEPM71-3R | | 1 Ea |
| Supply Wire | 3ml | | 47 Ft |
| Chassis wire with connector | ITEM 99999 | | 46 Ea |
| | ITEM 99997 | | 46 Ea |
| End Caps | ITEM 99997 | | 12 Ea |

MATERIAL BREAKDOWN

| GEPM71-3 | Modules | Inj |
|---|---|---|
| L | 20 | 1 |
| O | 21 | 2 |
| W | 68 | 3 |
| E | 44 | 2 |
| APRC | 4 | 1 |
| ' | 24 | 1 |

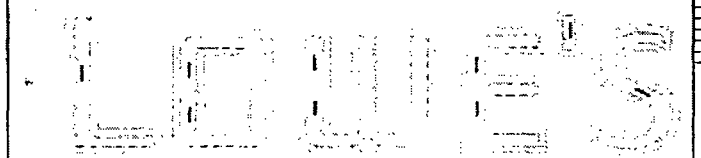


Tetra® LED System: GE Lighting Solutions

Drwg #: 045541 - 03 Rev


atlas SIGN INDUSTRIES INC.

CORPORATE HEADQUARTERS
1177 West Blue Heron Blvd., West Palm Beach, FLA 33404
Phone: 561-881-9400 / 800-772-7910 Fax: 561-840-4754

NORTHEAST DIVISION
101 Commerce Dr., Concord, NC 28025
Phone: 704-788-3200 / 800-772-7910 Fax: 704-784-3641

www.atlassignindustries.us



This drawing / engineering is the proper Atlas Sign Industries exclusive property until approved and accepted by a purchaser by client names on drawing. No part of design and or specifications may be copied or used without written authorization of Atlas Sign Industries

© Copyright 2014


| | |
|---|---|
| Drawing No | 54003-4 |
| Sheet No | (4) OF (10) |
| Date | 01 / 16 / 2015 |
| Path | Home Improvement \| Lowes \| IL \| Chicago |
| PM | Jody Kluttz |
| Drawn By | J. Seeger |
| Scale | As Shown |
| Revision 1 | |
| Revision 2 | |
| Revision 3 | |
| Revision 4 | |
| Revision 5 | |

LOWE'S
CHICAGO, IL

UL UNDERWRITERS LABORATORIES INC.

Approved by

Date:

- ☐ APPROVED AS SHOWN
- ☐ APPROVED AS NOTED
- ☐ CORRECT & RESUBMIT

CITY OF CHICAGO

# DEPARTMENT OF BUILDINGS

## Sign Permit Application

| APPROVAL NUMBER | APPLICATION NUMBER | ANNUAL FEE | WORK CODE | DRAWINGS ATTACHED |
|---|---|---|---|---|
| 17726 | 100580464 | | | ☐ YES ☐ NO |

DATE OF APPLICATION: 02/06/2015

ADDRESS OF SIGN: 1360 N ASHLAND AVE, 60622-

BUILDING:

ORIGINAL PERMIT NUMBER:

TYPE OF PERMIT: NEW CONSTRUCTION (SIGN)

PAYER OF ANNUAL INSPECTION:
STURDIVANT, CHARLES
1605 CURTIS BRIDGE ROAD
WILKESBORO, NC 28697
(336)658-4822

SIGN MANUFACTURER: ATLAS SIGN INDUSTRIES

ADDRESS WHERE SIGN CAN BE SEEN PRIOR TO ERECTION:

TICKET NUMBER: 0

REINSPECTION CONTROL NUMBER:

TYPE OF SUPPORT FOR SIGN: BUILDING

SIGN BOARD SUPPORT MEMBERS: OTHER

| | |
|---|---|
| ANNUAL FEE | |
| CONSTRUCTION FEE | 700.00 |
| 1017 B FEE | |
| TOTAL FEE | 700.00 |
| AMOUNT PAID | 200.00 |
| BALANCE DUE | $ 500.00 |

Check # for Zoning

Check # for DCAP

TYPE OF SIGN: FLAT OR BOX

| LENGTH FT. | LENGTH IN | HEIGHT FT. | HEIGHT IN |
|---|---|---|---|
| 28 | 8 | 7 | 0 |

| AREA SQ FT. | WEIGHT LBS |
|---|---|
| 201 | 999 |

SIGN HEIGHT ABOVE GRADE/ROOF: 14 FT

SHAPE OF SIGN: REGULAR

SIGN WILL READ:
LOWE'S

| NO OF LAMPS | TOTAL WATTAGE |
|---|---|
| 244 | 366 |

TYPE OF LAMP: OTHER

| NO OF BALLAS/TRANSFORMERS | INPUT OF TRANSFORMERS |
|---|---|
| 9 | 120V |

CONTRACTOR WILL INSTALL: [N] FEEDERS [Y] CUSTOMER LEADS

TYPE OF SWITCH:

LOCATION OF SWITCH: OUTSIDE SIGN

SIGN LOCATION:
INSTALL ONE SET OF LED ILLUMINATED CHANNEL LETTERS ON SOUTH ELEVATION OF BUILDING.
"SWITCH IS PART OF UL SIGN."

The undersigned certify that the statements in this application are true and correct and that all work done under the proposed permit will conform to the requirements of the Chicago Municipal Code

| | REG NO. |
|---|---|
| | E69270 |

ELECT CONTR: OLYMPIC SIGNS, INC. ELECTR

ADDRESS:
1130 N. GARFIELD
LOMBARD, IL 60148

SUPERVISOR SIGNATURE: Bill Fiyter

| BOND NO | REG NO |
|---|---|
| | N91822 |

SIGN ERECTOR: OLYMPIC SIGNS INC. SIGNER

ADDRESS:
1130 N. GARFIELD
LOMBARD IL, 60148

SIGNATURE:

The permit issued on this application will authorize only signs here applied for. If other signs are to be erected they must be covered by additional permits

**City of Chicago**
**Rahm Emanuel, Mayor**

**Department of Buildings**
**Felicia Davis, Commissioner**

TYPE OF BUSINESS
COMMERCIAL Other:
Name: LOWE'S
LIC #:
Renew:

Projects Over:
[Y] Private Property
[N] Public Way Grant Permit #:

[X] Planned Development/Manufacturing PMD/PD#: PD300
Zoning District: OTHER Other: PD300

TYPE OF SIGN:
[ ] ADVERTISING [X] ILLUMINATE [ ] MOVEABLE
[X] BUSINESS [ ] FLASHING

| | |
|---|---|
| TOTAL STREET FRONTAGE OF LOT (IN FEET) | 535 |
| TOTAL AREA OF NEW SIGN (SQ.FT.) | 201 |
| TOTAL AREA OF ALL SIGNS ON LOT (SQ FT ) | 3,025 |
| HEIGHT OF SIGN ABOVE GRADE (TO TOP) | 21ft 0in |
| DISTANCE OF CURB LINE OUTER EDGE (ft) | 14 |
| DISTANCE OF STRUCTURE INNER EDGE (ft) | 14 |

DISTANCE FROM (ft):

| | |
|---|---|
| A PUBLIC PARK (OVER 10 ACRES) | 575 |
| B EXPRESSWAY (IF LESS THAN 1,000 FT.) | 1,000 |
| C RESIDENCE DISTRICT (ADVERTISING SIGNS ONLY) | 180 |

IF REPLACEMENT SIGN OR CHANGE OF FACE, WHAT DOES THE EXISTING SIGN READ?

Original Payee:

**Landmark Hold:** [ ] **Status:**

ZONING (OFFICE USE ONLY)

SIGN BOND REQUIRED? [ ] YES

COUNCIL ORDER REQUIRED [X] YES

IS SPECIAL PERMISSION REQUIRED FROM CHIEF ELECTRICAL
[ ] YES

IF YES, ATTACH LETTER OF REQUEST

TIME STAMP

| SIGN CLERK | APPROVED FOR PERMIT |
|---|---|
| | |

REMARKS

# City of Chicago

Or2015-165

## Office of the City Clerk

## Document Tracking Sheet

| | |
|---|---|
| **Meeting Date:** | 3/18/2015 |
| **Sponsor(s):** | Moreno (1) |
| **Type:** | Order |
| **Title:** | Issuance of permits for sign(s)/signboard(s) at 901 N Ashland Ave |
| **Committee(s) Assignment:** | Committee on Zoning, Landmarks and Building Standards |

City Council
Meeting Date: 3-18-15
Committee on Buildings

(signs)

ORDERED, That the Commissioner of Buildings is hereby directed to issue a sign permit to: (Contractor's name and address)

Pro Image
2006 W. Chicago Ave
Chicago, IL 60622 Tel. 773-292-1111

for the erection of a sign / signboard over 24 feet in height and / or over 100 square feet (in area of one face) at: (Business NAME & ADDRESS)

East Village Dental Centre
901 N. Ashland Ave.
Chicago, IL. 60622

Dimensions: Length 58' 0" Height 3' 4"

Height above grade / roof to top of sign 10' 0" / 13' 4"

TOTAL SQUARE FOOT AREA 193

Such sign(s) shall comply with all applicable provisions of TITLE 17 of the Chicago Zoning Ordinance and all other applicable provisions of the Municipal Code of the City of Chicago governing the construction and maintenance of outdoor signs, signboards and structures.

1st

Alderman, Ward

# Internally Illuminated Channel Letters

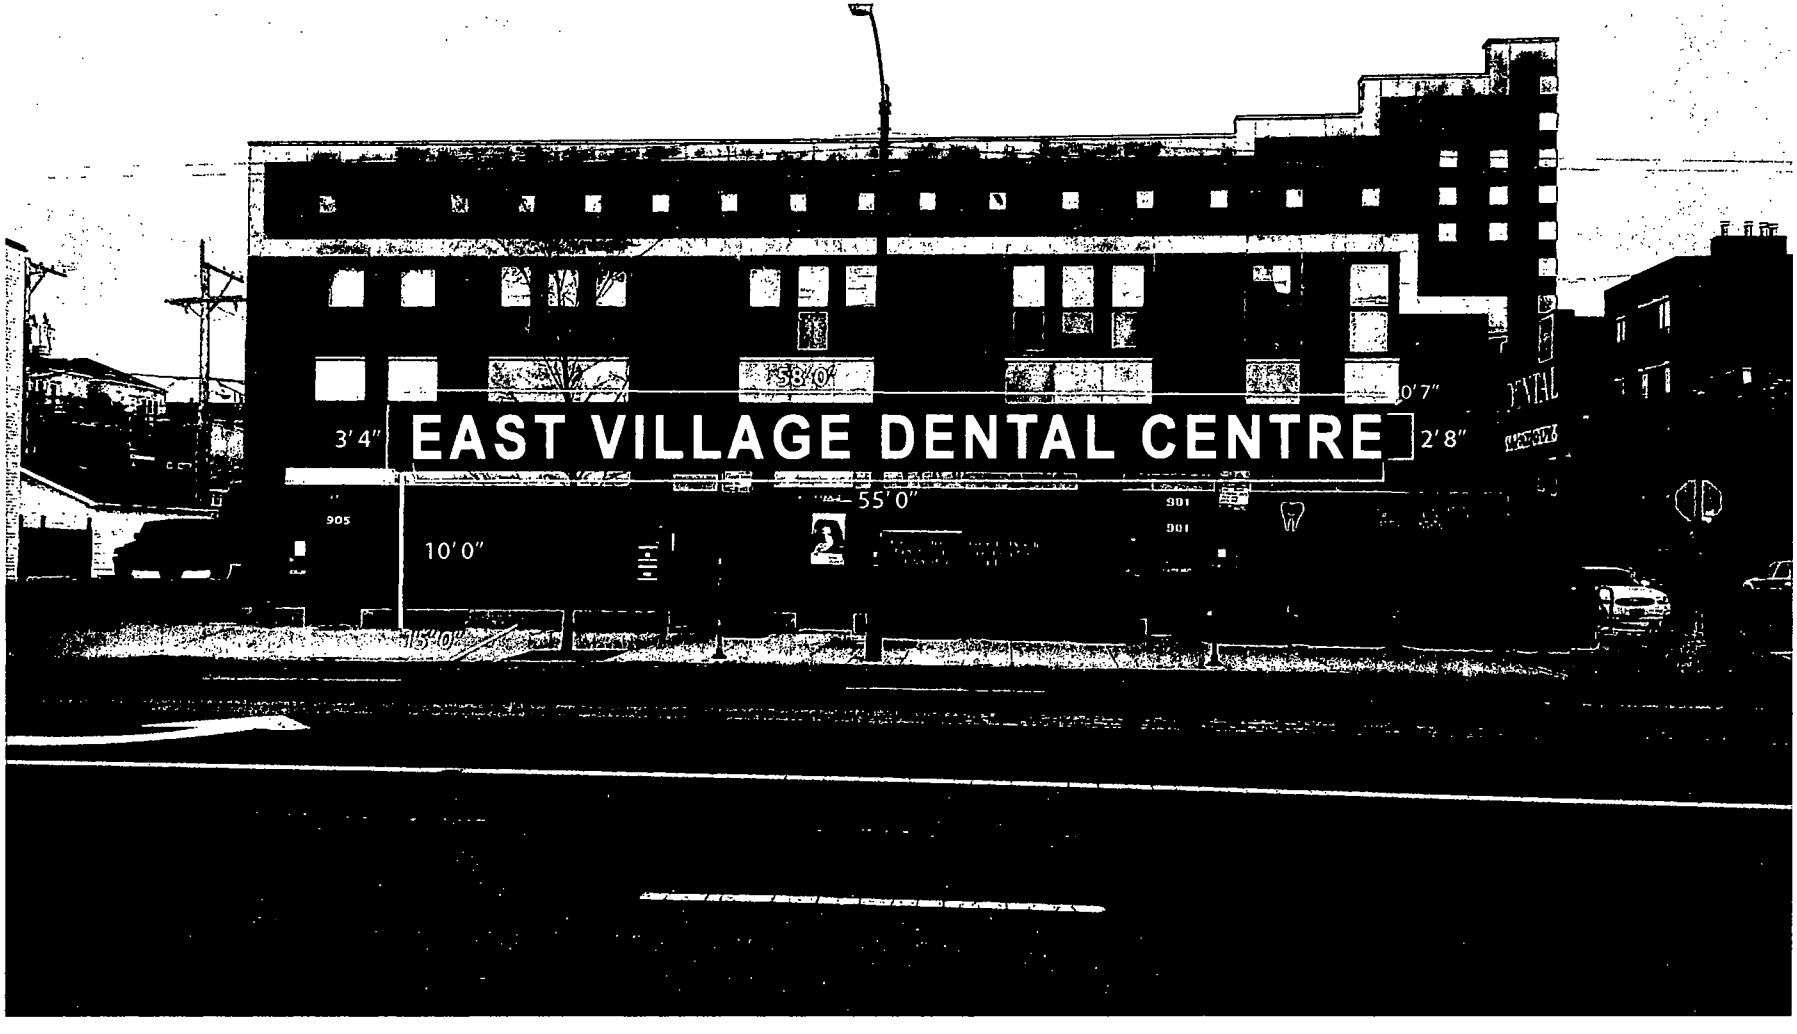


NOTE: Photo for representational purposes only. Signs are not to scale and may appear larger or smaller than shown.


**Sign Erector:**

PRO IMAGE
2006 W. Chicago, Ave.
Chicago, IL 60622
Tel. 773 292 1111
Fax. 773 645 4169


**Location**

West Elevation

**Addresse**

901 N. Ashland Ave.
Chicago, IL. 60622

**Date:** 1-28-2015

**Description**

32" INDIVIDUALLY INTERNALLY ILLUMINATE CHANNEL LETTERS.
- BACK SPLASH MOUNTED.
- FACES 1/8" WHITE
- RETURNS 3" DEEP, WHITE.
- TRIM CAP 1" WHITE.
- UL LISTED LOW VOLTAGE ELECTRONIC LED LIGHTING SYSTEM
- UL LISTED CLASS 2 LOW VOLTAGE POWER SUPPLY

**Client**

EAST VILLAGE DENTAL CENTER

# DEPARTMENT OF BUILDINGS

## Sign Permit Application

| APPROVAL NUMBER | APPLICATION NUMBER | ANNUAL FEE | WORK CODE | DRAWINGS ATTACHED |
|---|---|---|---|---|
| | 100579206 | | | ☐ YES ☐ NO |

DATE OF APPLICATION: 01/28/2015

ADDRESS OF SIGN: 901 N ASHLAND AVE, 60622-

BUILDING:

ORIGINAL PERMIT NUMBER:

TYPE OF PERMIT: NEW CONSTRUCTION (SIGN)

PAYER OF ANNUAL INSPECTION:
TREINKMAN, GARY
901 N ASHLAND
CHICAGO, IL 60622
(773)278-6622

SIGN MANUFACTURER: DISPLAY MIX ADVERTISING

ADDRESS WHERE SIGN CAN BE SEEN PRIOR TO ERECTION:

TICKET NUMBER: 0

REINSPECTION CONTROL NUMBER:

TYPE OF SUPPORT FOR SIGN: BUILDING

SIGN BOARD SUPPORT MEMBERS: STEEL

| | |
|---|---|
| ANNUAL FEE | |
| CONSTRUCTION FEE | 400.00 |
| 1017 B FEE | |
| TOTAL FEE | 400.00 |
| AMOUNT PAID | 200.00 |
| BALANCE DUE | $ 200.00 |

Check # for Zoning

Check # for DCAP

TYPE OF SIGN: FLAT OR BOX

| LENGTH | FT. | IN. | HEIGHT | FT. | IN. |
|---|---|---|---|---|---|
| | 58 | 0 | | 3 | 4 |

| AREA | SQ. FT. | WEIGHT | LBS. |
|---|---|---|---|
| | 193 | | 400 |

SIGN HEIGHT ABOVE GRADE/ROOF: FT. 10

SHAPE OF SIGN: REGULAR

SIGN WILL READ:
EAST VILLAGE DENTAL CENTRE

| NO. OF LAMPS | TOTAL WATTAGE |
|---|---|
| 23 | 75 |

TYPE OF LAMP: OTHER

| NO. OF BALLAST/TRANSFORMERS | INPUT OF TRANSFORMERS |
|---|---|
| 4 | 120 |

CONTRACTOR WILL INSTALL: N FEEDERS; Y CUSTOMER LEADS

TYPE OF SWITCH: KNIFE

LOCATION OF SWITCH: OUTSIDE SIGN

SIGN LOCATION:
NEW ILLUMINATED CHANNEL LETTERING
58 FT X 40 IN X 7 IN
READS: EAST VILLAGE DENTAL CENTRE
LOCATION: WEST ELEVATION
SIGN FACING: ASHLAND AVE

The undersigned certify that the statements in this application are true and correct and that all work done under the requested permit will conform to the requirements of the Chicago Municipal Code.

| | REG. NO. |
|---|---|
| | E94876 |

ELECT CONTR: MR MIGHTY ELECTRIC LLC — ELECTR

ADDRESS:
1913 W 21 STREET
CHICAGO, IL 60608-

SUPERVISOR SIGNATURE:

| BOND NO. | REG NO |
|---|---|
| | N94106 |

SIGN ERECTOR: PRO IMAGE — SIGNER

ADDRESS:
2006 W CHICAGO AVE
CHICAGO IL, 60622-

SIGNATURE:

The permit issued on this application will authorize only signs here applied for. If other signs are to be erected they must be covered by additional permits.

City of Chicago
Rahm Emanuel, Mayor

Department of Buildings
Felicia Davis, Commissioner

COMMERCIAL Other: DENTAL OFFICE

Name: EAST VILLAGE DENTAL CENTRE

LIC #:

Renewal Date:

Projects Over:

[N] Private Property

[Y] Public Way Grant Permit #: 1116695

[ ] Planned Development/Manufacturing PMD/PD#:

Zoning District: B1 Other: -2

TYPE OF SIGN:

[ ] ADVERTISING [X] ILLUMINATE [ ] MOVEABLE

[X] BUSINESS [ ] FLASHING

| | |
|---|---|
| TOTAL STREET FRONTAGE OF LOT (IN FEET) | 164 |
| TOTAL AREA OF NEW SIGN (SQ.FT.) | 193 |
| TOTAL AREA OF ALL SIGNS ON LOT (SQ.FT.) | 103 |
| HEIGHT OF SIGN ABOVE GRADE (TO TOP) | 13ft 4in |
| DISTANCE OF CURB LINE OUTER EDGE (ft) | 14 |
| DISTANCE OF STRUCTURE INNER EDGE (ft) | 15 |

DISTANCE FROM (ft):

A. PUBLIC PARK (OVER 10 ACRES)

B. EXPRESSWAY (IF LESS THAN 1,000 FT.)

C. RESIDENCE DISTRICT (ADVERTISING SIGNS ONLY)

IF REPLACEMENT SIGN OR CHANGE OF FACE, WHAT DOES THE EXISTING SIGN READ?

Original Payee:

**Landmark Hold:** [ ] **Status:**

ZONING (OFFICE USE ONLY)

SIGN BOND REQUIRED? [ ] YES

COUNCIL ORDER REQUIRED [ ] YES

IS SPECIAL PERMISSION REQUIRED FROM CHIEF ELECTRICAL

[ ] YES

IF YES, ATTACH LETTER OF REQUEST

TIME STAMP

SIGN CLERK

APPROVED FOR PERMIT

REMARKS

City Council
Meeting Date: 3-18-15
Committee on Buildings

(signs)

ORDERED, That the Commissioner of Buildings is hereby directed to issue a sign permit to: (Contractor's name and address)

Pro Image
2006 W. Chicago Ave
Chicago, IL 60622 Tel. 773-292-1111

for the erection of a sign / signboard over 24 feet in height and / or over 100 square feet (in area of one face) at: (Business NAME & ADDRESS)

East Village Dental Centre
901 N. Ashland Ave.
Chicago, IL, 60622

Dimensions: Length 58'0" Height 3'4"

Height above grade / roof to top of sign 10'0" / 13'4"

TOTAL SQUARE FOOT AREA 193

Such sign(s) shall comply with all applicable provisions of TITLE 17 of the Chicago Zoning Ordinance and all other applicable provisions of the Municipal Code of the City of Chicago governing the construction and maintenance of outdoor signs, signboards and structures.

1 55

Alderman, Ward

# Internally Illuminated Channel Letters

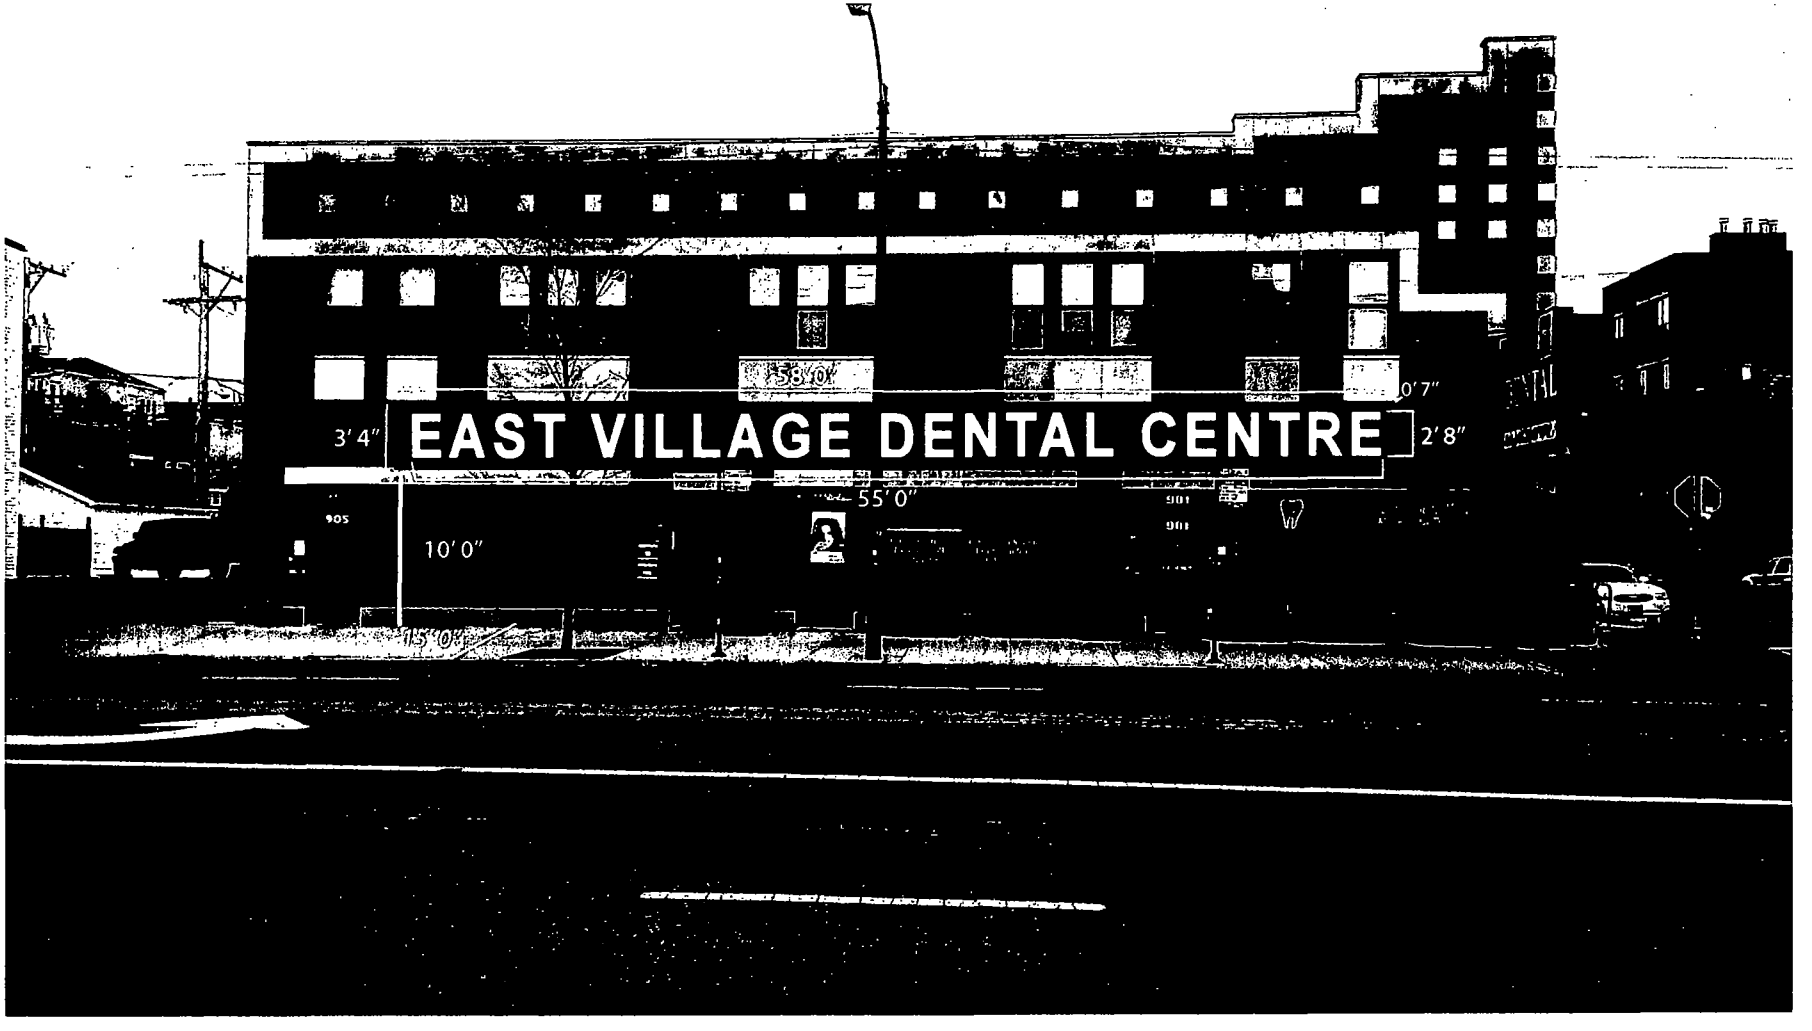


NOTE: Photo for representational purposes only. Signs are not to scale and may appear larger or smaller than shown.

**Sign Erector:**

PRO IMAGE
2006 W. Chicago, Ave.
Chicago, IL 60622
Tel. 773 292 1111
Fax. 773 645 4169

**Location**
West Elevation

**Addresse**
901 N. Ashland Ave.
Chicago, IL. 60622

**Date:** 1-28-2015

**Description**

32" INDIVIDUALLY INTERNALLY ILLUMINATE CHANNEL LETTERS.
- BACK SPLASH MOUNTED.
- FACES 1/8" WHITE
- RETURNS 3" DEEP, WHITE.
- TRIM CAP 1" WHITE.
- UL LISTED LOW VOLTAGE ELECTRONIC LED LIGHTING SYSTEM
- UL LISTED CLASS 2 LOW VOLTAGE POWER SUPPLY

**Client**
EAST VILLAGE DENTAL CENTER

# DEPARTMENT OF BUILDINGS

## Sign Permit Application

| APPROVAL NUMBER | APPLICATION NUMBER | ANNUAL FEE | WORK CODE | DRAWINGS ATTACHED |
|---|---|---|---|---|
| | 100579206 | | | ☐ YES ☐ NO |

DATE OF APPLICATION: 01/28/2015

ADDRESS OF SIGN: 901 N ASHLAND AVE, 60622-

BUILDING:

ORIGINAL PERMIT NUMBER:

TYPE OF PERMIT: NEW CONSTRUCTION (SIGN)

PAYER OF ANNUAL INSPECTION:
TREINKMAN, GARY
901 N ASHLAND
CHICAGO, IL 60622
(773)278-6622

SIGN MANUFACTURER: DISPLAY MIX ADVERTISING

ADDRESS WHERE SIGN CAN BE SEEN PRIOR TO ERECTION:

TICKET NUMBER: 0

REINSPECTION CONTROL NUMBER:

TYPE OF SUPPORT FOR SIGN: BUILDING

SIGN BOARD SUPPORT MEMBERS: STEEL

| | |
|---|---|
| ANNUAL FEE | |
| CONSTRUCTION FEE | 400.00 |
| 1017 B FEE | |
| TOTAL FEE | 400.00 |
| AMOUNT PAID | 200.00 |
| BALANCE DUE | $ 200.00 |

Check # for Zoning:

Check # for DCAP:

TYPE OF SIGN: FLAT OR BOX

| LENGTH | FT. | IN. | HEIGHT | FT. | IN. |
|---|---|---|---|---|---|
| | 58 | 0 | | 3 | 4 |

| AREA | SQ. FT. | WEIGHT | LBS. |
|---|---|---|---|
| | 193 | | 400 |

SIGN HEIGHT ABOVE GRADE/ROOF: FT. 10

SHAPE OF SIGN: REGULAR

SIGN WILL READ:
EAST VILLAGE DENTAL CENTRE

| NO. OF LAMPS | TOTAL WATTAGE |
|---|---|
| 23 | 75 |

TYPE OF LAMP: OTHER

| NO. OF BALLAST/TRANSFORMERS | INPUT OF TRANSFORMERS |
|---|---|
| 4 | 120 |

CONTRACTOR WILL INSTALL: [N] FEEDERS [Y] CUSTOMER LEADS

TYPE OF SWITCH: KNIFE

LOCATION OF SWITCH: OUTSIDE SIGN

SIGN LOCATION:
NEW ILLUMINATED CHANNEL LETTERING
58 FT X 40 IN X 7 IN
READS: EAST VILLAGE DENTAL CENTRE
LOCATION: WEST ELEVATION
SIGN FACING : ASHLAND AVE

The undersigned certify that the statements in this application are true and correct and that all work done under the requested permit will conform to the requirements of the Chicago Municipal Code.

| | REG. NO. |
|---|---|
| | E94876 |

ELECT CONTR: MR MIGHTY ELECTRIC LLC — ELECTR

ADDRESS:
1913 W 21 STREET
CHICAGO, IL 60608-

SUPERVISOR SIGNATURE:

| BOND NO. | REG. NO. |
|---|---|
| | N94106 |

SIGN ERECTOR: PRO IMAGE — SIGNER

ADDRESS:
2006 W CHICAGO AVE
CHICAGO IL, 60622-

SIGNATURE:

The permit issued on this application will authorize only signs here applied for. If other signs are to be erected they must be covered by additional permits.

City of Chicago
Rahm Emanuel, Mayor

Department of Buildings
Felicia Davis, Commissioner

COMMERCIAL Other: DENTAL OFFICE

Name: EAST VILLAGE DENTAL CENTRE

LIC #:

Renewal Date:

Projects Over:

[N] Private Property

[Y] Public Way Grant Permit #: 1116695

[ ] Planned Development/Manufacturing PMD/PD#:

Zoning District: B1 Other: -2

TYPE OF SIGN:

[ ] ADVERTISING [X] ILLUMINATE [ ] MOVEABLE

[X] BUSINESS [ ] FLASHING

| | |
|---|---|
| TOTAL STREET FRONTAGE OF LOT (IN FEET) | 164 |
| TOTAL AREA OF NEW SIGN (SQ.FT.) | 193 |
| TOTAL AREA OF ALL SIGNS ON LOT (SQ.FT.) | 103 |
| HEIGHT OF SIGN ABOVE GRADE (TO TOP) | 13ft 4in |
| DISTANCE OF CURB LINE OUTER EDGE (ft) | 14 |
| DISTANCE OF STRUCTURE INNER EDGE (ft) | 15 |

DISTANCE FROM (ft):

A. PUBLIC PARK (OVER 10 ACRES)

B. EXPRESSWAY (IF LESS THAN 1,000 FT.)

C. RESIDENCE DISTRICT (ADVERTISING SIGNS ONLY)

IF REPLACEMENT SIGN OR CHANGE OF FACE, WHAT DOES THE EXISTING SIGN READ?

Original Payee:

**Landmark Hold:** [ ] **Status:**

ZONING (OFFICE USE ONLY)

SIGN BOND REQUIRED: [ ] YES

COUNCIL ORDER REQUIRED [ ] YES

IS SPECIAL PERMISSION REQUIRED FROM CHIEF ELECTRICAL

[ ] YES

IF YES, ATTACH LETTER OF REQUEST

TIME STAMP

SIGN CLERK

APPROVED FOR PERMIT

REMARKS

# City of Chicago

Or2015-189

## Office of the City Clerk

## Document Tracking Sheet

| | |
|---|---|
| **Meeting Date:** | 3/18/2015 |
| **Sponsor(s):** | Moreno (1) |
| **Type:** | Order |
| **Title:** | Issuance of permits for sign(s)/signboard(s) at 1656 N Bosworth Ave |
| **Committee(s) Assignment:** | Committee on Zoning, Landmarks and Building Standards |

Committee on Buildings

ORDERED, That the Commissioner of Building is hereby directed to issue a sign permit to:

Lincoln Services, Inc.
P.O. Box 64479
Chicago, IL 60664

For the erection of a sign/signboard over 24 feet in height and or over 100 square feet (in area of one face) at:

1656 N. Bosworth

---

Dimensions: Length 27'6" Height 4'6" .

Height above grade / roof to top of sign 45' .

TOTAL SQUARE FOOT AREA 124 .

Application #100578604

Such sign(s) shall comply with all applicable provisions of Title 17 of the Chicago Zoning Ordinance and all other applicable provisions of the Municipal Code of the City of Chicago governing the construction and maintenance of outdoor signs, signboards and structures.

Alderman, 1st Ward

CITY OF CHICAGO

# DEPARTMENT OF BUILDINGS

## Sign Permit Application

| APPROVAL NUMBER | APPLICATION NUMBER | ANNUAL FEE | WORK CODE | DRAWINGS ATTACHED |
|---|---|---|---|---|
| | 100578604 | | | ☐ YES ☐ NO |

DATE OF APPLICATION: 01/24/2015

ADDRESS OF SIGN: 1656 N BOSWORTH AVE, 60642-

BUILDING:

ORIGINAL PERMIT NUMBER:

TYPE OF PERMIT: NEW CONSTRUCTION (SIGN)

PAYER OF ANNUAL INSPECTION
MGMT, LLC, LUXURY PROPERTY
1656 N BOSWORTH AVE
CHICAGO, IL 60642
(312)805-3205

SIGN MANUFACTURER: CIRCLE GRAPHICS

ADDRESS WHERE SIGN CAN BE SEEN PRIOR TO ERECTION:

TICKET NUMBER: 0

REINSPECTION CONTROL NUMBER:

TYPE OF SUPPORT FOR SIGN: BUILDING

SIGN BOARD SUPPORT MEMBERS: OTHER

| | |
|---|---|
| ANNUAL FEE | |
| CONSTRUCTION FEE | 400.00 |
| 1017 B FEE | |
| TOTAL FEE | 400.00 |
| AMOUNT PAID | 200.00 |
| BALANCE DUE | $ 200.00 |

Check # for Zoning

Check # for DCAP

TYPE OF SIGN: FLAT OR BOX

| LENGTH | FT | IN. | HEIGHT | FT. | IN |
|---|---|---|---|---|---|
| | 27 | 6 | | 4 | 6 |

| AREA | SQ. FT | WEIGHT | LBS |
|---|---|---|---|
| | 124 | | 100 |

SIGN HEIGHT ABOVE GRADE/ROOF: FT. 45

SHAPE OF SIGN: REGULAR

SIGN WILL READ
LUXURY PROPERTY MGMT

NO. OF LAMPS:

TOTAL WATTAGE:

TYPE OF LAMP:

NO. OF BALLAST/TRANSFORMERS:

INPUT OF TRANSFORMERS:

CONTRACTOR WILL INSTALL: [N] FEEDERS [N] CUSTOMER LEADS

TYPE OF SWITCH:

LOCATION OF SWITCH:

SIGN LOCATION
ERECT FLAT WALL SIGN ON EAST ELEVATION FOR PROPERTY MANAGEMENT

The undersigned certify that the statements in this application are true and correct and that all work done under the proposed permit will conform to the requirements of the Chicago Municipal Code

REG NO.:

ELECT CONTR:

ADDRESS:

SUPERVISOR SIGNATURE:

BOND NO:

REG NO: N93194

SIGN ERECTOR
LINCOLN SERVICES SIGNER

ADDRESS
P.O. BOX 64479
CHICAGO IL, 60664

SIGNATURE:

The permit issued on this application will authorize only signs here applied for. If other signs are to be erected they must be covered by additional permits

**City of Chicago**
**Rahm Emanuel, Mayor**

**Department of Buildings**
**Felicia Davis, Commissioner**

TYPE OF BUSINESS

COMMERCIAL Other:

Name: LUXURY PROPERTY MANAGEMENT

LIC #:

Renewal

Projects Over:

[Y] Private Property

[N] Public Way Grant Permit #:

[ ] Planned Development/Manufacturing PMD/PD#:

Zoning District: B3 Other:

TYPE OF SIGN:

[ ] ADVERTISING [ ] ILLUMINATE [ ] MOVEABLE

[X] BUSINESS [ ] FLASHING

| | |
|---|---|
| TOTAL STREET FRONTAGE OF LOT (IN FEET) | 336 |
| TOTAL AREA OF NEW SIGN (SQ.FT.) | 124 |
| TOTAL AREA OF ALL SIGNS ON LOT (SQ.FT.) | 288 |
| HEIGHT OF SIGN ABOVE GRADE (TO TOP) | 49ft 6in |
| DISTANCE OF CURB LINE OUTER EDGE (ft) | 12 |
| DISTANCE OF STRUCTURE INNER EDGE (ft) | 12 |

DISTANCE FROM (ft):

| | |
|---|---|
| A. PUBLIC PARK (OVER 10 ACRES) | 1,000 |
| B. EXPRESSWAY (IF LESS THAN 1,000 FT.) | 100 |
| C. RESIDENCE DISTRICT (ADVERTISING SIGNS ONLY) | 50 |

IF REPLACEMENT SIGN OR CHANGE OF FACE, WHAT DOES THE EXISTING SIGN READ?

Original Payee:

**Landmark Hold:** [ ] **Status:**

ZONING (OFFICE USE ONLY)

SIGN BOND REQUIRED? [X] YES

COUNCIL ORDER REQUIRED [X] YES

IS SPECIAL PERMISSION REQUIRED FROM CHIEF ELECTRICAL

[ ] YES

IF YES, ATTACH LETTER OF REQUEST

TIME STAMP

SIGN CLERK

APPROVED FOR PERMIT

REMARKS

27' 6" x 4' 6"
LUXURY PROPERTY MANAGEMENT
LP
1656

# City of Chicago

Or2015-171

## Office of the City Clerk

## Document Tracking Sheet

| | |
|---|---|
| **Meeting Date:** | 3/18/2015 |
| **Sponsor(s):** | Fioretti (2) |
| **Type:** | Order |
| **Title:** | Issuance of permits for sign(s)/signboard(s) 1154 S Clark St - 100 sq. ft. |
| **Committee(s) Assignment:** | Committee on Zoning, Landmarks and Building Standards |

10058152Z

City Council
Meeting Date: 3-18-15
Committee on Buildings

(signs)

ORDERED, That the Commissioner of Buildings is hereby directed to issue a sign permit to: (Contractor's name and address)

MODERN SIGNS INC
1727 ARMITAGE CT
ADDISON IL 60101

for the erection of a sign / signboard over 24 feet in height and / or over 100 square feet (in area of one face) at: (Business NAME & ADDRESS)

TARGET
1154 S. CLARK ST
CHICAGO 60605

Dimensions: Length 4 Height 25

Height above grade / roof to top of sign 56

TOTAL SQUARE FOOT AREA 100

Such sign(s) shall comply with all applicable provisions of TITLE 17 of the Chicago Zoning Ordinance and all other applicable provisions of the Municipal Code of the City of Chicago governing the construction and maintenance of outdoor signs, signboards and structures.

Alderman, 2 Ward

CITY OF CHICAGO

# DEPARTMENT OF BUILDINGS

## Sign Permit Application

| APPROVAL NUMBER | APPLICATION NUMBER | ANNUAL FEE | WORK CODE | DRAWINGS ATTACHED |
|---|---|---|---|---|
| | 100581522 | | | ☐ YES ☐ NO |

DATE OF APPLICATION: 02/16/2015

ADDRESS OF SIGN: 1154 S CLARK ST, 60605-

BUILDING:

ORIGINAL PERMIT NUMBER:

TYPE OF PERMIT: NEW CONSTRUCTION (SIGN)

PAYER OF ANNUAL INSPECTION:
PAGE, SHANEAKA
33 S. 6TH ST
MINNEAPOLIS, MN 55402
(612)761-1896

SIGN MANUFACTURER: PHILADELPHIA SIGNS

ADDRESS WHERE SIGN CAN BE SEEN PRIOR TO ERECTION:

TICKET NUMBER: 0

REINSPECTION CONTROL NUMBER:

TYPE OF SUPPORT FOR SIGN: BUILDING

SIGN BOARD SUPPORT MEMBERS: STEEL

| | |
|---|---|
| ANNUAL FEE | |
| CONSTRUCTION FEE | 200.00 |
| 1017 B FEE | |
| TOTAL FEE | 200.00 |
| AMOUNT PAID | 200.00 |
| BALANCE DUE | |

Check # for Zoning:

Check # for DCAP:

TYPE OF SIGN: FLAT OR BOX

| LENGTH | FT. | IN. | HEIGHT | FT. | IN. |
|---|---|---|---|---|---|
| | 4 | | | 25 | |

| AREA | SQ. FT. | WEIGHT | LBS. |
|---|---|---|---|
| | 100 | | 100 |

SIGN HEIGHT ABOVE GRADE/ROOF: FT. 31

SHAPE OF SIGN: REGULAR

SIGN WILL READ:
TARGET WITH LOGO

| NO. OF LAMPS | TOTAL WATTAGE |
|---|---|
| 40 | 60 |

TYPE OF LAMP: OTHER

| NO OF BALLAST/TRANSFORMERS | INPUT OF TRANSFORMERS |
|---|---|
| 1 | 120 |

CONTRACTOR WILL INSTALL: [N] FEEDERS [Y] CUSTOMER LEADS

TYPE OF SWITCH: SPECIAL

LOCATION OF SWITCH: LISTED FLUSH TOGGLE

SIGN LOCATION:
RELOCATE ILLUMINATED WALL SIGN FACING EAST/WEST OVER PRIVATE PROPERTY. SWITCH IS PART OF UL SIGN.

The undersigned certify that the statements in this application are true and correct and that all work done under the proposed permit will conform to the requirements of the Chicago Municipal Code

| | REG. NO. | E94792 |
|---|---|---|
| ELECT CONTR: MODERN SIGNS, INC. | | ELECTR |
| ADDRESS: 1727 ARMITAGE COURT, ADDISON, IL 60101 | | |
| SUPERVISOR SIGNATURE: William T Healy | | |

| BOND. NO. | REG. NO. | N93883 |
|---|---|---|
| SIGN ERECTOR: MODERN SIGNS INC | | SIGNER |
| ADDRESS: 1727 ARMITAGE CT, ADDISON IL, 60101- | | |
| SIGNATURE | | |

The permit issued on this application will authorize only signs here applied for. If other signs are to be erected they must be covered by additional permits

**City of Chicago**
**Rahm Emanuel, Mayor**

**Department of Buildings**
**Felicia Davis, Commissioner**

ALL SIGNS RENDERED PROPORTIONALLY TO THE ELEVATIONS

PHILADELPHIASIGN

TITLE Target

ADDRESS T1889 Chicago South Loop
1154 S. Clark Street
Chicago, IL 60605

DWG BY AFR

DATE 11.26.14

DWG NUM B58300

SHEET 2

| DATE | REVISION | BY |
|---|---|---|
| 12.11.14 | Notes added | AFR |
| 12.22.14 | Notes added | AFR |

**ENGINEERING**
**SHOP**
**VINYL / LAYOUT**
**ROUTING / KNIFE**

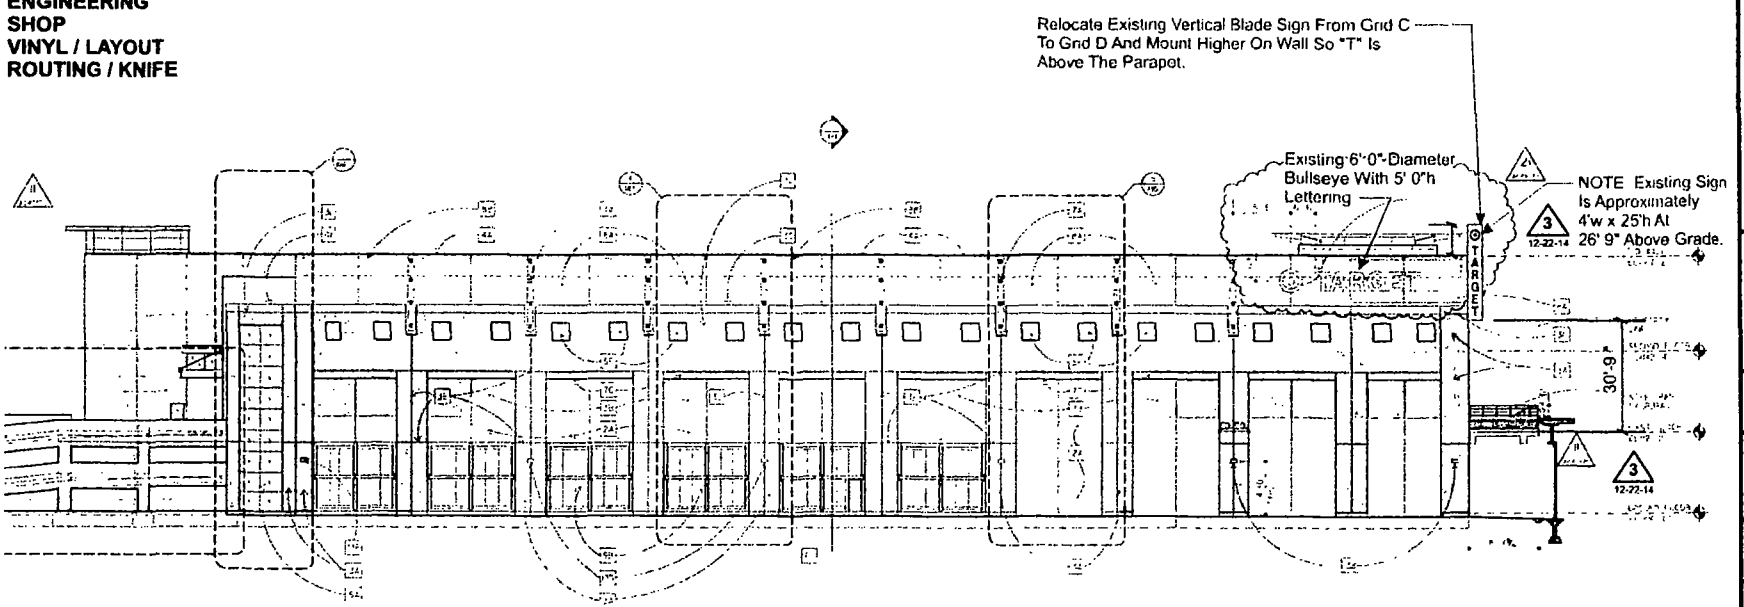


1 12-02-14 2 12-11-14 3 12-22-14 **WEST ELEVATION**
SCALE: 1/32" = 1' 0"

PERMITS ONLY

**EXISTING BLADE SIGN LOCATION**
NO SCALE

**PROPOSED BLADE SIGN LOCATION**
NO SCALE

NOTE. All Dimensions And Field Conditions To Be Verified And Confirmed From Site Survey Prior To Releasing For Fabrication.

Note. This sign is intended to be installed in accordance with the requirements of Article 600 of the National Electrical Code and/or other applicable local codes. This includes proper grounding and bonding of the sign.

PHILADELPHIASIGN
BRINGING THE WORLD'S BRANDS TO LIFE
707 West Spring Garden Street
Palmyra, New Jersey 08065
Phone: 856.829.1460
Fax: 856.829.8549
www.philadelphiasign.com

**CUSTOMER:** TARGET
**JOB NUMBER:** T1889 (South Loop)
**SIGN TYPE:** Various
**LOCATION:** 1154 S. Clark Street, Chicago, IL 60605
**DATE:** 10/15/2014
**DRAWN BY:** JTR
**REVISION:**

| Number | Date | By: |
|---|---|---|
| 4 | 02/27/2015 | JTR |

**SHEET:** 6 OF 7 ENG DEPT
**DWG NUMBER:** B57040
**ENGINEER SEAL:**

MAX DESIGN WIND SPEED 90 MPH
EXPOSURE C

THIS IS AN ORIGINAL UNPUBLISHED DRAWING CREATED BY PSCO. IT IS SUBMITTED FOR YOUR PERSONAL USE IN CONJUNCTION WITH A PROJECT BEING PLANNED FOR YOU BY PSCO. IT IS NOT TO BE SHOWN TO ANYONE OUTSIDE YOUR ORGANIZATION NOR IS IT TO BE USED, COPIED, REPRODUCED, OR EXHIBITED IN ANY FASHION.

**ENGINEERING**
**SHOP**
**VINYL / LAYOUT**
**ROUTING / KNIFE**

PERMITS ONLY

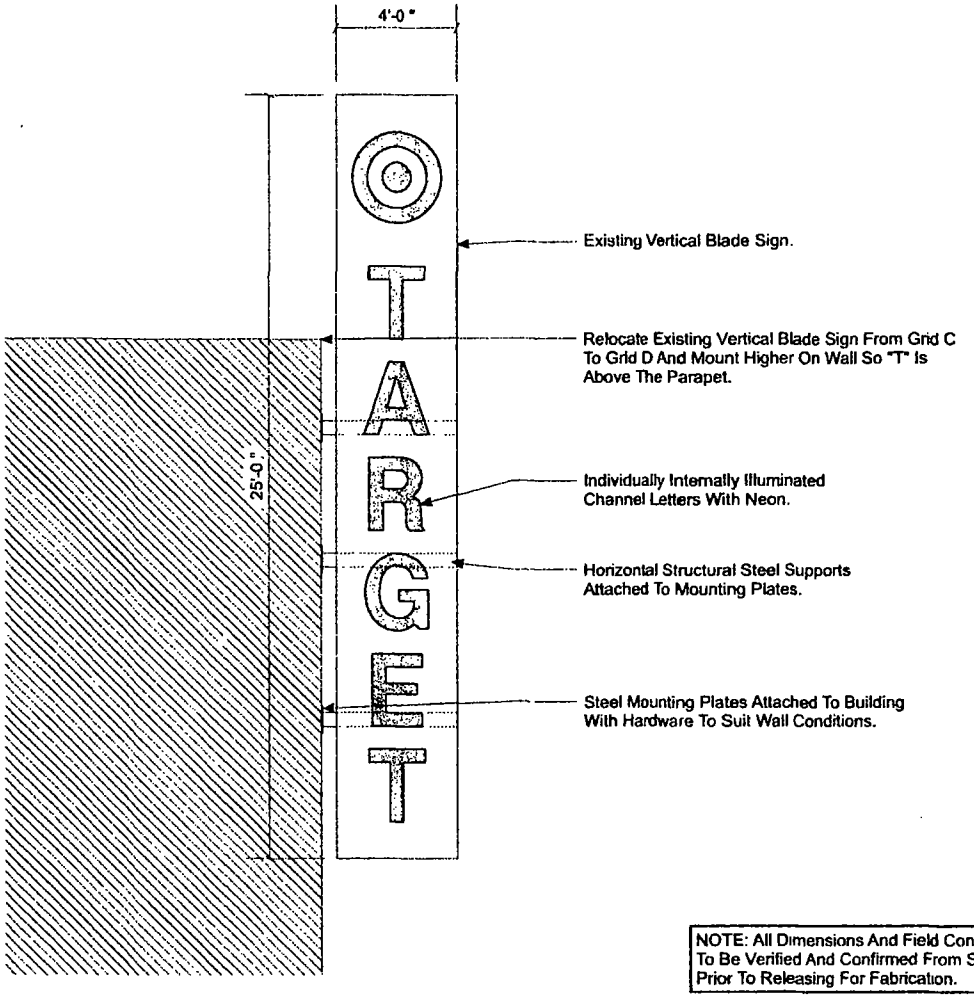


NOTE: All Dimensions And Field Conditions To Be Verified And Confirmed From Site Survey Prior To Releasing For Fabrication.

4 02-27-15

**VERTICAL BLADE SIGN**
**(EXISTING IN FIELD)**
SCALE: 1/4" = 1' 4"

Note: This sign is intended to be installed in accordance with the requirements of Article 600 of the National Electrical Code and/or other applicable local codes. This includes proper grounding and bonding of the sign.


PHILADELPHIASIGN
BRINGING THE WORLD'S BRANDS TO LIFE
707 West Spring Garden Street
Palmyra, New Jersey 08065
Phone: 856.829.1460
Fax: 856.829.8549
www.philadelphiasign.com


**CUSTOMER:**
TARGET

**JOB NUMBER:**
T1889 (South Loop)

**SIGN TYPE:**
Various

**LOCATION:**
1154 S. Clark Street
Chicago, IL 60605

**DATE:**
10/15/2014

**DRAWN BY:**
JTR

**REVISION:**

| Number | Date | By |
|---|---|---|
| 4 | 02/27/2015 | JTR |

**SHEET:** ENG DEPT
7 OF 7

**DWG NUMBER:**
B57040

**ENGINEER SEAL:**

MAX DESIGN WIND SPEED 90 MPH
EXPOSURE C


THIS IS AN ORIGINAL UNPUBLISHED DRAWING CREATED BY PSCO. IT IS SUBMITTED FOR YOUR PERSONAL USE IN CONJUNCTION WITH A PROJECT BEING PLANNED FOR YOU BY PSCO. IT IS NOT TO BE SHOWN TO ANYONE OUTSIDE YOUR ORGANIZATION NOR IS IT TO BE USED, COPIED, REPRODUCED, OR EXHIBITED IN ANY FASHION

**ENGINEERING**
**SHOP**
**VINYL / LAYOUT**
**ROUTING / KNIFE**

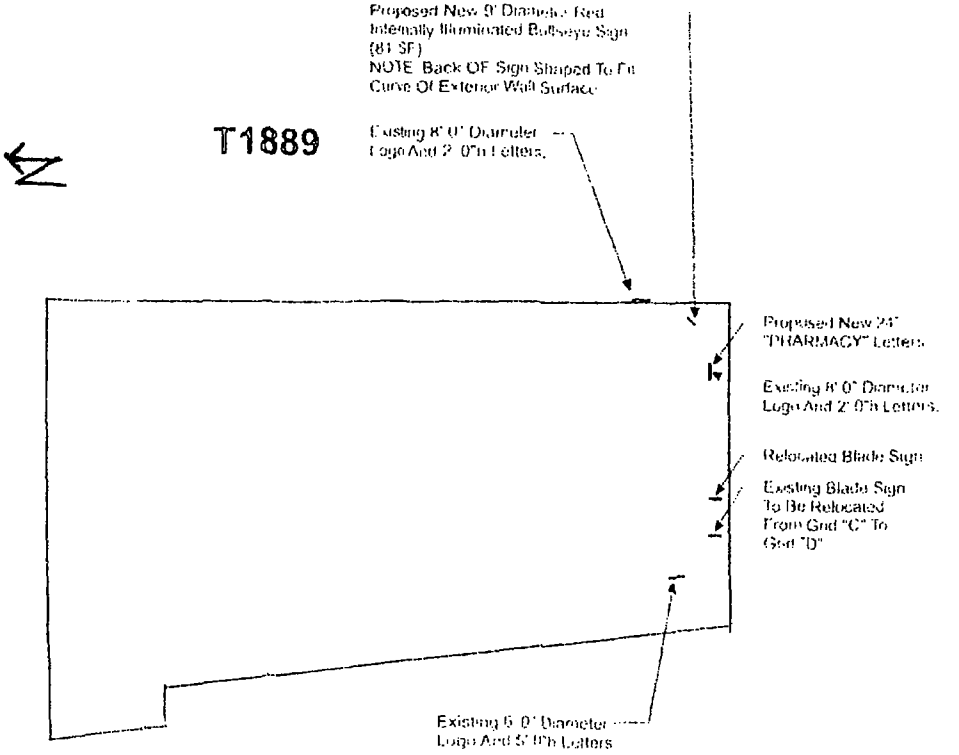


1 12-02-14 2 12-11-14 **SITE PLAN**
NO SCALE

Note: This sign is intended to be installed in accordance with the requirements of Article 600 of the National Electrical Code and/or other applicable local codes. This includes proper grounding and bonding of the sign.


PHILADELPHIASIGN
707 West Spring Garden Street
Palmyra New Jersey 08065
Phone: 856.829.1400
Fax: 856.829.8549
www.philadelphiasign.com


**CUSTOMER:** TARGET

**JOB NUMBER:** T1889 (South Loop)

**SIGN TYPE:** Various

**LOCATION:** 1154 S. Clark Street, Chicago, IL 60605

**DATE:** 10/15/2014

**DRAWN BY:** JTR

**REVISION:**

| Number | Date | By |
|---|---|---|
| 2 | 12/11/2014 | JTR |

**SHEET:** 1 OF 6 ENG DEPT

**DWG NUMBER:** B57040

**ENGINEER SEAL:**

MAX DESIGN WIND SPEED 90 MPH
EXPOSURE C


THIS IS AN ORIGINAL UNPUBLISHED DRAWING CREATED BY PSCO. IT IS SUBMITTED FOR YOUR PERSONAL USE IN CONJUNCTION WITH A PROJECT BEING PLANNED FOR YOU BY PSCO. IT IS NOT TO BE SHOWN TO ANYONE OUTSIDE YOUR ORGANIZATION NOR IS IT TO BE USED, COPIED, REPRODUCED, OR EXHIBITED IN ANY FASHION

# Zoning Map

Created on: 2/16/2015 10:44 A.M.

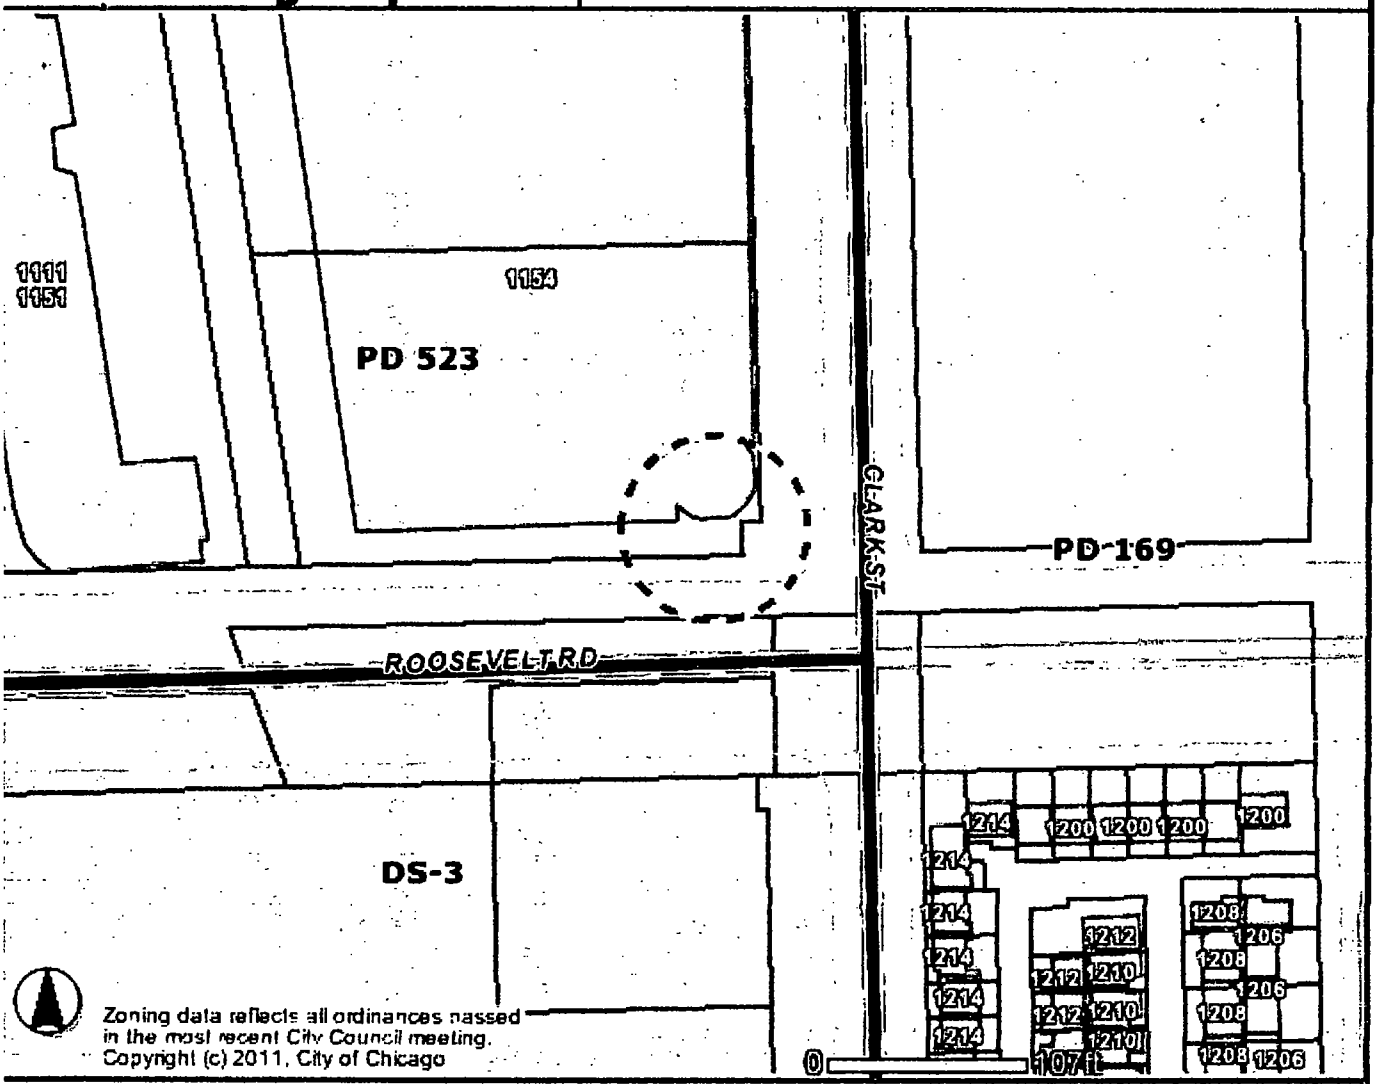


ddress

154 S CLARK ST

Zoning
- Business
- Commercial
- Manufacturing
- Residential
- Planned Development
- Planned Manufacturing
- Downtown Core
- Downtown Service
- Downtown Mixed
- Downtown Residential
- Transportation
- Parks & Open Space
- Zoning Boundaries

Historic Preservation
CHICAGO LANDMARKS
- Chicago Landmarks
- Landmark Districts

Chicago Historic Resources Survey - Buildings subject to Demolition-Delay Ordinance
- Red
- Orange

- Water
- Cemetery

Municipalities

- Lakefront
- Pedestrian Streets
- Buildings
- Parcels
- Streets

Curbs
- Forest Preserve
- City Boundary

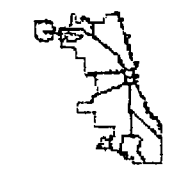

ɪrmation provided on the City of Chicago web site should not be used as a substitute for legal, accounting, real estate, business, tax, or other fessional advice. The City of Chicago assumes no liability for any damages or loss of any kind that might arise from the use of, misuse of, or the ıility to use the City web site and-or the materials contained on the web site. The City of Chicago also assumes no liability for improper or ɔrrect use of materials or information contained on its web site. All materials that appear on the City of Chicago web site are distributed and smitted as is, without warranties of any kind, either express or implied, and subject to the terms and conditions stated in this disclaimer.

# Zoning Map

Created on: 2/16/2015 10:44 A.M.

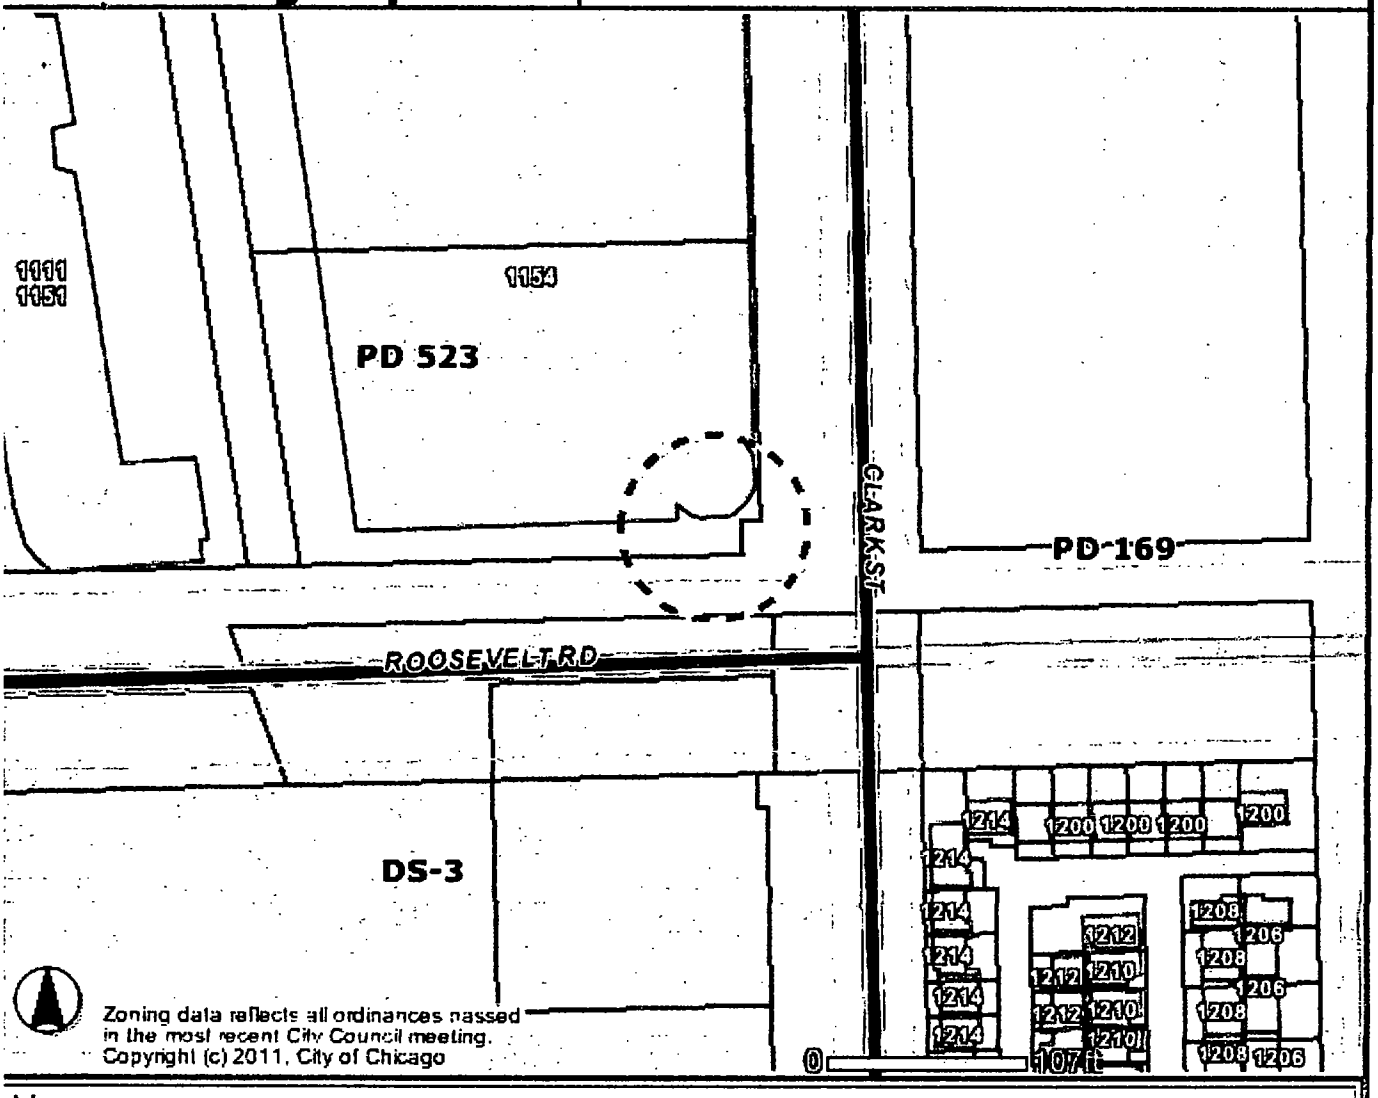


ddress

154 S CLARK ST

Zoning
- Business
- Commercial
- Manufacturing
- Residential
- Planned Development
- Planned Manufacturing
- Downtown Core
- Downtown Service
- Downtown Mixed
- Downtown Residential
- Transportation
- Parks & Open Space
- Zoning Boundaries

Historic Preservation
CHICAGO LANDMARKS
- Chicago Landmarks
- Landmark Districts

Chicago Historic Resources Survey - Buildings subject to Demolition-Delay Ordinance
- Red
- Orange

- Water
- Cemetery

Municipalities

- Lakefront
- Pedestrian Streets
- Buildings
- Parcels
- Streets

Curbs
- Forest Preserve
- City Boundary

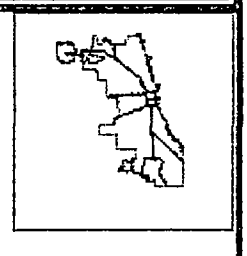

ɪrmation provided on the City of Chicago web site should not be used as a substitute for legal, accounting, real estate, business, tax, or other ɾessional advice. The City of Chicago assumes no liability for any damages or loss of any kind that might arise from the use of, misuse of, or the ɨility to use the City web site and-or the materials contained on the web site. The City of Chicago also assumes no liability for improper or ɪrrect use of materials or information contained on its web site. All materials that appear on the City of Chicago web site are distributed and ɜsmitted as is, without warranties of any kind, either express or implied, and subject to the terms and conditions stated in this disclaimer.

# City of Chicago

Or2015-177

## Office of the City Clerk

## Document Tracking Sheet

| | |
|---|---|
| **Meeting Date:** | 3/18/2015 |
| **Sponsor(s):** | Fioretti (2) |
| **Type:** | Order |
| **Title:** | Issuance of permits for sign(s)/signboard(s) at 1154 S Clark St - 81 sq. ft. |
| **Committee(s) Assignment:** | Committee on Zoning, Landmarks and Building Standards |

City Council
Meeting Date: 2-18-15
Committee on Buildings

(signs)

ORDERED, That the Commissioner of Buildings is hereby directed to issue a sign permit to: (Contractor's name and address)

MODERN SIGNS INC
1727 ARMITAGE CT
ADDISON IL 60101

for the erection of a sign / signboard over 24 feet in height and / or over 100 square feet (in area of one face) at: (Business NAME & ADDRESS)

TARGET
1154 S. CLARK ST
CHICAGO 60605

Dimensions: Length 9' Height 9'

Height above grade / roof to top of sign 47

TOTAL SQUARE FOOT AREA 81

Such sign(s) shall comply with all applicable provisions of TITLE 17 of the Chicago Zoning Ordinance and all other applicable provisions of the Municipal Code of the City of Chicago governing the construction and maintenance of outdoor signs, signboards and structures.

Alderman, 2nd Ward

CITY OF CHICAGO

# DEPARTMENT OF BUILDINGS

## Sign Permit Application

| APPROVAL NUMBER | APPLICATION NUMBER | ANNUAL FEE | WORK CODE | DRAWINGS ATTACHED |
|---|---|---|---|---|
| | 100581517 | | | ☐ YES ☐ NO |

DATE OF APPLICATION: 02/16/2015

ADDRESS OF SIGN: 1154 S CLARK ST, 60605-

BUILDING:

ORIGINAL PERMIT NUMBER:

TYPE OF PERMIT: NEW CONSTRUCTION (SIGN)

PAYER OF ANNUAL INSPECTION
PAGE, SHANEAKA
33 S. 6TH ST
MINNEAPOLIS, MN 55402
(612)761-1896

SIGN MANUFACTURER: PHILADELPHIA SIGNS

ADDRESS WHERE SIGN CAN BE SEEN PRIOR TO ERECTION:

TICKET NUMBER: 0

REINSPECTION CONTROL NUMBER:

TYPE OF SUPPORT FOR SIGN: BUILDING

SIGN BOARD SUPPORT MEMBERS: STEEL

| | |
|---|---|
| ANNUAL FEE | |
| CONSTRUCTION FEE | 200.00 |
| 1017 B FEE | |
| TOTAL FEE | 200.00 |
| AMOUNT PAID | 200.00 |
| BALANCE DUE | |

Check # for Zoning

Check # for DCAP

TYPE OF SIGN: FLAT OR BOX

| LENGTH | FT. | IN. | HEIGHT | FT. | IN. |
|---|---|---|---|---|---|
| | 9 | | | 9 | |

| AREA | SQ. FT. | WEIGHT | LBS. |
|---|---|---|---|
| | 81 | | 100 |

SIGN HEIGHT ABOVE GRADE/ROOF: FT. 38

SHAPE OF SIGN: IRREGULAR

SIGN WILL READ
"TARGET LOGO"

| NO. OF LAMPS | TOTAL WATTAGE |
|---|---|
| 50 | 60 |

TYPE OF LAMP: OTHER

| NO. OF BALLAST/TRANSFORMERS | INPUT OF TRANSFORMERS |
|---|---|
| 1 | 120 |

CONTRACTOR WILL INSTALL: [N] FEEDERS [Y] CUSTOMER LEADS

TYPE OF SWITCH: SPECIAL

LOCATION OF SWITCH: LISTED FLUSH TOGGLE

SIGN LOCATION
INSTALL ILLUMINATED WALL SIGN FACING SOUTHEAST OVER PRIVATE PROPERTY. SWITCH IS PART OF UL SIGN.

The undersigned certify that the statements in this application are true and correct and that all work done under the proposed permit will conform to the requirements of the Chicago Municipal Code

| | REG NO. | E94792 |
|---|---|---|
| ELECT CONTR | MODERN SIGNS, INC. | ELECTR |
| ADDRESS | 1727 ARMITAGE COURT<br>ADDISON, IL 60101 | |
| SUPERVISOR SIGNATURE | William C Healy | |

| BOND NO | REG. NO. | N93883 |
|---|---|---|
| SIGN ERECTOR | MODERN SIGNS INC | SIGNER |
| ADDRESS | 1727 ARMITAGE CT<br>ADDISON IL, 60101- | |
| SIGNATURE | | |

The permit issued on this application will authorize only signs here applied for. If other signs are to be erected they must be covered by additional permits

**City of Chicago**
**Rahm Emanuel, Mayor**

**Department of Buildings**
**Felicia Davis, Commissioner**

TYPE OF BUSINESS

COMMERCIAL Other: RETAIL

Name: TARGET

LIC #:

Renewal Date: [illegible]6

Projects Over:

[Y] Private Property

[N] Public Way Grant Permit #:

[X] Planned Development/Manufacturing PMD/PD#: PD 523

Zoning District: OTHER Other: PD523

TYPE OF SIGN:

[ ] ADVERTISING [X] ILLUMINATE [ ] MOVEABLE

[X] BUSINESS [ ] FLASHING

| | |
|---|---|
| TOTAL STREET FRONTAGE OF LOT (IN FEET) | 740 |
| TOTAL AREA OF NEW SIGN (SQ.FT.) | 81 |
| TOTAL AREA OF ALL SIGNS ON LOT (SQ.FT.) | 596 |
| HEIGHT OF SIGN ABOVE GRADE (TO TOP) | 47ft in |
| DISTANCE OF CURB LINE OUTER EDGE (ft) | 29 |
| DISTANCE OF STRUCTURE INNER EDGE (ft) | 30 |

DISTANCE FROM (ft):

A. PUBLIC PARK (OVER 10 ACRES)

B. EXPRESSWAY (IF LESS THAN 1,000 FT.)

C. RESIDENCE DISTRICT (ADVERTISING SIGNS ONLY)

IF REPLACEMENT SIGN OR CHANGE OF FACE, WHAT DOES THE EXISTING SIGN READ?

Original Payee:

**Landmark Hold:** [ ] **Status:**

ZONING (OFFICE USE ONLY)

SIGN BOND REQUIRED? [ ] YES

COUNCIL ORDER REQUIRED [X] YES

IS SPECIAL PERMISSION REQUIRED FROM CHIEF ELECTRICAL

[ ] YES

IF YES, ATTACH LETTER OF REQUEST

TIME STAMP

SIGN CLERK

APPROVED FOR PERMIT

REMARKS

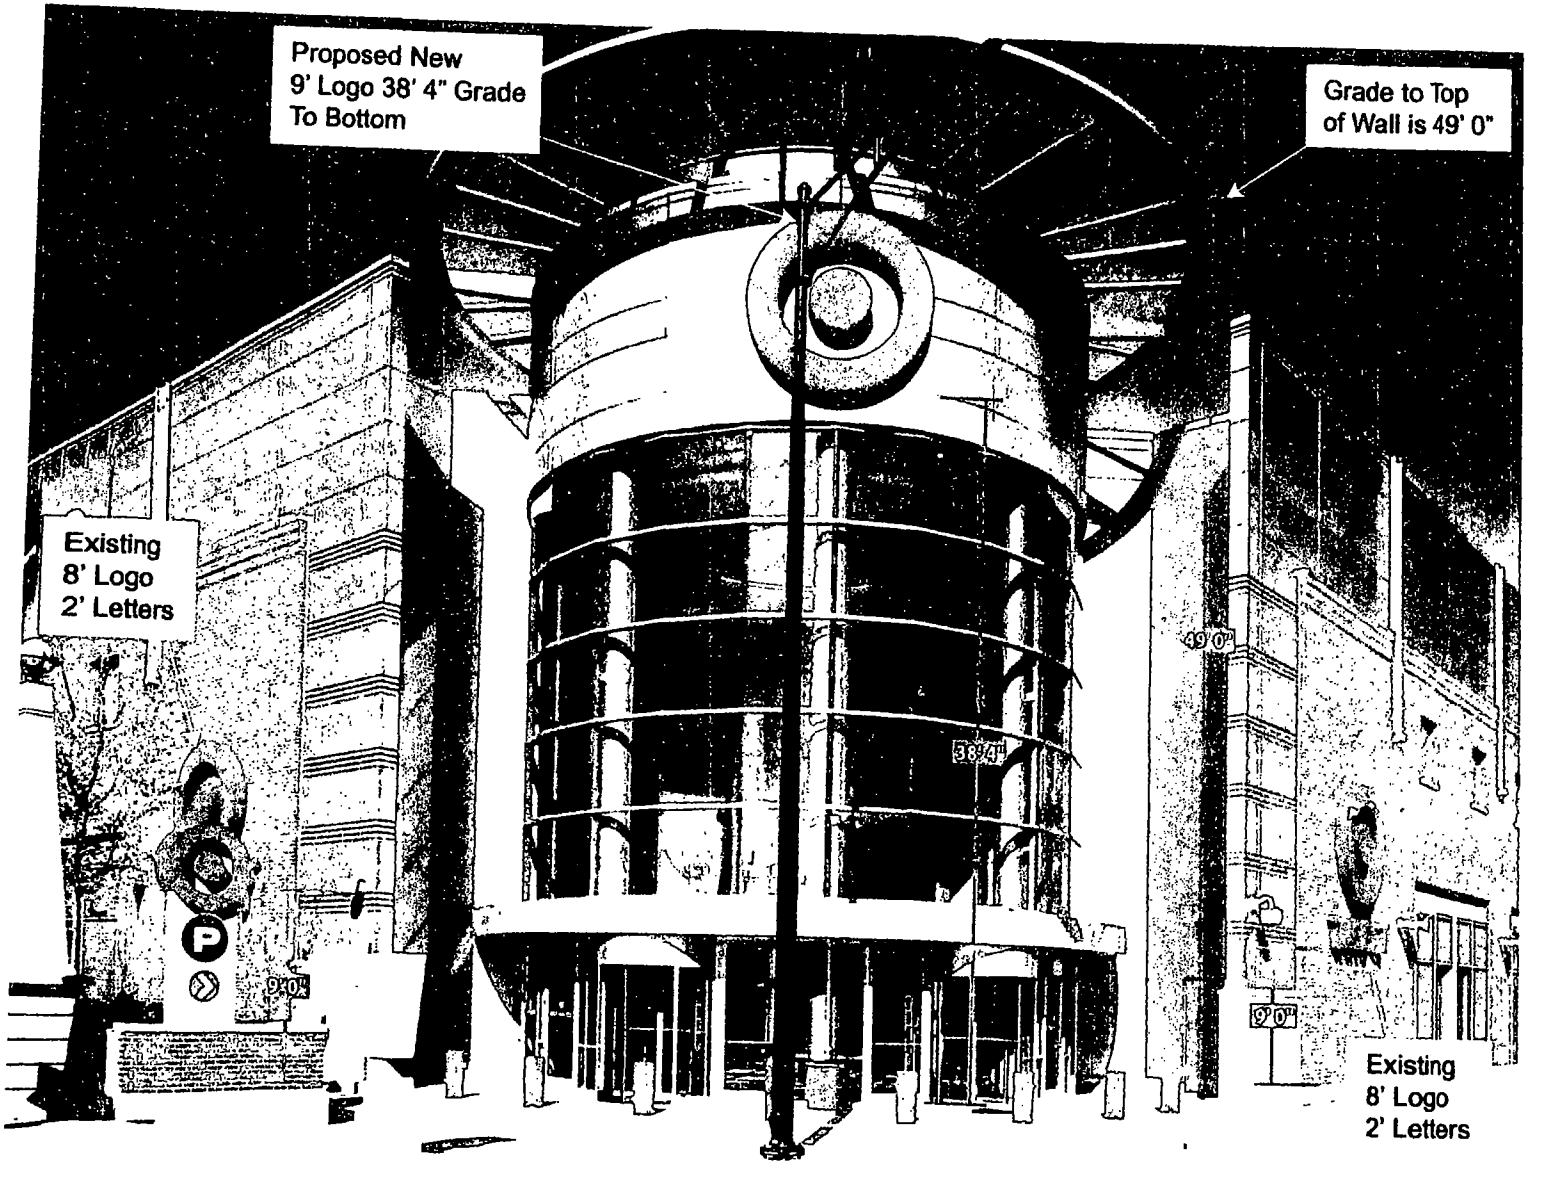


PHILADELPHIASIGN

TITLE: Target

ADDRESS: T1889 Chicago South Loop
1154 S. Clark Street
Chicago, IL 60605

DWG BY: AFR

DATE: 11.26.14

DWG NUM: B58300

SHEET: 1

| DATE | REVISION | BY |
|---|---|---|
| 12.11.14 | Notes added | AFR |
| 12.22.14 | Notes added | AFR |

ALL SIGNS RENDERED PROPORTIONALLY TO THE ELEVATIONS

**ENGINEERING**
**SHOP**
**VINYL / LAYOUT**
**ROUTING / KNIFE**

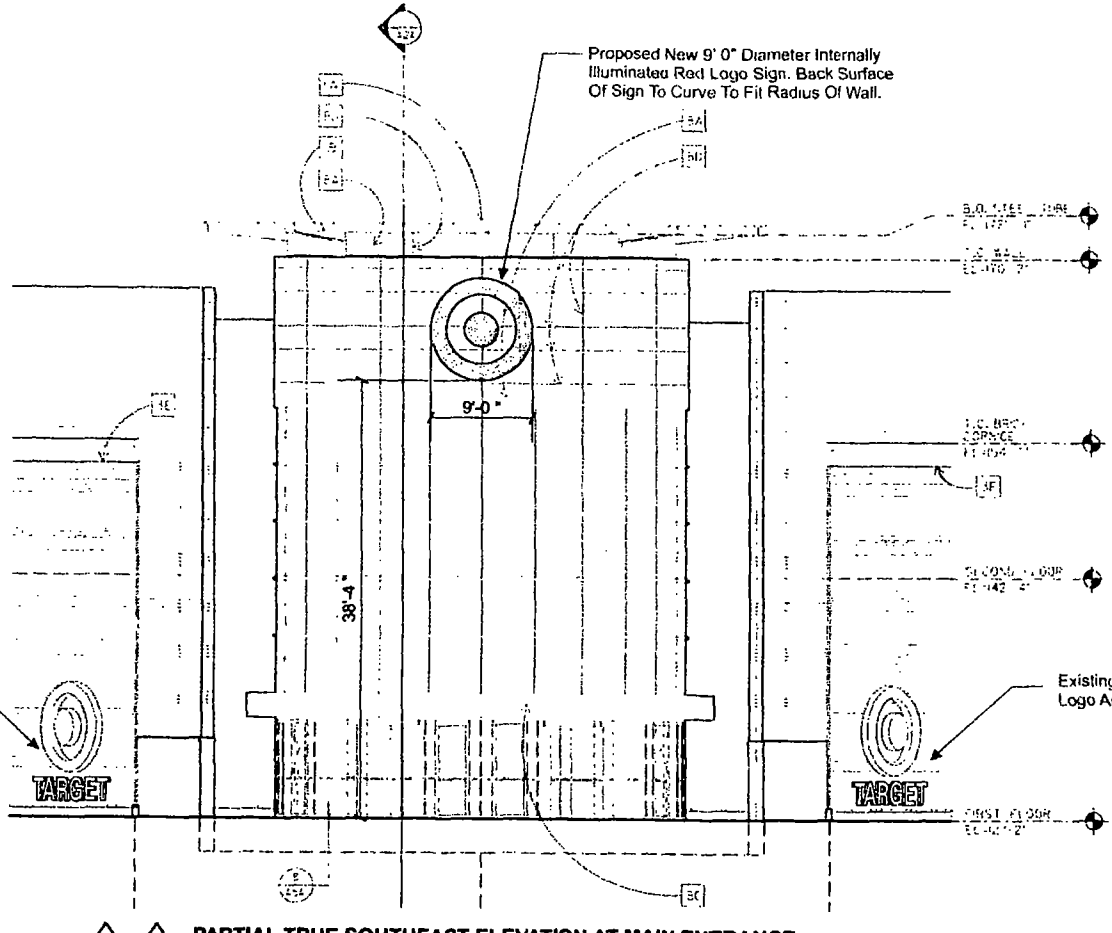


1 12-02-14 2 12-11-14 **PARTIAL TRUE SOUTHEAST ELEVATION AT MAIN ENTRANCE**
SCALE: 3/32" = 1' 0"

PERMITS ONLY

**EST. ELECTRICAL LOAD**
**9' LOGO**
(3) Amps @ 120 Volts
**ELECTRICAL REQ'MTS**
(1) 20 Amp/120 Volt Circuits

**STANDARD WALL SIGN NOTES:**
1. Sufficient Primary Circuit In Vicinity Of Sign By Others.
2. Final Primary Hook-up By Sign Installer, Where Allowed By Local Codes.
3. Sign Shall Be U.L. Listed.
4. Mounting Hardware By Sign Installer.

Note This sign is intended to be installed in accordance with the requirements of Article 600 of the National Electrical Code and/or other applicable local codes. This includes proper grounding and bonding of the sign.

NOTE: All Dimensions And Field Conditions To Be Verified And Confirmed From Site Survey Prior To Releasing For Fabrication.

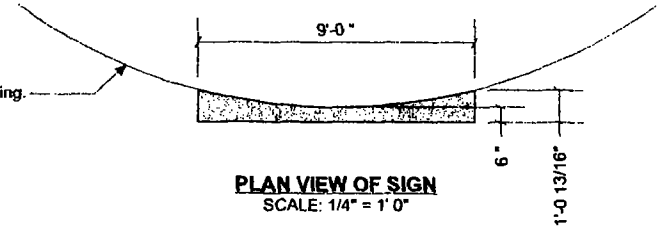


**PLAN VIEW OF SIGN**
SCALE: 1/4" = 1' 0"


PHILADELPHIASIGN
BRINGING THE WORLD'S BRANDS TO LIFE
707 West Spring Garden Street
Palmyra, New Jersey 08065
Phone: 856.829.1400
Fax: 856 829.8540
www.philadelphiasign.com


**CUSTOMER:** TARGET
**JOB NUMBER:** T1889 (South Loop)
**SIGN TYPE:** Various
**LOCATION:** 1154 S. Clark Street Chicago, IL 60605
**DATE:** 10/15/2014
**DRAWN BY:** JTR
**REVISION:**

| Number | Date | By: |
|---|---|---|
| 2 | 12/11/2014 | JTR |

**SHEET:** 2 OF 6 ENG DEPT
**DWG NUMBER:** B57040
**ENGINEER SEAL:**

MAX DESIGN WIND SPEED 90 MPH
EXPOSURE C


THIS IS AN ORIGINAL UNPUBLISHED DRAWING CREATED BY PSCO. IT IS SUBMITTED FOR YOUR PERSONAL USE IN CONJUNCTION WITH A PROJECT BEING PLANNED FOR YOU BY PSCO. IT IS NOT TO BE SHOWN TO ANYONE OUTSIDE YOUR ORGANIZATION NOR IS IT TO BE USED, COPIED, REPRODUCED, OR EXHIBITED IN ANY FASHION.

**ENGINEERING**
**SHOP**
**VINYL / LAYOUT**
**ROUTING / KNIFE**

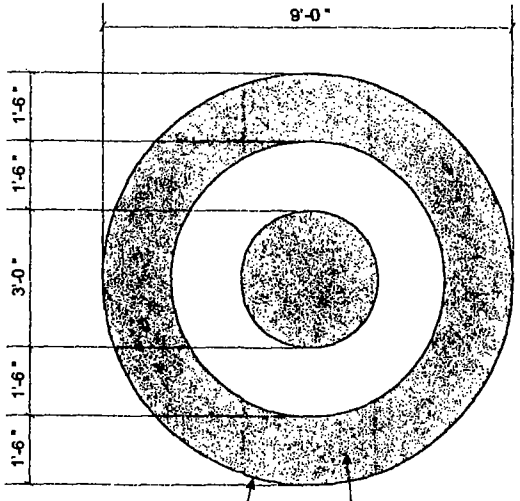


**FRONT ELEVATION**
SCALE: 1/2" = 1' 0"

PERMITS ONLY

NOTE: Existing Wall Surface Material To Be Confirmed Prior To Installation.

NOTE: This Sign To Be Marked As Custom.

**EST. ELECTRICAL LOAD**
**9' LOGO**
(3) Amps @ 120 Volts
**ELECTRICAL REQ'MTS**
(1) 20 Amp/120 Volt Circuits

**STANDARD WALL SIGN NOTES:**
1. Sufficient Primary Circuit In Vicinity Of Sign By Others.
2. Final Primary Hook-up By Sign Installer, Where Allowed By Local Codes.
3. Sign Shall Be U.L. Listed.
4. Mounting Hardware By Sign Installer.

Note. This sign is intended to be installed in accordance with the requirements of Article 600 of the National Electrical Code and/or other applicable local codes. This includes proper grounding and bonding of the sign.

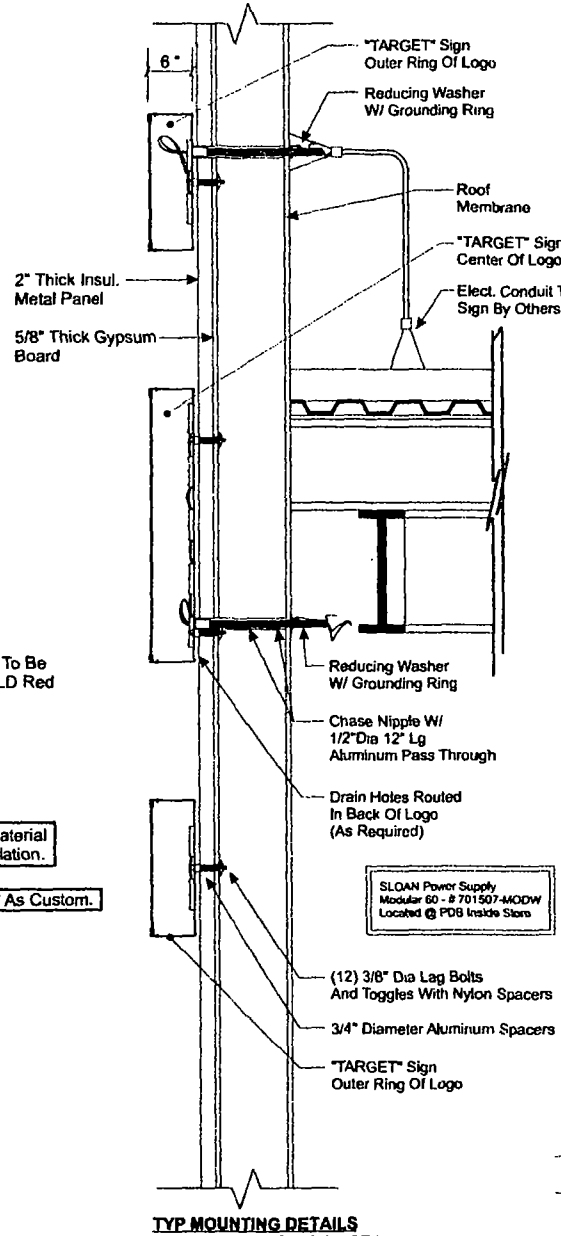


**TYP MOUNTING DETAILS**
**12' LOGO ONLY ON "P" TYPE STORE**
SCALE: 3/4" = 1' 0"

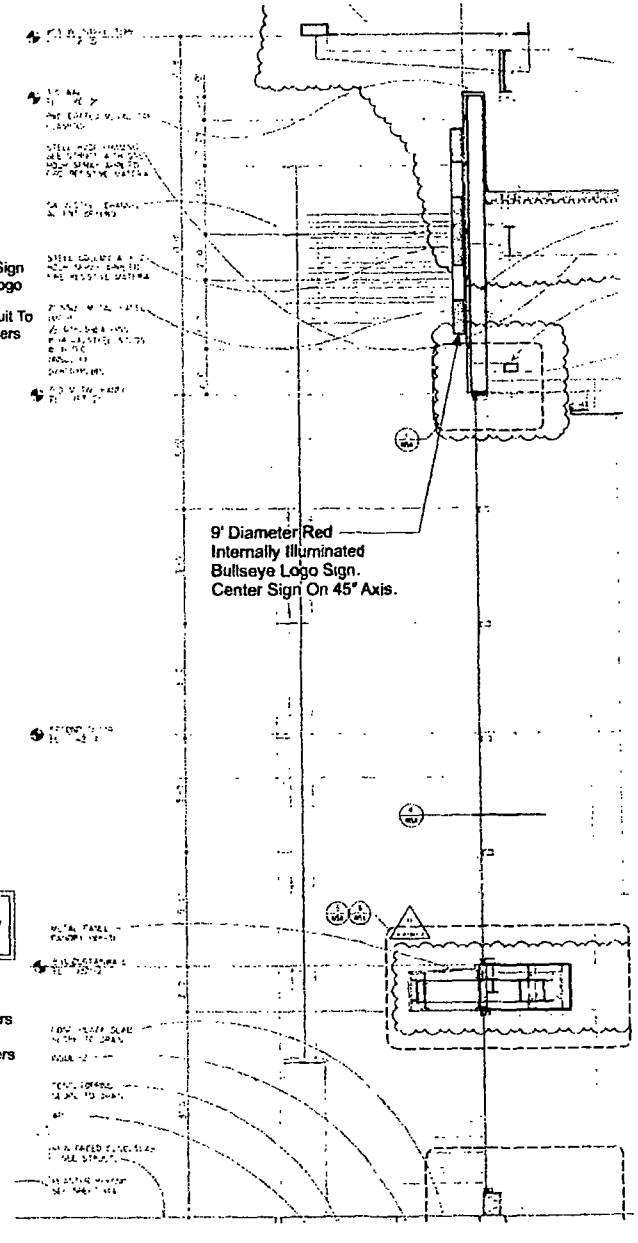


**SECTION AT MAIN ENTRANCE**
SCALE: 3/16" = 1' 0"


PHILADELPHIASIGN
BRINGING THE WORLD'S BRANDS TO LIFE
707 West Spring Garden Street
Palmyra, New Jersey 08065
Phone: 856.829.1400
Fax: 856.829.8549
www.philadelphiasign.com


**CUSTOMER:**
TARGET

**JOB NUMBER:**
T1889 (South Loop)

**SIGN TYPE:**
Various

**LOCATION:**
1154 S. Clark Street
Chicago, IL 60605

**DATE:**
10/15/2014

**DRAWN BY:**
JTR

**REVISION:**

| Number | Date | By |
|---|---|---|
| 2 | 12/11/2014 | JTR |

**SHEET:** ENG DEPT
3 OF 6

**DWG NUMBER:**
B57040

**ENGINEER SEAL:**

MAX DESIGN WIND SPEED 90 MPH
EXPOSURE C


THIS IS AN ORIGINAL UNPUBLISHED DRAWING CREATED BY PSCO. IT IS SUBMITTED FOR YOUR PERSONAL USE IN CONJUNCTION WITH A PROJECT BEING PLANNED FOR YOU BY PSCO. IT IS NOT TO BE SHOWN TO ANYONE OUTSIDE YOUR ORGANIZATION NOR IS IT TO BE USED, COPIED, REPRODUCED, OR EXHIBITED IN ANY FASHION.

**ENGINEERING**
**SHOP**
**VINYL / LAYOUT**
**ROUTING / KNIFE**

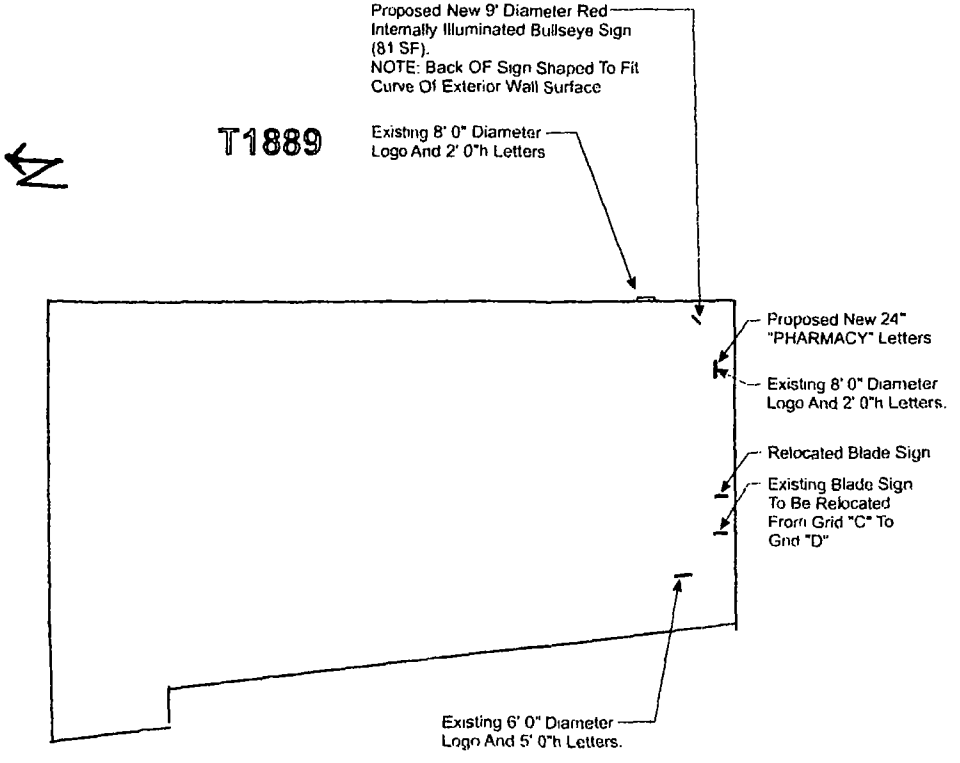


1 12-02-14 2 12-11-14 **SITE PLAN**
NO SCALE

Note: This sign is intended to be installed in accordance with the requirements of Article 600 of the National Electrical Code and/or other applicable local codes. This includes proper grounding and bonding of the sign.

PHILADELPHIASIGN
BRINGING THE WORLD'S BRANDS TO LIFE
707 West Spring Garden Street
Palmyra, New Jersey 08065
Phone: 856.829.1460
Fax: 856.829.8549
www.philadelphiasign.com

**CUSTOMER:**
**TARGET**

**JOB NUMBER:**
**T1889 (South Loop)**

**SIGN TYPE:**
**Various**

**LOCATION:**
**1154 S. Clark Street**
**Chicago, IL 60605**

**DATE:**
**10/15/2014**

**DRAWN BY:**
**JTR**

**REVISION:**

| Number | Date | By |
|---|---|---|
| 2 | 12/11/2014 | JTR |

**SHEET:** ENG DEPT
**1 OF 6**

**DWG NUMBER:**
**B57040**

**ENGINEER SEAL:**

MAX DESIGN WIND SPEED 90 MPH
EXPOSURE C

THIS IS AN ORIGINAL UNPUBLISHED DRAWING CREATED BY PSCO. IT IS SUBMITTED FOR YOUR PERSONAL USE IN CONJUNCTION WITH A PROJECT BEING PLANNED FOR YOU BY PSCO. IT IS NOT TO BE SHOWN TO ANYONE OUTSIDE YOUR ORGANIZATION NOR IS IT TO BE USED, COPIED, REPRODUCED, OR EXHIBITED IN ANY FASHION.

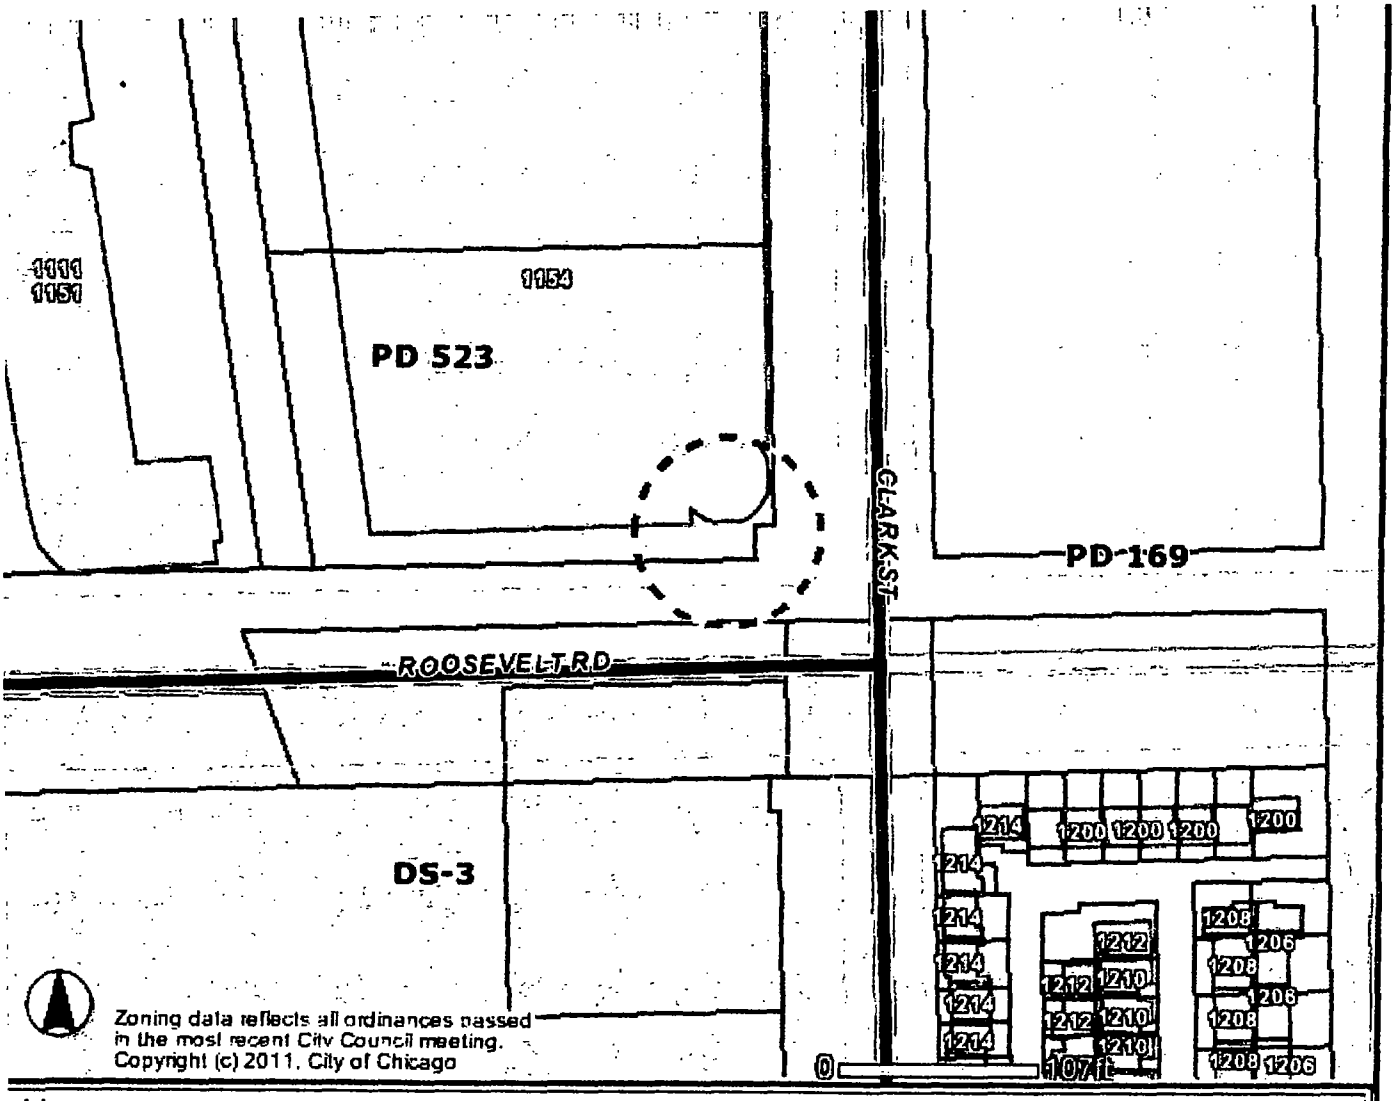


ddress

154 S CLARK ST

Zoning
- Business
- Commercial
- Manufacturing
- Residential
- Planned Development
- Planned Manufacturing
- Downtown Core
- Downtown Service
- Downtown Mixed
- Downtown Residential
- Transportation
- Parks & Open Space
- Zoning Boundaries

Historic Preservation
CHICAGO LANDMARKS
- Chicago Landmarks
- Landmark Districts

Chicago Historic Resources Survey - Buildings subject to Demolition-Delay Ordinance
- Red
- Orange

- Water
- Cemetery

Municipalities

- Lakefront
- Pedestrian Streets
- Buildings
- Parcels
- Streets

Curbs
- Forest Preserve
- City Boundary

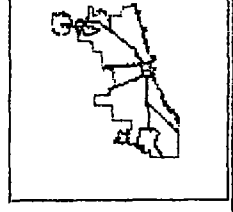

rmation provided on the City of Chicago web site should not be used as a substitute for legal, accounting, real estate, business, tax, or other fessional advice. The City of Chicago assumes no liability for any damages or loss of any kind that might arise from the use of, misuse of, or the ility to use the City web site and-or the materials contained on the web site. The City of Chicago also assumes no liability for improper or rrect use of materials or information contained on its web site. All materials that appear on the City of Chicago web site are distributed and smitted as is, without warranties of any kind, either express or implied, and subject to the terms and conditions stated in this disclaimer.

# City of Chicago

Or2015-178

## Office of the City Clerk

## Document Tracking Sheet

| | |
|---|---|
| **Meeting Date:** | 3/18/2015 |
| **Sponsor(s):** | Fioretti (2) |
| **Type:** | Order |
| **Title:** | Issuance of permits for sign(s)/signboard(s) at 1154 S Clark St - 36 sq. ft. |
| **Committee(s) Assignment:** | Committee on Zoning, Landmarks and Building Standards |

100581520

City Council
Meeting Date: 3-18-15
Committee on Buildings

(signs)

ORDERED, That the Commissioner of Buildings is hereby directed to issue a sign permit to: (Contractor's name and address)

MODERN SIGNS INC
1727 ARMITAGE CT
ADDISON IL 60101

for the erection of a sign / signboard over 24 feet in height and / or over 100 square feet (in area of one face) at: (Business NAME & ADDRESS)

TARGET
1154 S. CLARK ST
CHICAGO 60605

Dimensions: Length 17' 10" Height 2'

Height above grade / roof to top of sign 42'

TOTAL SQUARE FOOT AREA 36

Such sign(s) shall comply with all applicable provisions of TITLE 17 of the Chicago Zoning Ordinance and all other applicable provisions of the Municipal Code of the City of Chicago governing the construction and maintenance of outdoor signs, signboards and structures.

Alderman, 2 Ward

CITY OF CHICAGO

# DEPARTMENT OF BUILDINGS

## Sign Permit Application

| APPROVAL NUMBER | APPLICATION NUMBER | ANNUAL FEE | WORK CODE | DRAWINGS ATTACHED |
|---|---|---|---|---|
| | 100581520 | | | ☐ YES ☐ NO |

DATE OF APPLICATION: 02/16/2015

ADDRESS OF SIGN: 1154 S CLARK ST, 60605-

BUILDING:

ORIGINAL PERMIT NUMBER:

TYPE OF PERMIT: NEW CONSTRUCTION (SIGN)

PAYER OF ANNUAL INSPECTION:
PAGE, SHANEAKA
33 S. 6TH ST
MINNEAPOLIS, MN 55402
(612)761-1896

SIGN MANUFACTURER: PHILADELPHIA SIGNS

ADDRESS WHERE SIGN CAN BE SEEN PRIOR TO ERECTION:

TICKET NUMBER: 0

REINSPECTION CONTROL NUMBER:

TYPE OF SUPPORT FOR SIGN: BUILDING

SIGN BOARD SUPPORT MEMBERS: STEEL

| | |
|---|---|
| ANNUAL FEE | |
| CONSTRUCTION FEE | 200.00 |
| 1017 B FEE | |
| TOTAL FEE | 200.00 |
| AMOUNT PAID | 200.00 |
| BALANCE DUE | |

Check # for Zoning

Check # for DCAP

TYPE OF SIGN: FLAT OR BOX

| LENGTH FT. | LENGTH IN. | HEIGHT FT. | HEIGHT IN. |
|---|---|---|---|
| 17 | 10 | 2 | |

| AREA SQ. FT. | WEIGHT LBS. |
|---|---|
| 36 | 40 |

SIGN HEIGHT ABOVE GRADE/ROOF FT.: 40

SHAPE OF SIGN: IRREGULAR

SIGN WILL READ:
PHARMACY

| NO. OF LAMPS | TOTAL WATTAGE |
|---|---|
| 40 | 60 |

TYPE OF LAMP: OTHER

| NO. OF BALLAST/TRANSFORMERS | INPUT OF TRANSFORMERS |
|---|---|
| 1 | 120 |

CONTRACTOR WILL INSTALL: [N] FEEDERS [Y] CUSTOMER LEADS

TYPE OF SWITCH: SPECIAL

LOCATION OF SWITCH: LISTED FLUSH TOGGLE

SIGN LOCATION:
INSTALL ILLUMINATED WALL SIGN FACING SOUTH OVER PRIVATE PROPERTY. SWITCH IS PART OF UL SIGN.

The undersigned certify that the statements in this application are true and correct and that all work done under the proposed permit will conform to the requirements of the Chicago Municipal Code

| | REG. NO. |
|---|---|
| | E94792 |

ELECT CONTR: MODERN SIGNS, INC. ELECTR

ADDRESS:
1727 ARMITAGE COURT
ADDISON, IL 60101

SUPERVISOR SIGNATURE: William T Hurley

| BOND NO. | REG. NO. |
|---|---|
| | N93883 |

SIGN ERECTOR: MODERN SIGNS INC SIGNER

ADDRESS:
1727 ARMITAGE CT
ADDISON IL, 60101-

SIGNATURE:

The permit issued on this application will authorize only signs here applied for. If other signs are to be erected they must be covered by additional permits

**City of Chicago**
**Rahm Emanuel, Mayor**

**Department of Buildings**
**Felicia Davis, Commissioner**

TYPE OF BUSINESS

COMMERCIAL Other: RETAIL

Name: TARGET

LIC #:

Renewal: 12/15/2016

Projects Over:

[Y] Private Property

[N] Public Way Grant Permit #:

[X] Planned Development/Manufacturing PMD/PD#: PD 523

Zoning District: OTHER Other: PD523

TYPE OF SIGN:

[ ] ADVERTISING [X] ILLUMINATE [ ] MOVEABLE

[X] BUSINESS [ ] FLASHING

| | |
|---|---|
| TOTAL STREET FRONTAGE OF LOT (IN FEET) | 740 |
| TOTAL AREA OF NEW SIGN (SQ.FT.) | 36 |
| TOTAL AREA OF ALL SIGNS ON LOT (SQ.FT.) | 596 |
| HEIGHT OF SIGN ABOVE GRADE (TO TOP) | 42ft in |
| DISTANCE OF CURB LINE OUTER EDGE (ft) | 30 |
| DISTANCE OF STRUCTURE INNER EDGE (ft) | 30 |

DISTANCE FROM (ft):

A. PUBLIC PARK (OVER 10 ACRES)

B. EXPRESSWAY (IF LESS THAN 1,000 FT.)

C. RESIDENCE DISTRICT (ADVERTISING SIGNS ONLY)

IF REPLACEMENT SIGN OR CHANGE OF FACE, WHAT DOES THE EXISTING SIGN READ?

Original Payee:

**Landmark Hold:** [ ] **Status:**

ZONING (OFFICE USE ONLY)

SIGN BOND REQUIRED? [ ] YES

COUNCIL ORDER REQUIRED [X] YES

IS SPECIAL PERMISSION REQUIRED FROM CHIEF ELECTRICAL

[ ] YES

IF YES, ATTACH LETTER OF REQUEST

TIME STAMP

SIGN CLERK

APPROVED FOR PERMIT

REMARKS

ALL SIGNS RENDERED PROPORTIONALLY TO THE ELEVATIONS

PHILADELPHIASIGN

TITLE: Target
ADDRESS: T1889 Chicago South Loop
1154 S. Clark Street
Chicago, IL 60605

DWG BY: AFR
DATE: 11.26.14
DWG NUM: B58300
SHEET: 3

| DATE | REVISION | BY |
|---|---|---|
| 12.11.14 | Notes added | AFR |

**ENGINEERING**
**SHOP**
**VINYL / LAYOUT**
**ROUTING / KNIFE**

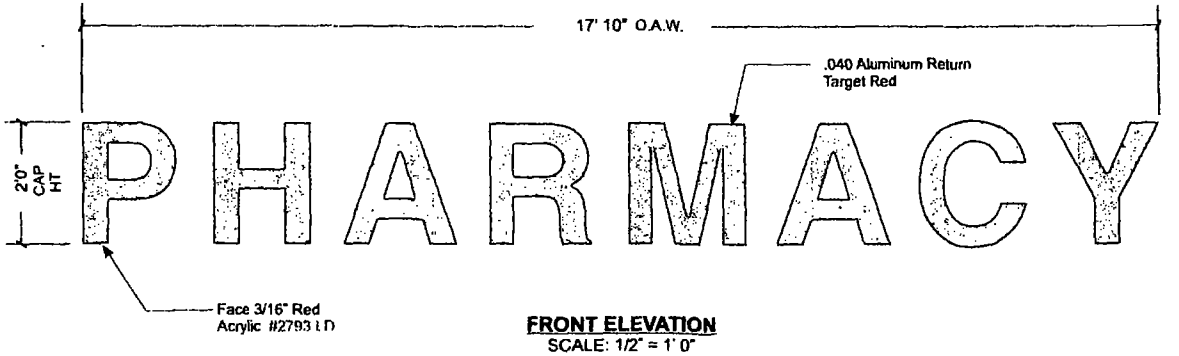


**FRONT ELEVATION**
SCALE: 1/2" = 1' 0"

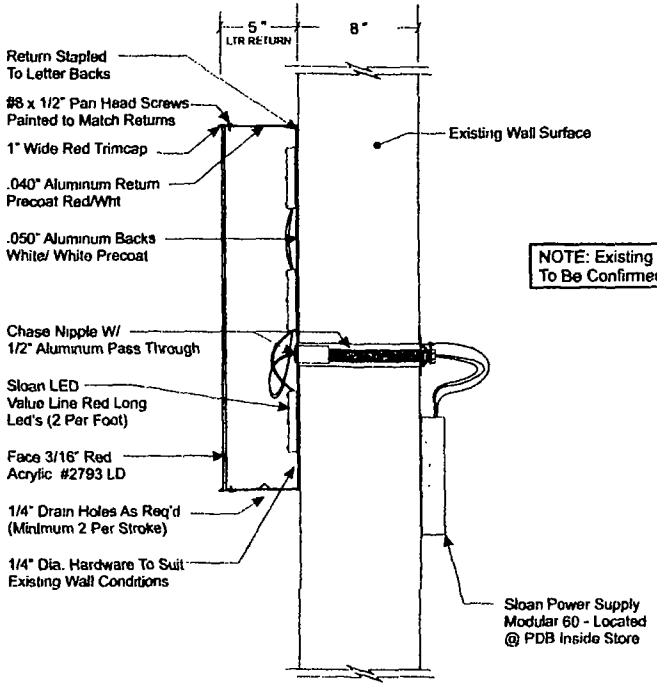


NOTE: Existing Wall Surface Material To Be Confirmed Prior To Installation.

**LETTER CROSS SECTION**
SCALE: 1-1/2" =1' 0"

PERMITS ONLY

**ELECTRICAL LOAD**
**24" PHARMACY LETTERS**
(2) Amps @ 120 Volts
**ELECTRICAL REQ'MTS**
(1) 20 Amp/120 Volt Circuits

**STANDARD LETTER NOTES:**
1. Sufficient Primary Circuit In Vicinity Of Sign By Others.
2. Letter To Letter Wiring & Final Primary Hook-up By Sign Installer, Where Allowed By Local Codes.
3. Sign Shall Be U.L. Listed.
4. Mounting Hardware By Sign Installer.
5. Full Size Drilling Template Furnished With Sign.

Note: This sign is intended to be installed in accordance with the requirements of Article 600 of the National Electrical Code and/or other applicable local codes. This includes proper grounding and bonding of the sign.


PHILADELPHIASIGN
BRINGING THE WORLD'S BRANDS TO LIFE
707 West Spring Garden Street
Palmyra, New Jersey 08065
Phone 856.829.1466
Fax: 856.829.8549
www.philadelphiasign.com


**CUSTOMER:**
TARGET

**JOB NUMBER:**
T1889 (South Loop)

**SIGN TYPE:**
Various

**LOCATION:**
1154 S. Clark Street
Chicago, IL 60605

**DATE:**
10/15/2014

**DRAWN BY:**
JTR

**REVISION:**

| Number | Date | By: |
|---|---|---|
| 2 | 12/11/2014 | JTR |

**SHEET:** ENG DEPT
5 OF 6

**DWG NUMBER:**
B57040

**ENGINEER SEAL:**

MAX DESIGN WIND SPEED 90 MPH
EXPOSURE C


THIS IS AN ORIGINAL UNPUBLISHED DRAWING CREATED BY PSCO. IT IS SUBMITTED FOR YOUR PERSONAL USE IN CONJUNCTION WITH A PROJECT BEING PLANNED FOR YOU BY PSCO. IT IS NOT TO BE SHOWN TO ANYONE OUTSIDE YOUR ORGANIZATION NOR IS IT TO BE USED, COPIED, REPRODUCED, OR EXHIBITED IN ANY FASHION

**ENGINEERING**
**SHOP**
**VINYL / LAYOUT**
**ROUTING / KNIFE**

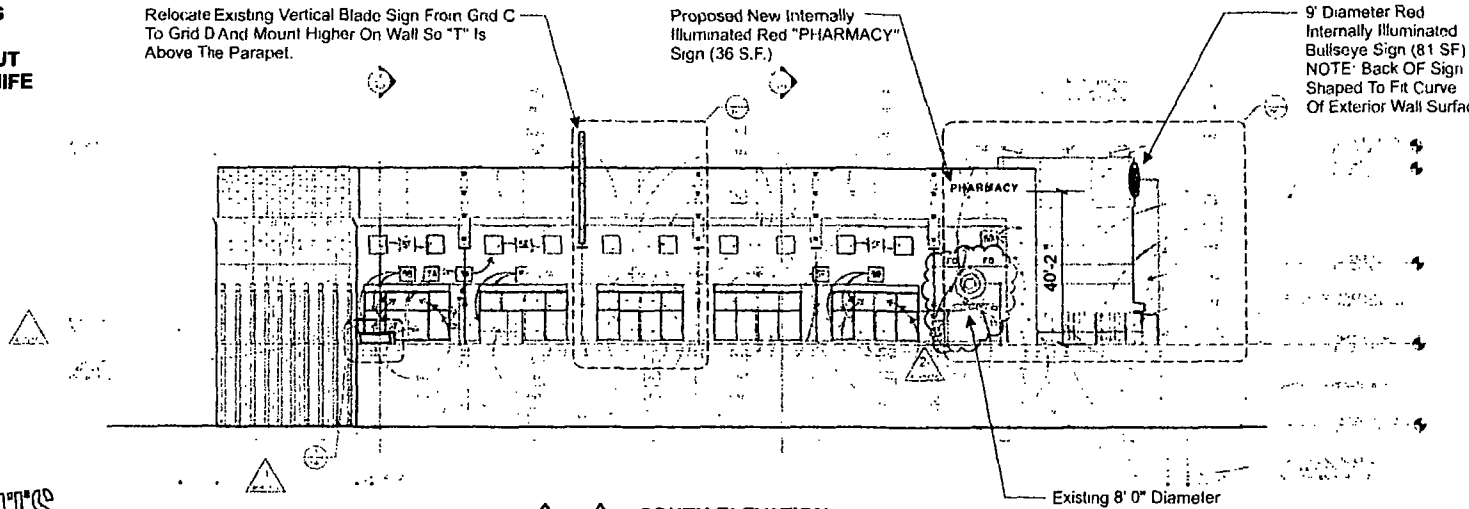


1 12-02-14 2 12-11-14 **SOUTH ELEVATION**
SCALE: 1/32" = 1' 0"

PERMITS ONLY

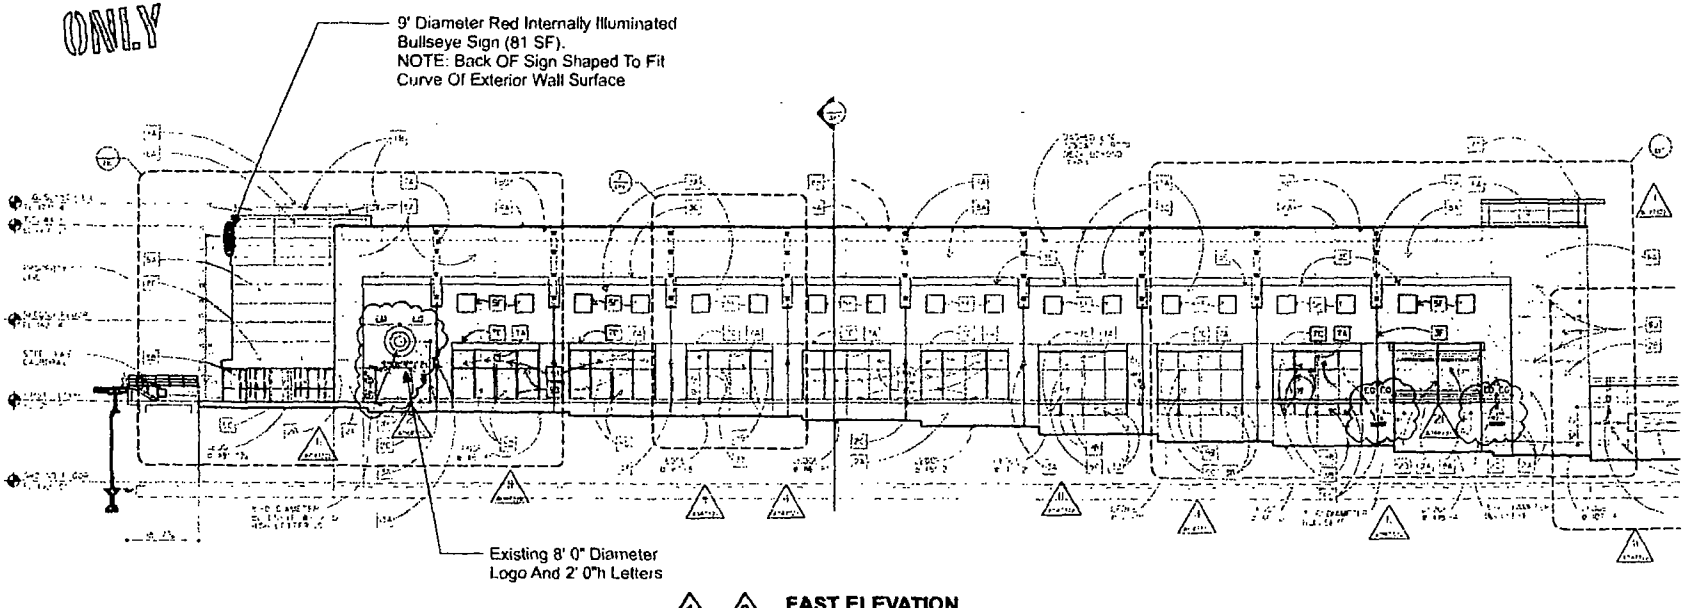


1 12-02-14 2 12-11-14 **EAST ELEVATION**
SCALE: 1/32" = 1' 0"

Note This sign is intended to be installed in accordance with the requirements of Article 600 of the National Electrical Code and/or other applicable local codes This includes proper grounding and bonding of the sign.

NOTE: All Dimensions And Field Conditions To Be Verified And Confirmed From Site Survey Prior To Releasing For Fabrication.

PHILADELPHIASIGN
BRINGING THE WORLD'S BRANDS TO LIFE
707 West Spring Garden Street
Palmyra, New Jersey 08065
Phone: 856.829.1440
Fax: 856.829.8549
www.philadelphiasign.com

**CUSTOMER:** TARGET

**JOB NUMBER:** T1889 (South Loop)

**SIGN TYPE:** Various

**LOCATION:** 1154 S. Clark Street Chicago, IL 60605

**DATE:** 10/15/2014

**DRAWN BY:** JTR

**REVISION:**

| Number | Date | By |
|---|---|---|
| 2 | 12/11/2014 | JTR |

**SHEET:** 4 OF 6 — EMG DEPT

**DWG NUMBER:** B57040

**ENGINEER SEAL:**

MAX DESIGN WIND SPEED 90 MPH
EXPOSURE C

THIS IS AN ORIGINAL UNPUBLISHED DRAWING CREATED BY PSCO. IT IS SUBMITTED FOR YOUR PERSONAL USE IN CONJUNCTION WITH A PROJECT BEING PLANNED FOR YOU BY PSCO. IT IS NOT TO BE SHOWN TO ANYONE OUTSIDE YOUR ORGANIZATION NOR IS IT TO BE USED, COPIED, REPRODUCED, OR EXHIBITED IN ANY FASHION.

**ENGINEERING**
**SHOP**
**VINYL / LAYOUT**
**ROUTING / KNIFE**

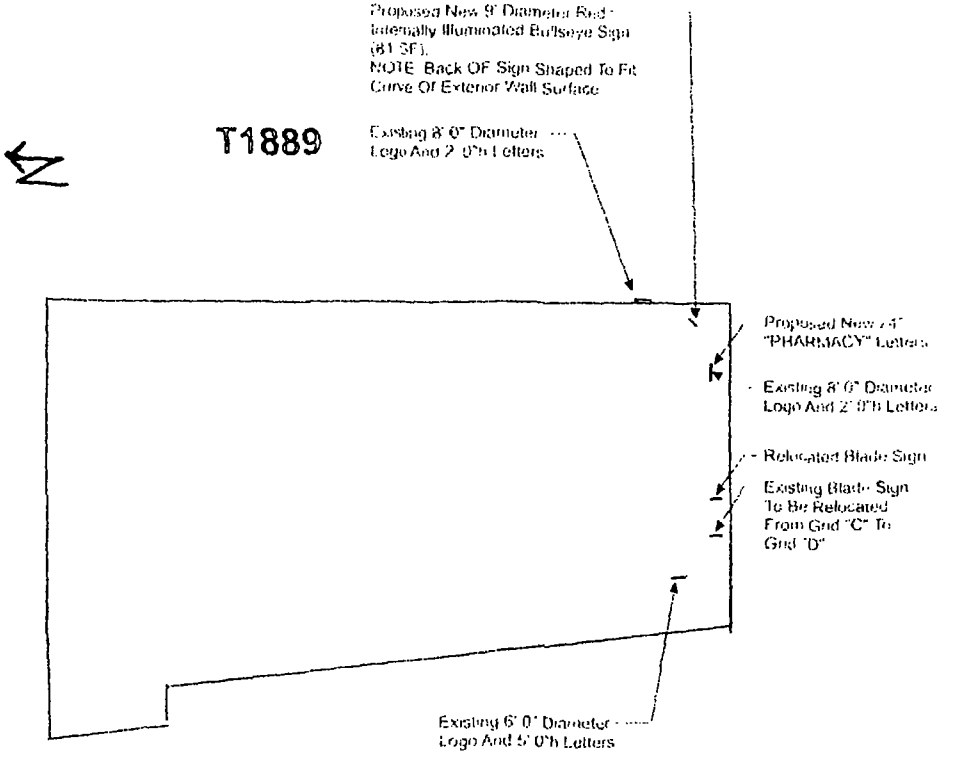


1 12-02-14 2 12-11-14 **SITE PLAN**
NO SCALE

Note: This sign is intended to be installed in accordance with the requirements of Article 600 of the National Electrical Code and/or other applicable local codes. This includes proper grounding and bonding of the sign.


PHILADELPHIASIGN
707 West Spring Garden Street
Palmyra, New Jersey 08065
Phone: 856.829.1460
Fax: 856.829.8549
www.philadelphiasign.com


**CUSTOMER:**
TARGET

**JOB NUMBER:**
T1889 (South Loop)

**SIGN TYPE:**
Various

**LOCATION:**
1154 S. Clark Street
Chicago, IL 60605

**DATE:**
10/15/2014

**DRAWN BY:**
JTR

**REVISION:**

| Number | Date | By |
|---|---|---|
| 2 | 12/11/2014 | JTR |

**SHEET:** ENG DEPT
1 OF 6

**DWG NUMBER:**
B57040

**ENGINEER SEAL.**

MAX DESIGN WIND SPEED 90 MPH
EXPOSURE C


THIS IS AN ORIGINAL UNPUBLISHED DRAWING CREATED BY PSCO. IT IS SUBMITTED FOR YOUR PERSONAL USE IN CONJUNCTION WITH A PROJECT BEING PLANNED FOR YOU BY PSCO. IT IS NOT TO BE SHOWN TO ANYONE OUTSIDE YOUR ORGANIZATION NOR IS IT TO BE USED, COPIED REPRODUCED OR EXHIBITED IN ANY FASHION

# Zoning Map

Created on: 2/16/2015 10:44 A.M.

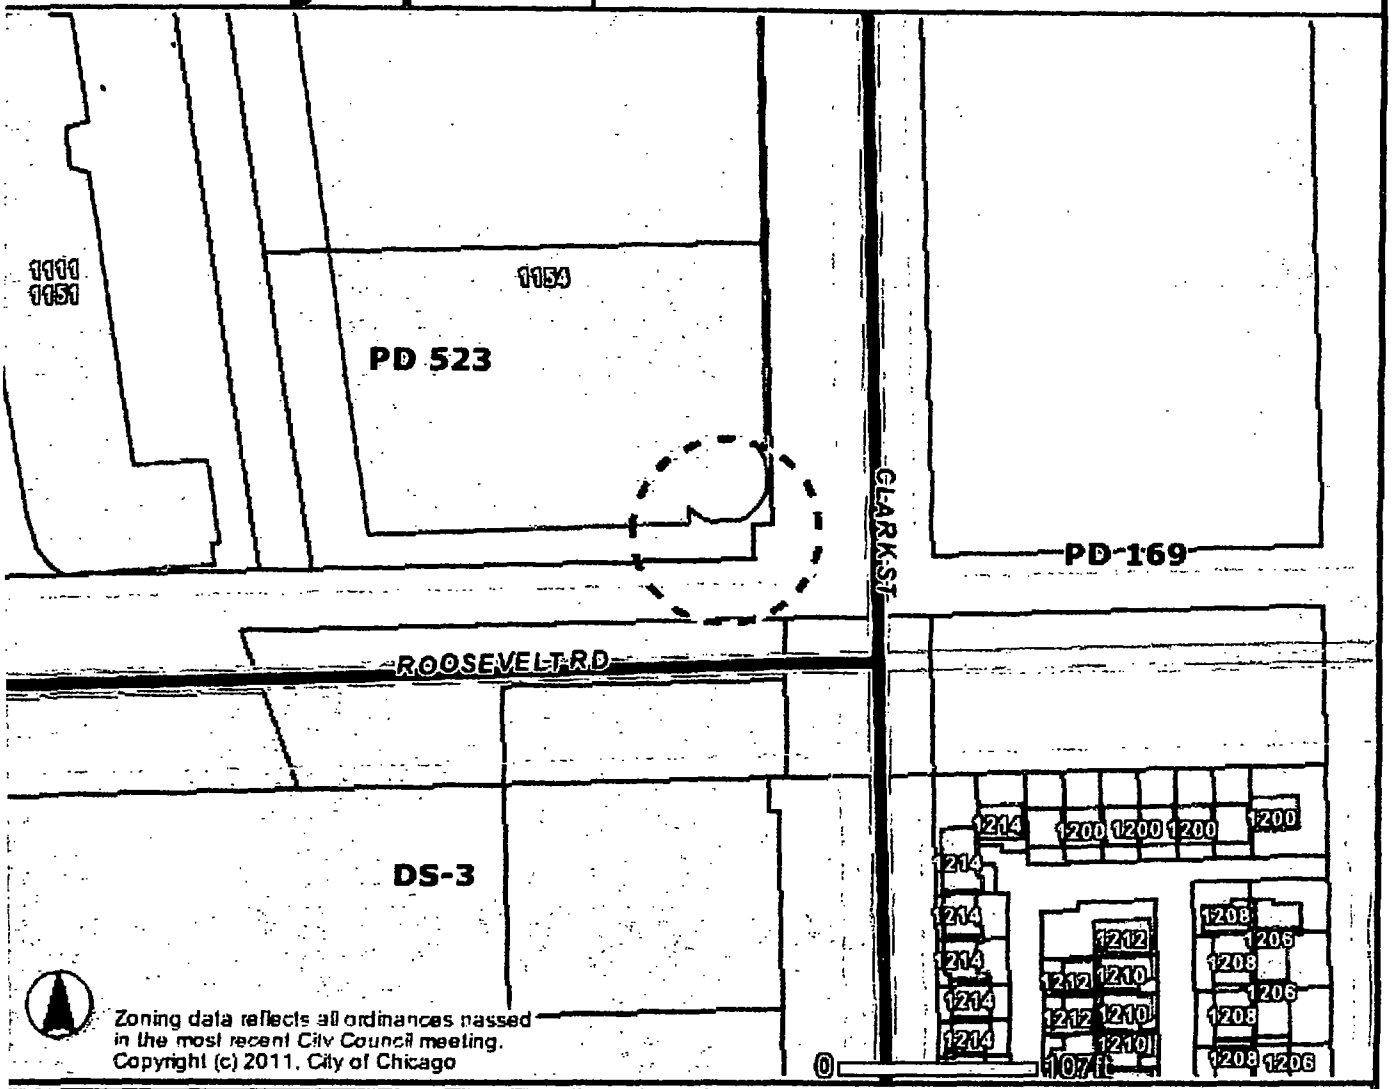


Address

154 S CLARK ST

Zoning
- Business
- Commercial
- Manufacturing
- Residential
- Planned Development
- Planned Manufacturing
- Downtown Core
- Downtown Service
- Downtown Mixed
- Downtown Residential
- Transportation
- Parks & Open Space
- Zoning Boundaries

Historic Preservation
CHICAGO LANDMARKS
- Chicago Landmarks
- Landmark Districts

Chicago Historic Resources Survey - Buildings subject to Demolition-Delay Ordinance
- Red
- Orange

- Water
- Cemetery

Municipalities

- Lakefront
- Pedestrian Streets
- Buildings
- Parcels
- Streets

Curbs
- Forest Preserve
- City Boundary

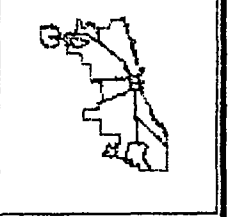

ormation provided on the City of Chicago web site should not be used as a substitute for legal, accounting, real estate, business, tax, or other fessional advice. The City of Chicago assumes no liability for any damages or loss of any kind that might arise from the use of, misuse of, or the ility to use the City web site and-or the materials contained on the web site. The City of Chicago also assumes no liability for improper or rrect use of materials or information contained on its web site. All materials that appear on the City of Chicago web site are distributed and smitted as is, without warranties of any kind, either express or implied, and subject to the terms and conditions stated in this disclaimer.

# City of Chicago

Or2015-179

## Office of the City Clerk

## Document Tracking Sheet

| | |
|---|---|
| **Meeting Date:** | 3/18/2015 |
| **Sponsor(s):** | Fioretti (2) |
| **Type:** | Order |
| **Title:** | Issuance of permits for sign(s)/signboard(s) at 707 W Harrison St |
| **Committee(s) Assignment:** | Committee on Zoning, Landmarks and Building Standards |

City Council
Meeting Date: 1-15-15
Committee on Buildings (signs)

ORDERED, That the Commissioner of Buildings is hereby directed to issue a sign permit to: (Contractor's name and address)

Volkan Signs & Lighting, Incorporated

602 Lunt Avenue

Schaumburg, Illinois 60193

for the erection of a sign / signboard over 24 feet in height and / or over 100 square feet (in area of one face) at: (Business NAME & ADDRESS)

Extra Space Storage

707 West Harrison Street

Chicago, Illinois 60605

Dimensions: Length 6'-11" Height 30'-0"

Height above grade / roof to top of sign 49'-0"

TOTAL SQUARE FOOT AREA 210

Such sign(s) shall comply with all applicable provisions of TITLE 17 of the Chicago Zoning Ordinance and all other applicable provisions of the Municipal Code of the City of Chicago governing the construction and maintenance of outdoor signs, signboards and structures.

Alderman, 2 Ward

# City of Chicago

Or2015-186

## Office of the City Clerk

## Document Tracking Sheet

| | |
|---|---|
| **Meeting Date:** | 3/18/2015 |
| **Sponsor(s):** | Fioretti (2) |
| **Type:** | Order |
| **Title:** | Issuance of permits for sign(s)/signboard(s) at 1212 S Michigan Ave |
| **Committee(s) Assignment:** | Committee on Zoning, Landmarks and Building Standards |

City Council, meeting date: 3-18-15
Committee on Zoning, Landmarks, & Building Standards

ORDERED, That the Commissioner of the Building Department is hereby directed to issue a sign permit to: (*Contractor's name and address*)

All-Right Sign, Inc. (708) 754-6366
3028 Union Avenue
Steger IL. 60475

For the erection of a sign / signboard over twenty-four (24) feet in height and / or over one hundred (100) square feet (in area of one face) at:

*On-Premise / Business ID signs* *indicate Business Name and Address*
*Off-Premise / Advertising sings: must indicate that it is for Advertising*

Aurelio's Pizza
1212 S. Michigan Avenue
Chicago IL. 60605

Dimensions: 8'0" x 8'3 1/8"

Height above grade: 26' to bottom of sign
34' to top of sign

Such signs shall comply with all provisions of Title 17 of the Chicago Zoning Ordinance and all other applicable provisions of the Municipal Code of the City of Chicago governing the construction and maintenance of outdoor signs, sign boards and structures

2nd
Alderman, Ward

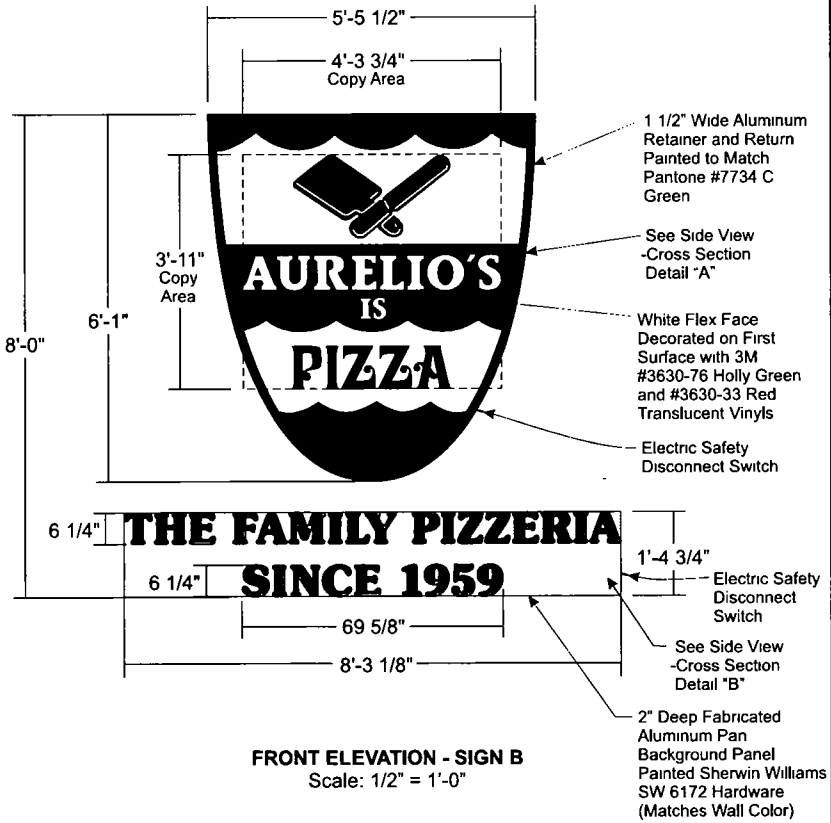


**FRONT ELEVATION - SIGN B**
Scale: 1/2" = 1'-0"

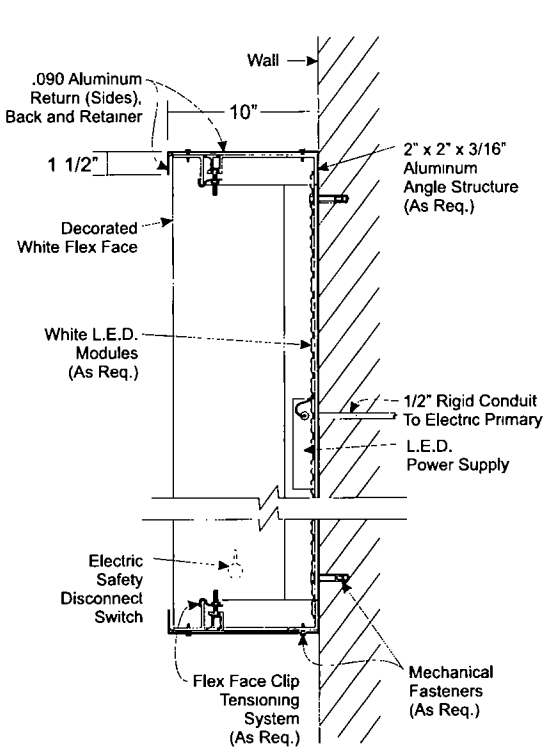


**SIDE VIEW - SIGN B**
**CROSS SECTION DETAIL "A"**
**("Crest" Logo)**
N.T.S.

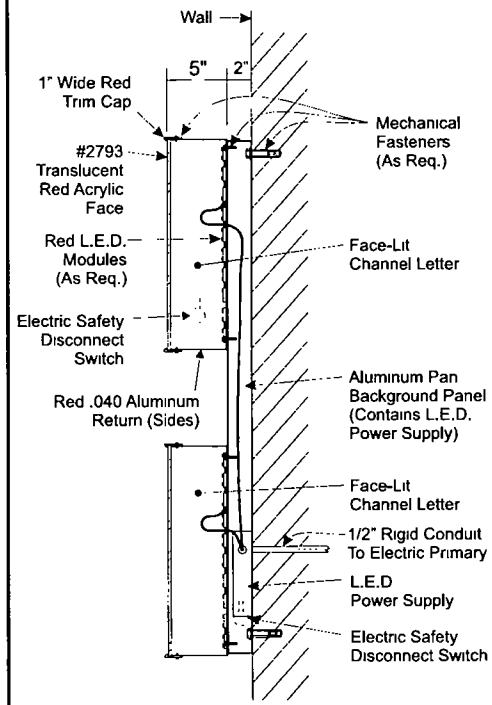


**SIDE VIEW - SIGN B**
**CROSS SECTION DETAIL "B"**
**(Channel Letters on Background Panel)**
N.T.S.

**QTY. ONE (1) NEW SINGLE-FACED INTERNALLY ILLUMINATED "AURELIO'S CREST" SIGN**
**AND**
**"THE FAMILY PIZZERIA SINCE 1959" FACE-LIT CHANNEL LETTERS ON 2" DEEP ALUMINUM BACKGROUND PANEL**

QUANTUM SIGN CORPORATION
693 Heartland Drive · Sugar Grove, IL 60554
630.466.0372 P · 630.466.0564 F
www.quantumsigncorp.com

**Client:** Aurelio's The Family Pizzeria
**Address:** 1212 S. Michigan Avenue
**City.** Chicago **State:** IL, 60605

**Sign Type:** Wall Sign
**File Name:** Aurelio's Chicago 6Ft Crest SCALE cdr

**Rev. Date:** 10/27/2014
**Rev. Date:** 10/22/2014
**Rev. Date:** 10/14/2014
**Orig. Date:** 09/29/2014

**Drawn By:** TV

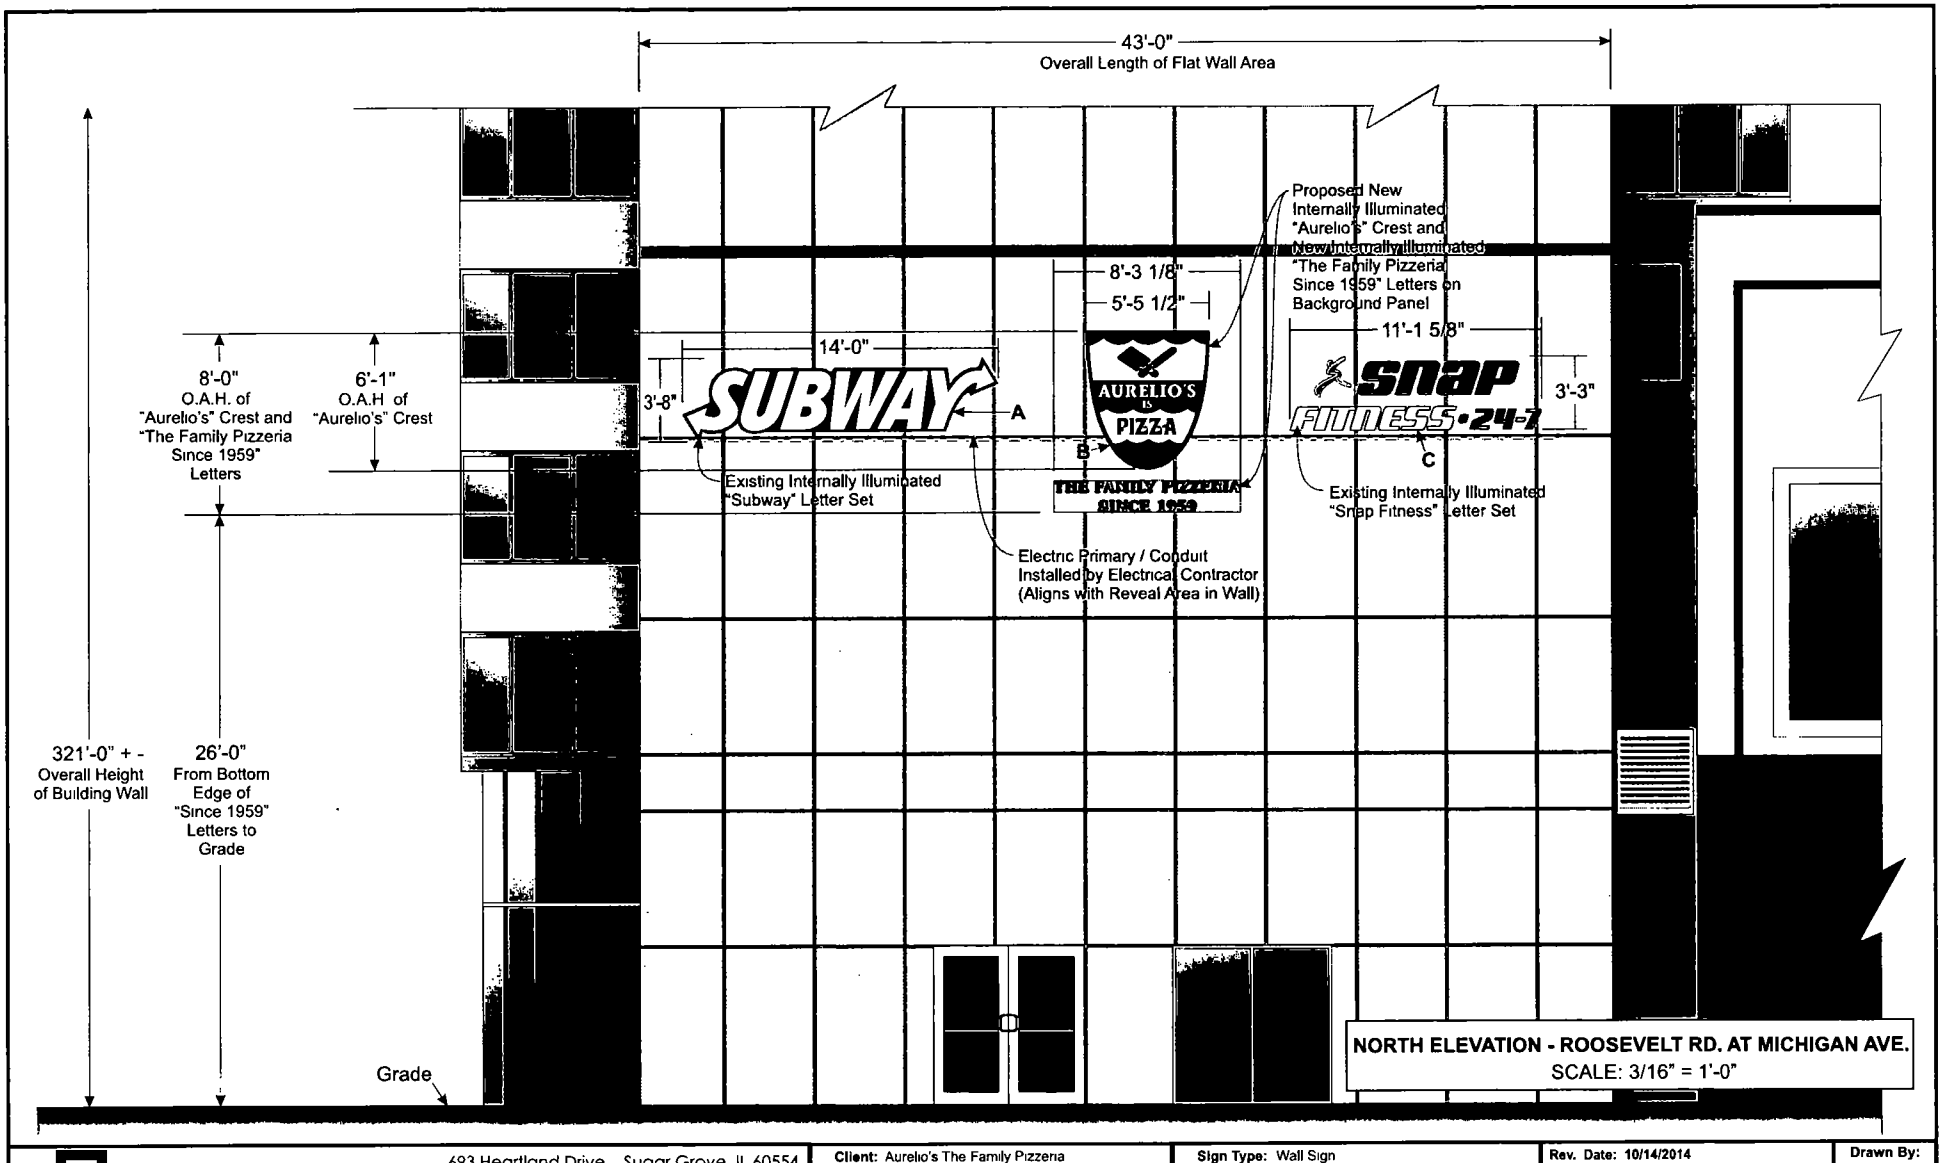


**NORTH ELEVATION - ROOSEVELT RD. AT MICHIGAN AVE.**
SCALE: 3/16" = 1'-0"

QUANTUM SIGN CORPORATION
693 Heartland Drive · Sugar Grove, IL 60554
630.466.0372 P · 630.466 0564 F
www.quantumsigncorp.com

**Client:** Aurelio's The Family Pizzeria
**Address:** 1212 S. Michigan Avenue
**City:** Chicago **State:** IL, 60605

**Sign Type:** Wall Sign
**File Name:** Aurelio's Chicago 6Ft Crest SCALE.cdr

**Rev. Date:** 10/14/2014
**Rev. Date:** 10/7/2014
**Rev. Date:** 09/29/2014 **Rev. Date:** 10/27/2014
**Orig. Date:** 09/16/2014 **Rev. Date:** 10/22/2014

**Drawn By:** TV

**NORTH ELEVATION - ROOSEVELT RD.**
N.T.S.

## SIGN KEY

**A** - Qty. 1 Existing Internally Illuminated "Subway" Sign

**B** - Qty. 1 New Single-Faced Internally Illuminated "Aurelio's Crest" Sign and "The Family Pizzeria Since 1959" Face-Lit Channel Letters on Background Panel

**C** - Qty. 1 Existing Internally Illuminated "Snap" Sign

**D** - Qty. 1 New Internally Illuminated Curved "Aurelio's" Facsia Sign with Channel Letters

**E** - Qty. 2 New Electronic Message Centers

**F** - Qty. 2 New Double-Faced Internally Illuminated Projecting "Aurelio's Crest" Signs

**G** - Qty. 1 New Internally Illuminated Face-Lit "Aurelio's" Channel Letters, Qty. 1 Single-Faced Internally Illuminated "Aurelio's Crest" Sign and Qty. 1 Single-Faced Internally Illuminated "The Family Pizzeria" Capsule Sign

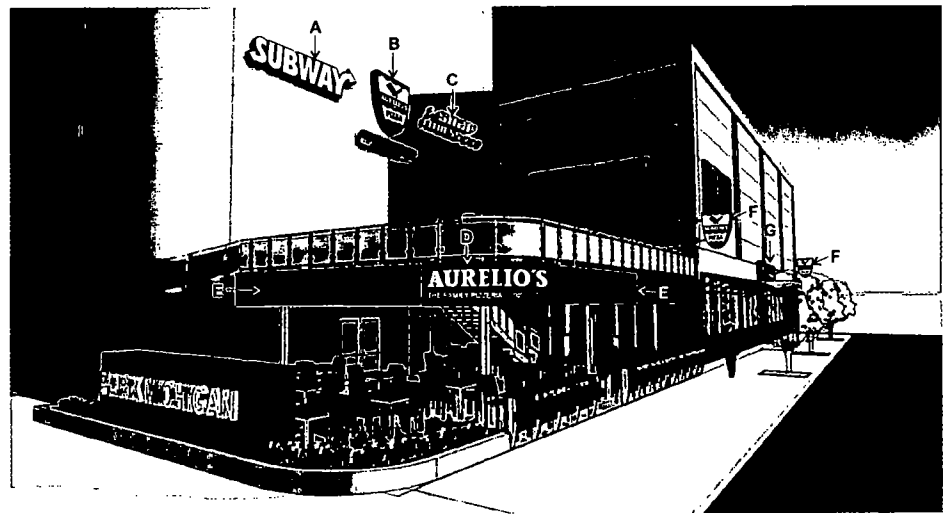


**NORTHEAST ELEVATION (PERSPECTIVE VIEW) - ROOSEVELT RD. & MICHIGAN AVE.**
N.T.S.

QUANTUM SIGN CORPORATION
693 Heartland Drive . Sugar Grove, IL 60554
630 466 0372 P . 630.466.0564 F
www.quantumsigncorp.com

**Client:** Aurelio's The Family Pizzeria
**Address:** 1212 S Michigan Avenue
**City.** Chicago **State:** IL, 60605

**Signs Type:** Wall Signs, Projecting Signs, EMC's
**File Name:** Aurelio's Chicago All Signs ELEV cdr

**Rev. Date:** 12/2/2014
**Rev. Date:** 10/14/2014
**Rev. Date:** 10/8/2014
**Orig. Date:** 10/1/2014

**Drawn By:** TV

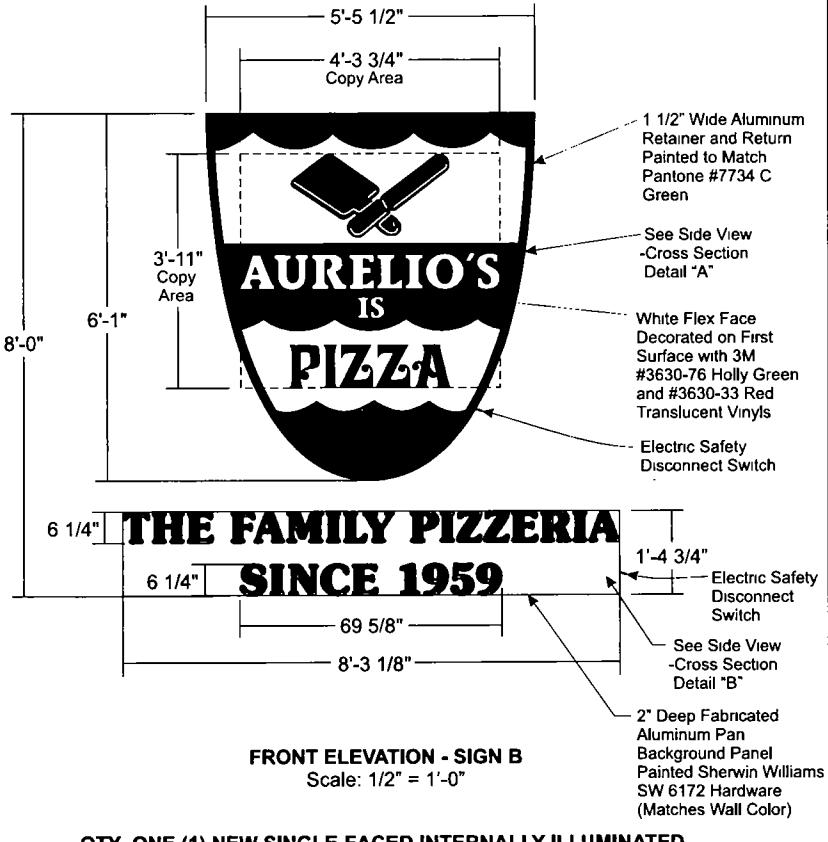


**FRONT ELEVATION - SIGN B**
Scale: 1/2" = 1'-0"

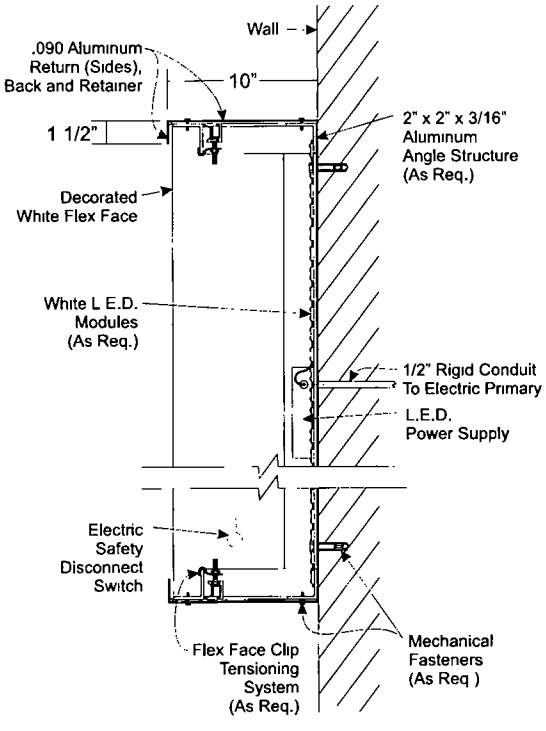


**SIDE VIEW - SIGN B**
**CROSS SECTION DETAIL "A"**
**("Crest" Logo)**
N.T.S.

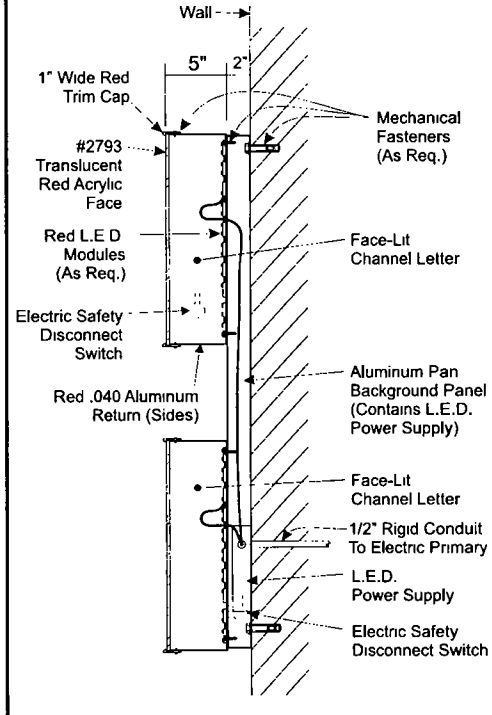


**SIDE VIEW - SIGN B**
**CROSS SECTION DETAIL "B"**
**(Channel Letters on Background Panel)**
N.T.S.

**QTY. ONE (1) NEW SINGLE-FACED INTERNALLY ILLUMINATED "AURELIO'S CREST" SIGN**
**AND**
**"THE FAMILY PIZZERIA SINCE 1959" FACE-LIT CHANNEL LETTERS ON 2" DEEP ALUMINUM BACKGROUND PANEL**

QUANTUM SIGN CORPORATION
693 Heartland Drive . Sugar Grove, IL 60554
630.466 0372 P . 630.466.0564 F
www.quantumsigncorp.com

**Client:** Aurelio's The Family Pizzeria
**Address:** 1212 S Michigan Avenue
**City.** Chicago **State:** IL, 60605

**Sign Type:** Wall Sign
**File Name:** Aurelio's Chicago 6Ft Crest SCALE.cdr

**Rev. Date:** 10/27/2014
**Rev. Date:** 10/22/2014
**Rev. Date:** 10/14/2014
**Orig. Date:** 09/29/2014

**Drawn By:** TV

**NORTH ELEVATION - ROOSEVELT RD.**
N.T.S.

## SIGN KEY

**A** - Qty. 1 Existing Internally Illuminated "Subway" Sign

**B** - Qty 1 New Single-Faced Internally Illuminated "Aurelio's Crest" Sign and "The Family Pizzeria Since 1959" Face-Lit Channel Letters on Background Panel

**C** - Qty. 1 Existing Internally Illuminated "Snap" Sign

**D** - Qty. 1 New Internally Illuminated Curved "Aurelio's" Facsia Sign with Channel Letters

**E** - Qty. 2 New Electronic Message Centers

**F** - Qty 2 New Double-Faced Internally Illuminated Projecting "Aurelio's Crest" Signs

**G** - Qty. 1 New Internally Illuminated Face-Lit "Aurelio's" Channel Letters, Qty. 1 Single-Faced Internally Illuminated "Aurelio's Crest" Sign and Qty. 1 Single-Faced Internally Illuminated "The Family Pizzeria" Capsule Sign

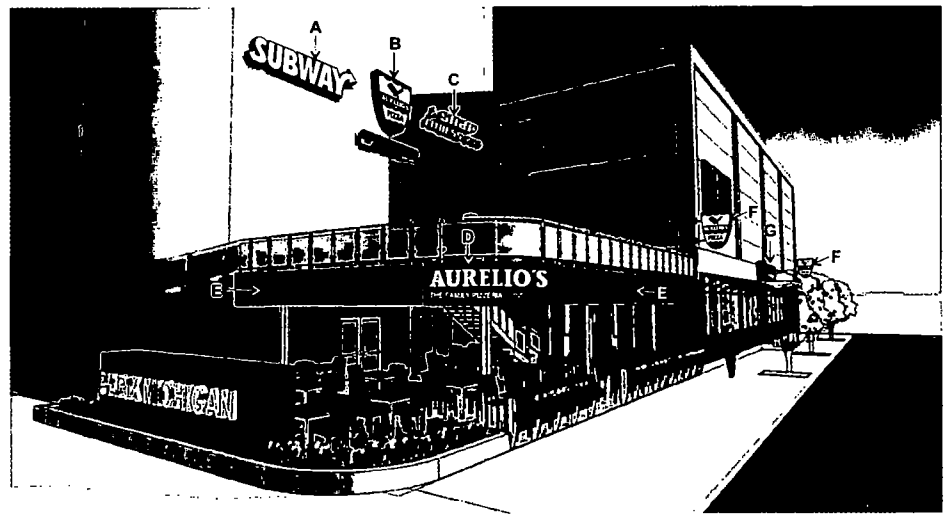


**NORTHEAST ELEVATION (PERSPECTIVE VIEW) - ROOSEVELT RD. & MICHIGAN AVE.**
N.T.S.

QUANTUM SIGN CORPORATION
693 Heartland Drive • Sugar Grove, IL 60554
630.466.0372 P • 630.466.0564 F
www.quantumsigncorp.com

**Client:** Aurelio's The Family Pizzeria
**Address:** 1212 S. Michigan Avenue
**City:** Chicago **State:** IL, 60605

**Signs Type:** Wall Signs, Projecting Signs, EMC's
**File Name:** Aurelio's Chicago All Signs ELEV.cdr

**Rev. Date:** 12/2/2014
**Rev. Date:** 10/14/2014
**Rev. Date:** 10/8/2014
**Orig. Date:** 10/1/2014

**Drawn By:** TV

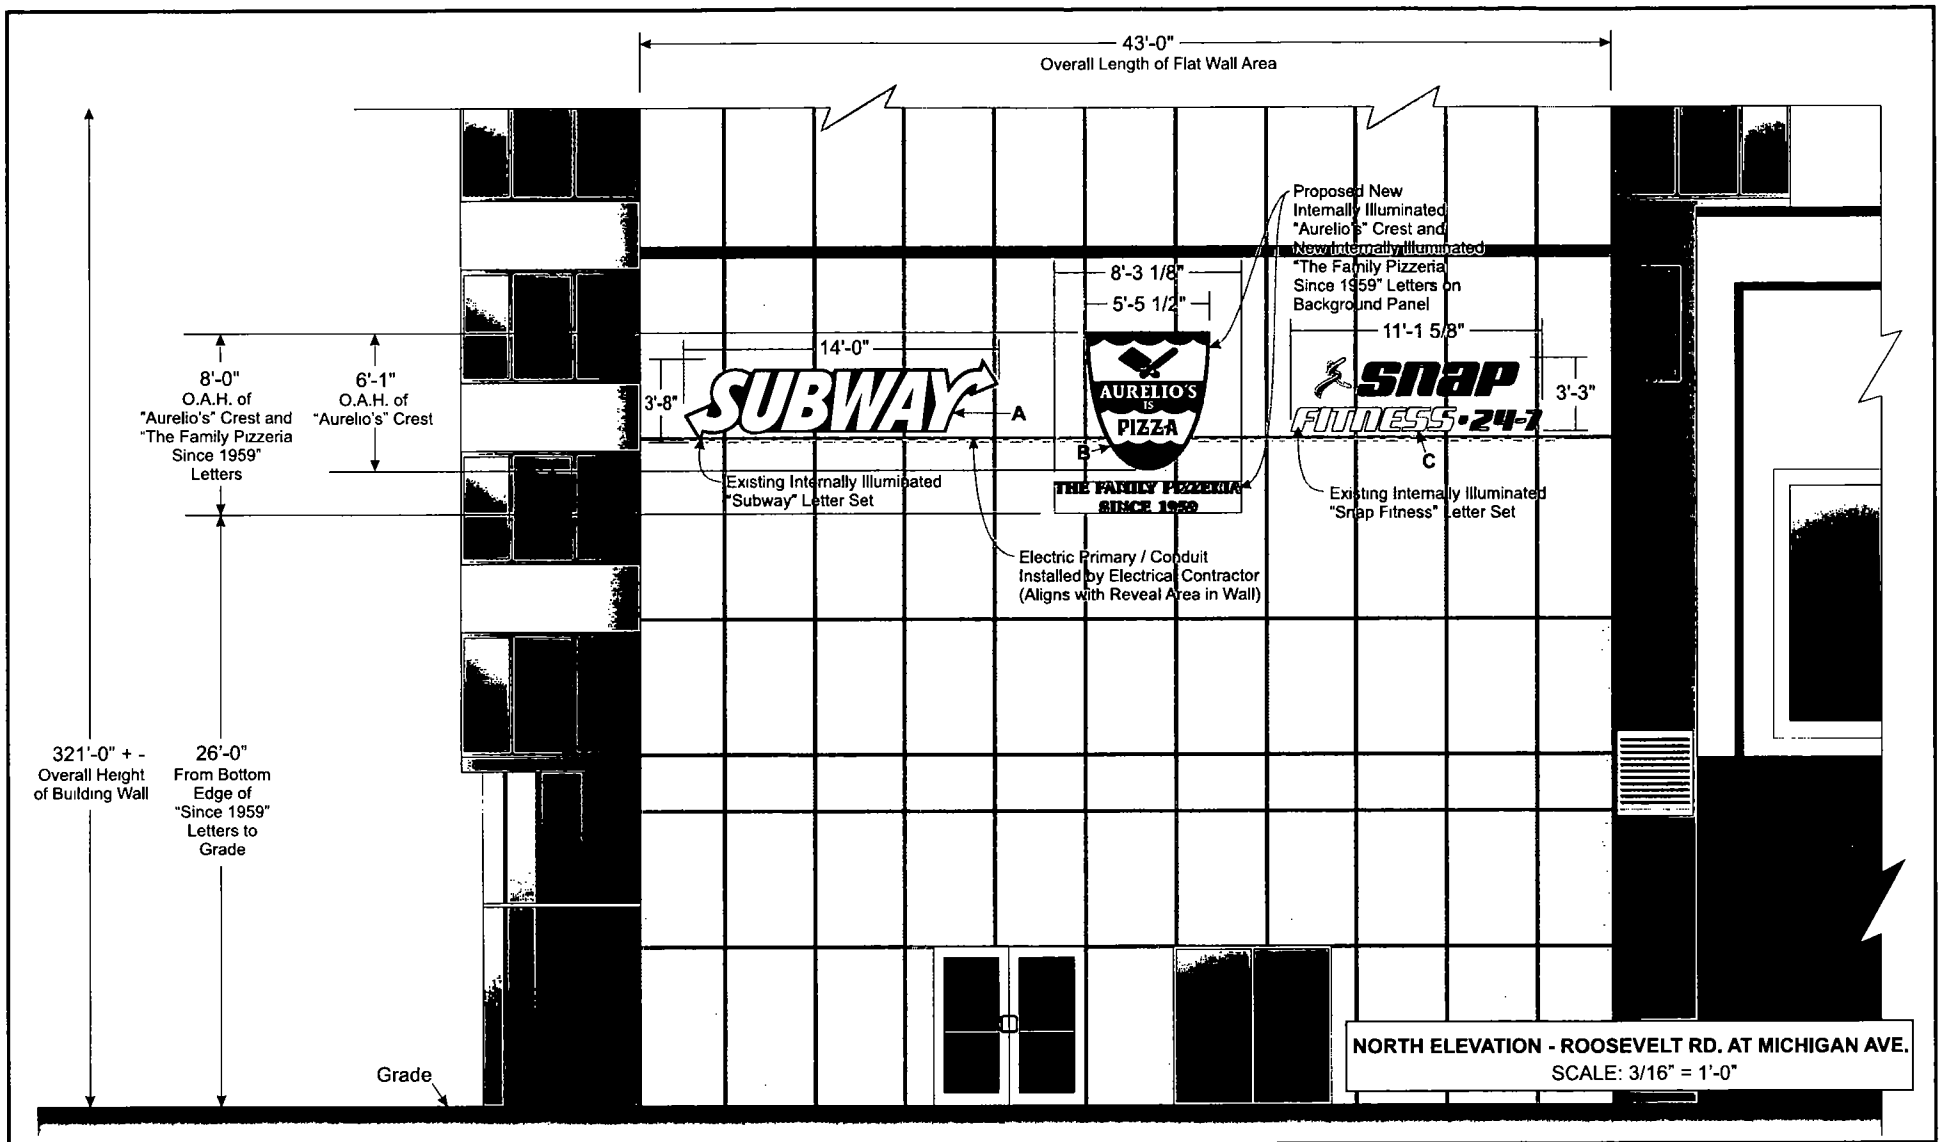


QUANTUM SIGN CORPORATION
693 Heartland Drive . Sugar Grove, IL 60554
630.466.0372 P . 630.466 0564 F
www.quantumsigncorp.com

**Client:** Aurelio's The Family Pizzeria
**Address:** 1212 S. Michigan Avenue
**City:** Chicago **State.** IL. 60605

**Sign Type:** Wall Sign
**File Name:** Aurelio's Chicago 6Ft Crest SCALE cdr

**Rev. Date:** 10/14/2014
**Rev. Date:** 10/7/2014
**Rev. Date.** 09/29/2014 **Rev. Date:** 10/27/2014
**Orig. Date:** 09/16/2014 **Rev. Date:** 10/22/2014

**Drawn By:** TV

# City of Chicago

Office of the City Clerk

Document Tracking Sheet

Or2015-113

| | |
|---|---|
| **Meeting Date:** | 3/18/2015 |
| **Sponsor(s):** | Balcer (11) |
| **Type:** | Order |
| **Title:** | Issuance of permits for sign(s)/signboard(s) at 2601 S LaSalle St |
| **Committee(s) Assignment:** | Committee on Zoning, Landmarks and Building Standards |

CITY COUNCIL MEETING

INTRODUCED March 18, 2015

**Ordered,** That the commissioner of buildings is hereby authorized and directed to issue

A sign permit to : **Doyle Signs, Inc.**
**232 W. Interstate Road**
**`Addison, IL 60101**

For the erection of a sign/signboard over 24 feet in height and over 100 square feet

(in area of one face) at: **UHAUL**
**2601 S. LaSalle**
**Chicago, IL 60616**

Dimensions: Length **35'4"** Height **3'4"**

Height above grade/roof to top of sign **38'**

TOTAL SQUARE FOOT AREA **118'0" West Elevation**

To be legal, such sign(s) must comply with all applicable provisions of TITLE 17 to the Chicago Zoning Ordinance and all other applicable provisions of the Municipal Code of the City of Chicago governing the construction and maintenance of outdoor signs, signboards, and Structures.

James A. Balcer

James A. Balcer
Alderman, 11th Ward

# City of Chicago

Or2015-114

## Office of the City Clerk

## Document Tracking Sheet

| | |
|---|---|
| **Meeting Date:** | 3/18/2015 |
| **Sponsor(s):** | Balcer (11) |
| **Type:** | Order |
| **Title:** | Issuance of permits for sign(s)/signboard(s) at 431 W Pershing Rd |
| **Committee(s) Assignment:** | Committee on Zoning, Landmarks and Building Standards |

CITY COUNCIL MEETING

INTRODUCED March 18, 2015

**Ordered,** That the commissioner of buildings is hereby authorized and directed to issue

A sign permit to : **Doyle Signs, Inc.**
**232 W. Interstate Road**
**`Addison, IL 60101**

For the erection of a sign/signboard over 24 feet in height and over 100 square feet

(in area of one face) at: **UHAUL**
**431 W. Pershing**
**Chicago, IL 60609**

Dimensions: Length **6'0"** Height **34'0"**

Height above grade/roof to top of sign **60'**

TOTAL SQUARE FOOT AREA **204'0"**

To be legal, such sign(s) must comply with all applicable provisions of TITLE 17 to the Chicago Zoning Ordinance and all other applicable provisions of the Municipal Code of the City of Chicago governing the construction and maintenance of outdoor signs, signboards, and Structures.

James A. Balcer
Alderman, 11th Ward

# City of Chicago

Office of the City Clerk

Document Tracking Sheet

Or2015-118

| | |
|---|---|
| **Meeting Date:** | 3/18/2015 |
| **Sponsor(s):** | Cardenas (12) |
| **Type:** | Order |
| **Title:** | Issuance of permits for sign(s)/signboard(s) at 3816 S Rockwell St - 236 sq ft |
| **Committee(s) Assignment:** | Committee on Zoning, Landmarks and Building Standards |

ORDERED, That the Commissioner of the Building Department is hereby directed to issue a sign permit to: (*Contractor's name and address*)

AGI
C/O First American Properties
1731 N. Marcey Street Suite 520
Chicago, Il, 606014

For the erection of a sign / signboard over twenty-four (24) feet in height and / or over one hundred (100) square feet (in area of one face) at:

3816 S. Rockwell Street
North Elevation of L.A. Fitness Building

With the following Dimensions, height, and square foot area:

Dimensions: **Length: 36'-4" feet** **Height 6'-0" feet**
Height Above Grade / Roof to top of Sign: **32 feet**
Total Square Foot Area: **236 Square Feet**

Such signs shall comply with all provisions of Title 17 of the Chicago Zoning Ordinance and all other applicable provisions of the Municipal Code of the City of Chicago governing the construction and maintenance of outdoor signs, sign boards, and structures.

George A. Cardenas
Alderman, 12th Ward

# City of Chicago

Office of the City Clerk

Document Tracking Sheet

Or2015-119

| | |
|---|---|
| **Meeting Date:** | 3/18/2015 |
| **Sponsor(s):** | Cardenas (12) |
| **Type:** | Order |
| **Title:** | Issuance of permits for sign(s)/signboard(s) at 3816 S Rockwell St - 345 Sq ft |
| **Committee(s) Assignment:** | Committee on Zoning, Landmarks and Building Standards |

ORDERED, That the Commissioner of the Building Department is hereby directed to issue a sign permit to: (*Contractor's name and address*)

AGi
C/O First American Properties
1731 N. Marcey Street Suite 520
Chicago, Il, 606014

For the erection of a sign / signboard over twenty-four (24) feet in height and / or over one hundred (100) square feet (in area of one face) at:

3816 S. Rockwell Street
On the South Elevation of the L.A. Fitness Building

With the following Dimensions, height, and square foot area:

Dimensions: **Length: 46'-0" feet** **Height 7'-6" feet**
Height Above Grade / Roof to top of Sign: **35 feet**
Total Square Foot Area: **345 Square Feet**

Such signs shall comply with all provisions of Title 17 of the Chicago Zoning Ordinance and all other applicable provisions of the Municipal Code of the City of Chicago governing the construction and maintenance of outdoor signs, sign boards, and structures.

George A. Cardenas
Alderman, 12th Ward

# City of Chicago

Office of the City Clerk

Document Tracking Sheet

Or2015-120

| | |
|---|---|
| **Meeting Date:** | 3/18/2015 |
| **Sponsor(s):** | Cardenas (12) |
| **Type:** | Order |
| **Title:** | Issuance of permits for sign(s)/signboard(s) at 2602 W Pershing Rd - Dave Monahan/All-American Sign Co., Inc. |
| **Committee(s) Assignment:** | Committee on Zoning, Landmarks and Building Standards |

ORDERED, That the Commissioner of the Building Department is hereby directed to issue a sign permit to: (*Contractor's name and address*)

Dave Monahan
All-American Sign Co., Inc.
5501 W. 109th Street
Oak Lawn, IL 60453_

For the erection of a sign / signboard over twenty-four (24) feet in height and / or over one hundred (100) square feet (in area of one face) at:

2602 W. Pershing Road
To be located at the corner of Archer, Pershing and South Rockwell

With the following Dimensions, height, and square foot area:

Dimensions: **Length: 12'-0" feet** **Height 24'-0" feet**
Height Above Grade / Roof to top of Sign: **N/A feet**
Total Square Foot Area: **288 Square Feet**

Such signs shall comply with all provisions of Title 17 of the Chicago Zoning Ordinance and all other applicable provisions of the Municipal Code of the City of Chicago governing the construction and maintenance of outdoor signs, sign boards, and structures.

George A. Cardenas
Alderman, 12th Ward

# City of Chicago

Or2015-121

## Office of the City Clerk

## Document Tracking Sheet

| | |
|---|---|
| **Meeting Date:** | 3/18/2015 |
| **Sponsor(s):** | Cardenas (12) |
| **Type:** | Order |
| **Title:** | Issuance of permits for sign(s)/signboard(s) at 2602 W Pershing Rd - AGI c/o First American Properties |
| **Committee(s) Assignment:** | Committee on Zoning, Landmarks and Building Standards |

ORDERED, That the Commissioner of the Building Department is hereby directed to issue a sign permit to: (*Contractor's name and address*)

AGI
C/O First American Properties
1731 N. Marcey Street Suite 520
Chicago, Il, 606014

For the erection of a sign / signboard over twenty-four (24) feet in height and / or over one hundred (100) square feet (in area of one face) at:

2602 W. Pershing Road
To be located at the corner of Archer, Pershing and South Rockwell

With the following Dimensions, height, and square foot area:

Dimensions: **Length: 12'-0" feet** **Height 24'-0" feet**
Height Above Grade / Roof to top of Sign: **N/A feet**
Total Square Foot Area: **288 Square Feet**

Such signs shall comply with all provisions of Title 17 of the Chicago Zoning Ordinance and all other applicable provisions of the Municipal Code of the City of Chicago governing the construction and maintenance of outdoor signs, sign boards, and structures.

George A. Cardenas
Alderman, 12th Ward

# City of Chicago

Office of the City Clerk

Document Tracking Sheet

Or2015-117

| | |
|---|---|
| **Meeting Date:** | 3/18/2015 |
| **Sponsor(s):** | Quinn (13) |
| **Type:** | Order |
| **Title:** | Issuance of permits for sign(s)/signboard(s) at 5632 S Pulaski Rd |
| **Committee(s) Assignment:** | Committee on Zoning, Landmarks and Building Standards |

North Shore Signs
February 17 2015

City Council
Meeting Date: _____
Committee on Buildings

(signs)

ORDERED, That the Commissioner of Buildings is hereby directed to issue a sign permit to: (Contractor's name and address)

North Shore Signs

1925 Industrial Drive

Libertyville Il 60048

for the erection of a sign / signboard over 24 feet in height and / or over 100 square feet (in area of one face) at: (Business NAME & ADDRESS)

Great Northern Insurance

5632 S Pulaski Rd

Chicago Il

Dimensions: Length 41'6 Height 3'9

Height above grade / roof to top of sign 12'3"

TOTAL SQUARE FOOT AREA 156 Sq Ft

Such sign(s) shall comply with all applicable provisions of TITLE 17 of the Chicago Zoning Ordinance and all other applicable provisions of the Municipal Code of the City of Chicago governing the construction and maintenance of outdoor signs, signboards and structures.

Alderman 13 Ward

MAR-10-2015 08:52 From: 773 581 9414 To:13127446824 P.3/7

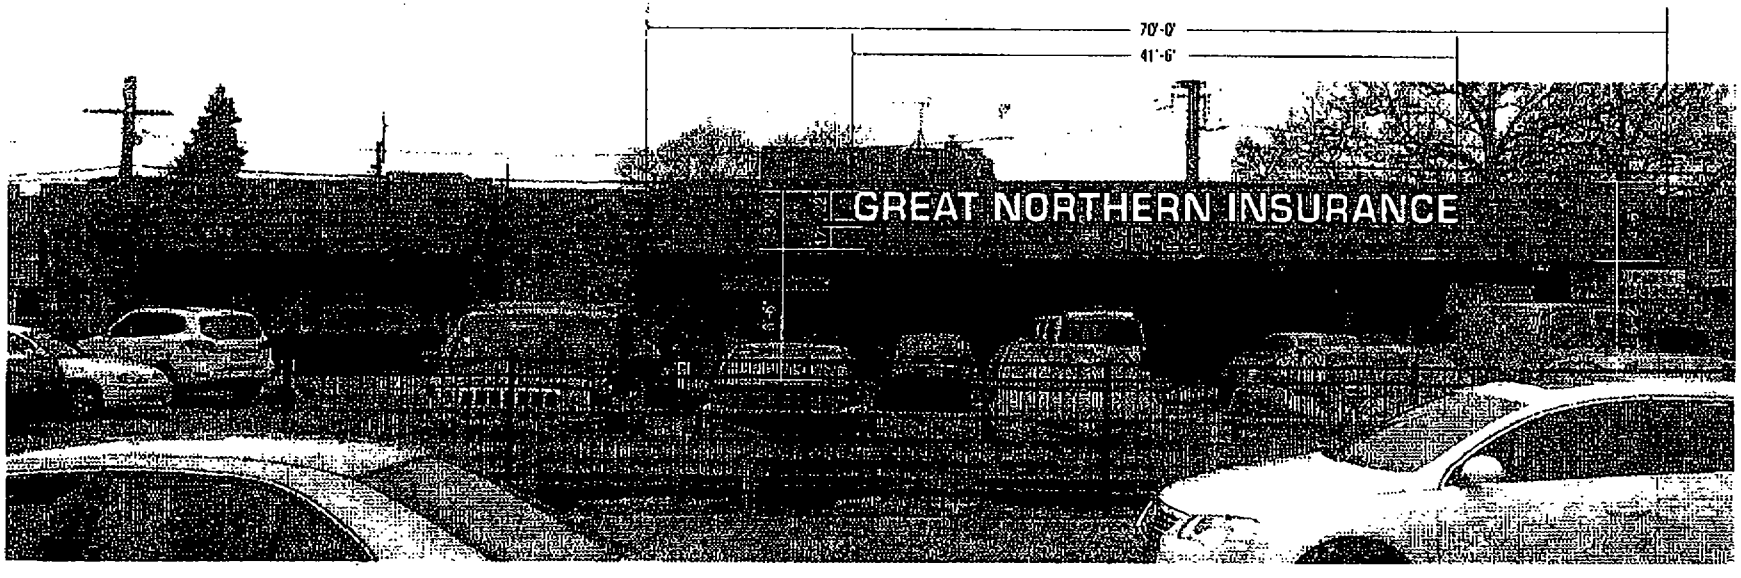


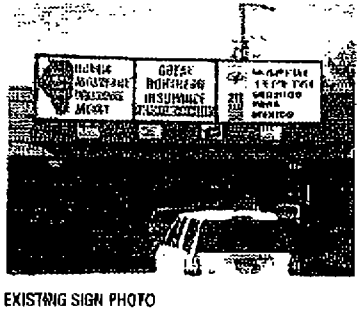

EXISTING SIGN PHOTO

EXISTING SIGN CABINET TO BE REMOVED BY N S.

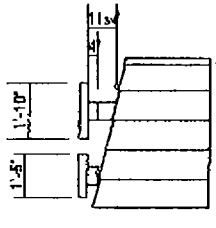


END VIEW DETAIL

INDIVIDUAL ILLUMINATED CHANNEL LETTER DISPLAY
1/8" = 1'-0"

FABRICATED INDIVIDUAL CHANNEL LETTERS / WHITE POLYURETHANE FINISH
WHITE LED ILLUMINATION / WHITE PLEX FACES / WHITE TRIM CAPS
"SR-22" RED (PMS 187) VINYL ON 1ST SURFACE / WHITE OUTLINE
ALL MOUNTED TO RACEWAYS PAINTED TO MATCH MANSARD COLOR

NORTH SHORE SIGN
1925 Industrial Drive Libertyville, Illinois 60048 847-816-7020
"Quality Signage Since 1930"

85th 1930 2015

Colors depicted on this drawing are printed simulations to assist in visualizing the design. They do not accurately reflect the actual colors specified.

This design is the exclusive property of North Shore Sign Company Inc. and is the result of original and creative work in its entirety. This drawing is submitted for the exclusive purpose of consideration of whether or not to purchase this design or a sign manufactured to this design from North Shore Sign Co. Distribution, use or exhibition of this drawing to anyone outside customer organization, or reproduction of same in whole or in part, or any variation of it, or any design or idea in this design or similar to this design is expressly forbidden. In the event that such distribution, use or exhibition occurs, North Shore Sign is to be compensated $1500.00 for time spent and creative services provided in creating these plans, as well as any and all legal fees and expenses it incurs to enforce its rights. Copyright 2013 North Shore Sign Company Inc.

| NO. | DATE | COMMENTS |
|---|---|---|
| B | 1/27/15 | REMOVE SIFACE ADD LETTERS |

GREAT NORTHERN INSURANCE AGENCY, INC.
5632 S. PULASKI RD. CHICAGO, IL.

| | | |
|---|---|---|
| SCALE NOTED | | DRAW BY AS |
| DATE 7/22/14 | | REVISED |
| SALESPERSON ART | APPROVED BY | DRAWING # 10416 PG. 1 |

# City of Chicago

Office of the City Clerk

Document Tracking Sheet

Or2015-187

| | |
|---|---|
| **Meeting Date:** | 3/18/2015 |
| **Sponsor(s):** | Thomas (17) |
| **Type:** | Order |
| **Title:** | Issuance of permits for sign(s)/signboard(s) at 7031 S Western Ave |
| **Committee(s) Assignment:** | Committee on Zoning, Landmarks and Building Standards |

**Committee on Zoning, Landmarks, and Building Standards**

**(Signs)**

**ORDERED, That the Commissioner of Buildings is hereby directed to issue a sign permit to: (Contractor's name and address)**

OLYMPIC SIGNS INC.
1130 N. GARFIELD
LOMBARD, IL 60148

**for the erection of a sign/signboard over 24 feet in height and/or over 100 square feet (in area of one face) at: (Business Name & Address)**

WENDY'S - SITE #28 PERMIT #100570287
7031 S. WESTERN AVE.
CHICAGO, IL 60636

**Dimensions:** **Length** 12' **Height** 16'-6"
**Height above grade/roof to top of sign** 30'-6"
**TOTAL SQUARE FOOT AREA:** 198

**Such sign(s) shall comply with all applicable provisions of TITLE 17 of the Chicago Zoning Ordinance and all other applicable provisions of the Municipal Code of the City of Chicago governing the construction and maintenance of outdoor signs, signboards and structures.**

ALDERMAN LATASHA R. THOMAS - WARD 17

U0601-IA-WP171

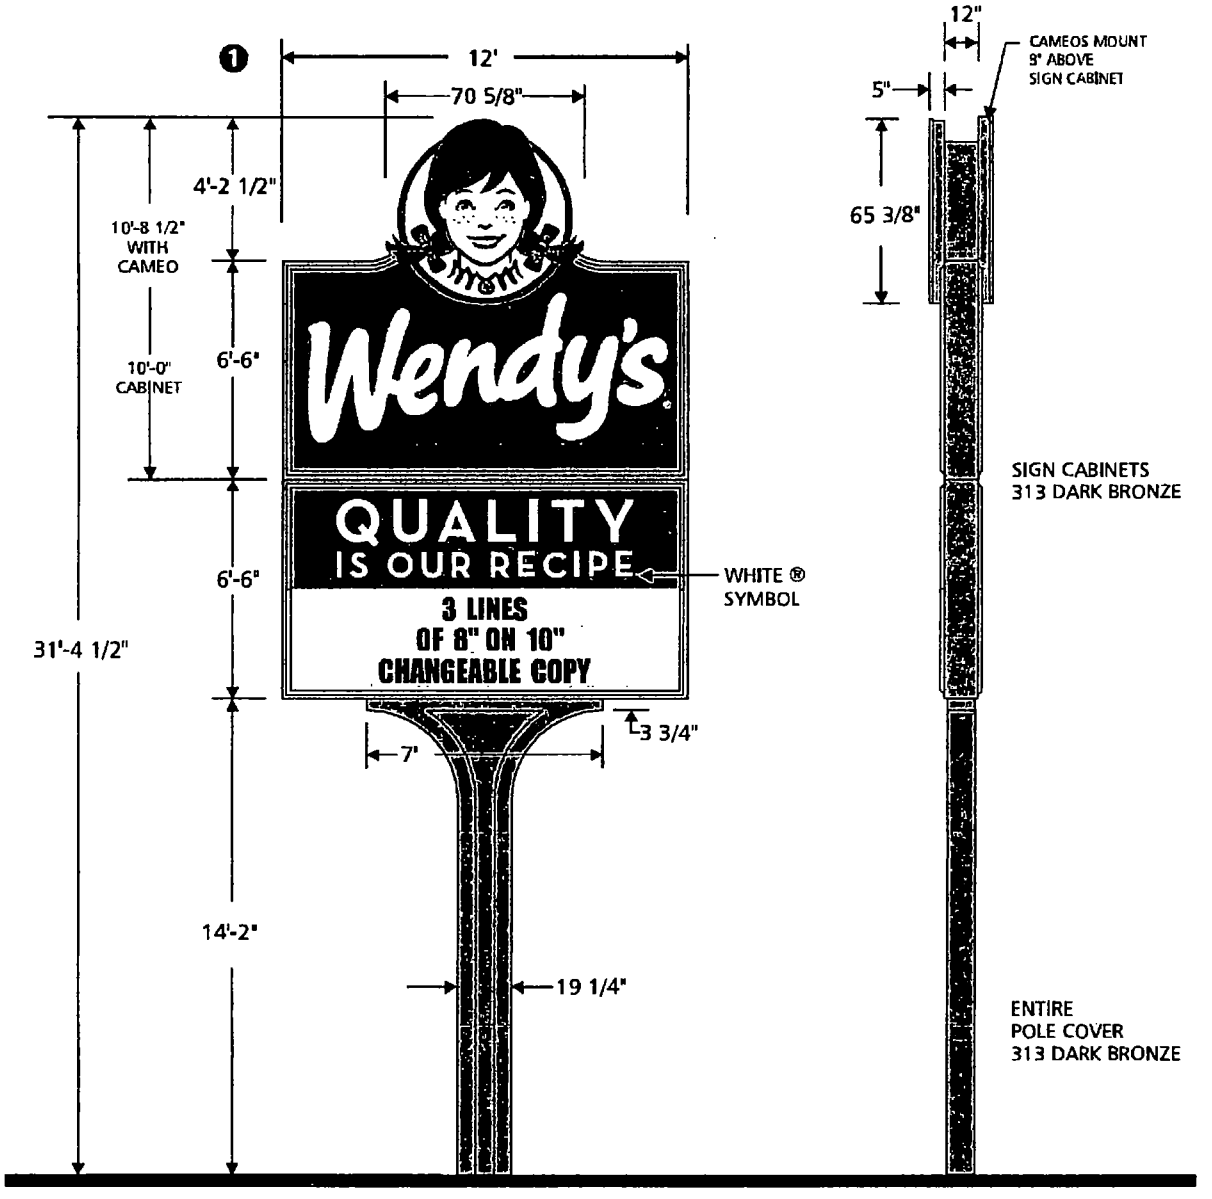


ALL WIRING MEETS NEC 2008 SPECIFICATIONS.
SIGN TO BE WIRED TO A STANDARD 120 VOLT / 20 AMP CIRCUIT.

THIS SIGN IS INTENDED TO BE INSTALLED IN ACCORDANCE WITH THE REQUIREMENTS OF ARTICLE 600 OF THE NATIONAL ELECTRICAL CODE AND/OR OTHER APPLICABLE LOCAL CODES THIS INCLUDES PROPER GROUNDING AND BONDING OF THE SIGN

c UL us LISTED E122574

| SIGN TYPE | SPECIFICATIONS | COLORS | SIGN SURVEY | ARTWORK |
|---|---|---|---|---|
| ■ DOUBLE FACE<br>■ ILLUMINATED<br>■ GROUND | - 12" SA ALUMINUM CABINET PAINTED 313 DARK BRONZE.<br>- .150 PAN FORMED EMBOSSED SOLAR GRADE POLYCARBONATE FACES.<br>- FORMED A.B.S. POLE COVER PAINTED 313 DARK BRONZE.<br>- FLUORESCENT ILLUMINATION.<br>CAMEOS - FORMED POLYCARBONATE WITH PRINTED GRAPHICS SECOND SURFACE WITH LED ILLUMINATION.<br>- ALUMINUM RETURNS AND BACKS PAINTED 313 DARK BRONZE. | ☒ 313 DARK BRONZE<br>☒ PMS 186 RED<br>☐ WHITE<br>☒ PMS 186 RED HAIR<br>☒ PMS 201 BURGUNDY HAIR<br>☒ PMS 299 BLUE<br>☐ PMS 698 PINK<br>■ PMS 439 BROWN | ☐ FACE TRIMS<br>☐ FASCIA COLOR<br>☐ RADIUS DIM.<br>☐ BUILDING DIM.<br>☐ FACADE ANGLE<br>☐ OTHER | ☑ PROVIDED<br>☐ REQUIRED<br>If required, customer to provide Custom Sign Center, Inc. with camera ready or appropriate digital file. Please contact your salesperson or Design Staff for appropriate file types. |

custom SIGN Center, Inc.
Full Service Sign Company
3200 Valleyview Drive
PH 614-279-6700
Columbus, OH 43204
FX: 614-279-7525

FILENAME: U0601-IA-WP171 REV# SCALE: 3/16" = 1'
DATE: 3/20/14 REV.DATE: DGNR: RTK SALES: T. SHEEHY

Approval Signatures Required to insure that all spelling, colors, and specifications for sign(s) rendered meets customer & landlord approval's.
CUSTOMER: _____ DATE: _____
LANDLORD: _____ DATE: _____

This original design and all information herein are the property of Custom Sign Center, Inc. Artwork is subject to return if not purchased. Any unauthorized use is forbidden. © 2013

Council Order Req.

**WENDY'S SITE**

***PYLON SIGNAGE***

***MODEL WP171***

**STANDARD INSTALLATION DETAIL**

**DESIGN CRITERIA**

90 M.P.H. WIND LOAD / EXPOSURE B / 2011 OBC
SOIL COMPACTNESS=2,000 PSF
CONCRETE FOUNDATION=3,000 PSI-5 BAG, 28 DAY MIN.
(IF LOCAL CONDITIONS REQUIRE ADJUSTMENTS TO THE ABOVE CRITERIA IT IS THE RESPONSIBILITY OF THE SIGN INSTALLER TO OBTAIN ADEQUATE ENGINEERING SPECIFICATIONS)

ELECTRICAL DETAIL
2 CIRCUITS
TOP CABINET - 10AMPS
BOTTOM CABINET - 8.4 AMPS
TOTAL 18.4 AMPS

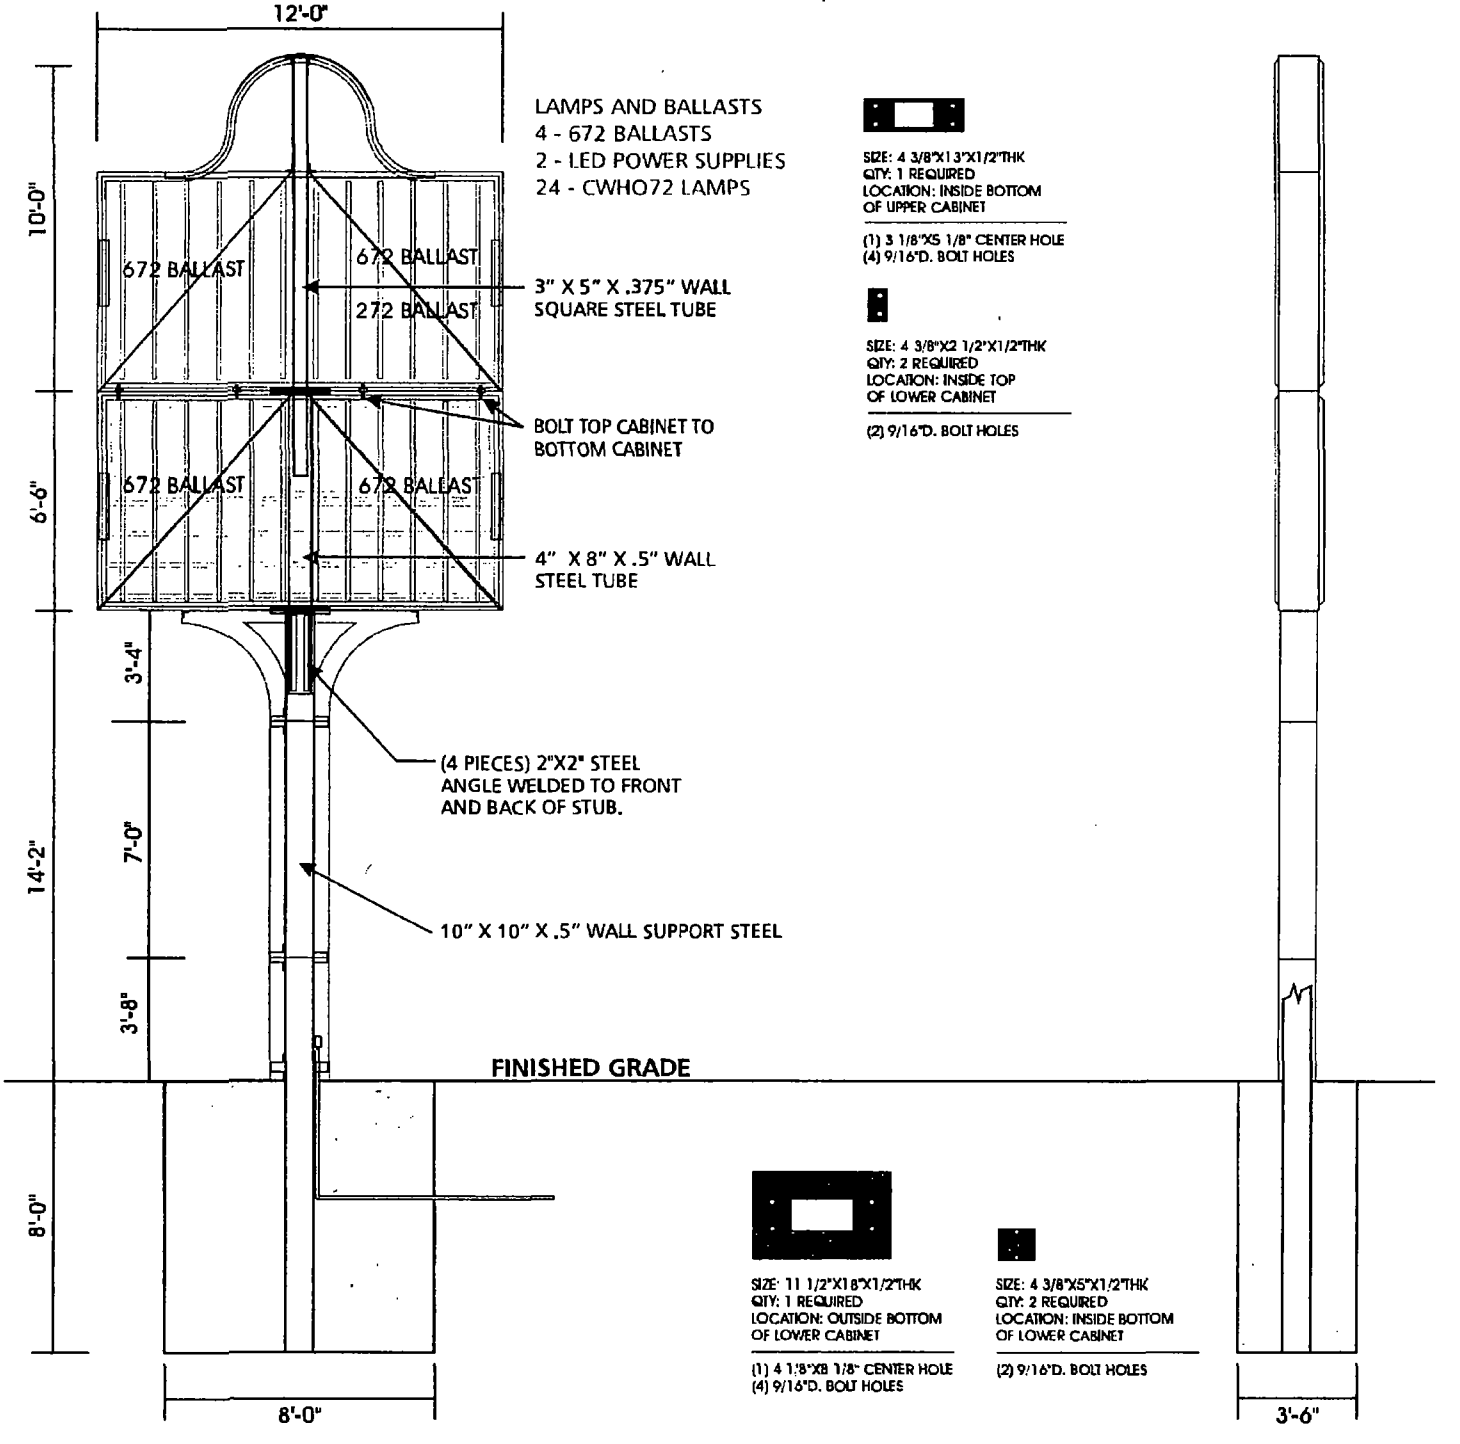


**NOTE: ENGINEER STAMP NEW PYLON CABINETS & CONNECTION ONLY**

**CUSTOM SIGN CENTER, INC. 3200 VALLEYVIEW DRIVE COLUMBUS, OHIO 43204 800-522-2934**

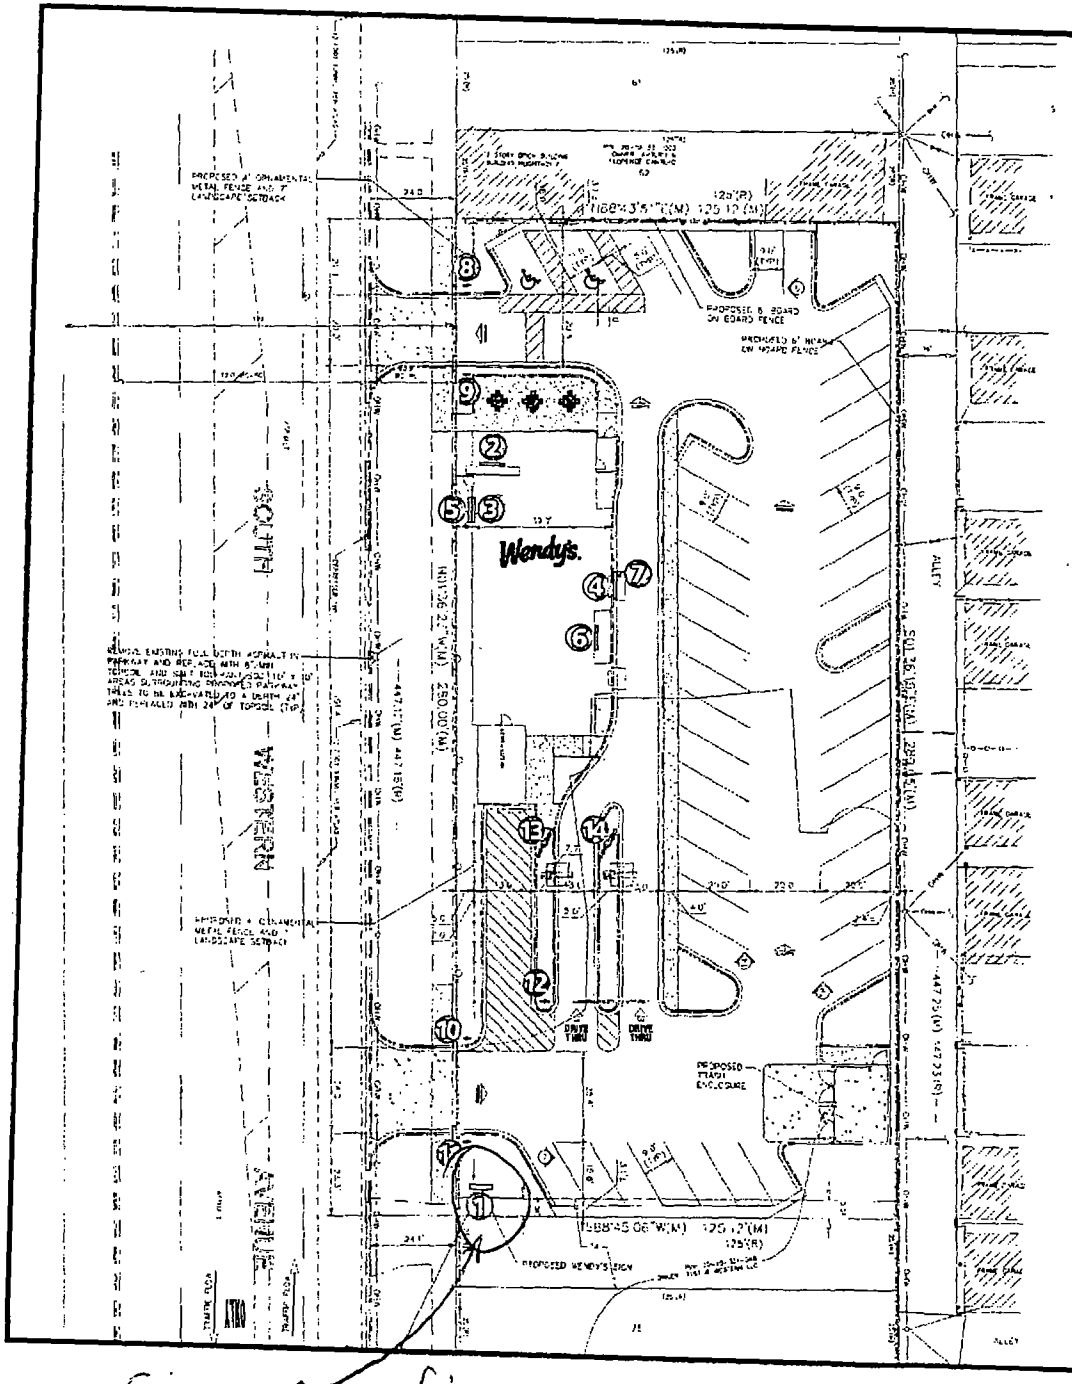


Sign Location

# Wendy's Site #00000

## 7031 S. WESTERN AVE.
## CHICAGO, IL 60636

N

SCALE: 1" = 50'

## SIGN KEY

① Pylon Sign
② Channel Letters
③ Channel Letters
④ Channel Letters
⑤ 9" QIOR
⑥ QIOR-PVC62
⑦ Thank You Sign
⑧ Exit Directional
⑨ Exit Directional
⑩ Enter Directional
⑪ Enter Directional
⑫ Pre-Sell
⑬ Menu Board
⑭ Menu Board

File Copy

CITY OF CHICAGO

# DEPARTMENT OF BUILDINGS

## Sign Permit Application

| APPROVAL NUMBER | APPLICATION NUMBER | ANNUAL FEE | WORK CODE | DRAWINGS ATTACHED |
|---|---|---|---|---|
| | 100570287 | | | ☐ YES ☐ NO |

DATE OF APPLICATION: 11/13/2014

ADDRESS OF SIGN: 7031 S WESTERN AVE, 60636-

BUILDING:

ORIGINAL PERMIT NUMBER:

TYPE OF PERMIT: NEW CONSTRUCTION (SIGN)

PAYER OF ANNUAL INSPECTION:
WENDY'S, J.GYLLING
40 SHUMAN BLVD. , STE. 130
NAPERVILLE, IL 60563
(630)305-5574

SIGN MANUFACTURER: CUSTOM SIGN CENTER, INC.

ADDRESS WHERE SIGN CAN BE SEEN PRIOR TO ERECTION:

TICKET NUMBER: 0

REINSPECTION CONTROL NUMBER:

TYPE OF SUPPORT FOR SIGN: POLE

SIGN BOARD SUPPORT MEMBERS: OTHER

| | |
|---|---|
| ANNUAL FEE | |
| CONSTRUCTION FEE | 200.00 |
| 1017 B FEE | |
| TOTAL FEE | 200.00 |
| AMOUNT PAID | 200.00 |
| BALANCE DUE | |

Check # for Zoning:

Check # for DCAP:

TYPE OF SIGN: FLAT OR BOX

| LENGTH | FT | IN. | HEIGHT | FT | IN |
|---|---|---|---|---|---|
| | 12 | 0 | | 16 | 6 |

| AREA | SQ FT. | WEIGHT | LBS |
|---|---|---|---|
| | 198 | | 800 |

SIGN HEIGHT ABOVE GRADE/ROOF: FT. 14

SHAPE OF SIGN: IRREGULAR

SIGN WILL READ:
WENDY'S QUALITY IS OUR RECIPE

| NO. OF LAMPS | TOTAL WATTAGE |
|---|---|
| 24 | 352 |

TYPE OF LAMP: FLUORESCENT

| NO. OF BALLAST/TRANSFORMERS | INPUT OF TRANSFORMERS |
|---|---|
| 6 | 120 |

CONTRACTOR WILL INSTALL: [N] FEEDERS [Y] CUSTOMER LEADS

TYPE OF SWITCH: SPECIAL

LOCATION OF SWITCH: OUTSIDE SIGN

SIGN LOCATION:
SOUTHWEST CORNER OF PROPERTY: ILLUMINATED POLE SIGN "WENDY'S QUALITY IS OUR RECIPE" WITH MANUAL CHANGEABLE COPY BOARD.

The undersigned certify that the statements in this application are true and correct and that all work done under the proposed permit will conform to the requirements of the Chicago Municipal Code

| | REG. NO. | |
|---|---|---|
| | E69270 | |

ELECT CONTR: OLYMPIC SIGNS, INC. — ELECTR

ADDRESS:
1130 N. GARFIELD
LOMBARD, IL 60148

SUPERVISOR SIGNATURE:

| BOND NO. | REG. NO. |
|---|---|
| | N91822 |

SIGN ERECTOR: OLYMPIC SIGNS INC. — SIGNER

ADDRESS:
1130 N. GARFIELD
LOMBARD IL, 60148

SIGNATURE:

The permit issued on this application will authorize only signs here applied for. If other signs are to be erected they must be covered by additional permits

**City of Chicago**
**Rahm Emanuel, Mayor**

**Department of Buildings**
**Felicia Davis, Commissioner**

# City of Chicago

Office of the City Clerk

Document Tracking Sheet

Or2015-115

| | |
|---|---|
| **Meeting Date:** | 3/18/2015 |
| **Sponsor(s):** | Lane (18) |
| **Type:** | Order |
| **Title:** | Issuance of permits for sign(s)/signboard(s) at 7601 S Cicero Ave |
| **Committee(s) Assignment:** | Committee on Zoning, Landmarks and Building Standards |

City Council
Meeting Date: March 18, 2015
Committee on Buildings

(signs)

ORDERED, That the Commissioner of Buildings is hereby directed to issue 1 sign permit to:

Aurora Sign Company
1100 Route 34
Aurora, IL 60504

For the erection of one (1) wall sign over 24 feet in height and/or over 100 square feet (in area of one face) at:

7601 S Cicero
Chicago, IL 60652

| | | | |
|---|---|---|---|
| #1 | Dimensions: length | 22 feet 2 inches | height 6 feet |
| | Height above grade/roof to top of sign | | 13 feet |
| | Total Square Foot Area | | 133 square feet |
| | Elevation | | West |

Such sign shall comply with all applicable provisions of TITLE 17 of the Chicago Zoning Ordinance and all other applicable provisions of the Municipal Code of the City of Chicago governing the construction and maintenance of outdoor signs, signboards and structures.

Lona Lane
18th Ward Alderman

© Aurora Sign Co Inc 2014

AURORA SIGN CO.

22' 2"

6' 0"

3' 0"

# AMERICA'S KIDS

OFFICIAL SCHOOL UNIFORM

ELECTRICAL DISCONNECT

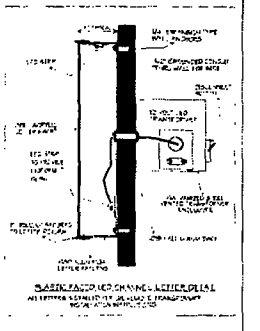

SIGN TO BE UL LISTED

## INDIVIDUAL ILLUMINATED LETTERS

FABRICATE AND INSTALL LETTERS OF ALUMINUM AND ACRYLIC
FACES TO BE RED AND BLUE ACRYLIC
TRIMCAP TO BE RED OR BLUE TO MATCH FACES.
RETURNS TO BE PAINTED TO MATCH WHITE.
ALL EXPOSED METAL SURFACES TO BE COATED WITH ACRYLIC POLYURETHANE.
"AD" INTERNAL ILLUMINATION TO BE WHITE LEDS.
OTHER ILLUMINATION TO BE RED LEDS.
SCALE - 3/16" = 1'

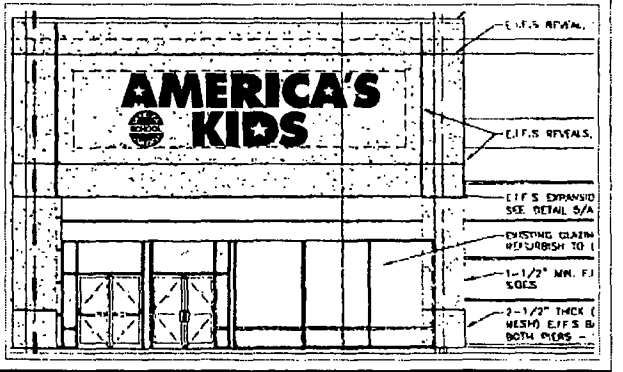


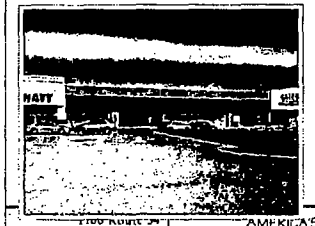

## INSTALLATION INSTRUCTIONS

CENTER SIGN ON FACADE IMMEDIATELY
BELOW EXISTING ELECTRICAL BOXES.
CONNECT TO ELECTRICAL SERVICE
TO BE PROVIDED BY OTHERS
FRIOR TO INSTALL.

1700 Route 34
Aurora, Illinois 60504
630 898 5900 office
630 898 6091 fax

| | | | | |
|---|---|---|---|---|
| AMERICA'S KIDS | Address: 7601 S CICERO AVE # 1932 & 1934 | Drwg 214466 Sheet 7 Design Date 10/30/14 | Rev 3: | Salesman: |
| Location Name | City/State: CHICAGO, IL | Rev 2: | Rev 4: | Colors: |
| | | | Rev 5: | Notes: |

NOTE: THIS DRAWING IS THE PROPERTY OF AURORA SIGN CO. IT IS NOT TO BE REPRODUCED, COPIED, OR EXHIBITED IN ANY FASHION WITHOUT WRITTEN CONSENT FROM AURORA SIGN CO. CHARGES OF UP TO $2,000.00 WILL BE ASSESSED FOR ANY MIS-USE OF THESE DRAWINGS.

# City of Chicago

Office of the City Clerk

Document Tracking Sheet

Or2015-127

| | |
|---|---|
| **Meeting Date:** | 3/18/2015 |
| **Sponsor(s):** | Zalewski (23) |
| **Type:** | Order |
| **Title:** | Issuance of permits for sign(s)/signboard(s) at 7131 W 60th St |
| **Committee(s) Assignment:** | Committee on Zoning, Landmarks and Building Standards |

City Council
March 18, 2015
Committee on Buildings **(signs)**

**ORDERED, That the Commissioner of Buildings is hereby directed to issue a sign permit to:**

**Volkan Signs & Lighting, Incorporated**
**602 Lunt Avenue**
**Schaumburg, Illinois 60193**

**for the erection of a sign/signboard over 24 feet and / or over 100 square feet (in area of one face) at:**

**Extra Space Storage**
**7131 West 60th St.**
**Chicago, Illinois 60638**

**Dimensions: length 19ft. 9 in. height 11ft.10in.**

**Height above grade / roof to top of sign 24 ft.**

**TOTAL SQUARE FOOT AREA 233 sq. ft.**

**Such sign(s) shall comply with all applicable provisions of TITLE 17 of the Chicago Zoning Ordinance and all other Applicable provisions of the Municipal Code of the City of Chicago Governing the construction and maintenance of outdoor signs, signboards and structures.**

**Michael R. Zalewski**
**23rd Ward, Alderman**

# Extra Space® Storage

**#8130**
**7131 West 60th St.**
**Chicago, IL 60638**

SIGNS

Houston Corporate Office
5225 Katy Freeway, Suite 350
Houston, Texas 77007
713-977-7900
Fax 713-977-7903

Dallas Regional Office
2220 San Jacinto Blvd.
Denton, TX 76205
940-380-9153
FAX: 940-380-9395

## CODE

Jurisdiction: City of Chicago Zone: PMD-12 (Follows M sign regs)
Code: wall signs- Aggregate of ALL signs on lot: Lesser of 5 sq. ft. per linear ft of street frontage or 1800 sq. ft.
Wall signs: 33% of wall area to which attached; freestanding signs- 50% of aggregate are for lot determined by formula above,
1 per street frontage, setback required: leading edge of cabinet out of ROW.
Street frontage of this lot facing Harlem Ave. = approximately 290 linear ft.; allowable height 24'
Contact at city: Chick Hoes (312) 744- 0119

| S Harlem Ave | |
|---|---|
| 2012 Traffic Count: | 49,748 (Current Year Estimate) |
| 2009 Traffic Count: | 45,500 (Average Daily Traffic) |
| 2007 Traffic Count: | 51,800 (Average Daily Traffic) |
| 2005 Traffic Count: | 49,600 (Average Daily Traffic) |

Site Information

Nearest cross street to the count:
W 60th Pl
Direction from the count to the cross street:
North
Distance to the nearest cross street:
0.02 miles
Source: KSS Fuels

| W 63rd St | |
|---|---|
| 2012 Traffic Count: | 14,978 (Current Year Estimate) |
| 2010 Traffic Count: | 15,500 (Average Daily Traffic) |
| 2006 Traffic Count: | 13,900 (Average Daily Traffic) |
| 2002 Traffic Count: | 13,200 (Average Daily Traffic) |

Site Information

Nearest cross street to the count:
S Harlem Ave
Direction from the count to the cross street:
West
Distance to the nearest cross street:
0.05 miles
Source: KSS Fuels

THIS DESIGN AND ENGINEERING IS SUBMITTED AS OUR PROPOSAL, AND THE RIGHT TO USE OR EXHIBIT IN ANY FORM, IS NOT AUTHORIZED WITHOUT WRITTEN PERMISSION BY US SIGNS.

US SIGNS
Houston
Dallas

**Houston Corporate Office**
5225 Katy Freeway, Suite 350
Houston, Texas 77007
**713-977-7900**
Fax 713-977-7903

**Dallas Regional Office**
2220 San Jacinto Blvd.
Suite 365
Denton, Texas 76205
**940-380-9153**
FAX: 940-380-9395

ExtraSpace Storage

Address: #8130
7131 West 60th St.
City: Chicago,
State: IL 60638
Account Rep: B.FOSBORN
APPROVALS
CLIENT
DESIGN
PROD.
Designer: Peter Cardinal/AP
Design No. Us163281 R3
DATE 10-31-14
Rev. Date: 11-11-14

LIGHTING WARRANTY
US LED = 5 years on parts and labor
Sloan = 6 years on parts and labor

ELECTRICAL TO BE U.L. APPROVED AND INSTALLED PER N.E.C. STANDARDS
ELECTRIC SIGN

**2:14**

The purchaser agrees to hold the seller harmless against any cause for action for damage which may occur as a result of drilling for piers and foundations, including but not limited to sewer, gas lines or any underground obstacles which the purchaser or others may deem valuable.

## SITE

| | allowable | existing | proposed |
|---|---|---|---|
| SIGN 1 | 900 | 210 | 233 |
| SIGN 2 | | 0 | 66 |
| SIGN 3 | | 0 | 42 |
| SIGN 4 | | 0 | 4 |
| SIGN 5 | | 0 | 6 |
| total | 1800 | 210 | 351 |

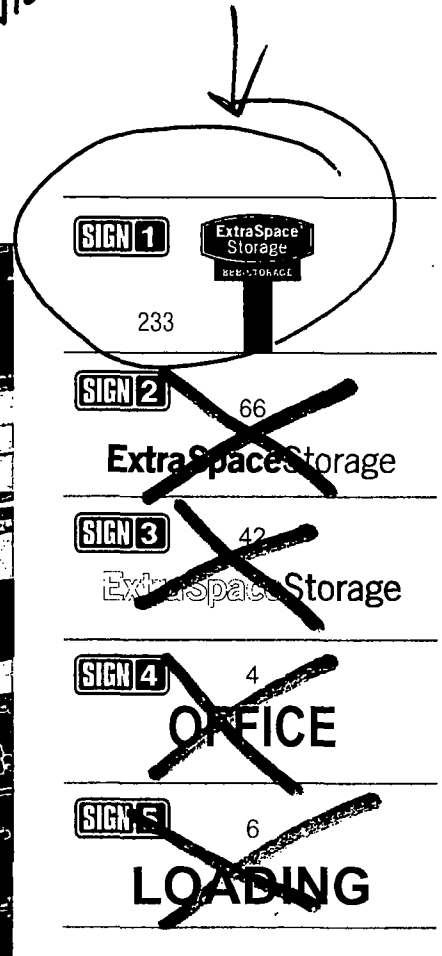


THIS DESIGN AND ENGINEERING IS SUBMITTED AS OUR PROPOSAL, AND THE RIGHT TO USE OR EXHIBIT IN ANY FORM, IS NOT AUTHORIZED WITHOUT WRITTEN PERMISSION BY US SIGNS.

US SIGNS
Houston
Dallas
Houston Corporate Office
5225 Katy Freeway, Suite 350
Houston, Texas 77007
713-977-7900
Fax 713-977-7903
Dallas Regional Office
2220 San Jacinto Blvd
Suite 365
Denton, Texas 76205
940-380-9153
FAX 940-380-9395

ExtraSpace Storage

Address: #8130
7131 West 60th St.
City: Chicago,
State: IL 60638
Account Rep: B.FOSBORN
APPROVALS
CLIENT
DESIGN
PROD.
Designer: Peter Cardinal/AP
Design No. Us163281 R3
DATE 10-31-14
Rev. Date: 11-11-14

LIGHTING WARRANTY
US LED = 5 years on parts and labor
Sloan = 5 years on parts and labor

ELECTRICAL TO BE U.L. APPROVED AND SHALL MEET N.E.C. STANDARDS
ELECTRIC SIGN

3:14

The purchaser agrees to hold the seller harmless against any cause for action for damage which may occur as a result of drilling for piers and foundations, including but not limited to sewer, gas lines or any underground obstacles which the purchaser or others may deem valuable.

## ELEVATION 1

SCOPE OF WORK:
REMOVE BOTH EXISTING PYLON SIGN CABINETS & POLE COVER.
MANUFACTURE & INSTALL NEW PYLON CABINET ON EXISTING POLE.

SIGN 1

| SQUARE FEET CALCULATIONS | | |
|---|---|---|
| Allowable | Existing | Proposed |
| 900 | 233 | 233 |
| 1800 AG | | |

EXISTING

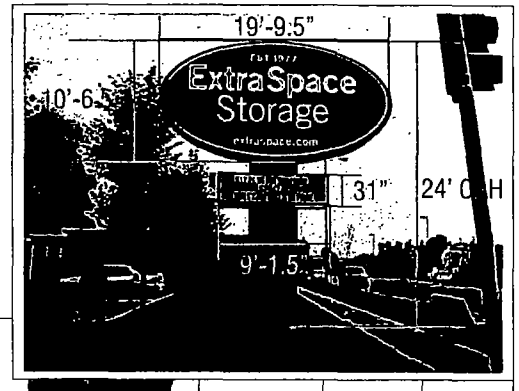


| | |
|---|---|
| cab depth | 28" / 10" |
| pipe | 13" |

PROPOSED

THIS DESIGN AND ENGINEERING IS SUBMITTED AS OUR PROPOSAL, AND THE RIGHT TO USE OR EXHIBIT IN ANY FORM, IS NOT AUTHORIZED WITHOUT WRITTEN PERMISSION BY US SIGNS.

US SIGNS
Houston
Dallas

Houston Corporate Office
5225 Katy Freeway, Suite 350
Houston, Texas 77007
713-977-7900
Fax 713-977-7903

Dallas Regional Office
2220 San Jacinto Blvd
Suite 365
Denton, Texas 76205
940-380-9153
FAX. 940-380-9395

ExtraSpace® Storage

Address: #8130
7131 West 60th St.
City: Chicago,
State: IL 60638
Account Rep: B.F.OSBORN
APPROVALS
CLIENT
DESIGN
PROD.
Designer: Peter Cardinal/AP
Design No. Us163281 R3
DATE 10-31-14
Rev. Date: 11-11-14

LIGHTING WARRANTY
US LED = 5 years on parts and labor
Sign = 5 years on parts and labor

ELECTRICAL TO BE U.L. APPROVED AND SHALL MEET N.E.C. STANDARDS
ELECTRIC SIGN

4:14

The purchaser agrees to hold the seller harmless against any cause for action for damage which may occur as a result of drilling for piers and foundations, including but not limited to sewer, gas lines or any underground obstacles which the purchaser or others may deem valuable

# UPPER CABINET FLEX FACE PYLON SIGN LAYOUT & DETAIL

SIGN 1

OPPOSITE SIDE

extraspace.com

SCALE 3/16"=1'

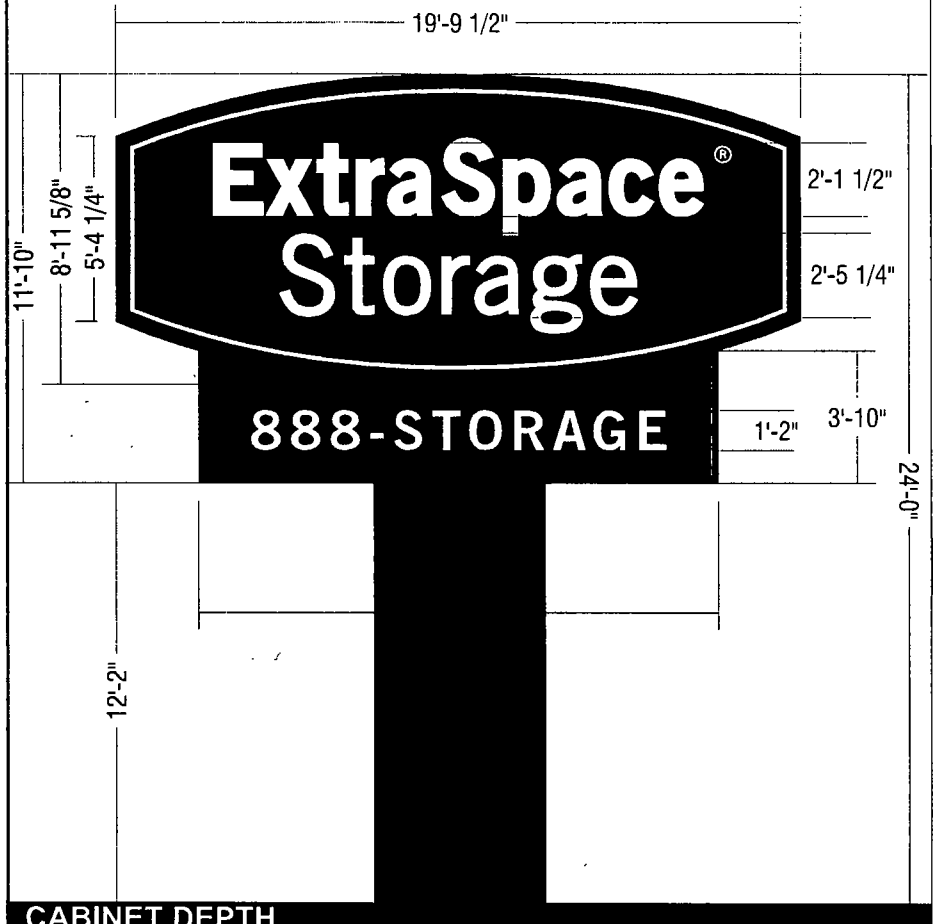


## CABINET DEPTH

| | |
|---|---|
| UPPER CABINET | 13" |
| LOWER CABINET | 31" |
| TITLE COVER | 27" |
| | 23" |

## COLOR SCHEDULE

| | | | | | | | |
|---|---|---|---|---|---|---|---|
| TAN | PMS #467C | #2500-05 ARLON | BLACK | PMS BLACK | #2500-022 ARLON | WHITE | |
| BLUE | PMS #7463C | #2500-036 ARLON | GREEN | PMS #349C | #2500-3425 ARLON | | |

## EXPLODED SECTION

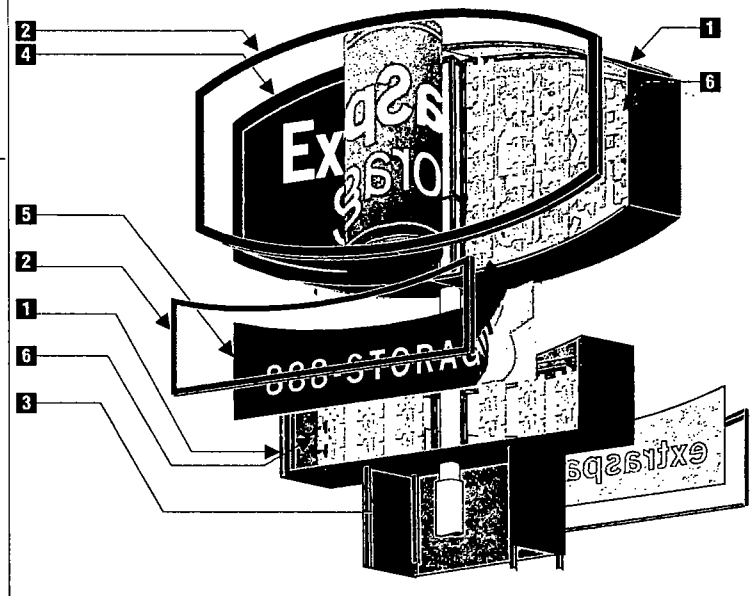


## SPECIFICATIONS

1. .080" ALUMINUM CABINET PAINTED GREEN FOR UPPER BLUE FOR LOWER
2. FABRICATED RETAINER PAINTED TO MATCH CABINET & SIGN-COMP CLIP SYSTEM
3. POLE COVER PAINTED GREEN
4. WHITE FLEX FACE WITH APPLIED VINYL GRAPHICS (SEE SCHEDULE)
5. WHITE LEXAN FACE WITH APPLIED VINYL GRAPHICS (SEE SCHEDULE)
6. USSIGNS APPROVED LED LIGHTING SYSTEM.
   CABINETS >30" DEEP USE 2 ROWS OF SINGLE SIDED LED
   CABINETS <30" DEEP USE 1 ROW OF DOUBLE SIDED LED
7. STRUCTURE SUPPORT BRACKET W/WIREWAY
8. ELECTRONIC POWER SUPPLY

## SIDE SECTION VIEW

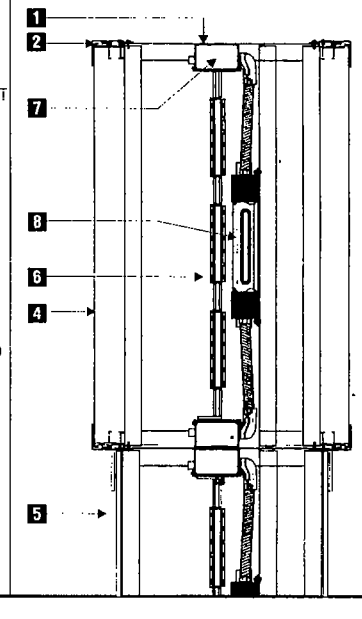


THIS DESIGN AND ENGINEERING IS SUBMITTED AS OUR PROPOSAL, AND THE RIGHT TO USE OR EXHIBIT IN ANY FORM, IS NOT AUTHORIZED WITHOUT WRITTEN PERMISSION BY US SIGNS.

US SIGNS

Houston
Dallas

Houston Corporate Office
5225 Katy Freeway, Suite 350
Houston, Texas 77007
713-977-7900
Fax 713-977-7903

Dallas Regional Office
2220 San Jacinto Blvd
Suite 365
Denton, Texas 76205
940-380-9153
FAX: 940-380-9395

ExtraSpace® Storage

Address: #8130
7131 West 60th St.
City: Chicago,
State: IL 60638
Account Rep: B.F.OSBORN
APPROVALS
CLIENT
DESIGN
PROD.
Designer: Peter Cardinal/AP

Design No. Us163281 R3

DATE 10-31-14

Rev. Date: 11-11-14

LIGHTING WARRANTY
US LED = 5 years on parts and labor
Sloan = 5 years on parts and labor

ELECTRICAL TO BE U.L. APPROVED AND SHALL MEET N.E.C. STANDARDS

5:14

The purchaser agrees to hold the seller harmless against any cause for action for damage which may occur as a result of drilling for piers and foundations, including but not limited to sewer, gas lines or any underground obstacles which the purchaser or others may deem valuable.

## LED INFORMATION

**SIGN 1**

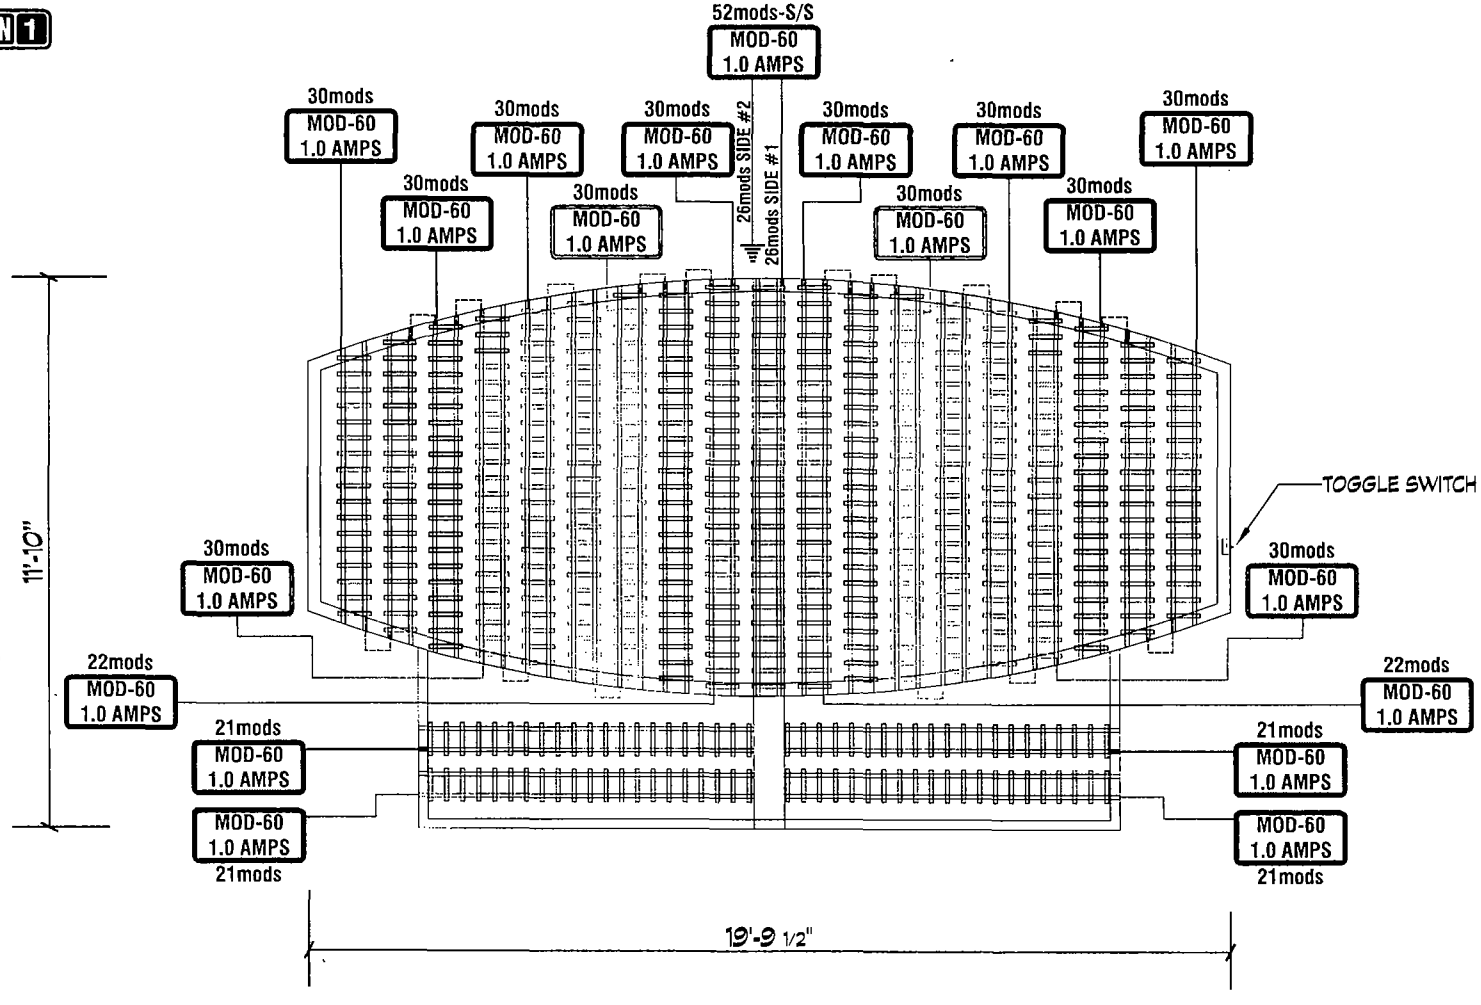


PLEASE NOTE – DUE TO THE POLE/DEPTH THIS LAYOUT UTILIZES TWO SETS OF SINGLE SIDED PRODUCT ON EITHER SIDE OF THE POLE THEN DOUBLE SIDED PRODUCT THROUGHOUT

**LED DIAGRAM** SCALE 1/4" = 1'-0

(1) REQUIRED MANUFACTURE AND INSTALL
SLOAN "SINGLE SIDED" "SIGNBOX 2" - 65k LED
TOTAL FOOTAGE = 18'-0" (52 MODULES)
SLOAN "DOUBLE SIDED" "SIGNBOX 2" - 65k LED
TOTAL FOOTAGE = 162'-0" (486 MODULES)
TOTAL AMPS = 19.0amps
(2) 120 VOLT , 20 AMP CIRCUIT REQUIRED
INSTALL PRIMARIES PER N.E.C.
U.L. LABELS REQUIRED.
INSTALL SIGNAGE PER N.E.C.

**FINAL ELECTRICAL CONNECTION BY CUSTOMER**

*This sign is intended to be installed in accordance with the requirements of Article 600 of the National Electrical Code and / or other applicable local codes. This includes proper grounding and bonding of the sign.*

THIS DESIGN AND ENGINEERING IS SUBMITTED AS OUR PROPOSAL, AND THE RIGHT TO USE OR EXHIBIT IN ANY FORM, IS NOT AUTHORIZED WITHOUT WRITTEN PERMISSION BY US SIGNS.

US SIGNS
Houston
Dallas

Houston Corporate Office
5225 Katy Freeway, Suite 350
Houston, Texas 77007
713-977-7900
Fax 713-977-7903

Dallas Regional Office
2220 San Jacinto Blvd.
Suite 365
Denton, Texas 76205
940-380-9153
FAX 940-380-9395

ExtraSpace Storage

Address: #8130
7131 West 60th St.
City: Chicago,
State: IL 60638
Account Rep: B.FOSBORN

APPROVALS
CLIENT
DESIGN
PROD.

Designer: Peter Cardinal/AP

Design No. Us163281 R3
DATE 10-31-14
Rev. Date: 11-11-14

LIGHTING WARRANTY
US LED = 5 years on parts and labor
Sloan = 5 years on parts and labor

ELECTRICAL TO BE UL APPROVED AND SHALL MEET N.E.C. STANDARDS
ELECTRIC SIGN

6:14

The purchaser agrees to hold the seller harmless against any cause for action for damage which may occur as a result of drilling for piers and foundations, including but not limited to sewer, gas lines or any underground obstacles which the purchaser or others may deem valuable

# City of Chicago

Office of the City Clerk

Document Tracking Sheet

Or2015-133

| | |
|---|---|
| **Meeting Date:** | 3/18/2015 |
| **Sponsor(s):** | Burnett (27) |
| **Type:** | Order |
| **Title:** | Issuance of permits for sign(s)/signboard(s) at 922 W Washington Blvd |
| **Committee(s) Assignment:** | Committee on Zoning, Landmarks and Building Standards |

ORDERED, That the Commissioner of the Building Department is hereby directed to issue a sign permit to:

**MIDWEST SIGN & LIGHTING, INC.**
**4910 WILSHIRE BLVD.**
**ORLAND PARK, IL 60462**

For the erection of a sign / signboard over twenty-four (24) feet in height and / or over one hundred (100) square feet (in area of one face) at:

**922 W. WASHINGTON BLVD.**
**CHICAGO, IL 60607**

With the following Dimensions, height, and square foot area:

*Dimensions:* **Length: 19'-9" Height: 11' – 8"**
Height Above Grade / Roof to top of Sign: **12' – 7 ¼"**
Total Square Foot Area: **230 Square Feet**

Such signs shall comply with all provisions of Title 17 of the Chicago Zoning Ordinance and all other applicable provisions of the Municipal Code of the City of Chicago governing the construction and maintenance of outdoor signs, sign boards, and structures.

Walter Burnett Jr.

Ald. Walter Burnett, Jr.
Alderman, 27th Ward

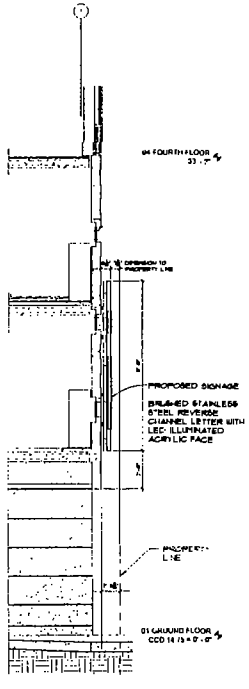


3 **TYPICAL WALL SECTION**

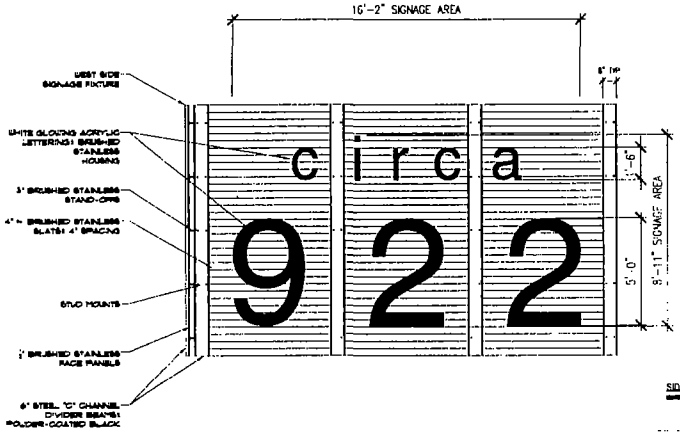


2 **EXTERIOR SIGNAGE ELEVATION - SOUTH**

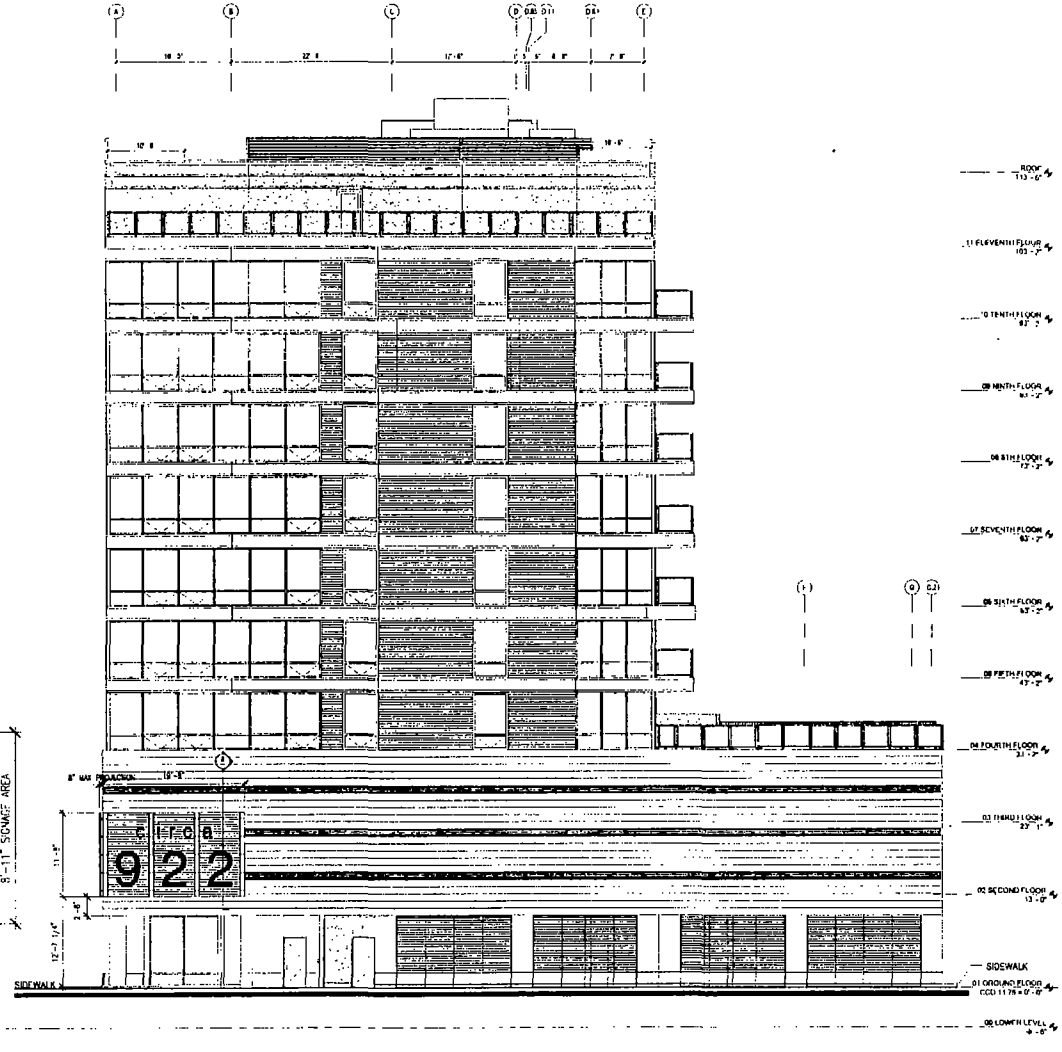


1 **EXTERIOR SIGNAGE ELEVATION - SOUTH**

# 555

| Revisions | |
|---|---|
| 12/10/2014 | FOR REVIEW |
| 12/12/2014 | FOR REVIEW |

Project Name
922 WASHINGTON

ELEVATIONS
DETAILS

NOT FOR CONSTRUCTION

| Scale | Sheet Number |
|---|---|
| PER DRAWING | ID6.00 |
| Date | |
| 12.03.14 | |
| Drawn By | Approved By |
| AF | |

555 DESIGN FABRICATION MANAGEMENT INC
4501 n. western blvd chicago, illinois 60625 usa
tel 773.868.0555 fax 773.376.0555
www.555.com info@555.com
a division of 555 international inc

all designs, descriptions, specifications and drawings are the property of 555 international inc. any reproduction of the drawings in whole and those constituent artists, is a direct violation of U.S. copyright and patent law

# City of Chicago

Or2015-185

## Office of the City Clerk

## Document Tracking Sheet

| | |
|---|---|
| **Meeting Date:** | 3/18/2015 |
| **Sponsor(s):** | Ervin (28) |
| **Type:** | Order |
| **Title:** | Issuance of permits for sign(s)/signboard(s) at 2551 W Cermak Rd |
| **Committee(s) Assignment:** | Committee on Zoning, Landmarks and Building Standards |

Zoning

Committee on Buildings

(signs)

ORDERED, That the Commissioner of Buildings is hereby directed to issue 1 sign permit to:

Aurora Sign Company
1100 Route 34
Aurora, IL 60504

For the erection of one (1) wall signs over 24 feet in height and/or over 100 square feet (in area of one face) at:

2551 W. Cermak
Chicago, IL 60608

| | | | |
|---|---|---|---|
| #1 | Dimensions: · length | 45 feet 6 inches | height 4 feet 0 inches |
| | Height above grade/roof to top of sign | 12 feet | |
| | Total Square Foot Area | 182 square feet | |
| | Elevation | North | |

Such sign shall comply with all applicable provisions of TITLE 17 of the Chicago Zoning Ordinance and all other applicable provisions of the Municipal Code of the City of Chicago governing the construction and maintenance of outdoor signs, signboards and structures.

Jason Ervin
Alderman, 28th Ward

© Aurora Sign Co.,Inc 2014

AURORA SIGN CO.

45' 6"

4' 0"

# AMERICA'S KIDS

## INDIVIDUAL ILLUMINATED LETTERS

FABRICATE AND INSTALL LETTERS OF ALUMINUM AND ACRYLIC.
FACES TO BE WHITE ACRYLIC..
TRIMCAP TO BE BLUE.
RETURNS TO BE PAINTED BLUE.
ALL EXPOSED METAL SURFACES TO BE COATED WITH ACRYLIC POLYURETHANE.
INTERNAL ILLUMINATION TO BE WHITE LEDS.
SCALE - 1/4" = 1'

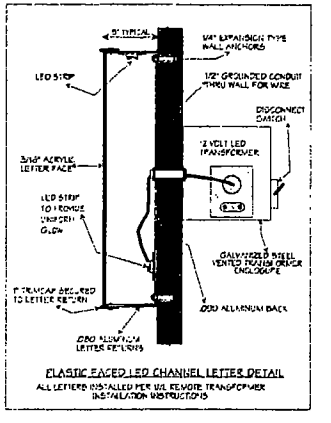


PLASTIC FACED LED CHANNEL LETTER DETAIL
ALL LETTERS INSTALLED PER UL REMOTE TRANSFORMER INSTALLATION INSTRUCTIONS

SIGN TO BE UL LISTED

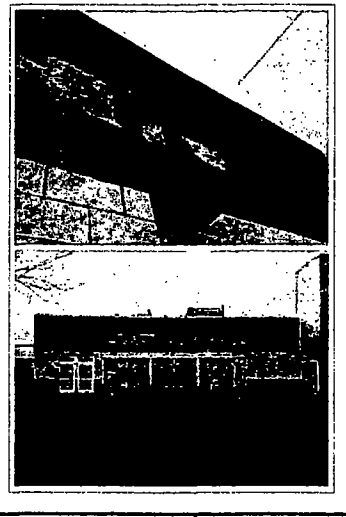

## INSTALLATION INSTRUCTIONS

CENTER SIGN ABOVE WINDOWS.
CONNECT TO ELECTRICAL SERVICE
TO BE PROVIDED BY OTHERS
PRIOR TO INSTALL.

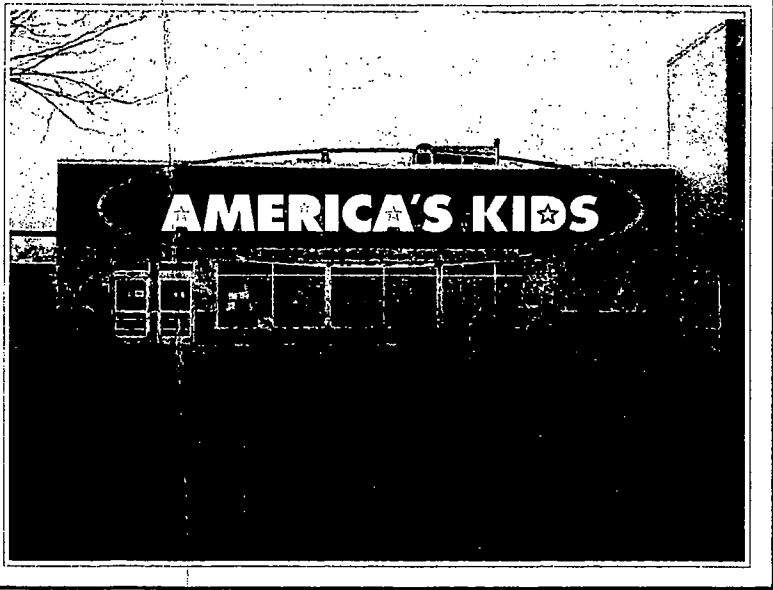


1100 Route 34
Aurora, Illinois 60504
630 898 5900 office
630 898 6091 fax

| | | | | | | | |
|---|---|---|---|---|---|---|---|
| Prepared For: AMERICA'S KIDS | Address: 2551 W CERMAK | Drwg: 214164 | Sheet: 2 | Design Date: 5/1/14 | Rev 3: | Salesman: |
| Location Name: | City/State: CHICAGO, IL | Rev 1: | | | Rev 4: | Colors: |
| | | Rev 2: | | | Rev 5: | Notes: |

NOTE. THIS DRAWING IS THE PROPERTY OF AURORA SIGN CO. IT IS NOT TO BE REPRODUCED, COPIED, OR EXHIBITED IN ANY FASHION WITHOUT WRITTEN CONSENT FROM AURORA SIGN CO. CHARGES OF UP TO $2000.00 WILL BE ASSESSED FOR ANY MIS-USE OF THESE DRAWINGS.

# City of Chicago

Office of the City Clerk

Document Tracking Sheet

Or2015-100

| | |
|---|---|
| **Meeting Date:** | 3/18/2015 |
| **Sponsor(s):** | Reboyras (30) |
| **Type:** | Order |
| **Title:** | Issuance of permits for sign(s)/signboard(s) at 2989 N Milwaukee Ave (facing N Central Park Ave) |
| **Committee(s) Assignment:** | Committee on Zoning, Landmarks and Building Standards |

City Council
March 18, 2015
Committee on Zoning, Landmarks, & Building Standards

ORDERED, That the Commissioner of the Building Department is hereby directed to issue a sign permit to:

Poblocki Sign Company
922 S. 70th St.
West Allis, WI 53214

For the erection of a sign / signboard over twenty-four (24) feet in height and / or over one hundred (100) square feet (in area of one face) at:

Aspira – 2989 North Milwaukee Avenue
*(facing North Central Park Avenue)*

Dimensions: 60'10" x 4'10"
Height above grade: 55'

Such signs shall comply with all provisions of Title 17 of the Chicago Zoning Ordinance and all other applicable provisions of the Municipal Code of the City of Chicago governing the construction and maintenance of outdoor signs, sign boards, and structures.

Ariel E. Reboyras
Alderman, 30th Ward

RECEIVED
#3
2015 MAR 16 AM 11:47
OFFICE OF THE
CITY CLERK

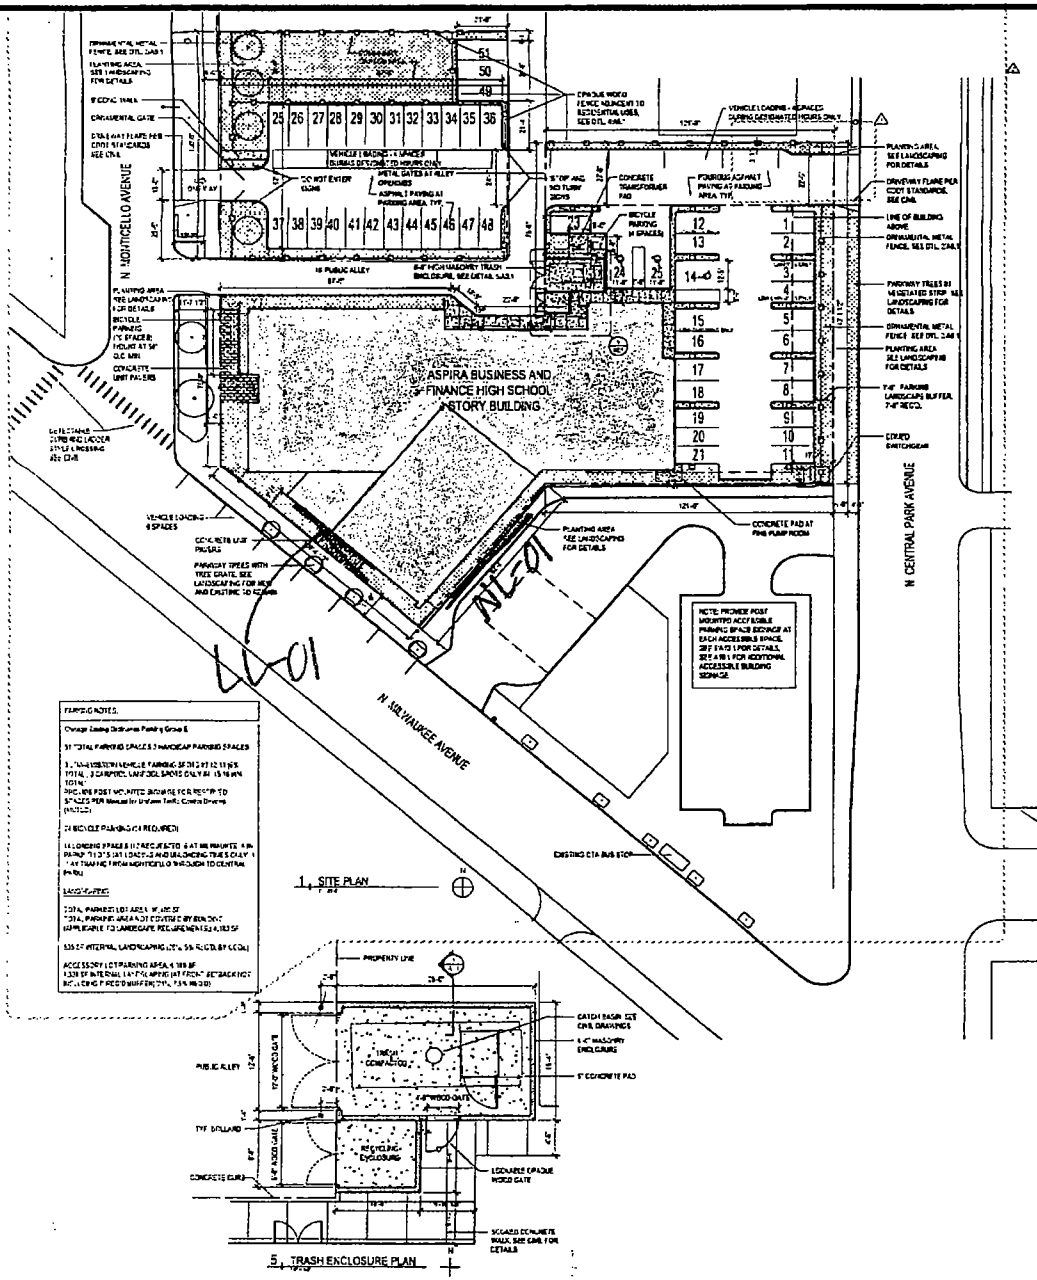





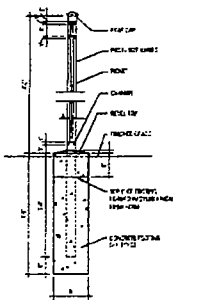
2. METAL FENCE DETAIL

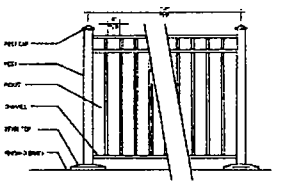
3. METAL FENCE ELEVATION

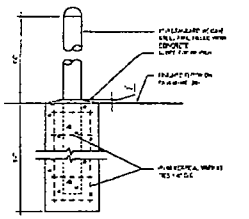
4. PIPE BOLLARD DETAIL

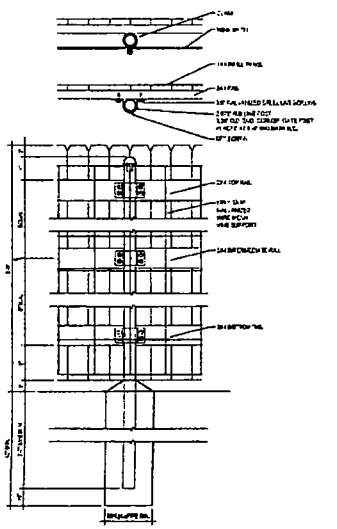
6. WOOD FENCE DETAIL

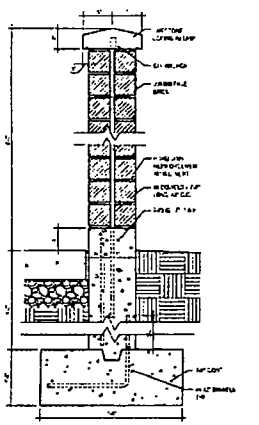
7. MASONRY SCREEN WALL SECTION

MoDE architects, inc.

engineering

MATRIX

Con Services Inc

ASPIRA OF ILLINOIS

ASPIRA BUSINESS AND FINANCE HIGH SCHOOL

NEW CONSTRUCTION

2989 NORTH MILWAUKEE AVENUE CHICAGO, IL 60618

SITE PLAN

A0.1

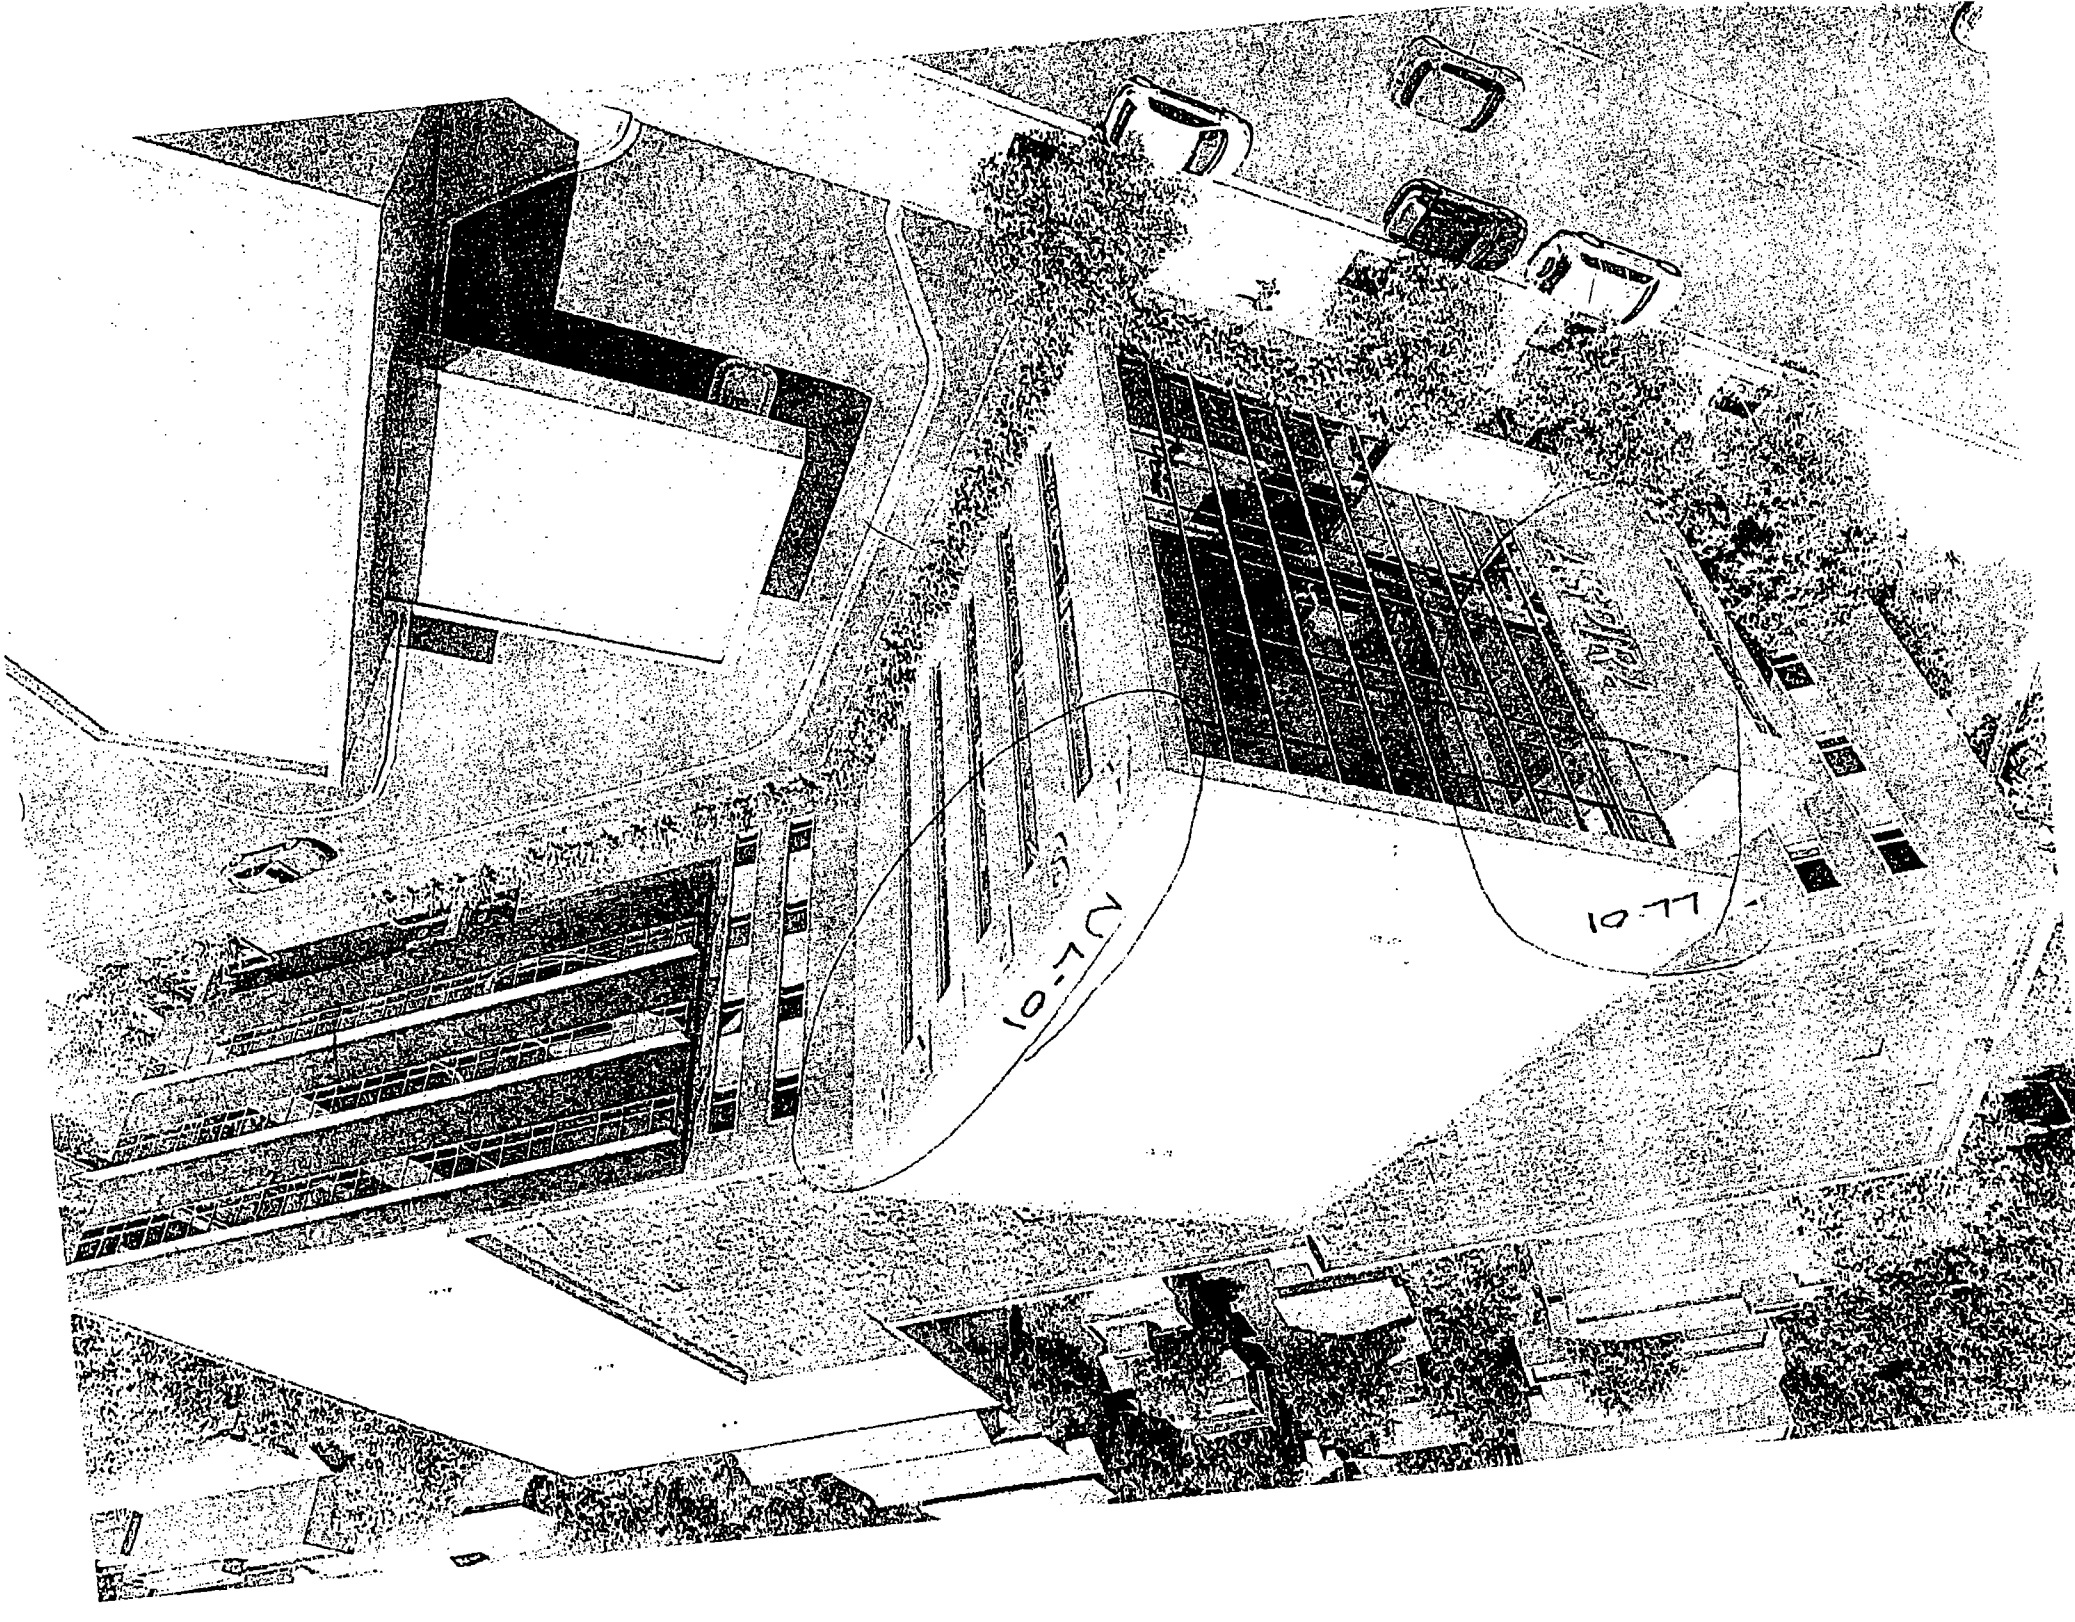
10-77
10-77

## SIGN SPECIFICATIONS

[LL-01] - ILLUMINATED LETTERS
Approximately 280 lbs
Lighting: LED
Voltage: 120v - 277v - Other
Description: Back-Lit
Material: 316 SS
Face Color: #4 BRUSHED
Return Color: 316 SS

[NL-01] - NON LIT LETTERS
Approximately 200 lbs
Material: 316 SS
Color: #4 BRUSHED

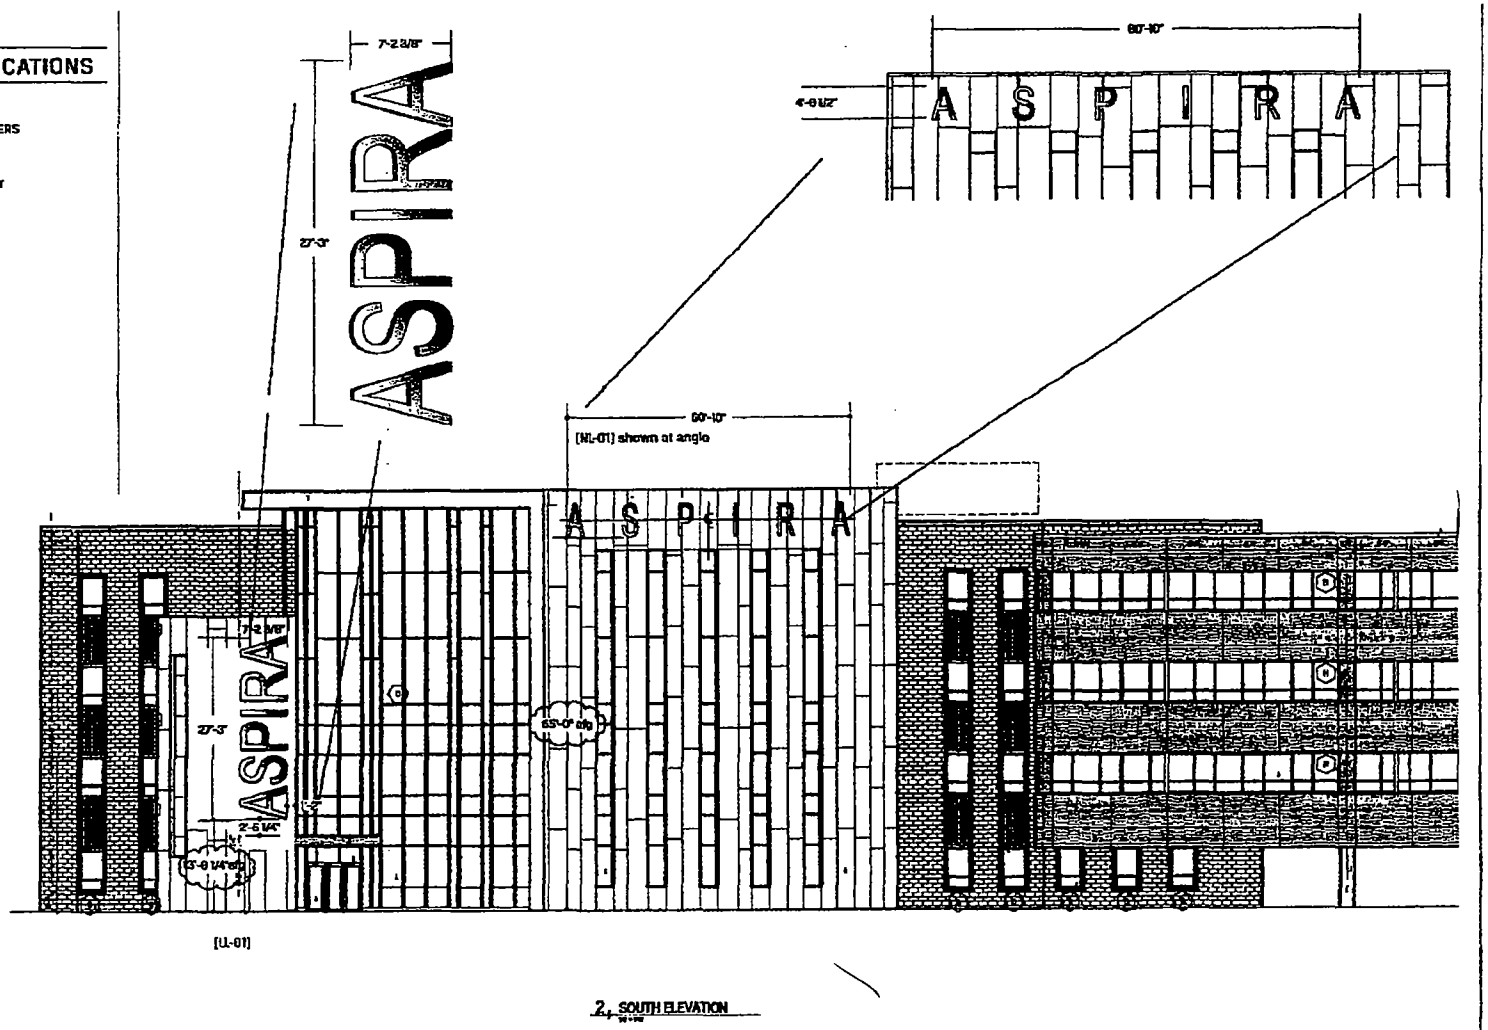


2 SOUTH ELEVATION

POBLOCKI
922 S. 70th St., West Allis, WI 53214
414.453.4030 • www.poblocki.com

This document is owned by and the information contained in it is proprietary to Poblocki Sign Company, LLC. By receipt hereof, the holder agrees not to use the information, disclose it to any third party or reproduce this document without the prior written consent of Poblocki Sign Company, LLC. Holder also agrees to immediately return this document upon demand by Poblocki Sign Company, LLC.

This document represents only an approximation of intended colors specified. Actual product colors may vary from data prior to digital image.

Project
**Aspira**

IL

Scale: 1/16"=1'
Original Page Size: 17" x 11"

Notes
-

Revisions

| REV | DESCRIPTION | BY | DATE |
|---|---|---|---|
| 01 | size | jeb | 10/21/14 |

Sign 1 Door
Drawn by: M Rosella — Orig. Date: 09/03/14

Sign Loc. No. -

**LL-01 / NL-01**
Lit Letters
Sign Type

**54496** — OPP - Project - Job No.
101 — Design

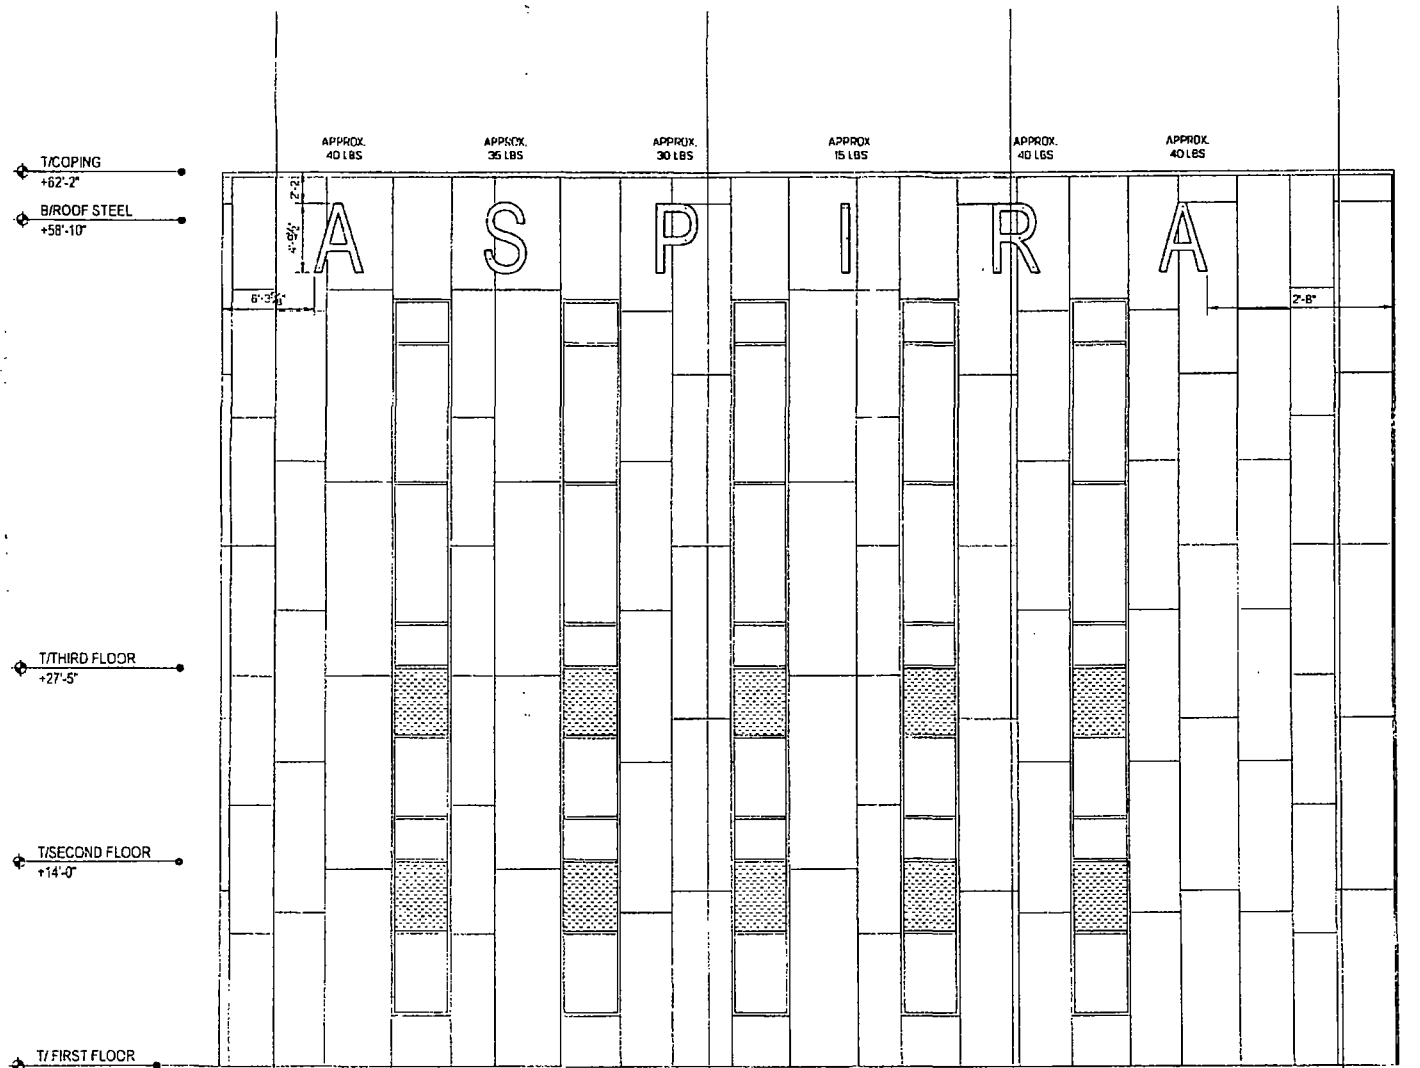


*FRONT ELEVATION*

SCALE : 1/8" = 1'-0"

POBLOCKI
5027 S. 76th Ct., West Allis, WI 53214
414-453-4010 • www.poblocki.com

This document is owned by and is the intellectual property of Poblocki Sign Company LLC. By receipt hereof, the Holder agrees not to use the information contained in this document, in any manner, for the benefit of anyone other than Poblocki Sign Company LLC without obtaining the prior written consent of Poblocki Sign Company LLC. Holder also agrees to keep securely private this document and not allow it to be viewed by anyone outside of Poblocki Sign Company LLC.

This document represents only an approximation of material and color standard. Actual production colors may vary from this, due to digital image

**Project**

**ASPIRA**
**BUSINESS/FINANCIAL**
**HIGH SCHOOL**
2989 N. MILWAUKEE, AVE
CHICAGO, IL

Scale **AS NOTED**
Original Page Size: 11" X 17"

**Notes**

11-7-14

**Revisions**

| REV | DESCRIPTION | BY | DATE |
|---|---|---|---|
| X | X | X | X |

Rep. MIKE KINSELLA Date 9/3/14
Drawn By RYAN TRAPP

Sign Loc. No.

**NL-01**
NON-LIT LETTERS
Sign Type

**54496** S01
OPP-Project-Job No Sheet

*Copy of Submitted*

CITY OF CHICAGO

# DEPARTMENT OF BUILDINGS

## Sign Permit Application

| APPROVAL NUMBER | APPLICATION NUMBER | ANNUAL FEE | WORK CODE | DRAWINGS ATTACHED |
|---|---|---|---|---|
| | 100564903 | | | ☐ YES ☐ NO |

DATE OF APPLICATION: 10/09/2014

ADDRESS OF SIGN: 2989 N MILWAUKEE AVE, 60618-

BUILDING:

ORIGINAL PERMIT NUMBER:

TYPE OF PERMIT: NEW CONSTRUCTION (SIGN)

PAYER OF ANNUAL INSPECTION:
MIRANDA, HECTOR
2415 N. MILWAUKEE AVE
CHICAGO, IL 60647
(773)252-0970

SIGN MANUFACTURER: POBLOCKI SIGN CO.

ADDRESS WHERE SIGN CAN BE SEEN PRIOR TO ERECTION:

TICKET NUMBER: 0

REINSPECTION CONTROL NUMBER:

TYPE OF SUPPORT FOR SIGN: BUILDING

SIGN BOARD SUPPORT MEMBERS: NONE

| | |
|---|---|
| ANNUAL FEE | |
| CONSTRUCTION FEE | 700.00 |
| 1017 B FEE | |
| TOTAL FEE | 700.00 |
| AMOUNT PAID | 200.00 |
| BALANCE DUE | $ 500.00 |

Check # for Zoning

Check # for DCAP

TYPE OF SIGN: FLAT OR BOX

| LENGTH | FT. | IN. | HEIGHT | FT | IN. |
|---|---|---|---|---|---|
| | 60 | 10 | | 4 | 10 |

| AREA | SQ FT. | WEIGHT | LBS. |
|---|---|---|---|
| | 294 | | 200 |

SIGN HEIGHT ABOVE GRADE/ROOF: FT. 55

SHAPE OF SIGN: REGULAR

SIGN WILL READ:
ASPIRA

NO. OF LAMPS:

TOTAL WATTAGE:

TYPE OF LAMP:

NO. OF BALLAST/TRANSFORMERS:

INPUT OF TRANSFORMERS:

CONTRACTOR WILL INSTALL: [N] FEEDERS [N] CUSTOMER LEADS

TYPE OF SWITCH:

LOCATION OF SWITCH:

SIGN LOCATION:
NON-LIT LETTERS ON SOUTH WALL FACING N. CENTRAL PARK AVE.(54496 NL-01)

The undersigned certify that the statements in this application are true and correct and that all work done under the proposed permit will conform to the requirements of the Chicago Municipal Code

| | REG. NO. |
|---|---|
| ELECT CONTR | |
| ADDRESS | |
| SUPERVISOR SIGNATURE | |

| BOND. NO | REG. NO. N94178 |
|---|---|
| SIGN ERECTOR: POBLOCKI SIGN CO | SIGNER |
| ADDRESS: 922 S 70TH ST<br>MILWAUKEE WI, 53214 | |
| SIGNATURE | |

The permit issued on this application will authorize only signs here applied for. If other signs are to be erected they must be covered by additional permits

City of Chicago
Rahm Emanuel, Mayor

Department of Buildings
Felicia Davis, Commissioner

TYPE OF BUSINESS
OTHER Other: HIGH SCHOOL
Name: ASPIRA
LIC #:
Renewal Date: 11/15/2015

Projects Over:
[Y] Private Property
[N] Public Way Grant Permit #:
[ ] Planned Development/Manufacturing PMD/PD#:
Zoning District: B3 Other:

TYPE OF SIGN:
[ ] ADVERTISING [ ] ILLUMINATE [ ] MOVEABLE
[X] BUSINESS [ ] FLASHING

| | |
|---|---|
| TOTAL STREET FRONTAGE OF LOT (IN FEET) | 333 |
| TOTAL AREA OF NEW SIGN (SQ.FT.) | 294 |
| TOTAL AREA OF ALL SIGNS ON LOT (SQ.FT.) | 492 |
| HEIGHT OF SIGN ABOVE GRADE (TO TOP) | 59ft 10in |
| DISTANCE OF CURB LINE OUTER EDGE (ft) | 192 |
| DISTANCE OF STRUCTURE INNER EDGE (ft) | 196 |

DISTANCE FROM (ft):

A. PUBLIC PARK (OVER 10 ACRES)

B. EXPRESSWAY (IF LESS THAN 1,000 FT.)

C. RESIDENCE DISTRICT (ADVERTISING SIGNS ONLY)

IF REPLACEMENT SIGN OR CHANGE OF FACE, WHAT DOES THE EXISTING SIGN READ?

Original Payee:

**Landmark Hold:** [ ] **Status:**

ZONING (OFFICE USE ONLY)

SIGN BOND REQUIRED? [ ] YES

COUNCIL ORDER REQUIRED [X] YES

IS SPECIAL PERMISSION REQUIRED FROM CHIEF ELECTRICAL

[X] YES

IF YES, ATTACH LETTER OF REQUEST

TIME STAMP

| SIGN CLERK | APPROVED FOR PERMIT |
|---|---|
| | |

REMARKS

# City of Chicago

Or2015-99

## Office of the City Clerk

## Document Tracking Sheet

| | |
|---|---|
| **Meeting Date:** | 3/18/2015 |
| **Sponsor(s):** | Reboyras (30) |
| **Type:** | Order |
| **Title:** | Issuance of permits for sign(s)/signboard(s) at 2989 N Milwaukee Ave |
| **Committee(s) Assignment:** | Committee on Zoning, Landmarks and Building Standards |

City Council
March 18, 2015
Committee on Zoning, Landmarks, & Building Standards

ORDERED, That the Commissioner of the Building Department is hereby directed to issue a sign permit to:

Poblocki Sign Company
922 S. 70th St.
West Allis, WI 53214

For the erection of a sign / signboard over twenty-four (24) feet in height and / or over one hundred (100) square feet (in area of one face) at:

Aspira – 2989 North Milwaukee Avenue

Dimensions: 7'3" x 27'3"
Height above grade: 14'

Such signs shall comply with all provisions of Title 17 of the Chicago Zoning Ordinance and all other applicable provisions of the Municipal Code of the City of Chicago governing the construction and maintenance of outdoor signs, sign boards, and structures.

Ariel E. Reboyras
Alderman, 30th Ward

RECEIVED
#3
2015 MAR 16 AM 11:47
OFFICE OF THE
CITY CLERK

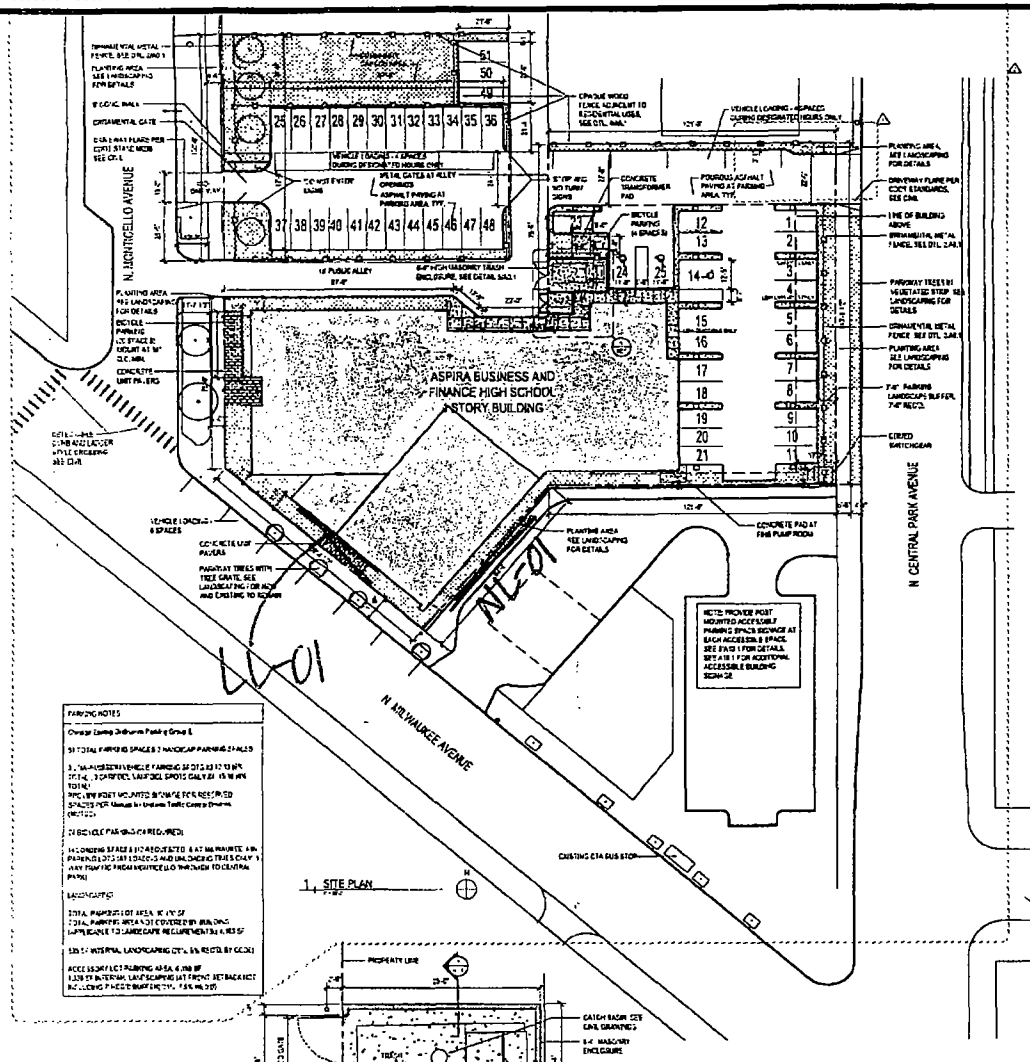


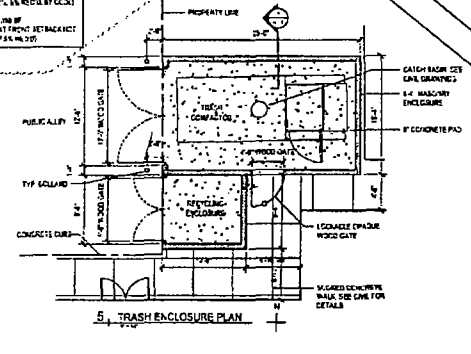


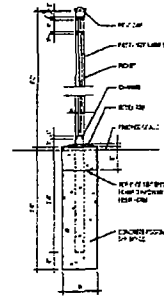
2. METAL FENCE DETAIL

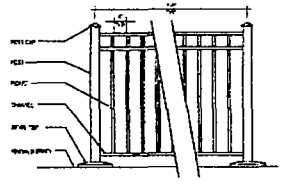
3. METAL FENCE ELEVATION

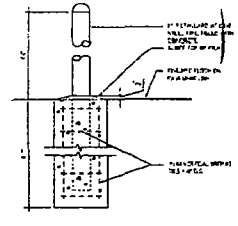
4. PIPE BOLLARD DETAIL

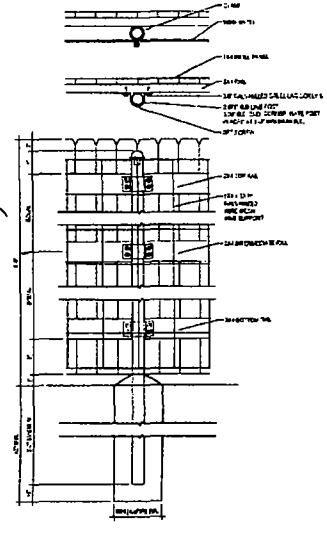
6. WOOD FENCE DETAIL

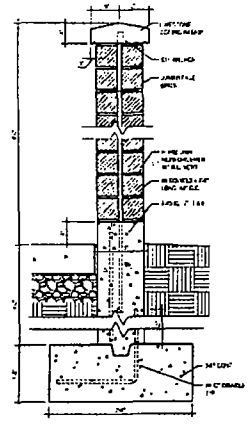
7. MASONRY SCREEN WALL SECTION

MoDE architects, LLC

ASPIRA OF ILLINOIS

ASPIRA BUSINESS AND FINANCE HIGH SCHOOL

NEW CONSTRUCTION

2989 NORTH MILWAUKEE AVENUE CHICAGO, IL 60618

SITE PLAN

A0.1

ASTRA
LL-01
LL-01

## SIGN SPECIFICATIONS

[LL-01] - ILLUMINATED LETTERS
Approximately 280 lbs
Lighting: LED
Voltage: 120v - 277v - Other
Description: Back-Lit
Material: 316 SS
Face Color: #4 BRUSHED
Return Color: 316 SS

[NL-01] - NON LIT LETTERS
Approximately 200 lbs
Material: 316 SS
Color: #4 BRUSHED

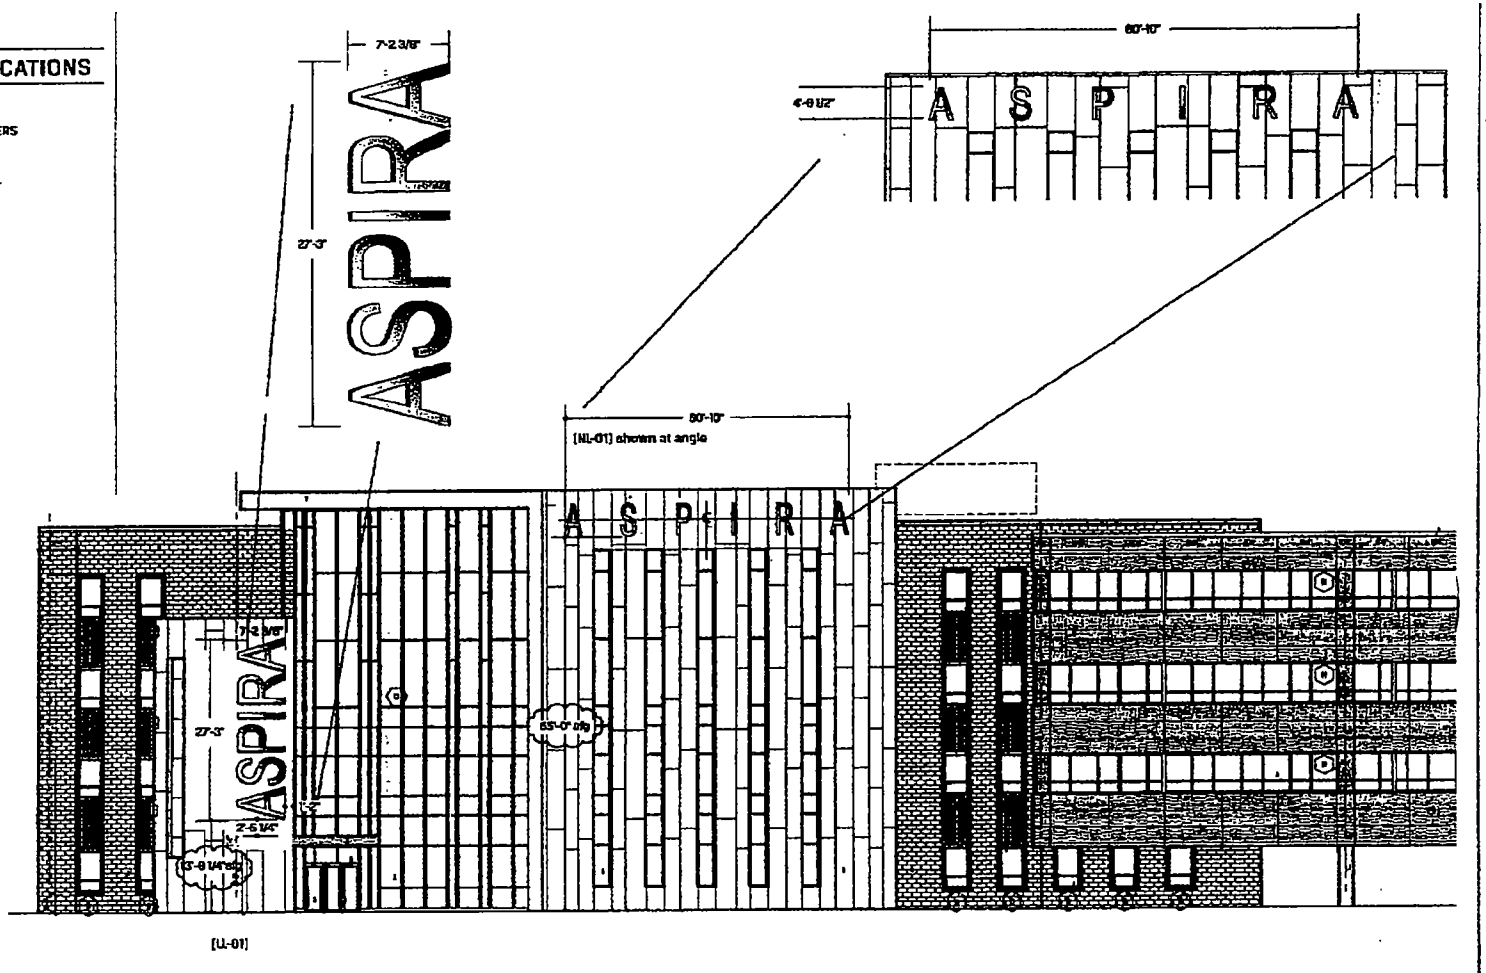


2 SOUTH ELEVATION

POBLOCKI

1822 S. 70th St., West Allis, WI 53214
414.453.4070 • www.poblocki.com

This document is owned by and the information contained in it is proprietary to Poblocki Sign Company, LLC. By receipt hereof, the holder agrees not to use the information, disclose it to any other party or reproduce this document without the prior written consent of Poblocki Sign Company, LLC. Holder also agrees to immediately return this document upon request by Poblocki Sign Company, LLC.

This document represents only an approximation of material colors specified. Actual product colors may vary from photo prints or digital images.

Project
**Aspira**

IL

Scale: 1/16"=1'
Original Page Size: 17" x 17"

Notes
-

Revisions

| REV | DESCRIPTION | BY | DATE |
|---|---|---|---|
| 01 | size | jeb | 10/31/14 |

Rep: J Blaser
Drawn by: M Kinsella Orig. Date: 09/02/14

Sign Loc. No. -

**LL-01 / NL-01**
Lit Letters
Sign Type

**54496** J01
OPP - Project - Job No. Design

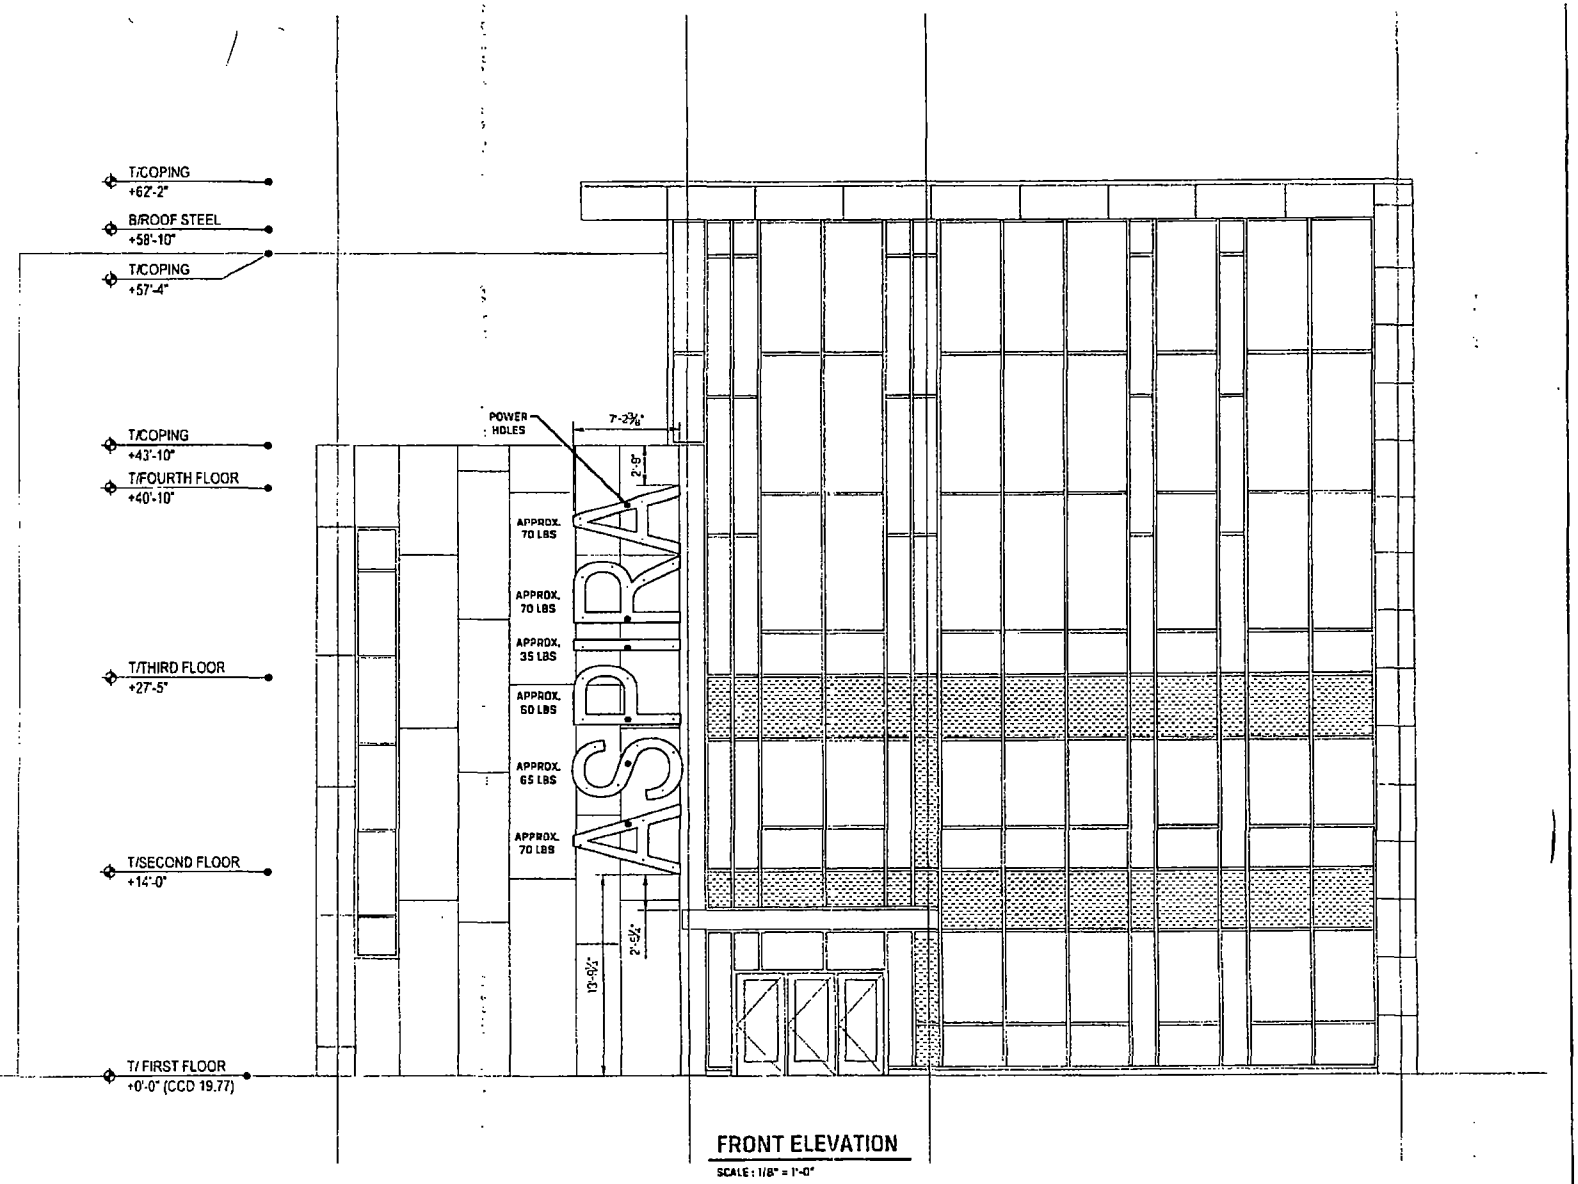


**FRONT ELEVATION**

SCALE : 1/8" = 1'-0"


POBLOCKI

322 S 70th St, WestAllis, WI 53214
414.453.4040 • www.poblocki.com



This document is owned by and the information contained in it is proprietary to Poblocki Sign Company LLC. By receipt hereof, the holder agrees not to use the information, disclose it to any third party or reproduce this document without the prior written consent of Poblocki Sign Company LLC. Holder also agrees to return this document upon request by Poblocki Sign Company LLC.

This site seems appropriate only as approximation of material ordering quantities. Actual product orders may vary from plan, pure re-applied must.


**Project**

ASPIRA
BUSINESS/FINANCIAL
HIGH SCHOOL
2989 N. MILWAUKEE, AVE
CHICAGO, IL

Scale **AS NOTED**
Original Page Size: 11" X 17"

**Notes**

11-7-14

**Revisions**

| REV | DESCRIPTION | BY | DATE |
|---|---|---|---|
| 1 | SIZE | RWT | 11.04.14 |

Rep: MIKE KINSELLA Orig. Date 9/3/14
Drawn By: RYAN TRAPP

**Sign Loc. No.**

**LL-01**
BACK LIT LETTERS
Sign Type

**54496** S01
JPP-Project-Job No. Sheet

*Copy of Submitted 11/21/14

CITY OF CHICAGO

# DEPARTMENT OF BUILDINGS

## Sign Permit Application

| APPROVAL NUMBER | APPLICATION NUMBER | ANNUAL FEE | WORK CODE | DRAWINGS ATTACHED |
|---|---|---|---|---|
| | 100569744 | | | ☐ YES ☐ NO |

DATE OF APPLICATION: 11/10/2014

ADDRESS OF SIGN: 2989 N MILWAUKEE AVE, 60618-

BUILDING: | ORIGINAL PERMIT NUMBER:

TYPE OF PERMIT: NEW CONSTRUCTION (SIGN)

PAYER OF ANNUAL INSPECTION:
MIRRANDA, HECTOR
2415 N. MILWAUKEE AVE.
CHICAGO, IL 60647
(773)252-0970

SIGN MANUFACTURER: POBLOCKI SIGN CO.

ADDRESS WHERE SIGN CAN BE SEEN PRIOR TO ERECTION:

TICKET NUMBER: 0 | REINSPECTION CONTROL NUMBER:

TYPE OF SUPPORT FOR SIGN: BUILDING

SIGN BOARD SUPPORT MEMBERS: OTHER

| | |
|---|---|
| ANNUAL FEE | |
| CONSTRUCTION FEE | 400.00 |
| 1017 B FEE | |
| TOTAL FEE | 400.00 |
| AMOUNT PAID | 200.00 |
| BALANCE DUE | $ 200.00 |

Check # for Zoning:

Check # for DCAP:

TYPE OF SIGN: FLAT OR BOX

| LENGTH | FT | IN | HEIGHT | FT | IN |
|---|---|---|---|---|---|
| | 7 | 3 | | 27 | 3 |

| AREA | SQ FT | WEIGHT | LBS |
|---|---|---|---|
| | 198 | | 370 |

SIGN HEIGHT ABOVE GRADE ROOF: FT 14

SHAPE OF SIGN: REGULAR

SIGN WILL READ:
ASPIRA

| NO OF LAMPS | TOTAL WATTAGE |
|---|---|
| 500 | 468 |

TYPE OF LAMP: OTHER

| NO OF BALLAST/TRANSFORMERS | INPUT OF TRANSFORMERS |
|---|---|
| 6 | 120V |

CONTRACTOR WILL INSTALL: [Y] FEEDERS [Y] CUSTOMER LEADS

TYPE OF SWITCH: SPECIAL

LOCATION OF SWITCH: INSIDE SIGN

SIGN LOCATION:
LIT LETTERS ON WEST WALL FACING MILWAUKEE AVE. (54496 LL-01)

The undersigned certify that the statements in this application are true and correct and that all work done under the proposed permit will conform to the requirements of the Chicago Municipal Code

| | REG NO | |
|---|---|---|
| | E00850 | |

ELECT CONTR: BLOCK ELECTRIC COMPANY — ELECTR

ADDRESS:
7107 N. MILWAUKEE AVE.
NILES, IL 60714

SUPERVISOR SIGNATURE: SIGN HERE

| BOND NO | REG NO |
|---|---|
| | N94178 |

SIGN ERECTOR: POBLOCKI SIGN CO — SIGNER

ADDRESS:
922 S 70TH ST
MILWAUKEE WI. 53214

SIGNATURE:

The permit issued on this application will authorize only signs here applied for. If other signs are to be erected they must be covered by additional permits

City of Chicago
Rahm Emanuel, Mayor

Department of Buildings
Felicia Davis, Commissioner

TYPE OF BUSINESS
OTHER Other: HIGH SCHOOL
Name: ASPIRA
LIC #:
Renewal Date: 11/15/2016

Projects Over:
[Y] Private Property
[N] Public Way Grant Permit #:

[ ] Planned Development/Manufacturing PMD/PD#:
Zoning District: B3 Other:

TYPE OF SIGN:
[ ] ADVERTISING [X] ILLUMINATE [ ] MOVEABLE
[X] BUSINESS [ ] FLASHING

TOTAL STREET FRONTAGE OF LOT (IN FEET) 333

TOTAL AREA OF NEW SIGN (SQ.FT.) 198

TOTAL AREA OF ALL SIGNS ON LOT (SQ.FT.) 492

HEIGHT OF SIGN ABOVE GRADE (TO TOP) 41ft 3in

DISTANCE OF CURB LINE OUTER EDGE (ft) 8

DISTANCE OF STRUCTURE INNER EDGE (ft) 9

DISTANCE FROM (ft):

A. PUBLIC PARK (OVER 10 ACRES)

B. EXPRESSWAY (IF LESS THAN 1,000 FT.)

C. RESIDENCE DISTRICT (ADVERTISING SIGNS ONLY)

IF REPLACEMENT SIGN OR CHANGE OF FACE, WHAT DOES THE EXISTING SIGN READ?

Original Payee:

**Landmark Hold:** [ ] **Status:**

ZONING (OFFICE USE ONLY)

SIGN BOND REQUIRED? [ ] YES

COUNCIL ORDER REQUIRED [X] YES

IS SPECIAL PERMISSION REQUIRED FROM CHIEF ELECTRICAL
[X] YES

IF YES, ATTACH LETTER OF REQUEST

TIME STAMP

| SIGN CLERK | APPROVED FOR PERMIT |
|---|---|
| | |

REMARKS

# City of Chicago

O2015-1499

Office of the City Clerk

Document Tracking Sheet

| | |
|---|---|
| **Meeting Date:** | 3/18/2015 |
| **Sponsor(s):** | Waguespack (32) |
| **Type:** | Ordinance |
| **Title:** | Issuance of permits for sign(s)/signboard(s) at 1574 N Kingsbury St |
| **Committee(s) Assignment:** | Committee on Zoning, Landmarks and Building Standards |

*Be It Ordained by the City Council of the City of Chicago:*

SECTION 1. That the Commissioner of Buildings is hereby authorized and directed to issue a sign permit to Olympic Signs Inc., 1130 N Garfield, Lombard, IL 60148 for the erection of a sign/signboard over 24 feet in height and/or over 100 square feet (in area of one face) at 1574 N Kingsbury, Chicago, IL 60642, with the dimensions, height and square foot area:

Dimensions: width, 9 feet and 6 inches; height, 37 feet
Height Above Grade/Roof to Top of Sign: 79 feet
Total Square Foot Area: 352 square feet

Notwithstanding any provisions of Title 17 of the Municipal Code of the City of Chicago (the Chicago Zoning Ordinance) to the contrary, the Commissioner of Buildings is hereby directed and authorized to issue a sign permit to the address referenced within this ordinance.

SECTION 2. This ordinance shall be in full force and effect from and after its passage and due publication.

1574 N Kingsbury
(Application No. _____)

Scott Waguespack
Alderman, 32nd Ward

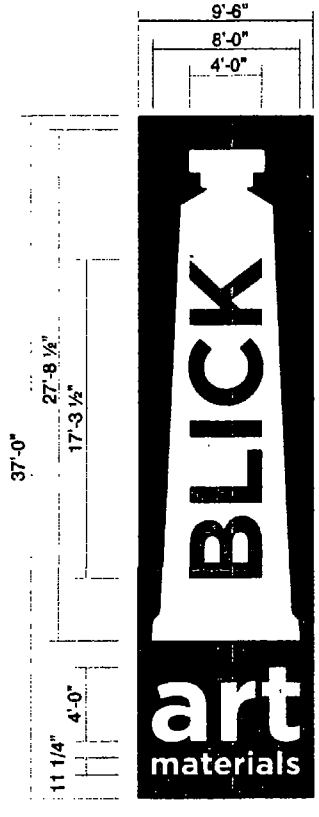


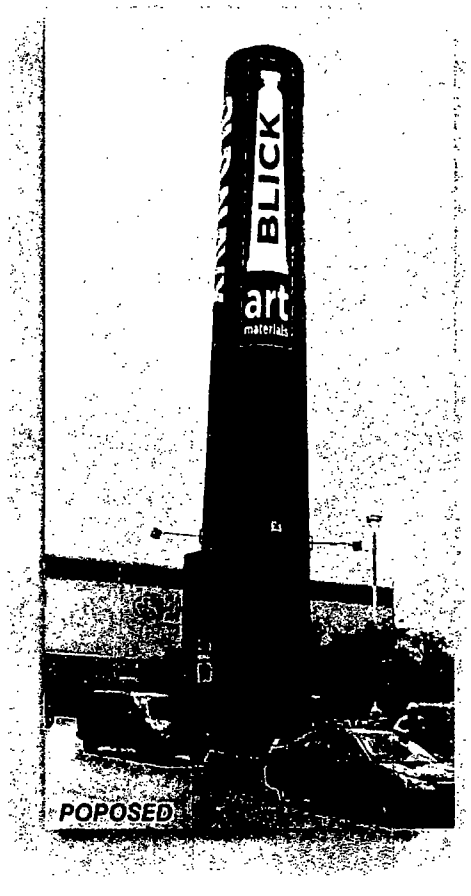


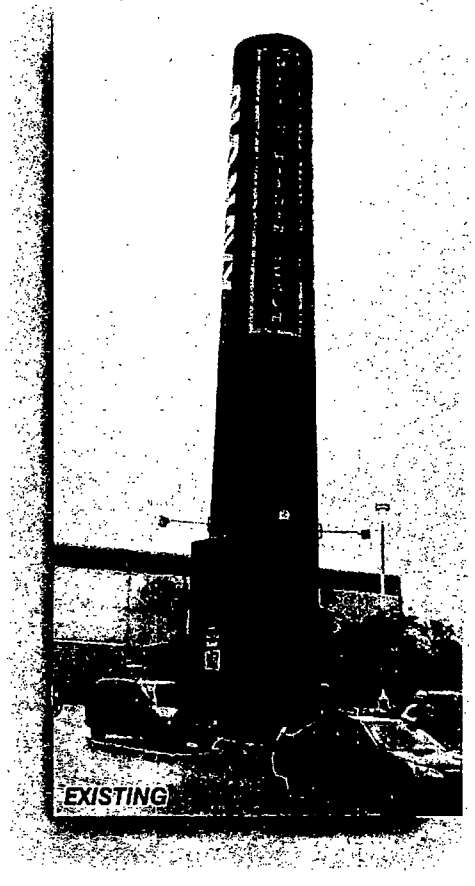


***TWO (2) SETS OF PAINTED LOGOS ON EXISTING BRICK STRUCTURE 1/8" = 1'-0"***

***PMS #485 RED AND WHITE***

**BLICK**
**art materials**
1574 N. KINGSBURY ST. ST CHICAGO IL.

account representative: R WHITEHEAD
client:
drawn by: DAN S.
• job#: 13-5428
• 12-17-13
• rev.#5-1-14

Customer's Signature:_____ Date:_____

Comments:

OLYMPIC SIGNS
1130 N. Garfield
Lombard, IL 60148
Ph.# 630.424.6100 Fx.# 630.424.6120 WWW.OLYSIGNS.COM

THIS IS AN ORIGINAL, UNPUBLISHED DRAWING SUBMITTED IN CONNECTION WITH A PROJECT WE ARE PLANNING FOR YOU. THIS IS NOT TO BE COPIED, REPRODUCED, EXHIBITED OR SHOWN TO ANYONE OUTSIDE OF YOUR ORGANIZATION WITHOUT THE WRITTEN PERMISSION OF OLYMPIC SIGNS, INC. ARTWORK IS EXCLUSIVE PROPERTY OF OLYMPIC SIGN INC.

# City of Chicago

O2015-1555

## Office of the City Clerk

## Document Tracking Sheet

| | |
|---|---|
| **Meeting Date:** | 3/18/2015 |
| **Sponsor(s):** | Waguespack (32) |
| **Type:** | Ordinance |
| **Title:** | Issuance of permits for sign(s)/signboard(s) at 2444 N Elston Ave |
| **Committee(s) Assignment:** | Committee on Zoning, Landmarks and Building Standards |

*Be It Ordained by the City Council of the City of Chicago:*

SECTION 1. That the Commissioner of Buildings is hereby authorized and directed to issue a sign permit to Poblocki Sign Company, 922 S. 70th Street, Milwaukee, WI 53214 for the erection of a sign/signboard over 24 feet in height and/or over 100 square feet (in area of one face) at 2444 N Elston, Chicago, IL 60647, with the dimensions, height and square foot area:

Dimensions: width, 12 feet; height, 38 feet
Height Above Grade/Roof to Top of Sign: 38 feet
Total Square Foot Area: 456 square feet

Such sign(s) shall comply with all applicable provisions of Title 17 of the Chicago Zoning Ordinance and all other applicable provisions of the Municipal Code of the City of Chicago governing the construction and maintenance of outdoor signs, signboards and structures.

SECTION 2. This ordinance shall be in full force and effect from and after its passage and due publication.

2444 N Elston
(Application No. _____)

Scott Waguespack
Alderman, 32nd Ward

# City of Chicago

Or2015-169

## Office of the City Clerk

## Document Tracking Sheet

| | |
|---|---|
| **Meeting Date:** | 3/18/2015 |
| **Sponsor(s):** | Waguespack (32) |
| **Type:** | Order |
| **Title:** | Issuance of permits for sign(s)/signboard(s) 2309 N Damen Ave |
| **Committee(s) Assignment:** | Committee on Zoning, Landmarks and Building Standards |

ORDERED, That the Commissioner of the Building Department is hereby directed to issue a sign permit to: (*Contractor's name and address*)

Lincoln Services, Inc., PO Box 64479, Chicago, IL 60664

For the erection of a sign / signboard over twenty-four (24) feet in height and / or over one hundred (100) square feet (in area of one face) at:

2309 N Damen

With the following Dimensions, height, and square foot area:

Width, 24 feet; height, 4.5 feet
Height Above Grade/Roof to Top of Sign: 49 feet 5 inches
Total Square Foot Area: 108 square feet

Such signs shall comply with all provisions of Title 17 of the Chicago Zoning Ordinance and all other applicable provisions of the Municipal Code of the City of Chicago governing the construction and maintenance of outdoor signs, sign boards, and structures.

Alderman, 32nd Ward

# City of Chicago

Office of the City Clerk

Document Tracking Sheet

Or2015-138

| | |
|---|---|
| **Meeting Date:** | 3/18/2015 |
| **Sponsor(s):** | Reilly (42) |
| **Type:** | Order |
| **Title:** | Issuance of permits for sign(s)/signboard(s) at 840 N Michigan Ave |
| **Committee(s) Assignment:** | Committee on Zoning, Landmarks and Building Standards |

Committee on Zoning, Landmarks
and Building Standards
City Council Meeting
Alderman Brendan Reilly, 42nd Ward
Sign Order

ORDERED, That the Commissioner of Buildings is hereby directed to issue a sign permit to:

Applied Advertising, Inc.
428 Hayden Station Road
Windsor CT 06095

For the erection of a sign/signboard over 24 feet in height and/or over 100 square feet (in area of one face) at:

H&M Hennes & Mauritz L.P
840 N Michigan Ave
Chicago, IL 60611

Dimensions: length 103' height 65'

Height above grade/roof to top of sign 75' 2 7/16" feet

Total Square Foot Area 6,715.60 square feet

Elevation 75' 2 7/16"

Such sign shall comply with all applicable provisions of TITLE 17 of the Chicago Zoning Ordinance and all other applicable provisions of the Municipal Code of the City of Chicago governing the construction and maintenance of outdoor signs, signboards and structures.

Brendan Reilly
Alderman, 42nd Ward

# City of Chicago

Office of the City Clerk

Document Tracking Sheet

Or2015-154

| | |
|---|---|
| **Meeting Date:** | 3/18/2015 |
| **Sponsor(s):** | Reilly (42) |
| **Type:** | Order |
| **Title:** | Issuance of permits for sign(s)/signboard(s) 322 W Hubbard St - 171 sq. ft. |
| **Committee(s) Assignment:** | Committee on Zoning, Landmarks and Building Standards |

City Council
Meeting Date: 3/18/15
Committee on Buildings

(signs)

ORDERED, That the Commissioner of Buildings is hereby directed to issue a sign permit to: Chicago Sign and Light Company, 26w535 Saint Charles Road, Carol Stream, IL 60188

for the erection of a sign / signboard over 24 feet in height and / or over 100 square feet (in area of one face) at: KOHLER, 322 W. Hubbard St

Dimensions: Length : 27 ft Height: 6 ft 4 in

Height above grade / roof to top of sign : 15 ft 4 in

TOTAL SQUARE FOOT AREA : 171 sq ft

Such sign(s) shall comply with all applicable provisions of TITLE 17 of the Chicago Zoning Ordinance and all other applicable provisions of the Municipal Code of the City of Chicago governing the construction and maintenance of outdoor signs, signboards and structures.

Alderman, 42 Ward

CHICAGO SIGN®
630-407-0802 Fax 630-407-0805
ChicagoSigns@aol.com

01.12.2015

**KOHLER**

322 W. Hubbard St, Chicago, IL

RECOVER FOUR EXISTING AWNINGS AS SHOWN.
FURNISH AND INSTALL 6' 4" X 27' ILLUMINATED SIGN ON SOUTH ELEVATION.

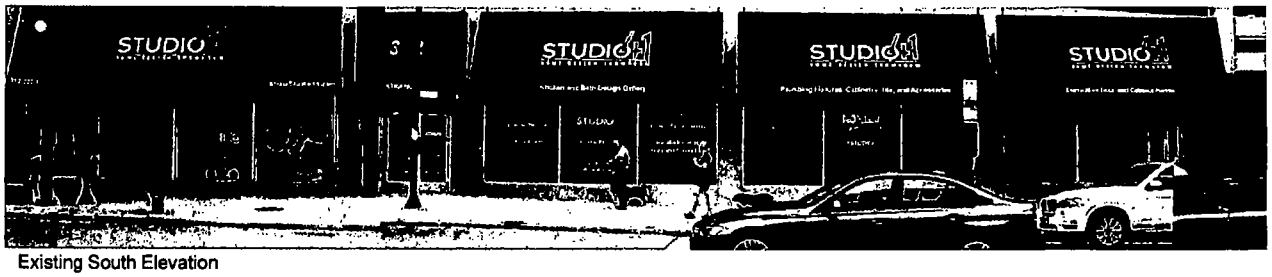


Existing South Elevation

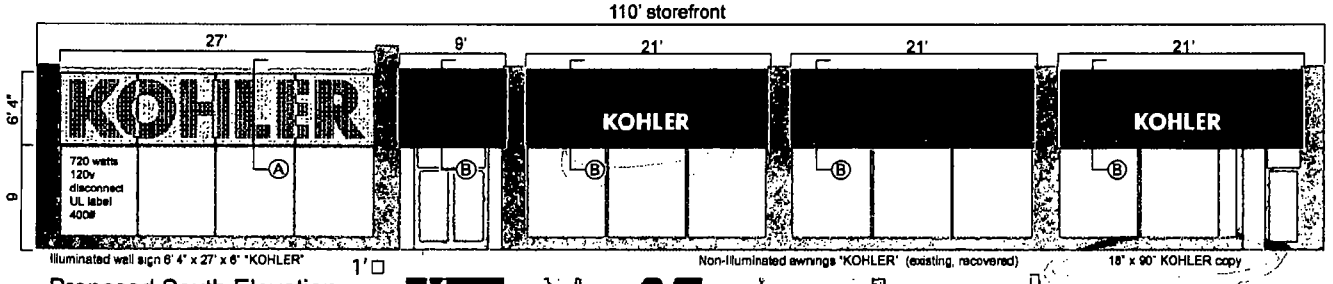


Proposed South Elevation

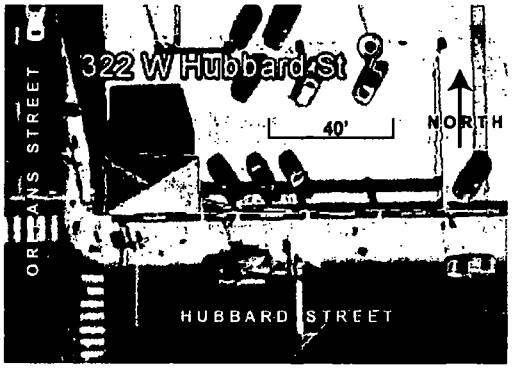


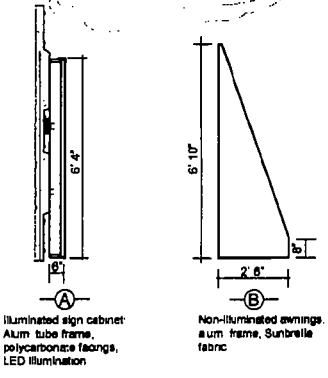

# City of Chicago

Office of the City Clerk

Document Tracking Sheet

Or2015-156

| | |
|---|---|
| **Meeting Date:** | 3/18/2015 |
| **Sponsor(s):** | Reilly (42) |
| **Type:** | Order |
| **Title:** | Issuance of permits for sign(s)/signboard(s) at 322 W Hubbard St - 144 sq. ft. |
| **Committee(s) Assignment:** | Committee on Zoning, Landmarks and Building Standards |

City Council
Meeting Date: 3/18/15
Committee on Buildings

(signs)

ORDERED, That the Commissioner of Buildings is hereby directed to issue a sign permit to: Chicago Sign and Light Company, 26w535 Saint Charles Road, Carol Stream, IL 60188

for the erection of a sign / signboard over 24 feet in height and / or over 100 square feet (in area of one face) at: KOHLER, 322 W. Hubbard St

Dimensions: Length: 21 Ft Height: 6 Ft 10 In

Height above grade / roof to top of sign 15 Ft 4 In

TOTAL SQUARE FOOT AREA 144

Such sign(s) shall comply with all applicable provisions of TITLE 17 of the Chicago Zoning Ordinance and all other applicable provisions of the Municipal Code of the City of Chicago governing the construction and maintenance of outdoor signs, signboards and structures.

Alderman, 42 Ward

CHICAGO SIGN®
630-407-0802 Fax 630-407-0805
ChicagoSigns@aol.com

01.12.2015

**KOHLER**

322 W. Hubbard St, Chicago, IL

RECOVER FOUR EXISTING AWNINGS AS SHOWN.
FURNISH AND INSTALL 6' 4" X 27' ILLUMINATED SIGN ON SOUTH ELEVATION.

Existing South Elevation

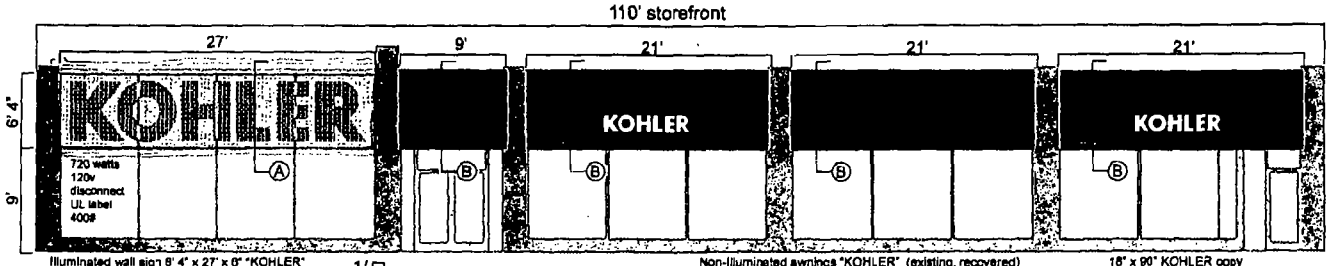


Proposed South Elevation

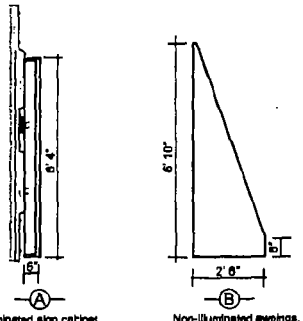


Illuminated sign cabinet Alum. tube frame, polycarbonate facings, LED illumination

Non-illuminated awnings. alum. frame, Sunbrella fabric.

# City of Chicago

Or2015-157

## Office of the City Clerk

## Document Tracking Sheet

| | |
|---|---|
| **Meeting Date:** | 3/18/2015 |
| **Sponsor(s):** | Reilly (42) |
| **Type:** | Order |
| **Title:** | Issuance of permits for sign(s)/signboard(s) at 66 E Wacker Pl |
| **Committee(s) Assignment:** | Committee on Zoning, Landmarks and Building Standards |

Committee on Zoning, Landmarks, and Buildings Standards
City Council Meeting, March 18, 2015
Alderman Brendan Reilly, 42nd Ward
Sign Order

ORDERED, that the Executive Director of the Department of Construction and Permits is hereby directed to issue a sign permit to:

Bright Light Sign Co.
310 Telser Rd.
Lake Zurich, IL 60047

For the erection of a sign/signboard over 24 feet in height and/or over 100 square feet (in area of one face) at:

Hilton Garden Inn
66 E Wacker Place

Dimensions: Length: 2'6" Height: 17'

Height above grade/roof to top of sign: 35'

TOTAL SQUARE FOOT AREA: 42 square feet

Such sign shall comply with all applicable provisions of TITLE 17 of the Chicago Zoning Ordinance and all other applicable provisions of the Municipal Code of the City of Chicago governing the construction and maintenance of outdoor signs, signboards and structures.

Brendan Reilly
Alderman, 42nd Ward

# City of Chicago

Or2015-159

## Office of the City Clerk

## Document Tracking Sheet

| | |
|---|---|
| **Meeting Date:** | 3/18/2015 |
| **Sponsor(s):** | Reilly (42) |
| **Type:** | Order |
| **Title:** | Issuance of permits for sign(s)/signboard(s) at 121 N Jefferson St |
| **Committee(s) Assignment:** | Committee on Zoning, Landmarks and Building Standards |

Committee on Zoning, Landmarksand Building Standards
City Council Meeting
Alderman Brendan Reilly, 42nd Ward
Sign Order

ORDERED, That the Commissioner of Buildings is hereby directed to issue a sign permit to:

South Water Signs
934 N. Church
Elmhurst, IL 60126

For the erection of a sign/signboard over 24 feet in height and/or over 100 square feet (in area of one face) at:

Hoffman Commercial Real Estate
121 N. Jefferson St.
Chicago, IL 60661

Dimensions: length 20'0" height 10'-0"

Height above grade/roof to top of sign 55 feet

Total Square Foot Area 200 square feet

Elevation South

Such sign shall comply with all applicable provisions of TITLE 17 of the Chicago Zoning Ordinance and all other applicable provisions of the Municipal Code of the City of Chicago governing the construction and maintenance of outdoor signs, signboards and structures.

Brendan Reilly
Alderman, 42nd Ward

# City of Chicago

Or2015-182

## Office of the City Clerk

## Document Tracking Sheet

| | |
|---|---|
| **Meeting Date:** | 3/18/2015 |
| **Sponsor(s):** | Reilly (42) |
| **Type:** | Order |
| **Title:** | Issuance of permits for sign(s)/signboard(s) at 430 S Michigan Ave |
| **Committee(s) Assignment:** | Committee on Zoning, Landmarks and Building Standards |

Committee on Zoning, Landmarks
and Building Standards
City Council Meeting
Alderman Brendan Reilly, 42nd Ward
Sign Order

ORDERED, That the Commissioner of Buildings is hereby directed to issue a sign permit to:

Van Bruggen Signs Inc.
13401 Southwest Highway
Orland Park, IL 60462

For the erection of a sign/signboard over 24 feet in height and/or over 100 square feet (in area of one face) at:

Roosevelt University
430 S. Michigan Ave
Chicago, IL 60605

Dimensions: length 55'-5" height 4'-6"

Height above grade to top of sign 44'-4" feet

Total Square Foot Area 250 sq. ft.

Elevation East

Such sign shall comply with all applicable provisions of TITLE 17 of the Chicago Zoning Ordinance and all other applicable provisions of the Municipal Code of the City of Chicago governing the construction and maintenance of outdoor signs, signboards and structures.

Brendan Reilly
Alderman, 42nd Ward

CITY OF CHICAGO

# DEPARTMENT OF BUILDINGS

## Sign Permit Application

| APPROVAL NUMBER | APPLICATION NUMBER | ANNUAL FEE | WORK CODE | DRAWINGS ATTACHED |
|---|---|---|---|---|
| | 100585002 | | | ☒ YES ☐ NO |

DATE OF APPLICATION: 03/11/2015

ADDRESS OF SIGN: 430 S MICHIGAN AVE, 60605-

BUILDING:

ORIGINAL PERMIT NUMBER:

TYPE OF PERMIT: NEW CONSTRUCTION (SIGN)

PAYER OF ANNUAL INSPECTION
MATTHEWS, PAUL
430 S MICHIGAN AVE
CHICAGO, IL 60605
(312)341-3600

SIGN MANUFACTURER: VAN BRUGGEN SIGNS, INC.

ADDRESS WHERE SIGN CAN BE SEEN PRIOR TO ERECTION
13401 SOUTHWEST HWY
ORLAND PARK, IL 60462

TICKET NUMBER: 0

REINSPECTION CONTROL NUMBER:

TYPE OF SUPPORT FOR SIGN: BUILDING

SIGN BOARD SUPPORT MEMBERS: STEEL

| | |
|---|---|
| ANNUAL FEE | |
| CONSTRUCTION FEE | 700.00 |
| 1017 B FEE | |
| TOTAL FEE | 700.00 |
| AMOUNT PAID | 200.00 |
| BALANCE DUE | $ 500.00 |

Check # for Zoning

Check # for DCAP

TYPE OF SIGN: FLAT OR BOX

| LENGTH FT. | LENGTH IN. | HEIGHT FT. | HEIGHT IN. |
|---|---|---|---|
| 55 | 5 | 4 | 6 |

| AREA SQ. FT. | WEIGHT LBS. |
|---|---|
| 249 | 800 |

SIGN HEIGHT ABOVE GRADE/ROOF: FT. 44

SHAPE OF SIGN: IRREGULAR

SIGN WILL READ
ROOSEVELT UNIVERSITY

| NO. OF LAMPS | TOTAL WATTAGE |
|---|---|
| 600 | 325 |

TYPE OF LAMP: OTHER

| NO. OF BALLAST/TRANSFORMERS | INPUT OF TRANSFORMERS |
|---|---|
| 7 | 120 |

CONTRACTOR WILL INSTALL: [N] FEEDERS [Y] CUSTOMER LEADS

TYPE OF SWITCH: SPECIAL

LOCATION OF SWITCH: OUTSIDE SIGN

SIGN LOCATION
INSTALL ILLUMINATED CHANNEL LETTERS ON EAST SIDE OF BUILDING

The undersigned certify that the statements in this application are true and correct and that all work done under the proposed permit will conform to the requirements of the Chicago Municipal Code

| | REG. NO. |
|---|---|
| | E42476 |

ELECT CONTR: GEARY ELECTRIC, INC. — ELECTR

ADDRESS
3151 COMMERCIAL AVE.
NORTHBROOK, IL 60062-

SUPERVISOR SIGNATURE: Joseph R DiPrete

| BOND NO. | REG. NO. |
|---|---|
| 005245894 | N91203 |

SIGN ERECTOR: VAN BRUGGEN SIGNS INC. — SIGNER

ADDRESS
13401 SOUTHWEST HWY
ORLAND PARK IL 60462

SIGNATURE: William Van Bruggen

The permit issued on this application will authorize only signs here applied for. If other signs are to be erected they must be covered by additional permits

**City of Chicago**
**Rahm Emanuel, Mayor**

**Department of Buildings**
**Felicia Davis, Commissioner**

TYPE OF BUSINESS

OTHER Other: UNIVERSITY

Name: ROOSEVELT UNIVERSITY

LIC #.

Renewal Date:

Projects Over:

[Y] Private Property

[N] Public Way Grant Permit #:

[X] Planned Development/Manufacturing PMD/PD#: 1144

Zoning District: OTHER Other: PD

TYPE OF SIGN:

[ ] ADVERTISING [X] ILLUMINATE [ ] MOVEABLE

[X] BUSINESS [ ] FLASHING

| | |
|---|---|
| TOTAL STREET FRONTAGE OF LOT (IN FEET) | 798 |
| TOTAL AREA OF NEW SIGN (SQ.FT.) | 249 |
| TOTAL AREA OF ALL SIGNS ON LOT (SQ.FT.) | 389 |
| HEIGHT OF SIGN ABOVE GRADE (TO TOP) | 48ft 6in |
| DISTANCE OF CURB LINE OUTER EDGE (ft) | 25 |
| DISTANCE OF STRUCTURE INNER EDGE (ft) | 24 |

DISTANCE FROM (ft):

| | |
|---|---|
| A. PUBLIC PARK (OVER 10 ACRES) | 130 |
| B. EXPRESSWAY (IF LESS THAN 1,000 FT.) | |
| C. RESIDENCE DISTRICT (ADVERTISING SIGNS ONLY) | |

IF REPLACEMENT SIGN OR CHANGE OF FACE, WHAT DOES THE EXISTING SIGN READ?

Original Payee:

**Landmark Hold:** [X] **Status:**

ZONING (OFFICE USE ONLY)

SIGN BOND REQUIRED? [ ] YES

COUNCIL ORDER REQUIRED [X] YES

IS SPECIAL PERMISSION REQUIRED FROM CHIEF ELECTRICAL

[X] YES

IF YES, ATTACH LETTER OF REQUEST

TIME STAMP

SIGN CLERK

APPROVED FOR PERMIT

REMARKS

CITY OF CHICAGO
DEPARTMENT OF ZONING AND LAND USE PLANNING
SIGN SITE PLAN
*(ALL INFORMATION MUST BE COMPLETED AND LEGIBLE)*

**Site Address:** 430 S. MICHIGAN AVE 1 **of** 1 **applications**

**Sign Company:** VAN BRUGGEN SIGNS INC. **Rep Name:** BRAD WERKMAN

**Phone** ( 708 ) 448 - 0826 **EXT** _____ *(Below: Building, streets and location of sign on lot or structure)*

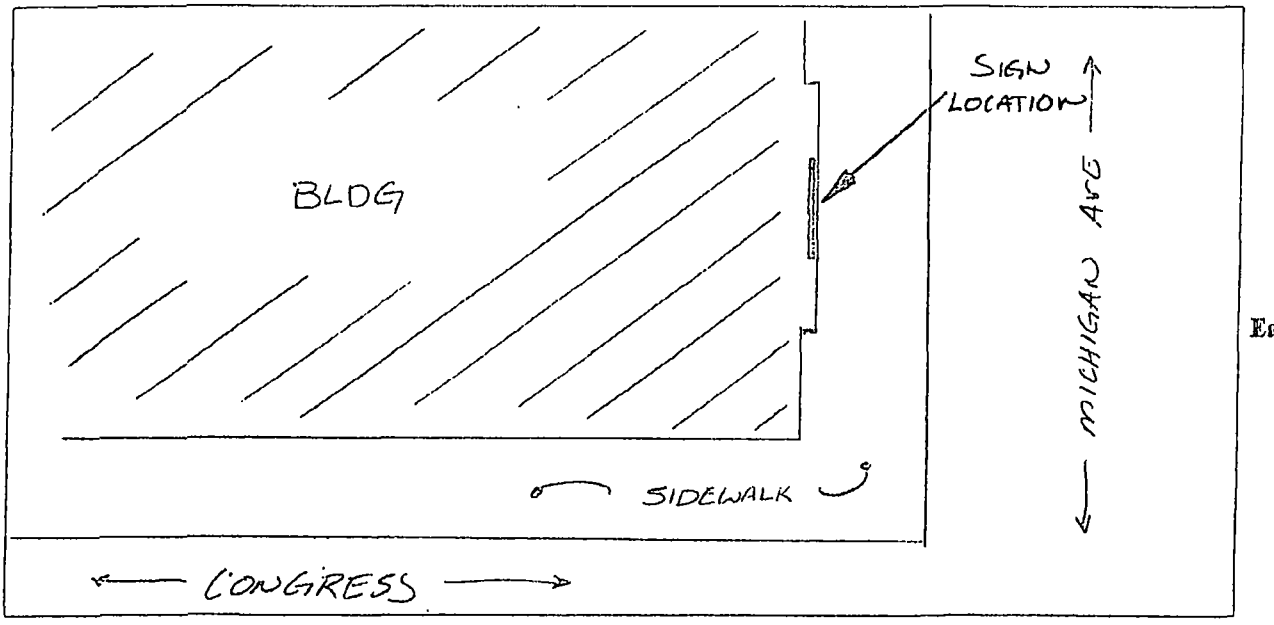


**SIGN USE:**
Bus. ID (On-premise) ☒
***Business Lice. #*** _____
-premise) ☐

**PERMIT TYPE:**
New Construction ☒
Change of Face
***Previous Permit #*** ☐
_____

**TYPE OF SIGN:**
Flat Wall ☒
Freestanding ☐
Awning ☐
Marquee ☐
High Rise Building ☐
Projecting Private ☐
Projecting Public Way ☐
***Public Way Use -Permit #***
_____

**SIGN CHARACTERISTICS:**
Non- Illuminated ☐
Illuminated ☒
Changing Image ☐
Video Display ☐
Flashing ☐

**TOTAL SQUARE FOOTAGE:**
Square footage of **this proposed sign** 142.6
Gross area of **all proposed signs** 142.6
Area of **all existing signs**
***(not including proposed)*** on Zoning Lot _____

**DISTANCE FROM:**
Curb Line: _____
Expressway, Toll Roads
or Major Route
(n/a if over 1000 ft) _____
Park (over 10 acres) 130'
Residential Zone N/A
Existing Off-premise on
same side of street: N/A

**Signature :** Brad Werk **Date:** 3-11-15

(Revised 4/10)

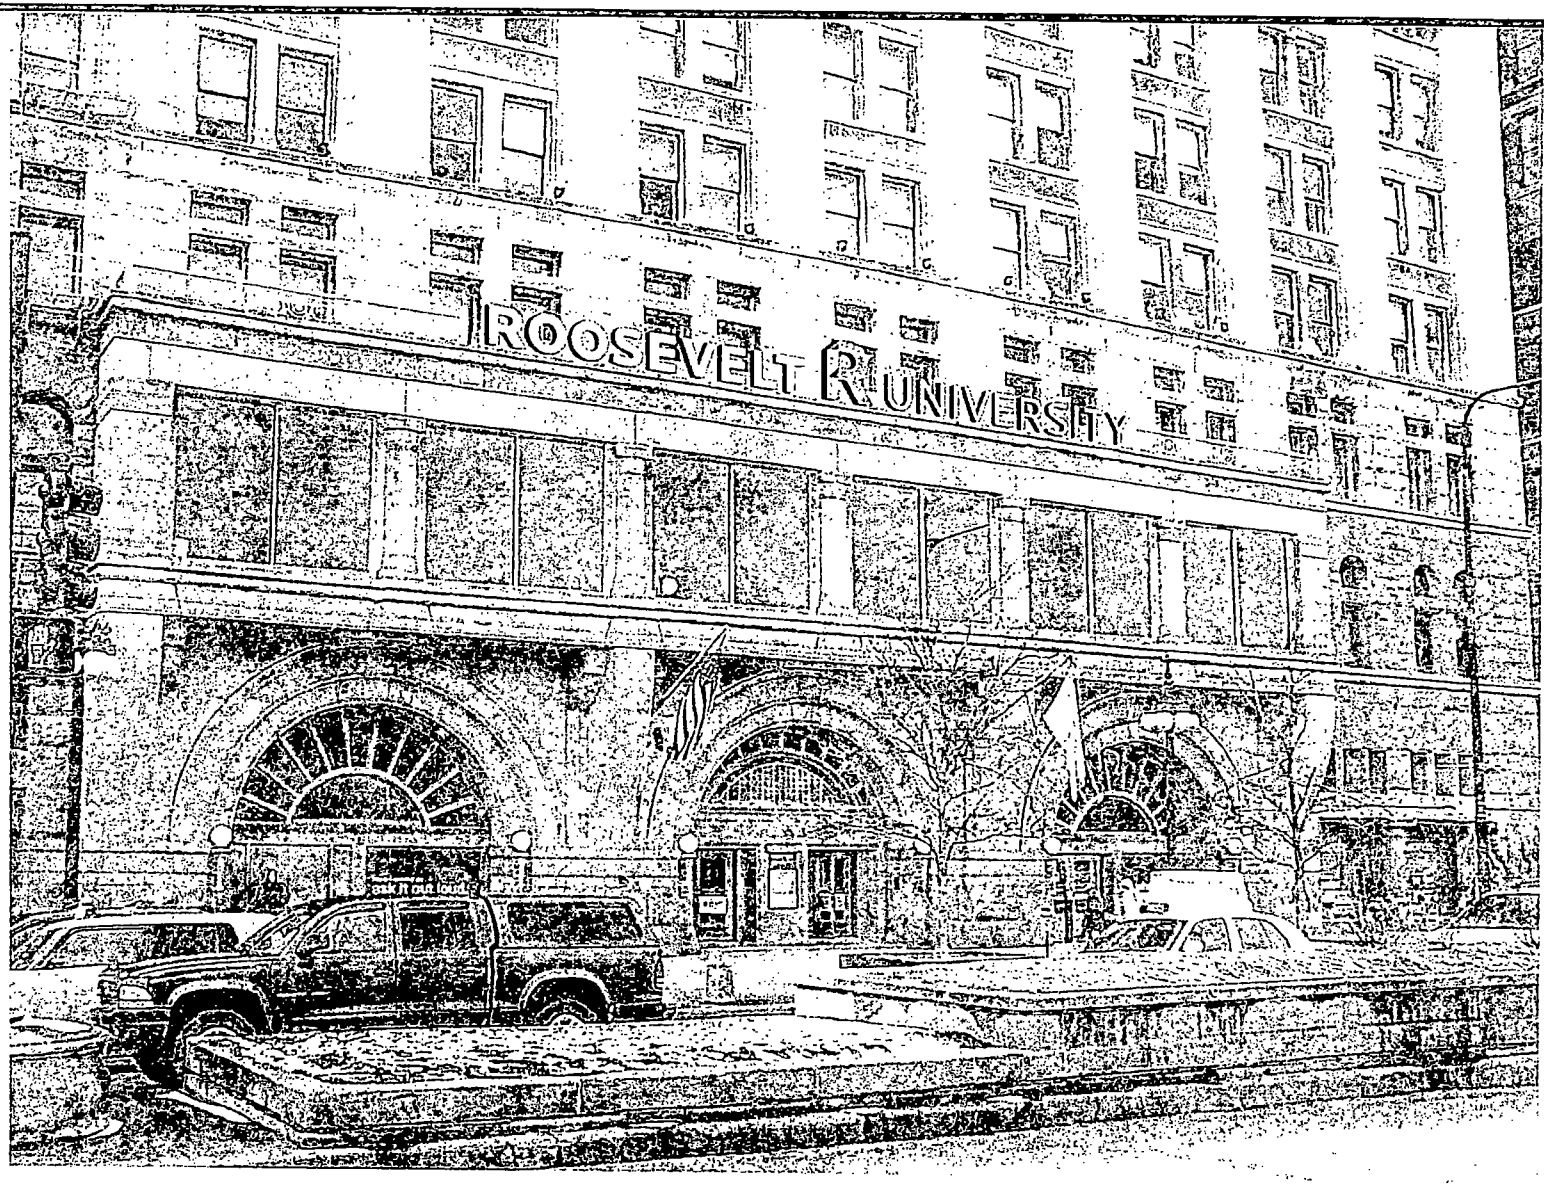


PROPOSED SIGN DESIGN

Van Bruggen SIGNS
SINCE 1925
13401 SOUTHWEST HWY.
ORLAND PARK, ILLINOIS
708-448-0826 FAX 708-448-9092

©COPYRIGHT 2015

©COPYRIGHT 2015 by Van Bruggen Signs, Inc., Orland Park, IL.
This rendering is the exclusive property of Van Bruggen Signs, Inc., for the sole purpose of consideration to purchase a sign or design from Van Bruggen Signs, Inc. Any unauthorized use of this drawing will result in a compensation fee of $500.00 for the time and effort entailed in creating these drawings.

ROOSEVELT UNIVERSITY - CHANNEL LETTERS



3-11-15

UPDATED ILLUMINATED CHANNEL LETTERS & LOGO

- REFACE EXISTING CHANNEL LETTERS AND RACEWAY TO NEW FONT & LOGO
- LED ILLUMINATION
- LETTERS TO HAVE WHITE ILLUMINATED FACES WITH BLACK TRIM CAPS & RETURNS
- LOGO TO HAVE ILLUMINATED ROOSEVELT GREEN FACE WITH BLACK TRIM CAP & RETURNS
- RACEWAY PAINTED TO MATCH STONE WALL COLOR AND WILL CONTAIN LED WIRING & POWER SUPPLIES

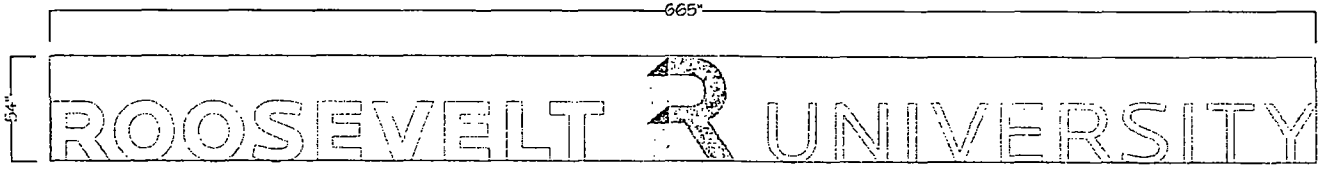


54" X 665" = 250 SQ FT

TOTAL SQ. FT = 250

Van Bruggen SIGNS SINCE 1925
13401 SOUTHWEST HWY.,
ORLAND PARK, ILLINOIS
708-448-0826 FAX 708-448-9092

©COPYRIGHT 2015

©COPYRIGHT 2015 by Van Bruggen Signs, Inc., Orland Park, IL.
This rendering is the exclusive property of Van Bruggen Signs, Inc., for the sole purpose of consideration to purchase a sign or design from Van Bruggen Signs, Inc. Any unauthorized use of this drawing will result in a compensation fee of $500.00 for the time and effort entailed in creating these drawings.

# City of Chicago

Or2015-116

## Office of the City Clerk

## Document Tracking Sheet

| | |
|---|---|
| **Meeting Date:** | 3/18/2015 |
| **Sponsor(s):** | Tunney (44) |
| **Type:** | Order |
| **Title:** | Issuance of permits for sign(s)/signboard(s) at 3301 N Ashland Ave |
| **Committee(s) Assignment:** | Committee on Zoning, Landmarks and Building Standards |

COMMITTEE ON ZONING, LANDMARKS & BUILDING STANDARDS

(signs)

ORDERED, That the Commissioner of Buildings is hereby directed to issue a sign permit to:

**Doyle Signs Inc.**
**232 Interstate Road**
**Addison, IL 60101**

For the erection of a signs/signboards over 24 feet in height and/or 100 square feet (in area of one face) at:

**Med-Spring Urgent Care**
**3301 N. Ashland**
**Chicago, IL 60657**

**Dimensions: Length: 40 feet – 0 inches** **Height: 3 feet - 2 inches**

**Height above grade/roof to top of sign: 18 feet - 2 inches**

**TOTAL SQUARE FOOT AREA: 127 Square Feet – South Elevation**

Such sign(s) shall comply with all applicable provisions of TITLE 17 of the Chicago Zoning Ordinance and all other applicable provisions of the Municipal Code of the CITY OF CHICAGO governing the construction and maintenance of outdoor sign, signboards and structures.

Thomas M. Tunney
Alderman 44th Ward
March 18, 2015

# City of Chicago

Office of the City Clerk

Document Tracking Sheet

Or2015-122

| | |
|---|---|
| **Meeting Date:** | 3/18/2015 |
| **Sponsor(s):** | Tunney (44) |
| **Type:** | Order |
| **Title:** | Issuance of permits for sign(s)/signboard(s) 2828 N Clark St - 368 sq. ft. |
| **Committee(s) Assignment:** | Committee on Zoning, Landmarks and Building Standards |

COMMITTEE ON ZONING, LANDMARKS & BUILDING STANDARDS

(signs)

ORDERED, That the Commissioner of Buildings is hereby directed to issue a sign permit to:

**South Water Signs**
**934 N. Church Road**
**Elmhurst, IL 60126**

For the erection of a sign/signboard over 24 feet in height and/or 100 square feet (in area of one face) at:

**The Century**
**2828 N. Clark Street**
**Chicago, IL 60657**

**Dimensions: Length: 66 feet - 0 inches Height: 5 feet - 7 inches**

**Height above grade/roof to top of sign: 15 feet - 0 inches**

**TOTAL SQUARE FOOT AREA: 368 square feet**

Such sign(s) shall comply with all applicable provisions of TITLE 17 of the Chicago Zoning Ordinance and all other applicable provisions of the Municipal Code of the CITY OF CHICAGO governing the construction and maintenance of outdoor sign, signboards and structures.

Thomas M. Tunney
March 18, 2015

# City of Chicago

Office of the City Clerk

Document Tracking Sheet

Or2015-124

| | |
|---|---|
| **Meeting Date:** | 3/18/2015 |
| **Sponsor(s):** | Tunney (44) |
| **Type:** | Order |
| **Title:** | Issuance of permits for sign(s)/signboard(s) at 2828 N Clark St - 260 sq. ft. |
| **Committee(s) Assignment:** | Committee on Zoning, Landmarks and Building Standards |

COMMITTEE ON ZONING, LANDMARKS & BUILDING STANDARDS

(signs)

ORDERED, That the Commissioner of Buildings is hereby directed to issue a sign permit to:

**South Water Signs**
**934 N. Church Road**
**Elmhurst, IL 60126**

For the erection of a sign/signboard over 24 feet in height and/or 100 square feet (in area of one face) at:

**The Century**
**2828 N. Clark Street**
**Chicago, IL 60657**

**Dimensions: Length: 8 feet - 8 inches Height: 30 feet - 0 inches**

**Height above grade/roof to top of sign: 45 feet - 0 inches**

**TOTAL SQUARE FOOT AREA: 260 square feet**

Such sign(s) shall comply with all applicable provisions of TITLE 17 of the Chicago Zoning Ordinance and all other applicable provisions of the Municipal Code of the CITY OF CHICAGO governing the construction and maintenance of outdoor sign, signboards and structures.

Thomas M. Tunney
March 18, 2015

# City of Chicago

Or2015-123

## Office of the City Clerk

## Document Tracking Sheet

| | |
|---|---|
| **Meeting Date:** | 3/18/2015 |
| **Sponsor(s):** | Arena (45) |
| **Type:** | Order |
| **Title:** | Issuance of permits for sign(s)/signboard(s) at 4301 N Cicero Ave |
| **Committee(s) Assignment:** | Committee on Zoning, Landmarks and Building Standards |

City Council, meeting date: March 18, 2015
Committee on Zoning, Landmarks, & Building Standards

ORDERED, That the Commissioner of the Building Department is hereby directed to issue a sign permit to: (*Contractor's name and address*)

Doyle Signs, Inc

232 W Interstate Road

Addison, IL 60101

For the erection of a sign / signboard over twenty-four (24) feet in height and / or over one hundred (100) square feet (in area of one face) at:

*On-Premise / Business ID signs: indicate Business Name and Address*
*Off-Premise / Advertising sings: must indicate that it is for Advertising*

UHAUL

4301 N Cicero Ave

Chicago, IL 60641

Such signs shall comply with all provisions of Title 17 of the Chicago Zoning Ordinance and all other applicable provisions of the Municipal Code of the City of Chicago governing the construction and maintenance of outdoor signs, sign boards, and structures.

45th Ward Alderman
John Arena

# City of Chicago

Or2015-146

## Office of the City Clerk

## Document Tracking Sheet

| | |
|---|---|
| **Meeting Date:** | 3/18/2015 |
| **Sponsor(s):** | Pawar (47) |
| **Type:** | Order |
| **Title:** | Issuance of permits for sign(s)/signboard(s) at 3457 N Rockwell St - 608 sq. ft. |
| **Committee(s) Assignment:** | Committee on Zoning, Landmarks and Building Standards |

**Committee on Zoning, Landmarks, and Building Standards**
**March 18, 2015**
**City Council Meeting**

**(Signs)**

**ORDERED, That the Commissioner of Buildings is hereby directed to issue a sign permit to:**

Quantum Sign Corporation
693 Heartland Drive
Sugar Grove, IL 60554

**For the erection of sign / signboard over 24 feet in height and / or over 100 square feet (in area of one face) at:**

Richard Clark Park – Kerry Wood Cubs Field
3457 N. Rockwell St
Chicago, IL 60554

**Dimensions: Length _____32'_____ Height _____19'_____**

**Height above grade / roof to top of sign _____29'_____**

**TOTAL SQUARE FOOT AREA_____608_____**

**Such Sign (s) shall comply with all applicable provisions of Title 17 of the Chicago Zoning Ordinance and all other Applicable provisions of the Municipal Code of the City of Chicago Governing the construction and maintenance of outdoor signs, sign boards and structures.**

**Ameya Pawar**
**Alderman, 47th Ward**

# City of Chicago

Or2015-148

## Office of the City Clerk

## Document Tracking Sheet

| | |
|---|---|
| **Meeting Date:** | 3/18/2015 |
| **Sponsor(s):** | Pawar (47) |
| **Type:** | Order |
| **Title:** | Issuance of permits for sign(s)/signboard(s) at 3457 N Rockwell St - 236 sq. ft. |
| **Committee(s) Assignment:** | Committee on Zoning, Landmarks and Building Standards |

**Committee on Zoning, Landmarks, and Building Standards**
**March 18, 2015**
**City Council Meeting**

**(Signs)**

**ORDERED, That the Commissioner of Buildings is hereby directed to issue a sign permit to:**

Quantum Sign Corporation
693 Heartland Drive
Sugar Grove, IL 60554

**For the erection of sign / signboard over 24 feet in height and / or over 100 square feet (in area of one face) at:**

Richard Clark Park – Kerry Wood Cubs Field
3457 N. Rockwell St
Chicago, IL 60554

**Dimensions: Length _____8'9"_____ Height _____27'_____**

**Height above grade / roof to top of sign _____27'_____**

**TOTAL SQUARE FOOT AREA_____236_____**

**Such Sign (s) shall comply with all applicable provisions of Title 17 of the Chicago Zoning Ordinance and all other Applicable provisions of the Municipal Code of the City of Chicago Governing the construction and maintenance of outdoor signs, sign boards and structures.**

**Ameya Pawar**
**Alderman, 47th Ward**

# City of Chicago

Or2015-150

## Office of the City Clerk

## Document Tracking Sheet

| | |
|---|---|
| **Meeting Date:** | 3/18/2015 |
| **Sponsor(s):** | Pawar (47) |
| **Type:** | Order |
| **Title:** | Issuance of permits for sign(s)/signboard(s) at 3457 N Rockwell St - 176 sq. ft. |
| **Committee(s) Assignment:** | Committee on Zoning, Landmarks and Building Standards |

**Committee on Zoning, Landmarks, and Building Standards**
**March 18, 2015**
**City Council Meeting**

**(Signs)**

**ORDERED, That the Commissioner of Buildings is hereby directed to issue a sign permit to:**

Quantum Sign Corporation
693 Heartland Drive
Sugar Grove, IL 60554

**For the erection of sign / signboard over 24 feet in height and / or over 100 square feet (in area of one face) at:**

Richard Clark Park – Kerry Wood Cubs Field
3457 N. Rockwell St
Chicago, IL 60554

**Dimensions: Length _____18'6"_____ Height _____9'6"_____**

**Height above grade / roof to top of sign _____17'6"_____**

**TOTAL SQUARE FOOT AREA_____176_____**

**Such Sign (s) shall comply with all applicable provisions of Title 17 of the Chicago Zoning Ordinance and all other Applicable provisions of the Municipal Code of the City of Chicago Governing the construction and maintenance of outdoor signs, sign boards and structures.**

**Ameya Pawar**
**Alderman, 47th Ward**

# City of Chicago

Office of the City Clerk

Document Tracking Sheet

Or2015-152

| | |
|---|---|
| **Meeting Date:** | 3/18/2015 |
| **Sponsor(s):** | Pawar (47) |
| **Type:** | Order |
| **Title:** | Issuance of permits for sign(s)/signboard(s) at 3457 N Rockwell St - 193 sq. ft. |
| **Committee(s) Assignment:** | Committee on Zoning, Landmarks and Building Standards |

**Committee on Zoning, Landmarks, and Building Standards**
**March 18, 2015**
**City Council Meeting**

**(Signs)**

**ORDERED, That the Commissioner of Buildings is hereby directed to issue a sign permit to:**

Quantum Sign Corporation
693 Heartland Drive
Sugar Grove, IL 60554

**For the erection of sign / signboard over 24 feet in height and / or over 100 square feet (in area of one face) at:**

Richard Clark Park – Kerry Wood Cubs Field
3457 N. Rockwell St
Chicago, IL 60554

**Dimensions: Length _____8'_____ Height _____23'8"_____**

**Height above grade / roof to top of sign _____23'8"_____**

**TOTAL SQUARE FOOT AREA_____193_____**

**Such Sign (s) shall comply with all applicable provisions of Title 17 of the Chicago Zoning Ordinance and all other Applicable provisions of the Municipal Code of the City of Chicago Governing the construction and maintenance of outdoor signs, sign boards and structures.**

**Ameya Pawar**
**Alderman, 47th Ward**

# City of Chicago

Office of the City Clerk

Document Tracking Sheet

Or2015-125

| | |
|---|---|
| **Meeting Date:** | 3/18/2015 |
| **Sponsor(s):** | Silverstein (50) |
| **Type:** | Order |
| **Title:** | Issuance of permits for sign(s)/signboard(s) at 6117 N Lincoln Ave |
| **Committee(s) Assignment:** | Committee on Zoning, Landmarks and Building Standards |

**Committee on Zoning, Landmarks, and Building Standards**

**(Signs)**

**ORDERED, That the Commissioner of Buildings is hereby directed to issue a sign permit to: (Contractor's name and address)**

IDENTITY SERVICES, LLC

1120 W. NATIONAL AVE.

ADDISON, IL 60601

**for the erection of a sign/signboard over 24 feet in height and/or over 100 square feet (in area of one face) at: (Business Name & Address)**

MATTRESS FIRM (LINCOLN VILLAGE)

6117 N. LINCOLN AVE.

CHICAGO, IL 60659

**Dimensions: Length** 25'-5" **Height** 3'-11"

**Height above grade/roof to top of sign** 21'-11"

**TOTAL SQUARE FOOT AREA:** 100

**Such sign(s) shall comply with all applicable provisions of TITLE 17 of the Chicago Zoning Ordinance and all other applicable provisions of the Municipal Code of the City of Chicago governing the construction and maintenance of outdoor signs, signboards and structures.**

ALDERMAN SILVERSTEIN WARD 50

**100 SQ. FT PROPOSED**

Max allowable letter height is 30"

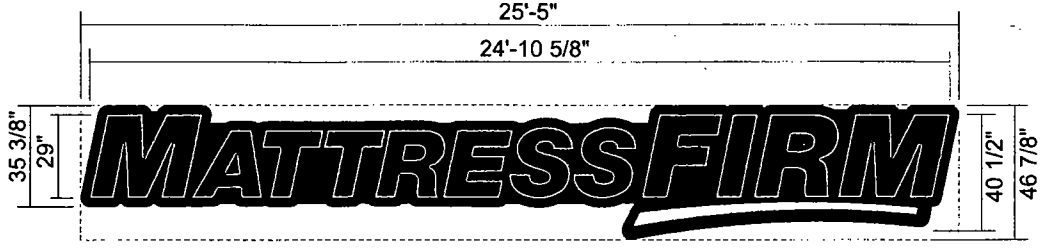


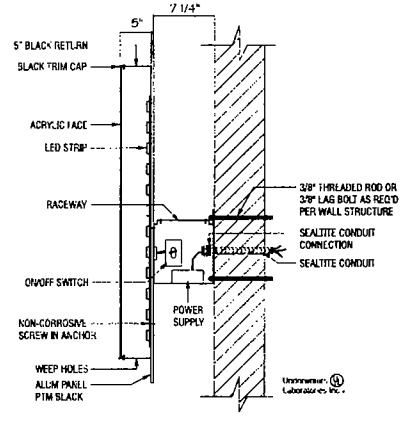


**A WEST ELEVATION** SCALE: 3/16" = 1'-0"

MFG. & INSTALL (1) ONE SET LED INTERNALLY ILLUMINATED CHANNEL LETTERS W/CONTOUR CUT CLOUD BACKER PANEL.

FACE: 2793 RED PLEX, 2016 YELLOW PLEX ON SWOOSH
RETURN: 5" ALUM PTM BLACK
TRIMCAP: 1" BLACK
ILLUM. RED LEDS GEMXRD-1, WHITE LEDS GEMX71-2 IN YELLOW SWOOSH
INSTALL: RACEWAY MOUNT, PTM SW 7000 IBIS WHITE

**COLOR KEY**

1. 2793 Red Plex
2. 2016 Yellow Plex, Swoosh
3. 3m 3630-22 Black, Swoosh drop shadow
4. PTM Gloss Black Cloud

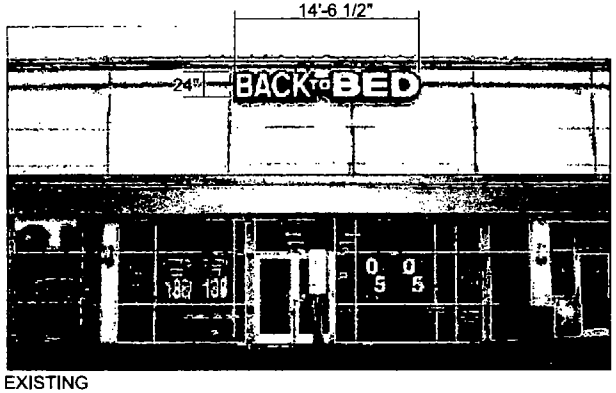


EXISTING

PROPOSED

*NOTE: City requires a variance/council meeting if sign exceeds 100 square feet and permits at that point take 3 to 6 months instead of 1 to 3 months; therefore, we want to make Mattress Firm aware and give them the option to choose which route they would rather take



SOUTHWESTSIGNS
southwestsigns.com
(210) 648-3221 / 800-927-3221

**Client:** Mattress Firm
**Store No:** Lincoln Village
**Location:** 6117 N Lincoln Ave, Chicago, IL 60659

**Project ID#:** 105341
**Project Mgr:** Selina S.
**Date:** 10/21/14
**Designer:** Sifuentes

**Revision:**
R10 add option 11/7/14
R2) Update specs 12/31/14 DR

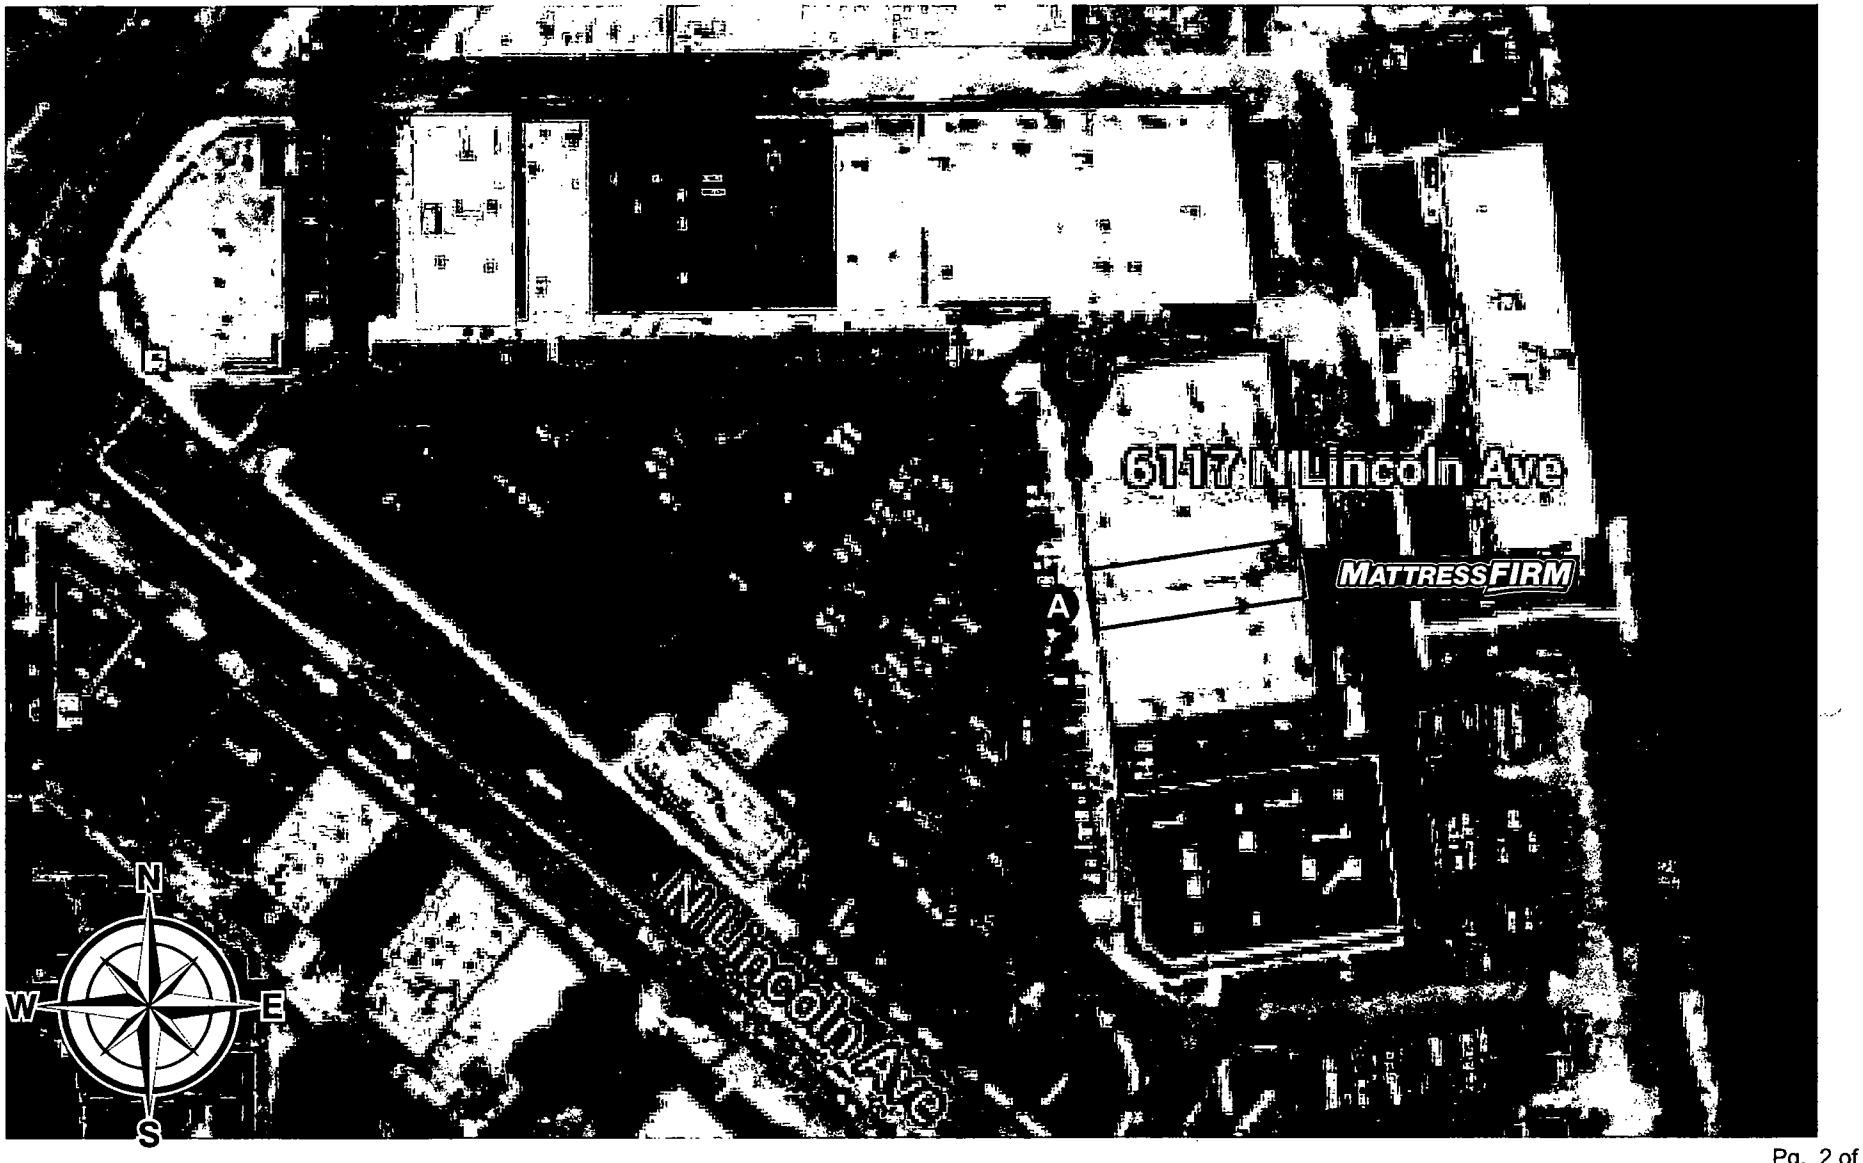




SOUTHWESTSIGNS
southwestsigns.com
(210) 648-3221 / 800-927-3221

**Client:** Mattress Firm
**Store No:** Lincoln Village
**Location:** 6117 N Lincoln Ave, Chicago, IL 60659

**Project ID#:** 105341
**Project Mgr:** Selina S.
**Date:** 10/21/14
**Designer:** Sifuentes

**Revision:**

| | |
|---|---|
| R10 add option | 11/7/14 |
| R2) Update specs | 12/31/14 DR |