City of Chicago
Office of the City Clerk

City Hall
121 North LaSalle Street
Room 107
Chicago, IL 60602
www.chicityclerk.com

# Legislation Referred to Committees at the Chicago City Council Meeting 9/24/2015
## Section 3c - Aldermanic Introductions Regarding Unclassified Matters

| | File # | Title | Sponsor(s) | Committee Referral |
|---|---|---|---|---|
| **4-60-022 & 4-60-023 Allow Alcoholic Liquor & Package Goods** | | | | |
| 1 | O2015-6460 | Amendment of Municipal Code Sections 4-60-022 (25.118) and 4-60-023 (25.118) to allow additional alcoholic liquor and package goods licenses on portion(s) of S Carpenter St and W 20th Pl | Solis (25) | License |
| 2 | O2015-6450 | Amendment of Municipal Code Sections 4-60-022 and 4-60-023 to correct subsection numbering inaccuracies concerning liquor sales and package goods restrictions | Mitts (37) | License |
| **4-60-022 Allow Alcoholic Liquor** | | | | |
| 3 | O2015-6442 | Amendment of Municipal Code Section 4-60-022 (1.35) to allow additional alcoholic liquor licenses on portion(s) of W Augusta Blvd | Moreno (1) | License |
| 4 | O2015-6446 | Amendment of Municipal Code Section 4-60-022 (38.56) to allow additional alcoholic liquor licenses on portion(s) of N Central Ave | Sposato (38) | License |
| 5 | O2015-6449 | Amendment of Municipal Code Section 4-60-022 (39.84) to allow additional alcoholic liquor licenses on portion(s) of N Elston Ave | Laurino (39) | License |
| **4-60-023 Allow Package Goods** | | | | |
| 6 | O2015-6458 | Amendment of Municipal Code Section 4-60-023 (8.11) to allow additional package goods licenses on portion(s) of E 79th St | Harris (8) | License |
| 7 | O2015-6462 | Amendment of Section 4-60-023 (9.8) of Municipal Code to allow additional package goods licenses on portion(s) of W 103rd St | Beale (9) | License |
| 8 | O2015-6443 | Amendment of Municipal Code Section 4-60-023 (31.31) to allow additional package goods licenses on portion(s) of N Pulaski Rd | Santiago (31) | License |
| 9 | O2015-6445 | Amendment of Municipal Code Section 4-60-023 (31.51) to allow additional package goods licenses on portion(s) of N Central Ave | Santiago (31) | License |
| 10 | O2015-6447 | Amendment of Municipal Code Section 4-60-023 (39.38) to allow additional package goods licenses on portion(s) of W Lawrence Ave | Laurino (39) | License |
| 11 | O2015-6456 | Amendment of Municipal Code Section 4-60-023 (45.82) to allow additional package goods licenses on portion(s) of W Irving Park Rd | Arena (45) | License |

| | File # | Title | Sponsor(s) | Committee Referral |
|---|---|---|---|---|
| 12 | O2015-6457 | Amendment of Municipal Code Section 4-60-023 (45.3) to allow additional package goods licenses on portion(s) of N Milwaukee Ave | Arena (45) | License |
| 13 | O2015-6469 | Amendment of Municipal Code Section 4-60-023 (45.8) to allow additional package goods licenses on portion(s) of N Milwaukee Ave | Arena (45) | License |
| 14 | O2015-6470 | Amendment of Municipal Code Section 4-60-023 (45.7) to allow additional package goods licenses on portion(s) of N Milwaukee Ave | Arena (45) | License |
| 15 | O2015-6471 | Amendment of Municipal Code Section 4-60-023 (45.61) to allow additional package goods licenses on portion(s) of W Lawrence Ave | Arena (45) | License |
| **Alley Access Barrier(s)** | | | | |
| 16 | O2015-6550 | Exemption from physical barrier requirement for commercial driveway alley access for Boulder Real Estate Group LLC | Dowell (3) | Transportation |
| 17 | O2015-6535 | Exemption from physical barrier requirement for commercial driveway alley access for Fabian Contractors, Inc. on behalf of Aardvark Ventures III LLC | Burns (4) | Transportation |
| 18 | O2015-6536 | Exemption from physical barrier requirement for commercial driveway alley access for Orlando Lopez Construction, Inc. and 4336 Drexel LLC | Burns (4) | Transportation |
| 19 | O2015-6523 | Exemption from physical barrier requirement for commercial driveway alley access for Pace Property Group LLC | Burke (14) | Transportation |
| 20 | O2015-6545 | Exemption from physical barrier requirement for commercial driveway alley access for McInery Builders | Cochran (20) | Transportation |
| 21 | O2015-6522 | Exemption from physical barrier requirement for commercial driveway alley access for Little Kids Village Learning Center, Inc. | Zalewski (23) | Transportation |
| 22 | O2015-6516 | Exemption from physical barrier requirement for commercial driveway alley access for 1524-1534 N Pulaski LLC | Maldonado (26) | Transportation |
| 23 | O2015-6520 | Exemption from physical barrier requirement for commercial driveway alley access for Little Bugs Learning Center/Eddie Rivera | Maldonado (26) | Transportation |
| 24 | O2015-6521 | Exemption from physical barrier requirement for commercial driveway alley access for Flexible Service & Construction, Inc., d/b/a E&E Builders | Maldonado (26) | Transportation |
| 25 | O2015-6539 | Exemption from physical barrier requirement for commercial driveway alley access for Kreative Kidz Learning Academy | Burnett (27) | Transportation |
| 26 | O2015-6540 | Exemption from physical barrier requirement for commercial driveway alley access for 2250 W Madison, Inc. | Burnett (27) | Transportation |

| | File # | Title | Sponsor(s) | Committee Referral |
|---|---|---|---|---|
| 27 | O2015-6542 | Exemption from physical barrier requirement for commercial driveway alley access for Golden Fish & Chicken | Burnett (27) | Transportation |
| 28 | O2015-6529 | Exemption from physical barrier requirement for commercial driveway alley access for Castles and Kings LLC | Ervin (28) | Transportation |
| 29 | O2015-6533 | Exemption from physical barrier requirement for commercial driveway alley access for Michael Loukas | Waguespack (32) | Transportation |
| 30 | O2015-6548 | Exemption from physical barrier requirement for commercial driveway alley access for Nook Daycare 2 LLC, The | Waguespack (32) | Transportation |
| 31 | O2015-6524 | Exemption from physical barrier requirement for commercial driveway alley access for Chicago Tempered Glass | Mell (33) | Transportation |
| 32 | O2015-6532 | Exemption from physical barrier requirement for commercial driveway alley access for K.R.A.K. Corporation of Illinois | Mell (33) | Transportation |
| 33 | O2015-6547 | Exemption from physical barrier requirement for commercial driveway alley access for 3224 N Elston LLC | Mell (33) | Transportation |
| 34 | O2015-6513 | Exemption from physical barrier requirement for commercial driveway alley access for Nik's Auto Shop | Ramirez-Rosa (35) | Transportation |
| 35 | O2015-6525 | Exemption from physical barrier requirement for commercial driveway alley access fors Promiseland Learning Center | Sposato (38) | Transportation |
| 36 | O2015-6526 | Exemption from physical barrier requirement for commercial driveway alley access for R&P Auto, Inc. | Sposato (38) | Transportation |
| 37 | O2015-6527 | Exemption from physical barrier requirement for commercial driveway alley access for Young's Auto Service, Inc., d.b.a. Montrose Auto Clinic | Sposato (38) | Transportation |
| 38 | O2015-6528 | Exemption from physical barrier requirement for commercial driveway alley access for Yahya Trading Corporation | Laurino (39) | Transportation |
| 39 | O2015-6553 | Exemption from physical barrier requirement for commercial driveway alley access for Rule Transfer Illinois, Inc. | Laurino (39) | Transportation |
| 40 | O2015-6551 | Exemption from physical barrier requirement for commercial driveway alley access for Adam Winick | Smith (43) | Transportation |
| 41 | O2015-6510 | Exemption from physical barrier requirement for commercial driveway alley access for 1045 W Cornelia LLC | Tunney (44) | Transportation |
| **Amend Ordinance** | | | | |
| 42 | O2015-6433 | Recommendation of salary reduction for all City Hall officials and employees earning more than $100,000 annually | Ramirez-Rosa (35) | Budget |

# Legislation Referred to Committees at the Chicago City Council Meeting 9/24/2015
## Section 3c - Aldermanic Introductions Regarding Unclassified Matters

| | File # | Title | Sponsor(s) | Committee Referral |
|---|---|---|---|---|
| **Awning(s)** | | | | |
| 43 | O2015-6642 | Awning(s) for Apartment Finders LLC | Moreno (1) | Transportation |
| 44 | O2015-6643 | Awning(s) for Bucktown Fitness Club | Hopkins (2) | Transportation |
| 45 | O2015-6645 | Awning(s) for Cocoa & Co. | Hopkins (2) | Transportation |
| 46 | O2015-6649 | Awning(s) for Plump Chicago Upscale/Resale & Floral Boutique | Dowell (3) | Transportation |
| 47 | O2015-6653 | Awning(s) for Transportation Building | Burns (4) | Transportation |
| 48 | O2015-6656 | Awning(s) for Jad Fast Food | Sawyer (6) | Transportation |
| 49 | O2015-6660 | Awning(s) for Kenwood Realty Group, Inc. | Sawyer (6) | Transportation |
| 50 | O2015-6662 | Awning(s) for Nubian Nation | Sawyer (6) | Transportation |
| 51 | O2015-6666 | Awning(s) for Food Town | Harris (8) | Transportation |
| 52 | O2015-6669 | Awning(s) for Judi's Sports Bar & Grill | Beale (9) | Transportation |
| 53 | O2015-6670 | Awning(s) for Scott Enterprise | Beale (9) | Transportation |
| 54 | O2015-6680 | Awning(s) for SGA Youth and Family Services | Sadlowski Garza (10) | Transportation |
| 55 | O2015-6686 | Awning(s) for Erie-LaSalle Body Shop on Kedzie | Cardenas (12) | Transportation |
| 56 | O2015-6687 | Awning(s) for Mr. C's Midway Bar, Inc. | Quinn (13) | Transportation |
| 57 | O2015-6714 | Awning(s) for Young Scholars Developmenttal Institute | Burke (14) | Transportation |
| 58 | O2015-6719 | Awning(s) for Tamales Rosa | Burke (14) | Transportation |
| 59 | O2015-6689 | Awning(s) for Richmond Food & Liquors | Foulkes (16) | Transportation |
| 60 | O2015-6690 | Awning(s) for Neil's Food | Moore (17) | Transportation |
| 61 | O2015-6692 | Awning(s) for Chicago's Pulse CPR Training, Inc. | O'Shea (19) | Transportation |
| 62 | O2015-6696 | Awning(s) for Andrea's Grocery, Inc. | Munoz (22) | Transportation |
| 63 | O2015-6699 | Awning(s) for Birrieria Patinos Ocotlan | Munoz (22) | Transportation |
| 64 | O2015-6702 | Awning(s) for El Encanto Michoacano | Munoz (22) | Transportation |
| 65 | O2015-6703 | Awning(s) for Getconnected | Scott, Jr. (24) | Transportation |
| 66 | O2015-6734 | Awning(s) for Sylvia Torres Underhill State Farm Agency | Solis (25) | Transportation |
| 67 | O2015-6736 | Awning(s) for Chicago Auto Radiator Service, Inc. | Maldonado (26) | Transportation |
| 68 | O2015-6738 | Awning(s) for Tripp Entertainment & Mias Photos | Maldonado (26) | Transportation |
| 69 | O2015-6740 | Awning(s) for Formento's Nonna's | Burnett (27) | Transportation |
| 70 | O2015-6741 | Awning(s) for Jewell Events Catering | Burnett (27) | Transportation |
| 71 | O2015-6743 | Awning(s) for Rodity's Restaurant | Burnett (27) | Transportation |
| 72 | O2015-6744 | Awning(s) for Retro Cafe Restaurant | Reboyras (30) | Transportation |
| 73 | O2015-6747 | Awning(s) for Taqueria La Oaxaquena | Reboyras (30) | Transportation |

# Legislation Referred to Committees at the Chicago City Council Meeting 9/24/2015
## Section 3c - Aldermanic Introductions Regarding Unclassified Matters

| | File # | Title | Sponsor(s) | Committee Referral |
|---|---|---|---|---|
| 74 | O2015-6748 | Awning(s) for Bar & Mariscos "El Alteno" | Santiago (31) | Transportation |
| 75 | O2015-6750 | Awning(s) for Carniceria Ricardo | Santiago (31) | Transportation |
| 76 | O2015-6753 | Awning(s) for Havlan & West | Waguespack (32) | Transportation |
| 77 | O2015-6755 | Awning(s) for North Clybourn Group, Inc. | Waguespack (32) | Transportation |
| 78 | O2015-6757 | Awning(s) for @ Properties | Waguespack (32) | Transportation |
| 79 | O2015-6761 | Awning(s) for Synthesis A&V, Inc. | Waguespack (32) | Transportation |
| 80 | O2015-6763 | Awning(s) for Windy City Orthodontics | Waguespack (32) | Transportation |
| 81 | O2015-6765 | Awning(s) for Los Primos Grocery | Mell (33) | Transportation |
| 82 | O2015-6766 | Awning(s) for Car-X Auto Service | Mell (33) | Transportation |
| 83 | O2015-6767 | Awning(s) for State Farm Insurance | Mell (33) | Transportation |
| 84 | O2015-6768 | Awning(s) for Betty's & Nick's Montrose | Ramirez-Rosa (35) | Transportation |
| 85 | O2015-6769 | Awning(s) for Mayan Sol Restaurant | Ramirez-Rosa (35) | Transportation |
| 86 | O2015-6809 | Awning(s) for Cheetah Gym | O'Connor (40) | Transportation |
| 87 | O2015-6810 | Awning(s) for Gray, The | Reilly (42) | Transportation |
| 88 | O2015-6811 | Awning(s) for Mastro's Steakhouse | Reilly (42) | Transportation |
| 89 | O2015-6813 | Awning(s) for River North Limited Partnership No. 2 | Reilly (42) | Transportation |
| 90 | O2015-6814 | Awning(s) for Tremont Hotel | Reilly (42) | Transportation |
| 91 | O2015-6816 | Awning(s) for 474 N Lake Shore Drive Condo Assn. | Reilly (42) | Transportation |
| 92 | O2015-6819 | Awning(s) for Athletico Management LLC | Tunney (44) | Transportation |
| 93 | O2015-6823 | Awning(s) for Chicago Tattooing Co., Inc., The | Tunney (44) | Transportation |
| 94 | O2015-6828 | Awning(s) for Jamba Juice | Tunney (44) | Transportation |
| 95 | O2015-6830 | Awning(s) for Rainbow Flowers | Tunney (44) | Transportation |
| 96 | O2015-6831 | Awning(s) for Uncle Dan's Ltd. | Tunney (44) | Transportation |
| 97 | O2015-6832 | Awning(s) for Las Tablas | Arena (45) | Transportation |
| 98 | O2015-6835 | Awning(s) for Ysabel's Filipino Cuisine | Arena (45) | Transportation |
| 99 | O2015-6839 | Awning(s) for Lawrence House Pharmacy | Cappleman (46) | Transportation |
| 100 | O2015-6841 | Awning(s) for Godfather's Pizza | Cappleman (46) | Transportation |
| 101 | O2015-6844 | Awning(s) for 3800 North Lake Shore Drive | Cappleman (46) | Transportation |
| 102 | O2015-6847 | Awning(s) for Salon Elan Vital | Pawar (47) | Transportation |
| 103 | O2015-6849 | Awning(s) for Saratoga USA | Pawar (47) | Transportation |
| 104 | O2015-6850 | Awning(s) for Southport and Irving | Pawar (47) | Transportation |
| 105 | O2015-6853 | Awning(s) for Traipse, Inc. | Pawar (47) | Transportation |
| 106 | O2015-6855 | Awning(s) for Wild Goose Bar & Grill | Pawar (47) | Transportation |
| 107 | O2015-6861 | Awning(s) for Armen Jewelry | Osterman (48) | Transportation |

| | File # | Title | Sponsor(s) | Committee Referral |
|---|---|---|---|---|
| 108 | O2015-6864 | Awning(s) for Chicago Apartment Finders | Osterman (48) | Transportation |
| 109 | O2015-6865 | Awning(s) for Papa John's Pizza | Osterman (48) | Transportation |
| 110 | O2015-6868 | Awning(s) for Quick Stop Pantry | Osterman (48) | Transportation |
| 111 | O2015-6871 | Awning(s) for Gulliver's, Inc. | Silverstein (50) | Transportation |
| **Canopy(s)** | | | | |
| 112 | O2015-6648 | Canopy(s) for Furniture LLC | Hopkins (2) | Transportation |
| 113 | O2015-6650 | Canopy(s) for 1120 N Lake Shore Dr Building | Hopkins (2) | Transportation |
| 114 | O2015-6655 | Canopy(s) for Tantrum | Burns (4) | Transportation |
| 115 | O2015-6659 | Canopy(s) for Target Store No. 1889 | Burns (4) | Transportation |
| 116 | O2015-6667 | Canopy(s) for Athletico Management LLC | Hairston (5) | Transportation |
| 117 | O2015-6672 | Canopy(s) for Nubian Nation | Sawyer (6) | Transportation |
| 118 | O2015-6674 | Canopy(s) for Walgreens No. 05825 | Moore (17) | Transportation |
| 119 | O2015-6677 | Canopy(s) for Viaggio | Burnett (27) | Transportation |
| 120 | O2015-6679 | Canopy(s) for Ralph Di Silvestro | Mell (33) | Transportation |
| 121 | O2015-6684 | Canopy(s) for Walgreens No. 07687 | Ramirez-Rosa (35) | Transportation |
| 122 | O2015-6693 | Canopy(s) for Royal T | O'Connor (40) | Transportation |
| 123 | O2015-6695 | Canopy(s) for Gray, The | Reilly (42) | Transportation |
| 124 | O2015-6700 | Canopy(s) for JMB/Urban 900 Development Partners Ltd. | Reilly (42) | Transportation |
| 125 | O2015-6704 | Canopy(s) for M&J Wilkow Ltd. | Reilly (42) | Transportation |
| 126 | O2015-6709 | Canopy(s) for Merchandise Mart Properties, Inc. | Reilly (42) | Transportation |
| 127 | O2015-6711 | Canopy(s) for OGM Investors II LLC | Reilly (42) | Transportation |
| 128 | O2015-6720 | Canopy(s) for Residence Inn by Marriott | Reilly (42) | Transportation |
| 129 | O2015-6724 | Canopy(s) for 200 N Michigan Owner LLC | Reilly (42) | Transportation |
| 130 | O2015-6739 | Canopy(s) for Soulcycle Southport LLC | Tunney (44) | Transportation |
| 131 | O2015-6742 | Canopy(s) for Nite Cap | Arena (45) | Transportation |
| **Closed to Traffic** | | | | |
| 132 | Or2015-561 | Closed to traffic 3600 block of W Arthington St | Scott, Jr. (24) | Pedestrian and Traffic Safety |
| **Committee/Public Hearing(s)** | | | | |
| 133 | Or2015-513 | Call on Commissioner of Department of Innovation and Technology to prepare proposal for connecting City government broadband access and related services to municipality's fiber optic network | Hopkins (2) | Joint Economic/Finance |

# Legislation Referred to Committees at the Chicago City Council Meeting 9/24/2015
## Section 3c - Aldermanic Introductions Regarding Unclassified Matters

| | File # | Title | Sponsor(s) | Committee Referral |
|---|---|---|---|---|
| 134 | R2015-698 | Call for Illinois General Assembly and Governor Rauner to prioritize Child Care Assistance Program funding | Burns (4)<br>Moreno (1)<br>Burke (14)<br>Hopkins (2)<br>Pawar (47)<br>Cappleman (46)<br>Dowell (3)<br>Arena (45)<br>Moore (49)<br>Osterman (48)<br>Silverstein (50)<br>Quinn (13) | Education |
| 135 | R2015-699 | Support of efforts by non-tenure, contingent faculty in private non-profit colleges and universities to unionize | Burns (4)<br>Moreno (1)<br>Dowell (3)<br>Lopez (15)<br>Hairston (5)<br>Sawyer (6)<br>Sadlowski Garza (10)<br>O'Shea (19)<br>Foulkes (16)<br>Moore (17)<br>Cochran (20)<br>Brookins (21)<br>Munoz (22)<br>Scott, Jr. (24)<br>Solis (25)<br>Maldonado (26)<br>Burnett (27)<br>Ervin (28)<br>Taliaferro (29)<br>Reboyras (30)<br>Waguespack (32)<br>Ramirez-Rosa (35)<br>Villegas (36)<br>Sposato (38)<br>O'Connor (40)<br>Napolitano (41)<br>Reilly (42)<br>Arena (45)<br>Cappleman (46)<br>Pawar (47)<br>Osterman (48)<br>Moore (49)<br>Laurino (39)<br>Quinn (13)<br>Smith (43) | Education |
| 136 | R2015-700 | Support for United for Homes Campaign and call for expansion of mortgage interest tax benefits and modification of interest deductions and tax credits for homeowners | Burns (4) | Housing |

# Legislation Referred to Committees at the Chicago City Council Meeting 9/24/2015
## Section 3c - Aldermanic Introductions Regarding Unclassified Matters

| | File # | Title | Sponsor(s) | Committee Referral |
|---|---|---|---|---|
| 137 | R2015-692 | Call on Illinois State Board of Education and Chicago Board of Education to jointly impose moratorium on charter school expansion for 2015-2016 school year | Sawyer (6)<br>Quinn (13)<br>Sadlowski Garza (10)<br>Thompson (11)<br>O'Shea (19)<br>Cardenas (12)<br>Munoz (22)<br>Lopez (15)<br>Zalewski (23)<br>Curtis (18)<br>Napolitano (41)<br>Beale (9)<br>Ramirez-Rosa (35)<br>Hairston (5)<br>Arena (45)<br>Mitchell (7)<br>Cappleman (46)<br>Scott, Jr. (24)<br>Pawar (47)<br>Solis (25)<br>Silverstein (50)<br>Maldonado (26)<br>Taliaferro (29)<br>Foulkes (16)<br>Reboyras (30)<br>Moore (17)<br>Moreno (1)<br>Sposato (38)<br>Hopkins (2)<br>Ervin (28)<br>Dowell (3)<br>Laurino (39)<br>Santiago (31)<br>O'Connor (40)<br>Waguespack (32)<br>Reilly (42)<br>Mell (33)<br>Tunney (44)<br>Villegas (36)<br>Osterman (48)<br>Brookins (21)<br>Harris (8) | Education |
| 138 | R2015-697 | Submission of public question to Chicago voters concerning elmination of exemption from Real Property Transfer Tax for transfers as result of forclosure | Maldonado (26) | Finance |

### Congratulations

| | | | | |
|---|---|---|---|---|
| 139 | R2015-776 | Congratulations extended to Zarzycki Manor Chapels on 100th anniversary | Burke (14) | |

| | File # | Title | Sponsor(s) | Committee Referral |
|---|---|---|---|---|
| **Dedication of Public Way(s)** | | | | |
| 140 | O2015-6459 | Dedication of portion of public way for widening of E 86th St and vacation of portion of public ways and alley bounded by E 80th St, S South Shore Dr, E 79th St and S Brandon Ave | Sadlowski Garza (10) | Transportation |
| **Grant(s) of Privilege** | | | | |
| 141 | O2015-6735 | Grant(s) of privilege in public way for Diffused Galleria | Moreno (1) | Transportation |
| 142 | O2015-6737 | Grant(s) of privilege in public way for Milwaukee Flats | Moreno (1) | Transportation |
| 143 | O2015-6745 | Grant(s) of privilege in public way for Volumes Bookcafe | Moreno (1) | Transportation |
| 144 | O2015-6746 | Grant(s) of privilege in public way for 5411 Empanadas | Moreno (1) | Transportation |
| 145 | O2015-6749 | Grant(s) of privilege in public way for Board of Education of the City of Chicago | Hopkins (2) | Transportation |
| 146 | O2015-6751 | Grant(s) of privilege in public way for Lock Up Storage Centers, The | Hopkins (2) | Transportation |
| 147 | O2015-6752 | Grant(s) of privilege in public way for Pizano's Pizza & Pasta | Hopkins (2) | Transportation |
| 148 | O2015-6754 | Grant(s) of privilege in public way for Pizzeria Da Nella | Hopkins (2) | Transportation |
| 149 | O2015-6756 | Grant(s) of privilege in public way for Restoration Hardware | Hopkins (2) | Transportation |
| 150 | O2015-6758 | Grant(s) of privilege in public way for Water Tower LLC - bay windows | Hopkins (2) | Transportation |
| 151 | O2015-6760 | Grant(s) of privilege in public way for Water Tower LLC - light fixtures | Hopkins (2) | Transportation |
| 152 | O2015-6762 | Grant(s) of privilege in public way for Wells Street Companies | Hopkins (2) | Transportation |
| 153 | O2015-6764 | Grant(s) of privilege in public way for We'll Clean | Hopkins (2) | Transportation |
| 154 | O2015-6772 | Grant(s) of privilege in public way for 737 North Michigan Avenue Investors LLC | Hopkins (2) | Transportation |
| 155 | O2015-6776 | Grant(s) of privilege in public way for 1120 N Lake Shore Dr Building - flood control | Hopkins (2) | Transportation |
| 156 | O2015-6778 | Grant(s) of privilege in public way for 1120 N Lake Shore Dr Building - manhole | Hopkins (2) | Transportation |
| 157 | O2015-6827 | Grant(s) of privilege in public way for Chicago Public Schools | Dowell (3) | Transportation |
| 158 | O2015-6829 | Grant(s) of privilege in public way for Life Storage Centers LLC | Dowell (3) | Transportation |
| 159 | O2015-6833 | Grant(s) of privilege in public way for Lofts at Museum Park Condo Assn., The - landscapings | Dowell (3) | Transportation |
| 160 | O2015-6836 | Grant(s) of privilege in public way for Lofts at Museum Park Condo Assn., The - planters | Dowell (3) | Transportation |
| 161 | O2015-6838 | Grant(s) of privilege in public way for McCormick Market | Dowell (3) | Transportation |

# Legislation Referred to Committees at the Chicago City Council Meeting 9/24/2015
## Section 3c - Aldermanic Introductions Regarding Unclassified Matters

| | File # | Title | Sponsor(s) | Committee Referral |
|---|---|---|---|---|
| 162 | O2015-6840 | Grant(s) of privilege in public way for Museum Park Lofts Condo | Dowell (3) | Transportation |
| 163 | O2015-6843 | Grant(s) of privilege in public way for South East Chicago Commission | Dowell (3) | Transportation |
| 164 | O2015-6872 | Grant(s) of privilege in public way for Boston Market No. 825 | Burns (4) | Transportation |
| 165 | O2015-6875 | Grant(s) of privilege in public way for Chicago Loop Alliance - 321 S Plymouth Ct | Burns (4) | Transportation |
| 166 | O2015-6879 | Grant(s) of privilege in public way for Chicago Loop Alliance - 401 S State St | Burns (4) | Transportation |
| 167 | O2015-6881 | Grant(s) of privilege in public way for Hunter Parking, Incorporated - fire shutter | Burns (4) | Transportation |
| 168 | O2015-6887 | Grant(s) of privilege in public way for Hunter Parking, Incorporated - light fixture | Burns (4) | Transportation |
| 169 | O2015-6898 | Grant(s) of privilege in public way for Metropolitan Pier and Exposition Authority | Burns (4) | Transportation |
| 170 | O2015-6907 | Grant(s) of privilege in public way for Pershing King Drive LLC | Burns (4) | Transportation |
| 171 | O2015-6910 | Grant(s) of privilege in public way for Target Store No. 1889 - light fixtures | Burns (4) | Transportation |
| 172 | O2015-6911 | Grant(s) of privilege in public way for Target Store No. 1889 - sign | Burns (4) | Transportation |
| 173 | O2015-6848 | Grant(s) of privilege in public way for Lake Park Associates, Inc. | Hairston (5) | Transportation |
| 174 | O2015-6851 | Grant(s) of privilege in public way for University of Chicago (File No. 19), The | Hairston (5) | Transportation |
| 175 | O2015-6854 | Grant(s) of privilege in public way for University of Chicago, The - chilled water line | Hairston (5) | Transportation |
| 176 | O2015-6857 | Grant(s) of privilege in public way for University of Chicago, The - steam line | Hairston (5) | Transportation |
| 177 | O2015-6859 | Grant(s) of privilege in public way for University of Chicago, The Medical Center | Hairston (5) | Transportation |
| 178 | O2015-6862 | Grant(s) of privilege in public way for Walgreens No. 10350 | Hairston (5) | Transportation |
| 179 | O2015-6873 | Grant(s) of privilege in public way for Completions + | Sawyer (6) | Transportation |
| 180 | O2015-6874 | Grant(s) of privilege in public way for Nubian Nation | Sawyer (6) | Transportation |
| 181 | O2015-6876 | Grant(s) of privilege in public way for Suits America, Inc. | Sawyer (6) | Transportation |
| 182 | O2015-6883 | Grant(s) of privilege in public way for South Shore High School | Harris (8) | Transportation |
| 183 | O2015-6886 | Grant(s) of privilege in public way for Khalil's Food & Liquor - light fixtures | Beale (9) | Transportation |
| 184 | O2015-6889 | Grant(s) of privilege in public way for Khalil's Food & Liquor - security cameras | Beale (9) | Transportation |
| 185 | O2015-6890 | Grant(s) of privilege in public way for East-Side Auto Sales & Repairs LLC | Sadlowski Garza (10) | Transportation |
| 186 | O2015-6899 | Grant(s) of privilege in public way for Dollar Tree No. 5617 | Cardenas (12) | Transportation |

# Legislation Referred to Committees at the Chicago City Council Meeting 9/24/2015
## Section 3c - Aldermanic Introductions Regarding Unclassified Matters

| | File # | Title | Sponsor(s) | Committee Referral |
|---|---|---|---|---|
| 187 | O2015-6902 | Grant(s) of privilege in public way for Gold Standard Baking, Inc. - grease trap | Cardenas (12) | Transportation |
| 188 | O2015-6905 | Grant(s) of privilege in public way for Gold Standard Baking, Inc. - manholes | Cardenas (12) | Transportation |
| 189 | O2015-6908 | Grant(s) of privilege in public way for Victor's Barber Shop & Beauty Salon | Cardenas (12) | Transportation |
| 190 | O2015-6912 | Grant(s) of privilege in public way for Agencia Mexicana | Burke (14) | Transportation |
| 191 | O2015-6913 | Grant(s) of privilege in public way for HDog Fast Food | Burke (14) | Transportation |
| 192 | O2015-6915 | Grant(s) of privilege in public way for New Troy Tap | Burke (14) | Transportation |
| 193 | O2015-6916 | Grant(s) of privilege in public way for Primary Eye Care Associates | Burke (14) | Transportation |
| 194 | O2015-6917 | Grant(s) of privilege in public way for Tamales Rosa | Burke (14) | Transportation |
| 195 | O2015-6914 | Grant(s) of privilege in public way for Cricket Wireless | Moore (17) | Transportation |
| 196 | O2015-6918 | Grant(s) of privilege in public way for Fred & Jack's El Gran Burrito | Moore (17) | Transportation |
| 197 | O2015-6921 | Grant(s) of privilege in public way for A. Reed Realty | Curtis (18) | Transportation |
| 198 | O2015-6924 | Grant(s) of privilege in public way for Acceptance Insurance | Curtis (18) | Transportation |
| 199 | O2015-6928 | Grant(s) of privilege in public way for Anton Hanania | Curtis (18) | Transportation |
| 200 | O2015-6926 | Grant(s) of privilege in public way for Country Financial | O'Shea (19) | Transportation |
| 201 | O2015-6940 | Grant(s) of privilege in public way for Family Dollars Store | O'Shea (19) | Transportation |
| 202 | O2015-6937 | Grant(s) of privilege in public way for Chicago Public School | Cochran (20) | Transportation |
| 203 | O2015-6938 | Grant(s) of privilege in public way for Family Dollar | Cochran (20) | Transportation |
| 204 | O2015-6941 | Grant(s) of privilege in public way for University of Chicago, The (File No. 19) | Cochran (20) | Transportation |
| 205 | O2015-6948 | Grant(s) of privilege in public way for W2005 CMK Realty LLC | Brookins (21) | Transportation |
| 206 | O2015-6956 | Grant(s) of privilege in public way for Old Lawndale Tap | Zalewski (23) | Transportation |
| 207 | O2015-6961 | Grant(s) of privilege in public way for Self Storage World | Zalewski (23) | Transportation |
| 208 | O2015-6964 | Grant(s) of privilege in public way for Walgreens No. 2711 | Zalewski (23) | Transportation |
| 209 | O2015-6974 | Grant(s) of privilege in public way for Celestial Ministries | Scott, Jr. (24) | Transportation |
| 210 | O2015-6980 | Grant(s) of privilege in public way for King Mini Mart | Scott, Jr. (24) | Transportation |
| 211 | O2015-6987 | Grant(s) of privilege in public way for Polk Place Condos Assn. | Scott, Jr. (24) | Transportation |

| | File # | Title | Sponsor(s) | Committee Referral |
|---|---|---|---|---|
| 212 | O2015-6997 | Grant(s) of privilege in public way for Athletico of West Loop LLC | Solis (25) | Transportation |
| 213 | O2015-7006 | Grant(s) of privilege in public way for BMO Harris Bank | Solis (25) | Transportation |
| 214 | O2015-7009 | Grant(s) of privilege in public way for Pure Barre Chicago West Loop | Solis (25) | Transportation |
| 215 | O2015-7010 | Grant(s) of privilege in public way for 3FLTH IV LLC Holdings 3 - fence | Solis (25) | Transportation |
| 216 | O2015-7014 | Grant(s) of privilege in public way for 3FLTH IV LLC Holdings 3 - step | Solis (25) | Transportation |
| 217 | O2015-7021 | Grant(s) of privilege in public way for Armitage Produce, Inc. | Maldonado (26) | Transportation |
| 218 | O2015-7026 | Grant(s) of privilege in public way for Dollar General Store No. 11833 | Maldonado (26) | Transportation |
| 219 | O2015-7031 | Grant(s) of privilege in public way for Hispanic Housing Development Corp. | Maldonado (26) | Transportation |
| 220 | O2015-7035 | Grant(s) of privilege in public way for Midway Moving & Storage, Inc. | Maldonado (26) | Transportation |
| 221 | O2015-7039 | Grant(s) of privilege in public way for Wheels Auto Repair, Inc. | Maldonado (26) | Transportation |
| 222 | O2015-6919 | Grant(s) of privilege in public way for AgencyEA | Burnett (27) | Transportation |
| 223 | O2015-6920 | Grant(s) of privilege in public way for Ancor Services LLC | Burnett (27) | Transportation |
| 224 | O2015-6923 | Grant(s) of privilege in public way for Au Cheval | Burnett (27) | Transportation |
| 225 | O2015-6925 | Grant(s) of privilege in public way for Bar Siena | Burnett (27) | Transportation |
| 226 | O2015-6929 | Grant(s) of privilege in public way for Builders Cabinet Supply | Burnett (27) | Transportation |
| 227 | O2015-6931 | Grant(s) of privilege in public way for Jerk | Burnett (27) | Transportation |
| 228 | O2015-6934 | Grant(s) of privilege in public way for Sangamon-Jackson LLC Co. | Burnett (27) | Transportation |
| 229 | O2015-6936 | Grant(s) of privilege in public way for Spectrum Real Estate - facades | Burnett (27) | Transportation |
| 230 | O2015-6942 | Grant(s) of privilege in public way for Spectrum Real Estate - occupation of space | Burnett (27) | Transportation |
| 231 | O2015-6944 | Grant(s) of privilege in public way for Swift & Sons | Burnett (27) | Transportation |
| 232 | O2015-6947 | Grant(s) of privilege in public way for Timothy Vincent O'Mahony | Burnett (27) | Transportation |
| 233 | O2015-6951 | Grant(s) of privilege in public way for VIG Chicago, The | Burnett (27) | Transportation |
| 234 | O2015-6954 | Grant(s) of privilege in public way for 800 W Huron LLC - condensers | Burnett (27) | Transportation |
| 235 | O2015-6962 | Grant(s) of privilege in public way for 800 W Huron LLC - fire escape | Burnett (27) | Transportation |
| 236 | O2015-6967 | Grant(s) of privilege in public way for 800 W Huron LLC - ramp | Burnett (27) | Transportation |

# Legislation Referred to Committees at the Chicago City Council Meeting 9/24/2015
## Section 3c - Aldermanic Introductions Regarding Unclassified Matters

| | File # | Title | Sponsor(s) | Committee Referral |
|---|---|---|---|---|
| 237 | O2015-6970 | Grant(s) of privilege in public way for 800 W Huron LLC -stair case | Burnett (27) | Transportation |
| 238 | O2015-6973 | Grant(s) of privilege in public way for 800 W Huron LLC - step | Burnett (27) | Transportation |
| 239 | O2015-6978 | Grant(s) of privilege in public way for 811 Partners LLC | Burnett (27) | Transportation |
| 240 | O2015-6985 | Grant(s) of privilege in public way for 829 N Milwaukee Avenue LLC - cornices | Burnett (27) | Transportation |
| 241 | O2015-6989 | Grant(s) of privilege in public way for 829 N Milwaukee Avenue LLC - sills | Burnett (27) | Transportation |
| 242 | O2015-6996 | Grant(s) of privilege in public way for 829 N Milwaukee Avenue LLC - light fixtures | Burnett (27) | Transportation |
| 243 | O2015-7001 | Grant(s) of privilege in public way for 860 Evergreen Properties - conduit | Burnett (27) | Transportation |
| 244 | O2015-7007 | Grant(s) of privilege in public way for 860 Evergreen Properties - concrete | Burnett (27) | Transportation |
| 245 | O2015-7011 | Grant(s) of privilege in public way for 1134 W Washington LLC | Burnett (27) | Transportation |
| 246 | O2015-6895 | Grant(s) of privilege in public way for Emprie Hard Crome, Inc. - manhole | Ervin (28) | Transportation |
| 247 | O2015-6896 | Grant(s) of privilege in public way for Emprie Hard Crome, Inc. - sewer line | Ervin (28) | Transportation |
| 248 | O2015-6945 | Grant(s) of privilege in public way for Chicago Hope Academy | Ervin (28) | Transportation |
| 249 | O2015-6950 | Grant(s) of privilege in public way for Oak Street Health MSO LLC | Ervin (28) | Transportation |
| 250 | O2015-6953 | Grant(s) of privilege in public way for Ogden North LLC - fence | Ervin (28) | Transportation |
| 251 | O2015-6958 | Grant(s) of privilege in public way for Ogden North LLC - occupation of space | Ervin (28) | Transportation |
| 252 | O2015-6960 | Grant(s) of privilege in public way for VB 1224 Lofts Condominium Association | Ervin (28) | Transportation |
| 253 | O2015-6965 | Grant(s) of privilege in public way for Decorium Furniture, Inc. | Taliaferro (29) | Transportation |
| 254 | O2015-6968 | Grant(s) of privilege in public way for Family Dollar No. 5002 | Taliaferro (29) | Transportation |
| 255 | O2015-6972 | Grant(s) of privilege in public way for Metro PCS | Taliaferro (29) | Transportation |
| 256 | O2015-6977 | Grant(s) of privilege in public way for Rafee Food Mart, Inc. | Taliaferro (29) | Transportation |
| 257 | O2015-6981 | Grant(s) of privilege in public way for Wintrust Bank | Taliaferro (29) | Transportation |
| 258 | O2015-6983 | Grant(s) of privilege in public way for Chicago Tabernacle | Reboyras (30) | Transportation |
| 259 | O2015-6984 | Grant(s) of privilege in public way for Crash Champions LLC | Reboyras (30) | Transportation |
| 260 | O2015-6988 | Grant(s) of privilege in public way for Martial Arts Training Temple | Reboyras (30) | Transportation |
| 261 | O2015-6991 | Grant(s) of privilege in public way for MB Financial Bank | Reboyras (30) | Transportation |

# Legislation Referred to Committees at the Chicago City Council Meeting 9/24/2015
## Section 3c - Aldermanic Introductions Regarding Unclassified Matters

| | File # | Title | Sponsor(s) | Committee Referral |
|---|---|---|---|---|
| 262 | O2015-6994 | Grant(s) of privilege in public way for Andina Agency | Santiago (31) | Transportation |
| 263 | O2015-6998 | Grant(s) of privilege in public way for J&C Engineering, Inc. | Santiago (31) | Transportation |
| 264 | O2015-7002 | Grant(s) of privilege in public way for Mother and Son Snack Shop | Santiago (31) | Transportation |
| 265 | O2015-7004 | Grant(s) of privilege in public way for Tino Torres Auto Repair | Santiago (31) | Transportation |
| 266 | O2015-7016 | Grant(s) of privilege in public way for @ Properties | Waguespack (32) | Transportation |
| 267 | O2015-7018 | Grant(s) of privilege in public way for Alverna Group LLC, The | Waguespack (32) | Transportation |
| 268 | O2015-7020 | Grant(s) of privilege in public way for Cagan Management Group, Inc. | Waguespack (32) | Transportation |
| 269 | O2015-7023 | Grant(s) of privilege in public way for Country Financial | Waguespack (32) | Transportation |
| 270 | O2015-7024 | Grant(s) of privilege in public way for CrossFit Defined | Waguespack (32) | Transportation |
| 271 | O2015-7027 | Grant(s) of privilege in public way for Jane's | Waguespack (32) | Transportation |
| 272 | O2015-7029 | Grant(s) of privilege in public way for Logan Parlor | Waguespack (32) | Transportation |
| 273 | O2015-7032 | Grant(s) of privilege in public way for North Clybourn Group, Inc. | Waguespack (32) | Transportation |
| 274 | O2015-7034 | Grant(s) of privilege in public way for Short Stuff Chicago LLC | Waguespack (32) | Transportation |
| 275 | O2015-7037 | Grant(s) of privilege in public way for Subway | Waguespack (32) | Transportation |
| 276 | O2015-7040 | Grant(s) of privilege in public way for Tribe S.C. | Waguespack (32) | Transportation |
| 277 | O2015-7044 | Grant(s) of privilege in public way for Wicker Park & Bucktown Chamber of Commerce, The | Waguespack (32) | Transportation |
| 278 | O2015-7046 | Grant(s) of privilege in public way for Wintrust Bank | Waguespack (32) | Transportation |
| 279 | O2015-6922 | Grant(s) of privilege in public way for Car-X Auto Service | Mell (33) | Transportation |
| 280 | O2015-6927 | Grant(s) of privilege in public way for Galeria Musical & Wireless | Mell (33) | Transportation |
| 281 | O2015-6930 | Grant(s) of privilege in public way for Montrose Kimball Check Cashers | Mell (33) | Transportation |
| 282 | O2015-6932 | Grant(s) of privilege in public way for Simply Prepaid | Mell (33) | Transportation |
| 283 | O2015-6933 | Grant(s) of privilege in public way for Acceptance Insurance | Austin (34) | Transportation |
| 284 | O2015-6935 | Grant(s) of privilege in public way for Lynn Bagley & Todd Zaruba | Austin (34) | Transportation |
| 285 | O2015-6939 | Grant(s) of privilege in public way for Aaron's Sales and Lease Ownership No. C1731 | Ramirez-Rosa (35) | Transportation |
| 286 | O2015-6943 | Grant(s) of privilege in public way for Walgreens No. 07687 - light fixtures | Ramirez-Rosa (35) | Transportation |

# Legislation Referred to Committees at the Chicago City Council Meeting 9/24/2015
## Section 3c - Aldermanic Introductions Regarding Unclassified Matters

| | File # | Title | Sponsor(s) | Committee Referral |
|---|---|---|---|---|
| 287 | O2015-6946 | Grant(s) of privilege in public way for Walgreens No. 07687 - signs | Ramirez-Rosa (35) | Transportation |
| 288 | O2015-6949 | Grant(s) of privilege in public way for Simply Prepaid | Sposato (38) | Transportation |
| 289 | O2015-6952 | Grant(s) of privilege in public way for Associated Bank | Laurino (39) | Transportation |
| 290 | O2015-6955 | Grant(s) of privilege in public way for Avers Court Condo Assn | Laurino (39) | Transportation |
| 291 | O2015-6957 | Grant(s) of privilege in public way for Hollywood-North Park Community Assn | Laurino (39) | Transportation |
| 292 | O2015-6959 | Grant(s) of privilege in public way for MetroPCS Authorized Dealer | Laurino (39) | Transportation |
| 293 | O2015-6963 | Grant(s) of privilege in public way for City Olive | O'Connor (40) | Transportation |
| 294 | O2015-6966 | Grant(s) of privilege in public way for Continental Care Center | O'Connor (40) | Transportation |
| 295 | O2015-6969 | Grant(s) of privilege in public way for MB Financial Bank, N.A. | O'Connor (40) | Transportation |
| 296 | O2015-6971 | Grant(s) of privilege in public way for Napleton's Northwestern Chrysler Jeep Dodge | O'Connor (40) | Transportation |
| 297 | O2015-6975 | Grant(s) of privilege in public way for Royal T | O'Connor (40) | Transportation |
| 298 | O2015-6979 | Grant(s) of privilege in public way for Visionary Eye Care | O'Connor (40) | Transportation |
| 299 | O2015-6982 | Grant(s) of privilege in public way for Chris Schultz State Farm Agency | Napolitano (41) | Transportation |
| 300 | O2015-6986 | Grant(s) of privilege in public way for Giordano's | Napolitano (41) | Transportation |
| 301 | O2015-6990 | Grant(s) of privilege in public way for Renaissance Chicago O'Hare Hotel | Napolitano (41) | Transportation |
| 302 | O2015-7048 | Grant(s) of privilege in public way for Adidas No. 514 | Reilly (42) | Transportation |
| 303 | O2015-7054 | Grant(s) of privilege in public way for AG-OCG 360 North Michigan LLC | Reilly (42) | Transportation |
| 304 | O2015-7056 | Grant(s) of privilege in public way for Bennett Brothers, Inc. | Reilly (42) | Transportation |
| 305 | O2015-7057 | Grant(s) of privilege in public way for Michael & Michael Hair - landscaping | Reilly (42) | Transportation |
| 306 | O2015-7058 | Grant(s) of privilege in public way for Bloomingdales, Inc. | Reilly (42) | Transportation |
| 307 | O2015-7059 | Grant(s) of privilege in public way for Michael & Michael Hair - light fixture | Reilly (42) | Transportation |
| 308 | O2015-7060 | Grant(s) of privilege in public way for Old St. Patrick's Church | Reilly (42) | Transportation |
| 309 | O2015-7061 | Grant(s) of privilege in public way for Oscar Isberian Rugs, Inc. | Reilly (42) | Transportation |
| 310 | O2015-7062 | Grant(s) of privilege in public way for Garland Office Condominium LLC | Reilly (42) | Transportation |
| 311 | O2015-7064 | Grant(s) of privilege in public way for Northwestern Memorial Hospital - kiosks | Reilly (42) | Transportation |

| | File # | Title | Sponsor(s) | Committee Referral |
|---|---|---|---|---|
| 312 | O2015-7065 | Grant(s) of privilege in public way for PNC Bank | Reilly (42) | Transportation |
| 313 | O2015-7066 | Grant(s) of privilege in public way for Gloria Jeans Coffee | Reilly (42) | Transportation |
| 314 | O2015-7067 | Grant(s) of privilege in public way for Brindille | Reilly (42) | Transportation |
| 315 | O2015-7069 | Grant(s) of privilege in public way for Northwestern Memorial Hospital - irrigation systems | Reilly (42) | Transportation |
| 316 | O2015-7070 | Grant(s) of privilege in public way for Northwestern Memorial Hospital - sanitary sewer mains | Reilly (42) | Transportation |
| 317 | O2015-7072 | Grant(s) of privilege in public way for Presidential Towers - Privilege No. 1118762 | Reilly (42) | Transportation |
| 318 | O2015-7074 | Grant(s) of privilege in public way for Northwestern Memorial Hospital - acid sewers | Reilly (42) | Transportation |
| 319 | O2015-7075 | Grant(s) of privilege in public way for Gray, The - columns pilasters | Reilly (42) | Transportation |
| 320 | O2015-7076 | Grant(s) of privilege in public way for Presidential Towers - Privilege No. 1118789 | Reilly (42) | Transportation |
| 321 | O2015-7078 | Grant(s) of privilege in public way for Gray, The - door swings | Reilly (42) | Transportation |
| 322 | O2015-7079 | Grant(s) of privilege in public way for Northwestern Memorial Hospital - storm sewer mains | Reilly (42) | Transportation |
| 323 | O2015-7080 | Grant(s) of privilege in public way for Rose-Rush, Inc. | Reilly (42) | Transportation |
| 324 | O2015-7081 | Grant(s) of privilege in public way for Cityfront Center West Assn. | Reilly (42) | Transportation |
| 325 | O2015-7082 | Grant(s) of privilege in public way for Gray, The - flagpoles | Reilly (42) | Transportation |
| 326 | O2015-7083 | Grant(s) of privilege in public way for Sheffield Properties of Illinois, Inc. | Reilly (42) | Transportation |
| 327 | O2015-7084 | Grant(s) of privilege in public way for Columbia College Chicago | Reilly (42) | Transportation |
| 328 | O2015-7086 | Grant(s) of privilege in public way for Gray, The - pile caps micropile | Reilly (42) | Transportation |
| 329 | O2015-7087 | Grant(s) of privilege in public way for Chicago Loop Alliance - 1 S State St | Reilly (42) | Transportation |
| 330 | O2015-7088 | Grant(s) of privilege in public way for Northwestern Memorial Hospital - valves | Reilly (42) | Transportation |
| 331 | O2015-7090 | Grant(s) of privilege in public way for Gray, The - retaining walls | Reilly (42) | Transportation |
| 332 | O2015-7091 | Grant(s) of privilege in public way for Columbia Sportswear Co. - door swing | Reilly (42) | Transportation |
| 333 | O2015-7092 | Grant(s) of privilege in public way for Gray, The - vault | Reilly (42) | Transportation |
| 334 | O2015-7093 | Grant(s) of privilege in public way for Columbia Sportswear Co. - revolving door | Reilly (42) | Transportation |

| | File # | Title | Sponsor(s) | Committee Referral |
|---|---|---|---|---|
| 335 | O2015-7095 | Grant(s) of privilege in public way for Fred Lev Company | Reilly (42) | Transportation |
| 336 | O2015-7096 | Grant(s) of privilege in public way for SL 231 LaSalle LLC c/o Jones Lang LaSalle | Reilly (42) | Transportation |
| 337 | O2015-7097 | Grant(s) of privilege in public way for Fordham Condominium, The - caissons | Reilly (42) | Transportation |
| 338 | O2015-7098 | Grant(s) of privilege in public way for Chicago Loop Alliance - 11 E Adam St | Reilly (42) | Transportation |
| 339 | O2015-7099 | Grant(s) of privilege in public way for Gyu-Kaku Restaurant - cornice | Reilly (42) | Transportation |
| 340 | O2015-7100 | Grant(s) of privilege in public way for Subway - 511 N McClurg Ct. | Reilly (42) | Transportation |
| 341 | O2015-7101 | Grant(s) of privilege in public way for Chicago Loop Alliance - 17 E Monore St | Reilly (42) | Transportation |
| 342 | O2015-7102 | Grant(s) of privilege in public way for Gyu-Kaku Restaurant - wooden terrace overhang | Reilly (42) | Transportation |
| 343 | O2015-7103 | Grant(s) of privilege in public way for Subway - 8 W Ohio St | Reilly (42) | Transportation |
| 344 | O2015-7104 | Grant(s) of privilege in public way for Fordham Condominium, The - manholes | Reilly (42) | Transportation |
| 345 | O2015-7105 | Grant(s) of privilege in public way for Target Store T-3207 | Reilly (42) | Transportation |
| 346 | O2015-7106 | Grant(s) of privilege in public way for Havas Worldwide Chicago, Inc. | Reilly (42) | Transportation |
| 347 | O2015-7107 | Grant(s) of privilege in public way for Grand Kingsbury LLC | Reilly (42) | Transportation |
| 348 | O2015-7108 | Grant(s) of privilege in public way for Trans Union LLC | Reilly (42) | Transportation |
| 349 | O2015-7109 | Grant(s) of privilege in public way for Vans No. 449 | Reilly (42) | Transportation |
| 350 | O2015-7111 | Grant(s) of privilege in public way for Hilton Garden Inn Chicago Downtown/Magnificent Mile | Reilly (42) | Transportation |
| 351 | O2015-7112 | Grant(s) of privilege in public way for Walgreens No. 09438 | Reilly (42) | Transportation |
| 352 | O2015-7113 | Grant(s) of privilege in public way for Hilton Garden Inn-Chicago North Loop | Reilly (42) | Transportation |
| 353 | O2015-7114 | Grant(s) of privilege in public way for West Loop Associates LLC | Reilly (42) | Transportation |
| 354 | O2015-7115 | Grant(s) of privilege in public way for Chicago Loop Alliance - 111 N State St | Reilly (42) | Transportation |
| 355 | O2015-7116 | Grant(s) of privilege in public way for Westin River North Chicago Hotel | Reilly (42) | Transportation |
| 356 | O2015-7117 | Grant(s) of privilege in public way for Chicago Loop Alliance - 190 N State St | Reilly (42) | Transportation |
| 357 | O2015-7118 | Grant(s) of privilege in public way for Chicago Loop Alliance - 201 N State St | Reilly (42) | Transportation |
| 358 | O2015-7119 | Grant(s) of privilege in public way for Illinois Institute of Technology - earth retention system | Reilly (42) | Transportation |

# Legislation Referred to Committees at the Chicago City Council Meeting 9/24/2015
## Section 3c - Aldermanic Introductions Regarding Unclassified Matters

| | File # | Title | Sponsor(s) | Committee Referral |
|---|---|---|---|---|
| 359 | O2015-7120 | Grant(s) of privilege in public way for Chicago Loop Alliance - 1 E Wacker Dr | Reilly (42) | Transportation |
| 360 | O2015-7121 | Grant(s) of privilege in public way for Illinois Institute of Technology - manhole | Reilly (42) | Transportation |
| 361 | O2015-7122 | Grant(s) of privilege in public way for Chicago Loop Alliance - 1 W Wacker Dr | Reilly (42) | Transportation |
| 362 | O2015-7123 | Grant(s) of privilege in public way for Illinois Institute of Technology - ventilation wells | Reilly (42) | Transportation |
| 363 | O2015-7124 | Grant(s) of privilege in public way for Wyndham Grand Chicago Riverfront - Grant amount $26,071.00 | Reilly (42) | Transportation |
| 364 | O2015-7125 | Grant(s) of privilege in public way for Wyndham Grand Chicago Riverfront - Grant amount $7,423.00 | Reilly (42) | Transportation |
| 365 | O2015-7126 | Grant(s) of privilege in public way for Interpark | Reilly (42) | Transportation |
| 366 | O2015-7127 | Grant(s) of privilege in public way for Wirtz Realty Corporation | Reilly (42) | Transportation |
| 367 | O2015-7128 | Grant(s) of privilege in public way for 5 N. Wabash Condominium Association | Reilly (42) | Transportation |
| 368 | O2015-7129 | Grant(s) of privilege in public way for JMB/Urban 900 Development Partners Ltd. | Reilly (42) | Transportation |
| 369 | O2015-7130 | Grant(s) of privilege in public way for 175 Jackson LLC | Reilly (42) | Transportation |
| 370 | O2015-7131 | Grant(s) of privilege in public way for Joe's Seafood Prime Steak | Reilly (42) | Transportation |
| 371 | O2015-7132 | Grant(s) of privilege in public way for Chicago Loop Alliance - security cameras | Reilly (42) | Transportation |
| 372 | O2015-7134 | Grant(s) of privilege in public way for Lake Point Tower Condo Assn. | Reilly (42) | Transportation |
| 373 | O2015-7135 | Grant(s) of privilege in public way for Lincoln Property Co. - foundation pads | Reilly (42) | Transportation |
| 374 | O2015-7136 | Grant(s) of privilege in public way for Lincoln Property Co. - trellis | Reilly (42) | Transportation |
| 375 | O2015-7138 | Grant(s) of privilege in public way for Marc Realty | Reilly (42) | Transportation |
| 376 | O2015-6993 | Grant(s) of privilege in public way for Ashland Belmont LLC | Tunney (44) | Transportation |
| 377 | O2015-6995 | Grant(s) of privilege in public way for Bar Celona | Tunney (44) | Transportation |
| 378 | O2015-6999 | Grant(s) of privilege in public way for Chicago Tattooing Co., Inc., The | Tunney (44) | Transportation |
| 379 | O2015-7000 | Grant(s) of privilege in public way for Coalfire | Tunney (44) | Transportation |
| 380 | O2015-7003 | Grant(s) of privilege in public way for Flub A Dub Chub's | Tunney (44) | Transportation |
| 381 | O2015-7005 | Grant(s) of privilege in public way for Home Run Inn | Tunney (44) | Transportation |
| 382 | O2015-7008 | Grant(s) of privilege in public way for Intelligentsia Coffee & Tea, Inc. | Tunney (44) | Transportation |

# Legislation Referred to Committees at the Chicago City Council Meeting 9/24/2015
## Section 3c - Aldermanic Introductions Regarding Unclassified Matters

| | File # | Title | Sponsor(s) | Committee Referral |
|---|---|---|---|---|
| 383 | O2015-7012 | Grant(s) of privilege in public way for Mary Meyer School, The | Tunney (44) | Transportation |
| 384 | O2015-7013 | Grant(s) of privilege in public way for Melrose Diner | Tunney (44) | Transportation |
| 385 | O2015-7015 | Grant(s) of privilege in public way for MFK | Tunney (44) | Transportation |
| 386 | O2015-7017 | Grant(s) of privilege in public way for Northalsted Business Alliance - 3245 N Halsted St | Tunney (44) | Transportation |
| 387 | O2015-7019 | Grant(s) of privilege in public way for Northalsted Business Alliance - 3640 N Halsted St | Tunney (44) | Transportation |
| 388 | O2015-7025 | Grant(s) of privilege in public way for Northalsted Business Alliance - 3417 N Halsted St | Tunney (44) | Transportation |
| 389 | O2015-7028 | Grant(s) of privilege in public way for Penny's Noodle Shop | Tunney (44) | Transportation |
| 390 | O2015-7030 | Grant(s) of privilege in public way for PNC Bank | Tunney (44) | Transportation |
| 391 | O2015-7033 | Grant(s) of privilege in public way for Sonco Real Estate LLC, 3223 N Sheffield Series | Tunney (44) | Transportation |
| 392 | O2015-7036 | Grant(s) of privilege in public way for 3200 N Clark LLC | Tunney (44) | Transportation |
| 393 | O2015-7038 | Grant(s) of privilege in public way for 3709 N Wayne Ave Condo Assn | Tunney (44) | Transportation |
| 394 | O2015-7041 | Grant(s) of privilege in public way for Chicago Eye Institute | Arena (45) | Transportation |
| 395 | O2015-7042 | Grant(s) of privilege in public way for Mid City Subaru | Arena (45) | Transportation |
| 396 | O2015-6770 | Grant(s) of privilege in public way for Guesthouse Hotel, The | Cappleman (46) | Transportation |
| 397 | O2015-6771 | Grant(s) of privilege in public way for Kit Kat Lounge and Restaurant | Cappleman (46) | Transportation |
| 398 | O2015-6773 | Grant(s) of privilege in public way for Lakeside Square Limited Partnership | Cappleman (46) | Transportation |
| 399 | O2015-6774 | Grant(s) of privilege in public way for Mattress Firm No. 119100 | Cappleman (46) | Transportation |
| 400 | O2015-6775 | Grant(s) of privilege in public way for Sprintcom, Inc. | Cappleman (46) | Transportation |
| 401 | O2015-6779 | Grant(s) of privilege in public way for Beyond Design, Inc. | Pawar (47) | Transportation |
| 402 | O2015-6780 | Grant(s) of privilege in public way for Borelli's | Pawar (47) | Transportation |
| 403 | O2015-6781 | Grant(s) of privilege in public way for Country Financial | Pawar (47) | Transportation |
| 404 | O2015-6782 | Grant(s) of privilege in public way for Cricket Wireless | Pawar (47) | Transportation |
| 405 | O2015-6783 | Grant(s) of privilege in public way for Kindred Hospital Chicago-North Campus | Pawar (47) | Transportation |
| 406 | O2015-6784 | Grant(s) of privilege in public way for MB Financial Bank N.A. | Pawar (47) | Transportation |

| | File # | Title | Sponsor(s) | Committee Referral |
|---|---|---|---|---|
| 407 | O2015-6834 | Grant(s) of privilege in public way for O'Donovan's | Pawar (47) | Transportation |
| 408 | O2015-6837 | Grant(s) of privilege in public way for Palette Fragrances & Cosmetics, Inc. | Pawar (47) | Transportation |
| 409 | O2015-6842 | Grant(s) of privilege in public way for Symmetry Physical Therapy LLC | Pawar (47) | Transportation |
| 410 | O2015-6845 | Grant(s) of privilege in public way for Wild Goose Bar & Grill | Pawar (47) | Transportation |
| 411 | O2015-6846 | Grant(s) of privilege in public way for Wintrust Bank | Pawar (47) | Transportation |
| 412 | O2015-7047 | Grant(s) of privilege in public way for Miss Saigon, Inc. | Osterman (48) | Transportation |
| 413 | O2015-7049 | Grant(s) of privilege in public way for Raven Theatre Co. | Osterman (48) | Transportation |
| 414 | O2015-7051 | Grant(s) of privilege in public way for Uncommon Ground | Osterman (48) | Transportation |
| 415 | O2015-7052 | Grant(s) of privilege in public way for Cash America Pawn of Chicago No. 2 | Moore (49) | Transportation |
| 416 | O2015-7053 | Grant(s) of privilege in public way for Cricket Wireless Authorized Retailer | Moore (49) | Transportation |
| 417 | O2015-7055 | Grant(s) of privilege in public way for Pearle Vision Center | Silverstein (50) | Transportation |
| 418 | O2015-7063 | Grant(s) of privilege in public way for Unique Furniture | Silverstein (50) | Transportation |
| **Grant(s) of Privilege - Amend** | | | | |
| 419 | O2015-6717 | Amendment of grant(s) of privilege in public way to Edwardo's Pizza | Hopkins (2) | Transportation |
| 420 | O2015-6705 | Amendment of grant(s) of privilege in public way to ABC Cellular, Inc. | Harris (8) | Transportation |
| 421 | O2015-6730 | Amendment of grant(s) of privilege in public way to Southwest Signs, Inc. | Quinn (13) | Transportation |
| 422 | O2015-6732 | Amendment of grant(s) of privilege in public way to 63rd Foods Mart No. 1, Inc. | Moore (17) | Transportation |
| 423 | O2015-6664 | Amendment of grant(s) of privilege in public way to Gyu-Kaku Restaurant | Reilly (42) | Transportation |
| 424 | O2015-6671 | Amendment of grant(s) of privilege in public way to 162 W. Hubbard Building Partnership - fire escapes | Reilly (42) | Transportation |
| 425 | O2015-6697 | Amendment of grant(s) of privilege in public way to 162 W. Hubbard Building Partnership - awning | Reilly (42) | Transportation |
| 426 | O2015-6713 | Amendment of grant(s) of privilege in public way to Cyrano's Bistrot and Wine Bar | Reilly (42) | Transportation |
| 427 | O2015-6722 | Amendment of grant(s) of privilege in public way to Wigglyville, Inc. | Tunney (44) | Transportation |
| 428 | O2015-6701 | Amendment of grant(s) of privilege in public way to Cafe El Tapatio | Pawar (47) | Transportation |

# Legislation Referred to Committees at the Chicago City Council Meeting 9/24/2015
## Section 3c - Aldermanic Introductions Regarding Unclassified Matters

| | File # | Title | Sponsor(s) | Committee Referral | |
|---|---|---|---|---|---|
| **Historical Landmark Fee Waiver(s)** | | | | | |
| 429 | Or2015-524 | Historical landmark fee waiver for property at 5714 N Ridge Ave | Osterman (48) | Zoning | *Redacted Record* |
| **Honorary Street Designation(s)** | | | | | |
| 430 | O2015-6432 | Honorary street designation as "Deontae Montre'al Smith Street" | Foulkes (16) | Transportation | |
| 431 | Or2015-558 | Honorary street designation as "Lillian Drummond Parkway" | Taliaferro (29) | Transportation | |
| 432 | O2015-6448 | Honorary street designation as "Honorary Kenneth L. Hunter Way" | Mitts (37) | Transportation | |
| 433 | O2015-6607 | Honorary street designation as "Tom Allen Way" | Pawar (47) | Transportation | |
| 434 | Or2015-559 | Honorary street designation as "Joel Hall Way" | Osterman (48) | Transportation | |
| **Municipal Code Amendment(s)** | | | | | |
| 435 | O2015-6461 | Amendment of Municipal Code Chapter 2-32 by adding new Section 2-32-627 entitled "Property Tax Relief Program" | Moreno (1)<br>Moore (49)<br>Dowell (3)<br>Solis (25)<br>Pawar (47)<br>Sawyer (6)<br>Cappleman (46)<br>Santiago (31)<br>Scott, Jr. (24) | Finance | |
| 436 | O2015-6464 | Amendment of Municipal Code Chapter 11-4 regarding reusable or recyclable carryout retail bag types and retailer reporting requirements | Moreno (1) | Health & Environment | |
| 437 | SO2015-6473 | Amendment of Municipal Code Section 13-160-310 concerning exterior stairs to front doors of dwelling units | Moreno (1) | Housing | |
| 438 | O2015-6475 | Amendment of Municipal Code Section 4-6-230 concerning booting of motor vehicles on private property within 4th Ward | Burns (4) | Transportation | |
| 439 | O2015-5394 | Amendment of Municipal Code Section 5-12-020 by excluding single-room occupancy buildings from provisions contained in Residential Tenants and Landlord Ordinance | Cardenas (12)<br>Brookins (21)<br>Reboyras (30)<br>Moreno (1)<br>Sawyer (6)<br>Santiago (31)<br>Munoz (22) | Housing | |
| 440 | O2015-6336 | Amendment of Municipal Code Section 9-64-050 by modifying parking restrictions for persons with disabilities | Lopez (15) | Pedestrian and Traffic Safety | |
| 441 | O2015-6441 | Amendment of Municipal Code Section 3-12-050 concerning senior citizen exemptions for persons residing in townhomes, condominiums or cooperative apartment units | Maldonado (26) | Finance | |

# Legislation Referred to Committees at the Chicago City Council Meeting 9/24/2015
## Section 3c - Aldermanic Introductions Regarding Unclassified Matters

| | File # | Title | Sponsor(s) | Committee Referral |
|---|---|---|---|---|
| 442 | O2015-6444 | Amendment of Municipal Code Section 2-8-041 regarding compensation for aldermen | Ramirez-Rosa (35) | Budget |
| 443 | O2015-6453 | Amendment of Municipal Code Chapter 2-32 by adding new Section 2-32-627 concerning property tax rebate program | Ramirez-Rosa (35)<br>Arena (45)<br>Waguespack (32)<br>Munoz (22)<br>Foulkes (16)<br>Sadlowski Garza (10)<br>Sawyer (6)<br>Sposato (38)<br>Moore (17)<br>Maldonado (26)<br>Hairston (5)<br>Taliaferro (29)<br>Villegas (36)<br>Santiago (31) | Finance |
| 444 | O2015-6437 | Amendment of Municipal Code Chapter 2-92 concerning participation of minority- and women-owned businesses in City procurements | Villegas (36)<br>Mitts (37)<br>Brookins (21)<br>Sawyer (6)<br>Santiago (31)<br>Moreno (1)<br>Sposato (38)<br>Cardenas (12)<br>Curtis (18) | Budget |
| 445 | O2015-6451 | Amendment of Municipal Code Chapter 4-8-037 prohibiting mobile food vendors on sidewalks of designated streets | Reilly (42) | License |
| 446 | O2015-6466 | Amendment of Municipal Code Title 5 regarding award of damages for inaccurate calculation of security deposits under Landlord Tenant Ordinance | Reilly (42)<br>Hairston (5)<br>Smith (43)<br>Tunney (44)<br>O'Connor (40)<br>Arena (45)<br>Brookins (21)<br>Burns (4)<br>Napolitano (41)<br>Hopkins (2)<br>Dowell (3)<br>Laurino (39)<br>Cappleman (46) | Housing |
| 447 | O2015-6707 | Amendment of Municipal Code Section 4-8-037 restricting mobile food vendors on portions of sidewalks and public way adjacent to Wrigley Field | Tunney (44) | License |
| 448 | O2015-6603 | Amendment of Municipal Code Section 4-60-025 concerning restrictions on issuance of late hour liquor licenses within 45th Ward | Arena (45) | License |
| **Sidewalk Cafe(s)** | | | | |
| 449 | O2015-6818 | Sidewalk cafe(s) for Sociale and Cafe Press | Burns (4) | Transportation |
| 450 | O2015-6644 | Sidewalk cafe(s) for Rim Seafood, The | O'Connor (40) | Transportation |

| | File # | Title | Sponsor(s) | Committee Referral |
|---|---|---|---|---|
| 451 | O2015-6647 | Sidewalk cafe(s) for Dunkin Donuts | Reilly (42) | Transportation |
| **Sign(s)/Signboard(s)** | | | | |
| 452 | Or2015-523 | Issuance of permits for sign(s)/signboard(s) 3038-3046 W 59th St | Burke (14) | Zoning |
| 453 | Or2015-525 | Issuance of permits for sign(s)/signboard(s) at 5501 S Kedzie Ave | Burke (14) | Zoning |
| 454 | Or2015-520 | Issuance of permits for sign(s)/signboard(s) at 8013 S Cicero Ave - Signs 1 and 2 - 108 sq. ft. | Curtis (18) | Zoning |
| 455 | Or2015-521 | Issuance of permits for sign(s)/signboard(s) at 8013 S Cicero Ave - Sign 3 - 380 sq. ft. | Curtis (18) | Zoning |
| 456 | Or2015-517 | Issuance of permits for sign(s)/signboard(s) at 8127 S Ashland Ave | Brookins (21) | Zoning |
| 457 | Or2015-516 | Issuance of permits for sign(s)/signboard(s) at 3206 W 61st St | Zalewski (23) | Zoning |
| 458 | Or2015-518 | Issuance of permits for sign(s)/signboard(s) at 210 S Kilbourn Ave | Scott, Jr. (24) | Zoning |
| 459 | Or2015-533 | Issuance of permits for sign(s)/signboard(s) at 1500 N Clybourn Ave | Burnett (27) | Zoning |
| 460 | Or2015-534 | Issuance of permits for sign(s)/signboard(s) at 45 N Western Ave | Burnett (27) | Zoning |
| 461 | Or2015-545 | Issuance of permits for sign(s)/signboard(s) at 800 W Scott St | Burnett (27) | Zoning |
| 462 | Or2015-546 | Issuance of permits for sign(s)/signboard(s) at 2934 W Lake St | Burnett (27) | Zoning |
| 463 | Or2015-560 | Issuance of permits for sign(s)/signboard(s) at 1333 N Kingsbury St | Burnett (27) | Zoning |
| 464 | Or2015-515 | Issuance of permits for sign(s)/signboard(s) at 1939 W 13th St | Ervin (28) | Zoning |
| 465 | Or2015-509 | Issuance of permits for sign(s)/signboard(s) at 3363 N Milwaukee Ave | Reboyras (30) | Zoning |
| 466 | Or2015-532 | Issuance of permits for sign(s)/signboard(s) at 500 N Michigan Ave | O'Connor (40) | Zoning |
| 467 | Or2015-522 | Issuance of permits for sign(s)/signboard(s) 116 E Oak St | Reilly (42) | Zoning |
| 468 | Or2015-529 | Issuance of permits for sign(s)/signboard(s) at 231 S LaSalle St -- 254 sq. ft. | Reilly (42) | Zoning |
| 469 | Or2015-530 | Issuance of permits for sign(s)/signboard(s) at 231 S LaSalle St - 127.75 sq. ft. | Reilly (42) | Zoning |
| 470 | Or2015-536 | Issuance of permits for sign(s)/signboard(s) at 320 W Ohio St | Reilly (42) | Zoning |
| 471 | Or2015-553 | Issuance of permits for sign(s)/signboard(s) at 108 N State St, 4th Fl - 128 sq. ft. | Reilly (42) | Zoning |
| 472 | Or2015-554 | Issuance of permits for sign(s)/signboard(s) at 108 N State St, 4th Fl - 225 sq. ft. | Reilly (42) | Zoning |
| 473 | Or2015-555 | Issuance of permits for sign(s)/signboard(s) at 227 W Monroe St | Reilly (42) | Zoning |
| 474 | Or2015-556 | Issuance of permits for sign(s)/signboard(s) at 280 S Columbus Dr | Reilly (42) | Zoning |

# Legislation Referred to Committees at the Chicago City Council Meeting 9/24/2015
## Section 3c - Aldermanic Introductions Regarding Unclassified Matters

| | File # | Title | Sponsor(s) | Committee Referral | |
|---|---|---|---|---|---|
| 475 | Or2015-557 | Issuance of permits for sign(s)/signboard(s) at 17 N State St, Ste. 1800 | Reilly (42) | Zoning | |
| 476 | Or2015-598 | Issuance of permits for sign(s)/signboard(s) at 16 E. Pearson St | Reilly (42) | Zoning | |
| 477 | Or2015-547 | Issuance of permits for sign(s)/signboard(s) at 3476 N Clark St | Tunney (44) | Zoning | |
| 478 | Or2015-549 | Issuance of permits for sign(s)/signboard(s) at 2100 W Irving Park Rd | Pawar (47) | Zoning | |
| 479 | Or2015-550 | Issuance of permits for sign(s)/signboard(s) at 4346 N Western Ave | Pawar (47) | Zoning | |
| 480 | Or2015-551 | Issuance of permits for sign(s)/signboard(s) at 2500 W Bradley Pl - 243 sq. ft. | Pawar (47) | Zoning | |
| 481 | Or2015-552 | Issuance of permits for sign(s)/signboard(s) at 2500 W Bradley Pl - 129 sq. ft. | Pawar (47) | Zoning | |
| **Tribute** | | | | | |
| 482 | R2015-759 | Tribute to late Honorable Louis Stokes | Burke (14) | | |
| **Vacation(s) of Public Alley(s)** | | | | | |
| 483 | O2015-6465 | Vacation of public alley(s) in area bounded by N Racine Ave, W Fulton Market, N Elizabeth St and W Carroll Ave | Burnett (27) | Transportation | *Redacted Record* |
| **Vacation(s) of Public Street(s)** | | | | | |
| 484 | O2015-6589 | Vacation of portion of W 115th St bounded by S Western Ave and S Oakley Ave | O'Shea (19) | Transportation | |

# City of Chicago

O2015-6460

Office of the City Clerk

Document Tracking Sheet

| | |
|---|---|
| **Meeting Date:** | 9/24/2015 |
| **Sponsor(s):** | Solis (25) |
| **Type:** | Ordinance |
| **Title:** | Amendment of Municipal Code Sections 4-60-022 (25.118) and 4-60-023 (25.118) to allow additional alcoholic liquor and package goods licenses on portion(s) of S Carpenter St and W 20th Pl |
| **Committee(s) Assignment:** | Committee on License and Consumer Protection |

September 24, 2015
License

# ORDINANCE

**BE IT ORDAINED BY THE CITY COUNCIL OF THE CITY OF CHICAGO:**

**SECTION 1.** Section 4-60-022 of the Municipal Code of Chicago is hereby amended by deleting the language struck through, as follows:

**4-60-022 Restrictions on additional licenses.**

Subject to the provisions of subsection 4-60-021(c), no additional license shall be issued for the sale of alcoholic liquor, for consumption on the premises within the following areas:

*(Omitted text is unaffected by this ordinance)*

~~(25.118) On Carpenter Street, from 19th Street to Cermak Road; and on 20th Place, between Morgan Street and Carpenter Street.~~

*(Omitted text is unaffected by this ordinance)*

**SECTION 2.** Section 4-60-023 of the Municipal Code of Chicago is hereby amended by deleting the language struck through, as follows:

**4-60-023 Restrictions on additional licenses.**

Subject to the provisions of subsection 4-60-021(c), no additional package goods license shall be issued for any premises located within the following areas:

*(Omitted text is unaffected by this ordinance)*

~~(25.118) On Carpenter Street, from 19th Street to Cermak Road; and on 20th Place, between Morgan Street and Carpenter Street.~~

*(Omitted text is unaffected by this ordinance)*

**SECTION 3.** This ordinance shall be in force and effect upon passage and approval

Daniel Solis
Alderman, 25th Ward

# City of Chicago

O2015-6450

Office of the City Clerk

Document Tracking Sheet

| | |
|---|---|
| **Meeting Date:** | 9/24/2015 |
| **Sponsor(s):** | Mitts (37) |
| **Type:** | Ordinance |
| **Title:** | Amendment of Municipal Code Sections 4-60-022 and 4-60-023 to correct subsection numbering inaccuracies concerning liquor sales and package goods restrictions |
| **Committee(s) Assignment:** | Committee on License and Consumer Protection |

License
9/24/15

# ORDINANCE

**WHEREAS,** Sections 4-60-022 and 4-60-023 of the Municipal Code set forth restrictions on liquor sales for, respectively, consumption on premises and packaged goods; and

**WHEREAS,** For organizational efficiency and for ease of reference, sections 4-60-022 and 4-60-023 set out affected areas using a ward-based numbering system; and

**WHEREAS,** As a result of the 2010 National Decennial Census, ward boundaries in the City of Chicago were re-drawn; and

**WHEREAS,** The ordinance which re-drew the ward boundaries was passed by the City Council on January 19, 2012 and is found in the Journal of the Proceedings of that date at pages 19792 through 19849. This ordinance is numbered by the City Clerk's office as SO2012-582; and

**WHEREAS,** Subsequent to the City Council passing SO2012-582, an ordinance to make corrections to said ordinance was passed by the City Council on September 12, 2012 and is found in the Journal of the Proceedings of that date at pages 33628 through 33683. This ordinance is numbered by the City Clerk's office as O2012-5439; and

**WHEREAS,** As a consequence of re-drawing ward boundaries, numerous liquor sale restrictions in sections 4-60-022 and 4-60-023 are no longer numbered accurately according to the wards in which they are now located; and

**WHEREAS,** It is necessary and appropriate to correct these numbering inaccuracies so that the liquor sale restrictions shown in sections 4-60-022 and 4-60-023 are numbered according to the wards in which they are located; now, therefore,

***BE IT ORDAINED BY THE CITY COUNCIL OF THE CITY OF CHICAGO:***

**SECTION 1.** The intent of this ordinance is solely to correct numbering errors for ease of reference, and not to reduce, increase or otherwise change the restrictions on liquor sales currently in place for consumption on premises and packaged goods.

**SECTION 2.** This ordinance sets forth only those subsections of sections 4-60-022 and 4-60-023 that are being amended, and excludes unaffected subsections for the convenience of the reader. Such excluded subsections are not intended to be amended by this ordinance.

**SECTION 3.** The subsections of sections 4-60-022 and 4-60-023 that are renumbered by this ordinance are intended to be published in proper sequential numerical order.

**SECTION 4.** This is the fourth in a series of ordinances to correct the numbering of liquor moratoria in 4-60-022 and 4-60-023 of the Municipal Code due to the re-drawing of ward boundaries following the 2010 National Decennial Census. The first ordinance in this series of ordinances was introduced at the City Council meeting on January 21, 2015 and is numbered by the City Clerk's office as O2015-93. Ordinance O2015-93 passed at the City Council meeting of March 18, 2015 and is found in the Journal of the Proceedings of that date at pages 103961 through 103966. The second ordinance in this series of ordinances was introduced at

the City Council meeting on March 18, 2015 and is numbered by the City Clerk's office as O2015-1422. Ordinance O2015-1422 passed at the City Council meeting of April 15, 2015 and is found in the Journal of the Proceedings of that date at pages 106535 through 106575. The third ordinance in this series of ordinances was introduced at the City Council meeting on April 15, 2015 and is numbered by the City Clerk's office as O2015-2645. Ordinance O2015-2645 passed at the City Council meeting of May 6, 2015 and is found in the Journal of the Proceedings of that date at pages 108492 through 108499.

**SECTION 5.** Section 4-60-022 of the Municipal Code of Chicago is hereby amended by deleting the language struck through and inserting the underscored language, as follows:

**4-60-022 Restrictions on additional licenses.**
Subject to the provisions of subsection 4-60-021(c), no additional license shall be issued for the sale of alcoholic liquor, for consumption on the premises within the following areas:

*(Omitted text is unaffected by this ordinance)*

(~~1.20~~ 2.173) On Ashland Avenue, from Blackhawk Street to North Avenue.

(~~1.26~~ 2.174) On the east side of Damen Avenue, from Chicago Avenue to Augusta Boulevard.

(~~1.27~~ 2.175) On Damen Avenue, from Augusta Boulevard to Division Street.

(~~1.37~~ 2.176) On Winchester Avenue, from Chicago Avenue to Augusta Boulevard.

(~~1.38~~ 2.177) On Winchester Avenue, from Augusta Boulevard to Division Street.

(~~1.40~~ 2.178) On Wolcott Avenue, from Augusta Boulevard to Division Street.

(~~1.52~~ 2.179) On Walton Street, from Wood Street to Damen Avenue.

(~~27.4~~ 2.180) On Weed Street, from Orleans Street to Mohawk Street.

(~~27.5~~ 2.181) On Weed Street, from Mohawk Street to Clybourn Avenue.

(~~27.12~~ 2.182) On Scott Street, from LaSalle Street to Sedgwick Street.

(~~27.23~~ 2.183) On the west side of LaSalle Street, from Chicago Avenue to Oak Street.

(~~27.418~~ 2.184) On Augusta Boulevard, from Milwaukee Avenue to Ashland Avenue.

(~~32.9~~ 2.185) On Hoyne Avenue, from North Avenue to Concord Place; and on Concord Place, from Leavitt Street to Milwaukee Avenue.

(~~32.24~~ 2.186) On the west side of Damen Avenue, from Chicago Avenue to Augusta Boulevard.

(~~32.30~~ 2.187) On Wisconsin Street, from Clybourn Avenue to Kingsbury Street.

(~~32.32~~ 2.188) On Sheffield Avenue, from North Avenue to Willow Street.

(~~43.18~~ 2.189) On Cortland Street, from Racine Avenue to Southport Avenue.

(~~43.21~~ 2.190) On Willow Street, from Halsted Street to Seminary Avenue.

(~~43.22~~ 2.191) On Clifton Avenue, from Clybourn Avenue to the north branch of the Chicago River.

(~~43.48~~ 2.192) On that portion of Lakewood Avenue, between Kingsbury Street and Webster Avenue.

(~~43.50~~ 2.193) On Wayne Avenue, from Clybourn Avenue to Fullerton Avenue.

(~~43.51~~ 2.194) On the east side of Southport Avenue, from Cortland Street to Dickens Avenue.

(~~43.52~~ 2.195) On the east side of Southport Avenue, from Dickens Avenue to Fullerton Avenue.

(~~43.55~~ 2.196) On the west side of Clybourn Avenue, from North Avenue to Willow Street; and on both sides of Concord Place, from Clybourn Avenue to Sheffield Avenue.

(~~43.57~~ 2.197) On the west side of Clybourn Avenue, from Cortland Street to Southport Avenue.

(~~43.59~~ 2.198) On Marcey Street, from Wisconsin Street to Cortland Street.

(~~43.62~~ 2.199) On the west side of LaSalle Street, from Division Street to Schiller Street.

(~~4.38~~ 5.13) On 47th Drive, from Cornell Drive to Lake Park Avenue, thence on 47th Street, from Lake Park Avenue to Woodlawn Avenue; on Cornell Drive north of 47th Drive; and on the north side only of 55th Street, from Lake Park Avenue to Harper Avenue.

(~~3.16~~ 15.88) On the south side of 45th Street, from Loomis Street to Ashland Avenue; and on Loomis Street and on Justine Street, both from 45th Street to 46th Street.

(~~3.17~~ 15.89) On 46th Street, from Packers Avenue to Ashland Avenue.

(~~3.18~~ 15.90) On McDowell Avenue, from Loomis Street to Ashland Avenue.

(~~3.20~~ 15.91) On the north side of 47th Street, from the line of Loomis Street (extended) to Ashland Avenue; and on Bishop Street, from 46th Street to 47th Street.

(~~3.22~~ 15.92) On Laflin Street, from 45th Street to 47th Street.

(~~3.23~~ 15.93) On Ashland Avenue, from 45th Street to 47th Street.

(~~3.24~~ 15.94) On Marshfield Avenue, from 45th Street to 47th Street.

(~~12.68~~ 15.95) On 42nd Street, from Western Boulevard to Campbell Avenue; and on the south side of 42nd Street, from Campbell Avenue to Rockwell Street; and on Maplewood Avenue and Rockwell Street, both from 42nd Street to 43rd Street.

(~~12.69~~ 15.96) On the south side of 42nd Street, from Rockwell Street to California Avenue; and on Talman Avenue and Washtenaw Avenue, both from 42nd Street to 43rd Street.

(~~12.70~~ 15.97) On the south side of 42nd Street, from California Avenue to Richmond Street; and Francisco Avenue, from 42nd Street to Pope John Paul II Drive.

(~~12.76~~ 15.98) On 43rd Street, from Western Boulevard to Rockwell Street.

(~~12.77~~ 15.99) On the north side of 43rd Street, from Rockwell Street to Fairfield Avenue; and on both sides of 43rd Street, from Fairfield Avenue to California Avenue.

(~~12.78~~ 15.100) On Pope John Paul II Drive, from California Avenue to Mozart Street; and on the north side of Pope John Paul II Drive, from Mozart Street to Whipple Street; and on Richmond Street and on Sacramento Avenue, both from Pope John Paul II Drive to Archer Avenue.

(~~12.81~~ 15.101) On 45th Street, from Ashland Avenue to Wood Street.

(~~12.82~~ 15.102) On 45th Street, from Wood Street to Damen Avenue; and on Winchester Avenue, from 43rd Street to 44th Street.

(~~12.84~~ 15.103) On 46th Street, from Ashland Avenue to Wood Street.

(~~12.90~~ 15.104) On 47th Street, from Wood Street to Wolcott Avenue, and on the north side of Wolcott Avenue to Winchester Avenue; and on both sides of 47th Street, from Winchester Avenue to Damen Avenue.

(~~12.93~~ 15.105) On the south side of 47th Street, from Western Avenue to Rockwell Street; and on Campbell Avenue, from 47th Street to the line of 48th Place (extended).

(~~12.98~~ 15.106) On 48th Street, from Western Avenue to Rockwell Street; and on Campbell Avenue and Rockwell Street, both from 47th Street to 48th Street.

(~~12.100~~ 15.107) On 48th Place, from Leavitt Street to Western Boulevard.

(~~12.102~~ 15.108) On the north side of 49th Street, from Seeley Avenue to Western Avenue; and on the south side of 49th Street, from Hoyne Avenue to Leavitt Street.

(~~12.111~~ 15.109) On Marshfield Avenue, from 42nd Street to 45th Street.

(~~12.116~~ 15.110) On Wood Street, from 43rd Street to 45th Street.

(~~12.118~~ 15.111) On Honore Street, from 43rd Street to 45th Street.

(~~12.124~~ 15.112) On Damen Avenue, from 45th Street to 48th Street.

(~~12.125~~ 15.113) On Seeley Avenue, from 47th Street to 49th Street.

(~~12.126~~ 15.114) On Hoyne Avenue, from 47th Street to the right-of-way of the Grand Trunk Western Railroad.

(~~12.127~~ 15.115) On Leavitt Street, from 47th Street to the right-of-way of the Grand Trunk Western Railroad.

(~~12.128~~ 15.116) On Oakley Avenue, from 47th Street to 49th Street.

(~~12.135~~ 15.117) On Western Boulevard, from 47th Street to 49th Street; and on that portion of 47th Place between Leavitt Street and Western Boulevard; and on 48th Street, from Oakley Avenue to Western Boulevard.

(~~12.144~~ 15.118) On Western Avenue, from 47th Street to 49th Street.

(~~12.171~~ 15.119) On California Avenue, from 42nd Street to 45th Street.

(~~12.172~~ 15.120) On California Avenue, from 45th Street to 47th Street.

(~~12.176~~ 15.121) On Mozart Street, from 42nd Street to 44th Street.

(~~12.177~~ 15.122) On Mozart Street, from 44th Street to 46th Street.

(~~12.217~~ 15.123) On the south side of Pope John Paul II Drive, from Rockwell Street to Fairfield Avenue.

(~~12.218~~ 15.124) On 44th Street, from Western Avenue to Rockwell Street.

(~~12.219~~ 15.125) On 44th Street, from Rockwell Street to Fairfield Avenue.

(~~12.220~~ 15.126) On 45th Street, from Western Boulevard to Rockwell Street.

(~~12.221~~ 15.127) On 45th Street, from Rockwell Street to Fairfield Avenue.

(~~12.222~~ 15.128) On 45th Place, from Western Avenue to Rockwell Street.

(~~12.223~~ 15.129) On 46th Street, from Western Boulevard to Rockwell Street.

(~~12.224~~ 15.130) On 46th Street, from Rockwell Street to Fairfield Avenue.

(~~12.226~~ 15.131) On the north side of 47th Street, from Western Boulevard to Rockwell Street.

(~~12.232~~ 15.132) On Western Avenue, from Pope John Paul II Drive to 45th Street.

(~~12.233~~ 15.133) On Western Avenue, from 45th Street to 47th Street.

(~~12.234~~ 15.134) On Artesian Avenue, from Pope John Paul II Drive to 45th Street.

(~~12.235~~ 15.135) On Campbell Avenue, from Pope John Paul II Drive to 45th Street.

(~~12.236~~ 15.136) On Maplewood Avenue, from Pope John Paul II Drive to 45th Street.

(~~12.237~~ 15.137) On Rockwell Street, from Pope John Paul II Drive to 45th Street.

(~~12.238~~ 15.138) On Rockwell Street, from 45th Street to 47th Street.

(~~12.239~~ 15.139) On Talman Avenue, from Pope John Paul II Drive to 45th Street.

(~~12.240~~ 15.140) On Talman Avenue, from 45th Street to 47th Street.

(~~12.241~~ 15.141) On the east side of Fairfield Avenue, from Pope John Paul II Drive to 45th Street.

(~~12.242~~ 15.142) On the east side of Fairfield Avenue, from 45th Street to 47th Street.

(~~14.21~~ 15.143) On 41st Place, from Sacramento Avenue to Kedzie Avenue.

(~~14.26~~ 15.144) On the south side of Pope John Paul II Drive, from Mozart Street to Whipple Street.

(~~14.27~~ 15.145) On Pope John Paul II Drive, from Whipple Street to Kedzie Avenue.

(~~14.32~~ 15.146) On 44th Street, from Mozart Street to Whipple Street.

(~~14.35~~ 15.147) On 45th Street, from Mozart Street to Albany Avenue.

(~~14.44~~ 15.148) On 46th Street, from Mozart Street to Albany Avenue.

(~~14.61~~ 15.149) On the south side of 49th Street, from the right-of-way of Conrail to Western Avenue; and on that portion of Oakley Avenue; lying between 49th Street and the line of 49th Place (extended).

(~~14.62~~ 15.150) On 50th Street, from Leavitt Street to Western Avenue.

(~~14.65~~ 15.151) On 50th Place, from Leavitt Street to Western Boulevard.

(~~14.73~~ 15.152) On 51st Place, from the right-of-way of the Baltimore & Ohio Railroad to Western Boulevard.

(~~14.137~~ 15.153) On Leavitt Street, from 49th Street to 52nd Street; and on that portion of 49th Place, lying between Leavitt Street and Oakley Avenue.

(~~14.138~~ 15.154) On Oakley Avenue, from the line of 49th Place (extended) to 51st Place.

(~~14.139~~ 15.155) On Western Boulevard, from 49th Street to 52nd Street.

(~~14.142~~ 15.156) On Western Avenue, from 53rd Street to 55th Street.

(~~14.181~~ 15.157) On the west side of Mozart Street, from Pope John Paul II Drive to 45th Street.

(~~14.182~~ 15.158) On the west side of Mozart Street, from 45th Street to 47th Street.

(~~14.193~~ 15.159) On Francisco Avenue, from Pope John Paul II Drive to 45th Street.

(~~14.194~~ 15.160) On Francisco Avenue, from 45th Street to 47th Street.

(~~14.203~~ 15.161) On Richmond Street, from Pope John Paul II Drive to 45th Street.

(~~14.204~~ 15.162) On Richmond Street, from 45th Street to 48th Place.

(~~14.215~~ 15.163) On Sacramento Avenue, from 43rd Street to 45th Street.

(~~14.216~~ 15.164) On Sacramento Avenue, from 45th Street to 47th Street.

(~~14.225~~ 15.165) On Whipple Street, from Archer Avenue to 45th Street.

(~~14.226~~ 15.166) On Whipple Street, from 45th Street to 48th Place.

(~~14.349~~ 15.167) On the south side of Archer Avenue, from Whipple Street to Albany Avenue; and on both sides of Archer Avenue, from Albany Avenue to Spaulding Avenue.

(~~14.352~~ 15.168) On the south side of Archer Avenue, from Richmond Street to Whipple Street; and on the north side of Archer Avenue, from 42nd Street to Albany Avenue; and on the east side of Whipple Street, from Archer Avenue to Pope John Paul II Drive.

(~~16.48~~ 15.169) On Damen Avenue, from 48th Street to 51st Street.

(~~16.54~~ 15.170) On 51st Street, from Western Avenue to the right-of-way of the Baltimore & Ohio Chicago Trunk Railroad.

(~~16.58~~ 15.171) On the south side of 59th Street, from Kedzie Avenue to Homan Avenue.

(~~20.293~~ 15.172) On the north side of 48th Street, from Paulina Street to Wolcott Avenue.

(~~20.295~~ 15.173) On Hermitage Avenue, from 45th Street to 48th Street.

(~~20.296~~ 15.174) On Wood Street, from 45th Street to 48th Street.

(~~20.297~~ 15.175) On Honore Street, from 45th Street to 48th Street.

(~~20.298~~ 15.176) On Wolcott Avenue, from 46th Street to 47th Street; and on the east side of Wolcott Avenue, from 47th Street to 48th Street.

(~~14.101~~ 16.88)On 57th Street, from California Avenue to Sacramento Avenue.

(~~14.108~~ 16.89)On 59th Street, from California Avenue to Sacramento Avenue.

(~~14.112~~ 16.90)On 60th Street, from California Avenue to Sacramento Avenue.

(~~14.115~~ 16.91)On 61st Street, from Sacramento Avenue to Kedzie Avenue.

(~~14.177~~ 16.92)On the west side of California Avenue, from 59th Street to 61st Street.

(~~14.187~~ 16.93)On Mozart Street, from 59th Street to 61st Street.

(~~14.197~~ 16.94)On Francisco Avenue, from 55th Street to 57th Street.

(~~14.198~~ 16.95)On Francisco Avenue, from 57th Street to 59th Street.

(~~14.199~~ 16.96)On Francisco Avenue, from 59th Street to 61st Street.

(~~14.207~~ 16.97)On Richmond Street, from 55th Street to 57th Street.

(~~14.208~~ 16.98)On Richmond Street, from 57th Street to 59th Street.

(~~14.209~~ 16.99)On Richmond Street, from 59th Street to 61st Street.

(~~14.221~~ 16.100) On Sacramento Avenue, from 59th Street to 61st Street.

(~~15.3~~ 16.101) On 63rd Street, from California Avenue to Rockwell Street.

(~~15.4~~ 16.102) On 63rd Street, from Rockwell Street to Western Avenue.

(~~15.5~~ 16.103) On the west side of Western Avenue, from 60th Street to 61st Street; thence on both sides of Western Avenue, from 61st Street to 63rd Street.

(~~15.6~~ 16.104) On Western Avenue, from 63rd Street to 65th Street.

(~~15.7~~ 16.105) On Western Avenue, from 65th Street to Marquette Road; thence on the west side of Western Avenue, from Marquette Road to 68th Street.

(~~15.8~~ 16.106) On Oakley Avenue, from 61st Street to 63rd Street.

(~~15.9~~ 16.107) On 63rd Street, from Western Avenue to the C.S.X. railroad right-of-way.

(~~15.10~~ 16.108) On 63rd Street, from the C.S.X. railroad right-of-way to Damen Avenue.

(~~15.18~~ 16.109) On Ashland Avenue, from 59th Street to 62nd Street, and on 59th Street, from Ashland Avenue to Laflin Street.

(~~15.22~~ 16.110) On the west side of Ashland Avenue, from Garfield Boulevard to 57th Street.

(~~15.36~~ 16.111) On 61st Street, from California Avenue to Sacramento Avenue.

(~~15.37~~ 16.112) On 62nd Street, from California Avenue to Sacramento Avenue.

(~~15.38~~ 16.113) On 62nd Street, from Sacramento Avenue to Kedzie Avenue.

(~~15.60~~ 16.114) On Mozart Street, from 61st Street to 63rd Street.

(~~15.63~~ 16.115) On Francisco Avenue, from 61st Street to 63rd Street.

(~~15.68~~ 16.116) On Sacramento Avenue, from 61st Street to 63rd Street.

(~~15.71~~ 16.117) On Whipple Street, from 61st Street to 63rd Street.

(~~15.74~~ 16.118) On Albany Avenue, from 61st Street to 63rd Street.

(~~15.77~~ 16.119) On Troy Street, from 61st Street to 63rd Street.

(~~17.3~~ 16.120) On south side of West 64th Street from South Loomis Boulevard to South Ashland Avenue.

(~~17.6~~ 16.121) On West 65th Street, from South Loomis Boulevard to South Ashland Avenue.

(~~17.9~~ 16.122) On West 66th Street, from South Loomis Boulevard to South Ashland Avenue.

(~~17.13~~ 16.123) On West Marquette Road, from South Loomis Boulevard to South Ashland Avenue.

(~~17.200~~ 16.124) On South May Street, from West 64th Street to West 66th Street.

(~~17.201~~ 16.125) On South May Street, from West 66th Street to West 68th Street.

(~~17.208~~ 16.126) On South May Street, from West 64th Street to West Marquette Road.

(~~17.233~~ 16.127) On South Bishop Street, from West 64th Street to West 66th Street.

(~~17.239~~ 16.128) On South Laflin Street, from West 64th Street to West 66th Street.

(~~17.240~~ 16.129) On South Laflin Street, from West 66th Street to West 68th Street.

(~~17.246~~ 16.130) On South Justine Street, from West 64th Street to West Marquette Road.

(~~17.247~~ 16.131) On South Justine Street, from West 64th Street to West 69th Street.

(~~17.248~~ 16.132) On South Justine Street, from West 69th Street to West 71st Street.

(~~17.275~~ 16.133) On the south side of Marquette Road, from Oakley Avenue to Hamilton Avenue.

(~~17.278~~ 16.134) On 68th Street, from Bell Avenue to Hamilton Avenue.

(~~17.279~~ 16.135) On the south side of 68th Street, from Hamilton Avenue to Damen Avenue.

(~~17.284~~ 16.136) On 68th Place, from Hamilton Avenue to Damen Avenue.

(~~17.322~~ 16.137) On the west side of Hamilton Avenue, from Marquette Road to 68th Street; and on Hamilton Avenue, from 68th Street to 69th Street.

(~~13.162~~ 18.108) On the south side of 71st Street, from Pulaski Road to the line of Kostner Avenue (extended).

(~~13.163~~ 18.109) On the line of 71st Street (extended), from the line of Kostner Avenue to Cicero Avenue.

(~~13.165~~ 18.110) On the north side of 71st Place (extended), from Pulaski Road to Kostner Avenue (extended).

(~~13.166~~ 18.111) On the north side of 71st Place (extended), from Kostner Avenue (extended) to Cicero Avenue.

(~~13.188~~ 18.112) On 77th Place, from Komensky Avenue to Keeler Avenue.

(~~13.189~~ 18.113) On 77th Place, from Tripp Avenue to Kenton Avenue.

(~~13.190~~ 18.114) On 77th Street, from Kenton Avenue to Cicero Avenue.

(~~13.194~~ 18.115) On 78th Street, from Karlov Avenue to Keeler Avenue; and on 78th Street, from Tripp Avenue to Kostner Avenue.

(~~13.195~~ 18.116) On 78th Street, from Kenton Avenue to Cicero Avenue.

(~~13.200~~ 18.117) On the north side of 79th Street, from Pulaski Road to Keeler Avenue (extended).

(~~13.201~~ 18.118) On the north side of 79th Street, from Keeler Avenue (extended) to Kostner Avenue.

(~~13.202~~ 18.119) On the north side of 79th Street, from Kostner Avenue to Kenton Avenue.

(~~13.203~~ 18.120) On the north side of 79th Street, from Kenton Avenue to Cicero Avenue.

(~~13.367~~ 18.121) On Komensky Avenue, from 77th Place to 79th Street; and on Karlov Avenue, from 77th Place to Komensky Avenue; and on Kedvale Avenue, from 78th Street to 78th Place; and on Keeler Avenue, from 77th Place to 78th Place.

(~~13.368~~ 18.122) On Tripp Avenue, from 77th Place to 78th Street; and on Kostner Avenue, from 77th Street to 79th Street.

(~~13.369~~ 18.123) On Kenneth Avenue and on Kilbourn Avenue, both from 77th Place to 79th Street.

(~~13.370~~ 18.124) On Kenton Avenue, from 77th Street to 79th Street.

(~~13.371~~ 18.125) On Knox Avenue, from 77th Street to 79th Street.

(~~13.372~~ 18.126) On Kilpatrick Avenue, from 77th Street to 79th Street.

(~~13.373~~ 18.127) On Keating Avenue, from 77th Street to 79th Street.

(~~6.80~~ 20.306) On 69th Street, from St. Lawrence Avenue to Cottage Grove Avenue.

(~~16.3~~ 20.307) On 51st Street, from May Street to Loomis Boulevard.

(~~16.7~~ 20.308) On the south side of Garfield Boulevard, from Halsted Street to Morgan Street.

(~~16.8~~ 20.309) On Garfield Boulevard, from Morgan Street to Racine Avenue.

(~~16.9~~ 20.310) On Garfield Boulevard, from Racine Avenue to Loomis Boulevard.

(~~16.17~~ 20.311) On the south side of 59th Street, from Wallace Street to Halsted Street.

(~~16.30~~ 20.312) On the west side of Halsted Street, from Garfield Boulevard to 57th Street.

(~~16.35~~ 20.313) On the west side of Morgan Street, from 52nd Street to Garfield Boulevard.

(~~16.45~~ 20.314) On Ashland Avenue, from 49th Street to 51st Street.

(~~16.56~~ 20.315) On 51st Street, from May Avenue to Morgan Street.

(~~6.45~~ 21.210) On the west side of Lafayette Avenue, from 81st Street to 83rd Street.

(~~18.20~~ 21.211) On the north side of 87th Street, from Ashland Avenue to Wood Street.

(~~18.21~~ 21.212) On the north side of 87th Street, from Wood Street to Damen Avenue.

(~~23.23~~ 22.1) On the south side of 45th Street, from Cicero Avenue to Lavergne Avenue; and on Laporte Avenue, from 45th Street to 46th Street.

(~~23.26~~ 22.2) On 46th Street, from Cicero Avenue to Lavergne Avenue.

(~~23.27~~ 22.3) On the south side of 46th Street, from Lavergne Avenue to Laramie Avenue.

(~~23.34~~ 22.4) On 47th Street, from Cicero Avenue to Lavergne Avenue.

(~~23.40~~ 22.5) On 48th Street, from Cicero Avenue to Lavergne Avenue.

(~~23.44~~ 22.6) On 49th Street, from Cicero Avenue to Lavergne Avenue.

(~~23.45~~ 22.7) On 49th Street, from Lavergne Avenue to Laramie Avenue.

(~~23.50~~ 22.8) On 50th Street, from Lavergne Avenue to Laramie Avenue.

(~~23.271~~ 22.9) On Knox Avenue, from 43rd Street to 45th Street.

(~~23.272~~ 22.10) On Knox Avenue, from 45th Street to 47th Street.

(~~23.276~~ 22.11) On Kilpatrick Avenue, from 43rd Street to 45th Street.

(~~23.277~~ 22.12) On Kilpatrick Avenue, from 45th Street to 47th Street.

(~~23.283~~ 22.13) On Cicero Avenue, from 45th Street to 47th Street.

(~~23.297~~ 22.14) On Lavergne Avenue, from 47th Street to 49th Street.

(~~23.299~~ 22.15) On Lawler Avenue, from 46th Street to 49th Street.

(~~23.301~~ 22.16) On Leclaire Avenue, from 46th Street to 48th Street.

(~~23.304~~ 22.17) On Leamington Avenue, from 46th Street to 48th Street.

*(Omitted text is unaffected by this ordinance)*

**SECTION 6.** Section 4-60-023 of the Municipal Code of Chicago is hereby amended by deleting the language struck through and inserting the underscored language, as follows:

**4-60-023 Restrictions on additional package goods licenses.**
Subject to the provisions of subsection 4-60-021(c), no additional package goods license shall be issued for any premises located within the following areas:

*(Omitted text is unaffected by this ordinance)*

(~~1.20~~ 2.178) On Ashland Avenue, from Blackhawk Street to North Avenue.

(~~1.27~~ 2.179) On Damen Avenue, from Augusta Boulevard to Division Street.

(~~1.35~~ 2.180) On Augusta Boulevard, from Wood Street to Damen Avenue.

(~~1.37~~ 2.181) On Winchester Avenue, from Chicago Avenue to Augusta Boulevard.

(~~1.38~~ 2.182) On Winchester Avenue, from Augusta Boulevard to Division Street.

(~~1.52~~ 2.183) On Walton Street, from Wood Street to Damen Avenue.

(~~27.6~~ 2.184) On the south side of Weed Street, from Clybourn Avenue to Dayton Street; and on the east side of Dayton Street, from Weed Street to Blackhawk Street; and on the north side of Blackhawk Street, from Halsted Street to Dayton Street.

(~~27.12~~ 2.185) On Scott Street, from LaSalle Street to Sedgwick Street.

(~~27.23~~ 2.186) On the west side of LaSalle Street, from Chicago Avenue to Oak Street.

(~~27.25~~ 2.187) On the west side of LaSalle Street, from Division Street to Schiller Street.

(~~27.40~~ 2.188) On Hudson Street, from Evergreen Avenue to North Avenue; and on that portion of Schiller Street, between Hudson Street and Cleveland Avenue.

(~~27.418~~ 2.189) On Augusta Boulevard, from Milwaukee Avenue to Ashland Avenue.

(~~32.9~~ 2.190) On Hoyne Avenue, from North Avenue to Concord Place; and on Concord Place, from Leavitt Street to Milwaukee Avenue.

(~~4.38~~ 5.33) On 47th Drive, from Cornell Drive to Lake Park Avenue, thence on 47th Street, from Lake Park Avenue to Woodlawn Avenue; on Cornell Drive north of 47th Drive; and on the north side only of 55th Street, from Lake Park Avenue to Harper Avenue.

(~~3.18~~ 15.89) On 46th Street, from Packers Avenue to Ashland Avenue.

(~~3.19~~ 15.90) On McDowell Avenue, from Loomis Street to Ashland Avenue.

(~~3.23~~ 15.91) On Laflin Street, from 45th Street to 47th Street.

(~~3.24~~ 15.92) On Ashland Avenue, from 45th Street to 47th Street.

(~~3.25~~ 15.93) On Marshfield Avenue, from 45th Street to 47th Street.

(~~12.68~~ 15.94) On 42nd Street, from Western Boulevard to Campbell Avenue; and on the south side of 42nd Street, from Campbell Avenue to Rockwell Street; and on Maplewood Avenue and Rockwell Street, both from 42nd Street to 43rd Street.

(~~12.69~~ 15.95) On the south side of 42nd Street, from Rockwell Street to California Avenue; and on Talman Avenue and Washtenaw Avenue, both from 42nd Street to 43rd Street.

(~~12.70~~ 15.96) On the south side of 42nd Street, from California Avenue to Richmond Street; and Francisco Avenue, from 42nd Street to Pope John Paul II Drive.

(~~12.74~~ 15.97) On 43rd Street, from Ashland Avenue to Wood Street; and on Paulina Street, from 43rd Street to 44th Street.

(~~12.76~~ 15.98) On 43rd Street, from Western Boulevard to Rockwell Street.

(~~12.77~~ 15.99) On the north side of 43rd Street, from Rockwell Street to Fairfield Avenue; and on both sides of 43rd Street, from Fairfield Avenue to California Avenue.

(~~12.78~~ 15.100)On Pope John Paul II Drive, from California Avenue to Mozart Street; and on the north side of Pope John Paul II Drive, from Mozart Street to Whipple Street; and on Richmond Street and on Sacramento Avenue, both from Pope John Paul II Drive to Archer Avenue.

(~~12.79~~ 15.101) On 44th Street, from Ashland Avenue to Wolcott Avenue.

(~~12.81~~ 15.102) On 45th Street, from Ashland Avenue to Wood Street.

(~~12.82~~ 15.103) On 45th Street, from Wood Street to Damen Avenue; and on Winchester Avenue, from 43rd Street to 44th Street.

(~~12.84~~ 15.104) On 46th Street, from Ashland Avenue to Wood Street.

(~~12.93~~ 15.105) On the south side of 47th Street, from Western Avenue to Rockwell Street; and on Campbell Avenue, from 47th Street to the line of 48th Place (extended).

(~~12.97~~ 15.106) On the north side of 48th Street, from Winchester Avenue to Hoyne Avenue; and on Winchester Avenue, from 46th Street to 48th Street.

(~~12.100~~ 15.107) On 48th Place, from Leavitt Street to Western Boulevard.

(~~12.102~~ 15.108) On the north side of 49th Place, from Seeley Avenue to Western Avenue; and on the south side of 49th Street, from Hoyne Avenue to Leavitt Street.

(~~12.111~~ 15.109) On Marshfield Avenue, from 42nd Street to 45th Street.

(~~12.113~~ 15.110) On Paulina Street, from 45th Street to 47th Street; and on the west side of Paulina Street, from 47th Street to 48th Street.

(~~12.114~~ 15.111) On Hermitage Avenue, from 43rd Street to 45th Street.

(~~12.115~~ 15.112) On Hermitage Avenue, from 45th Street to 48th Street.

(~~12.118~~ 15.113) On Honore Street, from 43rd Street to 45th Street.

(~~12.119~~ 15.114) On Honore Street, from 45th Street to 48th Street.

(~~12.122~~ 15.115) On Wolcott Avenue, from 46th Street to 47th Street; and on the east side of Wolcott Avenue, from 47th Street to 48th Street.

(~~12.125~~ 15.116) On Seeley Avenue, from 47th Street to 49th Street.

(~~12.126~~ 15.117) On Hoyne Avenue, from 47th Street to the right-of-way of the Grand Trunk Western Railroad.

(~~12.128~~ 15.118) On Oakley Avenue, from 47th Street to 49th Street.

(~~12.135~~ 15.119) On Western Boulevard, from 47th Street to 49th Street; and on that portion of 47th Place, between Leavitt Street and Western Boulevard; and on 48th Street, from Oakley Avenue to Western Boulevard.

(~~12.146~~ 15.120) On Artesian Avenue, from 40th Street to 43rd Street.

(~~12.149~~ 15.121) On the east side of Campbell Avenue, from 40th Street to 42nd Street; and on both sides of Campbell Avenue, from 42nd Street to 43rd Street.

(~~12.171~~ 15.122) On California Avenue, from 42nd Street to 45th Street.

(~~12.172~~ 15.123) On California Avenue, from 45th Street to 47th Street.

(~~12.176~~ 15.124) On Mozart Street, from 42nd Street to 44th Street.

(~~12.177~~ 15.125) On Mozart Street, from 44th Street to 46th Street.

(~~12.178~~ 15.126) On Mozart Street, from 46th Street to 48th Place.

(~~12.216~~ 15.127) On the south side of Pope John Paul II Drive, from Western Boulevard to Rockwell Street.

(~~12.217~~ 15.128) On the south side of Pope John Paul II Drive, from Rockwell Street to Fairfield Avenue.

(~~12.218~~ 15.129) On 44th Street, from Western Avenue to Rockwell Street.

(~~12.219~~ 15.130) On 44th Street, from Rockwell Street to Fairfield Avenue.

(~~12.220~~ 15.131) On 45th Street, from Western Boulevard to Rockwell Street.

(~~12.221~~ 15.132) On 45th Street, from Rockwell Street to Fairfield Avenue.

(~~12.222~~ 15.133) On 45th Place, from Western Avenue to Rockwell Street.

(~~12.223~~ 15.134) On 46th Street, from Western Boulevard to Rockwell Street.

(~~12.226~~ 15.135) On the north side of 47th Street, from Western Boulevard to Rockwell Street.

(~~12.232~~ 15.136) On Western Avenue, from Pope John Paul II Drive to 45th Street.

(~~12.233~~ 15.137) On Western Avenue, from 45th Street to 47th Street.

(~~12.234~~ 15.138) On Artesian Avenue, from Pope John Paul II Drive to 45th Street.

(~~12.235~~ 15.139) On Campbell Avenue, from Pope John Paul II Drive to 45th Street.

(~~12.236~~ 15.140) On Maplewood Avenue, from Pope John Paul II Drive to 45th Street.

(~~12.237~~ 15.141) On Rockwell Street, from Pope John Paul II Drive to 45th Street.

(~~12.238~~ 15.142) On Rockwell Street, from 45th Street to 47th Street.

(~~12.239~~ 15.143) On Talman Avenue, from Pope John Paul II Drive to 45th Street.

(~~12.240~~ 15.144) On Talman Avenue, from 45th Street to 47th Street.

(~~12.241~~ 15.145) On the east side of Fairfield Avenue, from Pope John Paul II Drive to 45th Street.

(~~12.242~~ 15.146) On the east side of Fairfield Avenue, from 45th Street to 47th Street.

(~~14.21~~ 15.147) On 41st Place, from Sacramento Avenue to Kedzie Avenue.

(~~14.24~~ 15.148) On the north side of 42nd Street, from Sacramento Avenue to Albany Avenue; and on both sides of 42nd Street, from Albany Avenue to Kedzie Avenue.

(~~14.32~~ 15.149) On 44th Street, from Mozart Street to Whipple Street.

(~~14.35~~ 15.150) On 45th Street, from Mozart Street to Albany Avenue.

(~~14.44~~ 15.151) On 46th Street, from Mozart Street to Albany Avenue.

(~~14.61~~ 15.152) On the south side of 49th Street, from the right-of-way of Conrail to Western Avenue; and on that portion of Oakley Avenue, lying between 49th Street and the line of 49th Place (extended).

(~~14.62~~ 15.153) On 50th Street, from Leavitt Street to Western Avenue.

(~~14.65~~ 15.154) On 50th Place, from Leavitt Street to Western Boulevard.

(~~14.66~~ 15.155) On 51st Street, from Leavitt Street to Western Avenue.

(~~14.137~~ 15.156) On Leavitt Street, from 49th Street to 52nd Street; and on that portion of 49th Place, lying between Leavitt Street and Oakley Avenue.

(~~14.138~~ 15.157) On Oakley Avenue, from the line of 49th Place (extended) to 51st Place.

(~~14.139~~ 15.158) On Western Boulevard, from 49th Street to 52nd Street.

(~~14.142~~ 15.159) On Western Avenue, from 53rd Street to 55th Street.

(~~14.181~~ 15.160) On the west side of Mozart Street, from Pope John Paul II Drive to 45th Street.

(~~14.182~~ 15.161) On the west side of Mozart Street, from 45th Street to 47th Street.

(~~14.193~~ 15.162) On Francisco Avenue, from Pope John Paul II Drive to 45th Street.

(~~14.194~~ 15.163) On Francisco Avenue, from 45th Street to 47th Street.

(~~14.203~~ 15.164) On Richmond Street, from Pope John Paul II Drive to 45th Street.

(~~14.204~~ 15.165) On Richmond Street, from 45th Street to 48th Place.

(~~14.215~~ 15.166) On Sacramento Avenue, from 43rd Street to 45th Street.

(~~14.216~~ 15.167) On Sacramento Avenue, from 45th Street to 47th Street.

(~~14.225~~ 15.168) On Whipple Street, from Archer Avenue to 45th Street.

(~~14.226~~ 15.169) On Whipple Street, from 45th Street to 48th Place.

(~~14.236~~ 15.170) On the west side of Albany Avenue, from 42nd Street to Archer Avenue.

(~~14.352~~ 15.171) On the south side of Archer Avenue, from Richmond Street to Whipple Street; and on the north side of Archer Avenue, from 42nd Street to Albany Avenue; and on the east side of Whipple Street, from Archer Avenue to Pope John Paul II Drive.

(~~14.353~~ 15.172) On the south side of 42nd Street, from Archer Avenue to Albany Avenue; and on the east side of Albany Avenue, from 42nd Street to Archer Avenue.

(~~16.10~~ 15.173) On the north side of Garfield Boulevard, from Damen Avenue to Seeley Avenue; and on both sides of Garfield Boulevard, from Seeley Avenue to Leavitt Street.

(~~16.11~~ 15.174) On Garfield Boulevard, from Leavitt Street to Western Avenue.

(~~16.28~~ 15.175) On Damen Avenue, from 48th Street to 51st Street.

(~~20.294~~ 15.176) On the north side of 48th Street, from Paulina Street to Wolcott Avenue.

(~~20.295~~ 15.177) On Wood Street, from 45th Street to 48th Street.

(~~20.297~~ 15.178) On the south side of 47th Street, from Ashland Avenue to Paulina Street, and from Wolcott Avenue to Winchester Avenue.

(~~14.101~~ 16.79) On 57th Street, from California Avenue to Sacramento Avenue.

(~~14.108~~ 16.80) On 59th Street, from California Avenue to Sacramento Avenue.

(~~14.112~~ 16.81) On 60th Street, from California Avenue to Sacramento Avenue.

(~~14.115~~ 16.82) On 61st Street, from Sacramento Avenue to Kedzie Avenue.

(~~14.177~~ 16.83) On the west side of California Avenue, from 59th Street to 61st Street.

(~~14.187~~ 16.84) On Mozart Street, from 59th Street to 61st Street.

(~~14.197~~ 16.85) On Francisco Avenue, from 55th Street to 57th Street.

(~~14.198~~ 16.86) On Francisco Avenue, from 57th Street to 59th Street.

(~~14.199~~ 16.87) On Francisco Avenue, from 59th Street to 61st Street.

(~~14.207~~ 16.88) On Richmond Street, from 55th Street to 57th Street.

(~~14.208~~ 16.89) On Richmond Street, from 57th Street to 59th Street.

(~~14.209~~ 16.90) On Richmond Street, from 59th Street to 61st Street.

(~~14.221~~ 16.91) On Sacramento Avenue, from 59th Street to 61st Street.

(~~14.230~~ 16.92) On Whipple Street, from 59th Street to 61st Street.

(~~15.4~~ 16.93) On 63rd Street, from Rockwell Street to Western Avenue.

(~~15.5~~ 16.94) On the west side of Western Avenue, from 60th Street to 61st Street; thence on both sides of Western Avenue, from 61st Street to 63rd Street.

(~~15.6~~ 16.95) On Western Avenue, from 63rd Street to 65th Street.

(~~15.7~~ 16.96) On Western Avenue, from 65th Street to Marquette Road; thence on the west side of Western Avenue, from Marquette Road to 68th Street.

(~~15.8~~ 16.97) On Oakley Avenue, from 61st Street to 63rd Street.

(~~15.9~~ 16.98) On 63rd Street, from Western Avenue to the C.S.X. railroad right-of-way.

(~~15.10~~ 16.99) On 63rd Street, from the C.S.X. railroad right-of-way to Damen Avenue.

(~~15.16~~ 16.100) On 59th Street, from Hoyne Avenue to Honore Street, and on Damen Avenue, from 58th Street to 59th Street.

(~~15.21~~ 16.101) On Garfield Boulevard, from Wood Street to Ashland Avenue.

(~~15.22~~ 16.102) On the west side of Ashland Avenue, from Garfield Boulevard to 57th Street.

(~~15.36~~ 16.103) On 61st Street, from California Avenue to Sacramento Avenue.

(~~15.37~~ 16.104) On 62nd Street, from California Avenue to Sacramento Avenue.

(~~15.38~~ 16.105) On 62nd Street, from Sacramento Avenue to Kedzie Avenue.

(~~15.57~~ 16.106) On the west side of California Avenue, from 61st Street to 63rd Street.

(~~15.60~~ 16.107)On Mozart Street, from 61st Street to 63rd Street.

(~~15.63~~ 16.108)On Francisco Avenue, from 61st Street to 63rd Street.

(~~15.66~~ 16.109)On Richmond Street, from 61st Street to 63rd Street.

(~~15.69~~ 16.110)On Sacramento Avenue, from 61st Street to 63rd Street.

(~~15.72~~ 16.111)On Whipple Street, from 61st Street to 63rd Street.

(~~15.75~~ 16.112)On Albany Avenue, from 61st Street to 63rd Street.

(~~15.78~~ 16.113) On Troy Street, from 61st Street to 63rd Street.

(~~17.3~~ 16.114) On the south side of West 64th Street, from South Loomis Boulevard to South Ashland Avenue.

(~~17.6~~ 16.115) On West 65th Street, from South Loomis Boulevard to South Ashland Avenue.

(~~17.9~~ 16.116) On West 66th Street, from South Loomis Boulevard to South Ashland Avenue.

(~~17.13~~ 16.117) On West Marquette Road, from South Loomis Boulevard to South Ashland Avenue.

(~~17.19~~ 16.118) On West 69th Street, from South Loomis Boulevard to South Ashland Avenue.

(~~17.200~~ 16.119) On South May Street, from West 64th Street to West 66th Street.

(~~17.201~~ 16.120) On South May Street, from West 66th Street to West 68th Street.

(~~17.208~~ 16.121) On South May Street, from West 64th Street to West Marquette Road.

(~~17.233~~ 16.122) On South Bishop Street, from West 64th Street to West 66th Street.

(~~17.234~~ 16.123) On South Bishop Street, from West 66th Street to West 68th Street.

(~~17.239~~ 16.124) On South Laflin Street, from West 64th Street to West 66th Street.

(~~17.240~~ 16.125) On South Laflin Street, from West 66th Street to West 68th Street.

(~~17.246~~ 16.126) On South Justine Street, from West 64th Street to West Marquette Road.

(~~17.247~~ 16.127) On South Justine Street, from West 64th Street to West 69th Street.

(~~17.275~~ 16.128) On the south side of Marquette Road, from Oakley Avenue to Hamilton Avenue.

(~~17.278~~ 16.129) On 68th Street, from Bell Avenue to Hamilton Avenue.

(~~17.279~~ 16.130) On the south side of 68th Street, from Hamilton Avenue to Damen Avenue.

(~~17.284~~ 16.131) On 68th Place, from Hamilton Avenue to Damen Avenue.

(~~17.322~~ 16.132) On the west side of Hamilton Avenue, from Marquette Road to 68th Street; and on Hamilton Avenue, from 68th Street to 69th Street.

(~~13.162~~ 18.16) On the south side of 71st Street, from Pulaski Road to the line of Kostner Avenue (extended).

(~~13.163~~ 18.17) On the line of 71st Street (extended), from the line of Kostner Avenue to Cicero Avenue.

(~~13.188~~ 18.18) On 77th Place, from Komensky Avenue to Keeler Avenue.

(~~13.189~~ 18.19) On 77th Place, from Tripp Avenue to Kenton Avenue.

(~~13.194~~ 18.20) On 78th Street, from Karlov Avenue to Keeler Avenue; and on 78th Street, from Tripp Avenue to Kostner Avenue.

(~~13.195~~ 18.21) On 78th Street, from Kenton Avenue to Cicero Avenue.

(~~13.200~~ 18.22) On the north side of 79th Street, from Pulaski Road to Keeler Avenue (extended).

(~~13.201~~ 18.23) On the north side of 79th Street, from Keeler Avenue (extended) to Kostner Avenue.

(~~13.202~~ 18.24) On the north side of 79th Street, from Kostner Avenue to Kenton Avenue.

(~~13.203~~ 18.25) On the north side of 79th Street, from Kenton Avenue to Cicero Avenue.

(~~13.283~~ 18.26) On Pulaski Road, from 77th Street to 79th Street.

(~~13.367~~ 18.27) On Komensky Avenue, from 77th Place to 79th Street; and on Karlov Avenue, from 77th Place to Komensky Avenue; and on Kedvale Avenue, from 78th Street to 78th Place; and on Keeler Avenue, from 77th Place to 78th Place.

(~~13.368~~ 18.28) On Tripp Avenue, from 77th Place to 78th Street, and on Kostner Avenue, from 77th Street to 79th Street.

(~~13.369~~ 18.29) On Kenneth Avenue and on Kilbourn Avenue, both from 77th Place to 79th Street.

(~~13.370~~ 18.30) On Kenton Avenue, from 77th Street to 79th Street.

(~~13.371~~ 18.31) On Knox Avenue, from 77th Street to 79th Street.

(~~13.372~~ 18.32) On Kilpatrick Avenue, from 77th Street to 79th Street.

(~~13.373~~ 18.83) On Keating Avenue, from 77th Street to 79th Street.

(~~3.20~~ 20.303) On the north side of 47th Street, from Racine Avenue to the line of Loomis Street (extended); and on Racine Avenue, from 47th Street to the right-of- way of the Chicago Junction Railroad.

(~~3.22~~ 20.304) On Packers Avenue, from 45th Street to 47th Street.

(~~6.90~~ 20.305) On 69th Street, from St. Lawrence Avenue to Cottage Grove Avenue.

(~~6.94~~ 20.306) On Langley Avenue, from Marquette Road to 69th Street.

(~~6.95~~ 20.307) On Champlain Avenue, from Marquette Road to 69th Street.

(~~16.4~~ 20.308) On the south side of Garfield Boulevard, from Halsted Street to Morgan Street.

(~~16.5~~ 20.309) On Garfield Boulevard, from Morgan Street to Racine Avenue.

(~~16.6~~ 20.310) On Garfield Boulevard, from Racine Avenue to Loomis Boulevard.

(~~16.23~~ 20.311) On the west side of Morgan Street, from 52nd Street to Garfield Boulevard.

(~~16.41~~ 20.312) On 51st Street, from Loomis Boulevard to Racine Avenue.

(~~6.45~~ 21.53) On the west side of Lafayette Avenue, from 81st Street to 83rd Street.

(~~18.1~~ 21.54) On the north side of West 87th Street, from Wood Street to Damen Avenue.

(~~14.358~~ 22.181) On Knox Avenue, on Kilpatrick Avenue and on Keating Avenue, all from 42nd Street to 43rd Street.

(~~23.21~~ 22.182) On 44th Street, from the right-of-way of the Belt Railway of Chicago to Cicero Avenue.

(~~23.22~~ 22.183) On 45th Street, from the right-of-way of the Belt Railway of Chicago to Cicero Avenue.

(~~23.25~~ 22.184) On 46th Street, from the right-of-way of the Belt Railway of Chicago to Cicero Avenue.

(~~23.26~~ 22.185) On 46th Street, from Cicero Avenue to Lavergne Avenue.

(~~23.27~~ 22.186) On the south side of 46th Street, from Lavergne Avenue to Laramie Avenue.

(~~23.34~~ 22.187) On 47th Street, from Cicero Avenue to Lavergne Avenue.

(~~23.35~~ 22.188) On 47th Street, from Lavergne Avenue to Laramie Avenue.

(~~23.40~~ 22.189) On 48th Street, from Cicero Avenue to Lavergne Avenue.

(~~23.44~~ 22.190) On 49th Street, from Cicero Avenue to Lavergne Avenue.

(~~23.45~~ 22.191) On 49th Street, from Lavergne Avenue to Laramie Avenue.

(~~23.50~~ 22.192) On 50th Street, from Lavergne Avenue to Laramie Avenue.

(~~23.283~~ 22.193) On Cicero Avenue, from 45th Street to 47th Street.

(~~23.290~~ 22.194) On La Crosse Avenue, from 49th Street to Archer Avenue.

(~~23.293~~ 22.195) On Lamon Avenue, from 49th Street to Archer Avenue.

(~~23.295~~ 22.196) On Laporte Avenue, from 49th Street to Archer Avenue.

(~~23.297~~ 22.197) On Lavergne Avenue, from 47th Street to 49th Street.

(~~23.299~~ 22.198) On Lawler Avenue, from 46th Street to 49th Street.

(~~23.473~~ 22.199) On 43rd Street, from Cicero Avenue to Laporte Avenue.

(~~23.474~~ 22.200) On 44th Street, from Cicero Avenue to Lavergne Avenue.

(~~23.477~~ 22.201) On 45th Street, from Lavergne Avenue to Laramie Avenue.

(~~23.478~~ 22.202) On the north side of 46th Street, from Lavergne Avenue to Laramie Avenue.

*(Omitted text is unaffected by this ordinance)*

**SECTION 7.** Section 4-60-023 of the Municipal Code of Chicago is hereby amended by deleting the language struck through, as follows:

**4-60-023 Restrictions on additional licenses.**

Subject to the provisions of subsection 4-60-021(c), no additional package goods license shall be issued for any premises located within the following areas:

*(Omitted text is unaffected by this ordinance)*

~~(19.2) On 95th Street, from Oakley Avenue to Leavitt Street.~~

*(Omitted text is unaffected by this ordinance)*

**SECTION 8.** This ordinance shall be in full force and effect from and after its passage and publication.

Emma Mitts
Alderman, 37th Ward

# City of Chicago

O2015-6442

Office of the City Clerk

Document Tracking Sheet

| | |
|---|---|
| **Meeting Date:** | 9/24/2015 |
| **Sponsor(s):** | Moreno (1) |
| **Type:** | Ordinance |
| **Title:** | Amendment of Municipal Code Section 4-60-022 (1.35) to allow additional alcoholic liquor licenses on portion(s) of W Augusta Blvd |
| **Committee(s) Assignment:** | Committee on License and Consumer Protection |

September 24, 2015
Comm. on License

# ORDINANCE

**BE IT ORDAINED BY THE CITY COUNCIL OF THE CITY OF CHICAGO:**

**SECTION 1.** Section 4-60-022 of the Municipal Code of Chicago is hereby amended by deleting the language struck through, as follows:

**4-60-022 Restrictions on additional licenses.**

Subject to the provisions of subsection 4-60-021(c), no additional license shall be issued for the sale of alcoholic liquor, for consumption on the premises within the following areas:

*(Omitted text is unaffected by this ordinance)*

~~(1.35) On Augusta Boulevard, from Wood Street to Damen Avenue.~~

*(Omitted text is unaffected by this ordinance)*

**SECTION 2.** This ordinance shall be in force and effect upon passage and approval.

Proco Joe Moreno
Alderman, 1st Ward

# City of Chicago

O2015-6446

## Office of the City Clerk

## Document Tracking Sheet

| | |
|---|---|
| **Meeting Date:** | 9/24/2015 |
| **Sponsor(s):** | Sposato (38) |
| **Type:** | Ordinance |
| **Title:** | Amendment of Municipal Code Section 4-60-022 (38.56) to allow additional alcoholic liquor licenses on portion(s) of N Central Ave |
| **Committee(s) Assignment:** | Committee on License and Consumer Protection |

September 24, 2015
License Committee

# ORDINANCE

**BE IT ORDAINED BY THE CITY COUNCIL OF THE CITY OF CHICAGO:**

**SECTION 1.** Section 4-60-022 of the Municipal Code of Chicago is hereby amended by deleting the language struck through, as follows:

**4-60-022 Restrictions on additional licenses.**

Subject to the provisions of subsection 4-60-021(c), no additional license shall be issued for the sale of alcoholic liquor, for consumption on the premises within the following areas:

*(Omitted text is unaffected by this ordinance)*

~~**(38.56)** On Central Avenue, from Addison Street to Grace Street.~~

*(Omitted text is unaffected by this ordinance)*

**SECTION 2.** This ordinance shall be in force and effect upon passage and approval.

Nicholas Sposato
Alderman, 38th Ward

# City of Chicago

O2015-6449

Office of the City Clerk

Document Tracking Sheet

| | |
|---|---|
| **Meeting Date:** | 9/24/2015 |
| **Sponsor(s):** | Laurino (39) |
| **Type:** | Ordinance |
| **Title:** | Amendment of Municipal Code Section 4-60-022 (39.84) to allow additional alcoholic liquor licenses on portion(s) of N Elston Ave |
| **Committee(s) Assignment:** | Committee on License and Consumer Protection |

# ORDINANCE

**BE IT ORDAINED BY THE CITY COUNCIL OF THE CITY OF CHICAGO:**

**SECTION 1.** Section 4-60-022 of the Municipal Code of Chicago is hereby amended by deleting the language struck through, as follows:

**4-60-022 Restrictions on additional licenses.**

Subject to the provisions of subsection 4-60-021(c), no additional license shall be issued for the sale of alcoholic liquor, for consumption on the premises within the following areas:

*(Omitted text is unaffected by this ordinance)*

~~**(39.84)**~~ ~~On North Elston Avenue, from West Berteau Avenue to West Montrose Avenue.~~

*(Omitted text is unaffected by this ordinance)*

**SECTION 2.** This ordinance shall be in force and effect upon passage and approval.

Margaret Laurino
Alderman, 39th Ward

# City of Chicago

O2015-6458

Office of the City Clerk

Document Tracking Sheet

| | |
|---|---|
| **Meeting Date:** | 9/24/2015 |
| **Sponsor(s):** | Harris (8) |
| **Type:** | Ordinance |
| **Title:** | Amendment of Municipal Code Section 4-60-023 (8.11) to allow additional package goods licenses on portion(s) of E 79th St |
| **Committee(s) Assignment:** | Committee on License and Consumer Protection |

Committee on License
September 24, 2015

# ORDINANCE

**BE IT ORDAINED BY THE CITY COUNCIL OF THE CITY OF CHICAGO:**

**SECTION 1.** Section 4-60-023 of the Municipal Code of Chicago is hereby amended by deleting the language struck through, as follows:

**4-60-023 Restrictions on additional licenses.**

Subject to the provisions of subsection 4-60-021(c), no additional package goods license shall be issued for any premises located within the following areas:

*(Omitted text is unaffected by this ordinance)*

~~(8.11) On the south side of 79th Street, from Ellis Avenue to Cottage Grove Avenue.~~

*(Omitted text is unaffected by this ordinance)*

**SECTION 2.** This ordinance shall be in force and effect upon passage and publication.

Michelle Harris
Alderman, 8th Ward

# City of Chicago

O2015-6462

Office of the City Clerk

Document Tracking Sheet

| | |
|---|---|
| **Meeting Date:** | 9/24/2015 |
| **Sponsor(s):** | Beale (9) |
| **Type:** | Ordinance |
| **Title:** | Amendment of Section 4-60-023 (9.8) of Municipal Code to allow additional package goods licenses on portion(s) of W 103rd St |
| **Committee(s) Assignment:** | Committee on License and Consumer Protection |

September 24, 2015
License

# ORDINANCE

**BE IT ORDAINED BY THE CITY COUNCIL OF THE CITY OF CHICAGO:**

**SECTION 1.** Section 4-60-023 of the Municipal Code of Chicago is hereby amended by deleting the language struck through, as follows:

**4-60-023 Restrictions on additional licenses.**

Subject to the provisions of subsection 4-60-021(c), no additional package goods license shall be issued for any premises located within the following areas:

*(Omitted text is unaffected by this ordinance)*

~~**(9.8)** On 103rd Street, from Calumet Avenue to Vernon Avenue.~~

*(Omitted text is unaffected by this ordinance)*

**SECTION 2.** This ordinance shall be in force and effect upon passage and publication.

Anthony Beale
Alderman, 9th Ward

# City of Chicago

O2015-6443

Office of the City Clerk

Document Tracking Sheet

| | |
|---|---|
| **Meeting Date:** | 9/24/2015 |
| **Sponsor(s):** | Santiago (31) |
| **Type:** | Ordinance |
| **Title:** | Amendment of Municipal Code Section 4-60-023 (31.31) to allow additional package goods licenses on portion(s) of N Pulaski Rd |
| **Committee(s) Assignment:** | Committee on License and Consumer Protection |

Committee on License
September 24, 2015

# ORDINANCE

**BE IT ORDAINED BY THE CITY COUNCIL OF THE CITY OF CHICAGO:**

**SECTION 1.** Section 4-60-023 of the Municipal Code of Chicago is hereby amended by deleting the language struck through, as follows:

**4-60-023 Restrictions on additional licenses.**

Subject to the provisions of subsection 4-60-021(c), no additional package goods license shall be issued for any premises located within the following areas:

*(Omitted text is unaffected by this ordinance)*

~~(31.31) On the west side of North Pulaski Road, from West Diversey Avenue to West Wellington Avenue.~~

*(Omitted text is unaffected by this ordinance)*

**SECTION 2.** This ordinance shall be in force and effect upon passage and publication.

Milly Santiago
Alderman, 31st Ward

# City of Chicago

O2015-6445

## Office of the City Clerk

## Document Tracking Sheet

| | |
|---|---|
| **Meeting Date:** | 9/24/2015 |
| **Sponsor(s):** | Santiago (31) |
| **Type:** | Ordinance |
| **Title:** | Amendment of Municipal Code Section 4-60-023 (31.51) to allow additional package goods licenses on portion(s) of N Central Ave |
| **Committee(s) Assignment:** | Committee on License and Consumer Protection |

Committee on License
September 24, 2015

# ORDINANCE

**BE IT ORDAINED BY THE CITY COUNCIL OF THE CITY OF CHICAGO:**

**SECTION 1.** Section 4-60-023 of the Municipal Code of Chicago is hereby amended by deleting the language struck through, as follows:

**4-60-023 Restrictions on additional licenses.**

Subject to the provisions of subsection 4-60-021(c), no additional package goods license shall be issued for any premises located within the following areas:

*(Omitted text is unaffected by this ordinance)*

~~(31.51) On North Central Avenue, from West Diversey Avenue to West Wellington Avenue.~~

*(Omitted text is unaffected by this ordinance)*

**SECTION 2.** This ordinance shall be in force and effect upon passage and publication.

Milly Santiago
Alderman, 31st Ward

# City of Chicago

O2015-6447

## Office of the City Clerk

## Document Tracking Sheet

| | |
|---|---|
| **Meeting Date:** | 9/24/2015 |
| **Sponsor(s):** | Laurino (39) |
| **Type:** | Ordinance |
| **Title:** | Amendment of Municipal Code Section 4-60-023 (39.38) to allow additional package goods licenses on portion(s) of W Lawrence Ave |
| **Committee(s) Assignment:** | Committee on License and Consumer Protection |

September 24, 2015
License Committee

**ORDINANCE**

**BE IT ORDAINED BY THE CITY COUNCIL OF THE CITY OF CHICAGO:**

**SECTION 1.** Section 4-60-023 of the Municipal Code of Chicago is hereby amended by deleting the language struck through, as follows:

**4-60-023 Restrictions on additional package goods licenses.**

Subject to the provisions of subsection 4-60-021(c), no additional package goods license shall be issued for any premises located within the following areas:

(Omitted text is unaffected by this ordinance)

~~**(39.38)** On West Lawrence Avenue, from North Pulaski Road to North Keeler.~~

(Omitted text is unaffected by this ordinance)

**SECTION 2.** This ordinance shall be in force and effect upon passage and approval.

Margaret Laurino
Alderman, 39th Ward

# City of Chicago

O2015-6456

## Office of the City Clerk

## Document Tracking Sheet

| | |
|---|---|
| **Meeting Date:** | 9/24/2015 |
| **Sponsor(s):** | Arena (45) |
| **Type:** | Ordinance |
| **Title:** | Amendment of Municipal Code Section 4-60-023 (45.82) to allow additional package goods licenses on portion(s) of W Irving Park Rd |
| **Committee(s) Assignment:** | Committee on License and Consumer Protection |

**AMENDMENT OF TITLE 4, CHAPTER 60, SECTION 023 OF MUNICIPAL CODE OF CHICAGO BY DELETION OF SUBSECTION 45.7 TO REMOVE RESTRICTION ON ISSUANCE OF ADDITIONAL PACKAGE GOODS LICENCES ON PORTIONS OF NORTH MILWAUKEE AVENUE**

BE IT ORDAINED BY THE CITY COUNCIL OF THE CITY OF CHICAGO:

**SECTION 1**. Section 4-60-023 of the Municipal Code of Chicago is hereby amended by deleting the language struck through as follows:

**4-60-023 Restrictions on additional licenses.**

Subject to the provisions of subsection 4-60-021 (c), no additional package goods license shall be Issued for any premises located within the following areas:

(Omitted text is unaffected by this ordinance)

~~(45.82) On West Irving Park Road, from North Lavergne Avenue to North Cicero Avenue.~~

(Omitted text is unaffected by this ordinance)

**SECTION 2**. This ordinance shall be in force and effect upon passage and approval.

Ald. John Arena
45th Ward

# City of Chicago

O2015-6457

Office of the City Clerk

Document Tracking Sheet

| | |
|---|---|
| **Meeting Date:** | 9/24/2015 |
| **Sponsor(s):** | Arena (45) |
| **Type:** | Ordinance |
| **Title:** | Amendment of Municipal Code Section 4-60-023 (45.3) to allow additional package goods licenses on portion(s) of N Milwaukee Ave |
| **Committee(s) Assignment:** | Committee on License and Consumer Protection |

**AMENDMENT OF TITLE 4, CHAPTER 60, SECTION 023 OF MUNICIPAL CODE OF CHICAGO BY DELETION OF SUBSECTION 45.7 TO REMOVE RESTRICTION ON ISSUANCE OF ADDITIONAL PACKAGE GOODS LICENCES ON PORTIONS OF NORTH MILWAUKEE AVENUE**

BE IT ORDAINED BY THE CITY COUNCIL OF THE CITY OF CHICAGO:

**SECTION 1**. Section 4-60-023 of the Municipal Code of Chicago is hereby amended by deleting the language struck through as follows:

**4-60-023 Restrictions on additional licenses.**

Subject to the provisions of subsection 4-60-021 (c), no additional package goods license shall be Issued for any premises located within the following areas:

(Omitted text is unaffected by this ordinance)

~~(45.3) On North Milwaukee Avenue, from West Irving Park Road to West Berteau Avenue.~~

(Omitted text is unaffected by this ordinance)

**SECTION 2**. This ordinance shall be in force and effect upon passage and approval.

Ald. John Arena
45th Ward

# City of Chicago

O2015-6469

## Office of the City Clerk

## Document Tracking Sheet

| | |
|---|---|
| **Meeting Date:** | 9/24/2015 |
| **Sponsor(s):** | Arena (45) |
| **Type:** | Ordinance |
| **Title:** | Amendment of Municipal Code Section 4-60-023 (45.8) to allow additional package goods licenses on portion(s) of N Milwaukee Ave |
| **Committee(s) Assignment:** | Committee on License and Consumer Protection |

**AMENDMENT OF TITLE 4, CHAPTER 60, SECTION 023 OF MUNICIPAL CODE OF CHICAGO BY DELETION OF SUBSECTION 45.7 TO REMOVE RESTRICTION ON ISSUANCE OF ADDITIONAL PACKAGE GOODS LICENCES ON PORTIONS OF NORTH MILWAUKEE AVENUE**

BE IT ORDAINED BY THE CITY COUNCIL OF THE CITY OF CHICAGO:

**SECTION 1**. Section 4-60-023 of the Municipal Code of Chicago is hereby amended by deleting the language struck through as follows:

**4-60-023 Restrictions on additional licenses.**

Subject to the provisions of subsection 4-60-021 (c), no additional package goods license shall be Issued for any premises located within the following areas:

(Omitted text is unaffected by this ordinance)

~~(45.8) On North Milwaukee Avenue, from West Foster Avenue to West Catalpa Avenue.~~

(Omitted text is unaffected by this ordinance)

**SECTION 2**. This ordinance shall be in force and effect upon passage and approval.

Ald. John Arena
45th Ward

# City of Chicago

O2015-6470

## Office of the City Clerk

## Document Tracking Sheet

| | |
|---|---|
| **Meeting Date:** | 9/24/2015 |
| **Sponsor(s):** | Arena (45) |
| **Type:** | Ordinance |
| **Title:** | Amendment of Municipal Code Section 4-60-023 (45.7) to allow additional package goods licenses on portion(s) of N Milwaukee Ave |
| **Committee(s) Assignment:** | Committee on License and Consumer Protection |

**AMENDMENT OF TITLE 4, CHAPTER 60, SECTION 023 OF MUNICIPAL CODE OF CHICAGO BY DELETION OF SUBSECTION 45.7 TO REMOVE RESTRICTION ON ISSUANCE OF ADDITIONAL PACKAGE GOODS LICENCES ON PORTIONS OF NORTH MILWAUKEE AVENUE**

BE IT ORDAINED BY THE CITY COUNCIL OF THE CITY OF CHICAGO:

**SECTION 1**. Section 4-60-023 of the Municipal Code of Chicago is hereby amended by deleting the language struck through as follows:

**4-60-023 Restrictions on additional licenses.**

Subject to the provisions of subsection 4-60-021 (c), no additional package goods license shall be Issued for any premises located within the following areas:

(Omitted text is unaffected by this ordinance)

~~(45.7) On North Milwaukee Avenue, from West Lawrence Avenue to West Gale Street.~~

(Omitted text is unaffected by this ordinance)

**SECTION 2**. This ordinance shall be in force and effect upon passage and approval.

Ald. John Arena
45th Ward

# City of Chicago

O2015-6471

## Office of the City Clerk

## Document Tracking Sheet

| | |
|---|---|
| **Meeting Date:** | 9/24/2015 |
| **Sponsor(s):** | Arena (45) |
| **Type:** | Ordinance |
| **Title:** | Amendment of Municipal Code Section 4-60-023 (45.61) to allow additional package goods licenses on portion(s) of W Lawrence Ave |
| **Committee(s) Assignment:** | Committee on License and Consumer Protection |

**AMENDMENT OF TITLE 4, CHAPTER 60, SECTION 023 OF MUNICIPAL CODE OF CHICAGO BY DELETION OF SUBSECTION 45.7 TO REMOVE RESTRICTION ON ISSUANCE OF ADDITIONAL PACKAGE GOODS LICENCES ON PORTIONS OF NORTH MILWAUKEE AVENUE**

BE IT ORDAINED BY THE CITY COUNCIL OF THE CITY OF CHICAGO:

**SECTION 1**. Section 4-60-023 of the Municipal Code of Chicago is hereby amended by deleting the language struck through as follows:

**4-60-023 Restrictions on additional licenses.**

Subject to the provisions of subsection 4-60-021 (c), no additional package goods license shall be Issued for any premises located within the following areas:

(Omitted text is unaffected by this ordinance)

~~(45.61) On West Lawrence Avenue, from North Austin Avenue to North Menard Avenue~~

(Omitted text is unaffected by this ordinance)

**SECTION 2**. This ordinance shall be in force and effect upon passage and approval.

Ald. John Arena
45th Ward

# City of Chicago

O2015-6550

## Office of the City Clerk


## Document Tracking Sheet

| | |
|---|---|
| **Meeting Date:** | 9/24/2015 |
| **Sponsor(s):** | Dowell (3) |
| **Type:** | Ordinance |
| **Title:** | Exemption from physical barrier requirement for commercial driveway alley access for Boulder Real Estate Group LLC |
| **Committee(s) Assignment:** | Committee on Transportation and Public Way |

**BE IT ORDAINED BY THE CITY COUNCIL OF THE CITY OF CHICAGO:**

**SECTION 1:** **Section 10-20-430 of the Municipal Code of Chicago, the Commissioner of Transportation is hereby authorized and directed to exempt Boulder Real Estate Group, LLC of 333 West North Avenue #415, Chicago, IL 60610 from requiring barriers as a prerequisite to prohibit alley ingress and egress to parking facilities for premise address: 4941-4945 South Calumet Avenue.**

**SECTION 2:** **This ordinance shall take effect and be in force from and after its passage and publication.**

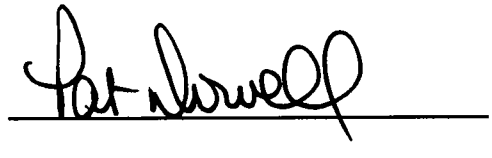

**Pat Dowell**

**Alderman, 3rd Ward**

# City of Chicago

O2015-6535

Office of the City Clerk

Document Tracking Sheet

| | |
|---|---|
| **Meeting Date:** | 9/24/2015 |
| **Sponsor(s):** | Burns (4) |
| **Type:** | Ordinance |
| **Title:** | Exemption from physical barrier requirement for commercial driveway alley access for Fabian Contractors, Inc. on behalf of Aardvark Ventures III LLC |
| **Committee(s) Assignment:** | Committee on Transportation and Public Way |

# ORDINANCE

**BE IT ORDAINED BY THE CITY COUNCIL OF THE CITY OF CHICAGO:**

**SECTION 1.** Section 10-20-430 of the Municipal Code of Chicago, Commissioner of Transportation is hereby authorized and directed to exempt Fabian Contractors, Inc. on behalf of Aardvark Ventures III LLC for 3967-3969 South Drexel Blvd. from the provisions requiring barriers as a prerequisite to prohibit alley ingress and egress to parking facilities for Premise Address at 3967 South Drexel Blvd.

**SECTION 2.** This ordinance shall take effect and be in force from and after its passage and publication.

William D. Burns
Alderman, 4th Ward

# City of Chicago

O2015-6536

## Office of the City Clerk

## Document Tracking Sheet

| | |
|---|---|
| **Meeting Date:** | 9/24/2015 |
| **Sponsor(s):** | Burns (4) |
| **Type:** | Ordinance |
| **Title:** | Exemption from physical barrier requirement for commercial driveway alley access for Orlando Lopez Construction, Inc. and 4336 Drexel LLC |
| **Committee(s) Assignment:** | Committee on Transportation and Public Way |

# ORDINANCE

**BE IT ORDAINED BY THE CITY COUNCIL OF THE CITY OF CHICAGO:**

**SECTION 1.** Section 10-20-430 of the Municipal Code of Chicago, Commissioner of Transportation is hereby authorized and directed to exempt Orlando Lopez Construction, Inc. and 4336 Drexel LLC., a Series of Redel Rentals, LLC on behalf of Owners, Otis and Sharon Pope from the provisions requiring barriers as a prerequisite to prohibit alley ingress and egress to parking facilities for Premise Address at 4332 South Drexel Blvd. They currently own the lot located at 4330 South Drexel Blvd and will be combining the lot at 4330 South Drexel Blvd. with the 4332 South Drexel Blvd. lot for the total parking lot size to be 75 ft. by 250 ft.

**SECTION 2.** This ordinance shall take effect and be in force from and after its passage and publication.

William D. Burns
Alderman, 4th Ward

# City of Chicago

O2015-6523

## Office of the City Clerk

## Document Tracking Sheet

| | |
|---|---|
| **Meeting Date:** | 9/24/2015 |
| **Sponsor(s):** | Burke (14) |
| **Type:** | Ordinance |
| **Title:** | Exemption from physical barrier requirement for commercial driveway alley access for Pace Property Group LLC |
| **Committee(s) Assignment:** | Committee on Transportation and Public Way |

BE IT ORDAINED BY THE CITY COUNCIL OF THE CITY OF CHICAGO:

SECTION 1. SECTION 10-20-430 of the Municipal Code of Chicago, the Commissioner of Transportation is hereby authorized and directed to exempt Pace Property Group, LLC" of 4901-13 South Cicero Ave. from the provisions requiring barriers as a prerequisite to prohibit alley ingress and egress to parking facilities for Premise address.

SECTION 2. This ordinance shall take effect and be in force from and after its passage and publication.

Edward M. Burke

EDWARD M. BURKE
Alderman 14th Ward

# City of Chicago

O2015-6545

## Office of the City Clerk

## Document Tracking Sheet

| | |
|---|---|
| **Meeting Date:** | 9/24/2015 |
| **Sponsor(s):** | Cochran (20) |
| **Type:** | Ordinance |
| **Title:** | Exemption from physical barrier requirement for commercial driveway alley access for McInery Builders |
| **Committee(s) Assignment:** | Committee on Transportation and Public Way |

*Referred to Committee on Transportation and Public Way*

EXEMPTION OF MCINERY BUILDERS FROM PHYSICAL BARRIER REQUIREMENT PERTAINING TO ALLEY ACCESSIBILITY FOR PROPERTY AT 6115-6117 S. UNIVERSITY AVE.

*BE IT ORDAINED BY THE CITY COUNCIL OF THE CITY OF CHICAGO*:

**SECTION 1.** Pursuant to section 10-20-430 of the Municipal Code of Chicago, the Commissioner of Transportation is hereby authorized and directed to exempt McInery Builders from the provisions requiring barriers as a prerequisite to prohibit alley ingress and egress to parking facilities for 6115-6117 S. University Ave., Chicago, IL 60637.

**SECTION 2.** This ordinance shall take effect and be in force from and after its passage and publication.

Willie B. Cochran
Alderman, 20th Ward

# City of Chicago

O2015-6522

## Office of the City Clerk

## Document Tracking Sheet


| | |
|---|---|
| **Meeting Date:** | 9/24/2015 |
| **Sponsor(s):** | Zalewski (23) |
| **Type:** | Ordinance |
| **Title:** | Exemption from physical barrier requirement for commercial driveway alley access for Little Kids Village Learning Center, Inc. |
| **Committee(s) Assignment:** | Committee on Transportation and Public Way |

BE IT ORDAINED BY THE COUNCIL OF THE CITY OF CHICAGO:

SECTIONS 1. Pursuant to Section 10-20-430 of the Municipal Code of Chicago, the Commissioner of Transportation is hereby authorized and directed to exempt Little Kids Village Learning Center Inc. from the provisions requiring barriers as a prerequisite to prohibit alley ingress and egress to the parking facilities for 3732 W. 63rd St., Chicago, IL.

SECTION 2. This ordinance shall take effect and be in force from and after its passage and publication.

City Council Meeting
September 24, 2015

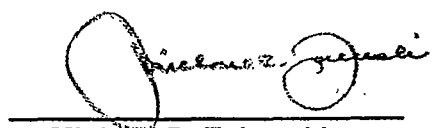

Michael R. Zalewski
Alderman, 23rd Ward

# City of Chicago

O2015-6516

## Office of the City Clerk

## Document Tracking Sheet

| | |
|---|---|
| **Meeting Date:** | 9/24/2015 |
| **Sponsor(s):** | Maldonado (26) |
| **Type:** | Ordinance |
| **Title:** | Exemption from physical barrier requirement for commercial driveway alley access for 1524-1534 N Pulaski LLC |
| **Committee(s) Assignment:** | Committee on Transportation and Public Way |

**BE IT ORDAINED BY THE CITY COUNCIL OF THE CITY OF CHICAGO:**

**SECTION 1.** Section 10-20-430 of the Municipal Code of Chicago, the Commissioner of Transportation is hereby authorized and directed to exempt:

| | |
|---|---|
| Property Owner: | 1524-34 N Pulaski, LLC |
| Property Address: | 1524-34 N. Pulaski (10 apartments, 5 Stores) |
| Business Contact: | Abraham Fattah |
| Phone Number: | |

from the provisions requiring barriers as a prerequisite to prohibit alley ingress and egress to parking facilities for premise address: 1524-34 N. Pulaski

**SECTION 2.** This ordinance shall take effect and be in force from and after its passage and publication.

Roberto Maldonado
Alderman, 26th Ward

# City of Chicago

O2015-6520

## Office of the City Clerk

## Document Tracking Sheet

| | |
|---|---|
| **Meeting Date:** | 9/24/2015 |
| **Sponsor(s):** | Maldonado (26) |
| **Type:** | Ordinance |
| **Title:** | Exemption from physical barrier requirement for commercial driveway alley access for Little Bugs Learning Center/Eddie Rivera |
| **Committee(s) Assignment:** | Committee on Transportation and Public Way |

**BE IT ORDAINED BY THE CITY COUNCIL OF THE CITY OF CHICAGO:**

**SECTION 1.** Section 10-20-430 of the Municipal Code of Chicago, the Commissioner of Transportation is hereby authorized and directed to exempt:

| | |
|---|---|
| Property Owner: | Eddie Rivera |
| Property Address: | 1505 N. Pulaski |
| Business Name: | Little Bugs Learning Center |
| Business Contact: | Stephanie Bamigbade |
| Phone Number: | 773-617-3168 |

from the provisions requiring barriers as a prerequisite to prohibit alley ingress and egress to parking facilities for premise address: 1505 N. Pulaski

**SECTION 2.** This ordinance shall take effect and be in force from and after its passage and publication.

Roberto Maldonado
Alderman, 26th Ward

# City of Chicago

O2015-6521

## Office of the City Clerk

## Document Tracking Sheet

| | |
|---|---|
| **Meeting Date:** | 9/24/2015 |
| **Sponsor(s):** | Maldonado (26) |
| **Type:** | Ordinance |
| **Title:** | Exemption from physical barrier requirement for commercial driveway alley access for Flexible Service & Construction, Inc., d/b/a E&E Builders |
| **Committee(s) Assignment:** | Committee on Transportation and Public Way |

**BE IT ORDAINED BY THE CITY COUNCIL OF THE CITY OF CHICAGO:**

**SECTION 1.** Section 10-20-430 of the Municipal Code of Chicago, the Commissioner of Transportation is hereby authorized and directed to exempt:

| | |
|---|---|
| Property Owner: | Leticia Kittaneh |
| Property Address: | 3949 W. Armitage Ave.,Floor 1 |
| Business Name: | Flexible Serv. & Construction Inc DBA E&E Builders |
| Business Contact: | Leticia Kittaneh |
| Phone Number: | 773-430-6714 |

from the provisions requiring barriers as a prerequisite to prohibit alley ingress and egress to parking facilities for premise address: 3949 W. Armitage

**SECTION 2.** This ordinance shall take effect and be in force from and after its passage and publication.

Roberto Maldonado
Alderman, 26th Ward

# City of Chicago

O2015-6539

## Office of the City Clerk

## Document Tracking Sheet

| | |
|---|---|
| **Meeting Date:** | 9/24/2015 |
| **Sponsor(s):** | Burnett (27) |
| **Type:** | Ordinance |
| **Title:** | Exemption from physical barrier requirement for commercial driveway alley access for Kreative Kidz Learning Academy |
| **Committee(s) Assignment:** | Committee on Transportation and Public Way |

**City Council Meeting**
**September 24, 2015**

**BE IT ORDAINED BY THE CITY COUNCIL OF THE CITY OF CHICAGO**

**SECTION 1.** Section 10-20-430 of the Municipal Code of Chicago, Commissioner of Transportation is hereby authorized and directed to exempt

**Kreative Kidz Learning Academy**
**3337-41 W.Chicago Ave**
**Chicago, IL 60651**

From the provisions requiring barriers as a prerequisite to prohibit alley ingress and egress to parking facilities for premise address.

**SECTION 2.** This ordinance shall take effect and be in force from and after its passage and publication

Walter Burnett, Jr.
Alderman, 27th Ward

# City of Chicago

O2015-6540

## Office of the City Clerk

## Document Tracking Sheet

| | |
|---|---|
| **Meeting Date:** | 9/24/2015 |
| **Sponsor(s):** | Burnett (27) |
| **Type:** | Ordinance |
| **Title:** | Exemption from physical barrier requirement for commercial driveway alley access for 2250 W Madison, Inc. |
| **Committee(s) Assignment:** | Committee on Transportation and Public Way |

**City Council Meeting**
**September 24, 2015**

**BE IT ORDAINED BY THE CITY COUNCIL OF THE CITY OF CHICAGO**

**SECTION 1.** Section 10-20-430 of the Municipal Code of Chicago, Commissioner of Transportation is hereby authorized and directed to exempt

**2250 W.Madison Inc**
**5 N.Oakley Bvld**
**Chicago, IL 60612**

From the provisions requiring barriers as a prerequisite to prohibit alley ingress and egress to parking facilities for premise address.

**SECTION 2.** This ordinance shall take effect and be in force from and after its passage and publication

Walter Burnett, Jr.
Alderman, 27th Ward

# City of Chicago

O2015-6542

## Office of the City Clerk

## Document Tracking Sheet

| | |
|---|---|
| **Meeting Date:** | 9/24/2015 |
| **Sponsor(s):** | Burnett (27) |
| **Type:** | Ordinance |
| **Title:** | Exemption from physical barrier requirement for commercial driveway alley access for Golden Fish & Chicken |
| **Committee(s) Assignment:** | Committee on Transportation and Public Way |

**City Council Meeting**
**September 24, 2015**

**BE IT ORDAINED BY THE CITY COUNCIL OF THE CITY OF CHICAGO**

**SECTION 1.** Section 10-20-430 of the Municipal Code of Chicago, Commissioner of Transportation is hereby authorized and directed to exempt

**Golden Fish & Chicken**
**229 S.Western Ave**
**Chicago, IL 60612**

From the provisions requiring barriers as a prerequisite to prohibit alley ingress and egress to parking facilities for premise address.

**SECTION 2.** This ordinance shall take effect and be in force from and after its passage and publication

Walter Burnett, Jr.
Alderman, 27th Ward

# City of Chicago

O2015-6529

## Office of the City Clerk

## Document Tracking Sheet

| | |
|---|---|
| **Meeting Date:** | 9/24/2015 |
| **Sponsor(s):** | Ervin (28) |
| **Type:** | Ordinance |
| **Title:** | Exemption from physical barrier requirement for commercial driveway alley access for Castles and Kings LLC |
| **Committee(s) Assignment:** | Committee on Transportation and Public Way |

# ORDINANCE

BE IT ORDAINED BY THE CITY COUNCIL OF THE CITY OF CHICAGO:

SECTION 1: Pursuant to Sections 10-20-430 and 10-20-435 of the Municipal Code of Chicago, the Commissioner of Transportation is hereby authorized and directed to exempt Castles and Kings, LLC, **2845-2847 W. Arthington St.**, from the provisions requiring barriers as a prerequisite to prohibit alley ingress and egress to the parking facilities for the above premises address.

SECTION 2: This ordinance shall take effect and be in force from and after its passage and publication.

Jason Ervin
Alderman – 28th Ward

Date: 9/24, 2015

# City of Chicago

O2015-6533

## Office of the City Clerk

## Document Tracking Sheet

| | |
|---|---|
| **Meeting Date:** | 9/24/2015 |
| **Sponsor(s):** | Waguespack (32) |
| **Type:** | Ordinance |
| **Title:** | Exemption from physical barrier requirement for commercial driveway alley access for Michael Loukas |
| **Committee(s) Assignment:** | Committee on Transportation and Public Way |

BE IT ORDAINED BY THE CITY COUNCIL OF THE CITY OF CHICAGO:

**SECTION 1.** Pursuant to Section 10-20-430 of the Municipal Code of Chicago, the Director of the Department of Revenue is hereby authorized and directed to exempt **Michael Loukas, owner of 2750 N Elston** from requiring barriers as a prerequisite to prohibit alley ingress and egress to parking facilities for premise address.

**SECTION 2.** This ordinance shall take effect and be in force upon its passage and publication.

Scott Waguespack
Alderman, 32nd Ward

# City of Chicago

O2015-6548

## Office of the City Clerk

## Document Tracking Sheet

| | |
|---|---|
| **Meeting Date:** | 9/24/2015 |
| **Sponsor(s):** | Waguespack (32) |
| **Type:** | Ordinance |
| **Title:** | Exemption from physical barrier requirement for commercial driveway alley access for Nook Daycare 2 LLC, The |
| **Committee(s) Assignment:** | Committee on Transportation and Public Way |

BE IT ORDAINED BY THE CITY COUNCIL OF THE CITY OF CHICAGO:

**SECTION 1.** Pursuant to Section 10-20-430 of the Municipal Code of Chicago, the Director of the Department of Revenue is hereby authorized and directed to exempt **The Nook Daycare 2, LLC** of **2105-11 W Armitage** from requiring barriers as a prerequisite to prohibit alley ingress and egress to parking facilities for premise address.

**SECTION 2.** This ordinance shall take effect and be in force upon its passage and publication.

Scott Waguespack
Alderman, 32nd Ward

# City of Chicago

O2015-6524

## Office of the City Clerk

## Document Tracking Sheet

| | |
|---|---|
| **Meeting Date:** | 9/24/2015 |
| **Sponsor(s):** | Mell (33) |
| **Type:** | Ordinance |
| **Title:** | Exemption from physical barrier requirement for commercial driveway alley access for Chicago Tempered Glass |
| **Committee(s) Assignment:** | Committee on Transportation and Public Way |

9/24/15

BE IT ORDAINED BY THE CITY COUNCIL OF THE CITY OF CHICAGO

SECTION 1. Section 10-20-430 of the Municipal code of Chicago, the Commissioner of Transportation is hereby authorized and direct to exempt:

Business: Chicago Tempered Glass

Business No.: (773) 583-2300

Contact Person: Steven M. Holts, AIA

Phone Number: 773-342-4300, x-33

from the Provisions of requiring barriers as a prerequisite to prohibit alley ingress to parking facilities for premise address: 2945 N Mozart St

Section 2. This Ordinance shall take effect and be in force from and after its passage and publication.

DEBORAH L. MELL

Alderman – 33RD WARD

# City of Chicago

O2015-6532

Office of the City Clerk

Document Tracking Sheet

| | |
|---|---|
| **Meeting Date:** | 9/24/2015 |
| **Sponsor(s):** | Mell (33) |
| **Type:** | Ordinance |
| **Title:** | Exemption from physical barrier requirement for commercial driveway alley access for K.R.A.K. Corporation of Illinois |
| **Committee(s) Assignment:** | Committee on Transportation and Public Way |

9/24/15

BE IT ORDAINED BY THE CITY COUNCIL OF THE CITY OF CHICAGO

SECTION 1. Section 10-20-430 of the Municipal code of Chicago, the Commissioner of Transportation is hereby authorized and direct to exempt:

Business: K.R.A.K. Corporation of Illinois

Business No.: (773) 583-2300

Contact Person: Kathy Rizzo

Phone Number: (773) 583-2300

from the Provisions of requiring barriers as a prerequisite to prohibit alley ingress to parking facilities for premise address: 2930 N. California Ave

Section 2. This Ordinance shall take effect and be in force from and after its passage and publication.

DEBORAH L. MELL

Alderman – 33RD WARD

# City of Chicago

O2015-6547

Office of the City Clerk

Document Tracking Sheet

| | |
|---|---|
| **Meeting Date:** | 9/24/2015 |
| **Sponsor(s):** | Mell (33) |
| **Type:** | Ordinance |
| **Title:** | Exemption from physical barrier requirement for commercial driveway alley access for 3224 N Elston LLC |
| **Committee(s) Assignment:** | Committee on Transportation and Public Way |

9/24/15

BE IT ORDAINED BY THE CITY COUNCIL OF THE CITY OF CHICAGO

SECTION 1. Section 10-20-430 of the Municipal code of Chicago, the Commissioner of Transportation is hereby authorized and direct to exempt:

Business: 3224 N Elston LLC

Business No.: 773-491-9095

Contact Person: Dorel Ardelean

Phone Number: 773-491-9095

from the Provisions of requiring barriers as a prerequisite to prohibit alley ingress to parking facilities for premise address: 3224 N Elston

Section 2. This Ordinance shall take effect and be in force from and after its passage and publication.

DEBORAH L. MELL

Alderman – 33RD WARD

# City of Chicago

O2015-6513

Office of the City Clerk

Document Tracking Sheet

| | |
|---|---|
| **Meeting Date:** | 9/24/2015 |
| **Sponsor(s):** | Ramirez-Rosa (35) |
| **Type:** | Ordinance |
| **Title:** | Exemption from physical barrier requirement for commercial driveway alley access for Nik's Auto Shop |
| **Committee(s) Assignment:** | Committee on Transportation and Public Way |

Committee on Transportation and Public Way
September 24, 2015

*AUTHORIZATION FOR EXEMPTION OF NIK'S AUTO COLLISION FROM PHYSICAL BARRIER REQUIREMENT PERTAINING TO ALLEY ACCESSIBILITY FOR PARKING FACILITIES AT 4545 NORTH PULASKI RD.*

*Be It Ordained by the City Council of the City of Chicago:*

SECTION 1. Pursuant to Section 10-20-430 of the Municipal Code of Chicago, the Commissioner of Transportation is hereby authorized and directed to exempt **Nik's Auto Shop** from the provisions requiring barriers as a prerequisite to prohibit alley ingress and egress to parking facilities for **4545 N Pulaski Avenue**.

SECTION 2. This ordinance shall take effect and be in force from and after its passage and publication.

CARLOS RAMIREZ-ROSA
Alderman, 35th Ward

# City of Chicago

O2015-6525

## Office of the City Clerk

## Document Tracking Sheet

| | |
|---|---|
| **Meeting Date:** | 9/24/2015 |
| **Sponsor(s):** | Sposato (38) |
| **Type:** | Ordinance |
| **Title:** | Exemption from physical barrier requirement for commercial driveway alley access fors Promiseland Learning Center |
| **Committee(s) Assignment:** | Committee on Transportation and Public Way |

**CITY COUNCIL**: September 24, 2015

**BE IT ORDAINED BY THE CITY COUNCIL OF CHICAGO:**

SECTION 1. Pursuant to Section 10-20-430 of the Municipal Code of Chicago, the Commissioner of Transportation is hereby authorized and directed to exempt **Promiseland Learning Center, 6203-6205 W. Montrose,** from the provisions requiring barriers as a prerequisite to prohibit alley ingress and egress to parking facilities for Premise Address.

SECTION 2. This ordinance shall take effect and be in force from and after its passage and publication.

Nicholas Sposato
Alderman, 38th Ward

# City of Chicago

O2015-6526

## Office of the City Clerk

## Document Tracking Sheet

| | |
|---|---|
| **Meeting Date:** | 9/24/2015 |
| **Sponsor(s):** | Sposato (38) |
| **Type:** | Ordinance |
| **Title:** | Exemption from physical barrier requirement for commercial driveway alley access for R&P Auto, Inc. |
| **Committee(s) Assignment:** | Committee on Transportation and Public Way |

**CITY COUNCIL**: September 24, 2015

**BE IT ORDAINED BY THE CITY COUNCIL OF CHICAGO:**

SECTION 1. Pursuant to Section 10-20-430 of the Municipal Code of Chicago, the Commissioner of Transportation is hereby authorized and directed to exempt **R&P Auto, Inc., 6935-39 W. Irving Park Rd.,** from the provisions requiring barriers as a prerequisite to prohibit alley ingress and egress to parking facilities for Premise Address.

SECTION 2. This ordinance shall take effect and be in force from and after its passage and publication.

Nicholas Sposato
Alderman, 38th Ward

# City of Chicago

O2015-6527

## Office of the City Clerk

## Document Tracking Sheet

| | |
|---|---|
| **Meeting Date:** | 9/24/2015 |
| **Sponsor(s):** | Sposato (38) |
| **Type:** | Ordinance |
| **Title:** | Exemption from physical barrier requirement for commercial driveway alley access for Young's Auto Service, Inc., d/b/a Montrose Auto Clinic |
| **Committee(s) Assignment:** | Committee on Transportation and Public Way |

**CITY COUNCIL**: September 24, 2015

**BE IT ORDAINED BY THE CITY COUNCIL OF CHICAGO:**

SECTION 1. Pursuant to Section 10-20-430 of the Municipal Code of Chicago, the Commissioner of Transportation is hereby authorized and directed to exempt **Young's Auto Service, Inc. dba Montrose Auto Clinic, 5801 W. Montrose Avenue,** from the provisions requiring barriers as a prerequisite to prohibit alley ingress and egress to parking facilities for Premise Address.

SECTION 2. This ordinance shall take effect and be in force from and after its passage and publication.

Nicholas Sposato
Alderman, 38th Ward

# City of Chicago

O2015-6528

## Office of the City Clerk

## Document Tracking Sheet

| | |
|---|---|
| **Meeting Date:** | 9/24/2015 |
| **Sponsor(s):** | Laurino (39) |
| **Type:** | Ordinance |
| **Title:** | Exemption from physical barrier requirement for commercial driveway alley access for Yahya Trading Corporation |
| **Committee(s) Assignment:** | Committee on Transportation and Public Way |

Committee on Transportation and Public Way
City Council Meeting
September 24, 2015

*AUTHORIZATION FOR EXEMPTION OF YAHYA TRADING CORPORATION FROM PHYSICAL BARRIER REQUIREMENT PERTAINING TO ALLEY ACCESSIBILITY FOR PARKING FACILITIES AT 4954 N. ELSTON AVENUE*

*Be It Ordained by the City Council of the City of Chicago:*

SECTION 1. Pursuant to Section 10-20-430 of the Municipal Code of Chicago, the Commissioner of Transportation is hereby authorized and directed to exempt ***YAHYA TRADING CORPORATION*** from the provisions requiring barriers as a prerequisite to prohibit alley ingress and egress to parking facilities for *4954 N. Elston Avenue.*

SECTION 2. This ordinance shall take effect and be in force from and after its passage and publication.



MARGARET LAURINO
Alderman, 39th Ward

# City of Chicago

O2015-6553

## Office of the City Clerk

## Document Tracking Sheet

| | |
|---|---|
| **Meeting Date:** | 9/24/2015 |
| **Sponsor(s):** | Laurino (39) |
| **Type:** | Ordinance |
| **Title:** | Exemption from physical barrier requirement for commercial driveway alley access for Rule Transfer Illinois, Inc. |
| **Committee(s) Assignment:** | Committee on Transportation and Public Way |

Committee on Transportation and Public Way
City Council Meeting
September 24, 2015

*AUTHORIZATION FOR EXEMPTION OF RULE TRANSFER ILLINOIS, INC. FROM PHYSICAL BARRIER REQUIREMENT PERTAINING TO ALLEY ACCESSIBILITY FOR PARKING FACILITIES AT 4110 W. PETERSON AVENUE*

*Be It Ordained by the City Council of the City of Chicago:*

SECTION 1. Pursuant to Section 10-20-430 of the Municipal Code of Chicago, the Commissioner of Transportation is hereby authorized and directed to exempt ***RULE TRANSFER ILLINOIS, INC*** from the provisions requiring barriers as a prerequisite to prohibit alley ingress and egress to parking facilities for *4110 W. Peterson Avenue.*

SECTION 2. This ordinance shall take effect and be in force from and after its passage and publication.

MARGARET LAURINO
Alderman, 39th Ward

# City of Chicago

O2015-6551

## Office of the City Clerk

## Document Tracking Sheet

| | |
|---|---|
| **Meeting Date:** | 9/24/2015 |
| **Sponsor(s):** | Smith (43) |
| **Type:** | Ordinance |
| **Title:** | Exemption from physical barrier requirement for commercial driveway alley access for Adam Winick |
| **Committee(s) Assignment:** | Committee on Transportation and Public Way |

Alley Access
Committee on Transportation and Public Way
September 24, 2015
City Council

**BE IT ORDAINED BY THE CITY COUNCIL OF THE CITY OF CHICAGO:**

**SECTION 1.** Pursuant to Section 10-20-435 of the Municipal Code of the City of Chicago, the Commissioner of the Department of Transportation is hereby authorized and directed to exempt Adam Winick, of 2600 North Racine Street, Chicago, Illinois 60614, from the Municipal Code provision prohibiting alley access to any parking lot or garage if the capacity of that lot or garage is in excess of six spaces.

**SECTION 2.** This ordinance shall take effect and be in force upon its passage and publication.

MICHELE SMITH
Alderman, 43rd Ward

# City of Chicago

O2015-6510

## Office of the City Clerk

## Document Tracking Sheet

| | |
|---|---|
| **Meeting Date:** | 9/24/2015 |
| **Sponsor(s):** | Tunney (44) |
| **Type:** | Ordinance |
| **Title:** | Exemption from physical barrier requirement for commercial driveway alley access for 1045 W Cornelia LLC |
| **Committee(s) Assignment:** | Committee on Transportation and Public Way |

September 24, 2015

DEPARTMENT OF FINANCE
DRIVEWAY PERMITS

TO ALL PROPERTY OWNERS, INGRESS AND EGRESS TO PUBLIC ALLEYS FROM PRIVATE PROPERTY IS PROHIBITED, UNLESS EXEMPTED BY ORDINANCE FROM THE ALDERMAN OF YOUR WARD.

BE IT ORDAINED BY THE CITY COUNCIL OF THE CITY OF CHICAGO:

SECTION 1. Section 10-20-430 of the Municipal Code of Chicago, the Director of Finance is hereby authorized and directed to exempt, **1045 W. Cornelia, LLC**

From the provisions requiring barriers as a prerequisite to prohibit alley ingress and egress to parking facilities for the premise Address: **1045-47 W. Cornelia**

SECTION 2. The ordinance shall take effect and be in force from and after its passage and publication.

Thomas Tunney
Alderman 44th Ward

Date:8/7/2015

# City of Chicago

O2015-6433

Office of the City Clerk

Document Tracking Sheet

| | |
|---|---|
| **Meeting Date:** | 9/24/2015 |
| **Sponsor(s):** | Ramirez-Rosa (35) |
| **Type:** | Ordinance |
| **Title:** | Recommendation of salary reduction for all City Hall officials and employees earning more than $100,000 annually |
| **Committee(s) Assignment:** | Committee on Budget and Government Operations |

**ORDINANCE**

**ALDERMANIC AND EXECUTIVE SALARY REDUCTION**

**WHEREAS,** the City of Chicago is a home rule unit of government as defined in Article VII, Section 6 (a) of the Illinois Constitution, and, as such, may exercise any power and perform any function pertaining to its government and affairs; and

**WHEREAS,** on September 3, 2015 the Mayor of the City of Chicago called for a property tax increase that may amount to a sixty percent increase over the City's 2014 levy; and

**WHEREAS,** a drastic property tax increase of this amount imperils the financial well-being of many residents;

**WHEREAS,** property taxes are intended as partial payment for city services, it would follow that an increase in property tax would not correspond with a decrease in city services,

**WHEREAS,** officials and employees of City Council owe a fiduciary duty to the City of Chicago and its residents under Chapter 2-156-020 the Governmental Ethics Ordinance; and

**WHEREAS,** the mismanagement of city funds and failure to pay into pension funds have directly caused a budget shortfall estimated at $754 million dollars to be paid in part by the proposed property tax increase; now, therefore,

**BE IT ORDAINED BY THE CITY COUNCIL OF THE CITY OF CHICAGO, AS FOLLOWS:**

**Section 1. Purpose; Relation to other Ordinances.**
**The purpose of this Ordinance is to provide a salary cut correspondent to any percentage increase over the 2014 Average Tax Rate (ATR) of 6.81% for all City Hall officials and employees earning more than $100,000.00 annually. A further salary cut would occur in any percentage by which the funds to City Services may be cut. To the extent that the provisions of this Ordinance conflict with any prior Ordinance or provision of the City, this Ordinance shall control.**

**Section 2. Definitions.**
**For the purposes of this Ordinance, the following definitions shall apply:**

**"Official" means any person elected or appointed to any office of the City of Chicago earning an annual salary equal to or above $100,000.00.**

**"Employee" means any individual performing services for remuneration employed by the City of Chicago earning an annual salary equal to or above $100,000.00.**

**"City Services" includes, but is not limited to, Chicago Police Department, Chicago Fire Department, Fleet and Facility Management, Streets and Sanitation, Water Management, Emergency Management and Communication and Transportation.**

**Section 3. Calculation of Salary Decrease by Property Tax Increase**

Upon the passage of any ordinance resulting in an increase over the 2014 Average Tax Rate of 6.81%, a corresponding decrease in the salaries defined above would match the percentage over 6.81%. If, for instance, the increase is 0.8%, a salary of $100,000 would be decreased in the amount of $8000.00 annually. This formula would be applied to all salaries as defined above.

**Section 4. Calculation of Salary Decrease by Service Cut Percentages**

Upon the passage of a budget that increases property taxes and/or cuts city services, the percentage of the service cut will be added to the tax increase percentage referenced above and then applied to all salaries defined in Section 2.

In formula: ((TI% x 10) + SC%) x SAL) = Total cut to salaries.

TI %: Tax Increase in percentage points

SC %: Service Cut %

SAL: All salaries equal to or more than $100,000.00

**Section 5.**

This ordinance shall be in full force and effect from and after its passage and approval.

Carlos Ramirez-Rosa
Alderman, 35th Ward

# City of Chicago

O2015-6642

## Office of the City Clerk

## Document Tracking Sheet

| | |
|---|---|
| **Meeting Date:** | 9/24/2015 |
| **Sponsor(s):** | Moreno (1) |
| **Type:** | Ordinance |
| **Title:** | Awning(s) for Apartment Finders LLC |
| **Committee(s) Assignment:** | Committee on Transportation and Public Way |

ORDINANCE
APARTMENT FINDERS, LLC
Acct. No. 380166 - 7
Permit No. 1119751

*Be It Ordained by the City Council of the City of Chicago:*

SECTION 1. Permission and authority are hereby given and granted to APARTMENT FINDERS, LLC, upon the terms and subject to the conditions of this ordinance to construct, install, maintain and use five (5) Awning(s) projecting over the public right-of-way adjacent to its premises known as 2025 W. North Ave..

Said Awning(s) at W. North Avenue measure(s):
Three (3) at three point five (3.5) feet in length, and two (2) feet in width for a total of twenty-one (21) square feet.
Two (2) at seven (7) feet in length, and two (2) feet in width for a total of twenty-eight (28) square feet.

The location of said privilege shall be as shown on prints kept on file with the Department of Business Affairs and Consumer Protection and the Office of the City Clerk.

Said privilege shall be constructed in accordance with plans and specifications approved by the Zoning Department - Signs.

This grant of privilege in the public way shall be subject to the provisions of Section 10-28-015 and all other required provisions of the Municipal Code of Chicago.

The grantee shall pay to the City of Chicago as compensation for the privilege #1119751 herein granted the sum of one hundred seventy-five ($175.00) per annum in advance.

A 25% penalty will be added for payments received after due date.

The permit holder agrees to hold the City of Chicago harmless for any damage, relocation or replacement costs associated with damage, relocation or removal of private property caused by the City performing work in the public way.

Authority herein given and granted for a period of five (5) years from and after Date of Passage.

Alderman _____

Proco Joe Moreno 1st Ward

DARK STEEL, WRAP

Same as above with a dark steel plate wrapping around the edge of the building. We still recommend an additional plate running beneath the red fields.



**Department of Business Affairs and Consumer Protection**
Small Business Center - Public Way Use Unit
City Hall - 121 N. LaSalle Street, Room 800 • Chicago, IL 60602
312-74-GOBIZ / 312-744-6249 • (312) 744-1944 (TTY)
http://www.cityofchicago.org/bacp

**09/24/2015**

Alderman **Proco Joe Moreno**
Ward # **01**
City of Chicago
City Hall, Room **300**
121 North LaSalle Street
Chicago, Illinois 60602

Re: An ordinance to use and maintain a portion of the public right-of-way for **five (5) awning(s)** for **APARTMENT FINDERS, LLC**, adjacent to the premises known as **2025 W. North Ave.**.

Dear Alderman **Proco Joe Moreno**:

The applicant referenced above has requested the use of the public right-of-way for a **awning(s)**. An ordinance has been prepared by the Department of Business Affairs and Consumer Protection – Small Business Center - Public Way Use Unit for presentation to the City Council. Because this request was made for properties located in your ward, as approved by you as per the attached, I respectfully request that you introduce the attached ordinance at the next City Council meeting.

If you have any questions regarding this ordinance, please contact Anthony Bertuca at (312) 744-5506.

**Department of Business Affairs and Consumer Protection**

# City of Chicago

O2015-6643

## Office of the City Clerk

## Document Tracking Sheet

| | |
|---|---|
| **Meeting Date:** | 9/24/2015 |
| **Sponsor(s):** | Hopkins (2) |
| **Type:** | Ordinance |
| **Title:** | Awning(s) for Bucktown Fitness Club |
| **Committee(s) Assignment:** | Committee on Transportation and Public Way |

ORDINANCE
BUCKTOWN FITNESS CLUB
Acct. No. 29150 - 1
Permit No. 1119903

*Be It Ordained by the City Council of the City of Chicago:*

SECTION 1. Permission and authority are hereby given and granted to BUCKTOWN FITNESS CLUB, upon the terms and subject to the conditions of this ordinance to maintain and use, as now constructed, one (1) Awning(s) projecting over the public right-of-way adjacent to its premises known as 2100 W. North Ave..

Said Awning(s) at WEST NORTH AVE measure(s):
One (1) at forty-seven (47) feet in length, and one point six six (1.66) foot in width for a total of seventy-eight point zero two (78.02) square feet.

The location of said privilege shall be as shown on prints kept on file with the Department of Business Affairs and Consumer Protection and the Office of the City Clerk.

Said privilege shall be constructed in accordance with plans and specifications approved by the Zoning Department - Signs.

This grant of privilege in the public way shall be subject to the provisions of Section 10-28-015 and all other required provisions of the Municipal Code of Chicago.

The grantee shall pay to the City of Chicago as compensation for the privilege #1119903 herein granted the sum of seventy-two ($72.00) per annum in advance.

A 25% penalty will be added for payments received after due date.


The permit holder agrees to hold the City of Chicago harmless for any damage, relocation or replacement costs associated with damage, relocation or removal of private property caused by the City performing work in the public way.

Authority herein given and granted for a period of five (5) years from and after 06/13/2015.

Alderman _____

Brian Hopkins 2nd Ward

BUCKTOWN FITNESS CLUB
2100 W.NORTH AVE.

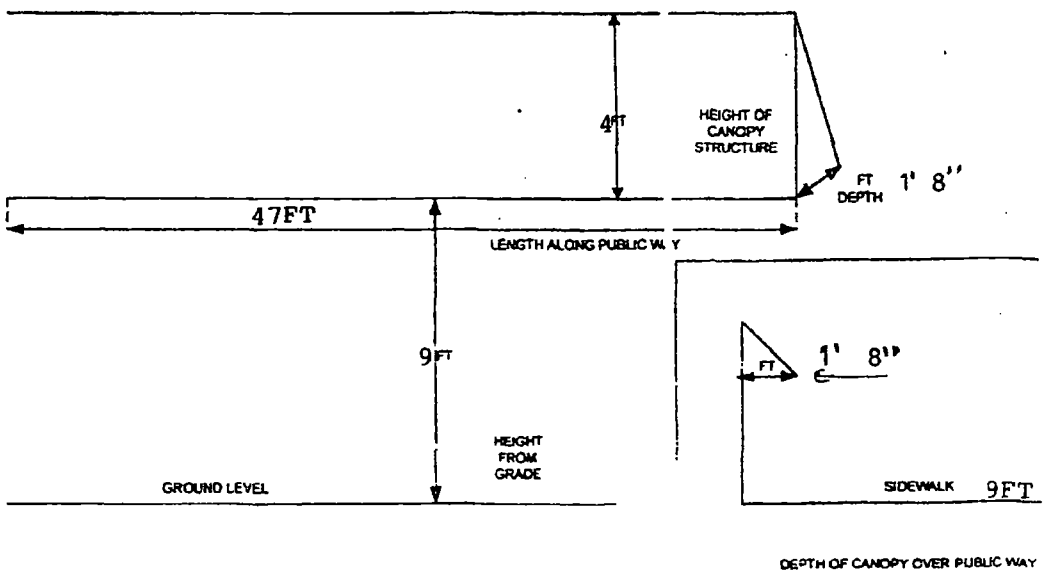

**Department of Business Affairs and Consumer Protection**
Small Business Center - Public Way Use Unit
City Hall - 121 N. LaSalle Street, Room 800 • Chicago, IL 60602
312-74-GOBIZ / 312-744-6249 • (312) 744-1944 (TTY)
http://www.cityofchicago.org/bacp

**09/24/2015**

Alderman **Brian Hopkins**
Ward # **02**
City of Chicago
City Hall, Room **200**
121 North LaSalle Street
Chicago, Illinois 60602

Re: An ordinance to use and maintain a portion of the public right-of-way for **one (1) awning(s)** for **BUCKTOWN FITNESS CLUB**, adjacent to the premises known as **2100 W. North Ave.**.

Dear Alderman **Brian Hopkins**:

The applicant referenced above has requested the use of the public right-of-way for a **awning(s)**. An ordinance has been prepared by the Department of Business Affairs and Consumer Protection – Small Business Center - Public Way Use Unit for presentation to the City Council. Because this request was made for properties located in your ward, as approved by you as per the attached, I respectfully request that you introduce the attached ordinance at the next City Council meeting.

If you have any questions regarding this ordinance, please contact Anthony Bertuca at (312) 744-5506.

**Department of Business Affairs and Consumer Protection**

# City of Chicago

O2015-6645

## Office of the City Clerk

## Document Tracking Sheet

| | |
|---|---|
| **Meeting Date:** | 9/24/2015 |
| **Sponsor(s):** | Hopkins (2) |
| **Type:** | Ordinance |
| **Title:** | Awning(s) for Cocoa & Co. |
| **Committee(s) Assignment:** | Committee on Transportation and Public Way |

ORDINANCE
COCOA & CO.
Acct. No. 395833 - 1
Permit No. 1118559

*Be It Ordained by the City Council of the City of Chicago:*

SECTION 1. Permission and authority are hereby given and granted to COCOA & CO., upon the terms and subject to the conditions of this ordinance to construct, install, maintain and use one (1) Awning(s) projecting over the public right-of-way adjacent to its premises known as 1651 N. Wells St..

Said Awning(s) at N. Wells measure(s):
One (1) at sixteen point seven five (16.75) feet in length, and four point six seven (4.67) feet in width for a total of seventy-eight point two two (78.22) square feet.

The location of said privilege shall be as shown on prints kept on file with the Department of Business Affairs and Consumer Protection and the Office of the City Clerk.

Said privilege shall be constructed in accordance with plans and specifications approved by the Zoning Department - Signs.

This grant of privilege in the public way shall be subject to the provisions of Section 10-28-015 and all other required provisions of the Municipal Code of Chicago.

The grantee shall pay to the City of Chicago as compensation for the privilege #1118559 herein granted the sum of fifty ($50.00) per annum in advance.


A 25% penalty will be added for payments received after due date.

The permit holder agrees to hold the City of Chicago harmless for any damage, relocation or replacement costs associated with damage, relocation or removal of private property caused by the City performing work in the public way.


Authority herein given and granted for a period of five (5) years from and after Date of Passage.

Alderman _____

Brian Hopkins 2nd Ward

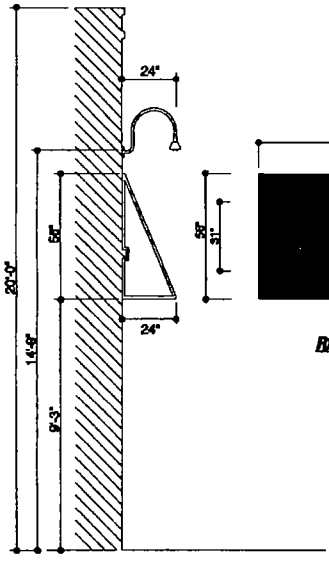



SIDE VIEW 1/4" = 1'-0"

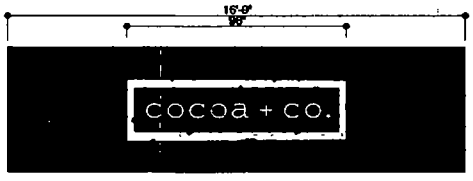


REFACE EXISTING AWNING DISPLAY 1/4" = 1'-0"

BLACK SUNBRELLA COVERING W/ #121 SILVER THERMAL APPLIED GRAPHICS.

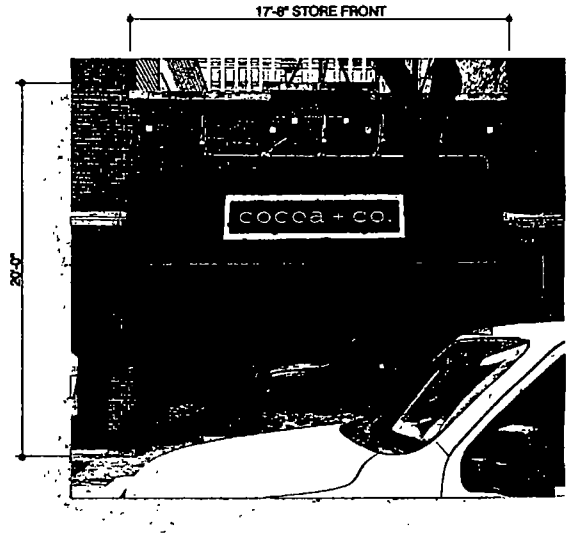


OLYMPIC SIGNS
1930 N. GRIFFITH
Lombard, IL 60148
PH.630.424.6100 FX.630.424.6120 WWW.OLYSIGNS.COM

account representative: L GOTFRIED / client: cocoa + co. 1651 N WELLS CHICAGO, IL / drawn by: JOHN W

- job#: 15-5980
- 2-25-15
- rev # 4-9-15

Customer's Signature: _____ Date: _____

Comments:

EXISTING PROPOSED

THIS IS AN ORIGINAL, UNPUBLISHED DRAWING CREATED BY OLYMPIC SIGNS. IT IS SUBMITTED FOR YOUR PERSONAL USE IN CONNECTION WITH A PROJECT NOT TO BE COPIED, REPRODUCED, EXHIBITED OR REVISED IN ANY WAY OR USED IN PART OR WHOLE WITHOUT THE WRITTEN PERMISSION OF OLYMPIC SIGNS, INC. ALL RIGHTS OF COPYRIGHT PROPERTY OF OLYMPIC SIGN INC.

**Department of Business Affairs and Consumer Protection**
Small Business Center - Public Way Use Unit
City Hall - 121 N. LaSalle Street, Room 800 • Chicago, IL 60602
312-74-GOBIZ / 312-744-6249 • (312) 744-1944 (TTY)
http://www.cityofchicago.org/bacp

**09/24/2015**

Alderman **Brian Hopkins**
Ward # **02**
City of Chicago
City Hall, Room **200**
121 North LaSalle Street
Chicago, Illinois 60602

Re: An ordinance to use and maintain a portion of the public right-of-way for **one (1) awning(s)** for **COCOA & CO.**, adjacent to the premises known as **1651 N. Wells St.**.

Dear Alderman **Brian Hopkins**:

The applicant referenced above has requested the use of the public right-of-way for a **awning(s)**. An ordinance has been prepared by the Department of Business Affairs and Consumer Protection – Small Business Center - Public Way Use Unit for presentation to the City Council. Because this request was made for properties located in your ward, as approved by you as per the attached, I respectfully request that you introduce the attached ordinance at the next City Council meeting.

If you have any questions regarding this ordinance, please contact Anthony Bertuca at (312) 744-5506.

**Department of Business Affairs and Consumer Protection**

# City of Chicago

O2015-6649

## Office of the City Clerk

## Document Tracking Sheet

| | |
|---|---|
| **Meeting Date:** | 9/24/2015 |
| **Sponsor(s):** | Dowell (3) |
| **Type:** | Ordinance |
| **Title:** | Awning(s) for Plump Chicago Upscale/Resale & Floral Boutique |
| **Committee(s) Assignment:** | Committee on Transportation and Public Way |

ORDINANCE
PLUMP CHICAGO UPSCALE/ RESALE & FLORAL BOUTIQUE
Acct. No. 387243 - 1
Permit No. 1117219

*Be It Ordained by the City Council of the City of Chicago:*

SECTION 1. Permission and authority are hereby given and granted to PLUMP CHICAGO UPSCALE/ RESALE & FLORAL BOUTIQUE, upon the terms and subject to the conditions of this ordinance to construct, install, maintain and use one (1) Awning(s) projecting over the public right-of-way adjacent to its premises known as 411 E. Oakwood Blvd..

Said Awning(s) at E. Oakwood Blvd measure(s):
One (1) at eight (8) feet in length, and two (2) feet in width for a total of sixteen (16) square feet.

The location of said privilege shall be as shown on prints kept on file with the Department of Business Affairs and Consumer Protection and the Office of the City Clerk.

Said privilege shall be constructed in accordance with plans and specifications approved by the Zoning Department - Signs.

This grant of privilege in the public way shall be subject to the provisions of Section 10-28-015 and all other required provisions of the Municipal Code of Chicago.

The grantee shall pay to the City of Chicago as compensation for the privilege #1117219 herein granted the sum of fifty ($50.00) per annum in advance.

A 25% penalty will be added for payments received after due date.

The permit holder agrees to hold the City of Chicago harmless for any damage, relocation or replacement costs associated with damage, relocation or removal of private property caused by the City performing work in the public way.

Authority herein given and granted for a period of five (5) years from and after Date of Passage.

Alderman Pat Dowell

Pat Dowell 3rd Ward


# APPLICATION TO USE THE PUBLIC RIGHT OF WAY

## *EXAMPLE OF CANOPY/AWNING DRAWING*

CANOPY DRAWINGS

PROPERTY LOCATION: 411 E Oakwood Blvd.

ORGANIZATION'S NAME: Plump

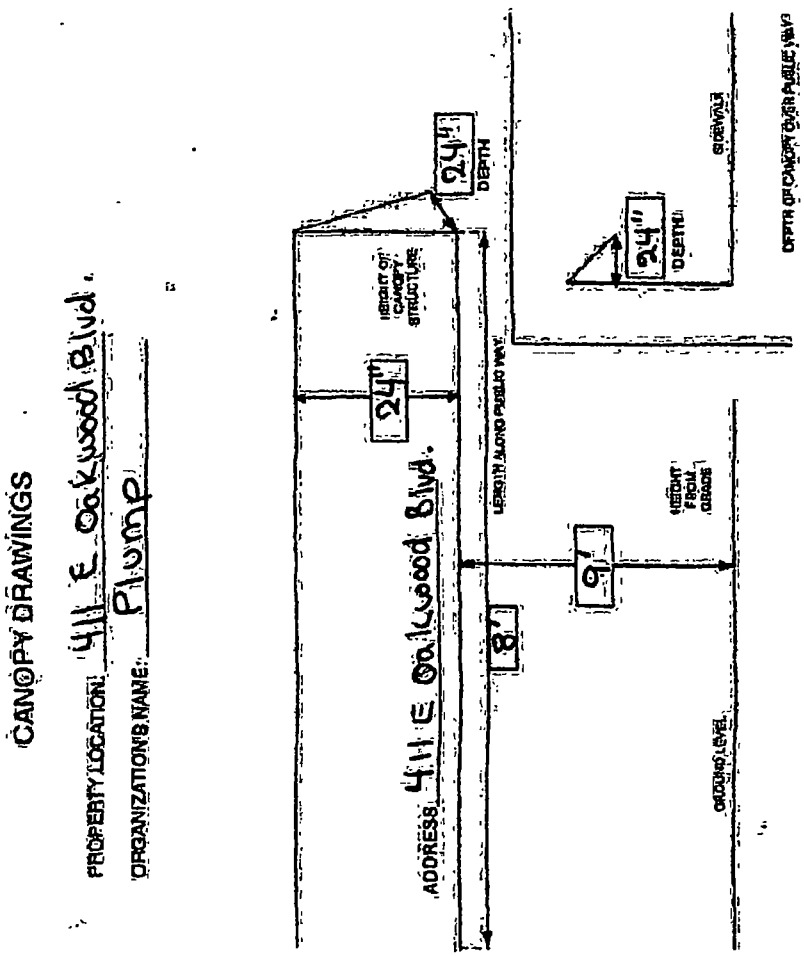

**Department of Business Affairs and Consumer Protection**
Small Business Center - Public Way Use Unit
City Hall - 121 N. LaSalle Street, Room 800 • Chicago, IL 60602
312-74-GOBIZ / 312-744-6249 • (312) 744-1944 (TTY)
http://www.cityofchicago.org/bacp

**09/24/2015**

Alderman **Pat Dowell**
Ward # **03**
City of Chicago
City Hall, Room **200**
121 North LaSalle Street
Chicago, Illinois 60602

Re: An ordinance to use and maintain a portion of the public right-of-way for **one (1) awning(s)** for **PLUMP CHICAGO UPSCALE/ RESALE & FLORAL BOUTIQUE**, adjacent to the premises known as **411 E. Oakwood Blvd.**.

Dear Alderman **Pat Dowell**:

The applicant referenced above has requested the use of the public right-of-way for a **awning(s)**. An ordinance has been prepared by the Department of Business Affairs and Consumer Protection – Small Business Center - Public Way Use Unit for presentation to the City Council. Because this request was made for properties located in your ward, as approved by you as per the attached, I respectfully request that you introduce the attached ordinance at the next City Council meeting.

If you have any questions regarding this ordinance, please contact Anthony Bertuca at (312) 744-5506.

**Department of Business Affairs and Consumer Protection**

# City of Chicago

O2015-6653

## Office of the City Clerk

## Document Tracking Sheet

| | |
|---|---|
| **Meeting Date:** | 9/24/2015 |
| **Sponsor(s):** | Burns (4) |
| **Type:** | Ordinance |
| **Title:** | Awning(s) for Transportation Building |
| **Committee(s) Assignment:** | Committee on Transportation and Public Way |

ORDINANCE
TRANSPORTATION BUILDING
Acct. No. 219733 - 2
Permit No. 1120032

*Be It Ordained by the City Council of the City of Chicago:*

SECTION 1. Permission and authority are hereby given and granted to TRANSPORTATION BUILDING, upon the terms and subject to the conditions of this ordinance to maintain and use, as now constructed, one (1) Awning(s) projecting over the public right-of-way adjacent to its premises known as 600 S. Dearborn St..

Said Awning(s) at S. Federal Street measure(s):
One (1) at ten point five (10.5) feet in length, and four point eight three (4.83) feet in width for a total of fifty point seven two (50.72) square feet.

The location of said privilege shall be as shown on prints kept on file with the Department of Business Affairs and Consumer Protection and the Office of the City Clerk.

Said privilege shall be constructed in accordance with plans and specifications approved by the Zoning Department - Signs.


This grant of privilege in the public way shall be subject to the provisions of Section 10-28-015 and all other required provisions of the Municipal Code of Chicago.

The grantee shall pay to the City of Chicago as compensation for the privilege #1120032 herein granted the sum of fifty ($50.00) per annum in advance.

A 25% penalty will be added for payments received after due date.


The permit holder agrees to hold the City of Chicago harmless for any damage, relocation or replacement costs associated with damage, relocation or removal of private property caused by the City performing work in the public way.

Authority herein given and granted for a period of five (5) years from and after 05/12/2015.

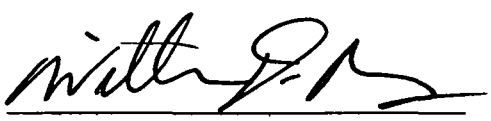Alderman 

William D. Burns 4th Ward

AWNING = 600 S. FEDERAL SIDE ENTRANCE

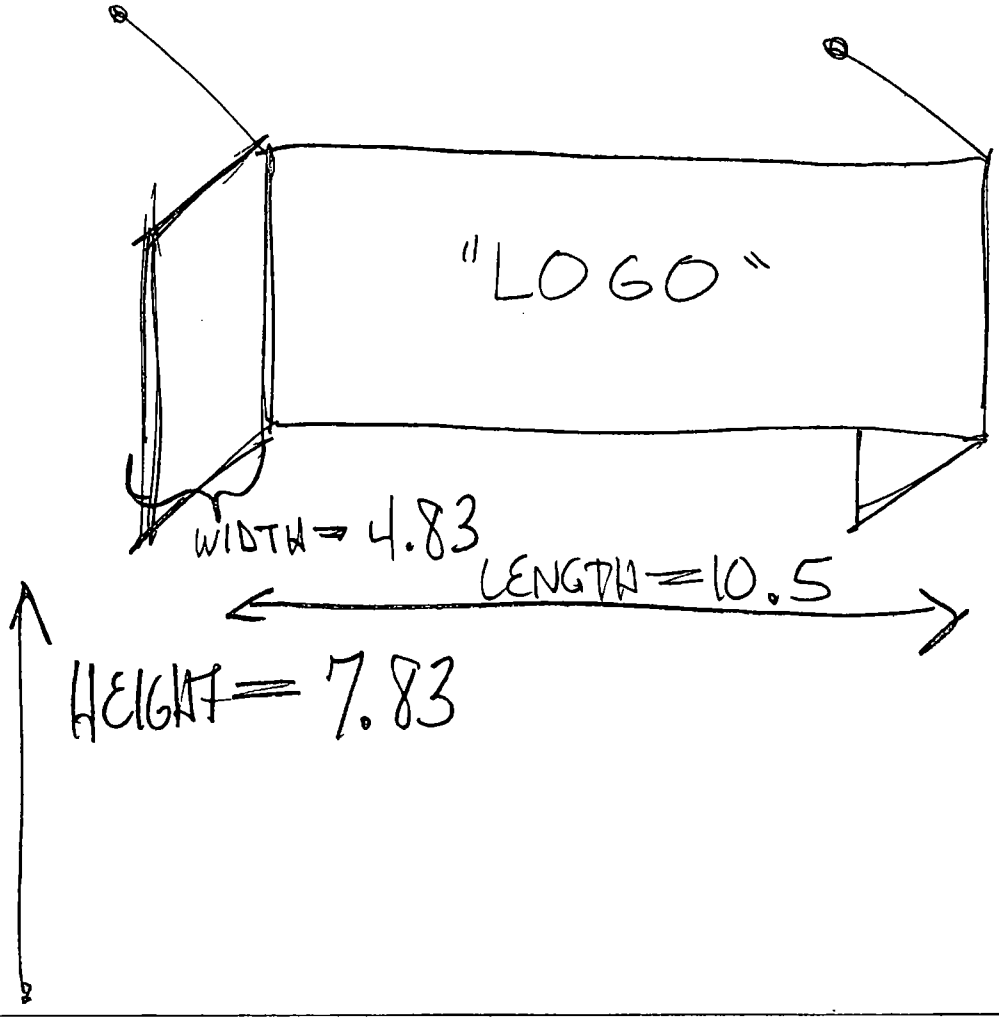

**Department of Business Affairs and Consumer Protection**
Small Business Center - Public Way Use Unit
City Hall - 121 N. LaSalle Street, Room 800 • Chicago, IL 60602
312-74-GOBIZ / 312-744-6249 • (312) 744-1944 (TTY)
http://www.cityofchicago.org/bacp

**09/24/2015**

Alderman **William D. Burns**
Ward # **04**
City of Chicago
City Hall, Room **305**
121 North LaSalle Street
Chicago, Illinois 60602

Re: An ordinance to use and maintain a portion of the public right-of-way for **one (1) awning(s)** for **TRANSPORTATION BUILDING**, adjacent to the premises known as **600 S. Dearborn St.**.

Dear Alderman **William D. Burns**:

The applicant referenced above has requested the use of the public right-of-way for a **awning(s)**. An ordinance has been prepared by the Department of Business Affairs and Consumer Protection – Small Business Center - Public Way Use Unit for presentation to the City Council. Because this request was made for properties located in your ward, as approved by you as per the attached, I respectfully request that you introduce the attached ordinance at the next City Council meeting.

If you have any questions regarding this ordinance, please contact Anthony Bertuca at (312) 744-5506.

**Department of Business Affairs and Consumer Protection**

# City of Chicago

O2015-6656

## Office of the City Clerk

## Document Tracking Sheet

| | |
|---|---|
| **Meeting Date:** | 9/24/2015 |
| **Sponsor(s):** | Sawyer (6) |
| **Type:** | Ordinance |
| **Title:** | Awning(s) for Jad Fast Food |
| **Committee(s) Assignment:** | Committee on Transportation and Public Way |

ORDINANCE
JAD FAST FOOD
Acct. No. 205838 - 1
Permit No. 1120130

*Be It Ordained by the City Council of the City of Chicago:*

SECTION 1. Permission and authority are hereby given and granted to JAD FAST FOOD, upon the terms and subject to the conditions of this ordinance to maintain and use, as now constructed, one (1) Awning(s) projecting over the public right-of-way adjacent to its premises known as 6645 S. Halsted St..

Said Awning(s) at S. HALSTED measure(s):
One (1) at twenty-two (22) feet in length, and two (2) feet in width for a total of forty-four (44) square feet.

The location of said privilege shall be as shown on prints kept on file with the Department of Business Affairs and Consumer Protection and the Office of the City Clerk.

Said privilege shall be constructed in accordance with plans and specifications approved by the Zoning Department - Signs.


This grant of privilege in the public way shall be subject to the provisions of Section 10-28-015 and all other required provisions of the Municipal Code of Chicago.

The grantee shall pay to the City of Chicago as compensation for the privilege #1120130 herein granted the sum of fifty ($50.00) per annum in advance.


A 25% penalty will be added for payments received after due date.

The permit holder agrees to hold the City of Chicago harmless for any damage, relocation or replacement costs associated with damage, relocation or removal of private property caused by the City performing work in the public way.

Authority herein given and granted for a period of five (5) years from and after 05/09/2015.

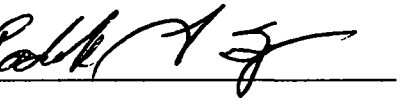Alderman 

Roderick T. Sawyer 6th Ward

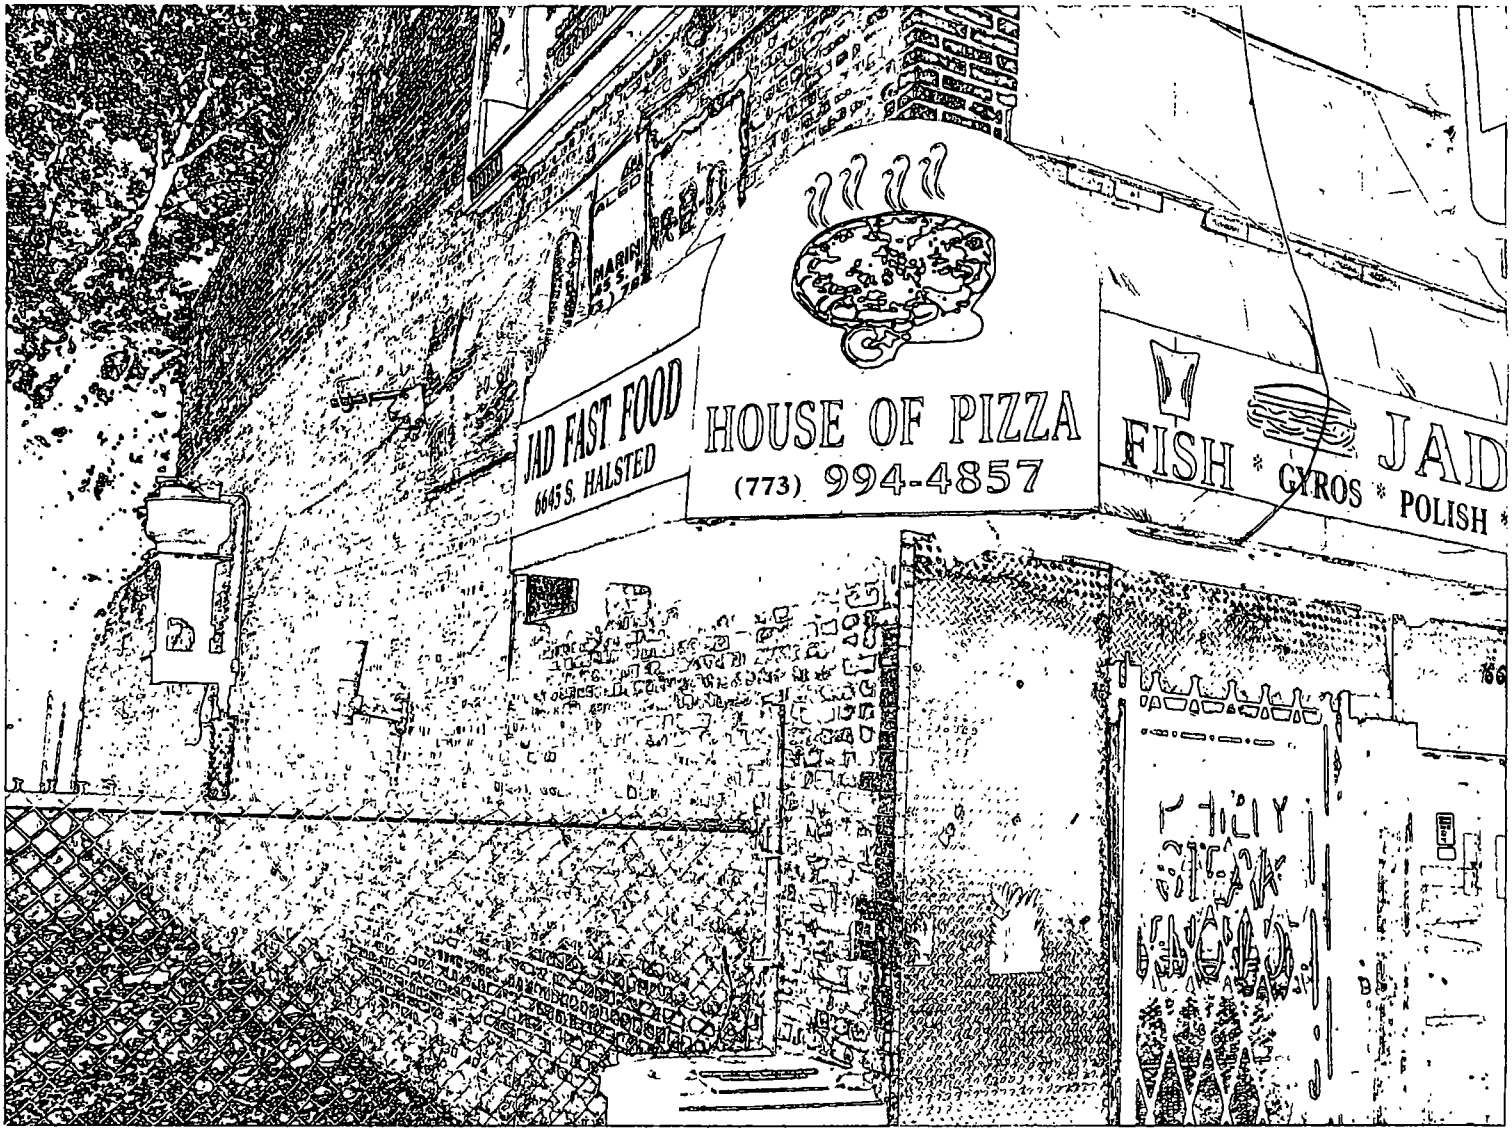
JAD FAST FOOD
6645 S. HALSTED
HOUSE OF PIZZA
(773) 994-4857
FISH * GYROS * POLISH
JAD



**Department of Business Affairs and Consumer Protection**
Small Business Center - Public Way Use Unit
City Hall - 121 N. LaSalle Street, Room 800 • Chicago, IL 60602
312-74-GOBIZ / 312-744-6249 • (312) 744-1944 (TTY)
http //www.cityofchicago org/bacp

**09/24/2015**

Alderman **Roderick T. Sawyer**
Ward # **06**
City of Chicago
City Hall, Room **200**
121 North LaSalle Street
Chicago, Illinois 60602

Re: An ordinance to use and maintain a portion of the public right-of-way for **one (1) awning(s)** for **JAD FAST FOOD**, adjacent to the premises known as **6645 S. Halsted St.**.

Dear Alderman **Roderick T. Sawyer**:

The applicant referenced above has requested the use of the public right-of-way for a **awning(s)**. An ordinance has been prepared by the Department of Business Affairs and Consumer Protection – Small Business Center - Public Way Use Unit for presentation to the City Council. Because this request was made for properties located in your ward, as approved by you as per the attached, I respectfully request that you introduce the attached ordinance at the next City Council meeting.

If you have any questions regarding this ordinance, please contact Anthony Bertuca at (312) 744-5506.

**Department of Business Affairs and Consumer Protection**

# City of Chicago

O2015-6660

Office of the City Clerk

Document Tracking Sheet

| | |
|---|---|
| **Meeting Date:** | 9/24/2015 |
| **Sponsor(s):** | Sawyer (6) |
| **Type:** | Ordinance |
| **Title:** | Awning(s) for Kenwood Realty Group, Inc. |
| **Committee(s) Assignment:** | Committee on Transportation and Public Way |

ORDINANCE
KENWOOD REALTY GROUP INC.
Acct. No. 313747 - 1
Permit No. 1119832

*Be It Ordained by the City Council of the City of Chicago:*

SECTION 1. Permission and authority are hereby given and granted to KENWOOD REALTY GROUP INC., upon the terms and subject to the conditions of this ordinance to maintain and use, as now constructed, one (1) Awning(s) projecting over the public right-of-way adjacent to its premises known as 645 E. 75th St..

Said Awning(s) at E. 75th Street measure(s):
One (1) at twenty-two (22) feet in length, and two (2) feet in width for a total of forty-four (44) square feet.

The location of said privilege shall be as shown on prints kept on file with the Department of Business Affairs and Consumer Protection and the Office of the City Clerk.

Said privilege shall be constructed in accordance with plans and specifications approved by the Zoning Department - Signs.

This grant of privilege in the public way shall be subject to the provisions of Section 10-28-015 and all other required provisions of the Municipal Code of Chicago.

The grantee shall pay to the City of Chicago as compensation for the privilege #1119832 herein granted the sum of fifty ($50.00) per annum in advance.


A 25% penalty will be added for payments received after due date.

The permit holder agrees to hold the City of Chicago harmless for any damage, relocation or replacement costs associated with damage, relocation or removal of private property caused by the City performing work in the public way.

Authority herein given and granted for a period of five (5) years from and after 05/09/2015.

Alderman _____

Roderick T. Sawyer 6th Ward

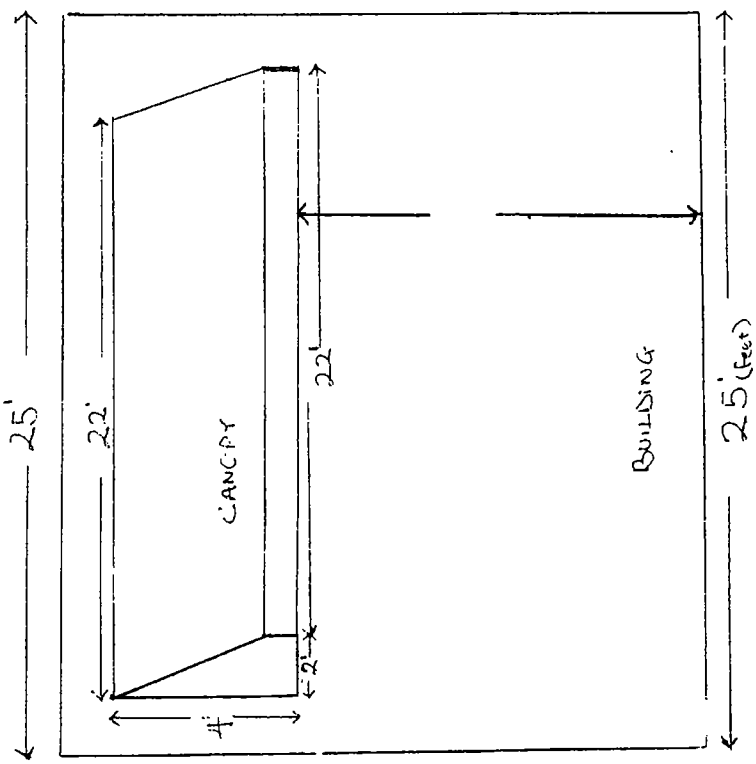


ACTUAL AREA OF PUBLIC-WAY ENCROACHMENT
= 2' × 22' = 44 Square Feet

**Department of Business Affairs and Consumer Protection**
Small Business Center - Public Way Use Unit
City Hall - 121 N. LaSalle Street, Room 800 • Chicago, IL 60602
312-74-GOBIZ / 312-744-6249 • (312) 744-1944 (TTY)
http://www.cityofchicago.org/bacp

**09/24/2015**

Alderman **Roderick T. Sawyer**
Ward # **06**
City of Chicago
City Hall, Room **200**
121 North LaSalle Street
Chicago, Illinois 60602

Re: An ordinance to use and maintain a portion of the public right-of-way for **one (1) awning(s)** for **KENWOOD REALTY GROUP INC.**, adjacent to the premises known as **645 E. 75th St.**.

Dear Alderman **Roderick T. Sawyer**:

The applicant referenced above has requested the use of the public right-of-way for a **awning(s)**. An ordinance has been prepared by the Department of Business Affairs and Consumer Protection – Small Business Center - Public Way Use Unit for presentation to the City Council. Because this request was made for properties located in your ward, as approved by you as per the attached, I respectfully request that you introduce the attached ordinance at the next City Council meeting.

If you have any questions regarding this ordinance, please contact Anthony Bertuca at (312) 744-5506.

**Department of Business Affairs and Consumer Protection**

# City of Chicago

O2015-6662

## Office of the City Clerk

## Document Tracking Sheet

| | |
|---|---|
| **Meeting Date:** | 9/24/2015 |
| **Sponsor(s):** | Sawyer (6) |
| **Type:** | Ordinance |
| **Title:** | Awning(s) for Nubian Nation |
| **Committee(s) Assignment:** | Committee on Transportation and Public Way |

ORDINANCE
NUBIAN NATION
Acct. No. 223189 - 1
Permit No. 1120023

*Be It Ordained by the City Council of the City of Chicago:*

SECTION 1. Permission and authority are hereby given and granted to NUBIAN NATION, upon the terms and subject to the conditions of this ordinance to maintain and use, as now constructed, one (1) Awning(s) projecting over the public right-of-way adjacent to its premises known as 7525 S. Vincennes Ave..

Said Awning(s) at S. Vincennes Avenue measure(s):
One (1) at thirty-six (36) feet in length, and six point six seven (6.67) feet in width for a total of two hundred forty point one two (240.12) square feet.

The location of said privilege shall be as shown on prints kept on file with the Department of Business Affairs and Consumer Protection and the Office of the City Clerk.

Said privilege shall be constructed in accordance with plans and specifications approved by the Zoning Department - Signs.

This grant of privilege in the public way shall be subject to the provisions of Section 10-28-015 and all other required provisions of the Municipal Code of Chicago.

The grantee shall pay to the City of Chicago as compensation for the privilege #1120023 herein granted the sum of sixty-one ($61.00) per annum in advance.


A 25% penalty will be added for payments received after due date.

The permit holder agrees to hold the City of Chicago harmless for any damage, relocation or replacement costs associated with damage, relocation or removal of private property caused by the City performing work in the public way.

Authority herein given and granted for a period of five (5) years from and after 10/08/2013.

Alderman _____

Roderick T. Sawyer 6th Ward

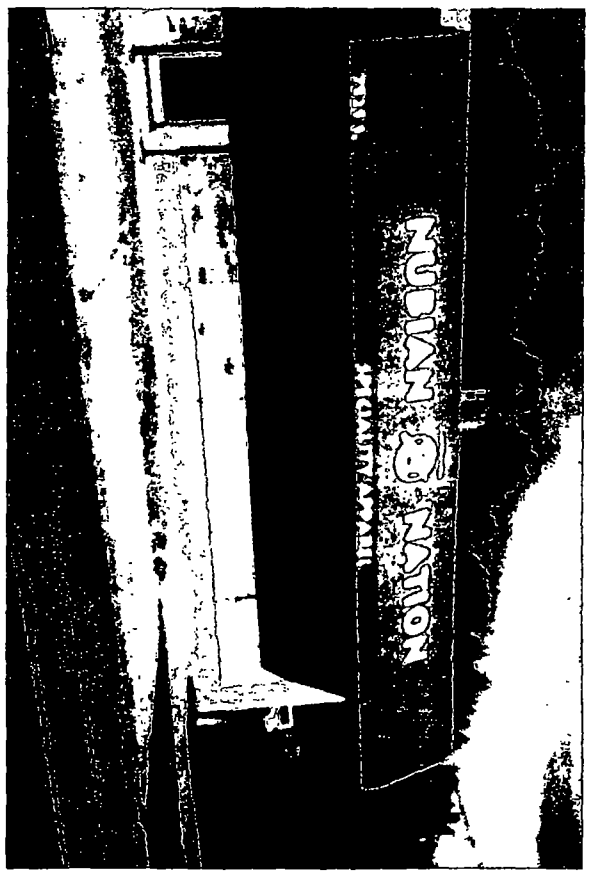
NOMNOM

**Department of Business Affairs and Consumer Protection**
Small Business Center - Public Way Use Unit
City Hall - 121 N. LaSalle Street, Room 800 • Chicago, IL 60602
312-74-GOBIZ / 312-744-6249 • (312) 744-1944 (TTY)
http://www.cityofchicago.org/bacp

**09/24/2015**

Alderman **Roderick T. Sawyer**
Ward # **06**
City of Chicago
City Hall, Room **200**
121 North LaSalle Street
Chicago, Illinois 60602

Re: An ordinance to use and maintain a portion of the public right-of-way for **one (1) awning(s)** for **NUBIAN NATION**, adjacent to the premises known as **7525 S. Vincennes Ave.**.

Dear Alderman **Roderick T. Sawyer**:

The applicant referenced above has requested the use of the public right-of-way for a **awning(s)**. An ordinance has been prepared by the Department of Business Affairs and Consumer Protection – Small Business Center - Public Way Use Unit for presentation to the City Council. Because this request was made for properties located in your ward, as approved by you as per the attached, I respectfully request that you introduce the attached ordinance at the next City Council meeting.

If you have any questions regarding this ordinance, please contact Anthony Bertuca at (312) 744-5506.

**Department of Business Affairs and Consumer Protection**

# City of Chicago

O2015-6666

## Office of the City Clerk

## Document Tracking Sheet

| | |
|---|---|
| **Meeting Date:** | 9/24/2015 |
| **Sponsor(s):** | Harris (8) |
| **Type:** | Ordinance |
| **Title:** | Awning(s) for Food Town |
| **Committee(s) Assignment:** | Committee on Transportation and Public Way |

ORDINANCE
FOOD TOWN
Acct. No. 14297 - 1
Permit No. 1120228

*Be It Ordained by the City Council of the City of Chicago:*

SECTION 1. Permission and authority are hereby given and granted to FOOD TOWN, upon the terms and subject to the conditions of this ordinance to maintain and use, as now constructed, one (1) Awning(s) projecting over the public right-of-way adjacent to its premises known as 935 E. 79th St..

Said Awning(s) at E.79TH STREET measure(s):
One (1) at fifty-three (53) feet in length, and two point four (2.4) feet in width for a total of one hundred twenty-seven point two (127.2) square feet.

The location of said privilege shall be as shown on prints kept on file with the Department of Business Affairs and Consumer Protection and the Office of the City Clerk.

Said privilege shall be constructed in accordance with plans and specifications approved by the Zoning Department - Signs.

This grant of privilege in the public way shall be subject to the provisions of Section 10-28-015 and all other required provisions of the Municipal Code of Chicago.

The grantee shall pay to the City of Chicago as compensation for the privilege #1120228 herein granted the sum of seventy-eight ($78.00) per annum in advance.


A 25% penalty will be added for payments received after due date.

The permit holder agrees to hold the City of Chicago harmless for any damage, relocation or replacement costs associated with damage, relocation or removal of private property caused by the City performing work in the public way.

Authority herein given and granted for a period of five (5) years from and after 12/13/2014.

Alderman Michelle A Harris

Michelle A. Harris 8th Ward

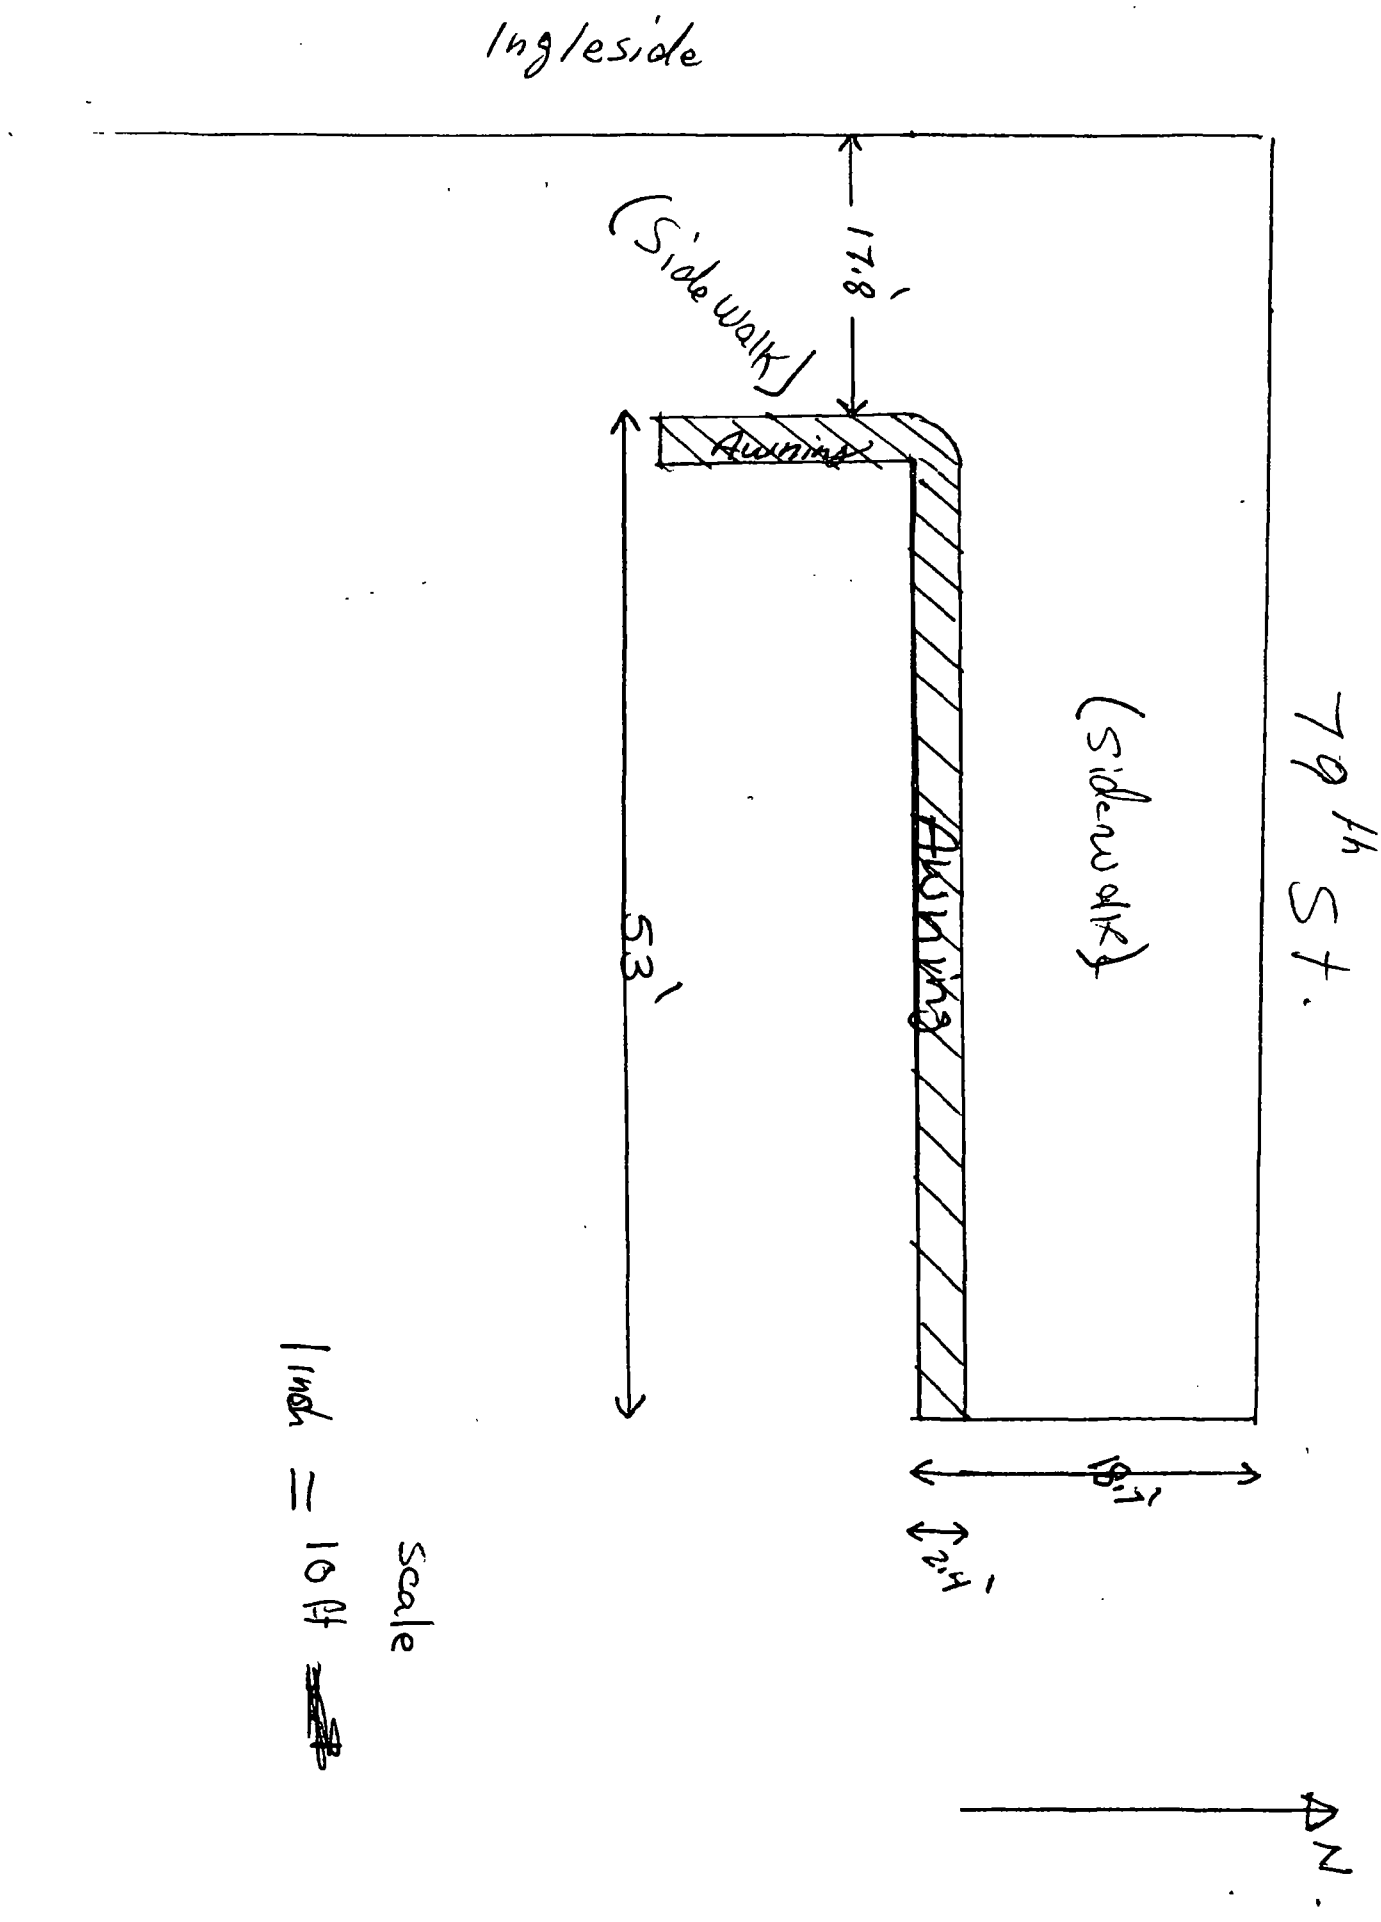
Ingleside
17.8'
(Sidewalk)
Awning
53'
Awning
(Sidewalk)
79th St.
18.7'
2.4'
scale
1 inch = 10 ft
N.

**Department of Business Affairs and Consumer Protection**
Small Business Center - Public Way Use Unit
City Hall - 121 N. LaSalle Street, Room 800 • Chicago, IL 60602
312-74-GOBIZ / 312-744-6249 • (312) 744-1944 (TTY)
http://www.cityofchicago.org/bacp

**09/24/2015**

Alderman **Michelle A. Harris**
Ward # **08**
City of Chicago
City Hall, Room **200**
121 North LaSalle Street
Chicago, Illinois 60602

Re: An ordinance to use and maintain a portion of the public right-of-way for **one (1) awning(s)** for **FOOD TOWN**, adjacent to the premises known as **935 E. 79th St.**.

Dear Alderman **Michelle A. Harris**:

The applicant referenced above has requested the use of the public right-of-way for a **awning(s)**. An ordinance has been prepared by the Department of Business Affairs and Consumer Protection – Small Business Center - Public Way Use Unit for presentation to the City Council. Because this request was made for properties located in your ward, as approved by you as per the attached, I respectfully request that you introduce the attached ordinance at the next City Council meeting.

If you have any questions regarding this ordinance, please contact Anthony Bertuca at (312) 744-5506.

**Department of Business Affairs and Consumer Protection**

# City of Chicago

O2015-6669

## Office of the City Clerk

## Document Tracking Sheet

| | |
|---|---|
| **Meeting Date:** | 9/24/2015 |
| **Sponsor(s):** | Beale (9) |
| **Type:** | Ordinance |
| **Title:** | Awning(s) for Judi's Sports Bar & Grill |
| **Committee(s) Assignment:** | Committee on Transportation and Public Way |

ORDINANCE
JUDI'S SPORTS BAR & GRILL
Acct. No. 23130 - 1
Permit No. 1120084

*Be It Ordained by the City Council of the City of Chicago:*

SECTION 1. Permission and authority are hereby given and granted to JUDI'S SPORTS BAR & GRILL, upon the terms and subject to the conditions of this ordinance to maintain and use, as now constructed, one (1) Awning(s) projecting over the public right-of-way adjacent to its premises known as 512 E. 103rd St..

Said Awning(s) at E. 103rd Street measure(s):
One (1) at twenty-five (25) feet in length, and two (2) feet in width for a total of fifty (50) square feet.

The location of said privilege shall be as shown on prints kept on file with the Department of Business Affairs and Consumer Protection and the Office of the City Clerk.

Said privilege shall be constructed in accordance with plans and specifications approved by the Zoning Department - Signs.


This grant of privilege in the public way shall be subject to the provisions of Section 10-28-015 and all other required provisions of the Municipal Code of Chicago.

The grantee shall pay to the City of Chicago as compensation for the privilege #1120084 herein granted the sum of fifty ($50.00) per annum in advance.


A 25% penalty will be added for payments received after due date.

The permit holder agrees to hold the City of Chicago harmless for any damage, relocation or replacement costs associated with damage, relocation or removal of private property caused by the City performing work in the public way.

Authority herein given and granted for a period of five (5) years from and after 05/09/2015.

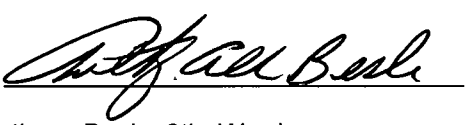Alderman 

Anthony Beale 9th Ward

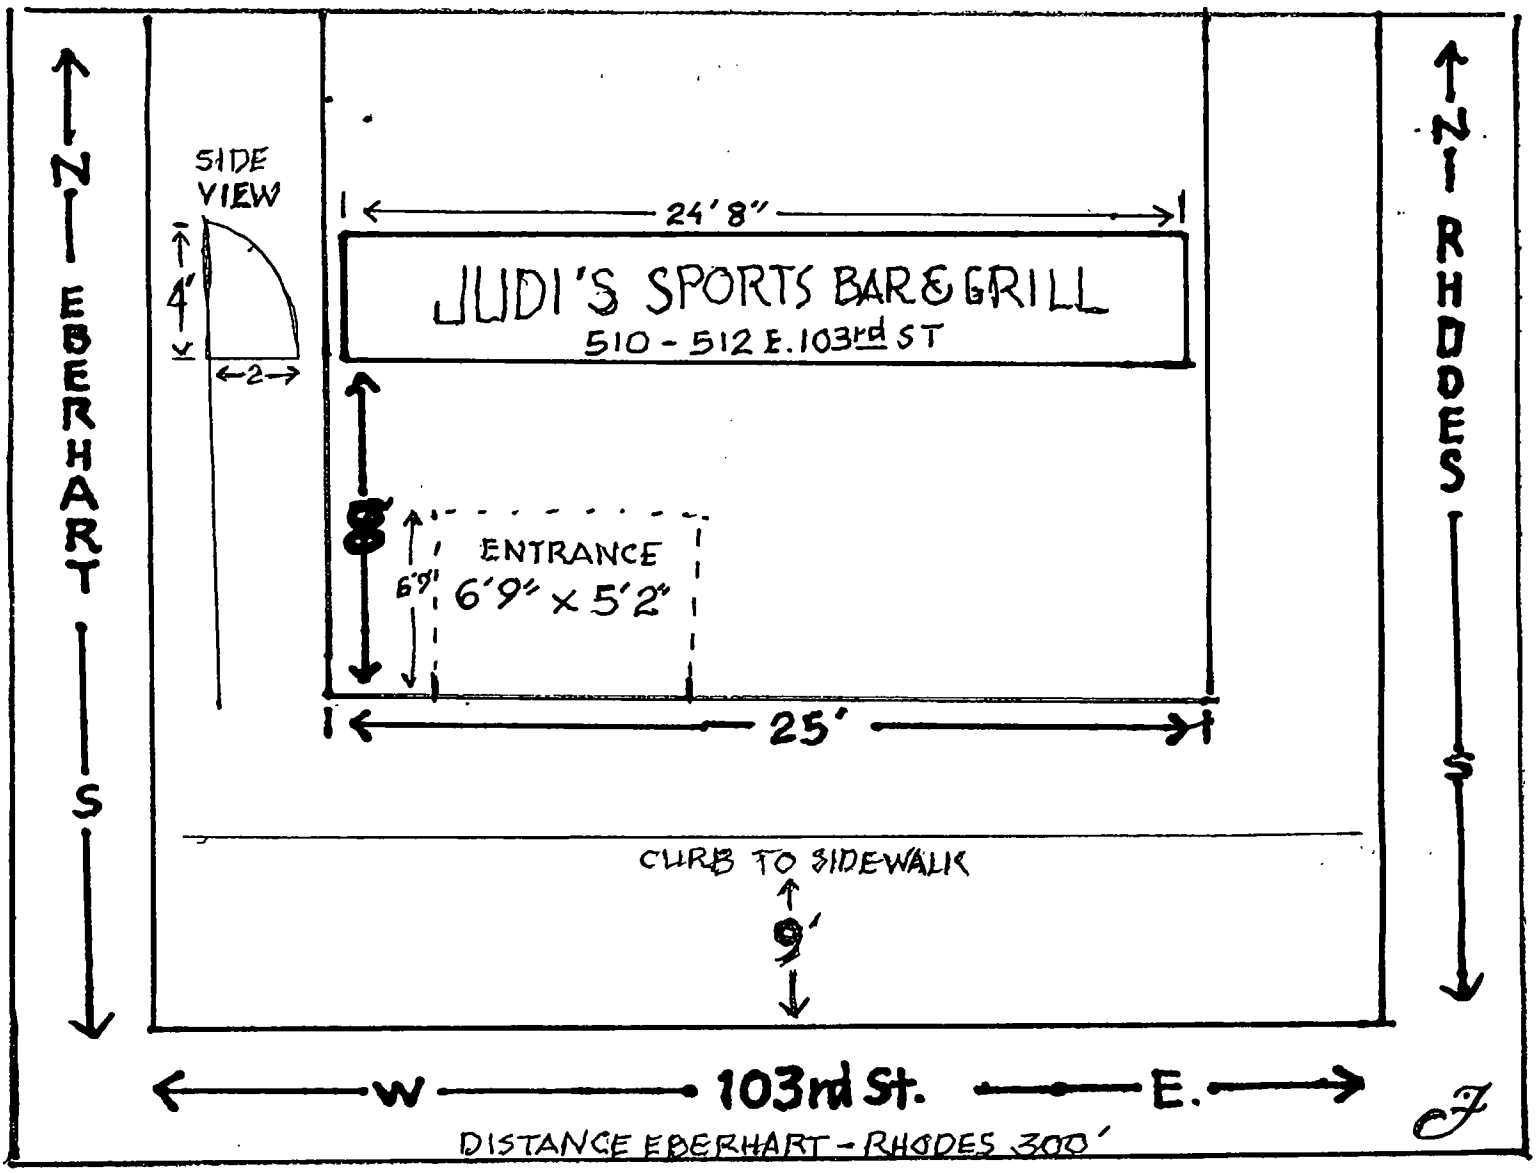
N EBERHART S
SIDE VIEW
4'
2
24'8"
JUDI'S SPORTS BAR & GRILL
510 - 512 E. 103rd ST
8'
ENTRANCE
6'9"
6'9" x 5'2"
25'
CURB TO SIDEWALK
9'
N RHODES S
W
103rd St.
E.
DISTANCE EBERHART - RHODES 300'

**Department of Business Affairs and Consumer Protection**
Small Business Center - Public Way Use Unit
City Hall - 121 N. LaSalle Street, Room 800 • Chicago, IL 60602
312-74-GOBIZ / 312-744-6249 • (312) 744-1944 (TTY)
http://www.cityofchicago.org/bacp

**09/24/2015**

Alderman **Anthony Beale**
Ward # **09**
City of Chicago
City Hall, Room **200**
121 North LaSalle Street
Chicago, Illinois 60602

Re: An ordinance to use and maintain a portion of the public right-of-way for **one (1) awning(s)** for **JUDI'S SPORTS BAR & GRILL**, adjacent to the premises known as **512 E. 103rd St.**.

Dear Alderman **Anthony Beale**:

The applicant referenced above has requested the use of the public right-of-way for a **awning(s)**. An ordinance has been prepared by the Department of Business Affairs and Consumer Protection – Small Business Center - Public Way Use Unit for presentation to the City Council. Because this request was made for properties located in your ward, as approved by you as per the attached, I respectfully request that you introduce the attached ordinance at the next City Council meeting.

If you have any questions regarding this ordinance, please contact Anthony Bertuca at (312) 744-5506.

**Department of Business Affairs and Consumer Protection**

# City of Chicago

O2015-6670

## Office of the City Clerk

## Document Tracking Sheet

| | |
|---|---|
| **Meeting Date:** | 9/24/2015 |
| **Sponsor(s):** | Beale (9) |
| **Type:** | Ordinance |
| **Title:** | Awning(s) for Scott Enterprise |
| **Committee(s) Assignment:** | Committee on Transportation and Public Way |

ORDINANCE
SCOTT ENTERPRISE
Acct. No. 55268 - 1
Permit No. 1119035

*Be It Ordained by the City Council of the City of Chicago:*

SECTION 1. Permission and authority are hereby given and granted to SCOTT ENTERPRISE, upon the terms and subject to the conditions of this ordinance to maintain and use, as now constructed, one (1) Awning(s) projecting over the public right-of-way adjacent to its premises known as 11513 S. Michigan Ave..

Said Awning(s) at SOUTH MICHIGAN AVENUE measure(s):
One (1) at twenty-four (24) feet in length, and two point five (2.5) feet in width for a total of sixty (60) square feet.

The location of said privilege shall be as shown on prints kept on file with the Department of Business Affairs and Consumer Protection and the Office of the City Clerk.

Said privilege shall be constructed in accordance with plans and specifications approved by the Zoning Department - Signs.

This grant of privilege in the public way shall be subject to the provisions of Section 10-28-015 and all other required provisions of the Municipal Code of Chicago.

The grantee shall pay to the City of Chicago as compensation for the privilege #1119035 herein granted the sum of fifty ($50.00) per annum in advance.


A 25% penalty will be added for payments received after due date.

The permit holder agrees to hold the City of Chicago harmless for any damage, relocation or replacement costs associated with damage, relocation or removal of private property caused by the City performing work in the public way.

Authority herein given and granted for a period of five (5) years from and after 05/09/2015.

Alderman _____

Anthony Beale 9th Ward

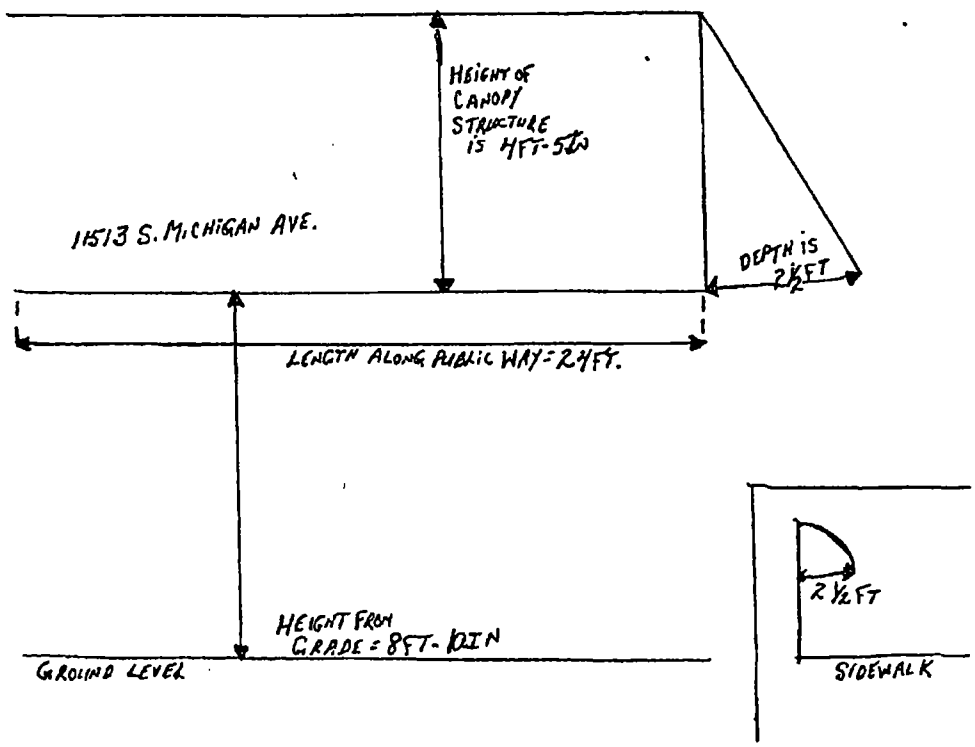
HEIGHT OF CANOPY STRUCTURE IS 14FT-5IN
11513 S. MICHIGAN AVE.
DEPTH IS 2½FT
LENGTH ALONG PUBLIC WAY = 24FT.
HEIGHT FROM GRADE = 8FT-10IN
GROUND LEVEL
2½FT
SIDEWALK

**Department of Business Affairs and Consumer Protection**
Small Business Center - Public Way Use Unit
City Hall - 121 N. LaSalle Street, Room 800 • Chicago, IL 60602
312-74-GOBIZ / 312-744-6249 • (312) 744-1944 (TTY)
http://www.cityofchicago.org/bacp

**09/24/2015**

Alderman **Anthony Beale**
Ward # **09**
City of Chicago
City Hall, Room **200**
121 North LaSalle Street
Chicago, Illinois 60602

Re: An ordinance to use and maintain a portion of the public right-of-way for **one (1) awning(s)** for **SCOTT ENTERPRISE**, adjacent to the premises known as **11513 S. Michigan Ave.**.

Dear Alderman **Anthony Beale**:

The applicant referenced above has requested the use of the public right-of-way for a **awning(s)**. An ordinance has been prepared by the Department of Business Affairs and Consumer Protection – Small Business Center - Public Way Use Unit for presentation to the City Council. Because this request was made for properties located in your ward, as approved by you as per the attached, I respectfully request that you introduce the attached ordinance at the next City Council meeting.

If you have any questions regarding this ordinance, please contact Anthony Bertuca at (312) 744-5506.

**Department of Business Affairs and Consumer Protection**

# City of Chicago

O2015-6680

## Office of the City Clerk

## Document Tracking Sheet

| | |
|---|---|
| **Meeting Date:** | 9/24/2015 |
| **Sponsor(s):** | Sadlowski Garza (10) |
| **Type:** | Ordinance |
| **Title:** | Awning(s) for SGA Youth and Family Services |
| **Committee(s) Assignment:** | Committee on Transportation and Public Way |

ORDINANCE
SGA YOUTH AND FAMILY SERVICES
Acct. No. 211320 - 3
Permit No. 1119442

*Be It Ordained by the City Council of the City of Chicago:*

SECTION 1. Permission and authority are hereby given and granted to SGA YOUTH AND FAMILY SERVICES, upon the terms and subject to the conditions of this ordinance to construct, install, maintain and use one (1) Awning(s) projecting over the public right-of-way adjacent to its premises known as 10101 S. Ewing Ave..

Said Awning(s) at S. Ewing Avenue measure(s):
One (1) at eight point six eight (8.68) feet in length, and one (1) foot in width for a total of eight point six eight (8.68) square feet.

The location of said privilege shall be as shown on prints kept on file with the Department of Business Affairs and Consumer Protection and the Office of the City Clerk.

Said privilege shall be constructed in accordance with plans and specifications approved by the Zoning Department - Signs.

This grant of privilege in the public way shall be subject to the provisions of Section 10-28-015 and all other required provisions of the Municipal Code of Chicago.

The grantee shall pay to the City of Chicago as compensation for the privilege #1119442 herein granted the sum of fifty ($50.00) per annum in advance.

A 25% penalty will be added for payments received after due date.

The permit holder agrees to hold the City of Chicago harmless for any damage, relocation or replacement costs associated with damage, relocation or removal of private property caused by the City performing work in the public way.

Authority herein given and granted for a period of five (5) years from and after Date of Passage.

Alderman Susan Sadlowski Garza 10th Ward


VERSION 2

Please carefully review and sign below if this layout meets your approval. Note that upon signing this graphics sheet you are approving this design for production.
You will have approximately One (1) week from the date below to approve, before delaying production of your project.


This is an original drawing, created by Chesterfield Awning Company, Inc. It is being submitted for your personal use in connection with a project being planned for you by Chesterfield Awning Company, Inc. It is not to be used, reproduced, copied or exhibited in any fashion. In the event any of the above occurs, Chesterfield Awning company, Inc. expects to be reimbursed $280 00 in compensation for the time and effort entailed in creating this drawing

Chesterfield Awning Co.
16999 Van Dam Rd
South Holland, IL 60473
(708) 596-4434
www.chesterfieldawning.com

SIDE VIEW

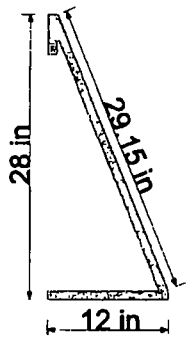


FRONT VIEW

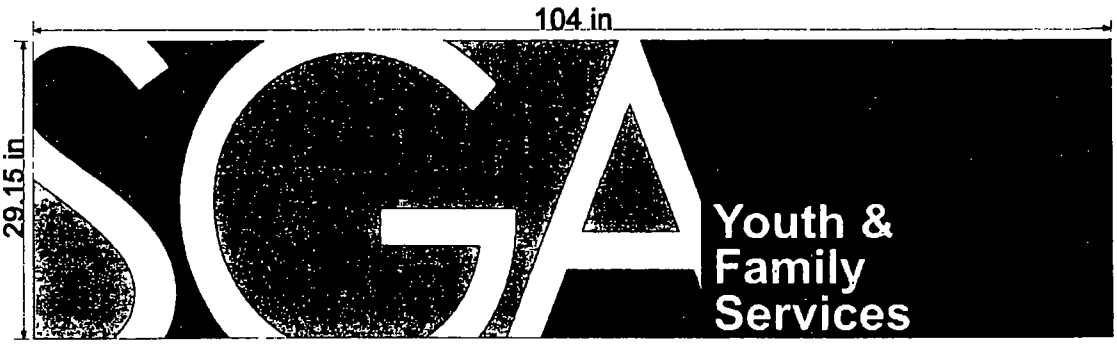


STRAIGHT STYLE AWNING / OPEN WINGS

| | |
|---|---|
| File Name | SGA Youth & Family Services |
| Job Number | Sunbrella 4652 Medit Blue Tweed / SUNBRELLA BASIL |
| Font Style | White px75 paint |
| Size/Style | Font TBD |
| Color/Method | R 8 |
| Salesman | 05-27-2015 |
| Date | |

QUESTIONS? PLEASE CONTACT: graphics@chesterfieldawning.com

**PLEASE READ**

Please carefully check for grammatical errors, missing fonts, placement, sizing, colors, etc...

Please note this proof is not a true representation of color.

Sizes are approximate, changes can still be made after field measuring prior to installation.

*PLEASE CAREFULLY REVIEW THIS DRAWING, IF YOU SIGN AND APPROVE IT WITH INCORRECT INFORMATION*

**IT WILL BE AT YOUR EXPENSE TO CORRECT**

Customer Approval Date

Sales Approval Date

**Department of Business Affairs and Consumer Protection**
Small Business Center - Public Way Use Unit
City Hall - 121 N LaSalle Street, Room 800 • Chicago, IL 60602
312-74-GOBIZ / 312-744-6249 • (312) 744-1944 (TTY)
http://www.cityofchicago.org/bacp

**09/24/2015**

Alderman **Susan Sadlowski Garza**
Ward # **10**
City of Chicago
City Hall, Room **200**
121 North LaSalle Street
Chicago, Illinois 60602

Re: An ordinance to use and maintain a portion of the public right-of-way for **one (1) awning(s)** for **SGA YOUTH AND FAMILY SERVICES**, adjacent to the premises known as **10101 S. Ewing Ave.**.

Dear Alderman **Susan Sadlowski Garza**:

The applicant referenced above has requested the use of the public right-of-way for a **awning(s)**. An ordinance has been prepared by the Department of Business Affairs and Consumer Protection – Small Business Center - Public Way Use Unit for presentation to the City Council. Because this request was made for properties located in your ward, as approved by you as per the attached, I respectfully request that you introduce the attached ordinance at the next City Council meeting.

If you have any questions regarding this ordinance, pleasc contact Anthony Bertuca at (312) 744-5506.

**Department of Business Affairs and Consumer Protection**

# City of Chicago

O2015-6686

## Office of the City Clerk

## Document Tracking Sheet

| | |
|---|---|
| **Meeting Date:** | 9/24/2015 |
| **Sponsor(s):** | Cardenas (12) |
| **Type:** | Ordinance |
| **Title:** | Awning(s) for Erie-LaSalle Body Shop on Kedzie |
| **Committee(s) Assignment:** | Committee on Transportation and Public Way |

ORDINANCE
ERIE-LASALLE BODY SHOP ON KEDZIE
Acct. No. 363538 - 2
Permit No. 1119957

*Be It Ordained by the City Council of the City of Chicago:*

SECTION 1. Permission and authority are hereby given and granted to ERIE-LASALLE BODY SHOP ON KEDZIE, upon the terms and subject to the conditions of this ordinance to maintain and use, as now constructed, one (1) Awning(s) projecting over the public right-of-way adjacent to its premises known as 2440 S. Kedzie Ave..

Said Awning(s) at S. Kedzie Avenue measure(s):
One (1) at eleven (11) feet in length, and two (2) feet in width for a total of twenty-two (22) square feet.

The location of said privilege shall be as shown on prints kept on file with the Department of Business Affairs and Consumer Protection and the Office of the City Clerk.

Said privilege shall be constructed in accordance with plans and specifications approved by the Zoning Department - Signs.

This grant of privilege in the public way shall be subject to the provisions of Section 10-28-015 and all other required provisions of the Municipal Code of Chicago.

The grantee shall pay to the City of Chicago as compensation for the privilege #1119957 herein granted the sum of fifty ($50.00) per annum in advance.

A 25% penalty will be added for payments received after due date.

The permit holder agrees to hold the City of Chicago harmless for any damage, relocation or replacement costs associated with damage, relocation or removal of private property caused by the City performing work in the public way.


Authority herein given and granted for a period of five (5) years from and after Date of Passage.


Alderman _____

George Cardenas 12th Ward


Erie lasalle body shop on kedzie, llc
2432-2440 s Kedzie ave
Chicago Il 60623
Tel 773-762-5571 fax 773-762-4809


Permit for existing Awning

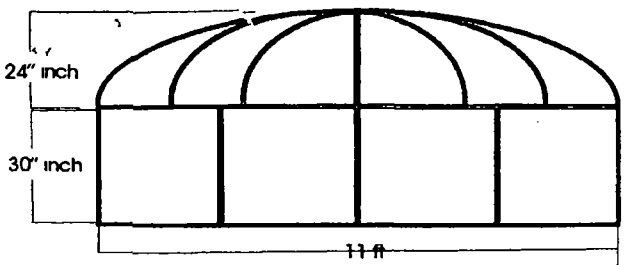

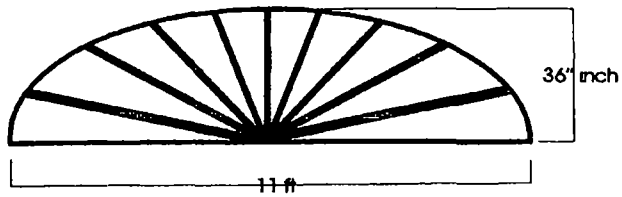



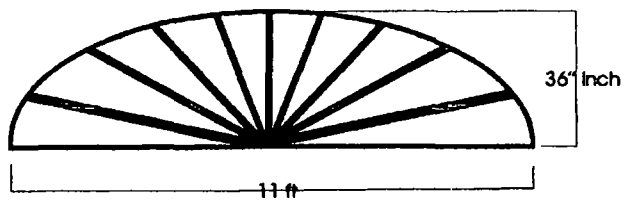

12' 3"
Floor height

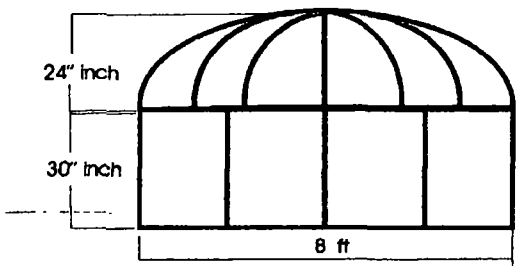

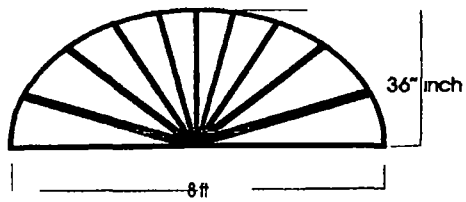
12' 3"
Floor height

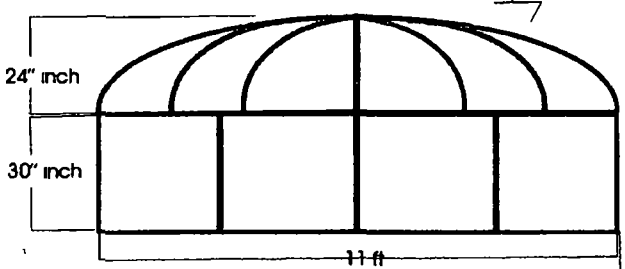


12' 3"
Floor height




Materials:

Frame in square tube 1" x 1"
And round tube ½ I"
Covered with cloth (recacril green )

Wing attached wall with 3- inch screws
And screws #12 X ¾ inch. Braket 1" inch.
Letters painted in brown color water base.

**Department of Business Affairs and Consumer Protection**
Small Business Center - Public Way Use Unit
City Hall - 121 N. LaSalle Street, Room 800 • Chicago, IL 60602
312-74-GOBIZ / 312-744-6249 • (312) 744-1944 (TTY)
http://www.cityofchicago.org/baep

**09/24/2015**

Alderman **George Cardenas**
Ward # **12**
City of Chicago
City Hall, Room **300**
121 North LaSalle Street
Chicago, Illinois 60602

Re: An ordinance to use and maintain a portion of the public right-of-way for **one (1) awning(s)** for **ERIE-LASALLE BODY SHOP ON KEDZIE**, adjacent to the premises known as **2440 S. Kedzie Ave.**.

Dear Alderman **George Cardenas**:

The applicant referenced above has requested the use of the public right-of-way for a **awning(s)**. An ordinance has been prepared by the Department of Business Affairs and Consumer Protection – Small Business Center - Public Way Use Unit for presentation to the City Council. Because this request was made for properties located in your ward, as approved by you as per the attached, I respectfully request that you introduce the attached ordinance at the next City Council meeting.

If you have any questions regarding this ordinance, please contact Anthony Bertuca at (312) 744-5506.

**Department of Business Affairs and Consumer Protection**

# City of Chicago

O2015-6687

## Office of the City Clerk

## Document Tracking Sheet

| | |
|---|---|
| **Meeting Date:** | 9/24/2015 |
| **Sponsor(s):** | Quinn (13) |
| **Type:** | Ordinance |
| **Title:** | Awning(s) for Mr C's Midway Bar, Inc. |
| **Committee(s) Assignment:** | Committee on Transportation and Public Way |

ORDINANCE
MR C'S MIDWAY BAR INC
Acct. No. 32400 - 1
Permit No. 1119888

*Be It Ordained by the City Council of the City of Chicago:*

SECTION 1. Permission and authority are hereby given and granted to MR C'S MIDWAY BAR INC, upon the terms and subject to the conditions of this ordinance to maintain and use, as now constructed, one (1) Awning(s) projecting over the public right-of-way adjacent to its premises known as 4654 W. 63rd St..

Said Awning(s) at W. 63rd Street measure(s):
One (1) at four point five eight (4.58) feet in length, and three point four two (3.42) feet in width for a total of fifteen point six six (15.66) square feet.

The location of said privilege shall be as shown on prints kept on file with the Department of Business Affairs and Consumer Protection and the Office of the City Clerk.

Said privilege shall be constructed in accordance with plans and specifications approved by the Zoning Department - Signs.

This grant of privilege in the public way shall be subject to the provisions of Section 10-28-015 and all other required provisions of the Municipal Code of Chicago.

The grantee shall pay to the City of Chicago as compensation for the privilege #1119888 herein granted the sum of fifty ($50.00) per annum in advance.

A 25% penalty will be added for payments received after due date.


The permit holder agrees to hold the City of Chicago harmless for any damage, relocation or replacement costs associated with damage, relocation or removal of private property caused by the City performing work in the public way.


Authority herein given and granted for a period of five (5) years from and after 09/10/2013.

Alderman _____

Marty Quinn 13th Ward

# CANOPY OVER SECOND FLOOR WINDOW (A)

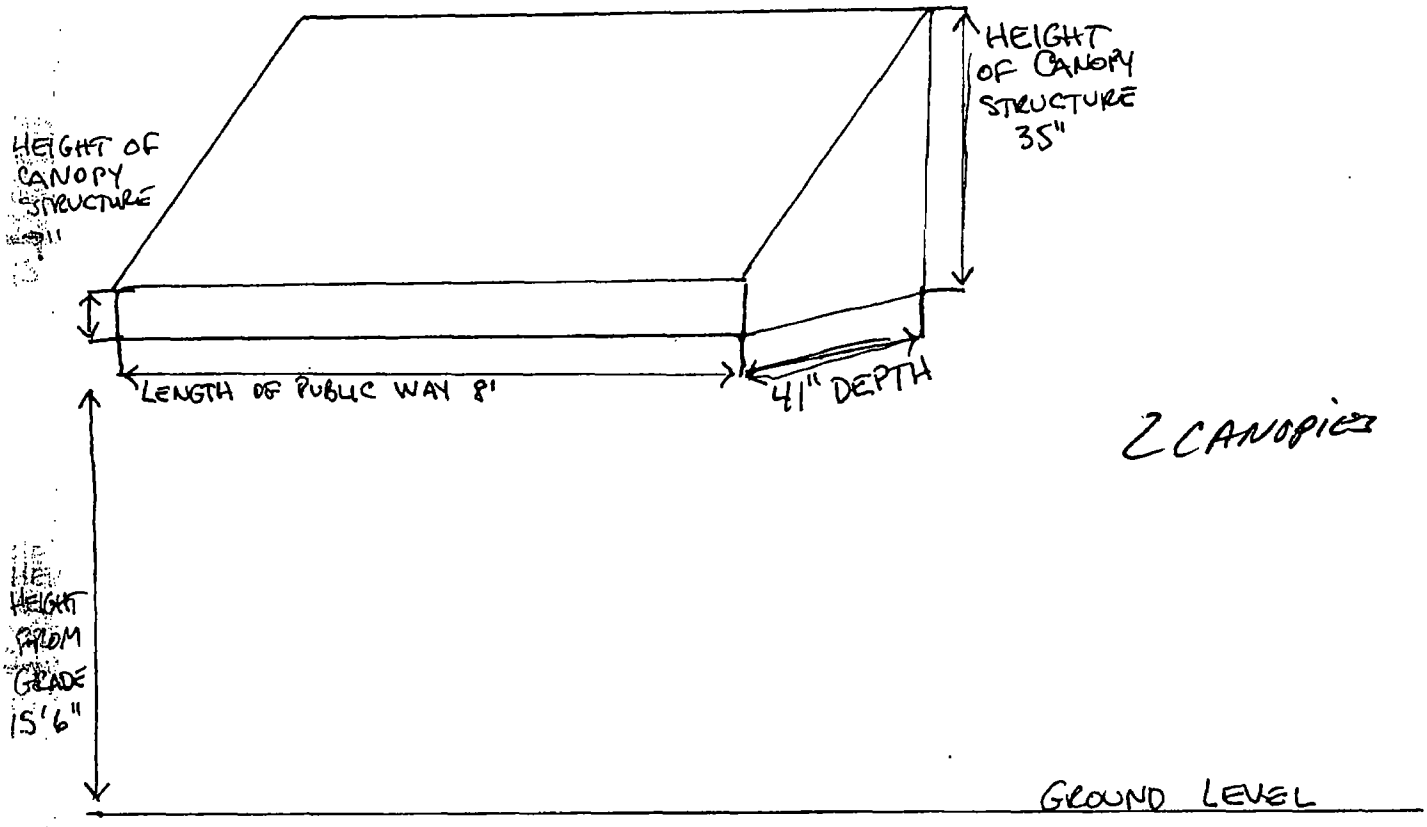

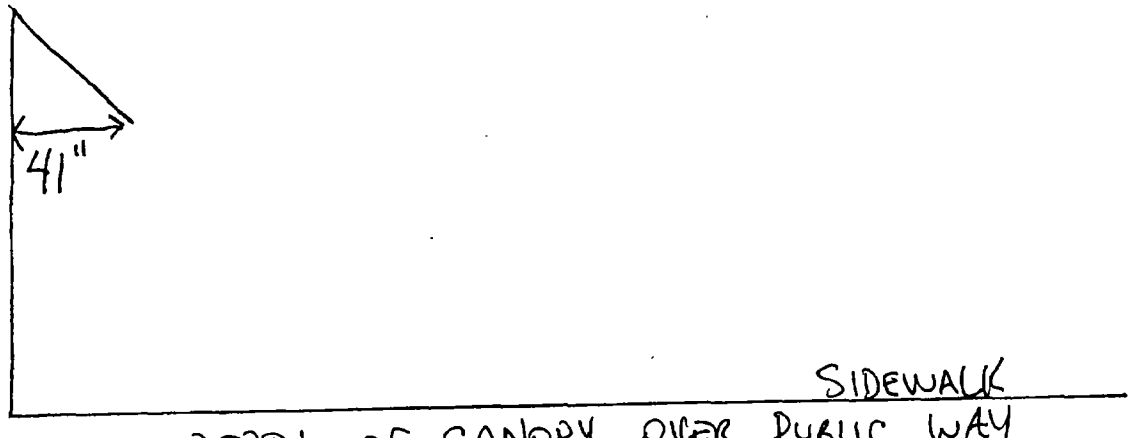
DEPTH OF CANOPY OVER PUBLIC WAY

**Department of Business Affairs and Consumer Protection**
Small Business Center - Public Way Use Unit
City Hall - 121 N. LaSalle Street, Room 800 • Chicago, IL 60602
312-74-GOBIZ / 312-744-6249 • (312) 744-1944 (TTY)
http://www.cityofchicago.org/baep

**09/24/2015**

Alderman **Marty Quinn**
Ward # **13**
City of Chicago
City Hall, Room **300**
121 North LaSalle Street
Chicago, Illinois 60602

Re: An ordinance to use and maintain a portion of the public right-of-way for **one (1) awning(s)** for **MR C'S MIDWAY BAR INC**, adjacent to the premises known as **4654 W. 63rd St.**.

Dear Alderman **Marty Quinn**:

The applicant referenced above has requested the use of the public right-of-way for a **awning(s)**. An ordinance has been prepared by the Department of Business Affairs and Consumer Protection – Small Business Center - Public Way Use Unit for presentation to the City Council. Because this request was made for properties located in your ward, as approved by you as per the attached, I respectfully request that you introduce the attached ordinance at the next City Council meeting.

If you have any questions regarding this ordinance, please contact Anthony Bertuca at (312) 744-5506.

**Department of Business Affairs and Consumer Protection**

# City of Chicago

O2015-6714

## Office of the City Clerk

## Document Tracking Sheet

| | |
|---|---|
| **Meeting Date:** | 9/24/2015 |
| **Sponsor(s):** | Burke (14) |
| **Type:** | Ordinance |
| **Title:** | Awning(s) for Young Scholars Developmenttal Institute |
| **Committee(s) Assignment:** | Committee on Transportation and Public Way |

ORDINANCE
YOUNG SCHOLARS DEVELOPMENTAL INSTITUTE
Acct. No. 44583 - 2
Permit No. 1107005

*Be It Ordained by the City Council of the City of Chicago:*

SECTION 1. Permission and authority are hereby given and granted to YOUNG SCHOLARS DEVELOPMENTAL INSTITUTE, upon the terms and subject to the conditions of this ordinance to construct, install, maintain and use one (1) Awning(s) projecting over the public right-of-way adjacent to its premises known as 3038-3046 W. 59th St..

Said Awning(s) at W 59TH ST measure(s):
One (1) at ninety-six (96) feet in length, and two (2) feet in width for a total of one hundred ninety-two (192) square feet.

The location of said privilege shall be as shown on prints kept on file with the Department of Business Affairs and Consumer Protection and the Office of the City Clerk.

Said privilege shall be constructed in accordance with plans and specifications approved by the Zoning Department - Signs.

This grant of privilege in the public way shall be subject to the provisions of Section 10-28-015 and all other required provisions of the Municipal Code of Chicago.

The grantee shall pay to the City of Chicago as compensation for the privilege #1107005 herein granted the sum of one hundred twenty-one ($121.00) per annum in advance.

A 25% penalty will be added for payments received after due date.


The permit holder agrees to hold the City of Chicago harmless for any damage, relocation or replacement costs associated with damage, relocation or removal of private property caused by the City performing work in the public way.

Authority herein given and granted for a period of five (5) years from and after Date of Passage.

Alderman _____

Edward M. Burke 14th Ward

3038 W. 59th Street
Chucagu IL 60629

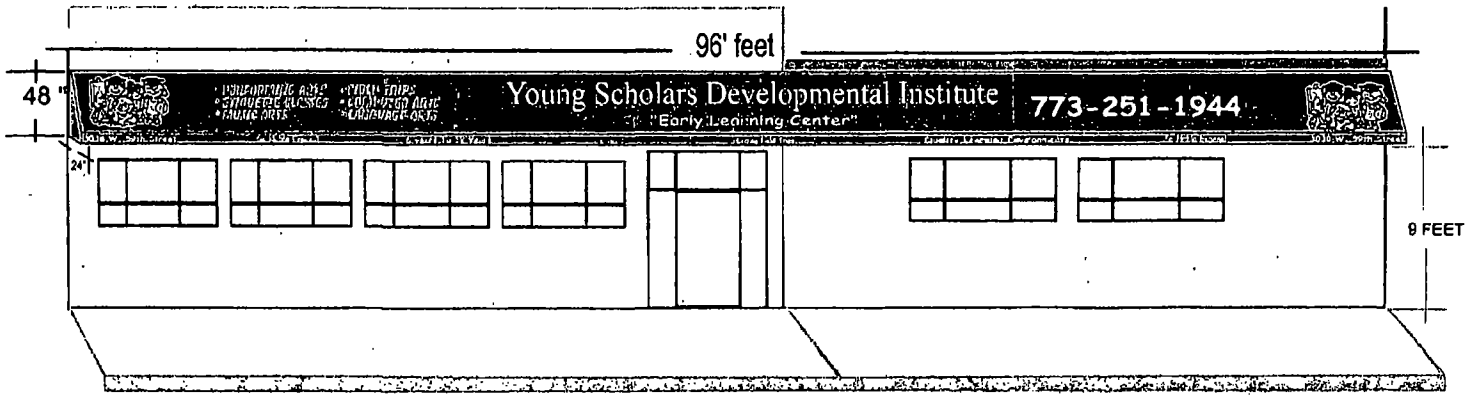


APPROVED. _____ DATE. _____

M-K SIGNS
CHICAGO
4900 N. ELSTON AVE
CHICAGO, IL 60630

Colors represented in this drawing are for presentation purposes only. They will not match your finished product exactly. Actual color samples can be obtained from your sales representative.

This design is the original and unpublished work of MK SIGNS and may not be reproduced, copied or exhibited in any fashion without the expressed written consent of MK SIGNS. The rights to this design may be purchased.

| SCALE | DATE |
|---|---|
| 1 1/2" = 1'-0" | |
| DESIGNER | SALES |
| | |
| FILE | DRAWING NUMBER |
| | |

**Department of Business Affairs and Consumer Protection**
Small Business Center - Public Way Use Unit
City Hall - 121 N. LaSalle Street, Room 800 • Chicago, IL 60602
312-74-GOBIZ / 312-744-6249 • (312) 744-1944 (TTY)
http://www.cityofchicago.org/baep

**09/24/2015**

Alderman **Edward M. Burke**
Ward # **14**
City of Chicago
City Hall, Room **302**
121 North LaSalle Street
Chicago, Illinois 60602

Re: An ordinance to use and maintain a portion of the public right-of-way for **one (1) awning(s)** for **YOUNG SCHOLARS DEVELOPMENTAL INSTITUTE**, adjacent to the premises known as **3038-3046 W. 59th St.**.

Dear Alderman **Edward M. Burke**:

The applicant referenced above has requested the use of the public right-of-way for a **awning(s)**. An ordinance has been prepared by the Department of Business Affairs and Consumer Protection – Small Business Center - Public Way Use Unit for presentation to the City Council. Because this request was made for properties located in your ward, as approved by you as per the attached, I respectfully request that you introduce the attached ordinance at the next City Council meeting.

If you have any questions regarding this ordinance, please contact Anthony Bertuca at (312) 744-5506.

**Department of Business Affairs and Consumer Protection**

# City of Chicago

O2015-6719

## Office of the City Clerk

## Document Tracking Sheet

| | |
|---|---|
| **Meeting Date:** | 9/24/2015 |
| **Sponsor(s):** | Burke (14) |
| **Type:** | Ordinance |
| **Title:** | Awning(s) for Tamales Rosa |
| **Committee(s) Assignment:** | Committee on Transportation and Public Way |

ORDINANCE
TAMALES ROSA
Acct. No. 307060 - 2
Permit No. 1118458

*Be It Ordained by the City Council of the City of Chicago:*

SECTION 1. Permission and authority are hereby given and granted to TAMALES ROSA, upon the terms and subject to the conditions of this ordinance to maintain and use, as now constructed, one (1) Awning(s) projecting over the public right-of-way adjacent to its premises known as 5632 S. Kedzie Ave..

Said Awning(s) at S Kedzie Ave measure(s):
One (1) at twenty-four (24) feet in length, and two (2) feet in width for a total of forty-eight (48) square feet.

The location of said privilege shall be as shown on prints kept on file with the Department of Business Affairs and Consumer Protection and the Office of the City Clerk.

Said privilege shall be constructed in accordance with plans and specifications approved by the Zoning Department - Signs.

This grant of privilege in the public way shall be subject to the provisions of Section 10-28-015 and all other required provisions of the Municipal Code of Chicago.

The grantee shall pay to the City of Chicago as compensation for the privilege #1118458 herein granted the sum of fifty ($50.00) per annum in advance.


A 25% penalty will be added for payments received after due date.

The permit holder agrees to hold the City of Chicago harmless for any damage, relocation or replacement costs associated with damage, relocation or removal of private property caused by the City performing work in the public way.

Authority herein given and granted for a period of five (5) years from and after Date of Passage.

Alderman _____

Edward M. Burke 14th Ward

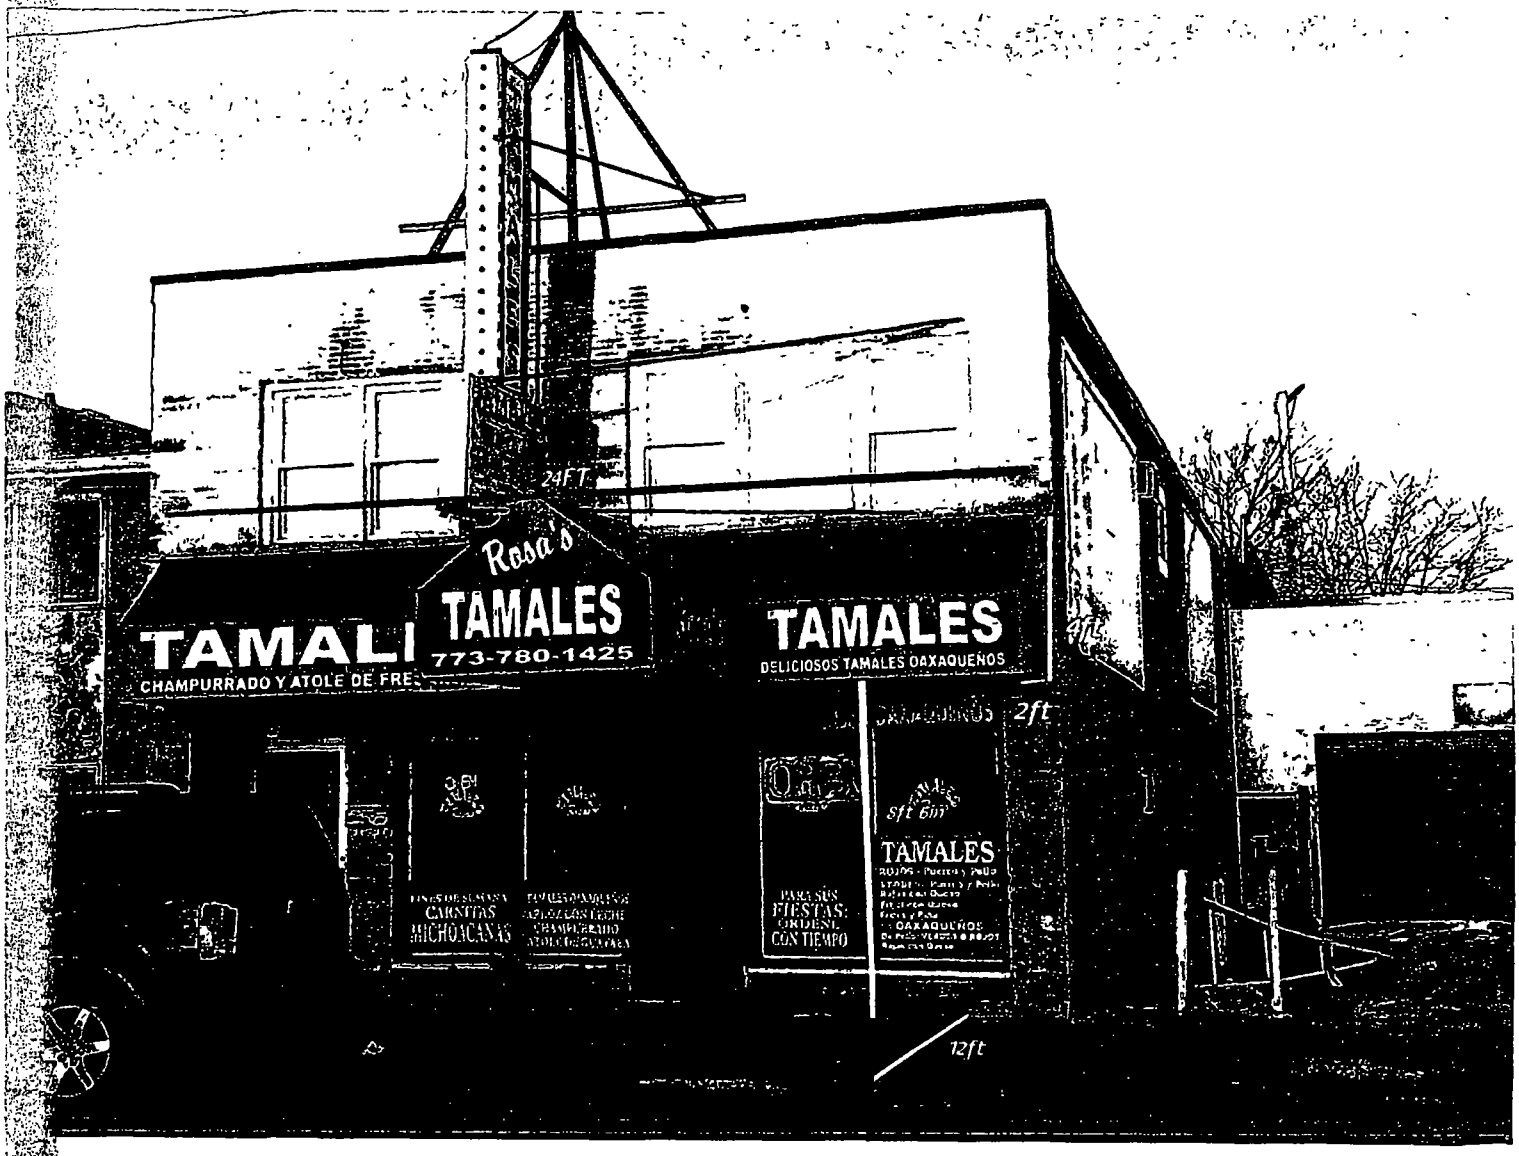
24FT
Rosa's
TAMALES
773-780-1425
TAMALI
CHAMPURRADO Y ATOLE DE FRE
TAMALES
DELICIOSOS TAMALES OAXAQUEÑOS
2ft
8ft 6in
TAMALES
OAXAQUEÑOS
PARA SUS FIESTAS: ORDENE CON TIEMPO
CARNITAS MICHOACANAS
12ft

**Department of Business Affairs and Consumer Protection**
Small Business Center - Public Way Use Unit
City Hall - 121 N. LaSalle Street, Room 800 • Chicago, IL 60602
312-74-GOBIZ / 312-744-6249 • (312) 744-1944 (TTY)
http://www.cityofchicago.org/bacp

**09/24/2015**

Alderman **Edward M. Burke**
Ward # **14**
City of Chicago
City Hall, Room **302**
121 North LaSalle Street
Chicago, Illinois 60602

Re: An ordinance to use and maintain a portion of the public right-of-way for **one (1) awning(s)** for **TAMALES ROSA**, adjacent to the premises known as **5632 S. Kedzie Ave.**.

Dear Alderman **Edward M. Burke**:

The applicant referenced above has requested the use of the public right-of-way for a **awning(s)**. An ordinance has been prepared by the Department of Business Affairs and Consumer Protection – Small Business Center - Public Way Use Unit for presentation to the City Council. Because this request was made for properties located in your ward, as approved by you as per the attached, I respectfully request that you introduce the attached ordinance at the next City Council meeting.

If you have any questions regarding this ordinance, please contact Anthony Bertuca at (312) 744-5506.

**Department of Business Affairs and Consumer Protection**

# City of Chicago

O2015-6689

## Office of the City Clerk

## Document Tracking Sheet

| | |
|---|---|
| **Meeting Date:** | 9/24/2015 |
| **Sponsor(s):** | Foulkes (16) |
| **Type:** | Ordinance |
| **Title:** | Awning(s) for Richmond Food & Liquors |
| **Committee(s) Assignment:** | Committee on Transportation and Public Way |

ORDINANCE
RICHMOND FOOD & LIQUORS
Acct. No. 380226 - 1
Permit No. 1119412

*Be It Ordained by the City Council of the City of Chicago:*

SECTION 1. Permission and authority are hereby given and granted to RICHMOND FOOD & LIQUORS, upon the terms and subject to the conditions of this ordinance to construct, install, maintain and use one (1) Awning(s) projecting over the public right-of-way adjacent to its premises known as 2941 W. 59th St..

Said Awning(s) at W. 59th Street measure(s):
One (1) at twenty-three (23) feet in length, and two (2) feet in width for a total of forty-six (46) square feet.

The location of said privilege shall be as shown on prints kept on file with the Department of Business Affairs and Consumer Protection and the Office of the City Clerk.

Said privilege shall be constructed in accordance with plans and specifications approved by the Zoning Department - Signs.

This grant of privilege in the public way shall be subject to the provisions of Section 10-28-015 and all other required provisions of the Municipal Code of Chicago.

The grantee shall pay to the City of Chicago as compensation for the privilege #1119412 herein granted the sum of fifty ($50.00) per annum in advance.


A 25% penalty will be added for payments received after due date.

The permit holder agrees to hold the City of Chicago harmless for any damage, relocation or replacement costs associated with damage, relocation or removal of private property caused by the City performing work in the public way.

Authority herein given and granted for a period of five (5) years from and after Date of Passage.

Alderman _____

Toni L. Foulkes 16th Ward

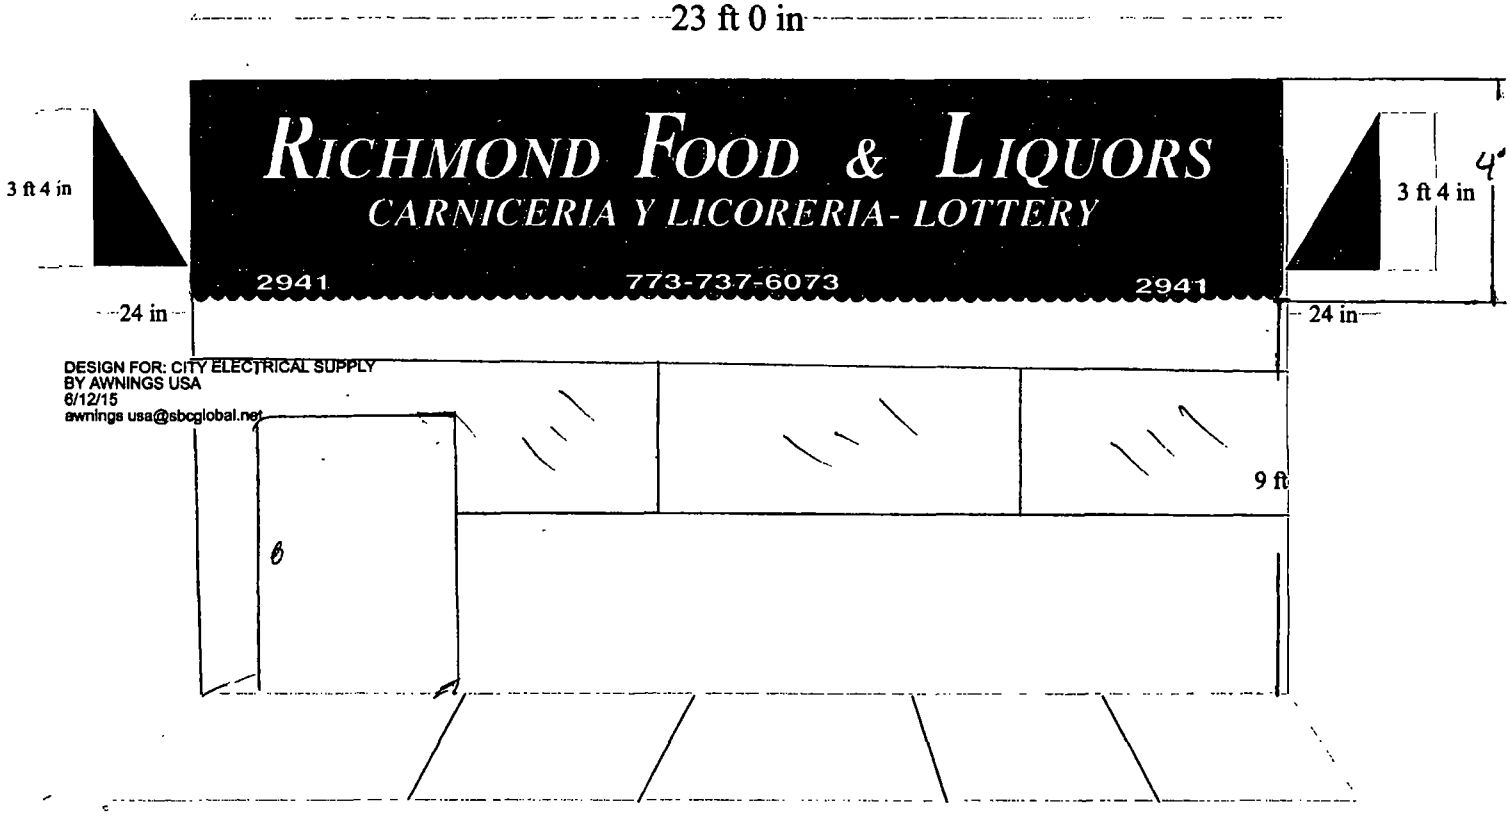
23 ft 0 in
RICHMOND FOOD & LIQUORS
CARNICERIA Y LICORERIA- LOTTERY
2941
773-737-6073
2941
3 ft 4 in
3 ft 4 in
4"
24 in
24 in
DESIGN FOR: CITY ELECTRICAL SUPPLY
BY AWNINGS USA
6/12/15
awnings usa@sbcglobal.net
9 ft
6

# City of Chicago

O2015-6690

## Office of the City Clerk

## Document Tracking Sheet

| | |
|---|---|
| **Meeting Date:** | 9/24/2015 |
| **Sponsor(s):** | Moore (17) |
| **Type:** | Ordinance |
| **Title:** | Awning(s) for Neil's Food |
| **Committee(s) Assignment:** | Committee on Transportation and Public Way |

ORDINANCE
NEIL'S FOOD
Acct. No. 221849 - 2
Permit No. 1119909

*Be It Ordained by the City Council of the City of Chicago:*

SECTION 1. Permission and authority are hereby given and granted to NEIL'S FOOD, upon the terms and subject to the conditions of this ordinance to maintain and use, as now constructed, one (1) Awning(s) projecting over the public right-of-way adjacent to its premises known as 7749 S. Halsted St..

Said Awning(s) at S. Halsted Street measure(s):
One (1) at twenty-one point four two (21.42) feet in length, and three point two five (3.25) feet in width for a total of sixty-nine point six two (69.62) square feet.

The location of said privilege shall be as shown on prints kept on file with the Department of Business Affairs and Consumer Protection and the Office of the City Clerk.

Said privilege shall be constructed in accordance with plans and specifications approved by the Zoning Department - Signs.

This grant of privilege in the public way shall be subject to the provisions of Section 10-28-015 and all other required provisions of the Municipal Code of Chicago.

The grantee shall pay to the City of Chicago as compensation for the privilege #1119909 herein granted the sum of fifty ($50.00) per annum in advance.

A 25% penalty will be added for payments received after due date.

The permit holder agrees to hold the City of Chicago harmless for any damage, relocation or replacement costs associated with damage, relocation or removal of private property caused by the City performing work in the public way.

Authority herein given and granted for a period of five (5) years from and after 05/12/2015.

Alderman _____

David H. Moore 17th Ward


ST
17 FT.
3 FT
width
21.42
length
125 - height
sign

Department of Business Affairs and Consumer Protection
Small Business Center - Public Way Use Unit
City Hall - 121 N. LaSalle Street, Room 800 • Chicago, IL 60602
312-74-GOBIZ / 312-744-6249 • (312) 744-1944 (TTY)
http://www.cityofchicago.org/bacp

**09/24/2015**

Alderman **David H. Moore**
Ward # **17**
City of Chicago
City Hall, Room **300**
121 North LaSalle Street
Chicago, Illinois 60602

Re: An ordinance to use and maintain a portion of the public right-of-way for **one (1) awning(s)** for **NEIL'S FOOD**, adjacent to the premises known as **7749 S. Halsted St.**.

Dear Alderman **David H. Moore**:

The applicant referenced above has requested the use of the public right-of-way for a **awning(s)**. An ordinance has been prepared by the Department of Business Affairs and Consumer Protection – Small Business Center - Public Way Use Unit for presentation to the City Council. Because this request was made for properties located in your ward, as approved by you as per the attached, I respectfully request that you introduce the attached ordinance at the next City Council meeting.

If you have any questions regarding this ordinance, please contact Anthony Bertuca at (312) 744-5506.

**Department of Business Affairs and Consumer Protection**

# City of Chicago

O2015-6692

## Office of the City Clerk

## Document Tracking Sheet

| | |
|---|---|
| **Meeting Date:** | 9/24/2015 |
| **Sponsor(s):** | O'Shea (19) |
| **Type:** | Ordinance |
| **Title:** | Awning(s) for Chicago's Pulse CPR Training, Inc. |
| **Committee(s) Assignment:** | Committee on Transportation and Public Way |

ORDINANCE
CHICAGO' S PULSE CPR TRAINING, INC.
Acct. No. 323968 - 3
Permit No. 1119411

*Be It Ordained by the City Council of the City of Chicago:*

SECTION 1. Permission and authority are hereby given and granted to CHICAGO' S PULSE CPR TRAINING, INC., upon the terms and subject to the conditions of this ordinance to construct, install, maintain and use two (2) Awning(s) projecting over the public right-of-way adjacent to its premises known as 3219 W. 111th St..

Said Awning(s) at W.111th Street measure(s):
One (1) at sixteen (16) feet in length, and two (2) feet in width for a total of thirty-two (32) square feet.
One (1) at sixteen point five (16.5) feet in length, and two (2) feet in width for a total of thirty-three (33) square feet.

The location of said privilege shall be as shown on prints kept on file with the Department of Business Affairs and Consumer Protection and the Office of the City Clerk.

Said privilege shall be constructed in accordance with plans and specifications approved by the Zoning Department - Signs.

This grant of privilege in the public way shall be subject to the provisions of Section 10-28-015 and all other required provisions of the Municipal Code of Chicago.

The grantee shall pay to the City of Chicago as compensation for the privilege #1119411 herein granted the sum of one hundred ($100.00) per annum in advance.

A 25% penalty will be added for payments received after due date.

The permit holder agrees to hold the City of Chicago harmless for any damage, relocation or replacement costs associated with damage, relocation or removal of private property caused by the City performing work in the public way.

Authority herein given and granted for a period of five (5) years from and after Date of Passage.

Alderman _____

Matthew J. O'Shea 19th Ward

3219 3219


Chicago's
PULSE
www.chicagospulse.com
CPR TRAINING
ACLS, PALS and CNA
773.445.2277
5'
9'

**Department of Business Affairs and Consumer Protection**
Small Business Center - Public Way Use Unit
City Hall - 121 N. LaSalle Street, Room 800 • Chicago, IL 60602
312-74-GOBIZ / 312-744-6249 • (312) 744-1944 (TTY)
http://www.cityofchicago.org/bacp

**09/24/2015**

Alderman **Matthew J. O'Shea**
Ward # **19**
City of Chicago
City Hall, Room **200**
121 North LaSalle Street
Chicago, Illinois 60602

Re: An ordinance to use and maintain a portion of the public right-of-way for **two (2) awning(s)** for **CHICAGO' S PULSE CPR TRAINING, INC.**, adjacent to the premises known as **3219 W. 111th St.**.

Dear Alderman **Matthew J. O'Shea**:

The applicant referenced above has requested the use of the public right-of-way for a **awning(s)**. An ordinance has been prepared by the Department of Business Affairs and Consumer Protection – Small Business Center - Public Way Use Unit for presentation to the City Council. Because this request was made for properties located in your ward, as approved by you as per the attached, I respectfully request that you introduce the attached ordinance at the next City Council meeting.

If you have any questions regarding this ordinance, please contact Anthony Bertuca at (312) 744-5506.

**Department of Business Affairs and Consumer Protection**

# City of Chicago

O2015-6696

## Office of the City Clerk

## Document Tracking Sheet

| | |
|---|---|
| **Meeting Date:** | 9/24/2015 |
| **Sponsor(s):** | Munoz (22) |
| **Type:** | Ordinance |
| **Title:** | Awning(s) for Andrea's Grocery, Inc. |
| **Committee(s) Assignment:** | Committee on Transportation and Public Way |

ORDINANCE
ANDREA'S GROCERY INC.
Acct. No. 294996 - 1
Permit No. 1119907

*Be It Ordained by the City Council of the City of Chicago:*

SECTION 1. Permission and authority are hereby given and granted to ANDREA'S GROCERY INC., upon the terms and subject to the conditions of this ordinance to maintain and use, as now constructed, one (1) Awning(s) projecting over the public right-of-way adjacent to its premises known as 2800 S. Drake Ave..

Said Awning(s) at S. Drake Street measure(s):
One (1) at thirty-two (32) feet in length, and three (3) feet in width for a total of ninety-six (96) square feet.

The location of said privilege shall be as shown on prints kept on file with the Department of Business Affairs and Consumer Protection and the Office of the City Clerk.

Said privilege shall be constructed in accordance with plans and specifications approved by the Zoning Department - Signs.

This grant of privilege in the public way shall be subject to the provisions of Section 10-28-015 and all other required provisions of the Municipal Code of Chicago.

The grantee shall pay to the City of Chicago as compensation for the privilege #1119907 herein granted the sum of fifty-seven ($57.00) per annum in advance.

A 25% penalty will be added for payments received after due date.

The permit holder agrees to hold the City of Chicago harmless for any damage, relocation or replacement costs associated with damage, relocation or removal of private property caused by the City performing work in the public way.

Authority herein given and granted for a period of five (5) years from and after 03/14/2015.

Alderman _____

Ricardo Munoz 22nd Ward


# APPLICATION TO USE THE PUBLIC RIGHT OF WAY

## *EXAMPLE OF CANOPY/AWNING DRAWING*

CANOPY DRAWINGS

PROPERTY LOCATION: 2800 S. Drake

ORGANIZATION'S NAME: Andrea's Grocery

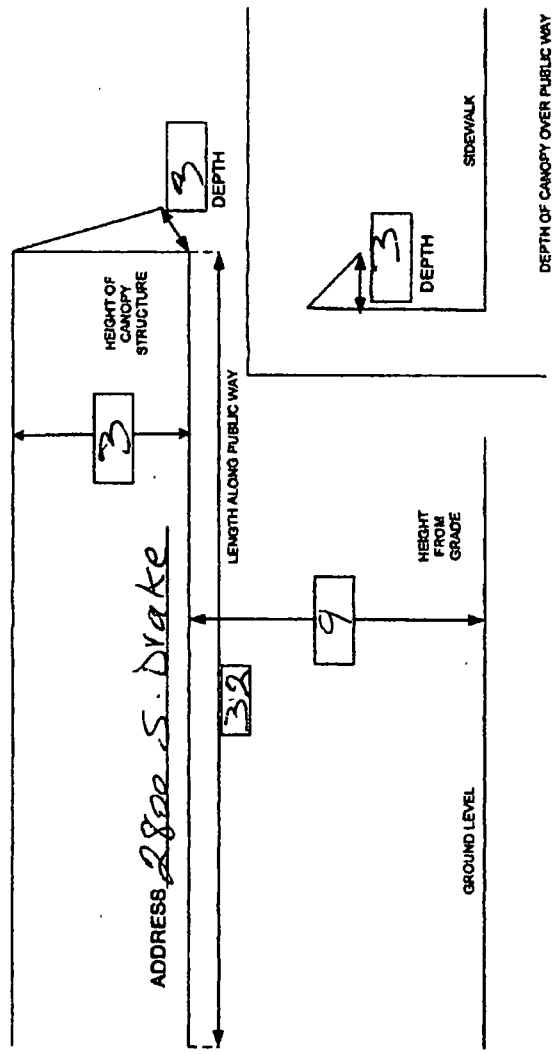

# City of Chicago

O2015-6699

## Office of the City Clerk

## Document Tracking Sheet

| | |
|---|---|
| **Meeting Date:** | 9/24/2015 |
| **Sponsor(s):** | Munoz (22) |
| **Type:** | Ordinance |
| **Title:** | Awning(s) for Birrieria Patinos Ocotlan |
| **Committee(s) Assignment:** | Committee on Transportation and Public Way |

ORDINANCE
BIRRIERIA PATINOS OCOTLAN
Acct. No. 353619 - 1
Permit No. 1120085

*Be It Ordained by the City Council of the City of Chicago:*

SECTION 1. Permission and authority are hereby given and granted to BIRRIERIA PATINOS OCOTLAN, upon the terms and subject to the conditions of this ordinance to maintain and use, as now constructed, one (1) Awning(s) projecting over the public right-of-way adjacent to its premises known as 3813 W. 26th St..

Said Awning(s) at W. 26th Street measure(s):
One (1) at twenty-seven (27) feet in length, and two (2) feet in width for a total of fifty-four (54) square feet.

The location of said privilege shall be as shown on prints kept on file with the Department of Business Affairs and Consumer Protection and the Office of the City Clerk.

Said privilege shall be constructed in accordance with plans and specifications approved by the Zoning Department - Signs.

This grant of privilege in the public way shall be subject to the provisions of Section 10-28-015 and all other required provisions of the Municipal Code of Chicago.

The grantee shall pay to the City of Chicago as compensation for the privilege #1120085 herein granted the sum of fifty-two ($52.00) per annum in advance.

A 25% penalty will be added for payments received after due date.


The permit holder agrees to hold the City of Chicago harmless for any damage, relocation or replacement costs associated with damage, relocation or removal of private property caused by the City performing work in the public way.

Authority herein given and granted for a period of five (5) years from and after 09/08/2015.

Alderman _____

Ricardo Munoz 22nd Ward

3813 W 36th Street.
CHICAGO . IL.

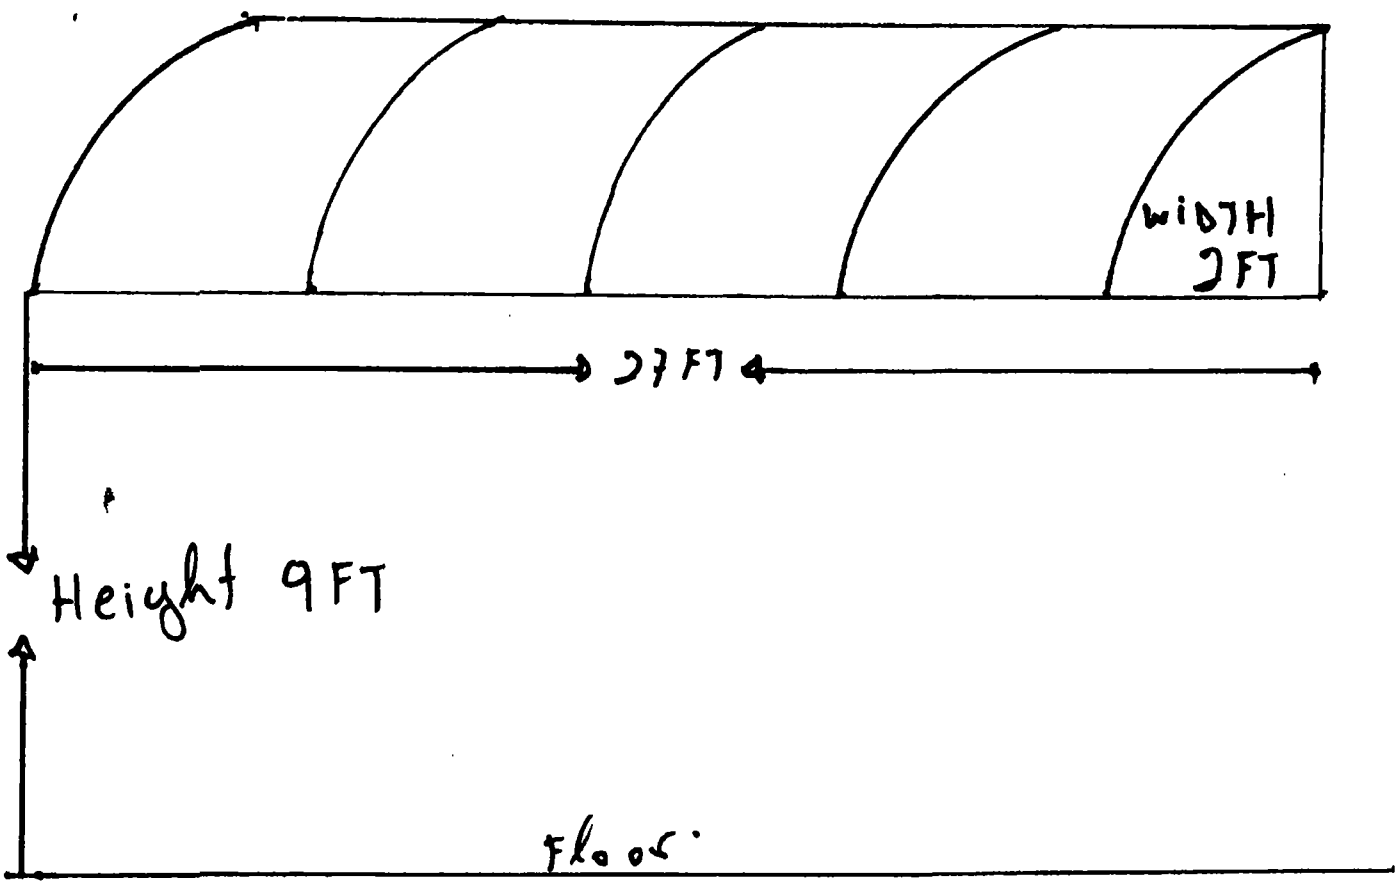

# City of Chicago

O2015-6702

## Office of the City Clerk

## Document Tracking Sheet

| | |
|---|---|
| **Meeting Date:** | 9/24/2015 |
| **Sponsor(s):** | Munoz (22) |
| **Type:** | Ordinance |
| **Title:** | Awning(s) for El Encanto Michoacano |
| **Committee(s) Assignment:** | Committee on Transportation and Public Way |

ORDINANCE
EL ENCANTO MICHOACANO
Acct. No. 285262 - 1
Permit No. 1120078

*Be It Ordained by the City Council of the City of Chicago:*

SECTION 1. Permission and authority are hereby given and granted to EL ENCANTO MICHOACANO, upon the terms and subject to the conditions of this ordinance to maintain and use, as now constructed, one (1) Awning(s) projecting over the public right-of-way adjacent to its premises known as 4228 W. 26th St..

Said Awning(s) at WEST 26TH STREET measure(s):
One (1) at twenty-four point four one (24.41) feet in length, and two (2) feet in width for a total of forty-eight point eight two (48.82) square feet.

The location of said privilege shall be as shown on prints kept on file with the Department of Business Affairs and Consumer Protection and the Office of the City Clerk.

Said privilege shall be constructed in accordance with plans and specifications approved by the Zoning Department - Signs.

This grant of privilege in the public way shall be subject to the provisions of Section 10-28-015 and all other required provisions of the Municipal Code of Chicago.

The grantee shall pay to the City of Chicago as compensation for the privilege #1120078 herein granted the sum of fifty ($50.00) per annum in advance.

A 25% penalty will be added for payments received after due date.


The permit holder agrees to hold the City of Chicago harmless for any damage, relocation or replacement costs associated with damage, relocation or removal of private property caused by the City performing work in the public way.

Authority herein given and granted for a period of five (5) years from and after 05/23/2015.

Alderman _____

Ricardo Munoz 22nd Ward

Awning for El Encanto Michoacano
4228 W. 26th St.

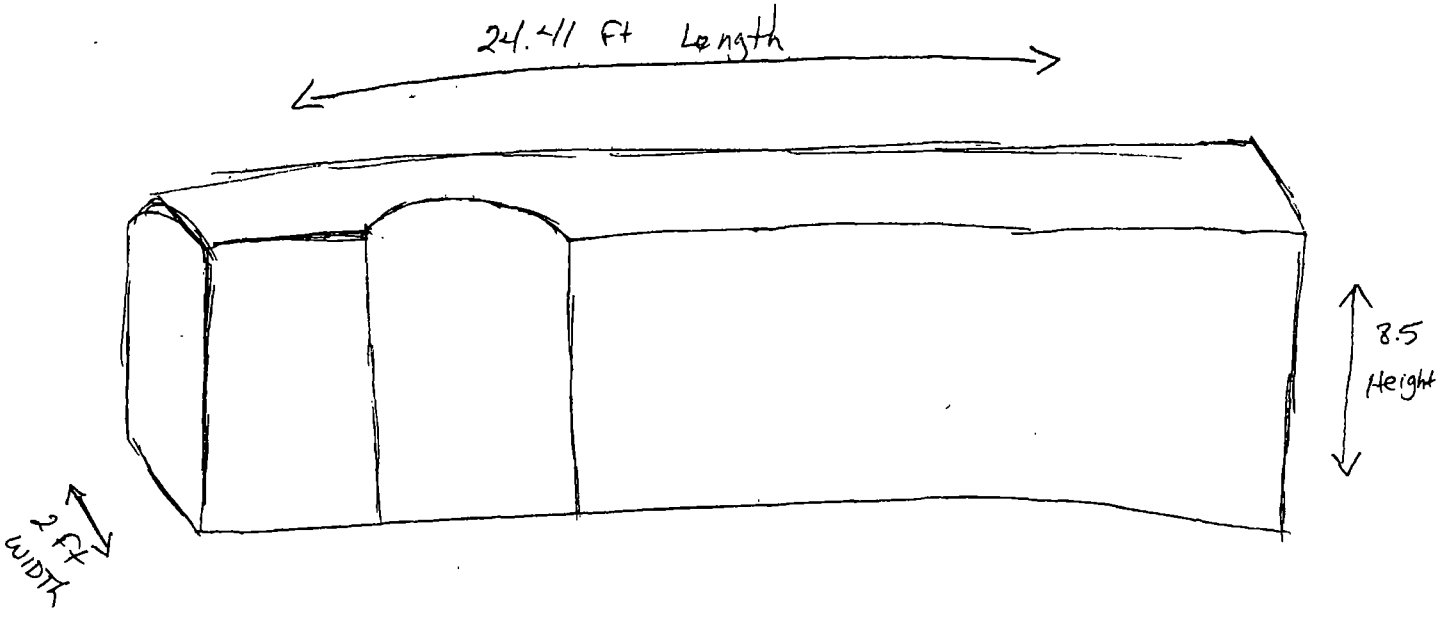

# City of Chicago

O2015-6703

## Office of the City Clerk

## Document Tracking Sheet

| | |
|---|---|
| **Meeting Date:** | 9/24/2015 |
| **Sponsor(s):** | Scott, Jr. (24) |
| **Type:** | Ordinance |
| **Title:** | Awning(s) for Getconnected |
| **Committee(s) Assignment:** | Committee on Transportation and Public Way |

ORDINANCE
GETCONNECTED
Acct. No. 318726 - 1
Permit No. 1120045

*Be It Ordained by the City Council of the City of Chicago:*

SECTION 1. Permission and authority are hereby given and granted to GETCONNECTED, upon the terms and subject to the conditions of this ordinance to maintain and use, as now constructed, one (1) Awning(s) projecting over the public right-of-way adjacent to its premises known as 525 S. Cicero Ave..

Said Awning(s) at CICERO & HARRISON measure(s):
One (1) at twenty-seven point eight three (27.83) feet in length, and four (4) feet in width for a total of one hundred eleven point three two (111.32) square feet.

The location of said privilege shall be as shown on prints kept on file with the Department of Business Affairs and Consumer Protection and the Office of the City Clerk.

Said privilege shall be constructed in accordance with plans and specifications approved by the Zoning Department - Signs.

This grant of privilege in the public way shall be subject to the provisions of Section 10-28-015 and all other required provisions of the Municipal Code of Chicago.

The grantee shall pay to the City of Chicago as compensation for the privilege #1120045 herein granted the sum of fifty-two dollars and eighty-three cents ($52.83) per annum in advance.


A 25% penalty will be added for payments received after due date.

The permit holder agrees to hold the City of Chicago harmless for any damage, relocation or replacement costs associated with damage, relocation or removal of private property caused by the City performing work in the public way.

Authority herein given and granted for a period of five (5) years from and after 06/11/2013.

Alderman _____

Michael Scott, Jr. 24th Ward

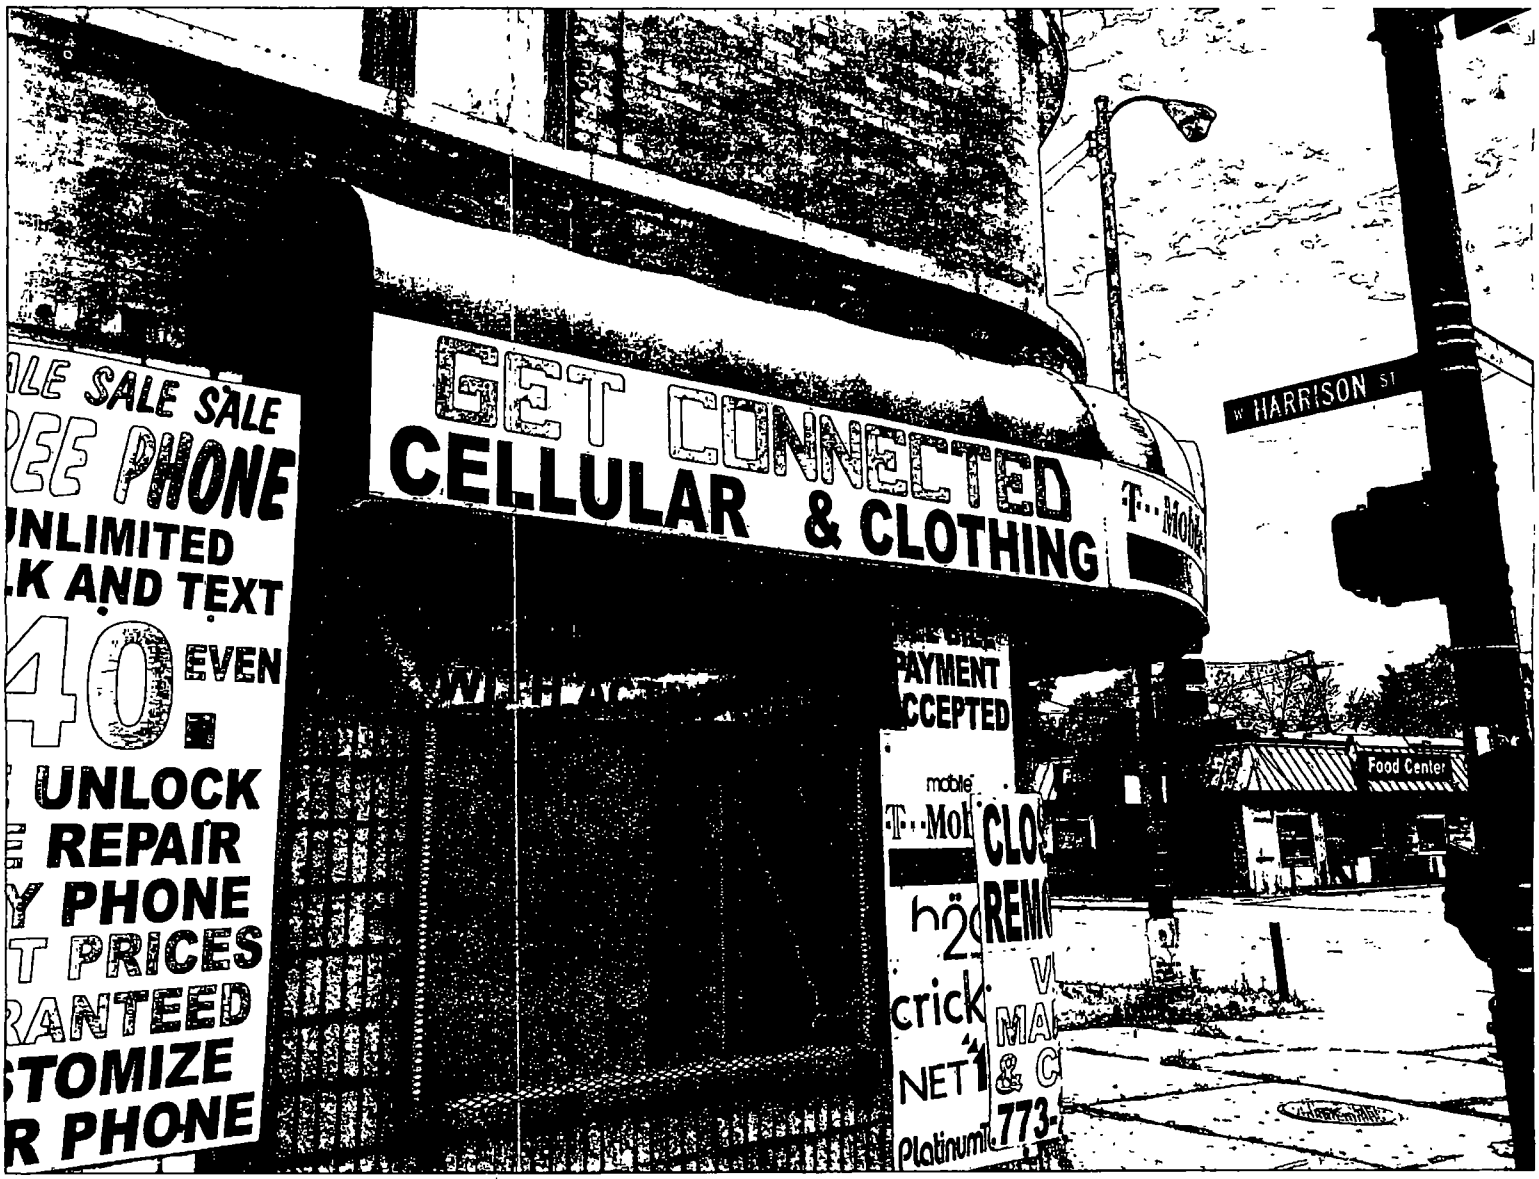
GET CONNECTED
CELLULAR & CLOTHING
W HARRISON ST
Food Center
PAYMENT
CCEPTED
mobile
T··Mobile
crick
NET
Platinum
773-
LE SALE SALE
EE PHONE
NLIMITED
K AND TEXT
40 EVEN
UNLOCK
REPAIR
PHONE
PRICES
RANTEED
TOMIZE
R PHONE

**Department of Business Affairs and Consumer Protection**
Small Business Center - Public Way Use Unit
City Hall - 121 N. LaSalle Street, Room 800 • Chicago, IL 60602
312-74-GOBIZ / 312-744-6249 • (312) 744-1944 (TTY)
http //www.cityofchicago org/bacp

**09/24/2015**

Alderman **Michael Scott, Jr.**
Ward # **24**
City of Chicago
City Hall, Room **200**
121 North LaSalle Street
Chicago, Illinois 60602

Re: An ordinance to use and maintain a portion of the public right-of-way for **one (1) awning(s)** for **GETCONNECTED**, adjacent to the premises known as **525 S. Cicero Ave.**.

Dear Alderman **Michael Scott, Jr.**:

The applicant referenced above has requested the use of the public right-of-way for a **awning(s)**. An ordinance has been prepared by the Department of Business Affairs and Consumer Protection – Small Business Center - Public Way Use Unit for presentation to the City Council. Because this request was made for properties located in your ward, as approved by you as per the attached, I respectfully request that you introduce the attached ordinance at the next City Council meeting.

If you have any questions regarding this ordinance, please contact Anthony Bertuca at (312) 744-5506.

**Department of Business Affairs and Consumer Protection**

# City of Chicago

O2015-6734

## Office of the City Clerk

## Document Tracking Sheet

| | |
|---|---|
| **Meeting Date:** | 9/24/2015 |
| **Sponsor(s):** | Solis (25) |
| **Type:** | Ordinance |
| **Title:** | Awning(s) for Sylvia Torres Underhill State Farm Agency |
| **Committee(s) Assignment:** | Committee on Transportation and Public Way |

ORDINANCE
SYLVIA TORRES UNDERHILL STATE FARM AGENCY
Acct. No. 398180 - 1
Permit No. 1118653

*Be It Ordained by the City Council of the City of Chicago:*

SECTION 1. Permission and authority are hereby given and granted to SYLVIA TORRES UNDERHILL STATE FARM AGENCY, upon the terms and subject to the conditions of this ordinance to construct, install, maintain and use one (1) Awning(s) projecting over the public right-of-way adjacent to its premises known as 2422 S. Oakley Ave..

Said Awning(s) at S.Oakley Avenue measure(s):
One (1) at twenty-four (24) feet in length, and two (2) feet in width for a total of forty-eight (48) square feet.

The location of said privilege shall be as shown on prints kept on file with the Department of Business Affairs and Consumer Protection and the Office of the City Clerk.

Said privilege shall be constructed in accordance with plans and specifications approved by the Zoning Department - Signs.

This grant of privilege in the public way shall be subject to the provisions of Section 10-28-015 and all other required provisions of the Municipal Code of Chicago.

The grantee shall pay to the City of Chicago as compensation for the privilege #1118653 herein granted the sum of fifty ($50.00) per annum in advance.


A 25% penalty will be added for payments received after due date.

The permit holder agrees to hold the City of Chicago harmless for any damage, relocation or replacement costs associated with damage, relocation or removal of private property caused by the City performing work in the public way.

Authority herein given and granted for a period of five (5) years from and after Date of Passage.

Alderman _____


Daniel S. Solis 25th Ward

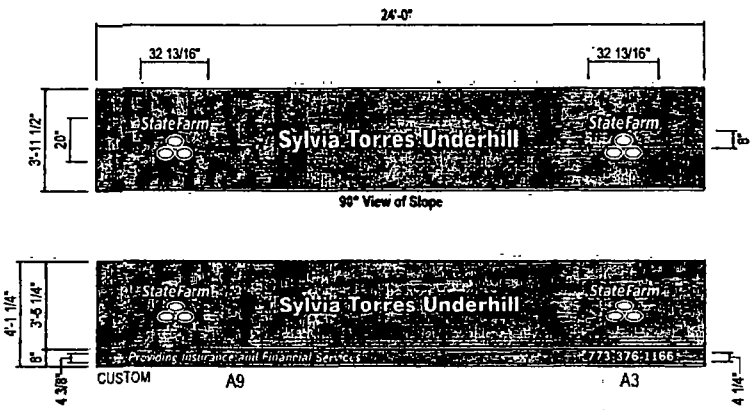



**RESKIN AWNING**

SIGN 1
QTY 1
NOTE ALL DIMENSIONS TO BE VERIFY

SCALE 3/16"=1'-0"

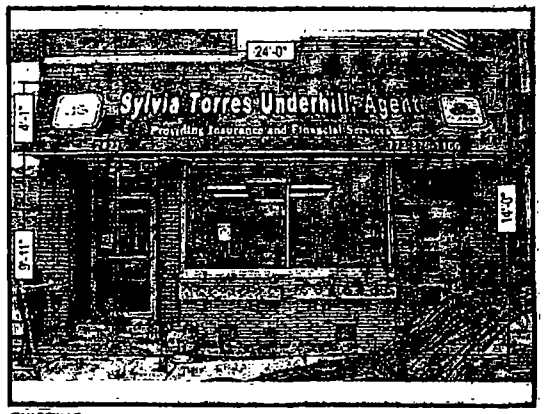



EXISTING

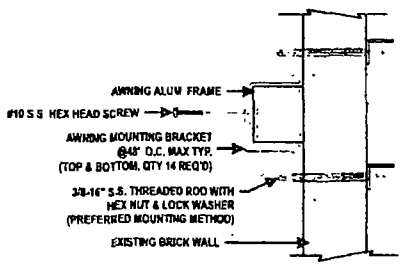



**SECTION: TYPICAL MOUNTING**

SCALE N.T.S

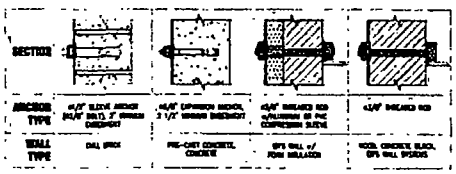


**DETAIL - MOUNTING OPTIONS**

SCALE N/A

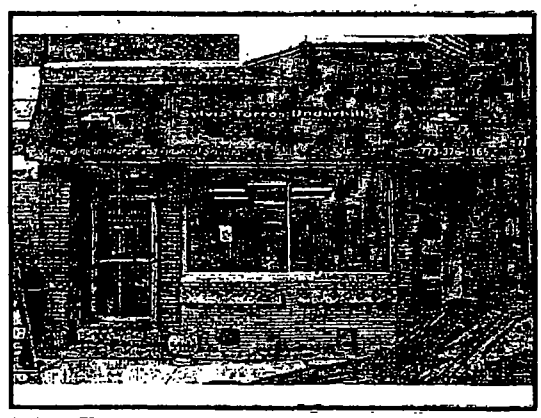

PROPOSED

Drawing prepared by: ICON

RECOMMENDATION

Location: 2422 S Oakley Ave, Chicago, IL 60608
Proj #: 4123
Loc #: 132798
File Path: Active\ACCOUNTS\S\State Farm\Project\4123\Locations\4123_132798_Chicago_IL

Drawing prepared for: StateFarm

| Rev #: | Req#: | Date: | Req. By: | Check By: | Revision Description: |
|---|---|---|---|---|---|
| Original | 191264 | 10/28/14 | KD | AXS | |
| Rev 1 | 195944 | 11/14/14 | MM | IS | Revised per request |
| Rev 2 | 208604 | 04/16/15 | JP | IS | Revised per request. Additional awnings proposed, dimensions added. |
| Rev 3 | 208678 | 04/29/15 | JP | IS | Additional awning dimension added per request. |
| Rev 4 | 000000 | 00/00/00 | XXX | XXX | |
| Rev 5 | 000000 | 00/00/00 | XXX | XXX | |
| Rev 6 | 000000 | 00/00/00 | XXX | XXX | |

Drawing are the exclusive property of ICON. Any unauthorized use or duplication is not permitted.

**Department of Business Affairs and Consumer Protection**
Small Business Center - Public Way Use Unit
City Hall - 121 N. LaSalle Street, Room 800 • Chicago, IL 60602
312-74-GOBIZ / 312-744-6249 • (312) 744-1944 (TTY)
http //www cityofchicago.org/bacp

**09/24/2015**

Alderman **Daniel S. Solis**
Ward # **25**
City of Chicago
City Hall, Room **304**
121 North LaSalle Street
Chicago, Illinois 60602

Re: An ordinance to use and maintain a portion of the public right-of-way for **one (1) awning(s)** for **SYLVIA TORRES UNDERHILL STATE FARM AGENCY**, adjacent to the premises known as **2422 S. Oakley Ave.**.

Dear Alderman **Daniel S. Solis**:

The applicant referenced above has requested the use of the public right-of-way for a **awning(s)**. An ordinance has been prepared by the Department of Business Affairs and Consumer Protection – Small Business Center - Public Way Use Unit for presentation to the City Council. Because this request was made for properties located in your ward, as approved by you as per the attached, I respectfully request that you introduce the attached ordinance at the next City Council meeting.

If you have any questions regarding this ordinance, please contact Anthony Bertuca at (312) 744-5506.

**Department of Business Affairs and Consumer Protection**

# City of Chicago

O2015-6736

## Office of the City Clerk

## Document Tracking Sheet

| | |
|---|---|
| **Meeting Date:** | 9/24/2015 |
| **Sponsor(s):** | Maldonado (26) |
| **Type:** | Ordinance |
| **Title:** | Awning(s) for Chicago Auto Radiator Service, Inc. |
| **Committee(s) Assignment:** | Committee on Transportation and Public Way |

ORDINANCE
CHICAGO AUTO RADIATOR SERVICE, INC.
Acct. No. 25607 - 2
Permit No. 1118887

*Be It Ordained by the City Council of the City of Chicago:*

SECTION 1. Permission and authority are hereby given and granted to CHICAGO AUTO RADIATOR SERVICE, INC., upon the terms and subject to the conditions of this ordinance to maintain and use, as now constructed, one (1) Awning(s) projecting over the public right-of-way adjacent to its premises known as 3909 W. Armitage Ave..

Said Awning(s) at W. Armitage Avenue measure(s):
One (1) at twenty-five (25) feet in length, and two point six (2.6) feet in width for a total of sixty-five (65) square feet.

The location of said privilege shall be as shown on prints kept on file with the Department of Business Affairs and Consumer Protection and the Office of the City Clerk.

Said privilege shall be constructed in accordance with plans and specifications approved by the Zoning Department - Signs.

This grant of privilege in the public way shall be subject to the provisions of Section 10-28-015 and all other required provisions of the Municipal Code of Chicago.

The grantee shall pay to the City of Chicago as compensation for the privilege #1118887 herein granted the sum of fifty ($50.00) per annum in advance.

A 25% penalty will be added for payments received after due date.


The permit holder agrees to hold the City of Chicago harmless for any damage, relocation or replacement costs associated with damage, relocation or removal of private property caused by the City performing work in the public way.

Authority herein given and granted for a period of five (5) years from and after 05/23/2015.

Alderman _____

Roberto Maldonado 26th Ward

CHICAGO AUTO RADIATOR
3909 W. ARMITAGE AVE.

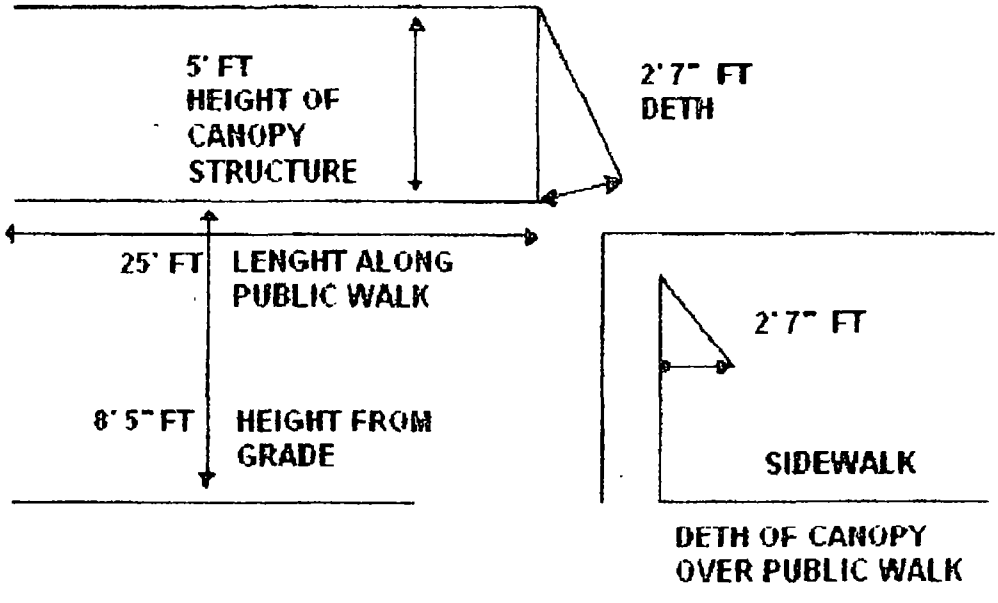

**Department of Business Affairs and Consumer Protection**
Small Business Center - Public Way Use Unit
City Hall - 121 N LaSalle Street, Room 800 • Chicago, IL 60602
312-74-GOBIZ / 312-744-6249 • (312) 744-1944 (TTY)
http://www.cityofchicago.org/bacp

# 2nd Attempt at Introduction

**07/29/2015**

Alderman **Roberto Maldonado**
Ward # **26**
City of Chicago
City Hall, Room **300**
121 North LaSalle Street
Chicago, Illinois 60602

Re: An ordinance to use and maintain a portion of the public right-of-way for **one (1) awning(s)** for **CHICAGO AUTO RADIATOR SERVICE, INC.**, adjacent to the premises known as **3909 W. Armitage Ave.**.

Dear Alderman **Roberto Maldonado**:

The applicant referenced above has requested the use of the public right-of-way for a **awning(s)**. An ordinance has been prepared by the Department of Business Affairs and Consumer Protection – Small Business Center - Public Way Use Unit for presentation to the City Council. Because this request was made for properties located in your ward, as approved by you as per the attached, I respectfully request that you introduce the attached ordinance at the next City Council meeting.

If you have any questions regarding this ordinance, please contact Anthony Bertuca at (312) 744-5506.

**Department of Business Affairs and Consumer Protection**

**Department of Business Affairs and Consumer Protection**
Small Business Center - Public Way Use Unit
City Hall - 121 N LaSalle Street, Room 800 • Chicago, IL 60602
312-74-GOBIZ / 312-744-6249 • (312) 744-1944 (TTY)
http //www cityofchicago.org/bacp

# 3rd ATTEMPT AT INTRODUCTION

**09/24/2015**

Alderman **Roberto Maldonado**
Ward # **26**
City of Chicago
City Hall, Room **300**
121 North LaSalle Street
Chicago, Illinois 60602

Re: An ordinance to use and maintain a portion of the public right-of-way for **one (1) awning(s)** for **CHICAGO AUTO RADIATOR SERVICE, INC.**, adjacent to the premises known as **3909 W. Armitage Ave.**.

Dear Alderman **Roberto Maldonado**:

The applicant referenced above has requested the use of the public right-of-way for a **awning(s)**. An ordinance has been prepared by the Department of Business Affairs and Consumer Protection – Small Business Center - Public Way Use Unit for presentation to the City Council. Because this request was made for properties located in your ward, as approved by you as per the attached, I respectfully request that you introduce the attached ordinance at the next City Council meeting.

If you have any questions regarding this ordinance, please contact Anthony Bertuca at (312) 744-5506.

**Department of Business Affairs and Consumer Protection**

# City of Chicago

O2015-6738

## Office of the City Clerk

## Document Tracking Sheet

| | |
|---|---|
| **Meeting Date:** | 9/24/2015 |
| **Sponsor(s):** | Maldonado (26) |
| **Type:** | Ordinance |
| **Title:** | Awning(s) for Tripp Entertainment & Mias Photos |
| **Committee(s) Assignment:** | Committee on Transportation and Public Way |

ORDINANCE
TRIPP ENTERTAINMENT & MIAS PHOTOS
Acct. No. 398605 - 1
Permit No. 1119162

*Be It Ordained by the City Council of the City of Chicago:*

SECTION 1. Permission and authority are hereby given and granted to TRIPP ENTERTAINMENT & MIAS PHOTOS, upon the terms and subject to the conditions of this ordinance to construct, install, maintain and use one (1) Awning(s) projecting over the public right-of-way adjacent to its premises known as 4036 W. Armitage Ave..

Said Awning(s) at W Armitage Ave measure(s):
One (1) at twenty (20) feet in length, and two (2) feet in width for a total of forty (40) square feet.

The location of said privilege shall be as shown on prints kept on file with the Department of Business Affairs and Consumer Protection and the Office of the City Clerk.

Said privilege shall be constructed in accordance with plans and specifications approved by the Zoning Department - Signs.

This grant of privilege in the public way shall be subject to the provisions of Section 10-28-015 and all other required provisions of the Municipal Code of Chicago.

The grantee shall pay to the City of Chicago as compensation for the privilege #1119162 herein granted the sum of fifty ($50.00) per annum in advance.


A 25% penalty will be added for payments received after due date.

The permit holder agrees to hold the City of Chicago harmless for any damage, relocation or replacement costs associated with damage, relocation or removal of private property caused by the City performing work in the public way.

Authority herein given and granted for a period of five (5) years from and after Date of Passage.

Alderman _____

Roberto Maldonado 26th Ward

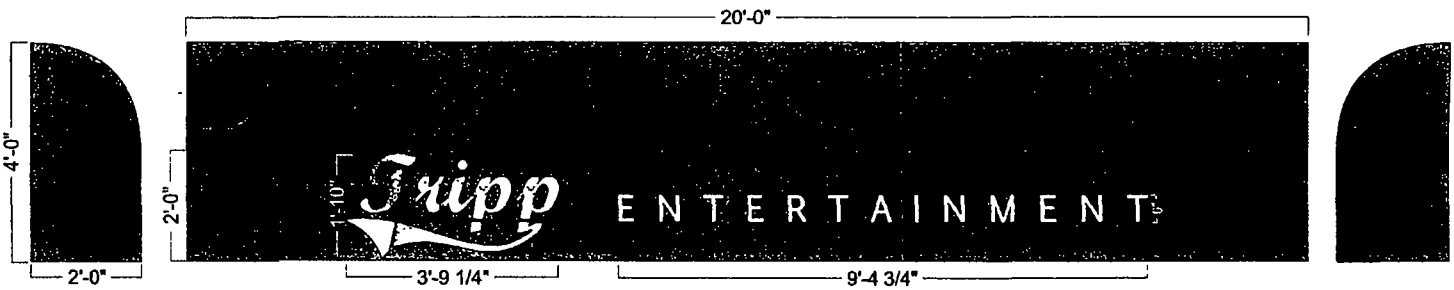
20'-0"
4'-0"
2'-0"
1'-10"
Tripp
ENTERTAINMENT
2'-0"
3'-9 1/4"
9'-4 3/4"

**Department of Business Affairs and Consumer Protection**
Small Business Center - Public Way Use Unit
City Hall - 121 N. LaSalle Street, Room 800 • Chicago, IL 60602
312-74-GOBIZ / 312-744-6249 • (312) 744-1944 (TTY)
http://www.cityofchicago.org/bacp

**09/24/2015**

Alderman **Roberto Maldonado**
Ward # **26**
City of Chicago
City Hall, Room **300**
121 North LaSalle Street
Chicago, Illinois 60602

Re: An ordinance to use and maintain a portion of the public right-of-way for **one (1) awning(s)** for **TRIPP ENTERTAINMENT & MIAS PHOTOS**, adjacent to the premises known as **4036 W. Armitage Ave.**.

Dear Alderman **Roberto Maldonado**:

The applicant referenced above has requested the use of the public right-of-way for a **awning(s)**. An ordinance has been prepared by the Department of Business Affairs and Consumer Protection – Small Business Center - Public Way Use Unit for presentation to the City Council. Because this request was made for properties located in your ward, as approved by you as per the attached, I respectfully request that you introduce the attached ordinance at the next City Council meeting.

If you have any questions regarding this ordinance, please contact Anthony Bertuca at (312) 744-5506.

**Department of Business Affairs and Consumer Protection**

# City of Chicago

O2015-6740

## Office of the City Clerk

## Document Tracking Sheet

| | |
|---|---|
| **Meeting Date:** | 9/24/2015 |
| **Sponsor(s):** | Burnett (27) |
| **Type:** | Ordinance |
| **Title:** | Awning(s) for Formento's Nonna's |
| **Committee(s) Assignment:** | Committee on Transportation and Public Way |

ORDINANCE
FORMENTO'S NONNA'S
Acct. No. 393943 - 1
Permit No. 1116011

*Be It Ordained by the City Council of the City of Chicago:*

SECTION 1. Permission and authority are hereby given and granted to FORMENTO'S NONNA'S, upon the terms and subject to the conditions of this ordinance to construct, install, maintain and use four (4) Awning(s) projecting over the public right-of-way adjacent to its premises known as 917 W. Randolph St..

Said Awning(s) at W. Randolph Street measure(s):
Three (3) at eighteen point zero eight (18.08) feet in length, and eight (8) feet in width for a total of four hundred thirty-three point nine two (433.92) square feet.
One (1) at five point one seven (5.17) feet in length, and two point nine two (2.92) feet in width for a total of fifteen point one (15.1) square feet.

The location of said privilege shall be as shown on prints kept on file with the Department of Business Affairs and Consumer Protection and the Office of the City Clerk.

Said privilege shall be constructed in accordance with plans and specifications approved by the Zoning Department - Signs.

This grant of privilege in the public way shall be subject to the provisions of Section 10-28-015 and all other required provisions of the Municipal Code of Chicago.

The grantee shall pay to the City of Chicago as compensation for the privilege #1116011 herein granted the sum of one hundred seventy-five ($175.00) per annum in advance.


A 25% penalty will be added for payments received after due date.

The permit holder agrees to hold the City of Chicago harmless for any damage, relocation or replacement costs associated with damage, relocation or removal of private property caused by the City performing work in the public way.

Authority herein given and granted for a period of five (5) years from and after Date of Passage.

Alderman _____

Walter Burnett Jr. 27th Ward

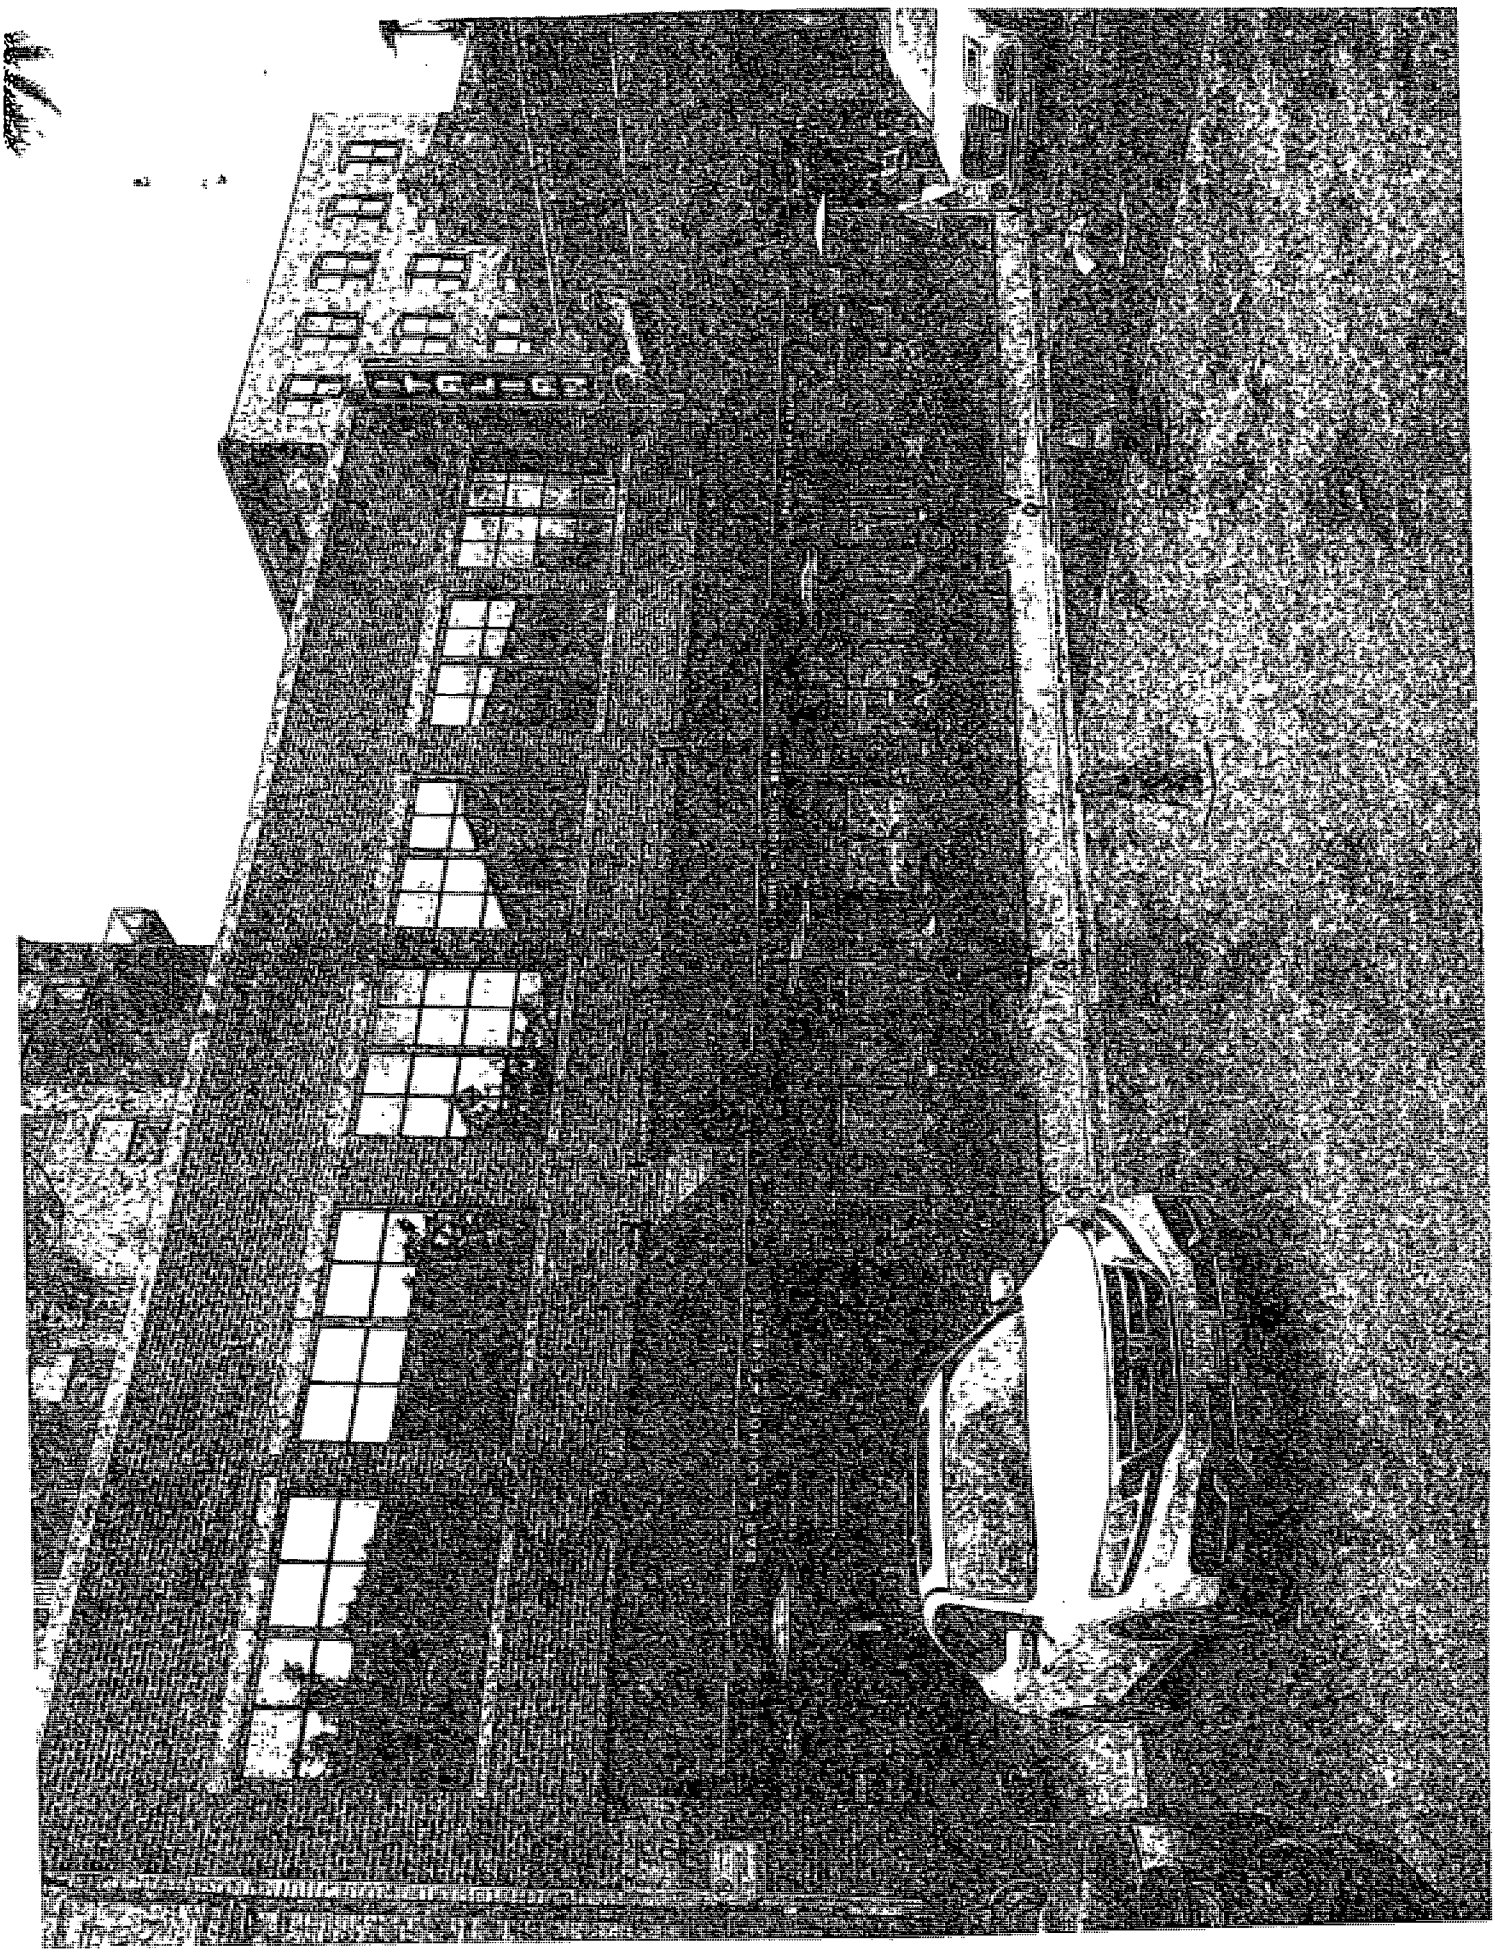

# City of Chicago

O2015-6741

## Office of the City Clerk

## Document Tracking Sheet

| | |
|---|---|
| **Meeting Date:** | 9/24/2015 |
| **Sponsor(s):** | Burnett (27) |
| **Type:** | Ordinance |
| **Title:** | Awning(s) for Jewell Events Catering |
| **Committee(s) Assignment:** | Committee on Transportation and Public Way |

ORDINANCE
JEWELL EVENTS CATERING
Acct. No. 259117 - 1
Permit No. 1119868

*Be It Ordained by the City Council of the City of Chicago:*

SECTION 1. Permission and authority are hereby given and granted to JEWELL EVENTS CATERING, upon the terms and subject to the conditions of this ordinance to maintain and use, as now constructed, one (1) Awning(s) projecting over the public right-of-way adjacent to its premises known as 424 N. Wood St..

Said Awning(s) at NORTH WOOD measure(s):
One (1) at ten point three three (10.33) feet in length, and three (3) feet in width for a total of thirty point nine nine (30.99) square feet.

The location of said privilege shall be as shown on prints kept on file with the Department of Business Affairs and Consumer Protection and the Office of the City Clerk.

Said privilege shall be constructed in accordance with plans and specifications approved by the Zoning Department - Signs.

This grant of privilege in the public way shall be subject to the provisions of Section 10-28-015 and all other required provisions of the Municipal Code of Chicago.

The grantee shall pay to the City of Chicago as compensation for the privilege #1119868 herein granted the sum of fifty ($50.00) per annum in advance.


A 25% penalty will be added for payments received after due date.

The permit holder agrees to hold the City of Chicago harmless for any damage, relocation or replacement costs associated with damage, relocation or removal of private property caused by the City performing work in the public way.

Authority herein given and granted for a period of five (5) years from and after 05/23/2015.

Alderman

Walter Burnett Jr. 27th Ward

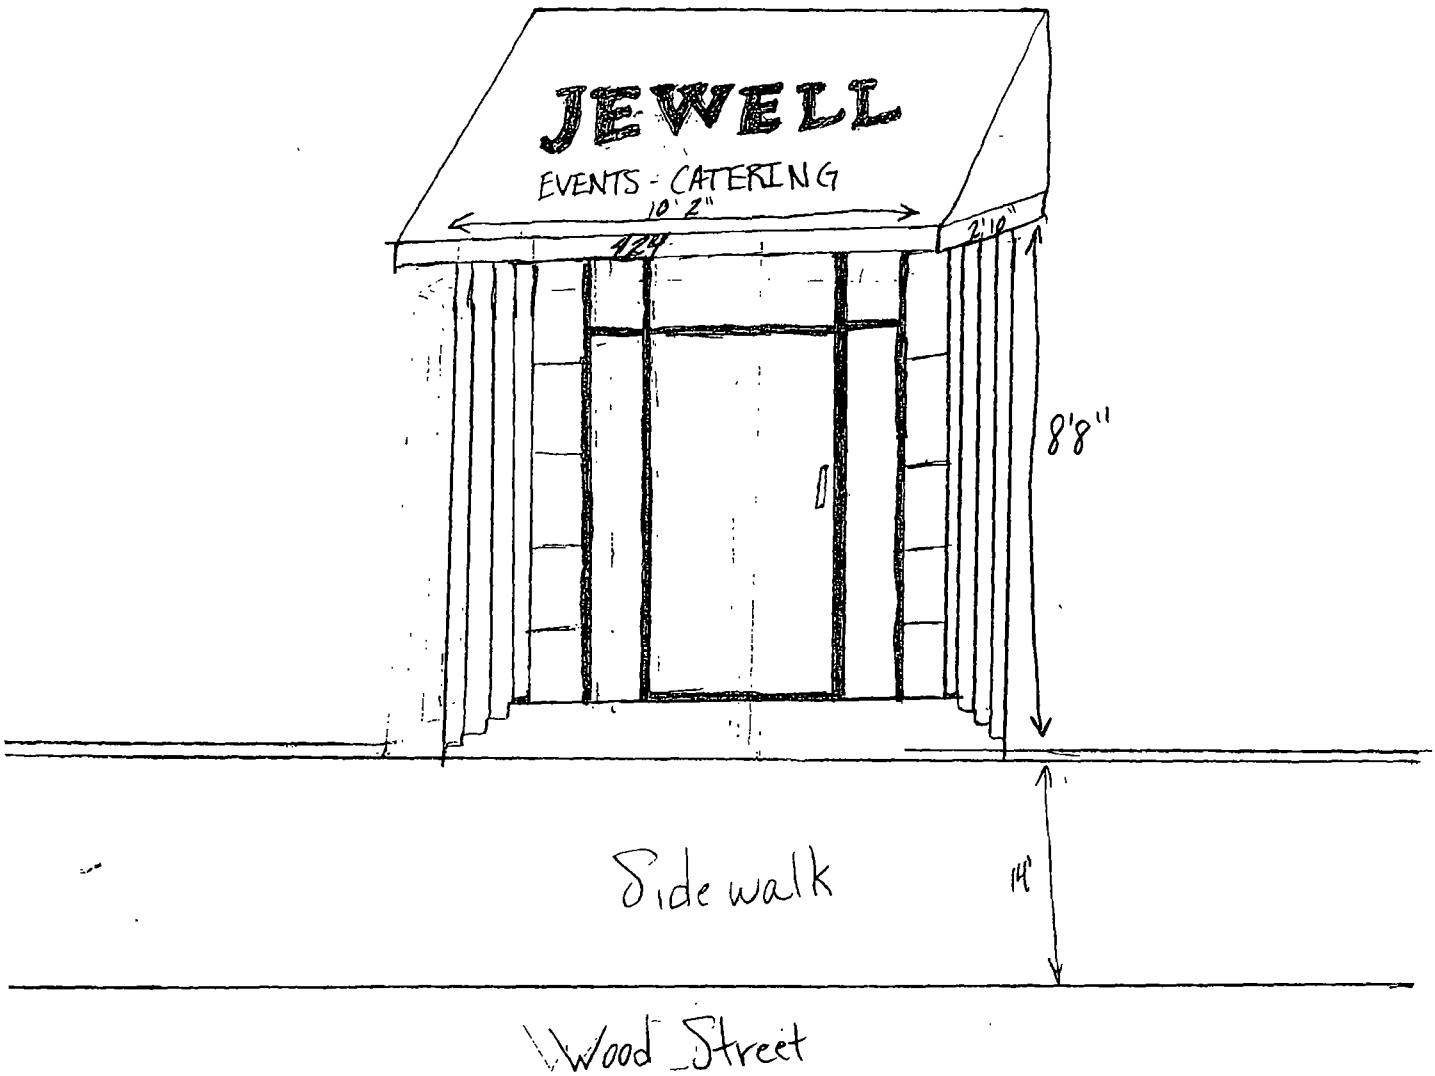
JEWELL
EVENTS - CATERING
10'2"
2'10"
8'8"
Sidewalk
14'
Hubbard Street
Wood Street

# City of Chicago

O2015-6743

## Office of the City Clerk

## Document Tracking Sheet

| | |
|---|---|
| **Meeting Date:** | 9/24/2015 |
| **Sponsor(s):** | Burnett (27) |
| **Type:** | Ordinance |
| **Title:** | Awning(s) for Rodity's Restaurant |
| **Committee(s) Assignment:** | Committee on Transportation and Public Way |

ORDINANCE
RODITYS RESTAURANT
Acct. No. 4093 - 1
Permit No. 1120089

*Be It Ordained by the City Council of the City of Chicago:*

SECTION 1. Permission and authority are hereby given and granted to RODITYS RESTAURANT, upon the terms and subject to the conditions of this ordinance to maintain and use, as now constructed, one (1) Awning(s) projecting over the public right-of-way adjacent to its premises known as 222 S. Halsted St..

Said Awning(s) at S. Halsted Street measure(s):
One (1) at nine (9) feet in length, and nine (9) feet in width for a total of eighty-one (81) square feet.

The location of said privilege shall be as shown on prints kept on file with the Department of Business Affairs and Consumer Protection and the Office of the City Clerk.

Said privilege shall be constructed in accordance with plans and specifications approved by the Zoning Department - Signs.

This grant of privilege in the public way shall be subject to the provisions of Section 10-28-015 and all other required provisions of the Municipal Code of Chicago.

The grantee shall pay to the City of Chicago as compensation for the privilege #1120089 herein granted the sum of fifty ($50.00) per annum in advance.


A 25% penalty will be added for payments received after due date.

The permit holder agrees to hold the City of Chicago harmless for any damage, relocation or replacement costs associated with damage, relocation or removal of private property caused by the City performing work in the public way.

Authority herein given and granted for a period of five (5) years from and after 09/09/2015.

Alderman _____

Walter Burnett Jr. 27th Ward

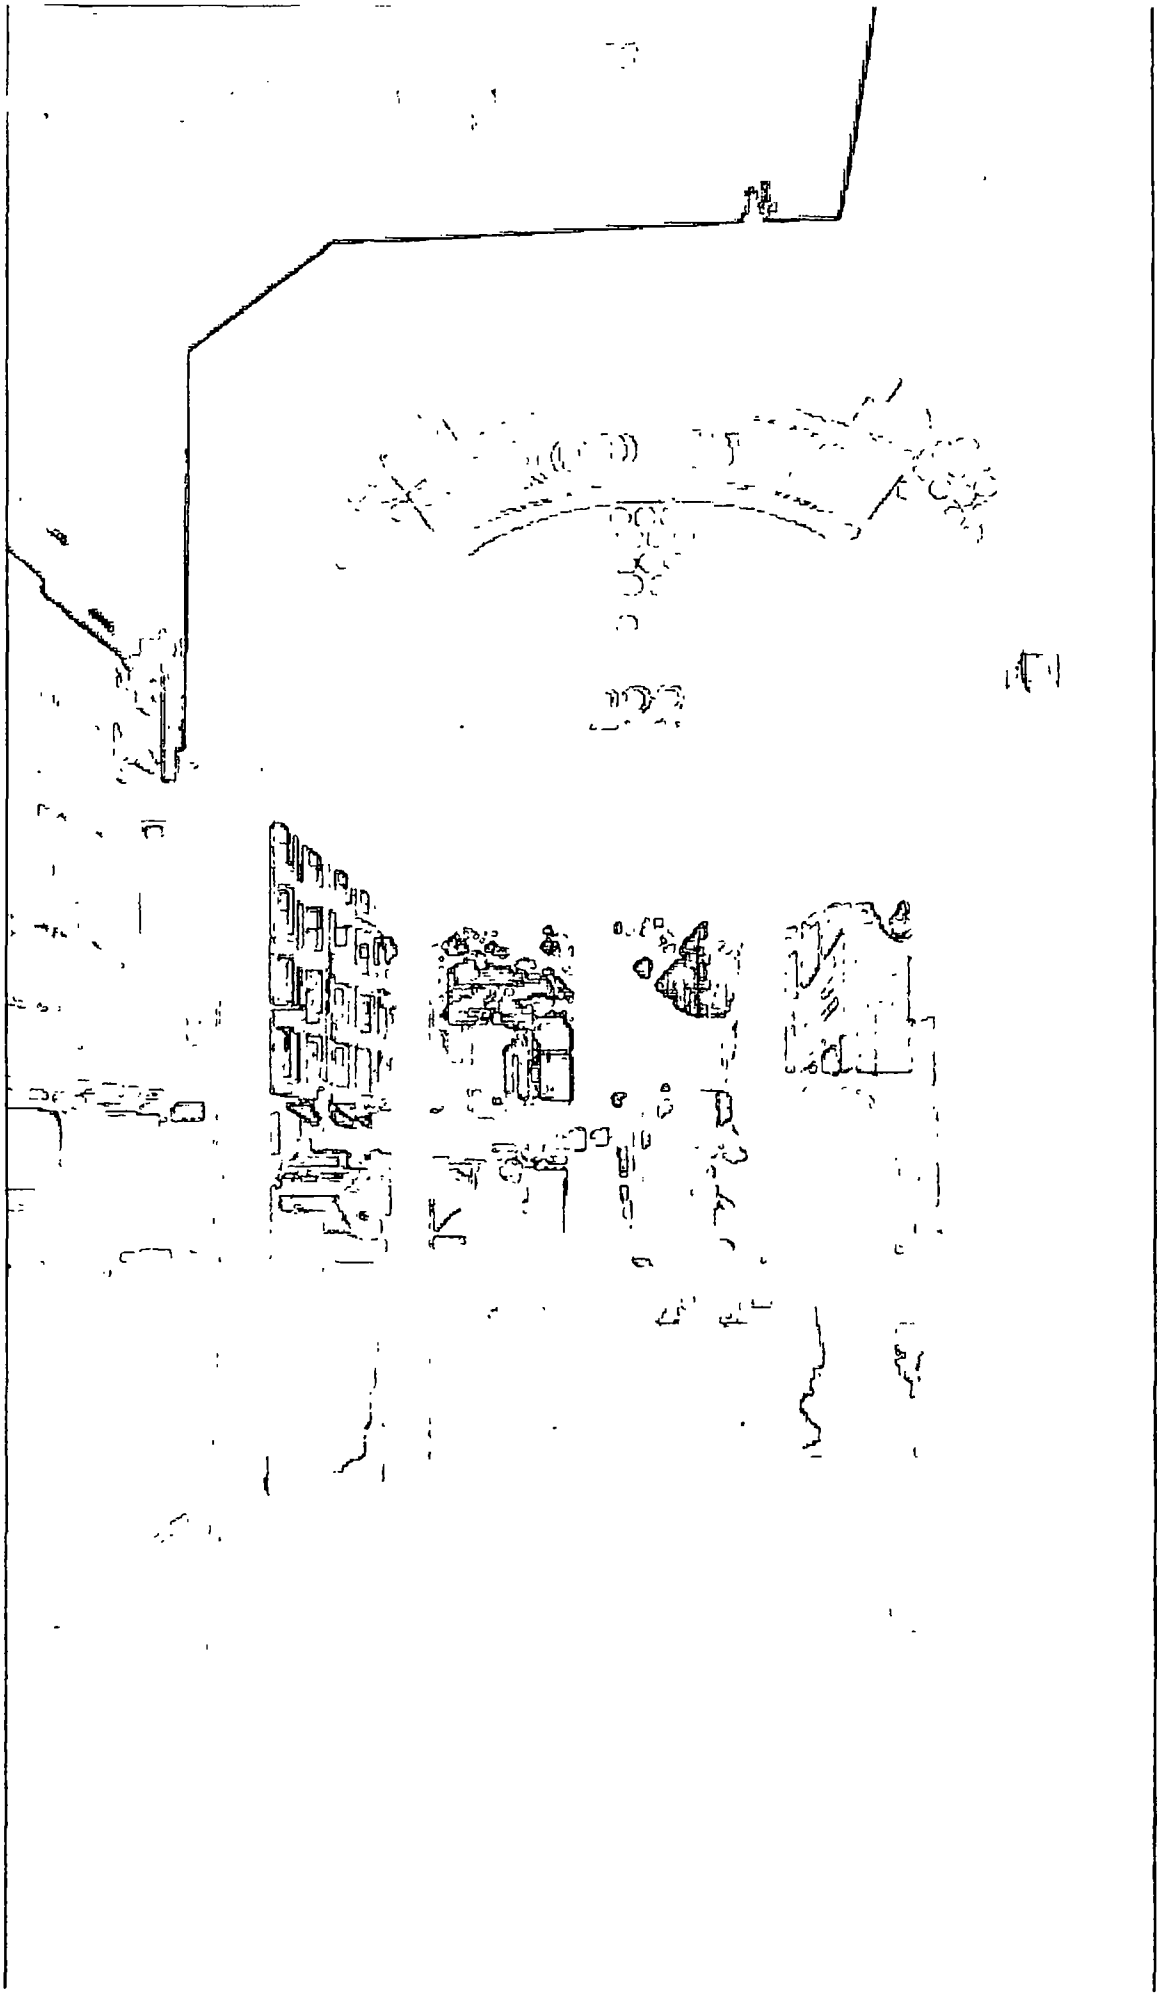

# City of Chicago

O2015-6744

## Office of the City Clerk

## Document Tracking Sheet

| | |
|---|---|
| **Meeting Date:** | 9/24/2015 |
| **Sponsor(s):** | Reboyras (30) |
| **Type:** | Ordinance |
| **Title:** | Awning(s) for Retro Cafe Restaurant |
| **Committee(s) Assignment:** | Committee on Transportation and Public Way |

ORDINANCE
RETRO CAFE RESTAURANT
Acct. No. 289712 - 1
Permit No. 1120213

*Be It Ordained by the City Council of the City of Chicago:*

SECTION 1. Permission and authority are hereby given and granted to RETRO CAFE RESTAURANT, upon the terms and subject to the conditions of this ordinance to maintain and use, as now constructed, one (1) Awning(s) projecting over the public right-of-way adjacent to its premises known as 3246 N. Central Ave..

Said Awning(s) at N CENTRAL AVE measure(s):
One (1) at twenty-five (25) feet in length, and four (4) feet in width for a total of one hundred (100) square feet.

The location of said privilege shall be as shown on prints kept on file with the Department of Business Affairs and Consumer Protection and the Office of the City Clerk.

Said privilege shall be constructed in accordance with plans and specifications approved by the Zoning Department - Signs.

This grant of privilege in the public way shall be subject to the provisions of Section 10-28-015 and all other required provisions of the Municipal Code of Chicago.

The grantee shall pay to the City of Chicago as compensation for the privilege #1120213 herein granted the sum of fifty ($50.00) per annum in advance.

A 25% penalty will be added for payments received after due date.

The permit holder agrees to hold the City of Chicago harmless for any damage, relocation or replacement costs associated with damage, relocation or removal of private property caused by the City performing work in the public way.

Authority herein given and granted for a period of five (5) years from and after 04/22/2014.

Alderman 

Ariel Reboyras 30th Ward




# APPLICATION TO USE THE PUBLIC RIGHT OF WAY

## *EXAMPLE OF CANOPY/AWNING DRAWING*

CANOPY DRAWINGS

PROPERTY LOCATION 3246 N. CENTRAL AVE

ORGANIZATION'S NAME _____

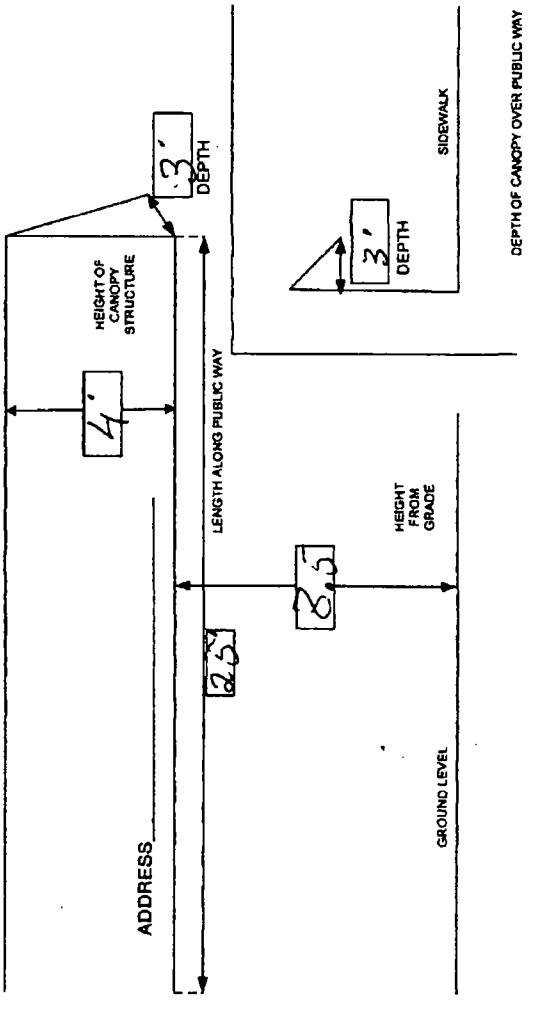

**Department of Business Affairs and Consumer Protection**
Small Business Center - Public Way Use Unit
City Hall - 121 N LaSalle Street, Room 800 • Chicago, IL 60602
312-74-GOBIZ / 312-744-6249 • (312) 744-1944 (TTY)
http://www.cityofchicago.org/bacp

**09/24/2015**

Alderman **Ariel Reboyras**
Ward # **30**
City of Chicago
City Hall, Room **300**
121 North LaSalle Street
Chicago, Illinois 60602

Re: An ordinance to use and maintain a portion of the public right-of-way for **one (1) awning(s)** for **RETRO CAFE RESTAURANT**, adjacent to the premises known as **3246 N. Central Ave.**.

Dear Alderman **Ariel Reboyras**:

The applicant referenced above has requested the use of the public right-of-way for a **awning(s)**. An ordinance has been prepared by the Department of Business Affairs and Consumer Protection – Small Business Center - Public Way Use Unit for presentation to the City Council. Because this request was made for properties located in your ward, as approved by you as per the attached, I respectfully request that you introduce the attached ordinance at the next City Council meeting.

If you have any questions regarding this ordinance, please contact Anthony Bertuca at (312) 744-5506.

**Department of Business Affairs and Consumer Protection**

# City of Chicago

O2015-6747

## Office of the City Clerk

## Document Tracking Sheet

| | |
|---|---|
| **Meeting Date:** | 9/24/2015 |
| **Sponsor(s):** | Reboyras (30) |
| **Type:** | Ordinance |
| **Title:** | Awning(s) for Taqueria La Oaxaquena |
| **Committee(s) Assignment:** | Committee on Transportation and Public Way |

ORDINANCE
TAQUERIA LA OAXAQUENA
Acct. No. 49411 - 1
Permit No. 1120241

*Be It Ordained by the City Council of the City of Chicago:*

SECTION 1. Permission and authority are hereby given and granted to TAQUERIA LA OAXAQUENA, upon the terms and subject to the conditions of this ordinance to maintain and use, as now constructed, one (1) Awning(s) projecting over the public right-of-way adjacent to its premises known as 3382 N. Milwaukee Ave..

Said Awning(s) at NORTH MILWAUKEE measure(s):
One (1) at ten (10) feet in length, and two (2) feet in width for a total of twenty (20) square feet.

The location of said privilege shall be as shown on prints kept on file with the Department of Business Affairs and Consumer Protection and the Office of the City Clerk.

Said privilege shall be constructed in accordance with plans and specifications approved by the Zoning Department - Signs.

This grant of privilege in the public way shall be subject to the provisions of Section 10-28-015 and all other required provisions of the Municipal Code of Chicago.

The grantee shall pay to the City of Chicago as compensation for the privilege #1120241 herein granted the sum of fifty ($50.00) per annum in advance.


A 25% penalty will be added for payments received after due date.

The permit holder agrees to hold the City of Chicago harmless for any damage, relocation or replacement costs associated with damage, relocation or removal of private property caused by the City performing work in the public way.

Authority herein given and granted for a period of five (5) years from and after ~~05/09/~~2015.

Alderman _____

Ariel Reboyras 30th Ward

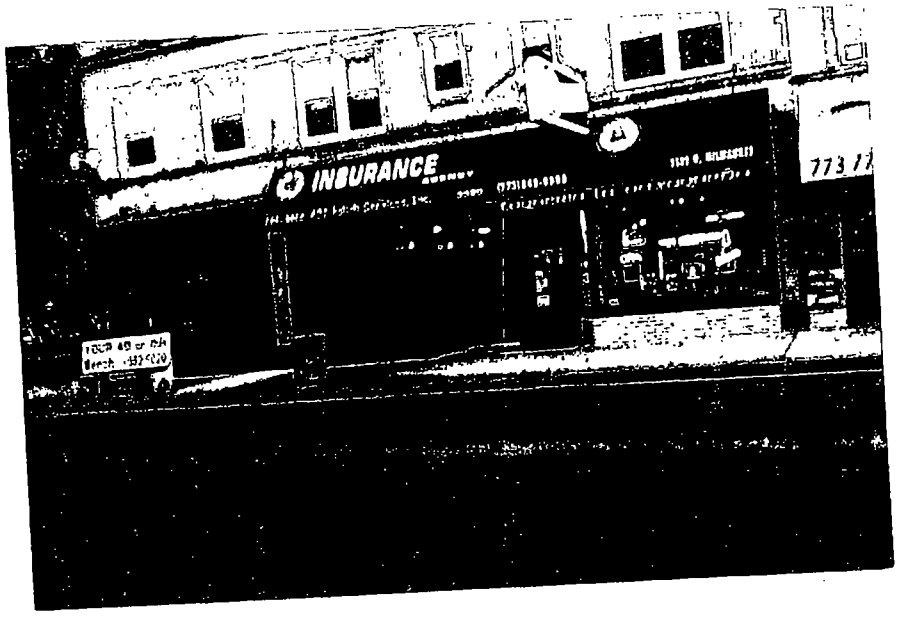
INSURANCE

**Department of Business Affairs and Consumer Protection**
Small Business Center - Public Way Use Unit
City Hall - 121 N. LaSalle Street, Room 800 • Chicago, IL 60602
312-74-GOBIZ / 312-744-6249 • (312) 744-1944 (TTY)
http://www.cityofchicago.org/bacp

**09/24/2015**

Alderman **Ariel Reboyras**
Ward # **30**
City of Chicago
City Hall, Room **300**
121 North LaSalle Street
Chicago, Illinois 60602

Re: An ordinance to use and maintain a portion of the public right-of-way for **one (1) awning(s)** for **TAQUERIA LA OAXAQUENA**, adjacent to the premises known as **3382 N. Milwaukee Ave.**.

Dear Alderman **Ariel Reboyras**:

The applicant referenced above has requested the use of the public right-of-way for a **awning(s)**. An ordinance has been prepared by the Department of Business Affairs and Consumer Protection – Small Business Center - Public Way Use Unit for presentation to the City Council. Because this request was made for properties located in your ward, as approved by you as per the attached, I respectfully request that you introduce the attached ordinance at the next City Council meeting.

If you have any questions regarding this ordinance, please contact Anthony Bertuca at (312) 744-5506.

**Department of Business Affairs and Consumer Protection**

# City of Chicago

O2015-6748

## Office of the City Clerk

## Document Tracking Sheet

| | |
|---|---|
| **Meeting Date:** | 9/24/2015 |
| **Sponsor(s):** | Santiago (31) |
| **Type:** | Ordinance |
| **Title:** | Awning(s) for Bar & Mariscos "El Alteno" |
| **Committee(s) Assignment:** | Committee on Transportation and Public Way |

ORDINANCE
BAR & MARISCOS "EL ALTENO"
Acct. No. 24001 - 2
Permit No. 1120005

*Be It Ordained by the City Council of the City of Chicago:*

SECTION 1. Permission and authority are hereby given and granted to BAR & MARISCOS "EL ALTENO", upon the terms and subject to the conditions of this ordinance to maintain and use, as now constructed, one (1) Awning(s) projecting over the public right-of-way adjacent to its premises known as 4501-03 W. Belmont Ave..

Said Awning(s) at W. Belmont Avenue measure(s):
One (1) at forty-eight point eight (48.8) feet in length, and two point four (2.4) feet in width for a total of one hundred seventeen point one two (117.12) square feet.

The location of said privilege shall be as shown on prints kept on file with the Department of Business Affairs and Consumer Protection and the Office of the City Clerk.

Said privilege shall be constructed in accordance with plans and specifications approved by the Zoning Department - Signs.

This grant of privilege in the public way shall be subject to the provisions of Section 10-28-015 and all other required provisions of the Municipal Code of Chicago.

The grantee shall pay to the City of Chicago as compensation for the privilege #1120005 herein granted the sum of seventy-three dollars and eighty cents ($73.80) per annum in advance.

A 25% penalty will be added for payments received after due date.

The permit holder agrees to hold the City of Chicago harmless for any damage, relocation or replacement costs associated with damage, relocation or removal of private property caused by the City performing work in the public way.

Authority herein given and granted for a period of five (5) years from and after 09/13/2014.

Alderman _____
Milagros "Milly" Santiago 31st Ward


Kilbourn
48'-8" Length
Belmont Av
4511
OPEN
EL ALTEÑO
Mariscos Estilo Nayarit

**Department of Business Affairs and Consumer Protection**
Small Business Center - Public Way Use Unit
City Hall - 121 N. LaSalle Street, Room 800 • Chicago, IL 60602
312-74-GOBIZ / 312-744-6249 • (312) 744-1944 (TTY)
http://www.cityofchicago.org/bacp

**09/24/2015**

Alderman **Milagros "Milly" Santiago**
Ward # **31**
City of Chicago
City Hall, Room **300**
121 North LaSalle Street
Chicago, Illinois 60602

Re: An ordinance to use and maintain a portion of the public right-of-way for **one (1) awning(s)** for **BAR & MARISCOS "EL ALTENO"**, adjacent to the premises known as **4501-03 W. Belmont Ave.**.

Dear Alderman **Milagros "Milly" Santiago**:

The applicant referenced above has requested the use of the public right-of-way for a **awning(s)**. An ordinance has been prepared by the Department of Business Affairs and Consumer Protection – Small Business Center - Public Way Use Unit for presentation to the City Council. Because this request was made for properties located in your ward, as approved by you as per the attached, I respectfully request that you introduce the attached ordinance at the next City Council meeting.

If you have any questions regarding this ordinance, please contact Anthony Bertuca at (312) 744-5506.

**Department of Business Affairs and Consumer Protection**

# City of Chicago

O2015-6750

Office of the City Clerk

Document Tracking Sheet

| | |
|---|---|
| **Meeting Date:** | 9/24/2015 |
| **Sponsor(s):** | Santiago (31) |
| **Type:** | Ordinance |
| **Title:** | Awning(s) for Carniceria Ricardo |
| **Committee(s) Assignment:** | Committee on Transportation and Public Way |

ORDINANCE
CARNICERIA RICARDO
Acct. No. 15006 - 1
Permit No. 1119874

*Be It Ordained by the City Council of the City of Chicago:*

SECTION 1. Permission and authority are hereby given and granted to CARNICERIA RICARDO, upon the terms and subject to the conditions of this ordinance to maintain and use, as now constructed, two (2) Awning(s) projecting over the public right-of-way adjacent to its premises known as 4419-4429 W. Diversey Ave..

Said Awning(s) at W. DIVERSEY measure(s):
One (1) at forty-five (45) feet in length, and three (3) feet in width for a total of one hundred thirty-five (135) square feet.

Said Awning(s) at W. DIVERSEY measure(s):
One (1) at nineteen (19) feet in length, and three (3) feet in width for a total of fifty-seven (57) square feet.

The location of said privilege shall be as shown on prints kept on file with the Department of Business Affairs and Consumer Protection and the Office of the City Clerk.

Said privilege shall be constructed in accordance with plans and specifications approved by the Zoning Department - Signs.

This grant of privilege in the public way shall be subject to the provisions of Section 10-28-015 and all other required provisions of the Municipal Code of Chicago.


The grantee shall pay to the City of Chicago as compensation for the privilege #1119874 herein granted the sum of one hundred twenty ($120.00) per annum in advance.

A 25% penalty will be added for payments received after due date.

The permit holder agrees to hold the City of Chicago harmless for any damage, relocation or replacement costs associated with damage, relocation or removal of private property caused by the City performing work in the public way.

Authority herein given and granted for a period of five (5) years from and after 05/09/2015.

Alderman _____
Milagros "Milly" Santiago 31st Ward

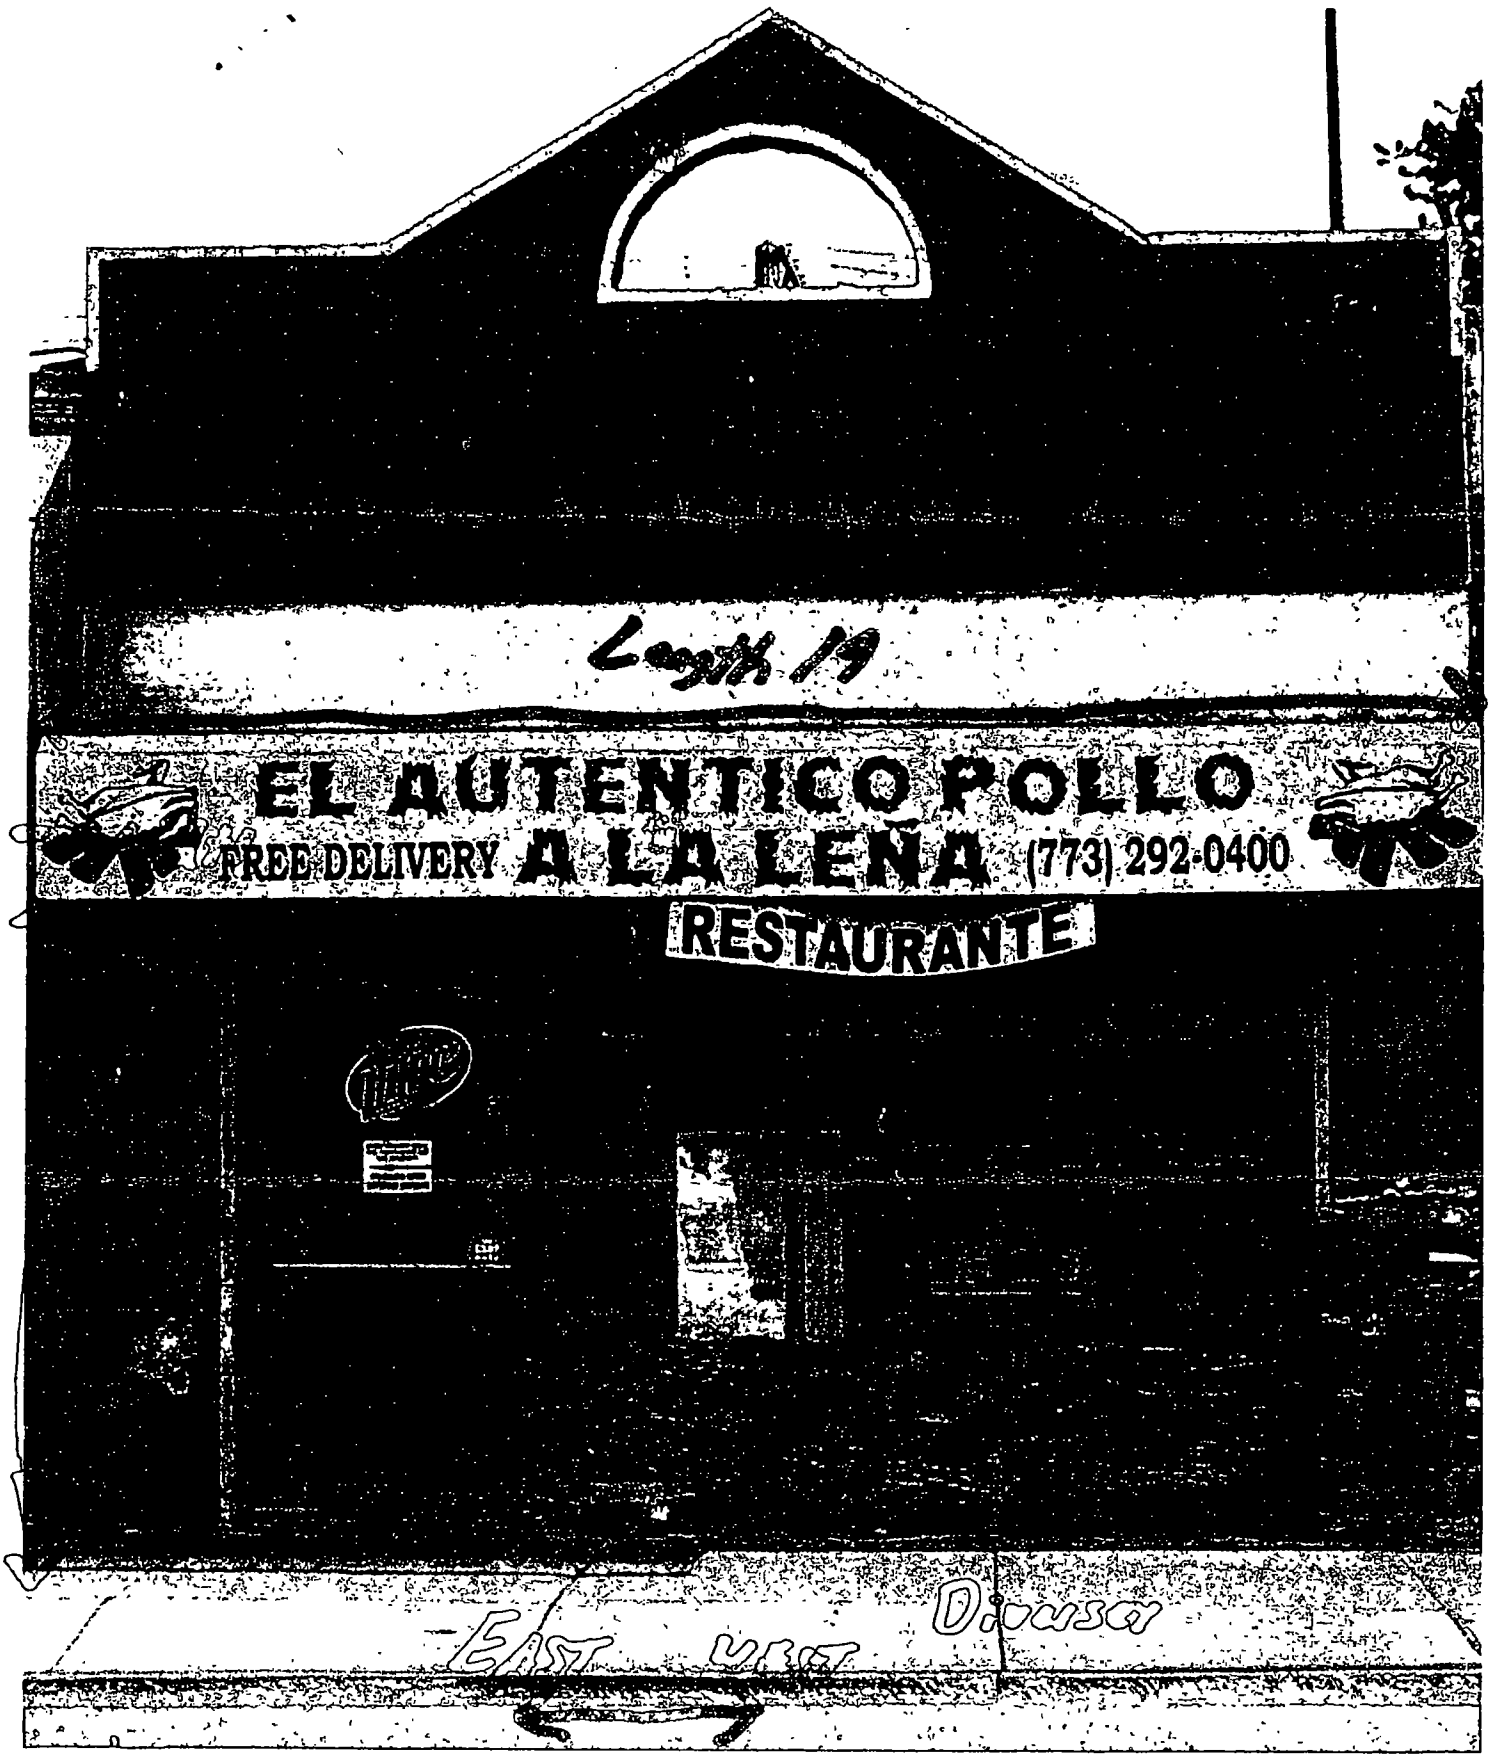
EL AUTENTICO POLLO
FREE DELIVERY A LA LEÑA (773) 292-0400
RESTAURANTE
EAST
Diversey

**Department of Business Affairs and Consumer Protection**
Small Business Center - Public Way Use Unit
City Hall - 121 N. LaSalle Street, Room 800 • Chicago, IL 60602
312-74-GOBIZ / 312-744-6249 • (312) 744-1944 (TTY)
http://www.cityofchicago.org/bacp

**09/24/2015**

Alderman **Milagros "Milly" Santiago**
Ward # **31**
City of Chicago
City Hall, Room **300**
121 North LaSalle Street
Chicago, Illinois 60602

Re: An ordinance to use and maintain a portion of the public right-of-way for **two (2) awning(s)** for **CARNICERIA RICARDO**, adjacent to the premises known as **4419-4429 W. Diversey Ave.**.

Dear Alderman **Milagros "Milly" Santiago**:

The applicant referenced above has requested the use of the public right-of-way for a **awning(s)**. An ordinance has been prepared by the Department of Business Affairs and Consumer Protection – Small Business Center - Public Way Use Unit for presentation to the City Council. Because this request was made for properties located in your ward, as approved by you as per the attached, I respectfully request that you introduce the attached ordinance at the next City Council meeting.

If you have any questions regarding this ordinance, please contact Anthony Bertuca at (312) 744-5506.

**Department of Business Affairs and Consumer Protection**

# City of Chicago

O2015-6753

## Office of the City Clerk

## Document Tracking Sheet

| | |
|---|---|
| **Meeting Date:** | 9/24/2015 |
| **Sponsor(s):** | Waguespack (32) |
| **Type:** | Ordinance |
| **Title:** | Awning(s) for Havlan & West |
| **Committee(s) Assignment:** | Committee on Transportation and Public Way |

ORDINANCE
Havlan & West
Acct. No. 399050 - 2
Permit No. 1119386

*Be It Ordained by the City Council of the City of Chicago:*

SECTION 1. Permission and authority are hereby given and granted to Havlan & West, upon the terms and subject to the conditions of this ordinance to construct, install, maintain and use one (1) Awning(s) projecting over the public right-of-way adjacent to its premises known as 1870 N. Damen Ave..

Said Awning(s) at N Damen Ave measure(s):
One (1) at thirteen (13) feet in length, and one point five (1.5) foot in width for a total of nineteen point five (19.5) square feet.

The location of said privilege shall be as shown on prints kept on file with the Department of Business Affairs and Consumer Protection and the Office of the City Clerk.

Said privilege shall be constructed in accordance with plans and specifications approved by the Zoning Department - Signs.

This grant of privilege in the public way shall be subject to the provisions of Section 10-28-015 and all other required provisions of the Municipal Code of Chicago.

The grantee shall pay to the City of Chicago as compensation for the privilege #1119386 herein granted the sum of fifty ($50.00) per annum in advance.


A 25% penalty will be added for payments received after due date.

The permit holder agrees to hold the City of Chicago harmless for any damage, relocation or replacement costs associated with damage, relocation or removal of private property caused by the City performing work in the public way.

Authority herein given and granted for a period of five (5) years from and after Date of Passage.

Alderman _____

Scott Waguespack 32nd Ward

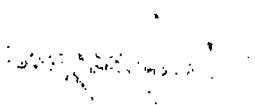


VERSION 2


Please carefully review and sign below if this layout meets your approval. Note that upon signing this graphics sheet you are approving this design for production.
You will have approximately One (1) week from the date below to approve, before delaying production of your project.

This is an original drawing, created by Chesterfield Awning Company, Inc. It is being submitted for your personal use in connection with a project being planned for you by Chesterfield Awning Company, Inc. It is not to be used, reproduced, copied or exhibited in any fashion. In the event any of the above occurs, Chesterfield Awning Company, Inc. expects to be reimbursed $250.00 in compensation for the time and effort entailed in creating this drawing.

Chesterfield Awning Co.
16999 Van Dam Rd
South Holland, IL 60473
(708) 596 4434
www.chesterfieldawning.com

LEFT SIDE | FRONT VIEW | RIGHT SIDE

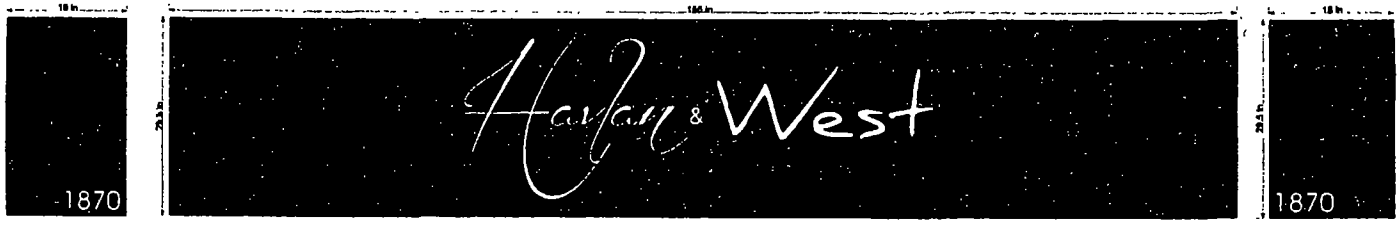

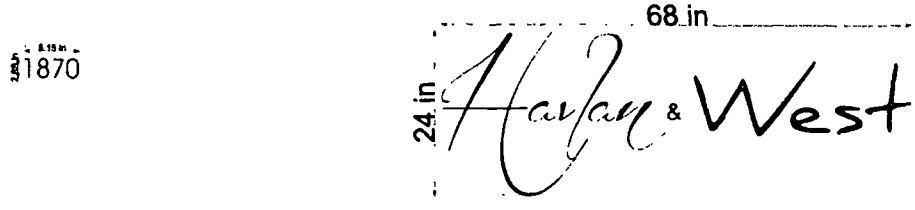
| | |
|---|---|
| File Name | Havlan & West |
| Job Number | Sunbrella Capn Navy |
| Font Style | White PX 75 Graphics |
| Size Style | |
| Color/Method | Russ Boersma |
| Salesman | 02-06-2015 |
| Date | |

QUESTIONS PLEASE CONTACT graphics@chesterfieldawning.com

**PLEASE READ**

**Please carefully check for grammatical errors, missing fonts, placement, sizing, colors, etc.**

**Please note this proof is not a true representation of color**

Sizes are approximate, changes can/will be made after field measuring prior to installation

*PLEASE CAREFULLY REVIEW THIS DRAWING, IF YOU SIGN AND APPROVE IT WITH INCORRECT INFORMATION,*
**IT WILL BE AT YOUR EXPENSE TO CORRECT**

Customer Approval Date

Sales Approval Date

**Department of Business Affairs and Consumer Protection**
Small Business Center - Public Way Use Unit
City Hall - 121 N. LaSalle Street, Room 800 • Chicago, IL 60602
312-74-GOBIZ / 312-744-6249 • (312) 744-1944 (TTY)
http://www.cityofchicago.org/bacp

**09/24/2015**

Alderman **Scott Waguespack**
Ward # **32**
City of Chicago
City Hall, Room **300**
121 North LaSalle Street
Chicago, Illinois 60602

Re: An ordinance to use and maintain a portion of the public right-of-way for **one (1) awning(s)** for **Havlan & West**, adjacent to the premises known as **1870 N. Damen Ave.**.

Dear Alderman **Scott Waguespack**:

The applicant referenced above has requested the use of the public right-of-way for a **awning(s)**. An ordinance has been prepared by the Department of Business Affairs and Consumer Protection – Small Business Center - Public Way Use Unit for presentation to the City Council. Because this request was made for properties located in your ward, as approved by you as per the attached, I respectfully request that you introduce the attached ordinance at the next City Council meeting.

If you have any questions regarding this ordinance, please contact Anthony Bertuca at (312) 744-5506.

**Department of Business Affairs and Consumer Protection**

# City of Chicago

O2015-6755

## Office of the City Clerk

## Document Tracking Sheet

| | |
|---|---|
| **Meeting Date:** | 9/24/2015 |
| **Sponsor(s):** | Waguespack (32) |
| **Type:** | Ordinance |
| **Title:** | Awning(s) for North Clybourn Group, Inc. |
| **Committee(s) Assignment:** | Committee on Transportation and Public Way |

ORDINANCE
NORTH CLYBOURN GROUP INC
Acct. No. 400911 - 1
Permit No. 1120101

*Be It Ordained by the City Council of the City of Chicago:*

SECTION 1. Permission and authority are hereby given and granted to NORTH CLYBOURN GROUP INC, upon the terms and subject to the conditions of this ordinance to maintain and use, as now constructed, three (3) Awning(s) projecting over the public right-of-way adjacent to its premises known as 2324 W. North Ave..

Said Awning(s) at W NORTH AVE measure(s):
One (1) at sixteen point five (16.5) feet in length, and two (2) feet in width for a total of thirty-three (33) square feet.

Said Awning(s) at N CLAREMONT AVE measure(s):
One (1) at six point four two (6.42) feet in length, and two (2) feet in width for a total of twelve point eight four (12.84) square feet.
One (1) at ten (10) feet in length, and two (2) feet in width for a total of twenty (20) square feet.

The location of said privilege shall be as shown on prints kept on file with the Department of Business Affairs and Consumer Protection and the Office of the City Clerk.

Said privilege shall be constructed in accordance with plans and specifications approved by the Zoning Department - Signs.

This grant of privilege in the public way shall be subject to the provisions of Section 10-28-015 and all other required provisions of the Municipal Code of Chicago.

The grantee shall pay to the City of Chicago as compensation for the privilege #1120101 herein granted the sum of one hundred fifty ($150.00) per annum in advance.


A 25% penalty will be added for payments received after due date.

The permit holder agrees to hold the City of Chicago harmless for any damage, relocation or replacement costs associated with damage, relocation or removal of private property caused by the City performing work in the public way.

Authority herein given and granted for a period of five (5) years from and after Date of Passage.

Alderman Scott Waguespack

Scott Waguespack 32nd Ward

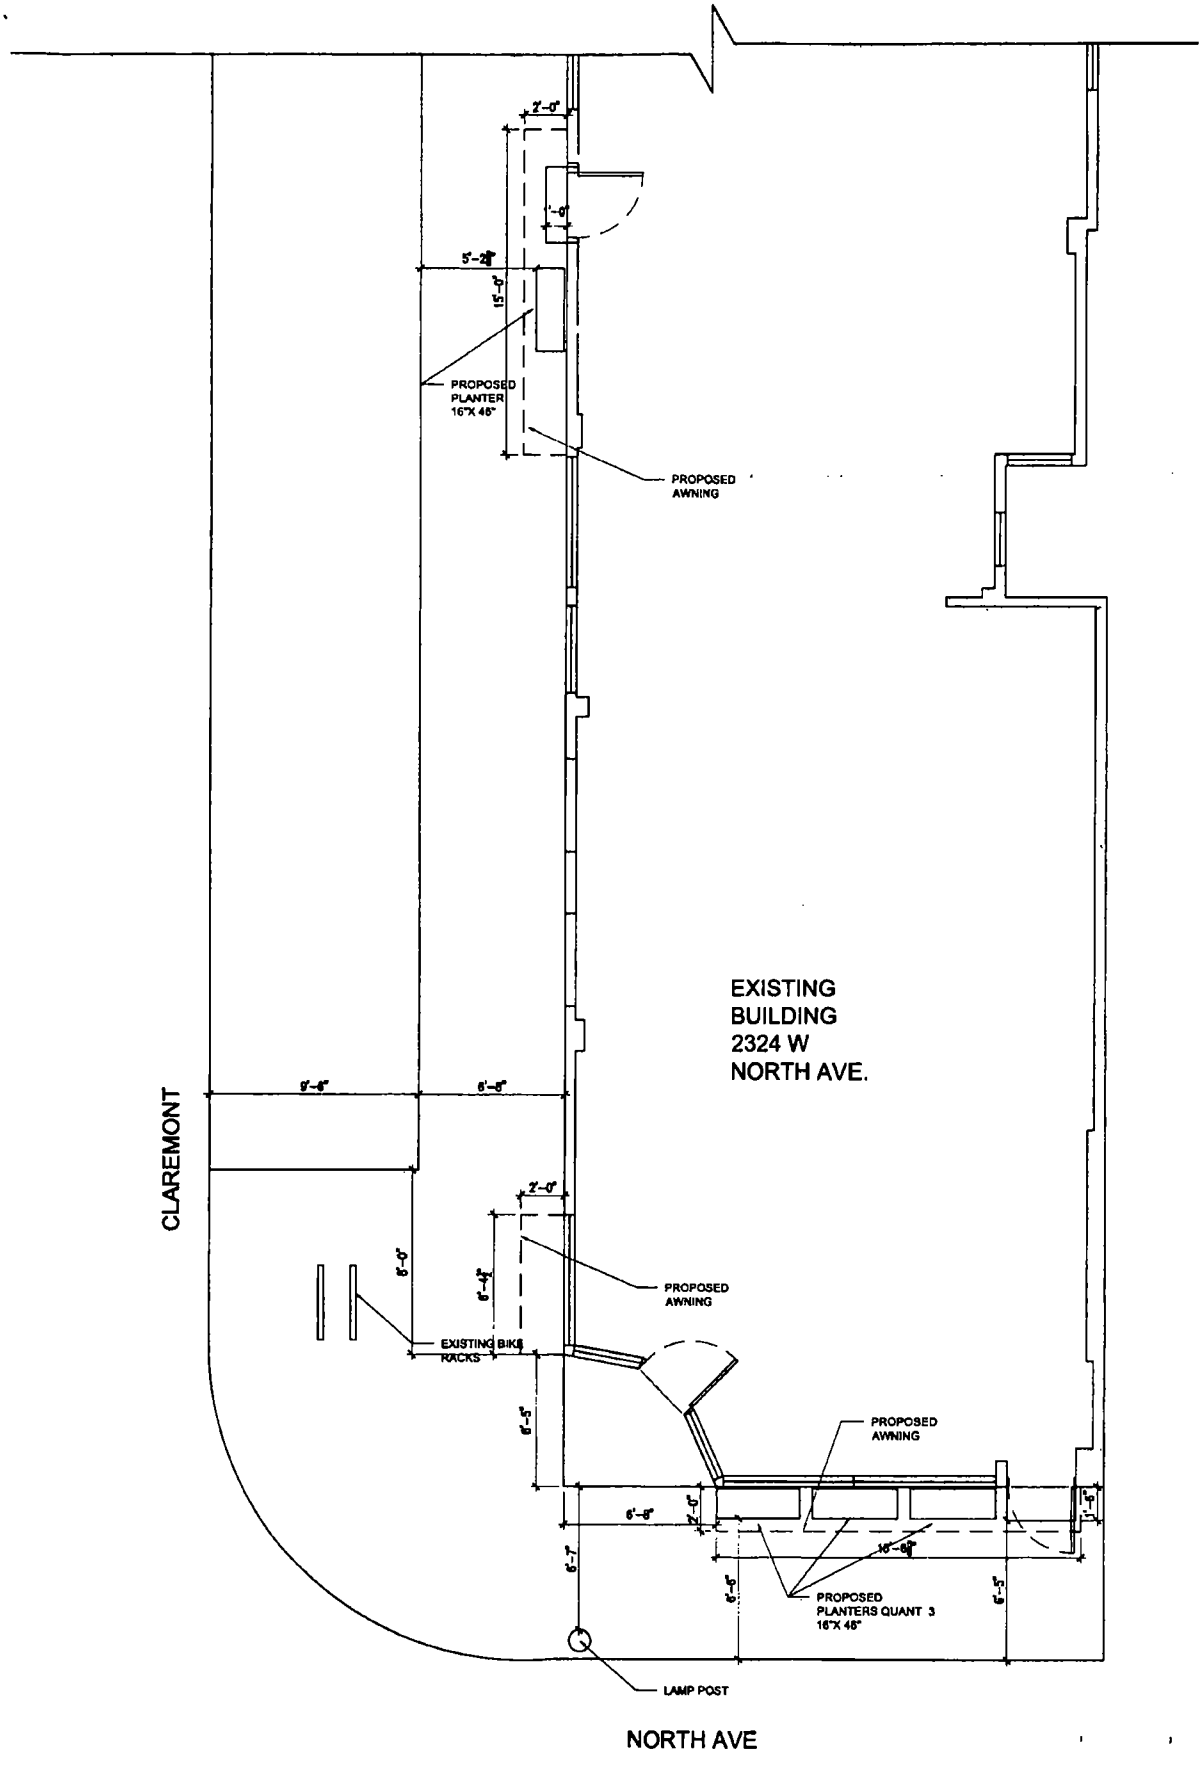
2'-0"
1'-0"
5'-2"
15'-0"
PROPOSED PLANTER 16"X 48"
PROPOSED AWNING
EXISTING BUILDING 2324 W NORTH AVE.
CLAREMONT
5'-6"
6'-6"
2'-0"
6'-0"
6'-4"
PROPOSED AWNING
EXISTING BIKE RACKS
6'-5"
PROPOSED AWNING
6'-8"
2'-0"
1'-6"
6'-7"
10'-6"
6'-6"
6'-5"
PROPOSED PLANTERS QUANT 3 16"X 48"
LAMP POST
NORTH AVE

**Department of Business Affairs and Consumer Protection**
Small Business Center - Public Way Use Unit
City Hall - 121 N LaSalle Street, Room 800 • Chicago, IL 60602
312-74-GOBIZ / 312-744-6249 • (312) 744-1944 (TTY)
http://www.cityofchicago.org/bacp

**09/24/2015**

Alderman **Scott Waguespack**
Ward # **32**
City of Chicago
City Hall, Room **300**
121 North LaSalle Street
Chicago, Illinois 60602

Re: An ordinance to use and maintain a portion of the public right-of-way for **three (3) awning(s)** for **NORTH CLYBOURN GROUP INC**, adjacent to the premises known as **2324 W. North Ave.**.

Dear Alderman **Scott Waguespack**:

The applicant referenced above has requested the use of the public right-of-way for a **awning(s)**. An ordinance has been prepared by the Department of Business Affairs and Consumer Protection – Small Business Center - Public Way Use Unit for presentation to the City Council. Because this request was made for properties located in your ward, as approved by you as per the attached, I respectfully request that you introduce the attached ordinance at the next City Council meeting.

If you have any questions regarding this ordinance, please contact Anthony Bertuca at (312) 744-5506.

**Department of Business Affairs and Consumer Protection**

# City of Chicago

O2015-6757

## Office of the City Clerk

## Document Tracking Sheet

| | |
|---|---|
| **Meeting Date:** | 9/24/2015 |
| **Sponsor(s):** | Waguespack (32) |
| **Type:** | Ordinance |
| **Title:** | Awning(s) for @ Properties |
| **Committee(s) Assignment:** | Committee on Transportation and Public Way |

ORDINANCE
@ PROPERTIES
Acct. No. 254488 - 2
Permit No. 1119441

*Be It Ordained by the City Council of the City of Chicago:*

SECTION 1. Permission and authority are hereby given and granted to @ PROPERTIES, upon the terms and subject to the conditions of this ordinance to maintain and use, as now constructed, three (3) Awning(s) projecting over the public right-of-way adjacent to its premises known as 1875 N. Damen Ave..

Said Awning(s) at N. Damen Avenue measure(s):
One (1) at seventeen point eight three (17.83) feet in length, and three (3) feet in width for a total of fifty-three point four nine (53.49) square feet.
One (1) at nineteen point five eight (19.58) feet in length, and three (3) feet in width for a total of fifty-eight point seven four (58.74) square feet.
One (1) at nineteen point eight three (19.83) feet in length, and three (3) feet in width for a total of fifty-nine point four nine (59.49) square feet.

The location of said privilege shall be as shown on prints kept on file with the Department of Business Affairs and Consumer Protection and the Office of the City Clerk.

Said privilege shall be constructed in accordance with plans and specifications approved by the Zoning Department - Signs.

This grant of privilege in the public way shall be subject to the provisions of Section 10-28-015 and all other required provisions of the Municipal Code of Chicago.

The grantee shall pay to the City of Chicago as compensation for the privilege #1119441 herein granted the sum of one hundred fifty ($150.00) per annum in advance.

A 25% penalty will be added for payments received after due date.

The permit holder agrees to hold the City of Chicago harmless for any damage, relocation or replacement costs associated with damage, relocation or removal of private property caused by the City performing work in the public way.


Authority herein given and granted for a period of five (5) years from and after Date of Passage.

Alderman _____

Scott Waguespack 32nd Ward





**Awnings**
1" = 1'

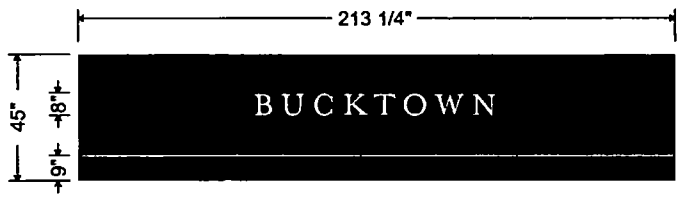


Black Sunbrella awning with applied vinyl to match respective colors
Mounted to building exterior with new awning brackets

Qty 1 each

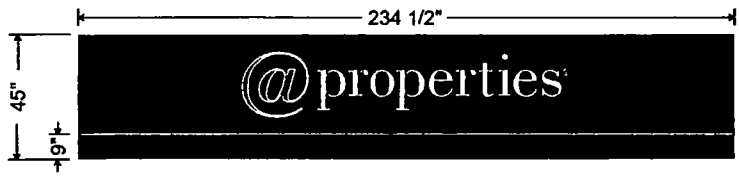

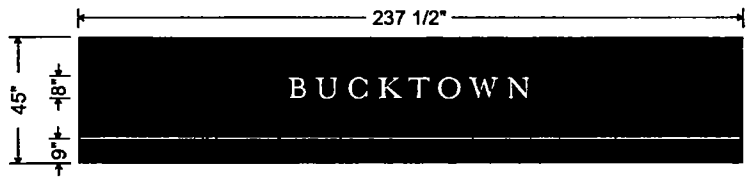



**Colors to Match**

Vinyl to match Std. White

Vinyl to match PMS 1795 Red

Black Sunbrella

SOUTH WATER
SIGNS
934 N Church
Elmhurst, IL 60126
tel 630 333 4900
fax 630 333 4915

CLIENT: @properties
CUSTOMER APPROVAL:
PROJECT NAME: 1875 N Damen Chicago, IL
TRACKER NUMBER: 7013816
DATE: 06 05 15
DRAWN BY: BV
RE: 06 09 15 06 16 15

THIS DRAWING IS THE PROPERTY OF SOUTH WATER SIGNS LLC & ALL RIGHTS OF REPRODUCTION ARE RESERVED BY SOUTH WATER SIGNS INC

**Department of Business Affairs and Consumer Protection**
Small Business Center - Public Way Use Unit
City Hall - 121 N. LaSalle Street, Room 800 • Chicago, IL 60602
312-74-GOBIZ / 312-744-6249 • (312) 744-1944 (TTY)
http://www.cityofchicago.org/bacp

**09/24/2015**

Alderman **Scott Waguespack**
Ward # **32**
City of Chicago
City Hall, Room **300**
121 North LaSalle Street
Chicago, Illinois 60602

Re: An ordinance to use and maintain a portion of the public right-of-way for **three (3) awning(s)** for @ **PROPERTIES**, adjacent to the premises known as **1875 N. Damen Ave.**.

Dear Alderman **Scott Waguespack**:

The applicant referenced above has requested the use of the public right-of-way for a **awning(s)**. An ordinance has been prepared by the Department of Business Affairs and Consumer Protection – Small Business Center - Public Way Use Unit for presentation to the City Council. Because this request was made for properties located in your ward, as approved by you as per the attached, I respectfully request that you introduce the attached ordinance at the next City Council meeting.

If you have any questions regarding this ordinance, please contact Anthony Bertuca at (312) 744-5506.

**Department of Business Affairs and Consumer Protection**

# City of Chicago

O2015-6761

## Office of the City Clerk

## Document Tracking Sheet

| | |
|---|---|
| **Meeting Date:** | 9/24/2015 |
| **Sponsor(s):** | Waguespack (32) |
| **Type:** | Ordinance |
| **Title:** | Awning(s) for Synthesis A&V, Inc. |
| **Committee(s) Assignment:** | Committee on Transportation and Public Way |

ORDINANCE
SYNTHESIS A & V, INC.
Acct. No. 326252 - 1
Permit No. 1120006

*Be It Ordained by the City Council of the City of Chicago:*

SECTION 1. Permission and authority are hereby given and granted to SYNTHESIS A & V, INC., upon the terms and subject to the conditions of this ordinance to maintain and use, as now constructed, one (1) Awning(s) projecting over the public right-of-way adjacent to its premises known as 2853 N. Lincoln Ave..

Said Awning(s) at N. Lincoln Avenue measure(s):
One (1) at twenty-four (24) feet in length, and three point five (3.5) feet in width for a total of eighty-four (84) square feet.

The location of said privilege shall be as shown on prints kept on file with the Department of Business Affairs and Consumer Protection and the Office of the City Clerk.

Said privilege shall be constructed in accordance with plans and specifications approved by the Zoning Department - Signs.

This grant of privilege in the public way shall be subject to the provisions of Section 10-28-015 and all other required provisions of the Municipal Code of Chicago.

The grantee shall pay to the City of Chicago as compensation for the privilege #1120006 herein granted the sum of fifty ($50.00) per annum in advance.


A 25% penalty will be added for payments received after due date.


The permit holder agrees to hold the City of Chicago harmless for any damage, relocation or replacement costs associated with damage, relocation or removal of private property caused by the City performing work in the public way.

Authority herein given and granted for a period of five (5) years from and after 06/09/2015.

Alderman _____

Scott Waguespack 32nd Ward

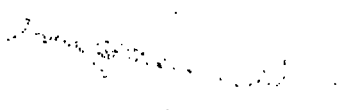

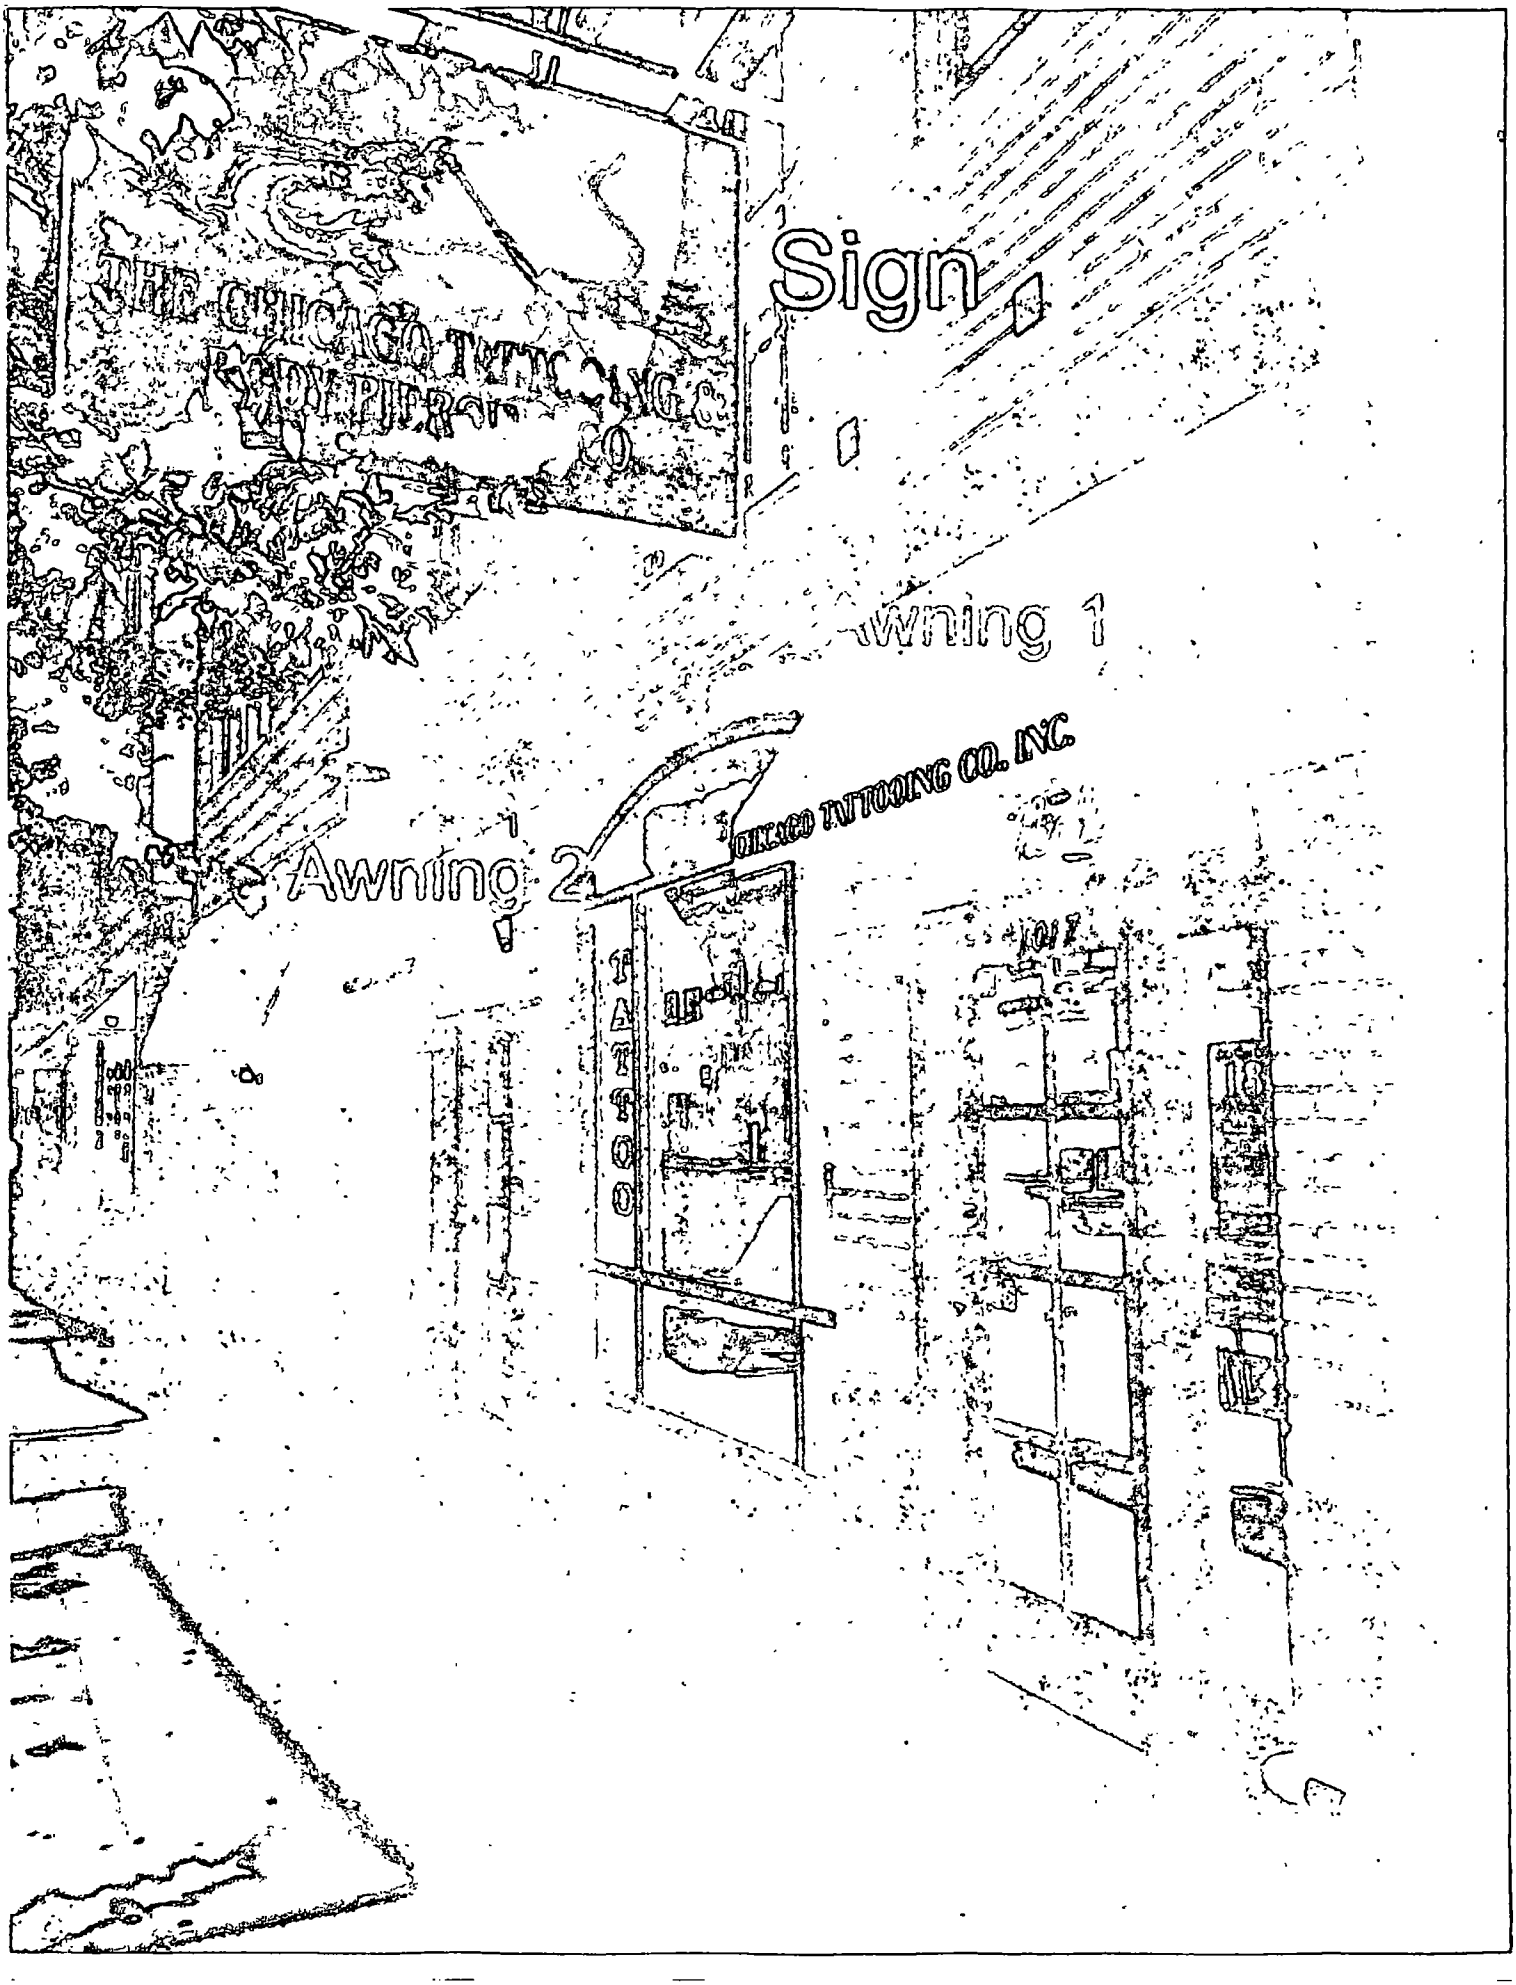
Sign 1
Awning 1
Awning 2
CHICAGO AWNING CO. INC.

**Department of Business Affairs and Consumer Protection**
Small Business Center - Public Way Use Unit
City Hall - 121 N. LaSalle Street, Room 800 • Chicago, IL 60602
312-74-GOBIZ / 312-744-6249 • (312) 744-1944 (TTY)
http://www.cityofchicago.org/bacp

**09/24/2015**

Alderman **Scott Waguespack**
Ward # **32**
City of Chicago
City Hall, Room **300**
121 North LaSalle Street
Chicago, Illinois 60602

Re: An ordinance to use and maintain a portion of the public right-of-way for **one (1) awning(s)** for **SYNTHESIS A & V, INC.**, adjacent to the premises known as **2853 N. Lincoln Ave.**.

Dear Alderman **Scott Waguespack**:

The applicant referenced above has requested the use of the public right-of-way for a **awning(s)**. An ordinance has been prepared by the Department of Business Affairs and Consumer Protection – Small Business Center - Public Way Use Unit for presentation to the City Council. Because this request was made for properties located in your ward, as approved by you as per the attached, I respectfully request that you introduce the attached ordinance at the next City Council meeting.

If you have any questions regarding this ordinance, please contact Anthony Bertuca at (312) 744-5506.

**Department of Business Affairs and Consumer Protection**

# City of Chicago

O2015-6763

## Office of the City Clerk

## Document Tracking Sheet

| | |
|---|---|
| **Meeting Date:** | 9/24/2015 |
| **Sponsor(s):** | Waguespack (32) |
| **Type:** | Ordinance |
| **Title:** | Awning(s) for Windy City Orthodontics |
| **Committee(s) Assignment:** | Committee on Transportation and Public Way |

ORDINANCE
WINDY CITY ORTHODONTICS
Acct No. 363404 - 1
Permit No. 1118943

*Be It Ordained by the City Council of the City of Chicago:*

SECTION 1. Permission and authority are hereby given and granted to WINDY CITY ORTHODONTICS, upon the terms and subject to the conditions of this ordinance to construct, install, maintain and use six (6) Awning(s) projecting over the public right-of-way adjacent to its premises known as 2921 N. Lincoln Ave..

Said Awning(s) at N. Lincoln Avenue measure(s):
Two (2) at ten point three three (10.33) feet in length, and three (3) feet in width for a total of sixty-one point nine eight (61.98) square feet.
One (1) at ten (10) feet in length, and three (3) feet in width for a total of thirty (30) square feet.
Two (2) at four point three three (4.33) feet in length, and three (3) feet in width for a total of twenty-five point nine eight (25.98) square feet.
One (1) at eight (8) feet in length, and three (3) feet in width for a total of twenty-four (24) square feet.

The location of said privilege shall be as shown on prints kept on file with the Department of Business Affairs and Consumer Protection and the Office of the City Clerk.

Said privilege shall be constructed in accordance with plans and specifications approved by the Zoning Department - Signs.

This grant of privilege in the public way shall be subject to the provisions of Section 10-28-015 and all other required provisions of the Municipal Code of Chicago.

The grantee shall pay to the City of Chicago as compensation for the privilege #1118943 herein granted the sum of one hundred seventy-five ($175.00) per annum in advance.

A 25% penalty will be added for payments received after due date.

The permit holder agrees to hold the City of Chicago harmless for any damage, relocation or replacement costs associated with damage, relocation or removal of private property caused by the City performing work in the public way.

Authority herein given and granted for a period of five (5) years from and after Date of Passage.

Alderman Scott Waguespack


Scott Waguespack 32nd Ward

By signing the Customer Acceptance on this print, I understand that I am accepting all aspects of this drawing. This includes Artwork, Specifications, Dimensions, Spelling, and all other representations therein. I also understand that color reproductions on this print are approximate, and may not match manufacturers samples exactly.


X Customer Acceptance SIGNATURE : DATE

X If required Landlord Acceptance SIGNATURE : DATE


LSG SALES INITIALS : DATE

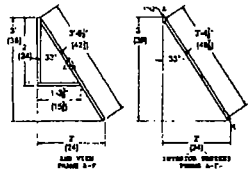

Side View 3/8" = 1'-0"

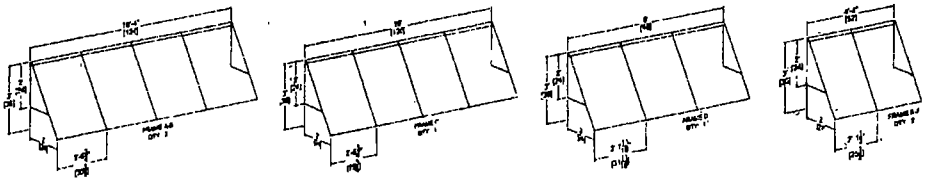

Front Views 1/4" = 1'-0"

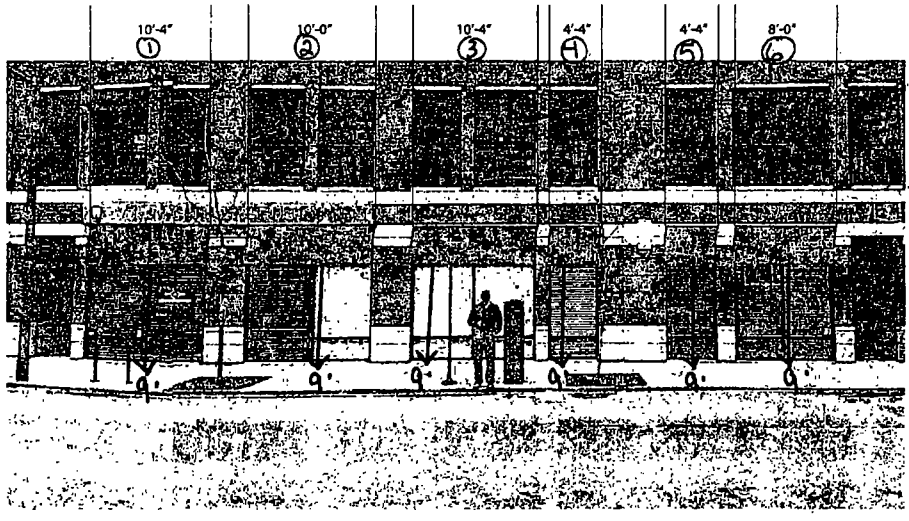


Render - NTS

Landmark Sign group
7424 Industrial Avenue
Chesterton, IN 46304
phone 219 762.9577
fax 219 762.4259
www.landmarksign.com

PRINT # SO-22283-1

SHAUN O'BRIEN
LSG SALES REPRESENTATIVE

05.12.15
DATE

WINDY CITY ORTHODONTICS
CLIENT NAME

2921 LINCOLN AVE; CHICAGO, IL
JOB LOCATION

1 AS NOTED
DRAWN BY SCALE

REVISIONS

THIS DRAWING IS THE PROPERTY OF LANDMARK SIGN GROUP, INC. NO REPRODUCTIONS OR EXHIBITIONS ARE PERMITTED WITHOUT THE EXPRESS WRITTEN CONSENT OF LANDMARK SIGN GROUP, INC. ALL RECEIPTS OF UP TO $1,000.00 WILL BE CHARGED AND ARE VOID IF THIS DRAWING

**Department of Business Affairs and Consumer Protection**
Small Business Center - Public Way Use Unit
City Hall - 121 N LaSalle Street, Room 800 • Chicago, IL 60602
312-74-GOBIZ / 312-744-6249 • (312) 744-1944 (TTY)
http://www.cityofchicago.org/bacp

**09/24/2015**

Alderman **Scott Waguespack**
Ward # **32**
City of Chicago
City Hall, Room **300**
121 North LaSalle Street
Chicago, Illinois 60602

Re: An ordinance to use and maintain a portion of the public right-of-way for **six (6) awning(s)** for **WINDY CITY ORTHODONTICS**, adjacent to the premises known as **2921 N. Lincoln Ave.**.

Dear Alderman **Scott Waguespack**:

The applicant referenced above has requested the use of the public right-of-way for a **awning(s)**. An ordinance has been prepared by the Department of Business Affairs and Consumer Protection – Small Business Center - Public Way Use Unit for presentation to the City Council. Because this request was made for properties located in your ward, as approved by you as per the attached, I respectfully request that you introduce the attached ordinance at the next City Council meeting.

If you have any questions regarding this ordinance, please contact Anthony Bertuca at (312) 744-5506.

**Department of Business Affairs and Consumer Protection**

# City of Chicago

O2015-6765

## Office of the City Clerk

## Document Tracking Sheet

| | |
|---|---|
| **Meeting Date:** | 9/24/2015 |
| **Sponsor(s):** | Mell (33) |
| **Type:** | Ordinance |
| **Title:** | Awning(s) for Los Primos Grocery |
| **Committee(s) Assignment:** | Committee on Transportation and Public Way |

ORDINANCE
LOS PRIMOS GROCERY
Acct. No. 377511 - 1
Permit No. 1109661

*Be It Ordained by the City Council of the City of Chicago:*

SECTION 1. Permission and authority are hereby given and granted to LOS PRIMOS GROCERY, upon the terms and subject to the conditions of this ordinance to maintain and use, as now constructed, one (1) Awning(s) projecting over the public right-of-way adjacent to its premises known as 3249 W. Montrose Ave..

Said Awning(s) at W. Montrose measure(s):
One (1) at twenty-nine (29) feet in length, and two (2) feet in width for a total of fifty-eight (58) square feet.

The location of said privilege shall be as shown on prints kept on file with the Department of Business Affairs and Consumer Protection and the Office of the City Clerk.

Said privilege shall be constructed in accordance with plans and specifications approved by the Zoning Department - Signs.

This grant of privilege in the public way shall be subject to the provisions of Section 10-28-015 and all other required provisions of the Municipal Code of Chicago.

The grantee shall pay to the City of Chicago as compensation for the privilege #1109661 herein granted the sum of fifty-four ($54.00) per annum in advance.

A 25% penalty will be added for payments received after due date.

The permit holder agrees to hold the City of Chicago harmless for any damage, relocation or replacement costs associated with damage, relocation or removal of private property caused by the City performing work in the public way.

Authority herein given and granted for a period of five (5) years from and after Date of Passage.

Alderman _____

Deborah Mell 33rd Ward


29'
CARNICERIA
W. MONTROSE
GROCERY
3249 W. MONTROSE
FRUTERIA
267-2344
12'
5'
12'
10'
grade
LOS PRIMOS Inc
GROCERY
3249 W. MONTROSE
DRAWING BY ART
DRAWING NO.
APA SIGNS
AMERICAN PUBLIC ART
773-545-2722
3654 N. CICERO
CHICAGO IL 60641
EMAIL APARTSIGNS@SBCGLOBAL.NET

**Department of Business Affairs and Consumer Protection**
Small Business Center - Public Way Use Unit
City Hall - 121 N. LaSalle Street, Room 800 • Chicago, IL 60602
312-74-GOBIZ / 312-744-6249 • (312) 744-1944 (TTY)
http://www.cityofchicago.org/bacp

**09/24/2015**

Alderman **Deborah Mell**
Ward # **33**
City of Chicago
City Hall, Room **200**
121 North LaSalle Street
Chicago, Illinois 60602

Re: An ordinance to use and maintain a portion of the public right-of-way for **one (1) awning(s)** for **LOS PRIMOS GROCERY**, adjacent to the premises known as **3249 W. Montrose Ave.**.

Dear Alderman **Deborah Mell**:

The applicant referenced above has requested the use of the public right-of-way for a **awning(s)**. An ordinance has been prepared by the Department of Business Affairs and Consumer Protection – Small Business Center - Public Way Use Unit for presentation to the City Council. Because this request was made for properties located in your ward, as approved by you as per the attached, I respectfully request that you introduce the attached ordinance at the next City Council meeting.

If you have any questions regarding this ordinance, please contact Anthony Bertuca at (312) 744-5506.

**Department of Business Affairs and Consumer Protection**

# City of Chicago

O2015-6766

Office of the City Clerk

Document Tracking Sheet

| | |
|---|---|
| **Meeting Date:** | 9/24/2015 |
| **Sponsor(s):** | Mell (33) |
| **Type:** | Ordinance |
| **Title:** | Awning(s) for Car-X Auto Service |
| **Committee(s) Assignment:** | Committee on Transportation and Public Way |

ORDINANCE
CAR-X AUTO SERVICE
Acct. No. 253791 - 5
Permit No. 1119894

*Be It Ordained by the City Council of the City of Chicago:*

SECTION 1. Permission and authority are hereby given and granted to CAR-X AUTO SERVICE, upon the terms and subject to the conditions of this ordinance to maintain and use, as now constructed, one (1) Awning(s) projecting over the public right-of-way adjacent to its premises known as 3244 W. Irving Park Rd..

Said Awning(s) at W Irving Park Rd measure(s):
One (1) at twenty-eight point one seven (28.17) feet in length, and one point three four (1.34) foot in width for a total of thirty-seven point seven five (37.75) square feet.

The location of said privilege shall be as shown on prints kept on file with the Department of Business Affairs and Consumer Protection and the Office of the City Clerk.

Said privilege shall be constructed in accordance with plans and specifications approved by the Zoning Department - Signs.

This grant of privilege in the public way shall be subject to the provisions of Section 10-28-015 and all other required provisions of the Municipal Code of Chicago.

The grantee shall pay to the City of Chicago as compensation for the privilege #1119894 herein granted the sum of fifty-three dollars and seventeen cents ($53.17) per annum in advance.

A 25% penalty will be added for payments received after due date.

The permit holder agrees to hold the City of Chicago harmless for any damage, relocation or replacement costs associated with damage, relocation or removal of private property caused by the City performing work in the public way.

Authority herein given and granted for a period of five (5) years from and after Date of Passage.

Alderman Deborah Mell

Deborah Mell 33rd Ward


# APPLICATION TO USE THE PUBLIC RIGHT OF WAY

## *EXAMPLE OF CANOPY/AWNING DRAWING*

CANOPY DRAWINGS

PROPERTY LOCATION 3244 W IRVING PK

ORGANIZATION'S NAME: CAR-X TIRE & AUTO

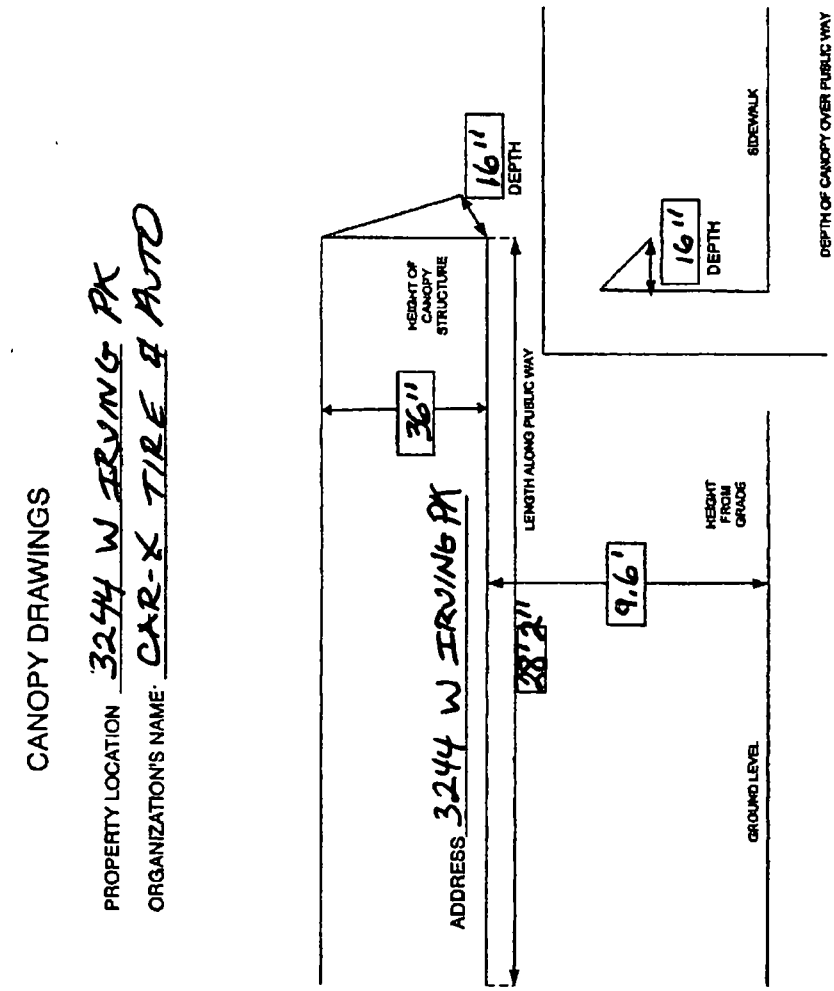

**Department of Business Affairs and Consumer Protection**
Small Business Center - Public Way Use Unit
City Hall - 121 N. LaSalle Street, Room 800 • Chicago, IL 60602
312-74-GOBIZ / 312-744-6249 • (312) 744-1944 (TTY)
http://www.cityofchicago.org/bacp

**09/24/2015**

Alderman **Deborah Mell**
Ward # **33**
City of Chicago
City Hall, Room **200**
121 North LaSalle Street
Chicago, Illinois 60602

Re: An ordinance to use and maintain a portion of the public right-of-way for **one (1) awning(s)** for **CAR-X AUTO SERVICE**, adjacent to the premises known as **3244 W. Irving Park Rd.**.

Dear Alderman **Deborah Mell**:

The applicant referenced above has requested the use of the public right-of-way for a **awning(s)**. An ordinance has been prepared by the Department of Business Affairs and Consumer Protection – Small Business Center - Public Way Use Unit for presentation to the City Council. Because this request was made for properties located in your ward, as approved by you as per the attached, I respectfully request that you introduce the attached ordinance at the next City Council meeting.

If you have any questions regarding this ordinance, please contact Anthony Bertuca at (312) 744-5506.

**Department of Business Affairs and Consumer Protection**

# City of Chicago

O2015-6767

## Office of the City Clerk

## Document Tracking Sheet

| | |
|---|---|
| **Meeting Date:** | 9/24/2015 |
| **Sponsor(s):** | Mell (33) |
| **Type:** | Ordinance |
| **Title:** | Awning(s) for State Farm Insurance |
| **Committee(s) Assignment:** | Committee on Transportation and Public Way |

ORDINANCE
STATE FARM INSURANCE
Acct. No. 322526 - 1
Permit No. 1119649

*Be It Ordained by the City Council of the City of Chicago:*

SECTION 1. Permission and authority are hereby given and granted to STATE FARM INSURANCE, upon the terms and subject to the conditions of this ordinance to construct, install, maintain and use one (1) Awning(s) projecting over the public right-of-way adjacent to its premises known as 3138 W. Irving Park Rd..

Said Awning(s) at W. Irving Park Road measure(s):
One (1) at twenty-five point nine two (25.92) feet in length, and four point nine two (4.92) feet in width for a total of one hundred twenty-seven point five three (127.53) square feet.

The location of said privilege shall be as shown on prints kept on file with the Department of Business Affairs and Consumer Protection and the Office of the City Clerk.

Said privilege shall be constructed in accordance with plans and specifications approved by the Zoning Department - Signs.


This grant of privilege in the public way shall be subject to the provisions of Section 10-28-015 and all other required provisions of the Municipal Code of Chicago.

The grantee shall pay to the City of Chicago as compensation for the privilege #1119649 herein granted the sum of fifty dollars and ninety-two cents ($50.92) per annum in advance.

A 25% penalty will be added for payments received after due date.

The permit holder agrees to hold the City of Chicago harmless for any damage, relocation or replacement costs associated with damage, relocation or removal of private property caused by the City performing work in the public way.

Authority herein given and granted for a period of five (5) years from and after Date of Passage.

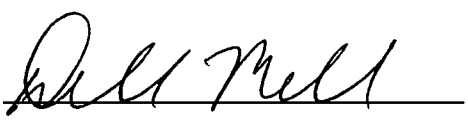Alderman 

Deborah Mell 33rd Ward









**AWNING RE-SKIN**

SIGN 1
QTY 1
NOTE A8 ON EACH SIDE OF AWNING

SCALE: 3/16"=1'-0"

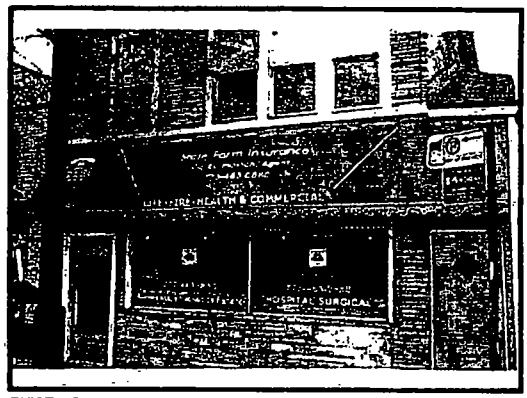

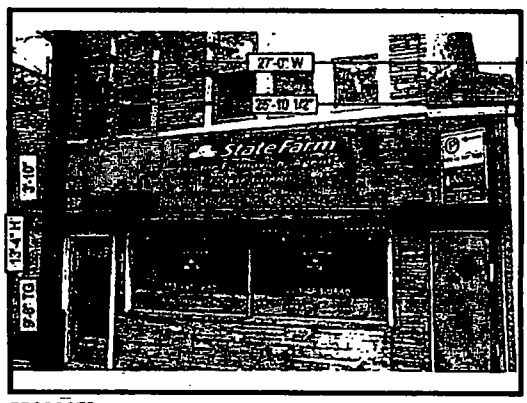
Drawing prepared by: ICON

RECOMMENDATION

Location: 3138 W Irving Park Rd, Chicago, IL 60618
Proj #: 4123
Loc #: 131441
File Path: Active\ACCOUNTS\S\State Farm\Projects\4123_13144_Chicago

Drawing prepared for: StateFarm

| Rev #: | Rough: | Date: | Rev. By: | Drawn By: | Revision Description: |
|---|---|---|---|---|---|
| Rev 1 | 212589 | 05/19/15 | JP | S | Added an A8 on each side of awning |
| Rev 2 | 212590 | 05/19/15 | JP | S | Revised per request |
| Rev 3 | 212888 | 05/19/15 | JP | S | Awning bottom to grade change to 9'-8" for permit. |
| Rev 4 | 000000 | 0000000 | XXX | XXX | |
| Rev 5 | 000000 | 0000000 | XXX | XXX | |
| Rev 6 | 000000 | 0000000 | XXX | XXX | |

Drawings are the exclusive property of ICON. Any unauthorized use or duplication is not permitted.

**Department of Business Affairs and Consumer Protection**
Small Business Center - Public Way Use Unit
City Hall - 121 N. LaSalle Street, Room 800 • Chicago, IL 60602
312-74-GOBIZ / 312-744-6249 • (312) 744-1944 (TTY)
http://www.cityofchicago.org/bacp

**09/24/2015**

Alderman **Deborah Mell**
Ward # **33**
City of Chicago
City Hall, Room **200**
121 North LaSalle Street
Chicago, Illinois 60602

Re: An ordinance to use and maintain a portion of the public right-of-way for **one (1) awning(s)** for **STATE FARM INSURANCE**, adjacent to the premises known as **3138 W. Irving Park Rd.**.

Dear Alderman **Deborah Mell**:

The applicant referenced above has requested the use of the public right-of-way for a **awning(s)**. An ordinance has been prepared by the Department of Business Affairs and Consumer Protection – Small Business Center - Public Way Use Unit for presentation to the City Council. Because this request was made for properties located in your ward, as approved by you as per the attached, I respectfully request that you introduce the attached ordinance at the next City Council meeting.

If you have any questions regarding this ordinance, please contact Anthony Bertuca at (312) 744-5506.

**Department of Business Affairs and Consumer Protection**

# City of Chicago

O2015-6768

Office of the City Clerk

Document Tracking Sheet

| | |
|---|---|
| **Meeting Date:** | 9/24/2015 |
| **Sponsor(s):** | Ramirez-Rosa (35) |
| **Type:** | Ordinance |
| **Title:** | Awning(s) for Betty's & Nick's Montrose |
| **Committee(s) Assignment:** | Committee on Transportation and Public Way |

ORDINANCE
BETTY'S & NICK'S MONTROSE
Acct. No. 360041 - 1
Permit No. 1111509

*Be It Ordained by the City Council of the City of Chicago:*

SECTION 1. Permission and authority are hereby given and granted to BETTY'S & NICK'S MONTROSE, upon the terms and subject to the conditions of this ordinance to maintain and use, as now constructed, one (1) Awning(s) projecting over the public right-of-way adjacent to its premises known as 3400 W. Montrose Ave..

Said Awning(s) at W. Montrose Avenue & N. Kimball Avenue measure(s):
One (1) at fifty-one point six seven (51.67) feet in length, and four (4) feet in width for a total of two hundred six point six eight (206.68) square feet.

The location of said privilege shall be as shown on prints kept on file with the Department of Business Affairs and Consumer Protection and the Office of the City Clerk.

Said privilege shall be constructed in accordance with plans and specifications approved by the Zoning Department - Signs.

This grant of privilege in the public way shall be subject to the provisions of Section 10-28-015 and all other required provisions of the Municipal Code of Chicago.

The grantee shall pay to the City of Chicago as compensation for the privilege #1111509 herein granted the sum of seventy-six dollars and sixty-seven cents ($76.67) per annum in advance.

A 25% penalty will be added for payments received after due date.

The permit holder agrees to hold the City of Chicago harmless for any damage, relocation or replacement costs associated with damage, relocation or removal of private property caused by the City performing work in the public way.


Authority herein given and granted for a period of five (5) years from and after Date of Passage.

Alderman Carlos Ramirez-Rosa


Carlos Ramirez-Rosa 35th Ward


**Betty & Nicks Hair Care**
**3400 W. Montrose Ave.**
**Chicago Il, 60618**


## Montrose Side View

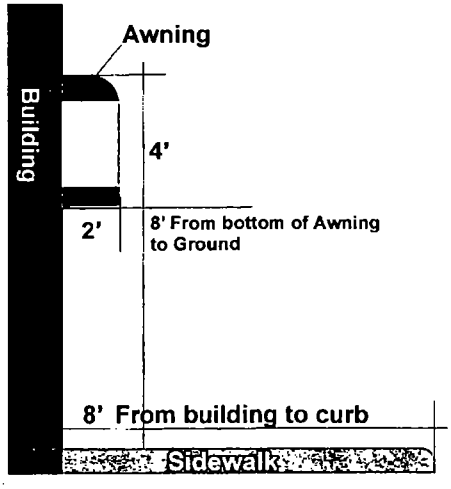


## Kimball Side View

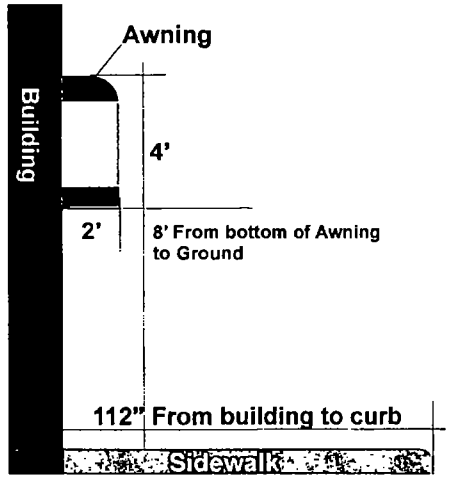


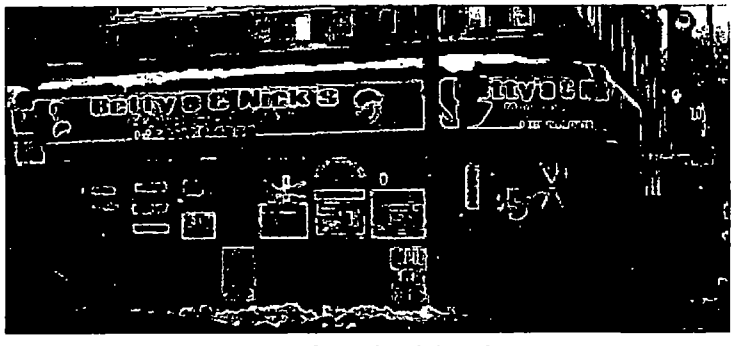


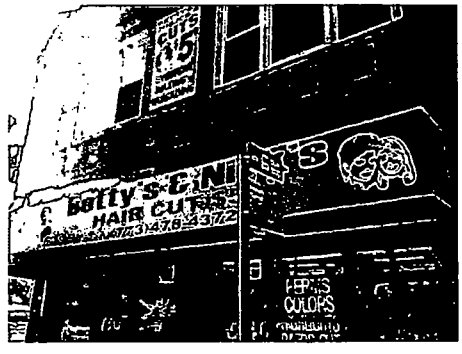


1 Standard Awning
Frame constructed of 1" galvanized ,square tube steel.
Awning frame covered with Translucent ,outdoor grade awning Vinyl.
Illuminated with H.O. Flourescent lamps behind Awnings.
Logo and image Sign Vinyl.

## Top View

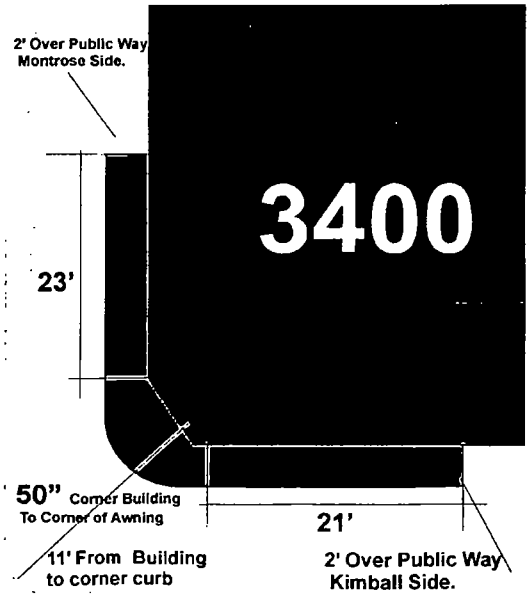
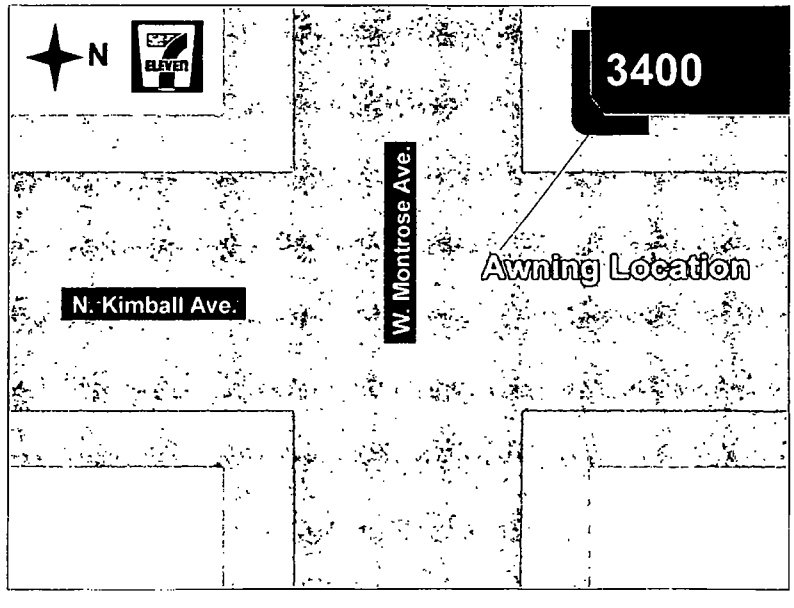
# City of Chicago

O2015-6769

Office of the City Clerk

Document Tracking Sheet

| | |
|---|---|
| **Meeting Date:** | 9/24/2015 |
| **Sponsor(s):** | Ramirez-Rosa (35) |
| **Type:** | Ordinance |
| **Title:** | Awning(s) for Mayan Sol Restaurant |
| **Committee(s) Assignment:** | Committee on Transportation and Public Way |

ORDINANCE
MAYAN SOL RESTAURANT
Acct. No. 252215 - 2
Permit No. 1120041

*Be It Ordained by the City Council of the City of Chicago:*

SECTION 1. Permission and authority are hereby given and granted to MAYAN SOL RESTAURANT, upon the terms and subject to the conditions of this ordinance to maintain and use, as now constructed, five (5) Awning(s) projecting over the public right-of-way adjacent to its premises known as 3830 W. Lawrence Ave..

Said Awning(s) at WEST LAWRENCE measure(s):
One (1) at nineteen (19) feet in length, and three (3) feet in width for a total of fifty-seven (57) square feet.

Said Awning(s) at WEST LAWRENCE measure(s):
One (1) at eleven (11) feet in length, and three (3) feet in width for a total of thirty-three (33) square feet.

Said Awning(s) at NORTH AVERS measure(s):
One (1) at six (6) feet in length, and three (3) feet in width for a total of eighteen (18) square feet.

Said Awning(s) at NORTH AVERS measure(s):
One (1) at six (6) feet in length, and three (3) feet in width for a total of eighteen (18) square feet.

Said Awning(s) at NORTH AVERS measure(s):
One (1) at six (6) feet in length, and three (3) feet in width for a total of eighteen (18) square feet.

The location of said privilege shall be as shown on prints kept on file with the Department of Business Affairs and Consumer Protection and the Office of the City Clerk.

Said privilege shall be constructed in accordance with plans and specifications approved by the Zoning Department - Signs.

This grant of privilege in the public way shall be subject to the provisions of Section 10-28-015 and all other required provisions of the Municipal Code of Chicago.

The grantee shall pay to the City of Chicago as compensation for the privilege #1120041 herein granted the sum of one hundred seventy-five ($175.00) per annum in advance.


A 25% penalty will be added for payments received after due date.

The permit holder agrees to hold the City of Chicago harmless for any damage, relocation or replacement costs associated with damage, relocation or removal of private property caused by the City performing work in the public way.

Authority herein given and granted for a period of five (5) years from and after 02/07/2015.

Alderman Carlos Ramirez-Rosa

Carlos Ramirez-Rosa 35th Ward

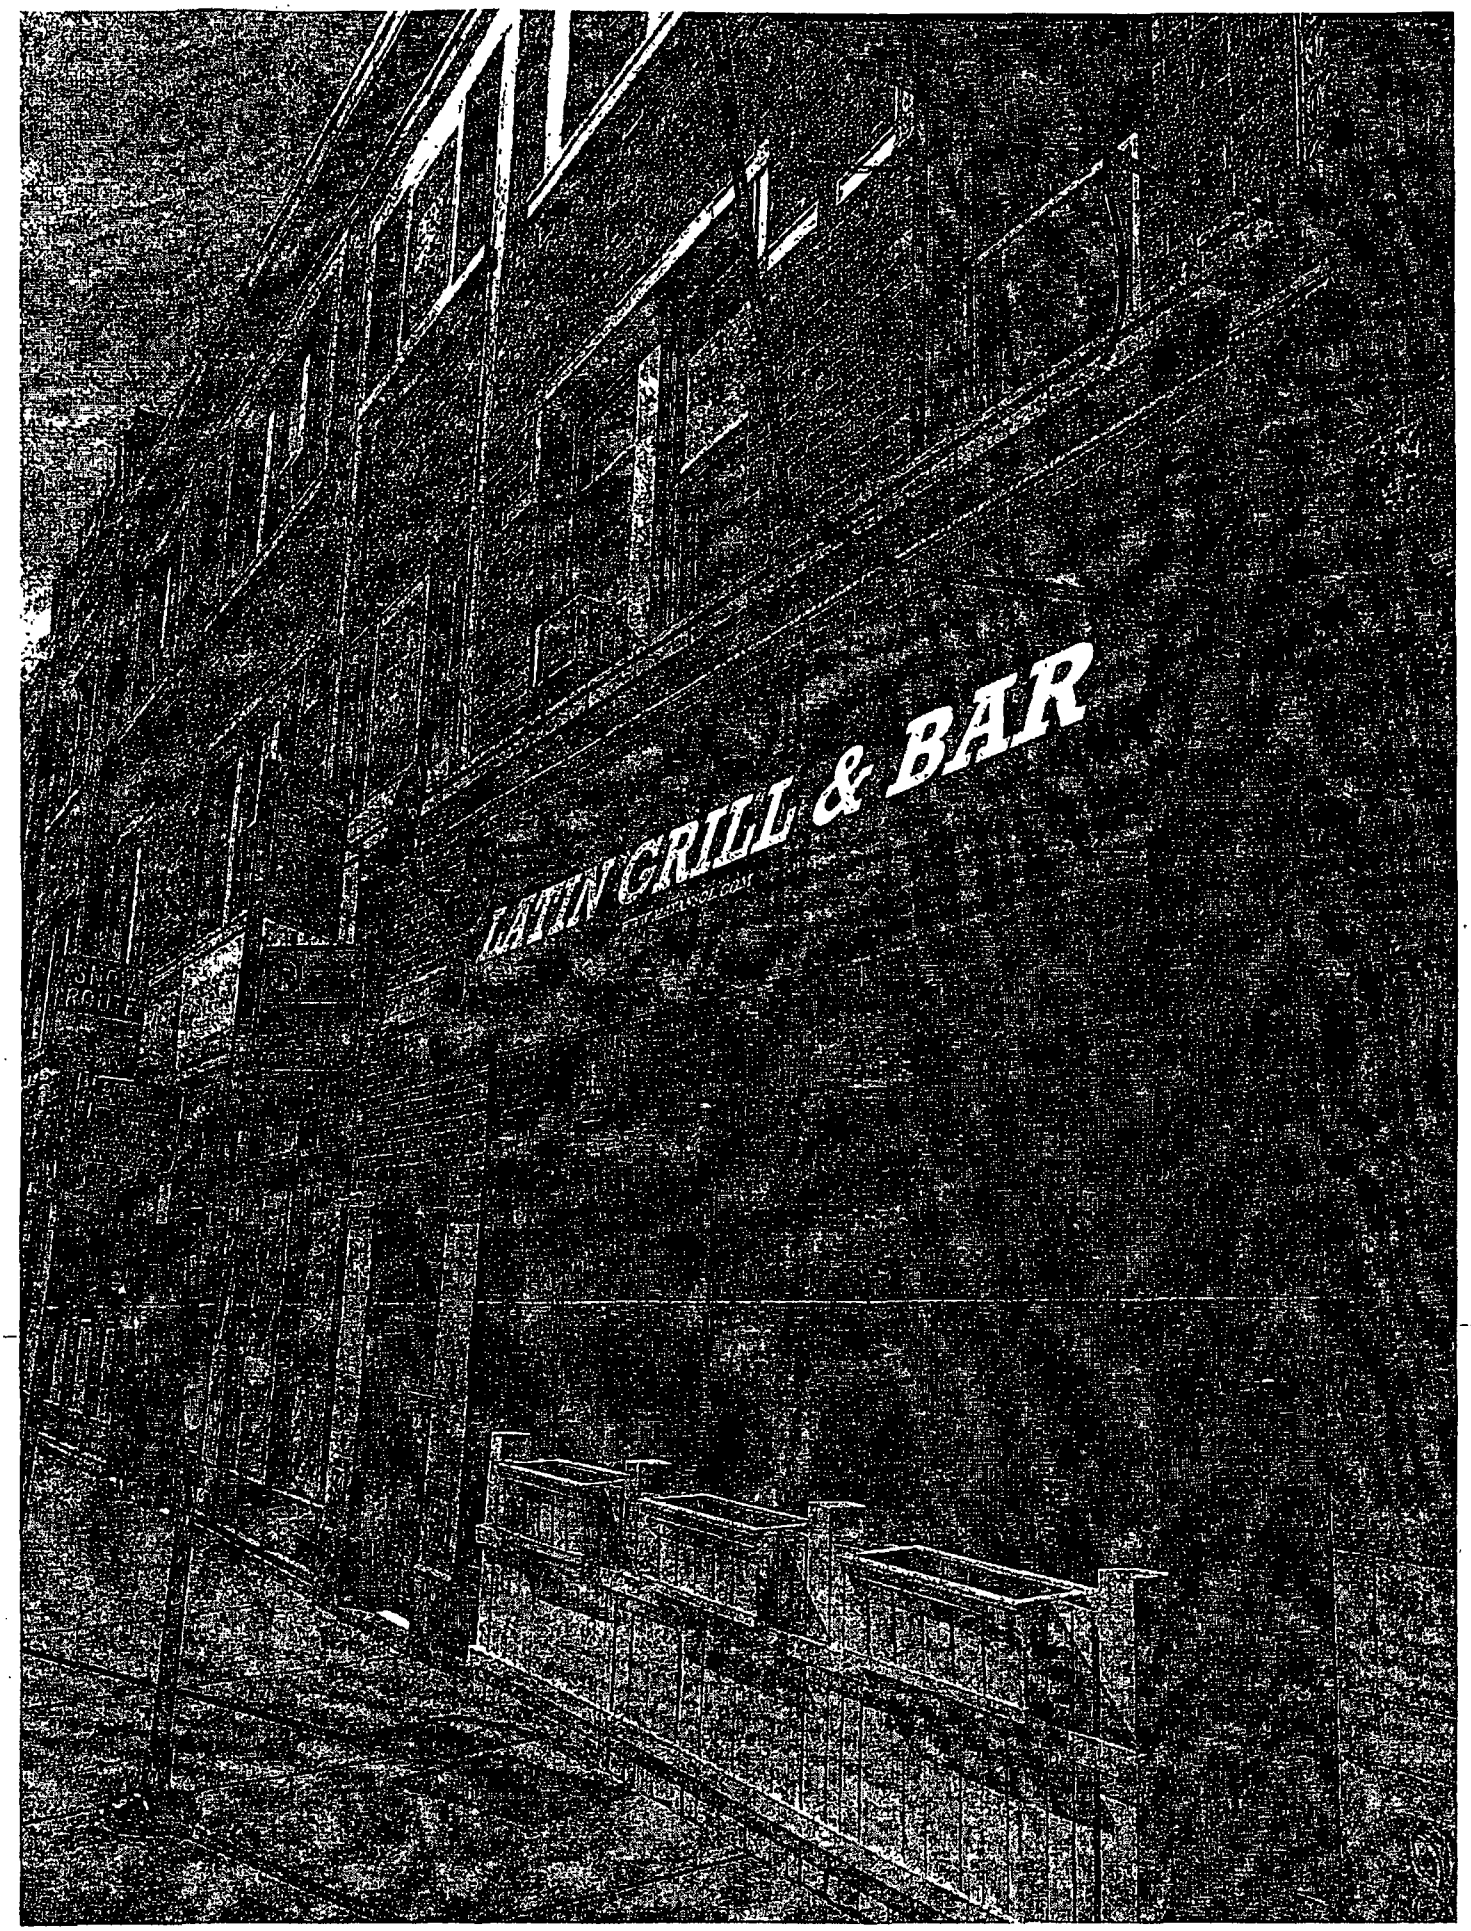
LATIN GRILL & BAR

# City of Chicago

O2015-6809

## Office of the City Clerk

## Document Tracking Sheet

| | |
|---|---|
| **Meeting Date:** | 9/24/2015 |
| **Sponsor(s):** | O'Connor (40) |
| **Type:** | Ordinance |
| **Title:** | Awning(s) for Cheetah Gym |
| **Committee(s) Assignment:** | Committee on Transportation and Public Way |

ORDINANCE
CHEETAH GYM
Acct. No. 71103 - 1
Permit No. 1116832

*Be It Ordained by the City Council of the City of Chicago:*

SECTION 1. Permission and authority are hereby given and granted to CHEETAH GYM, upon the terms and subject to the conditions of this ordinance to construct, install, maintain and use one (1) Awning(s) projecting over the public right-of-way adjacent to its premises known as 5238-5252 N. Clark St..

Said Awning(s) at N. Clark measure(s):
One (1) at nineteen point five (19.5) feet in length, and four (4) feet in width for a total of seventy-eight (78) square feet.

The location of said privilege shall be as shown on prints kept on file with the Department of Business Affairs and Consumer Protection and the Office of the City Clerk.

Said privilege shall be constructed in accordance with plans and specifications approved by the Zoning Department - Signs.

This grant of privilege in the public way shall be subject to the provisions of Section 10-28-015 and all other required provisions of the Municipal Code of Chicago.

The grantee shall pay to the City of Chicago as compensation for the privilege #1116832 herein granted the sum of fifty ($50.00) per annum in advance.

A 25% penalty will be added for payments received after due date.

The permit holder agrees to hold the City of Chicago harmless for any damage, relocation or replacement costs associated with damage, relocation or removal of private property caused by the City performing work in the public way.

Authority herein given and granted for a period of five (5) years from and after Date of Passage.

Alderman _____
Patrick O'Connor 40th Ward


# APPLICATION TO USE THE PUBLIC RIGHT OF WAY

## *EXAMPLE OF CANOPY/AWNING DRAWING*

CANOPY DRAWINGS

PROPERTY LOCATION 5248 N. Clark St Chicago

ORGANIZATION'S NAME Cheetah Cafe

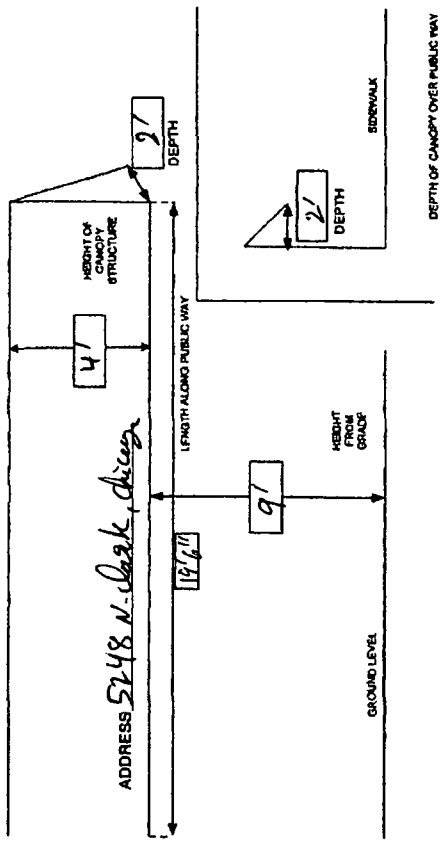

**Department of Business Affairs and Consumer Protection**
Small Business Center - Public Way Use Unit
City Hall - 121 N. LaSalle Street, Room 800 • Chicago, IL 60602
312-74-GOBIZ / 312-744-6249 • (312) 744-1944 (TTY)
http://www.cityofchicago.org/bacp

**09/24/2015**

Alderman **Patrick O'Connor**
Ward # **40**
City of Chicago
City Hall, Room **300**
121 North LaSalle Street
Chicago, Illinois 60602

Re: An ordinance to use and maintain a portion of the public right-of-way for **one (1) awning(s)** for **CHEETAH GYM**, adjacent to the premises known as **5238-5252 N. Clark St.**.

Dear Alderman **Patrick O'Connor**:

The applicant referenced above has requested the use of the public right-of-way for a **awning(s)**. An ordinance has been prepared by the Department of Business Affairs and Consumer Protection – Small Business Center - Public Way Use Unit for presentation to the City Council. Because this request was made for properties located in your ward, as approved by you as per the attached, I respectfully request that you introduce the attached ordinance at the next City Council meeting.

If you have any questions regarding this ordinance, please contact Anthony Bertuca at (312) 744-5506.

**Department of Business Affairs and Consumer Protection**

# City of Chicago

O2015-6810

## Office of the City Clerk

## Document Tracking Sheet

| | |
|---|---|
| **Meeting Date:** | 9/24/2015 |
| **Sponsor(s):** | Reilly (42) |
| **Type:** | Ordinance |
| **Title:** | Awning(s) for Gray, The |
| **Committee(s) Assignment:** | Committee on Transportation and Public Way |

ORDINANCE
THE GRAY
Acct. No. 399936 - 1
Permit No. 1120201

*Be It Ordained by the City Council of the City of Chicago:*

SECTION 1. Permission and authority are hereby given and granted to THE GRAY, upon the terms and subject to the conditions of this ordinance to construct, install, maintain and use fifteen (15) Awning(s) projecting over the public right-of-way adjacent to its premises known as 39 S. La Salle St..

Said Awning(s) at S. La Salle Street measure(s):
Two (2) at eleven (11) feet in length, and three (3) feet in width for a total of sixty-six (66) square feet.
Two (2) at nine (9) feet in length, and three (3) feet in width for a total of fifty-four (54) square feet.

Said Awning(s) at W. Monroe Street measure(s):
Four (4) at ten (10) feet in length, and two point five (2.5) feet in width for a total of one hundred (100) square feet.
Seven (7) at eleven (11) feet in length, and two point five (2.5) feet in width for a total of one hundred ninety-two point five (192.5) square feet.

The location of said privilege shall be as shown on prints kept on file with the Department of Business Affairs and Consumer Protection and the Office of the City Clerk.

Said privilege shall be constructed in accordance with plans and specifications approved by the Zoning Department - Signs.

This grant of privilege in the public way shall be subject to the provisions of Section 10-28-015 and all other required provisions of the Municipal Code of Chicago.

The grantee shall pay to the City of Chicago as compensation for the privilege #1120201 herein granted the sum of one hundred seventy-five ($175.00) per annum in advance.


A 25% penalty will be added for payments received after due date.


The permit holder agrees to hold the City of Chicago harmless for any damage, relocation or replacement costs associated with damage, relocation or removal of private property caused by the City performing work in the public way.

Authority herein given and granted for a period of five (5) years from and after Date of Passage.

Alderman _____

Brendan Reilly 42nd Ward

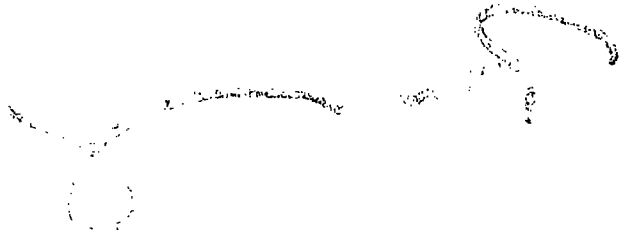

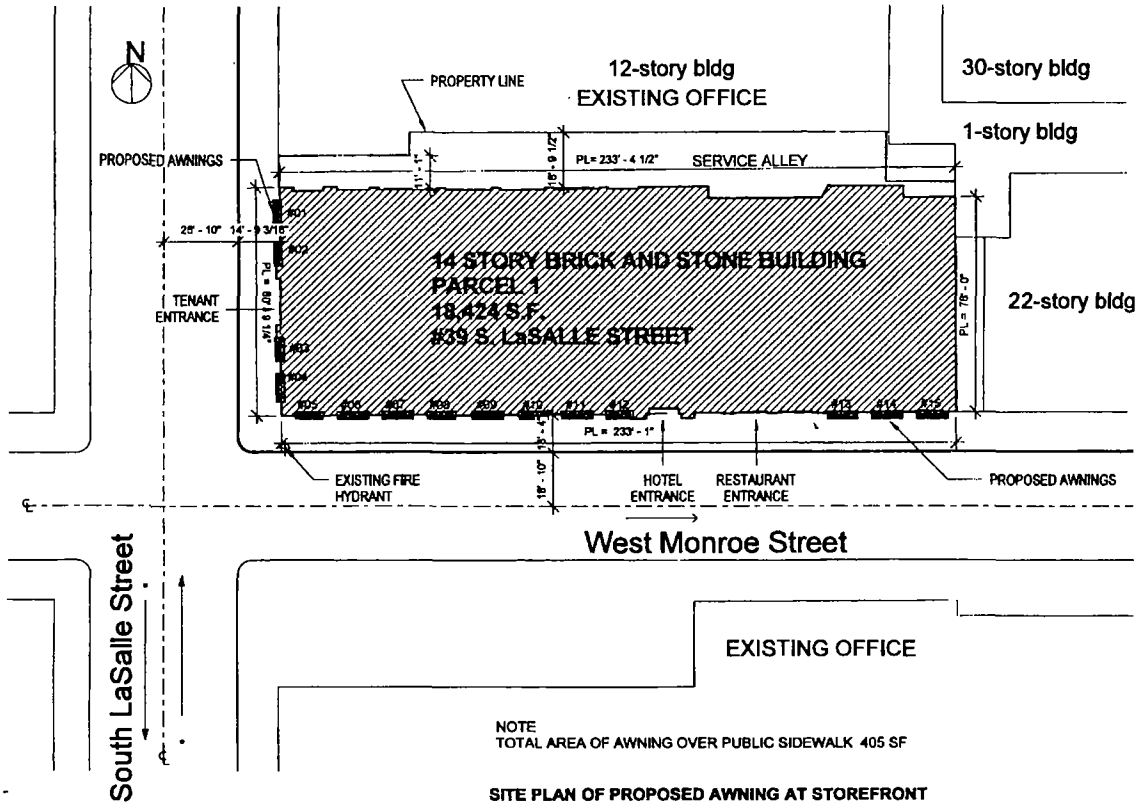


| Awning | Width | Depth (over property line) | Area (over public sidewalk) |
|---|---|---|---|
| #01 | 10 67 | 3 00 | 32.01 |
| #02 | 8.77 | 3 00 | 26.31 |
| #03 | 8 73 | 3 00 | 26.19 |
| #04 | 10.56 | 3 00 | 31.68 |
| #05 | 9 81 | 2 50 | 24.525 |
| #06 | 10.85 | 2 50 | 27 125 |
| #07 | 10 9 | 2 50 | 27.25 |
| #08 | 9 85 | 2 50 | 24 625 |
| #09 | 11.15 | 2 50 | 27 875 |
| #10 | 10 04 | 2.50 | 25 1 |
| #11 | 10.79 | 2 50 | 26 975 |
| #12 | 9 44 | 2 50 | 23 6 |
| #13 | 10 75 | 2 50 | 26 875 |
| #14 | 10.83 | 2.50 | 27.075 |
| #15 | 11 17 | 2 50 | 27 925 |
| Total | | | 405.14 |

NOTE
TOTAL AREA OF AWNING OVER PUBLIC SIDEWALK 405 SF

**SITE PLAN OF PROPOSED AWNING AT STOREFRONT**

Kimpton Hotel 39 South LaSalle Street Chicago, IL 60603

# City of Chicago

O2015-6811

## Office of the City Clerk

## Document Tracking Sheet

| | |
|---|---|
| **Meeting Date:** | 9/24/2015 |
| **Sponsor(s):** | Reilly (42) |
| **Type:** | Ordinance |
| **Title:** | Awning(s) for Mastro's Steakhouse |
| **Committee(s) Assignment:** | Committee on Transportation and Public Way |

ORDINANCE
MASTRO'S STEAKHOUSE
Acct. No. 351813 - 1
Permit No. 1120160

*Be It Ordained by the City Council of the City of Chicago:*

SECTION 1. Permission and authority are hereby given and granted to MASTRO'S STEAKHOUSE, upon the terms and subject to the conditions of this ordinance to maintain and use, as now constructed, four (4) Awning(s) projecting over the public right-of-way adjacent to its premises known as 520 N. Dearborn St..

Said Awning(s) at N. Dearborn measure(s):
One (1) at twenty-seven (27) feet in length, and five (5) feet in width for a total of one hundred thirty-five (135) square feet.
One (1) at thirty-four (34) feet in length, and five (5) feet in width for a total of one hundred seventy (170) square feet.
One (1) at thirty-seven point five (37.5) feet in length, and five (5) feet in width for a total of one hundred eighty-seven point five (187.5) square feet.
One (1) at thirteen (13) feet in length, and five (5) feet in width for a total of sixty-five (65) square feet.

The location of said privilege shall be as shown on prints kept on file with the Department of Business Affairs and Consumer Protection and the Office of the City Clerk.

Said privilege shall be constructed in accordance with plans and specifications approved by the Zoning Department - Signs.

This grant of privilege in the public way shall be subject to the provisions of Section 10-28-015 and all other required provisions of the Municipal Code of Chicago.

The grantee shall pay to the City of Chicago as compensation for the privilege #1120160 herein granted the sum of one hundred seventy-five ($175.00) per annum in advance.


A 25% penalty will be added for payments received after due date.

The permit holder agrees to hold the City of Chicago harmless for any damage, relocation or replacement costs associated with damage, relocation or removal of private property caused by the City performing work in the public way.

Authority herein given and granted for a period of five (5) years from and after 09/08/2015.

Alderman _____

Brendan Reilly 42nd Ward

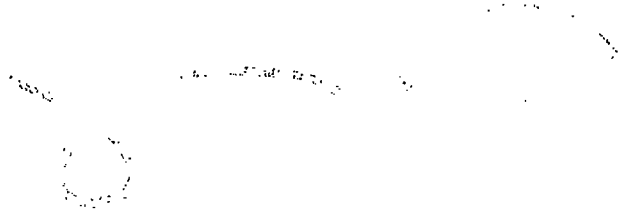


# APPLICATION TO USE THE PUBLIC RIGHT OF WAY

## *EXAMPLE OF CANOPY/AWNING DRAWING*

CANOPY DRAWINGS

PROPERTY LOCATION: 520 N. DEARBORN

ORGANIZATION'S NAME: MASTRO'S STEAKHOUSE

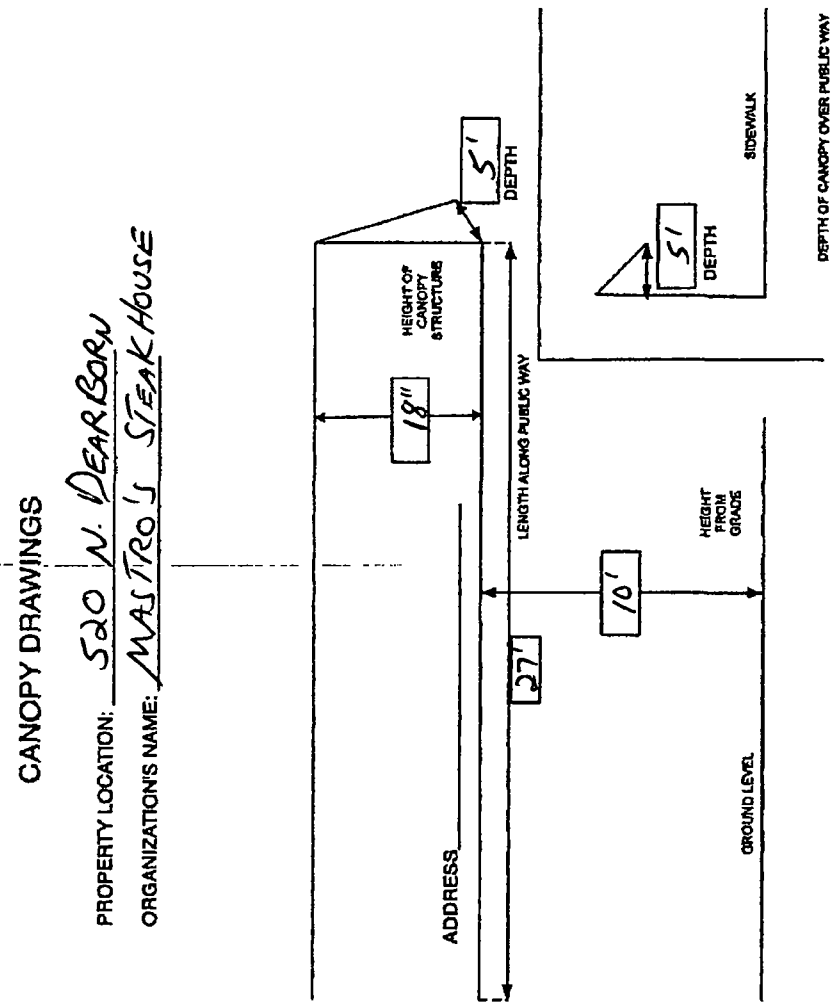

# City of Chicago

O2015-6813

## Office of the City Clerk

## Document Tracking Sheet

| | |
|---|---|
| **Meeting Date:** | 9/24/2015 |
| **Sponsor(s):** | Reilly (42) |
| **Type:** | Ordinance |
| **Title:** | Awning(s) for River North Limited Partnership No. 2 |
| **Committee(s) Assignment:** | Committee on Transportation and Public Way |

ORDINANCE
RIVER NORTH LIMITED PARNERSHIP #2
Acct. No. 88238 - 2
Permit No. 1119855

*Be It Ordained by the City Council of the City of Chicago:*

SECTION 1. Permission and authority are hereby given and granted to RIVER NORTH LIMITED PARNERSHIP #2, upon the terms and subject to the conditions of this ordinance to maintain and use, as now constructed, one (1) Awning(s) projecting over the public right-of-way adjacent to its premises known as 222 W. Hubbard St..

Said Awning(s) at W. Hubbard Street measure(s):
One (1) at eleven point one seven (11.17) feet in length, and three (3) feet in width for a total of thirty-three point five one (33.51) square feet.

The location of said privilege shall be as shown on prints kept on file with the Department of Business Affairs and Consumer Protection and the Office of the City Clerk.

Said privilege shall be constructed in accordance with plans and specifications approved by the Zoning Department - Signs.

This grant of privilege in the public way shall be subject to the provisions of Section 10-28-015 and all other required provisions of the Municipal Code of Chicago.

The grantee shall pay to the City of Chicago as compensation for the privilege #1119855 herein granted the sum of fifty ($50.00) per annum in advance.

A 25% penalty will be added for payments received after due date.

The permit holder agrees to hold the City of Chicago harmless for any damage, relocation or replacement costs associated with damage, relocation or removal of private property caused by the City performing work in the public way.

Authority herein given and granted for a period of five (5) years from and after 07/28/2015.

Alderman _____

Brendan Reilly 42nd Ward


222 W. Hubbard

# City of Chicago

O2015-6814

Office of the City Clerk

Document Tracking Sheet

| | |
|---|---|
| **Meeting Date:** | 9/24/2015 |
| **Sponsor(s):** | Reilly (42) |
| **Type:** | Ordinance |
| **Title:** | Awning(s) for Tremont Hotel |
| **Committee(s) Assignment:** | Committee on Transportation and Public Way |

ORDINANCE
Tremont Hotel
Acct. No. 68708 - 2
Permit No. 1120072

*Be It Ordained by the City Council of the City of Chicago:*

SECTION 1. Permission and authority are hereby given and granted to Tremont Hotel, upon the terms and subject to the conditions of this ordinance to maintain and use, as now constructed, one (1) Awning(s) projecting over the public right-of-way adjacent to its premises known as 100 E. Chestnut St..

Said Awning(s) at E Chestnut measure(s):
One (1) at seven point three three (7.33) feet in length, and one point six six (1.66) foot in width for a total of twelve point one seven (12.17) square feet.

The location of said privilege shall be as shown on prints kept on file with the Department of Business Affairs and Consumer Protection and the Office of the City Clerk.

Said privilege shall be constructed in accordance with plans and specifications approved by the Zoning Department - Signs.

This grant of privilege in the public way shall be subject to the provisions of Section 10-28-015 and all other required provisions of the Municipal Code of Chicago.

The grantee shall pay to the City of Chicago as compensation for the privilege #1120072 herein granted the sum of fifty ($50.00) per annum in advance.

A 25% penalty will be added for payments received after due date.

The permit holder agrees to hold the City of Chicago harmless for any damage, relocation or replacement costs associated with damage, relocation or removal of private property caused by the City performing work in the public way.

Authority herein given and granted for a period of five (5) years from and after 12/17/2013.

Alderman _____


Brendan Reilly 42nd Ward

NOTES:
--GALV STL FRAME (1)
--TUBINNG AS NOTED
--TIE BAR UP
--CUTOUTS AS NOTED
--PAINTED FRAME (9270)


**JOB # 715214**
**CHICAGO TREMONT**

## SIDE VIEW


### L side

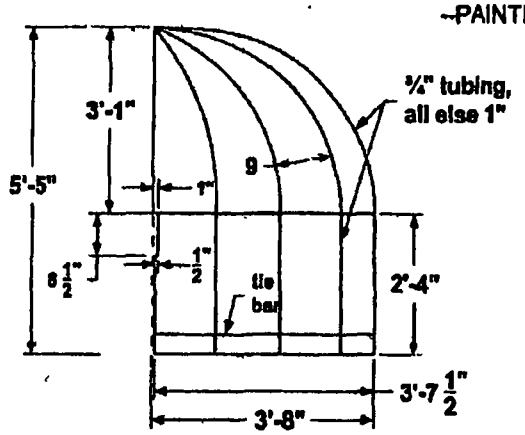



### R side

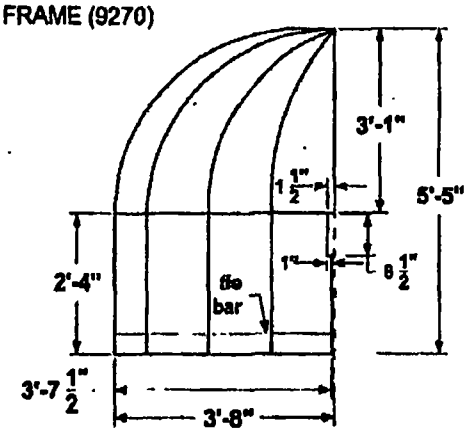


## PLAN VIEW

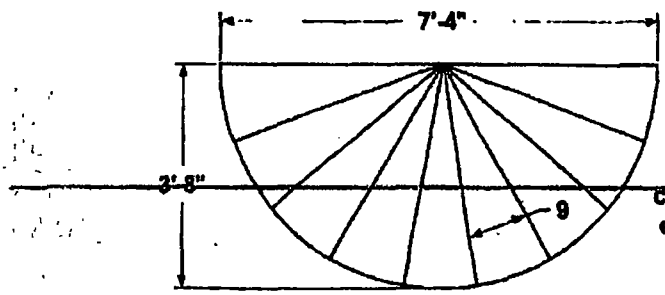


## ISO VIEW

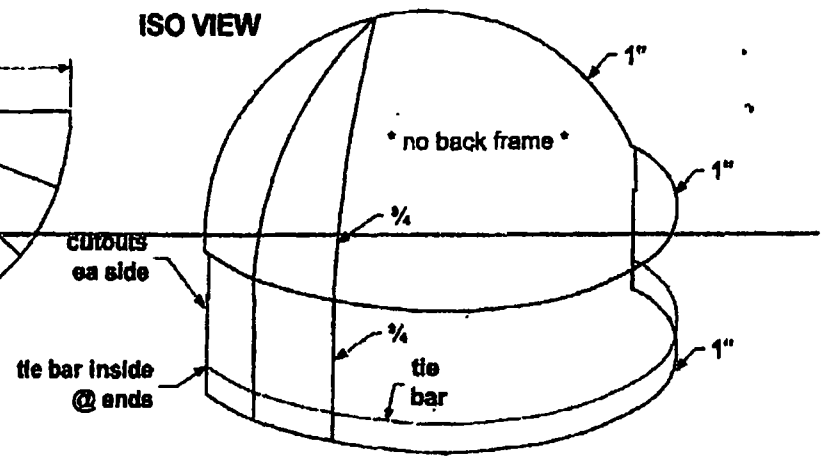

# City of Chicago

O2015-6816

## Office of the City Clerk

## Document Tracking Sheet

| | |
|---|---|
| **Meeting Date:** | 9/24/2015 |
| **Sponsor(s):** | Reilly (42) |
| **Type:** | Ordinance |
| **Title:** | Awning(s) for 474 N Lake Shore Drive Condo Assn. |
| **Committee(s) Assignment:** | Committee on Transportation and Public Way |

ORDINANCE
474 N LAKE SHORE DRIVE CONDO ASSN
Acct. No. 319060 - 1
Permit No. 1119915

*Be It Ordained by the City Council of the City of Chicago:*

SECTION 1. Permission and authority are hereby given and granted to 474 N LAKE SHORE DRIVE CONDO ASSN, upon the terms and subject to the conditions of this ordinance to maintain and use, as now constructed, one (1) Awning(s) projecting over the public right-of-way adjacent to its premises known as 474 N. Lake Shore Dr..

Said Awning(s) at N. Lake Shore measure(s):
One (1) at ten point one seven (10.17) feet in length, and four (4) feet in width for a total of forty point six eight (40.68) square feet.

The location of said privilege shall be as shown on prints kept on file with the Department of Business Affairs and Consumer Protection and the Office of the City Clerk.

Said privilege shall be constructed in accordance with plans and specifications approved by the Zoning Department - Signs.

This grant of privilege in the public way shall be subject to the provisions of Section 10-28-015 and all other required provisions of the Municipal Code of Chicago.

The grantee shall pay to the City of Chicago as compensation for the privilege #1119915 herein granted the sum of fifty ($50.00) per annum in advance.

A 25% penalty will be added for payments received after due date.


The permit holder agrees to hold the City of Chicago harmless for any damage, relocation or replacement costs associated with damage, relocation or removal of private property caused by the City performing work in the public way.

Authority herein given and granted for a period of five (5) years from and after 07/28/2015.


Alderman _____

Brendan Reilly 42nd Ward

FRONT VIEW
ELEVATION CONCEPT

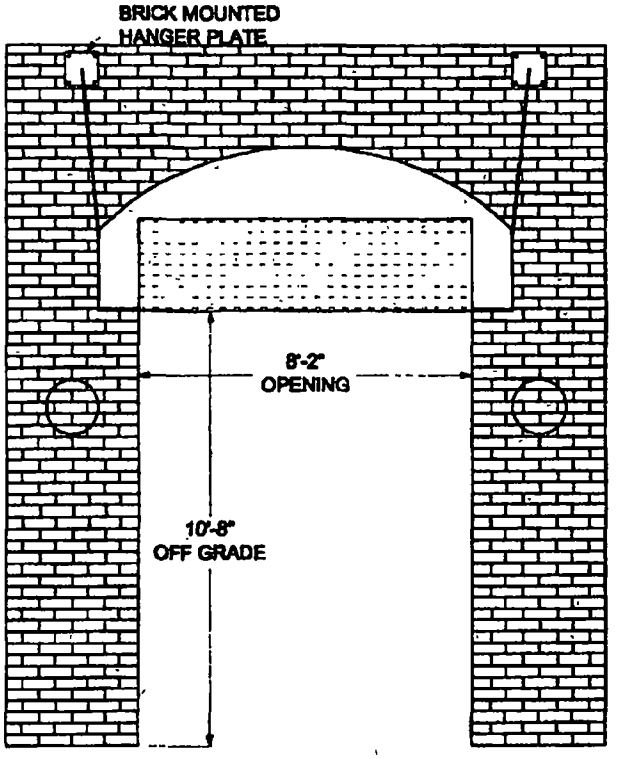



SIDE VIEW
ELEVATION CONCEPT

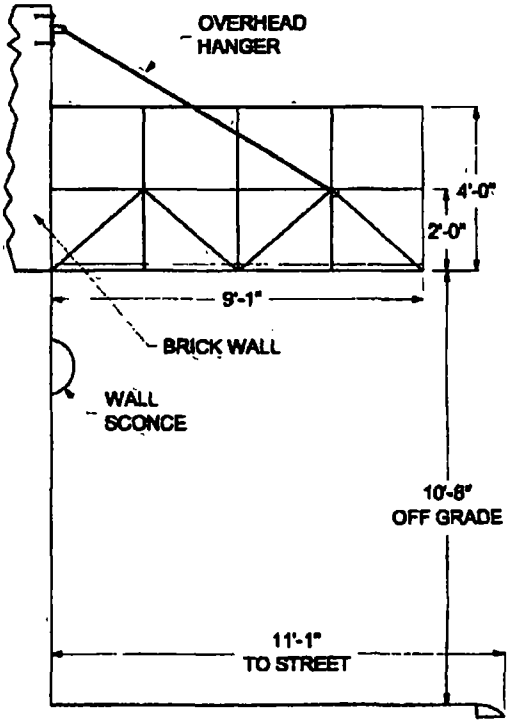


JOB#718653
474 N. LAKE SHORE
DRIVE

PLAN VIEW
CONCEPT

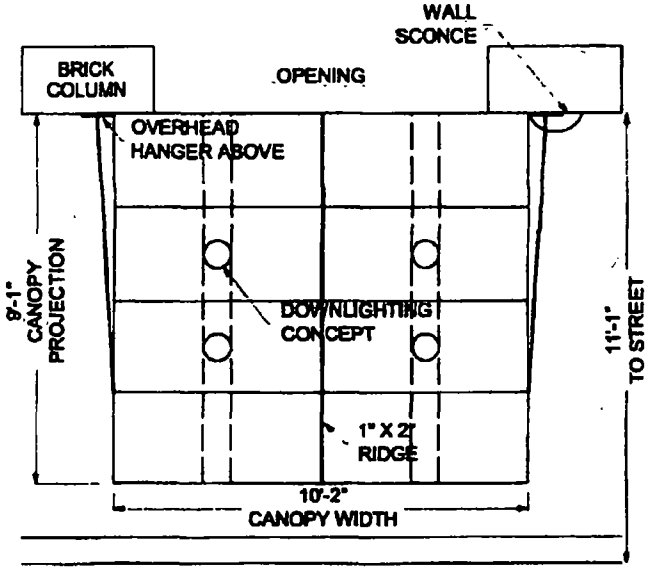


NOTES:
--GALV STL FRAME (1)
--OVERHEAD HANGER ASSEMBLY (2)
--ALL WELDED CONSTRUCTION
--ALL 1" SQ UNLESS NOTED
--PAINTED FINISH BLACK

**THATCHER OAKS AWNINGS**

| | | |
|---|---|---|
| DRAWN RJH | 4-21-10 | 718 INDUSTRIAL DR |
| CHECKED | 4-21-10 | ELMHURST, IL 60126 |
| SALESMAN H.P. JR. | 4-21-10 | (630) 833-5700 |
| APPROVED | 4-21-10 | SIZE / JOB NUMBER 718653 |
| SCALE 1 : 1 | | SHEET 1 OF 2 |

# City of Chicago

O2015-6819

Office of the City Clerk

Document Tracking Sheet

| | |
|---|---|
| **Meeting Date:** | 9/24/2015 |
| **Sponsor(s):** | Tunney (44) |
| **Type:** | Ordinance |
| **Title:** | Awning(s) for Athletico Management LLC |
| **Committee(s) Assignment:** | Committee on Transportation and Public Way |

ORDINANCE
ATHLETICO MANAGEMENT, LLC
Acct. No. 69020 - 3
Permit No. 1119666

*Be It Ordained by the City Council of the City of Chicago:*

SECTION 1. Permission and authority are hereby given and granted to ATHLETICO MANAGEMENT, LLC, upon the terms and subject to the conditions of this ordinance to construct, install, maintain and use one (1) Awning(s) projecting over the public right-of-way adjacent to its premises known as 3229 N. Broadway .

Said Awning(s) at N. Broadway measure(s):
One (1) at twenty-four (24) feet in length, and two (2) feet in width for a total of forty-eight (48) square feet.

The location of said privilege shall be as shown on prints kept on file with the Department of Business Affairs and Consumer Protection and the Office of the City Clerk.

Said privilege shall be constructed in accordance with plans and specifications approved by the Zoning Department - Signs.

This grant of privilege in the public way shall be subject to the provisions of Section 10-28-015 and all other required provisions of the Municipal Code of Chicago.

The grantee shall pay to the City of Chicago as compensation for the privilege #1119666 herein granted the sum of fifty ($50.00) per annum in advance.

A 25% penalty will be added for payments received after due date.

The permit holder agrees to hold the City of Chicago harmless for any damage, relocation or replacement costs associated with damage, relocation or removal of private property caused by the City performing work in the public way.

Authority herein given and granted for a period of five (5) years from and after Date of Passage.

Alderman Thomas Tunney


Thomas Tunney 44th Ward

## Main ID Sign


SOUTH WATER
SIGNS




Existing Sign - *Awning

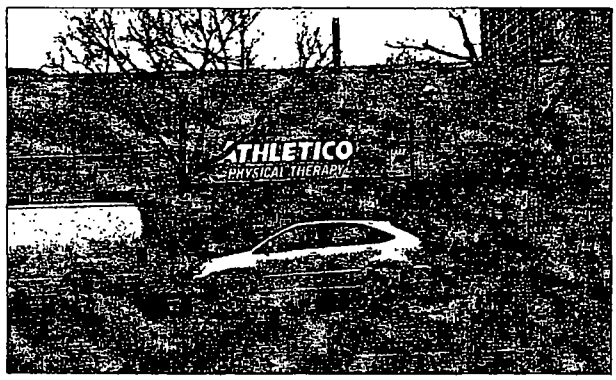


Proposed Sign

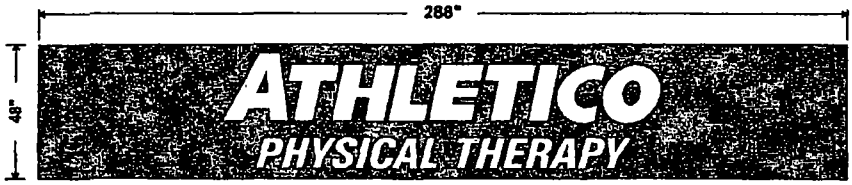


**Colors to Match**

Letters
White

Awning Fabric
Intense Blue

**Awning Re-Skin**
Remove existing awning skin, and re-skin with new.

ALL DESIGNS PRESENTED ARE THE SOLE PROPERTY OF SOUTH WATER SIGNS, INC. AND MAY NOT BE REPRODUCED IN ANY METHOD WITHOUT WRITTEN PERMISSION FROM SOUTH WATER SIGNS, LLC

934 N. Church Road
Elmhurst, IL 60126
P 630.993.4900 F 630.333.4915

Revision notes.

ATHLETICO
PHYSICAL THERAPY

| | | | |
|---|---|---|---|
| Client | Athletico | Drawn by: | NKR |
| Unit ID # | 067 | Checked by: | - |
| SWS Job# | 7011123 | scale | NTS |
| Title | Main ID Sign | Revision | - |
| Date | 01.23.15 | Page | 3 |

# City of Chicago

O2015-6823

Office of the City Clerk

Document Tracking Sheet

| | |
|---|---|
| **Meeting Date:** | 9/24/2015 |
| **Sponsor(s):** | Tunney (44) |
| **Type:** | Ordinance |
| **Title:** | Awning(s) for Chicago Tattooing Co., Inc., The |
| **Committee(s) Assignment:** | Committee on Transportation and Public Way |

ORDINANCE
THE CHICAGO TATTOOING CO INC
Acct. No. 31131 - 2
Permit No. 1120010

*Be It Ordained by the City Council of the City of Chicago:*

SECTION 1. Permission and authority are hereby given and granted to THE CHICAGO TATTOOING CO INC, upon the terms and subject to the conditions of this ordinance to maintain and use, as now constructed, two (2) Awning(s) projecting over the public right-of-way adjacent to its premises known as 1017 W. Belmont Ave..

Said Awning(s) at W. Belmont measure(s):
One (1) at five point three three (5.33) feet in length, and two point five eight (2.58) feet in width for a total of thirteen point seven five (13.75) square feet.

Said Awning(s) at W. Belmont measure(s):
One (1) at five point three three (5.33) feet in length, and two point five eight (2.58) feet in width for a total of thirteen point seven five (13.75) square feet.

The location of said privilege shall be as shown on prints kept on file with the Department of Business Affairs and Consumer Protection and the Office of the City Clerk.

Said privilege shall be constructed in accordance with plans and specifications approved by the Zoning Department - Signs.

This grant of privilege in the public way shall be subject to the provisions of Section 10-28-015 and all other required provisions of the Municipal Code of Chicago.

The grantee shall pay to the City of Chicago as compensation for the privilege #1120010 herein granted the sum of one hundred ($100.00) per annum in advance.

A 25% penalty will be added for payments received after due date.


The permit holder agrees to hold the City of Chicago harmless for any damage, relocation or replacement costs associated with damage, relocation or removal of private property caused by the City performing work in the public way.

Authority herein given and granted for a period of five (5) years from and after 09/08/2015.

Alderman Thomas Tunney

Thomas Tunney 44th Ward

FROM :AWNINGS EXPRESS FAX NO. :277-9897 Mar. 24 2009 04:57PM P1

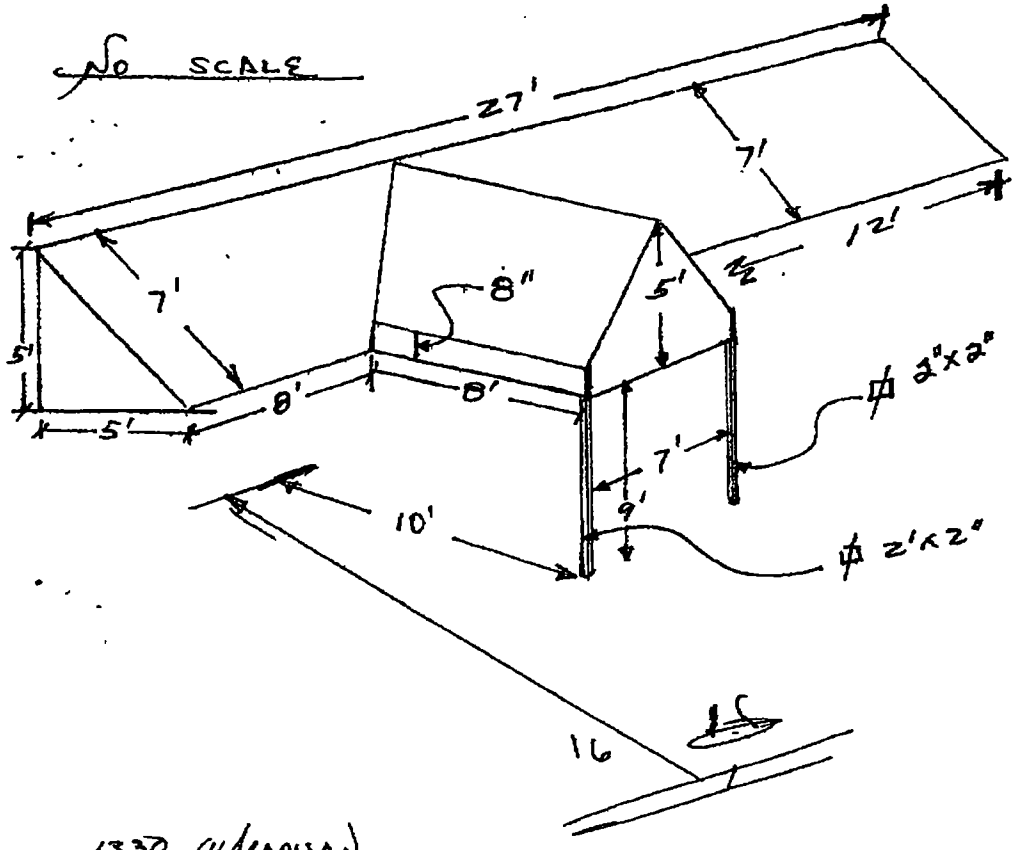


1330 W. MADISON

# City of Chicago

O2015-6828

## Office of the City Clerk

## Document Tracking Sheet

| | |
|---|---|
| **Meeting Date:** | 9/24/2015 |
| **Sponsor(s):** | Tunney (44) |
| **Type:** | Ordinance |
| **Title:** | Awning(s) for Jamba Juice |
| **Committee(s) Assignment:** | Committee on Transportation and Public Way |

ORDINANCE
JAMBA JUICE
Acct. No. 269043 - 14
Permit No. 1120039

*Be It Ordained by the City Council of the City of Chicago:*

SECTION 1. Permission and authority are hereby given and granted to JAMBA JUICE, upon the terms and subject to the conditions of this ordinance to maintain and use, as now constructed, three (3) Awning(s) projecting over the public right-of-way adjacent to its premises known as 920 W. Belmont Ave..

Said Awning(s) at W BELMONT AVE measure(s):
One (1) at eight (8) feet in length, and two point two five (2.25) feet in width for a total of eighteen (18) square feet.
One (1) at eight (8) feet in length, and two point two five (2.25) feet in width for a total of eighteen (18) square feet.
One (1) at ten (10) feet in length, and two point two five (2.25) feet in width for a total of twenty-two point five (22.5) square feet.

The location of said privilege shall be as shown on prints kept on file with the Department of Business Affairs and Consumer Protection and the Office of the City Clerk.

Said privilege shall be constructed in accordance with plans and specifications approved by the Zoning Department - Signs.

This grant of privilege in the public way shall be subject to the provisions of Section 10-28-015 and all other required provisions of the Municipal Code of Chicago.

The grantee shall pay to the City of Chicago as compensation for the privilege #1120039 herein granted the sum of one hundred fifty ($150.00) per annum in advance.


A 25% penalty will be added for payments received after due date.

The permit holder agrees to hold the City of Chicago harmless for any damage, relocation or replacement costs associated with damage, relocation or removal of private property caused by the City performing work in the public way.

Authority herein given and granted for a period of five (5) years from and after 05/13/2014.

Alderman Thomas Tunney

Thomas Tunney 44th Ward

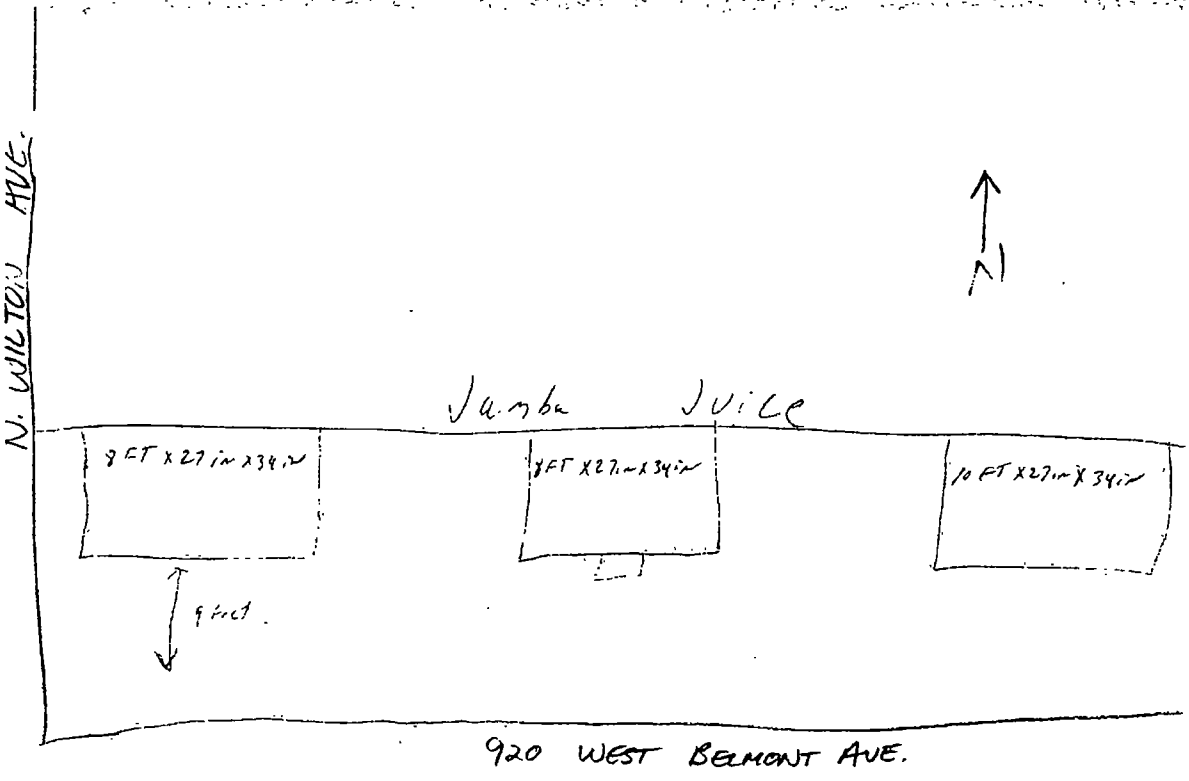
N. WILTON AVE.
N
Jamba Juice
8 FT X 27 in X 34 in
8 FT X 27 in X 34 in
10 FT X 27 in X 34 in
9 Feet
920 WEST BELMONT AVE.

# City of Chicago

O2015-6830

## Office of the City Clerk

## Document Tracking Sheet

| | |
|---|---|
| **Meeting Date:** | 9/24/2015 |
| **Sponsor(s):** | Tunney (44) |
| **Type:** | Ordinance |
| **Title:** | Awning(s) for Rainbow Flowers |
| **Committee(s) Assignment:** | Committee on Transportation and Public Way |

ORDINANCE
RAINBOW FLOWERS
Acct. No. 391057 - 1
Permit No. 1113573

*Be It Ordained by the City Council of the City of Chicago:*

SECTION 1. Permission and authority are hereby given and granted to RAINBOW FLOWERS, upon the terms and subject to the conditions of this ordinance to maintain and use, as now constructed, one (1) Awning(s) projecting over the public right-of-way adjacent to its premises known as 2917 N. Broadway .

Said Awning(s) at N. Broadway measure(s):
One (1) at thirteen (13) feet in length, and two (2) feet in width for a total of twenty-six (26) square feet.

The location of said privilege shall be as shown on prints kept on file with the Department of Business Affairs and Consumer Protection and the Office of the City Clerk.

Said privilege shall be constructed in accordance with plans and specifications approved by the Zoning Department - Signs.


This grant of privilege in the public way shall be subject to the provisions of Section 10-28-015 and all other required provisions of the Municipal Code of Chicago.

The grantee shall pay to the City of Chicago as compensation for the privilege #1113573 herein granted the sum of fifty ($50.00) per annum in advance.


A 25% penalty will be added for payments received after due date.

The permit holder agrees to hold the City of Chicago harmless for any damage, relocation or replacement costs associated with damage, relocation or removal of private property caused by the City performing work in the public way.

Authority herein given and granted for a period of five (5) years from and after Date of Passage.

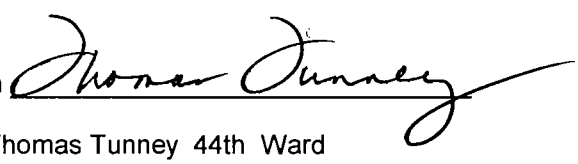Alderman 

Thomas Tunney 44th Ward

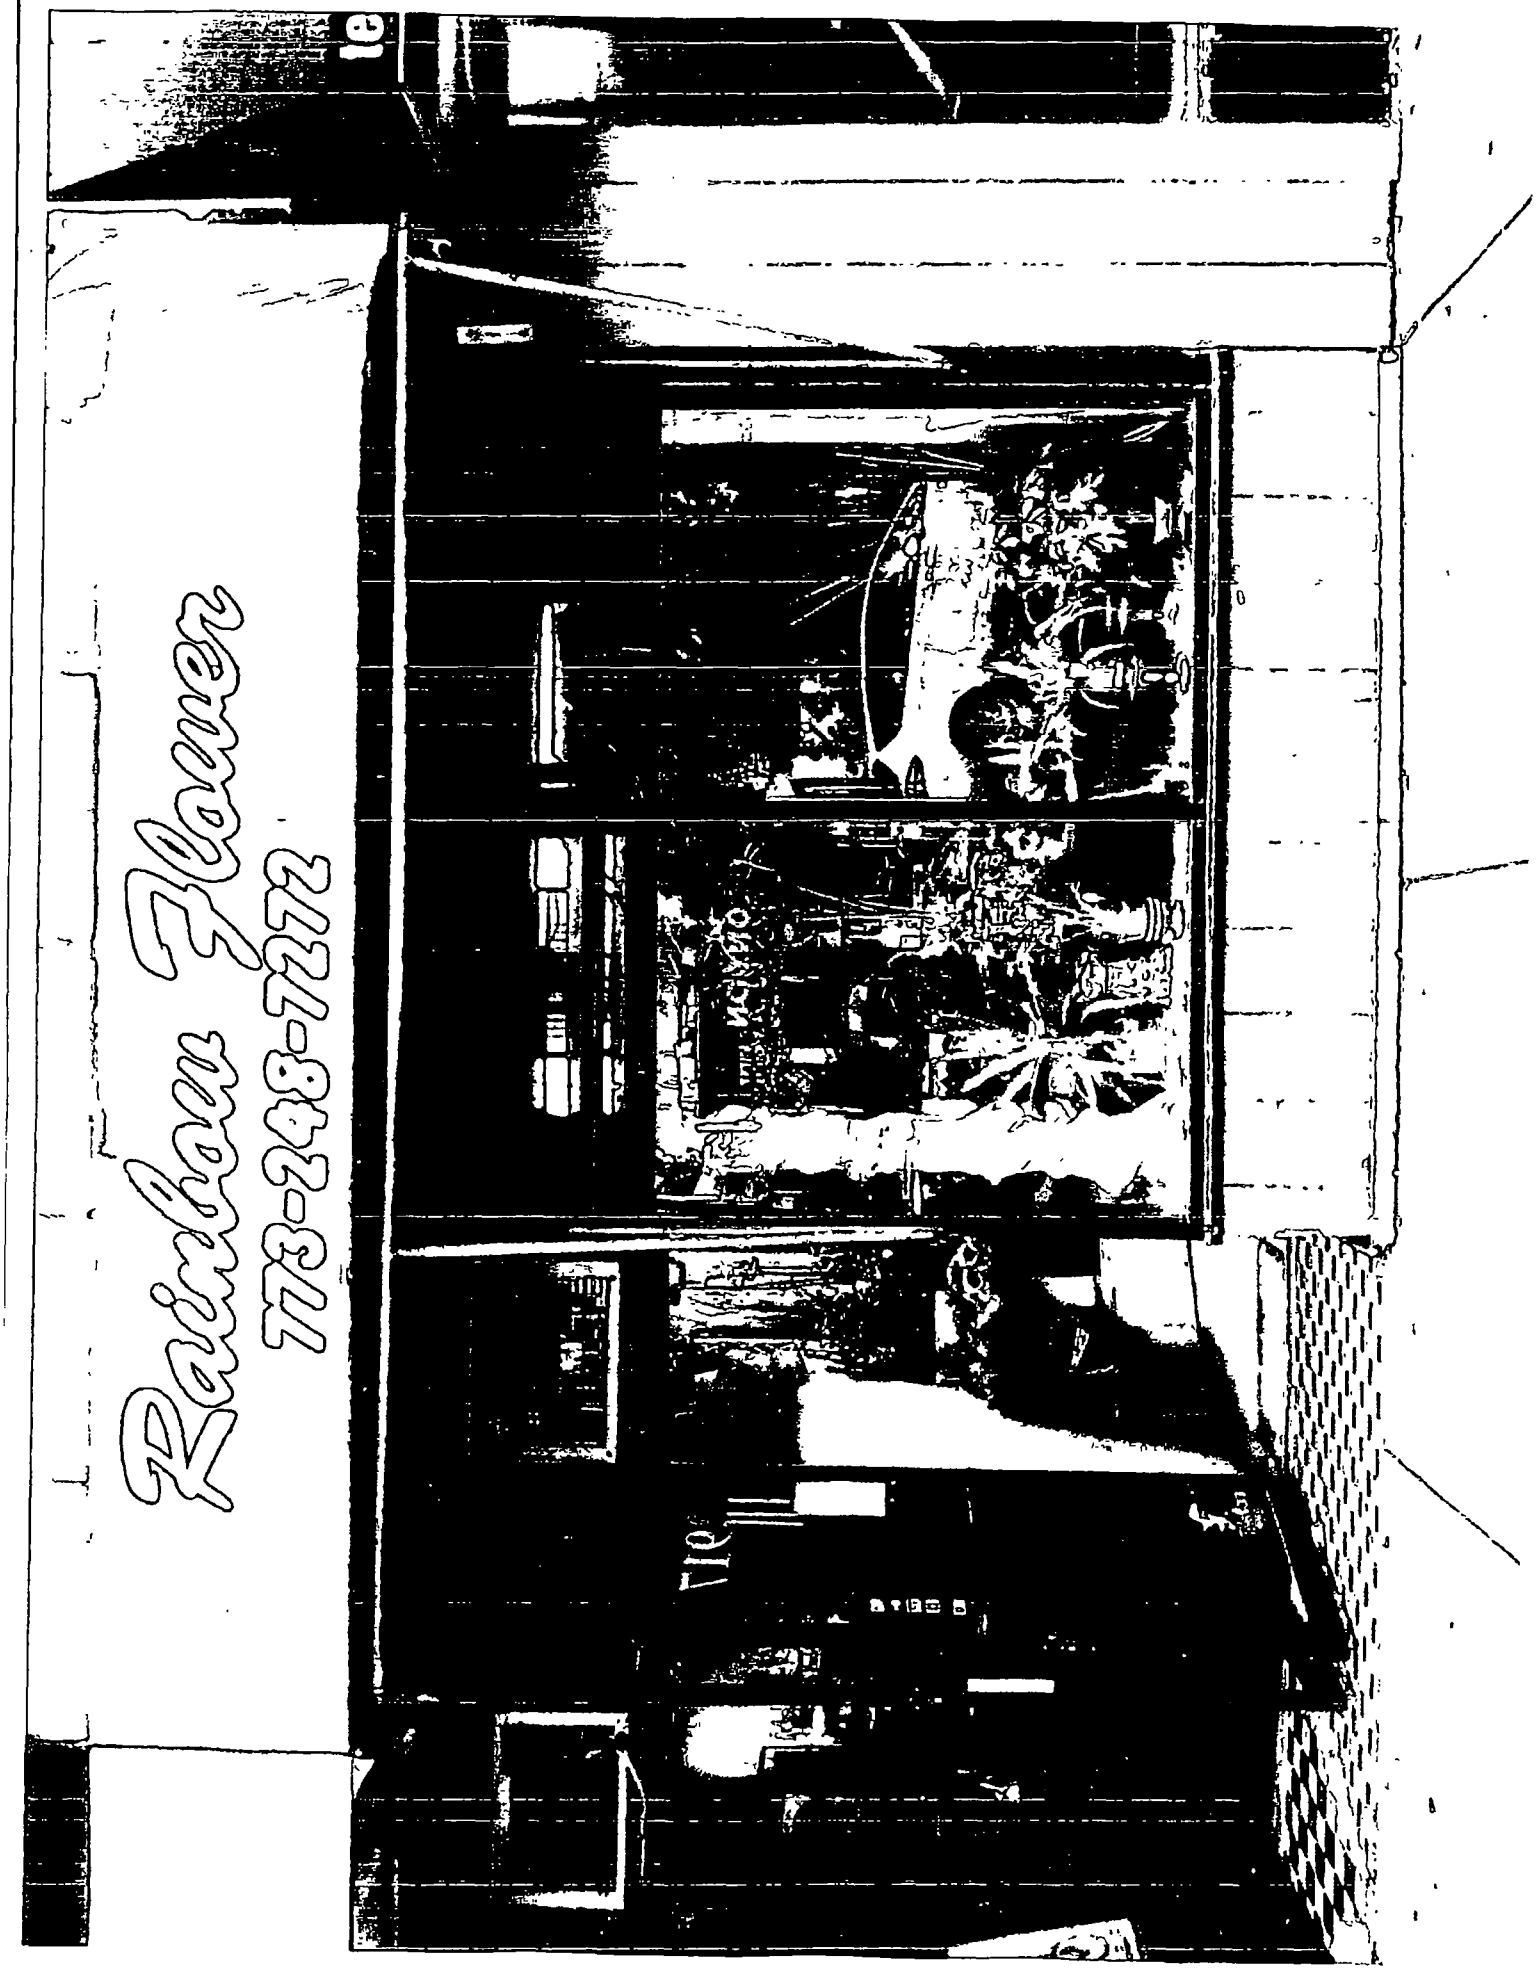
Rainbow Alarm
773-248-7777

# City of Chicago

O2015-6831

## Office of the City Clerk

## Document Tracking Sheet

| | |
|---|---|
| **Meeting Date:** | 9/24/2015 |
| **Sponsor(s):** | Tunney (44) |
| **Type:** | Ordinance |
| **Title:** | Awning(s) for Uncle Dan's Ltd. |
| **Committee(s) Assignment:** | Committee on Transportation and Public Way |

ORDINANCE
UNCLE DAN'S LTD
Acct. No. 7279 - 2
Permit No. 1119206

*Be It Ordained by the City Council of the City of Chicago:*

SECTION 1. Permission and authority are hereby given and granted to UNCLE DAN'S LTD, upon the terms and subject to the conditions of this ordinance to construct, install, maintain and use one (1) Awning(s) projecting over the public right-of-way adjacent to its premises known as 3551 N. Southport Ave..

Said Awning(s) at N. Southport Avenue measure(s):
One (1) at fourteen (14) feet in length, and one point six seven (1.67) foot in width for a total of twenty-three point three eight (23.38) square feet.

The location of said privilege shall be as shown on prints kept on file with the Department of Business Affairs and Consumer Protection and the Office of the City Clerk.

Said privilege shall be constructed in accordance with plans and specifications approved by the Zoning Department - Signs.

This grant of privilege in the public way shall be subject to the provisions of Section 10-28-015 and all other required provisions of the Municipal Code of Chicago.

The grantee shall pay to the City of Chicago as compensation for the privilege #1119206 herein granted the sum of fifty ($50.00) per annum in advance.


A 25% penalty will be added for payments received after due date.


The permit holder agrees to hold the City of Chicago harmless for any damage, relocation or replacement costs associated with damage, relocation or removal of private property caused by the City performing work in the public way.

Authority herein given and granted for a period of five (5) years from and after Date of Passage.

Alderman Thomas Tunney

Thomas Tunney 44th Ward

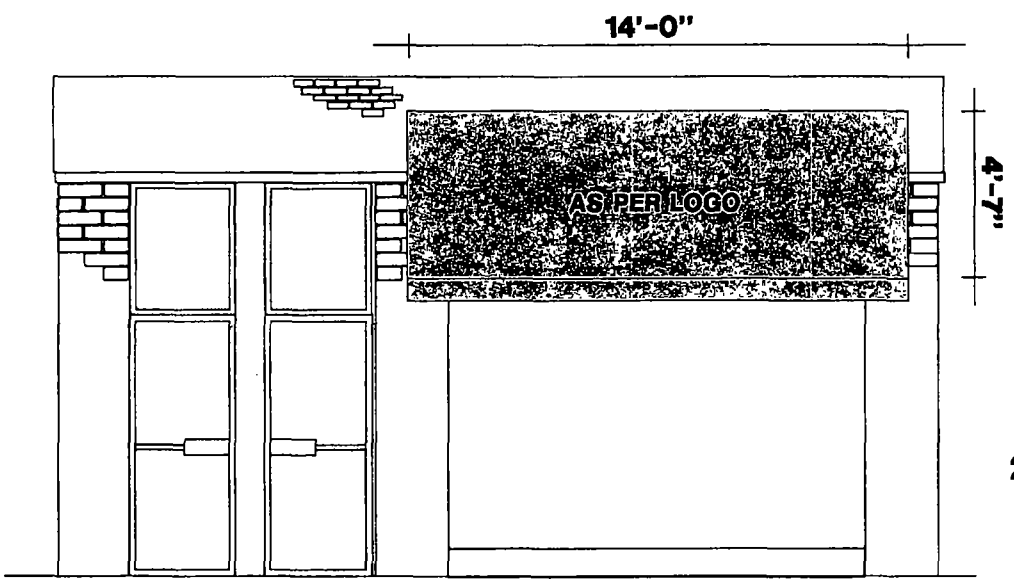

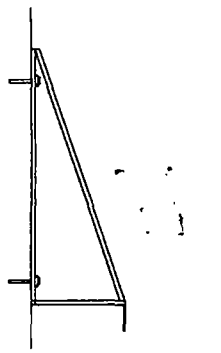STEEL CLIPS WITH 3/8" EXPANSION BOLTS


**20" PROJECTION**

**9' TO GRADE**

## 57"x 14' FABRIC AWNING/SUNBRELLA-TUSCAN ON 25' STOREFRONT




BEFORE

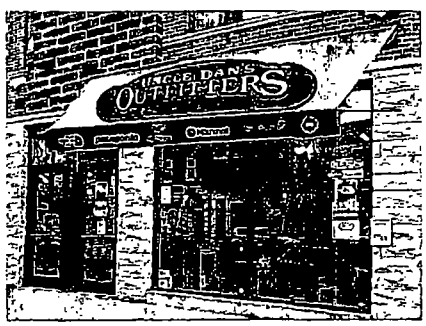


AFTER

| Best Neon Sign | |
|---|---|
| SCALE NO SCALE JOB NO. UNCDAN16 | |
| CUSTOMER UNCLE DAN'S | |
| JOB ADDRESS 3553 SOUTHPORT AVE. | |
| CITY CHICAGO | STATE IL |
| ARTIST ts | DATE |
| SALES APPROVED | DATE |
| CUSTOMER APPROVAL: | |

PLEASE NOTE: By signing the approval box on this sketch, I understand that I am accepting all aspects of this drawing. This includes artwork, specifications, dimensions, spelling and any other representations herein. I also understand that color reproductions on this sketch are approximate, and may not match manufactured product exactly.

# City of Chicago

O2015-6832

## Office of the City Clerk

## Document Tracking Sheet

| | |
|---|---|
| **Meeting Date:** | 9/24/2015 |
| **Sponsor(s):** | Arena (45) |
| **Type:** | Ordinance |
| **Title:** | Awning(s) for Las Tablas |
| **Committee(s) Assignment:** | Committee on Transportation and Public Way |

ORDINANCE
LAS TABLAS
Acct. No. 293849 - 1
Permit No. 1119802

*Be It Ordained by the City Council of the City of Chicago:*

SECTION 1. Permission and authority are hereby given and granted to LAS TABLAS, upon the terms and subject to the conditions of this ordinance to maintain and use, as now constructed, seven (7) Awning(s) projecting over the public right-of-way adjacent to its premises known as 4920 W. Irving Park Rd..

Said Awning(s) at N. LaPorte measure(s):
One (1) at eight point seven (8.7) feet in length, and one point five (1.5) foot in width for a total of thirteen point zero five (13.05) square feet.
One (1) at seven point seven (7.7) feet in length, and one point five (1.5) foot in width for a total of eleven point five five (11.55) square feet.

Said Awning(s) at WEST IRVING PARK measure(s):
One (1) at nine point four (9.4) feet in length, and one point five (1.5) foot in width for a total of fourteen point one (14.1) square feet.
Two (2) at seven point three (7.3) feet in length, and one point five (1.5) foot in width for a total of twenty-one point nine (21.9) square feet.
One (1) at thirteen point eight (13.8) feet in length, and one point five (1.5) foot in width for a total of twenty point seven (20.7) square feet.
One (1) at four point five (4.5) feet in length, and one point five (1.5) foot in width for a total of six point seven five (6.75) square feet.

The location of said privilege shall be as shown on prints kept on file with the Department of Business Affairs and Consumer Protection and the Office of the City Clerk.

Said privilege shall be constructed in accordance with plans and specifications approved by the Zoning Department - Signs.

This grant of privilege in the public way shall be subject to the provisions of Section 10-28-015 and all other required provisions of the Municipal Code of Chicago.

The grantee shall pay to the City of Chicago as compensation for the privilege #1119802 herein granted the sum of one hundred seventy-five ($175.00) per annum in advance.

A 25% penalty will be added for payments received after due date.

The permit holder agrees to hold the City of Chicago harmless for any damage, relocation or replacement costs associated with damage, relocation or removal of private property caused by the City performing work in the public way.

Authority herein given and granted for a period of five (5) years from and after 03/14/2015.

Alderman _____

John Arena 45th Ward

la tabla.
la tabla.com

**Department of Business Affairs and Consumer Protection**
Small Business Center - Public Way Use Unit
City Hall - 121 N. LaSalle Street, Room 800 • Chicago, IL 60602
312-74-GOBIZ / 312-744-6249 • (312) 744-1944 (TTY)
http //www cityofchicago org/bacp

**09/24/2015**

Alderman **John Arena**
Ward # **45**
City of Chicago
City Hall, Room **300**
121 North LaSalle Street
Chicago, Illinois 60602

Re: An ordinance to use and maintain a portion of the public right-of-way for **seven (7) awning(s)** for **LAS TABLAS**, adjacent to the premises known as **4920 W. Irving Park Rd.**.

Dear Alderman **John Arena**:

The applicant referenced above has requested the use of the public right-of-way for a **awning(s)**. An ordinance has been prepared by the Department of Business Affairs and Consumer Protection – Small Business Center - Public Way Use Unit for presentation to the City Council. Because this request was made for properties located in your ward, as approved by you as per the attached, I respectfully request that you introduce the attached ordinance at the next City Council meeting.

If you have any questions regarding this ordinance, please contact Anthony Bertuca at (312) 744-5506.

**Department of Business Affairs and Consumer Protection**

# City of Chicago

O2015-6835

## Office of the City Clerk

## Document Tracking Sheet

| | |
|---|---|
| **Meeting Date:** | 9/24/2015 |
| **Sponsor(s):** | Arena (45) |
| **Type:** | Ordinance |
| **Title:** | Awning(s) for Ysabel's Filipino Cuisine |
| **Committee(s) Assignment:** | Committee on Transportation and Public Way |

ORDINANCE
YSABEL'S FILIPINO CUISINE
Acct. No. 349773 - 1
Permit No. 1119912

*Be It Ordained by the City Council of the City of Chicago:*

SECTION 1. Permission and authority are hereby given and granted to YSABEL'S FILIPINO CUISINE, upon the terms and subject to the conditions of this ordinance to maintain and use, as now constructed, one (1) Awning(s) projecting over the public right-of-way adjacent to its premises known as 4908 W. Irving Park Rd..

Said Awning(s) at W. Irving Park Rd measure(s):
One (1) at twenty-two point five (22.5) feet in length, and two (2) feet in width for a total of forty-five (45) square feet.

The location of said privilege shall be as shown on prints kept on file with the Department of Business Affairs and Consumer Protection and the Office of the City Clerk.

Said privilege shall be constructed in accordance with plans and specifications approved by the Zoning Department - Signs.

This grant of privilege in the public way shall be subject to the provisions of Section 10-28-015 and all other required provisions of the Municipal Code of Chicago.

The grantee shall pay to the City of Chicago as compensation for the privilege #1119912 herein granted the sum of fifty ($50.00) per annum in advance.

A 25% penalty will be added for payments received after due date.

The permit holder agrees to hold the City of Chicago harmless for any damage, relocation or replacement costs associated with damage, relocation or removal of private property caused by the City performing work in the public way.

Authority herein given and granted for a period of five (5) years from and after 03/10/2015.

Alderman _____

John Arena 45th Ward

AMERICAN
GAS
(173)
RVING PARK RD.

**Department of Business Affairs and Consumer Protection**
Small Business Center - Public Way Use Unit
City Hall - 121 N LaSalle Street, Room 800 • Chicago, IL 60602
312-74-GOBIZ / 312-744-6249 • (312) 744-1944 (TTY)
http://www.cityofchicago.org/bacp

**09/24/2015**

Alderman **John Arena**
Ward # **45**
City of Chicago
City Hall, Room **300**
121 North LaSalle Street
Chicago, Illinois 60602

Re: An ordinance to use and maintain a portion of the public right-of-way for **one (1) awning(s)** for **YSABEL'S FILIPINO CUISINE**, adjacent to the premises known as **4908 W. Irving Park Rd.**.

Dear Alderman **John Arena**:

The applicant referenced above has requested the use of the public right-of-way for a **awning(s)**. An ordinance has been prepared by the Department of Business Affairs and Consumer Protection – Small Business Center - Public Way Use Unit for presentation to the City Council. Because this request was made for properties located in your ward, as approved by you as per the attached, I respectfully request that you introduce the attached ordinance at the next City Council meeting.

If you have any questions regarding this ordinance, please contact Anthony Bertuca at (312) 744-5506.

**Department of Business Affairs and Consumer Protection**

# City of Chicago

O2015-6839

## Office of the City Clerk

## Document Tracking Sheet

| | |
|---|---|
| **Meeting Date:** | 9/24/2015 |
| **Sponsor(s):** | Cappleman (46) |
| **Type:** | Ordinance |
| **Title:** | Awning(s) for Lawrence House Pharmacy |
| **Committee(s) Assignment:** | Committee on Transportation and Public Way |

ORDINANCE
LAWRENCE HOUSE PHARMACY
Acct. No. 24854 - 3
Permit No. 1118320

*Be It Ordained by the City Council of the City of Chicago:*

SECTION 1. Permission and authority are hereby given and granted to LAWRENCE HOUSE PHARMACY, upon the terms and subject to the conditions of this ordinance to construct, install, maintain and use four (4) Awning(s) projecting over the public right-of-way adjacent to its premises known as 4750 N. Sheridan Rd..

Said Awning(s) at N. Sheridn Road measure(s):
One (1) at twelve (12) feet in length, and three point three three (3.33) feet in width for a total of thirty-nine point nine six (39.96) square feet.
One (1) at thirteen (13) feet in length, and three point three three (3.33) feet in width for a total of forty-three point two nine (43.29) square feet.
One (1) at sixteen (16) feet in length, and three point three three (3.33) feet in width for a total of fifty-three point two eight (53.28) square feet.
One (1) at seventeen (17) feet in length, and three point three three (3.33) feet in width for a total of fifty-six point six one (56.61) square feet.

The location of said privilege shall be as shown on prints kept on file with the Department of Business Affairs and Consumer Protection and the Office of the City Clerk.

Said privilege shall be constructed in accordance with plans and specifications approved by the Zoning Department - Signs.

This grant of privilege in the public way shall be subject to the provisions of Section 10-28-015 and all other required provisions of the Municipal Code of Chicago.

The grantee shall pay to the City of Chicago as compensation for the privilege #1118320 herein granted the sum of one hundred seventy-five ($175.00) per annum in advance.

A 25% penalty will be added for payments received after due date.


The permit holder agrees to hold the City of Chicago harmless for any damage, relocation or replacement costs associated with damage, relocation or removal of private property caused by the City performing work in the public way.

Authority herein given and granted for a period of five (5) years from and after Date of Passage.


Alderman _____
James Cappleman 46th Ward

p.10
8472669817
Rogowin
Apr 01 15 01:19p

Page 9-14

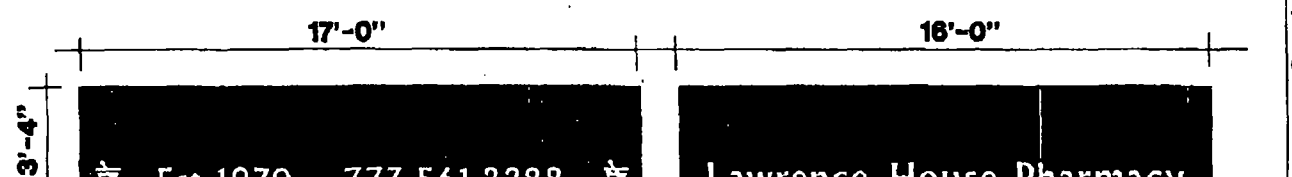


SHERIDAN RD. ELEVATION

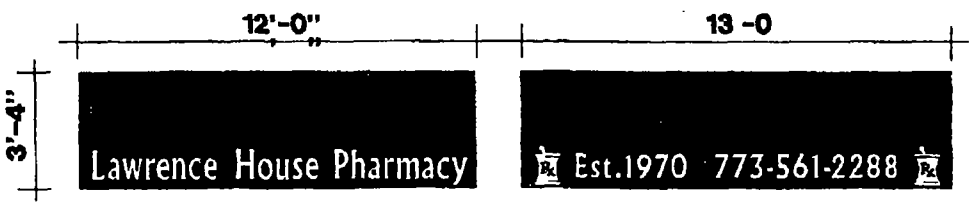


LAWRENCE AVE. ELEVATION





## GREEN CLOTH AWNINGS

10"/8" WHITE COPY ON A 16" VALANCE

2' PROJECTION OVER PUBLIC RIGHT OF WAY

10' TO GRADE

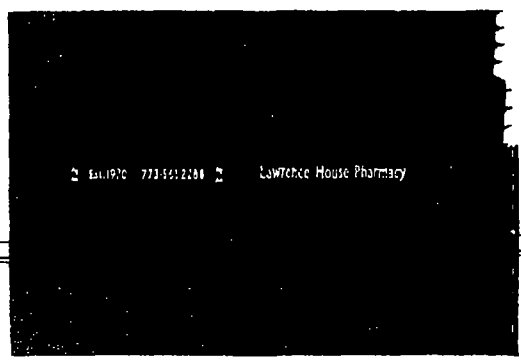


SHERIDAN RD. ELEVATION



LAWRENCE AVE. ELEVATION

**Best Neon Sign**

CUSTOMER: LAWRENCE HOUSE PHARM.
ADDRESS: 4605 N. SHERIDAN RD.
CITY: CHICAGO STATE: IL
DATE: 8/24/15

CUSTOMER APPROVAL:

PLEASE NOTE: By signing the approval box on this sketch, I understand that I am accepting all aspects of this drawing. This includes artwork, specifications, dimensions, spelling and any other representations herein. I also understand that color representations on this sketch are approximate, and may not match manufactured product exactly.

**Department of Business Affairs and Consumer Protection**
Small Business Center - Public Way Use Unit
City Hall - 121 N. LaSalle Street, Room 800 • Chicago, IL 60602
312-74-GOBIZ / 312-744-6249 • (312) 744-1944 (TTY)
http://www.cityofchicago.org/bacp

**09/24/2015**

Alderman **James Cappleman**
Ward # **46**
City of Chicago
City Hall, Room **200**
121 North LaSalle Street
Chicago, Illinois 60602

Re: An ordinance to use and maintain a portion of the public right-of-way for **four (4) awning(s)** for **LAWRENCE HOUSE PHARMACY**, adjacent to the premises known as **4750 N. Sheridan Rd.**.

Dear Alderman **James Cappleman**:

The applicant referenced above has requested the use of the public right-of-way for a **awning(s)**. An ordinance has been prepared by the Department of Business Affairs and Consumer Protection – Small Business Center - Public Way Use Unit for presentation to the City Council. Because this request was made for properties located in your ward, as approved by you as per the attached, I respectfully request that you introduce the attached ordinance at the next City Council meeting.

If you have any questions regarding this ordinance, please contact Anthony Bertuca at (312) 744-5506.

**Department of Business Affairs and Consumer Protection**

# City of Chicago

O2015-6841

## Office of the City Clerk

## Document Tracking Sheet

| | |
|---|---|
| **Meeting Date:** | 9/24/2015 |
| **Sponsor(s):** | Cappleman (46) |
| **Type:** | Ordinance |
| **Title:** | Awning(s) for Godfather's Pizza |
| **Committee(s) Assignment:** | Committee on Transportation and Public Way |

ORDINANCE
GODFATHER'S PIZZA
Acct. No. 14361 - 1
Permit No. 1119917

*Be It Ordained by the City Council of the City of Chicago:*

SECTION 1. Permission and authority are hereby given and granted to GODFATHER'S PIZZA, upon the terms and subject to the conditions of this ordinance to maintain and use, as now constructed, three (3) Awning(s) projecting over the public right-of-way adjacent to its premises known as 1265 W. Wilson Ave..

Said Awning(s) at WEST WILSON AVENUE measure(s):
Two (2) at fourteen point three three (14.33) feet in length, and three (3) feet in width for a total of eighty-five point nine eight (85.98) square feet.
One (1) at fourteen (14) feet in length, and three (3) feet in width for a total of forty-two (42) square feet.

The location of said privilege shall be as shown on prints kept on file with the Department of Business Affairs and Consumer Protection and the Office of the City Clerk.

Said privilege shall be constructed in accordance with plans and specifications approved by the Zoning Department - Signs.

This grant of privilege in the public way shall be subject to the provisions of Section 10-28-015 and all other required provisions of the Municipal Code of Chicago.

The grantee shall pay to the City of Chicago as compensation for the privilege #1119917 herein granted the sum of one hundred fifty ($150.00) per annum in advance.


A 25% penalty will be added for payments received after due date.


The permit holder agrees to hold the City of Chicago harmless for any damage, relocation or replacement costs associated with damage, relocation or removal of private property caused by the City performing work in the public way.

Authority herein given and granted for a period of five (5) years from and after 05/23/2015.

Alderman James Cappleman
James Cappleman 46th Ward

# THE GODFATHER PIZZA
# 1265 W. WILSON

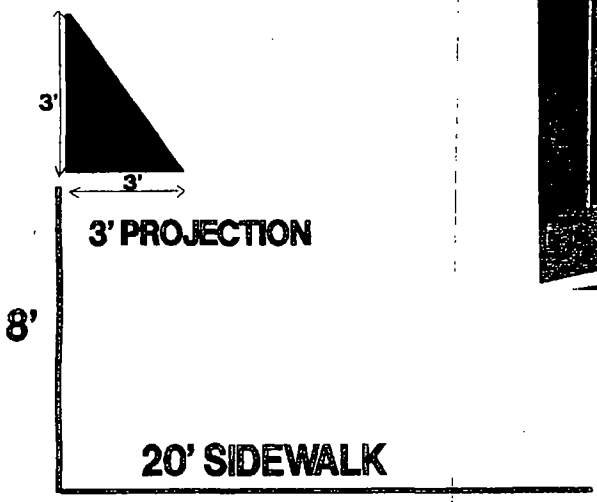

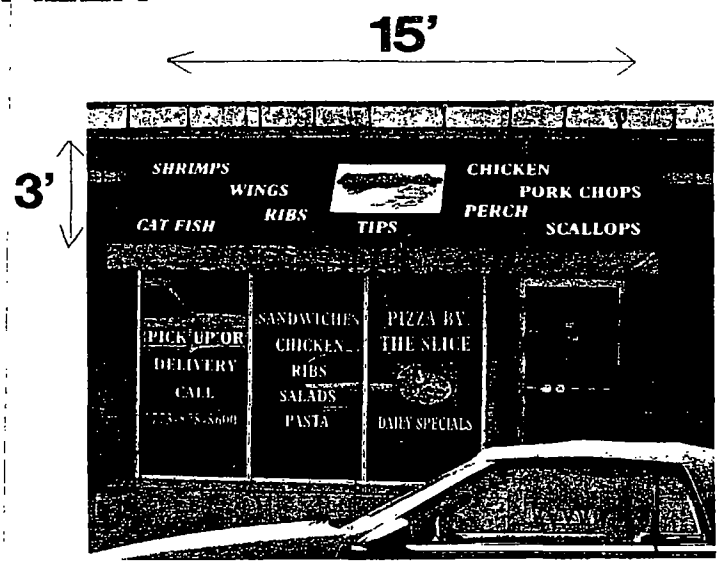
- 3' x 14' CANOPY
- 20' SIDE WALK
- 8' FROM GRADE
- 3' PROJECTION

**Department of Business Affairs and Consumer Protection**
Small Business Center - Public Way Use Unit
City Hall - 121 N LaSalle Street, Room 800 • Chicago, IL 60602
312-74-GOBIZ / 312-744-6249 • (312) 744-1944 (TTY)
http://www.cityofchicago.org/bacp

**09/24/2015**

Alderman **James Cappleman**
Ward # **46**
City of Chicago
City Hall, Room **200**
121 North LaSalle Street
Chicago, Illinois 60602

Re: An ordinance to use and maintain a portion of the public right-of-way for **three (3) awning(s)** for **GODFATHER'S PIZZA**, adjacent to the premises known as **1265 W. Wilson Ave.**.

Dear Alderman **James Cappleman**:

The applicant referenced above has requested the use of the public right-of-way for a **awning(s)**. An ordinance has been prepared by the Department of Business Affairs and Consumer Protection – Small Business Center - Public Way Use Unit for presentation to the City Council. Because this request was made for properties located in your ward, as approved by you as per the attached, I respectfully request that you introduce the attached ordinance at the next City Council meeting.

If you have any questions regarding this ordinance, please contact Anthony Bertuca at (312) 744-5506.

**Department of Business Affairs and Consumer Protection**

# City of Chicago

O2015-6844

Office of the City Clerk

Document Tracking Sheet

| | |
|---|---|
| **Meeting Date:** | 9/24/2015 |
| **Sponsor(s):** | Cappleman (46) |
| **Type:** | Ordinance |
| **Title:** | Awning(s) for 3800 North Lake Shore Drive |
| **Committee(s) Assignment:** | Committee on Transportation and Public Way |

ORDINANCE
3800 NORTH LAKE SHORE DRIVE
Acct. No. 5868 - 1
Permit No. 1120164

*Be It Ordained by the City Council of the City of Chicago:*

SECTION 1. Permission and authority are hereby given and granted to 3800 NORTH LAKE SHORE DRIVE, upon the terms and subject to the conditions of this ordinance to maintain and use, as now constructed, one (1) Awning(s) projecting over the public right-of-way adjacent to its premises known as 3800 N. Lake Shore Dr..

Said Awning(s) at N. Lake Shore Dr measure(s):
One (1) at four (4) feet in length, and twenty-three point five (23.5) feet in width for a total of ninety-four (94) square feet.

The location of said privilege shall be as shown on prints kept on file with the Department of Business Affairs and Consumer Protection and the Office of the City Clerk.

Said privilege shall be constructed in accordance with plans and specifications approved by the Zoning Department - Signs.

This grant of privilege in the public way shall be subject to the provisions of Section 10-28-015 and all other required provisions of the Municipal Code of Chicago.

The grantee shall pay to the City of Chicago as compensation for the privilege #1120164 herein granted the sum of fifty ($50.00) per annum in advance.


A 25% penalty will be added for payments received after due date.

The permit holder agrees to hold the City of Chicago harmless for any damage, relocation or replacement costs associated with damage, relocation or removal of private property caused by the City performing work in the public way.

Authority herein given and granted for a period of five (5) years from and after 09/08/2015.

Alderman James Cappleman

James Cappleman 46th Ward

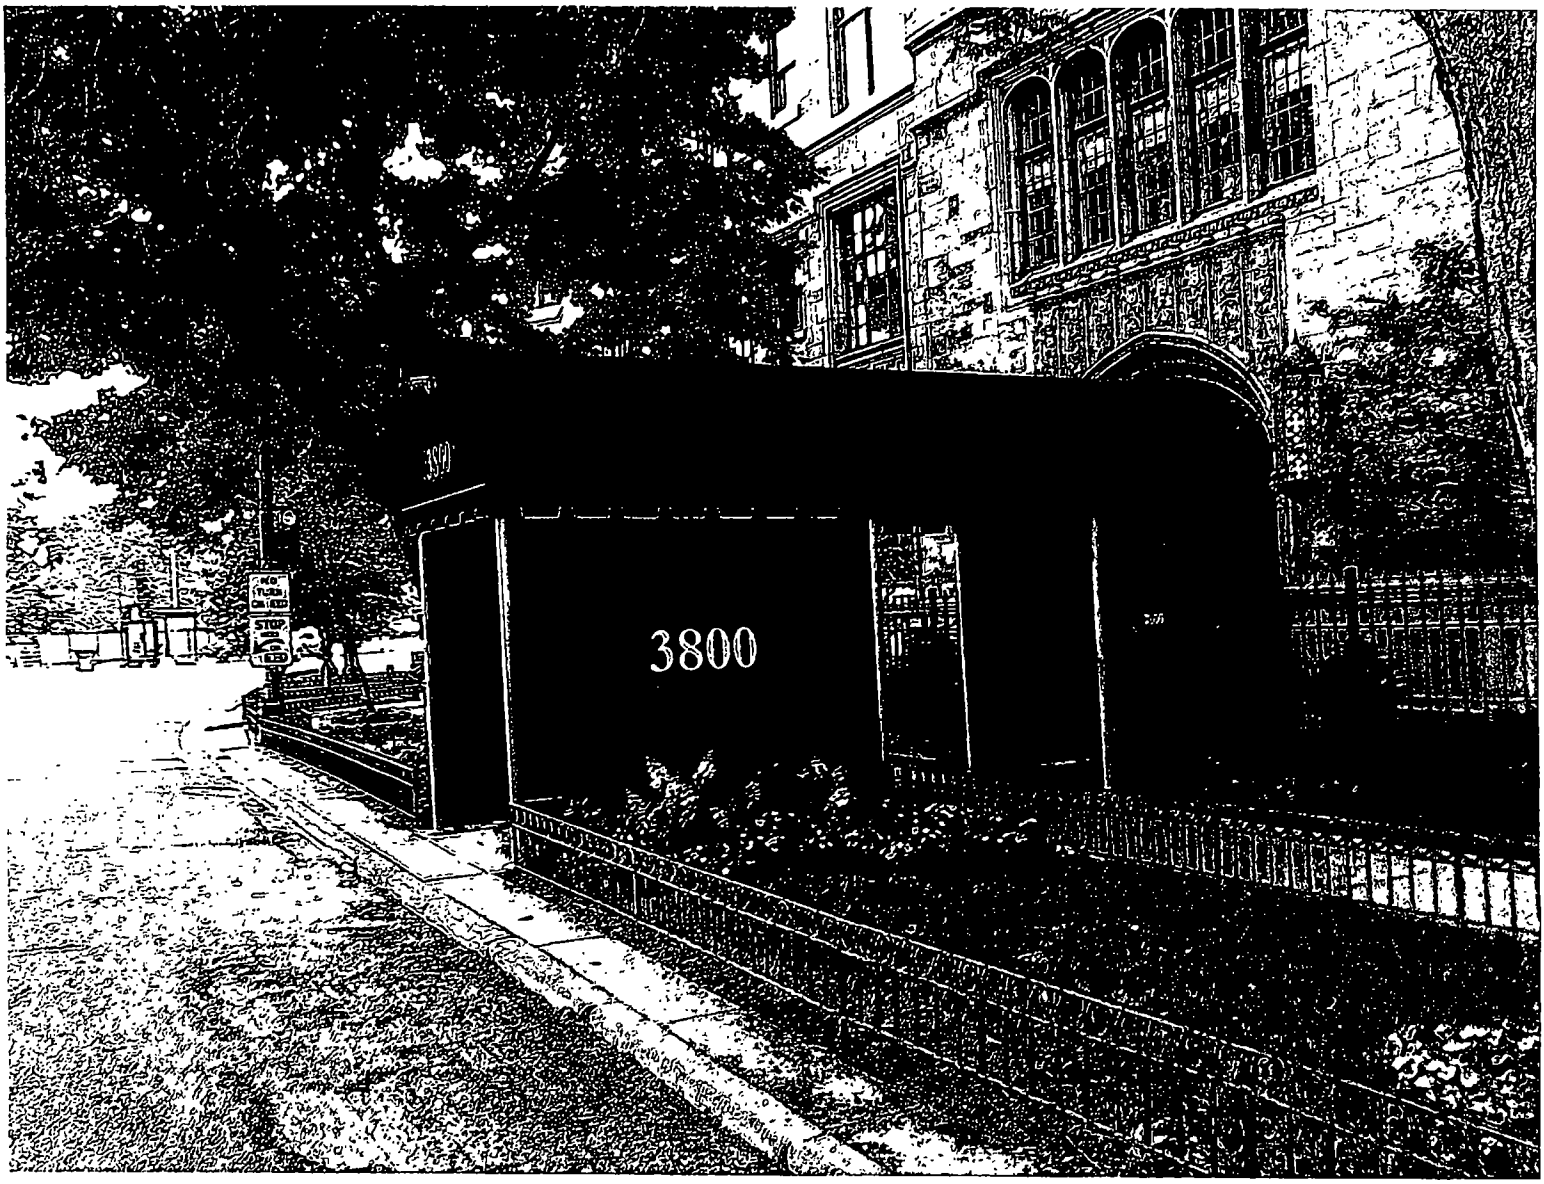
3800

**Department of Business Affairs and Consumer Protection**
Small Business Center - Public Way Use Unit
City Hall - 121 N. LaSalle Street, Room 800 • Chicago, IL 60602
312-74-GOBIZ / 312-744-6249 • (312) 744-1944 (TTY)
http://www.cityofchicago.org/bacp

**09/24/2015**

Alderman **James Cappleman**
Ward # **46**
City of Chicago
City Hall, Room **200**
121 North LaSalle Street
Chicago, Illinois 60602

Re: An ordinance to use and maintain a portion of the public right-of-way for **one (1) awning(s)** for **3800 NORTH LAKE SHORE DRIVE**, adjacent to the premises known as **3800 N. Lake Shore Dr.**.

Dear Alderman **James Cappleman**:

The applicant referenced above has requested the use of the public right-of-way for a **awning(s)**. An ordinance has been prepared by the Department of Business Affairs and Consumer Protection – Small Business Center - Public Way Use Unit for presentation to the City Council. Because this request was made for properties located in your ward, as approved by you as per the attached, I respectfully request that you introduce the attached ordinance at the next City Council meeting.

If you have any questions regarding this ordinance, please contact Anthony Bertuca at (312) 744-5506.

**Department of Business Affairs and Consumer Protection**

# City of Chicago

O2015-6847

## Office of the City Clerk

## Document Tracking Sheet

| | |
|---|---|
| **Meeting Date:** | 9/24/2015 |
| **Sponsor(s):** | Pawar (47) |
| **Type:** | Ordinance |
| **Title:** | Awning(s) for Salon Elan Vital |
| **Committee(s) Assignment:** | Committee on Transportation and Public Way |

ORDINANCE
SALON ELAN VITAL
Acct. No. 382117 - 1
Permit No. 1119445

*Be It Ordained by the City Council of the City of Chicago:*

SECTION 1. Permission and authority are hereby given and granted to SALON ELAN VITAL, upon the terms and subject to the conditions of this ordinance to construct, install, maintain and use one (1) Awning(s) projecting over the public right-of-way adjacent to its premises known as 4737 N. Damen Ave..

Said Awning(s) at N Damen Ave measure(s):
One (1) at twelve point five eight (12.58) feet in length, and one point five (1.5) foot in width for a total of eighteen point eight seven (18.87) square feet.

The location of said privilege shall be as shown on prints kept on file with the Department of Business Affairs and Consumer Protection and the Office of the City Clerk.

Said privilege shall be constructed in accordance with plans and specifications approved by the Zoning Department - Signs.

This grant of privilege in the public way shall be subject to the provisions of Section 10-28-015 and all other required provisions of the Municipal Code of Chicago.

The grantee shall pay to the City of Chicago as compensation for the privilege #1119445 herein granted the sum of fifty ($50.00) per annum in advance.

A 25% penalty will be added for payments received after due date.


The permit holder agrees to hold the City of Chicago harmless for any damage, relocation or replacement costs associated with damage, relocation or removal of private property caused by the City performing work in the public way.


Authority herein given and granted for a period of five (5) years from and after Date of Passage.

Alderman _____
Ameya Pawar 47th Ward

tfasigns

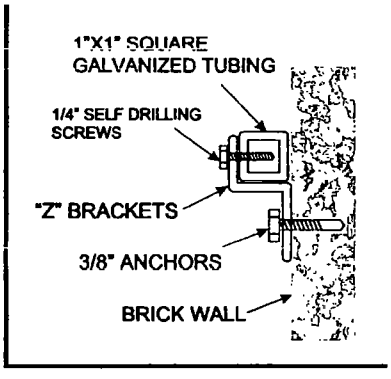


| | | | | |
|---|---|---|---|---|
| tfasigns | **Store Name:** Salon Elan Vital<br>**Location:** 4737 N Damen Ave, Chicago, IL 60625 | **Client Name:**<br>**Phone:**<br>**Landlord:**<br>**Address:** | Client Approval (signature) Date<br>Landlord Approval (signature) Date | **Sales Rep:** SEAN PARK<br>**Designer:** SEAN PARK |

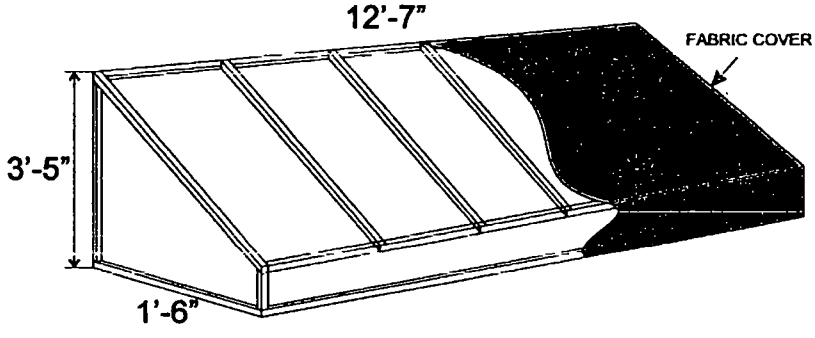**Department of Business Affairs and Consumer Protection**
Small Business Center - Public Way Use Unit
City Hall - 121 N. LaSalle Street, Room 800 • Chicago, IL 60602
312-74-GOBIZ / 312-744-6249 • (312) 744-1944 (TTY)
http://www.cityofchicago.org/bacp

**09/24/2015**

Alderman **Ameya Pawar**
Ward # **47**
City of Chicago
City Hall, Room **200**
121 North LaSalle Street
Chicago, Illinois 60602

Re: An ordinance to use and maintain a portion of the public right-of-way for **one (1) awning(s)** for **SALON ELAN VITAL**, adjacent to the premises known as **4737 N. Damen Ave.**.

Dear Alderman **Ameya Pawar**:

The applicant referenced above has requested the use of the public right-of-way for a **awning(s)**. An ordinance has been prepared by the Department of Business Affairs and Consumer Protection – Small Business Center - Public Way Use Unit for presentation to the City Council. Because this request was made for properties located in your ward, as approved by you as per the attached, I respectfully request that you introduce the attached ordinance at the next City Council meeting.

If you have any questions regarding this ordinance, please contact Anthony Bertuca at (312) 744-5506.

**Department of Business Affairs and Consumer Protection**

# City of Chicago

O2015-6849

## Office of the City Clerk

## Document Tracking Sheet

| | |
|---|---|
| **Meeting Date:** | 9/24/2015 |
| **Sponsor(s):** | Pawar (47) |
| **Type:** | Ordinance |
| **Title:** | Awning(s) for Saratoga USA |
| **Committee(s) Assignment:** | Committee on Transportation and Public Way |

ORDINANCE
SARATOGA USA
Acct. No. 367128 - 1
Permit No. 1103348

*Be It Ordained by the City Council of the City of Chicago:*

SECTION 1. Permission and authority are hereby given and granted to SARATOGA USA, upon the terms and subject to the conditions of this ordinance to maintain and use, as now constructed, seven (7) Awning(s) projecting over the public right-of-way adjacent to its premises known as 4422 N. Clark St..

Said Awning(s) at N Clark St measure(s):
One (1) at twelve point one seven (12.17) feet in length, and two (2) feet in width for a total of twenty-four point three four (24.34) square feet.
Two (2) at seven point one seven (7.17) feet in length, and two (2) feet in width for a total of twenty-eight point six eight (28.68) square feet.
One (1) at fourteen point one seven (14.17) feet in length, and two (2) feet in width for a total of twenty-eight point three four (28.34) square feet.
One (1) at fourteen (14) feet in length, and two (2) feet in width for a total of twenty-eight (28) square feet.
Two (2) at six point six seven (6.67) feet in length, and two (2) feet in width for a total of twenty-six point six eight (26.68) square feet.

The location of said privilege shall be as shown on prints kept on file with the Department of Business Affairs and Consumer Protection and the Office of the City Clerk.

Said privilege shall be constructed in accordance with plans and specifications approved by the Zoning Department - Signs.

This grant of privilege in the public way shall be subject to the provisions of Section 10-28-015 and all other required provisions of the Municipal Code of Chicago.

The grantee shall pay to the City of Chicago as compensation for the privilege #1103348 herein granted the sum of one hundred seventy-five ($175.00) per annum in advance.

A 25% penalty will be added for payments received after due date.

The permit holder agrees to hold the City of Chicago harmless for any damage, relocation or replacement costs associated with damage, relocation or removal of private property caused by the City performing work in the public way.

Authority herein given and granted for a period of five (5) years from and after Date of Passage.

Alderman _____

Ameya Pawar 47th Ward


SARATOGA
FASHION ACCESSORIES

**Department of Business Affairs and Consumer Protection**
Small Business Center - Public Way Use Unit
City Hall - 121 N LaSalle Street, Room 800 • Chicago, IL 60602
312-74-GOBIZ / 312-744-6249 • (312) 744-1944 (TTY)
http://www.cityofchicago.org/bacp

**09/24/2015**

Alderman **Ameya Pawar**
Ward # **47**
City of Chicago
City Hall, Room **200**
121 North LaSalle Street
Chicago, Illinois 60602

Re: An ordinance to use and maintain a portion of the public right-of-way for **seven (7) awning(s)** for **SARATOGA USA**, adjacent to the premises known as **4422 N. Clark St.**.

Dear Alderman **Ameya Pawar**:

The applicant referenced above has requested the use of the public right-of-way for a **awning(s)**. An ordinance has been prepared by the Department of Business Affairs and Consumer Protection – Small Business Center - Public Way Use Unit for presentation to the City Council. Because this request was made for properties located in your ward, as approved by you as per the attached, I respectfully request that you introduce the attached ordinance at the next City Council meeting.

If you have any questions regarding this ordinance, please contact Anthony Bertuca at (312) 744-5506.

**Department of Business Affairs and Consumer Protection**

# City of Chicago

O2015-6850

## Office of the City Clerk

## Document Tracking Sheet

| | |
|---|---|
| **Meeting Date:** | 9/24/2015 |
| **Sponsor(s):** | Pawar (47) |
| **Type:** | Ordinance |
| **Title:** | Awning(s) for Southport and Irving |
| **Committee(s) Assignment:** | Committee on Transportation and Public Way |

ORDINANCE
SOUTHPORT AND IRVING
Acct. No. 362492 - 2
Permit No. 1110998

*Be It Ordained by the City Council of the City of Chicago:*

SECTION 1. Permission and authority are hereby given and granted to SOUTHPORT AND IRVING, upon the terms and subject to the conditions of this ordinance to maintain and use, as now constructed, four (4) Awning(s) projecting over the public right-of-way adjacent to its premises known as 4000-06 N. Southport Ave..

Said Awning(s) at Southport measure(s):
One (1) at eleven (11) feet in length, and two (2) feet in width for a total of twenty-two (22) square feet
One (1) at fifteen (15) feet in length, and two (2) feet in width for a total of thirty (30) square feet.

Said Awning(s) at Irving Park measure(s):
One (1) at thirteen (13) feet in length, and two (2) feet in width for a total of twenty-six (26) square feet.
One (1) at eleven (11) feet in length, and two (2) feet in width for a total of twenty-two (22) square feet.

The location of said privilege shall be as shown on prints kept on file with the Department of Business Affairs and Consumer Protection and the Office of the City Clerk.

Said privilege shall be constructed in accordance with plans and specifications approved by the Zoning Department - Signs.

This grant of privilege in the public way shall be subject to the provisions of Section 10-28-015 and all other required provisions of the Municipal Code of Chicago.

The grantee shall pay to the City of Chicago as compensation for the privilege #1110998 herein granted the sum of one hundred twenty-five ($125.00) per annum in advance.


A 25% penalty will be added for payments received after due date.

The permit holder agrees to hold the City of Chicago harmless for any damage, relocation or replacement costs associated with damage, relocation or removal of private property caused by the City performing work in the public way


Authority herein given and granted for a period of five (5) years from and after Date of Passage.

Alderman _____

Ameya Pawar 47th Ward

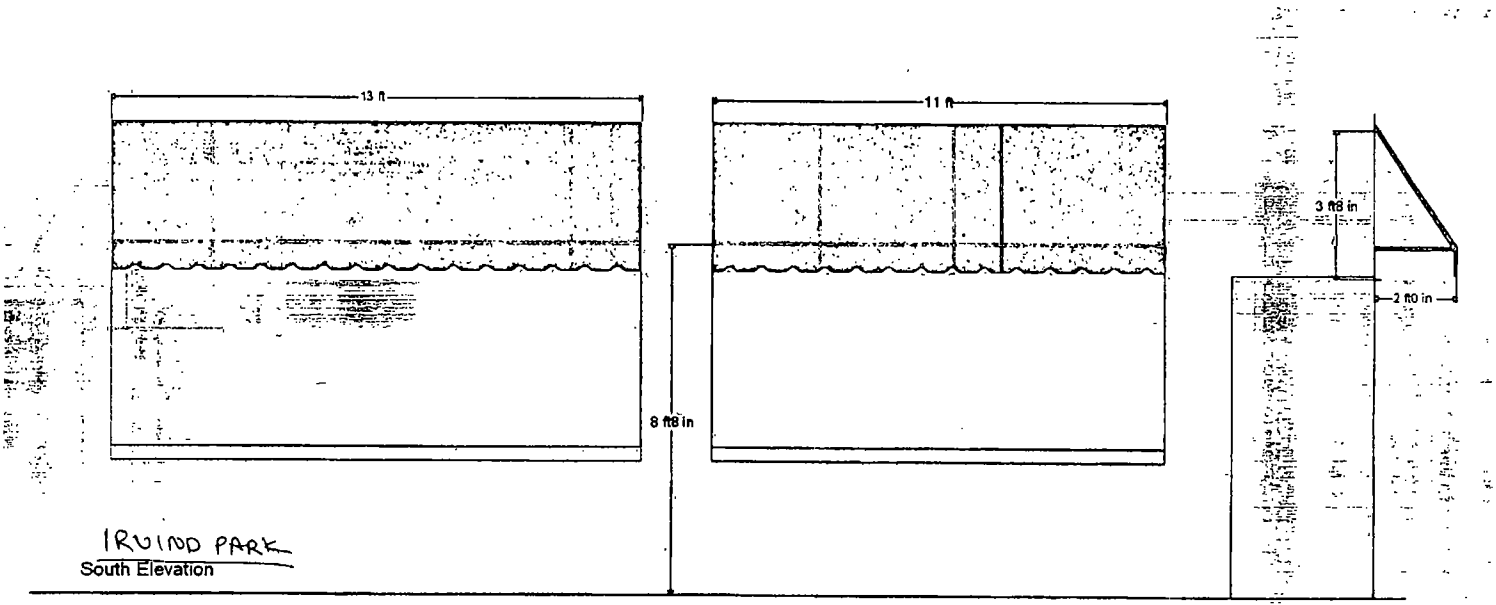


IRVING PARK
South Elevation

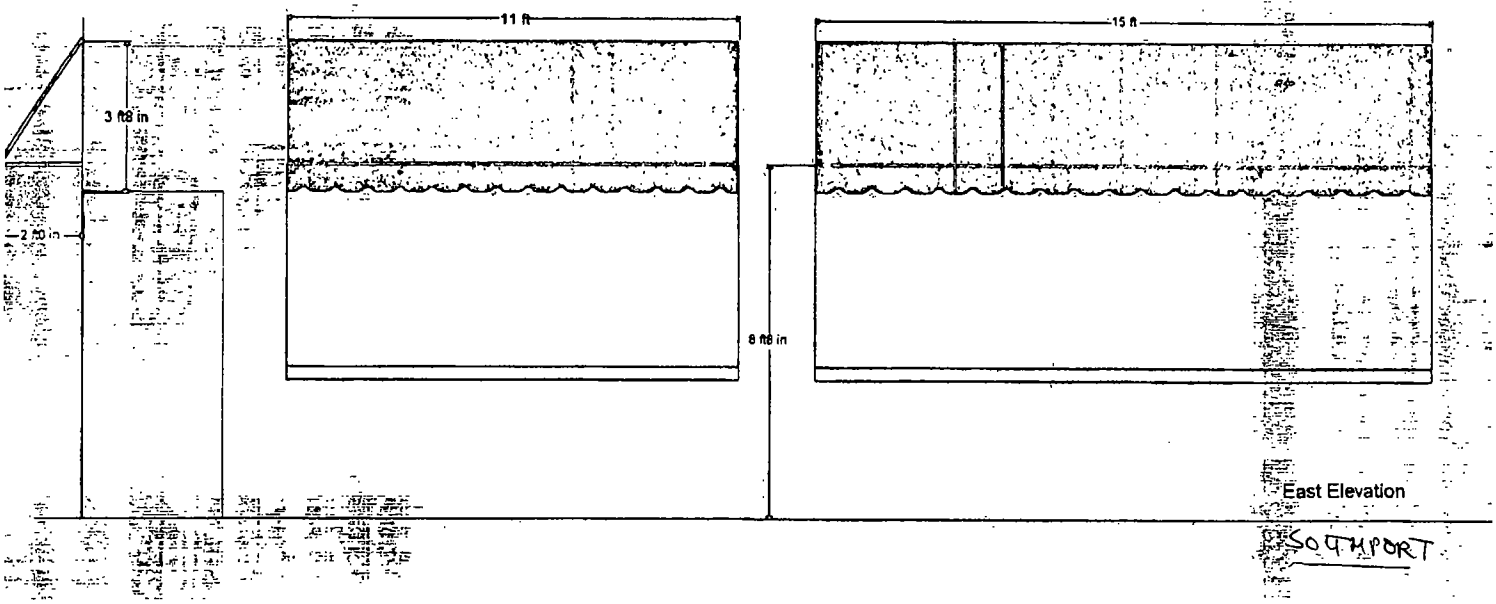


East Elevation
SOUTHPORT

**Department of Business Affairs and Consumer Protection**
Small Business Center - Public Way Use Unit
City Hall - 121 N LaSalle Street, Room 800 • Chicago, IL 60602
312-74-GOBIZ / 312-744-6249 • (312) 744-1944 (TTY)
http://www.cityofchicago.org/bacp

**09/24/2015**

Alderman **Ameya Pawar**
Ward # **47**
City of Chicago
City Hall, Room **200**
121 North LaSalle Street
Chicago, Illinois 60602

Re: An ordinance to use and maintain a portion of the public right-of-way for **four (4) awning(s)** for **SOUTHPORT AND IRVING**, adjacent to the premises known as **4000-06 N. Southport Ave.**.

Dear Alderman **Ameya Pawar**:

The applicant referenced above has requested the use of the public right-of-way for a **awning(s)**. An ordinance has been prepared by the Department of Business Affairs and Consumer Protection – Small Business Center - Public Way Use Unit for presentation to the City Council. Because this request was made for properties located in your ward, as approved by you as per the attached, I respectfully request that you introduce the attached ordinance at the next City Council meeting.

If you have any questions regarding this ordinance, please contact Anthony Bertuca at (312) 744-5506.

**Department of Business Affairs and Consumer Protection**

# City of Chicago

O2015-6853

## Office of the City Clerk

## Document Tracking Sheet

| | |
|---|---|
| **Meeting Date:** | 9/24/2015 |
| **Sponsor(s):** | Pawar (47) |
| **Type:** | Ordinance |
| **Title:** | Awning(s) for Traipse, Inc. |
| **Committee(s) Assignment:** | Committee on Transportation and Public Way |

ORDINANCE
TRAIPSE, INC.
Acct. No. 266634 - 2
Permit No. 1120107

*Be It Ordained by the City Council of the City of Chicago:*

SECTION 1. Permission and authority are hereby given and granted to TRAIPSE, INC., upon the terms and subject to the conditions of this ordinance to maintain and use, as now constructed, two (2) Awning(s) projecting over the public right-of-way adjacent to its premises known as 4341 N. Lincoln Ave..

Said Awning(s) at N. Lincoln Avenue measure(s):
One (1) at thirteen (13) feet in length, and three (3) feet in width for a total of thirty-nine (39) square feet.

Said Awning(s) at N. Lincoln Avenue measure(s):
One (1) at four point four two (4.42) feet in length, and three (3) feet in width for a total of thirteen point two six (13.26) square feet.

The location of said privilege shall be as shown on prints kept on file with the Department of Business Affairs and Consumer Protection and the Office of the City Clerk.

Said privilege shall be constructed in accordance with plans and specifications approved by the Zoning Department - Signs.

This grant of privilege in the public way shall be subject to the provisions of Section 10-28-015 and all other required provisions of the Municipal Code of Chicago.

The grantee shall pay to the City of Chicago as compensation for the privilege #1120107 herein granted the sum of one hundred ($100.00) per annum in advance.

A 25% penalty will be added for payments received after due date.

The permit holder agrees to hold the City of Chicago harmless for any damage, relocation or replacement costs associated with damage, relocation or removal of private property caused by the City performing work in the public way.

Authority herein given and granted for a period of five (5) years from and after 01/13/2014.

Alderman _____

Ameya Pawar 47th Ward


ipseshoes.com
.935.5511
SHOP
4341 N Lincoln Ave
4341 N Lincoln Ave
4337 (1) Door South

**Department of Business Affairs and Consumer Protection**
Small Business Center - Public Way Use Unit
City Hall - 121 N. LaSalle Street, Room 800 • Chicago, IL 60602
312-74-GOBIZ / 312-744-6249 • (312) 744-1944 (TTY)
http://www.cityofchicago.org/bacp

**09/24/2015**

Alderman **Ameya Pawar**
Ward # **47**
City of Chicago
City Hall, Room **200**
121 North LaSalle Street
Chicago, Illinois 60602

Re: An ordinance to use and maintain a portion of the public right-of-way for **two (2) awning(s)** for **TRAIPSE, INC.**, adjacent to the premises known as **4341 N. Lincoln Ave.**.

Dear Alderman **Ameya Pawar**:

The applicant referenced above has requested the use of the public right-of-way for a **awning(s)**. An ordinance has been prepared by the Department of Business Affairs and Consumer Protection – Small Business Center - Public Way Use Unit for presentation to the City Council. Because this request was made for properties located in your ward, as approved by you as per the attached, I respectfully request that you introduce the attached ordinance at the next City Council meeting.

If you have any questions regarding this ordinance, please contact Anthony Bertuca at (312) 744-5506.

**Department of Business Affairs and Consumer Protection**

# City of Chicago

O2015-6855

## Office of the City Clerk

## Document Tracking Sheet

| | |
|---|---|
| **Meeting Date:** | 9/24/2015 |
| **Sponsor(s):** | Pawar (47) |
| **Type:** | Ordinance |
| **Title:** | Awning(s) for Wild Goose Bar & Grill |
| **Committee(s) Assignment:** | Committee on Transportation and Public Way |

ORDINANCE
WILD GOOSE BAR & GRILL
Acct. No. 6076 - 1
Permit No. 1115795

*Be It Ordained by the City Council of the City of Chicago:*

SECTION 1. Permission and authority are hereby given and granted to WILD GOOSE BAR & GRILL, upon the terms and subject to the conditions of this ordinance to construct, install, maintain and use three (3) Awning(s) projecting over the public right-of-way adjacent to its premises known as 4265 N. Lincoln Ave..

Said Awning(s) at N. Lincoln Avenue measure(s):
One (1) at twenty (20) feet in length, and two (2) feet in width for a total of forty (40) square feet.
One (1) at sixteen (16) feet in length, and two (2) feet in width for a total of thirty-two (32) square feet.

Said Awning(s) at W. Cullon Avenue measure(s):
One (1) at six point six seven (6.67) feet in length, and two (2) feet in width for a total of thirteen point three four (13.34) square feet.

The location of said privilege shall be as shown on prints kept on file with the Department of Business Affairs and Consumer Protection and the Office of the City Clerk.

Said privilege shall be constructed in accordance with plans and specifications approved by the Zoning Department - Signs.

This grant of privilege in the public way shall be subject to the provisions of Section 10-28-015 and all other required provisions of the Municipal Code of Chicago.

The grantee shall pay to the City of Chicago as compensation for the privilege #1115795 herein granted the sum of one hundred fifty ($150.00) per annum in advance.


A 25% penalty will be added for payments received after due date.

The permit holder agrees to hold the City of Chicago harmless for any damage, relocation or replacement costs associated with damage, relocation or removal of private property caused by the City performing work in the public way.

Authority herein given and granted for a period of five (5) years from and after Date of Passage.

Alderman _____

Ameya Pawar 47th Ward

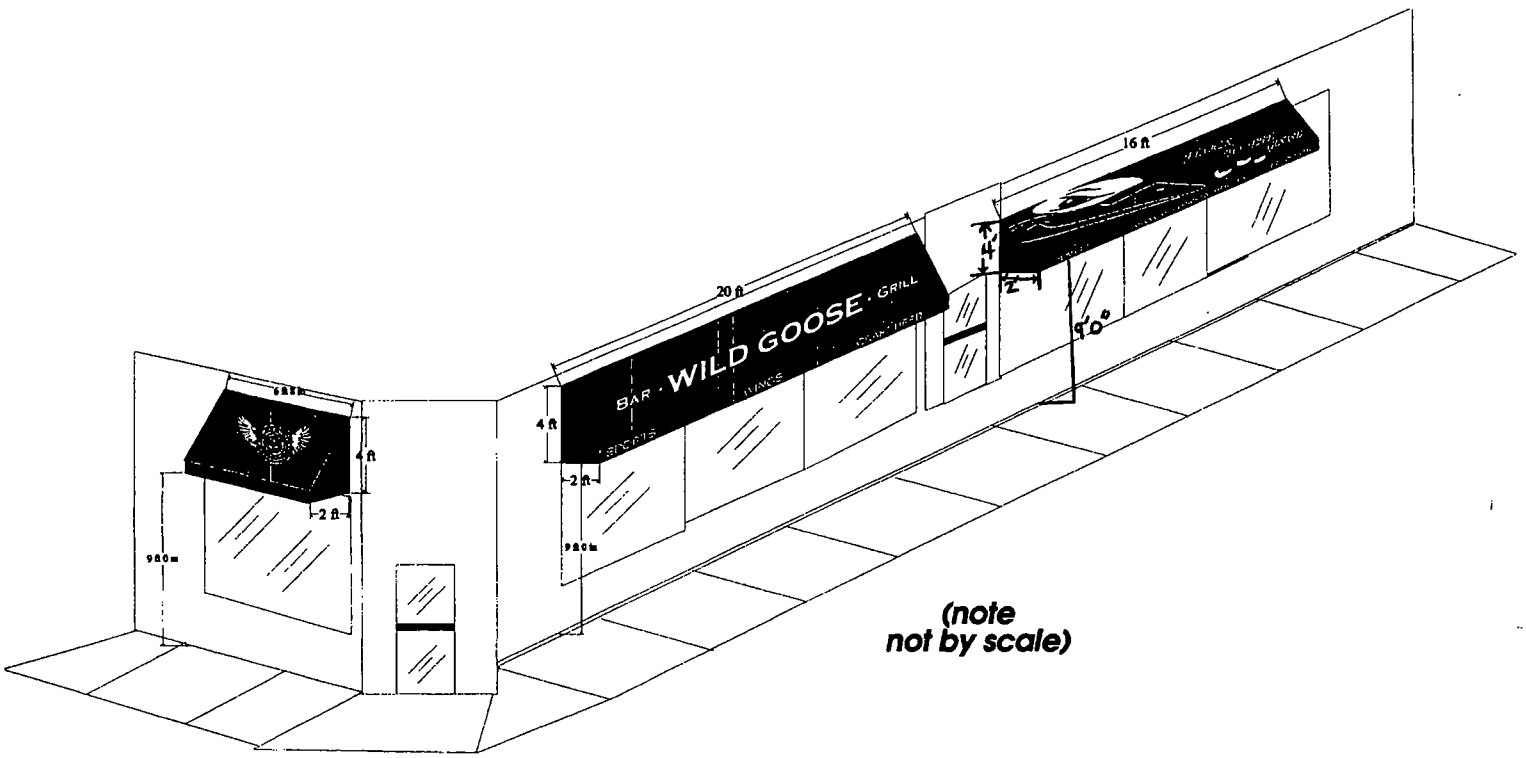


*(note not by scale)*

**Department of Business Affairs and Consumer Protection**
Small Business Center - Public Way Use Unit
City Hall - 121 N. LaSalle Street, Room 800 • Chicago, IL 60602
312-74-GOBIZ / 312-744-6249 • (312) 744-1944 (TTY)
http://www.cityofchicago.org/bacp

**09/24/2015**

Alderman **Ameya Pawar**
Ward # **47**
City of Chicago
City Hall, Room **200**
121 North LaSalle Street
Chicago, Illinois 60602

Re: An ordinance to use and maintain a portion of the public right-of-way for **three (3) awning(s)** for **WILD GOOSE BAR & GRILL**, adjacent to the premises known as **4265 N. Lincoln Ave.**.

Dear Alderman **Ameya Pawar**:

The applicant referenced above has requested the use of the public right-of-way for a **awning(s)**. An ordinance has been prepared by the Department of Business Affairs and Consumer Protection – Small Business Center - Public Way Use Unit for presentation to the City Council. Because this request was made for properties located in your ward, as approved by you as per the attached, I respectfully request that you introduce the attached ordinance at the next City Council meeting.

If you have any questions regarding this ordinance, please contact Anthony Bertuca at (312) 744-5506.

**Department of Business Affairs and Consumer Protection**

# City of Chicago

O2015-6861

## Office of the City Clerk

## Document Tracking Sheet

| | |
|---|---|
| **Meeting Date:** | 9/24/2015 |
| **Sponsor(s):** | Osterman (48) |
| **Type:** | Ordinance |
| **Title:** | Awning(s) for Armen Jewelry |
| **Committee(s) Assignment:** | Committee on Transportation and Public Way |

ORDINANCE
ARMEN JEWELRY
Acct. No. 268516 - 2
Permit No. 1115550

*Be It Ordained by the City Council of the City of Chicago:*

SECTION 1. Permission and authority are hereby given and granted to ARMEN JEWELRY, upon the terms and subject to the conditions of this ordinance to construct, install, maintain and use one (1) Awning(s) projecting over the public right-of-way adjacent to its premises known as 1142 W. Thorndale Ave..

Said Awning(s) at W Thorndale Ave measure(s):
One (1) at twelve (12) feet in length, and four (4) feet in width for a total of forty-eight (48) square feet.

The location of said privilege shall be as shown on prints kept on file with the Department of Business Affairs and Consumer Protection and the Office of the City Clerk.

Said privilege shall be constructed in accordance with plans and specifications approved by the Zoning Department - Signs.

This grant of privilege in the public way shall be subject to the provisions of Section 10-28-015 and all other required provisions of the Municipal Code of Chicago.

The grantee shall pay to the City of Chicago as compensation for the privilege #1115550 herein granted the sum of fifty ($50.00) per annum in advance.


A 25% penalty will be added for payments received after due date.

The permit holder agrees to hold the City of Chicago harmless for any damage, relocation or replacement costs associated with damage, relocation or removal of private property caused by the City performing work in the public way.

Authority herein given and granted for a period of five (5) years from and after Date of Passage.

Alderman _____

Harry Osterman 48th Ward

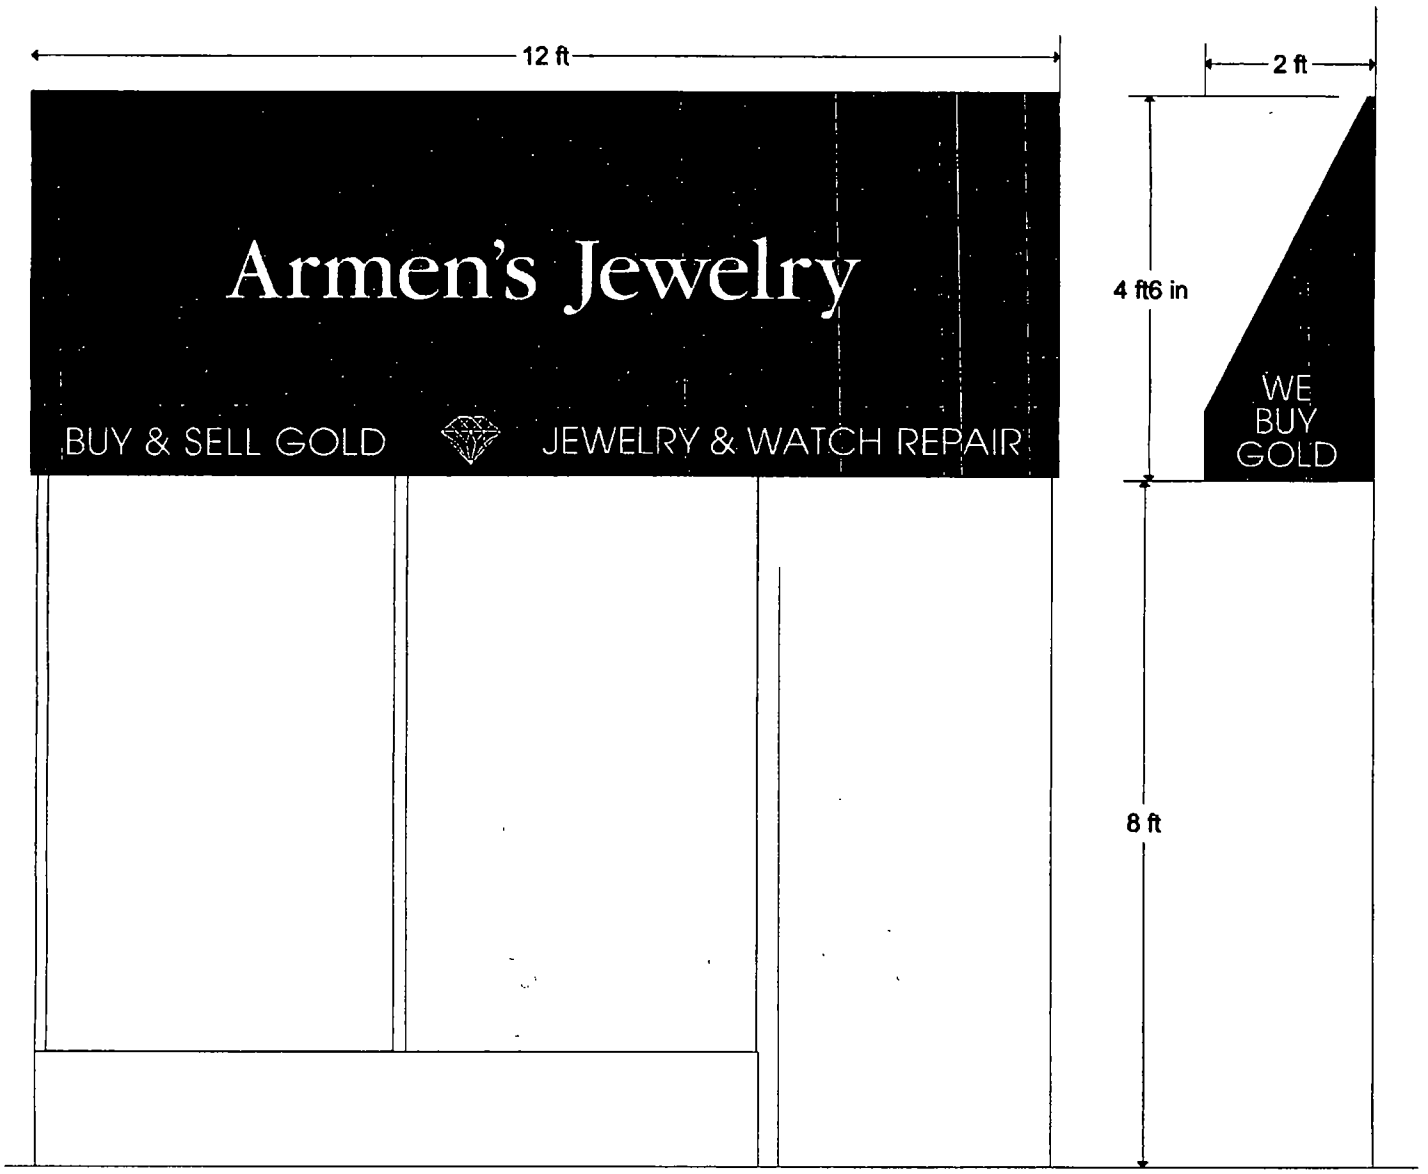
12 ft
2 ft
Armen's Jewelry
BUY & SELL GOLD
JEWELRY & WATCH REPAIR
4 ft6 in
WE
BUY
GOLD
8 ft

**Department of Business Affairs and Consumer Protection**
Small Business Center - Public Way Use Unit
City Hall - 121 N LaSalle Street, Room 800 • Chicago, IL 60602
312-74-GOBIZ / 312-744-6249 • (312) 744-1944 (TTY)
http://www.cityofchicago.org/bacp

**09/24/2015**

Alderman **Harry Osterman**
Ward # **48**
City of Chicago
City Hall, Room **300**
121 North LaSalle Street
Chicago, Illinois 60602

Re: An ordinance to use and maintain a portion of the public right-of-way for **one (1) awning(s)** for **ARMEN JEWELRY**, adjacent to the premises known as **1142 W. Thorndale Ave.**.

Dear Alderman **Harry Osterman**:

The applicant referenced above has requested the use of the public right-of-way for a **awning(s)**. An ordinance has been prepared by the Department of Business Affairs and Consumer Protection – Small Business Center - Public Way Use Unit for presentation to the City Council. Because this request was made for properties located in your ward, as approved by you as per the attached, I respectfully request that you introduce the attached ordinance at the next City Council meeting.

If you have any questions regarding this ordinance, please contact Anthony Bertuca at (312) 744-5506.

**Department of Business Affairs and Consumer Protection**

# City of Chicago

O2015-6864

Office of the City Clerk

Document Tracking Sheet

| | |
|---|---|
| **Meeting Date:** | 9/24/2015 |
| **Sponsor(s):** | Osterman (48) |
| **Type:** | Ordinance |
| **Title:** | Awning(s) for Chicago Apartment Finders |
| **Committee(s) Assignment:** | Committee on Transportation and Public Way |

ORDINANCE
CHICAGO APARTMENT FINDERS
Acct. No. 380166 - 1
Permit No. 1120012

*Be It Ordained by the City Council of the City of Chicago:*

SECTION 1. Permission and authority are hereby given and granted to CHICAGO APARTMENT FINDERS, upon the terms and subject to the conditions of this ordinance to maintain and use, as now constructed, five (5) Awning(s) projecting over the public right-of-way adjacent to its premises known as 1114 W. Bryn Mawr Ave..

Said Awning(s) at W BRYN MAWR measure(s):
One (1) at four point three three (4.33) feet in length, and one (1) foot in width for a total of four point three three (4.33) square feet.

Said Awning(s) at W BRYN MAWR measure(s):
One (1) at four point three three (4.33) feet in length, and one (1) foot in width for a total of four point three three (4.33) square feet.

Said Awning(s) at W BRYN MAWR measure(s):
One (1) at four point three three (4.33) feet in length, and one (1) foot in width for a total of four point three three (4.33) square feet.

Said Awning(s) at W BRYN MAWR measure(s):
One (1) at four point three three (4.33) feet in length, and one (1) foot in width for a total of four point three three (4.33) square feet.

Said Awning(s) at W BRYN MAWR measure(s):
One (1) at four point three three (4.33) feet in length, and one (1) foot in width for a total of four point three three (4.33) square feet.

The location of said privilege shall be as shown on prints kept on file with the Department of Business Affairs and Consumer Protection and the Office of the City Clerk.

Said privilege shall be constructed in accordance with plans and specifications approved by the Zoning Department - Signs.

This grant of privilege in the public way shall be subject to the provisions of Section 10-28-015 and all other required provisions of the Municipal Code of Chicago.

The grantee shall pay to the City of Chicago as compensation for the privilege #1120012 herein granted the sum of one hundred seventy-five ($175.00) per annum in advance.

A 25% penalty will be added for payments received after due date.

The permit holder agrees to hold the City of Chicago harmless for any damage, relocation or replacement costs associated with damage, relocation or removal of private property caused by the City performing work in the public way.

Authority herein given and granted for a period of five (5) years from and after 10/08/2013.

Alderman _____

Harry Osterman 48th Ward


APARTMENT
FINDERS
1114

**Department of Business Affairs and Consumer Protection**
Small Business Center - Public Way Use Unit
City Hall - 121 N LaSalle Street, Room 800 • Chicago, IL 60602
312-74-GOBIZ / 312-744-6249 • (312) 744-1944 (TTY)
http://www.cityofchicago.org/bacp

**09/24/2015**

Alderman **Harry Osterman**
Ward # **48**
City of Chicago
City Hall, Room **300**
121 North LaSalle Street
Chicago, Illinois 60602

Re: An ordinance to use and maintain a portion of the public right-of-way for **five (5) awning(s)** for **CHICAGO APARTMENT FINDERS**, adjacent to the premises known as **1114 W. Bryn Mawr Ave.**.

Dear Alderman **Harry Osterman**:

The applicant referenced above has requested the use of the public right-of-way for a **awning(s)**. An ordinance has been prepared by the Department of Business Affairs and Consumer Protection – Small Business Center - Public Way Use Unit for presentation to the City Council. Because this request was made for properties located in your ward, as approved by you as per the attached, I respectfully request that you introduce the attached ordinance at the next City Council meeting.

If you have any questions regarding this ordinance, please contact Anthony Bertuca at (312) 744-5506.

**Department of Business Affairs and Consumer Protection**

# City of Chicago

O2015-6865

## Office of the City Clerk

## Document Tracking Sheet

| | |
|---|---|
| **Meeting Date:** | 9/24/2015 |
| **Sponsor(s):** | Osterman (48) |
| **Type:** | Ordinance |
| **Title:** | Awning(s) for Papa John's Pizza |
| **Committee(s) Assignment:** | Committee on Transportation and Public Way |

ORDINANCE
PAPA JOHN'S PIZZA
Acct. No. 391523 - 6
Permit No. 1102371

*Be It Ordained by the City Council of the City of Chicago:*

SECTION 1. Permission and authority are hereby given and granted to PAPA JOHN'S PIZZA, upon the terms and subject to the conditions of this ordinance to construct, install, maintain and use two (2) Awning(s) projecting over the public right-of-way adjacent to its premises known as 5359 N. Broadway .

Said Awning(s) at Balmoral measure(s):
One (1) at twenty-three point zero eight (23.08) feet in length, and four point one seven (4.17) feet in width for a total of ninety-six point two four (96.24) square feet.

Said Awning(s) at Broadway measure(s):
One (1) at eighteen point five (18.5) feet in length, and four point one seven (4.17) feet in width for a total of seventy-seven point one five (77.15) square feet.

The location of said privilege shall be as shown on prints kept on file with the Department of Business Affairs and Consumer Protection and the Office of the City Clerk.

Said privilege shall be constructed in accordance with plans and specifications approved by the Zoning Department - Signs.

This grant of privilege in the public way shall be subject to the provisions of Section 10-28-015 and all other required provisions of the Municipal Code of Chicago.

The grantee shall pay to the City of Chicago as compensation for the privilege #1102371 herein granted the sum of one hundred ($100.00) per annum in advance.


A 25% penalty will be added for payments received after due date.

The permit holder agrees to hold the City of Chicago harmless for any damage, relocation or replacement costs associated with damage, relocation or removal of private property caused by the City performing work in the public way.

Authority herein given and granted for a period of five (5) years from and after Date of Passage.

Alderman _____

Harry Osterman 48th Ward

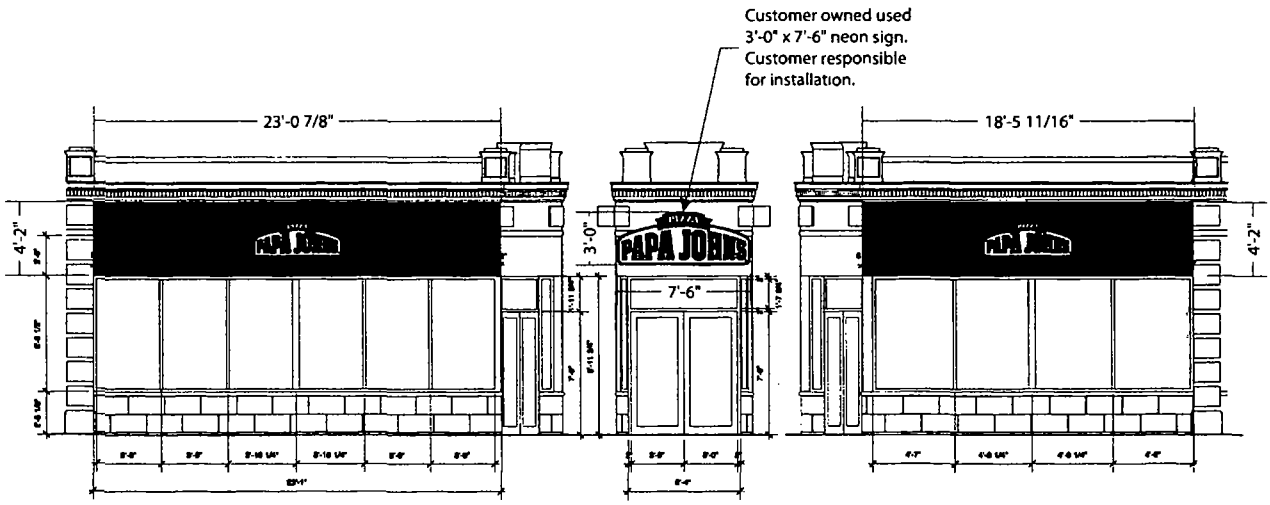


SCALE: 1/8" = 1'-0"

| | | | | | |
|---|---|---|---|---|---|
| Customer: PAPA JOHN'S | Date: 05/30/12 | Prepared By: RA | Color images may not be exact when viewing or printing this drawing. All colors used are PMS or the closest CMYK equivalent. If these colors are incorrect, please provide the desired PMS match and a revised file will be made. | PERSONA SIGN MAKERS/IMAGE BUILDERS | DISTRIBUTED BY SIGN UP COMPANY<br>700 21st Street Southwest<br>PO Box 210<br>Watertown, SD 57201-0210<br>1 (800) 843-9888 • www.personasigns.com |
| Location: CHICAGO, IL | File Name: 113408 - AWNINGS & USED 3X7 SF | | Eng: - | | |

**Department of Business Affairs and Consumer Protection**
Small Business Center - Public Way Use Unit
City Hall - 121 N. LaSalle Street, Room 800 • Chicago, IL 60602
312-74-GOBIZ / 312-744-6249 • (312) 744-1944 (TTY)
http://www.cityofchicago.org/bacp

**09/24/2015**

Alderman **Harry Osterman**
Ward # **48**
City of Chicago
City Hall, Room **300**
121 North LaSalle Street
Chicago, Illinois 60602

Re: An ordinance to use and maintain a portion of the public right-of-way for **two (2) awning(s)** for **PAPA JOHN'S PIZZA**, adjacent to the premises known as **5359 N. Broadway** .

Dear Alderman **Harry Osterman**:

The applicant referenced above has requested the use of the public right-of-way for a **awning(s)**. An ordinance has been prepared by the Department of Business Affairs and Consumer Protection – Small Business Center - Public Way Use Unit for presentation to the City Council. Because this request was made for properties located in your ward, as approved by you as per the attached, I respectfully request that you introduce the attached ordinance at the next City Council meeting.

If you have any questions regarding this ordinance, please contact Anthony Bertuca at (312) 744-5506.

**Department of Business Affairs and Consumer Protection**

# City of Chicago

O2015-6868

## Office of the City Clerk

## Document Tracking Sheet

| | |
|---|---|
| **Meeting Date:** | 9/24/2015 |
| **Sponsor(s):** | Osterman (48) |
| **Type:** | Ordinance |
| **Title:** | Awning(s) for Quick Stop Pantry |
| **Committee(s) Assignment:** | Committee on Transportation and Public Way |

ORDINANCE
QUICK STOP PANTRY
Acct. No. 345169 - 1
Permit No. 1119806

*Be It Ordained by the City Council of the City of Chicago:*

SECTION 1. Permission and authority are hereby given and granted to QUICK STOP PANTRY, upon the terms and subject to the conditions of this ordinance to maintain and use, as now constructed, one (1) Awning(s) projecting over the public right-of-way adjacent to its premises known as 5357 N. Clark St..

Said Awning(s) at N. Clark & W. Balmoral measure(s):
One (1) at thirty-nine (39) feet in length, and two (2) feet in width for a total of seventy-eight (78) square feet.

The location of said privilege shall be as shown on prints kept on file with the Department of Business Affairs and Consumer Protection and the Office of the City Clerk.

Said privilege shall be constructed in accordance with plans and specifications approved by the Zoning Department - Signs.

This grant of privilege in the public way shall be subject to the provisions of Section 10-28-015 and all other required provisions of the Municipal Code of Chicago.


The grantee shall pay to the City of Chicago as compensation for the privilege #1119806 herein granted the sum of sixty-four ($64.00) per annum in advance.

A 25% penalty will be added for payments received after due date.

The permit holder agrees to hold the City of Chicago harmless for any damage, relocation or replacement costs associated with damage, relocation or removal of private property caused by the City performing work in the public way.

Authority herein given and granted for a period of five (5) years from and after 07/28/2015

Alderman _____
Harry Osterman 48th Ward

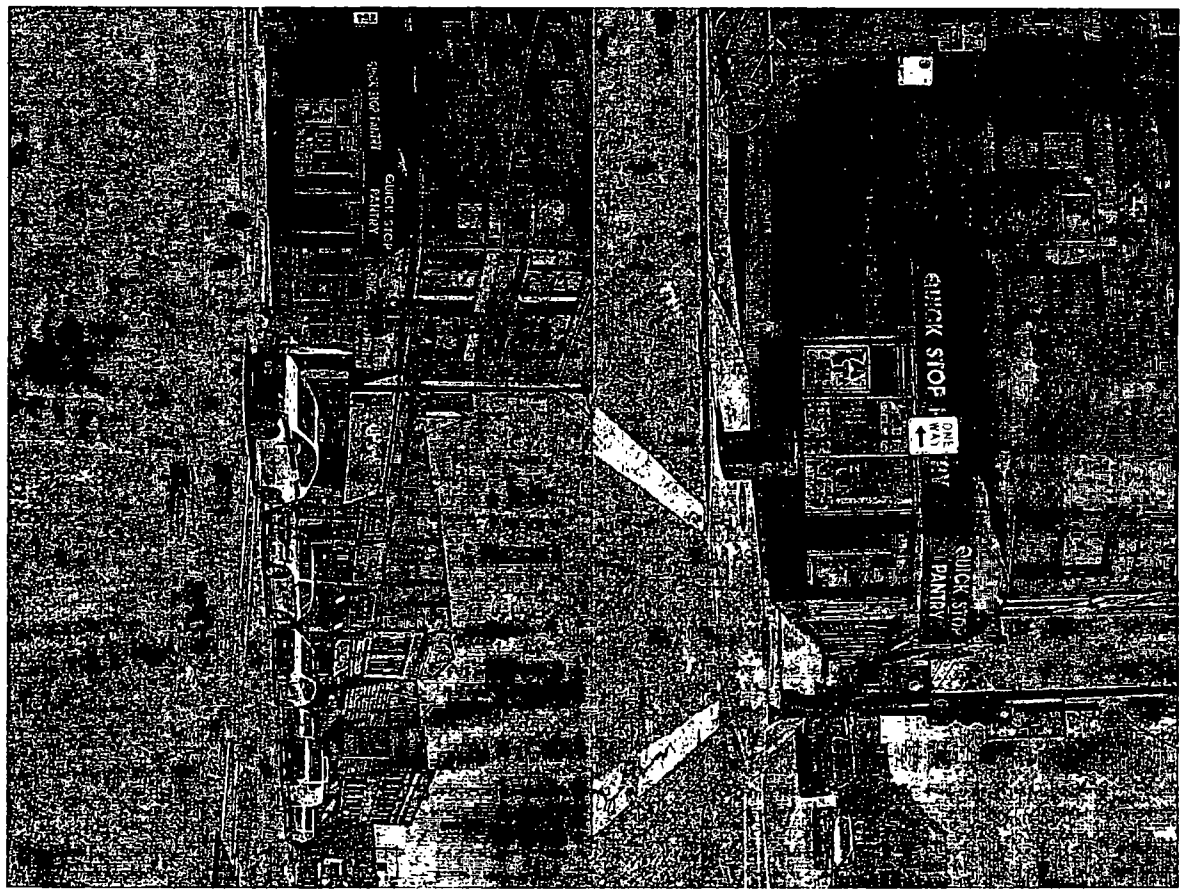
QUICK STOP
PANTRY
ONE WAY
QUICK STOP
PANTRY

**Department of Business Affairs and Consumer Protection**
Small Business Center - Public Way Use Unit
City Hall - 121 N. LaSalle Street, Room 800 • Chicago, IL 60602
312-74-GOBIZ / 312-744-6249 • (312) 744-1944 (TTY)
http://www.cityofchicago.org/bacp

**09/24/2015**

Alderman **Harry Osterman**
Ward # **48**
City of Chicago
City Hall, Room **300**
121 North LaSalle Street
Chicago, Illinois 60602

Re: An ordinance to use and maintain a portion of the public right-of-way for **one (1) awning(s)** for **QUICK STOP PANTRY**, adjacent to the premises known as **5357 N. Clark St.**.

Dear Alderman **Harry Osterman**:

The applicant referenced above has requested the use of the public right-of-way for a **awning(s)**. An ordinance has been prepared by the Department of Business Affairs and Consumer Protection – Small Business Center - Public Way Use Unit for presentation to the City Council. Because this request was made for properties located in your ward, as approved by you as per the attached, I respectfully request that you introduce the attached ordinance at the next City Council meeting.

If you have any questions regarding this ordinance, please contact Anthony Bertuca at (312) 744-5506.

**Department of Business Affairs and Consumer Protection**

# City of Chicago

O2015-6871

## Office of the City Clerk

## Document Tracking Sheet

| | |
|---|---|
| **Meeting Date:** | 9/24/2015 |
| **Sponsor(s):** | Silverstein (50) |
| **Type:** | Ordinance |
| **Title:** | Awning(s) for Gulliver's, Inc. |
| **Committee(s) Assignment:** | Committee on Transportation and Public Way |

ORDINANCE
GULLIVER'S INC
Acct. No. 3843 - 1
Permit No. 1119791

*Be It Ordained by the City Council of the City of Chicago:*

SECTION 1. Permission and authority are hereby given and granted to GULLIVER'S INC, upon the terms and subject to the conditions of this ordinance to maintain and use, as now constructed, one (1) Awning(s) projecting over the public right-of-way adjacent to its premises known as 2727 W. Howard St..

Said Awning(s) at W. Howard measure(s):
One (1) at seventy-five (75) feet in length, and seven (7) feet in width for a total of five hundred twenty-five (525) square feet.

The location of said privilege shall be as shown on prints kept on file with the Department of Business Affairs and Consumer Protection and the Office of the City Clerk.

Said privilege shall be constructed in accordance with plans and specifications approved by the Zoning Department - Signs.

This grant of privilege in the public way shall be subject to the provisions of Section 10-28-015 and all other required provisions of the Municipal Code of Chicago.

The grantee shall pay to the City of Chicago as compensation for the privilege #1119791 herein granted the sum of one hundred ($100.00) per annum in advance.

A 25% penalty will be added for payments received after due date.


The permit holder agrees to hold the City of Chicago harmless for any damage, relocation or replacement costs associated with damage, relocation or removal of private property caused by the City performing work in the public way.

Authority herein given and granted for a period of five (5) years from and after 09/14/2014.

Alderman _____

Debra L. Silverstein 50th Ward

Google 2727 Howard St

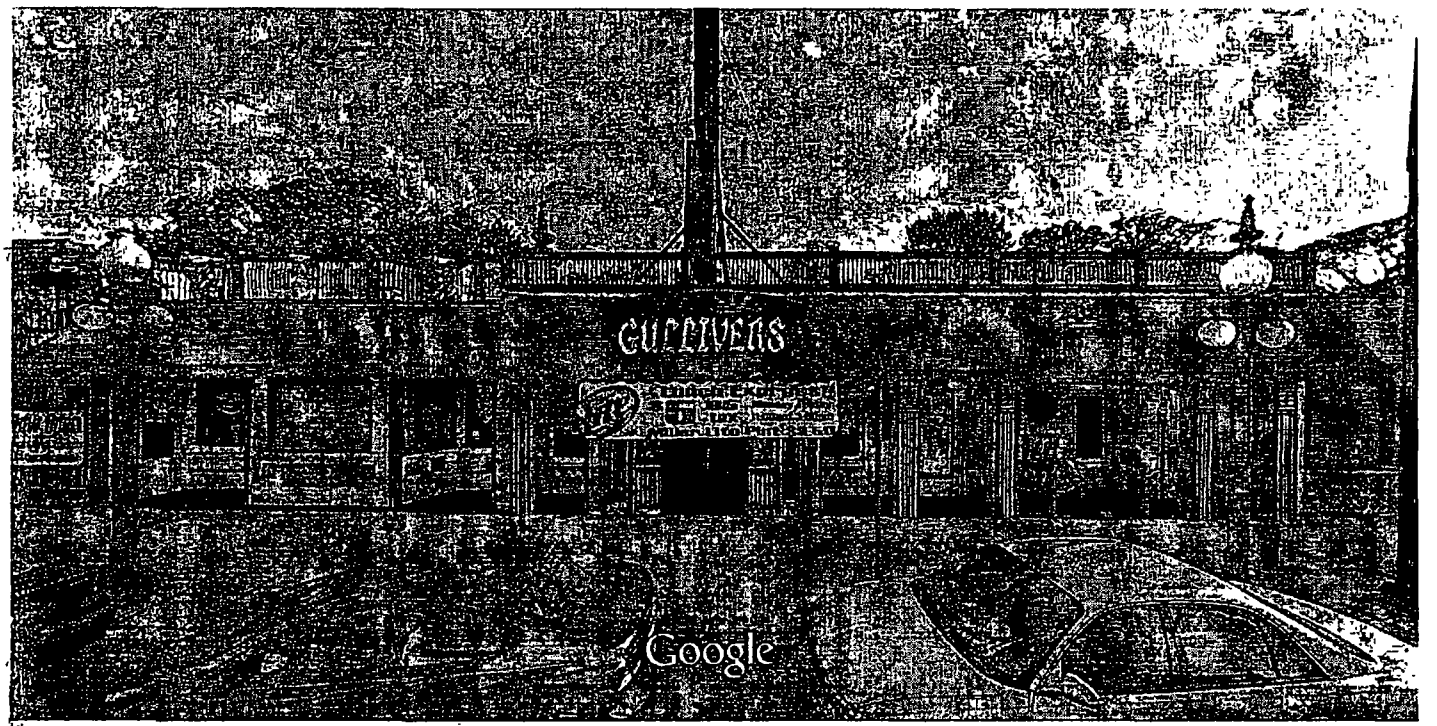


Chicago, Illinois

Street View - Sep 2014

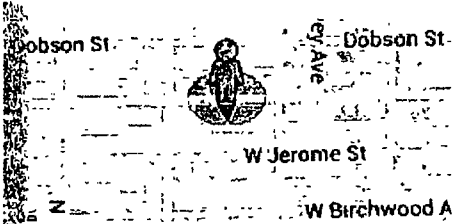



Image capture Sep 2014 © 2015 Google

**Department of Business Affairs and Consumer Protection**
Small Business Center - Public Way Use Unit
City Hall - 121 N. LaSalle Street, Room 800 • Chicago, IL 60602
312-74-GOBIZ / 312-744-6249 • (312) 744-1944 (TTY)
http //www.cityofchicago.org/bacp

**09/24/2015**

Alderman **Debra L. Silverstein**
Ward # **50**
City of Chicago
City Hall, Room **300**
121 North LaSalle Street
Chicago, Illinois 60602

Re: An ordinance to use and maintain a portion of the public right-of-way for **one (1) awning(s)** for **GULLIVER'S INC**, adjacent to the premises known as **2727 W. Howard St.**.

Dear Alderman **Debra L. Silverstein**:

The applicant referenced above has requested the use of the public right-of-way for a **awning(s)**. An ordinance has been prepared by the Department of Business Affairs and Consumer Protection – Small Business Center - Public Way Use Unit for presentation to the City Council. Because this request was made for properties located in your ward, as approved by you as per the attached, I respectfully request that you introduce the attached ordinance at the next City Council meeting.

If you have any questions regarding this ordinance, please contact Anthony Bertuca at (312) 744-5506.

**Department of Business Affairs and Consumer Protection**

# City of Chicago

O2015-6648

## Office of the City Clerk

## Document Tracking Sheet

| | |
|---|---|
| **Meeting Date:** | 9/24/2015 |
| **Sponsor(s):** | Hopkins (2) |
| **Type:** | Ordinance |
| **Title:** | Canopy(s) for Furniture LLC |
| **Committee(s) Assignment:** | Committee on Transportation and Public Way |

ORDINANCE
FURNITURE LLC
Acct. No. 400356 - 1
Permit No. 1119924

*Be It Ordained by the City Council of the City of Chicago:*

SECTION 1. Permission and authority are hereby given and granted to FURNITURE LLC, upon the terms and subject to the conditions of this ordinance to construct, install, maintain and use one (1) Canopy(s) projecting over the public right-of-way adjacent to its premises known as 1515 N. Fremont St..

Said Canopy(s) at N FREMONT ST measure(s):
One (1) at twenty (20) feet in length, and twelve point eight three (12.83) feet in width for a total of two hundred fifty-six point six (256.6) square feet.

The location of said privilege shall be as shown on prints kept on file with the Department of Business Affairs and Consumer Protection and the Office of the City Clerk.

Said privilege shall be constructed in accordance with plans and specifications approved by the Zoning Department - Signs.

This grant of privilege in the public way shall be subject to the provisions of Section 10-28-015 and all other required provisions of the Municipal Code of Chicago.

The grantee shall pay to the City of Chicago as compensation for the privilege #1119924 herein granted the sum of fifty ($50.00) per annum in advance.


A 25% penalty will be added for payments received after due date.

The permit holder agrees to hold the City of Chicago harmless for any damage, relocation or replacement costs associated with damage, relocation or removal of private property caused by the City performing work in the public way.


Authority herein given and granted for a period of five (5) years from and after Date of Passage.

Alderman _____

Brian Hopkins 2nd Ward

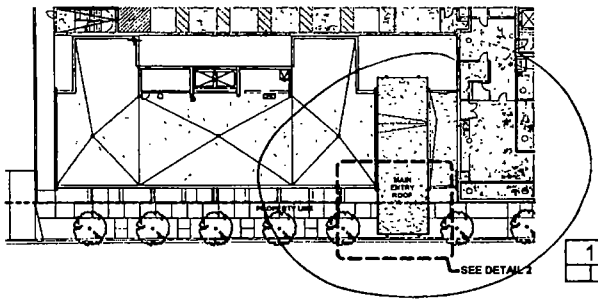


1 KEY/ SITE PLAN

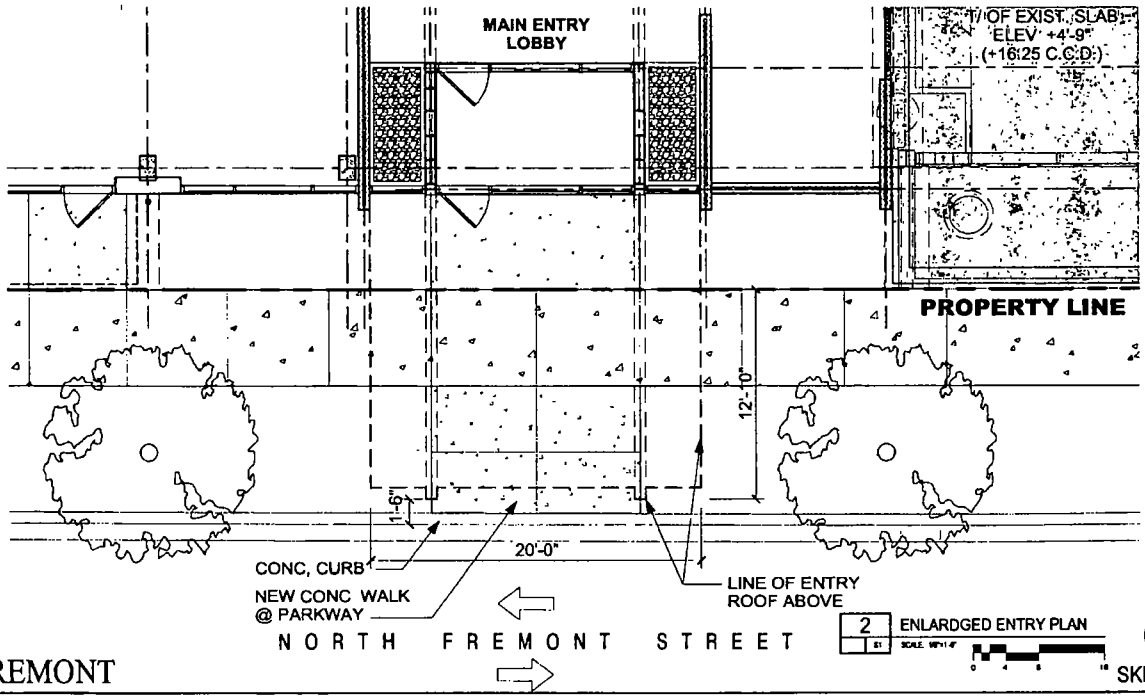


2 ENLARDGED ENTRY PLAN

# 1515 N FREMONT

Chicago, Illinois

SKETCH 1/2

06.22.2013

Antunovich Associates - Architect | 224 West Huron Street, Chicago, IL 60654 | Phone 312-266-1126 Fax 312-266-7123
Furniture, LLC - Owner/Developer | 400 West Huron Street, Chicago, IL 60654 | Phone 312-266-9600 Fax 312-266-9530

**Department of Business Affairs and Consumer Protection**
Small Business Center - Public Way Use Unit
City Hall - 121 N. LaSalle Street, Room 800 • Chicago, IL 60602
312-74-GOBIZ / 312-744-6249 • (312) 744-1944 (TTY)
http://www.cityofchicago.org/bacp

**09/24/2015**

Alderman **Brian Hopkins**
Ward # **02**
City of Chicago
City Hall, Room **200**
121 North LaSalle Street
Chicago, Illinois 60602

Re: An ordinance to use and maintain a portion of the public right-of-way for **one (1) canopy(ies)** for **FURNITURE LLC**, adjacent to the premises known as **1515 N. Fremont St.**.

Dear Alderman **Brian Hopkins**:

The applicant referenced above has requested the use of the public right-of-way for a **canopy(ies)**. An ordinance has been prepared by the Department of Business Affairs and Consumer Protection – Small Business Center - Public Way Use Unit for presentation to the City Council. Because this request was made for properties located in your ward, as approved by you as per the attached, I respectfully request that you introduce the attached ordinance at the next City Council meeting.

If you have any questions regarding this ordinance, please contact Anthony Bertuca at (312) 744-5506.

**Department of Business Affairs and Consumer Protection**

# City of Chicago

O2015-6650

## Office of the City Clerk

## Document Tracking Sheet

| | |
|---|---|
| **Meeting Date:** | 9/24/2015 |
| **Sponsor(s):** | Hopkins (2) |
| **Type:** | Ordinance |
| **Title:** | Canopy(s) for 1120 N Lake Shore Dr Building |
| **Committee(s) Assignment:** | Committee on Transportation and Public Way |

ORDINANCE
1120 N LAKE SHORE DR BUILDING
Acct. No. 4349 - 2
Permit No. 1120061

*Be It Ordained by the City Council of the City of Chicago:*

SECTION 1. Permission and authority are hereby given and granted to 1120 N LAKE SHORE DR BUILDING, upon the terms and subject to the conditions of this ordinance to maintain and use, as now constructed, one (1) Canopy(s) projecting over the public right-of-way adjacent to its premises known as 1120 N. Lake Shore Dr..

Said Canopy(s) at N. Lake Shore Dr. measure(s):
One (1) at fourteen point five eight (14.58) feet in length, and thirteen point five (13.5) feet in width for a total of one hundred ninety-six point eight three (196.83) square feet.

The location of said privilege shall be as shown on prints kept on file with the Department of Business Affairs and Consumer Protection and the Office of the City Clerk.

Said privilege shall be constructed in accordance with plans and specifications approved by the Zoning Department - Signs.

This grant of privilege in the public way shall be subject to the provisions of Section 10-28-015 and all other required provisions of the Municipal Code of Chicago.

The grantee shall pay to the City of Chicago as compensation for the privilege #1120061 herein granted the sum of fifty ($50.00) per annum in advance.

A 25% penalty will be added for payments received after due date.

The permit holder agrees to hold the City of Chicago harmless for any damage, relocation or replacement costs associated with damage, relocation or removal of private property caused by the City performing work in the public way.

Authority herein given and granted for a period of fifteen (15) years from and after 11/18/2005.

Alderman _____

Brian Hopkins 2nd Ward



**Department of Business Affairs and Consumer Protection**
Small Business Center - Public Way Use Unit
City Hall - 121 N. LaSalle Street, Room 800 • Chicago, IL 60602
312-74-GOBIZ / 312-744-6249 • (312) 744-1944 (TTY)
http://www.cityofchicago.org/bacp

**09/24/2015**

Alderman **Brian Hopkins**
Ward # **02**
City of Chicago
City Hall, Room **200**
121 North LaSalle Street
Chicago, Illinois 60602

Re: An ordinance to use and maintain a portion of the public right-of-way for **one (1) canopy(ies)** for **1120 N LAKE SHORE DR BUILDING**, adjacent to the premises known as **1120 N. Lake Shore Dr.**.

Dear Alderman **Brian Hopkins**:

The applicant referenced above has requested the use of the public right-of-way for a **canopy(ies)**. An ordinance has been prepared by the Department of Business Affairs and Consumer Protection – Small Business Center - Public Way Use Unit for presentation to the City Council. Because this request was made for properties located in your ward, as approved by you as per the attached, I respectfully request that you introduce the attached ordinance at the next City Council meeting.

If you have any questions regarding this ordinance, please contact Anthony Bertuca at (312) 744-5506.

**Department of Business Affairs and Consumer Protection**

# City of Chicago

O2015-6655

## Office of the City Clerk

## Document Tracking Sheet

| | |
|---|---|
| **Meeting Date:** | 9/24/2015 |
| **Sponsor(s):** | Burns (4) |
| **Type:** | Ordinance |
| **Title:** | Canopy(s) for Tantrum |
| **Committee(s) Assignment:** | Committee on Transportation and Public Way |

ORDINANCE
TANTRUM
Acct. No. 17591 - 1
Permit No. 1119582

*Be It Ordained by the City Council of the City of Chicago:*

SECTION 1. Permission and authority are hereby given and granted to TANTRUM, upon the terms and subject to the conditions of this ordinance to maintain and use, as now constructed, two (2) Canopy(s) projecting over the public right-of-way adjacent to its premises known as 1023 S. State St..

Said Canopy(s) at S. State measure(s):
Two (2) at sixteen (16) feet in length, and three (3) feet in width for a total of ninety-six (96) square feet.

The location of said privilege shall be as shown on prints kept on file with the Department of Business Affairs and Consumer Protection and the Office of the City Clerk.

Said privilege shall be constructed in accordance with plans and specifications approved by the Zoning Department - Signs.

This grant of privilege in the public way shall be subject to the provisions of Section 10-28-015 and all other required provisions of the Municipal Code of Chicago.

The grantee shall pay to the City of Chicago as compensation for the privilege #1119582 herein granted the sum of one hundred ($100.00) per annum in advance.


A 25% penalty will be added for payments received after due date.

The permit holder agrees to hold the City of Chicago harmless for any damage, relocation or replacement costs associated with damage, relocation or removal of private property caused by the City performing work in the public way.

Authority herein given and granted for a period of five (5) years from and after 06/09/2015.

Alderman 

William D. Burns 4th Ward

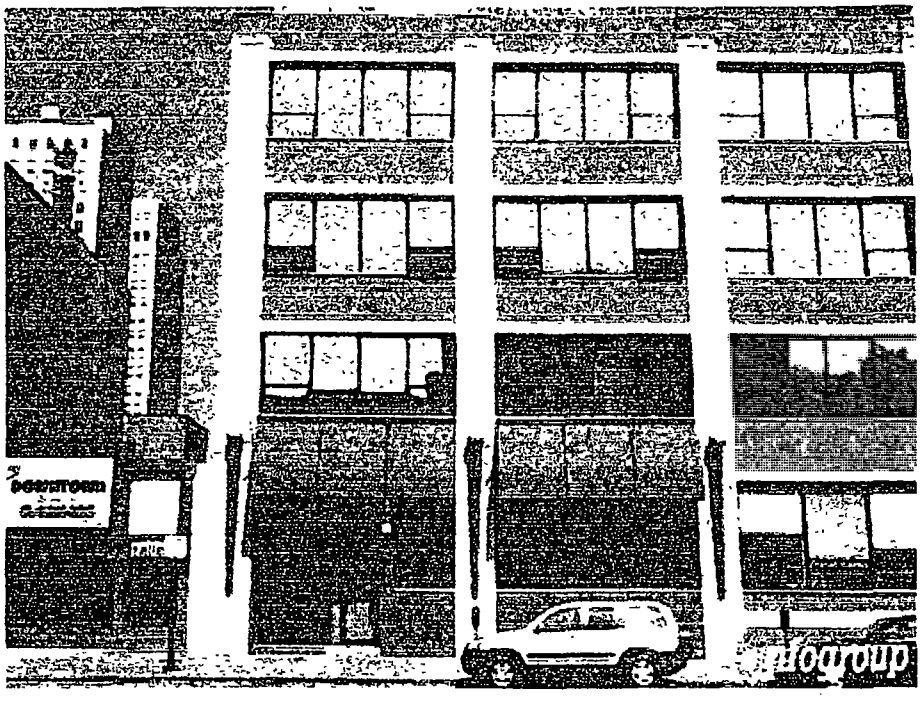
DOWNTOWN

**Department of Business Affairs and Consumer Protection**
Small Business Center - Public Way Use Unit
City Hall - 121 N. LaSalle Street, Room 800 • Chicago, IL 60602
312-74-GOBIZ / 312-744-6249 • (312) 744-1944 (TTY)
http://www.cityofchicago.org/bacp

**09/24/2015**

Alderman **William D. Burns**
Ward # **04**
City of Chicago
City Hall, Room **305**
121 North LaSalle Street
Chicago, Illinois 60602

Re: An ordinance to use and maintain a portion of the public right-of-way for **two (2) canopy(ies)** for **TANTRUM**, adjacent to the premises known as **1023 S. State St.**.

Dear Alderman **William D. Burns**:

The applicant referenced above has requested the use of the public right-of-way for a **canopy(ies)**. An ordinance has been prepared by the Department of Business Affairs and Consumer Protection – Small Business Center - Public Way Use Unit for presentation to the City Council. Because this request was made for properties located in your ward, as approved by you as per the attached, I respectfully request that you introduce the attached ordinance at the next City Council meeting.

If you have any questions regarding this ordinance, please contact Anthony Bertuca at (312) 744-5506.

**Department of Business Affairs and Consumer Protection**

# City of Chicago

O2015-6659

## Office of the City Clerk

## Document Tracking Sheet

| | |
|---|---|
| **Meeting Date:** | 9/24/2015 |
| **Sponsor(s):** | Burns (4) |
| **Type:** | Ordinance |
| **Title:** | Canopy(s) for Target Store No. 1889 |
| **Committee(s) Assignment:** | Committee on Transportation and Public Way |

ORDINANCE
TARGET STORE # 1889
Acct. No. 15538 - 9
Permit No. 1109397

*Be It Ordained by the City Council of the City of Chicago:*

SECTION 1. Permission and authority are hereby given and granted to TARGET STORE # 1889, upon the terms and subject to the conditions of this ordinance to maintain and use, as now constructed, one (1) Canopy(s) projecting over the public right-of-way adjacent to its premises known as 1154 S. Clark St..

Said Canopy(s) at S. Clark Street measure(s):
One (1) at twenty (20) feet in length, and five (5) feet in width for a total of one hundred (100) square feet.

The location of said privilege shall be as shown on prints kept on file with the Department of Business Affairs and Consumer Protection and the Office of the City Clerk.

Said privilege shall be constructed in accordance with plans and specifications approved by the Zoning Department - Signs.

This grant of privilege in the public way shall be subject to the provisions of Section 10-28-015 and all other required provisions of the Municipal Code of Chicago.

The grantee shall pay to the City of Chicago as compensation for the privilege #1109397 herein granted the sum of fifty ($50.00) per annum in advance.

A 25% penalty will be added for payments received after due date.


The permit holder agrees to hold the City of Chicago harmless for any damage, relocation or replacement costs associated with damage, relocation or removal of private property caused by the City performing work in the public way.

Authority herein given and granted for a period of five (5) years from and after 11/05/2013.

Alderman _____

Bob Fioretti 2nd Ward

T-1889 CHICAGO SOUTH LOOP R.O.W. ENCROACHMENT

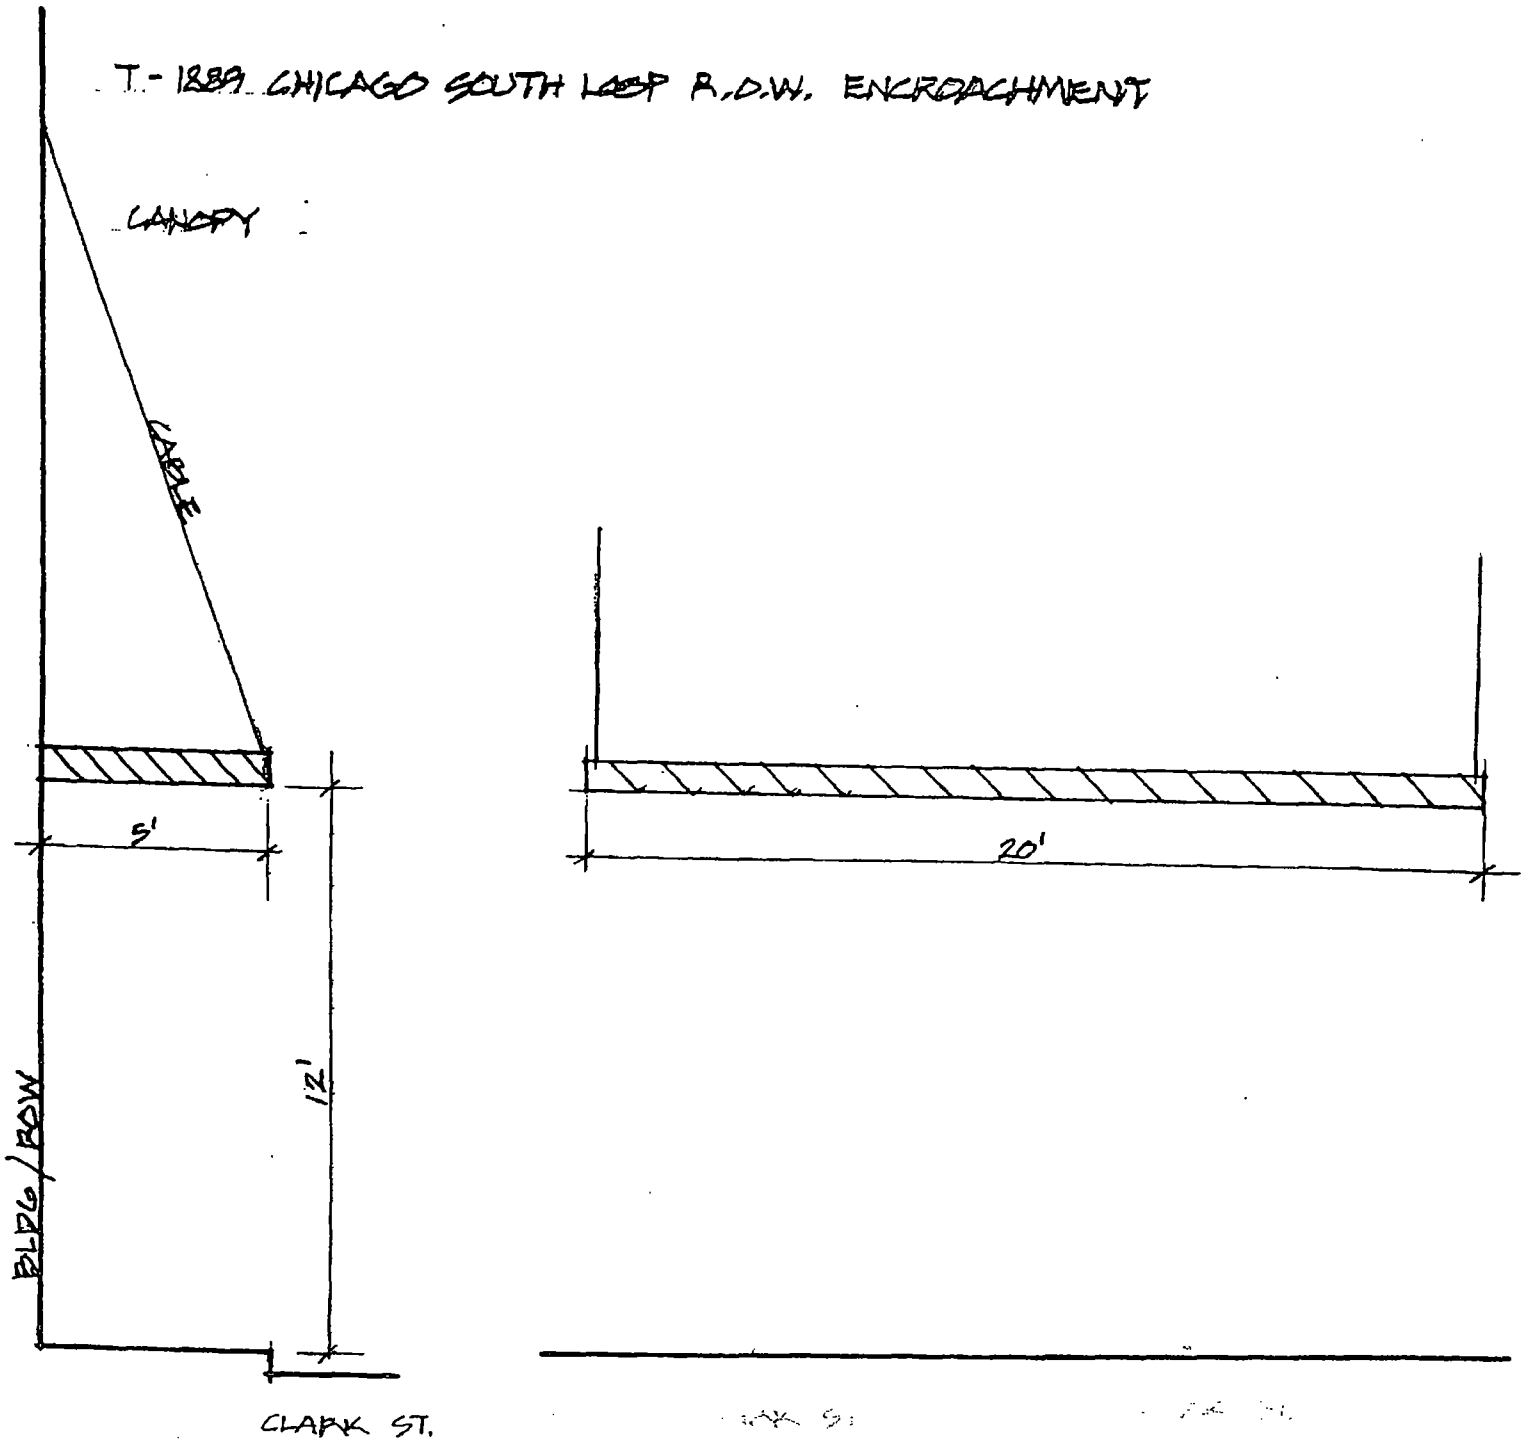

**Department of Business Affairs and Consumer Protection**
Small Business Center- Public Way Use Unit
City Hall - 121 N LaSalle Street Room 800 • Chicago, IL 60602
312-74-GOBIZ / 312-744-6249 • (312) 744-1944 (TTY)
http://www.cityofchicago.org/bacp

**09/24/2015**

Alderman **William D. Burns**
Ward # **04**
City of Chicago
City Hall, Room **305**
121 North LaSalle Street
Chicago, Illinois 60602

Re: An ordinance to use and maintain a portion of the public right-of-way for **one (1) canopy(ies)** for **TARGET STORE # 1889**, adjacent to the premises known as **1154 S. Clark St.**.

Dear Alderman **William D. Burns**:

The applicant referenced above has requested the use of the public right-of-way for a **canopy(ies)**. An ordinance has been prepared by the Department of Business Affairs and Consumer Protection – Small Business Center - Public Way Use Unit for presentation to the City Council. Because this request was made for properties located in your ward, as approved by you as per the attached, I respectfully request that you introduce the attached ordinance at the next City Council meeting.

If you have any questions regarding this ordinance, please contact Anthony Bertuca at (312) 744-5506.

**Department of Business Affairs and Consumer Protection**

# City of Chicago

O2015-6667

## Office of the City Clerk

## Document Tracking Sheet

| | |
|---|---|
| **Meeting Date:** | 9/24/2015 |
| **Sponsor(s):** | Hairston (5) |
| **Type:** | Ordinance |
| **Title:** | Canopy(s) for Athletico Management LLC |
| **Committee(s) Assignment:** | Committee on Transportation and Public Way |

ORDINANCE
ATHLETICO MANAGEMENT, LLC
Acct. No. 69020 - 2
Permit No. 1119671

*Be It Ordained by the City Council of the City of Chicago:*

SECTION 1. Permission and authority are hereby given and granted to ATHLETICO MANAGEMENT, LLC, upon the terms and subject to the conditions of this ordinance to construct, install, maintain and use one (1) Canopy(s) projecting over the public right-of-way adjacent to its premises known as 5320 S. Blackstone Ave..

Said Canopy(s) at S. Blackstone Avenue measure(s):
One (1) at nine (9) feet in length, and ten (10) feet in width for a total of ninety (90) square feet.

The location of said privilege shall be as shown on prints kept on file with the Department of Business Affairs and Consumer Protection and the Office of the City Clerk.

Said privilege shall be constructed in accordance with plans and specifications approved by the Zoning Department - Signs.

This grant of privilege in the public way shall be subject to the provisions of Section 10-28-015 and all other required provisions of the Municipal Code of Chicago.

The grantee shall pay to the City of Chicago as compensation for the privilege #1119671 herein granted the sum of fifty ($50.00) per annum in advance.

A 25% penalty will be added for payments received after due date.

The permit holder agrees to hold the City of Chicago harmless for any damage, relocation or replacement costs associated with damage, relocation or removal of private property caused by the City performing work in the public way.


Authority herein given and granted for a period of five (5) years from and after Date of Passage.

Alderman Leslie A. Hairston


Leslie Hairston 5th Ward

ıin ID Sign

SOUTH WATER SIGNS

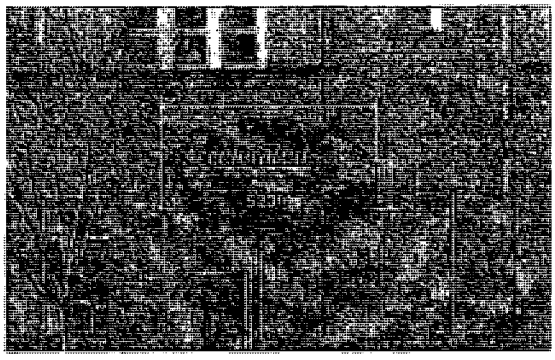

ıting Sign - *Awning

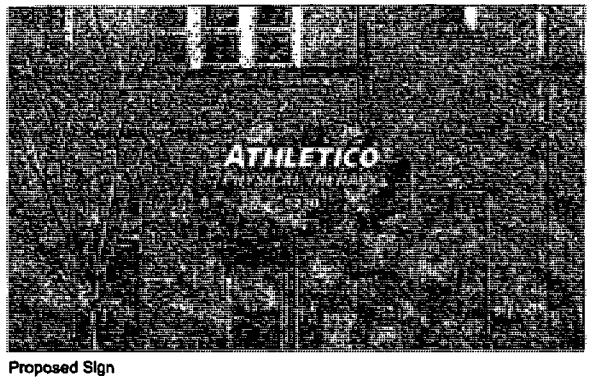


Proposed Sign




108-1/2"

**Awning Re-Skin**
Remove awning skin, and re-place with new updated "Athletico" Skin

ALL DESIGNS REPRESENTED ARE THE SOLE PROPERTY OF SOUTH WATER SIGNS LLC AND MAY NOT BE REPRODUCED IN WHOLE OR IN PART WITHOUT WRITTEN PERMISSION FROM SOUTH WATER SIGNS LLC

N Church Road
hurst, IL 60126
30 333 4900 F 630 333 4915

Revision notes:

ATHLETICO PHYSICAL THERAPY

| | | | |
|---|---|---|---|
| Client | Athletico | Drawn by: | NKR |
| Unit ID # | 047 | Checked by: | - |
| SWS Job# | 7011123 | Scale: | NTS |
| Title | Main ID Sign | Revision | 02.06.15 NKR |
| Date | 01.19.15 | Page | 3 |

**Department of Business Affairs and Consumer Protection**
Small Business Center - Public Way Use Unit
City Hall - 121 N. LaSalle Street, Room 800 • Chicago, IL 60602
312-74-GOBIZ / 312-744-6249 • (312) 744-1944 (TTY)
http://www.cityofchicago.org/bacp

**09/24/2015**

Alderman **Leslie Hairston**
Ward # **05**
City of Chicago
City Hall, Room **300**
121 North LaSalle Street
Chicago, Illinois 60602

Re: An ordinance to use and maintain a portion of the public right-of-way for **one (1) canopy(ies)** for **ATHLETICO MANAGEMENT, LLC**, adjacent to the premises known as **5320 S. Blackstone Ave.**.

Dear Alderman **Leslie Hairston**:

The applicant referenced above has requested the use of the public right-of-way for a **canopy(ies)**. An ordinance has been prepared by the Department of Business Affairs and Consumer Protection – Small Business Center - Public Way Use Unit for presentation to the City Council. Because this request was made for properties located in your ward, as approved by you as per the attached, I respectfully request that you introduce the attached ordinance at the next City Council meeting.

If you have any questions regarding this ordinance, please contact Anthony Bertuca at (312) 744-5506.

**Department of Business Affairs and Consumer Protection**

# City of Chicago

O2015-6672

## Office of the City Clerk

## Document Tracking Sheet

| | |
|---|---|
| **Meeting Date:** | 9/24/2015 |
| **Sponsor(s):** | Sawyer (6) |
| **Type:** | Ordinance |
| **Title:** | Canopy(s) for Nubian Nation |
| **Committee(s) Assignment:** | Committee on Transportation and Public Way |

ORDINANCE
NUBIAN NATION
Acct. No. 223189 - 1
Permit No. 1120022

*Be It Ordained by the City Council of the City of Chicago:*

SECTION 1. Permission and authority are hereby given and granted to NUBIAN NATION, upon the terms and subject to the conditions of this ordinance to maintain and use, as now constructed, one (1) Canopy(s) projecting over the public right-of-way adjacent to its premises known as 7525 S. Vincennes Ave..

Said Canopy(s) at s. vincennes measure(s):
One (1) at eight point five eight (8.58) feet in length, and four (4) feet in width for a total of thirty-four point three two (34.32) square feet.

The location of said privilege shall be as shown on prints kept on file with the Department of Business Affairs and Consumer Protection and the Office of the City Clerk.

Said privilege shall be constructed in accordance with plans and specifications approved by the Zoning Department - Signs.

This grant of privilege in the public way shall be subject to the provisions of Section 10-28-015 and all other required provisions of the Municipal Code of Chicago.

The grantee shall pay to the City of Chicago as compensation for the privilege #1120022 herein granted the sum of fifty ($50.00) per annum in advance.

A 25% penalty will be added for payments received after due date.

The permit holder agrees to hold the City of Chicago harmless for any damage, relocation or replacement costs associated with damage, relocation or removal of private property caused by the City performing work in the public way.

Authority herein given and granted for a period of five (5) years from and after 03/18/2014.

Alderman _____

Roderick T. Sawyer 6th Ward


ΣΠ
ΖΦΒ

**Department of Business Affairs and Consumer Protection**
Small Business Center - Public Way Use Unit
City Hall - 121 N. LaSalle Street, Room 800 • Chicago, IL 60602
312-74-GOBIZ / 312-744-6249 • (312) 744-1944 (TTY)
http://www.cityofchicago.org/bacp

**09/24/2015**

Alderman **Roderick T. Sawyer**
Ward # **06**
City of Chicago
City Hall, Room **200**
121 North LaSalle Street
Chicago, Illinois 60602

Re: An ordinance to use and maintain a portion of the public right-of-way for **one (1) canopy(ies)** for **NUBIAN NATION**, adjacent to the premises known as **7525 S. Vincennes Ave.**.

Dear Alderman **Roderick T. Sawyer**:

The applicant referenced above has requested the use of the public right-of-way for a **canopy(ies)**. An ordinance has been prepared by the Department of Business Affairs and Consumer Protection – Small Business Center - Public Way Use Unit for presentation to the City Council. Because this request was made for properties located in your ward, as approved by you as per the attached, I respectfully request that you introduce the attached ordinance at the next City Council meeting.

If you have any questions regarding this ordinance, please contact Anthony Bertuca at (312) 744-5506.

**Department of Business Affairs and Consumer Protection**

# City of Chicago

O2015-6674

## Office of the City Clerk

## Document Tracking Sheet

| | |
|---|---|
| **Meeting Date:** | 9/24/2015 |
| **Sponsor(s):** | Moore (17) |
| **Type:** | Ordinance |
| **Title:** | Canopy(s) for Walgreens No. 05825 |
| **Committee(s) Assignment:** | Committee on Transportation and Public Way |

ORDINANCE
Walgreens # 05825
Acct. No. 147 - 70
Permit No. 1120240

*Be It Ordained by the City Council of the City of Chicago:*

SECTION 1. Permission and authority are hereby given and granted to Walgreens # 05825, upon the terms and subject to the conditions of this ordinance to maintain and use, as now constructed, one (1) Canopy(s) projecting over the public right-of-way adjacent to its premises known as 1213 W. 79th St..

Said Canopy(s) at W. 79TH ST. measure(s):
One (1) at forty (40) feet in length, and three (3) feet in width for a total of one hundred twenty (120) square feet.

The location of said privilege shall be as shown on prints kept on file with the Department of Business Affairs and Consumer Protection and the Office of the City Clerk.

Said privilege shall be constructed in accordance with plans and specifications approved by the Zoning Department - Signs.

This grant of privilege in the public way shall be subject to the provisions of Section 10-28-015 and all other required provisions of the Municipal Code of Chicago.

The grantee shall pay to the City of Chicago as compensation for the privilege #1120240 herein granted the sum of sixty-five ($65.00) per annum in advance.


A 25% penalty will be added for payments received after due date.

The permit holder agrees to hold the City of Chicago harmless for any damage, relocation or replacement costs associated with damage, relocation or removal of private property caused by the City performing work in the public way.

Authority herein given and granted for a period of five (5) years from and after 03/18/2014.

Alderman _____

David H. Moore 17th Ward

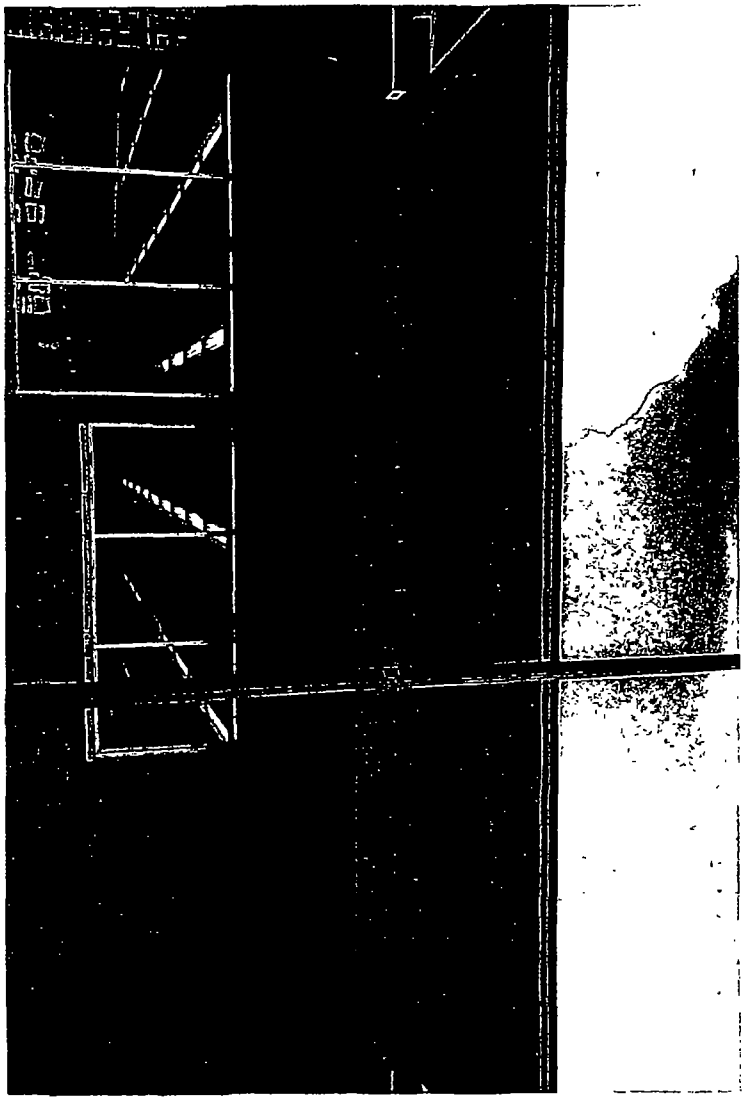

5284 #

**Department of Business Affairs and Consumer Protection**
Small Business Center - Public Way Use Unit
City Hall - 121 N. LaSalle Street, Room 800 • Chicago, IL 60602
312-74-GOBIZ / 312-744-6249 • (312) 744-1944 (TTY)
http://www.cityofchicago.org/bacp

**09/24/2015**

Alderman **David H. Moore**
Ward # **17**
City of Chicago
City Hall, Room **300**
121 North LaSalle Street
Chicago, Illinois 60602

Re: An ordinance to use and maintain a portion of the public right-of-way for **one (1) canopy(ies)** for **Walgreens # 05825**, adjacent to the premises known as **1213 W. 79th St.**.

Dear Alderman **David H. Moore**:

The applicant referenced above has requested the use of the public right-of-way for a **canopy(ies)**. An ordinance has been prepared by the Department of Business Affairs and Consumer Protection – Small Business Center - Public Way Use Unit for presentation to the City Council. Because this request was made for properties located in your ward, as approved by you as per the attached, I respectfully request that you introduce the attached ordinance at the next City Council meeting.

If you have any questions regarding this ordinance, please contact Anthony Bertuca at (312) 744-5506.

**Department of Business Affairs and Consumer Protection**

# City of Chicago

O2015-6677

## Office of the City Clerk

## Document Tracking Sheet

| | |
|---|---|
| **Meeting Date:** | 9/24/2015 |
| **Sponsor(s):** | Burnett (27) |
| **Type:** | Ordinance |
| **Title:** | Canopy(s) for Viaggio |
| **Committee(s) Assignment:** | Committee on Transportation and Public Way |

ORDINANCE
VIAGGIO
Acct. No. 275310 - 1
Permit No. 1120007

*Be It Ordained by the City Council of the City of Chicago:*

SECTION 1. Permission and authority are hereby given and granted to VIAGGIO, upon the terms and subject to the conditions of this ordinance to maintain and use, as now constructed, one (1) Canopy(s) projecting over the public right-of-way adjacent to its premises known as 1330 W. Madison St..

Said Canopy(s) at W. MADISON ST. measure(s):
One (1) at seven (7) feet in length, and eight (8) feet in width for a total of fifty-six (56) square feet.

The location of said privilege shall be as shown on prints kept on file with the Department of Business Affairs and Consumer Protection and the Office of the City Clerk.

Said privilege shall be constructed in accordance with plans and specifications approved by the Zoning Department - Signs.

This grant of privilege in the public way shall be subject to the provisions of Section 10-28-015 and all other required provisions of the Municipal Code of Chicago.

The grantee shall pay to the City of Chicago as compensation for the privilege #1120007 herein granted the sum of fifty ($50.00) per annum in advance.

A 25% penalty will be added for payments received after due date.


The permit holder agrees to hold the City of Chicago harmless for any damage, relocation or replacement costs associated with damage, relocation or removal of private property caused by the City performing work in the public way.

Authority herein given and granted for a period of five (5) years from and after 05/13/2014.

Alderman 

Walter Burnett Jr. 27th Ward

FROM :AWNINGS EXPRESS FAX NO. :277-0097 Mar. 24 2009 04:57PM P1

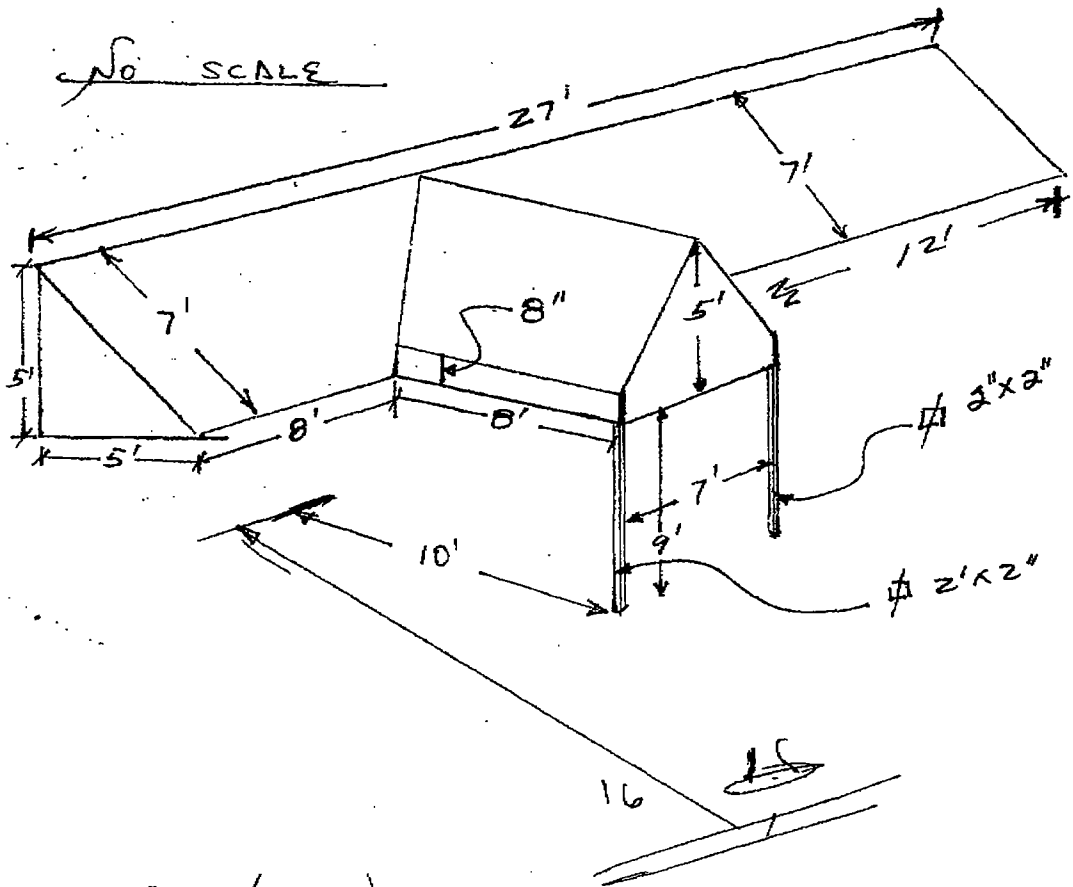


1330 W. MADISON

# City of Chicago

O2015-6679

## Office of the City Clerk

## Document Tracking Sheet

| | |
|---|---|
| **Meeting Date:** | 9/24/2015 |
| **Sponsor(s):** | Mell (33) |
| **Type:** | Ordinance |
| **Title:** | Canopy(s) for Ralph Di Silvestro |
| **Committee(s) Assignment:** | Committee on Transportation and Public Way |

ORDINANCE
RALPH DI SILVESTRO
Acct. No. 292915 - 1
Permit No. 1119916

*Be It Ordained by the City Council of the City of Chicago:*

SECTION 1. Permission and authority are hereby given and granted to RALPH DI SILVESTRO, upon the terms and subject to the conditions of this ordinance to maintain and use, as now constructed, one (1) Roof Canopy(s) projecting over the public right-of-way adjacent to its premises known as 3017-19 N. Elston Ave..

Said Roof Canopy(s) at Public Alley measure(s):
One (1) at fifty (50) feet in length, and sixteen (16) feet six (6) inches in width. Existing roof canopy is approximately fifteen (15) feet ten (10) inches above grade level.

The location of said privilege shall be as shown on prints kept on file with the Department of Business Affairs and Consumer Protection and the Office of the City Clerk.

Said privilege shall be constructed in accordance with plans and specifications approved by the Department of Planning and Development and Department of Transportation (Division of Project Development).


This grant of privilege in the public way shall be subject to the provisions of Section 10-28-015 and all other required provisions of the Municipal Code of Chicago.

The grantee shall pay to the City of Chicago as compensation for the privilege #1119916 herein granted the sum of four hundred ($400.00) per annum in advance.

A 25% penalty will be added for payments received after due date.

The permit holder agrees to hold the City of Chicago harmless for any damage, relocation or replacement costs associated with damage, relocation or removal of private property caused by the City performing work in the public way.

Authority herein given and granted for a period of five (5) years from and after 07/27/2015.

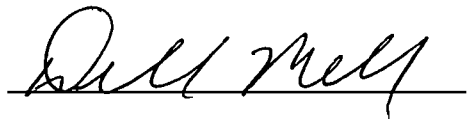Alderman 

Deborah Mell 33rd Ward

ACCOUNT: 292915-1
LOCATION: 3017-19 N. ELSTON AVE
TYPE OF PRIVILEGE: ROOF CANOPY



**Department of Business Affairs and Consumer Protection**
Small Business Center- Public Way Use Unit
City Hall - 121 N LaSalle Street Room 800 • Chicago, IL 60602
312-74-GOBIZ / 312-744-6249 • (312) 744-1944 (TTY)
http //www.cityofchicago.org/bacp

**09/24/2015**

Alderman **Deborah Mell**
Ward # **33**
City of Chicago
City Hall, Room **200**
121 North LaSalle Street
Chicago, Illinois 60602

Re: An ordinance to use and maintain a portion of the public right-of-way for **one (1) roof canopy(ies)** for **RALPH DI SILVESTRO**, adjacent to the premises known as **3017-19 N. Elston Ave.**.

Dear Alderman **Deborah Mell**:

The applicant referenced above has requested the use of the public right-of-way for a **roof canopy(ies)**. An ordinance has been prepared by the Department of Business Affairs and Consumer Protection – Small Business Center - Public Way Use Unit for presentation to the City Council. Because this request was made for properties located in your ward, as approved by you as per the attached, I respectfully request that you introduce the attached ordinance at the next City Council meeting.

If you have any questions regarding this ordinance, please contact Anthony Bertuca at (312) 744-5506.

**Department of Business Affairs and Consumer Protection**

# City of Chicago

O2015-6684

## Office of the City Clerk

## Document Tracking Sheet

| | |
|---|---|
| **Meeting Date:** | 9/24/2015 |
| **Sponsor(s):** | Ramirez-Rosa (35) |
| **Type:** | Ordinance |
| **Title:** | Canopy(s) for Walgreens No. 07687 |
| **Committee(s) Assignment:** | Committee on Transportation and Public Way |

ORDINANCE
Walgreens # 07687
Acct. No. 147 - 85
Permit No. 1120236

*Be It Ordained by the City Council of the City of Chicago:*

SECTION 1. Permission and authority are hereby given and granted to Walgreens # 07687, upon the terms and subject to the conditions of this ordinance to maintain and use, as now constructed, four (4) Canopy(s) projecting over the public right-of-way adjacent to its premises known as 3320 W. Fullerton Ave..

Said Canopy(s) at W. FULLERTON measure(s):
Three (3) at ten (10) feet in length, and one point eight three (1.83) foot in width for a total of fifty-four point nine (54.9) square feet.

Said Canopy(s) at W. FULLERTON measure(s):
One (1) at sixteen (16) feet in length, and one point eight three (1.83) foot in width for a total of twenty-nine point two eight (29.28) square feet.

The location of said privilege shall be as shown on prints kept on file with the Department of Business Affairs and Consumer Protection and the Office of the City Clerk.

Said privilege shall be constructed in accordance with plans and specifications approved by the Zoning Department - Signs.

This grant of privilege in the public way shall be subject to the provisions of Section 10-28-015 and all other required provisions of the Municipal Code of Chicago.

The grantee shall pay to the City of Chicago as compensation for the privilege #1120236 herein granted the sum of one hundred seventy-five ($175.00) per annum in advance.

A 25% penalty will be added for payments received after due date.


The permit holder agrees to hold the City of Chicago harmless for any damage, relocation or replacement costs associated with damage, relocation or removal of private property caused by the City performing work in the public way.

Authority herein given and granted for a period of five (5) years from and after 03/18/2014.

Alderman _____

Carlos Ramirez-Rosa 35th Ward

3320.W Fullerton Ave - Google Maps 6/24/14, 1 07 PM

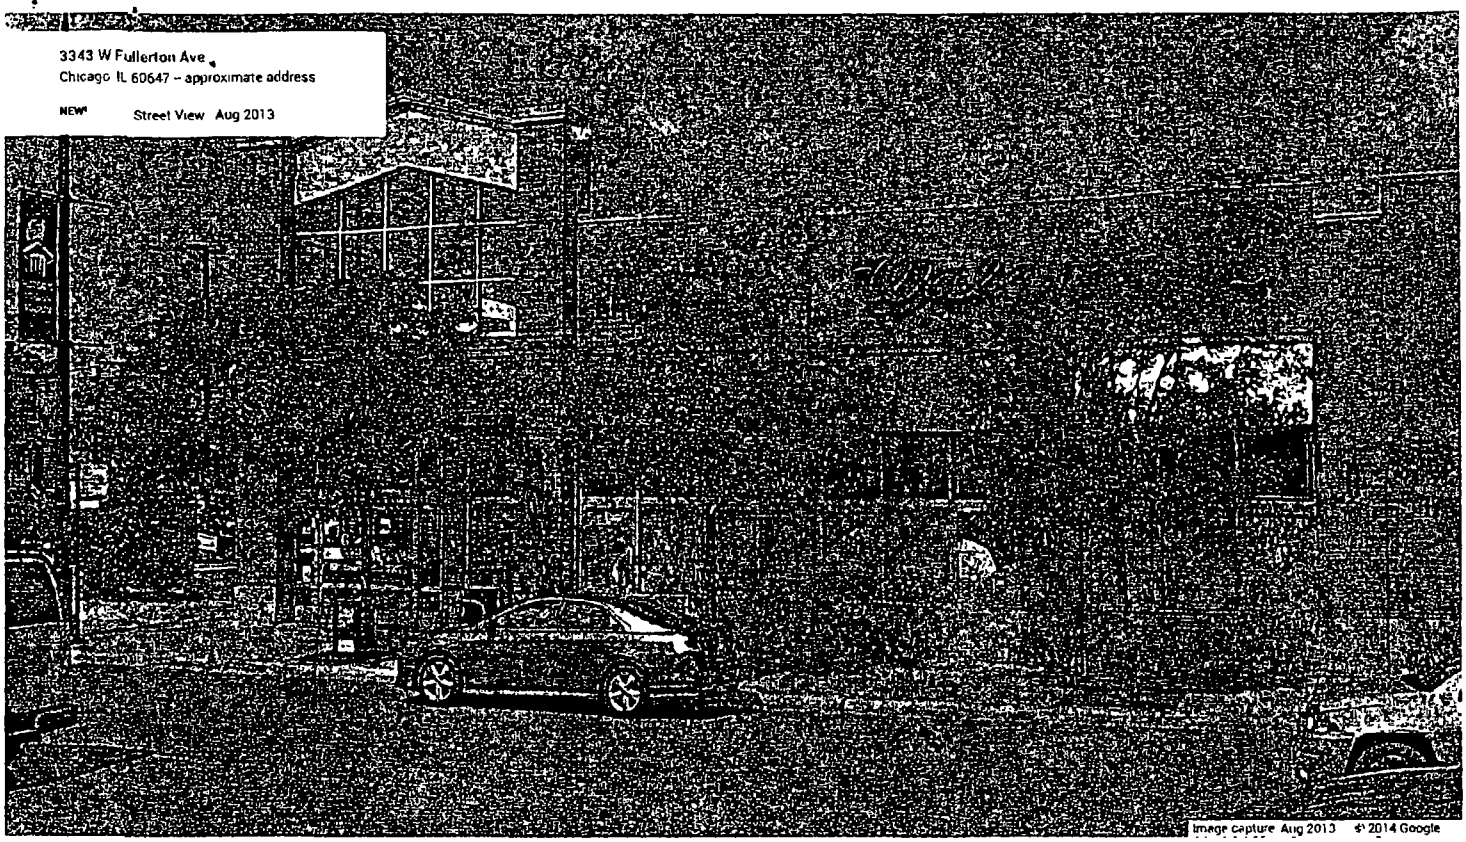

# City of Chicago

O2015-6693

## Office of the City Clerk

## Document Tracking Sheet

| | |
|---|---|
| **Meeting Date:** | 9/24/2015 |
| **Sponsor(s):** | O'Connor (40) |
| **Type:** | Ordinance |
| **Title:** | Canopy(s) for Royal T |
| **Committee(s) Assignment:** | Committee on Transportation and Public Way |

ORDINANCE
ROYAL T
Acct. No. 335855 - 1
Permit No. 1120133

*Be It Ordained by the City Council of the City of Chicago:*

SECTION 1. Permission and authority are hereby given and granted to ROYAL T, upon the terms and subject to the conditions of this ordinance to maintain and use, as now constructed, one (1) Canopy(s) projecting over the public right-of-way adjacent to its premises known as 5074 N. Lincoln Ave..

Said Canopy(s) at N. Lincoln measure(s):
One (1) at twelve point three three (12.33) feet in length, and one point eight three (1.83) foot in width for a total of twenty-two point five six (22.56) square feet.

The location of said privilege shall be as shown on prints kept on file with the Department of Business Affairs and Consumer Protection and the Office of the City Clerk.

Said privilege shall be constructed in accordance with plans and specifications approved by the Zoning Department - Signs.

This grant of privilege in the public way shall be subject to the provisions of Section 10-28-015 and all other required provisions of the Municipal Code of Chicago.


The grantee shall pay to the City of Chicago as compensation for the privilege #1120133 herein granted the sum of fifty ($50.00) per annum in advance.

A 25% penalty will be added for payments received after due date.

The permit holder agrees to hold the City of Chicago harmless for any damage, relocation or replacement costs associated with damage, relocation or removal of private property caused by the City performing work in the public way.

Authority herein given and granted for a period of five (5) years from and after 03/10/2015.

Alderman _____
Patrick O'Connor 40th Ward

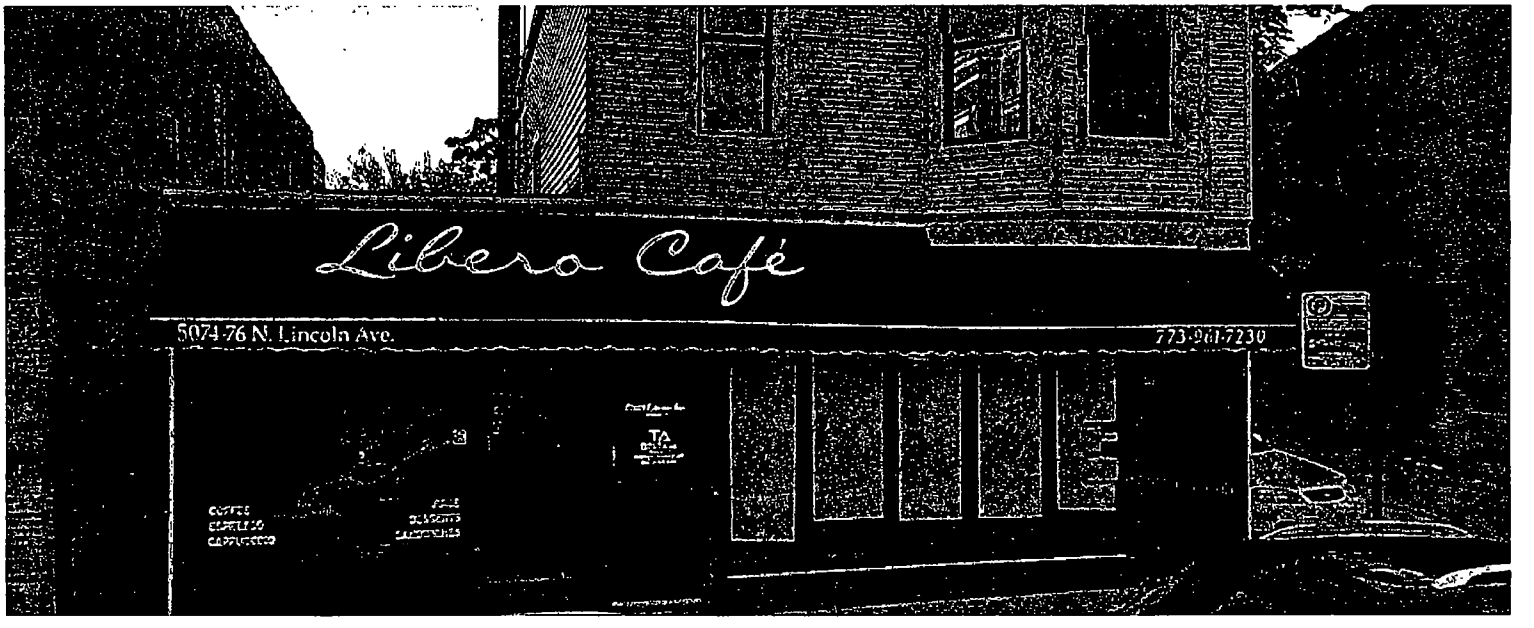
Libero Café
5074-76 N. Lincoln Ave.
773-961-7230

**Department of Business Affairs and Consumer Protection**
Small Business Center - Public Way Use Unit
City Hall - 121 N LaSalle Street, Room 800 • Chicago, IL 60602
312-74-GOBIZ / 312-744-6249 • (312) 744-1944 (TTY)
http://www.cityofchicago.org/bacp

**09/24/2015**

Alderman **Patrick O'Connor**
Ward # **40**
City of Chicago
City Hall, Room **300**
121 North LaSalle Street
Chicago, Illinois 60602

Re: An ordinance to use and maintain a portion of the public right-of-way for **one (1) canopy(ies)** for **ROYAL T**, adjacent to the premises known as **5074 N. Lincoln Ave.**.

Dear Alderman **Patrick O'Connor**:

The applicant referenced above has requested the use of the public right-of-way for a **canopy(ies)**. An ordinance has been prepared by the Department of Business Affairs and Consumer Protection – Small Business Center - Public Way Use Unit for presentation to the City Council. Because this request was made for properties located in your ward, as approved by you as per the attached, I respectfully request that you introduce the attached ordinance at the next City Council meeting.

If you have any questions regarding this ordinance, please contact Anthony Bertuca at (312) 744-5506.

**Department of Business Affairs and Consumer Protection**

# City of Chicago

O2015-6695

## Office of the City Clerk

## Document Tracking Sheet

| | |
|---|---|
| **Meeting Date:** | 9/24/2015 |
| **Sponsor(s):** | Reilly (42) |
| **Type:** | Ordinance |
| **Title:** | Canopy(s) for Gray, The |
| **Committee(s) Assignment:** | Committee on Transportation and Public Way |

ORDINANCE
THE GRAY
Acct. No. 399936 - 1
Permit No. 1120202

*Be It Ordained by the City Council of the City of Chicago:*

SECTION 1. Permission and authority are hereby given and granted to THE GRAY, upon the terms and subject to the conditions of this ordinance to construct, install, maintain and use one (1) Canopy(s) projecting over the public right-of-way adjacent to its premises known as 39 S. La Salle St..

Said Canopy(s) at W. Monroe Street measure(s):
One (1) at eleven point two five (11.25) feet in length, and eight point five eight (8.58) feet in width for a total of ninety-six point five three (96.53) square feet.

The location of said privilege shall be as shown on prints kept on file with the Department of Business Affairs and Consumer Protection and the Office of the City Clerk.

Said privilege shall be constructed in accordance with plans and specifications approved by the Zoning Department - Signs.

This grant of privilege in the public way shall be subject to the provisions of Section 10-28-015 and all other required provisions of the Municipal Code of Chicago.

The grantee shall pay to the City of Chicago as compensation for the privilege #1120202 herein granted the sum of fifty ($50.00) per annum in advance.


A 25% penalty will be added for payments received after due date.

The permit holder agrees to hold the City of Chicago harmless for any damage, relocation or replacement costs associated with damage, relocation or removal of private property caused by the City performing work in the public way.

Authority herein given and granted for a period of five (5) years from and after Date of Passage.

Alderman _____

Brendan Reilly 42nd Ward

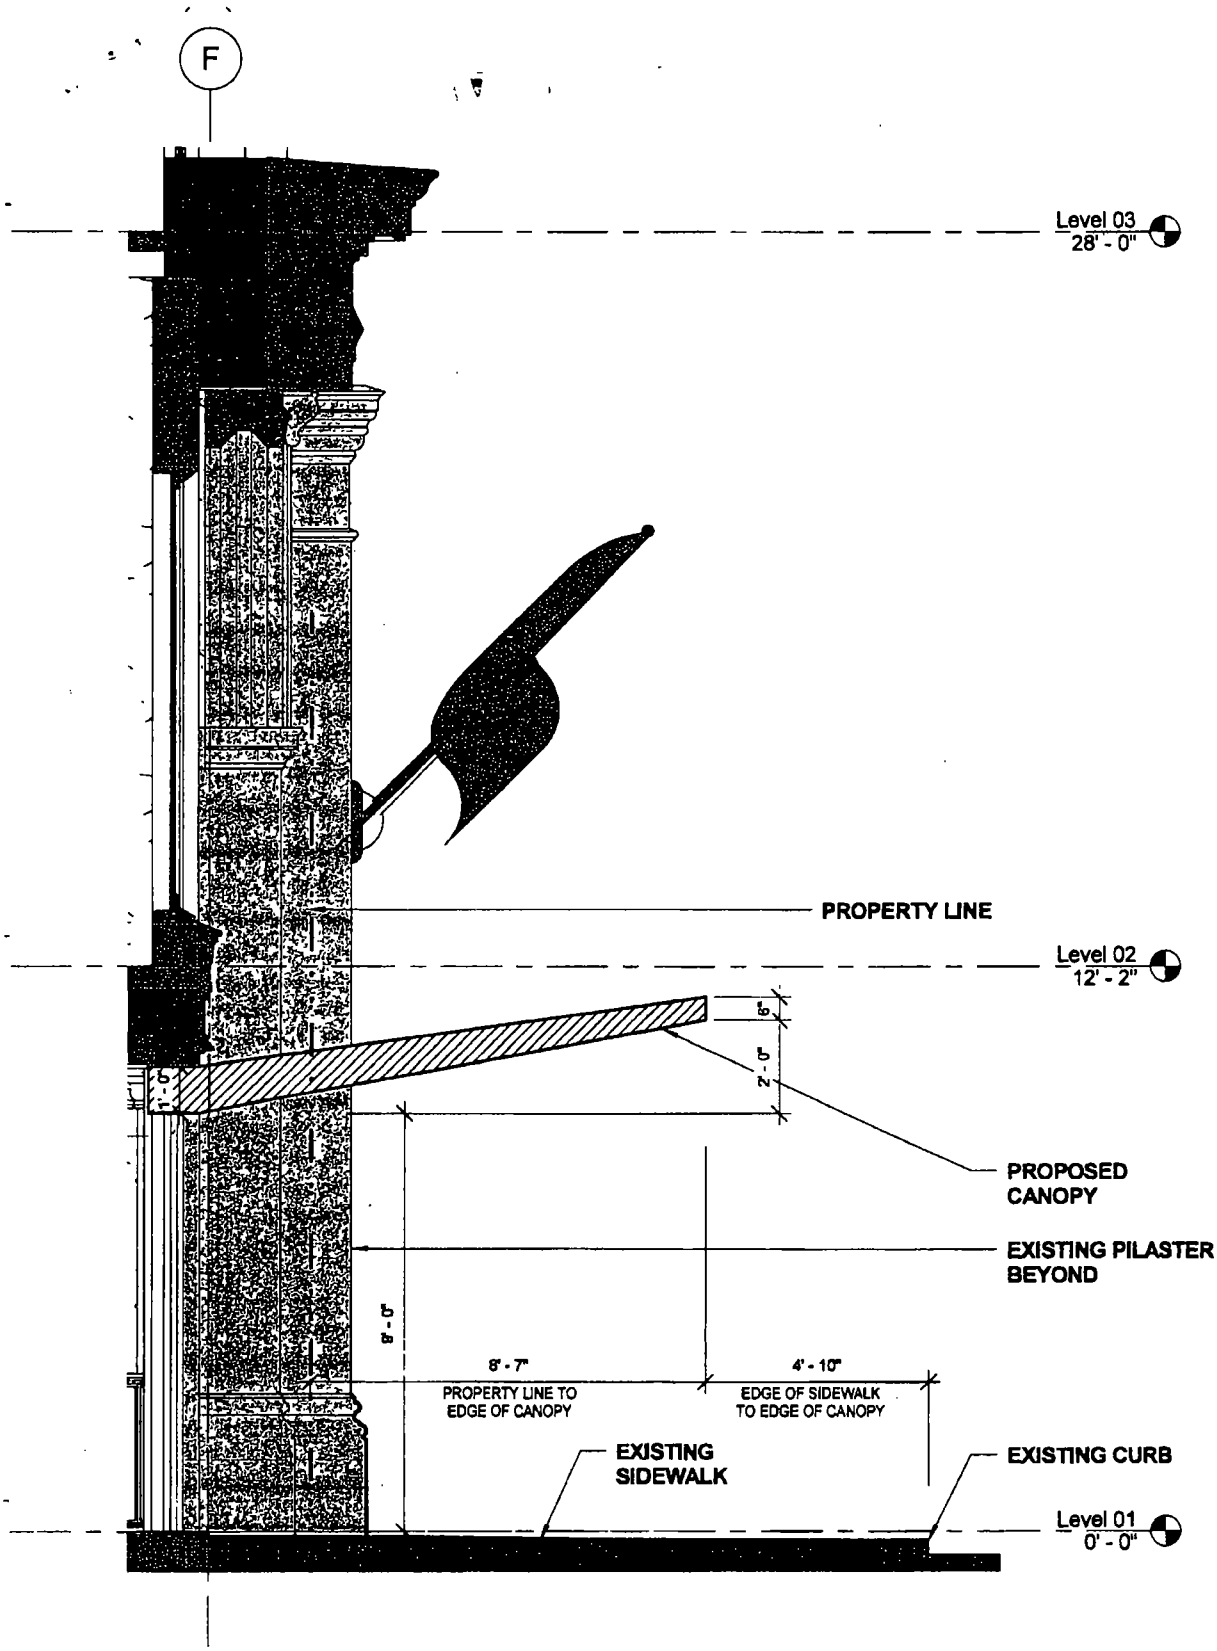


## SECTION OF PROPOSED CANOPY AT ENTRANCE

Kimpton Hotel 39 South LaSalle Street Chicago, IL 60603

**Department of Business Affairs and Consumer Protection**
Small Business Center - Public Way Use Unit
City Hall - 121 N. LaSalle Street, Room 800 • Chicago, IL 60602
312-74-GOBIZ / 312-744-6249 • (312) 744-1944 (TTY)
http://www.cityofchicago.org/bacp

**09/24/2015**

Alderman **Brendan Reilly**
Ward # **42**
City of Chicago
City Hall, Room **300**
121 North LaSalle Street
Chicago, Illinois 60602

Re: An ordinance to use and maintain a portion of the public right-of-way for **one (1) canopy(ies)** for **THE GRAY**, adjacent to the premises known as **39 S. La Salle St.**.

Dear Alderman **Brendan Reilly**:

The applicant referenced above has requested the use of the public right-of-way for a **canopy(ies)**. An ordinance has been prepared by the Department of Business Affairs and Consumer Protection – Small Business Center - Public Way Use Unit for presentation to the City Council. Because this request was made for properties located in your ward, as approved by you as per the attached, I respectfully request that you introduce the attached ordinance at the next City Council meeting.

If you have any questions regarding this ordinance, please contact Anthony Bertuca at (312) 744-5506.

**Department of Business Affairs and Consumer Protection**

# City of Chicago

O2015-6700

## Office of the City Clerk

## Document Tracking Sheet

| | |
|---|---|
| **Meeting Date:** | 9/24/2015 |
| **Sponsor(s):** | Reilly (42) |
| **Type:** | Ordinance |
| **Title:** | Canopy(s) for JMB/Urban 900 Development Partners Ltd. |
| **Committee(s) Assignment:** | Committee on Transportation and Public Way |

ORDINANCE
JMB/URBAN 900 DEVELOPMENT PARTNERS, LTD.
Acct. No. 68554 - 1
Permit No. 1119303

*Be It Ordained by the City Council of the City of Chicago:*

SECTION 1. Permission and authority are hereby given and granted to JMB/URBAN 900 DEVELOPMENT PARTNERS, LTD., upon the terms and subject to the conditions of this ordinance to construct, install, maintain and use one (1) Canopy(s) projecting over the public right-of-way adjacent to its premises known as 900 N. Michigan Ave..

Said Canopy(s) at N. Michigan Avenue measure(s):
One (1) at twenty point seven five (20.75) feet in length, and seven point three three (7.33) feet in width for a total of one hundred fifty-two point one (152.1) square feet.

The location of said privilege shall be as shown on prints kept on file with the Department of Business Affairs and Consumer Protection and the Office of the City Clerk.

Said privilege shall be constructed in accordance with plans and specifications approved by the Zoning Department - Signs.

This grant of privilege in the public way shall be subject to the provisions of Section 10-28-015 and all other required provisions of the Municipal Code of Chicago.

The grantee shall pay to the City of Chicago as compensation for the privilege #1119303 herein granted the sum of fifty ($50.00) per annum in advance.


A 25% penalty will be added for payments received after due date.


The permit holder agrees to hold the City of Chicago harmless for any damage, relocation or replacement costs associated with damage, relocation or removal of private property caused by the City performing work in the public way.

Authority herein given and granted for a period of five (5) years from and after Date of Passage.


Alderman _____

Brendan Reilly 42nd Ward

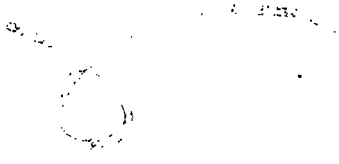

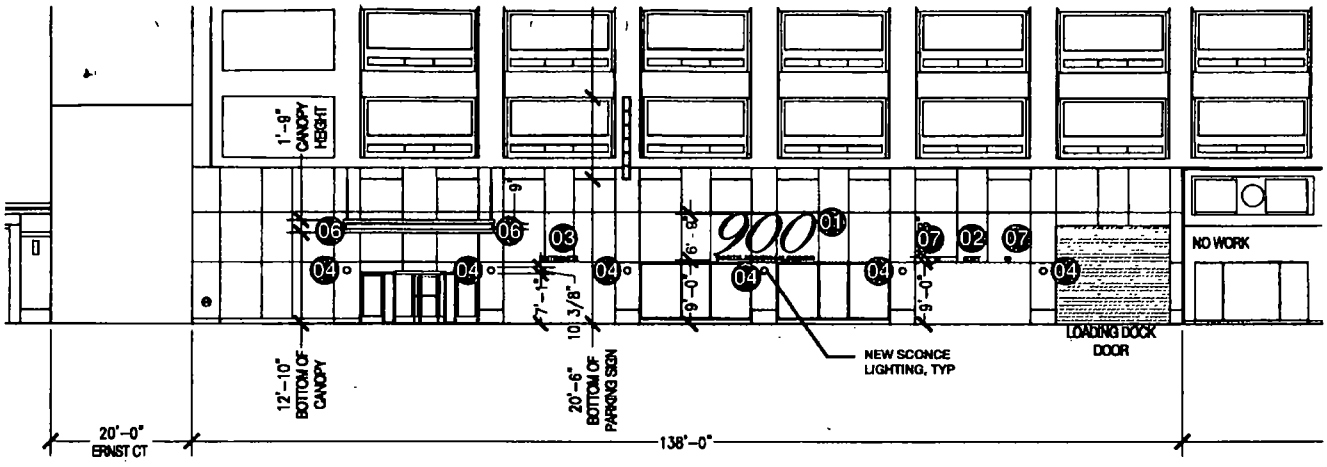


**WALTON STREET**
**PROPOSED ELEVATION**

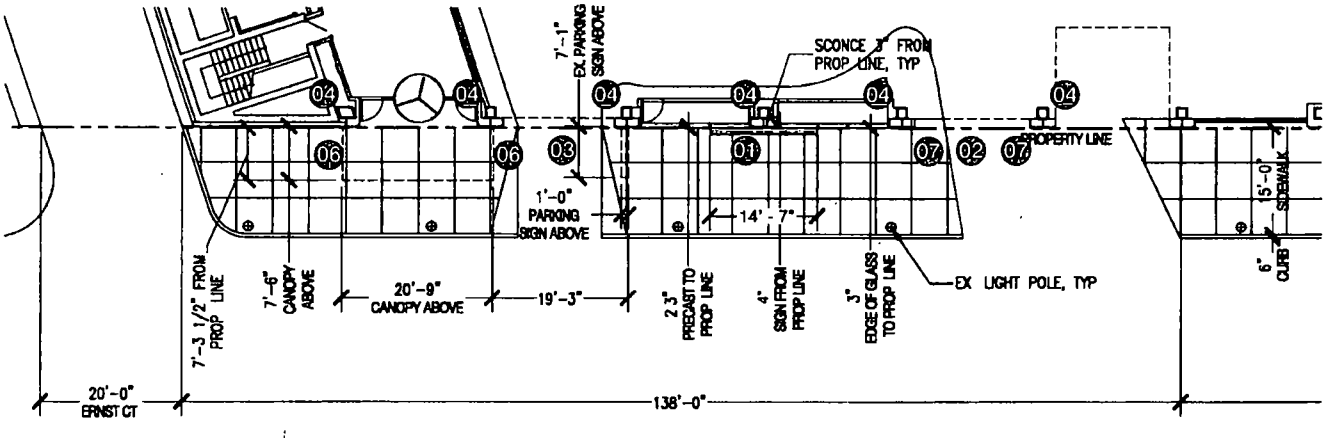


**WALTON STREET**
**PROPOSED PLAN**

N

## KEY NOTES

01 900 N MICHIGAN SHOPS SIGN, ILLUMINATED REVERSE "HALO" CHANNEL LETTER

02 NEW PARKING EXIT SIGN, ILLUMINATED REVERSE "HALO" CHANNEL LETTER ON STAND-OFFS

03 NEW PARKING ENTRANCE SIGN, ILLUMINATED REVERSE "HALO" CHANNEL LETTER ON STAND-OFFS

04 NEW SCONCE LIGHTING; 2 98" PROJECTION, 10-3/8" DIAMETER, TYPICAL (QUANTITY 6 @ 7'-6" A.F.F)

06 EXISTING CANOPY WITH INTEGRAL SIGNAGE ON BOTH SIDES

07 "DO NOT ENTER" SIGN; ILLUMINATED REVERSE "HALO" CHANNEL SYMBOL ON STAND-OFFS

# 900 N. Michigan LLC - Owner
# 900 N. Michigan Parking Garage
06.09.2015 **Walton Street**

PERIMETER ARCHITECTS

# City of Chicago

O2015-6704

## Office of the City Clerk

## Document Tracking Sheet

| | |
|---|---|
| **Meeting Date:** | 9/24/2015 |
| **Sponsor(s):** | Reilly (42) |
| **Type:** | Ordinance |
| **Title:** | Canopy(s) for M&J Wilkow Ltd. |
| **Committee(s) Assignment:** | Committee on Transportation and Public Way |

ORDINANCE
M & J WILKOW,LTD
Acct. No. 2098 - 2
Permit No. 1120034

*Be It Ordained by the City Council of the City of Chicago:*

SECTION 1. Permission and authority are hereby given and granted to M & J WILKOW,LTD, upon the terms and subject to the conditions of this ordinance to construct, install, maintain and use one (1) Canopy(s) projecting over the public right-of-way adjacent to its premises known as 203 N. La Salle St..

Said Canopy(s) at N. La Salle Street measure(s):
One (1) at forty-two point nine two (42.92) feet in length, and eight (8) feet in width for a total of three hundred forty-three point three six (343.36) square feet.

The location of said privilege shall be as shown on prints kept on file with the Department of Business Affairs and Consumer Protection and the Office of the City Clerk.

Said privilege shall be constructed in accordance with plans and specifications approved by the Zoning Department - Signs.

This grant of privilege in the public way shall be subject to the provisions of Section 10-28-015 and all other required provisions of the Municipal Code of Chicago.

The grantee shall pay to the City of Chicago as compensation for the privilege #1120034 herein granted the sum of sixty-seven dollars and ninety-two cents ($67.92) per annum in advance.


A 25% penalty will be added for payments received after due date.

The permit holder agrees to hold the City of Chicago harmless for any damage, relocation or replacement costs associated with damage, relocation or removal of private property caused by the City performing work in the public way.

Authority herein given and granted for a period of five (5) years from and after Date of Passage.

Alderman _____

Brendan Reilly 42nd Ward

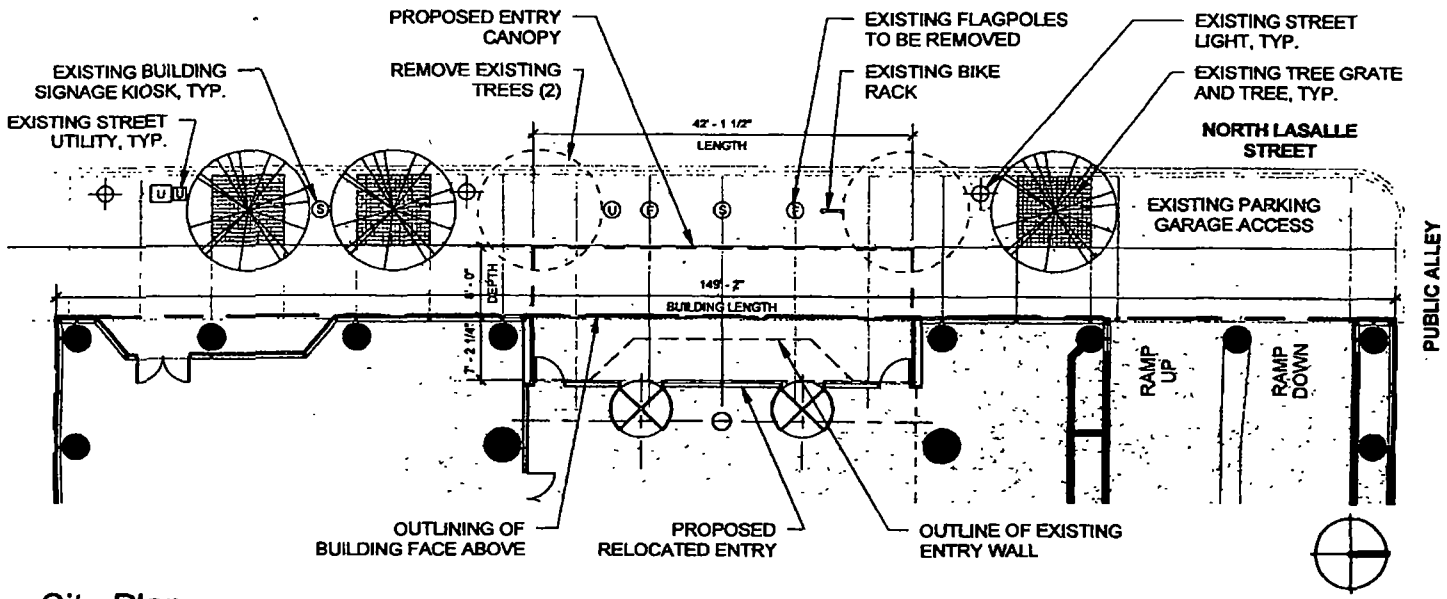


1 Site Plan
1/16" = 1'-0"

## CANOPY DRAWINGS

PROPERTY LOCATION: _____

ORGANIZATION'S NAME: _____

Site Plan | PWU-1

ECKENHOFF SAUNDERS ARCHITECTS

© Eckenhoff Saunders Architects, Inc.

**Sumitomo Corporation of Americas**

203 North LaSalle

203 N. LaSalle St. Chicago, IL 60601 Project No. 14112 Date 04/27/2015

# City of Chicago

O2015-6709

## Office of the City Clerk

## Document Tracking Sheet

| | |
|---|---|
| **Meeting Date:** | 9/24/2015 |
| **Sponsor(s):** | Reilly (42) |
| **Type:** | Ordinance |
| **Title:** | Canopy(s) for Merchandise Mart Properties, Inc. |
| **Committee(s) Assignment:** | Committee on Transportation and Public Way |

ORDINANCE
MERCHANDISE MART PROPERTIES, INC.
Acct. No. 88147 - 1
Permit No. 1119837

*Be It Ordained by the City Council of the City of Chicago:*

SECTION 1. Permission and authority are hereby given and granted to MERCHANDISE MART PROPERTIES, INC., upon the terms and subject to the conditions of this ordinance to maintain and use, as now constructed, one (1) Canopy(s) projecting over the public right-of-way adjacent to its premises known as 336 N. Wells St..

Said Canopy(s) at N. Wells St. measure(s):
One (1) at nineteen (19) feet in length, and fourteen (14) feet in width for a total of two hundred sixty-six (266) square feet.

The location of said privilege shall be as shown on prints kept on file with the Department of Business Affairs and Consumer Protection and the Office of the City Clerk.

Said privilege shall be constructed in accordance with plans and specifications approved by the Zoning Department - Signs.

This grant of privilege in the public way shall be subject to the provisions of Section 10-28-015 and all other required provisions of the Municipal Code of Chicago.

The grantee shall pay to the City of Chicago as compensation for the privilege #1119837 herein granted the sum of fifty ($50.00) per annum in advance.


A 25% penalty will be added for payments received after due date.

The permit holder agrees to hold the City of Chicago harmless for any damage, relocation or replacement costs associated with damage, relocation or removal of private property caused by the City performing work in the public way.

Authority herein given and granted for a period of five (5) years from and after 06/09/2015.

Alderman _____

Brendan Reilly 42nd Ward

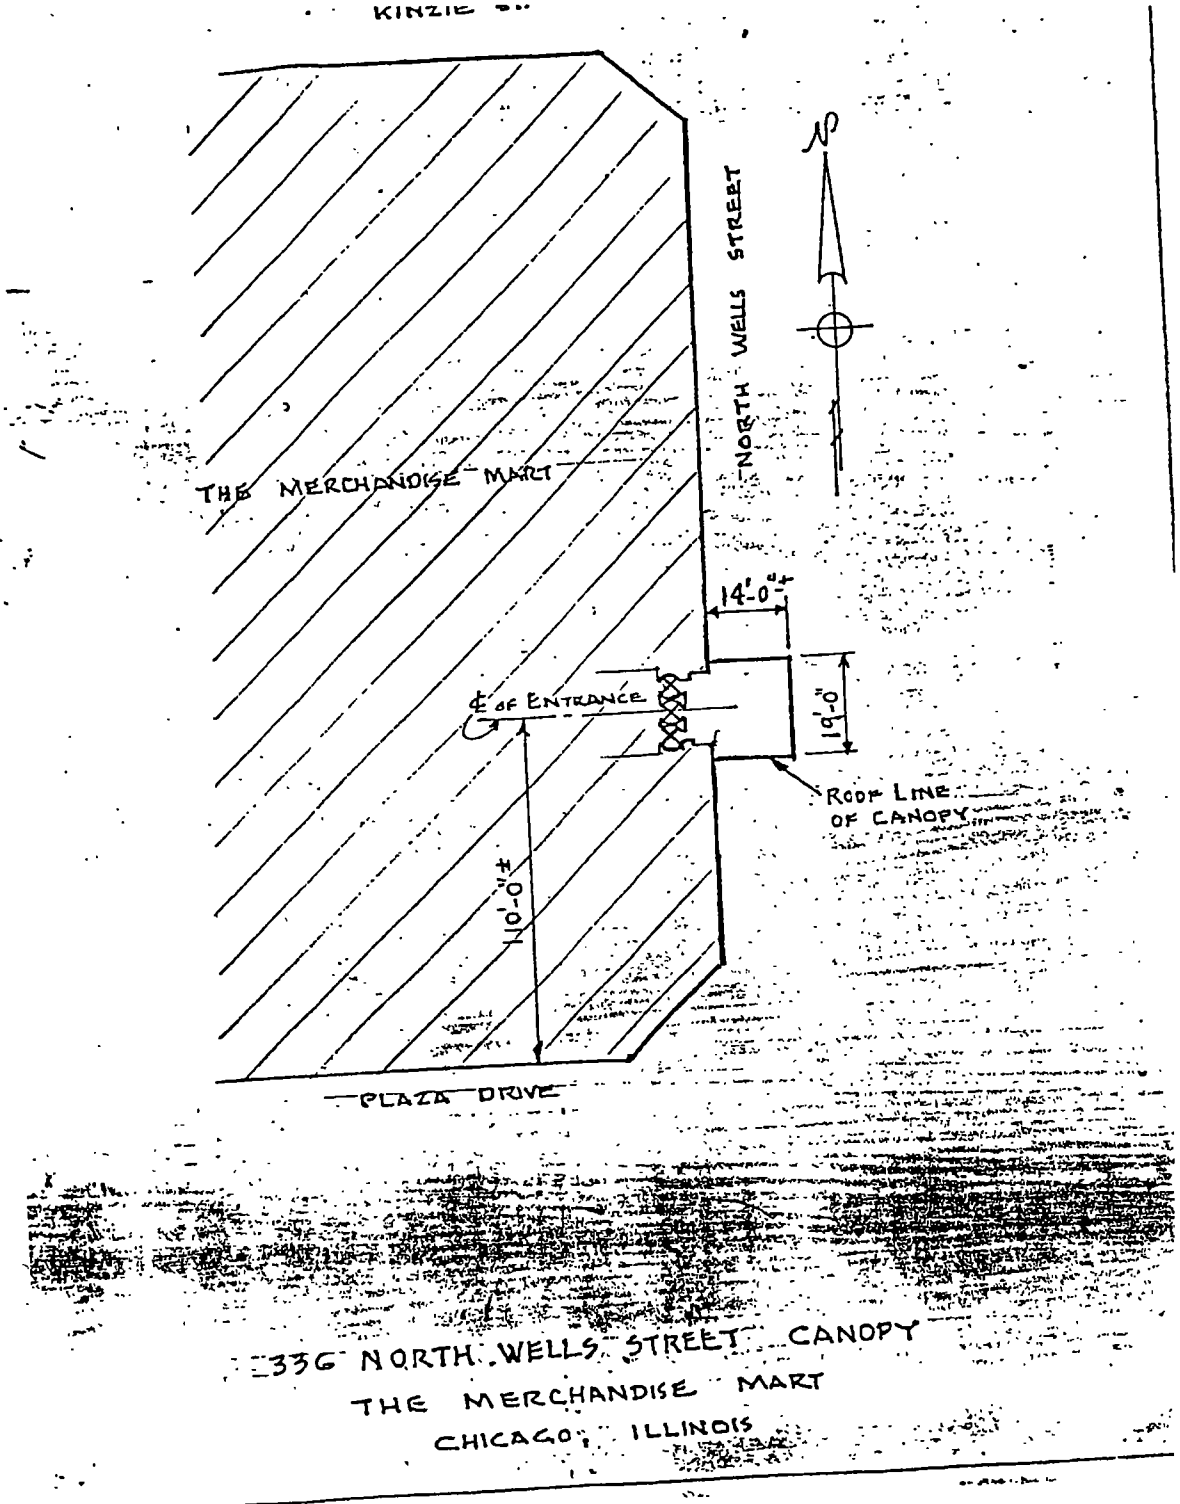


336 NORTH WELLS STREET CANOPY
THE MERCHANDISE MART
CHICAGO, ILLINOIS

# City of Chicago

O2015-6711

## Office of the City Clerk

## Document Tracking Sheet

| | |
|---|---|
| **Meeting Date:** | 9/24/2015 |
| **Sponsor(s):** | Reilly (42) |
| **Type:** | Ordinance |
| **Title:** | Canopy(s) for OGM Investors II LLC |
| **Committee(s) Assignment:** | Committee on Transportation and Public Way |

ORDINANCE
OGM INVESTORS II LLC
Acct. No. 315486 - 1
Permit No. 1119890

*Be It Ordained by the City Council of the City of Chicago:*

SECTION 1. Permission and authority are hereby given and granted to OGM INVESTORS II LLC, upon the terms and subject to the conditions of this ordinance to maintain and use, as now constructed, five (5) Canopy(s) projecting over the public right-of-way adjacent to its premises known as 355 E. Ohio St..

Said Canopy(s) at E. Ohio Street measure(s):
One (1) at twenty-seven point zero eight (27.08) feet in length, and one point eight three (1.83) foot in width for a total of forty-nine point five six (49.56) square feet.
One (1) at thirty (30) feet in length, and one point eight three (1.83) foot in width for a total of fifty-four point nine (54.9) square feet.
One (1) at thirty-seven point zero eight (37.08) feet in length, and one point eight three (1.83) foot in width for a total of sixty-seven point eight six (67.86) square feet.

Said Canopy(s) at N. McClurg Court measure(s):
One (1) at twenty-seven point zero eight (27.08) feet in length, and one point eight three (1.83) foot in width for a total of forty-nine point five six (49.56) square feet.
One (1) at forty-five (45) feet in length, and one point eight three (1.83) foot in width for a total of eighty-two point three five (82.35) square feet.

The location of said privilege shall be as shown on prints kept on file with the Department of Business Affairs and Consumer Protection and the Office of the City Clerk.

Said privilege shall be constructed in accordance with plans and specifications approved by the Zoning Department - Signs.

This grant of privilege in the public way shall be subject to the provisions of Section 10-28-015 and all other required provisions of the Municipal Code of Chicago.

The grantee shall pay to the City of Chicago as compensation for the privilege #1119890 herein granted the sum of one hundred seventy-five ($175.00) per annum in advance.


A 25% penalty will be added for payments received after due date.

The permit holder agrees to hold the City of Chicago harmless for any damage, relocation or replacement costs associated with damage, relocation or removal of private property caused by the City performing work in the public way.

Authority herein given and granted for a period of five (5) years from and after 05/23/2015.

Alderman _____

Brendan Reilly 42nd Ward

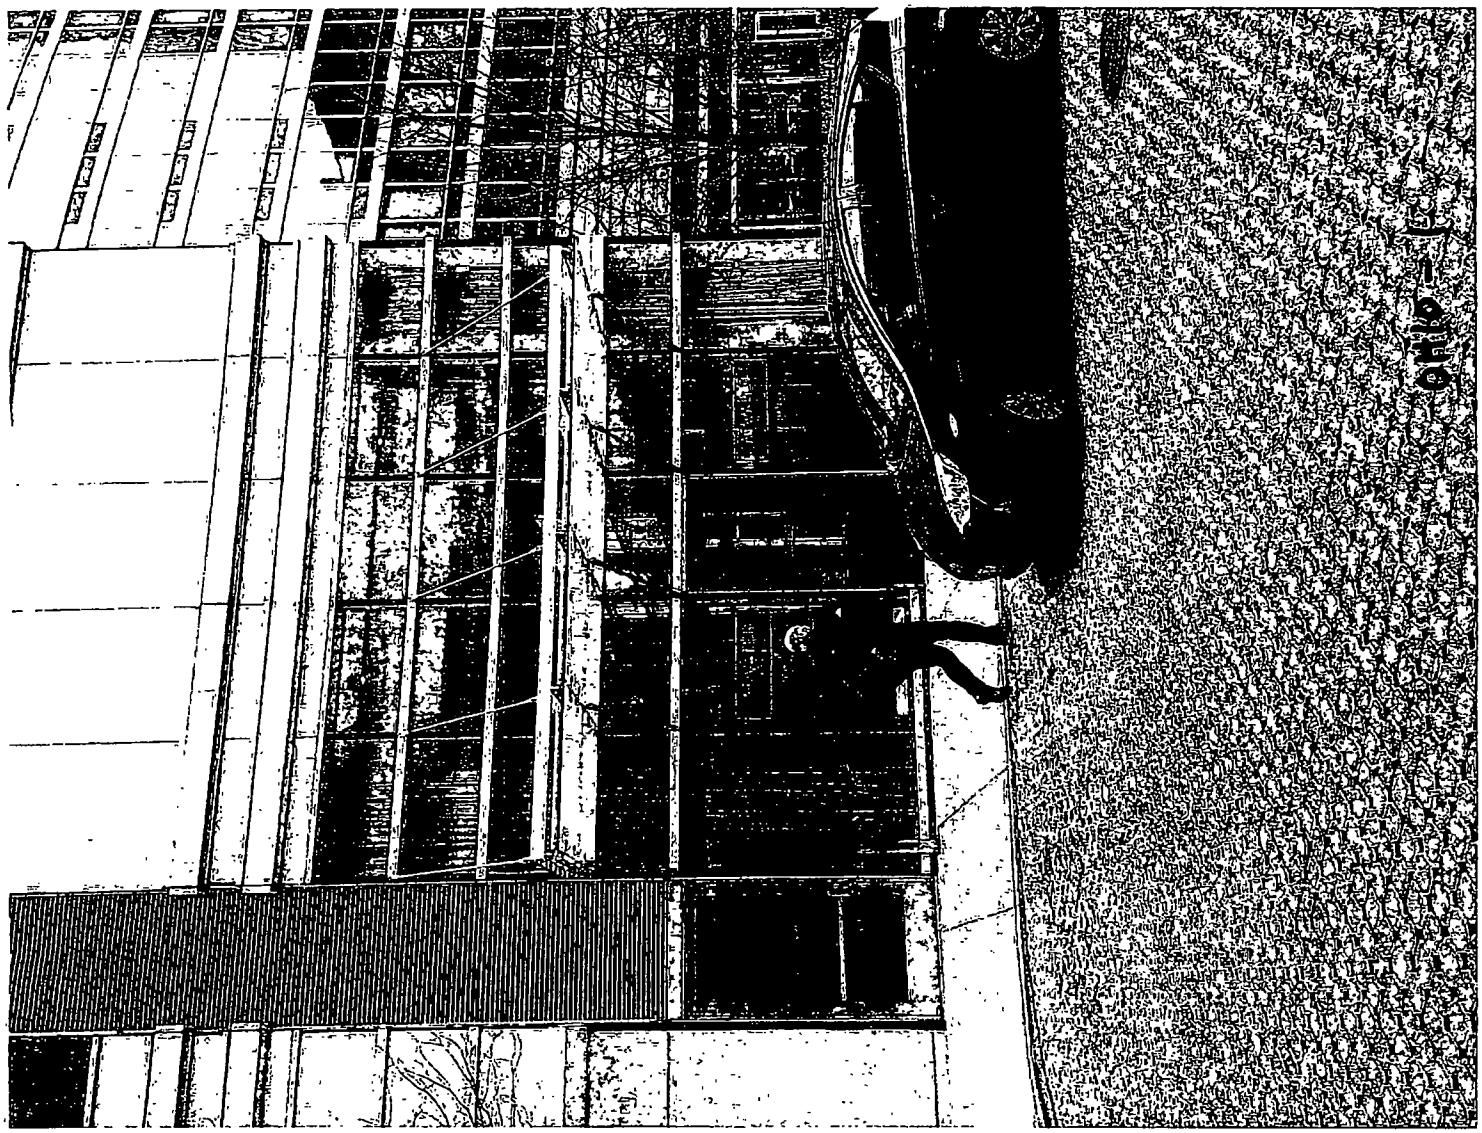

# City of Chicago

O2015-6720

## Office of the City Clerk

## Document Tracking Sheet

| | |
|---|---|
| **Meeting Date:** | 9/24/2015 |
| **Sponsor(s):** | Reilly (42) |
| **Type:** | Ordinance |
| **Title:** | Canopy(s) for Residence Inn by Marriott |
| **Committee(s) Assignment:** | Committee on Transportation and Public Way |

ORDINANCE
RESIDENCE INN BY MARRIOTT
Acct. No. 393486 - 1
Permit No. 1115882

*Be It Ordained by the City Council of the City of Chicago:*

SECTION 1. Permission and authority are hereby given and granted to RESIDENCE INN BY MARRIOTT, upon the terms and subject to the conditions of this ordinance to construct, install, maintain and use one (1) Canopy(s) projecting over the public right-of-way adjacent to its premises known as 11 S. La Salle St..

Said Canopy(s) at La Salle measure(s):
One (1) at forty point six seven (40.67) feet in length, and ten point one seven (10.17) feet in width for a total of four hundred thirteen point six one (413.61) square feet.

The location of said privilege shall be as shown on prints kept on file with the Department of Business Affairs and Consumer Protection and the Office of the City Clerk.

Said privilege shall be constructed in accordance with plans and specifications approved by the Zoning Department - Signs.

This grant of privilege in the public way shall be subject to the provisions of Section 10-28-015 and all other required provisions of the Municipal Code of Chicago.

The grantee shall pay to the City of Chicago as compensation for the privilege #1115882 herein granted the sum of sixty-five dollars and sixty-seven cents ($65.67) per annum in advance.


A 25% penalty will be added for payments received after due date.

The permit holder agrees to hold the City of Chicago harmless for any damage, relocation or replacement costs associated with damage, relocation or removal of private property caused by the City performing work in the public way.

Authority herein given and granted for a period of five (5) years from and after Date of Passage.

Alderman _____

Brendan Reilly 42nd Ward

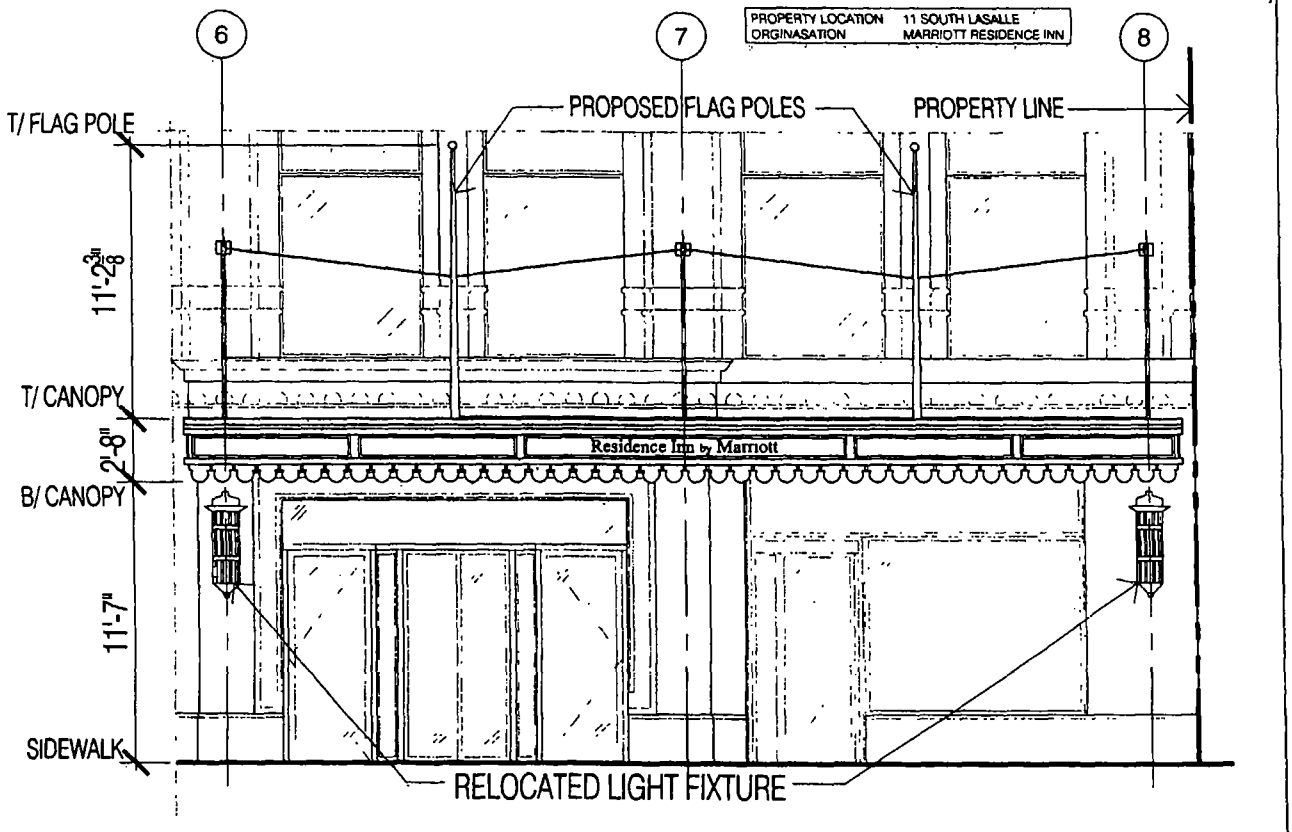


| | | | | | |
|---|---|---|---|---|---|
| VOA ASSOCIATES, INC.<br>Architecture/Planning/Interior Design<br>224 South Michigan Avenue #1400<br>Chicago, Illinois 60604<br>PH (312)554-1400 FAX (312)554-1412 | MARRIOTT RESIDENCE INN<br>11 SOUTH LASALLE ST<br>CHICAGO IL 60603 | | SCALE<br>3/16" = 1'-0" | DRAWN BY<br>JTD | SHEET<br>A-650 |
| | DESCRIPTION PARTIAL ELEVATION/PROPOSED CANOPY<br>APPLICATION FOR USE OF PUBLIC WAY | ASK_20140917_3 | DATE<br>09 17 2014 | CHECKED BY<br>JTD | REVISION<br>REV 1 |

# City of Chicago

O2015-6724

## Office of the City Clerk

## Document Tracking Sheet

| | |
|---|---|
| **Meeting Date:** | 9/24/2015 |
| **Sponsor(s):** | Reilly (42) |
| **Type:** | Ordinance |
| **Title:** | Canopy(s) for 200 N Michigan Owner LLC |
| **Committee(s) Assignment:** | Committee on Transportation and Public Way |

ORDINANCE
200 N. MICHIGAN OWNER, LLC
Acct. No. 389365 - 1
Permit No. 1120052

*Be It Ordained by the City Council of the City of Chicago:*

SECTION 1. Permission and authority are hereby given and granted to 200 N. MICHIGAN OWNER, LLC, upon the terms and subject to the conditions of this ordinance to construct, install, maintain and use one (1) Canopy(s) projecting over the public right-of-way adjacent to its premises known as 201 N. Garland Ct..

Said Canopy(s) at Garland Ct measure(s):
One (1) at nine point six seven (9.67) feet in length, and twelve point seven five (12.75) feet in width for a total of one hundred twenty-three point two nine (123.29) square feet.

The location of said privilege shall be as shown on prints kept on file with the Department of Business Affairs and Consumer Protection and the Office of the City Clerk.

Said privilege shall be constructed in accordance with plans and specifications approved by the Zoning Department - Signs.

This grant of privilege in the public way shall be subject to the provisions of Section 10-28-015 and all other required provisions of the Municipal Code of Chicago.

The grantee shall pay to the City of Chicago as compensation for the privilege #1120052 herein granted the sum of fifty ($50.00) per annum in advance.


A 25% penalty will be added for payments received after due date.

The permit holder agrees to hold the City of Chicago harmless for any damage, relocation or replacement costs associated with damage, relocation or removal of private property caused by the City performing work in the public way.

Authority herein given and granted for a period of five (5) years from and after Date of Passage.

Alderman _____

Brendan Reilly 42nd Ward

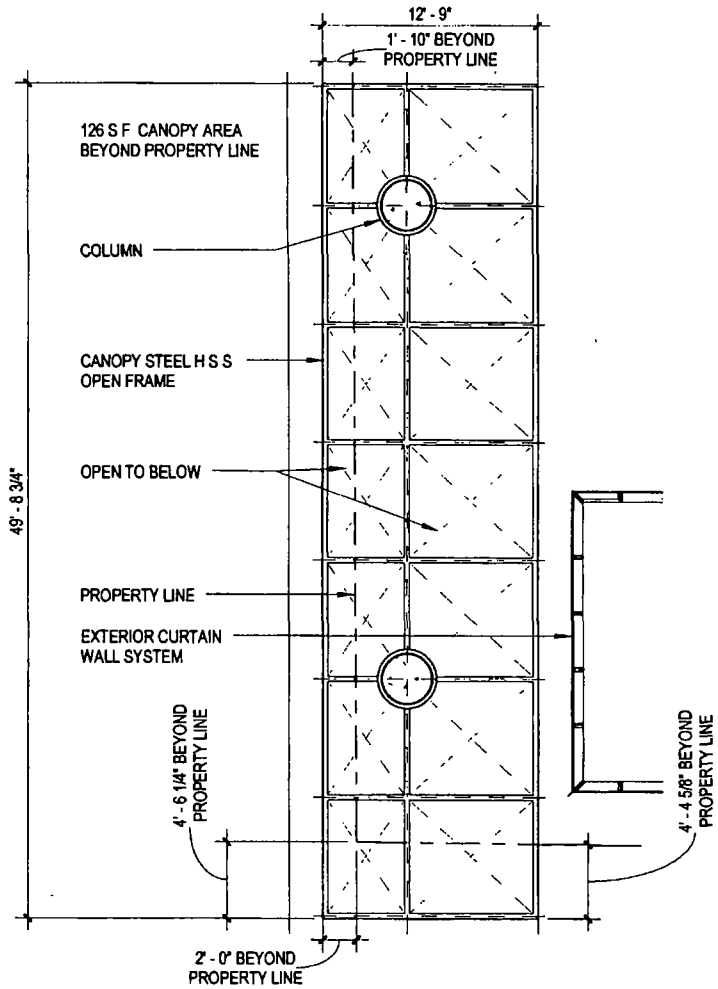


CANOPY GRANT OF PRIVILEGE - ENLARGED PLAN

200 NORTH MICHIGAN OWNER LLC
Project No 13001
07/09/15 / CANOPY-2

201 N GARLAND COURT

bKL

© 2015 bKL Architecture LLC

# City of Chicago

O2015-6739

## Office of the City Clerk

## Document Tracking Sheet

| | |
|---|---|
| **Meeting Date:** | 9/24/2015 |
| **Sponsor(s):** | Tunney (44) |
| **Type:** | Ordinance |
| **Title:** | Canopy(s) for Soulcycle Southport LLC |
| **Committee(s) Assignment:** | Committee on Transportation and Public Way |

ORDINANCE
SOULCYCLE SOUTHPORT, LLC
Acct. No. 400274 - 1
Permit No. 1119857

*Be It Ordained by the City Council of the City of Chicago:*

SECTION 1. Permission and authority are hereby given and granted to SOULCYCLE SOUTHPORT, LLC, upon the terms and subject to the conditions of this ordinance to construct, install, maintain and use one (1) Canopy(s) projecting over the public right-of-way adjacent to its premises known as 3423 N. Southport Ave..

Said Canopy(s) at N. Southport Avenue measure(s):
One (1) at five point three three (5.33) feet in length, and one point five (1.5) foot in width for a total of eight (8) square feet.

The location of said privilege shall be as shown on prints kept on file with the Department of Business Affairs and Consumer Protection and the Office of the City Clerk.

Said privilege shall be constructed in accordance with plans and specifications approved by the Zoning Department - Signs.

This grant of privilege in the public way shall be subject to the provisions of Section 10-28-015 and all other required provisions of the Municipal Code of Chicago.

The grantee shall pay to the City of Chicago as compensation for the privilege #1119857 herein granted the sum of fifty ($50.00) per annum in advance.


A 25% penalty will be added for payments received after due date.

The permit holder agrees to hold the City of Chicago harmless for any damage, relocation or replacement costs associated with damage, relocation or removal of private property caused by the City performing work in the public way.

Authority herein given and granted for a period of five (5) years from and after Date of Passage.

Alderman Thomas Tunney

Thomas Tunney 44th Ward

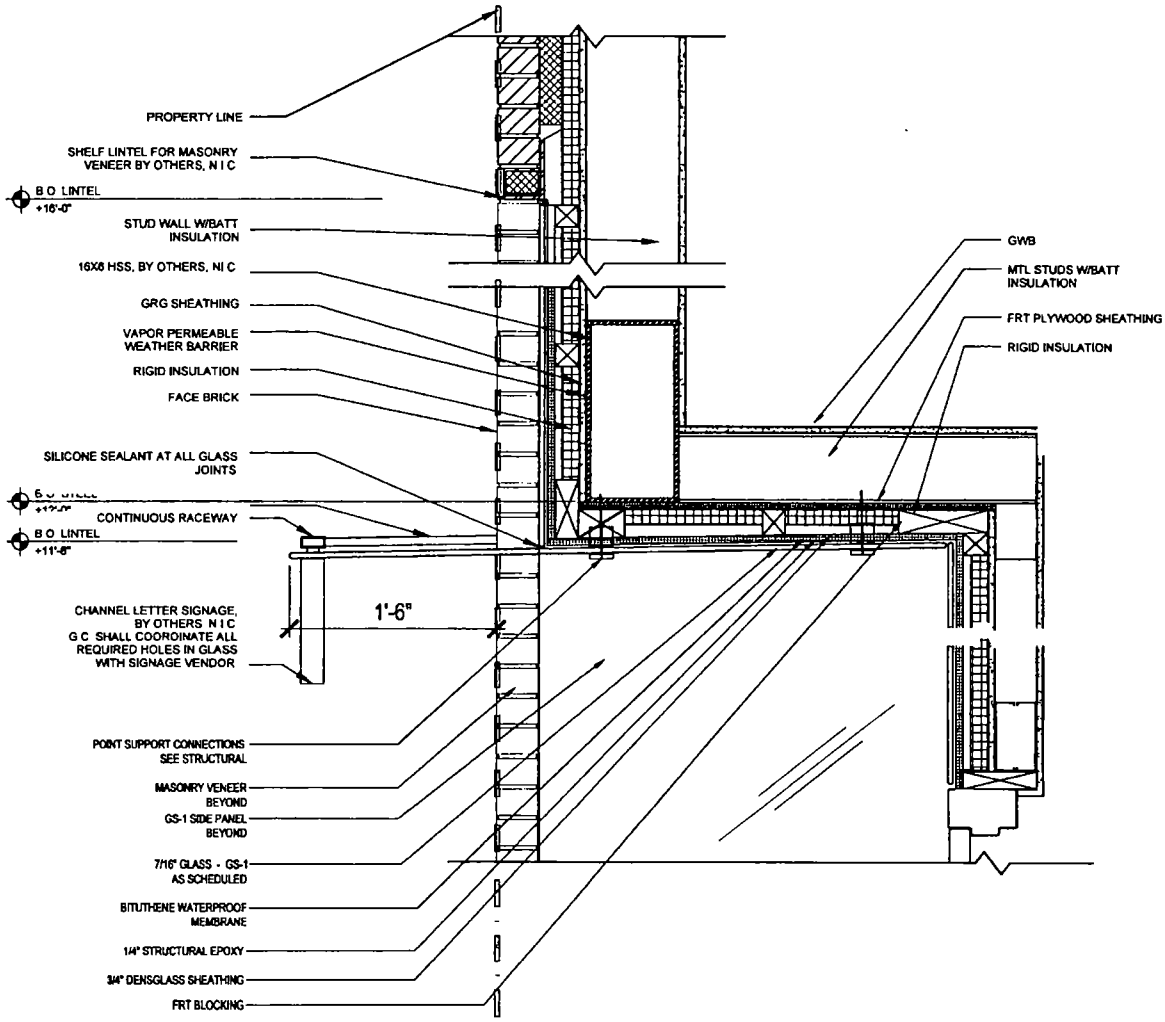


1 CANOPY DETAIL SECTION
1" = 1'-0"

MARK VETTER ARCHITECTURE
186 PROSPECT PARK WEST SUITE B1
BROOKLYN NY, 11215
Tel 347 513 7361
Email mvetter@vetterarchitecture.com

3423 N SOUTHPORT AVE
CHICAGO IL, 60657

Project No 1423
Date 07 23 2015
Scale 1" = 1'-0"

CANOPY SECTION DETAIL

A-090.00

# City of Chicago

O2015-6742

## Office of the City Clerk

## Document Tracking Sheet

| | |
|---|---|
| **Meeting Date:** | 9/24/2015 |
| **Sponsor(s):** | Arena (45) |
| **Type:** | Ordinance |
| **Title:** | Canopy(s) for Nite Cap |
| **Committee(s) Assignment:** | Committee on Transportation and Public Way |

ORDINANCE
NITE CAP
Acct. No. 15161 - 1
Permit No. 1119911

*Be It Ordained by the City Council of the City of Chicago:*

SECTION 1. Permission and authority are hereby given and granted to NITE CAP, upon the terms and subject to the conditions of this ordinance to maintain and use, as now constructed, one (1) Canopy(s) projecting over the public right-of-way adjacent to its premises known as 5007 W. Irving Park Rd..

Said Canopy(s) at W. Irving Park Rd. measure(s):
One (1) at fifty (50) feet in length, and two (2) feet in width for a total of one hundred (100) square feet.

The location of said privilege shall be as shown on prints kept on file with the Department of Business Affairs and Consumer Protection and the Office of the City Clerk.

Said privilege shall be constructed in accordance with plans and specifications approved by the Zoning Department - Signs.

This grant of privilege in the public way shall be subject to the provisions of Section 10-28-015 and all other required provisions of the Municipal Code of Chicago.

The grantee shall pay to the City of Chicago as compensation for the privilege #1119911 herein granted the sum of seventy-five ($75.00) per annum in advance.

A 25% penalty will be added for payments received after due date.


The permit holder agrees to hold the City of Chicago harmless for any damage, relocation or replacement costs associated with damage, relocation or removal of private property caused by the City performing work in the public way.

Authority herein given and granted for a period of five (5) years from and after 10/26/2013.

Alderman _____

John Arena 45th Ward


FRONT
ROW
JOE

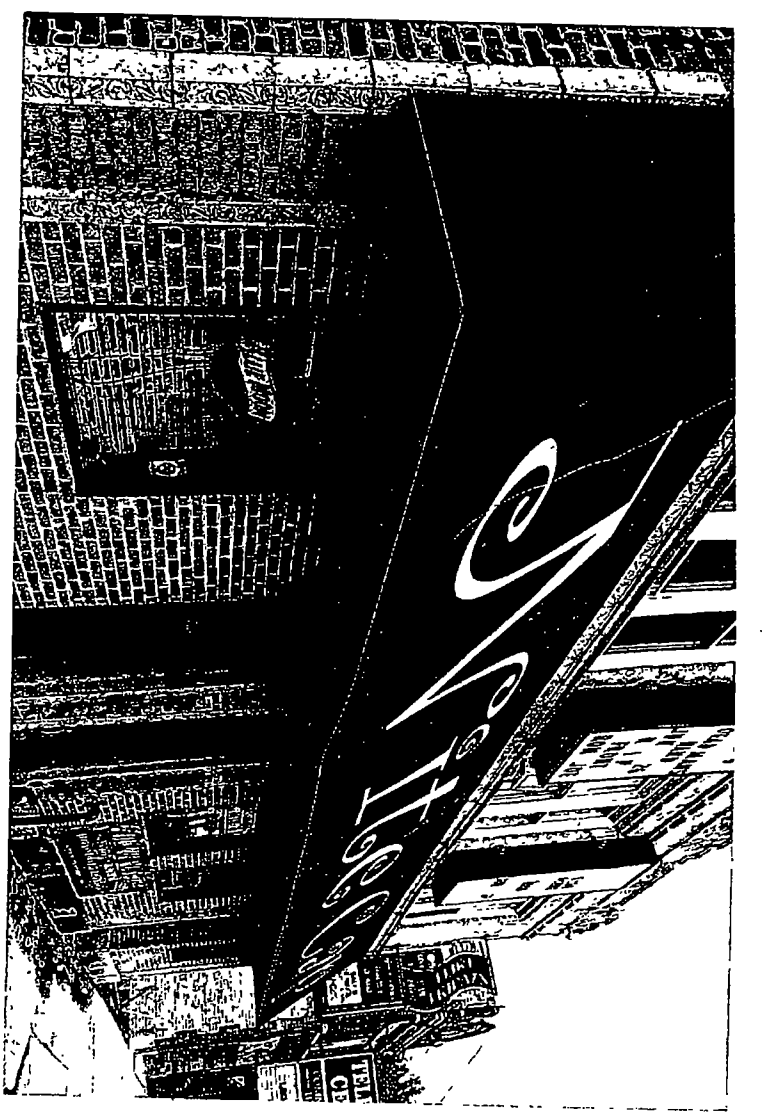

**Department of Business Affairs and Consumer Protection**
Small Business Center - Public Way Use Unit
City Hall - 121 N. LaSalle Street, Room 800 • Chicago, IL 60602
312-74-GOBIZ / 312-744-6249 • (312) 744-1944 (TTY)
http://www.cityofchicago.org/bacp

**09/24/2015**

Alderman **John Arena**
Ward # **45**
City of Chicago
City Hall, Room **300**
121 North LaSalle Street
Chicago, Illinois 60602

Re: An ordinance to use and maintain a portion of the public right-of-way for **one (1) canopy(ies)** for **NITE CAP**, adjacent to the premises known as **5007 W. Irving Park Rd.**.

Dear Alderman **John Arena**:

The applicant referenced above has requested the use of the public right-of-way for a **canopy(ies)**. An ordinance has been prepared by the Department of Business Affairs and Consumer Protection – Small Business Center - Public Way Use Unit for presentation to the City Council. Because this request was made for properties located in your ward, as approved by you as per the attached, I respectfully request that you introduce the attached ordinance at the next City Council meeting.

If you have any questions regarding this ordinance, please contact Anthony Bertuca at (312) 744-5506.

**Department of Business Affairs and Consumer Protection**

# City of Chicago

Or2015-561

## Office of the City Clerk

## Document Tracking Sheet

| | |
|---|---|
| **Meeting Date:** | 9/24/2015 |
| **Sponsor(s):** | Scott, Jr. (24) |
| **Type:** | Order |
| **Title:** | Closed to traffic on 3600 block of W Arthington St |
| **Committee(s) Assignment:** | Committee on Pedestrian and Traffic Safety |

Committee on Pedestrian and Traffic Safety
September 24, 2015
City Council

ORDERED, That the Commissioner of Transportation is hereby directed to close traffic at the 3600 Block of West Arthington Avenue from September 24, 2015 through May 1, 2016.

Michael Scott Jr.
Alderman, 24th Ward

# City of Chicago

Or2015-513

## Office of the City Clerk

## Document Tracking Sheet

| | |
|---|---|
| **Meeting Date:** | 9/24/2015 |
| **Sponsor(s):** | Hopkins (2) |
| **Type:** | Order |
| **Title:** | Call on Commissioner of Department of Innovation and Technology to prepare proposal for connecting City government broadband access and related services to the municipality's fiber optic network |
| **Committee(s) Assignment:** | Joint Committee: Economic, Capital and Technology Development; Finance |

**ORDER**

**WHEREAS,** the City of Chicago fiscal 2016 deficit is estimated to be at least $425.6 million by some accounts; and

**WHEREAS,** Chicago's municipal government uses technology to conduct business and to communicate; and

**WHEREAS,** on an annual basis, tens of millions of dollars are paid to private-sector incumbent telecom providers for City government broadband access and related services; and

**WHEREAS,** Municipalities are now benefitting from significant cost savings by eliminating their institutional broadband costs; and

**WHEREAS,** the City of Aurora, the second most populous municipality in Illinois, substantially reduced their government telecommunications and broadband access costs by building a municipal fiber network with faster and more reliable speeds; and

**WHEREAS,** the City of Aurora established the nonprofit On Light-Aurora which now also uses the municipality's fiber optic network to provide high-speed connectivity to educational institutions, businesses, healthcare facilities, and social service entities with greater reliability and at a reduced cost to the benefit of its taxpayers; and

**WHEREAS,** the City of Chicago owns and/or controls fiber optic lines that currently benefit some departments; now therefore

**BE IT ORDERED,** That the Commissioner of the Department of Innovation and Technology report back within 90 days to a Joint Committee of the Committee on Finance and the Committee on Economic, Capital and Technology with a proposal for connecting all 50 Aldermanic offices and City Department facilities to the municipality's fiber optic network.

Alderman Brian Hopkins, 2nd Ward

# City of Chicago

R2015-698

## Office of the City Clerk

## Document Tracking Sheet

| | |
|---|---|
| **Meeting Date:** | 9/24/2015 |
| **Sponsor(s):** | Burns (4)<br>Moreno (1)<br>Burke (14)<br>Hopkins (2)<br>Pawar (47)<br>Cappleman (46)<br>Dowell (3)<br>Arena (45)<br>Moore (49)<br>Osterman (48)<br>Silverstein (50)<br>Quinn (13) |
| **Type:** | Resolution |
| **Title:** | Call for Illinois General Assembly and Governor Rauner to prioritize Child Care Assistance Program funding |
| **Committee(s) Assignment:** | Committee on Education and Child Development |

## RESOLUTION

**WHEREAS**, the Chicago City Council recognizes the Child Care Assistance Program (CCAP) as integral to supporting working families and parents furthering their education or training, in order to reach their full economic potential; and

**WHEREAS**, the Chicago City Council recognizes that through CCAP, young children are cared for in enriching environments that promote their healthy physical, cognitive, and social development, thus preparing them to succeed in school; and

**WHEREAS**, every dollar invested in the Illinois early care and education sector generates $1.94 in economic activity, more than most other major economic sectors*; and

**WHEREAS**, CCAP advances the City and State's goal of making preschool accessible for all children by providing working families with quality care arrangements outside of or in addition to part-day preschool and Head Start programs; and

**WHEREAS**, CCAP makes out of school time care accessible for working families, providing school-age children with additional learning opportunities in safe and supervised environments; now therefore

**BE IT RESOLVED,** That the City Council of Chicago urge the Illinois General Assembly to take legislative measures to maintain access to CCAP for working families by ensuring the program's eligibility requirements shall be no more restrictive than the requirements in place on June 30, 2015; and

**BE IT FURTHER RESOLVED**, That the City Council of Chicago urge the Illinois Department of Human Services (IDHS) to maintain a parent copayment scale that ensures parents never pay more than 10 percent of their family income for child care services; and


**BE IT FURTHER RESOLVED**, That the City Council of Chicago urge IDHS to re-evaluate CCAP's income eligibility guidelines based on the City of Chicago's increasing minimum wage to ensure families earning minimum wage remain eligible; and

**BE IT FURTHER RESOLVED**, That the City Council of Chicago urge the Illinois General Assembly and the Governor to prioritize CCAP funding in the State budget and make every attempt to maximize federal funding; and

**BE IT FURTHER RESOLVED**, That the City Council of Chicago Committee on Education and Child Development shall hold a hearing annually to assess the accessibility of CCAP services for working families, the alignment of CCAP and preschool enrollment, and the impact on Chicago communities.

William D. Burns
Alderman, 4th Ward

*Strengthening Illinois Business through Investments in Early Care and Education. A report by ReadyNation/America'sEdge 2014

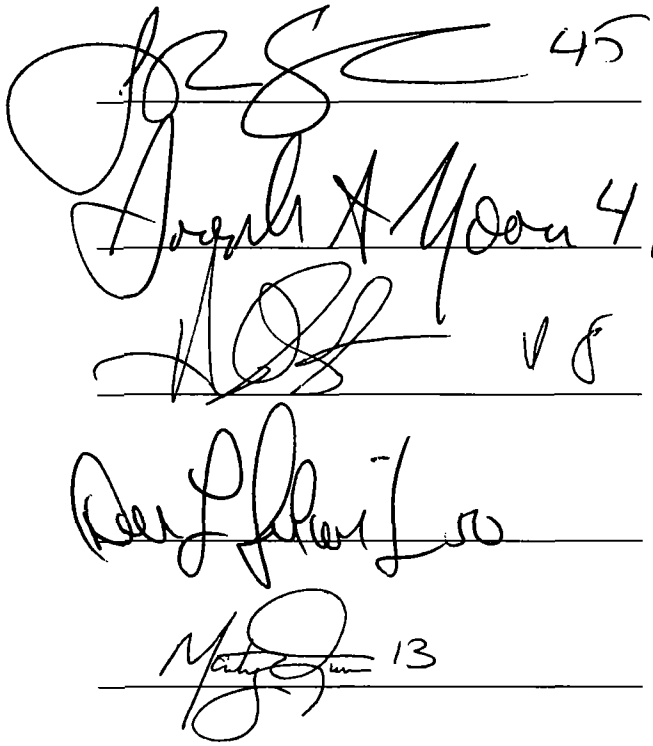
45
49
13

# City of Chicago

R2015-699

## Office of the City Clerk

## Document Tracking Sheet

**Meeting Date:** 9/24/2015

**Sponsor(s):** Burns (4)
Moreno (1)
Dowell (3)
Lopez (15)
Hairston (5)
Sawyer (6)
Sadlowski Garza (10)
O'Shea (19)
Foulkes (16)
Moore (17)
Cochran (20)
Brookins (21)
Munoz (22)
Scott, Jr. (24)
Solis (25)
Maldonado (26)
Burnett (27)
Ervin (28)
Taliaferro (29)
Reboyras (30)
Waguespack (32)
Ramirez-Rosa (35)
Villegas (36)
Sposato (38)
O'Connor (40)
Napolitano (41)
Reilly (42)
Arena (45)
Cappleman (46)
Pawar (47)
Osterman (48)
Moore (49)
Laurino (39)
Quinn (13)
Smith (43)

**Type:** Resolution

**Title:** Support efforts of non-tenure, contingent faculty in private non-profit colleges and universities to improve working conditions

**Committee(s) Assignment:** Committee on Education and Child Development

RED

# RESOLUTION

**WHEREAS**, there at least 6,565[1] non-tenured faculty currently working in private, non-profit colleges and universities in the City of Chicago in the 2013-2014 academic year; and

**WHEREAS**, there over 127,751[2] students enrolled in college or graduate school at private, non-profit colleges and universities in the City of Chicago who increasingly depend on the instruction and guidance of non-tenure, contingent faculty that same academic year; and

**WHEREAS**, Chicago students paid an average of $31,615 and up to $47,514[3] in tuition in the 2013 – 2014 academic year to attend a private, non-profit college or university in the City of Chicago; and

**WHEREAS**, non-tenure contingent faculty should be adequately supported by their institutions for their growing presence and role in the academic pursuits of Chicago's students; and

**WHEREAS**, many non-tenure contingent faculty have little job security and must take on multiple course loads at several colleges or universities to make ends meet; and

**WHEREAS**, many private, non-profit colleges and universities do not provide health care benefits to their non-tenure, contingent faculty; and

**WHEREAS**, the cost of living in the City of Chicago is 17%[4] higher than the US average; and

**WHEREAS**, non-tenure, contingent faculty in the City of Chicago should be paid fair wages and benefits that allow them to support themselves and their families; and

**WHEREAS**, the decision of whether to unionize belongs solely to workers, and should not be interfered with;

**BE IT RESOLVED**, That we, the Mayor and members of the City Council strongly endorse the efforts of non-tenure, contingent faculty in private, non-profit colleges and universities to organize in an organization of their choosing to improve their working conditions and have a voice on campus.

---

[1] See SEIU Local 73 analysis of the National Center for Education Statistics Integrated Postsecondary Education Data System (IPEDS). Final release data, 2013. Accessed at http://nces.ed.gov/ipeds/datacenter/ on 7/23/2015

[2] Ibid.

[3] Ibid.

[4] U.S. Census Bureau, Table 728. Cost of Living Index—Selected Urban Areas, Annual Average: 2010. Accessed at https://www.census.gov/compendia/statab/2012/tables/12s0728.pdf on 7/23/15

**RESOLUTION #**

(CONTINGENT FACULTY AT PRIVATE, NON-PROFIT COLLEGES AND UNIVERSITY)

4th Ward Ald. William Burns,
Chair of Education Committee (Sponsor)

15th Ward Ald. Raymond Lopez,

1st Ward Ald. Joe Moreno,

16th Ward Ald. Tony Foulkes,

3rd Ward Ald. Pat Dowell,

17th Ward David Moore,

5rd Ward Ald. Leslie Hairston,

20th Ward Ald. Willie B Cochran,

6th Ward Ald. Roderick Sawyer,

21st Ward Ald. Howard Brookins, Jr.,

10th Ward Ald. Susan Sadlowski-Garza,

22nd Ward Ald. Ricardo Munoz,

11th Ward Ald. Patrick Thompson,

23rd Ward Ald. Michael Zalewski,

9/24/15

**RESOLUTION #**

(CONTINGENT FACULTY AT PRIVATE, NON-PROFIT COLLEGES AND UNIVERSITY)

24th Ward Ald. Michael Scott, Jr.,

32nd Ward Ald. Scott Waguespack,

25th Ward Ald. Daniel Solis,

34th Ward Ald. Carrie Austin,

26th Ward Ald. Roberto Maldonado,

35th Ward Ald. Carlos Ramirez-Rosa,

27th Ward Ald. Walter Burnett, Jr.,

36th Ward Ald. Gilbert Villegas,

28th Ward Ald. Jason Ervin,

38th Ward Ald. Nicholas Sposato,

29th Ward Ald. Chris Taliaferro,


40th Ward Ald. Patrick J. O'Connor,


30th Ward Ald. Ariel E. Reboyras,

41st Ward Ald. Anthony Napolitano,


**RESOLUTION #**
(CONTINGENT FACULTY AT PRIVATE, NON-PROFIT COLLEGES AND UNIVERSITY)


42nd Ward Ald. Brendan Reilly,

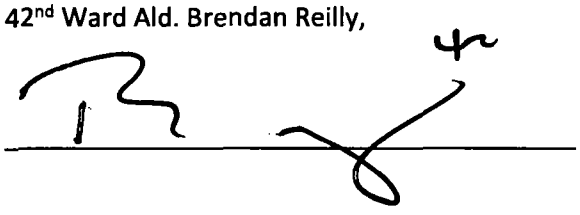

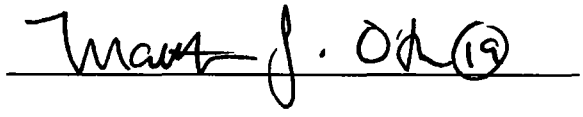



43rd Ward Ald. Michele Smith,

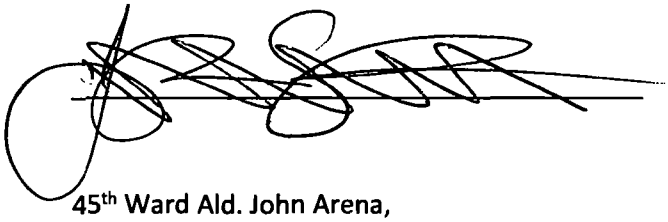

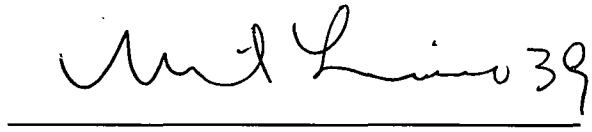


45th Ward Ald. John Arena,

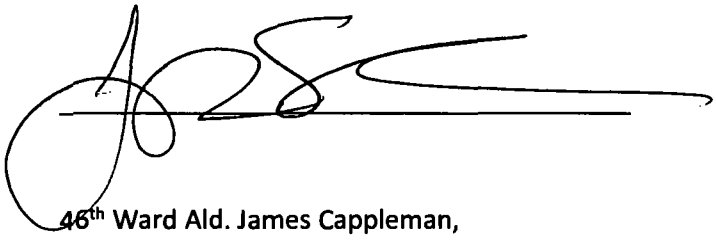

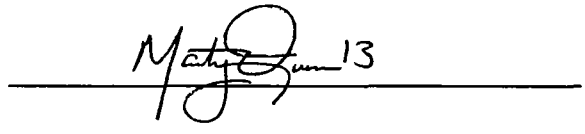


46th Ward Ald. James Cappleman,

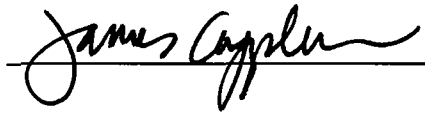


47th Ward Ald. Ameya Pawar,



48th Ward Ald. Harry Osterman,

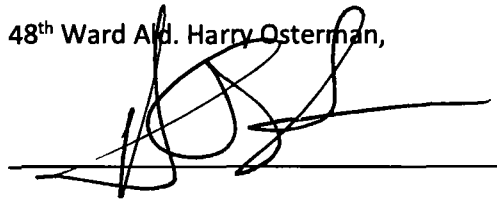

49th Ward Ald. Joseph A. Moore

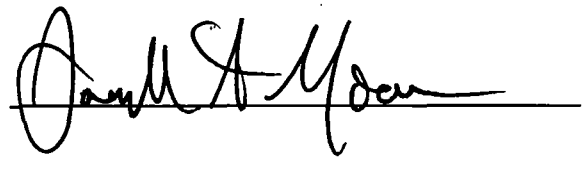

# City of Chicago

R2015-700

## Office of the City Clerk

## Document Tracking Sheet

| | |
|---|---|
| **Meeting Date:** | 9/24/2015 |
| **Sponsor(s):** | Burns (4) |
| **Type:** | Resolution |
| **Title:** | Call for support expanding mortgage interest tax benefits to more middle class and lower income homeowners by modifying interest deduction |
| **Committee(s) Assignment:** | Committee on Housing and Real Estate |

Housing

**CITY OF CHICAGO RESOLUTION IN SUPPORT OF UNITED FOR HOMES CAMPAIGN SUPPORTING EXPANDED HOUSING OPTIONS AND GREATER TAX FAIRNESS**

**WHEREAS**, "Stable housing is the foundation upon which people build their lives – absent a save, decent and affordable place to live, it is next to impossible to achieve good health, positive educational outcomes, or reach one's economic potential." (U.S. Interagency Council on Homelessness, *Opening Doors: Federal Strategic Plan to Prevent and End Homelessness.* 2010); and

**WHEREAS**, in Chicago there are 164,110 extremely low income renter households whose income is $21,649 or less for a family of four; and

**WHEREAS**, in Chicago there are only 26 rental homes both affordable and available for every 100 renter households considered extremely low-income, equaling a deficit of 101,420 rental units.

**WHEREAS**, 66% of extremely low income renter households in Chicago pay more than half of their incomes for rent; and

**WHEREAS**, this shortage of homes that are affordable and available for extremely low income renter households is the cause of homelessness in the United States; and

**WHEREAS**, extremely low-income renter households should have access to quality affordable housing in every neighborhood in Chicago; and

**WHEREAS**, Congress established the National Housing Trust Fund in 2008 as a dedicated source of funding for the production, preservation, rehabilitation, and operation of housing for people with the lowest incomes, including people who are homeless; and

**WHEREAS**, investing in the National Housing Trust Fund will create jobs in the construction trades and in property management; and

**WHEREAS**, for every $5 billion appropriated to the National Housing Trust Fund, approximately $238,900,000 would be allocated to Illinois; and

**WHEREAS**, the mortgage interest deduction is under consideration for change by the U.S. Congress; and

**WHEREAS**, over three-quarters of the benefit for the mortgage interest deduction goes to households with income in the top fifth of all taxpayers; and

**WHEREAS**, only slightly more than half of homeowners who pay interest on their mortgages benefit from the mortgage interest deduction; and

**WHEREAS**, by converting the mortgage interest tax deduction to a 15% non-refundable credit and lowering the cap of eligible mortgage value from $1 million to $500,000, the number of taxpayers with mortgages who get a tax break would increase by 16 million, 99% of whom have incomes under $100,000 a year; and

**WHEREAS**, these modest modifications would reduce the cost of the mortgage interest tax expenditure, thereby freeing up an estimated $197 billion in federal resources over 10 years for housing assistance to low income households; and

**NOW, THEREFORE, BE IT RESOLVED**, That we, the Mayor and members of the Chicago City Council assembled this 24th day of September 2015, do hereby endorse the United for Homes Campaign, and support expanding mortgage interest tax benefits to more middle class and lower income homeowners by modifying the mortgage interest deduction by converting the tax deduction to a tax credit and by reducing the maximum size of a mortgage for which interest can be deducted.



William D. Burns
Alderman, 4th Ward
City of Chicago

Data Source: HUD's Comprehensive Housing Affordability Strategy (CHAS) data for 2007-2011. Available online from HUD at: www.huduser.org/portal/datasets/cp.html

# City of Chicago

R2015-692

Office of the City Clerk

Document Tracking Sheet

**Meeting Date:** 9/24/2015

**Sponsor(s):**

Sawyer (6)
Quinn (13)
Sadlowski Garza (10)
Thompson (11)
O'Shea (19)
Cardenas (12)
Munoz (22)
Lopez (15)
Zalewski (23)
Curtis (18)
Napolitano (41)
Beale (9)
Ramirez-Rosa (35)
Hairston (5)
Arena (45)
Mitchell (7)
Cappleman (46)
Scott, Jr. (24)
Pawar (47)
Solis (25)
Silverstein (50)
Maldonado (26)
Taliaferro (29)
Foulkes (16)
Reboyras (30)
Moore (17)
Moreno (1)
Sposato (38)
Hopkins (2)
Ervin (28)
Dowell (3)
Laurino (39)
Santiago (31)
O'Connor (40)
Waguespack (32)
Reilly (42)
Mell (33)
Tunney (44)
Villegas (36)
Osterman (48)
Brookins (21)
Harris (8)

| | |
|---|---|
| **Type:** | Resolution |
| **Title:** | Call on Illinois State Board of Education and Chicago Board of Education to jointly impose moratorium on charter school expansion for 2015-2016 school year |
| **Committee(s) Assignment:** | Committee on Education and Child Development |

Education

**RESOLUTION**

WHEREAS, The Chicago Public School system (CPS) is currently in the midst of significant financial strain having recently passed an annual budget that has an operating deficit of $500 million dollars, and

WHEREAS, there have been more than 1000 layoffs in district-run schools in the last 3 months, with special education and bilingual education the most impacted among others, and

WHEREAS, CPS, like every other Illinois school district is legally required to accept applications for new charter schools; and


WHEREAS, the Illinois State Board of Education can and has granted charter school licenses over the objection of CPS; and

WHEREAS, it is not sound fiscal policy to fund the creation of any additional charter schools during a fiscal crisis when expenditures significantly overshadow revenue; so

WHEREAS, An independent analysis of CPS data by parent organization Raise Your Hand – Illinois has shown that there are more than 12000 un-filled charter school "seats" available, so

BE IT RESOLVED, that we, the undersigned members of the Chicago City Council do hereby express our desire for the Illinois State Board of Education and Chicago Board of Education to jointly impose a moratorium on charter school expansion for the 2015-2016 school year, and conduct a comprehensive study of long term facility and school programming needs as required by state law (IL P.A. 97-0474-as amended) through the mandated revision of the Chicago Public Schools' Educational Facilities Master Plan, a draft of which must be made public by CPS by January 2016; and provides the City Council and the public with a plan to bring CPS' financial balance sheet to long term stability.

BE IT FURTHER RESOLVED, that a copy of this resolution be transmitted by the City Clerk to Illinois State Board of Education Chairman James T. Meeks, State Superintendent of Education Tony Smith, Chicago Board of Education President Frank Clark, and Chicago Public Schools CEO Forrest Claypool.

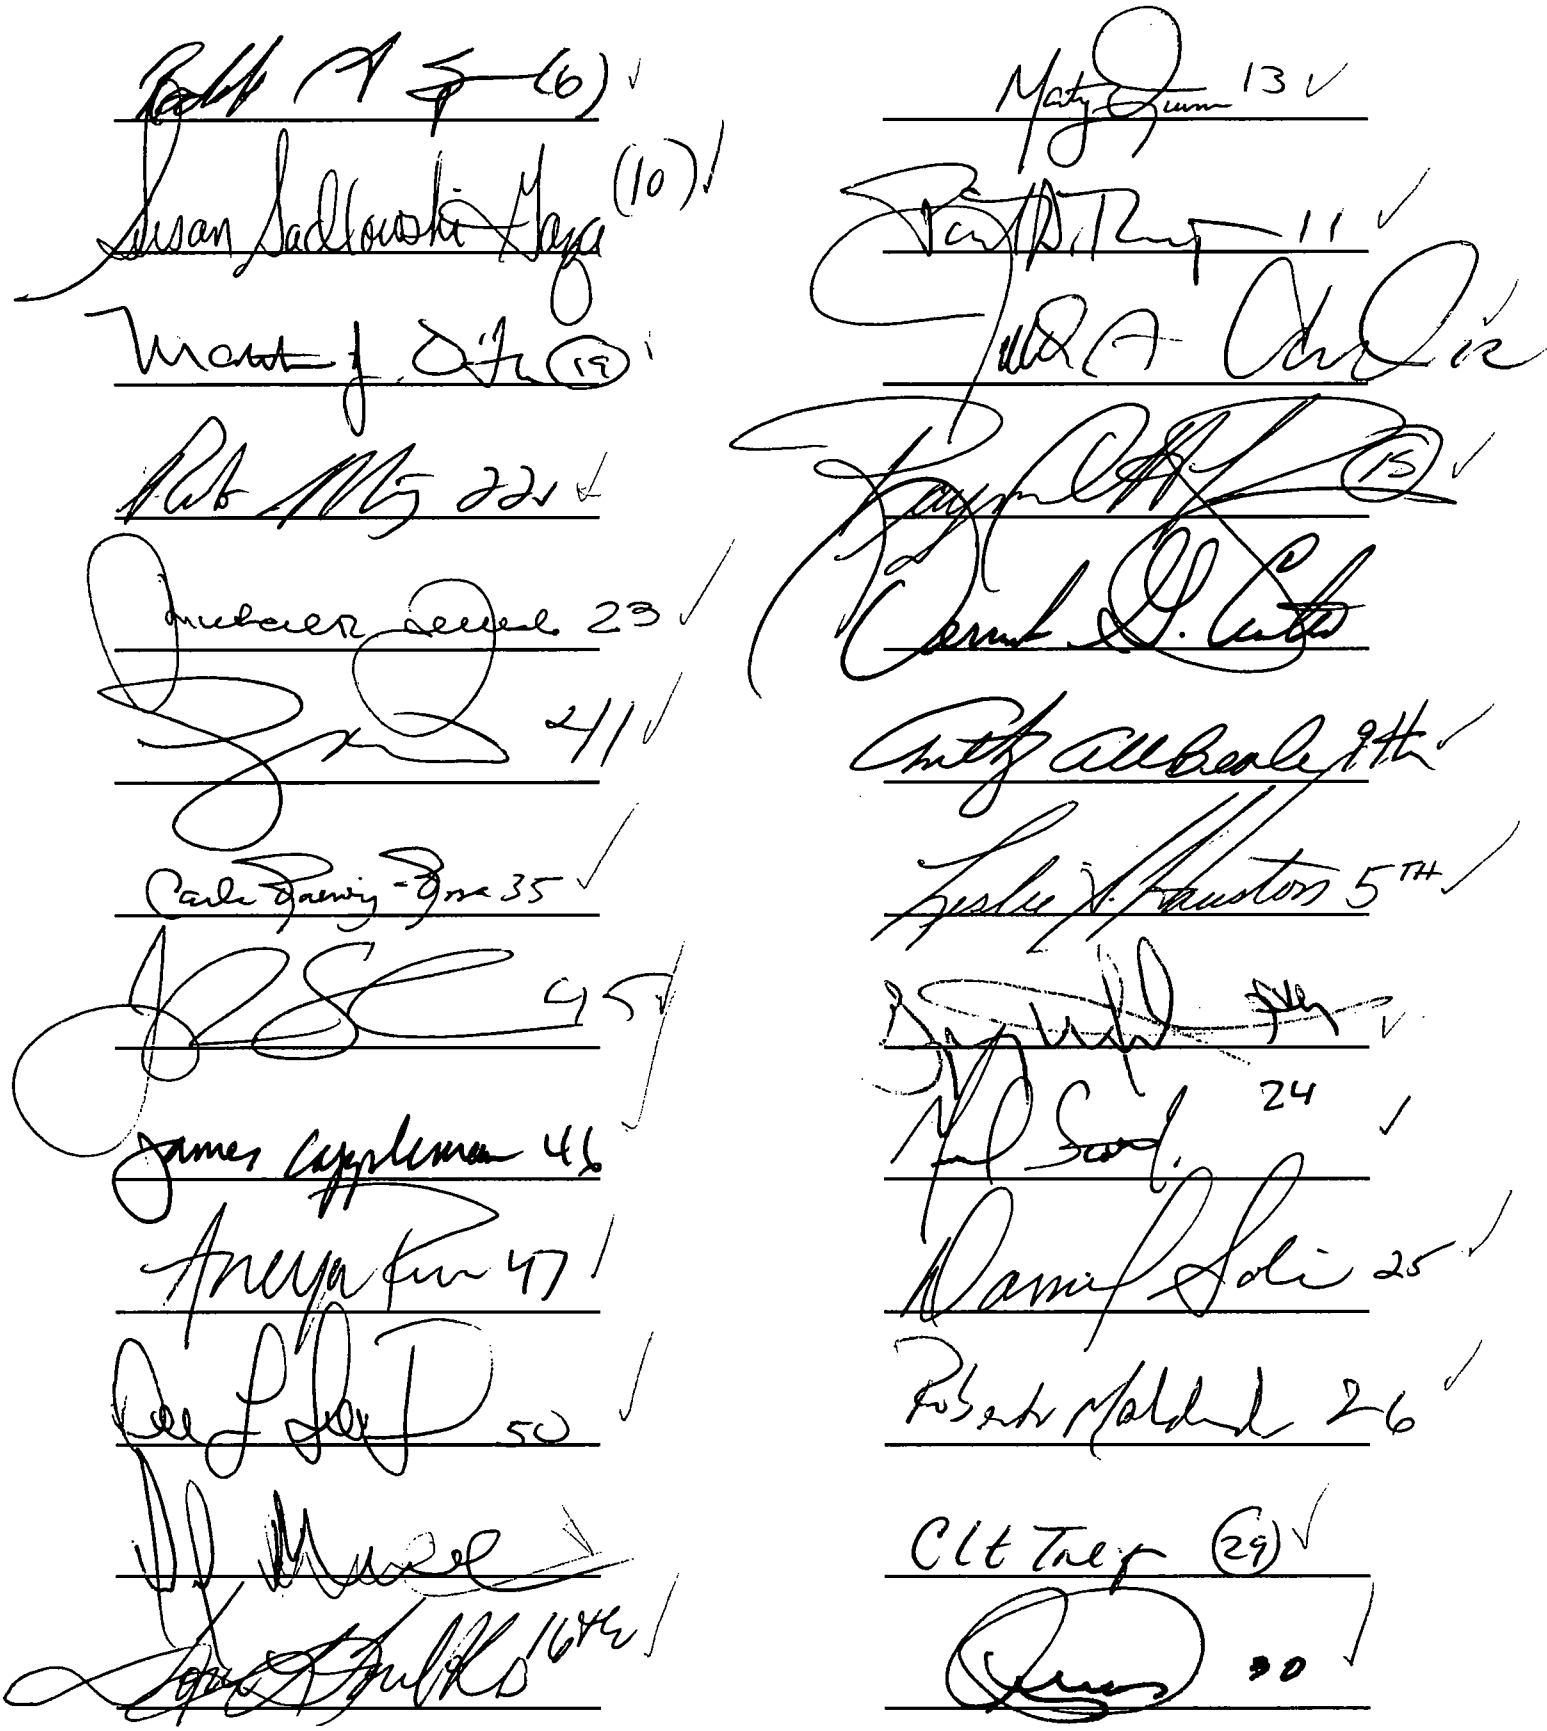

1ST

Joe Mullins V

Brent Hughes

Pat Worrell, 3rd

Billy Tripp (31st)

Scott Wagnon 32

Jeff Mull 33

36th

21

Richard Brantley 38th V

38

PJ O'Connor 40th 42nd

48

Michelle A Davis 8th

V2

# City of Chicago

R2015-697

Office of the City Clerk

Document Tracking Sheet

| | |
|---|---|
| **Meeting Date:** | 9/24/2015 |
| **Sponsor(s):** | Maldonado (26) |
| **Type:** | Resolution |
| **Title:** | Submission of public question for voters concerning elminiating exemption from Real Property Transfer Tax for transfers as result of forclosures |
| **Committee(s) Assignment:** | Committee on Finance |

Finance

# RESOLUTION

**WHEREAS,** Pursuant to its home rule authority, the City of Chicago enacted the Chicago Real Property Transfer Tax Ordinance, which imposes a tax upon the privilege of transferring title to, or beneficial interest in, real property located within the City; and

**WHEREAS,** Section 3-33-060(M) of the ordinance provides an exemption from payment of the tax for transfers in which the deed or other instrument of transfer is issued to the mortgagee or secured creditor pursuant to a mortgage or security interest foreclosure proceeding or sale or pursuant to a transfer in lieu of foreclosure (transfers as a result of foreclosures); and

**WHEREAS,** If the real estate transfers that involved transfers as a result of foreclosures were subject to the transfer tax, the transactions would raise much-needed revenue for the City and enable the City to provide more essential services, such as police and fire protection; and

**WHEREAS,** Those entities which are best able to pay the real property transfer tax should share in the responsibility to provide the resources for the protection of the health and welfare of the people; and

**WHEREAS,** In light of the above, the City Council is desirous of eliminating the exemption found in section 3-33-060(M) for transfers as a result of foreclosures; and

**WHEREAS,** Pursuant to the requirements of the Illinois Municipal Code (65 ILCS 5/8-3-19), which preempts home rule powers, in order to repeal the exemption for transfers as a result of foreclosures, the City must follow certain procedures, including the introduction of a resolution calling for a referendum to make such a change, then give notice and hold a public hearing prior to adoption of the resolution, adopt the resolution, and then certify the resolution and proposition to the proper election officials in accordance with the general election law for decision by the voters; and

**WHEREAS,** In an effort to make the law more equitable and to raise additional funds for the City and the Chicago Transit Authority, the voters are being asked if they approve of a proposal which would impose the same requirements on banks and other mortgage-related entities, as is currently imposed on homeowners, to pay real property transfer taxes on properties they acquire through foreclosure related transactions. To achieve this change, the City Council does hereby authorize and initiate the following public question to be submitted to the voters in accordance with the applicable provisions of the Illinois Election Code:

> Shall the City of Chicago impose a real estate transfer tax by repealing the exemption for the transfer of real estate transfers in which the deed or other instrument of transfer is issued to the mortgagee or secured creditor pursuant to a mortgage or security interest foreclosure proceeding or sale or pursuant to a transfer in lieu of foreclosure at a rate of $3.75 per $500.00 of the transfer price, or fraction thereof, plus a supplemental tax at the rate of $1.50 per $500.00 of the transfer price, or fraction thereof, with the revenue of the proposed transfer tax to be used for the general operations of the City of Chicago, and with the revenue of the proposed supplemental tax to be used to provide financial assistance to the Chicago Transit Authority?
>
> ☐Yes ☐No; and

**WHEREAS,** If the resolution is adopted, the City Clerk of Chicago shall certify the public question referenced herein to the Chicago Board of Election Commissioners in accordance with the applicable provisions of the Illinois Election Code; now, therefore,

**BE IT RESOLVED**, That we, the Mayor and the Members of the City Council of Chicago assembled this twenty-fourth day of September, 2015, do hereby call for a referendum to present the proposition to the voters on whether to eliminate the exemption from the real property transfer tax for transfers as a result of foreclosures, and request that the City Council on Finance hold public hearings in accordance with the requirements of the Illinois Municipal Code, 65 ILCS 5/8-3-19; and

**BE IT FURTHER RESOLVED**, That a copy of this resolution be sent to the Committee on Finance.



Alderman Roberto Maldonado
26th Ward

# City of Chicago

R2015-776

Office of the City Clerk

Document Tracking Sheet

| | |
|---|---|
| **Meeting Date:** | 9/24/2015 |
| **Sponsor(s):** | Burke (14) |
| **Type:** | Resolution |
| **Title:** | Congratulations extended to Zarzycki Manor Chapels on 100th anniversary |
| **Committee(s) Assignment:** | |

***RESOLUTION***

***WHEREAS,*** Zarzycki Manor Chapels, a family-operated business located in Chicago and Willow Springs, is celebrating the occasion of its 100th Anniversary during 2015; and

***WHEREAS,*** The Chicago City Council has been informed of this milestone by Alderman Edward M. Burke; and

***WHEREAS,*** In 1915 Agnes Zarzycki, a 31-year-old Polish immigrant, founded A.S. Zarzycki Funeral Home and became the first female funeral director of Polish descent in Chicago; and

***WHEREAS,*** Fluent in both English and Polish, Agnes Zarzycki was a graduate of Worsham Mortuary Training School and opened her original location at 2532 South Sacramento Avenue; and

***WHEREAS,*** The business grew and thrived over the years and operated from locations on West 25th Street and Cermak Road; and

***WHEREAS,*** In 1962 a new funeral home was built on the corner of Archer and Keeler Avenues and it became known as Zarzycki Manor Chapels; and

***WHEREAS,*** In 2008, under the direction of the fourth generation of the family to run the funeral home, an additional modern-day site opened its doors at 8999 South Archer Avenue in Willow Springs; and


***WHEREAS,*** Zarzycki Manor Chapels is currently led by the founder's granddaughter-in-law, Claudette, and great granddaughters, Charmaine and Andrea Zarzycki; and

***WHEREAS,*** The Zarzycki family are proud members of the National Funeral Directors Association, the Illinois Funeral Directors Association, the Archer Heights Civic Association and the West Suburban Chamber of Commerce and Industry; and

***WHEREAS,*** The legacy, hard work and dedication of the Zarzycki family serve as an example to all; now, therefore

***BE IT RESOLVED,*** That we, the Mayor and the members of the Chicago City Council, assembled this twenty-fourth day of September 2015, do hereby congratulate Zarzycki Manor Chapels as it celebrates a century of compassionate and professional funeral service to families in the Chicago area; and

***BE IT FURTHER RESOLVED,*** That a suitable copy of this resolution be presented to the Zarzycki family.

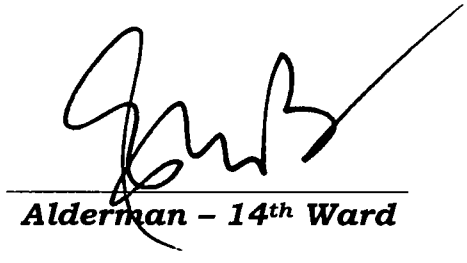

***Alderman – 14th Ward***

# City of Chicago

O2015-6459

## Office of the City Clerk

## Document Tracking Sheet

| | |
|---|---|
| **Meeting Date:** | 9/24/2015 |
| **Sponsor(s):** | Sadlowski Garza (10) |
| **Type:** | Ordinance |
| **Title:** | Dedication of portion of public way for widening of E 86th St and vacation of portion of public ways and alley bounded by E 80th St, S South Shore Dr, E 79th St and S Brandon Ave |
| **Committee(s) Assignment:** | Committee on Transportation and Public Way |

## COMMERCIAL ORDINANCE

WHEREAS, the City of Chicago ("City") is a home rule unit of local government pursuant to Article VII, Section 6 (a) of the 1970 constitution of the State of Illinois and, as such, may exercise any power and perform any function pertaining to its government and affairs; and

WHEREAS, the properties at 3235-3353 E. 86th Street (the "Properties") are owned by Chicago Lakeside Development LLC formerly known as Lakeside Land, LLC, a Delaware Limited Liability Company ("Chicago Lakeside Development LLC"); and

WHEREAS, pursuant to a separate ordinance, Chicago Lakeside Development LLC shall enter into a land swap agreement with the City of Chicago (the "Agreement To Exchange Real Estate") which contemplates Chicago Lakeside Development LLC's dedication of its Properties to the City, as such dedication is herein set forth, for the widening of E. 86th Street, in exchange for the remnant of public way herein vacated; and

WHEREAS, Chicago Lakeside Development LLC proposes to use the portion of the right of way remnant to be vacated herein for its use as a pocket park for a term of twenty (20) years in accordance with the Agreement To Exchange Real Estate; and

WHEREAS, the City Council of the City of Chicago, after due investigation and consideration, has determined that the nature and extent of the public use and the public interest to be subserved is such as to warrant the vacation of part of public right of way remnant described in the following ordinance; now therefore,

BE IT ORDAINED BY THE CITY COUNCIL OF THE CITY OF CHICAGO:

SECTION 1.

**TO BE DEDICATED:**

**THAT PART OF THE SOUTH HALF OF THE SOUTH HALF OF THE SOUTHWEST FRACTIONAL QUARTER OF SECTION 32, TOWNSHIP 38 NORTH, RANGE 15 EAST OF THE THIRD PRINCIPAL MERIDIAN, MORE PARTICULARLY DESCRIBED AS FOLLOWS:**

**BEGINNING AT THE INTERSECTION OF THE EAST LINE OF SOUTH GREEN BAY**

**AVENUE AS DEDICATED BY MARY P.M. PALMERS ADDITION TO CHICAGO RECORDED SEPTEMBER 30, 1882 AS DOCUMENT 423001 AND THE SOUTH LINE OF EAST 86TH STREET AS DEDICATED BY SAID PLAT 423001; THENCE SOUTH 01 DEGREES 20 MINUTES 56 SECONDS EAST, ALONG THE SOUTHERLY EXTENSION OF THE EAST LINE OF SAID SOUTH GREEN BAY AVENUE, 33.00 FEET TO A POINT ON A LINE 33.00 FEET SOUTH OF AND PARALLEL WITH THE SOUTH LINE OF SAID EAST 86TH STREET; THENCE SOUTH 88 DEGREES 20 MINUTES 48 SECONDS WEST, ALONG SAID PARALLEL LINE, 974.06 FEET TO A POINT ON THE EAST LINE OF SOUTH BURLEY AVENUE AS WIDENED BY DEED TO CITY OF CHICAGO RECORDED AUGUST 15 1892 AS DOCUMENT 1716965; THENCE NORTH 01 DEGREES 28 MINUTES 26 SECONDS WEST, ALONG SAID EAST LINE, 33.00 FEET TO THE SOUTH LINE OF SAID DEDICATED EAST 86TH STREET; THENCE NORTH 88 DEGREES 20 MINUTES 48 SECONDS EAST, ALONG SAID SOUTH LINE, 974.13 FEET TO THE POINT OF BEGINNING, IN COOK COUNTY, ILLINOIS (AREA OF DEDICATION = 32,145 SQ FT OR 0.738 ACREA MORE OR LESS)** as shaded and legally described by the words "HEREBY DEDICATED FOR PUBLIC STREET" on the plat hereto attached as Exhibit A, which drawing for greater clarity, is hereby made a part of this ordinance

AND

<u>TO BE VACATED:</u>

**PART OF LOTS 2, 3, 4, 5, 6, 7, THE EAST HALF OF LOT 8 AND THE NORTH HALF OF THE 16-FOOT EAST-WEST ALLEY IN MAHAN'S SUBDIVISION OF THE EAST HALF OF THE NORTHEAST QUARTER OF THE NORTHEAST QUARTER OF THE NORTHEAST QUARTER OF SECTION 31, TOWNSHIP 38 NORTH, RANGE 15, EAST OF THE THIRD PRINCIPAL MERIDIAN, ACCORDING TO THE PLAT THEREOF RECORDED JULY 9, 1889 AS DOCUMENT 1140094, MORE PARTICULARLY DESCRIBED AS FOLLOWS: COMMENCING AT THE SOUTHWEST CORNER OF SAID LOT 10; THENCE NORTH 01 DEGREES 25 MINUTES 07 SECONDS WEST, ALONG THE WEST LINE OF SAID LOT 10, A DISTANCE OF 40.21 FEET; THENCE NORTH 02 DEGREES 50 MINUTES 48 SECONDS EAST, 54.61 FEET; THENCE SOUTH 60 DEGREES 34 MINUTES 36 SECONDS EAST, 65.36 FEET; THENCE SOUTH 64 DEGREES 02 MINUTES 19 SECONDS EAST, 10.97 FEET TO A POINT ON THE EAST LINE OF THE WEST 12.5 FEET OF SAID LOT 8, SAID POINT ALSO BEING ON THE WEST LINE OF THE EAST HALF OF SAID LOT 8 AND BEING THE POINT OF BEGINNING; THENCE SOUTH 64 DEGREES 02 MINUTES 19 SECONDS EAST, 31.26 FEET TO A POINT OF CURVATURE; THENCE EASTERLY 68.71 FEET, ALONG THE ARC OF A TANGENT CIRCLE TO THE LEFT, HAVING A RADIUS OF 321.00 FEET AND WHOSE CHORD BEARS SOUTH 70 DEGREES 10 MINUTES 16 SECONDS EAST, 68.58 FEET TO A POINT OF TANGENCY; THENCE SOUTH 76 DEGREES 18 MINUTES 12 SECONDS EAST, 61.38 FEET; THENCE SOUTH 71 DEGREES 13 MINUTES 38 SECONDS EAST, 23.84 FEET TO A POINT ON THE SOUTH LINE OF THE NORTH HALF OF SAID 16-FOOT EAST-WEST PUBLIC ALLEY; THENCE SOUTH 88 DEGREES 25 MINUTES 32 SECONDS WEST, ALONG SAID SOUTH LINE, 56.04 FEET TO A POINT ON THE WEST LINE OF THE EAST 78.00 FEET OF SAID 16-FOOT EAST-WEST PUBLIC ALLEY; THENCE NORTH 01 DEGREES 28**

**MINUTES 02 SECONDS WEST, ALONG SAID WEST LINE, 8.00 FEET TO A POINT ON THE NORTH LINE OF SAID 16-FOOT EAST-WEST PUBLIC ALLEY; THENCE SOUTH 88 DEGREES 25 MINUTES 32 SECONDS WEST, ALONG SAID NORTH LINE, ALSO BEING THE SOUTH LINE OF SAID LOTS 2, 3, 4, 5, 6, 7 AND 8, FOR A DISTANCE OF 117.28 FEET TO A POINT ON THE WEST LINE OF THE EAST HALF OF SAID LOT 8; THENCE NORTH 01 DEGREES 23 MINUTES 43 SECONDS WEST, ALONG SAID EAST LINE, 55.93 FEET TO THE POINT OF BEGINNING, IN COOK COUNTY, ILLINOIS (AREA OF VACATION= 3,978 SQ. FT. OR 0.091 ACRES, MORE OR LESS)** as shaded and legally described by the words "HEREBY VACATED" on the plat hereto attached as Exhibit B, which drawing for greater clarity, is hereby made a part of this ordinance, be and the same is hereby vacated and closed, inasmuch as the same is no longer required for public use and the public interest will be subserved by such vacations.

SECTION 2. The City of Chicago hereby reserves for the benefit of Commonwealth Edison and its successors or assigns, a non-exclusive utility easement to operate, maintain, construct, replace and renew overhead wires, poles, and associated equipment and underground conduit, cables, and associated equipment for the transmission and distribution of electrical energy, telephonic and associated services under, over and along the right of way remnant herein vacated, with the right of ingress and egress. The grade of the vacated public way shall not be altered in a manner so as to interfere with the operation and maintenance of Commonwealth Edison facilities. No buildings, permanent structures or obstructions shall be placed over Commonwealth Edison facilities without express written release of easement by Commonwealth Edison. Any future vacation-beneficiary prompted relocation of Commonwealth Edison facilities lying within the area herein vacated will be accomplished by Commonwealth Edison, and done at the expense of the beneficiary of the vacation.

SECTION 3. The vacation herein provided for is made in accordance with Section 1.B. of the Agreement To Exchange Real Estate.

SECTION 4. The vacation herein provided for is made upon the express condition that within one hundred eighty (180) days after the passage of this ordinance, Chicago Lakeside Development LLC or its agent shall file or cause to be filed for record in the Office of the Recorder of Deeds of Cook County, Illinois a certified copy of this ordinance, together with the full sized corresponding plat as approved by the Superintendent of Maps and Plats.

SECTION 5. This ordinance shall take effect and be in force from and after its passage. The vacation shall take effect and be in force from and after its recording.

Vacation and Dedication Approved:

Rebekah Scheinfeld
Commissioner


Approved as to Form and Legality

Richard Wendy
Deputy Corporation Counsel

Honorable Susan Sadlowski Garza
Alderman, 10th Ward

EXHIBIT "A"

# PLAT OF DEDICATION

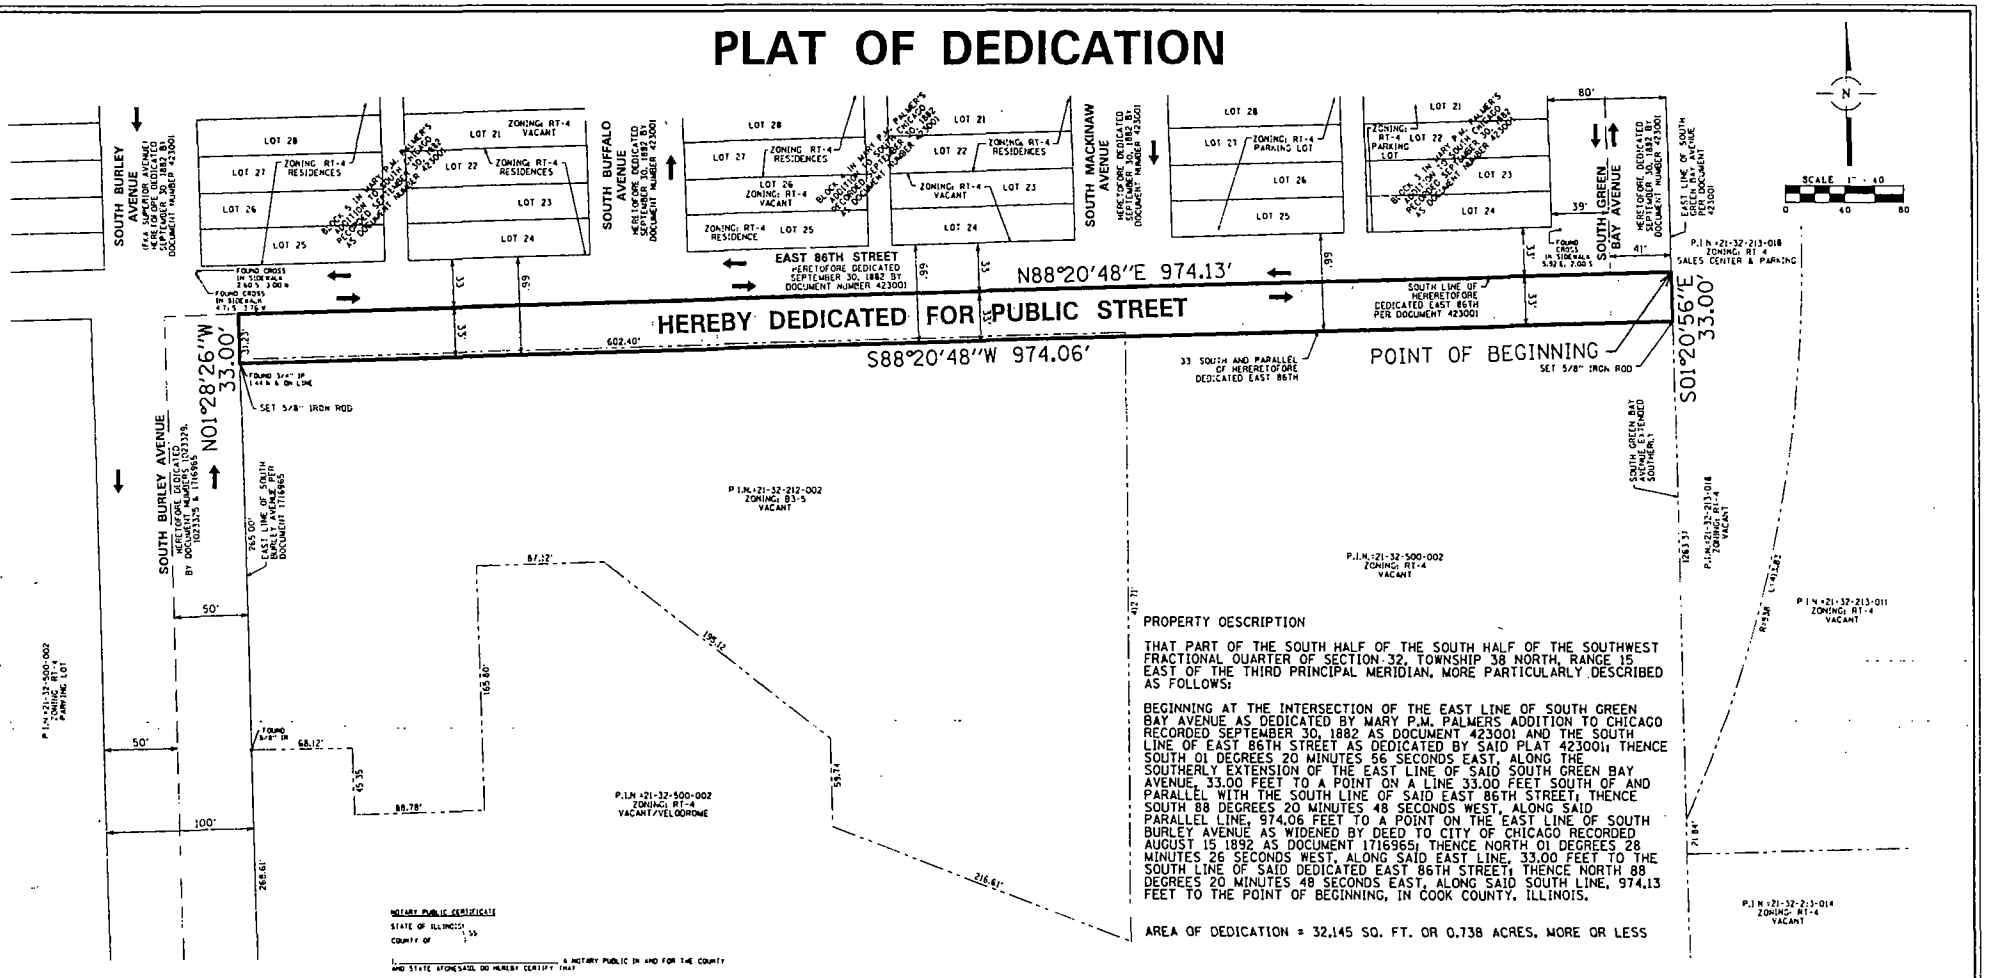


## PROPERTY DESCRIPTION

THAT PART OF THE SOUTH HALF OF THE SOUTH HALF OF THE SOUTHWEST FRACTIONAL QUARTER OF SECTION 32, TOWNSHIP 38 NORTH, RANGE 15 EAST OF THE THIRD PRINCIPAL MERIDIAN, MORE PARTICULARLY DESCRIBED AS FOLLOWS:

BEGINNING AT THE INTERSECTION OF THE EAST LINE OF SOUTH GREEN BAY AVENUE AS DEDICATED BY MARY P.M. PALMERS ADDITION TO CHICAGO RECORDED SEPTEMBER 30, 1882 AS DOCUMENT 423001 AND THE SOUTH LINE OF EAST 86TH STREET AS DEDICATED BY SAID PLAT 423001; THENCE SOUTH 01 DEGREES 20 MINUTES 56 SECONDS EAST, ALONG THE SOUTHERLY EXTENSION OF THE EAST LINE OF SAID SOUTH GREEN BAY AVENUE, 33.00 FEET TO A POINT ON A LINE 33.00 FEET SOUTH OF AND PARALLEL WITH THE SOUTH LINE OF SAID EAST 86TH STREET; THENCE SOUTH 88 DEGREES 20 MINUTES 48 SECONDS WEST, ALONG SAID PARALLEL LINE, 974.06 FEET TO A POINT ON THE EAST LINE OF SOUTH BURLEY AVENUE AS WIDENED BY DEED TO CITY OF CHICAGO RECORDED AUGUST 15 1892 AS DOCUMENT 1716965; THENCE NORTH 01 DEGREES 28 MINUTES 26 SECONDS WEST, ALONG SAID EAST LINE, 33.00 FEET TO THE SOUTH LINE OF SAID DEDICATED EAST 86TH STREET; THENCE NORTH 88 DEGREES 20 MINUTES 48 SECONDS EAST, ALONG SAID SOUTH LINE, 974.13 FEET TO THE POINT OF BEGINNING, IN COOK COUNTY, ILLINOIS.

AREA OF DEDICATION = 32,145 SQ. FT. OR 0.738 ACRES, MORE OR LESS

NOTARY PUBLIC CERTIFICATE

STATE OF ILLINOIS }
COUNTY OF ___ } SS

I, _____, A NOTARY PUBLIC IN AND FOR THE COUNTY AND STATE AFORESAID, DO HEREBY CERTIFY THAT _____ TITLE _____ AND _____ TITLE _____ OF CHICAGO LAKESIDE DEVELOPMENT, LLC, WHO IS/ARE PERSONALLY KNOWN TO ME TO BE THE SAME PERSON(S) WHOSE NAME(S) IS/ARE SUBSCRIBED TO THE FOREGOING CERTIFICATE, APPEARED BEFORE ME THIS DAY IN PERSON, AND ACKNOWLEDGED THAT HE/SHE/THEY DID SIGN AND DELIVER THE SAID INSTRUMENT AS A FREE AND VOLUNTARY ACT FOR THE USES AND PURPOSES HEREIN SET FORTH.

GIVEN UNDER MY HAND AND NOTARIAL SEAL

THIS ___ DAY OF _____, A.D. 20___

NOTARY PUBLIC

OWNER'S CERTIFICATE

STATE OF ILLINOIS }
COUNTY OF ___ } SS

CHICAGO LAKESIDE DEVELOPMENT, LLC FORMALLY KNOWN AS LAKESIDE LAND LLC A DELAWARE LIMITED LIABILITY COMPANY HEREBY CERTIFIES THAT IT IS THE OWNER OF THE PROPERTY DESCRIBED HEREON AND AS SUCH OWNER HAS CAUSED SAID PROPERTY TO BE SURVEYED FOR THE PURPOSE OF DEDICATING A PUBLIC STREET AS SHOWN AND DEPICTED ON PLAT HEREON IN WITNESS THEREOF SAID CHICAGO LAKESIDE DEVELOPMENT LLC HAS CAUSED THIS CERTIFICATE TO BE SIGNED BY ITS DULY AUTHORIZED MANAGING MEMBER ON ITS BEHALF ON

THIS ___ DAY OF _____ A.D. 2015

SIGNED: _____

PRINTED NAME AND TITLE

SIGNED: _____

PRINTED NAME AND TITLE

SURVEYOR'S NOTES

1. ALL DIMENSIONS SHOWN HEREON ARE MEASURED UNLESS NOTED.
2. BASIS OF BEARINGS: ASSUMED NORTH
3. DIMENSIONS SHOULD BE ASSUMED BY SCALE MEASUREMENTS UPON THE PLAT
4. P.I.N. 21-32-500-002-0000
5. THIS DEDICATION IS BASED ON A BOUNDARY SURVEY PREPARED FOR THE LARGER UNDERLYING OWNERSHIP PARCEL. SAID BOUNDARY SURVEY WAS COMPLETED IN JUNE, 2009, AND FIELD WORK WAS PERFORMED FOR THE COMPLETION OF THIS SURVEY. CORNERS WILL BE SET UP PASSAGE OF CITY OF CHICAGO ORDINANCE.
6. PREPARED FOR/CLIENT & CONTACT: MCCAFFERY INTERESTS 875 N. MICHIGAN AVE. SUITE 1800 CHICAGO, IL 60611

CITY - DEPT. OF FINANCE

COOK CO.

C.D.O.T.

LEGEND

- BOUNDARY LINE
- EXISTING RIGHT-OF-WAY OR LOT LINE
- CENTERLINE
- PLAT LINE
- NEWLY DEDICATED PUBLIC STREET
- IRON PIPE
- CUT CROSS
- IRON / STEEL ROD (I.R.)
- TRAFFIC FLOW DIRECTION

STATE OF ILLINOIS }
COUNTY OF COOK } SS

I, SPACECO, INC., AN ILLINOIS PROFESSIONAL DESIGN FIRM, NUMBER 184.001157, DO HEREBY DECLARE THAT THIS PLAT IS PREPARED IN ACCORDANCE WITH OFFICIAL RECORDS FOR THE PURPOSE OF DEDICATING THE ABOVE DESCRIBED PROPERTY FOR PUBLIC PURPOSES.

ALL DIMENSIONS ARE IN FEET AND DECIMAL PARTS THEREOF
NO DISTANCES OF ANGLES SHOWN HEREON MAY BE SCALED BY SCALING.

THIS PROFESSIONAL SERVICE CONFORMS TO THE CURRENT ILLINOIS MINIMUM STANDARDS FOR A BOUNDARY SURVEY AS APPLICABLE TO PLATS OF DEDICATION.

GIVEN UNDER OUR HAND AND SEAL THIS 8TH DAY OF SEPTEMBER, 2015 IN ROSEMONT ILLINOIS.

REBECCA F. POPECK, P.L.S. NO. 035-3642
LICENSE EXPIRES: 11-30-2016

NOT VALID ONLY IF EMBOSSED SEAL AFFIXED.

COMPARE ALL DIMENSIONS BEFORE BUILDING AND REPORT ANY DISCREPANCIES AT ONCE. REFER TO DEED OR TITLE POLICY FOR BUILDING LINES AND EASEMENTS

SPACECO, INC., AN ILLINOIS PROFESSIONAL DESIGN FIRM NUMBER 184.001157, EXPIRES: APRIL 30 2017

| REVISIONS |
|---|
| 07/31/2015 |
| 09/08/2015 |

SPACECO INC.

CONSULTING ENGINEERS
SITE DEVELOPMENT ENGINEERS
LAND SURVEYORS

DATE: 07/16/2015
JOB NO.: 3578
FILENAME: 3578DED-03.86th
SHEET 1 OF 1

CDOT#31-07-14-3655

# EXHIBIT "B"

# PLAT OF VACATION

PROPERTY DESCRIPTION

PART OF LOTS 2, 3, 4, 5, 6, 7, THE EAST HALF OF LOT 8 AND THE NORTH HALF OF THE 16-FOOT EAST-WEST ALLEY IN MAHAN'S SUBDIVISION OF THE EAST HALF OF THE NORTHEAST QUARTER OF THE NORTHEAST QUARTER OF THE NORTHEAST QUARTER OF SECTION 31, TOWNSHIP 38 NORTH, RANGE 15, EAST OF THE THIRD PRINCIPAL MERIDIAN, ACCORDING OT THE PLAT THEREOF RECORDED JULY 9, 1889 AS DOCUMENT 1140094, MORE PARTICULARLY DESCRIBED AS FOLLOWS: COMMENCING AT THE SOUTHWEST CORNER OF SAID LOT 10; THENCE NORTH 01 DEGREES 25 MINUTES 07 SECONDS WEST, ALONG THE WEST LINE OF SAID LOT 10, A DISTANCE OF 40.21 FEET; THENCE NORTH 02 DEGREES 50 MINUTES 48 SECONDS EAST, 54.61 FEET; THENCE SOUTH 60 DEGREES 34 MINUTES 36 SECONDS EAST, 65.36 FEET; THENCE SOUTH 64 DEGREES 02 MINUTES 19 SECONDS EAST, 10.97 FEET TO A POINT ON THE EAST LINE OF THE WEST 12.5 FEET OF SAID LOT 8, SAID PONT ALSO BEING ON THE WEST LINE OF THE EAST HALF OF SAID LOT 8 AND BEING THE POINT OF BEGINNING; THENCE SOUTH 64 DEGREES 02 MINUTES 19 SECONDS EAST, 31.26 FEET TO A POINT OF CURVATURE; THENCE EASTERLY 68.71 FEET, ALONG THE ARC OF A TANGENT CIRCLE TO THE LEFT, HAVING A RADIUS OF 321.00 FEET AND WHOSE CHORD BEARS SOUTH 70 DEGREES 10 MINUTES 16 SECONDS EAST, 68.58 FEET TO A POINT OF TANGENCY; THENCE SOUTH 76 DEGREES 18 MINUTES 12 SECONDS EAST, 61.38 FEET; THENCE SOUTH 71 DEGREES 13 MINUTES 38 SECONDS EAST, 23.84 FEET TO A POINT ON THE SOUTH LINE OF THE NORTH HALF OF SAID 16-FOOT EAST-WEST PUBLIC ALLEY; THENCE SOUTH 88 DEGREES 25 MINUTES 32 SECONDS WEST, ALONG SAID SOUTH LINE, 56.04 FEET TO A POINT ON THE WEST LINE OF THE EAST 78.00 FEET OF SAID 16-FOOT EAST-WEST PUBLIC ALLEY; THENCE NORTH 01 DEGREES 28 MINUTES 02 SECONDS WEST, ALONG SAID WEST LINE, 8.00 FEET TO A POINT ON THE NORTH LINE OF SAID 16-FOOT EAST-WEST PUBLIC ALLEY; THENCE SOUTH 88 DEGREES 25 MINUTES 32 SECONDS WEST, ALONG SAID NORTH LINE, ALSO BEING THE SOUTH LINE OF SAID LOTS 2, 3, 4, 5, 6, 7 AND 8, FOR A DISTANCE OF 117.28 FEET TO A POINT ON THE WEST LINE OF THE EAST HALF OF SAID LOT 8; THENCE NORTH 01 DEGREES 23 MINUTES 43 SECONDS WEST, ALONG SAID EAST LINE, 55.93 FEET TO THE POINT OF BEGINNING, IN COOK COUNTY, ILLINOIS.

AREA OF VACATION= 3,978 SQ. FT. OR 0.091 ACRES, MORE OR LESS.

## LEGEND

- BOUNDARY LINE
- EXISTING RIGHT-OF-WAY OR LOT LINE
- CENTERLINE
- HEREBY DEDICATED FOR PUBLIC STREET
- IRON / STEEL ROD
- CUT CROSS
- TRAFFIC FLOW DIRECTION


SURVEYOR'S NOTES:

1. ALL DIMENSIONS SHOWN HEREON ARE MEASURED UNLESS NOTED.
2. BASIS OF BEARINGS= ASSUMED NORTH
3. NO DIMENSIONS SHOULD BE ASSUMED BY SCALE MEASUREMENTS UPON THE PLAT.
4. LAST DATE OF FIELD WORK: SEPTEMBER 13, 2013.
5. PREPARED FOR: MCCAFFERY INTERESTS, 875 N. MICHIGAN AVE. SUITE 1800, CHICAGO, IL. 60611
6. ASSOCIATED WITH PIN: 21-31-207-040 (PART OF LOT 8 & ALL OF LOTS 9 & 10)
7. SPACECO, INC., AN ILLINOIS PROFESSIONAL DESIGN FIRM, NUMBER 184-001157

CDOT

CITY - DEPT. OF FINANCE

COOK CO. CLERK

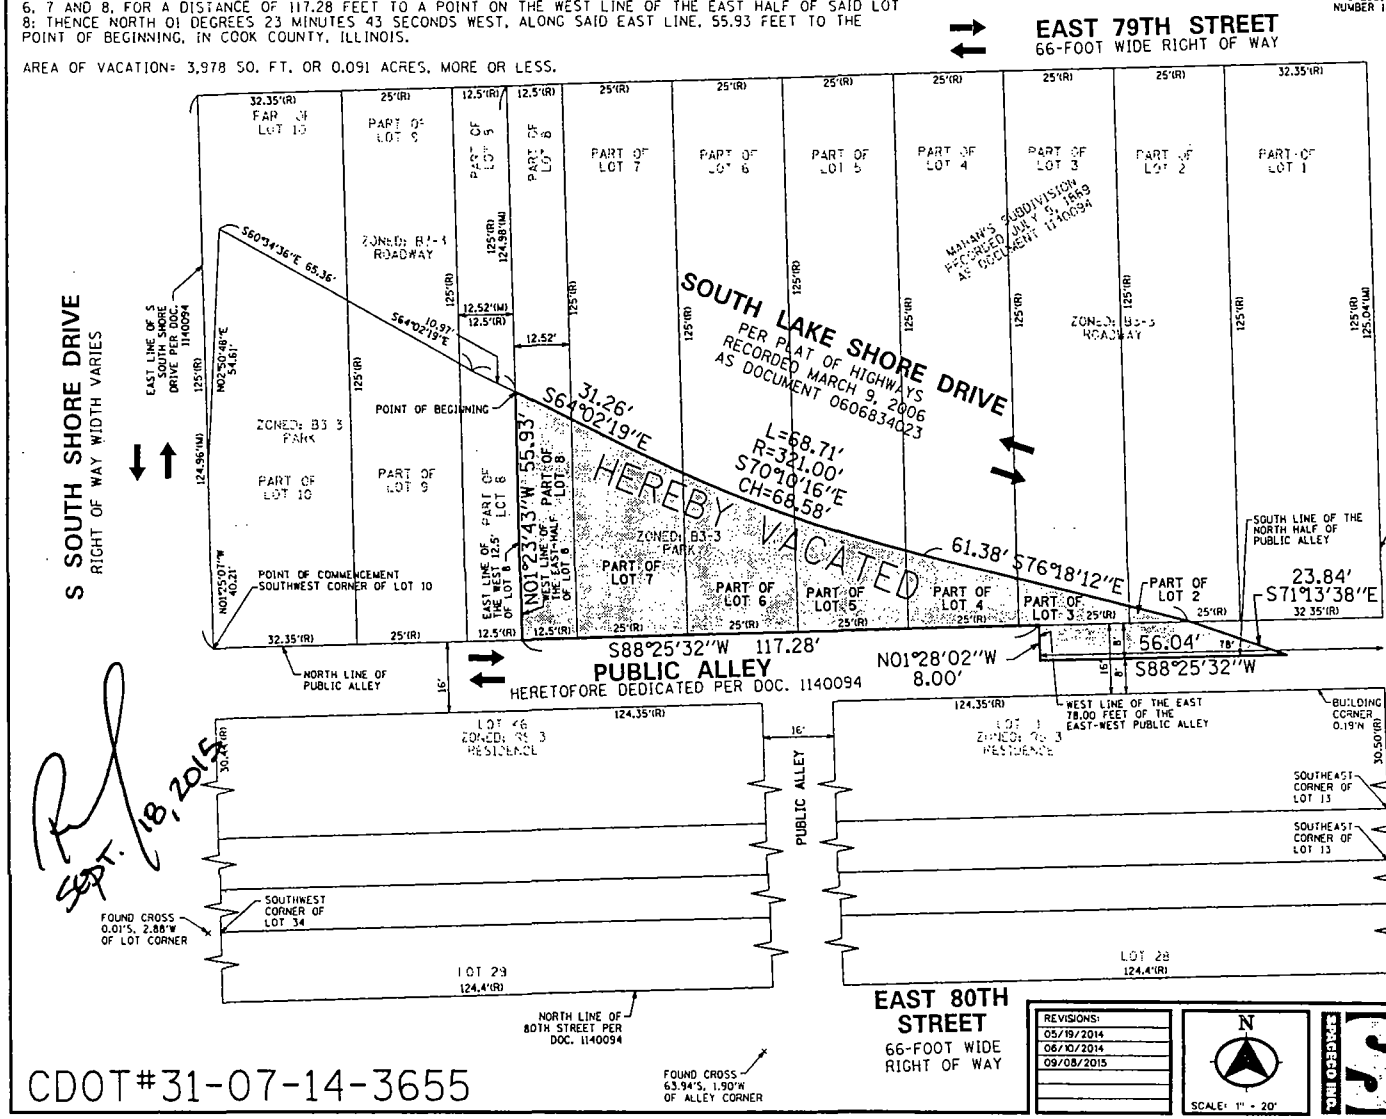


STATE OF ILLINOIS } SS
COUNTY OF COOK }

WE, SPACECO, INC., AN ILLINOIS PROFESSIONAL DESIGN FIRM, NUMBER 184-001157 DO HEREBY DECLARE THAT WE HAVE PREPARED THE PLAT HEREON DRAWN FOR THE PURPOSE OF VACATING PUBLIC STREETS AND ALLEYS AS SHOWN, AND THAT THE PLAT IS A IS A TRUE AND CORRECT REPRESENTATION OF SAID VACATION.

ALL DIMENSIONS ARE IN FEET AND DECIMAL PARTS THEREOF. NO DISTANCES OR ANGLES SHOWN HEREON MAY BE ASSUMED BY SCALING.

THIS PROFESSIONAL SERVICE CONFORMS TO THE CURRENT ILLINOIS MINIMUM STANDARDS FOR A BOUNDARY SURVEY, AS APPLICABLE TO PLATS OF VACATION.

GIVEN UNDER OUR HAND AND SEAL THIS 8TH DAY OF SEPTEMBER, 2015 IN ROSEMONT, ILLINOIS.

REBECCA Y. POPECK, I.P.L.S. NO. 035-3642
LICENSE EXPIRES 11-30-2016

(VALID ONLY IF EMBOSSED) SEAL AFFIXED

COMPARE ALL DIMENSIONS BEFORE BUILDING AND REPORT ANY DISCREPANCIES AT ONCE. REFER TO DEED OR TITLE POLICY FOR BUILDING LINES AND EASEMENTS.

REBECCA Y POPECK 3642 PROFESSIONAL LAND SURVEYOR STATE OF ILLINOIS ROSEMONT, ILLINOIS

SEPT. 18, 2015

CDOT#31-07-14-3655

| REVISIONS: |
|---|
| 05/19/2014 |
| 06/10/2014 |
| 09/08/2015 |

SCALE: 1" = 20'

CONSULTING ENGINEERS
SITE DEVELOPMENT ENGINEERS
LAND SURVEYORS

DATE 03/25/2014
JOB NO. 3978
FILENAME 78VAC-01.LSD

9575 W. Higgins Road Suite 700
Rosemont, Illinois 60018
Phone (847) 696-4060 Fax (847) 696-4065

# City of Chicago

O2015-6735

Office of the City Clerk

Document Tracking Sheet

| | |
|---|---|
| **Meeting Date:** | 9/24/2015 |
| **Sponsor(s):** | Moreno (1) |
| **Type:** | Ordinance |
| **Title:** | Grant(s) of privilege in public way for Diffused Galleria |
| **Committee(s) Assignment:** | Committee on Transportation and Public Way |

ORDINANCE
DIFFUSED GALLERIA
Acct. No. 395878 - 1
Permit No. 1119482

*Be It Ordained by the City Council of the City of Chicago:*

SECTION 1. Permission and authority are hereby given and granted to DIFFUSED GALLERIA, upon the terms and subject to the conditions of this ordinance to maintain and use one (1) sign(s) projecting over the public right-of-way attached to its premises known as 1448 N. Milwaukee Ave..

Said sign structure(s) measures as follows; along Milwaukee:
One (1) at four (4) feet in length, two (2) feet in height and sixteen point five (16.5) feet above grade level.

The location of said privilege shall be as shown on prints kept on file with the Department of Business Affairs and Consumer Protection and the Office of the City Clerk.

Said privilege shall be constructed in accordance with plans and specifications approved by the Department of Transportation (Division of Project Development) and Zoning Department - Signs.


This grant of privilege in the public way shall be subject to the provisions of Section 10-28-015 and all other required provisions of the Municipal Code of Chicago.

The grantee shall pay to the City of Chicago as compensation for the privilege #1119482 herein granted the sum of one hundred ($100.00) per annum in advance.

A 25% penalty will be added for payments received after due date.

The permit holder agrees to hold the City of Chicago harmless for any damage, relocation or replacement costs associated with damage, relocation or removal of private property caused by the City performing work in the public way.

Authority herein given and granted for a period of five (5) years from and after Date of Passage.

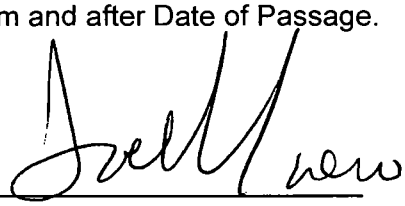Alderman 


Proco Joe Moreno 1st Ward

By signing the Customer Acceptance on this print, I understand that I am accepting all aspects of this drawing. This includes Artwork, Specifications, Dimensions, Spelling, and all other representations herein. I also understand that color reproductions on this print are approximate, and may not match manufacturers samples exactly.


X Customer Acceptance SIGNATURE DATE

OK IF REQUIRED Landlord Acceptance SIGNATURE DATE


L.S.G. SALES INITIALS DATE

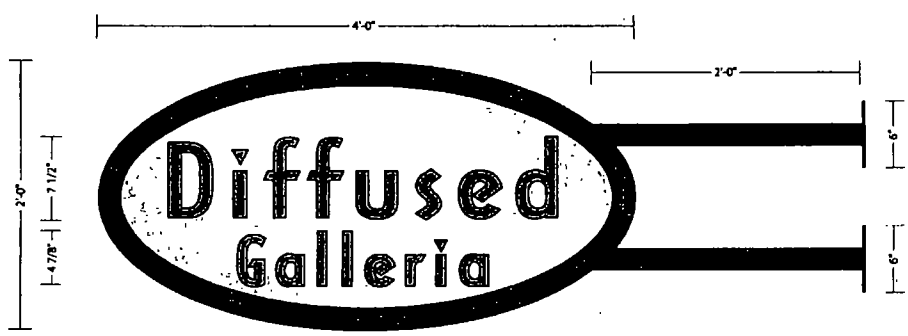



Front View 1 1/2" = 1'-0"

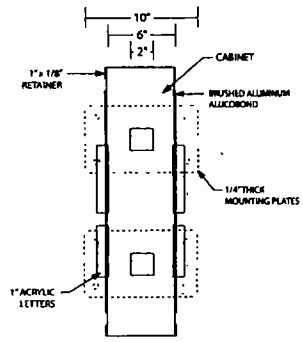


Side View 1 1/2" = 1'-0"

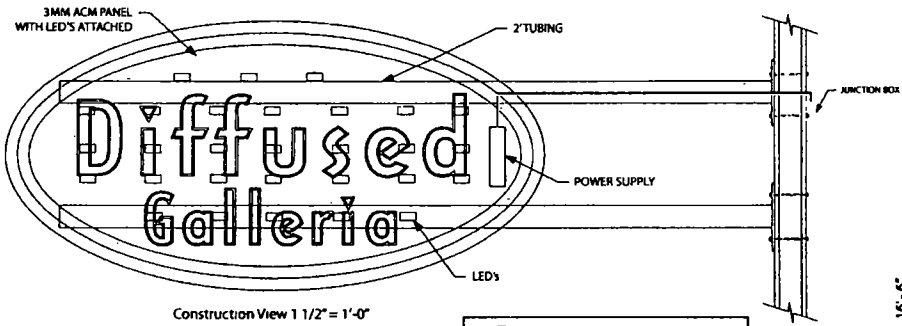


Construction View 1 1/2" = 1'-0"

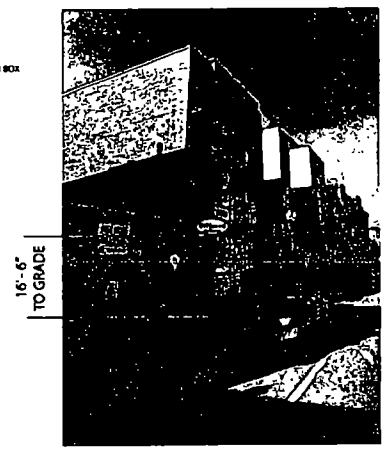


Render - NTS

#69080
Landmark Sign Group

| | |
|---|---|
| Overall Size | 2'-0" x 4'-0" |
| Approx Weight | 70 lbs |
| Volt/Ampere Load | 120v / 15amp |
| Branch Circuit(s) Required | 120v |
| Lamp | LED |
| Power Supplies | (1) GE 60WATT |

Landmark Sign group
7424 Industrial Avenue
Chesterton, IN 46304
phone 219 762 8577
fax 219 762 4259
www.landmarksign.com

PRINT # JM-22230-4PERMIT

JASON MOOREHEAD
LSG SALES REPRESENTATIVE

04.28.15
DATE

DIFFUSED GALLERIA
CLIENT NAME

1448 N. MILWAUKEE
CHICAGO, IL 60622
JOB LOCATION

JL 1 1/2" = 1'-0"
DRAWN BY SCALE

REVISIONS
1.ADD FINAL DETAILS
06 30 15 JL

Designed for 110 Volts
Electrical Connection will be Visible within 5 Ft. at time of Installation.
Second Trip will be Charged at Time & Material

THIS DRAWING IS THE PROPERTY OF LANDMARK SIGN GROUP, INC. NO REPRODUCTION OR EXHIBITION OR PUBLICATION WITHOUT THE EXPRESS WRITTEN CONSENT OF LANDMARK SIGN GROUP INC. AN INFRINGEMENT OF UP TO $1,000.00 WILL BE CHARGED FOR ANY SKETCH OR THIS DRAWING.

**Department of Business Affairs and Consumer Protection**
Small Business Center - Public Way Use Unit
City Hall - 121 N. LaSalle Street, Room 800 • Chicago, IL 60602
312-74-GOBIZ / 312-744-6249 • (312) 744-1944 (TTY)
http://www.cityofchicago.org/bacp

**09/24/2015**

Alderman **Proco Joe Moreno**
Ward # **01**
City of Chicago
City Hall, Room **300**
121 North LaSalle Street
Chicago, Illinois 60602

Re: An ordinance to use and maintain a portion of the public right-of-way for **one (1) sign(s)** for **DIFFUSED GALLERIA**, adjacent to the premises known as **1448 N. Milwaukee Ave.**.

Dear Alderman **Proco Joe Moreno**:

The applicant referenced above has requested the use of the public right-of-way for a **sign(s)**. An ordinance has been prepared by the Department of Business Affairs and Consumer Protection – Small Business Center - Public Way Use Unit for presentation to the City Council. Because this request was made for properties located in your ward, as approved by you as per the attached, I respectfully request that you introduce the attached ordinance at the next City Council meeting.

If you have any questions regarding this ordinance, please contact Anthony Bertuca at (312) 744-5506.

**Department of Business Affairs and Consumer Protection**

# City of Chicago

O2015-6737

Office of the City Clerk

Document Tracking Sheet

| | |
|---|---|
| **Meeting Date:** | 9/24/2015 |
| **Sponsor(s):** | Moreno (1) |
| **Type:** | Ordinance |
| **Title:** | Grant(s) of privilege in public way for Milwaukee Flats |
| **Committee(s) Assignment:** | Committee on Transportation and Public Way |

ORDINANCE
MILWAUKEE FLATS
Acct. No. 401251 - 1
Permit No. 1120184

*Be It Ordained by the City Council of the City of Chicago:*

SECTION 1. Permission and authority are hereby given and granted to MILWAUKEE FLATS, upon the terms and subject to the conditions of this ordinance to construct, install, maintain and use one (1) Cornice(s) projecting over the public right-of-way adjacent to its premises known as 1422-1426 N. Milwaukee Ave..

Said Cornice(s) at N. Milwaukee Avenue & W. Evergreen Avenue measure(s):
One (1) at forty-eight (48) feet in length, and one point six seven (1.67) foot in width for a total of eighty point one six (80.16) square feet. Said cornice is approximately forty-five (45) feet above grade level.

The location of said privilege shall be as shown on prints kept on file with the Department of Business Affairs and Consumer Protection and the Office of the City Clerk.

Said privilege shall be constructed in accordance with plans and specifications approved by the Department of Transportation (Division of Project Development).

This grant of privilege in the public way shall be subject to the provisions of Section 10-28-015 and all other required provisions of the Municipal Code of Chicago.

The grantee shall pay to the City of Chicago as compensation for the privilege #1120184 herein granted the sum of four hundred ($400.00) per annum in advance.


A 25% penalty will be added for payments received after due date.

The permit holder agrees to hold the City of Chicago harmless for any damage, relocation or replacement costs associated with damage, relocation or removal of private property caused by the City performing work in the public way.

Authority herein given and granted for a period of five (5) years from and after Date of Passage.

Alderman _____

Proco Joe Moreno 1st Ward

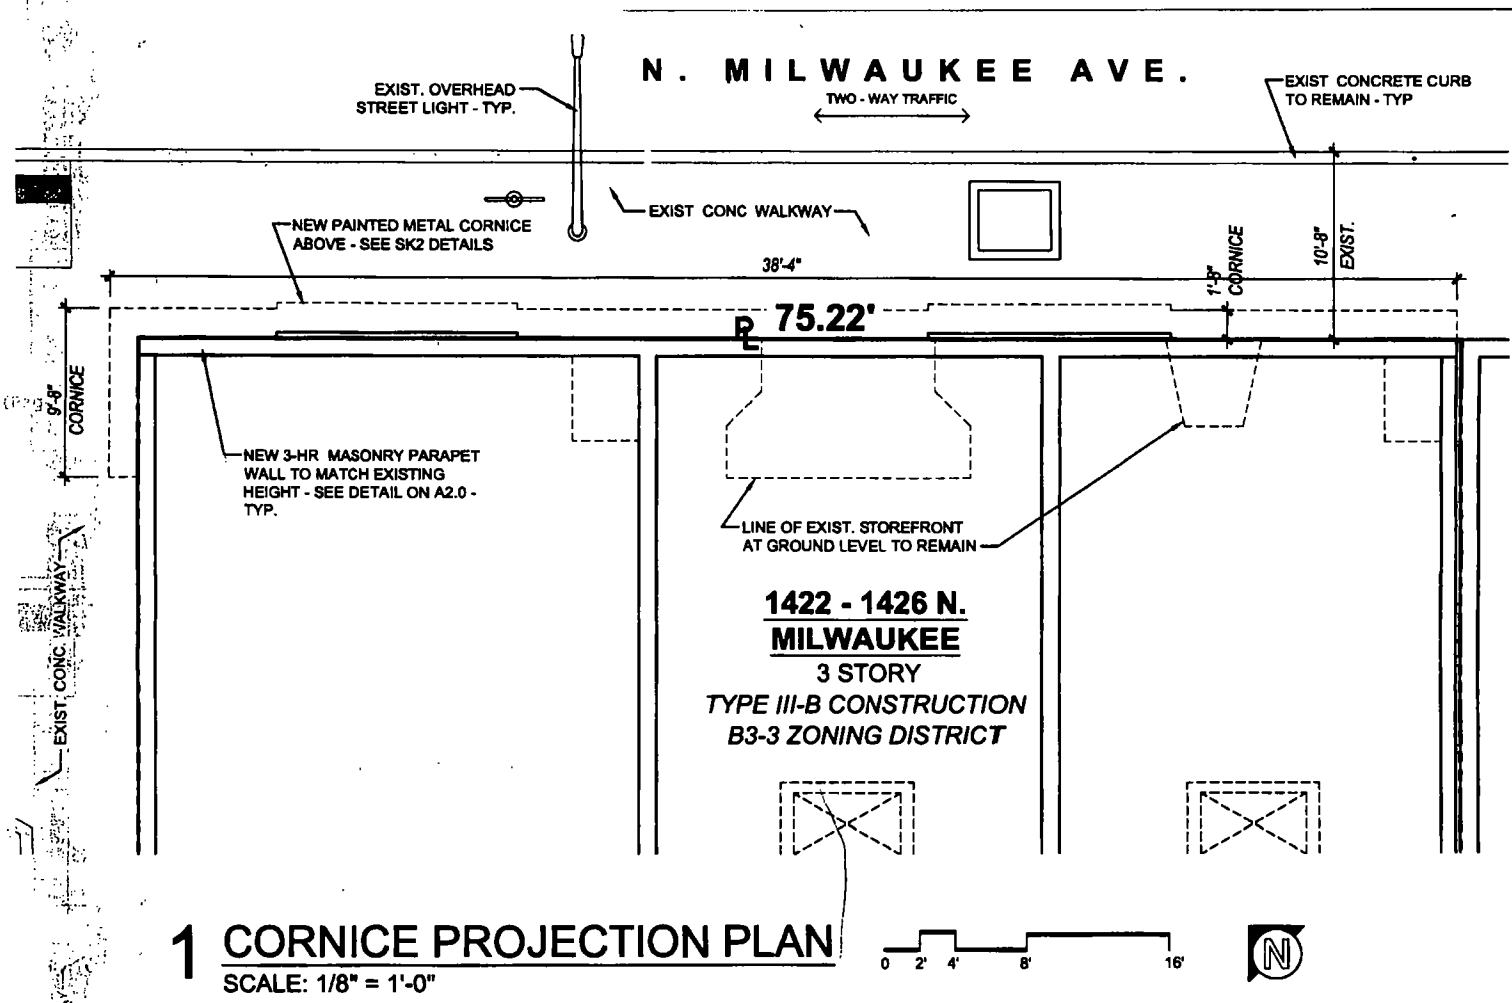


## 1 CORNICE PROJECTION PLAN

SCALE: 1/8" = 1'-0"

0 2' 4' 8' 16'

**MILWAUKEE FLATS**
1422-26 N. MILWAUKEE
CHICAGO, ILLINOIS 60622

SPACE
ARCHITECTS + PLANNERS

VERSION
**SK1**

**Department of Business Affairs and Consumer Protection**
Small Business Center- Public Way Use Unit
City Hall- 121 N. LaSalle Street Room 800 • Chicago, IL 60602
312-74-GOBIZ / 312-744-6249 • (312) 744-1944 (TTY)
http://www.cityofchicago.org/bacp

**09/24/2015**

Alderman **Proco Joe Moreno**
Ward # **01**
City of Chicago
City Hall, Room **300**
121 North LaSalle Street
Chicago, Illinois 60602

Re: An ordinance to use and maintain a portion of the public right-of-way for **one (1) cornice(s)** for **MILWAUKEE FLATS**, adjacent to the premises known as **1422-1426 N. Milwaukee Ave.**.

Dear Alderman **Proco Joe Moreno**:

The applicant referenced above has requested the use of the public right-of-way for a **cornice(s)**. An ordinance has been prepared by the Department of Business Affairs and Consumer Protection – Small Business Center - Public Way Use Unit for presentation to the City Council. Because this request was made for properties located in your ward, as approved by you as per the attached, I respectfully request that you introduce the attached ordinance at the next City Council meeting.

If you have any questions regarding this ordinance, please contact Anthony Bertuca at (312) 744-5506.

**Department of Business Affairs and Consumer Protection**

# City of Chicago

O2015-6745

## Office of the City Clerk

## Document Tracking Sheet

| | |
|---|---|
| **Meeting Date:** | 9/24/2015 |
| **Sponsor(s):** | Moreno (1) |
| **Type:** | Ordinance |
| **Title:** | Grant(s) of privilege in public way for Volumes Bookcafe |
| **Committee(s) Assignment:** | Committee on Transportation and Public Way |

ORDINANCE
VOLUMES BOOKCAFE
Acct. No. 397638 - 1
Permit No. 1119130

*Be It Ordained by the City Council of the City of Chicago:*

SECTION 1. Permission and authority are hereby given and granted to VOLUMES BOOKCAFE, upon the terms and subject to the conditions of this ordinance to construct, install, maintain and use one (1) Banner(s) projecting over the public right-of-way adjacent to its premises known as 1474 N. Milwaukee Ave..

Said Banner(s) at N. Milwaukee measure(s):
One (1) at three point five (3.5) feet in length, and two point five (2.5) feet in width for a total of eight point seven five (8.75) square feet.

The location of said privilege shall be as shown on prints kept on file with the Department of Business Affairs and Consumer Protection and the Office of the City Clerk.

Said privilege shall be constructed in accordance with plans and specifications approved by the Zoning Department - Signs.

This grant of privilege in the public way shall be subject to the provisions of Section 10-28-015 and all other required provisions of the Municipal Code of Chicago.

The grantee shall pay to the City of Chicago as compensation for the privilege #1119130 herein granted the sum of seventy-five ($75.00) per annum in advance.


A 25% penalty will be added for payments received after due date.

The permit holder agrees to hold the City of Chicago harmless for any damage, relocation or replacement costs associated with damage, relocation or removal of private property caused by the City performing work in the public way.

Authority herein given and granted for a period of five (5) years from and after Date of Passage.

Alderman _____

Proco Joe Moreno 1st Ward

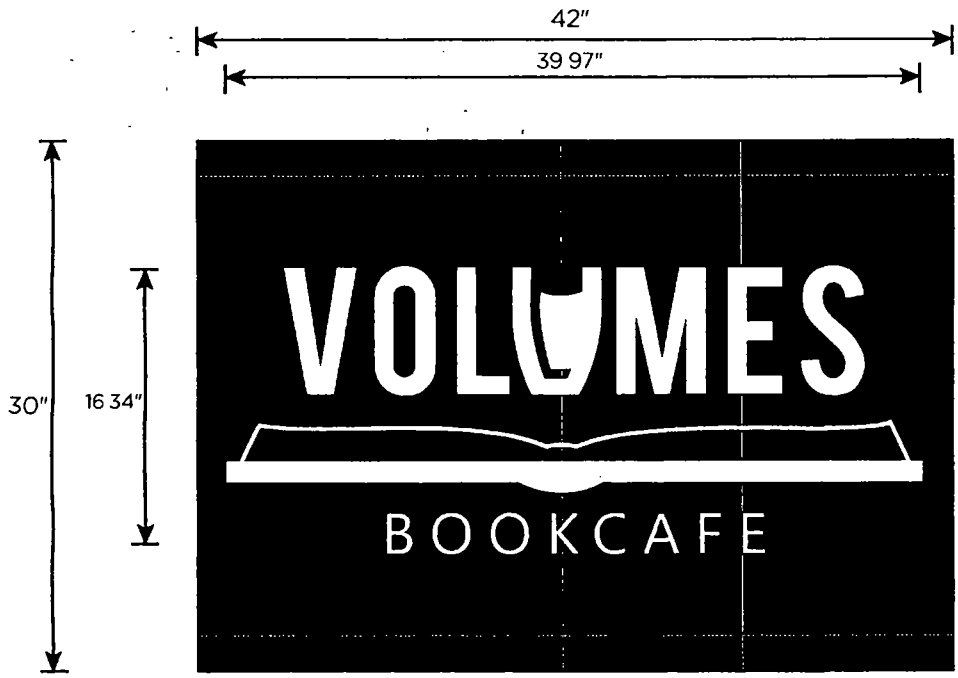


**SPECIFICATIONS:**
DOUBLE SIDED BLADE BANNER WITH 2" SEWN IN POLE POCKETS.

H.M. WITT & CO. Signs
FINE SIGNAGE SINCE 1883
3915 West Newport Ave. Chicago, IL 60618
office | 773 250 5000 fax | 773 250 5100
toll free | 1 888 427 0703 web | www.hmwitt.com

APPROVED AS IS ○
APPROVED W/CHANGES ○
REVISE AND RESUBMIT ○
APPROVAL
DATE

REVISIONS
5715

CLIENT VOLUMES
DATE 5615
JOB # VLM15001_blade
DRAWN BY ps/as
SCALE 1-1/2" = 1-0'

THIS IS AN ORIGINAL DRAWING BY H M WITT & CO SIGNS AND IS NOT TO BE REPRODUCED WITHOUT PERMISSION OF H M WITT & CO SIGNS

**Department of Business Affairs and Consumer Protection**
Small Business Center - Public Way Use Unit
City Hall - 121 N. LaSalle Street, Room 800 • Chicago, IL 60602
312-74-GOBIZ / 312-744-6249 • (312) 744-1944 (TTY)
http://www.cityofchicago.org/bacp

**09/24/2015**

Alderman **Proco Joe Moreno**
Ward # **01**
City of Chicago
City Hall, Room **300**
121 North LaSalle Street
Chicago, Illinois 60602

Re: An ordinance to use and maintain a portion of the public right-of-way for **one (1) banner(s)** for **VOLUMES BOOKCAFE**, adjacent to the premises known as **1474 N. Milwaukee Ave.**.

Dear Alderman **Proco Joe Moreno**:

The applicant referenced above has requested the use of the public right-of-way for a **banner(s)**. An ordinance has been prepared by the Department of Business Affairs and Consumer Protection – Small Business Center - Public Way Use Unit for presentation to the City Council. Because this request was made for properties located in your ward, as approved by you as per the attached, I respectfully request that you introduce the attached ordinance at the next City Council meeting.

If you have any questions regarding this ordinance, please contact Anthony Bertuca at (312) 744-5506.

**Department of Business Affairs and Consumer Protection**

# City of Chicago

O2015-6746

Office of the City Clerk

Document Tracking Sheet

| | |
|---|---|
| **Meeting Date:** | 9/24/2015 |
| **Sponsor(s):** | Moreno (1) |
| **Type:** | Ordinance |
| **Title:** | Grant(s) of privilege in public way for 5411 Empanadas |
| **Committee(s) Assignment:** | Committee on Transportation and Public Way |

ORDINANCE
5411 EMPANADAS
Acct. No. 394452 - 1
Permit No. 1117080

*Be It Ordained by the City Council of the City of Chicago:*

SECTION 1. Permission and authority are hereby given and granted to 5411 EMPANADAS, upon the terms and subject to the conditions of this ordinance to maintain and use one (1) sign(s) projecting over the public right-of-way attached to its premises known as 1659 W. Division St..

Said sign structure(s) measures as follows; along W. Division Street:
One (1) at one point seven five (1.75) feet in length, two point seven five (2.75) feet in height and ten (10) feet above grade level.

The location of said privilege shall be as shown on prints kept on file with the Department of Business Affairs and Consumer Protection and the Office of the City Clerk.

Said privilege shall be constructed in accordance with plans and specifications approved by the Department of Transportation (Division of Project Development) and Zoning Department - Signs.

This grant of privilege in the public way shall be subject to the provisions of Section 10-28-015 and all other required provisions of the Municipal Code of Chicago.

The grantee shall pay to the City of Chicago as compensation for the privilege #1117080 herein granted the sum of one hundred ($100.00) per annum in advance.

A 25% penalty will be added for payments received after due date.


The permit holder agrees to hold the City of Chicago harmless for any damage, relocation or replacement costs associated with damage, relocation or removal of private property caused by the City performing work in the public way.

Authority herein given and granted for a period of five (5) years from and after Date of Passage.

Alderman _____

Proco Joe Moreno 1st Ward

Ad Deluxe Sign Co.
23856 West Andrew Road
Suite 103
Plainfield, IL 60585
Phone: 815-568-8469
Fax: 815-782-7760
ADDELUXESIGN@comcast.net

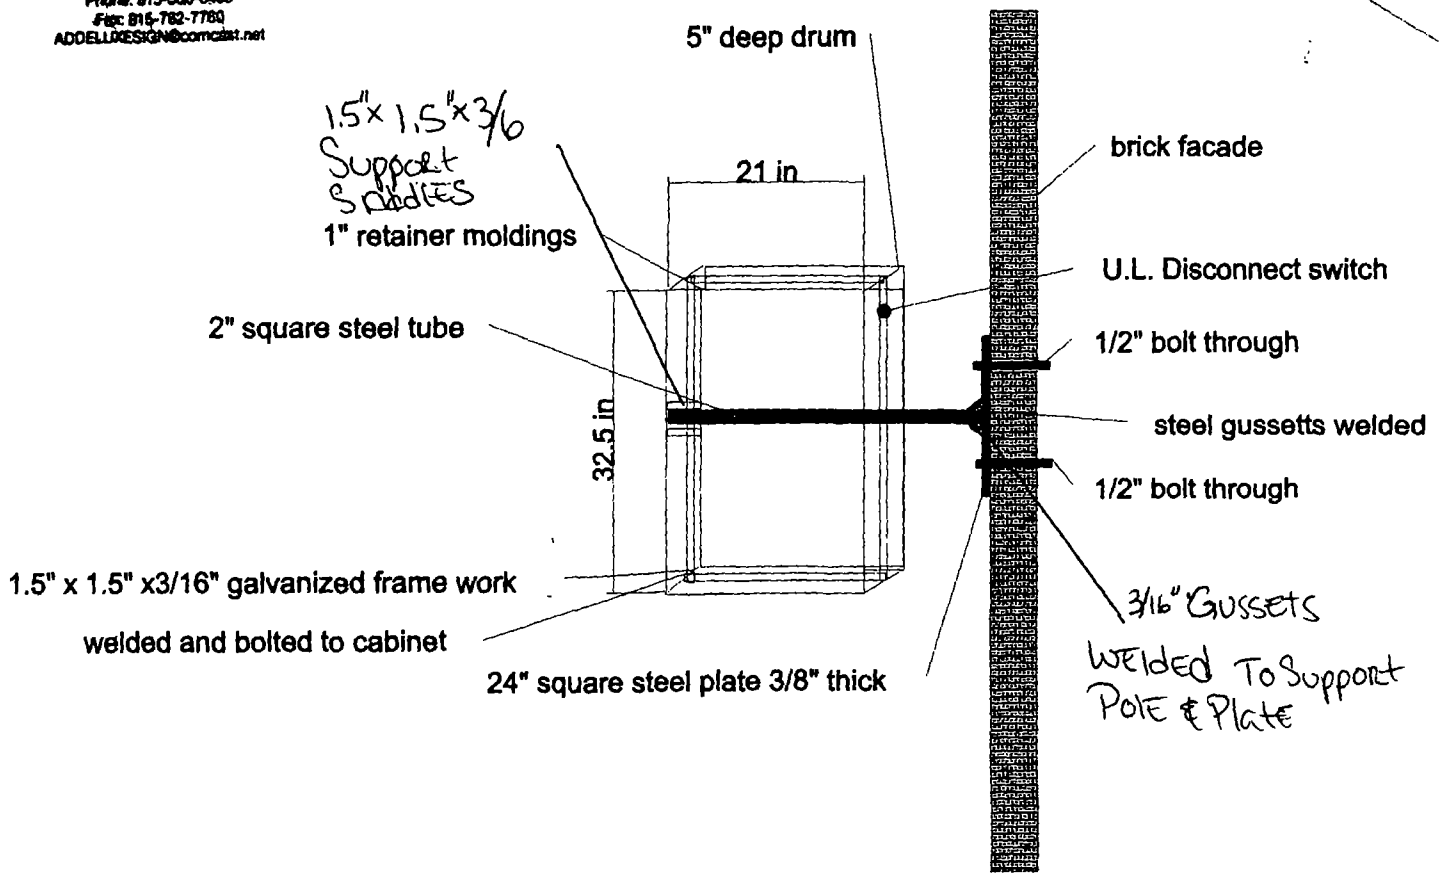

**Department of Business Affairs and Consumer Protection**
Small Business Center - Public Way Use Unit
City Hall - 121 N. LaSalle Street, Room 800 • Chicago, IL 60602
312-74-GOBIZ / 312-744-6249 • (312) 744-1944 (TTY)
http://www.cityofchicago.org/bacp

**09/24/2015**

Alderman **Proco Joe Moreno**
Ward # **01**
City of Chicago
City Hall, Room **300**
121 North LaSalle Street
Chicago, Illinois 60602

Re: An ordinance to use and maintain a portion of the public right-of-way for **one (1) sign(s)** for **5411 EMPANADAS**, adjacent to the premises known as **1659 W. Division St.**.

Dear Alderman **Proco Joe Moreno**:

The applicant referenced above has requested the use of the public right-of-way for a **sign(s)**. An ordinance has been prepared by the Department of Business Affairs and Consumer Protection – Small Business Center - Public Way Use Unit for presentation to the City Council. Because this request was made for properties located in your ward, as approved by you as per the attached, I respectfully request that you introduce the attached ordinance at the next City Council meeting.

If you have any questions regarding this ordinance, please contact Anthony Bertuca at (312) 744-5506.

**Department of Business Affairs and Consumer Protection**

# City of Chicago

O2015-6749

Office of the City Clerk

Document Tracking Sheet

| | |
|---|---|
| **Meeting Date:** | 9/24/2015 |
| **Sponsor(s):** | Hopkins (2) |
| **Type:** | Ordinance |
| **Title:** | Grant(s) of privilege in public way for Board of Education of the City of Chicago |
| **Committee(s) Assignment:** | Committee on Transportation and Public Way |

ORDINANCE
BOARD OF EDUCATION OF THE CITY OF CHICAGO
Acct. No. 317520 - 3
Permit No. 1120000

*Be It Ordained by the City Council of the City of Chicago:*

SECTION 1. Permission and authority are hereby given and granted to BOARD OF EDUCATION OF THE CITY OF CHICAGO, upon the terms and subject to the conditions of this ordinance to maintain and use, as now constructed, twelve (12) Caisson(s) under the public right-of-way adjacent to its premises known as 24 W. Walton St..

Said Caisson(s) at N. Dearborn measure(s):
Three (3) at one (1) foot in length, and two (2) feet in width for a total of six (6) square feet.

Said Caisson(s) at N. State measure(s):
Seven (7) at one (1) foot in length, and one point five eight (1.58) foot in width for a total of eleven point zero six (11.06) square feet.

Said Caisson(s) at W. Walton measure(s):
Two (2) at one (1) foot in length, and point six six (.66) feet in width for a total of one point three two (1.32) square feet.

The location of said privilege shall be as shown on prints kept on file with the Department of Business Affairs and Consumer Protection and the Office of the City Clerk.

Said privilege shall be constructed in accordance with plans and specifications approved by the Department of Planning and Development and Department of Transportation (Office of Underground Coordination).

This grant of privilege in the public way shall be subject to the provisions of Section 10-28-015 and all other required provisions of the Municipal Code of Chicago.

The grantee shall pay to the City of Chicago as compensation for the privilege #1120000 herein granted the sum of zero ($.00) per annum in advance.


A 25% penalty will be added for payments received after due date.

The permit holder agrees to hold the City of Chicago harmless for any damage, relocation or replacement costs associated with damage, relocation or removal of private property caused by the City performing work in the public way.

Authority herein given and granted for a period of five (5) years from and after 12/16/2014.

Alderman _____

Brian Hopkins 2nd Ward

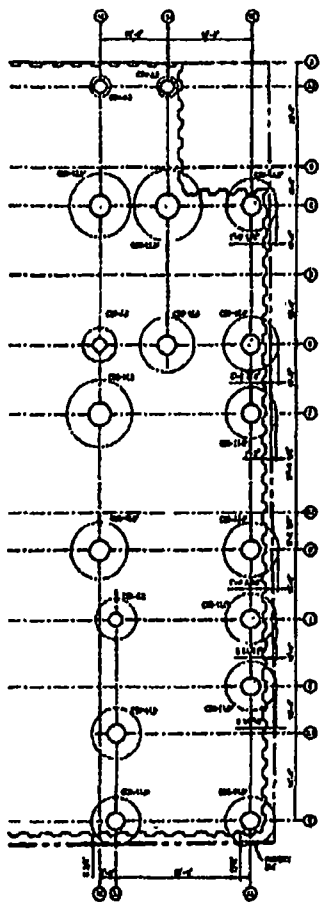

PARTIAL CAISSON PLAN B
1/32"=1'-0"

MATRIX
Matrix Engineering Corporation
Structural Engineers
33 W. Jackson Blvd 4th floor
Chicago Illinois 60604-3904
v 312 427 1200
f 312 427 4229

PROJECT: OGDEN ELEMENTARY SCHOOL
MATRIX #: 09006.2

ISSUE: PARTIAL CAISSON PLAN INDICATING ENCROACHMENT INTO PUBLIC RIGHT OF WAY
TITLE: PARTIAL CAISSON PLAN B
REFERENCE: S1.03

COMMENTS:

DATE 10/08/09

SSK-10082009-03

**Department of Business Affairs and Consumer Protection**
Small Business Center- Public Way Use Unit
City Hall - 121 N. LaSalle Street Room 800 • Chicago, IL 60602
312-74-GOBIZ / 312-744-6249 • (312) 744-1944 (TTY)
http://www.cityofchicago.org/bacp

**09/24/2015**

Alderman **Brian Hopkins**
Ward # **02**
City of Chicago
City Hall, Room **200**
121 North LaSalle Street
Chicago, Illinois 60602

Re: An ordinance to use and maintain a portion of the public right-of-way for **twelve (12) caisson(s)** for **BOARD OF EDUCATION OF THE CITY OF CHICAGO**, adjacent to the premises known as **24 W. Walton St.**.

Dear Alderman **Brian Hopkins**:

The applicant referenced above has requested the use of the public right-of-way for **caisson(s)**. An ordinance has been prepared by the Department of Business Affairs and Consumer Protection – Small Business Center - Public Way Use Unit for presentation to the City Council. Because this request was made for properties located in your ward, as approved by you as per the attached, I respectfully request that you introduce the attached ordinance at the next City Council meeting.

If you have any questions regarding this ordinance, please contact Anthony Bertuca at (312) 744-5506.

**Department of Business Affairs and Consumer Protection**

# City of Chicago

O2015-6751

Office of the City Clerk

Document Tracking Sheet

| | |
|---|---|
| **Meeting Date:** | 9/24/2015 |
| **Sponsor(s):** | Hopkins (2) |
| **Type:** | Ordinance |
| **Title:** | Grant(s) of privilege in public way for Lock Up Storage Centers, The |
| **Committee(s) Assignment:** | Committee on Transportation and Public Way |

ORDINANCE
THE LOCK UP STORAGE CENTERS
Acct. No. 85173 - 2
Permit No. 1112435

*Be It Ordained by the City Council of the City of Chicago:*

SECTION 1. Permission and authority are hereby given and granted to THE LOCK UP STORAGE CENTERS, upon the terms and subject to the conditions of this ordinance to maintain and use one (1) sign(s) projecting over the public right-of-way attached to its premises known as 1930 N. Clybourn Ave..

Said sign structure(s) measures as follows; along Clybourn and Clifton:
One (1) at eighteen (18) feet in length, five (5) feet in height and twenty-seven (27) feet above grade level.

The location of said privilege shall be as shown on prints kept on file with the Department of Business Affairs and Consumer Protection and the Office of the City Clerk.

Said privilege shall be constructed in accordance with plans and specifications approved by the Department of Transportation (Division of Project Development) and Zoning Department- Signs.

This grant of privilege in the public way shall be subject to the provisions of Section 10-28-015 and all other required provisions of the Municipal Code of Chicago.

The grantee shall pay to the City of Chicago as compensation for the privilege #1112435 herein granted the sum of three hundred ($300.00) per annum in advance.


A 25% penalty will be added for payments received after due date

The permit holder agrees to hold the City of Chicago harmless for any damage, relocation or replacement costs associated with damage, relocation or removal of private property caused by the City performing work in the public way.

Authority herein given and granted for a period offive (5) years from and after Date of Passage.

Alderman _____

Brian Hopkins 2nd Ward

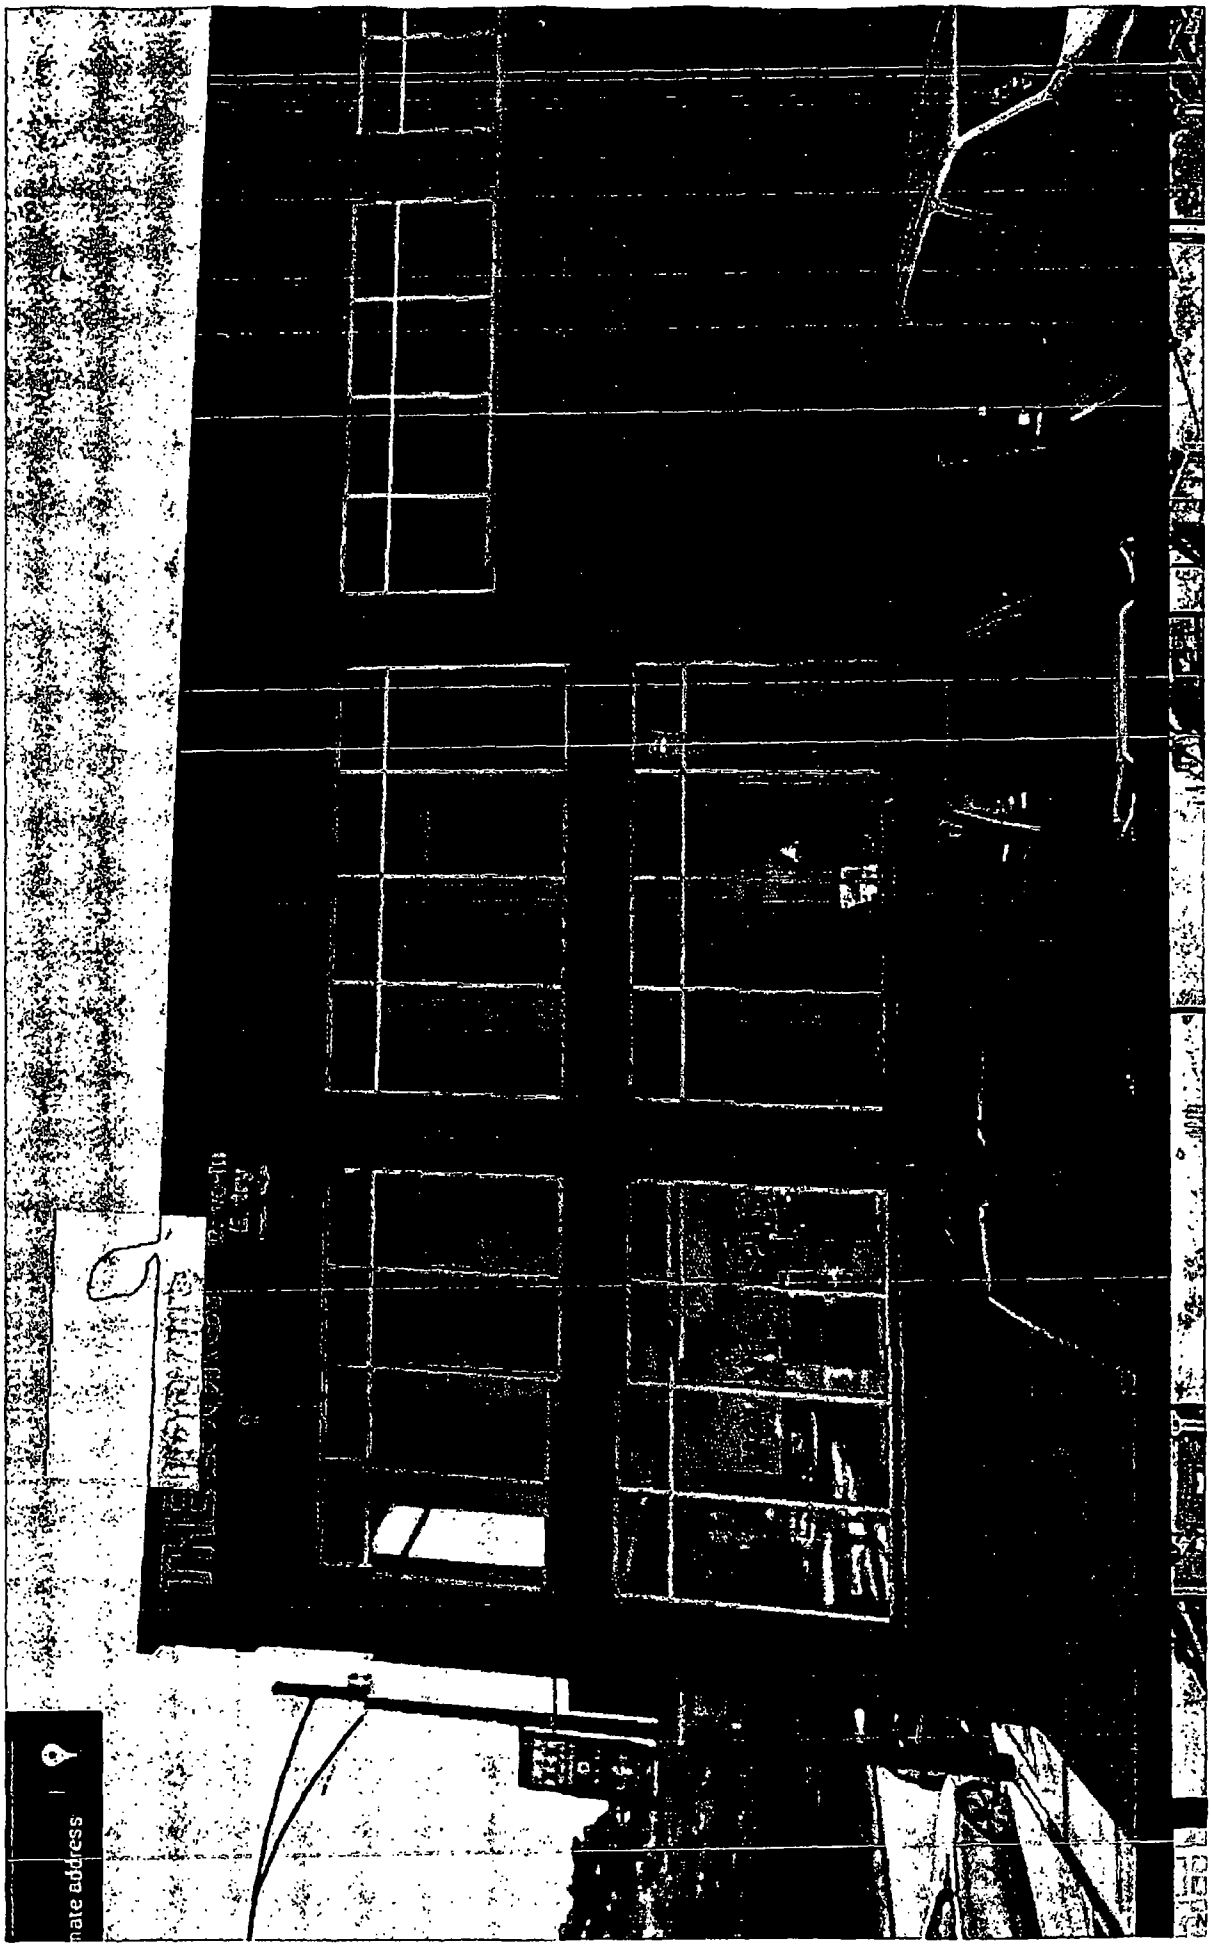
nate address

**Department of Business Affairs and Consumer Protection**
Small Business Center- Public Way Use Unit
City Hall - 121 N. LaSalle Street Room 800 • Chicago, IL 60602
312-74-GOBIZ / 312-744-6249 • (312) 744-1944 (TTY)
http://www.cityofchicago.org/bacp

**09/24/2015**

Alderman **Brian Hopkins**
Ward # **02**
City of Chicago
City Hall, Room **200**
121 North LaSalle Street
Chicago, Illinois 60602

Re: An ordinance to use and maintain a portion of the public right-of-way for **one (1) sign(s)** for **THE LOCK UP STORAGE CENTERS**, adjacent to the premises known as **1930 N. Clybourn Ave.**.

Dear Alderman **Brian Hopkins**:

The applicant referenced above has requested the use of the public right-of-way for a **sign(s)**. An ordinance has been prepared by the Department of Business Affairs and Consumer Protection – Small Business Center - Public Way Use Unit for presentation to the City Council. Because this request was made for properties located in your ward, as approved by you as per the attached, I respectfully request that you introduce the attached ordinance at the next City Council meeting.

If you have any questions regarding this ordinance, please contact Anthony Bertuca at (312) 744-5506.

**Department of Business Affairs and Consumer Protection**

# City of Chicago

O2015-6752

Office of the City Clerk

Document Tracking Sheet

| | |
|---|---|
| **Meeting Date:** | 9/24/2015 |
| **Sponsor(s):** | Hopkins (2) |
| **Type:** | Ordinance |
| **Title:** | Grant(s) of privilege in public way for Pizano's Pizza & Pasta |
| **Committee(s) Assignment:** | Committee on Transportation and Public Way |

ORDINANCE
PIZANO'S PIZZA & PASTA
Acct. No. 9770 - 1
Permit No. 1119996

*Be It Ordained by the City Council of the City of Chicago:*

SECTION 1. Permission and authority are hereby given and granted to PIZANO'S PIZZA & PASTA, upon the terms and subject to the conditions of this ordinance to construct, install, maintain and use Occupation of Space (Building) on the public right-of-way adjacent to its premises known as 864 N. State St..

Said Occupation of Space (Building) at Public Alley measure(s):
One (1) at seven (7) feet in length, and seven (7) feet in width for a total of forty-nine (49) square feet. Said occupation of space will be used to connect new addition with existing building.

The location of said privilege shall be as shown on prints kept on file with the Department of Business Affairs and Consumer Protection and the Office of the City Clerk.

Said privilege shall be constructed in accordance with plans and specifications approved by the Department of Planning and Development, Department of Transportation (Division of Project Development), and Department of Transportation (Office of Underground Coordination).

This grant of privilege in the public way shall be subject to the provisions of Section 10-28-015 and all other required provisions of the Municipal Code of Chicago.

The grantee shall pay to the City of Chicago as compensation for the privilege #1119996 herein granted the sum of eight hundred twenty ($820.00) per annum in advance.

A 25% penalty will be added for payments received after due date.


The permit holder agrees to hold the City of Chicago harmless for any damage, relocation or replacement costs associated with damage, relocation or removal of private property caused by the City performing work in the public way.

Authority herein given and granted for a period of five (5) years from and after Date of Passage.

Alderman _____

Brian Hopkins 2nd Ward

REVISED
ACCT # 9770
PERMIT # 119996

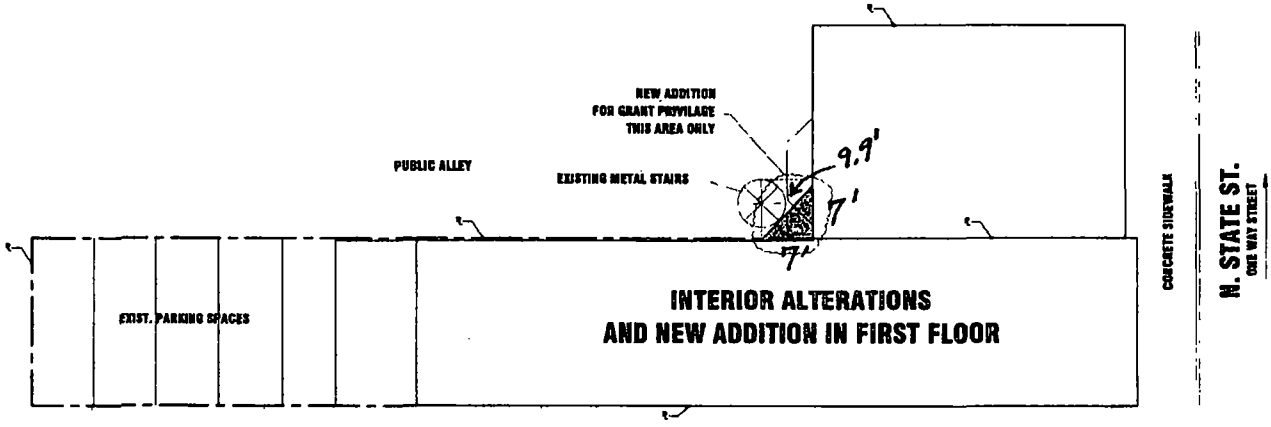


**PIZANOS PIZZA & PASTA**
**864-68 N STATE ST.**
**CHICAGO, IL.**

1 **SITE PLAN** NTS

**Department of Business Affairs and Consumer Protection**
Small Business Center- Public Way Use Unit
City Hall- 121 N. LaSalle Street Room 800 • Chicago, IL 60602
312-74-GOBIZ / 312-744-6249 • (312) 744-1944 (TTY)
http //www.cityofchicago.org/bacp

**09/24/2015**

Alderman **Brian Hopkins**
Ward # **02**
City of Chicago
City Hall, Room **200**
121 North LaSalle Street
Chicago, Illinois 60602

Re: An ordinance to use and maintain a portion of the public right-of-way for **one (1) occupation of space(s)** for **PIZANO'S PIZZA & PASTA**, adjacent to the premises known as **864 N. State St.**.

Dear Alderman **Brian Hopkins**:

The applicant referenced above has requested the use of the public right-of-way for a **occupation of space(s)**. An ordinance has been prepared by the Department of Business Affairs and Consumer Protection – Small Business Center - Public Way Use Unit for presentation to the City Council. Because this request was made for properties located in your ward, as approved by you as per the attached, I respectfully request that you introduce the attached ordinance at the next City Council meeting.

If you have any questions regarding this ordinance, please contact Anthony Bertuca at (312) 744-5506.

**Department of Business Affairs and Consumer Protection**

# City of Chicago

O2015-6754

Office of the City Clerk

Document Tracking Sheet

| | |
|---|---|
| **Meeting Date:** | 9/24/2015 |
| **Sponsor(s):** | Hopkins (2) |
| **Type:** | Ordinance |
| **Title:** | Grant(s) of privilege in public way for Pizzeria Da Nella |
| **Committee(s) Assignment:** | Committee on Transportation and Public Way |

ORDINANCE
PIZZERIA DA NELLA
Acct. No. 272120 - 1
Permit No. 1119997

*Be It Ordained by the City Council of the City of Chicago:*

SECTION 1. Permission and authority are hereby given and granted to PIZZERIA DA NELLA, upon the terms and subject to the conditions of this ordinance to maintain and use one (1) sign(s) projecting over the public right-of-way attached to its premises known as 1441-5 W. Fullerton Ave..

Said sign structure(s) measures as follows; along W. Fullerton Avenue:
One (1) at ten (10) feet in length, two (2) feet in height and ten (10) feet above grade level.

The location of said privilege shall be as shown on prints kept on file with the Department of Business Affairs and Consumer Protection and the Office of the City Clerk.

Said privilege shall be constructed in accordance with plans and specifications approved by the Department of Transportation (Division of Project Development) and Zoning Department - Signs.

This grant of privilege in the public way shall be subject to the provisions of Section 10-28-015 and all other required provisions of the Municipal Code of Chicago.

The grantee shall pay to the City of Chicago as compensation for the privilege #1119997 herein granted the sum of one hundred ($100.00) per annum in advance.


A 25% penalty will be added for payments received after due date.

The permit holder agrees to hold the City of Chicago harmless for any damage, relocation or replacement costs associated with damage, relocation or removal of private property caused by the City performing work in the public way.

Authority herein given and granted for a period of five (5) years from and after 07/30/2013.

Alderman _____

Brian Hopkins 2nd Ward

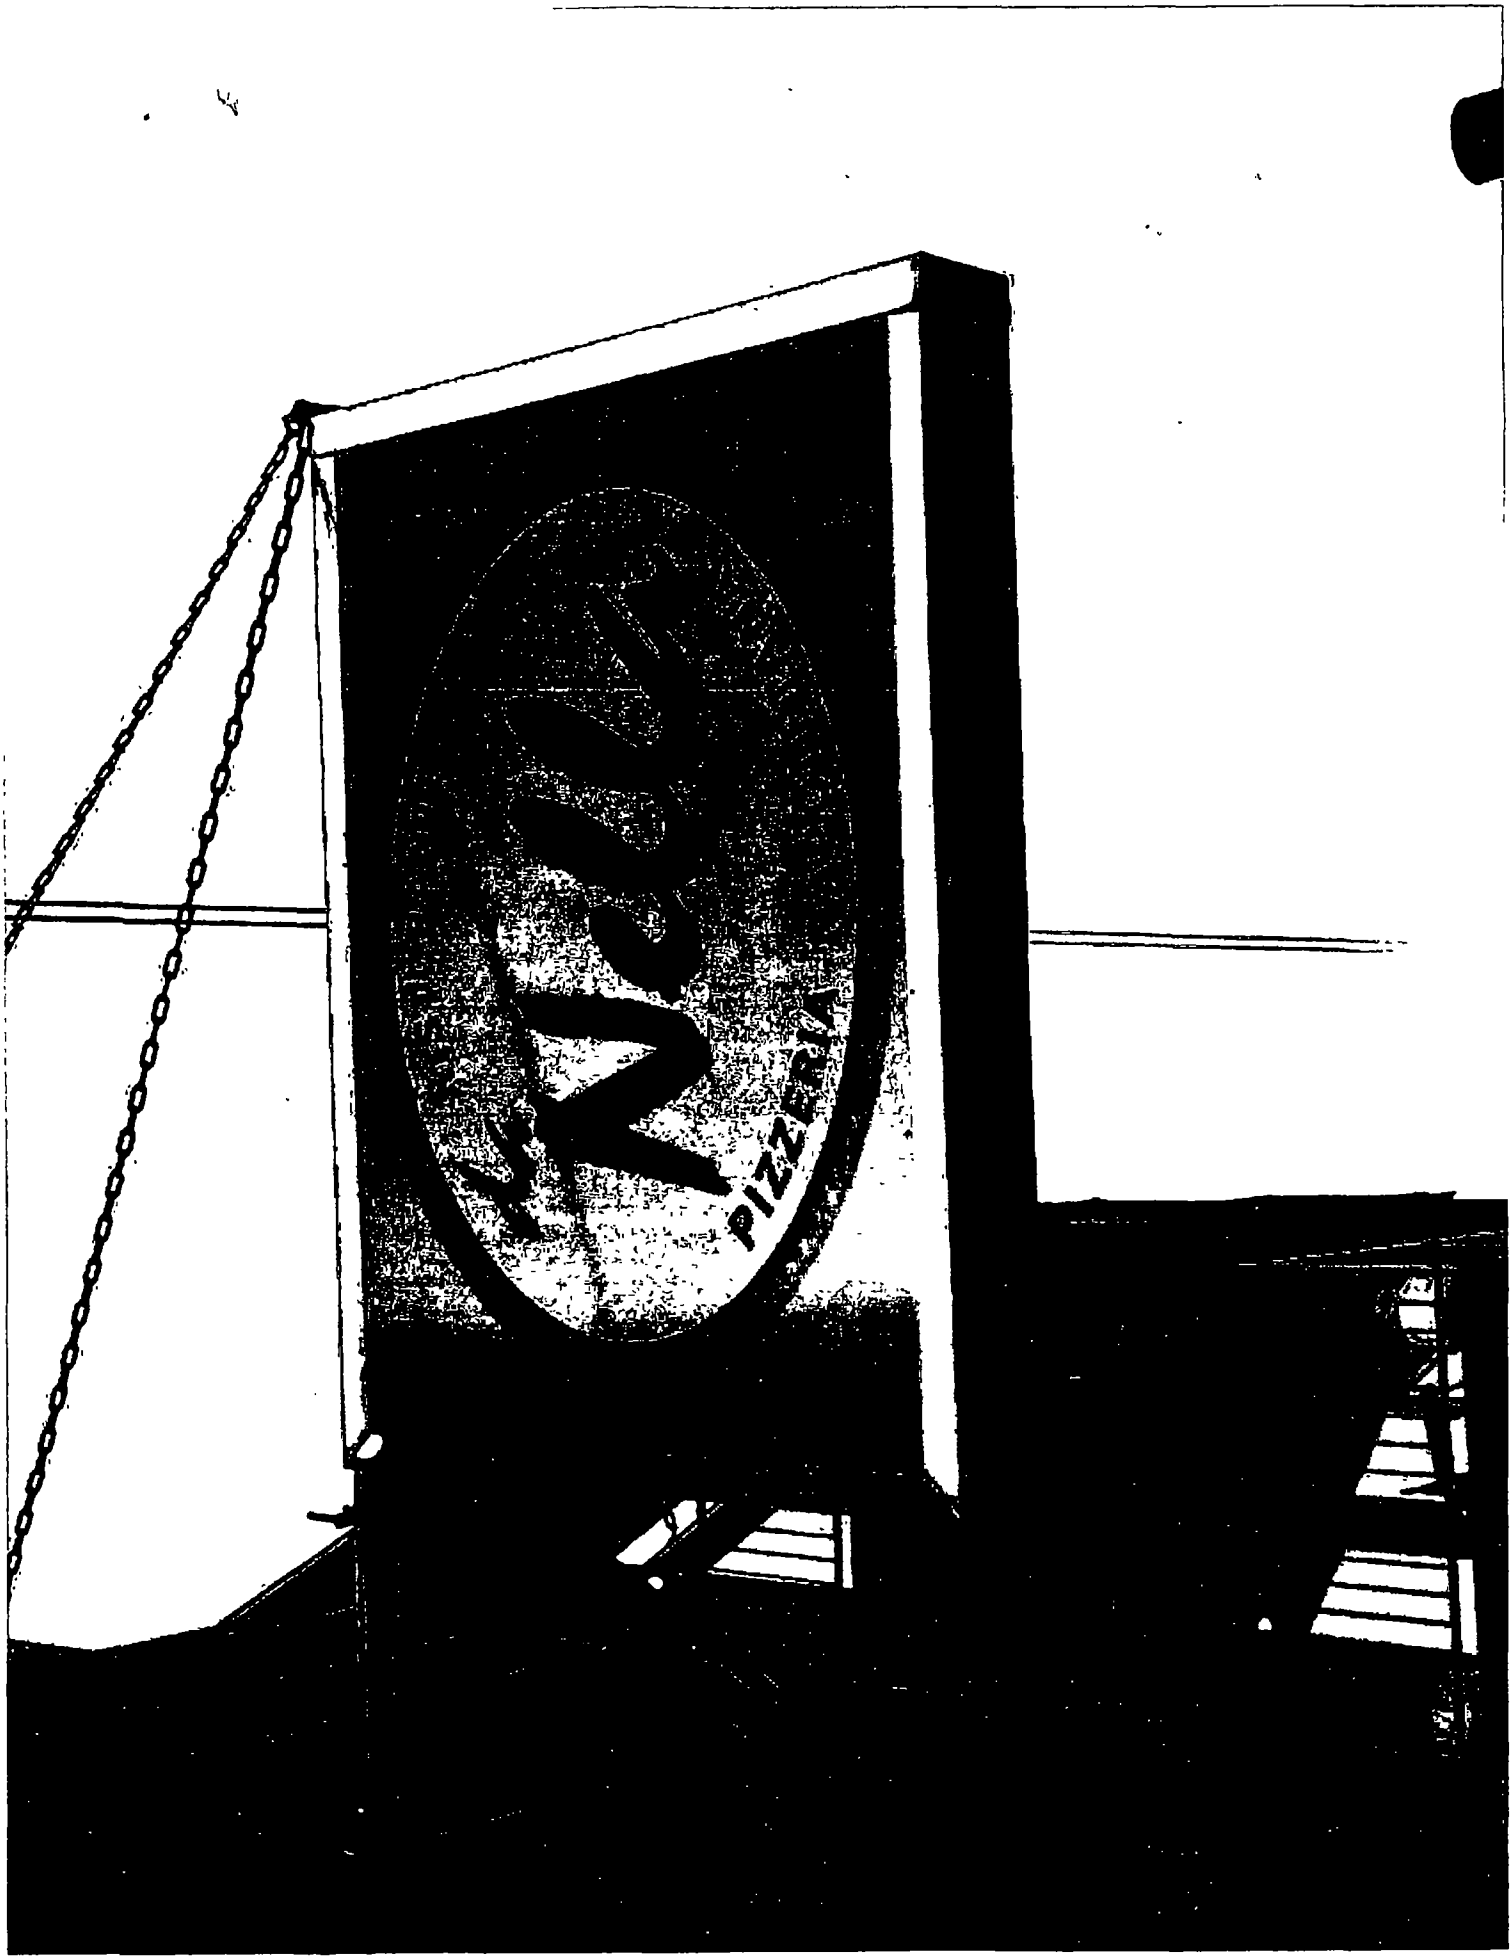
PIZZA

**Department of Business Affairs and Consumer Protection**
Small Business Center - Public Way Use Unit
City Hall - 121 N. LaSalle Street, Room 800 • Chicago, IL 60602
312-74-GOBIZ / 312-744-6249 • (312) 744-1944 (TTY)
http://www.cityofchicago.org/bacp

**09/24/2015**

Alderman **Brian Hopkins**
Ward # **02**
City of Chicago
City Hall, Room **200**
121 North LaSalle Street
Chicago, Illinois 60602

Re: An ordinance to use and maintain a portion of the public right-of-way for **one (1) sign(s)** for **PIZZERIA DA NELLA**, adjacent to the premises known as **1441-5 W. Fullerton Ave.**.

Dear Alderman **Brian Hopkins**:

The applicant referenced above has requested the use of the public right-of-way for a **sign(s)**. An ordinance has been prepared by the Department of Business Affairs and Consumer Protection – Small Business Center - Public Way Use Unit for presentation to the City Council. Because this request was made for properties located in your ward, as approved by you as per the attached, I respectfully request that you introduce the attached ordinance at the next City Council meeting.

If you have any questions regarding this ordinance, please contact Anthony Bertuca at (312) 744-5506.

**Department of Business Affairs and Consumer Protection**

# City of Chicago

O2015-6756

Office of the City Clerk

Document Tracking Sheet

| | |
|---|---|
| **Meeting Date:** | 9/24/2015 |
| **Sponsor(s):** | Hopkins (2) |
| **Type:** | Ordinance |
| **Title:** | Grant(s) of privilege in public way for Restoration Hardware |
| **Committee(s) Assignment:** | Committee on Transportation and Public Way |

ORDINANCE
RESTORATION HARDWARE
Acct. No. 396326 - 1
Permit No. 1119808

*Be It Ordained by the City Council of the City of Chicago:*

SECTION 1. Permission and authority are hereby given and granted to RESTORATION HARDWARE, upon the terms and subject to the conditions of this ordinance to construct, install, maintain and use one (1) Sprinkler System(s) under the public right-of-way adjacent to its premises known as 1306 N. Dearborn St..

Said Sprinkler System(s) at N. Dearborn Parkway measure(s)
One (1) at one hundred (100) feet in length, and point five (.5) feet in width for a total of fifty (50) square feet. Said irrigation system shall be approximately one (1) foot below grade level.

The location of said privilege shall be as shown on prints kept on file with the Department of Business Affairs and Consumer Protection and the Office of the City Clerk.

Said privilege shall be constructed in accordance with plans and specifications approved by the Department of Transportation (Office of Underground Coordination) and Department of Water Management.

This grant of privilege in the public way shall be subject to the provisions of Section 10-28-015 and all other required provisions of the Municipal Code of Chicago.

The grantee shall pay to the City of Chicago as compensation for the privilege #1119808 herein granted the sum of four hundred ($400.00) per annum in advance.


A 25% penalty will be added for payments received after due date.

The permit holder agrees to hold the City of Chicago harmless for any damage, relocation or replacement costs associated with damage, relocation or removal of private property caused by the City performing work in the public way.

Authority herein given and granted for a period of five (5) years from and after Date of Passage.

Alderman _____

Brian Hopkins 2nd Ward

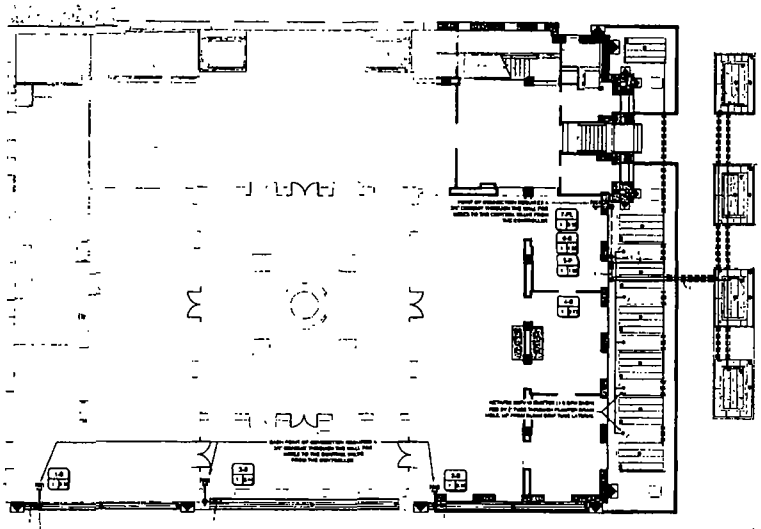

IRRIGATION PLAN

IRRIGATION SCHEDULE

| SYMBOL | MANUFACTURER/MODEL |
|---|---|
| | Rain Bird R-VAN-1318 RD-1812-SAM-P45 12" pop-up pressure regulated Spray Head with Rotary Nozzle |
| | Rain Bird XCZ-LF-100-PRF Drip Control Zone Kit |
| | Rain Bird 800TCAP Drip Flush Cap |
| | Rain Bird ARV050 Drip Air-relief Valve |
| | Area to Receive Drippers Rain Bird XFS-06-18 (18) 0.6 gph emitter flow 18" emitter and row spacing |
| | Rain Bird PCB Control Valve |
| | Watts-Nerco 709705 Brass Ball Valve |
| | Rain Bird ESP-SMEx Controller |
| | Rain Bird ESP-SMTe Weather Sensor (included with controller) |
| | Point of Connection 1" |
| | Point of Connection 1.5" All points of connection will be outside the building. Any shown inside are for graphic clarity |
| | Irrigation Lateral Line PVC Class 200 SDR 21 - 1 |
| | Irrigation Mainline PVC Class 200 SDR 21 - 1 |
| | Pipe Sleeve PVC Schedule 40 - 2 |

BOOTH HANSEN

HITCHCOCK DESIGN GROUP

| | | |
|---|---|---|
| 1 | 11 PERMIT | 11/21/14 |
| 2 | 11 PERMIT | 09/12/14 |
| Δ | FOUNDATION / DUC PERMIT CORRECTIONS | 05/15/14 |
| 4 | | |

11 PERMIT
11.21.14

PROJECT NUMBER

RH - THREE ARTS CLUB

1300 N. DEARBORN PKWY
CHICAGO, ILLINOIS 60610

IRRIGATION PLAN

L300

**Department of Business Affairs and Consumer Protection**
Small Business Center- Public Way Use Unit
City Hall- 121 N. LaSalle Street Room 800 • Chicago, IL 60602
312-74-GOBIZ / 312-744-6249 • (312) 744-1944 (TTY)
http://www.cityofchicago.org/bacp

**09/24/2015**

Alderman **Brian Hopkins**
Ward # **02**
City of Chicago
City Hall, Room **200**
121 North LaSalle Street
Chicago, Illinois 60602

Re: An ordinance to use and maintain a portion of the public right-of-way for **one (1) sprinkler system(s)** for **RESTORATION HARDWARE**, adjacent to the premises known as **1306 N. Dearborn St.**.

Dear Alderman **Brian Hopkins**:

The applicant referenced above has requested the use of the public right-of-way for a **sprinkler system(s)**. An ordinance has been prepared by the Department of Business Affairs and Consumer Protection – Small Business Center - Public Way Use Unit for presentation to the City Council. Because this request was made for properties located in your ward, as approved by you as per the attached, I respectfully request that you introduce the attached ordinance at the next City Council meeting.

If you have any questions regarding this ordinance, please contact Anthony Bertuca at (312) 744-5506.

**Department of Business Affairs and Consumer Protection**

# City of Chicago

O2015-6758

Office of the City Clerk

Document Tracking Sheet

| | |
|---|---|
| **Meeting Date:** | 9/24/2015 |
| **Sponsor(s):** | Hopkins (2) |
| **Type:** | Ordinance |
| **Title:** | Grant(s) of privilege in public way for Water Tower LLC - bay windows |
| **Committee(s) Assignment:** | Committee on Transportation and Public Way |

ORDINANCE
Water Tower LLC
Acct. No. 202179 - 1
Permit No. 1120192

*Be It Ordained by the City Council of the City of Chicago:*

SECTION 1. Permission and authority are hereby given and granted to Water Tower LLC, upon the terms and subject to the conditions of this ordinance to maintain and use, as now constructed, four (4) Bay Window(s) projecting over the public right-of-way adjacent to its premises known as 845 N. Michigan Ave..

Said Bay Window(s) at Michigan Avenue measure(s):
Two (2) at fifty (50) feet in length, and twenty-six (26) feet in width for a total of two thousand six hundred (2600) square feet.

Said Bay Window(s) at E. Pearson measure(s):
One (1) at fifty (50) feet in length, and twenty-six (26) feet in width for a total of one thousand three hundred (1300) square feet.

Said Bay Window(s) at E. Chestnut measure(s):
One (1) at fifty (50) feet in length, and twenty-six (26) feet in width for a total of one thousand three hundred (1300) square feet.

The location of said privilege shall be as shown on prints kept on file with the Department of Business Affairs and Consumer Protection and the Office of the City Clerk.

Said privilege shall be constructed in accordance with plans and specifications approved by the Department of Transportation (Division of Project Development).

This grant of privilege in the public way shall be subject to the provisions of Section 10-28-015 and all other required provisions of the Municipal Code of Chicago.

The grantee shall pay to the City of Chicago as compensation for the privilege #1120192 herein granted the sum of three hundred ($300.00) per annum in advance.


A 25% penalty will be added for payments received after due date.

The permit holder agrees to hold the City of Chicago harmless for any damage, relocation or replacement costs associated with damage, relocation or removal of private property caused by the City performing work in the public way.

Authority herein given and granted for a period of five (5) years from and after 08/30/2015.

Alderman _____

Brian Hopkins 2nd Ward

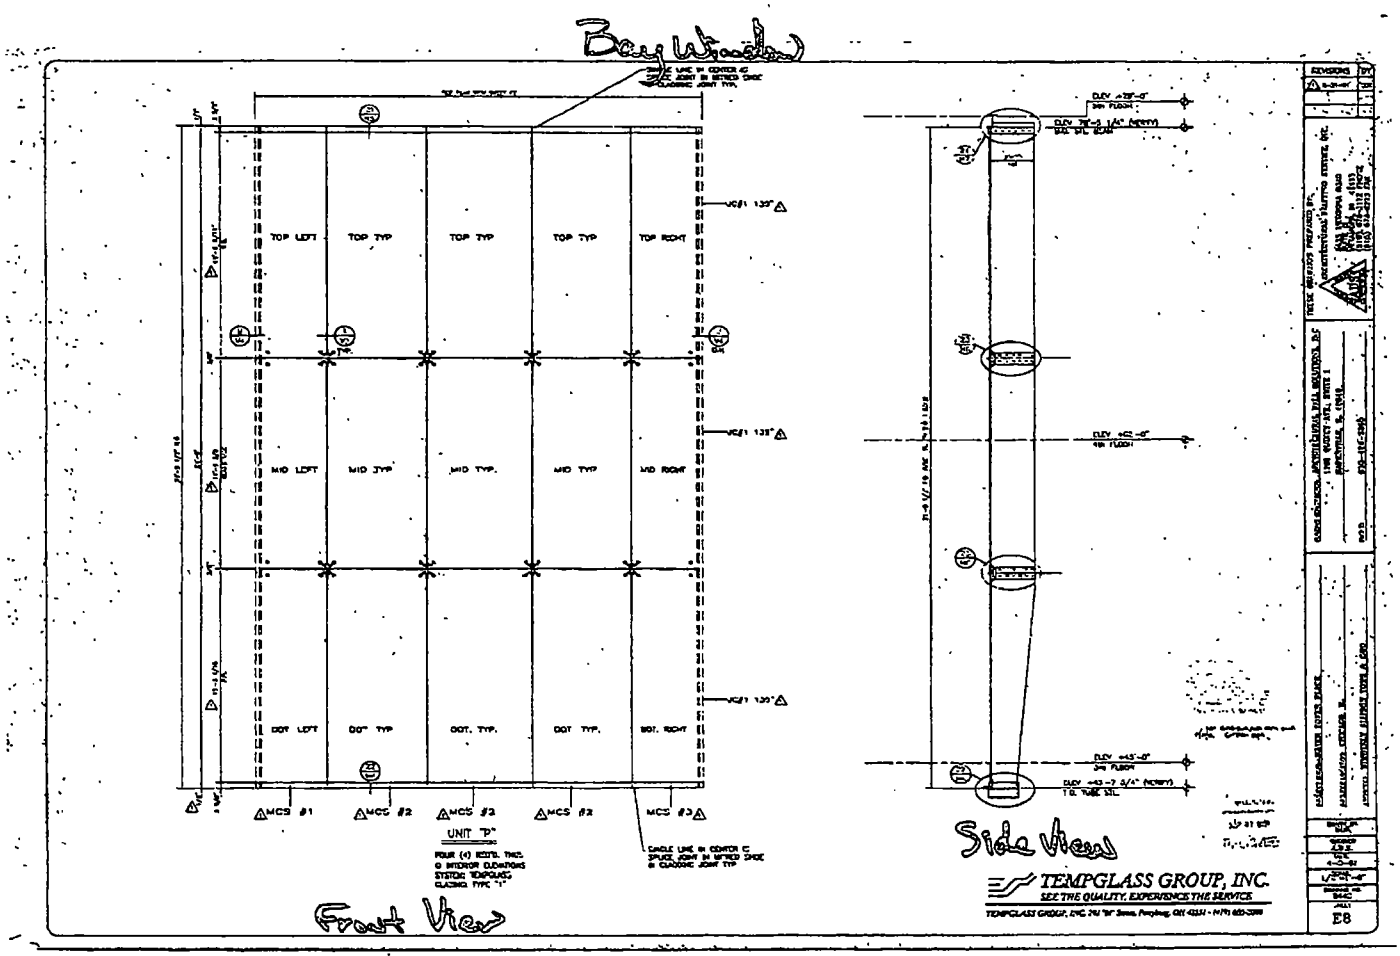
Bay Window
TOP LEFT
TOP TYP
TOP TYP
TOP TYP
TOP RIGHT
MID LEFT
MID TYP
MID TYP.
MID TYP
MID RIGHT
BOT LEFT
BOT TYP
BOT. TYP.
BOT TYP.
BOT. RIGHT
MCS #1
MCS #2
MCS #2
MCS #2
MCS #3
UNIT "P"
Front View
Side View
TEMPGLASS GROUP, INC.
SEE THE QUALITY, EXPERIENCE THE SERVICE.
E8

**Department of Business Affairs and Consumer Protection**
Small Business Center - Public Way Use Unit
City Hall - 121 N. LaSalle Street, Room 800 • Chicago, IL 60602
312-74-GOBIZ / 312-744-6249 • (312) 744-1944 (TTY)
http://www.cityofchicago.org/bacp

**09/24/2015**

Alderman **Brian Hopkins**
Ward # **02**
City of Chicago
City Hall, Room **200**
121 North LaSalle Street
Chicago, Illinois 60602

Re: An ordinance to use and maintain a portion of the public right-of-way for **four (4) bay window(s)** for **Water Tower LLC**, adjacent to the premises known as **845 N. Michigan Ave.**.

Dear Alderman **Brian Hopkins**:

The applicant referenced above has requested the use of the public right-of-way for a **bay window(s)**. An ordinance has been prepared by the Department of Business Affairs and Consumer Protection – Small Business Center - Public Way Use Unit for presentation to the City Council. Because this request was made for properties located in your ward, as approved by you as per the attached, I respectfully request that you introduce the attached ordinance at the next City Council meeting.

If you have any questions regarding this ordinance, please contact Anthony Bertuca at (312) 744-5506.

**Department of Business Affairs and Consumer Protection**

# City of Chicago

O2015-6760

## Office of the City Clerk

## Document Tracking Sheet

| | |
|---|---|
| **Meeting Date:** | 9/24/2015 |
| **Sponsor(s):** | Hopkins (2) |
| **Type:** | Ordinance |
| **Title:** | Grant(s) of privilege in public way for Water Tower LLC - light fixtures |
| **Committee(s) Assignment:** | Committee on Transportation and Public Way |

ORDINANCE
Water Tower LLC
Acct. No. 202179 - 1
Permit No. 1120193

*Be It Ordained by the City Council of the City of Chicago:*

SECTION 1. Permission and authority are hereby given and granted to Water Tower LLC, upon the terms and subject to the conditions of this ordinance to maintain and use, as now constructed, twenty-two (22) Light Fixture(s) projecting over the public right-of-way adjacent to its premises known as 845 N. Michigan Ave..

Said Light Fixture(s) at Michigan Avenue measure(s):
Four (4) at forty-two (42) feet in length, two point three (2.3) feet in width and twenty-one (21) feet above grade level.

Said Light Fixture(s) at e. pearson measure(s):
Nine (9) at forty-two (42) feet in length, two point three (2.3) feet in width and twenty-one (21) feet above grade level.

Said Light Fixture(s) at e. chestnut measure(s):
Nine (9) at forty-two (42) feet in length, two point three (2.3) feet in width and twenty-one (21) feet above grade level.

The location of said privilege shall be as shown on prints kept on file with the Department of Business Affairs and Consumer Protection and the Office of the City Clerk.

Said privilege shall be constructed in accordance with plans and specifications approved by the Department of Transportation (Division of Project Development).

This grant of privilege in the public way shall be subject to the provisions of Section 10-28-015 and all other required provisions of the Municipal Code of Chicago.

The grantee shall pay to the City of Chicago as compensation for the privilege #1120193 herein granted the sum of one hundred seventy-five ($175.00) per annum in advance.

A 25% penalty will be added for payments received after due date.


The permit holder agrees to hold the City of Chicago harmless for any damage, relocation or replacement costs associated with damage, relocation or removal of private property caused by the City performing work in the public way.

Authority herein given and granted for a period of five (5) years from and after 08/30/2015.

Alderman _____

Brian Hopkins 2nd Ward



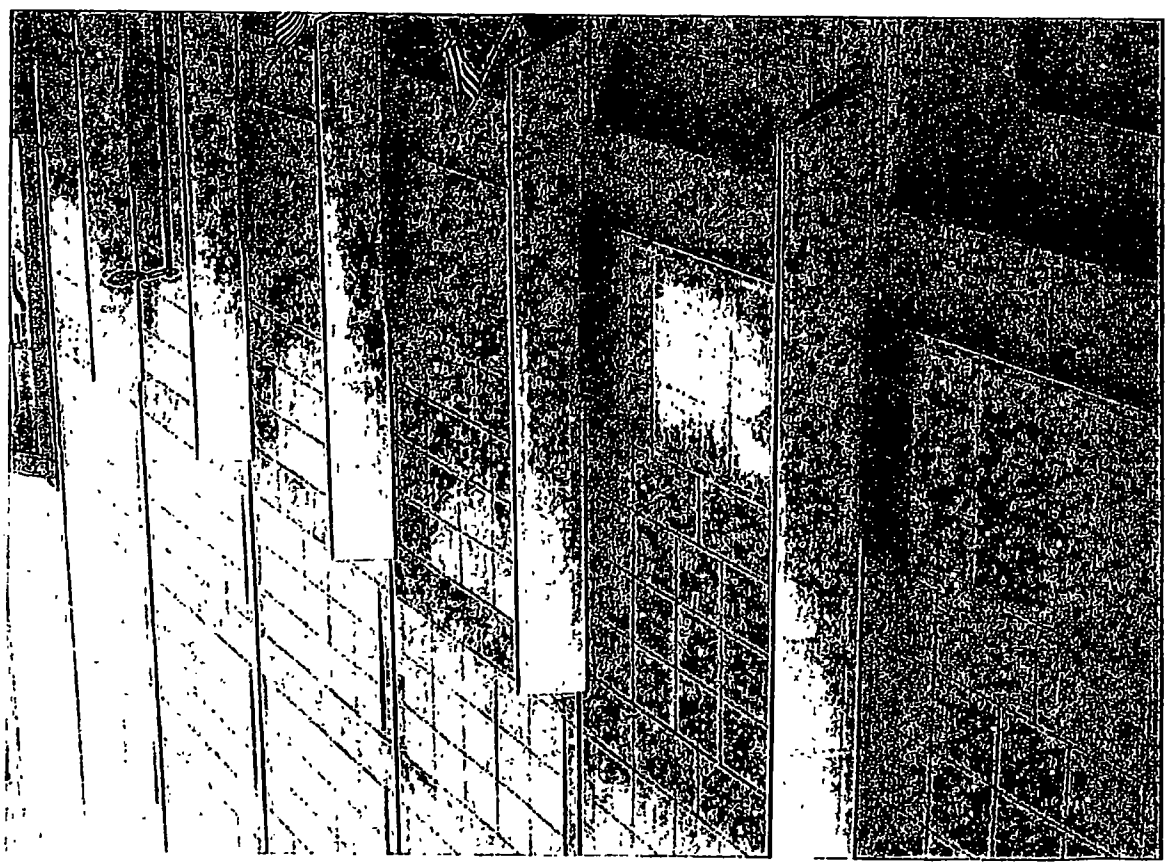

**Department of Business Affairs and Consumer Protection**
Small Business Center - Public Way Use Unit
City Hall - 121 N. LaSalle Street, Room 800 • Chicago, IL 60602
312-74-GOBIZ / 312-744-6249 • (312) 744-1944 (TTY)
http://www.cityofchicago.org/bacp

**09/24/2015**

Alderman **Brian Hopkins**
Ward # **02**
City of Chicago
City Hall, Room **200**
121 North LaSalle Street
Chicago, Illinois 60602

Re: An ordinance to use and maintain a portion of the public right-of-way for **twenty-two (22) light fixture(s)** for **Water Tower LLC**, adjacent to the premises known as **845 N. Michigan Ave.**.

Dear Alderman **Brian Hopkins**:

The applicant referenced above has requested the use of the public right-of-way for a **light fixture(s)**. An ordinance has been prepared by the Department of Business Affairs and Consumer Protection – Small Business Center - Public Way Use Unit for presentation to the City Council. Because this request was made for properties located in your ward, as approved by you as per the attached, I respectfully request that you introduce the attached ordinance at the next City Council meeting.

If you have any questions regarding this ordinance, please contact Anthony Bertuca at (312) 744-5506.

**Department of Business Affairs and Consumer Protection**

# City of Chicago

O2015-6762

## Office of the City Clerk

## Document Tracking Sheet

| | |
|---|---|
| **Meeting Date:** | 9/24/2015 |
| **Sponsor(s):** | Hopkins (2) |
| **Type:** | Ordinance |
| **Title:** | Grant(s) of privilege in public way for Wells Street Companies |
| **Committee(s) Assignment:** | Committee on Transportation and Public Way |

ORDINANCE
WELLS STREET COMPANIES
Acct. No. 360348 - 1
Permit No. 1118984

*Be It Ordained by the City Council of the City of Chicago:*

SECTION 1. Permission and authority are hereby given and granted to WELLS STREET COMPANIES, upon the terms and subject to the conditions of this ordinance to maintain and use one (1) sign(s) projecting over the public right-of-way attached to its premises known as 743 N. La Salle Dr..

Said sign structure(s) measures as follows; along N. La Salle Drive:
One (1) at seventeen (17) feet in length, thirty-nine (39) feet in height and fourteen (14) feet above grade level.

The location of said privilege shall be as shown on prints kept on file with the Department of Business Affairs and Consumer Protection and the Office of the City Clerk.

Said privilege shall be constructed in accordance with plans and specifications approved by the Department of Transportation (Division of Project Development) and Zoning Department - Signs.

This grant of privilege in the public way shall be subject to the provisions of Section 10-28-015 and all other required provisions of the Municipal Code of Chicago.

The grantee shall pay to the City of Chicago as compensation for the privilege #1118984 herein granted the sum of three hundred ($300.00) per annum in advance.

A 25% penalty will be added for payments received after due date.

The permit holder agrees to hold the City of Chicago harmless for any damage, relocation or replacement costs associated with damage, relocation or removal of private property caused by the City performing work in the public way.

Authority herein given and granted for a period of five (5) years from and after Date of Passage.

Alderman _____

Brian Hopkins 2nd Ward


# APPLICATION TO USE THE PUBLIC RIGHT OF WAY

## EXAMPLE OF SIGN DRAWING

SIGN DRAWING

PROPERTY LOCATION: 743 N. LaSalle Dr.

ORGANIZATION(S) NAME: Wells Street Company

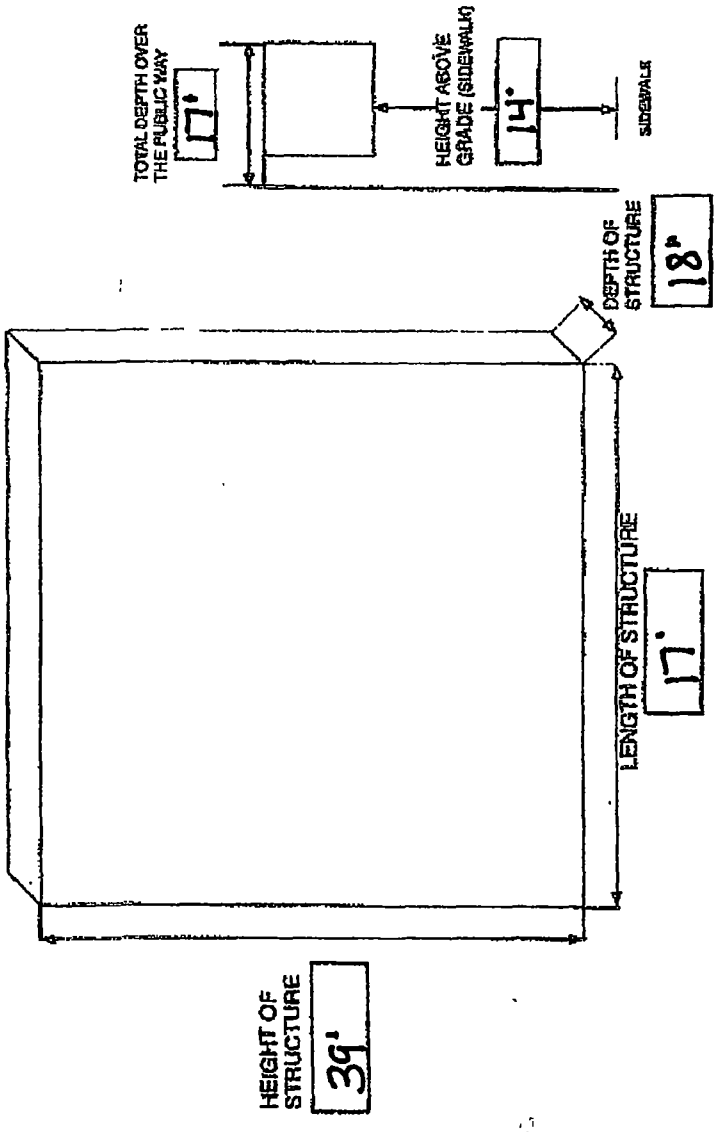

**Department of Business Affairs and Consumer Protection**
Small Business Center - Public Way Use Unit
City Hall - 121 N. LaSalle Street, Room 800 • Chicago, IL 60602
312-74-GOBIZ / 312-744-6249 • (312) 744-1944 (TTY)
http://www.cityofchicago.org/bacp

**09/24/2015**

Alderman **Brian Hopkins**
Ward # **02**
City of Chicago
City Hall, Room **200**
121 North LaSalle Street
Chicago, Illinois 60602

Re: An ordinance to use and maintain a portion of the public right-of-way for **one (1) sign(s)** for **WELLS STREET COMPANIES**, adjacent to the premises known as **743 N. La Salle Dr.**.

Dear Alderman **Brian Hopkins**:

The applicant referenced above has requested the use of the public right-of-way for a **sign(s)**. An ordinance has been prepared by the Department of Business Affairs and Consumer Protection – Small Business Center - Public Way Use Unit for presentation to the City Council. Because this request was made for properties located in your ward, as approved by you as per the attached, I respectfully request that you introduce the attached ordinance at the next City Council meeting.

If you have any questions regarding this ordinance, please contact Anthony Bertuca at (312) 744-5506.

**Department of Business Affairs and Consumer Protection**

# City of Chicago

O2015-6764

Office of the City Clerk

Document Tracking Sheet

| | |
|---|---|
| **Meeting Date:** | 9/24/2015 |
| **Sponsor(s):** | Hopkins (2) |
| **Type:** | Ordinance |
| **Title:** | Grant(s) of privilege in public way for We'll Clean |
| **Committee(s) Assignment:** | Committee on Transportation and Public Way |

ORDINANCE
WE'LL CLEAN
Acct. No. 4191 - 4
Permit No. 1105691

*Be It Ordained by the City Council of the City of Chicago:*

SECTION 1. Permission and authority are hereby given and granted to WE'LL CLEAN, upon the terms and subject to the conditions of this ordinance to maintain and use one (1) sign(s) projecting over the public right-of-way attached to its premises known as 2261 N. Clybourn Ave..

Said sign structure(s) measures as follows; along Clybourn:
One (1) at fourteen (14) feet in length, two (2) feet in height and twelve (12) feet above grade level.

The location of said privilege shall be as shown on prints kept on file with the Department of Business Affairs and Consumer Protection and the Office of the City Clerk.

Said privilege shall be constructed in accordance with plans and specifications approved by the Department of Transportation (Division of Project Development) and Zoning Department - Signs.

This grant of privilege in the public way shall be subject to the provisions of Section 10-28-015 and all other required provisions of the Municipal Code of Chicago.

The grantee shall pay to the City of Chicago as compensation for the privilege #1105691 herein granted the sum of three hundred ($300.00) per annum in advance.

A 25% penalty will be added for payments received after due date.

The permit holder agrees to hold the City of Chicago harmless for any damage, relocation or replacement costs associated with damage, relocation or removal of private property caused by the City performing work in the public way.

Authority herein given and granted for a period of five (5) years from and after Date of Passage.


Alderman _____

Brian Hopkins 2nd Ward


# Front-Lit Channel Letters w/ LED Illumination • Raceway Mounted

11056 91

| | |
|---|---|
| Proposed Square Footage of this sign: | 35sqft |
| Lineal feet of store front | 51 |
| Actual Square Footage Allowed by villag | |

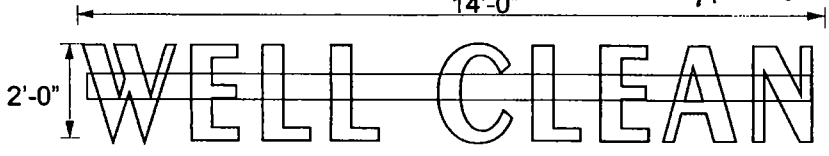


## CHANNEL LETTER - TYPICAL SECTION - FRONT-LIT PLASTIC FACE

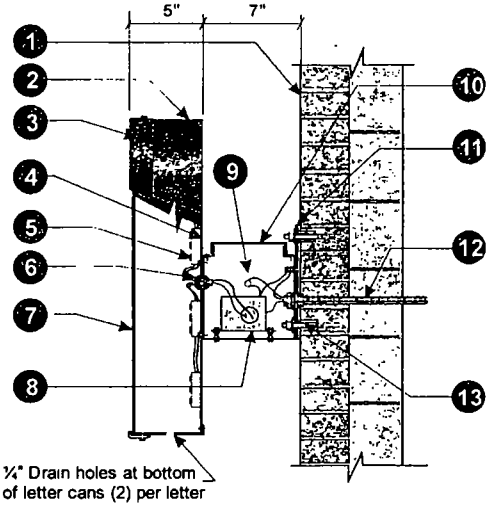


## Section @ LED Channel Letter

**Raceway mount installation** Scale NTS

### Specifications: LED Channel Letters

1 Existing Facade Concrete Block/ Brick
2 0 040" Aluminum letter returns painted to match Black
3 0 125" x 1" Black Jewelite trimcap
4 040 White Aluminum backing
(interior of sign can will be white for maximum illumination)
5 Interone UL approved red LED's
6 UL approved flexible conduit connectors
7 1/8" Red Acrylite #2283
8 UL approved LED transformer (Mean well)
9 UL approved waterproof disconnect switch per NEC 600-6
10 Aluminum Raceway to match fascia color
11 1/4" x 2" x 11" Aluminum Bracket
12 UL approved Liquid tight metallic conduit
(All penetration will be caulked w/ high grade silicone)
13 Mounting hardware to suit (Non-Corrosive)

### Electrical Detail: Channel Letters

Mean well CLG-60-12
(1) 60w Transformers @ 0 80
Total Amps 0 80
(1) Minimum of 20 amp 120V Circuit Req

### General Notes:

This sign is to be installed in accordance with the requirements of Article 600 of the National Electrical Code

1) Grounded and bonded per NEC 600 7/ NEC 250
2) Existing branch circuit in compliance with NEC 600 5, not to exceed 20 amps
3) Sign is to be UL listed per NEC 600 3
4) UL disconnect switch per NEC 600 6- required per sign component before leaving manufacturer*
*For multiple signs, a disconnect is permitted but not required for each section

### ELECTRICAL NOTES

Sign Company DOES NOT provide primary electrical to sign
Power to the sign must be done by a licensed electrical contractor or licensed electrician
Each sign must have: 1) A minimum of one dedicated 120V/20A circuit
2) Junction box installed within 6 feet of sign
3) Three wires: Line, Ground, Neutral

tfasigns
5500 N. Kedzie Ave Chicago, IL 60625
773-267-6007 | sales@tfasigns.com

| | | | | | |
|---|---|---|---|---|---|
| **Client:** WE'LL CLEAN | **Landlord:** | **Start Date:** 00/00/0000 | | **Sales Rep:** Seung Park |
| **Address:** 2261 N. CLYBOURN AVE CHICAGO, IL 60614 | **Address:** | **Last Revision:** 00/00/0000 | | **Designer:** |
| **Tel:** | **Tel:** | **Job#:** 00000 | Client Approval | |
| **Email:** | **Email:** | **Drawing#:** 00000a v1 s1 / e1 | | |
| | | **Page:** 1 of 2 | Landlord Approval | E322358 |

COPYRIGHT 2013, BY TFA Signs • THIS RENDERING IS THE PROPERTY OF TFA SIGNS, INC AND THE PARTY WHICH REQUESTED THE RENDERING IT IS AN UNPUBLISHED ORIGINAL DRAWING NOT TO BE REPRODUCED OR EXHIBITED WITHOUT THE CONSENT OF TFA SIGNS, INC

**Department of Business Affairs and Consumer Protection**
Small Business Center - Public Way Use Unit
City Hall - 121 N LaSalle Street, Room 800 • Chicago, IL 60602
312-74-GOBIZ / 312-744-6249 • (312) 744-1944 (TTY)
http://www.cityofchicago.org/bacp

**09/24/2015**

Alderman **Brian Hopkins**
Ward # **02**
City of Chicago
City Hall, Room **200**
121 North LaSalle Street
Chicago, Illinois 60602

Re: An ordinance to use and maintain a portion of the public right-of-way for **one (1) sign(s)** for **WE'LL CLEAN**, adjacent to the premises known as **2261 N. Clybourn Ave.**.

Dear Alderman **Brian Hopkins**:

The applicant referenced above has requested the use of the public right-of-way for a **sign(s)**. An ordinance has been prepared by the Department of Business Affairs and Consumer Protection – Small Business Center - Public Way Use Unit for presentation to the City Council. Because this request was made for properties located in your ward, as approved by you as per the attached, I respectfully request that you introduce the attached ordinance at the next City Council meeting.

If you have any questions regarding this ordinance, please contact Anthony Bertuca at (312) 744-5506.

**Department of Business Affairs and Consumer Protection**

# City of Chicago

O2015-6772

Office of the City Clerk

Document Tracking Sheet

| | |
|---|---|
| **Meeting Date:** | 9/24/2015 |
| **Sponsor(s):** | Hopkins (2) |
| **Type:** | Ordinance |
| **Title:** | Grant(s) of privilege in public way for 737 North Michigan Avenue Investors LLC |
| **Committee(s) Assignment:** | Committee on Transportation and Public Way |

ORDINANCE
737 NORTH MICHIGAN AVENUE INVESTORS LLC
Acct. No. 324729 - 1
Permit No. 1117194

*Be It Ordained by the City Council of the City of Chicago:*

SECTION 1. Permission and authority are hereby given and granted to 737 NORTH MICHIGAN AVENUE INVESTORS LLC, upon the terms and subject to the conditions of this ordinance to maintain and use, as now constructed, six (6) Vault(s) under the public right-of-way adjacent to its premises known as 737 N. Michigan Ave..

Said Vault(s) at N. Michigan Avenue 1 Level measure(s):
One (1) at one hundred forty point five (140.5) feet in length, and thirteen (13) feet in width for a total of one thousand eight hundred twenty-six point five (1826.5) square feet.

Said Vault(s) at N. Michigan Avenue 2nd Level measure(s):
One (1) at one hundred forty point five (140.5) feet in length, and thirteen (13) feet in width for a total of one thousand eight hundred twenty-six point five (1826.5) square feet.

Said Vault(s) at E. Superior Street 1st Level measure(s):
One (1) at two hundred forty-one point five (241.5) feet in length, and nineteen point five (19.5) feet in width for a total of four thousand seven hundred nine point two five (4709.25) square feet.

Said Vault(s) at E. superior Street 2nd Level measure(s):
One (1) at two hundred forty-one point five (241.5) feet in length, and nineteen point five (19.5) feet in width for a total of four thousand seven hundred nine point two five (4709.25) square feet.

Said Vault(s) at N-S Public Alley 1st Level measure(s):
One (1) at sixty-six (66) feet in length, and six point five (6.5) feet in width for a total of four hundred twenty-nine (429) square feet.

Said Vault(s) at N-S Public Alley 2nd Level measure(s):
One (1) at sixty-six (66) feet in length, and six point five (6.5) feet in width for a total of four hundred twenty-nine (429) square feet.

The location of said privilege shall be as shown on prints kept on file with the Department of Business Affairs and Consumer Protection and the Office of the City Clerk.
Said privilege shall be constructed in accordance with plans and specifications approved by the Department of Transportation (Office of Underground Coordination).

This grant of privilege in the public way shall be subject to the provisions of Section 10-28-015 and all other required provisions of the Municipal Code of Chicago.

The grantee shall pay to the City of Chicago as compensation for the privilege #1117194 herein granted the sum of twenty-nine thousand four hundred forty-three ($29,443.00) per annum in advance.


A 25% penalty will be added for payments received after due date.

The permit holder agrees to hold the City of Chicago harmless for any damage, relocation or replacement costs associated with damage, relocation or removal of private property caused by the City performing work in the public way.

Authority herein given and granted for a period of five (5) years from and after 01/21/2015.

Alderman _____

Brian Hopkins 2nd Ward

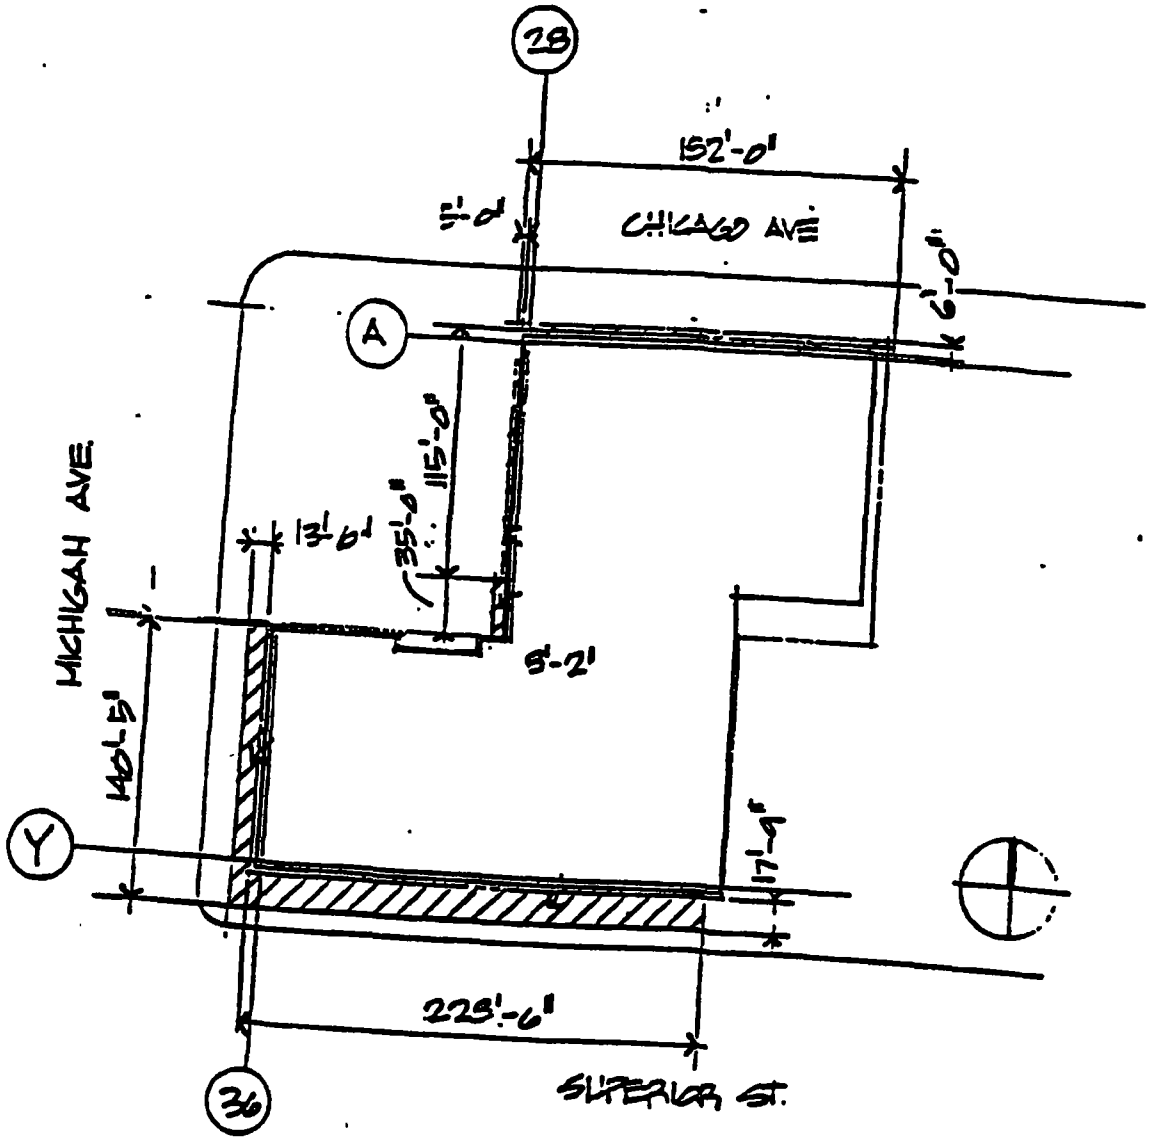


LOCATION PLAN

D

**Department of Business Affairs and Consumer Protection**
Small Business Center- Public Way Use Unit
City Hall- 121 N. LaSalle Street Room 800 • Chicago, IL 60602
312-74-GOBIZ / 312-744-6249 • (312) 744-1944 (TTY)
http://www.cityofchicago.org/bacp

**09/24/2015**

Alderman **Brian Hopkins**
Ward # **02**
City of Chicago
City Hall, Room **200**
121 North LaSalle Street
Chicago, Illinois 60602

Re: An ordinance to use and maintain a portion of the public right-of-way for **six (6) vault(s)** for **737 NORTH MICHIGAN AVENUE INVESTORS LLC**, adjacent to the premises known as **737 N. Michigan Ave.**.

Dear Alderman **Brian Hopkins**:

The applicant referenced above has requested the use of the public right-of-way for **vault(s)**. An ordinance has been prepared by the Department of Business Affairs and Consumer Protection – Small Business Center - Public Way Use Unit for presentation to the City Council. Because this request was made for properties located in your ward, as approved by you as per the attached, I respectfully request that you introduce the attached ordinance at the next City Council meeting.

If you have any questions regarding this ordinance, please contact Anthony Bertuca at (312) 744-5506.

**Department of Business Affairs and Consumer Protection**

# City of Chicago

O2015-6776

## Office of the City Clerk

## Document Tracking Sheet

| | |
|---|---|
| **Meeting Date:** | 9/24/2015 |
| **Sponsor(s):** | Hopkins (2) |
| **Type:** | Ordinance |
| **Title:** | Grant(s) of privilege in public way for 1120 N Lake Shore Dr Building - flood control |
| **Committee(s) Assignment:** | Committee on Transportation and Public Way |

ORDINANCE
1120 N LAKE SHORE DR BUILDING
Acct. No. 4349 - 2
Permit No. 1120063

*Be It Ordained by the City Council of the City of Chicago:*

SECTION 1. Permission and authority are hereby given and granted to 1120 N LAKE SHORE DR BUILDING, upon the terms and subject to the conditions of this ordinance to maintain and use, as now constructed, one (1) Flood Control(s) under the public right-of-way adjacent to its premises known as 1120 N. Lake Shore Dr.. Existing flood control system is located under East Elm Street and consist of two (2) sump pumps measuring eighteen (18) inches by two (2) feet with ejector pump and check valve.

The location of said privilege shall be as shown on prints kept on file with the Department of Business Affairs and Consumer Protection and the Office of the City Clerk.

Said privilege shall be constructed in accordance with plans and specifications approved by the Department of Transportation (Office of Underground Coordination) and Department of Water Management.

This grant of privilege in the public way shall be subject to the provisions of Section 10-28-015 and all other required provisions of the Municipal Code of Chicago.

The grantee shall pay to the City of Chicago as compensation for the privilege #1120063 herein granted the sum of four hundred ($400.00) per annum in advance.

A 25% penalty will be added for payments received after due date.


The permit holder agrees to hold the City of Chicago harmless for any damage, relocation or replacement costs associated with damage, relocation or removal of private property caused by the City performing work in the public way.

Authority herein given and granted for a period of ten (10) years from and after 11/30/2009.

Alderman _____

Brian Hopkins 2nd Ward

That part of Healy's Subdivision of Lot 1 and the N½ of Lot 2 and part of Lot 18 in the Assessor's Division of Block 2 in the Subdivision by the Trustees of the Illinois & Michigan Canal of the South fractional ¼ of Section 3, Twp. 39 North, Range 14, East of the 3rd P.M. described as follows: Commencing at the Northeast corner of Lot 32 in Healy's Subdivision aforesaid, thence South along the West Line of Lots 32 and 33 in said Subdivision, 65 feet; thence East parallel with the North line of Lot 32 aforesaid to the East line of Lot 33 aforesaid; thence Northeasterly along the East Line of Lots 32 and 33 aforesaid to the Northeast corner of Lot 32 aforesaid and thence West to the Place of Beginning, in Cook County, Illinois;
Commonly known as 1120 Lake Shore Drive, Chicago, Illinois

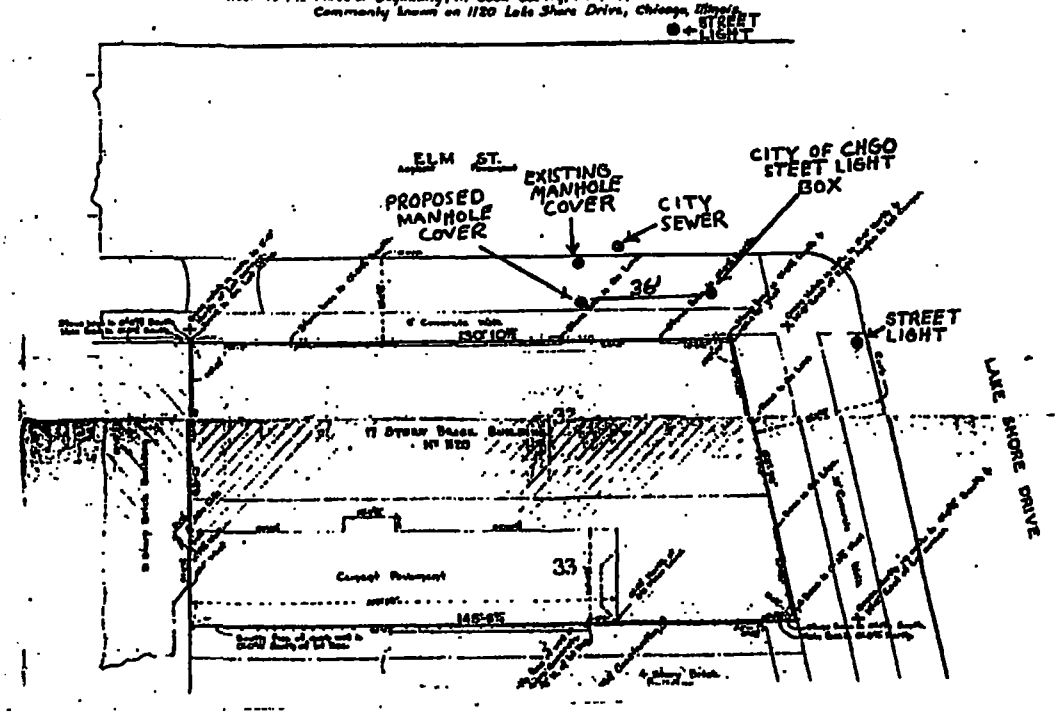


(Page 2 of 3)

**Department of Business Affairs and Consumer Protection**
Small Business Center- Public Way Use Unit
City Hall - 121 N. LaSalle Street Room 800 • Chicago, IL 60602
312-74-GOBIZ / 312-744-6249 • (312) 744-1944 (TTY)
http //www.cityofchicago.org/bacp

**09/24/2015**

Alderman **Brian Hopkins**
Ward # **02**
City of Chicago
City Hall, Room **200**
121 North LaSalle Street
Chicago, Illinois 60602

Re: An ordinance to use and maintain a portion of the public right-of-way for **one (1) flood control(s)** for **1120 N LAKE SHORE DR BUILDING**, adjacent to the premises known as **1120 N. Lake Shore Dr.**.

Dear Alderman **Brian Hopkins**:

The applicant referenced above has requested the use of the public right-of-way for a **flood control(s)**. An ordinance has been prepared by the Department of Business Affairs and Consumer Protection – Small Business Center - Public Way Use Unit for presentation to the City Council. Because this request was made for properties located in your ward, as approved by you as per the attached, I respectfully request that you introduce the attached ordinance at the next City Council meeting.

If you have any questions regarding this ordinance, please contact Anthony Bertuca at (312) 744-5506.

**Department of Business Affairs and Consumer Protection**

# City of Chicago

O2015-6778

Office of the City Clerk

Document Tracking Sheet

| | |
|---|---|
| **Meeting Date:** | 9/24/2015 |
| **Sponsor(s):** | Hopkins (2) |
| **Type:** | Ordinance |
| **Title:** | Grant(s) of privilege in public way for 1120 N Lake Shore Dr Building - manhole |
| **Committee(s) Assignment:** | Committee on Transportation and Public Way |

ORDINANCE
1120 N LAKE SHORE DR BUILDING
Acct. No. 4349 - 2
Permit No. 1120062

*Be It Ordained by the City Council of the City of Chicago:*

SECTION 1. Permission and authority are hereby given and granted to 1120 N LAKE SHORE DR BUILDING, upon the terms and subject to the conditions of this ordinance to maintain and use, as now constructed, one (1) Manhole(s) under the public right-of-way adjacent to its premises known as 1120 N. Lake Shore Dr..

Said Manhole(s) at E. Elm St. measure(s):
One (1) at two (2) feet in diameter under East Elm Street.

The location of said privilege shall be as shown on prints kept on file with the Department of Business Affairs and Consumer Protection and the Office of the City Clerk.

Said privilege shall be constructed in accordance with plans and specifications approved by the Department of Transportation (Office of Underground Coordination) and Department of Water Management.

This grant of privilege in the public way shall be subject to the provisions of Section 10-28-015 and all other required provisions of the Municipal Code of Chicago.

The grantee shall pay to the City of Chicago as compensation for the privilege #1120062 herein granted the sum of four hundred ($400.00) per annum in advance.

A 25% penalty will be added for payments received after due date.

The permit holder agrees to hold the City of Chicago harmless for any damage, relocation or replacement costs associated with damage, relocation or removal of private property caused by the City performing work in the public way.

Authority herein given and granted for a period of ten (10) years from and after 11/30/2009.

Alderman _____

Brian Hopkins 2nd Ward


(Page 2 of 2)

100 N. WELLS ST.
TELEPHONE CENTRAL 6010

Scale 40 Date 8/13 Order No. 1248843 Received December 6th 1948

Surveyed for Reisz & Werner, Inc. Map

That part of Hasky's Subdivision of Lot 1 and the N½ of Lot 2 and part of Lot 10 in the Assessor's Division of Block 2 in the Subdivision by the Trustees of the Illinois & Michigan Canal of the South fractional ¼ of Section 3, Twp. 39 North, Range 14, East of the 3rd P.M. described as follows: Commencing at the Northeast corner of Lot 32 in Hasky's Subdivision aforesaid, thence South along the West Line of Lots 32 and 33 in said Subdivision, 65 feet; thence East parallel with the North line of Lot 32 aforesaid to the East line of Lot 33 aforesaid, thence Northwesterly along the East Line of Lots 32 and 33 aforesaid to the Northeast corner of Lot 32 aforesaid and thence West to the Place of Beginning, in Cook County, Illinois;
Commonly known as 1120 Lake Shore Drive, Chicago, Illinois

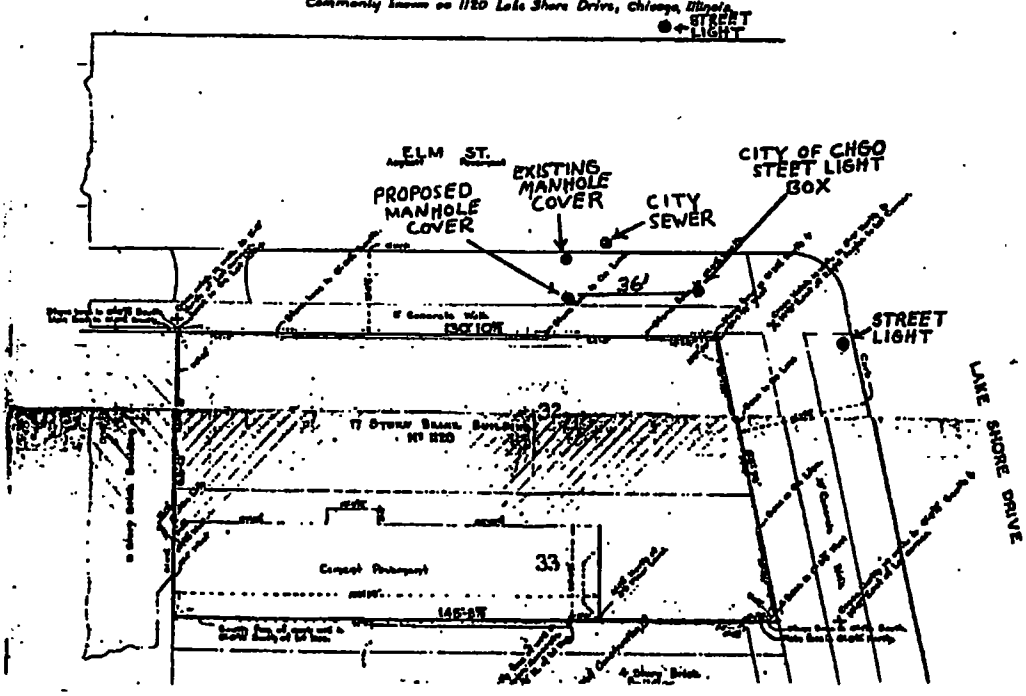


01/03/2005 14:48 FAX 13187488588 @006/006

**Department of Business Affairs and Consumer Protection**
Small Business Center- Public Way Use Unit
City Hall- 121 N. LaSalle Street Room 800 • Chicago, IL 60602
312-74-GOBIZ / 312-744-6249 • (312) 744-1944 (TTY)
http://www.cityofchicago.org/bacp

**09/24/2015**

Alderman **Brian Hopkins**
Ward # **02**
City of Chicago
City Hall, Room **200**
121 North LaSalle Street
Chicago, Illinois 60602

Re: An ordinance to use and maintain a portion of the public right-of-way for **one (1) manhole(s)** for **1120 N LAKE SHORE DR BUILDING**, adjacent to the premises known as **1120 N. Lake Shore Dr.**.

Dear Alderman **Brian Hopkins**:

The applicant referenced above has requested the use of the public right-of-way for a **manhole(s)**. An ordinance has been prepared by the Department of Business Affairs and Consumer Protection – Small Business Center - Public Way Use Unit for presentation to the City Council. Because this request was made for properties located in your ward, as approved by you as per the attached, I respectfully request that you introduce the attached ordinance at the next City Council meeting.

If you have any questions regarding this ordinance, please contact Anthony Bertuca at (312) 744-5506.

**Department of Business Affairs and Consumer Protection**

# City of Chicago

O2015-6827

Office of the City Clerk

Document Tracking Sheet

| | |
|---|---|
| **Meeting Date:** | 9/24/2015 |
| **Sponsor(s):** | Dowell (3) |
| **Type:** | Ordinance |
| **Title:** | Grant(s) of privilege in public way for Chicago Public Schools |
| **Committee(s) Assignment:** | Committee on Transportation and Public Way |

ORDINANCE
CHICAGO PUBLIC SCHOOLS
Acct. No. 302602 - 21
Permit No. 1120106

*Be It Ordained by the City Council of the City of Chicago:*

SECTION 1. Permission and authority are hereby given and granted to CHICAGO PUBLIC SCHOOLS, upon the terms and subject to the conditions of this ordinance to maintain and use, as now constructed, one (1) Fence(s) on the public right-of-way adjacent to its premises known as 25 W. 47th St..

Said Fence(s) at West 47th Street measure(s):
One (1) at two hundred five (205) feet in length, and one (1) foot in width for a total of two hundred five (205) square feet. Existing fence is approximately four (4) feet in height.

The location of said privilege shall be as shown on prints kept on file with the Department of Business Affairs and Consumer Protection and the Office of the City Clerk.

Said privilege shall be constructed in accordance with plans and specifications approved by the Department of Transportation (Division of Project Development).

This grant of privilege in the public way shall be subject to the provisions of Section 10-28-015 and all other required provisions of the Municipal Code of Chicago.

The grantee shall pay to the City of Chicago as compensation for the privilege #1120106 herein granted the sum of zero ($.00) per annum in advance.

A 25% penalty will be added for payments received after due date.

The permit holder agrees to hold the City of Chicago harmless for any damage, relocation or replacement costs associated with damage, relocation or removal of private property caused by the City performing work in the public way.

Authority herein given and granted for a period of five (5) years from and after 06/30/2015.

Alderman Pat Dowell

Pat Dowell 3rd Ward

## Beethoven School: 25 W. 47th Street



*Photo 3:* Existing chain link fence along South State Street (looking west)

**Department of Business Affairs and Consumer Protection**
Small Business Center- Public Way Use Unit
City Hall- 121 N LaSalle Street Room 800 • Chicago, IL 60602
312-74-GOBIZ / 312-744-6249 • (312) 744-1944 (TTY)
http //www.cityofchicago.org/bacp

**09/24/2015**

Alderman **Pat Dowell**
Ward # **03**
City of Chicago
City Hall, Room **200**
121 North LaSalle Street
Chicago, Illinois 60602

Re: An ordinance to use and maintain a portion of the public right-of-way for **one (1) fence(s)** for **CHICAGO PUBLIC SCHOOLS**, adjacent to the premises known as **25 W. 47th St.**.

Dear Alderman **Pat Dowell**:

The applicant referenced above has requested the use of the public right-of-way for a **fence(s)**. An ordinance has been prepared by the Department of Business Affairs and Consumer Protection – Small Business Center - Public Way Use Unit for presentation to the City Council. Because this request was made for properties located in your ward, as approved by you as per the attached, I respectfully request that you introduce the attached ordinance at the next City Council meeting.

If you have any questions regarding this ordinance, please contact Anthony Bertuca at (312) 744-5506.

**Department of Business Affairs and Consumer Protection**

# City of Chicago

O2015-6829

## Office of the City Clerk

## Document Tracking Sheet

| | |
|---|---|
| **Meeting Date:** | 9/24/2015 |
| **Sponsor(s):** | Dowell (3) |
| **Type:** | Ordinance |
| **Title:** | Grant(s) of privilege in public way for Life Storage Centers LLC |
| **Committee(s) Assignment:** | Committee on Transportation and Public Way |

ORDINANCE
LIFE STORAGE CENTERS, LLC
Acct. No. 326939 - 2
Permit No. 1116390

*Be It Ordained by the City Council of the City of Chicago:*

SECTION 1. Permission and authority are hereby given and granted to LIFE STORAGE CENTERS, LLC, upon the terms and subject to the conditions of this ordinance to maintain and use two (2) sign(s) projecting over the public right-of-way attached to its premises known as 2341 S. State St..

Said sign structure(s) measures as follows; along S. State Street:
One (1) at three (3) feet in length, twenty (20) feet in height and forty (40) feet above grade level.

Said sign structure(s) measures as follows; along 24th Street:
One (1) at four (4) feet in length, five point one seven (5.17) feet in height and fifteen (15) feet above grade level.

The location of said privilege shall be as shown on prints kept on file with the Department of Business Affairs and Consumer Protection and the Office of the City Clerk.

Said privilege shall be constructed in accordance with plans and specifications approved by the Department of Transportation (Division of Project Development) and Zoning Department - Signs.

This grant of privilege in the public way shall be subject to the provisions of Section 10-28-015 and all other required provisions of the Municipal Code of Chicago.

The grantee shall pay to the City of Chicago as compensation for the privilege #1116390 herein granted the sum of four hundred ($400.00) per annum in advance.

A 25% penalty will be added for payments received after due date.


The permit holder agrees to hold the City of Chicago harmless for any damage, relocation or replacement costs associated with damage, relocation or removal of private property caused by the City performing work in the public way.

Authority herein given and granted for a period of five (5) years from and after 12/16/2014.

Alderman Pat Dowell

Pat Dowell 3rd Ward

(Page 2 of 3)

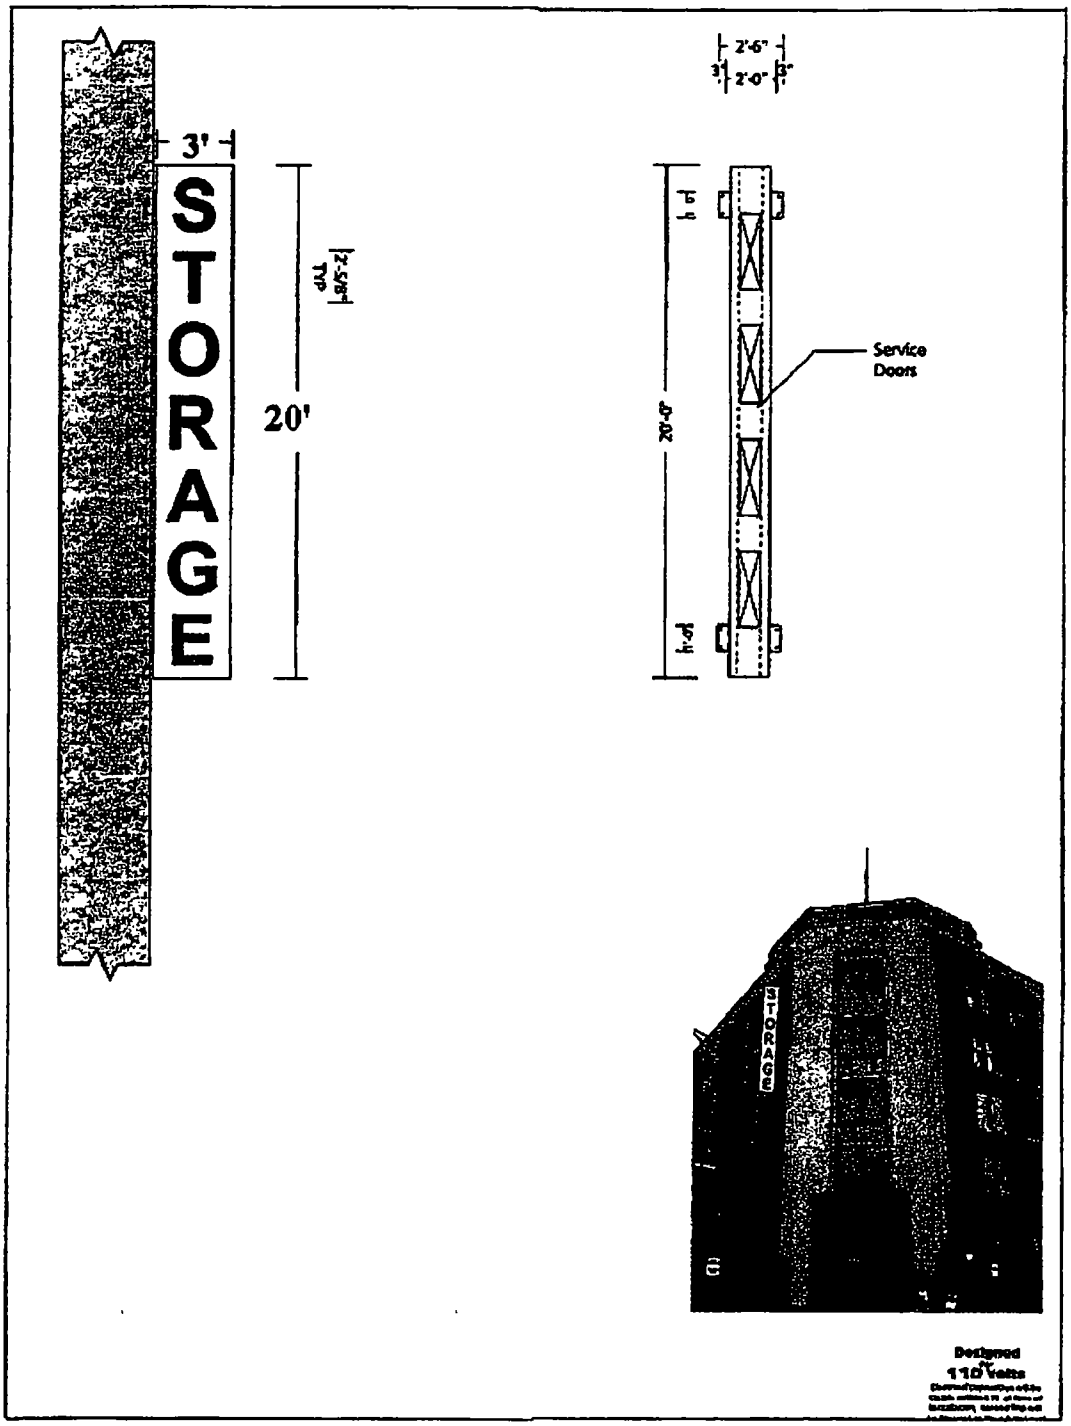

**Department of Business Affairs and Consumer Protection**
Small Business Center - Public Way Use Unit
City Hall - 121 N LaSalle Street, Room 800 • Chicago, IL 60602
312-74-GOBIZ / 312-744-6249 • (312) 744-1944 (TTY)
http://www.cityofchicago.org/bacp

**09/24/2015**

Alderman **Pat Dowell**
Ward # **03**
City of Chicago
City Hall, Room **200**
121 North LaSalle Street
Chicago, Illinois 60602

Re: An ordinance to use and maintain a portion of the public right-of-way for **two (2) sign(s)** for **LIFE STORAGE CENTERS, LLC**, adjacent to the premises known as **2341 S. State St.**.

Dear Alderman **Pat Dowell**:

The applicant referenced above has requested the use of the public right-of-way for a **sign(s)**. An ordinance has been prepared by the Department of Business Affairs and Consumer Protection – Small Business Center - Public Way Use Unit for presentation to the City Council. Because this request was made for properties located in your ward, as approved by you as per the attached, I respectfully request that you introduce the attached ordinance at the next City Council meeting.

If you have any questions regarding this ordinance, please contact Anthony Bertuca at (312) 744-5506.

**Department of Business Affairs and Consumer Protection**

# City of Chicago

O2015-6833

Office of the City Clerk

Document Tracking Sheet

| | |
|---|---|
| **Meeting Date:** | 9/24/2015 |
| **Sponsor(s):** | Dowell (3) |
| **Type:** | Ordinance |
| **Title:** | Grant(s) of privilege in public way for Lofts at Museum Park Condo Assn., The - landscapings |
| **Committee(s) Assignment:** | Committee on Transportation and Public Way |

ORDINANCE
THE LOFTS AT MUSEUM PARK CONDOMINIUM ASSOCIATION
Acct. No. 354152 - 1
Permit No. 1119736

*Be It Ordained by the City Council of the City of Chicago:*

SECTION 1. Permission and authority are hereby given and granted to THE LOFTS AT MUSEUM PARK CONDOMINIUM ASSOCIATION, upon the terms and subject to the conditions of this ordinance to maintain and use, as now constructed, six (6) Landscaping(s) on the public right-of-way for beautification purposes adjacent to its premises known as 1305 S. Michigan Ave..

Said Landscaping(s) at S. Michigan measure(s):
Four (4) at twelve (12) feet in length, and five (5) feet in width for a total of two hundred forty (240) square feet.
One (1) at seven (7) feet in length, and five (5) feet in width for a total of thirty-five (35) square feet.
One (1) at ten (10) feet in length, and five (5) feet in width for a total of fifty (50) square feet.

The location of said privilege shall be as shown on prints kept on file with the Department of Business Affairs and Consumer Protection and the Office of the City Clerk.

Said privilege shall be constructed in accordance with plans and specifications approved by the Department of Planning and Development and Department of Transportation (Division of Project Development).

This grant of privilege in the public way shall be subject to the provisions of Section 10-28-015 and all other required provisions of the Municipal Code of Chicago.

The grantee shall pay to the City of Chicago as compensation for the privilege #1119736 herein granted the sum of zero ($.00) per annum in advance.

A 25% penalty will be added for payments received after due date.


The permit holder agrees to hold the City of Chicago harmless for any damage, relocation or replacement costs associated with damage, relocation or removal of private property caused by the City performing work in the public way.

Authority herein given and granted for a period of five (5) years from and after 07/28/2015.

Alderman Pat Dowell

Pat Dowell 3rd Ward

er and Landscaping Diagram
, June. 2015
n feet. All elements shown to scale - each box equals one foot.

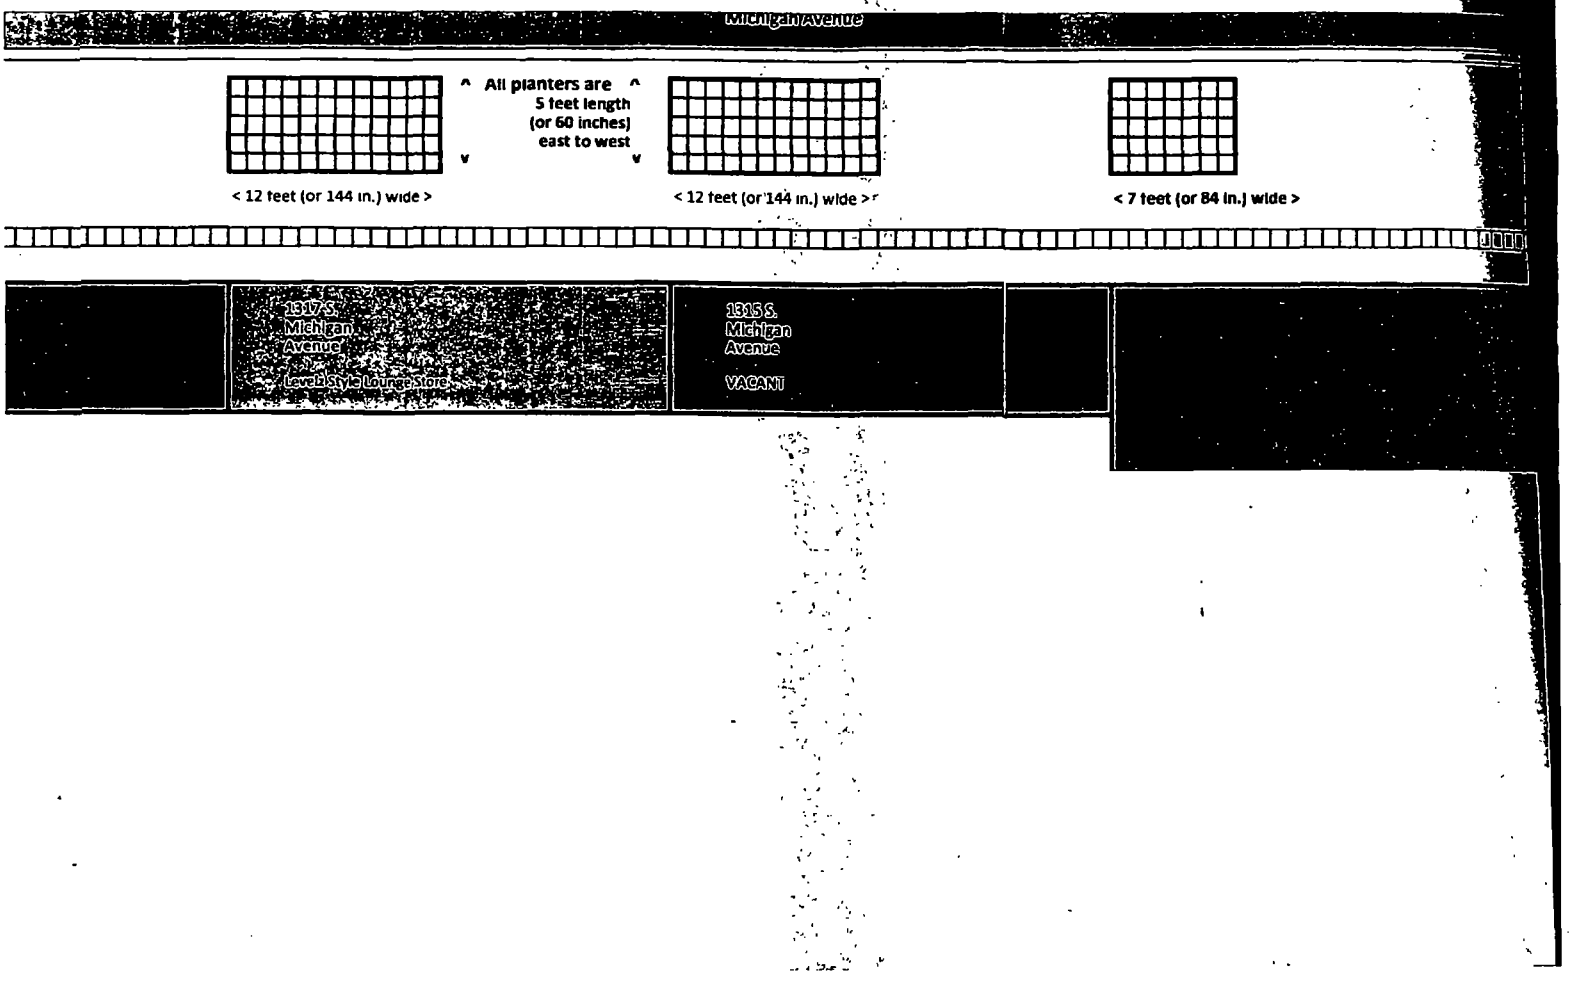

**Department of Business Affairs and Consumer Protection**
Small Business Center - Public Way Use Unit
City Hall - 121 N. LaSalle Street, Room 800 • Chicago, IL 60602
312-74-GOBIZ / 312-744-6249 • (312) 744-1944 (TTY)
http://www.cityofchicago.org/bacp

**09/24/2015**

Alderman **Pat Dowell**
Ward # **03**
City of Chicago
City Hall, Room **200**
121 North LaSalle Street
Chicago, Illinois 60602

Re: An ordinance to use and maintain a portion of the public right-of-way for **six (6) landscaping(s)** for **THE LOFTS AT MUSEUM PARK CONDOMINIUM ASSOCIATION**, adjacent to the premises known as **1305 S. Michigan Ave.**.

Dear Alderman **Pat Dowell**:

The applicant referenced above has requested the use of the public right-of-way for a **landscaping(s)**. An ordinance has been prepared by the Department of Business Affairs and Consumer Protection – Small Business Center - Public Way Use Unit for presentation to the City Council. Because this request was made for properties located in your ward, as approved by you as per the attached, I respectfully request that you introduce the attached ordinance at the next City Council meeting.

If you have any questions regarding this ordinance, please contact Anthony Bertuca at (312) 744-5506.

**Department of Business Affairs and Consumer Protection**

# City of Chicago

O2015-6836

Office of the City Clerk

Document Tracking Sheet

| | |
|---|---|
| **Meeting Date:** | 9/24/2015 |
| **Sponsor(s):** | Dowell (3) |
| **Type:** | Ordinance |
| **Title:** | Grant(s) of privilege in public way for Lofts at Museum Park Condo Assn., The - planters |
| **Committee(s) Assignment:** | Committee on Transportation and Public Way |

ORDINANCE
THE LOFTS AT MUSEUM PARK CONDOMINIUM ASSOCIATION
Acct. No. 354152 - 1
Permit No. 1119737

*Be It Ordained by the City Council of the City of Chicago:*

SECTION 1. Permission and authority are hereby given and granted to THE LOFTS AT MUSEUM PARK CONDOMINIUM ASSOCIATION, upon the terms and subject to the conditions of this ordinance to maintain and use, as now constructed, six (6) Planter(s) on the public right-of-way for beautification purposes adjacent to its premises known as 1305 S. Michigan Ave..

Said Planter(s) at S. Michigan measure(s):
One (1) at five (5) feet in length, and seven (7) feet in width for a total of thirty-five (35) square feet.
One (1) at ten (10) feet in length, and five (5) feet in width for a total of fifty (50) square feet.
Four (4) at twelve (12) feet in length, and five (5) feet in width for a total of two hundred forty (240) square feet.

Grantee must allow the required clear and unobstructed space for pedestrian passage at all times per rules and regulations approved by the Department of Transportation.

The location of said privilege shall be as shown on prints kept on file with the Department of Business Affairs and Consumer Protection and the Office of the City Clerk.

Said privilege shall be constructed in accordance with plans and specifications approved by the Department of Planning and Development and Department of Transportation (Division of Project Development).

This grant of privilege in the public way shall be subject to the provisions of Section 10-28-015 and all other required provisions of the Municipal Code of Chicago.

The grantee shall pay to the City of Chicago as compensation for the privilege #1119737 herein granted the sum of zero ($.00) per annum in advance.


A 25% penalty will be added for payments received after due date.

The permit holder agrees to hold the City of Chicago harmless for any damage, relocation or replacement costs associated with damage, relocation or removal of private property caused by the City performing work in the public way.

Authority herein given and granted for a period of five (5) years from and after 07/28/2015.

Alderman Pat Dowell

Pat Dowell 3rd Ward

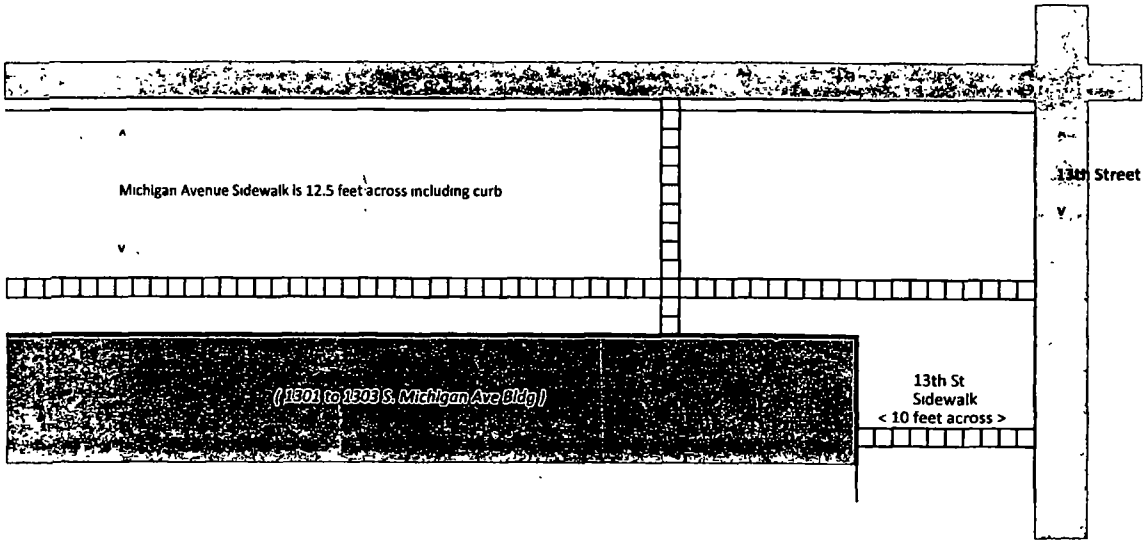
Michigan Avenue Sidewalk is 12.5 feet across including curb
13th Street
( 1301 to 1303 S. Michigan Ave Bldg )
13th St
Sidewalk
< 10 feet across >

**Department of Business Affairs and Consumer Protection**
Small Business Center - Public Way Use Unit
City Hall - 121 N LaSalle Street, Room 800 • Chicago, IL 60602
312-74-GOBIZ / 312-744-6249 • (312) 744-1944 (TTY)
http://www.cityofchicago.org/bacp

**09/24/2015**

Alderman **Pat Dowell**
Ward # **03**
City of Chicago
City Hall, Room **200**
121 North LaSalle Street
Chicago, Illinois 60602

Re: An ordinance to use and maintain a portion of the public right-of-way for **six (6) planter(s)** for **THE LOFTS AT MUSEUM PARK CONDOMINIUM ASSOCIATION**, adjacent to the premises known as **1305 S. Michigan Ave.**.

Dear Alderman **Pat Dowell**:

The applicant referenced above has requested the use of the public right-of-way for a **planter(s)**. An ordinance has been prepared by the Department of Business Affairs and Consumer Protection – Small Business Center - Public Way Use Unit for presentation to the City Council. Because this request was made for properties located in your ward, as approved by you as per the attached, I respectfully request that you introduce the attached ordinance at the next City Council meeting.

If you have any questions regarding this ordinance, please contact Anthony Bertuca at (312) 744-5506.

**Department of Business Affairs and Consumer Protection**

# City of Chicago

O2015-6838

Office of the City Clerk

Document Tracking Sheet

| | |
|---|---|
| **Meeting Date:** | 9/24/2015 |
| **Sponsor(s):** | Dowell (3) |
| **Type:** | Ordinance |
| **Title:** | Grant(s) of privilege in public way for McCormick Market |
| **Committee(s) Assignment:** | Committee on Transportation and Public Way |

ORDINANCE
McCORMICK MARKET
Acct. No. 388092 - 1
Permit No. 1110961

*Be It Ordained by the City Council of the City of Chicago:*

SECTION 1. Permission and authority are hereby given and granted to McCORMICK MARKET, upon the terms and subject to the conditions of this ordinance to maintain and use one (1) sign(s) projecting over the public right-of-way attached to its premises known as 80 E. Cermak Rd..

Said sign structure(s) measures as follows; along E. Cermak Road:
One (1) at thirty (30) feet in length, three point five (3.5) feet in height and eleven (11) feet above grade level.

The location of said privilege shall be as shown on prints kept on file with the Department of Business Affairs and Consumer Protection and the Office of the City Clerk.

Said privilege shall be constructed in accordance with plans and specifications approved by the Department of Transportation (Division of Project Development) and Zoning Department - Signs.

This grant of privilege in the public way shall be subject to the provisions of Section 10-28-015 and all other required provisions of the Municipal Code of Chicago.

The grantee shall pay to the City of Chicago as compensation for the privilege #1110961 herein granted the sum of three hundred ($300.00) per annum in advance.

A 25% penalty will be added for payments received after due date.

The permit holder agrees to hold the City of Chicago harmless for any damage, relocation or replacement costs associated with damage, relocation or removal of private property caused by the City performing work in the public way.

Authority herein given and granted for a period of five (5) years from and after Date of Passage.


Alderman Pat Dowell

Pat Dowell 3rd Ward




## LED Raceway Mounting & SIDE VIEW

1. Building facade / sign band
2. LED power supply
3. Emergency turn off switch
4. 3/16"Acrylic face
5. LED light
6. 0 040 alluminum return
7. Power supply
8. Conduit
9. Alluminum raceway

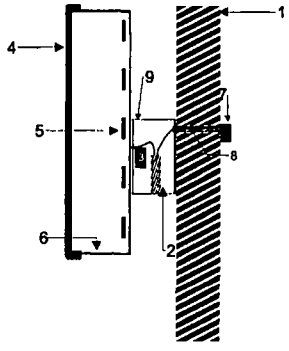


## General Specifications

| | | | |
|---|---|---|---|
| Sign Type | | Raceway channel letters | |
| Illumination Type | Color | LED | Red & White |
| Face material | Gauge | Plexiglass | 3/16" |
| | Color | | Red & White |
| Graphic | Color | Translucent Green | |
| Retainer type | Size/Color | Trim-cap | 1"/Bronze |
| Return depth | Gauge/Color | 5" .040 | Aluminum /Bronze |
| Back material | Gauge | Aluminum | .060 |
| Raceway material | Gauge | Aluminum | .060 |
| | Size/Color | 6"x8"x360" | Matching Facade |
| Tube support | Type/Ht. | | N/A |
| Transformer | Type/mA | LED transmiter | 30mA |
| Retainer screw | | #4 x 0.5" lg Hex hd | |
| Neon electrical | Wire size | Remote wiring 600V 16AWG | |
| | Wire type | UL LED cable | |
| Boot insulated / Sleeve | | None | |
| Electrical connectors | | 1/2" Greenfield | |

Sign will be fastened directly to facade no exposed wiring

EXPRESS SIGN & Graphics Inc
Whole Sale & Retail Interior / Exterior Signage
www.expresssign.net
1-888-263-6639
5026 N Broadway, Chicago, IL 60640

CUSTOMER: McCormick Market
LOCATION: 80 E Cernak
Chicago, IL 60616
Design By: CN
Date: 11/29/2013

Customer approval signature _____ Date / / 2013

© by Express Sign Proprietary and Confidential
This design is the original and unpublished work of Express Sign & Graphics Inc. and may not be reproduced, copied or exhibited to any fashion without the expressed writing from an authorized personnel of the company. The rights to this design may be purchased

Special Note:

Landlord approval signature _____ Date / / 2013

**Department of Business Affairs and Consumer Protection**
Small Business Center - Public Way Use Unit
City Hall - 121 N. LaSalle Street, Room 800 • Chicago, IL 60602
312-74-GOBIZ / 312-744-6249 • (312) 744-1944 (TTY)
http://www.cityofchicago.org/bacp

**09/24/2015**

Alderman **Pat Dowell**
Ward # **03**
City of Chicago
City Hall, Room **200**
121 North LaSalle Street
Chicago, Illinois 60602

Re: An ordinance to use and maintain a portion of the public right-of-way for **one (1) sign(s)** for **McCORMICK MARKET**, adjacent to the premises known as **80 E. Cermak Rd.**.

Dear Alderman **Pat Dowell**:

The applicant referenced above has requested the use of the public right-of-way for a **sign(s)**. An ordinance has been prepared by the Department of Business Affairs and Consumer Protection – Small Business Center - Public Way Use Unit for presentation to the City Council. Because this request was made for properties located in your ward, as approved by you as per the attached, I respectfully request that you introduce the attached ordinance at the next City Council meeting.

If you have any questions regarding this ordinance, please contact Anthony Bertuca at (312) 744-5506.

**Department of Business Affairs and Consumer Protection**

# City of Chicago

O2015-6840

## Office of the City Clerk

## Document Tracking Sheet

| | |
|---|---|
| **Meeting Date:** | 9/24/2015 |
| **Sponsor(s):** | Dowell (3) |
| **Type:** | Ordinance |
| **Title:** | Grant(s) of privilege in public way for Museum Park Lofts Condo |
| **Committee(s) Assignment:** | Committee on Transportation and Public Way |

ORDINANCE
MUSEUM PARK LOFTS CONDOMINIUM
Acct. No. 353477 - 1
Permit No. 1120214

*Be It Ordained by the City Council of the City of Chicago:*

SECTION 1. Permission and authority are hereby given and granted to MUSEUM PARK LOFTS CONDOMINIUM, upon the terms and subject to the conditions of this ordinance to maintain and use, as now constructed, two (2) Fence(s) on the public right-of-way for beautification purposes adjacent to its premises known as 125 E. 13th St..

Said Fence(s) at E. 13th Street measure(s):
One (1) at one hundred thirty-eight (138) feet in length, and one (1) foot in width for a total of one hundred thirty-eight (138) square feet. Existing fencing is approximately one (1) foot six (6) inches in height.

Said Fence(s) at S. Indiana Avenue measure(s):
One (1) at three hundred sixty-one (361) feet in length, and one (1) foot in width for a total of three hundred sixty-one (361) square feet. Existing fencing is approximately one (1) foot six (6) inches in height.

The location of said privilege shall be as shown on prints kept on file with the Department of Business Affairs and Consumer Protection and the Office of the City Clerk.

Said privilege shall be constructed in accordance with plans and specifications approved by the Department of Transportation (Division of Project Development).

This grant of privilege in the public way shall be subject to the provisions of Section 10-28-015 and all other required provisions of the Municipal Code of Chicago.

The grantee shall pay to the City of Chicago as compensation for the privilege #1120214 herein granted the sum of zero ($.00) per annum in advance.


A 25% penalty will be added for payments received after due date.

The permit holder agrees to hold the City of Chicago harmless for any damage, relocation or replacement costs associated with damage, relocation or removal of private property caused by the City performing work in the public way.

Authority herein given and granted for a period of five (5) years from and after 06/30/2015.

Alderman Pat Dowell

Pat Dowell 3rd Ward

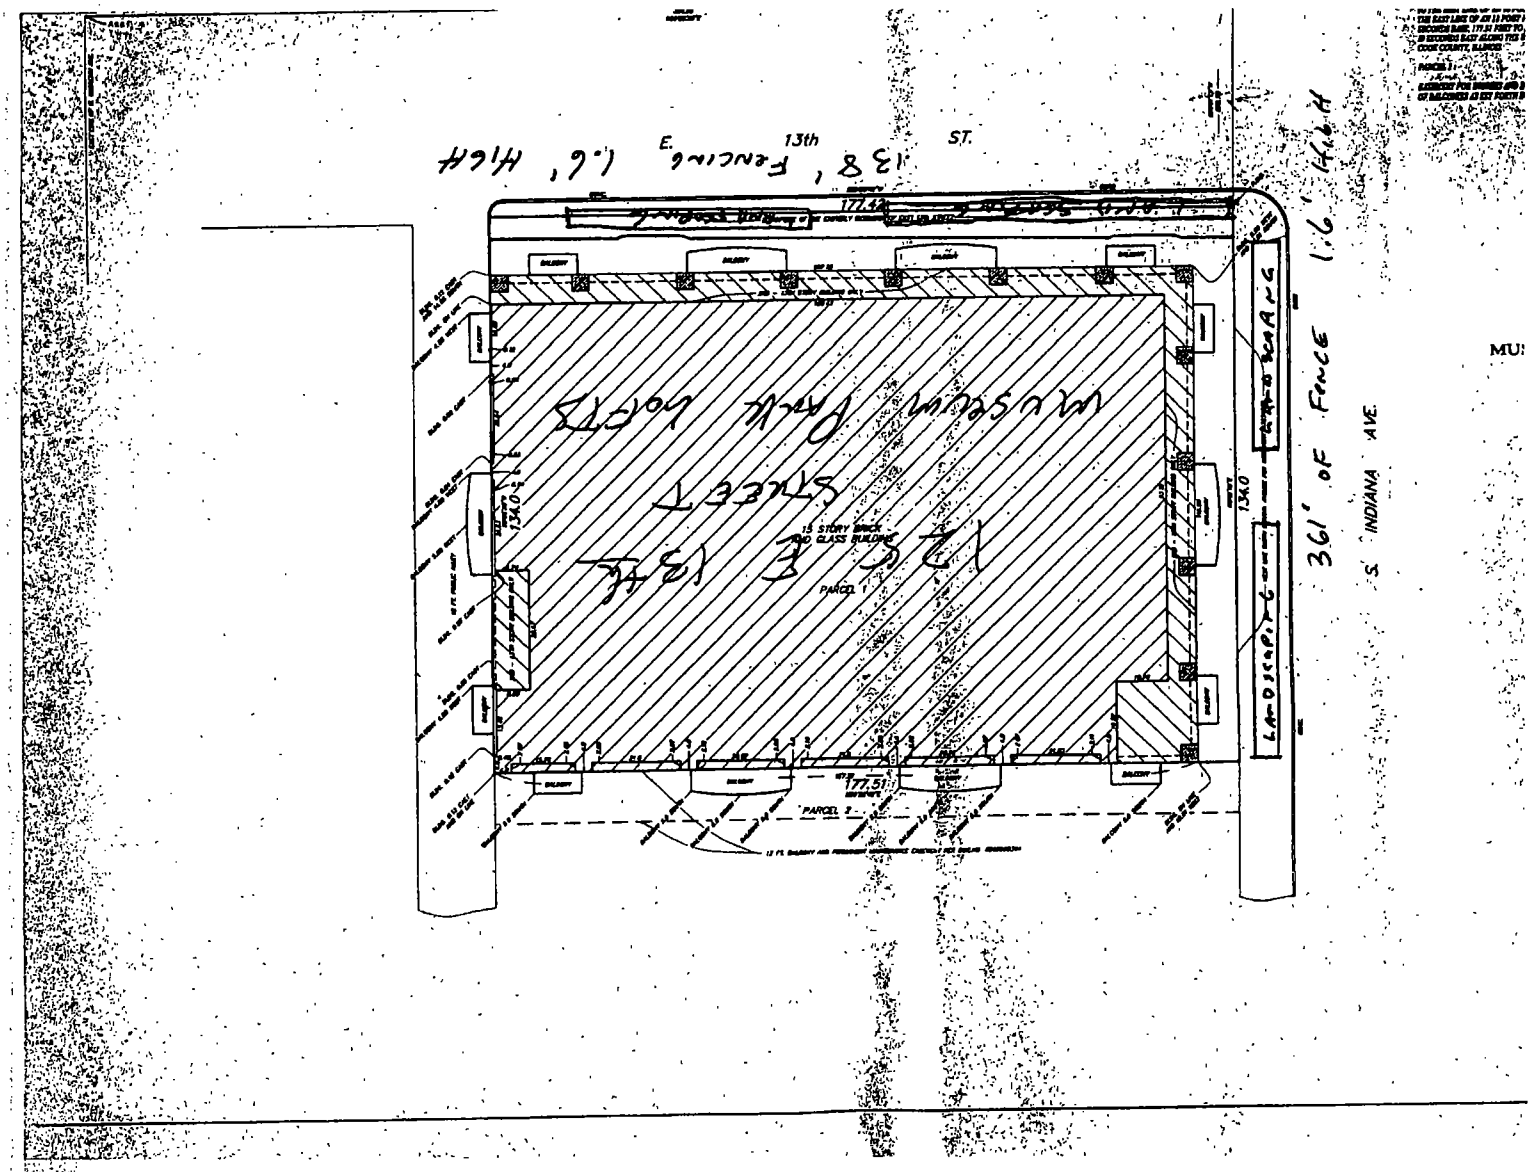
E. 13th ST.
177.42'
15 STORY BRICK AND GLASS BUILDING
PARCEL 1
PARCEL 2
177.51'
134.0'
LANDSCAPING
1.6' High
361' of Fence
S. INDIANA AVE.

**Department of Business Affairs and Consumer Protection**
Small Business Center- Public Way Use Unit
City Hall - 121 N. LaSalle Street, Room 800 • Chicago, IL 60602
312-74-GOBIZ / 312-744-6249 • (312) 744-1944 (TTY)
http://www.cityofchicago.org/bacp

**09/24/2015**

Alderman **Pat Dowell**
Ward # **03**
City of Chicago
City Hall, Room **200**
121 North LaSalle Street
Chicago, Illinois 60602

Re: An ordinance to use and maintain a portion of the public right-of-way for **two (2) fence(s)** for **MUSEUM PARK LOFTS CONDOMINIUM**, adjacent to the premises known as **125 E. 13th St.**.

Dear Alderman **Pat Dowell**:

The applicant referenced above has requested the use of the public right-of-way for **fence(s)**. An ordinance has been prepared by the Department of Business Affairs and Consumer Protection – Small Business Center - Public Way Use Unit for presentation to the City Council. Because this request was made for properties located in your ward, as approved by you as per the attached, I respectfully request that you introduce the attached ordinance at the next City Council meeting.

If you have any questions regarding this ordinance, please contact Anthony Bertuca at (312) 744-5506.

**Department of Business Affairs and Consumer Protection**

# City of Chicago

O2015-6843

Office of the City Clerk

Document Tracking Sheet

| | |
|---|---|
| **Meeting Date:** | 9/24/2015 |
| **Sponsor(s):** | Dowell (3) |
| **Type:** | Ordinance |
| **Title:** | Grant(s) of privilege in public way for South East Chicago Commission |
| **Committee(s) Assignment:** | Committee on Transportation and Public Way |

ORDINANCE
SOUTH EAST CHICAGO COMMISSION
Acct. No. 366688 - 31
Permit No. 1118775

*Be It Ordained by the City Council of the City of Chicago:*

SECTION 1. Permission and authority are hereby given and granted to SOUTH EAST CHICAGO COMMISSION, upon the terms and subject to the conditions of this ordinance to construct, install, maintain and use one (1) Planter(s) on the public right-of-way for beautification purposes adjacent to its premises known as 5100 S. Michigan Ave..

Said Planter(s) at S. Michigan Avenue measure(s):
One (1) at one (1) foot in length, and two (2) feet in width for a total of two (2) square feet.

Grantee must allow the required clear and unobstructed space for pedestrian passage at all times per rules and regulations approved by the Department of Transportation.

The location of said privilege shall be as shown on prints kept on file with the Department of Business Affairs and Consumer Protection and the Office of the City Clerk.

Said privilege shall be constructed in accordance with plans and specifications approved by the Department of Planning and Development and Department of Transportation (Division of Project Development).

This grant of privilege in the public way shall be subject to the provisions of Section 10-28-015 and all other required provisions of the Municipal Code of Chicago.

The grantee shall pay to the City of Chicago as compensation for the privilege #1118775 herein granted the sum of zero ($.00) per annum in advance.


A 25% penalty will be added for payments received after due date.

The permit holder agrees to hold the City of Chicago harmless for any damage, relocation or replacement costs associated with damage, relocation or removal of private property caused by the City performing work in the public way.

Authority herein given and granted for a period of five (5) years from and after Date of Passage.


Alderman Pat Dowell

Pat Dowell 3rd Ward

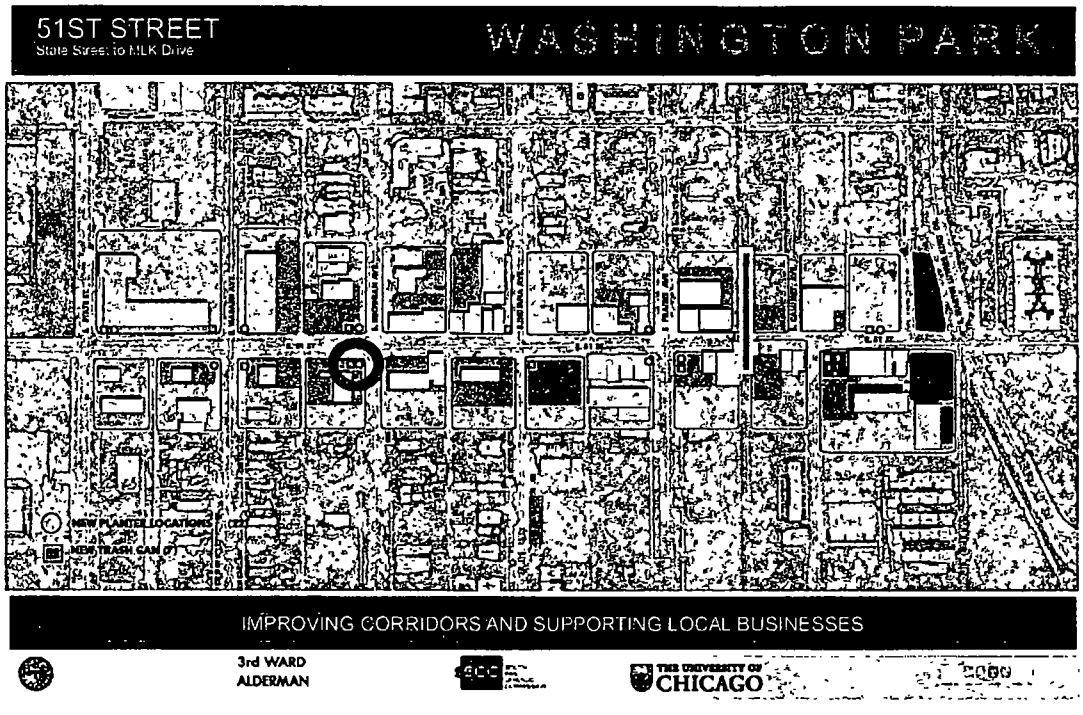




Southwest and 51st S

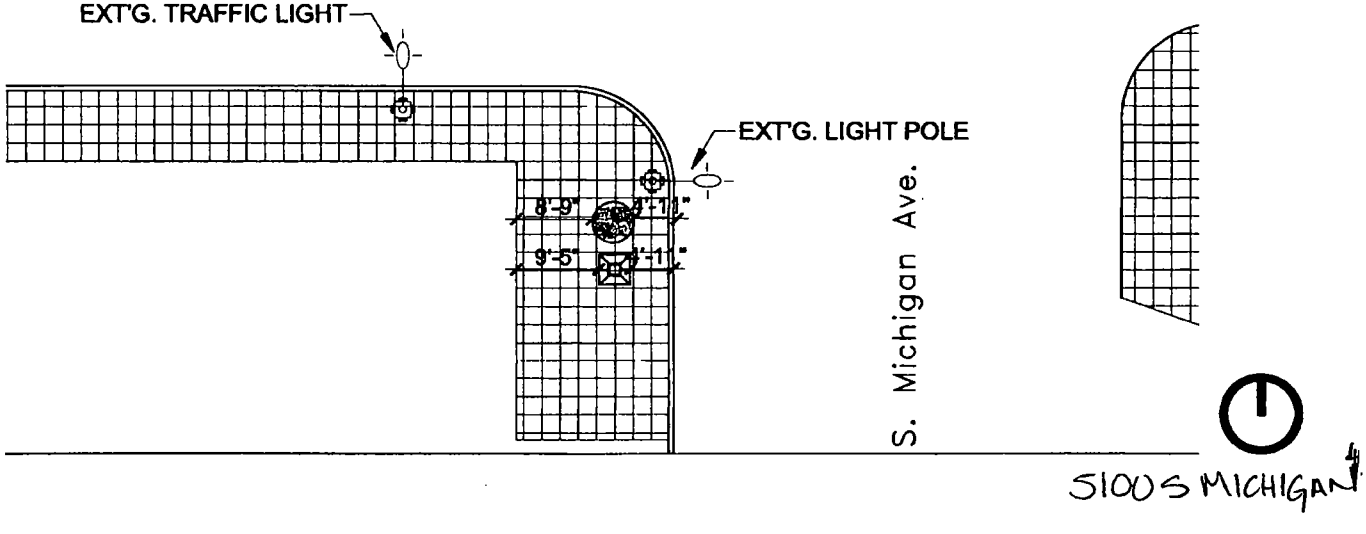

**Department of Business Affairs and Consumer Protection**
Small Business Center - Public Way Use Unit
City Hall - 121 N. LaSalle Street, Room 800 • Chicago, IL 60602
312-74-GOBIZ / 312-744-6249 • (312) 744-1944 (TTY)
http://www.cityofchicago.org/bacp

**09/24/2015**

Alderman **Pat Dowell**
Ward # **03**
City of Chicago
City Hall, Room **200**
121 North LaSalle Street
Chicago, Illinois 60602

Re: An ordinance to use and maintain a portion of the public right-of-way for **one (1) planter(s)** for **SOUTH EAST CHICAGO COMMISSION**, adjacent to the premises known as **5100 S. Michigan Ave.**.

Dear Alderman **Pat Dowell**:

The applicant referenced above has requested the use of the public right-of-way for a **planter(s)**. An ordinance has been prepared by the Department of Business Affairs and Consumer Protection – Small Business Center - Public Way Use Unit for presentation to the City Council. Because this request was made for properties located in your ward, as approved by you as per the attached, I respectfully request that you introduce the attached ordinance at the next City Council meeting.

If you have any questions regarding this ordinance, please contact Anthony Bertuca at (312) 744-5506.

**Department of Business Affairs and Consumer Protection**

# City of Chicago

O2015-6872

## Office of the City Clerk

## Document Tracking Sheet

| | |
|---|---|
| **Meeting Date:** | 9/24/2015 |
| **Sponsor(s):** | Burns (4) |
| **Type:** | Ordinance |
| **Title:** | Grant(s) of privilege in public way for Boston Market No. 825 |
| **Committee(s) Assignment:** | Committee on Transportation and Public Way |

ORDINANCE
BOSTON MARKET #825
Acct. No. 81672 - 3
Permit No. 1119384

*Be It Ordained by the City Council of the City of Chicago:*

SECTION 1. Permission and authority are hereby given and granted to BOSTON MARKET #825, upon the terms and subject to the conditions of this ordinance to maintain and use, as now constructed, one (1) Grease Basin(s) under the public right-of-way adjacent to its premises known as 1424 E. 53rd St..

Said Grease Basin(s) at E. 53rd St. measure(s):
One (1) at six (6) feet in length, and six (6) feet in width for a total of thirty-six (36) square feet.

The location of said privilege shall be as shown on prints kept on file with the Department of Business Affairs and Consumer Protection and the Office of the City Clerk.

Said privilege shall be constructed in accordance with plans and specifications approved by the Department of Transportation (Office of Underground Coordination) and Department of Water Management.

This grant of privilege in the public way shall be subject to the provisions of Section 10-28-015 and all other required provisions of the Municipal Code of Chicago.

The grantee shall pay to the City of Chicago as compensation for the privilege #1119384 herein granted the sum of four hundred ($400.00) per annum in advance.


A 25% penalty will be added for payments received after due date.

The permit holder agrees to hold the City of Chicago harmless for any damage, relocation or replacement costs associated with damage, relocation or removal of private property caused by the City performing work in the public way.

Authority herein given and granted for a period of five (5) years from and after 06/14/2015.

Alderman 

William D. Burns 4th Ward

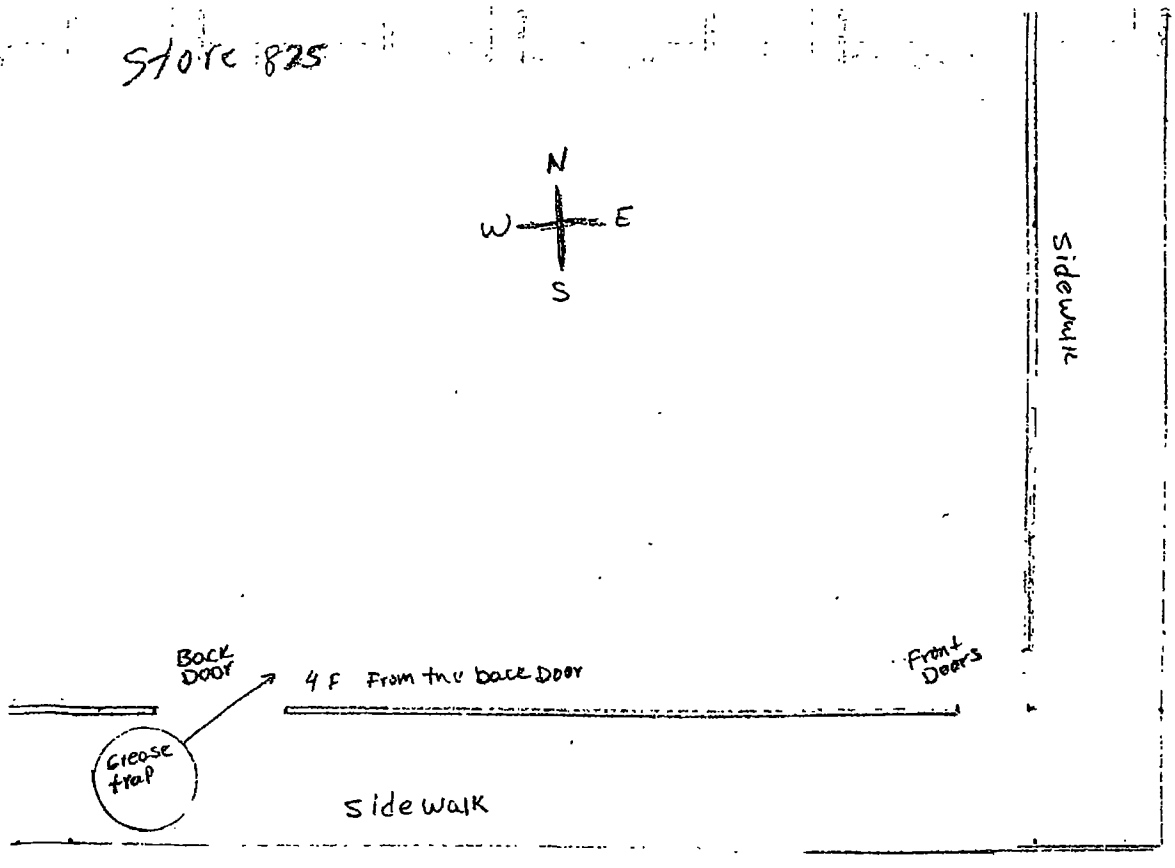
Store 825
N
W
E
S
Sidewalk
Back stone st
Back Door
4 F From the back Door
Front Doors
Grease trap
sidewalk
53 tn St

(Page 2 of 3)

**Department of Business Affairs and Consumer Protection**
Small Business Center - Public Way Use Unit
City Hall - 121 N LaSalle Street, Room 800 • Chicago, IL 60602
312-74-GOBIZ / 312-744-6249 • (312) 744-1944 (TTY)
http //www.cityofchicago.org/bacp

**09/24/2015**

Alderman **William D. Burns**
Ward # **04**
City of Chicago
City Hall, Room **305**
121 North LaSalle Street
Chicago, Illinois 60602

Re: An ordinance to use and maintain a portion of the public right-of-way for **one (1) grease basin(s)** for **BOSTON MARKET #825**, adjacent to the premises known as **1424 E. 53rd St.**.

Dear Alderman **William D. Burns**:

The applicant referenced above has requested the use of the public right-of-way for a **grease basin(s)**. An ordinance has been prepared by the Department of Business Affairs and Consumer Protection – Small Business Center - Public Way Use Unit for presentation to the City Council. Because this request was made for properties located in your ward, as approved by you as per the attached, I respectfully request that you introduce the attached ordinance at the next City Council meeting.

If you have any questions regarding this ordinance, please contact Anthony Bertuca at (312) 744-5506.

**Department of Business Affairs and Consumer Protection**

# City of Chicago

O2015-6875

## Office of the City Clerk

## Document Tracking Sheet

| | |
|---|---|
| **Meeting Date:** | 9/24/2015 |
| **Sponsor(s):** | Burns (4) |
| **Type:** | Ordinance |
| **Title:** | Grant(s) of privilege in public way for Chicago Loop Alliance - 321 S Plymouth Ct |
| **Committee(s) Assignment:** | Committee on Transportation and Public Way |

ORDINANCE
CHICAGO LOOP ALLIANCE
Acct. No. 290296 - 11
Permit No. 1120094

*Be It Ordained by the City Council of the City of Chicago:*

SECTION 1. Permission and authority are hereby given and granted to CHICAGO LOOP ALLIANCE, upon the terms and subject to the conditions of this ordinance to construct, install, maintain and use one (1) Pedestrian counter projecting over the public right-of-way for visual coverage of the street adjacent to its premises known as 321 S. Plymouth Ct..

Said Pedestrian counter at S. Plymouth Court measure(s):
One (1) at point five eight (.58) feet in length, point five eight (.58) feet in width and one hundred twenty (120) feet above grade level. Said pedestrian counter shall be installed on the roof and will overhang beyond the parapet to assure adequate visual coverage of the street level.

The location of said privilege shall be as shown on prints kept on file with the Department of Business Affairs and Consumer Protection and the Office of the City Clerk.

Said privilege shall be constructed in accordance with plans and specifications approved by the Department of Planning and Development and Department of Transportation (Division of Project Development).

This grant of privilege in the public way shall be subject to the provisions of Section 10-28-015 and all other required provisions of the Municipal Code of Chicago.

The grantee shall pay to the City of Chicago as compensation for the privilege #1120094 herein granted the sum of zero ($.00) per annum in advance.

A 25% penalty will be added for payments received after due date.

The permit holder agrees to hold the City of Chicago harmless for any damage, relocation or replacement costs associated with damage, relocation or removal of private property caused by the City performing work in the public way.


Authority herein given and granted for a period of five (5) years from and after Date of Passage.


Alderman _____


William D. Burns 4th Ward

(Page 2 of 3)

# Drawings inc dimensions

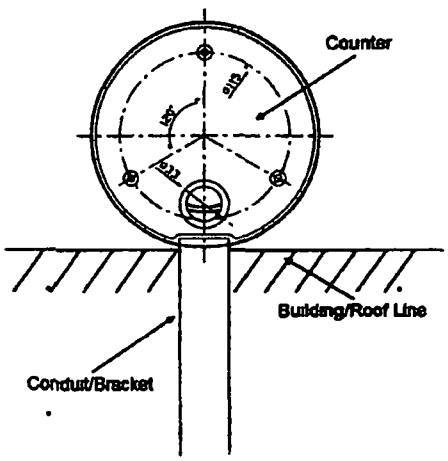

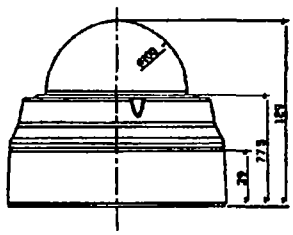

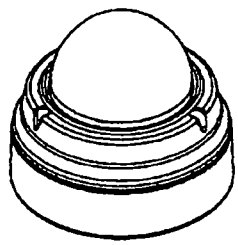springboard
unrivalled retail intelligence

**Department of Business Affairs and Consumer Protection**
Small Business Center - Public Way Use Unit
City Hall - 121 N. LaSalle Street, Room 800 • Chicago, IL 60602
312-74-GOBIZ / 312-744-6249 • (312) 744-1944 (TTY)
http://www.cityofchicago.org/bacp

**09/24/2015**

Alderman **William D. Burns**
Ward # **04**
City of Chicago
City Hall, Room **305**
121 North LaSalle Street
Chicago, Illinois 60602

Re: An ordinance to use and maintain a portion of the public right-of-way for **one (1) security camera(s)** for **CHICAGO LOOP ALLIANCE**, adjacent to the premises known as **321 S. Plymouth Ct.**.

Dear Alderman **William D. Burns**:

The applicant referenced above has requested the use of the public right-of-way for a **security camera(s)**. An ordinance has been prepared by the Department of Business Affairs and Consumer Protection – Small Business Center - Public Way Use Unit for presentation to the City Council. Because this request was made for properties located in your ward, as approved by you as per the attached, I respectfully request that you introduce the attached ordinance at the next City Council meeting.

If you have any questions regarding this ordinance, please contact Anthony Bertuca at (312) 744-5506.

**Department of Business Affairs and Consumer Protection**

# City of Chicago

O2015-6879

## Office of the City Clerk

## Document Tracking Sheet

| | |
|---|---|
| **Meeting Date:** | 9/24/2015 |
| **Sponsor(s):** | Burns (4) |
| **Type:** | Ordinance |
| **Title:** | Grant(s) of privilege in public way for Chicago Loop Alliance - 401 S State St |
| **Committee(s) Assignment:** | Committee on Transportation and Public Way |

ORDINANCE
CHICAGO LOOP ALLINANCE
Acct. No. 290296 - 6
Permit No. 1119943

*Be It Ordained by the City Council of the City of Chicago:*

SECTION 1. Permission and authority are hereby given and granted to CHICAGO LOOP ALLINANCE, upon the terms and subject to the conditions of this ordinance to construct, install, maintain and use two (2) Pedestrian Counters projecting over the public right-of-way for visual coverage of the street adjacent to its premises known as 401 S. State St..

Said Pedestrian Counters at S. State Street measure(s):
Two (2) at point five eight (.58) feet in length, point five eight (.58) feet in width and one hundred forty-five (145) feet above grade level. Said pedestrian counters shall be installed on the roof and will overhang beyond the parapet to assure adequate visual coverage of the street level.

The location of said privilege shall be as shown on prints kept on file with the Department of Business Affairs and Consumer Protection and the Office of the City Clerk.

Said privilege shall be constructed in accordance with plans and specifications approved by the Department of Planning and Development and Department of Transportation (Division of Project Development).

This grant of privilege in the public way shall be subject to the provisions of Section 10-28-015 and all other required provisions of the Municipal Code of Chicago.

The grantee shall pay to the City of Chicago as compensation for the privilege #1119943 herein granted the sum of zero ($.00) per annum in advance.

A 25% penalty will be added for payments received after due date.


The permit holder agrees to hold the City of Chicago harmless for any damage, relocation or replacement costs associated with damage, relocation or removal of private property caused by the City performing work in the public way.

Authority herein given and granted for a period of five (5) years from and after Date of Passage.

Alderman _____

William D. Burns 4th Ward

# Example Installation

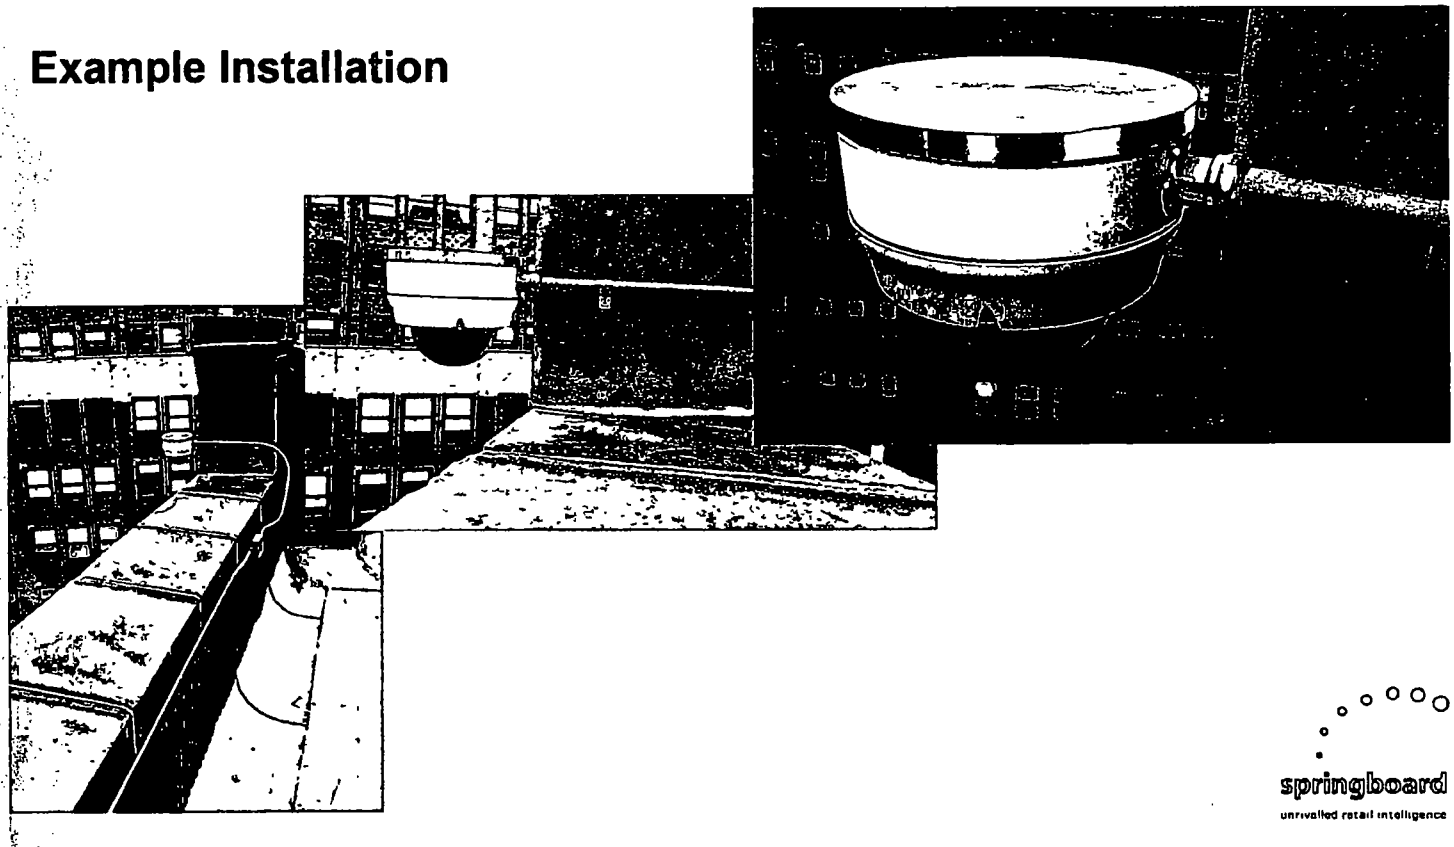

springboard
unrivalled retail intelligence

**Department of Business Affairs and Consumer Protection**
Small Business Center- Public Way Use Unit
City Hall- 121 N. LaSalle Street Room 800 • Chicago, IL 60602
312-74-GOBIZ / 312-744-6249 • (312) 744-1944 (TTY)
http://www.cityofchicago.org/bacp

**09/24/2015**

Alderman **William D. Burns**
Ward # **04**
City of Chicago
City Hall, Room **305**
121 North LaSalle Street
Chicago, Illinois 60602

Re: An ordinance to use and maintain a portion of the public right-of-way for **two (2) pedestrian counter(s)** for **CHICAGO LOOP ALLINANCE**, adjacent to the premises known as **401 S. State St.**.

Dear Alderman **William D. Burns**:

The applicant referenced above has requested the use of the public right-of-way for **pedestrian counter(s)**. An ordinance has been prepared by the Department of Business Affairs and Consumer Protection – Small Business Center - Public Way Use Unit for presentation to the City Council. Because this request was made for properties located in your ward, as approved by you as per the attached, I respectfully request that you introduce the attached ordinance at the next City Council meeting.

If you have any questions regarding this ordinance, please contact Anthony Bertuca at (312) 744-5506.

**Department of Business Affairs and Consumer Protection**

# City of Chicago

O2015-6881

## Office of the City Clerk

## Document Tracking Sheet

| | |
|---|---|
| **Meeting Date:** | 9/24/2015 |
| **Sponsor(s):** | Burns (4) |
| **Type:** | Ordinance |
| **Title:** | Grant(s) of privilege in public way for Hunter Parking, Incorporated - fire shutter |
| **Committee(s) Assignment:** | Committee on Transportation and Public Way |

ORDINANCE
HUNTER PARKING, INCORPORATED
Acct. No. 10219 - 15
Permit No. 1119795

*Be It Ordained by the City Council of the City of Chicago:*

SECTION 1. Permission and authority are hereby given and granted to HUNTER PARKING, INCORPORATED, upon the terms and subject to the conditions of this ordinance to maintain and use, as now constructed, one (1) Fire Shutter(s) projecting over the public right-of-way adjacent to its premises known as 636 S. Wabash Ave..

Said Fire Shutter(s) at E. Balbo Ave. measure(s):
One (1) at twenty (20) feet in length, and two point six six (2.66) feet in width for a total of fifty-three point two (53.2) square feet.

The location of said privilege shall be as shown on prints kept on file with the Department of Business Affairs and Consumer Protection and the Office of the City Clerk.

Said privilege shall be constructed in accordance with plans and specifications approved by the Department of Transportation (Division of Project Development).

This grant of privilege in the public way shall be subject to the provisions of Section 10-28-015 and all other required provisions of the Municipal Code of Chicago.

The grantee shall pay to the City of Chicago as compensation for the privilege #1119795 herein granted the sum of four hundred ($400.00) per annum in advance.


A 25% penalty will be added for payments received after due date.

The permit holder agrees to hold the City of Chicago harmless for any damage, relocation or replacement costs associated with damage, relocation or removal of private property caused by the City performing work in the public way.


Authority herein given and granted for a period of five (5) years from and after 07/29/2014.

Alderman 

William D. Burns 4th Ward

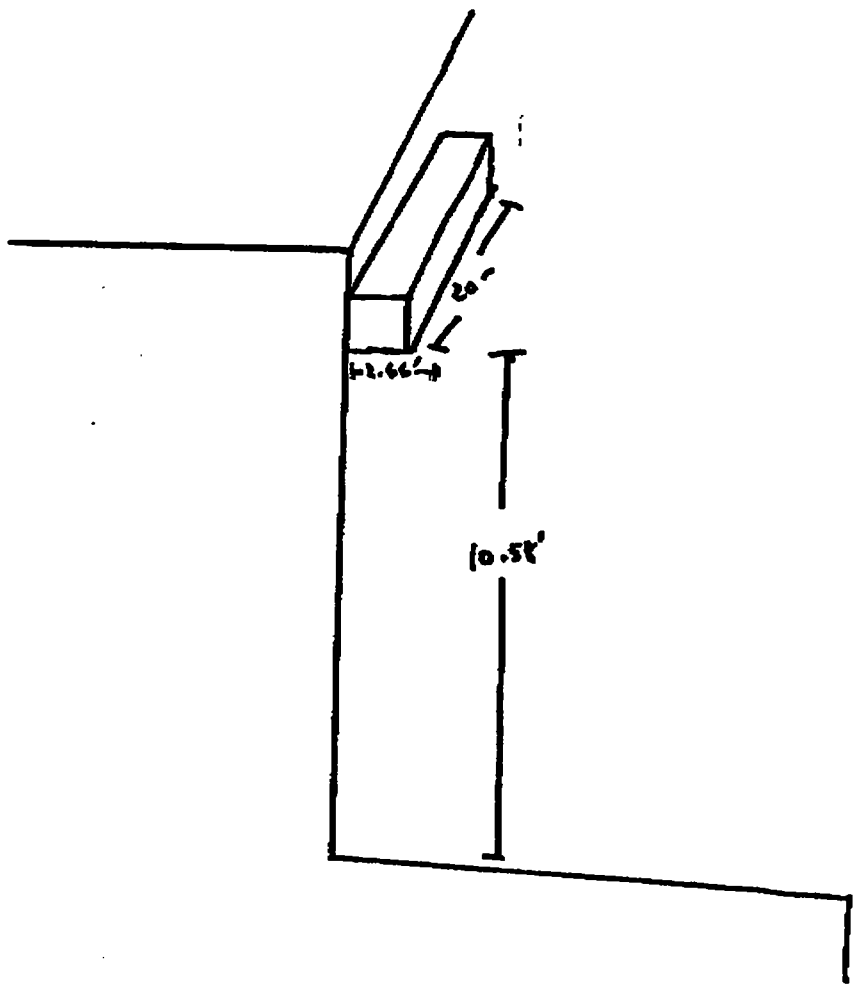


East Balboa Ave.

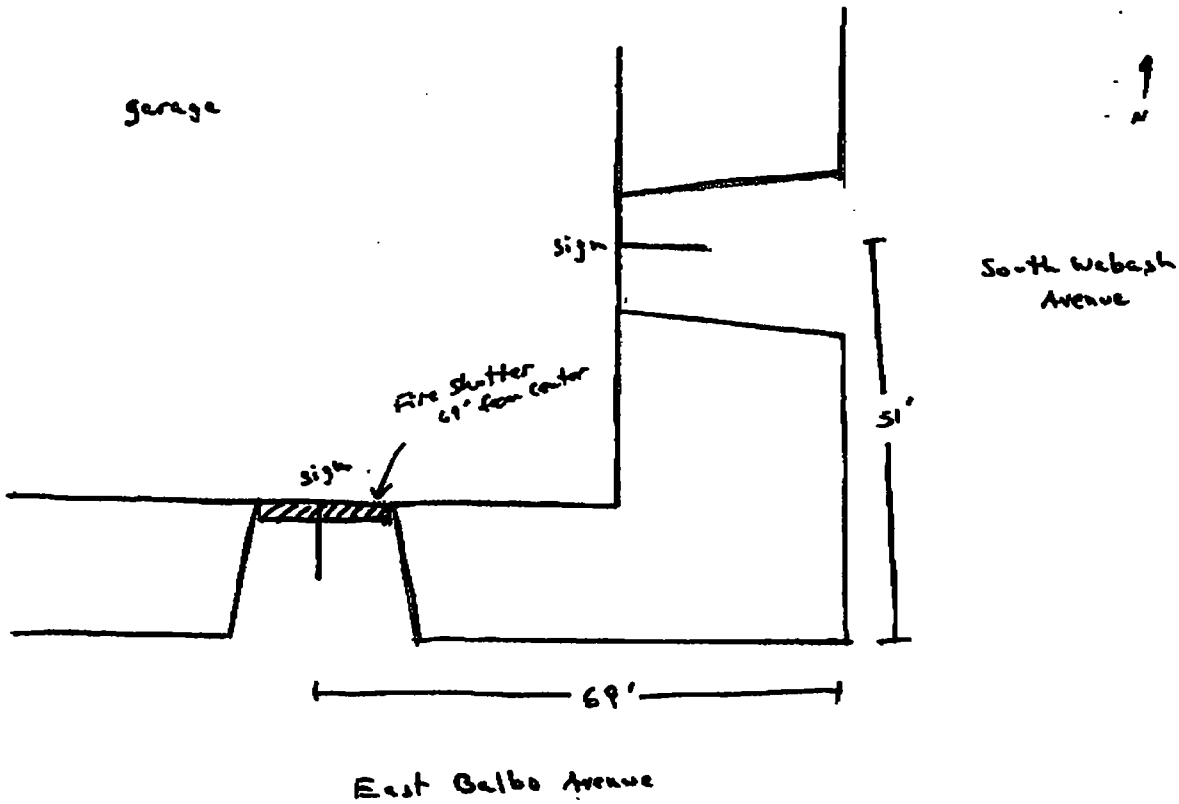
garage
N
sign
South Wabash Avenue
Fire shutter 69' from center
sign
51'
69'
East Balbo Avenue

**Department of Business Affairs and Consumer Protection**
Small Business Center - Public Way Use Unit
City Hall - 121 N. LaSalle Street, Room 800 • Chicago, IL 60602
312-74-GOBIZ / 312-744-6249 • (312) 744-1944 (TTY)
http://www.cityofchicago.org/bacp

**09/24/2015**

Alderman **William D. Burns**
Ward # **04**
City of Chicago
City Hall, Room **305**
121 North LaSalle Street
Chicago, Illinois 60602

Re: An ordinance to use and maintain a portion of the public right-of-way for **one (1) fire shutter(s)** for **HUNTER PARKING, INCORPORATED**, adjacent to the premises known as **636 S. Wabash Ave.**.

Dear Alderman **William D. Burns**:

The applicant referenced above has requested the use of the public right-of-way for a **fire shutter(s)**. An ordinance has been prepared by the Department of Business Affairs and Consumer Protection – Small Business Center - Public Way Use Unit for presentation to the City Council. Because this request was made for properties located in your ward, as approved by you as per the attached, I respectfully request that you introduce the attached ordinance at the next City Council meeting.

If you have any questions regarding this ordinance, please contact Anthony Bertuca at (312) 744-5506.

**Department of Business Affairs and Consumer Protection**

# City of Chicago

O2015-6887

## Office of the City Clerk

## Document Tracking Sheet

| | |
|---|---|
| **Meeting Date:** | 9/24/2015 |
| **Sponsor(s):** | Burns (4) |
| **Type:** | Ordinance |
| **Title:** | Grant(s) of privilege in public way for Hunter Parking, Incorporated - light fixture |
| **Committee(s) Assignment:** | Committee on Transportation and Public Way |

ORDINANCE
HUNTER PARKING, INCORPORATED
Acct. No. 10219 - 15
Permit No. 1119796

*Be It Ordained by the City Council of the City of Chicago:*

SECTION 1. Permission and authority are hereby given and granted to HUNTER PARKING, INCORPORATED, upon the terms and subject to the conditions of this ordinance to maintain and use, as now constructed, one (1) Light Fixture(s) projecting over the public right-of-way adjacent to its premises known as 636 S. Wabash Ave..

Said Light Fixture(s) at E. Balbo Ave. measure(s):
One (1) at point five (.5) feet in length, one (1) foot in width and ten (10) feet above grade level.

The location of said privilege shall be as shown on prints kept on file with the Department of Business Affairs and Consumer Protection and the Office of the City Clerk.

Said privilege shall be constructed in accordance with plans and specifications approved by the Department of Transportation (Division of Project Development).

This grant of privilege in the public way shall be subject to the provisions of Section 10-28-015 and all other required provisions of the Municipal Code of Chicago.

The grantee shall pay to the City of Chicago as compensation for the privilege #1119796 herein granted the sum of seventy-five ($75.00) per annum in advance.


A 25% penalty will be added for payments received after due date.


The permit holder agrees to hold the City of Chicago harmless for any damage, relocation or replacement costs associated with damage, relocation or removal of private property caused by the City performing work in the public way.

Authority herein given and granted for a period of five (5) years from and after 06/03/2014.

Alderman _____

William D. Burns 4th Ward

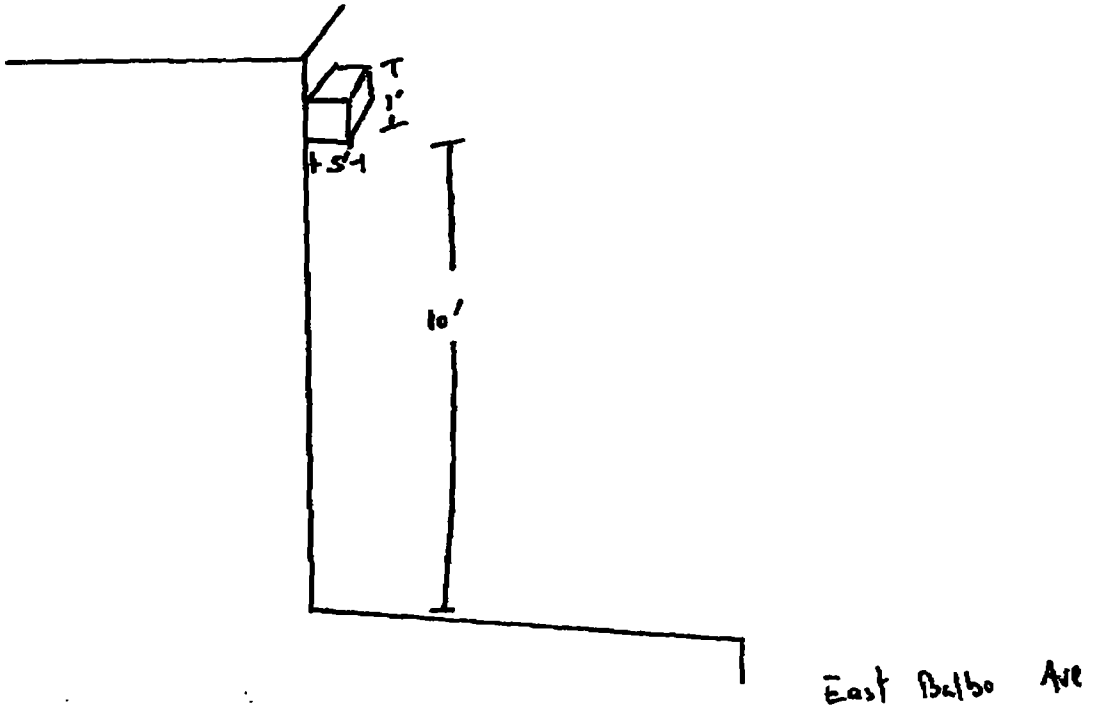
T
1'
1'
10'
East Balboa Ave

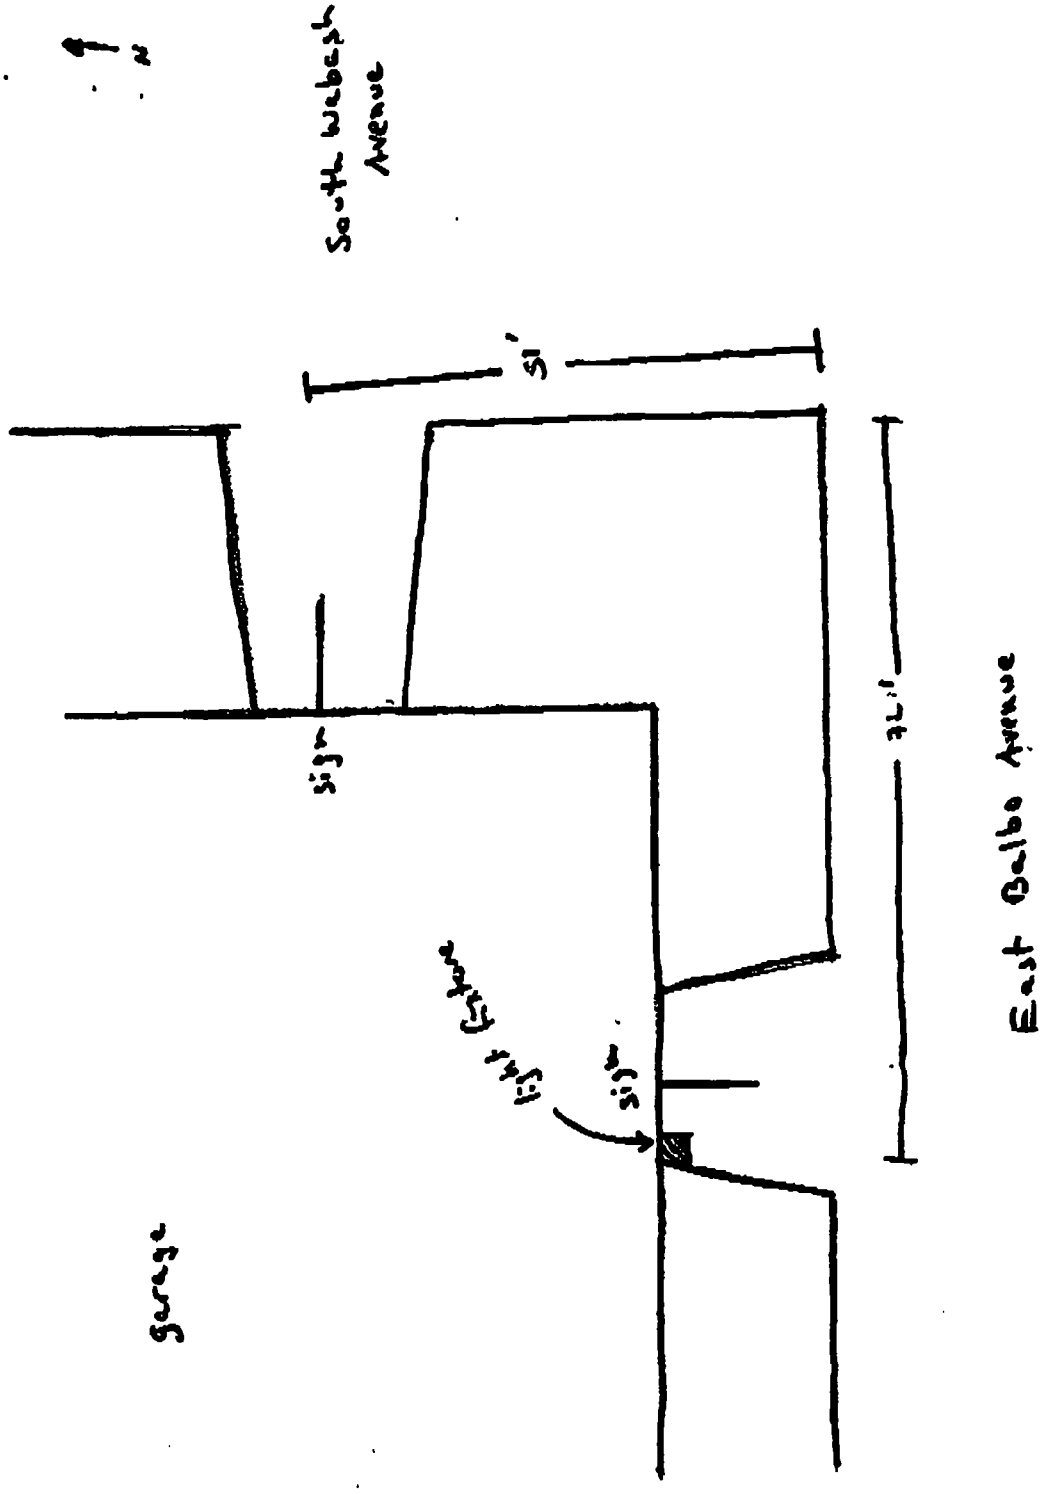
N
South Wabash Avenue
51'
sign
314'
East Balbo Avenue
sign
Garage

**Department of Business Affairs and Consumer Protection**
Small Business Center - Public Way Use Unit
City Hall - 121 N LaSalle Street, Room 800 • Chicago, IL 60602
312-74-GOBIZ / 312-744-6249 • (312) 744-1944 (TTY)
http://www.cityofchicago.org/bacp

**09/24/2015**

Alderman **William D. Burns**
Ward # **04**
City of Chicago
City Hall, Room **305**
121 North LaSalle Street
Chicago, Illinois 60602

Re: An ordinance to use and maintain a portion of the public right-of-way for **one (1) light fixture(s)** for **HUNTER PARKING, INCORPORATED**, adjacent to the premises known as **636 S. Wabash Ave.**.

Dear Alderman **William D. Burns**:

The applicant referenced above has requested the use of the public right-of-way for a **light fixture(s)**. An ordinance has been prepared by the Department of Business Affairs and Consumer Protection – Small Business Center - Public Way Use Unit for presentation to the City Council. Because this request was made for properties located in your ward, as approved by you as per the attached, I respectfully request that you introduce the attached ordinance at the next City Council meeting.

If you have any questions regarding this ordinance, please contact Anthony Bertuca at (312) 744-5506.

**Department of Business Affairs and Consumer Protection**

# City of Chicago

O2015-6898

## Office of the City Clerk

## Document Tracking Sheet

| | |
|---|---|
| **Meeting Date:** | 9/24/2015 |
| **Sponsor(s):** | Burns (4) |
| **Type:** | Ordinance |
| **Title:** | Grant(s) of privilege in public way for Metropolitan Pier and Exposition Authority |
| **Committee(s) Assignment:** | Committee on Transportation and Public Way |

ORDINANCE
METROPOLITAN PIER and EXPOSITION AUTHORITY
Acct. No. 2675 - 1
Permit No. 1120058

*Be It Ordained by the City Council of the City of Chicago:*

SECTION 1. Permission and authority are hereby given and granted to METROPOLITAN PIER and EXPOSITION AUTHORITY, upon the terms and subject to the conditions of this ordinance to construct, install, maintain and use ten (10) Door Swing(s) on the public right-of-way adjacent to its premises known as 301 E. Cermak Rd..

Said Door Swing(s) at S. Prairie Avenue measure(s):
Ten (10) at three point five (3.5) feet in length, and two point eight three (2.83) feet in width for a total of ninety-nine point zero five (99.05) square feet.

The location of said privilege shall be as shown on prints kept on file with the Department of Business Affairs and Consumer Protection and the Office of the City Clerk.

Said privilege shall be constructed in accordance with plans and specifications approved by the Department of Transportation (Division of Project Development).

This grant of privilege in the public way shall be subject to the provisions of Section 10-28-015 and all other required provisions of the Municipal Code of Chicago.

The grantee shall pay to the City of Chicago as compensation for the privilege #1120058 herein granted the sum of seven hundred fifty ($750.00) per annum in advance.


A 25% penalty will be added for payments received after due date.

The permit holder agrees to hold the City of Chicago harmless for any damage, relocation or replacement costs associated with damage, relocation or removal of private property caused by the City performing work in the public way.

Authority herein given and granted for a period of five (5) years from and after Date of Passage.

Alderman

William D. Burns 4th Ward

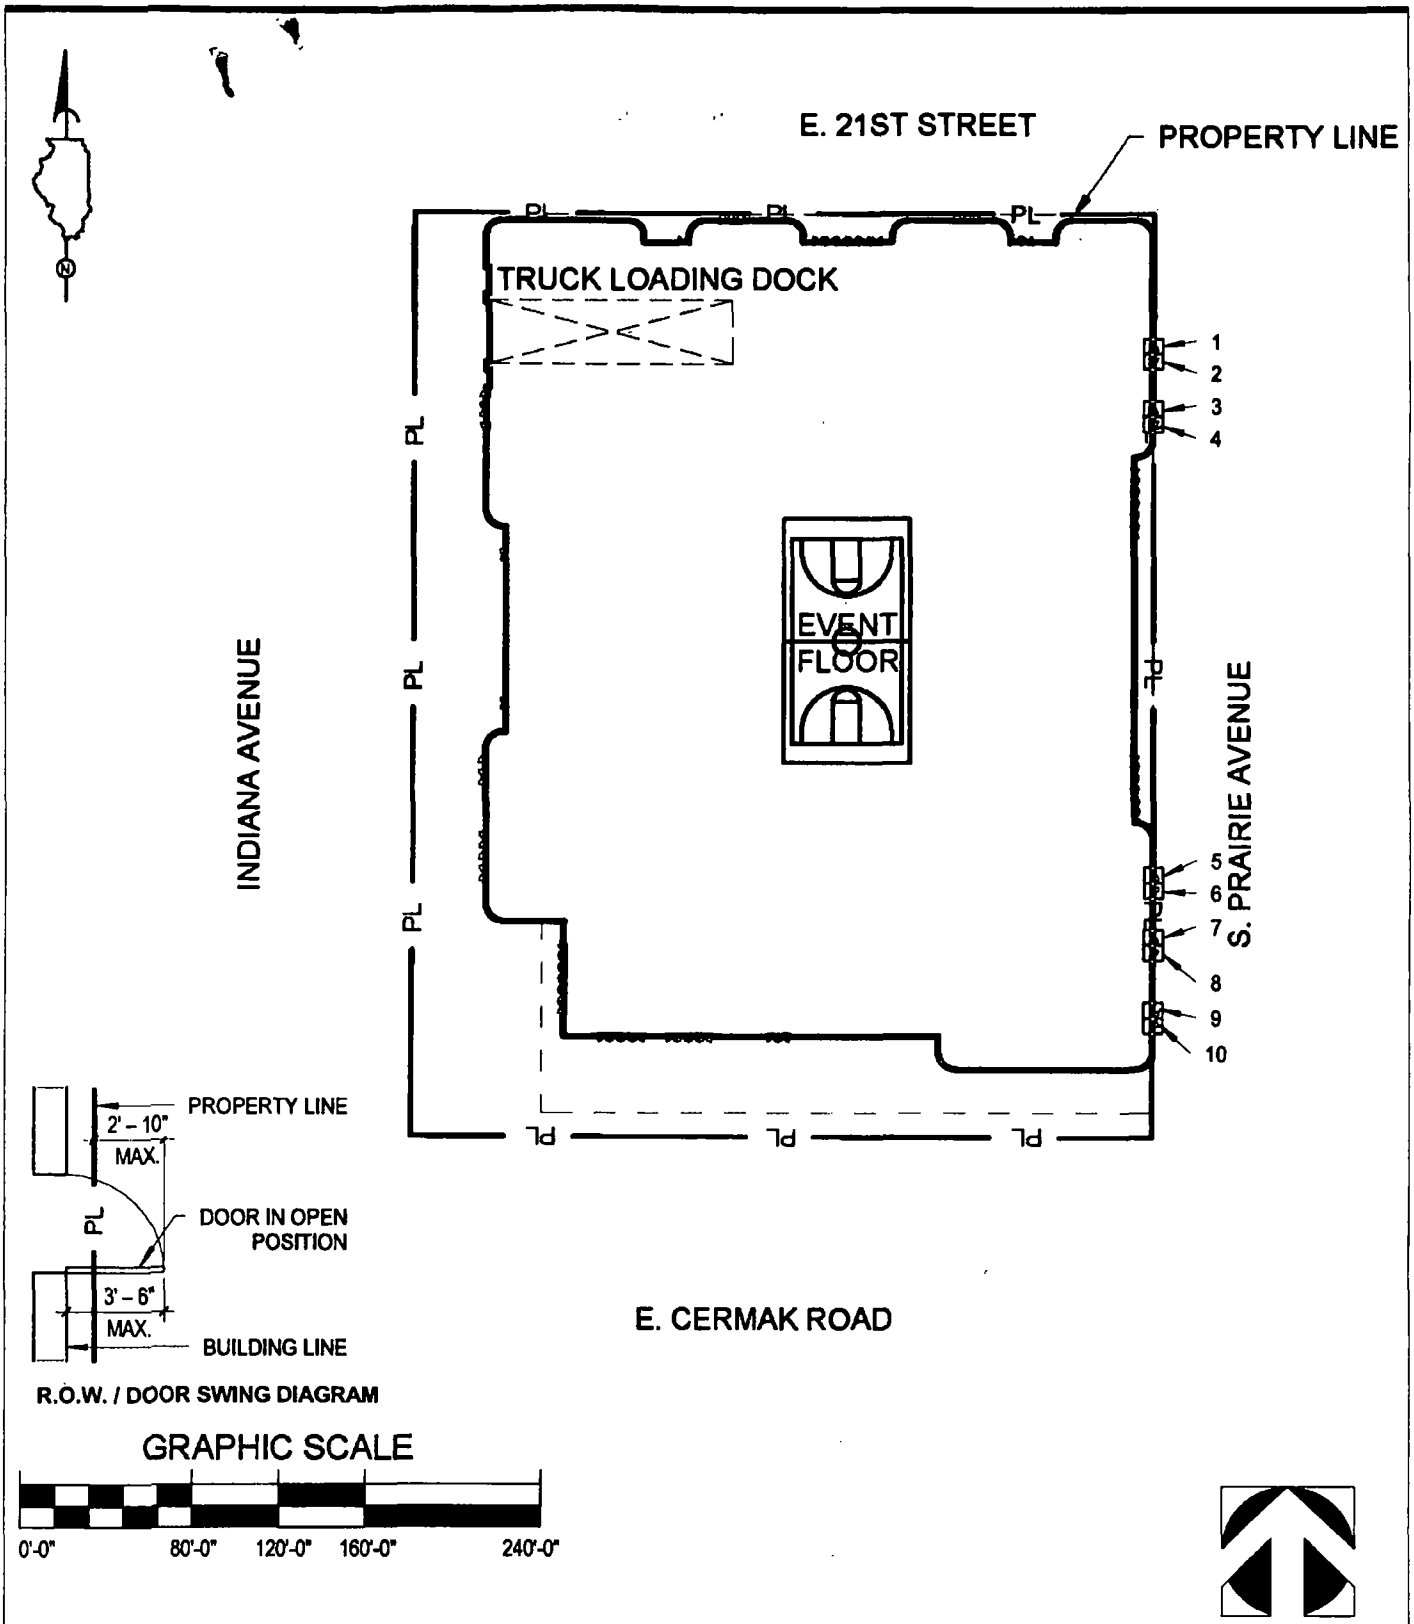


APPLICANT· Metropolitan Pier & Exposition Authority

ADDRESS. 2101-2143 S, Indiana Avenue, 205-319 E 21st Street, 204-334 E Cermak, 2100-2142 S Calumet Ave

DATE FILED. 06/10/15

**GRANT OF PERMISSION IN PUBLIC R.O.W.**

MOODY•NOLAN
RESPONSIVE ARCHITECTURE

PROJECT #. 14175.01

PRINT DATE 6/10/2015 1 18 37 PM

**Department of Business Affairs and Consumer Protection**
Small Business Center - Public Way Use Unit
City Hall - 121 N LaSalle Street, Room 800 • Chicago, IL 60602
312-74-GOBIZ / 312-744-6249 • (312) 744-1944 (TTY)
http://www.cityofchicago.org/bacp

**09/24/2015**

Alderman **William D. Burns**
Ward # **04**
City of Chicago
City Hall, Room **305**
121 North LaSalle Street
Chicago, Illinois 60602

Re: An ordinance to use and maintain a portion of the public right-of-way for **ten (10) door swing(s)** for **METROPOLITAN PIER and EXPOSITION AUTHORITY**, adjacent to the premises known as **301 E. Cermak Rd.**.

Dear Alderman **William D. Burns**:

The applicant referenced above has requested the use of the public right-of-way for a **door swing(s)**. An ordinance has been prepared by the Department of Business Affairs and Consumer Protection – Small Business Center - Public Way Use Unit for presentation to the City Council. Because this request was made for properties located in your ward, as approved by you as per the attached, I respectfully request that you introduce the attached ordinance at the next City Council meeting.

If you have any questions regarding this ordinance, please contact Anthony Bertuca at (312) 744-5506.

**Department of Business Affairs and Consumer Protection**

# City of Chicago

O2015-6907

## Office of the City Clerk

## Document Tracking Sheet

| | |
|---|---|
| **Meeting Date:** | 9/24/2015 |
| **Sponsor(s):** | Burns (4) |
| **Type:** | Ordinance |
| **Title:** | Grant(s) of privilege in public way for Pershing King Drive LLC |
| **Committee(s) Assignment:** | Committee on Transportation and Public Way |

ORDINANCE
PERSHING KING DRIVE LLC
Acct. No. 399885 - 1
Permit No. 1119636

*Be It Ordained by the City Council of the City of Chicago:*

SECTION 1. Permission and authority are hereby given and granted to PERSHING KING DRIVE LLC, upon the terms and subject to the conditions of this ordinance to construct, install, maintain and use ten (10) Bollard(s) on the public right-of-way adjacent to its premises known as 3857 S. Dr Martin Luther King Jr Dr..

Said Bollard(s) at SOUTH DR MARTIN LUTHER KING JR DRIVE measure(s):
Ten (10) at three point five (3.5) feet in length, and one (1) foot in width for a total of thirty-five (35) square feet.

The location of said privilege shall be as shown on prints kept on file with the Department of Business Affairs and Consumer Protection and the Office of the City Clerk.

Said privilege shall be constructed in accordance with plans and specifications approved by the Department of Planning and Development and Department of Transportation (Division of Project Development).

This grant of privilege in the public way shall be subject to the provisions of Section 10-28-015 and all other required provisions of the Municipal Code of Chicago.

The grantee shall pay to the City of Chicago as compensation for the privilege #1119636 herein granted the sum of seven hundred fifty ($750.00) per annum in advance.

A 25% penalty will be added for payments received after due date.


The permit holder agrees to hold the City of Chicago harmless for any damage, relocation or replacement costs associated with damage, relocation or removal of private property caused by the City performing work in the public way.

Authority herein given and granted for a period of five (5) years from and after Date of Passage.

Alderman _____

William D. Burns 4th Ward

5 Bollards

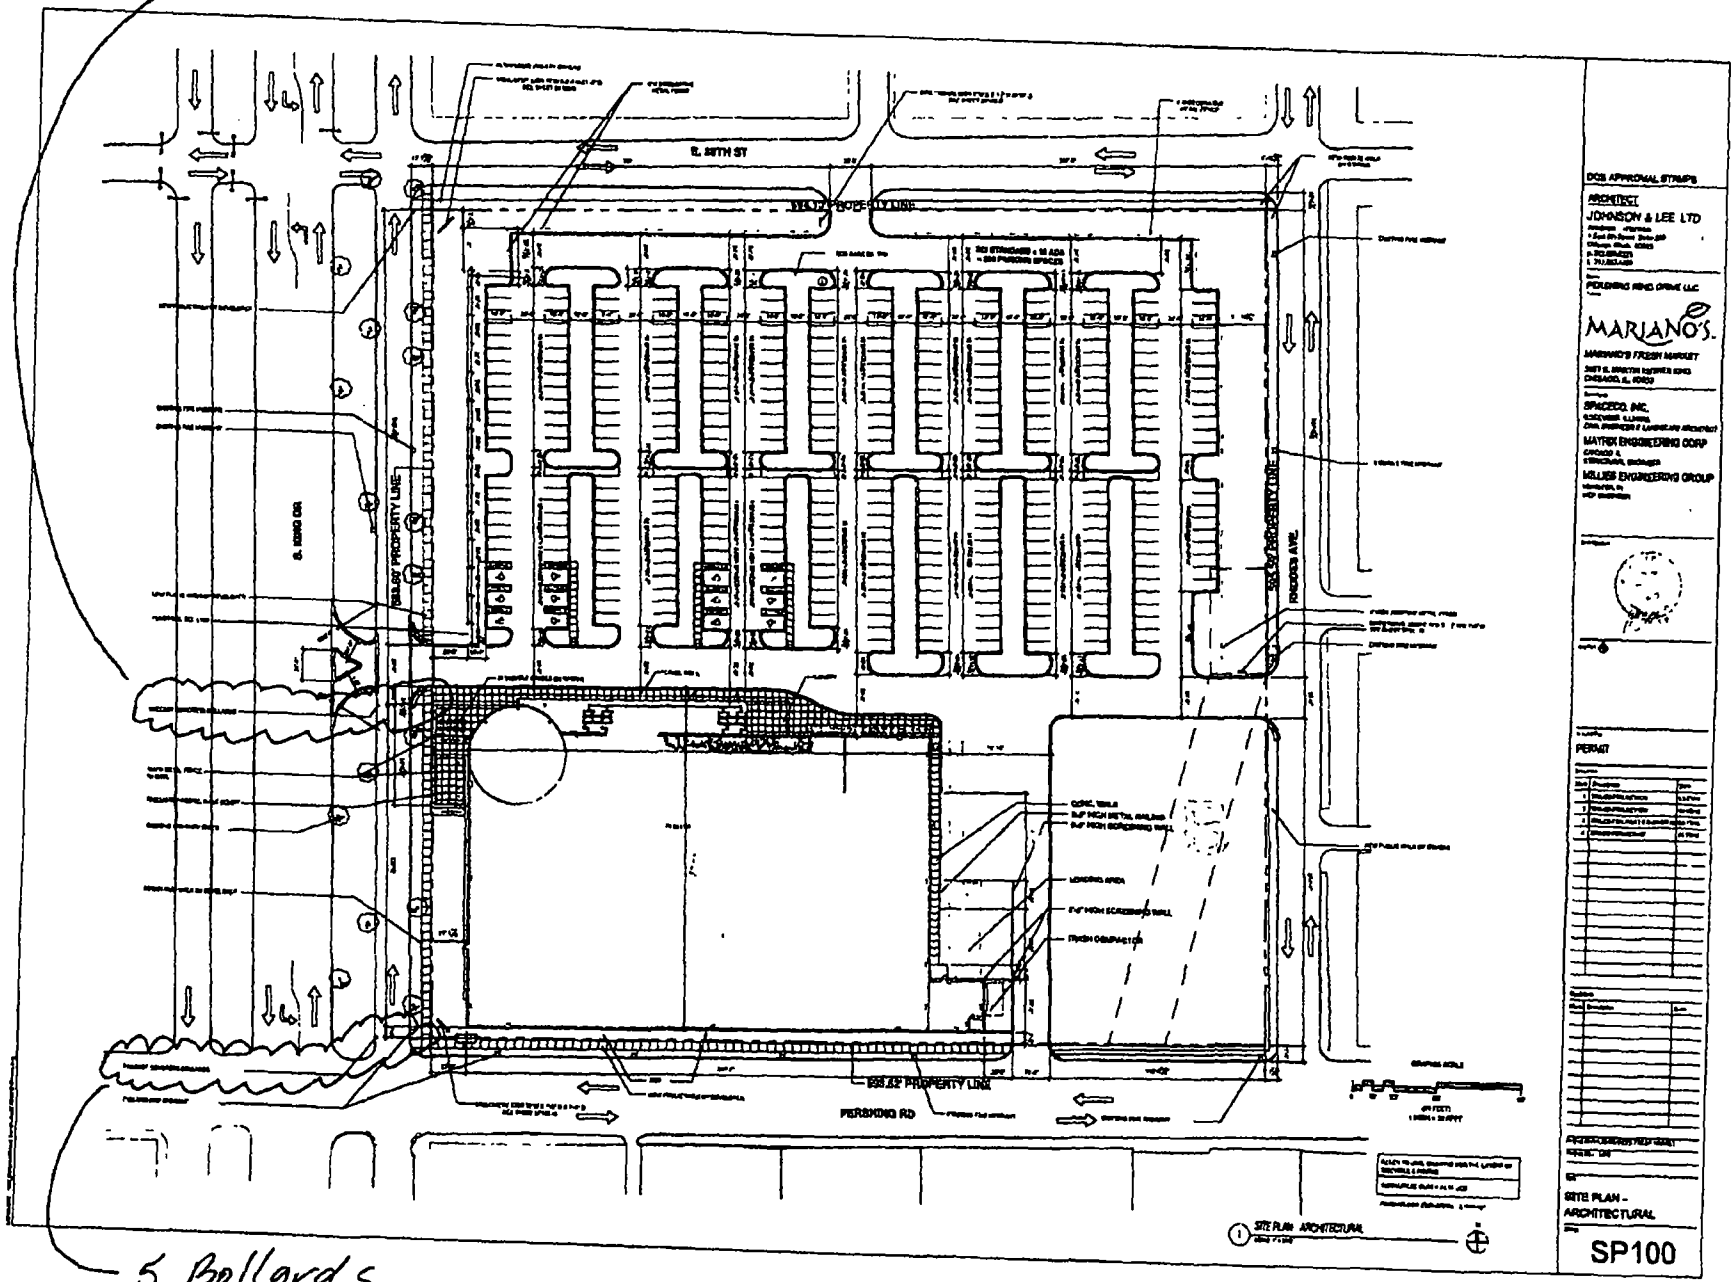


5 Bollards

**Department of Business Affairs and Consumer Protection**
Small Business Center - Public Way Use Unit
City Hall - 121 N LaSalle Street, Room 800 • Chicago, IL 60602
312-74-GOBIZ / 312-744-6249 • (312) 744-1944 (TTY)
http://www.cityofchicago.org/bacp

**09/24/2015**

Alderman **William D. Burns**
Ward # **04**
City of Chicago
City Hall, Room **305**
121 North LaSalle Street
Chicago, Illinois 60602

Re: An ordinance to use and maintain a portion of the public right-of-way for **ten (10) bollard(s)** for **PERSHING KING DRIVE LLC**, adjacent to the premises known as **3857 S. Dr Martin Luther King Jr Dr.**.

Dear Alderman **William D. Burns**:

The applicant referenced above has requested the use of the public right-of-way for a **bollard(s)**. An ordinance has been prepared by the Department of Business Affairs and Consumer Protection – Small Business Center - Public Way Use Unit for presentation to the City Council. Because this request was made for properties located in your ward, as approved by you as per the attached, I respectfully request that you introduce the attached ordinance at the next City Council meeting.

If you have any questions regarding this ordinance, please contact Anthony Bertuca at (312) 744-5506.

**Department of Business Affairs and Consumer Protection**

# City of Chicago

O2015-6910

## Office of the City Clerk

## Document Tracking Sheet

| | |
|---|---|
| **Meeting Date:** | 9/24/2015 |
| **Sponsor(s):** | Burns (4) |
| **Type:** | Ordinance |
| **Title:** | Grant(s) of privilege in public way for Target Store No. 1889 - light fixtures |
| **Committee(s) Assignment:** | Committee on Transportation and Public Way |

ORDINANCE
TARGET STORE # 1889
Acct. No. 15538 - 9
Permit No. 1109396

*Be It Ordained by the City Council of the City of Chicago:*

SECTION 1. Permission and authority are hereby given and granted to TARGET STORE # 1889, upon the terms and subject to the conditions of this ordinance to maintain and use, as now constructed, fourteen (14) Light Fixture(s) projecting over the public right-of-way adjacent to its premises known as 1154 S. Clark St..

Said Light Fixture(s) at S. CLARK ST measure(s):
Fourteen (14) at two (2) feet in length, one (1) foot in width and twelve (12) feet above grade level.

The location of said privilege shall be as shown on prints kept on file with the Department of Business Affairs and Consumer Protection and the Office of the City Clerk.

Said privilege shall be constructed in accordance with plans and specifications approved by the Department of Transportation (Division of Project Development).

This grant of privilege in the public way shall be subject to the provisions of Section 10-28-015 and all other required provisions of the Municipal Code of Chicago.

The grantee shall pay to the City of Chicago as compensation for the privilege #1109396 herein granted the sum of one hundred forty ($140.00) per annum in advance.

A 25% penalty will be added for payments received after due date.


The permit holder agrees to hold the City of Chicago harmless for any damage, relocation or replacement costs associated with damage, relocation or removal of private property caused by the City performing work in the public way.


Authority herein given and granted for a period of five (5) years from and after 11/05/2013.

Alderman _____


Bob Fioretti 2nd Ward

# T - 1889
## TARGET CHICAGO SOUTH LOOP
## CLARK STREET ELEVATION

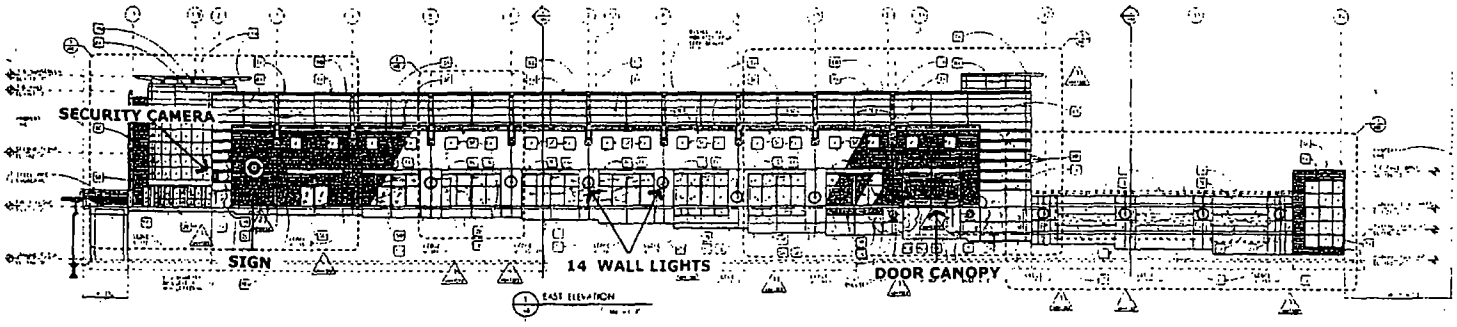

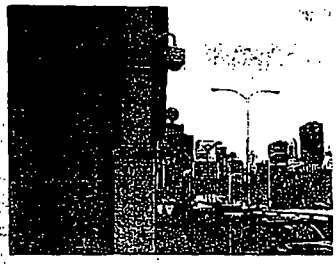SECURITY CAMERA

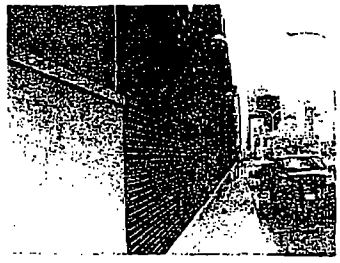

SIGN WALL LIGHT



DOOR CANOPY

**Department of Business Affairs and Consumer Protection**
Small Business Center- Public Way Use Unit
City Hall- 121 N. LaSalle Street Room 800 • Chicago, IL 60602
312-74-GOBIZ / 312-744-6249 • (312) 744-1944 (TTY)
http://www.cityofchicago.org/bacp

**09/24/2015**

Alderman **William D. Burns**
Ward # **04**
City of Chicago
City Hall, Room **305**
121 North LaSalle Street
Chicago, Illinois 60602

Re: An ordinance to use and maintain a portion of the public right-of-way for **fourteen (14) light fixture(s)** for **TARGET STORE # 1889**, adjacent to the premises known as **1154 S. Clark St.**.

Dear Alderman **William D. Burns**:

The applicant referenced above has requested the use of the public right-of-way for **light fixture(s)**. An ordinance has been prepared by the Department of Business Affairs and Consumer Protection – Small Business Center - Public Way Use Unit for presentation to the City Council. Because this request was made for properties located in your ward, as approved by you as per the attached, I respectfully request that you introduce the attached ordinance at the next City Council meeting.

If you have any questions regarding this ordinance, please contact Anthony Bertuca at (312) 744-5506.

**Department of Business Affairs and Consumer Protection**

# City of Chicago

O2015-6911

## Office of the City Clerk

## Document Tracking Sheet

| | |
|---|---|
| **Meeting Date:** | 9/24/2015 |
| **Sponsor(s):** | Burns (4) |
| **Type:** | Ordinance |
| **Title:** | Grant(s) of privilege in public way for Target Store No. 1889 - sign |
| **Committee(s) Assignment:** | Committee on Transportation and Public Way |

ORDINANCE
TARGET STORE # 1889
Acct. No. 15538 - 9
Permit No. 1109398

*Be It Ordained by the City Council of the City of Chicago:*

SECTION 1. Permission and authority are hereby given and granted to TARGET STORE # 1889, upon the terms and subject to the conditions of this ordinance to maintain and use one (1) sign(s) projecting over the public right-of-way attached to its premises known as 1154 S. Clark St..

Said sign structure(s) measures as follows; along S. Clark Street:
One (1) at eight (8) feet in length, ten (10) feet in height and nine (9) feet above grade level.

The location of said privilege shall be as shown on prints kept on file with the Department of Business Affairs and Consumer Protection and the Office of the City Clerk

Said privilege shall be constructed in accordance with plans and specifications approved by the Department of Transportation (Division of Project Development) and Zoning Department- Signs.

This grant of privilege in the public way shall be subject to the provisions of Section 10-28-015 and all other required provisions of the Municipal Code of Chicago.

The grantee shall pay to the City of Chicago as compensation for the privilege #1109398 herein granted the sum of three hundred ($300.00) per annum in advance.

A 25% penalty will be added for payments received after due date


The permit holder agrees to hold the City of Chicago harmless for any damage, relocation or replacement costs associated with damage, relocation or removal of private property caused by the City performing work in the public way.

Authority herein given and granted for a period offive (5) years from and after 11/05/2013.

Alderman ~~Robert Fioretti~~ Burns 4

~~Bob Fioretti 2nd Ward~~

T-1889 CHICAGO SOUTH LOOP R.O.W. ENCROACHMENT

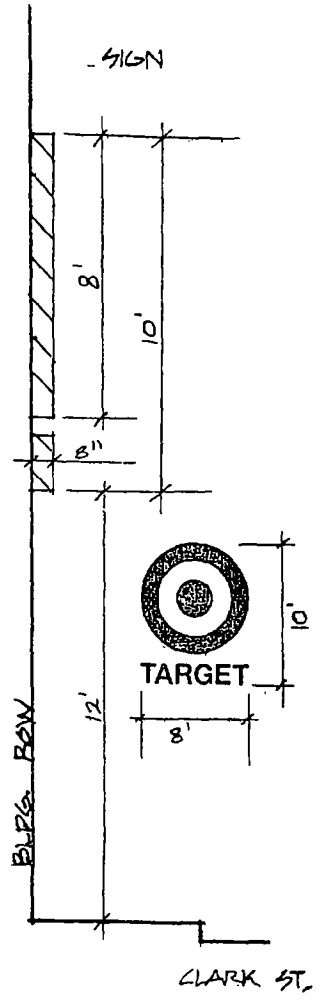

**Department of Business Affairs and Consumer Protection**
Small Business Center- Public Way Use Unit
City Hall - 121 N. LaSalle Street Room 800 • Chicago, IL 60602
312-74-GOBIZ / 312-744-6249 • (312) 744-1944 (TTY)
http://www.cityofchicago.org/bacp

**09/24/2015**

Alderman **William D. Burns**
Ward # **04**
City of Chicago
City Hall, Room **305**
121 North LaSalle Street
Chicago, Illinois 60602

Re: An ordinance to use and maintain a portion of the public right-of-way for **one (1) sign(s)** for **TARGET STORE # 1889**, adjacent to the premises known as **1154 S. Clark St.**.

Dear Alderman **William D. Burns**:

The applicant referenced above has requested the use of the public right-of-way for a **sign(s)**. An ordinance has been prepared by the Department of Business Affairs and Consumer Protection – Small Business Center - Public Way Use Unit for presentation to the City Council. Because this request was made for properties located in your ward, as approved by you as per the attached, I respectfully request that you introduce the attached ordinance at the next City Council meeting.

If you have any questions regarding this ordinance, please contact Anthony Bertuca at (312) 744-5506.

**Department of Business Affairs and Consumer Protection**

# City of Chicago

O2015-6848

Office of the City Clerk

Document Tracking Sheet

| | |
|---|---|
| **Meeting Date:** | 9/24/2015 |
| **Sponsor(s):** | Hairston (5) |
| **Type:** | Ordinance |
| **Title:** | Grant(s) of privilege in public way for Lake Park Associates, Inc. |
| **Committee(s) Assignment:** | Committee on Transportation and Public Way |

ORDINANCE
LAKE PARK ASSOCIATES, INC.
Acct. No. 379530 - 14
Permit No. 1118131

*Be It Ordained by the City Council of the City of Chicago:*

SECTION 1. Permission and authority are hereby given and granted to LAKE PARK ASSOCIATES, INC., upon the terms and subject to the conditions of this ordinance to maintain and use one (1) sign(s) projecting over the public right-of-way attached to its premises known as 1463 E. 53rd St..

Said sign structure(s) measures as follows; along E 53rd St:
One (1) at one point eight three (1.83) feet in length, one point two five (1.25) feet in height and nine point zero eight (9.08) feet above grade level.

The location of said privilege shall be as shown on prints kept on file with the Department of Business Affairs and Consumer Protection and the Office of the City Clerk.

Said privilege shall be constructed in accordance with plans and specifications approved by the Department of Transportation (Division of Project Development) and Zoning Department - Signs.

This grant of privilege in the public way shall be subject to the provisions of Section 10-28-015 and all other required provisions of the Municipal Code of Chicago.

The grantee shall pay to the City of Chicago as compensation for the privilege #1118131 herein granted the sum of one hundred ($100.00) per annum in advance.


A 25% penalty will be added for payments received after due date.


The permit holder agrees to hold the City of Chicago harmless for any damage, relocation or replacement costs associated with damage, relocation or removal of private property caused by the City performing work in the public way.

Authority herein given and granted for a period of five (5) years from and after Date of Passage.


Alderman Leslie A. Hairston

Leslie Hairston 5th Ward

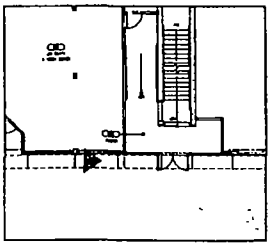

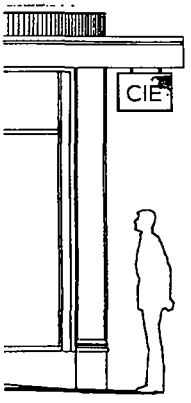


53rd Street Entrance, Blade Sign
3/8" = 1'-0"

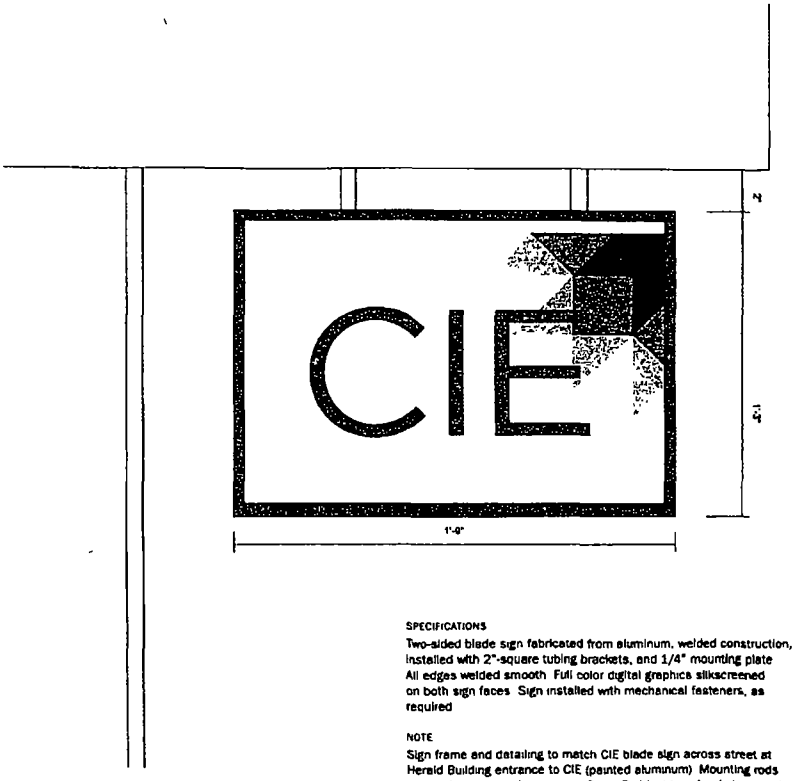


53rd Street Entrance, Blade Sign
3" = 1'-0"

SPECIFICATIONS

Two-sided blade sign fabricated from aluminum, welded construction, installed with 2"-square tubing brackets, and 1/4" mounting plate All edges welded smooth Full color digital graphics silkscreened on both sign faces Sign installed with mechanical fasteners, as required

NOTE

Sign frame and detailing to match CIE blade sign across street at Herald Building entrance to CIE (painted aluminum) Mounting rods to match other retail signage at Doerr Building (anodized aluminum) Outer dimensions to conform to Doerr Building standard, per building standard and sign code restrictions

These drawings are the exclusive property of Integrity Sign Company Any use other than that intended is not allowed without the express written authorization of Integrity Sign Company Ideas contained herein are considered intellectual property and are protected under law © Integrity Sign Company The prices, specifications and conditions as described are satisfactory and hereby accepted Integrity Sign Company is authorized to do the work as specified

| | |
|---|---|
| Directory Name | D:\UNIVERSITY OF CHICAGO\CIE |
| Customer | Address |
| Current Date 4/1/2015 | File Name PHASE 2 INTERIOR SIGNS fs |
| Drawn By JS | Salesperson |
| Approved By | Date |

INTEGRITY SIGN COMPANY
18021 S. 71st Ave.
Tinley Park, IL 60487
708-532-5033
708-532-5059

**Department of Business Affairs and Consumer Protection**
Small Business Center - Public Way Use Unit
City Hall - 121 N. LaSalle Street, Room 800 • Chicago. IL 60602
312-74-GOBIZ / 312-744-6249 • (312) 744-1944 (TTY)
http //www.cityofchicago.org/bacp

**09/24/2015**

Alderman **Leslie Hairston**
Ward # **05**
City of Chicago
City Hall, Room **300**
121 North LaSalle Street
Chicago, Illinois 60602

Re: An ordinance to use and maintain a portion of the public right-of-way for **one (1) sign(s)** for **LAKE PARK ASSOCIATES, INC.**, adjacent to the premises known as **1463 E. 53rd St.**.

Dear Alderman **Leslie Hairston**:

The applicant referenced above has requested the use of the public right-of-way for a **sign(s)**. An ordinance has been prepared by the Department of Business Affairs and Consumer Protection – Small Business Center - Public Way Use Unit for presentation to the City Council. Because this request was made for properties located in your ward, as approved by you as per the attached, I respectfully request that you introduce the attached ordinance at the next City Council meeting.

If you have any questions regarding this ordinance, please contact Anthony Bertuca at (312) 744-5506.

**Department of Business Affairs and Consumer Protection**

# City of Chicago

O2015-6851

Office of the City Clerk

Document Tracking Sheet

| | |
|---|---|
| **Meeting Date:** | 9/24/2015 |
| **Sponsor(s):** | Hairston (5) |
| **Type:** | Ordinance |
| **Title:** | Grant(s) of privilege in public way for University of Chicago (File No. 19), The |
| **Committee(s) Assignment:** | Committee on Transportation and Public Way |

ORDINANCE
THE UNIVERSITY OF CHICAGO (File #19)
Acct. No. 43697 - 1
Permit No. 1119713

*Be It Ordained by the City Council of the City of Chicago:*

SECTION 1. Permission and authority are hereby given and granted to THE UNIVERSITY OF CHICAGO (File #19), upon the terms and subject to the conditions of this ordinance to maintain and use, as now constructed, one (1) Tunnel(s) under the public right-of-way adjacent to its premises known as 5801 S. Ellis Ave..

Said Tunnel(s) at East Midway Plaisance measure(s):

One (1) at sixty-six (66) feet in length, and six (6) feet in width for a total of three hundred ninety-six (396) square feet. Existing tunnel is approximately seven (7) feet in height and shall span under and across the East Midway Plaisance, west of South Blackstone Avenue, connecting with an existing tunnel running east and west near the south side of East Midway Plaisance.

The location of said privilege shall be as shown on prints kept on file with the Department of Business Affairs and Consumer Protection and the Office of the City Clerk.

Said privilege shall be constructed in accordance with plans and specifications approved by the Department of Planning and Development and Department of Transportation (Office of Underground Coordination).

This grant of privilege in the public way shall be subject to the provisions of Section 10-28-015 and all other required provisions of the Municipal Code of Chicago.

The grantee shall pay to the City of Chicago as compensation for the privilege #1119713 herein granted the sum of four hundred ($400.00) per annum in advance.


A 25% penalty will be added for payments received after due date.

The permit holder agrees to hold the City of Chicago harmless for any damage, relocation or replacement costs associated with damage, relocation or removal of private property caused by the City performing work in the public way.

Authority herein given and granted for a period of five (5) years from and after 07/16/2015.

Alderman Leslie A. Hairston

Leslie Hairston 5th Ward

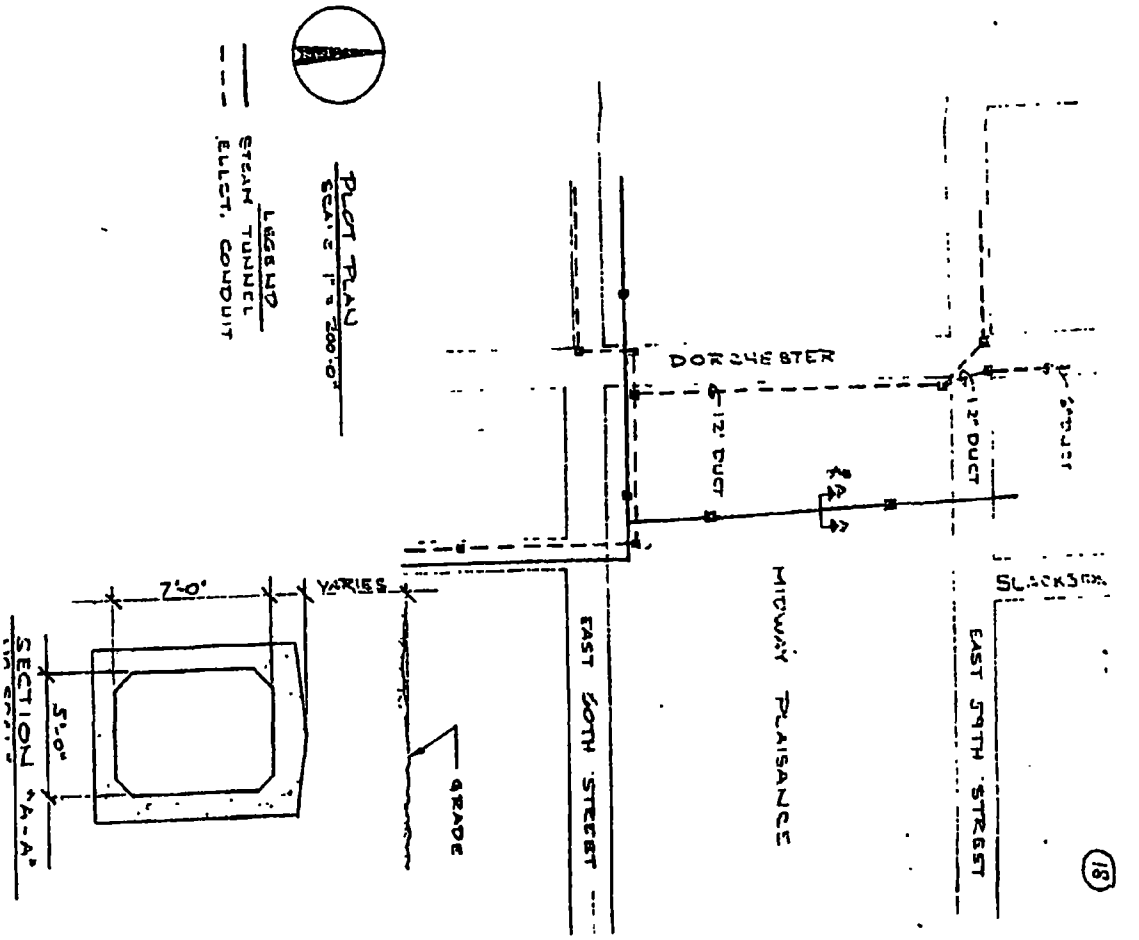
LEGEND
STEAM TUNNEL
ELECT. CONDUIT
PLOT PLAN
DORCHESTER
12' DUCT
12' DUCT
EAST 60TH STREET
MIDWAY PLAISANCE
EAST 59TH STREET
7'-0"
VARIES
GRADE
5'-0"
SECTION "A-A"
18

**Department of Business Affairs and Consumer Protection**
Small Business Center- Public Way Use Unit
City Hall- 121 N. LaSalle Street Room 800 • Chicago, IL 60602
312-74-GOBIZ / 312-744-6249 • (312) 744-1944 (TTY)
http://www.cityofchicago.org/bacp

**09/24/2015**

Alderman **Leslie Hairston**
Ward # **05**
City of Chicago
City Hall, Room **300**
121 North LaSalle Street
Chicago, Illinois 60602

Re: An ordinance to use and maintain a portion of the public right-of-way for **one (1) tunnel(s)** for **THE UNIVERSITY OF CHICAGO (File #19)**, adjacent to the premises known as **5801 S. Ellis Ave.**.

Dear Alderman **Leslie Hairston**:

The applicant referenced above has requested the use of the public right-of-way for a **tunnel(s)**. An ordinance has been prepared by the Department of Business Affairs and Consumer Protection – Small Business Center - Public Way Use Unit for presentation to the City Council. Because this request was made for properties located in your ward, as approved by you as per the attached, I respectfully request that you introduce the attached ordinance at the next City Council meeting.

If you have any questions regarding this ordinance, please contact Anthony Bertuca at (312) 744-5506.

**Department of Business Affairs and Consumer Protection**

# City of Chicago

O2015-6854

Office of the City Clerk

Document Tracking Sheet

| | |
|---|---|
| **Meeting Date:** | 9/24/2015 |
| **Sponsor(s):** | Hairston (5) |
| **Type:** | Ordinance |
| **Title:** | Grant(s) of privilege in public way for University of Chicago, The - chilled water line |
| **Committee(s) Assignment:** | Committee on Transportation and Public Way |

ORDINANCE
UNIVERSITY OF CHICAGO
Acct. No. 43697 - 120
Permit No. 1119787

*Be It Ordained by the City Council of the City of Chicago:*

SECTION 1. Permission and authority are hereby given and granted to UNIVERSITY OF CHICAGO, upon the terms and subject to the conditions of this ordinance to construct, install, maintain and use Pipe(s) (Chilled Water Lines) under the public right-of-way adjacent to its premises known as 5500 S. University Ave..

Said Pipe(s) (Chilled Water Lines) at E. 56th Street measure(s):
One (1) at three hundred four (304) feet in length, and four (4) feet in width for a total of one thousand two hundred sixteen (1216) square feet. Said chilled water lines (supply and return) will serve campus buildings including the new Campus North Residence Hall. Chilled water lines shall be eight (8) feet in depth within the ROW just south of the center of the road on East 56th Street, east of South Ellis Avenue and will turn north on the east side of South Greenwood Avenue.

The location of said privilege shall be as shown on prints kept on file with the Department of Business Affairs and Consumer Protection and the Office of the City Clerk.

Said privilege shall be constructed in accordance with plans and specifications approved by the Department of Transportation (Office of Underground Coordination) and Department of Water Management.

This grant of privilege in the public way shall be subject to the provisions of Section 10-28-015 and all other required provisions of the Municipal Code of Chicago.

The grantee shall pay to the City of Chicago as compensation for the privilege #1119787 herein granted the sum of four hundred ($400.00) per annum in advance.


A 25% penalty will be added for payments received after due date.

The permit holder agrees to hold the City of Chicago harmless for any damage, relocation or replacement costs associated with damage, relocation or removal of private property caused by the City performing work in the public way.

Authority herein given and granted for a period of five (5) years from and after Date of Passage.

Alderman Leslie A. Hairston

Leslie Hairston 5th Ward

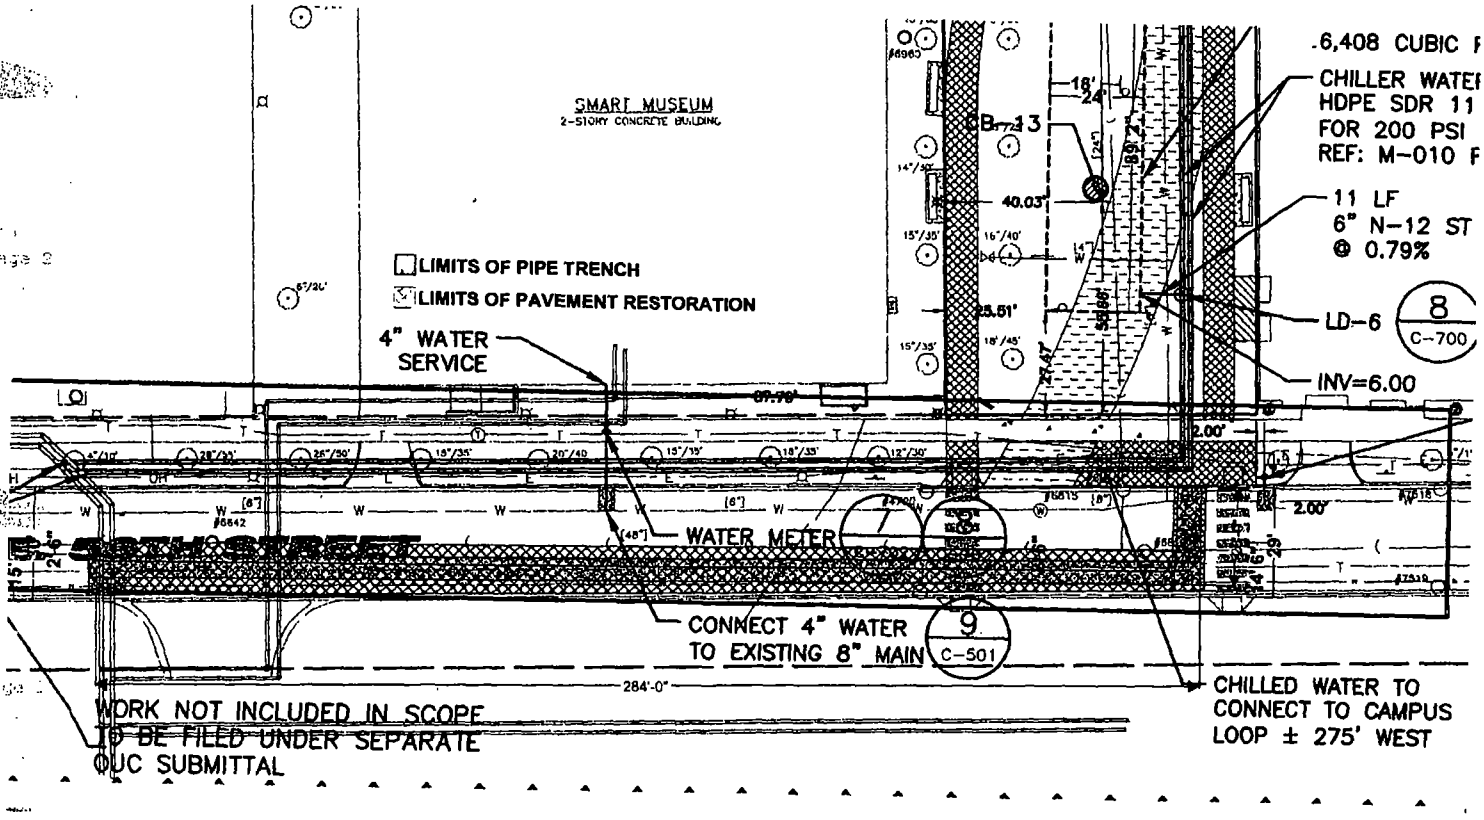
SMART MUSEUM
2-STORY CONCRETE BUILDING
LIMITS OF PIPE TRENCH
LIMITS OF PAVEMENT RESTORATION
4" WATER SERVICE
WATER METER
CONNECT 4" WATER TO EXISTING 8" MAIN
9
C-501
284'-0"
WORK NOT INCLUDED IN SCOPE
TO BE FILED UNDER SEPARATE
DUC SUBMITTAL
.6,408 CUBIC F
CHILLER WATEI
HDPE SDR 11
FOR 200 PSI
REF: M-010 F
11 LF
6" N-12 ST
@ 0.79%
LD-6
8
C-700
INV=6.00
CHILLED WATER TO
CONNECT TO CAMPUS
LOOP ± 275' WEST

**Department of Business Affairs and Consumer Protection**
Small Business Center- Public Way Use Unit
City Hall - 121 N LaSalle Street Room 800 • Chicago, IL 60602
312-74-GOBIZ / 312-744-6249 • (312) 744-1944 (TTY)
http://www.cityofchicago.org/bacp

**09/24/2015**

Alderman **Leslie Hairston**
Ward # **05**
City of Chicago
City Hall, Room **300**
121 North LaSalle Street
Chicago, Illinois 60602

Re: An ordinance to use and maintain a portion of the public right-of-way for **one (1) pipe(s)** for **UNIVERSITY OF CHICAGO**, adjacent to the premises known as **5500 S. University Ave.**.

Dear Alderman **Leslie Hairston**:

The applicant referenced above has requested the use of the public right-of-way for a **pipe(s)**. An ordinance has been prepared by the Department of Business Affairs and Consumer Protection – Small Business Center - Public Way Use Unit for presentation to the City Council. Because this request was made for properties located in your ward, as approved by you as per the attached, I respectfully request that you introduce the attached ordinance at the next City Council meeting.

If you have any questions regarding this ordinance, please contact Anthony Bertuca at (312) 744-5506.

**Department of Business Affairs and Consumer Protection**

# City of Chicago

O2015-6857

Office of the City Clerk

Document Tracking Sheet

| | |
|---|---|
| **Meeting Date:** | 9/24/2015 |
| **Sponsor(s):** | Hairston (5) |
| **Type:** | Ordinance |
| **Title:** | Grant(s) of privilege in public way for University of Chicago, The - steam line |
| **Committee(s) Assignment:** | Committee on Transportation and Public Way |

ORDINANCE
UNIVERSITY OF CHICAGO
Acct. No. 43697 - 77
Permit No. 1118260

*Be It Ordained by the City Council of the City of Chicago:*

SECTION 1. Permission and authority are hereby given and granted to UNIVERSITY OF CHICAGO, upon the terms and subject to the conditions of this ordinance to maintain and use, as now constructed, one (1) Steam Lines(s) under the public right-of-way adjacent to its premises known as 5800 S. Woodlawn Ave..

Said Steam Lines(s) at S. Woodlawn Avenue measure(s):
One (1) at sixty-six (66) feet in length, and one (1) foot in width for a total of sixty-six (66) square feet. Existing steam line is encased in a concrete trench approximately one (1) foot below grade level.

The location of said privilege shall be as shown on prints kept on file with the Department of Business Affairs and Consumer Protection and the Office of the City Clerk.

Said privilege shall be constructed in accordance with plans and specifications approved by the Department of Transportation (Office of Underground Coordination) and Department of Water Management.

This grant of privilege in the public way shall be subject to the provisions of Section 10-28-015 and all other required provisions of the Municipal Code of Chicago.

The grantee shall pay to the City of Chicago as compensation for the privilege #1118260 herein granted the sum of four hundred ($400.00) per annum in advance.


A 25% penalty will be added for payments received after due date.

The permit holder agrees to hold the City of Chicago harmless for any damage, relocation or replacement costs associated with damage, relocation or removal of private property caused by the City performing work in the public way.

Authority herein given and granted for a period of five (5) years from and after 12/16/2014.

Alderman Leslie A. Hairston

Leslie Hairston 5th Ward

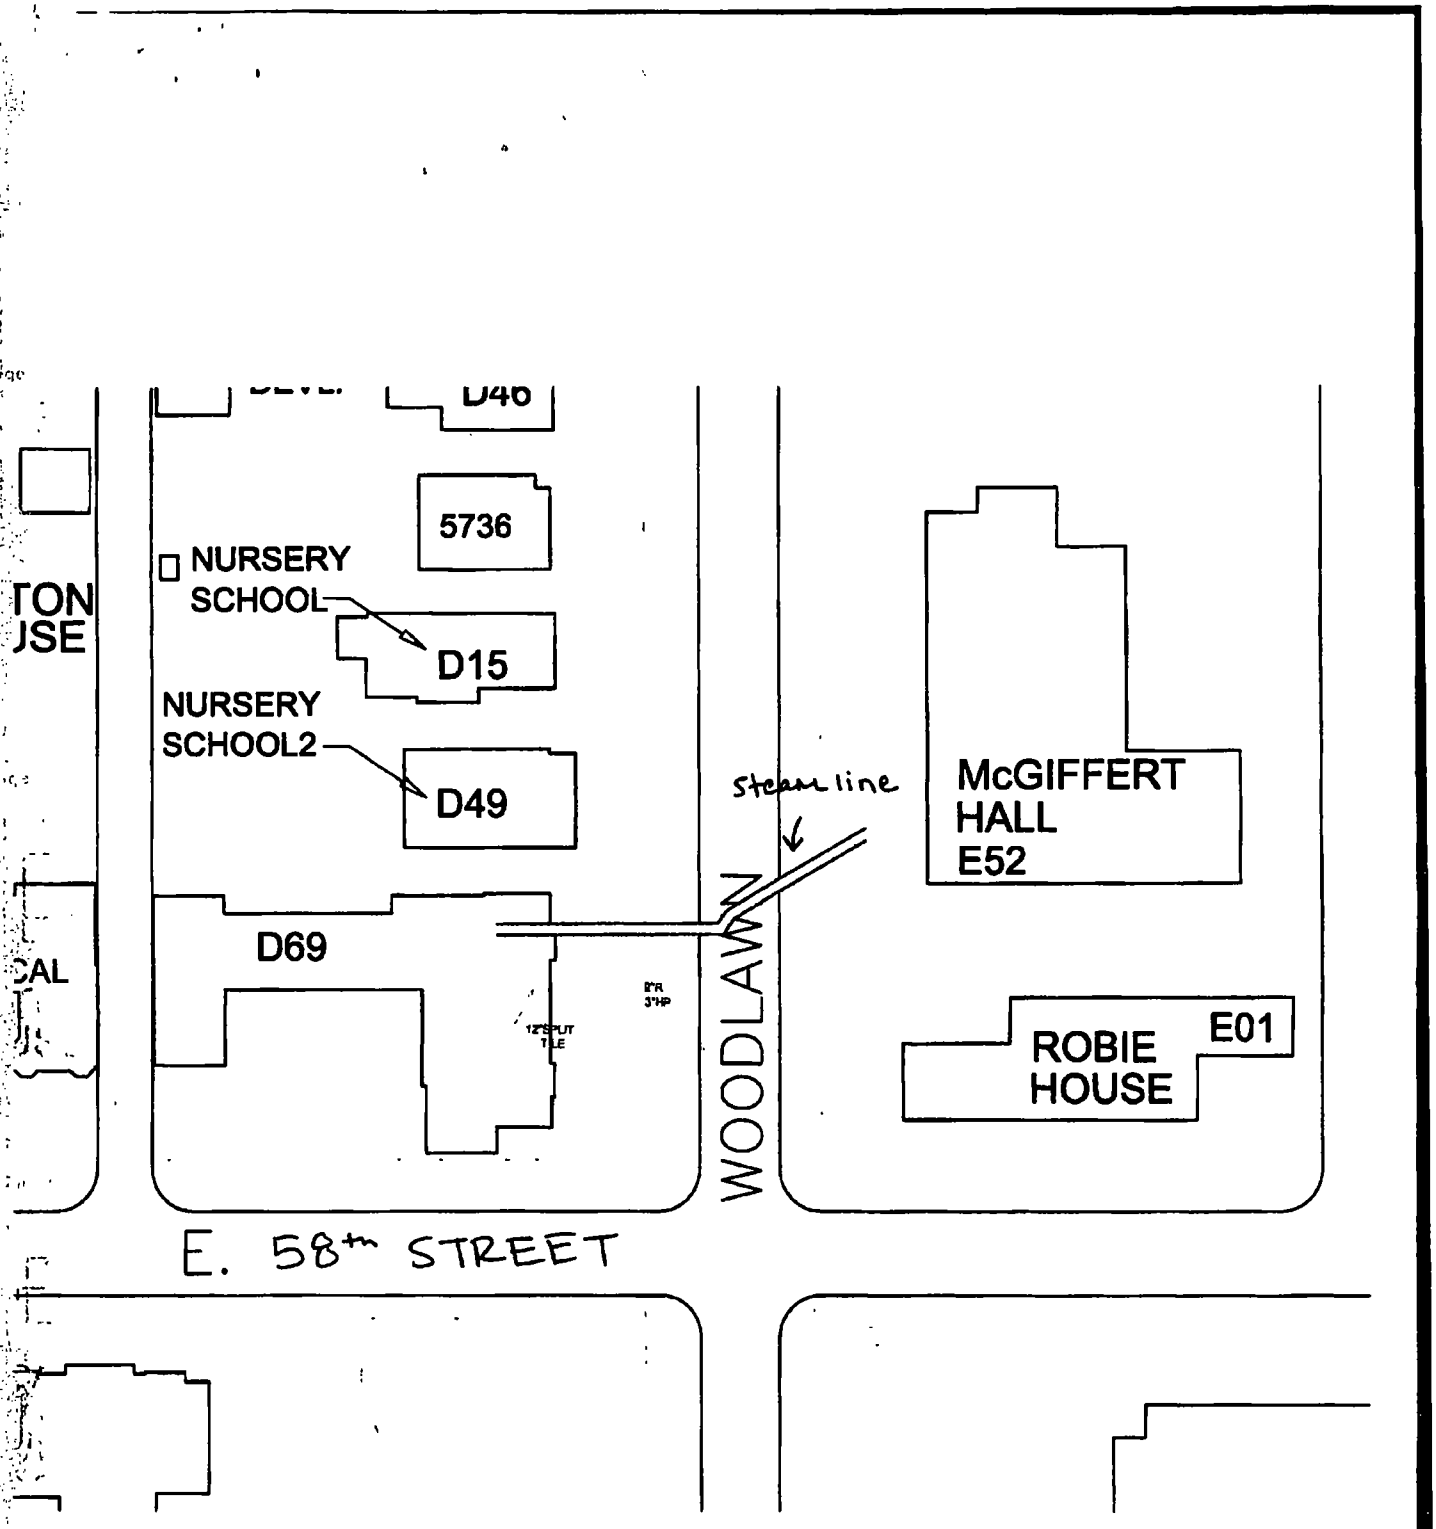
D40
5736
NURSERY SCHOOL
D15
NURSERY SCHOOL2
D49
D69
steam line
McGIFFERT HALL E52
ROBIE HOUSE
E01
WOODLAWN
E. 58th STREET

**Department of Business Affairs and Consumer Protection**
Small Business Center- Public Way Use Unit
City Hall - 121 N LaSalle Street Room 800 • Chicago, IL 60602
312-74-GOBIZ / 312-744-6249 • (312) 744-1944 (TTY)
http://www.cityofchicago.org/bacp

**09/24/2015**

Alderman **Leslie Hairston**
Ward # **05**
City of Chicago
City Hall, Room **300**
121 North LaSalle Street
Chicago, Illinois 60602

Re: An ordinance to use and maintain a portion of the public right-of-way for **one (1) steam lines(s)** for **UNIVERSITY OF CHICAGO**, adjacent to the premises known as **5800 S. Woodlawn Ave.**.

Dear Alderman **Leslie Hairston**:

The applicant referenced above has requested the use of the public right-of-way for a **steam lines(s)**. An ordinance has been prepared by the Department of Business Affairs and Consumer Protection – Small Business Center - Public Way Use Unit for presentation to the City Council. Because this request was made for properties located in your ward, as approved by you as per the attached, I respectfully request that you introduce the attached ordinance at the next City Council meeting.

If you have any questions regarding this ordinance, please contact Anthony Bertuca at (312) 744-5506.

**Department of Business Affairs and Consumer Protection**

# City of Chicago

O2015-6859

Office of the City Clerk

Document Tracking Sheet

| | |
|---|---|
| **Meeting Date:** | 9/24/2015 |
| **Sponsor(s):** | Hairston (5) |
| **Type:** | Ordinance |
| **Title:** | Grant(s) of privilege in public way for University of Chicago, The Medical Center |
| **Committee(s) Assignment:** | Committee on Transportation and Public Way |

ORDINANCE
UNIVERSITY OF CHICAGO MEDICAL CENTER
Acct. No. 6533 - 14
Permit No. 1118258

*Be It Ordained by the City Council of the City of Chicago:*

SECTION 1. Permission and authority are hereby given and granted to UNIVERSITY OF CHICAGO MEDICAL CENTER, upon the terms and subject to the conditions of this ordinance to maintain and use, as now constructed, one (1) Loading Dock Door over the public right-of-way adjacent to its premises known as 5700 S. Maryland Ave..

Said Loading Dock(s) at S. Drexel Avenue measure(s):

One (1) at forty-seven point two five (47.25) feet in length, and six point six seven (6.67) feet in width for a total of three hundred fifteen point one six (315.16) square feet. Existing loading dock door extend over the public way when door is in open position. Loading dock door will not infringe on public way when closed. When door is open lowest point of door is approximately sixteen (16) feet above pedestrian walkway.

The location of said privilege shall be as shown on prints kept on file with the Department of Business Affairs and Consumer Protection and the Office of the City Clerk.

Said privilege shall be constructed in accordance with plans and specifications approved by the Department of Transportation (Division of Project Development).

This grant of privilege in the public way shall be subject to the provisions of Section 10-28-015 and all other required provisions of the Municipal Code of Chicago.

The grantee shall pay to the City of Chicago as compensation for the privilege #1118258 herein granted the sum of four hundred ($400.00) per annum in advance.


A 25% penalty will be added for payments received after due date.

The permit holder agrees to hold the City of Chicago harmless for any damage, relocation or replacement costs associated with damage, relocation or removal of private property caused by the City performing work in the public way.

Authority herein given and granted for a period of five (5) years from and after 10/07/2014.

Alderman Leslie A. Hairston

Leslie Hairston 5th Ward

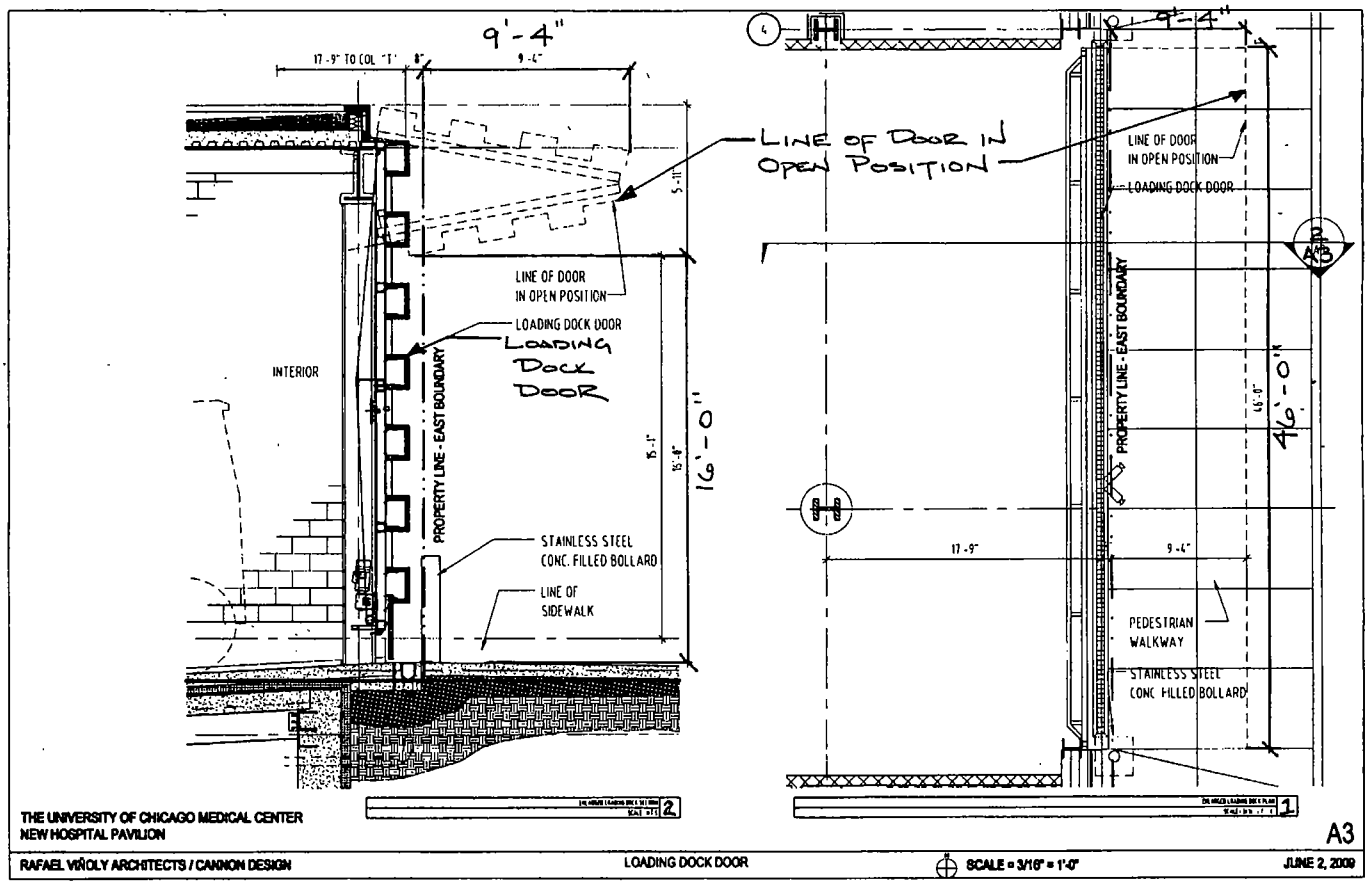
9'-4"
17'-9" TO COL "1"
9'-4"
LINE OF DOOR IN OPEN POSITION
LINE OF DOOR IN OPEN POSITION
LOADING DOCK DOOR
LOADING DOCK DOOR
INTERIOR
PROPERTY LINE - EAST BOUNDARY
STAINLESS STEEL CONC. FILLED BOLLARD
LINE OF SIDEWALK
16'-0"
46'-0"
PROPERTY LINE - EAST BOUNDARY
17'-9"
9'-4"
PEDESTRIAN WALKWAY
STAINLESS STEEL CONC FILLED BOLLARD
A3
THE UNIVERSITY OF CHICAGO MEDICAL CENTER
NEW HOSPITAL PAVILION
A3
RAFAEL VIÑOLY ARCHITECTS / CANNON DESIGN
LOADING DOCK DOOR
SCALE = 3/16" = 1'-0"
JUNE 2, 2009

**Department of Business Affairs and Consumer Protection**
Small Business Center- Public Way Use Unit
City Hall- 121 N. LaSalle Street, Room 800 • Chicago, IL 60602
312-74-GOBIZ / 312-744-6249 • (312) 744-1944 (TTY)
http://www.cityofchicago.org/bacp

**09/24/2015**

Alderman **Leslie Hairston**
Ward # **05**
City of Chicago
City Hall, Room **300**
121 North LaSalle Street
Chicago, Illinois 60602

Re: An ordinance to use and maintain a portion of the public right-of-way for **one (1) loading dock(s)** for **UNIVERSITY OF CHICAGO MEDICAL CENTER**, adjacent to the premises known as **5700 S. Maryland Ave.**.

Dear Alderman **Leslie Hairston**:

The applicant referenced above has requested the use of the public right-of-way for a **loading dock(s)**. An ordinance has been prepared by the Department of Business Affairs and Consumer Protection – Small Business Center - Public Way Use Unit for presentation to the City Council. Because this request was made for properties located in your ward, as approved by you as per the attached, I respectfully request that you introduce the attached ordinance at the next City Council meeting.

If you have any questions regarding this ordinance, please contact Anthony Bertuca at (312) 744-5506.

**Department of Business Affairs and Consumer Protection**

# City of Chicago

O2015-6862

Office of the City Clerk

Document Tracking Sheet

| | |
|---|---|
| **Meeting Date:** | 9/24/2015 |
| **Sponsor(s):** | Hairston (5) |
| **Type:** | Ordinance |
| **Title:** | Grant(s) of privilege in public way for Walgreens No. 10350 |
| **Committee(s) Assignment:** | Committee on Transportation and Public Way |

ORDINANCE
WALGREENS #10350
Acct. No. 147 - 102
Permit No. 1119954

*Be It Ordained by the City Council of the City of Chicago:*

SECTION 1. Permission and authority are hereby given and granted to WALGREENS #10350, upon the terms and subject to the conditions of this ordinance to maintain and use four (4) sign(s) projecting over the public right-of-way attached to its premises known as 7109 S. Jeffery Blvd..

Said sign structure(s) measures as follows; along S. JEFFERY:
One (1) at twenty-six point six seven (26.67) feet in length, two point eight three (2.83) feet in height and seventeen (17) feet above grade level.

Said sign structure(s) measures as follows; along S. JEFFERY:
One (1) at twelve point eight three (12.83) feet in length, one point five (1.5) feet in height and fifteen (15) feet above grade level.

Said sign structure(s) measures as follows; along S. JEFFERY:
One (1) at six point one seven (6.17) feet in length, one point five (1.5) feet in height and fifteen (15) feet above grade level.

Said sign structure(s) measures as follows; along S. JEFFERY:
One (1) at seven point seven five (7.75) feet in length, one point five (1.5) feet in height and fifteen (15) feet above grade level.

The location of said privilege shall be as shown on prints kept on file with the Department of Business Affairs and Consumer Protection and the Office of the City Clerk.

Said privilege shall be constructed in accordance with plans and specifications approved by the Department of Transportation (Division of Project Development) and Zoning Department - Signs.


This grant of privilege in the public way shall be subject to the provisions of Section 10-28-015 and all other required provisions of the Municipal Code of Chicago.

The grantee shall pay to the City of Chicago as compensation for the privilege #1119954 herein granted the sum of four hundred seventy-five ($475.00) per annum in advance.


A 25% penalty will be added for payments received after due date.

The permit holder agrees to hold the City of Chicago harmless for any damage, relocation or replacement costs associated with damage, relocation or removal of private property caused by the City performing work in the public way.

Authority herein given and granted for a period of five (5) years from and after 05/13/2014.

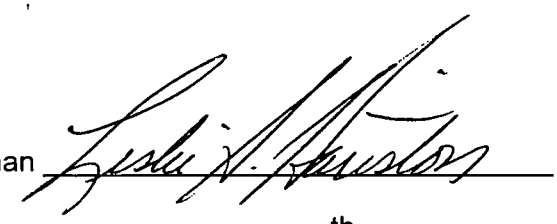Alderman 

Leslie Hairston 5th Ward

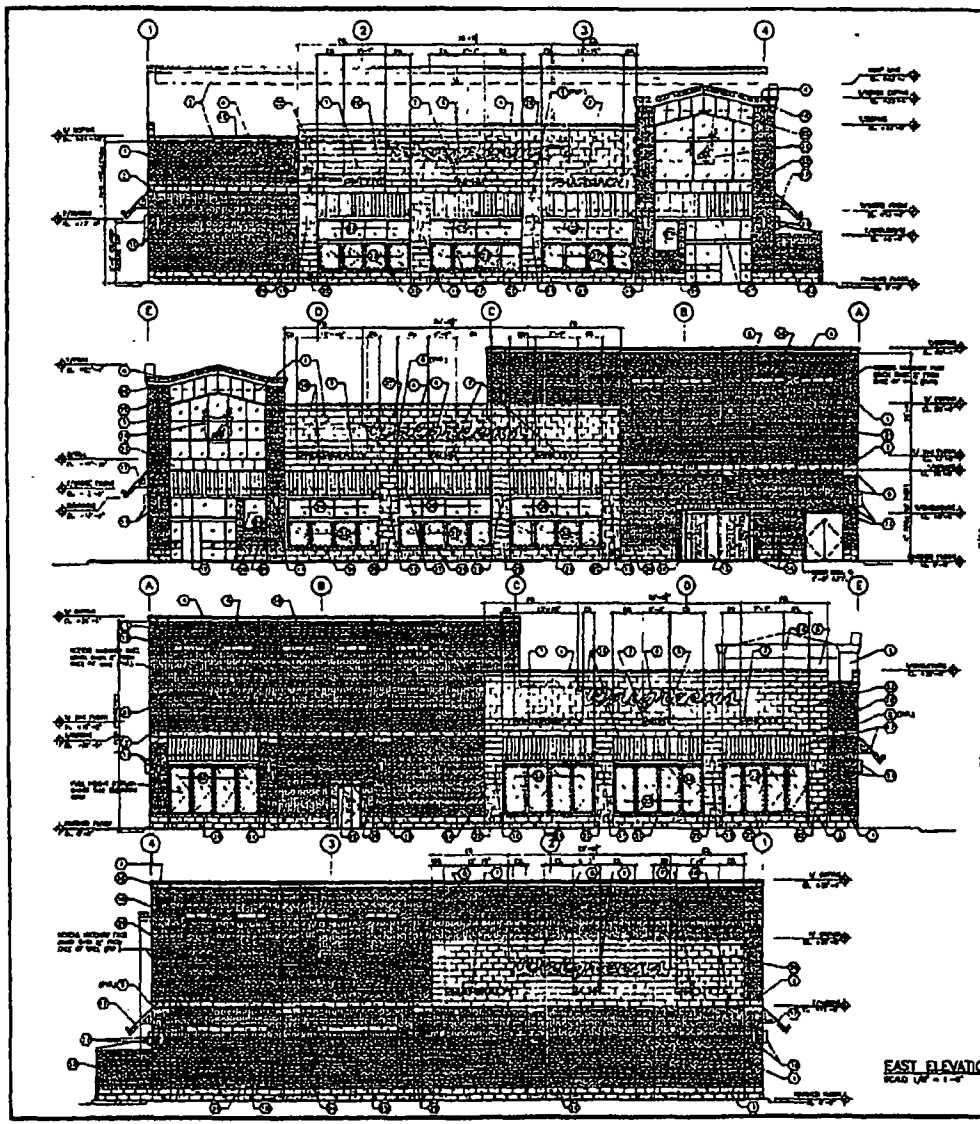

WEST ELEVATION
SCALE: 1/4" = 1'-0"

SOUTH ELEVATION
SCALE: 1/4" = 1'-0"

NORTH ELEVATION
SCALE: 1/4" = 1'-0"

EAST ELEVATION
SCALE: 1/4" = 1'-0"

EXTERIOR ELEVATIONS KEYED NOTES

| | DESCRIPTION |
|---|---|
| 1 | UTILITY SIZE FACE BRICK VENEER COLOR TO BE, OVER SHEATHING W/ STAINLESS STEEL SCALE-PROVIDE APPROVAL SAMPLES BEFORE ORDERING. (SEE WALL SECTIONS). USE 129 SPECIAL SHAPE AS REQ. |
| 2 | REINFORCED "SYSTEM" SMOOTH STONE BAND. |
| 3 | ROUGH REINFORCED STONE BASE. |
| 4 | PRE-FINISHED ALUMINUM METAL COPING, BY FASCIA. |
| 5 | PRE-FINISHED ALUMINUM (M) PANEL COLOR TO MATCH BRICK OR WORK. TYP. EACH-UP |
| 6 | WALKBOARD SCUPPER BACK, SEE DETAILS ON SHEET A3.2 |
| 7 | DIMENSIONAL LETTER SIGN. SEE DETAILS ON SHEET A3.2 |
| 8 | ROOF LINE. |
| 9 | REINFORCED "SYSTEM" SMOOTH STONE PIER CAP. TRIPLE STONE HELD TO MATCHING HEIGHT TO REC. ENTRY. TYP. SEE PIER SECTION BRACKETS FOR REINFORCING DWG. |
| 10 | ATM MACHINE SIGN, SEE SHEET A3.2 |
| 11 | WALL MOUNTED PHOTOCELL LIGHT FIXTURE. SEE ELECTRICAL DRAWINGS. |
| 12 | MAIN ENTRY. - DOUBLE DOOR W/SIDELIGHTS |
| 13 | DRIVE-THRU WINDOW ENCLOSURE. SEE DETAILS ON SHEET A3.2 |
| 14 | PIPE BOLLARD. SEE DETAIL 6/A3.1 |
| 15 | REINFORCED "SYSTEM" SMOOTH LINTEL |
| 16 | CLEAR ANODIZED ALUMINUM STOREFRONT SYSTEM W/ TINTED GLAZING. SEE BUILDING MATERIAL FINISH SCHEDULE. |
| 17 | ENTRANCE "W" TINTED GREEN STOREFRONT DOOR WITH MATCHING SINGLE SIDELITE. HARDWARE: SINGLE CYLINDER LOCK EXTERIOR CORNER GUARD (PAINTED TUBE FRAME). SEE DWG. 01.1 |
| 18 | REINFORCED "SYSTEM" SMOOTH STONE BAND. |
| 19 | BALANCING HIGH STAFFING BEYOND. SEE DETAIL ON A3.2. |
| 20 | CLEAR ANODIZED ALUMINUM STOREFRONT SYSTEM W/ TINTED GLAZING. |
| 21 | SMOOTH STONE WINDOW SILL -TYPICAL- |
| 22 | REINFORCED "SYSTEM" SMOOTH STONE VENEER. |
| 23 | CLEAR ANODIZED ALUMINUM FRAME W/CLEAR TEMPERED GLAZING @ DISPLAY WINDOWS- EXTERIOR APPLIED (V-LACQUER) GOLD ANTIQUE- DUPLEX GLAZED 3 STAR SHEET GLAZING TYP. |
| 24 | CONTROL JOINT. |
| 25 | CHINESE FIRE DEPARTMENT CONNECTION. |
| 26 | MASONRY PARAPET WALL WITH STUCCO VENEER. CORNER - SEE SHEET A3.0. |
| 27 | SCUPPER - SEE DETAIL 6/A3.2 & 8/A3.2. |
| 28 | N/A. |
| 29 | EXHAUST GRILLE, SEE MECHANICAL DRAWINGS |
| 30 | N/A |
| 31 | N/A |
| 32 | PHOTOCELL ACCESS DOOR. SEE ELEC. DWGS. |

BUILDING MATERIAL FINISHES & COLOR SCHEDULE

| MATERIAL | DESCRIPTION |
|---|---|
| CANOPY FASCIA, GUTTER, DOWNSPOUT | PRE-FINISHED ALUMINUM - MATCH TRIM ALUMINUM |
| STUCCO VENEER | SMOOTH VENEER - STANDARD STUCCO - SEE SMOOTH VENEER OF CLEAR STUCCO - TEXTURE VELOUR WINDOW |
| ACCENT PANELS | PVC-CLAD SIDE "FOREST GREEN" & MANUFACTURER OF ARCHIVE PVC-CLAD SIDE "LANDMARK" |
| ALUMINUM VERTICAL BLINDS | COLOR TO MATCH BRICK |
| STOREFRONT SYSTEM | CLEAR ANODIZED ALUMINUM FRAME SYSTEM W/ SMOKE-GREEN TINTED GLAZING - CLEAR GLAZING @ DISPLAY WINDOWS |
| ENTRANCE SYSTEM | CLEAR ANODIZED ALUMINUM W/ CLEAR TEMPERED GLAZING |
| STONE BASE, PIER CAPS | REINFORCED "SYSTEM" SMOOTH STONE |
| SMOOTH SILLS & ENTRANCE TOWER VENEER | REINFORCED "SYSTEM" SMOOTH STONE |

A.C. ALEXAN, ER
Registered Architect, Ltd.
[illegible]

PROJECT TYPE

SITE AREA SUMMARY

| | |
|---|---|
| GROSS SITE AREA | 1.0 AC |
| NET SITE AREA | 0.9 AC |
| BUILDING AREA | 15,120 SF |
| PARKING AREA | 0.5 AC |
| LANDSCAPE AREA | 0.4 AC |
| PARKING REQUIRED | 76 SPACES |
| PARKING PROVIDED | 76 SPACES |

Walgreens
7108 SOUTH JEFFERY BLVD.
CHICAGO, IL
[illegible] JEFFERY BLVD.

EXTERIOR ELEVATIONS

DATE: 10-10-00
SCALE: 1/4" = 1'-0"
DRAWN BY: A.C.A.
CHECKED BY: A.C.A.
MAP NO. 18539
JOB NO. 0000-0

SHEET NO. A2.1

**Department of Business Affairs and Consumer Protection**
Small Business Center - Public Way Use Unit
City Hall - 121 N. LaSalle Street, Room 800 • Chicago, IL 60602
312-74-GOBIZ / 312-744-6249 • (312) 744-1944 (TTY)
http://www.cityofchicago.org/bacp

**09/24/2015**

Alderman **Leslie Hairston**
Ward # **05**
City of Chicago
City Hall, Room **300**
121 North LaSalle Street
Chicago, Illinois 60602

Re: An ordinance to use and maintain a portion of the public right-of-way for **four (4) sign(s)** for **WALGREENS #10350**, adjacent to the premises known as **7109 S. Jeffery Blvd.**.

Dear Alderman **Leslie Hairston**:

The applicant referenced above has requested the use of the public right-of-way for a **sign(s)**. An ordinance has been prepared by the Department of Business Affairs and Consumer Protection – Small Business Center - Public Way Use Unit for presentation to the City Council. Because this request was made for properties located in your ward, as approved by you as per the attached, I respectfully request that you introduce the attached ordinance at the next City Council meeting.

If you have any questions regarding this ordinance, please contact Anthony Bertuca at (312) 744-5506.

**Department of Business Affairs and Consumer Protection**

# City of Chicago

O2015-6873

Office of the City Clerk

Document Tracking Sheet

| | |
|---|---|
| **Meeting Date:** | 9/24/2015 |
| **Sponsor(s):** | Sawyer (6) |
| **Type:** | Ordinance |
| **Title:** | Grant(s) of privilege in public way for Completions + |
| **Committee(s) Assignment:** | Committee on Transportation and Public Way |

ORDINANCE
COMPLETIONS +
Acct. No. 338598 - 2
Permit No. 1119914

*Be It Ordained by the City Council of the City of Chicago:*

SECTION 1. Permission and authority are hereby given and granted to COMPLETIONS +, upon the terms and subject to the conditions of this ordinance to maintain and use one (1) sign(s) projecting over the public right-of-way attached to its premises known as 553 E. 75th St..

Said sign structure(s) measures as follows; along E 75TH ST:
One (1) at nine point five (9.5) feet in length, four (4) feet in height and twelve (12) feet above grade level.

The location of said privilege shall be as shown on prints kept on file with the Department of Business Affairs and Consumer Protection and the Office of the City Clerk.

Said privilege shall be constructed in accordance with plans and specifications approved by the Department of Transportation (Division of Project Development) and Zoning Department - Signs.

This grant of privilege in the public way shall be subject to the provisions of Section 10-28-015 and all other required provisions of the Municipal Code of Chicago.

The grantee shall pay to the City of Chicago as compensation for the privilege #1119914 herein granted the sum of three hundred ($300.00) per annum in advance.


A 25% penalty will be added for payments received after due date.

The permit holder agrees to hold the City of Chicago harmless for any damage, relocation or replacement costs associated with damage, relocation or removal of private property caused by the City performing work in the public way.

Authority herein given and granted for a period of five (5) years from and after 05/13/2014.

Alderman _____

Roderick T. Sawyer 6th Ward

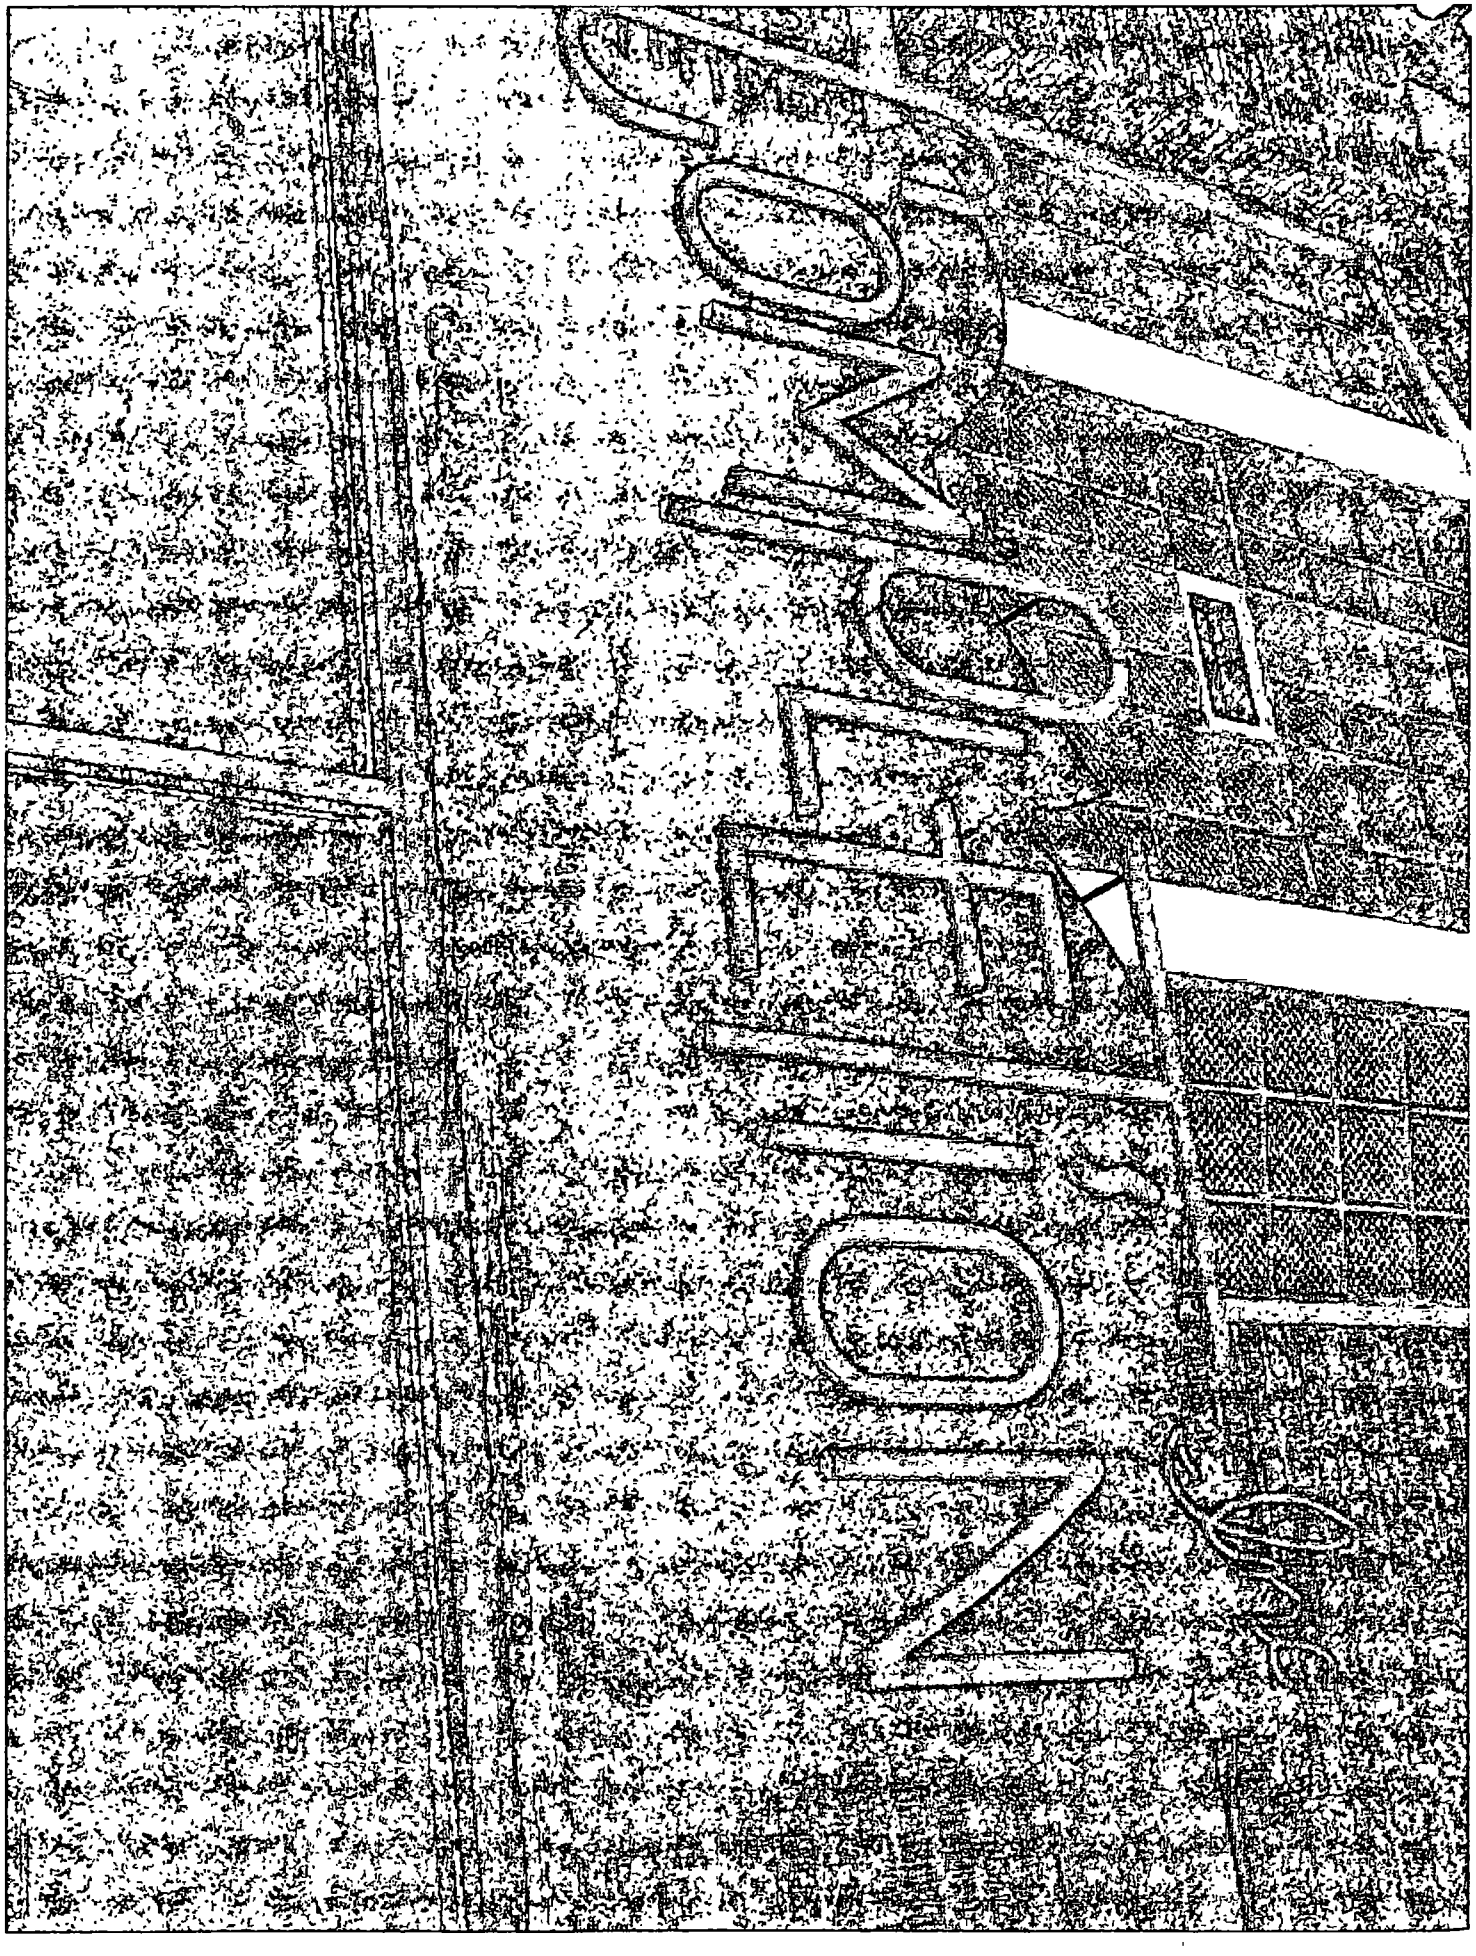
DONALD

**Department of Business Affairs and Consumer Protection**
Small Business Center - Public Way Use Unit
City Hall - 121 N LaSalle Street, Room 800 • Chicago, IL 60602
312-74-GOBIZ / 312-744-6249 • (312) 744-1944 (TTY)
http //www.cityofchicago.org/bacp

**09/24/2015**

Alderman **Roderick T. Sawyer**
Ward # **06**
City of Chicago
City Hall, Room **200**
121 North LaSalle Street
Chicago, Illinois 60602

Re: An ordinance to use and maintain a portion of the public right-of-way for **one (1) sign(s)** for **COMPLETIONS +**, adjacent to the premises known as **553 E. 75th St.**.

Dear Alderman **Roderick T. Sawyer**:

The applicant referenced above has requested the use of the public right-of-way for a **sign(s)**. An ordinance has been prepared by the Department of Business Affairs and Consumer Protection – Small Business Center - Public Way Use Unit for presentation to the City Council. Because this request was made for properties located in your ward, as approved by you as per the attached, I respectfully request that you introduce the attached ordinance at the next City Council meeting.

If you have any questions regarding this ordinance, please contact Anthony Bertuca at (312) 744-5506.

**Department of Business Affairs and Consumer Protection**

# City of Chicago

O2015-6874

Office of the City Clerk

Document Tracking Sheet

| | |
|---|---|
| **Meeting Date:** | 9/24/2015 |
| **Sponsor(s):** | Sawyer (6) |
| **Type:** | Ordinance |
| **Title:** | Grant(s) of privilege in public way for Nubian Nation |
| **Committee(s) Assignment:** | Committee on Transportation and Public Way |

ORDINANCE
NUBIAN NATION
Acct. No. 223189 - 1
Permit No. 1120021

*Be It Ordained by the City Council of the City of Chicago:*

SECTION 1. Permission and authority are hereby given and granted to NUBIAN NATION, upon the terms and subject to the conditions of this ordinance to maintain and use one (1) sign(s) projecting over the public right-of-way attached to its premises known as 7501-25 S. Vincennes Ave..

Said sign structure(s) measures as follows; along S. Vincennes Avenue:
One (1) at ten (10) feet in length, twenty (20) feet in height and eight (8) feet above grade level.

The location of said privilege shall be as shown on prints kept on file with the Department of Business Affairs and Consumer Protection and the Office of the City Clerk.

Said privilege shall be constructed in accordance with plans and specifications approved by the Department of Transportation (Division of Project Development) and Zoning Department - Signs.

This grant of privilege in the public way shall be subject to the provisions of Section 10-28-015 and all other required provisions of the Municipal Code of Chicago.

The grantee shall pay to the City of Chicago as compensation for the privilege #1120021 herein granted the sum of three hundred ($300.00) per annum in advance.

A 25% penalty will be added for payments received after due date.

The permit holder agrees to hold the City of Chicago harmless for any damage, relocation or replacement costs associated with damage, relocation or removal of private property caused by the City performing work in the public way.

Authority herein given and granted for a period of five (5) years from and after 10/08/2013.

Alderman _____

Roderick T. Sawyer 6th Ward


DRIVE-IN

**Department of Business Affairs and Consumer Protection**
Small Business Center - Public Way Use Unit
City Hall - 121 N LaSalle Street, Room 800 • Chicago, IL 60602
312-74-GOBIZ / 312-744-6249 • (312) 744-1944 (TTY)
http://www.cityofchicago.org/bacp

**09/24/2015**

Alderman **Roderick T. Sawyer**
Ward # **06**
City of Chicago
City Hall, Room **200**
121 North LaSalle Street
Chicago, Illinois 60602

Re: An ordinance to use and maintain a portion of the public right-of-way for **one (1) sign(s)** for **NUBIAN NATION**, adjacent to the premises known as **7501-25 S. Vincennes Ave.**.

Dear Alderman **Roderick T. Sawyer**:

The applicant referenced above has requested the use of the public right-of-way for a **sign(s)**. An ordinance has been prepared by the Department of Business Affairs and Consumer Protection – Small Business Center - Public Way Use Unit for presentation to the City Council. Because this request was made for properties located in your ward, as approved by you as per the attached, I respectfully request that you introduce the attached ordinance at the next City Council meeting.

If you have any questions regarding this ordinance, please contact Anthony Bertuca at (312) 744-5506.

**Department of Business Affairs and Consumer Protection**

# City of Chicago

O2015-6876

Office of the City Clerk

Document Tracking Sheet

| | |
|---|---|
| **Meeting Date:** | 9/24/2015 |
| **Sponsor(s):** | Sawyer (6) |
| **Type:** | Ordinance |
| **Title:** | Grant(s) of privilege in public way for Suits America, Inc. |
| **Committee(s) Assignment:** | Committee on Transportation and Public Way |

ORDINANCE
SUITS AMERICA INC
Acct. No. 354788 - 1
Permit No. 1119449

*Be It Ordained by the City Council of the City of Chicago:*

SECTION 1. Permission and authority are hereby given and granted to SUITS AMERICA INC, upon the terms and subject to the conditions of this ordinance to maintain and use one (1) sign(s) projecting over the public right-of-way attached to its premises known as 713 E. 79th St..

Said sign structure(s) measures as follows; along E 79TH ST:
One (1) at twenty-two (22) feet in length, point five (.5) feet in height and thirteen (13) feet above grade level.

The location of said privilege shall be as shown on prints kept on file with the Department of Business Affairs and Consumer Protection and the Office of the City Clerk.

Said privilege shall be constructed in accordance with plans and specifications approved by the Department of Transportation (Division of Project Development) and Zoning Department - Signs.


This grant of privilege in the public way shall be subject to the provisions of Section 10-28-015 and all other required provisions of the Municipal Code of Chicago.

The grantee shall pay to the City of Chicago as compensation for the privilege #1119449 herein granted the sum of one hundred ($100.00) per annum in advance.

A 25% penalty will be added for payments received after due date.

The permit holder agrees to hold the City of Chicago harmless for any damage, relocation or replacement costs associated with damage, relocation or removal of private property caused by the City performing work in the public way.


Authority herein given and granted for a period of five (5) years from and after Date of Passage.

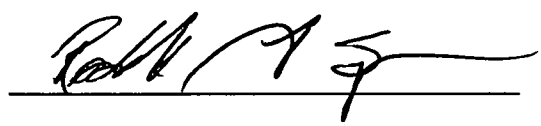Alderman 

Roderick T. Sawyer 6th Ward

# APPLICATION TO USE THE PUBLIC RIGHT OF WAY

## *EXAMPLE OF SIGN DRAWING*

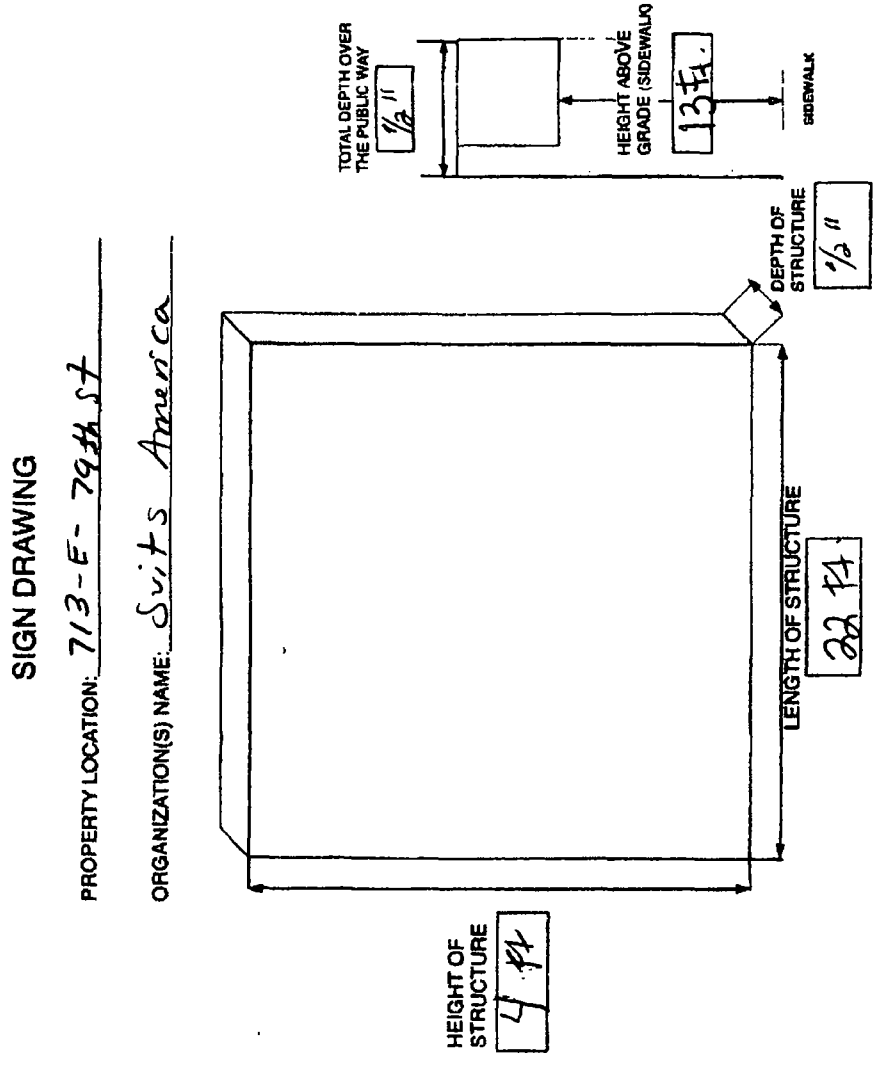

**Department of Business Affairs and Consumer Protection**
Small Business Center - Public Way Use Unit
City Hall - 121 N. LaSalle Street, Room 800 • Chicago, IL 60602
312-74-GOBIZ / 312-744-6249 • (312) 744-1944 (TTY)
http://www.cityofchicago.org/bacp

**09/24/2015**

Alderman **Roderick T. Sawyer**
Ward # **06**
City of Chicago
City Hall, Room **200**
121 North LaSalle Street
Chicago, Illinois 60602

Re: An ordinance to use and maintain a portion of the public right-of-way for **one (1) sign(s)** for **SUITS AMERICA INC**, adjacent to the premises known as **713 E. 79th St.**.

Dear Alderman **Roderick T. Sawyer**:

The applicant referenced above has requested the use of the public right-of-way for a **sign(s)**. An ordinance has been prepared by the Department of Business Affairs and Consumer Protection – Small Business Center - Public Way Use Unit for presentation to the City Council. Because this request was made for properties located in your ward, as approved by you as per the attached, I respectfully request that you introduce the attached ordinance at the next City Council meeting.

If you have any questions regarding this ordinance, please contact Anthony Bertuca at (312) 744-5506.

**Department of Business Affairs and Consumer Protection**

# City of Chicago

O2015-6883

Office of the City Clerk

Document Tracking Sheet

| | |
|---|---|
| **Meeting Date:** | 9/24/2015 |
| **Sponsor(s):** | Harris (8) |
| **Type:** | Ordinance |
| **Title:** | Grant(s) of privilege in public way for South Shore High School |
| **Committee(s) Assignment:** | Committee on Transportation and Public Way |

ORDINANCE
SOUTH SHORE HIGH SCHOOL
Acct. No. 302602 - 6
Permit No. 1119490

*Be It Ordained by the City Council of the City of Chicago:*

SECTION 1. Permission and authority are hereby given and granted to SOUTH SHORE HIGH SCHOOL, upon the terms and subject to the conditions of this ordinance to maintain and use, as now constructed, one (1) Stair Case(s) on the public right-of-way adjacent to its premises known as 1955 E. 75th St..

Said Stair Case(s) at E. 75th Street measure(s):
One (1) at nineteen (19) feet in length, and four point six seven (4.67) feet in width for a total of eighty-eight point seven three (88.73) square feet.

The location of said privilege shall be as shown on prints kept on file with the Department of Business Affairs and Consumer Protection and the Office of the City Clerk.

Said privilege shall be constructed in accordance with plans and specifications approved by the Department of Transportation (Division of Project Development).

This grant of privilege in the public way shall be subject to the provisions of Section 10-28-015 and all other required provisions of the Municipal Code of Chicago.

The grantee shall pay to the City of Chicago as compensation for the privilege #1119490 herein granted the sum of zero ($.00) per annum in advance.


A 25% penalty will be added for payments received after due date.

The permit holder agrees to hold the City of Chicago harmless for any damage, relocation or replacement costs associated with damage, relocation or removal of private property caused by the City performing work in the public way.

Authority herein given and granted for a period of five (5) years from and after 11/5/2013.

Alderman Michelle A Harris

Michelle A. Harris 8th Ward

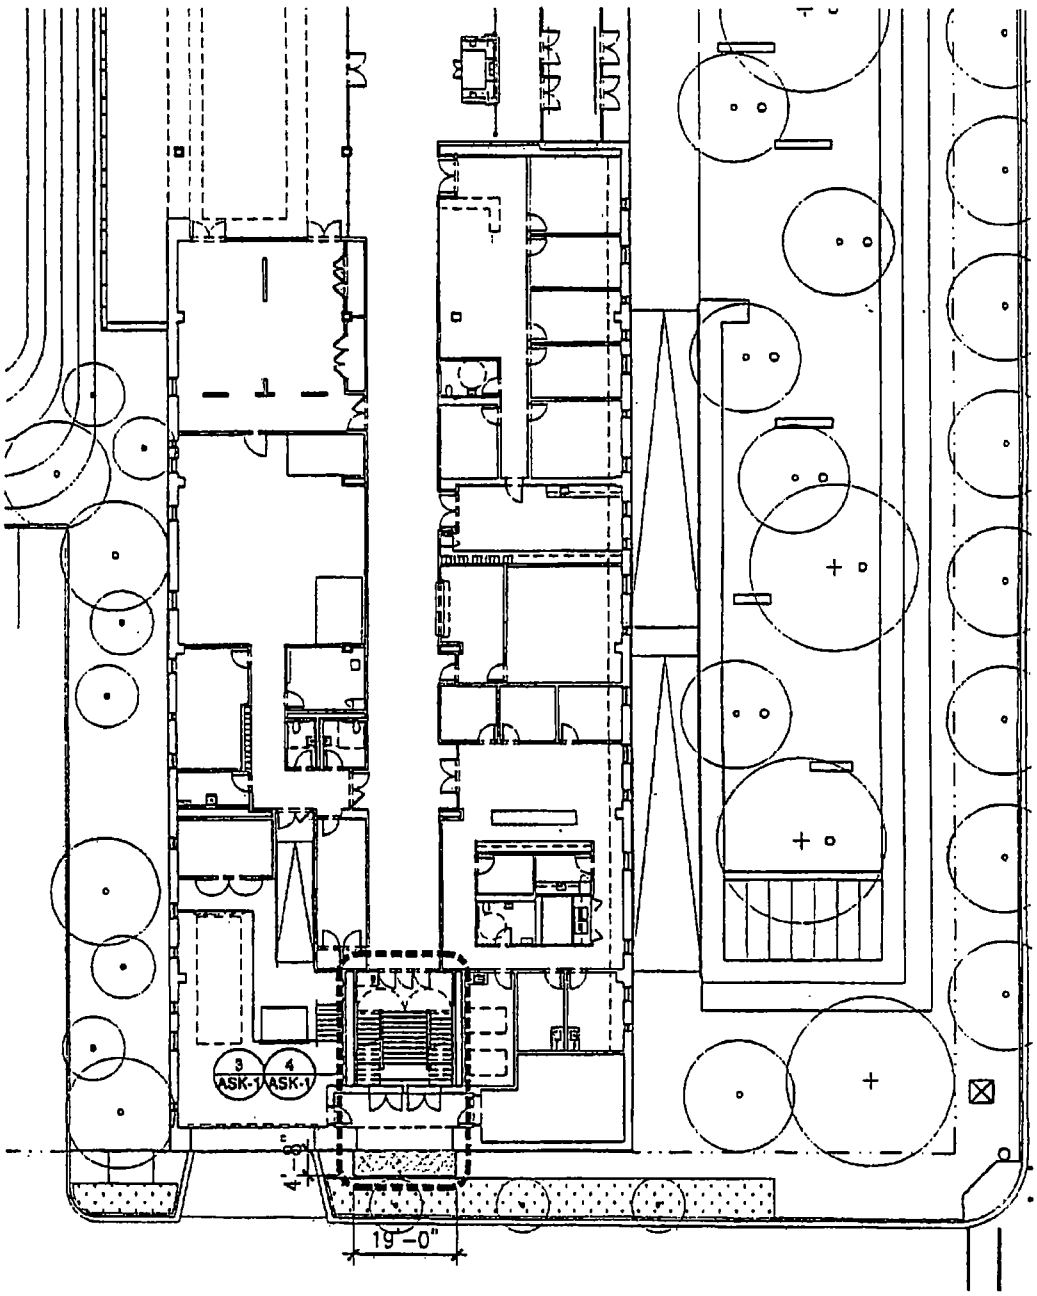


## 2 ENLARGED SITE PLAN

Scale: 1" = 30'

0 30' 60' 120'

Scale 1" = 30'

| | | | |
|---|---|---|---|
| ASK-1<br>PAGE 2 OF 6<br>ISSUE DATE:<br>FEBRUARY 06, 2008 | APPLICANT:<br>PUBLIC BUILDING COMMISSION OF CHICAGO AND MICHELLE A. HARRIS<br>ALDERMAN 8TH WARD<br><br>CITY OF CHICAGO<br>MAYOR RICHARD M. DALEY | APPLICATION FOR USE OF THE PUBLIC RIGHT OF WAY<br>SOUTH SHORE HIGH SCHOOL<br><br>1955 E. 75th Street,<br>Chicago, Illinois 60649 | John Ronan Architects<br>320 West Ohio Street 4e<br>Chicago Illinois 60610<br>T 312 951 6600 F 312 951 6544<br>w jrarch.com<br><br>De Stefano + Partners<br>445 East Illinois Street suite 250<br>Chicago Illinois 60611<br>T 312 836 4321 F 312 m 836 4322<br>w dplusp.com |

**Department of Business Affairs and Consumer Protection**
Small Business Center- Public Way Use Unit
City Hall- 121 N. LaSalle Street Room 800 • Chicago, IL 60602
312-74-GOBIZ / 312-744-6249 • (312) 744-1944 (TTY)
http://www.cityofchicago.org/bacp

**09/24/2015**

Alderman **Michelle A. Harris**
Ward # **08**
City of Chicago
City Hall, Room **200**
121 North LaSalle Street
Chicago, Illinois 60602

Re: An ordinance to use and maintain a portion of the public right-of-way for **one (1) stair case(s)** for **SOUTH SHORE HIGH SCHOOL**, adjacent to the premises known as **1955 E. 75th St.**.

Dear Alderman **Michelle A. Harris**:

The applicant referenced above has requested the use of the public right-of-way for a **stair case(s)**. An ordinance has been prepared by the Department of Business Affairs and Consumer Protection – Small Business Center - Public Way Use Unit for presentation to the City Council. Because this request was made for properties located in your ward, as approved by you as per the attached, I respectfully request that you introduce the attached ordinance at the next City Council meeting.

If you have any questions regarding this ordinance, please contact Anthony Bertuca at (312) 744-5506.

**Department of Business Affairs and Consumer Protection**

# City of Chicago

O2015-6886

Office of the City Clerk

Document Tracking Sheet

| | |
|---|---|
| **Meeting Date:** | 9/24/2015 |
| **Sponsor(s):** | Beale (9) |
| **Type:** | Ordinance |
| **Title:** | Grant(s) of privilege in public way for Khalil's Food & Liquor - light fixtures |
| **Committee(s) Assignment:** | Committee on Transportation and Public Way |

ORDINANCE
KHALIL'S FOOD & LIQUOR
Acct. No. 16717 - 1
Permit No. 1120208

*Be It Ordained by the City Council of the City of Chicago:*

SECTION 1. Permission and authority are hereby given and granted to KHALIL'S FOOD & LIQUOR, upon the terms and subject to the conditions of this ordinance to maintain and use, as now constructed, ten (10) Light Fixture(s) projecting over the public right-of-way adjacent to its premises known as 146-152 W. 103rd St..

Said Light Fixture(s) at W. 103rd Street measure(s):
Ten (10) at one (1) foot in length, point six seven (.67) feet in width and fourteen (14) feet above grade level.

The location of said privilege shall be as shown on prints kept on file with the Department of Business Affairs and Consumer Protection and the Office of the City Clerk.

Said privilege shall be constructed in accordance with plans and specifications approved by the Department of Transportation (Division of Project Development).

This grant of privilege in the public way shall be subject to the provisions of Section 10-28-015 and all other required provisions of the Municipal Code of Chicago.

The grantee shall pay to the City of Chicago as compensation for the privilege #1120208 herein granted the sum of one hundred twenty ($120.00) per annum in advance.


A 25% penalty will be added for payments received after due date.

The permit holder agrees to hold the City of Chicago harmless for any damage, relocation or replacement costs associated with damage, relocation or removal of private property caused by the City performing work in the public way.

Authority herein given and granted for a period of five (5) years from and after 12/17/2013.

Alderman 

Anthony Beale 9th Ward

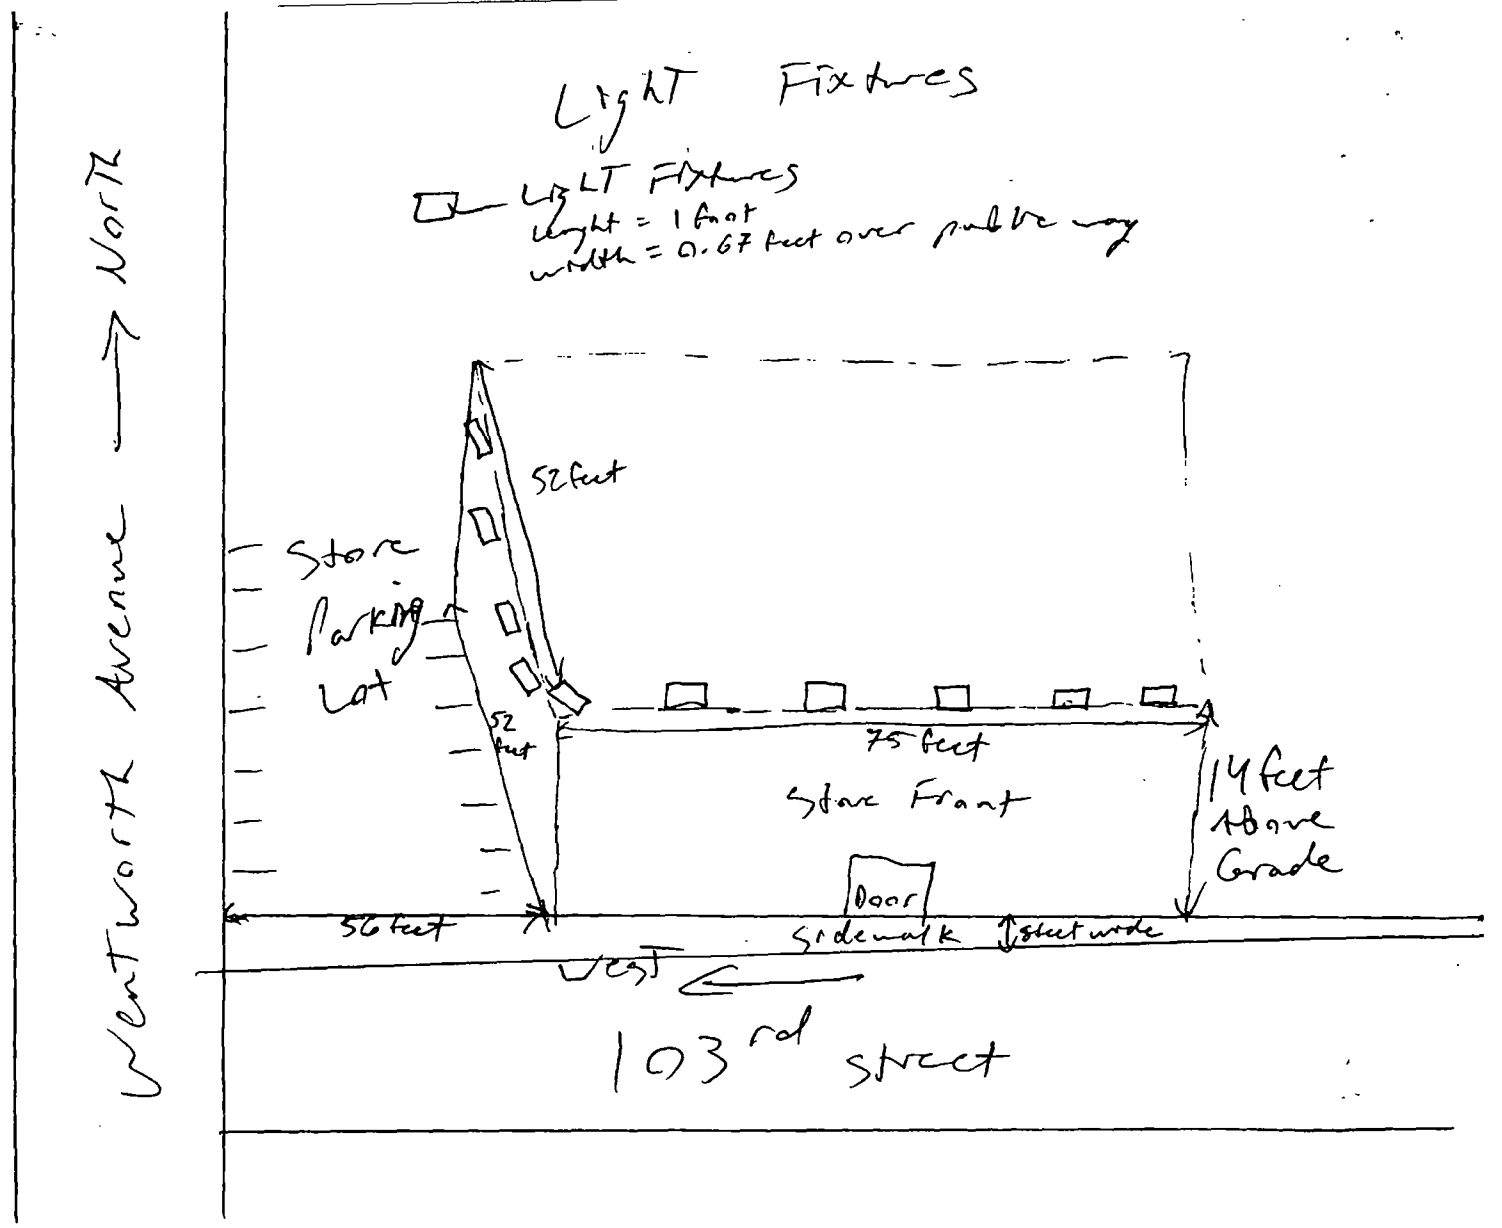
Light Fixtures
Light Fixtures
Height = 1 foot
width = 0.67 feet over public way
Wentworth Avenue → North
52 feet
Store Parking Lot
52 feet
75 feet
Store Front
14 feet Above Grade
Door
56 feet
sidewalk 1 street wide
West ←
103rd street

**Department of Business Affairs and Consumer Protection**
Small Business Center - Public Way Use Unit
City Hall - 121 N LaSalle Street, Room 800 • Chicago, IL 60602
312-74-GOBIZ / 312-744-6249 • (312) 744-1944 (TTY)
http://www.cityofchicago.org/bacp

**09/24/2015**

Alderman **Anthony Beale**
Ward # **09**
City of Chicago
City Hall, Room **200**
121 North LaSalle Street
Chicago, Illinois 60602

Re: An ordinance to use and maintain a portion of the public right-of-way for **ten (10) light fixture(s)** for **KHALIL'S FOOD & LIQUOR**, adjacent to the premises known as **146-152 W. 103rd St.**.

Dear Alderman **Anthony Beale**:

The applicant referenced above has requested the use of the public right-of-way for a **light fixture(s)**. An ordinance has been prepared by the Department of Business Affairs and Consumer Protection – Small Business Center - Public Way Use Unit for presentation to the City Council. Because this request was made for properties located in your ward, as approved by you as per the attached, I respectfully request that you introduce the attached ordinance at the next City Council meeting.

If you have any questions regarding this ordinance, please contact Anthony Bertuca at (312) 744-5506.

**Department of Business Affairs and Consumer Protection**

# City of Chicago

O2015-6889

Office of the City Clerk

Document Tracking Sheet

| | |
|---|---|
| **Meeting Date:** | 9/24/2015 |
| **Sponsor(s):** | Beale (9) |
| **Type:** | Ordinance |
| **Title:** | Grant(s) of privilege in public way for Khalil's Food & Liquor - security cameras |
| **Committee(s) Assignment:** | Committee on Transportation and Public Way |

ORDINANCE
KHALIL'S FOOD & LIQUOR
Acct. No. 16717 - 1
Permit No. 1120207

*Be It Ordained by the City Council of the City of Chicago:*

SECTION 1. Permission and authority are hereby given and granted to KHALIL'S FOOD & LIQUOR, upon the terms and subject to the conditions of this ordinance to maintain and use, as now constructed, two (2) Security Camera(s) projecting over the public right-of-way for security purposes adjacent to its premises known as 146 W. 103rd St..

Said Security Camera(s) at W. 103rd Street measure(s):
Two (2) at one (1) foot in length, one (1) foot in width and ten (10) feet above grade level.

The location of said privilege shall be as shown on prints kept on file with the Department of Business Affairs and Consumer Protection and the Office of the City Clerk.

Said privilege shall be constructed in accordance with plans and specifications approved by the Department of Planning and Development and Department of Transportation (Division of Project Development).

This grant of privilege in the public way shall be subject to the provisions of Section 10-28-015 and all other required provisions of the Municipal Code of Chicago.

The grantee shall pay to the City of Chicago as compensation for the privilege #1120207 herein granted the sum of zero ($.00) per annum in advance.


A 25% penalty will be added for payments received after due date.

The permit holder agrees to hold the City of Chicago harmless for any damage, relocation or replacement costs associated with damage, relocation or removal of private property caused by the City performing work in the public way.

Authority herein given and granted for a period of five (5) years from and after 01/13/2014.

Alderman

Anthony Beale 9th Ward

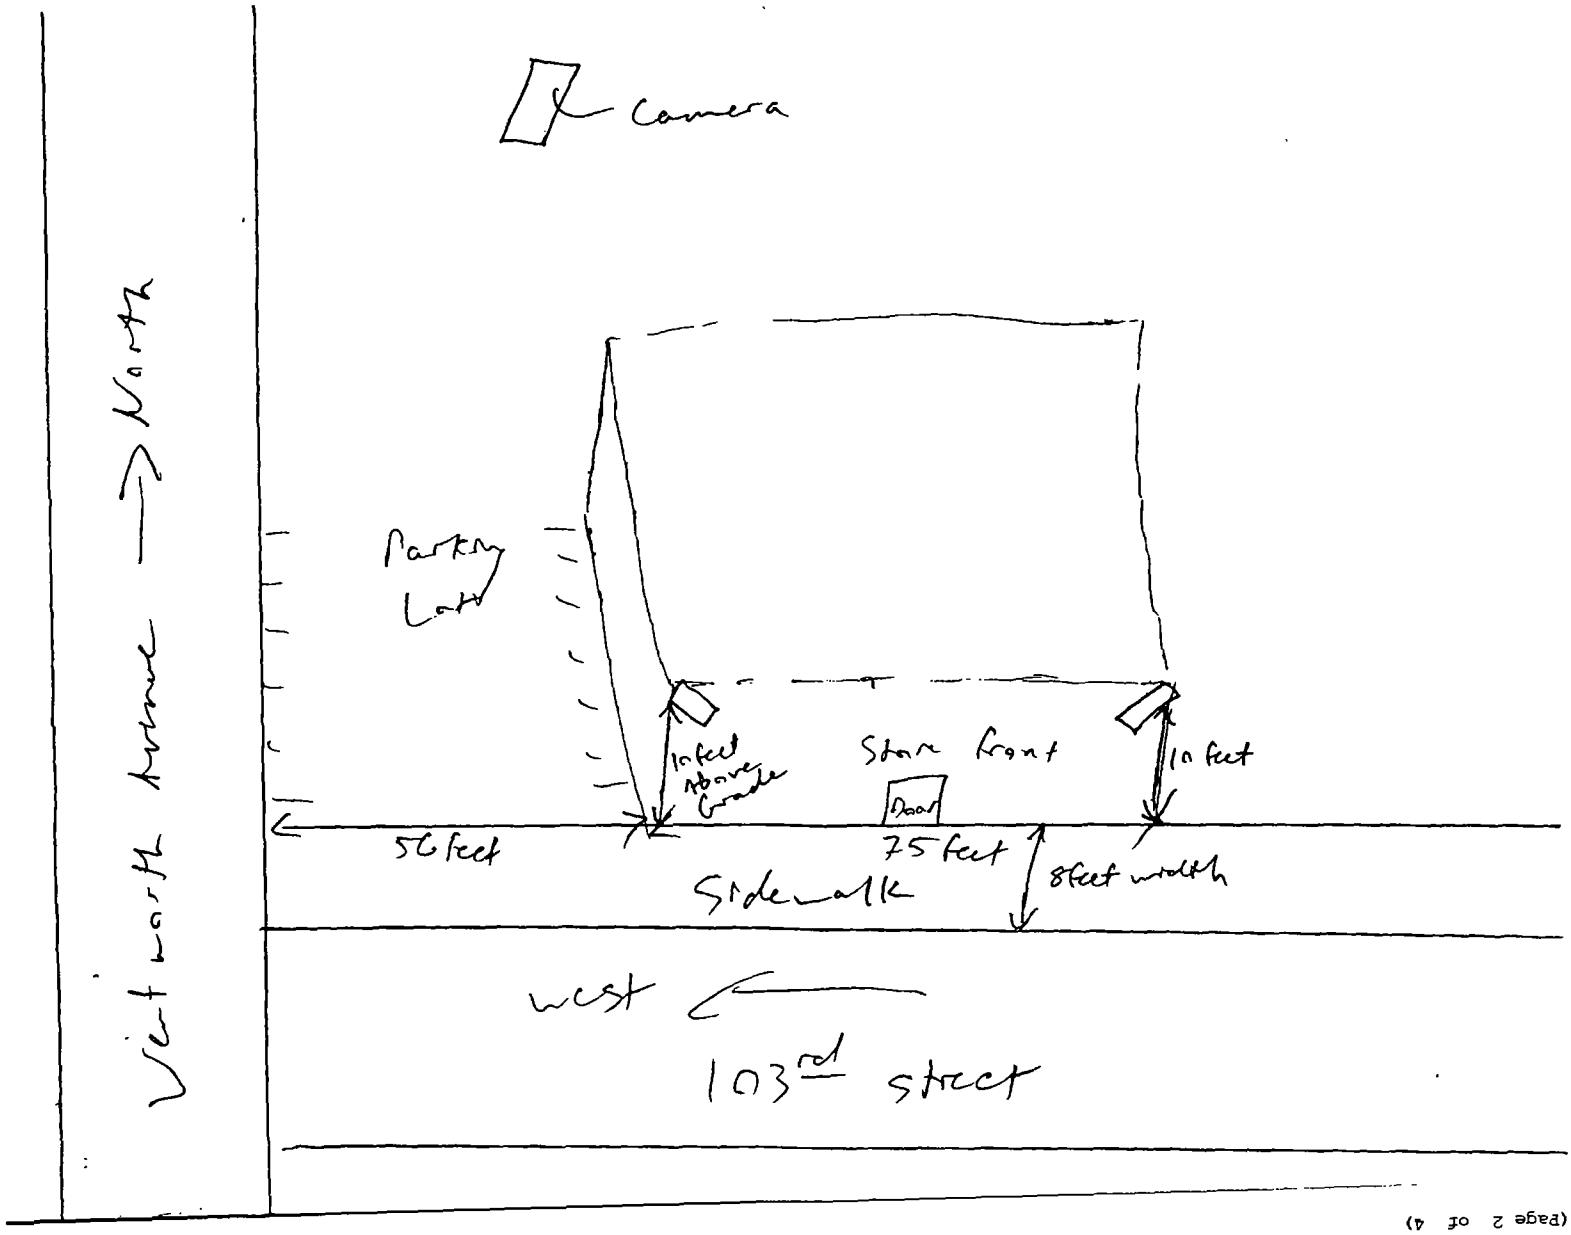
Camera
Parking Lot
Store front
Door
10 feet above Grade
10 feet
50 feet
75 feet
Sidewalk
8 feet width
West
103rd street
Vietnam Avenue → North

**Department of Business Affairs and Consumer Protection**
Small Business Center - Public Way Use Unit
City Hall - 121 N. LaSalle Street, Room 800 • Chicago, IL 60602
312-74-GOBIZ / 312-744-6249 • (312) 744-1944 (TTY)
http://www.cityofchicago.org/bacp

**09/24/2015**

Alderman **Anthony Beale**
Ward # **09**
City of Chicago
City Hall, Room **200**
121 North LaSalle Street
Chicago, Illinois 60602

Re: An ordinance to use and maintain a portion of the public right-of-way for **two (2) security camera(s)** for **KHALIL'S FOOD & LIQUOR**, adjacent to the premises known as **146 W. 103rd St.**.

Dear Alderman **Anthony Beale**:

The applicant referenced above has requested the use of the public right-of-way for a **security camera(s)**. An ordinance has been prepared by the Department of Business Affairs and Consumer Protection – Small Business Center - Public Way Use Unit for presentation to the City Council. Because this request was made for properties located in your ward, as approved by you as per the attached, I respectfully request that you introduce the attached ordinance at the next City Council meeting.

If you have any questions regarding this ordinance, please contact Anthony Bertuca at (312) 744-5506.

**Department of Business Affairs and Consumer Protection**

# City of Chicago

O2015-6890

Office of the City Clerk

Document Tracking Sheet

| | |
|---|---|
| **Meeting Date:** | 9/24/2015 |
| **Sponsor(s):** | Sadlowski Garza (10) |
| **Type:** | Ordinance |
| **Title:** | Grant(s) of privilege in public way for East-Side Auto Sales & Repairs LLC |
| **Committee(s) Assignment:** | Committee on Transportation and Public Way |

ORDINANCE
EAST-SIDE AUTO SALES & REPAIRS LLC
Acct. No. 380816 - 1
Permit No. 1112422

*Be It Ordained by the City Council of the City of Chicago:*

SECTION 1. Permission and authority are hereby given and granted to EAST-SIDE AUTO SALES & REPAIRS LLC, upon the terms and subject to the conditions of this ordinance to maintain and use one (1) sign(s) projecting over the public right-of-way attached to its premises known as 10266 S. Indianapolis Ave..

Said sign structure(s) measures as follows; along S Indianapolis Ave:
One (1) at eight point five (8.5) feet in length, six (6) feet in height and fourteen point five (14.5) feet above grade level.

The location of said privilege shall be as shown on prints kept on file with the Department of Business Affairs and Consumer Protection and the Office of the City Clerk.

Said privilege shall be constructed in accordance with plans and specifications approved by the Department of Transportation (Division of Project Development) and Zoning Department - Signs.

This grant of privilege in the public way shall be subject to the provisions of Section 10-28-015 and all other required provisions of the Municipal Code of Chicago.

The grantee shall pay to the City of Chicago as compensation for the privilege #1112422 herein granted the sum of three hundred ($300.00) per annum in advance.

A 25% penalty will be added for payments received after due date.

The permit holder agrees to hold the City of Chicago harmless for any damage, relocation or replacement costs associated with damage, relocation or removal of private property caused by the City performing work in the public way.


Authority herein given and granted for a period of five (5) years from and after Date of Passage.

Alderman Susan Sadlowski Garza (10)

Susan Sadlowski Garza 10th Ward

EASTSIDE
AUTO SALES & REPAIRS
10266 E. INDIANAPOLIS BLVD.
Chicago Il, 60617

# POLE SIGN 6'x8'6"
## Front & Side View

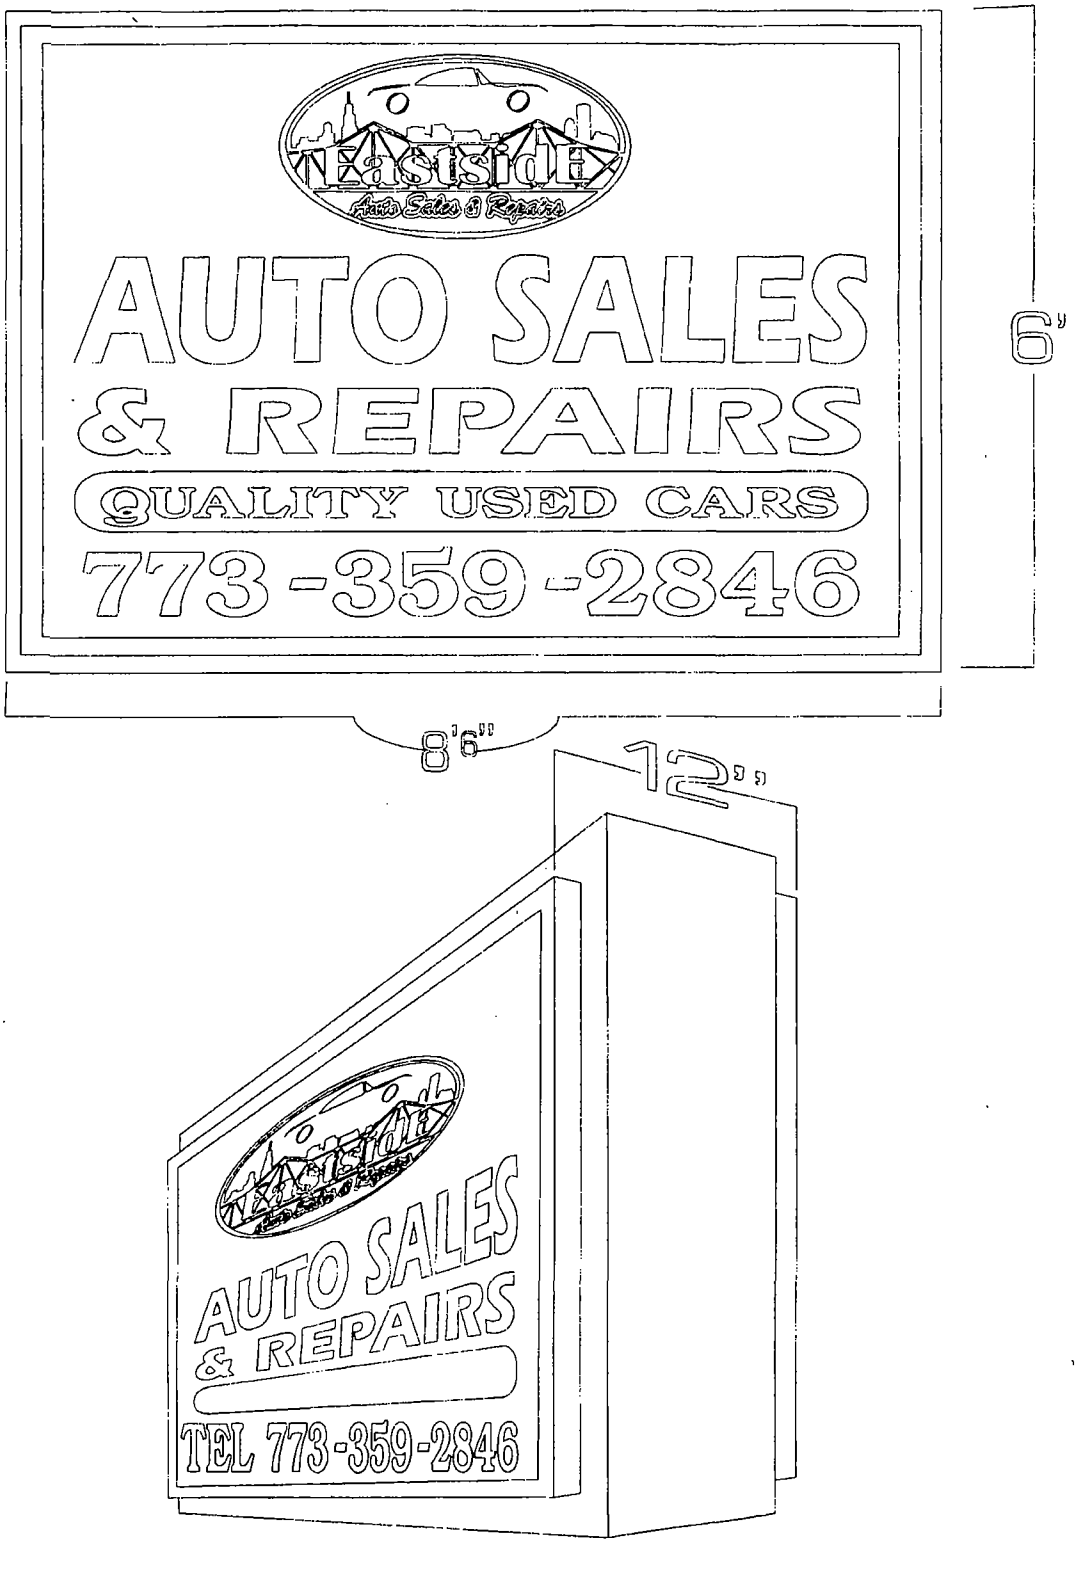

**Department of Business Affairs and Consumer Protection**
Small Business Center - Public Way Use Unit
City Hall - 121 N. LaSalle Street, Room 800 • Chicago, IL 60602
312-74-GOBIZ / 312-744-6249 • (312) 744-1944 (TTY)
http://www.cityofchicago.org/bacp

**09/24/2015**

Alderman **Susan Sadlowski Garza**
Ward # **10**
City of Chicago
City Hall, Room **200**
121 North LaSalle Street
Chicago, Illinois 60602

Re: An ordinance to use and maintain a portion of the public right-of-way for **one (1) sign(s)** for **EAST-SIDE AUTO SALES & REPAIRS LLC**, adjacent to the premises known as **10266 S. Indianapolis Ave.**.

Dear Alderman **Susan Sadlowski Garza**:

The applicant referenced above has requested the use of the public right-of-way for a **sign(s)**. An ordinance has been prepared by the Department of Business Affairs and Consumer Protection – Small Business Center - Public Way Use Unit for presentation to the City Council. Because this request was made for properties located in your ward, as approved by you as per the attached, I respectfully request that you introduce the attached ordinance at the next City Council meeting.

If you have any questions regarding this ordinance, please contact Anthony Bertuca at (312) 744-5506.

**Department of Business Affairs and Consumer Protection**

# City of Chicago

O2015-6899

Office of the City Clerk

Document Tracking Sheet

| | |
|---|---|
| **Meeting Date:** | 9/24/2015 |
| **Sponsor(s):** | Cardenas (12) |
| **Type:** | Ordinance |
| **Title:** | Grant(s) of privilege in public way for Dollar Tree No. 5617 |
| **Committee(s) Assignment:** | Committee on Transportation and Public Way |

ORDINANCE
DOLLAR TREE #5617
Acct. No. 7049 - 57
Permit No. 1115980

*Be It Ordained by the City Council of the City of Chicago:*

SECTION 1. Permission and authority are hereby given and granted to DOLLAR TREE #5617, upon the terms and subject to the conditions of this ordinance to maintain and use one (1) sign(s) projecting over the public right-of-way attached to its premises known as 3400 S. Archer Ave..

Said sign structure(s) measures as follows; along 3400 S. Archer Ave.:
One (1) at thirty-seven point five eight (37.58) feet in length, three point five (3.5) feet in height and nine (9) feet above grade level.

The location of said privilege shall be as shown on prints kept on file with the Department of Business Affairs and Consumer Protection and the Office of the City Clerk.

Said privilege shall be constructed in accordance with plans and specifications approved by the Department of Transportation (Division of Project Development) and Zoning Department - Signs.

This grant of privilege in the public way shall be subject to the provisions of Section 10-28-015 and all other required provisions of the Municipal Code of Chicago.

The grantee shall pay to the City of Chicago as compensation for the privilege #1115980 herein granted the sum of three hundred ($300.00) per annum in advance.

A 25% penalty will be added for payments received after due date.


The permit holder agrees to hold the City of Chicago harmless for any damage, relocation or replacement costs associated with damage, relocation or removal of private property caused by the City performing work in the public way.

Authority herein given and granted for a period of five (5) years from and after Date of Passage.

Alderman _____

George Cardenas 12th Ward

# DOLLAR TREE 3400 S. Archer, Chicago, IL

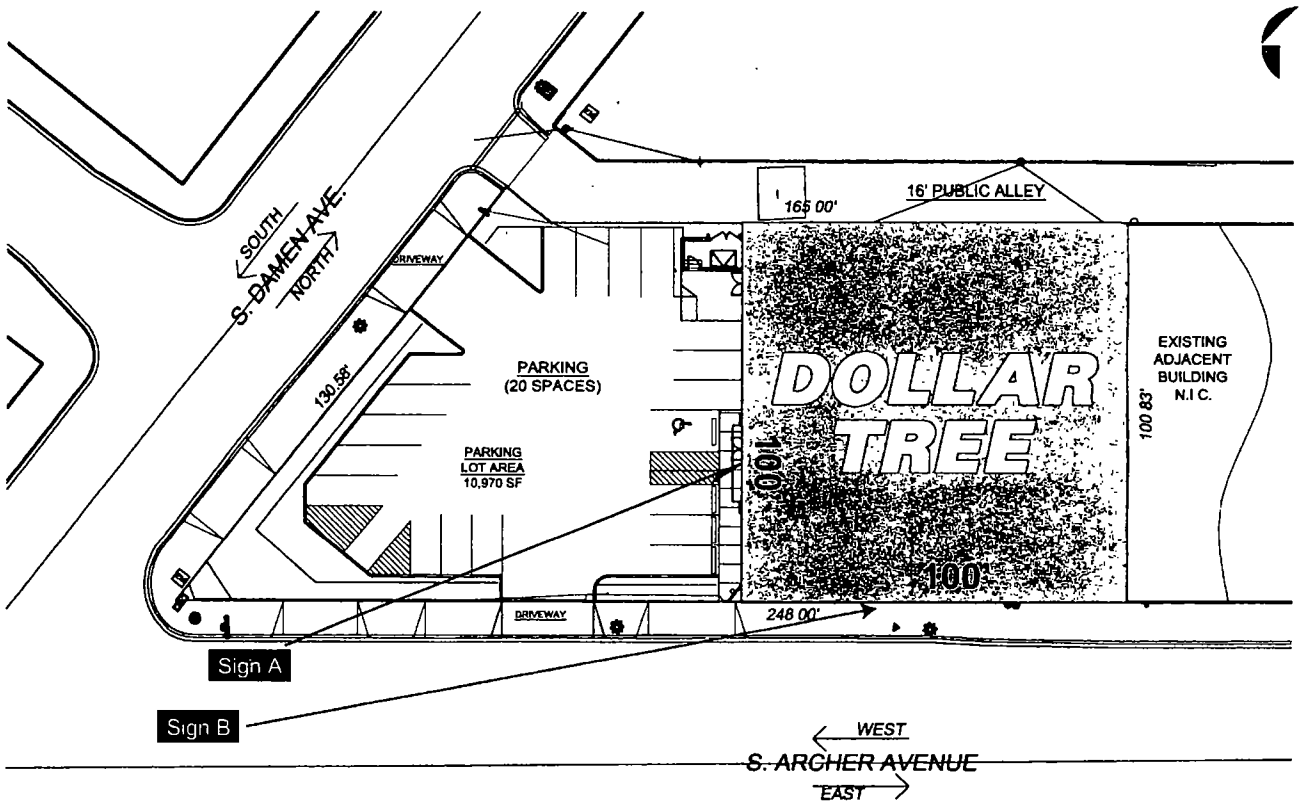

**Department of Business Affairs and Consumer Protection**
Small Business Center - Public Way Use Unit
City Hall - 121 N. LaSalle Street, Room 800 • Chicago, IL 60602
312-74-GOBIZ / 312-744-6249 • (312) 744-1944 (TTY)
http://www.cityofchicago.org/bacp

**09/24/2015**

Alderman **George Cardenas**
Ward # **12**
City of Chicago
City Hall, Room **300**
121 North LaSalle Street
Chicago, Illinois 60602

Re: An ordinance to use and maintain a portion of the public right-of-way for **one (1) sign(s)** for **DOLLAR TREE #5617**, adjacent to the premises known as **3400 S. Archer Ave.**.

Dear Alderman **George Cardenas**:

The applicant referenced above has requested the use of the public right-of-way for a **sign(s)**. An ordinance has been prepared by the Department of Business Affairs and Consumer Protection – Small Business Center - Public Way Use Unit for presentation to the City Council. Because this request was made for properties located in your ward, as approved by you as per the attached, I respectfully request that you introduce the attached ordinance at the next City Council meeting.

If you have any questions regarding this ordinance, please contact Anthony Bertuca at (312) 744-5506.

**Department of Business Affairs and Consumer Protection**

# City of Chicago

O2015-6902

Office of the City Clerk

Document Tracking Sheet

| | |
|---|---|
| **Meeting Date:** | 9/24/2015 |
| **Sponsor(s):** | Cardenas (12) |
| **Type:** | Ordinance |
| **Title:** | Grant(s) of privilege in public way for Gold Standard Baking, Inc. - grease trap |
| **Committee(s) Assignment:** | Committee on Transportation and Public Way |

ORDINANCE
Gold Standard Baking, Inc.
Acct. No. 332339 - 1
Permit No. 1118147

*Be It Ordained by the City Council of the City of Chicago:*

SECTION 1. Permission and authority are hereby given and granted to Gold Standard Baking, Inc., upon the terms and subject to the conditions of this ordinance to construct, install, maintain and use one (1) Grease Trap(s) under the public right-of-way adjacent to its premises known as 3700 S. Kedzie Ave..

Said Grease Trap(s) at W. 37th Place measure(s):
One (1) at ten (10) feet in length, and five (5) feet in width for a total of fifty (50) square feet. Said grease trap shall be approximately nine (9) feet three (3) inches in depth.

The location of said privilege shall be as shown on prints kept on file with the Department of Business Affairs and Consumer Protection and the Office of the City Clerk.

Said privilege shall be constructed in accordance with plans and specifications approved by the Department of Transportation (Office of Underground Coordination) and Department of Water Management.

This grant of privilege in the public way shall be subject to the provisions of Section 10-28-015 and all other required provisions of the Municipal Code of Chicago.

The grantee shall pay to the City of Chicago as compensation for the privilege #1118147 herein granted the sum of four hundred ($400.00) per annum in advance.


A 25% penalty will be added for payments received after due date.

The permit holder agrees to hold the City of Chicago harmless for any damage, relocation or replacement costs associated with damage, relocation or removal of private property caused by the City performing work in the public way.

Authority herein given and granted for a period of five (5) years from and after Date of Passage.

Alderman _____

George Cardenas 12th Ward

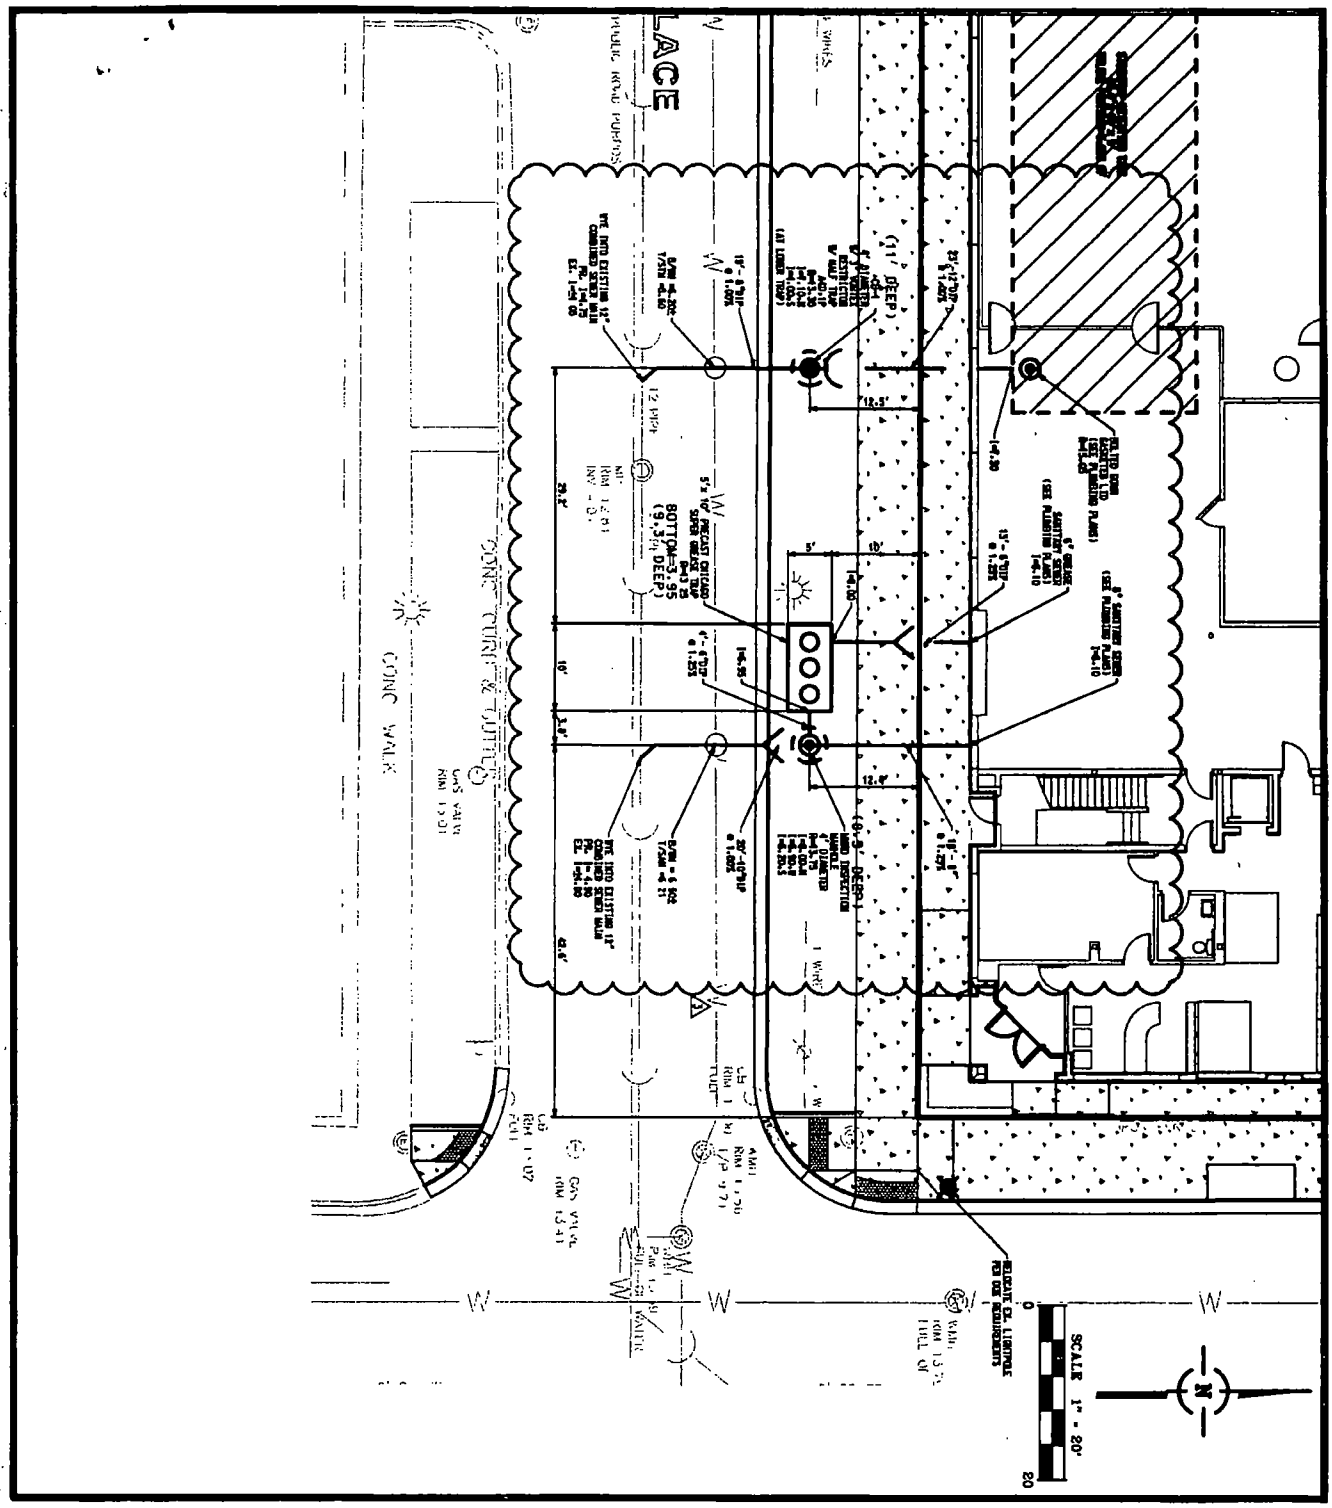


SPACECO INC.

CONSULTING ENGINEERS
SITE DEVELOPMENT ENGINEERS
LAND SURVEYORS

9575 W Higgins Road, Suite 700,
Rosemont, Illinois 60018
Phone (847) 696-4060 Fax (847) 696-4065

DATE: 03/26/15 | FILENAME: 6846.02EXH-SEWER STRUCTURES.dgn | JOB NO: 6846.02

# SEWER STRUCTURE EXHIBIT

# GOLD STANDARD BAKING ADDITION

## 3700 S. KEDZIE AVE.

N:\07 TTTT\Spaceco\Projects\6846\6846.02\EXHIBITS\6846.02EXH-SEWER STRUCTURES.dgn Default User=pbator

**Department of Business Affairs and Consumer Protection**
Small Business Center- Public Way Use Unit
City Hall - 121 N. LaSalle Street Room 800 • Chicago, IL 60602
312-74-GOBIZ / 312-744-6249 • (312) 744-1944 (TTY)
http://www.cityofchicago.org/bacp

**09/24/2015**

Alderman **George Cardenas**
Ward # **12**
City of Chicago
City Hall, Room **300**
121 North LaSalle Street
Chicago, Illinois 60602

Re: An ordinance to use and maintain a portion of the public right-of-way for **one (1) grease trap(s)** for **Gold Standard Baking, Inc.**, adjacent to the premises known as **3700 S. Kedzie Ave.**.

Dear Alderman **George Cardenas**:

The applicant referenced above has requested the use of the public right-of-way for a **grease trap(s)**. An ordinance has been prepared by the Department of Business Affairs and Consumer Protection – Small Business Center - Public Way Use Unit for presentation to the City Council. Because this request was made for properties located in your ward, as approved by you as per the attached, I respectfully request that you introduce the attached ordinance at the next City Council meeting.

If you have any questions regarding this ordinance, please contact Anthony Bertuca at (312) 744-5506.

**Department of Business Affairs and Consumer Protection**

# City of Chicago

O2015-6905

Office of the City Clerk

Document Tracking Sheet

| | |
|---|---|
| **Meeting Date:** | 9/24/2015 |
| **Sponsor(s):** | Cardenas (12) |
| **Type:** | Ordinance |
| **Title:** | Grant(s) of privilege in public way for Gold Standard Baking, Inc. - manholes |
| **Committee(s) Assignment:** | Committee on Transportation and Public Way |

ORDINANCE
Gold Standard Baking, Inc.
Acct. No. 332339 - 1
Permit No. 1118146

*Be It Ordained by the City Council of the City of Chicago:*

SECTION 1. Permission and authority are hereby given and granted to Gold Standard Baking, Inc., upon the terms and subject to the conditions of this ordinance to construct, install, maintain and use two (2) Manhole(s) under the public right-of-way adjacent to its premises known as 3700 S. Kedzie Ave..

Said Manhole(s) at W. 37th Place measure(s):
One (1) at four (4) feet in length, and four (4) feet in width for a total of sixteen (16) square feet. Said manhole shall be approximately eight point five (8.5) feet in depth.

Said Manhole(s) at W. 37th Place measure(s):
One (1) at four (4) feet in length, and four (4) feet in width for a total of sixteen (16) square feet. Said manhole shall be approximately eleven (11) feet in depth.

The location of said privilege shall be as shown on prints kept on file with the Department of Business Affairs and Consumer Protection and the Office of the City Clerk.

Said privilege shall be constructed in accordance with plans and specifications approved by the Department of Transportation (Office of Underground Coordination) and Department of Water Management.

This grant of privilege in the public way shall be subject to the provisions of Section 10-28-015 and all other required provisions of the Municipal Code of Chicago.

The grantee shall pay to the City of Chicago as compensation for the privilege #1118146 herein granted the sum of eight hundred ($800.00) per annum in advance.


A 25% penalty will be added for payments received after due date.

The permit holder agrees to hold the City of Chicago harmless for any damage, relocation or replacement costs associated with damage, relocation or removal of private property caused by the City performing work in the public way.

Authority herein given and granted for a period of five (5) years from and after Date of Passage.

Alderman _____

George Cardenas 12th Ward

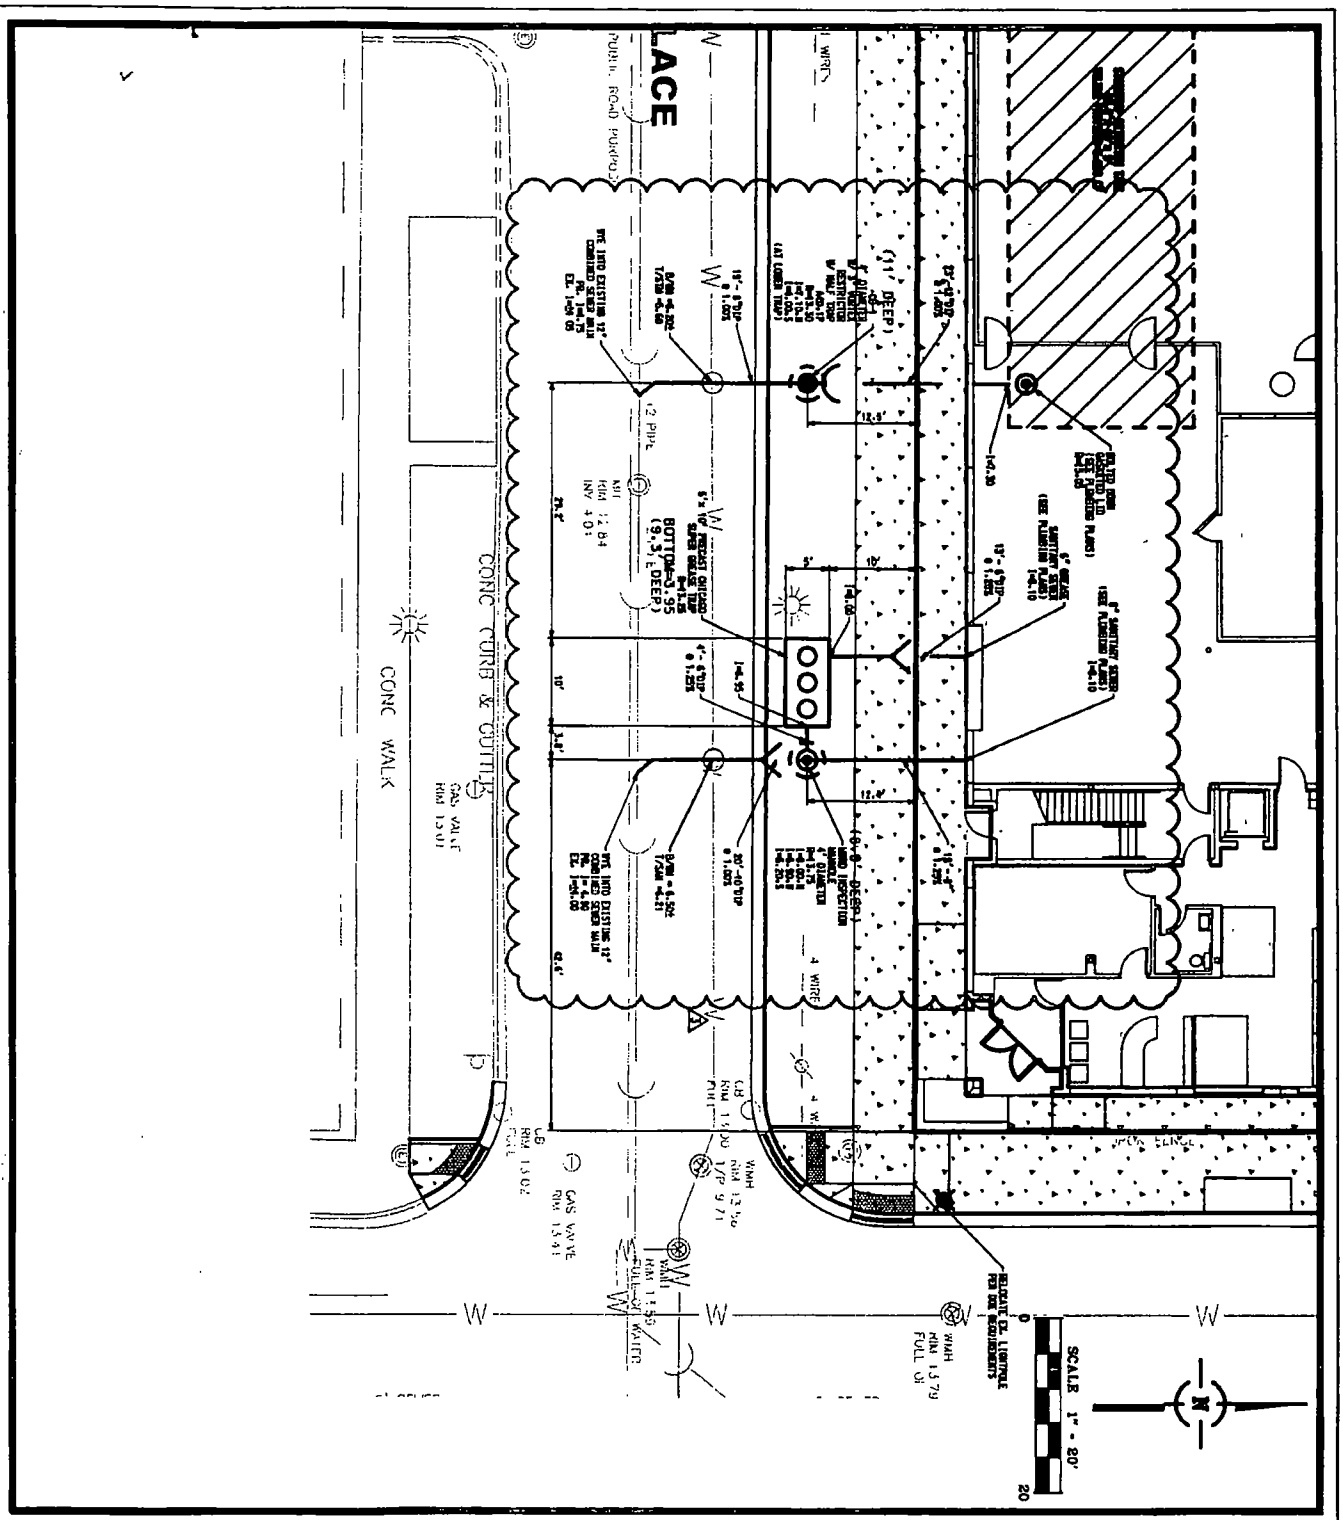


SPACECO INC.

CONSULTING ENGINEERS
SITE DEVELOPMENT ENGINEERS
LAND SURVEYORS

9575 W Higgins Road, Suite 700,
Rosemont, Illinois 60018
Phone (847) 696-4060 Fax (847) 696-4065

DATE: 03/26/15 | FILENAME: 6846.02EXH-SEWER STRUCTURES.dgn | JOB NO: 6846.02

# SEWER STRUCTURE EXHIBIT

# GOLD STANDARD BAKING ADDITION

## 3700 S. KEDZIE AVE.

\\10TT113\spaceco\Projects\6846\6846.02\EXHIBITS\6846.02EXH-SEWER STRUCTURES.dgn Default User=pbator

**Department of Business Affairs and Consumer Protection**
Small Business Center- Public Way Use Unit
City Hall- 121 N LaSalle Street Room 800 • Chicago, IL 60602
312-74-GOBIZ / 312-744-6249 • (312) 744-1944 (TTY)
http://www.cityofchicago.org/bacp

**09/24/2015**

Alderman **George Cardenas**
Ward # **12**
City of Chicago
City Hall, Room **300**
121 North LaSalle Street
Chicago, Illinois 60602

Re: An ordinance to use and maintain a portion of the public right-of-way for **two (2) manhole(s)** for **Gold Standard Baking, Inc.,** adjacent to the premises known as **3700 S. Kedzie Ave.**.

Dear Alderman **George Cardenas**:

The applicant referenced above has requested the use of the public right-of-way for a **manhole(s)**. An ordinance has been prepared by the Department of Business Affairs and Consumer Protection – Small Business Center - Public Way Use Unit for presentation to the City Council. Because this request was made for properties located in your ward, as approved by you as per the attached, I respectfully request that you introduce the attached ordinance at the next City Council meeting.

If you have any questions regarding this ordinance, please contact Anthony Bertuca at (312) 744-5506.

**Department of Business Affairs and Consumer Protection**

# City of Chicago

O2015-6908

Office of the City Clerk

Document Tracking Sheet

| | |
|---|---|
| **Meeting Date:** | 9/24/2015 |
| **Sponsor(s):** | Cardenas (12) |
| **Type:** | Ordinance |
| **Title:** | Grant(s) of privilege in public way for Victor's Barber Shop & Beauty Salon |
| **Committee(s) Assignment:** | Committee on Transportation and Public Way |

ORDINANCE
Victor's Barber Shop & Beauty Salon
Acct. No. 362848 - 7
Permit No. 1113847

*Be It Ordained by the City Council of the City of Chicago:*

SECTION 1. Permission and authority are hereby given and granted to Victor's Barber Shop & Beauty Salon, upon the terms and subject to the conditions of this ordinance to maintain and use one (1) sign(s) projecting over the public right-of-way attached to its premises known as 3121 W. 26th St..

Said sign structure(s) measures as follows; along W. 26th Street:
One (1) at nineteen point two seven (19.27) feet in length, three point eight four (3.84) feet in height and twelve (12) feet above grade level.

The location of said privilege shall be as shown on prints kept on file with the Department of Business Affairs and Consumer Protection and the Office of the City Clerk.

Said privilege shall be constructed in accordance with plans and specifications approved by the Department of Transportation (Division of Project Development) and Zoning Department - Signs.

This grant of privilege in the public way shall be subject to the provisions of Section 10-28-015 and all other required provisions of the Municipal Code of Chicago.

The grantee shall pay to the City of Chicago as compensation for the privilege #1113847 herein granted the sum of three hundred ($300.00) per annum in advance.

A 25% penalty will be added for payments received after due date.

The permit holder agrees to hold the City of Chicago harmless for any damage, relocation or replacement costs associated with damage, relocation or removal of private property caused by the City performing work in the public way.

Authority herein given and granted for a period of five (5) years from and after Date of Passage.

Alderman _____

George Cardenas 12th Ward

Sqft: 67sqft
Zoning: B3-2

231.35"


41.81"


17'-16"

15'-26"

# VICTOR'S BARBER SHOP & BEAUTY SALON

25' Store Front

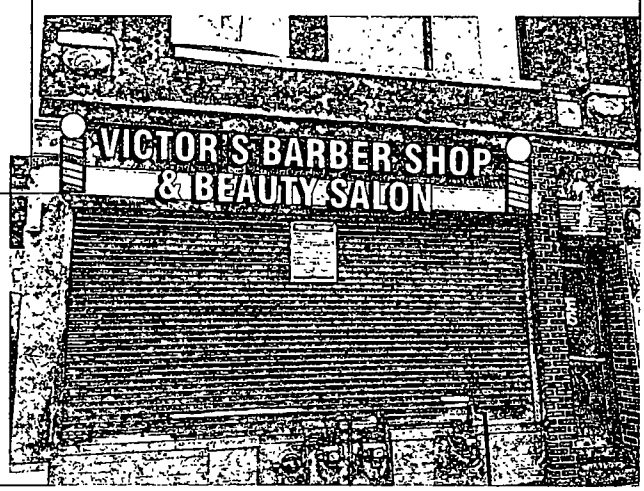

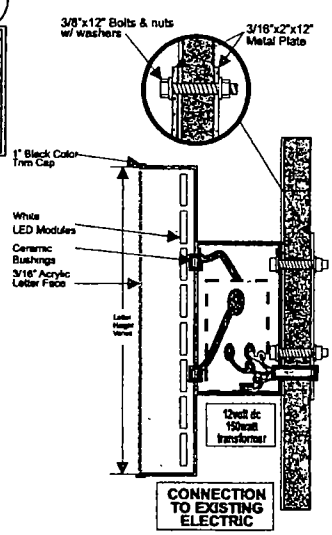
CHANNEL LETTER DETAILS
NOT SCALE

**WORK DESCRIPTION**
LED-LIT Channel Letters Attached to Raceway on Front of Business

| | | | | |
|---|---|---|---|---|
| **Store Name:** Victor's Barber Shop<br>**Location:** 3121 W. 26th Chicago, IL 60623 | **Client Name:**<br>**Phone:**<br>**Landlord:**<br>**Address:** | • Client Approval (signature) Date<br>• Landlord Approval (signature) Date | | **Sales Rep:** SEAN PARK<br>**Designer:** SEAN PARK |

**Department of Business Affairs and Consumer Protection**
Small Business Center - Public Way Use Unit
City Hall - 121 N. LaSalle Street, Room 800 • Chicago, IL 60602
312-74-GOBIZ / 312-744-6249 • (312) 744-1944 (TTY)
http://www.cityofchicago.org/bacp

**09/24/2015**

Alderman **George Cardenas**
Ward # **12**
City of Chicago
City Hall, Room **300**
121 North LaSalle Street
Chicago, Illinois 60602

Re: An ordinance to use and maintain a portion of the public right-of-way for **one (1) sign(s)** for **Victor's Barber Shop & Beauty Salon**, adjacent to the premises known as **3121 W. 26th St.**.

Dear Alderman **George Cardenas**:

The applicant referenced above has requested the use of the public right-of-way for a **sign(s)**. An ordinance has been prepared by the Department of Business Affairs and Consumer Protection – Small Business Center - Public Way Use Unit for presentation to the City Council. Because this request was made for properties located in your ward, as approved by you as per the attached, I respectfully request that you introduce the attached ordinance at the next City Council meeting.

If you have any questions regarding this ordinance, please contact Anthony Bertuca at (312) 744-5506.

**Department of Business Affairs and Consumer Protection**

# City of Chicago

O2015-6912

## Office of the City Clerk

## Document Tracking Sheet

| | |
|---|---|
| **Meeting Date:** | 9/24/2015 |
| **Sponsor(s):** | Burke (14) |
| **Type:** | Ordinance |
| **Title:** | Grant(s) of privilege in public way for Agencia Mexicana |
| **Committee(s) Assignment:** | Committee on Transportation and Public Way |

ORDINANCE
AGENCIA MEXICANA
Acct. No. 65894 - 2
Permit No. 1120029

*Be It Ordained by the City Council of the City of Chicago:*

SECTION 1. Permission and authority are hereby given and granted to AGENCIA MEXICANA, upon the terms and subject to the conditions of this ordinance to maintain and use one (1) sign(s) projecting over the public right-of-way attached to its premises known as 2701 W. 51st St..

Said sign structure(s) measures as follows; along W 51st St:
One (1) at four (4) feet in length, five (5) feet in height and ten (10) feet above grade level.

The location of said privilege shall be as shown on prints kept on file with the Department of Business Affairs and Consumer Protection and the Office of the City Clerk.

Said privilege shall be constructed in accordance with plans and specifications approved by the Department of Transportation (Division of Project Development) and Zoning Department - Signs.

This grant of privilege in the public way shall be subject to the provisions of Section 10-28-015 and all other required provisions of the Municipal Code of Chicago.

The grantee shall pay to the City of Chicago as compensation for the privilege #1120029 herein granted the sum of one hundred ($100.00) per annum in advance.


A 25% penalty will be added for payments received after due date.

The permit holder agrees to hold the City of Chicago harmless for any damage, relocation or replacement costs associated with damage, relocation or removal of private property caused by the City performing work in the public way.

Authority herein given and granted for a period of five (5) years from and after 01/13/2014.

Alderman _____

Edward M. Burke 14th Ward

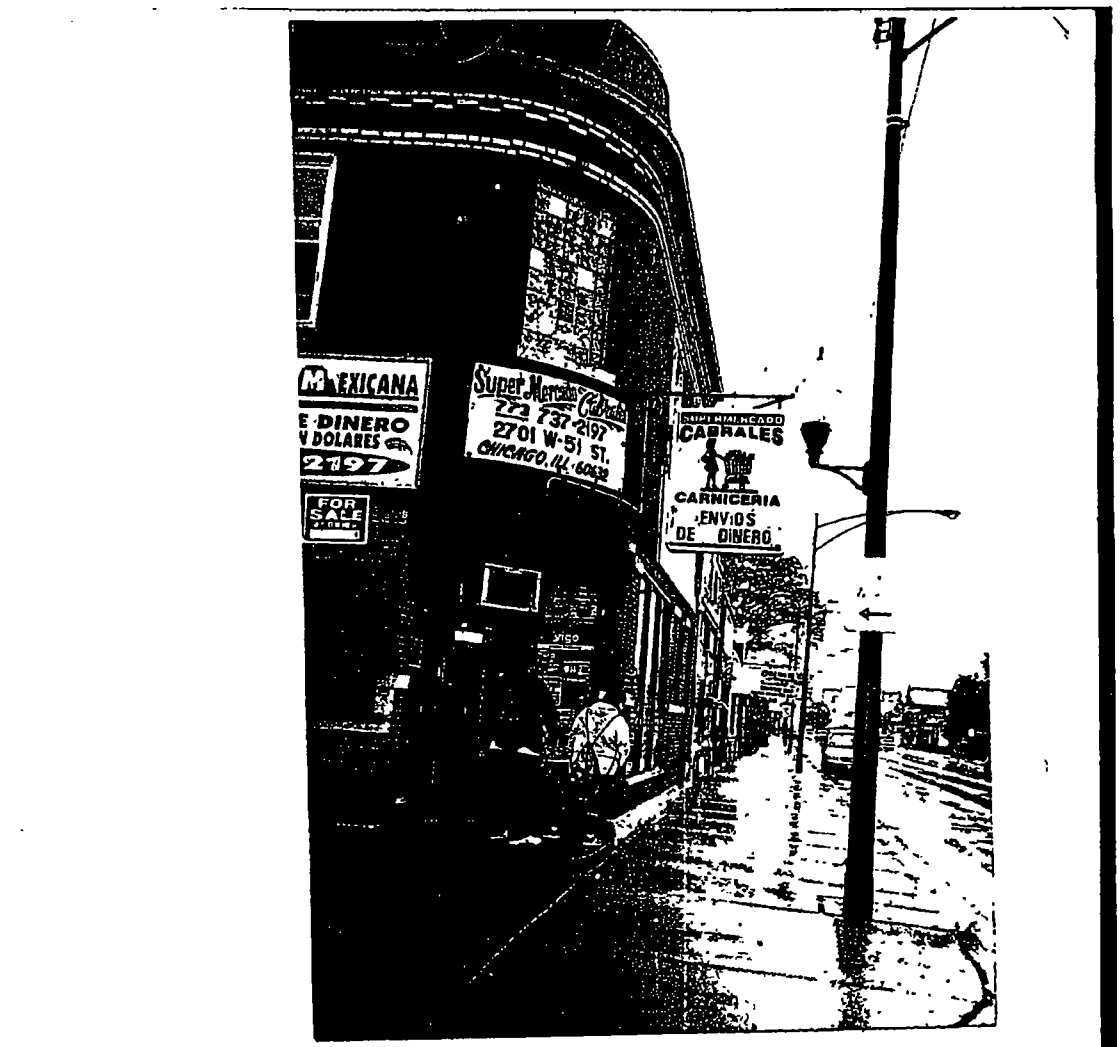
MEXICANA
DINERO
DOLARES
2197
FOR SALE
Super Mercado Cabrales
773 737-2197
2701 W-51 ST.
CHICAGO, ILL. 60632
SUPERMERCADO
CABRALES
CARNICERIA
ENVIOS
DE DINERO


Super Mercado Cabrales
773 737-2197
2701 W-51 ST.
CHICAGO, ILL. 60632
SUPERMERCADO
CABRALES
CARNICERIA
ENVIOS
DE DINERO

**Department of Business Affairs and Consumer Protection**
Small Business Center - Public Way Use Unit
City Hall - 121 N. LaSalle Street, Room 800 • Chicago, IL 60602
312-74-GOBIZ / 312-744-6249 • (312) 744-1944 (TTY)
http //www.cityofchicago.org/bacp

**09/24/2015**

Alderman **Edward M. Burke**
Ward # **14**
City of Chicago
City Hall, Room **302**
121 North LaSalle Street
Chicago, Illinois 60602

Re: An ordinance to use and maintain a portion of the public right-of-way for **one (1) sign(s)** for **AGENCIA MEXICANA**, adjacent to the premises known as **2701 W. 51st St.**.

Dear Alderman **Edward M. Burke**:

The applicant referenced above has requested the use of the public right-of-way for a **sign(s)**. An ordinance has been prepared by the Department of Business Affairs and Consumer Protection – Small Business Center - Public Way Use Unit for presentation to the City Council. Because this request was made for properties located in your ward, as approved by you as per the attached, I respectfully request that you introduce the attached ordinance at the next City Council meeting.

If you have any questions regarding this ordinance, please contact Anthony Bertuca at (312) 744-5506.

**Department of Business Affairs and Consumer Protection**

# City of Chicago

O2015-6913

## Office of the City Clerk

## Document Tracking Sheet

| | |
|---|---|
| **Meeting Date:** | 9/24/2015 |
| **Sponsor(s):** | Burke (14) |
| **Type:** | Ordinance |
| **Title:** | Grant(s) of privilege in public way for HDog Fast Food |
| **Committee(s) Assignment:** | Committee on Transportation and Public Way |

ORDINANCE
HDOG FAST FOOD
Acct. No. 394516 - 1
Permit No. 1119882

*Be It Ordained by the City Council of the City of Chicago:*

SECTION 1. Permission and authority are hereby given and granted to HDOG FAST FOOD, upon the terms and subject to the conditions of this ordinance to maintain and use one (1) sign(s) projecting over the public right-of-way attached to its premises known as 5341 S. Archer Ave..

Said sign structure(s) measures as follows; along S. Archer Avenue:
One (1) at ten (10) feet in length, twenty-three (23) feet in height and thirteen (13) feet above grade level.

The location of said privilege shall be as shown on prints kept on file with the Department of Business Affairs and Consumer Protection and the Office of the City Clerk.

Said privilege shall be constructed in accordance with plans and specifications approved by the Department of Transportation (Division of Project Development) and Zoning Department - Signs.

This grant of privilege in the public way shall be subject to the provisions of Section 10-28-015 and all other required provisions of the Municipal Code of Chicago.

The grantee shall pay to the City of Chicago as compensation for the privilege #1119882 herein granted the sum of three hundred ($300.00) per annum in advance.

A 25% penalty will be added for payments received after due date.

The permit holder agrees to hold the City of Chicago harmless for any damage, relocation or replacement costs associated with damage, relocation or removal of private property caused by the City performing work in the public way.


Authority herein given and granted for a period of five (5) years from and after 11/18/2014.

Alderman _____

Edward M. Burke 14th Ward

# APPLICATION TO USE THE PUBLIC RIGHT OF WAY

## *EXAMPLE OF SIGN DRAWING*

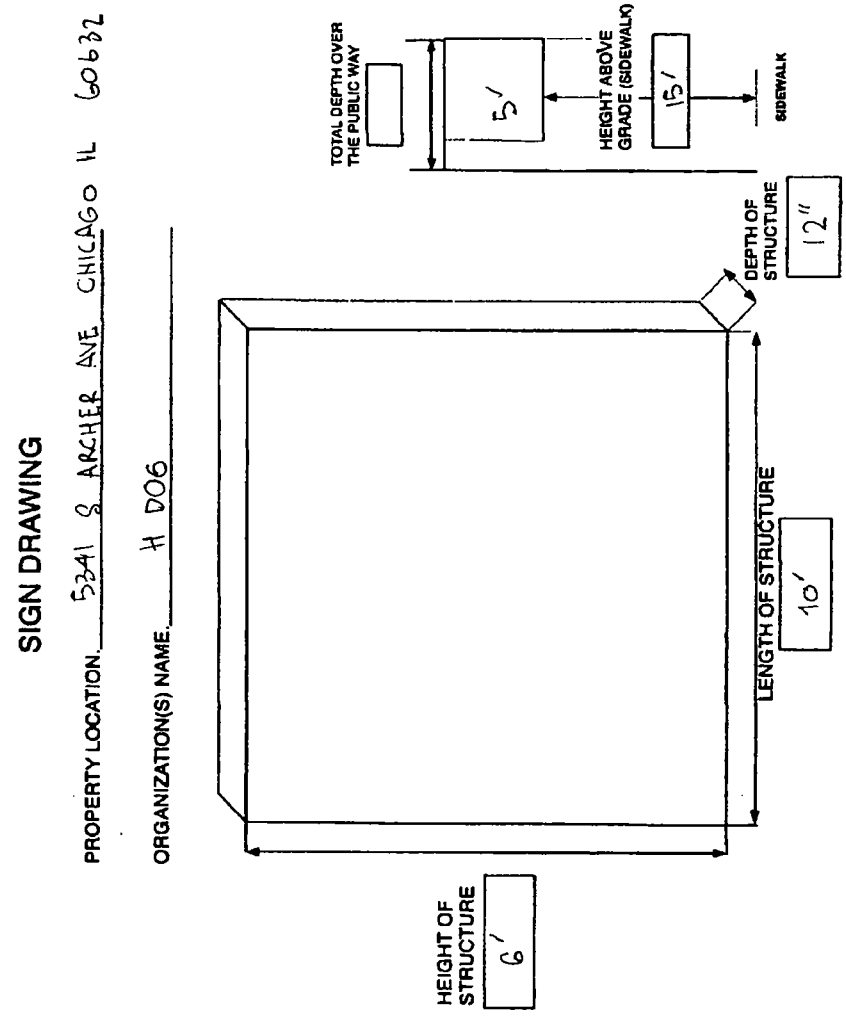

**Department of Business Affairs and Consumer Protection**
Small Business Center - Public Way Use Unit
City Hall - 121 N LaSalle Street, Room 800 • Chicago, IL 60602
312-74-GOBIZ / 312-744-6249 • (312) 744-1944 (TTY)
http //www.cityofchicago.org/bacp

**09/24/2015**

Alderman **Edward M. Burke**
Ward # **14**
City of Chicago
City Hall, Room **302**
121 North LaSalle Street
Chicago, Illinois 60602

Re: An ordinance to use and maintain a portion of the public right-of-way for **one (1) sign(s)** for **HDOG FAST FOOD**, adjacent to the premises known as **5341 S. Archer Ave.**.

Dear Alderman **Edward M. Burke**:

The applicant referenced above has requested the use of the public right-of-way for a **sign(s)**. An ordinance has been prepared by the Department of Business Affairs and Consumer Protection – Small Business Center - Public Way Use Unit for presentation to the City Council. Because this request was made for properties located in your ward, as approved by you as per the attached, I respectfully request that you introduce the attached ordinance at the next City Council meeting.

If you have any questions regarding this ordinance, please contact Anthony Bertuca at (312) 744-5506.

**Department of Business Affairs and Consumer Protection**

# City of Chicago

O2015-6915

Office of the City Clerk

Document Tracking Sheet

| | |
|---|---|
| **Meeting Date:** | 9/24/2015 |
| **Sponsor(s):** | Burke (14) |
| **Type:** | Ordinance |
| **Title:** | Grant(s) of privilege in public way for New Troy Tap |
| **Committee(s) Assignment:** | Committee on Transportation and Public Way |

ORDINANCE
NEW TROY TAP
Acct. No. 347767 - 1
Permit No. 1120154

*Be It Ordained by the City Council of the City of Chicago:*

SECTION 1. Permission and authority are hereby given and granted to NEW TROY TAP, upon the terms and subject to the conditions of this ordinance to maintain and use one (1) sign(s) projecting over the public right-of-way attached to its premises known as 4600 S. Troy St..

Said sign structure(s) measures as follows; along S. Troy Street:
One (1) at five point one (5.1) feet in length, four point one six (4.16) feet in height and eight (8) feet above grade level.

The location of said privilege shall be as shown on prints kept on file with the Department of Business Affairs and Consumer Protection and the Office of the City Clerk.

Said privilege shall be constructed in accordance with plans and specifications approved by the Department of Transportation (Division of Project Development) and Zoning Department - Signs.

This grant of privilege in the public way shall be subject to the provisions of Section 10-28-015 and all other required provisions of the Municipal Code of Chicago.

The grantee shall pay to the City of Chicago as compensation for the privilege #1120154 herein granted the sum of one hundred ($100.00) per annum in advance.


A 25% penalty will be added for payments received after due date.

The permit holder agrees to hold the City of Chicago harmless for any damage, relocation or replacement costs associated with damage, relocation or removal of private property caused by the City performing work in the public way.

Authority herein given and granted for a period of five (5) years from and after 05/12/2015.

Alderman _____

Edward M. Burke 14th Ward

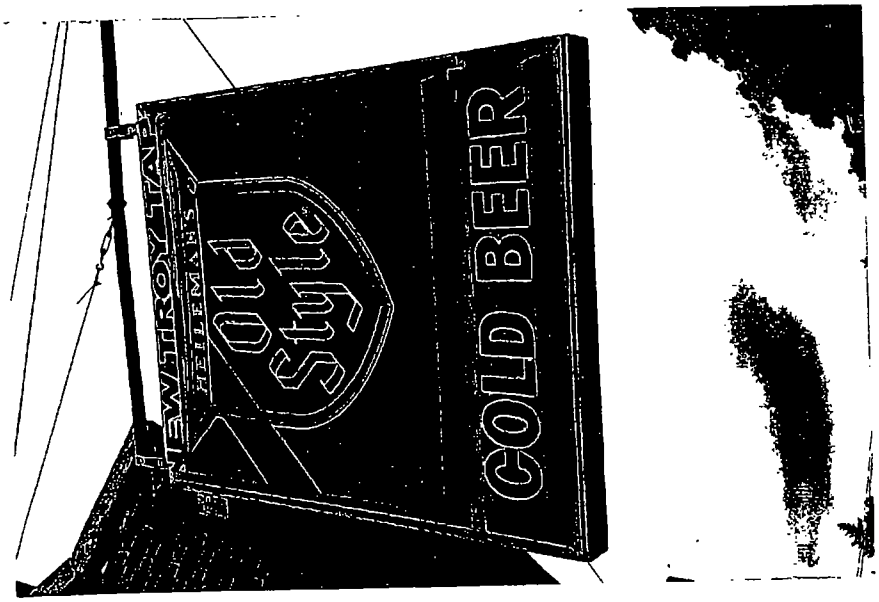
COLD BEER
Old Style
HEILEMANN'S
LEWISTOWN

**Department of Business Affairs and Consumer Protection**
Small Business Center - Public Way Use Unit
City Hall - 121 N. LaSalle Street, Room 800 • Chicago, IL 60602
312-74-GOBIZ / 312-744-6249 • (312) 744-1944 (TTY)
http://www.cityofchicago.org/bacp

**09/24/2015**

Alderman **Edward M. Burke**
Ward # **14**
City of Chicago
City Hall, Room **302**
121 North LaSalle Street
Chicago, Illinois 60602

Re: An ordinance to use and maintain a portion of the public right-of-way for **one (1) sign(s)** for **NEW TROY TAP**, adjacent to the premises known as **4600 S. Troy St.**.

Dear Alderman **Edward M. Burke**:

The applicant referenced above has requested the use of the public right-of-way for a **sign(s)**. An ordinance has been prepared by the Department of Business Affairs and Consumer Protection – Small Business Center - Public Way Use Unit for presentation to the City Council. Because this request was made for properties located in your ward, as approved by you as per the attached, I respectfully request that you introduce the attached ordinance at the next City Council meeting.

If you have any questions regarding this ordinance, please contact Anthony Bertuca at (312) 744-5506.

**Department of Business Affairs and Consumer Protection**

# City of Chicago

O2015-6916

## Office of the City Clerk

## Document Tracking Sheet

| | |
|---|---|
| **Meeting Date:** | 9/24/2015 |
| **Sponsor(s):** | Burke (14) |
| **Type:** | Ordinance |
| **Title:** | Grant(s) of privilege in public way for Primary Eye Care Associates |
| **Committee(s) Assignment:** | Committee on Transportation and Public Way |

ORDINANCE
PRIMARY EYE CARE ASSOCIATES
Acct. No. 264190 - 1
Permit No. 1119950

*Be It Ordained by the City Council of the City of Chicago:*

SECTION 1. Permission and authority are hereby given and granted to PRIMARY EYE CARE ASSOCIATES, upon the terms and subject to the conditions of this ordinance to maintain and use three (3) sign(s) projecting over the public right-of-way attached to its premises known as 5460 S. Archer Ave..

Said sign structure(s) measures as follows; along S. Archer Avenue:
One (1) at two point one seven (2.17) feet in length, two point six seven (2.67) feet in height and four (4) feet above grade level.

Said sign structure(s) measures as follows; along S. Lamon Avenue:
One (1) at two point one seven (2.17) feet in length, two point six seven (2.67) feet in height and four (4) feet above grade level.
One (1) at five (5) feet in length, point eight three (.83) feet in height and five (5) feet above grade level.

The location of said privilege shall be as shown on prints kept on file with the Department of Business Affairs and Consumer Protection and the Office of the City Clerk.

Said privilege shall be constructed in accordance with plans and specifications approved by the Department of Transportation (Division of Project Development) and Zoning Department - Signs.

This grant of privilege in the public way shall be subject to the provisions of Section 10-28-015 and all other required provisions of the Municipal Code of Chicago.

The grantee shall pay to the City of Chicago as compensation for the privilege #1119950 herein granted the sum of one hundred seventy-five ($175.00) per annum in advance.


A 25% penalty will be added for payments received after due date.

The permit holder agrees to hold the City of Chicago harmless for any damage, relocation or replacement costs associated with damage, relocation or removal of private property caused by the City performing work in the public way.


Authority herein given and granted for a period of five (5) years from and after Date of Passage.

Alderman _____

Edward M. Burke 14th Ward

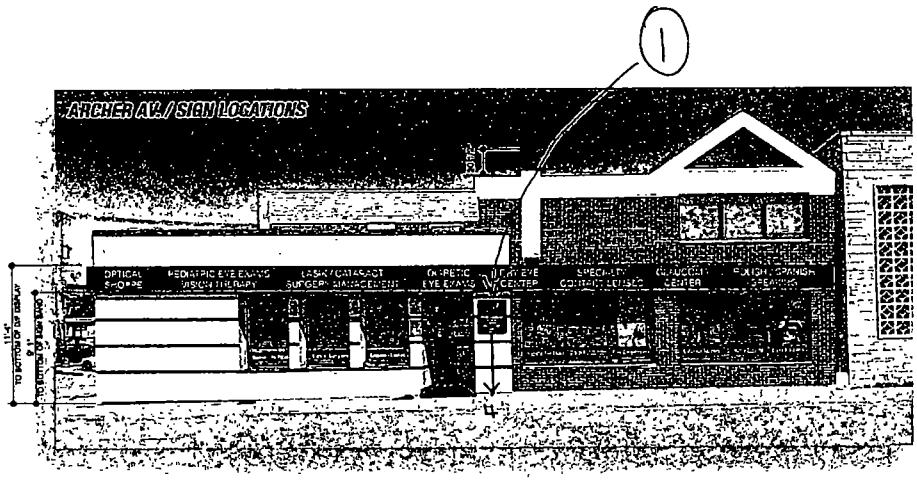


ALUMINUM CABINET & RETAINERS.
PMS #294 BLUE PAINTED FINISH
WHITE LEXAN FACES W/ #3630-97
BRISTOL BLUE VINYL APPLIED BKGD
& FULL COLOR DIGITALLY PRINTED
VINYL APPLIED LOGO

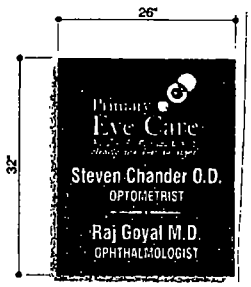


Customer's Signature _____ Date _____

Comments:

OLYMPIC SIGNS
1130 N. Garfield
Lombard, IL 60148
PH: 630.424.6100 FX: 630.424.6120 WWW.OLYSIGNS.COM

account representative: L GOTFRIED
client: Primary Eye Care
5460 S ARCHER AV CHICAGO, IL
drawn by: JOHN W
• job# 13-5160
• 4-29-13
• rev # 1-28-15

THIS IS AN ORIGINAL, UNPUBLISHED DRAWING SUBMITTED AS CORRECTION WITH A PROJECT WE ARE PLANNING FOR YOU. THIS IS NOT TO BE COPIED, REPRODUCED OR SHOWN TO ANYONE OUTSIDE OF YOUR ORGANIZATION WITHOUT OUR WRITTEN PERMISSION OF OLYMPIC SIGNS, INC. ANYWHERE IS EXCLUSIVE PROPERTY OF OLYMPIC SIGN INC.

**Department of Business Affairs and Consumer Protection**
Small Business Center - Public Way Use Unit
City Hall - 121 N. LaSalle Street, Room 800 • Chicago, IL 60602
312-74-GOBIZ / 312-744-6249 • (312) 744-1944 (TTY)
http://www.cityofchicago.org/bacp

**09/24/2015**

Alderman **Edward M. Burke**
Ward # **14**
City of Chicago
City Hall, Room **302**
121 North LaSalle Street
Chicago, Illinois 60602

Re: An ordinance to use and maintain a portion of the public right-of-way for **three (3) sign(s)** for **PRIMARY EYE CARE ASSOCIATES**, adjacent to the premises known as **5460 S. Archer Ave.**.

Dear Alderman **Edward M. Burke**:

The applicant referenced above has requested the use of the public right-of-way for a **sign(s)**. An ordinance has been prepared by the Department of Business Affairs and Consumer Protection – Small Business Center - Public Way Use Unit for presentation to the City Council. Because this request was made for properties located in your ward, as approved by you as per the attached, I respectfully request that you introduce the attached ordinance at the next City Council meeting.

If you have any questions regarding this ordinance, please contact Anthony Bertuca at (312) 744-5506.

**Department of Business Affairs and Consumer Protection**

# City of Chicago

O2015-6917

## Office of the City Clerk

## Document Tracking Sheet

| | |
|---|---|
| **Meeting Date:** | 9/24/2015 |
| **Sponsor(s):** | Burke (14) |
| **Type:** | Ordinance |
| **Title:** | Grant(s) of privilege in public way for Tamales Rosa |
| **Committee(s) Assignment:** | Committee on Transportation and Public Way |

ORDINANCE
TAMALES ROSA
Acct. No. 307060 - 2
Permit No. 1118459

*Be It Ordained by the City Council of the City of Chicago:*

SECTION 1. Permission and authority are hereby given and granted to TAMALES ROSA, upon the terms and subject to the conditions of this ordinance to maintain and use one (1) sign(s) projecting over the public right-of-way attached to its premises known as 5632 S. Kedzie Ave..

Said sign structure(s) measures as follows; along S Kedzie Ave:
One (1) at five (5) feet in length, eleven (11) feet in height and fourteen (14) feet above grade level.

The location of said privilege shall be as shown on prints kept on file with the Department of Business Affairs and Consumer Protection and the Office of the City Clerk.

Said privilege shall be constructed in accordance with plans and specifications approved by the Department of Transportation (Division of Project Development) and Zoning Department - Signs.

This grant of privilege in the public way shall be subject to the provisions of Section 10-28-015 and all other required provisions of the Municipal Code of Chicago.

The grantee shall pay to the City of Chicago as compensation for the privilege #1118459 herein granted the sum of three hundred ($300.00) per annum in advance.


A 25% penalty will be added for payments received after due date.

The permit holder agrees to hold the City of Chicago harmless for any damage, relocation or replacement costs associated with damage, relocation or removal of private property caused by the City performing work in the public way.

Authority herein given and granted for a period of five (5) years from and after Date of Passage.

Alderman _____

Edward M. Burke 14th Ward

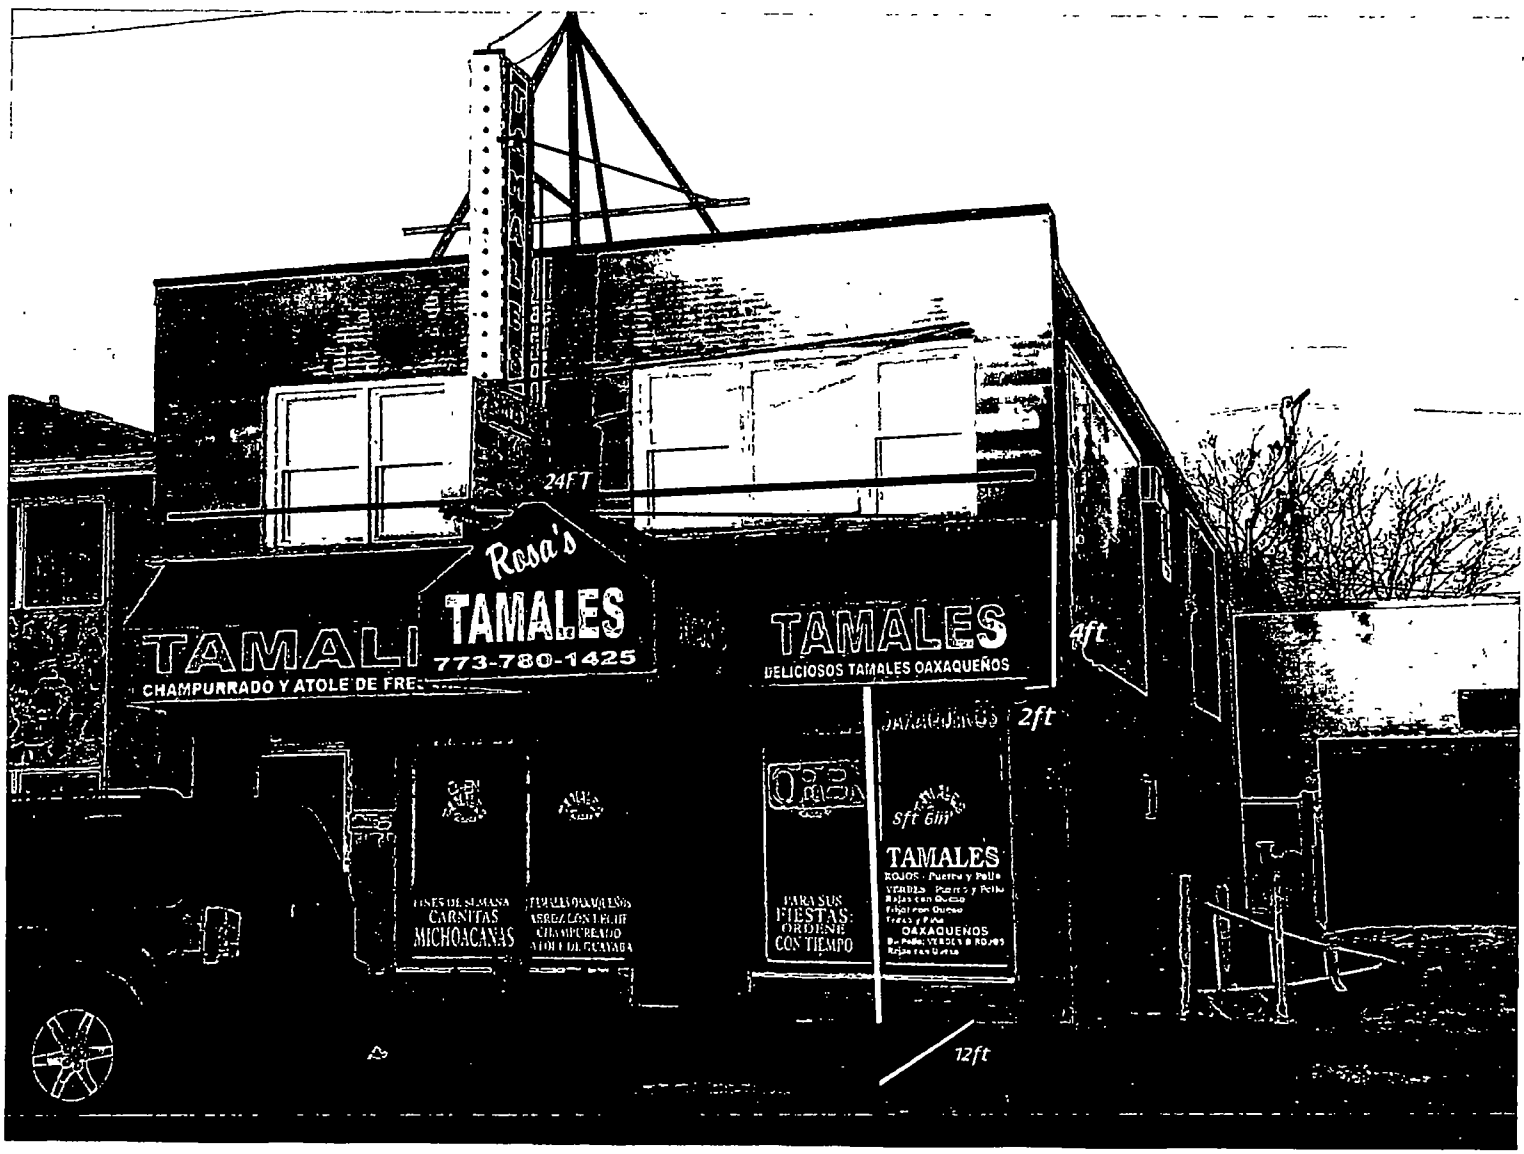
24FT
Rosa's
TAMALES
773-780-1425
TAMALI
CHAMPURRADO Y ATOLE DE FRE
TAMALES
DELICIOSOS TAMALES OAXAQUEÑOS
4ft
2ft
6ft
TAMALES
OAXAQUEÑOS
CARNITAS
MICHOACANAS
PARA SUS
FIESTAS:
ORDENE
CON TIEMPO
12ft

**Department of Business Affairs and Consumer Protection**
Small Business Center - Public Way Use Unit
City Hall - 121 N LaSalle Street, Room 800 • Chicago, IL 60602
312-74-GOBIZ / 312-744-6249 • (312) 744-1944 (TTY)
http //www.cityofchicago.org/bacp

**09/24/2015**

Alderman **Edward M. Burke**
Ward # **14**
City of Chicago
City Hall, Room **302**
121 North LaSalle Street
Chicago, Illinois 60602

Re: An ordinance to use and maintain a portion of the public right-of-way for **one (1) sign(s)** for **TAMALES ROSA**, adjacent to the premises known as **5632 S. Kedzie Ave.**.

Dear Alderman **Edward M. Burke**:

The applicant referenced above has requested the use of the public right-of-way for a **sign(s)**. An ordinance has been prepared by the Department of Business Affairs and Consumer Protection – Small Business Center - Public Way Use Unit for presentation to the City Council. Because this request was made for properties located in your ward, as approved by you as per the attached, I respectfully request that you introduce the attached ordinance at the next City Council meeting.

If you have any questions regarding this ordinance, please contact Anthony Bertuca at (312) 744-5506.

**Department of Business Affairs and Consumer Protection**

# City of Chicago

O2015-6914

Office of the City Clerk

Document Tracking Sheet

| | |
|---|---|
| **Meeting Date:** | 9/24/2015 |
| **Sponsor(s):** | Moore (17) |
| **Type:** | Ordinance |
| **Title:** | Grant(s) of privilege in public way for Cricket Wireless |
| **Committee(s) Assignment:** | Committee on Transportation and Public Way |

ORDINANCE
Cricket Wireless
Acct. No. 373467 - 6
Permit No. 1117204

*Be It Ordained by the City Council of the City of Chicago:*

SECTION 1. Permission and authority are hereby given and granted to Cricket Wireless, upon the terms and subject to the conditions of this ordinance to maintain and use one (1) sign(s) projecting over the public right-of-way attached to its premises known as 7854 S. Ashland Ave..

Said sign structure(s) measures as follows; along Ashland:
One (1) at thirteen point three three (13.33) feet in length, three (3) feet in height and sixteen (16) feet above grade level.

The location of said privilege shall be as shown on prints kept on file with the Department of Business Affairs and Consumer Protection and the Office of the City Clerk.

Said privilege shall be constructed in accordance with plans and specifications approved by the Department of Transportation (Division of Project Development) and Zoning Department - Signs.

This grant of privilege in the public way shall be subject to the provisions of Section 10-28-015 and all other required provisions of the Municipal Code of Chicago.

The grantee shall pay to the City of Chicago as compensation for the privilege #1117204 herein granted the sum of three hundred ($300.00) per annum in advance.

A 25% penalty will be added for payments received after due date.

The permit holder agrees to hold the City of Chicago harmless for any damage, relocation or replacement costs associated with damage, relocation or removal of private property caused by the City performing work in the public way.

Authority herein given and granted for a period of five (5) years from and after Date of Passage.


Alderman _____

David H. Moore 17th Ward

Exterior Site Plan | Summary

SOUTH WATER SIGNS

| Sign | Existing Sign | SF | Recommended Sign | SF |
|---|---|---|---|---|
| E-01 | Main ID | 39.86 | CR-FL-36B-R | 39.89 |
| E-02 | Door Vinyl | | CR-DV-T Hours of Operation | |

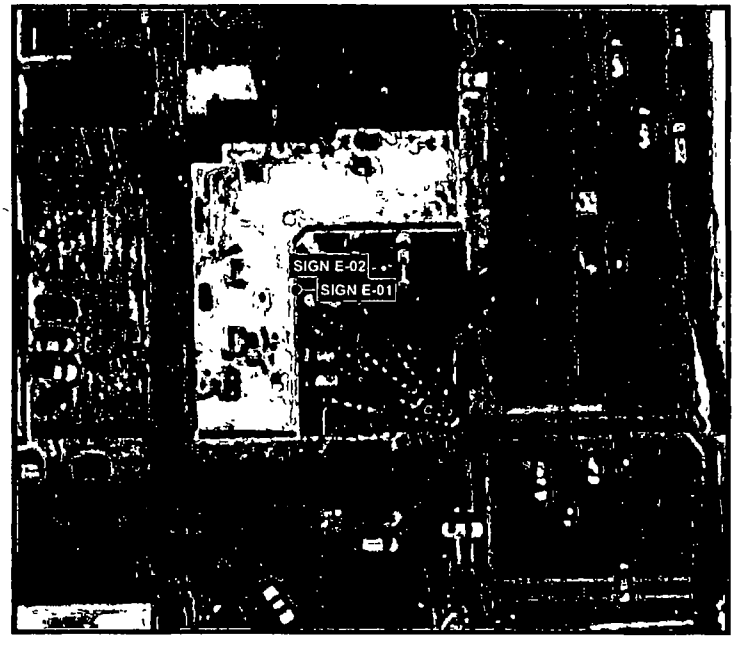


ALL DESIGNS PRESENTED ARE THE SOLE PROPERTY OF SOUTH WATER SIGNS, LLC. AND MAY NOT BE REPRODUCED IN PART OR WHOLE WITHOUT WRITTEN PERMISSION FROM SOUTH WATER SIGNS, LLC.

934 N Church Road
Elmhurst, IL 60126
P 630 333 4900 F 630 333 4915

Revision notes

cricket

| | | | |
|---|---|---|---|
| | | Drawn by | FK |
| Client | Cricket | Checked by | - |
| SWS Job# | 7009939 | Scale | NTS |
| Title | Aerial | Revision | - |
| Date | 11/14/14 | Page | 2 |

**Department of Business Affairs and Consumer Protection**
Small Business Center - Public Way Use Unit
City Hall - 121 N LaSalle Street, Room 800 • Chicago, IL 60602
312-74-GOBIZ / 312-744-6249 • (312) 744-1944 (TTY)
http://www.cityofchicago.org/bacp

# 2nd ATTEMPT AT INTRODUCTION

**09/24/2015**

Alderman **David H. Moore**
Ward # **17**
City of Chicago
City Hall, Room **300**
121 North LaSalle Street
Chicago, Illinois 60602

Re: An ordinance to use and maintain a portion of the public right-of-way for **one (1) sign(s)** for **Cricket Wireless**, adjacent to the premises known as **7854 S. Ashland Ave.**.

Dear Alderman **David H. Moore**:

The applicant referenced above has requested the use of the public right-of-way for a **sign(s)**. An ordinance has been prepared by the Department of Business Affairs and Consumer Protection – Small Business Center - Public Way Use Unit for presentation to the City Council. Because this request was made for properties located in your ward, as approved by you as per the attached, I respectfully request that you introduce the attached ordinance at the next City Council meeting.

If you have any questions regarding this ordinance, please contact Anthony Bertuca at (312) 744-5506.

**Department of Business Affairs and Consumer Protection**

# City of Chicago

O2015-6918

Office of the City Clerk

Document Tracking Sheet

| | |
|---|---|
| **Meeting Date:** | 9/24/2015 |
| **Sponsor(s):** | Moore (17) |
| **Type:** | Ordinance |
| **Title:** | Grant(s) of privilege in public way for Fred & Jack's El Gran Burrito |
| **Committee(s) Assignment:** | Committee on Transportation and Public Way |

ORDINANCE
FRED & JACK'S EL GRAN BURRITO
Acct. No. 20492 - 1
Permit No. 1119264

*Be It Ordained by the City Council of the City of Chicago:*

SECTION 1. Permission and authority are hereby given and granted to FRED & JACK'S EL GRAN BURRITO, upon the terms and subject to the conditions of this ordinance to maintain and use, as now constructed, two (2) Light Fixture(s) projecting over the public right-of-way adjacent to its premises known as 7600 S. Yale Ave..

Said Light Fixture(s) at S. YALE AVE. measure(s):
Two (2) at fifty-eight (58) feet in length, one (1) foot in width and one (1) foot above grade level.

The location of said privilege shall be as shown on prints kept on file with the Department of Business Affairs and Consumer Protection and the Office of the City Clerk.

Said privilege shall be constructed in accordance with plans and specifications approved by the Department of Transportation (Division of Project Development).

This grant of privilege in the public way shall be subject to the provisions of Section 10-28-015 and all other required provisions of the Municipal Code of Chicago.

The grantee shall pay to the City of Chicago as compensation for the privilege #1119264 herein granted the sum of eighty ($80.00) per annum in advance.

A 25% penalty will be added for payments received after due date.


The permit holder agrees to hold the City of Chicago harmless for any damage, relocation or replacement costs associated with damage, relocation or removal of private property caused by the City performing work in the public way.

Authority herein given and granted for a period of five (5) years from and after 06/07/2015.

Alderman _____

David H. Moore 17th Ward

R&MMM Burritos, Inc. d/b/a Fred & Jacks
7600 S. Yale Ave.

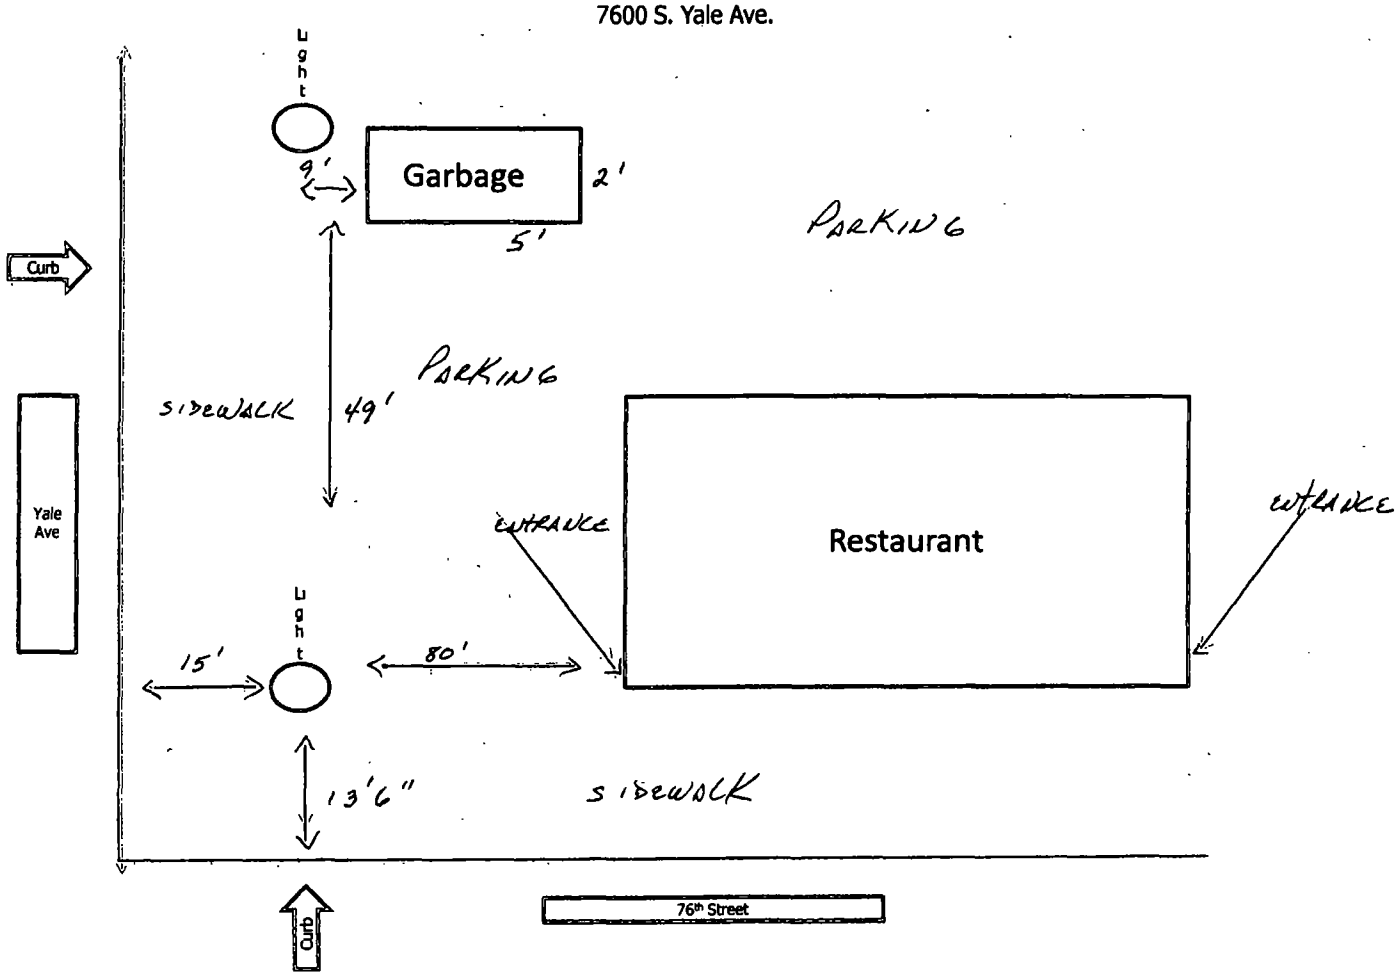

**Department of Business Affairs and Consumer Protection**
Small Business Center - Public Way Use Unit
City Hall - 121 N LaSalle Street, Room 800 • Chicago, IL 60602
312-74-GOBIZ / 312-744-6249 • (312) 744-1944 (TTY)
http://www.cityofchicago.org/bacp

# 2nd ATTEMPT AT INTRODUCTION

**09/24/2015**

Alderman **David H. Moore**
Ward # **17**
City of Chicago
City Hall, Room **300**
121 North LaSalle Street
Chicago, Illinois 60602

Re: An ordinance to use and maintain a portion of the public right-of-way for **two (2) light fixture(s)** for **FRED & JACK'S EL GRAN BURRITO**, adjacent to the premises known as **7600 S. Yale Ave.**.

Dear Alderman **David H. Moore**:

The applicant referenced above has requested the use of the public right-of-way for a **light fixture(s)**. An ordinance has been prepared by the Department of Business Affairs and Consumer Protection – Small Business Center - Public Way Use Unit for presentation to the City Council. Because this request was made for properties located in your ward, as approved by you as per the attached, I respectfully request that you introduce the attached ordinance at the next City Council meeting.

If you have any questions regarding this ordinance, please contact Anthony Bertuca at (312) 744-5506.

**Department of Business Affairs and Consumer Protection**

# City of Chicago

O2015-6921

Office of the City Clerk

Document Tracking Sheet

| | |
|---|---|
| **Meeting Date:** | 9/24/2015 |
| **Sponsor(s):** | Curtis (18) |
| **Type:** | Ordinance |
| **Title:** | Grant(s) of privilege in public way for A. Reed Realty |
| **Committee(s) Assignment:** | Committee on Transportation and Public Way |

ORDINANCE
A. REED REALTY
Acct. No. 399521 - 1
Permit No. 1119417

*Be It Ordained by the City Council of the City of Chicago:*

SECTION 1. Permission and authority are hereby given and granted to A. REED REALTY, upon the terms and subject to the conditions of this ordinance to maintain and use one (1) sign(s) projecting over the public right-of-way attached to its premises known as 8008 S. Western Ave..

Said sign structure(s) measures as follows; along S. Western Avenue:
One (1) at five point nine two (5.92) feet in length, two point five eight (2.58) feet in height and ten (10) feet above grade level.

The location of said privilege shall be as shown on prints kept on file with the Department of Business Affairs and Consumer Protection and the Office of the City Clerk.

Said privilege shall be constructed in accordance with plans and specifications approved by the Department of Transportation (Division of Project Development) and Zoning Department - Signs.

This grant of privilege in the public way shall be subject to the provisions of Section 10-28-015 and all other required provisions of the Municipal Code of Chicago.

The grantee shall pay to the City of Chicago as compensation for the privilege #1119417 herein granted the sum of one hundred ($100.00) per annum in advance.

A 25% penalty will be added for payments received after due date.

The permit holder agrees to hold the City of Chicago harmless for any damage, relocation or replacement costs associated with damage, relocation or removal of private property caused by the City performing work in the public way.


Authority herein given and granted for a period of five (5) years from and after Date of Passage.

Alderman

Derrick G. Curtis 18th Ward

# APPLICATION TO USE THE PUBLIC RIGHT OF WAY


## *EXAMPLE OF SIGN DRAWING*

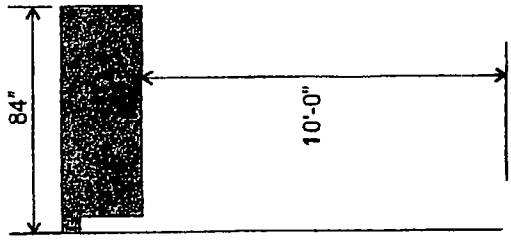


SIGN DRAWING

PROPERTY LOCATION 8008 S. WESTERN AVE.

ORGANIZATION(S) NAME A. REED REALTY

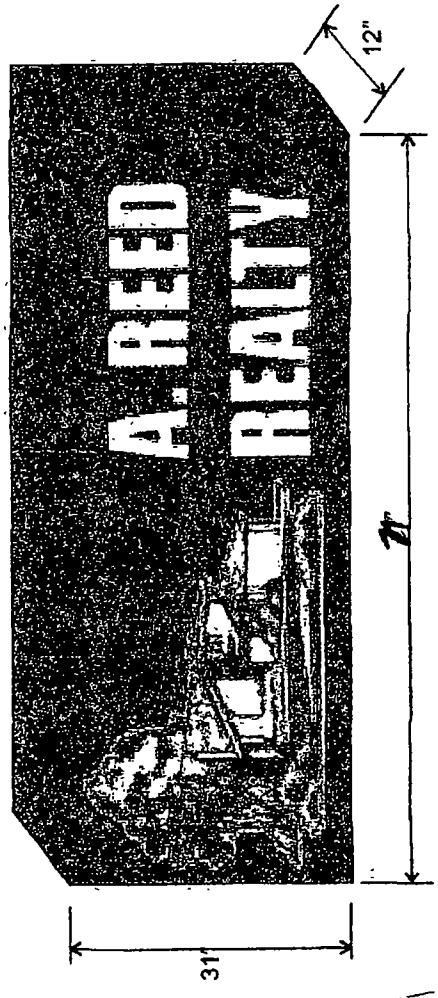

**Department of Business Affairs and Consumer Protection**
Small Business Center - Public Way Use Unit
City Hall - 121 N. LaSalle Street, Room 800 • Chicago, IL 60602
312-74-GOBIZ / 312-744-6249 • (312) 744-1944 (TTY)
http://www.cityofchicago.org/bacp

**09/24/2015**

Alderman **Derrick G. Curtis**
Ward # **18**
City of Chicago
City Hall, Room **300**
121 North LaSalle Street
Chicago, Illinois 60602

Re: An ordinance to use and maintain a portion of the public right-of-way for **one (1) sign(s)** for **A. REED REALTY**, adjacent to the premises known as **8008 S. Western Ave.**.

Dear Alderman **Derrick G. Curtis**:

The applicant referenced above has requested the use of the public right-of-way for a **sign(s)**. An ordinance has been prepared by the Department of Business Affairs and Consumer Protection – Small Business Center - Public Way Use Unit for presentation to the City Council. Because this request was made for properties located in your ward, as approved by you as per the attached, I respectfully request that you introduce the attached ordinance at the next City Council meeting.

If you have any questions regarding this ordinance, please contact Anthony Bertuca at (312) 744-5506.

**Department of Business Affairs and Consumer Protection**

# City of Chicago

O2015-6924

Office of the City Clerk

Document Tracking Sheet

| | |
|---|---|
| **Meeting Date:** | 9/24/2015 |
| **Sponsor(s):** | Curtis (18) |
| **Type:** | Ordinance |
| **Title:** | Grant(s) of privilege in public way for Acceptance Insurance |
| **Committee(s) Assignment:** | Committee on Transportation and Public Way |

ORDINANCE
ACCEPTANCE INSURANCE
Acct. No. 398912 - 2
Permit No. 1119114

*Be It Ordained by the City Council of the City of Chicago:*

SECTION 1. Permission and authority are hereby given and granted to ACCEPTANCE INSURANCE, upon the terms and subject to the conditions of this ordinance to maintain and use one (1) sign(s) projecting over the public right-of-way attached to its premises known as 8259 S. Kedzie Ave..

Said sign structure(s) measures as follows; along S KEDZIE AVE:
One (1) at fifteen (15) feet in length, three (3) feet in height and twelve (12) feet above grade level.

The location of said privilege shall be as shown on prints kept on file with the Department of Business Affairs and Consumer Protection and the Office of the City Clerk.

Said privilege shall be constructed in accordance with plans and specifications approved by the Department of Transportation (Division of Project Development) and Zoning Department - Signs.

This grant of privilege in the public way shall be subject to the provisions of Section 10-28-015 and all other required provisions of the Municipal Code of Chicago.

The grantee shall pay to the City of Chicago as compensation for the privilege #1119114 herein granted the sum of three hundred ($300.00) per annum in advance.

A 25% penalty will be added for payments received after due date.

The permit holder agrees to hold the City of Chicago harmless for any damage, relocation or replacement costs associated with damage, relocation or removal of private property caused by the City performing work in the public way.


Authority herein given and granted for a period of five (5) years from and after Date of Passage.

Alderman

Derrick G. Curtis 18th Ward

acceptance auto insurance

## 36" Internally Illuminated Remote Channel Letter Set

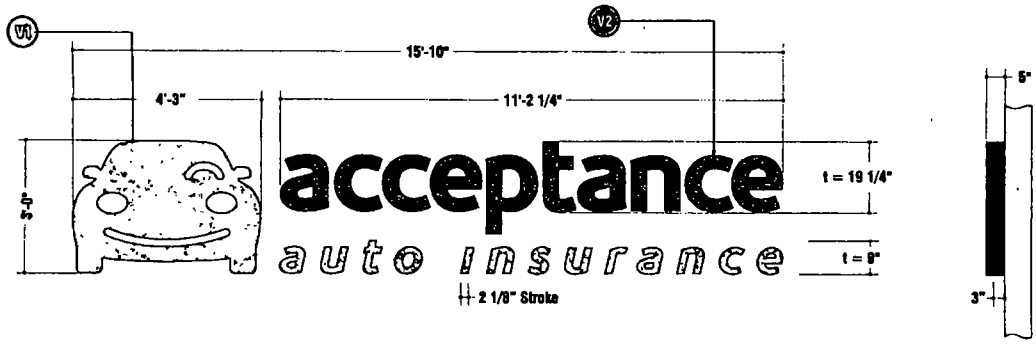


### General Description

Car Logo will be a Free Form Can Sign, fabricated like a large single channel letter with aluminum returns and back, trim cap, white acrylic faces decorated with 3M Vinyl graphics 1st surface illumination to be white L E D 's Tagines to be a typical LED Letterset

### Color Schedule

3M Vinyl Specifications

V1 PMS #362c - Green
3M 3630-156 Vivid Green


V2 PMS #2745c - Purple
3M 3630-87 Royal Blue

### Color Schedule


Paint Specifications

Painted Black (Returns)

**"LOGO & ACCEPTANCE" LED Face Lit Letter Flush Mounted (Remote)**

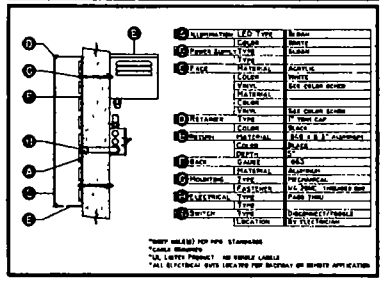

**"AUTO INSURANCE" LED Face Lit Letter Flush Mounted (Remote)**

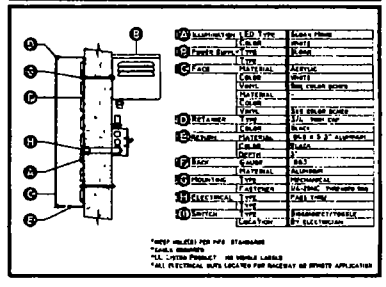

SQUARE FEET 47 50

SCALE: 1/2" = 1'-0"

Kieffer & CO., INC.

©2018 KIEFFER & CO., INC

CUSTOMER: Acceptance Insurance
LOCATION: Store #450 - Chicago, IL
SALESMAN: EM DESIGNER: ETD
DATE: 02/09/18

c UL us LISTED

COMPLIANCE FILES

PRODUCTION PROCESSING

Job #
-001
-002
-003
-004

INITIALS: DATE:

REVISION:

B68219C

**Department of Business Affairs and Consumer Protection**
Small Business Center - Public Way Use Unit
City Hall - 121 N LaSalle Street, Room 800 • Chicago, IL 60602
312-74-GOBIZ / 312-744-6249 • (312) 744-1944 (TTY)
http://www.cityofchicago.org/bacp

**09/24/2015**

Alderman **Derrick G. Curtis**
Ward # **18**
City of Chicago
City Hall, Room **300**
121 North LaSalle Street
Chicago, Illinois 60602

Re: An ordinance to use and maintain a portion of the public right-of-way for **one (1) sign(s)** for **ACCEPTANCE INSURANCE**, adjacent to the premises known as **8259 S. Kedzie Ave.**.

Dear Alderman **Derrick G. Curtis**:

The applicant referenced above has requested the use of the public right-of-way for a **sign(s)**. An ordinance has been prepared by the Department of Business Affairs and Consumer Protection – Small Business Center - Public Way Use Unit for presentation to the City Council. Because this request was made for properties located in your ward, as approved by you as per the attached, I respectfully request that you introduce the attached ordinance at the next City Council meeting.

If you have any questions regarding this ordinance, please contact Anthony Bertuca at (312) 744-5506.

**Department of Business Affairs and Consumer Protection**

# City of Chicago

O2015-6928

Office of the City Clerk

Document Tracking Sheet

| | |
|---|---|
| **Meeting Date:** | 9/24/2015 |
| **Sponsor(s):** | Curtis (18) |
| **Type:** | Ordinance |
| **Title:** | Grant(s) of privilege in public way for Anton Hanania |
| **Committee(s) Assignment:** | Committee on Transportation and Public Way |

ORDINANCE
ANTON HANANIA
Acct. No. 88106 - 2
Permit No. 1120024

*Be It Ordained by the City Council of the City of Chicago:*

SECTION 1. Permission and authority are hereby given and granted to ANTON HANANIA, upon the terms and subject to the conditions of this ordinance to maintain and use, as now constructed, nine (9) Column(s) (Bollards) on the public right-of-way adjacent to its premises known as 8301-13 S. Pulaski Rd..

Said Column(s) (Bollards) at S. Pulaski Road measure(s):
Nine (9) at point six six (.66) feet in length, and point six six (.66) feet in width for a total of three point nine two (3.92) square feet. Existing columns (bollards) are approximately forty-two (42) inches in height.

The location of said privilege shall be as shown on prints kept on file with the Department of Business Affairs and Consumer Protection and the Office of the City Clerk.

Said privilege shall be constructed in accordance with plans and specifications approved by the Department of Planning and Development and Department of Transportation (Division of Project Development).

This grant of privilege in the public way shall be subject to the provisions of Section 10-28-015 and all other required provisions of the Municipal Code of Chicago.

The grantee shall pay to the City of Chicago as compensation for the privilege #1120024 herein granted the sum of six hundred seventy-five ($675.00) per annum in advance.


A 25% penalty will be added for payments received after due date.

The permit holder agrees to hold the City of Chicago harmless for any damage, relocation or replacement costs associated with damage, relocation or removal of private property caused by the City performing work in the public way.


Authority herein given and granted for a period of five (5) years from and after 06/30/2015.

Alderman

Derrick G. Curtis 18th Ward

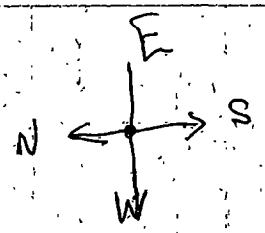


Notes:
ALL Columns are 0.66' X 0.66' X 9'
ALL Columns are ~~0~~ 0.06' on City's Property

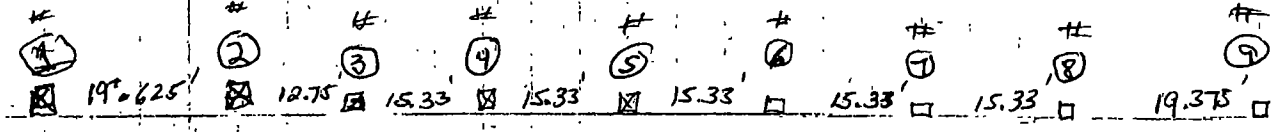


Pulaski Road

**Department of Business Affairs and Consumer Protection**
Small Business Center- Public Way Use Unit
City Hall- 121 N. LaSalle Street Room 800 • Chicago, IL 60602
312-74-GOBIZ / 312-744-6249 • (312) 744-1944 (TTY)
http://www cityofchicago.org/bacp

**09/24/2015**

Alderman **Derrick G. Curtis**
Ward # **18**
City of Chicago
City Hall, Room **300**
121 North LaSalle Street
Chicago, Illinois 60602

Re: An ordinance to use and maintain a portion of the public right-of-way for **nine (9) column(s)** for **ANTON HANANIA**, adjacent to the premises known as **8301-13 S. Pulaski Rd.**.

Dear Alderman **Derrick G. Curtis**:

The applicant referenced above has requested the use of the public right-of-way for **column(s)**. An ordinance has been prepared by the Department of Business Affairs and Consumer Protection – Small Business Center - Public Way Use Unit for presentation to the City Council. Because this request was made for properties located in your ward, as approved by you as per the attached, I respectfully request that you introduce the attached ordinance at the next City Council meeting.

If you have any questions regarding this ordinance, please contact Anthony Bertuca at (312) 744-5506.

**Department of Business Affairs and Consumer Protection**

# City of Chicago

O2015-6926

## Office of the City Clerk

## Document Tracking Sheet

| | |
|---|---|
| **Meeting Date:** | 9/24/2015 |
| **Sponsor(s):** | O'Shea (19) |
| **Type:** | Ordinance |
| **Title:** | Grant(s) of privilege in public way for Country Financial |
| **Committee(s) Assignment:** | Committee on Transportation and Public Way |

ORDINANCE
COUNTRY FINANCIAL
Acct. No. 324411 - 5
Permit No. 1119416

*Be It Ordained by the City Council of the City of Chicago:*

SECTION 1. Permission and authority are hereby given and granted to COUNTRY FINANCIAL, upon the terms and subject to the conditions of this ordinance to maintain and use one (1) sign(s) projecting over the public right-of-way attached to its premises known as 10414 S. Western Ave..

Said sign structure(s) measures as follows; along S. Western Avenue:
One (1) at seven point five eight (7.58) feet in length, two point six seven (2.67) feet in height and twelve (12) feet above grade level.

The location of said privilege shall be as shown on prints kept on file with the Department of Business Affairs and Consumer Protection and the Office of the City Clerk.

Said privilege shall be constructed in accordance with plans and specifications approved by the Department of Transportation (Division of Project Development) and Zoning Department - Signs.

This grant of privilege in the public way shall be subject to the provisions of Section 10-28-015 and all other required provisions of the Municipal Code of Chicago.

The grantee shall pay to the City of Chicago as compensation for the privilege #1119416 herein granted the sum of one hundred ($100.00) per annum in advance.

A 25% penalty will be added for payments received after due date.

The permit holder agrees to hold the City of Chicago harmless for any damage, relocation or replacement costs associated with damage, relocation or removal of private property caused by the City performing work in the public way.

Authority herein given and granted for a period of five (5) years from and after Date of Passage.

Alderman _____


Matthew J. O'Shea 19th Ward

## S1a Illuminated Cabinet - Green - with Vinyl Tagline

Remove existing illuminated wall sign Patch and paint fascia to like new condition. Install new illuminated cabinet flush to fascia Tagline is vinyl on flat aluminum panel and stud mounted as shown.

UL listed.

Cross Section

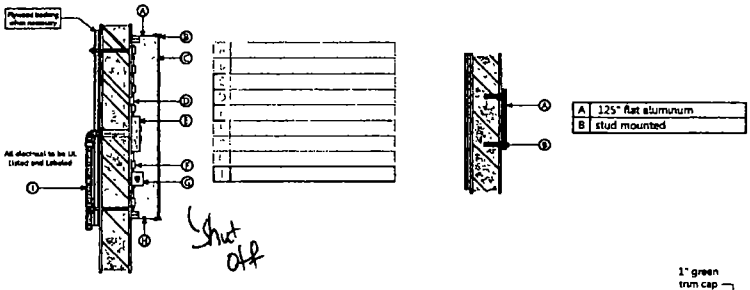






| | A | B | C | D | sf |
|---|---|---|---|---|---|
| CF-ILCAB-GR-24 | 2'-0" | 7'-3 3/8" | 9 15/16" | 3 7/8" | 14 52 |

| | A | B | C | D | E | sf |
|---|---|---|---|---|---|---|
| CF-TAG-BP-GR-24 | 2 5/8" | 7'-3 3/8" | 4 1/4" | .5 13/16" | 7'-6 11/16" | 3 66 |

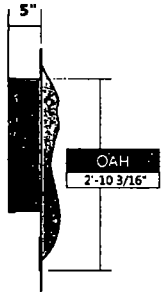





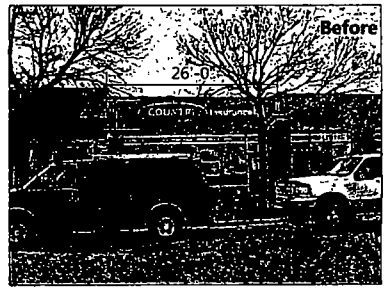



Image provided by Country Financial Corporate

**Department of Business Affairs and Consumer Protection**
Small Business Center - Public Way Use Unit
City Hall - 121 N. LaSalle Street, Room 800 • Chicago, IL 60602
312-74-GOBIZ / 312-744-6249 • (312) 744-1944 (TTY)
http://www.cityofchicago.org/bacp

**09/24/2015**

Alderman **Matthew J. O'Shea**
Ward # **19**
City of Chicago
City Hall, Room **200**
121 North LaSalle Street
Chicago, Illinois 60602

Re: An ordinance to use and maintain a portion of the public right-of-way for **one (1) sign(s)** for **COUNTRY FINANCIAL**, adjacent to the premises known as **10414 S. Western Ave.**.

Dear Alderman **Matthew J. O'Shea**:

The applicant referenced above has requested the use of the public right-of-way for a **sign(s)**. An ordinance has been prepared by the Department of Business Affairs and Consumer Protection – Small Business Center - Public Way Use Unit for presentation to the City Council. Because this request was made for properties located in your ward, as approved by you as per the attached, I respectfully request that you introduce the attached ordinance at the next City Council meeting.

If you have any questions regarding this ordinance, please contact Anthony Bertuca at (312) 744-5506.

**Department of Business Affairs and Consumer Protection**

# City of Chicago

O2015-6940

## Office of the City Clerk

## Document Tracking Sheet

| | |
|---|---|
| **Meeting Date:** | 9/24/2015 |
| **Sponsor(s):** | O'Shea (19) |
| **Type:** | Ordinance |
| **Title:** | Grant(s) of privilege in public way for Family Dollars Store |
| **Committee(s) Assignment:** | Committee on Transportation and Public Way |

ORDINANCE
FAMILY DOLLAR STORE #
Acct. No. 11071 - 140
Permit No. 1115896

*Be It Ordained by the City Council of the City of Chicago:*

SECTION 1. Permission and authority are hereby given and granted to FAMILY DOLLAR STORE #, upon the terms and subject to the conditions of this ordinance to maintain and use one (1) sign(s) projecting over the public right-of-way attached to its premises known as 11810 S. Western Ave..

Said sign structure(s) measures as follows; along S. Western Avenue:
One (1) at fifteen point two five (15.25) feet in length, six point two five (6.25) feet in height and eleven (11) feet above grade level.

The location of said privilege shall be as shown on prints kept on file with the Department of Business Affairs and Consumer Protection and the Office of the City Clerk.

Said privilege shall be constructed in accordance with plans and specifications approved by the Department of Transportation (Division of Project Development) and Zoning Department - Signs.

This grant of privilege in the public way shall be subject to the provisions of Section 10-28-015 and all other required provisions of the Municipal Code of Chicago.

The grantee shall pay to the City of Chicago as compensation for the privilege #1115896 herein granted the sum of three hundred ($300.00) per annum in advance.

A 25% penalty will be added for payments received after due date.

The permit holder agrees to hold the City of Chicago harmless for any damage, relocation or replacement costs associated with damage, relocation or removal of private property caused by the City performing work in the public way.


Authority herein given and granted for a period of five (5) years from and after Date of Passage.

Alderman _____

Matthew J. O'Shea 19th Ward

# Half-Tower Fascia Enhancement


**11'-1" OAH x 19'-2" x 6" Deep Tower + 34" Stacked Cloud**

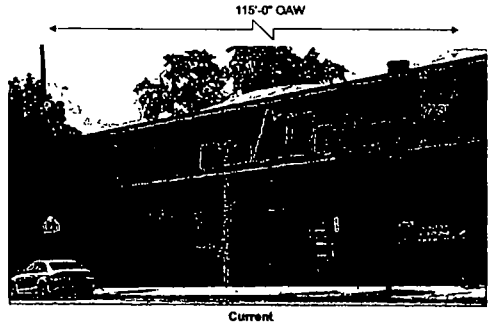


Current

**FRONT ELEVATION**
Scale 1/8" = 1'-0"
Please Note Measurements Per Survey As Indicated.

Please Note
Due to angle of photo all sizes will appear distorted and scaling is approximate

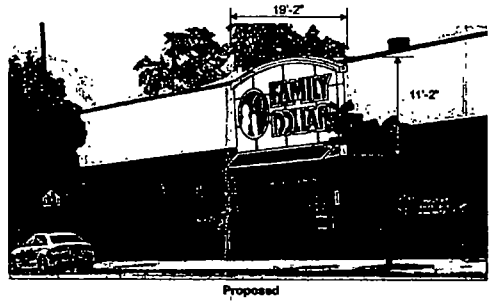


Proposed

**FRONT ELEVATION**
Scale: 1/8" = 1'-0"

FAMILY DOLLAR

| Client Review Status | Notes | Date / Description | Project Information |
|---|---|---|---|
| Allen Industries, Inc. requires that an "Ed Approved" drawing be obtained from the client prior to any production release or production release revision. ☐Approved ☐Approved as Noted ☐Revise & Resubmit Name _____ Title _____ Date _____ | | 07/09/13 Issue Date<br>08/06/13 A New Front Elevation<br>A<br>A | Client Family Dollar<br>11910 S Western Ave<br>Chicago IL 60643<br>File FD-C 9137_Chicago IL_6ft Half Tower+34SH+Awning<br>Sales House Design BS PM HS |

This is an original unpublished drawing, created by Allen Industries, Inc. It is submitted for your personal use in connection with the project being planned for you by Allen Industries, Inc. It is not to be shown to anyone outside your organization, nor used, reproduced, copied or exhibited in any fashion whatsoever. All or part of this design (except for registered trademarks) remain the property of Allen Industries, Inc

Allen Industries
www.allenindustries.com
Signs and Image Solutions
Corporate Headquarters
9434 Burnt Poplar Road, Greensboro, NC 27409
Phone 800-967-2553 336-668-2781 Fax 336-668-7675

**Department of Business Affairs and Consumer Protection**
Small Business Center - Public Way Use Unit
City Hall - 121 N. LaSalle Street, Room 800 • Chicago, IL 60602
312-74-GOBIZ / 312-744-6249 • (312) 744-1944 (TTY)
http://www.cityofchicago.org/bacp

**09/24/2015**

Alderman **Matthew J. O'Shea**
Ward # **19**
City of Chicago
City Hall, Room **200**
121 North LaSalle Street
Chicago, Illinois 60602

Re: An ordinance to use and maintain a portion of the public right-of-way for **one (1) sign(s)** for **FAMILY DOLLAR STORE #**, adjacent to the premises known as **11810 S. Western Ave.**.

Dear Alderman **Matthew J. O'Shea**:

The applicant referenced above has requested the use of the public right-of-way for a **sign(s)**. An ordinance has been prepared by the Department of Business Affairs and Consumer Protection – Small Business Center - Public Way Use Unit for presentation to the City Council. Because this request was made for properties located in your ward, as approved by you as per the attached, I respectfully request that you introduce the attached ordinance at the next City Council meeting.

If you have any questions regarding this ordinance, please contact Anthony Bertuca at (312) 744-5506.

**Department of Business Affairs and Consumer Protection**

# City of Chicago

O2015-6937

Office of the City Clerk

Document Tracking Sheet

| | |
|---|---|
| **Meeting Date:** | 9/24/2015 |
| **Sponsor(s):** | Cochran (20) |
| **Type:** | Ordinance |
| **Title:** | Grant(s) of privilege in public way for Chicago Public School |
| **Committee(s) Assignment:** | Committee on Transportation and Public Way |

ORDINANCE
Chicago Public School
Acct. No. 302602 - 20
Permit No. 1120105

*Be It Ordained by the City Council of the City of Chicago:*

SECTION 1. Permission and authority are hereby given and granted to Chicago Public School, upon the terms and subject to the conditions of this ordinance to maintain and use, as now constructed, four (4) Fence(s) on the public right-of-way adjacent to its premises known as 6350 S. Stewart Ave..

Said Fence(s) at S. Stewart Avenue measure(s):
One (1) at two hundred ninety (290) feet in length, and one (1) foot in width for a total of two hundred ninety (290) square feet. Existing fence is approximately four (4) feet in height.

Said Fence(s) at W. 64th Street measure(s):
One (1) at two hundred thirty-two (232) feet in length, and one (1) foot in width for a total of two hundred thirty-two (232) square feet. Existing fence is approximately four (4) feet in height.

Said Fence(s) at W. 64th Street measure(s):
One (1) at thirty-four (34) feet in length, and one (1) foot in width for a total of thirty-four (34) square feet. Existing fence is approximately six (6) feet in height.

Said Fence(s) at S. Eggleston Avenue measure(s):
One (1) at twelve (12) feet in length, and one (1) foot in width for a total of twelve (12) square feet. Existing fence is approximately six (6) feet in height.

Said Fence(s) at S. Eggleston Avenue measure(s):
One (1) at one hundred (100) feet in length, and one (1) foot in width for a total of one hundred (100) square feet. Existing fence is approximately six (6) feet in height.

The location of said privilege shall be as shown on prints kept on file with the Department of Business Affairs and Consumer Protection and the Office of the City Clerk.

Said privilege shall be constructed in accordance with plans and specifications approved by the Department of Transportation (Division of Project Development).

This grant of privilege in the public way shall be subject to the provisions of Section 10-28-015 and all other required provisions of the Municipal Code of Chicago.

The grantee shall pay to the City of Chicago as compensation for the privilege #1120105 herein granted the sum of zero ($.00) per annum in advance.


A 25% penalty will be added for payments received after due date.

The permit holder agrees to hold the City of Chicago harmless for any damage, relocation or replacement costs associated with damage, relocation or removal of private property caused by the City performing work in the public way.


Authority herein given and granted for a period of five (5) years from and after 06/30/2015.

Alderman

Willie Cochran 20th Ward

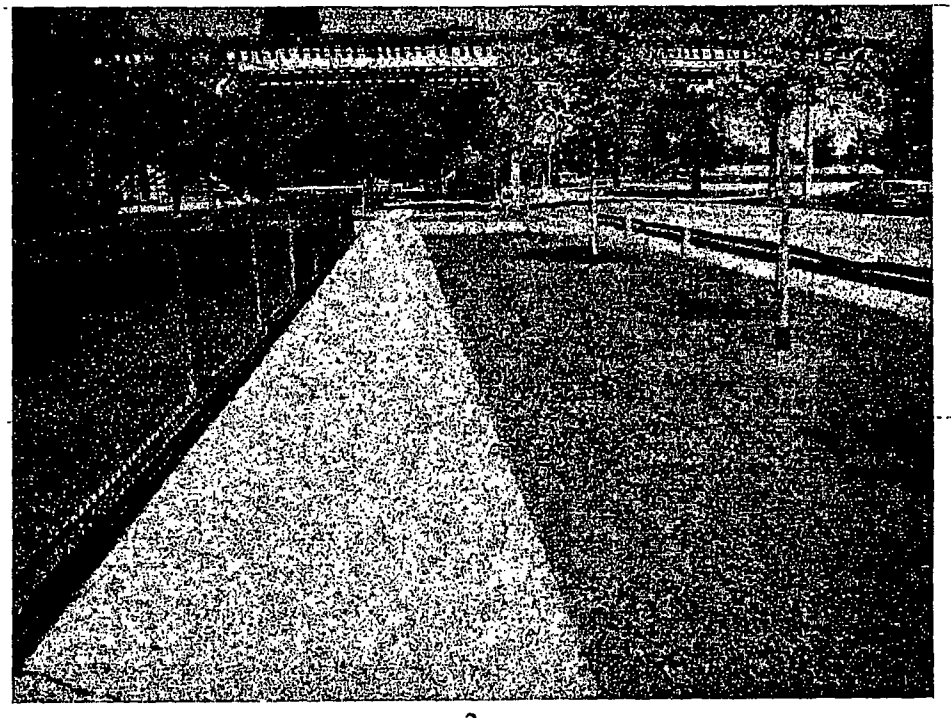

3

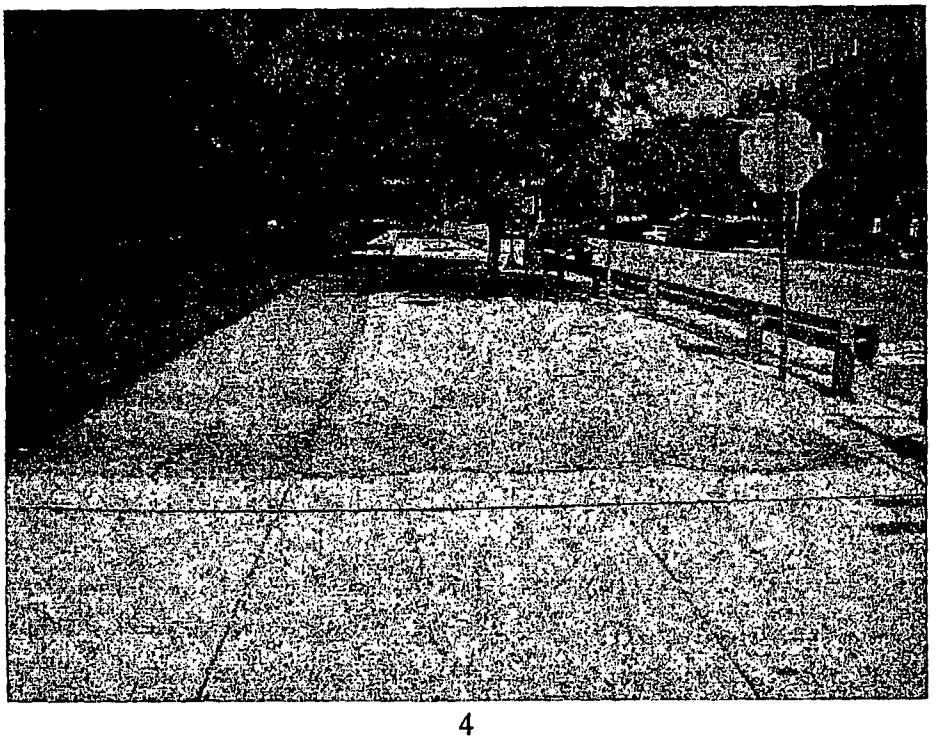

4

CPS Project #: 2010-26151-CSP
~~Walter Reed Elementary~~ Johnson Prep H.S
6350 S. Stewart Ave
Chicago, IL 60621

**Department of Business Affairs and Consumer Protection**
Small Business Center- Public Way Use Unit
City Hall - 121 N. LaSalle Street Room 800 • Chicago, IL 60602
312-74-GOBIZ / 312-744-6249 • (312) 744-1944 (TTY)
http://www.cityofchicago.org/bacp

**09/24/2015**

Alderman **Willie Cochran**
Ward # **20**
City of Chicago
City Hall, Room **300**
121 North LaSalle Street
Chicago, Illinois 60602

Re: An ordinance to use and maintain a portion of the public right-of-way for **four (4) fence(s)** for **Chicago Public School**, adjacent to the premises known as **6350 S. Stewart Ave.**.

Dear Alderman **Willie Cochran**:

The applicant referenced above has requested the use of the public right-of-way for **fence(s)**. An ordinance has been prepared by the Department of Business Affairs and Consumer Protection – Small Business Center - Public Way Use Unit for presentation to the City Council. Because this request was made for properties located in your ward, as approved by you as per the attached, I respectfully request that you introduce the attached ordinance at the next City Council meeting.

If you have any questions regarding this ordinance, please contact Anthony Bertuca at (312) 744-5506.

**Department of Business Affairs and Consumer Protection**

# City of Chicago

O2015-6938

Office of the City Clerk

Document Tracking Sheet

| | |
|---|---|
| **Meeting Date:** | 9/24/2015 |
| **Sponsor(s):** | Cochran (20) |
| **Type:** | Ordinance |
| **Title:** | Grant(s) of privilege in public way for Family Dollar |
| **Committee(s) Assignment:** | Committee on Transportation and Public Way |

ORDINANCE
FAMILY DOLLAR
Acct. No. 11071 - 118
Permit No. 1119697

*Be It Ordained by the City Council of the City of Chicago:*

SECTION 1. Permission and authority are hereby given and granted to FAMILY DOLLAR, upon the terms and subject to the conditions of this ordinance to maintain and use, as now constructed, one (1) Building Projection(s) projecting over the public right-of-way adjacent to its premises known as 6349 S. Cottage Grove Ave..

Said Building Projection(s) at S. Cottage Grove Avenue measure(s):
One (1) at sixty-eight (68) feet in length, and one point five (1.5) foot in width for a total of one hundred two (102) square feet. Existing building projection is approximately eleven (11) feet above grade level.

The location of said privilege shall be as shown on prints kept on file with the Department of Business Affairs and Consumer Protection and the Office of the City Clerk.

Said privilege shall be constructed in accordance with plans and specifications approved by the Department of Planning and Development and Department of Transportation (Division of Project Development).

This grant of privilege in the public way shall be subject to the provisions of Section 10-28-015 and all other required provisions of the Municipal Code of Chicago.

The grantee shall pay to the City of Chicago as compensation for the privilege #1119697 herein granted the sum of four hundred ($400.00) per annum in advance.

A 25% penalty will be added for payments received after due date.

The permit holder agrees to hold the City of Chicago harmless for any damage, relocation or replacement costs associated with damage, relocation or removal of private property caused by the City performing work in the public way.

Authority herein given and granted for a period of five (5) years from and after 11/05/2013.

Alderman

Willie Cochran 20th Ward

FAMILY DOLLAR

**Department of Business Affairs and Consumer Protection**
*Small Business Center- Public Way Use Unit*
City Hall- 121 N. LaSalle Street Room 800 • Chicago, IL 60602
312-74-GOBIZ / 312-744-6249 • (312) 744-1944 (TTY)
http://www.cityofchicago.org/bacp

**09/24/2015**

Alderman **Willie Cochran**
Ward # **20**
City of Chicago
City Hall, Room **300**
121 North LaSalle Street
Chicago, Illinois 60602

Re: An ordinance to use and maintain a portion of the public right-of-way for **one (1) building projection(s)** for **FAMILY DOLLAR**, adjacent to the premises known as **6349 S. Cottage Grove Ave.**.

Dear Alderman **Willie Cochran**:

The applicant referenced above has requested the use of the public right-of-way for a **building projection(s)**. An ordinance has been prepared by the Department of Business Affairs and Consumer Protection – Small Business Center - Public Way Use Unit for presentation to the City Council. Because this request was made for properties located in your ward, as approved by you as per the attached, I respectfully request that you introduce the attached ordinance at the next City Council meeting.

If you have any questions regarding this ordinance, please contact Anthony Bertuca at (312) 744-5506.

**Department of Business Affairs and Consumer Protection**

# City of Chicago

O2015-6941

Office of the City Clerk

Document Tracking Sheet

| | |
|---|---|
| **Meeting Date:** | 9/24/2015 |
| **Sponsor(s):** | Cochran (20) |
| **Type:** | Ordinance |
| **Title:** | Grant(s) of privilege in public way for University of Chicago, The (File No. 19) |
| **Committee(s) Assignment:** | Committee on Transportation and Public Way |

ORDINANCE
THE UNIVERSITY OF CHICAGO (File #19)
Acct. No. 43697 - 1
Permit No. 1118262

*Be It Ordained by the City Council of the City of Chicago:*

SECTION 1. Permission and authority are hereby given and granted to THE UNIVERSITY OF CHICAGO (File #19), upon the terms and subject to the conditions of this ordinance to maintain and use, as now constructed, one (1) Steam Tunnel(s) under the public right-of-way adjacent to its premises known as 6022 S. Drexel Ave..

Existing Steam Tunnel(s) at E. 60th Street measure(s):

Existing steam tunnel consist of a six (6) inch extra heavy steam main and a three (3) inch wrought iron return main encased in an insulated conduit, beginning at an existing manhole located on private property at a point thirty-seven (37) feet ten (10) inches south of the south curb line of East 60th Street; thence under and across South Ingleside Avenue at a point approximately thirty-three (33) feet eight (8) inches south of the south curb line of East 60th Street, terminating in a concrete manhole located under the public sidewalk on the west side of South Ingleside Avenue. Also, to maintain and use as now installed a steam main and return main, both encased in insulated conduit, under and across South Drexel Avenue at a point approximately thirty-one (31) feet south of the south curb line of East 60th Street and South Ingleside Avenue; thence proceeding southward and west of west sidewalk of South Drexel Avenue into private property; thence under and across the public alley south of East 60th Street at a point approximately fifty-three (53) feet ten (10) inches west of the west curb line of South Drexel Avenue and terminating inside the building located at 6022-6024 South Drexel Avenue.

The location of said privilege shall be as shown on prints kept on file with the Department of Business Affairs and Consumer Protection and the Office of the City Clerk.

Said privilege shall be constructed in accordance with plans and specifications approved by the Department of Planning and Development and Department of Transportation (Office of Underground Coordination).


This grant of privilege in the public way shall be subject to the provisions of Section 10-28-015 and all other required provisions of the Municipal Code of Chicago.

The grantee shall pay to the City of Chicago as compensation for the privilege #1118262 herein granted the sum of one thousand two hundred ($1,200.00) per annum in advance.


A 25% penalty will be added for payments received after due date.

The permit holder agrees to hold the City of Chicago harmless for any damage, relocation or replacement costs associated with damage, relocation or removal of private property caused by the City performing work in the public way.

Authority herein given and granted for a period of five (5) years from and after 09/29/2014.

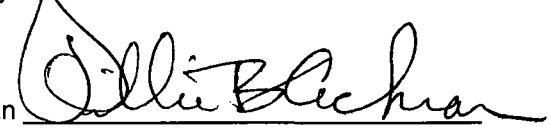Alderman 

Willie Cochran 20th Ward

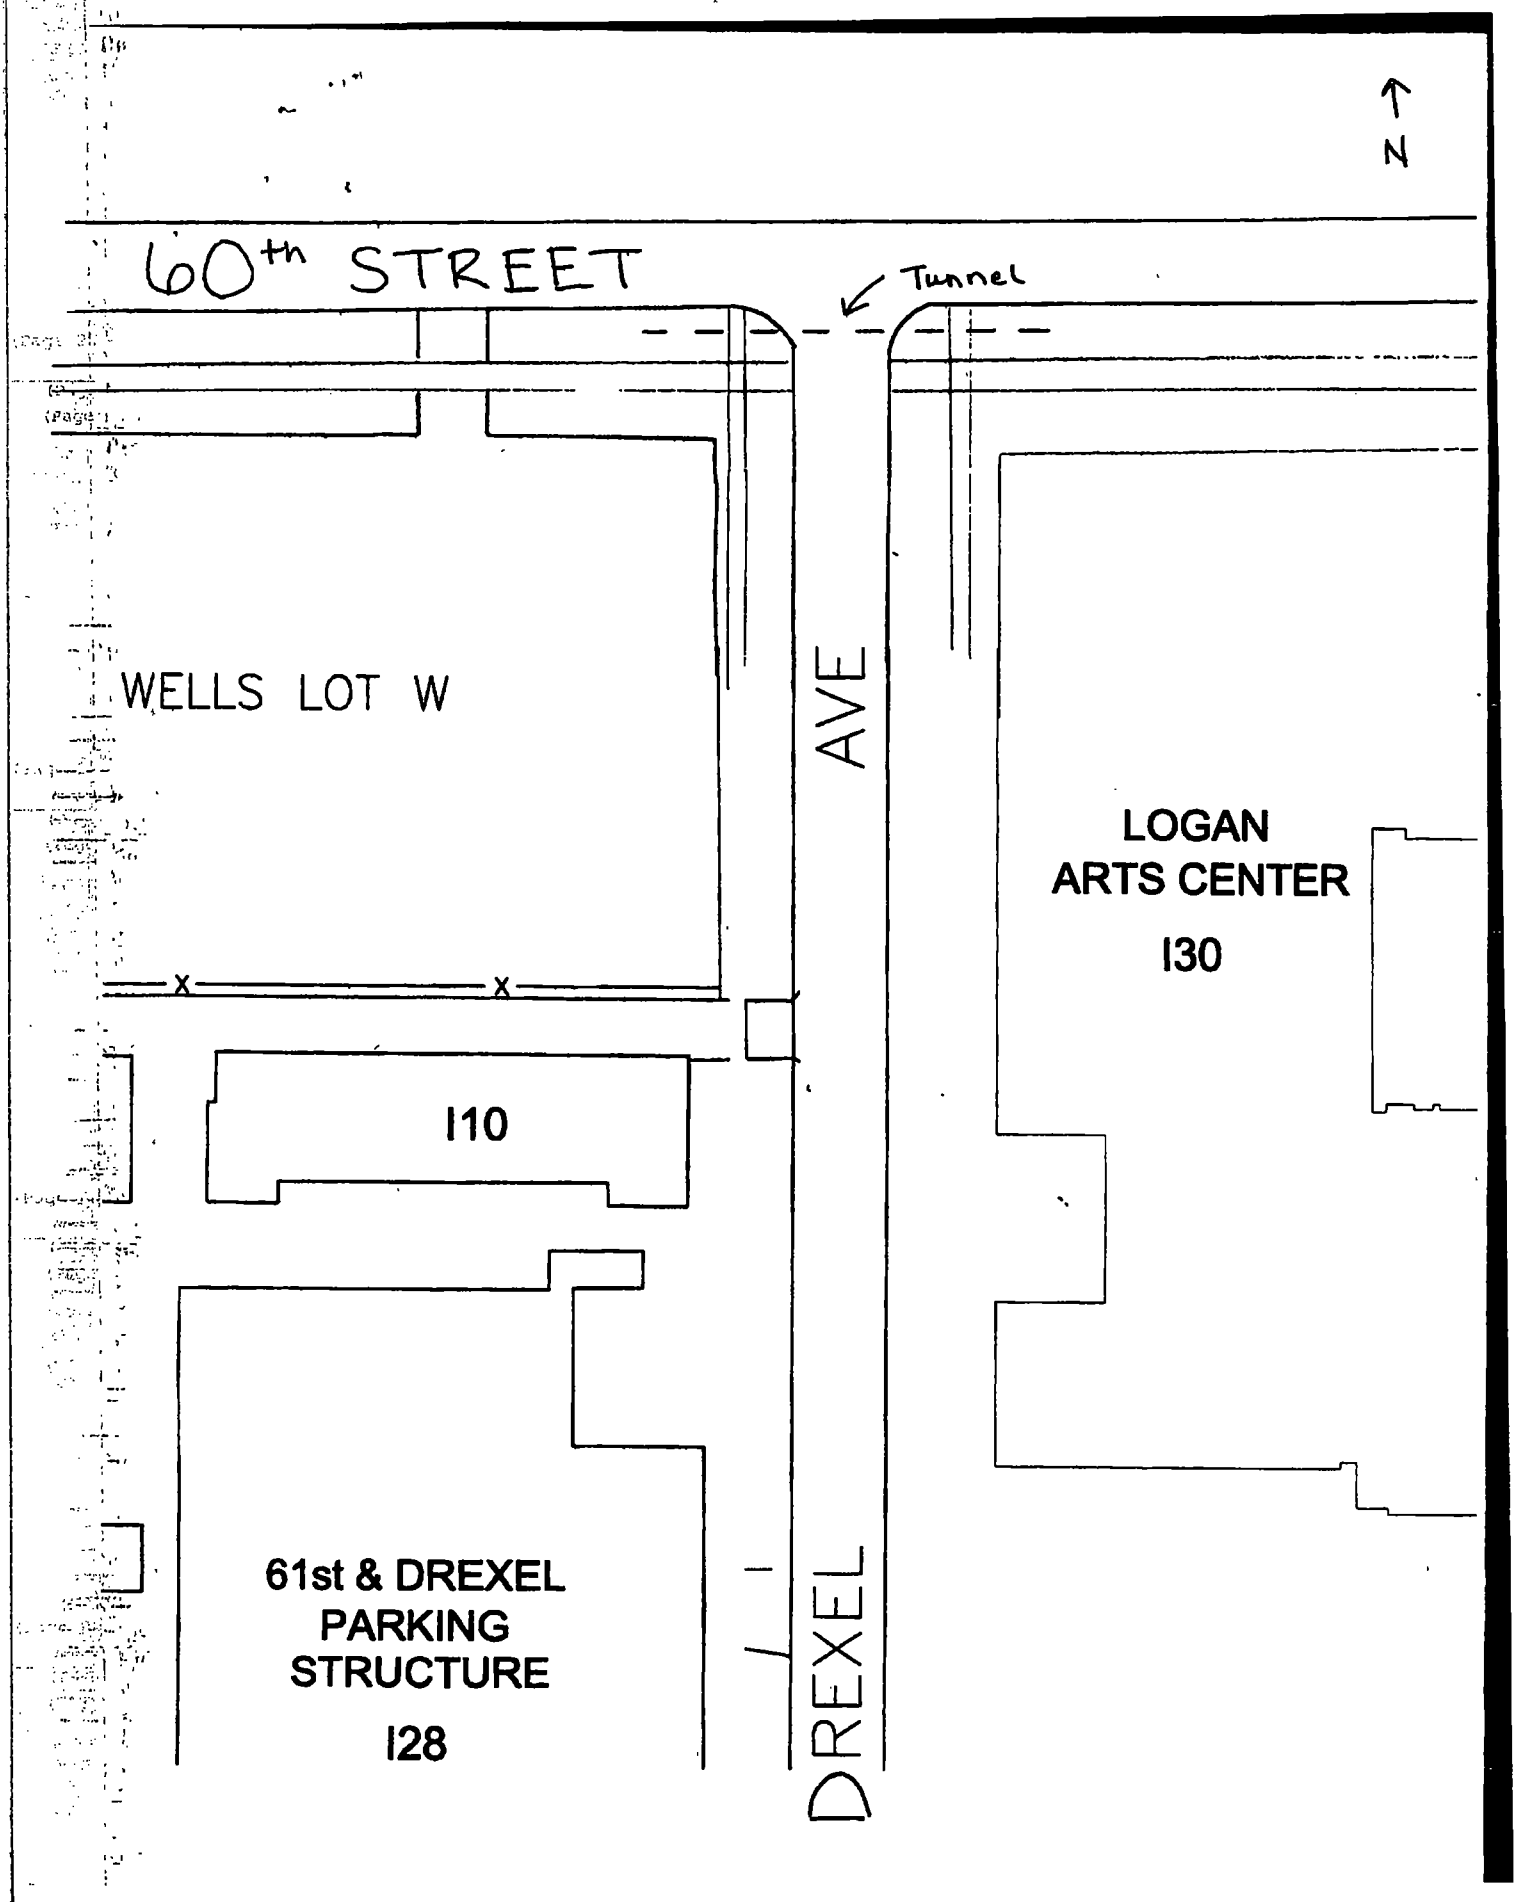
N
60th STREET
Tunnel
WELLS LOT W
AVE
LOGAN
ARTS CENTER
130
X
X
110
61st & DREXEL
PARKING
STRUCTURE
128
DREXEL

**Department of Business Affairs and Consumer Protection**
Small Business Center- Public Way Use Unit
City Hall - 121 N. LaSalle Street Room 800 • Chicago, IL 60602
312-74-GOBIZ / 312-744-6249 • (312) 744-1944 (TTY)
http://www.cityofchicago.org/bacp

**09/24/2015**

Alderman **Willie Cochran**
Ward # **20**
City of Chicago
City Hall, Room **300**
121 North LaSalle Street
Chicago, Illinois 60602

Re: An ordinance to use and maintain a portion of the public right-of-way for **one (1) tunnel(s)** for **THE UNIVERSITY OF CHICAGO (File #19)**, adjacent to the premises known as **6022 S. Drexel Ave.**.

Dear Alderman **Willie Cochran**:

The applicant referenced above has requested the use of the public right-of-way for a **tunnel(s)**. An ordinance has been prepared by the Department of Business Affairs and Consumer Protection – Small Business Center - Public Way Use Unit for presentation to the City Council. Because this request was made for properties located in your ward, as approved by you as per the attached, I respectfully request that you introduce the attached ordinance at the next City Council meeting.

If you have any questions regarding this ordinance, please contact Anthony Bertuca at (312) 744-5506.

**Department of Business Affairs and Consumer Protection**

# City of Chicago

O2015-6948

## Office of the City Clerk

## Document Tracking Sheet

| | |
|---|---|
| **Meeting Date:** | 9/24/2015 |
| **Sponsor(s):** | Brookins (21) |
| **Type:** | Ordinance |
| **Title:** | Grant(s) of privilege in public way for W2005 CMK Realty LLC |
| **Committee(s) Assignment:** | Committee on Transportation and Public Way |

ORDINANCE
W2005 CMK REALTY LLC
Acct. No. 299160 - 2
Permit No. 1119859

*Be It Ordained by the City Council of the City of Chicago:*

SECTION 1. Permission and authority are hereby given and granted to W2005 CMK REALTY LLC, upon the terms and subject to the conditions of this ordinance to maintain and use one (1) sign(s) projecting over the public right-of-way attached to its premises known as 500 W. 87th St..

Said sign structure(s) measures as follows; along W. 87TH ST:
One (1) at twenty-two (22) feet in length, one point six (1.6) feet in height and fifteen (15) feet above grade level.

The location of said privilege shall be as shown on prints kept on file with the Department of Business Affairs and Consumer Protection and the Office of the City Clerk.

Said privilege shall be constructed in accordance with plans and specifications approved by the Department of Transportation (Division of Project Development) and Zoning Department - Signs.

This grant of privilege in the public way shall be subject to the provisions of Section 10-28-015 and all other required provisions of the Municipal Code of Chicago.

The grantee shall pay to the City of Chicago as compensation for the privilege #1119859 herein granted the sum of three hundred ($300.00) per annum in advance.

A 25% penalty will be added for payments received after due date.

The permit holder agrees to hold the City of Chicago harmless for any damage, relocation or replacement costs associated with damage, relocation or removal of private property caused by the City performing work in the public way.

Authority herein given and granted for a period of five (5) years from and after 03/01/2011.

Alderman

Howard Brookins, Jr. 21st Ward


RENEWAL - 7/23/15

ACCOUNT # 299160

SITE # 2

9/29/2004 UNFINISHED BUSINESS 32879

Site Plan.
(Page 3 of 3)

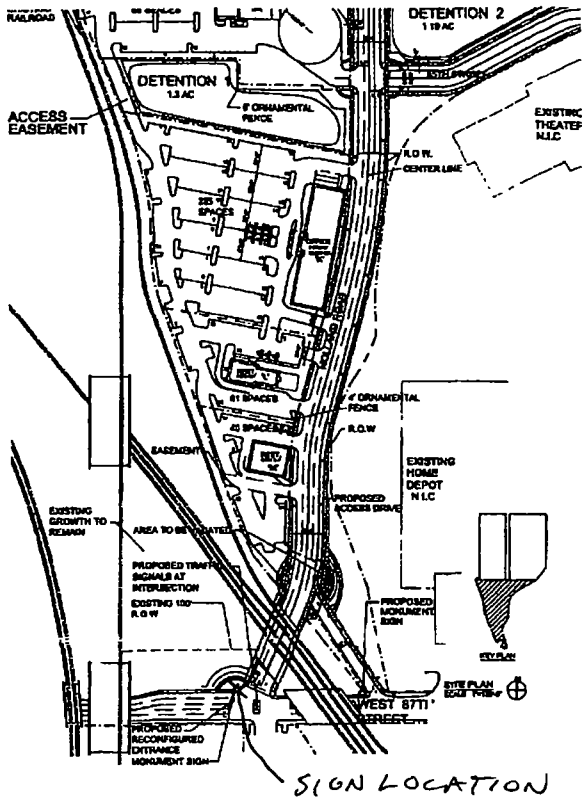

**Department of Business Affairs and Consumer Protection**
Small Business Center - Public Way Use Unit
City Hall - 121 N. LaSalle Street, Room 800 • Chicago, IL 60602
312-74-GOBIZ / 312-744-6249 • (312) 744-1944 (TTY)
http://www.cityofchicago.org/bacp

**09/24/2015**

Alderman **Howard Brookins, Jr.**
Ward # **21**
City of Chicago
City Hall, Room **300**
121 North LaSalle Street
Chicago, Illinois 60602

Re: An ordinance to use and maintain a portion of the public right-of-way for **one (1) sign(s)** for **W2005 CMK REALTY LLC**, adjacent to the premises known as **500 W. 87th St.**.

Dear Alderman **Howard Brookins, Jr.**:

The applicant referenced above has requested the use of the public right-of-way for a **sign(s)**. An ordinance has been prepared by the Department of Business Affairs and Consumer Protection – Small Business Center - Public Way Use Unit for presentation to the City Council. Because this request was made for properties located in your ward, as approved by you as per the attached, I respectfully request that you introduce the attached ordinance at the next City Council meeting.

If you have any questions regarding this ordinance, please contact Anthony Bertuca at (312) 744-5506.

**Department of Business Affairs and Consumer Protection**

# City of Chicago

O2015-6956

## Office of the City Clerk

## Document Tracking Sheet

| | |
|---|---|
| **Meeting Date:** | 9/24/2015 |
| **Sponsor(s):** | Zalewski (23) |
| **Type:** | Ordinance |
| **Title:** | Grant(s) of privilege in public way for Old Lawndale Tap |
| **Committee(s) Assignment:** | Committee on Transportation and Public Way |

ORDINANCE
OLD LAWNDALE TAP
Acct. No. 267695 - 1
Permit No. 1120234

*Be It Ordained by the City Council of the City of Chicago:*

SECTION 1. Permission and authority are hereby given and granted to OLD LAWNDALE TAP, upon the terms and subject to the conditions of this ordinance to maintain and use one (1) sign(s) projecting over the public right-of-way attached to its premises known as 5848 S. Lawndale Ave..

Said sign structure(s) measures as follows; along S. LAWNDALE:
One (1) at five point zero eight (5.08) feet in length, four point one seven (4.17) feet in height and ten (10) feet above grade level.

The location of said privilege shall be as shown on prints kept on file with the Department of Business Affairs and Consumer Protection and the Office of the City Clerk.

Said privilege shall be constructed in accordance with plans and specifications approved by the Department of Transportation (Division of Project Development) and Zoning Department - Signs.

This grant of privilege in the public way shall be subject to the provisions of Section 10-28-015 and all other required provisions of the Municipal Code of Chicago.


The grantee shall pay to the City of Chicago as compensation for the privilege #1120234 herein granted the sum of one hundred ($100.00) per annum in advance.

A 25% penalty will be added for payments received after due date.

The permit holder agrees to hold the City of Chicago harmless for any damage, relocation or replacement costs associated with damage, relocation or removal of private property caused by the City performing work in the public way.

Authority herein given and granted for a period of five (5) years from and after 05/12/2015.

Alderman _____
Michael R. Zalewski 23rd Ward

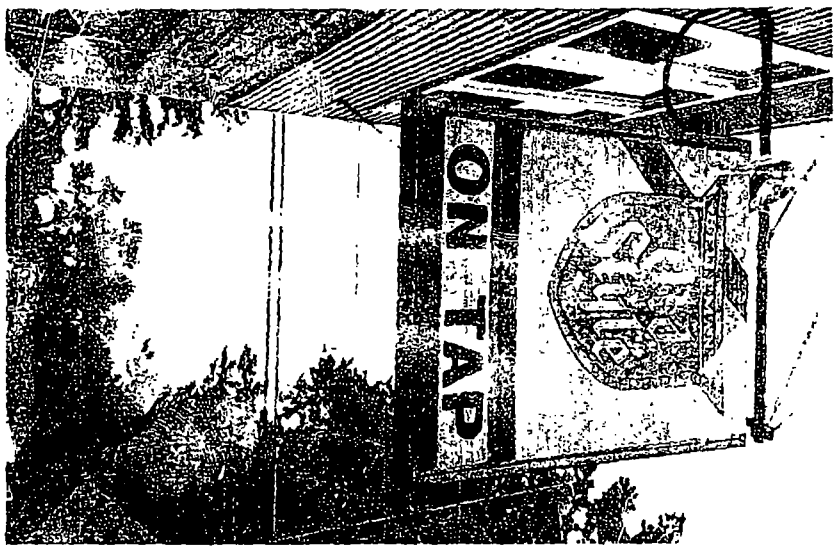
ON TAP

**Department of Business Affairs and Consumer Protection**
Small Business Center - Public Way Use Unit
City Hall - 121 N. LaSalle Street, Room 800 • Chicago, IL 60602
312-74-GOBIZ / 312-744-6249 • (312) 744-1944 (TTY)
http://www.cityofchicago.org/bacp

**09/24/2015**

Alderman **Michael R. Zalewski**
Ward # **23**
City of Chicago
City Hall, Room **200**
121 North LaSalle Street
Chicago, Illinois 60602

Re: An ordinance to use and maintain a portion of the public right-of-way for **one (1) sign(s)** for **OLD LAWNDALE TAP**, adjacent to the premises known as **5848 S. Lawndale Ave.**.

Dear Alderman **Michael R. Zalewski**:

The applicant referenced above has requested the use of the public right-of-way for a **sign(s)**. An ordinance has been prepared by the Department of Business Affairs and Consumer Protection – Small Business Center - Public Way Use Unit for presentation to the City Council. Because this request was made for properties located in your ward, as approved by you as per the attached, I respectfully request that you introduce the attached ordinance at the next City Council meeting.

If you have any questions regarding this ordinance, please contact Anthony Bertuca at (312) 744-5506.

**Department of Business Affairs and Consumer Protection**

# City of Chicago

O2015-6961

Office of the City Clerk

Document Tracking Sheet

| | |
|---|---|
| **Meeting Date:** | 9/24/2015 |
| **Sponsor(s):** | Zalewski (23) |
| **Type:** | Ordinance |
| **Title:** | Grant(s) of privilege in public way for Self Storage World |
| **Committee(s) Assignment:** | Committee on Transportation and Public Way |

ORDINANCE
SELF STORAGE WORLD
Acct. No. 394333 - 1
Permit No. 1115649

*Be It Ordained by the City Council of the City of Chicago:*

SECTION 1. Permission and authority are hereby given and granted to SELF STORAGE WORLD, upon the terms and subject to the conditions of this ordinance to maintain and use one (1) sign(s) projecting over the public right-of-way attached to its premises known as 3206 W. 61st St..

Said sign structure(s) measures as follows; along W. 61st Street:
One (1) at sixty-eight (68) feet in length, four (4) feet in height and twenty-four (24) feet above grade level.

The location of said privilege shall be as shown on prints kept on file with the Department of Business Affairs and Consumer Protection and the Office of the City Clerk.

Said privilege shall be constructed in accordance with plans and specifications approved by the Department of Transportation (Division of Project Development) and Zoning Department - Signs.


This grant of privilege in the public way shall be subject to the provisions of Section 10-28-015 and all other required provisions of the Municipal Code of Chicago.

The grantee shall pay to the City of Chicago as compensation for the privilege #1115649 herein granted the sum of three hundred ($300.00) per annum in advance.

A 25% penalty will be added for payments received after due date.

The permit holder agrees to hold the City of Chicago harmless for any damage, relocation or replacement costs associated with damage, relocation or removal of private property caused by the City performing work in the public way.

Authority herein given and granted for a period of five (5) years from and after Date of Passage.

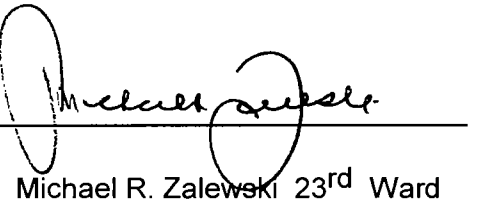Alderman 

Michael R. Zalewski 23rd Ward

# APPLICATION TO USE THE PUBLIC RIGHT OF WAY


## *EXAMPLE OF SIGN DRAWING*

CHANGED LED LETTERS ON FACE ONLY

SIGN DRAWING

PROPERTY LOCATION 3206 W 61st STREET

ORGANIZATION(S) NAME SELF Storage World

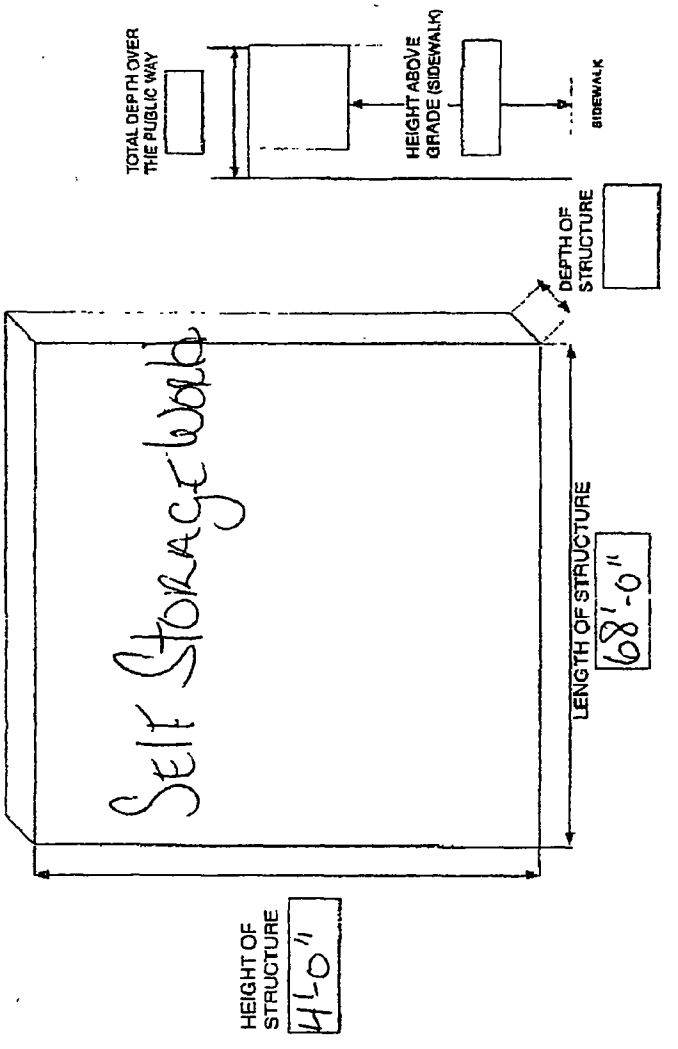

**Department of Business Affairs and Consumer Protection**
Small Business Center - Public Way Use Unit
City Hall - 121 N. LaSalle Street, Room 800 • Chicago, IL 60602
312-74-GOBIZ / 312-744-6249 • (312) 744-1944 (TTY)
http //www.cityofchicago org/bacp

**09/24/2015**

Alderman **Michael R. Zalewski**
Ward # **23**
City of Chicago
City Hall, Room **200**
121 North LaSalle Street
Chicago, Illinois 60602

Re: An ordinance to use and maintain a portion of the public right-of-way for **one (1) sign(s)** for **SELF STORAGE WORLD**, adjacent to the premises known as **3206 W. 61st St.**.

Dear Alderman **Michael R. Zalewski**:

The applicant referenced above has requested the use of the public right-of-way for a **sign(s)**. An ordinance has been prepared by the Department of Business Affairs and Consumer Protection – Small Business Center - Public Way Use Unit for presentation to the City Council. Because this request was made for properties located in your ward, as approved by you as per the attached, I respectfully request that you introduce the attached ordinance at the next City Council meeting.

If you have any questions regarding this ordinance, please contact Anthony Bertuca at (312) 744-5506.

**Department of Business Affairs and Consumer Protection**

# City of Chicago

O2015-6964

## Office of the City Clerk

## Document Tracking Sheet

| | |
|---|---|
| **Meeting Date:** | 9/24/2015 |
| **Sponsor(s):** | Zalewski (23) |
| **Type:** | Ordinance |
| **Title:** | Grant(s) of privilege in public way for Walgreens No. 2711 |
| **Committee(s) Assignment:** | Committee on Transportation and Public Way |

ORDINANCE
WALGREENS #2711
Acct. No. 7551 - 38
Permit No. 1119552

*Be It Ordained by the City Council of the City of Chicago:*

SECTION 1. Permission and authority are hereby given and granted to WALGREENS #2711, upon the terms and subject to the conditions of this ordinance to maintain and use three (3) sign(s) projecting over the public right-of-way attached to its premises known as 7150 W. Archer Ave..

Said sign structure(s) measures as follows; along S. Harlem:
One (1) at twenty-six point six six (26.66) feet in length, two point eight three (2.83) feet in height and eighteen (18) feet above grade level.

Said sign structure(s) measures as follows; along S. Harlem:
One (1) at fourteen (14) feet in length, one point five (1.5) feet in height and fourteen (14) feet above grade level.

Said sign structure(s) measures as follows; along S. Harlem:
One (1) at twelve point eight three (12.83) feet in length, one point five (1.5) feet in height and fourteen (14) feet above grade level.

The location of said privilege shall be as shown on prints kept on file with the Department of Business Affairs and Consumer Protection and the Office of the City Clerk.

Said privilege shall be constructed in accordance with plans and specifications approved by the Department of Transportation (Division of Project Development) and Zoning Department - Signs.

This grant of privilege in the public way shall be subject to the provisions of Section 10-28-015 and all other required provisions of the Municipal Code of Chicago.

The grantee shall pay to the City of Chicago as compensation for the privilege #1119552 herein granted the sum of four hundred seventy-five ($475.00) per annum in advance.


A 25% penalty will be added for payments received after due date.

The permit holder agrees to hold the City of Chicago harmless for any damage, relocation or replacement costs associated with damage, relocation or removal of private property caused by the City performing work in the public way.

Authority herein given and granted for a period of five (5) years from and after 05/13/2014.

Alderman _____

Michael R. Zalewski 23rd Ward

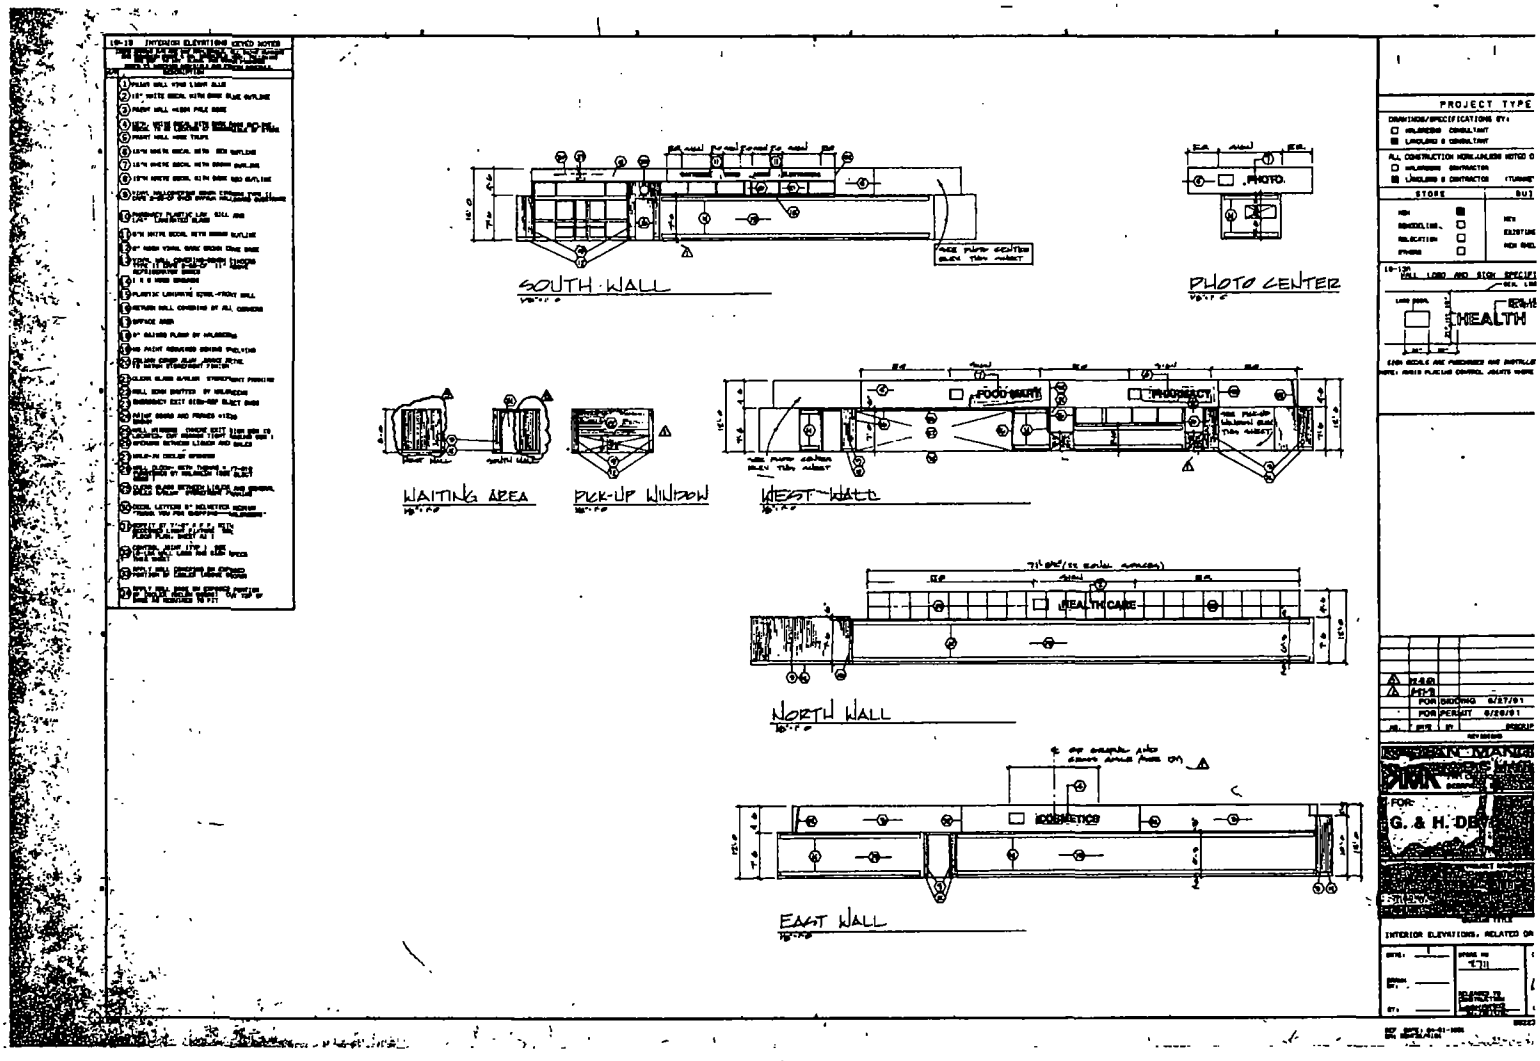
SOUTH WALL
PHOTO CENTER
WAITING AREA
PICK-UP WINDOW
WEST WALL
NORTH WALL
EAST WALL
PHOTO
FOOD MART
PHARMACY
HEALTH CARE
COSMETICS
HEALTH
PROJECT TYPE
FOR: G. & H. DE

**Department of Business Affairs and Consumer Protection**
Small Business Center - Public Way Use Unit
City Hall - 121 N. LaSalle Street, Room 800 • Chicago, IL 60602
312-74-GOBIZ / 312-744-6249 • (312) 744-1944 (TTY)
http //www.cityofchicago.org/bacp

**07/29/2015**

Alderman **Michael R. Zalewski**
Ward # **23**
City of Chicago
City Hall, Room **200**
121 North LaSalle Street
Chicago, Illinois 60602

Re: An ordinance to use and maintain a portion of the public right-of-way for **three (3) sign(s)** for **WALGREENS #2711**, adjacent to the premises known as **7150 W. Archer Ave.**.

Dear Alderman **Michael R. Zalewski**:

The applicant referenced above has requested the use of the public right-of-way for a **sign(s)**. An ordinance has been prepared by the Department of Business Affairs and Consumer Protection – Small Business Center - Public Way Use Unit for presentation to the City Council. Because this request was made for properties located in your ward, as approved by you as per the attached, I respectfully request that you introduce the attached ordinance at the next City Council meeting.

If you have any questions regarding this ordinance, please contact Anthony Bertuca at (312) 744-5506.

**Department of Business Affairs and Consumer Protection**

# City of Chicago

O2015-6974

Office of the City Clerk

Document Tracking Sheet

| | |
|---|---|
| **Meeting Date:** | 9/24/2015 |
| **Sponsor(s):** | Scott, Jr. (24) |
| **Type:** | Ordinance |
| **Title:** | Grant(s) of privilege in public way for Celestial Ministries |
| **Committee(s) Assignment:** | Committee on Transportation and Public Way |

ORDINANCE
CELESTIAL MINISTRIES
Acct. No. 353858 - 1
Permit No. 1120166

*Be It Ordained by the City Council of the City of Chicago:*

SECTION 1. Permission and authority are hereby given and granted to CELESTIAL MINISTRIES, upon the terms and subject to the conditions of this ordinance to maintain and use, as now constructed, one (1) Stair Case(s) on the public right-of-way adjacent to its premises known as 2149 S. Drake Ave..

Said Stair Case(s) at S. Drake Avenue measure(s):

One (1) at eleven point four three (11.43) feet in length, and point seven seven (.77) feet in width for a total of eight point eight (8.8) square feet. Existing stair case is approximately three point three (3.3) feet in height.

The location of said privilege shall be as shown on prints kept on file with the Department of Business Affairs and Consumer Protection and the Office of the City Clerk.

Said privilege shall be constructed in accordance with plans and specifications approved by the Department of Transportation (Division of Project Development).

This grant of privilege in the public way shall be subject to the provisions of Section 10-28-015 and all other required provisions of the Municipal Code of Chicago.

The grantee shall pay to the City of Chicago as compensation for the privilege #1120166 herein granted the sum of zero ($.00) per annum in advance.


A 25% penalty will be added for payments received after due date.

The permit holder agrees to hold the City of Chicago harmless for any damage, relocation or replacement costs associated with damage, relocation or removal of private property caused by the City performing work in the public way.

Authority herein given and granted for a period of five (5) years from and after 07/28/2015.

Alderman _____

Michael Scott, Jr. 24th Ward

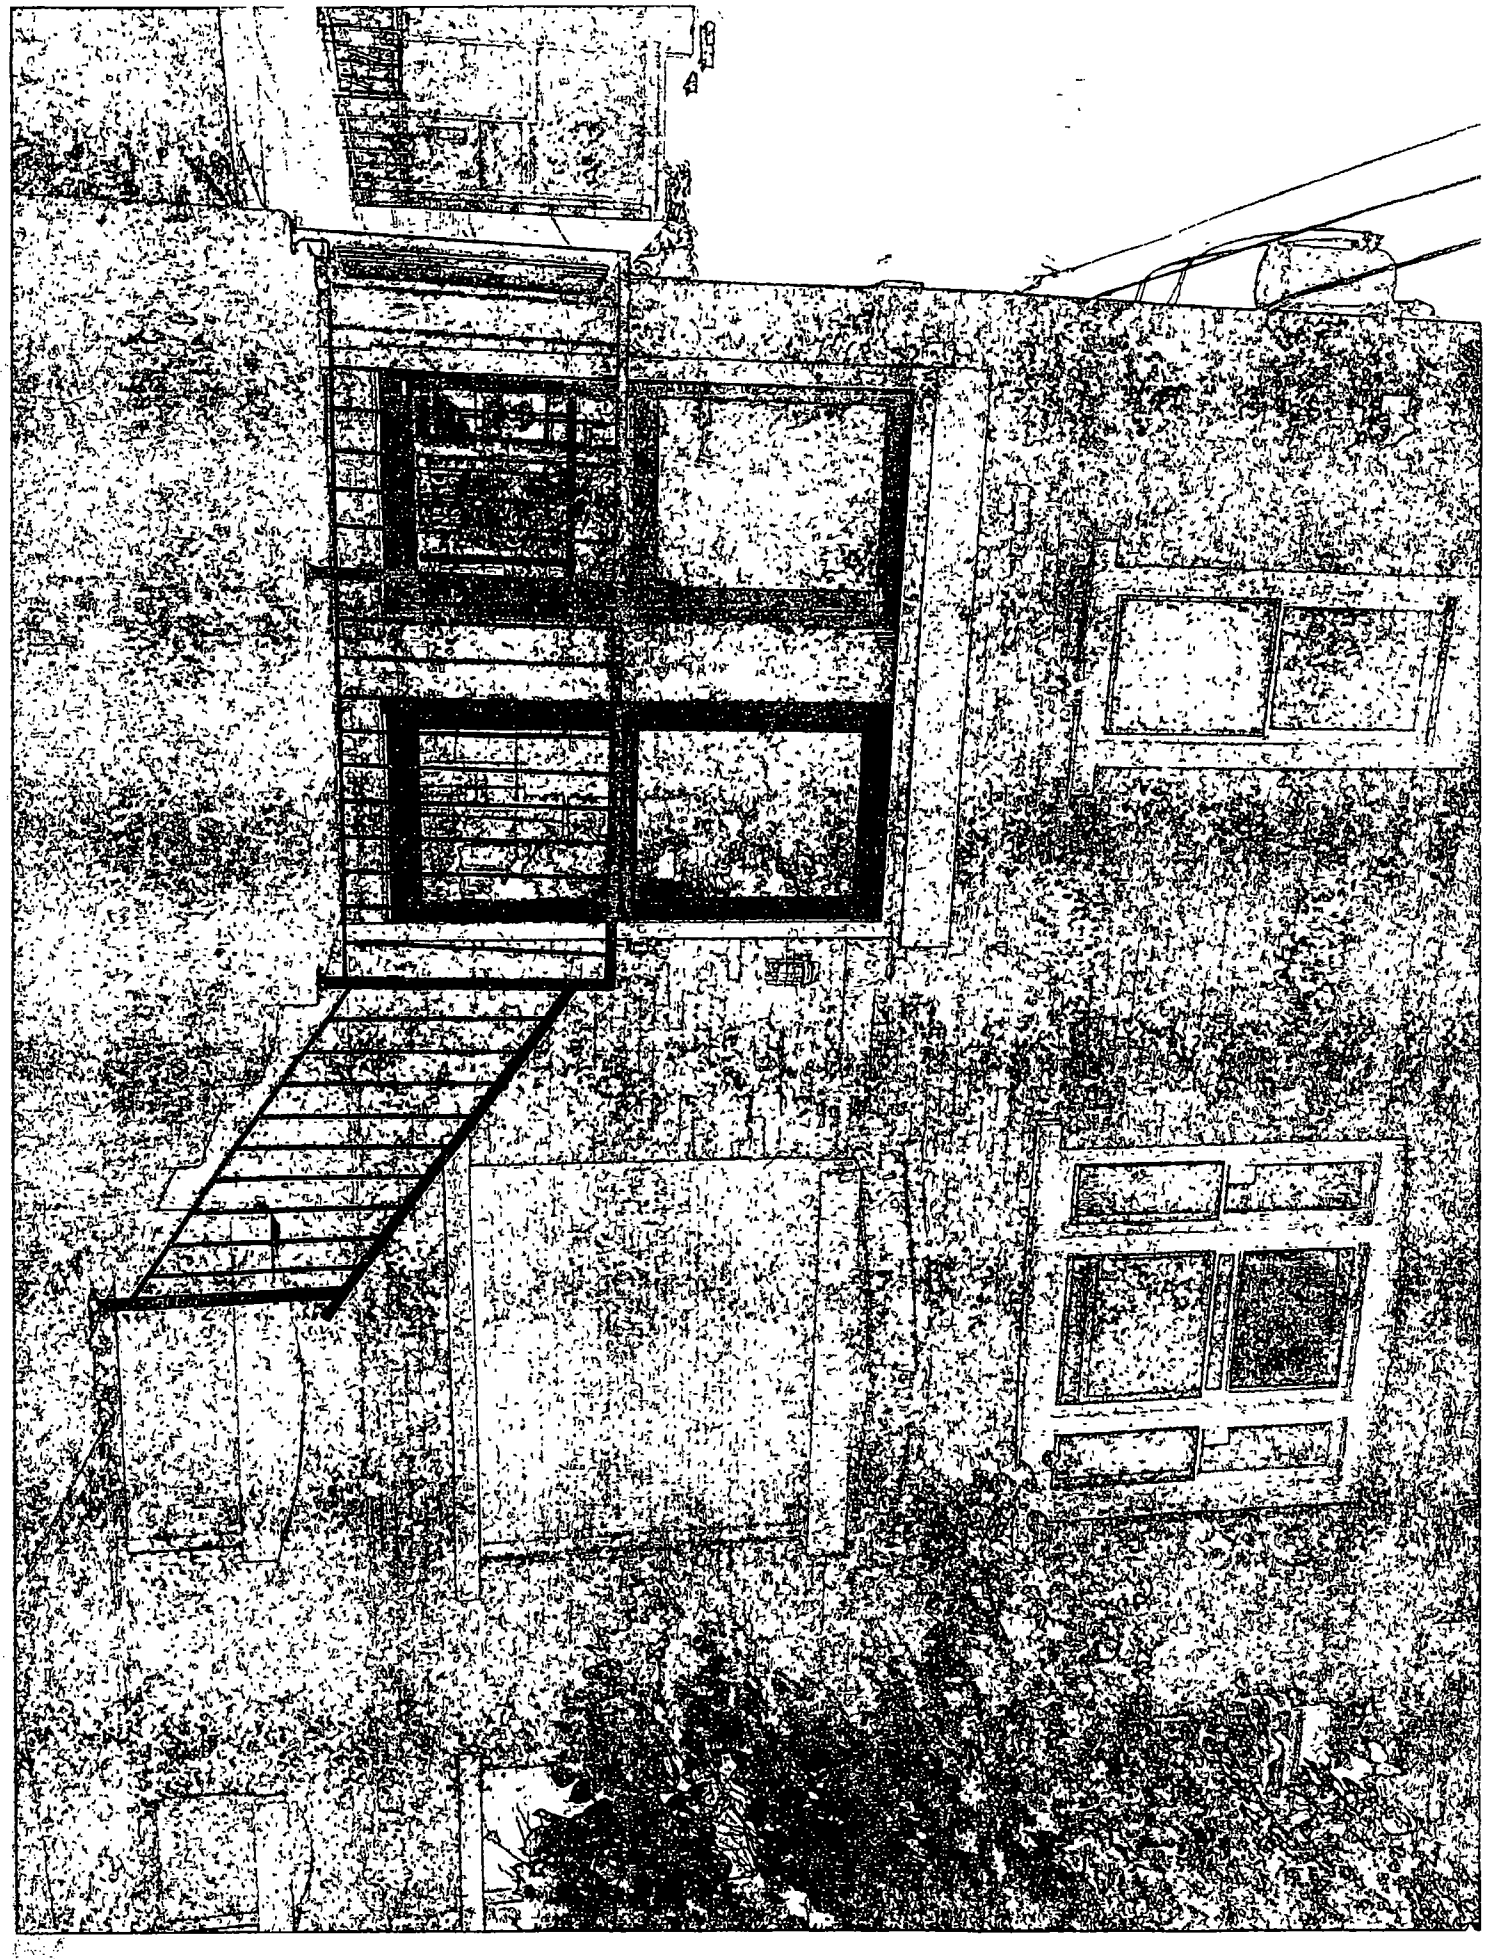

**Department of Business Affairs and Consumer Protection**
Small Business Center- Public Way Use Unit
City Hall - 121 N. LaSalle Street Room 800 • Chicago, IL 60602
312-74-GOBIZ / 312-744-6249 • (312) 744-1944 (TTY)
http://www.cityofchicago.org/bacp

**09/24/2015**

Alderman **Michael Scott, Jr.**
Ward # **24**
City of Chicago
City Hall, Room **200**
121 North LaSalle Street
Chicago, Illinois 60602

Re: An ordinance to use and maintain a portion of the public right-of-way for **one (1) stair case(s)** for **CELESTIAL MINISTRIES**, adjacent to the premises known as **2149 S. Drake Ave.**.

Dear Alderman **Michael Scott, Jr.**:

The applicant referenced above has requested the use of the public right-of-way for a **stair case(s)**. An ordinance has been prepared by the Department of Business Affairs and Consumer Protection – Small Business Center - Public Way Use Unit for presentation to the City Council. Because this request was made for properties located in your ward, as approved by you as per the attached, I respectfully request that you introduce the attached ordinance at the next City Council meeting.

If you have any questions regarding this ordinance, please contact Anthony Bertuca at (312) 744-5506.

**Department of Business Affairs and Consumer Protection**

# City of Chicago

O2015-6980

Office of the City Clerk

Document Tracking Sheet

| | |
|---|---|
| **Meeting Date:** | 9/24/2015 |
| **Sponsor(s):** | Scott, Jr. (24) |
| **Type:** | Ordinance |
| **Title:** | Grant(s) of privilege in public way for King Mini Mart |
| **Committee(s) Assignment:** | Committee on Transportation and Public Way |

ORDINANCE
KING MINI MART
Acct. No. 391917 - 1
Permit No. 1120108

*Be It Ordained by the City Council of the City of Chicago:*

SECTION 1. Permission and authority are hereby given and granted to KING MINI MART, upon the terms and subject to the conditions of this ordinance to construct, install, maintain and use five (5) Light Fixture(s) projecting over the public right-of-way adjacent to its premises known as 1303 S. Kedzie Ave..

Said Light Fixture(s) at S. Kedzie measure(s):
Five (5) at two (2) feet in length, one (1) foot in width and twenty (20) feet above grade level.

The location of said privilege shall be as shown on prints kept on file with the Department of Business Affairs and Consumer Protection and the Office of the City Clerk.

Said privilege shall be constructed in accordance with plans and specifications approved by the Department of Transportation (Division of Project Development).

This grant of privilege in the public way shall be subject to the provisions of Section 10-28-015 and all other required provisions of the Municipal Code of Chicago.

The grantee shall pay to the City of Chicago as compensation for the privilege #1120108 herein granted the sum of ninety-five ($95.00) per annum in advance.


A 25% penalty will be added for payments received after due date.

The permit holder agrees to hold the City of Chicago harmless for any damage, relocation or replacement costs associated with damage, relocation or removal of private property caused by the City performing work in the public way.

Authority herein given and granted for a period of five (5) years from and after Date of Passage.

Alderman _____

Michael Scott, Jr. 24th Ward

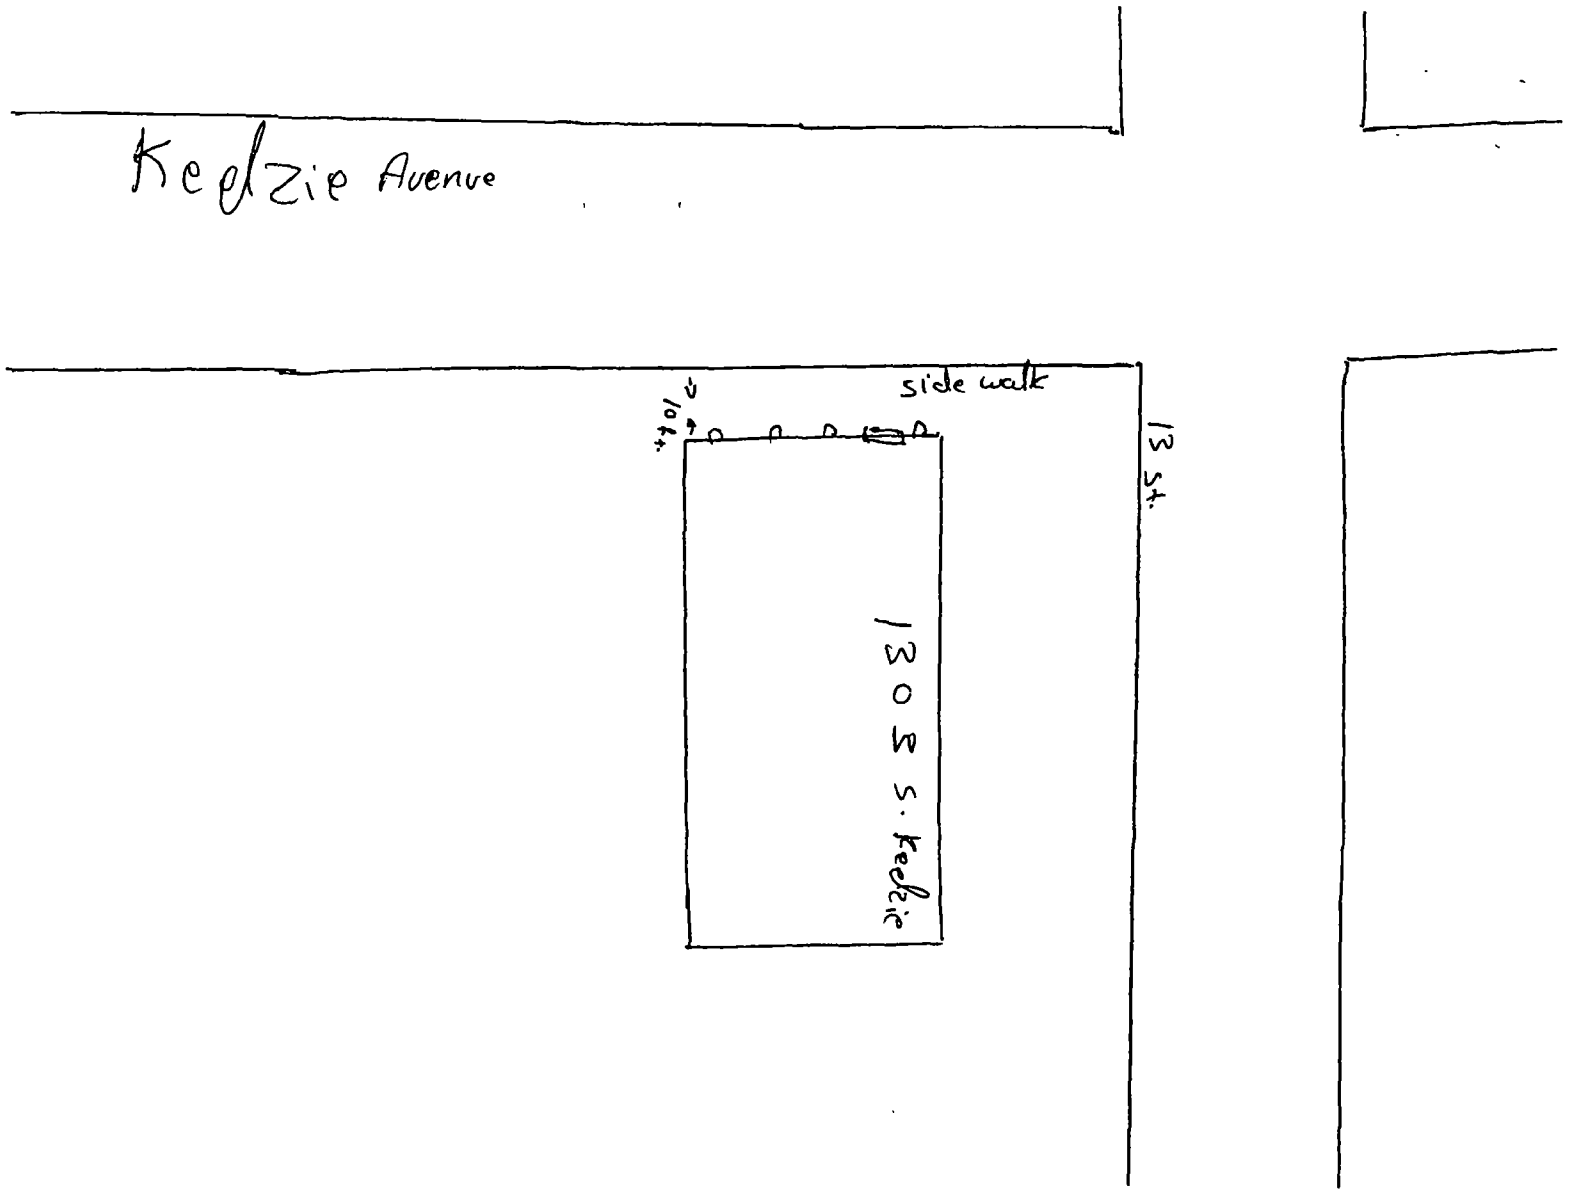
Kedzie Avenue
side walk
10 ft
13 st.
1305 S. Kedzie

**Department of Business Affairs and Consumer Protection**
Small Business Center - Public Way Use Unit
City Hall - 121 N LaSalle Street, Room 800 • Chicago, IL 60602
312-74-GOBIZ / 312-744-6249 • (312) 744-1944 (TTY)
http://www.cityofchicago.org/bacp

**09/24/2015**

Alderman **Michael Scott, Jr.**
Ward # **24**
City of Chicago
City Hall, Room **200**
121 North LaSalle Street
Chicago, Illinois 60602

Re: An ordinance to use and maintain a portion of the public right-of-way for **five (5) light fixture(s)** for **KING MINI MART**, adjacent to the premises known as **1303 S. Kedzie Ave.**.

Dear Alderman **Michael Scott, Jr.**:

The applicant referenced above has requested the use of the public right-of-way for a **light fixture(s)**. An ordinance has been prepared by the Department of Business Affairs and Consumer Protection – Small Business Center - Public Way Use Unit for presentation to the City Council. Because this request was made for properties located in your ward, as approved by you as per the attached, I respectfully request that you introduce the attached ordinance at the next City Council meeting.

If you have any questions regarding this ordinance, please contact Anthony Bertuca at (312) 744-5506.

**Department of Business Affairs and Consumer Protection**

# City of Chicago

O2015-6987

Office of the City Clerk

Document Tracking Sheet

| | |
|---|---|
| **Meeting Date:** | 9/24/2015 |
| **Sponsor(s):** | Scott, Jr. (24) |
| **Type:** | Ordinance |
| **Title:** | Grant(s) of privilege in public way for Polk Place Condos Assn. |
| **Committee(s) Assignment:** | Committee on Transportation and Public Way |

ORDINANCE
POLK PLACE CONDOMINIUMS ASSOCIATION
Acct. No. 399852 - 1
Permit No. 1119609

*Be It Ordained by the City Council of the City of Chicago:*

SECTION 1. Permission and authority are hereby given and granted to POLK PLACE CONDOMINIUMS ASSOCIATION, upon the terms and subject to the conditions of this ordinance to maintain and use, as now constructed, two (2) Fence(s) on the public right-of-way adjacent to its premises known as 3256 W. Polk St..

Said Fence(s) at W. Polk Street measure(s):
One (1) at sixty-three point six six (63.66) feet in length, and one (1) foot in width for a total of sixty-three point six six (63.66) square feet. Existing fence is approximately six (6) feet in height.

Said Fence(s) at S. Spaulding Avenue measure(s):
One (1) at one hundred thirty-seven (137) feet in length, and one (1) foot in width for a total of one hundred thirty-seven (137) square feet. Existing fence is approximately six (6) feet in height.

The location of said privilege shall be as shown on prints kept on file with the Department of Business Affairs and Consumer Protection and the Office of the City Clerk.

Said privilege shall be constructed in accordance with plans and specifications approved by the Department of Transportation (Division of Project Development).

This grant of privilege in the public way shall be subject to the provisions of Section 10-28-015 and all other required provisions of the Municipal Code of Chicago.

The grantee shall pay to the City of Chicago as compensation for the privilege #1119609 herein granted the sum of eight hundred ($800.00) per annum in advance.


A 25% penalty will be added for payments received after due date.

The permit holder agrees to hold the City of Chicago harmless for any damage, relocation or replacement costs associated with damage, relocation or removal of private property caused by the City performing work in the public way.


Authority herein given and granted for a period of five (5) years from and after Date of Passage.

Alderman _____

Michael Scott, Jr. 24th Ward

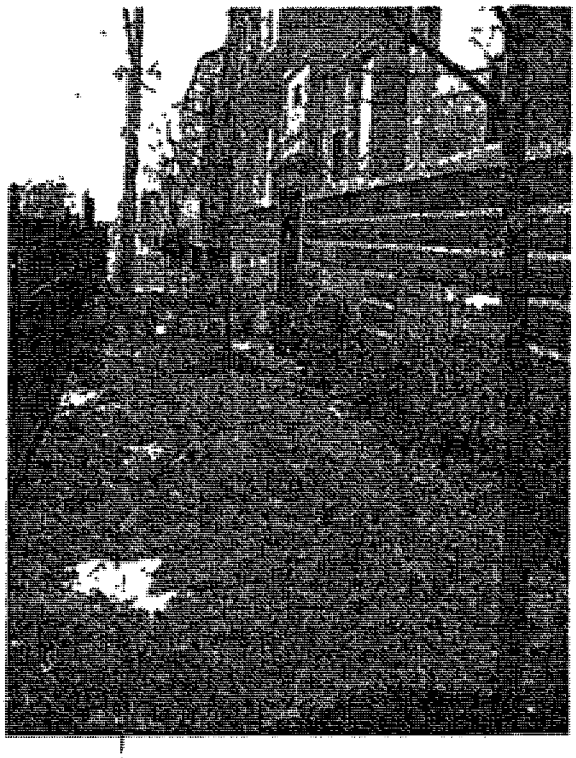

1 PHOTO: WEST PROPERTY LINE
N.T.S. LOOKING NORTH

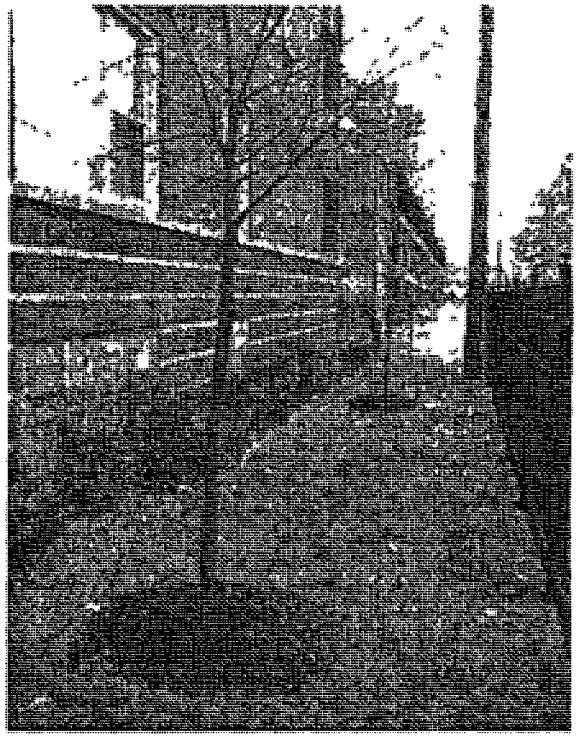

2 PHOTO: WEST PROPERTY LINE
N.T.S. LOOKING SOUTH



3 PHOTO: SOUTH PROPERTY LINE
N.T.S. LOOKING WEST



4 PHOTO: SOUTH PROPERTY LINE
N.T.S. LOOKING EAST

| | | | | | |
|---|---|---|---|---|---|
| TITLE | EXISTING PHOTOS - ENLAGRED LANDSCAPED AREAS | | | | |
| SCALE | N.T.S. | DATE | 12-15-08 | SKA # | 003.2 |
| OWNER | COMMUNITY INITIATIVES INC | PROJECT | ACCESSORY PARKING | ADDRESS | 3252 W. Polk St.; Chicago, IL |

MATERIAL ARCHITECTURE CORPORATION 1608 North Mason Ave Chicago, Illinois 60639 P 773 622 7400 F 773 622 7500 www.materialarc.com

**Department of Business Affairs and Consumer Protection**
Small Business Center- Public Way Use Unit
City Hall- 121 N. LaSalle Street Room 800 • Chicago, IL 60602
312-74-GOBIZ / 312-744-6249 • (312) 744-1944 (TTY)
http://www.cityofchicago.org/bacp

**09/24/2015**

Alderman **Michael Scott, Jr.**
Ward # **24**
City of Chicago
City Hall, Room **200**
121 North LaSalle Street
Chicago, Illinois 60602

Re: An ordinance to use and maintain a portion of the public right-of-way for **two (2) fence(s)** for **POLK PLACE CONDOMINIUMS ASSOCIATION**, adjacent to the premises known as **3256 W. Polk St.**.

Dear Alderman **Michael Scott, Jr.**:

The applicant referenced above has requested the use of the public right-of-way for **fence(s)**. An ordinance has been prepared by the Department of Business Affairs and Consumer Protection – Small Business Center - Public Way Use Unit for presentation to the City Council. Because this request was made for properties located in your ward, as approved by you as per the attached, I respectfully request that you introduce the attached ordinance at the next City Council meeting.

If you have any questions regarding this ordinance, please contact Anthony Bertuca at (312) 744-5506.

**Department of Business Affairs and Consumer Protection**

# City of Chicago

O2015-6997

Office of the City Clerk

Document Tracking Sheet

| | |
|---|---|
| **Meeting Date:** | 9/24/2015 |
| **Sponsor(s):** | Solis (25) |
| **Type:** | Ordinance |
| **Title:** | Grant(s) of privilege in public way for Athletico of West Loop LLC |
| **Committee(s) Assignment:** | Committee on Transportation and Public Way |

ORDINANCE
ATHLETICO OF WEST LOOP, LLC
Acct. No. 69020 - 4
Permit No. 1119779

*Be It Ordained by the City Council of the City of Chicago:*

SECTION 1. Permission and authority are hereby given and granted to ATHLETICO OF WEST LOOP, LLC, upon the terms and subject to the conditions of this ordinance to maintain and use one (1) sign(s) projecting over the public right-of-way attached to its premises known as 24 S. Morgan St..

Said sign structure(s) measures as follows; along S. Morgan Street:
One (1) at three (3) feet in length, six point three three (6.33) feet in height and ten (10) feet above grade level.

The location of said privilege shall be as shown on prints kept on file with the Department of Business Affairs and Consumer Protection and the Office of the City Clerk.

Said privilege shall be constructed in accordance with plans and specifications approved by the Department of Transportation (Division of Project Development) and Zoning Department - Signs.

This grant of privilege in the public way shall be subject to the provisions of Section 10-28-015 and all other required provisions of the Municipal Code of Chicago.

The grantee shall pay to the City of Chicago as compensation for the privilege #1119779 herein granted the sum of one hundred ($100.00) per annum in advance.


A 25% penalty will be added for payments received after due date.

The permit holder agrees to hold the City of Chicago harmless for any damage, relocation or replacement costs associated with damage, relocation or removal of private property caused by the City performing work in the public way.

Authority herein given and granted for a period of five (5) years from and after Date of Passage.

Alderman _____

Daniel S. Solis 25th Ward

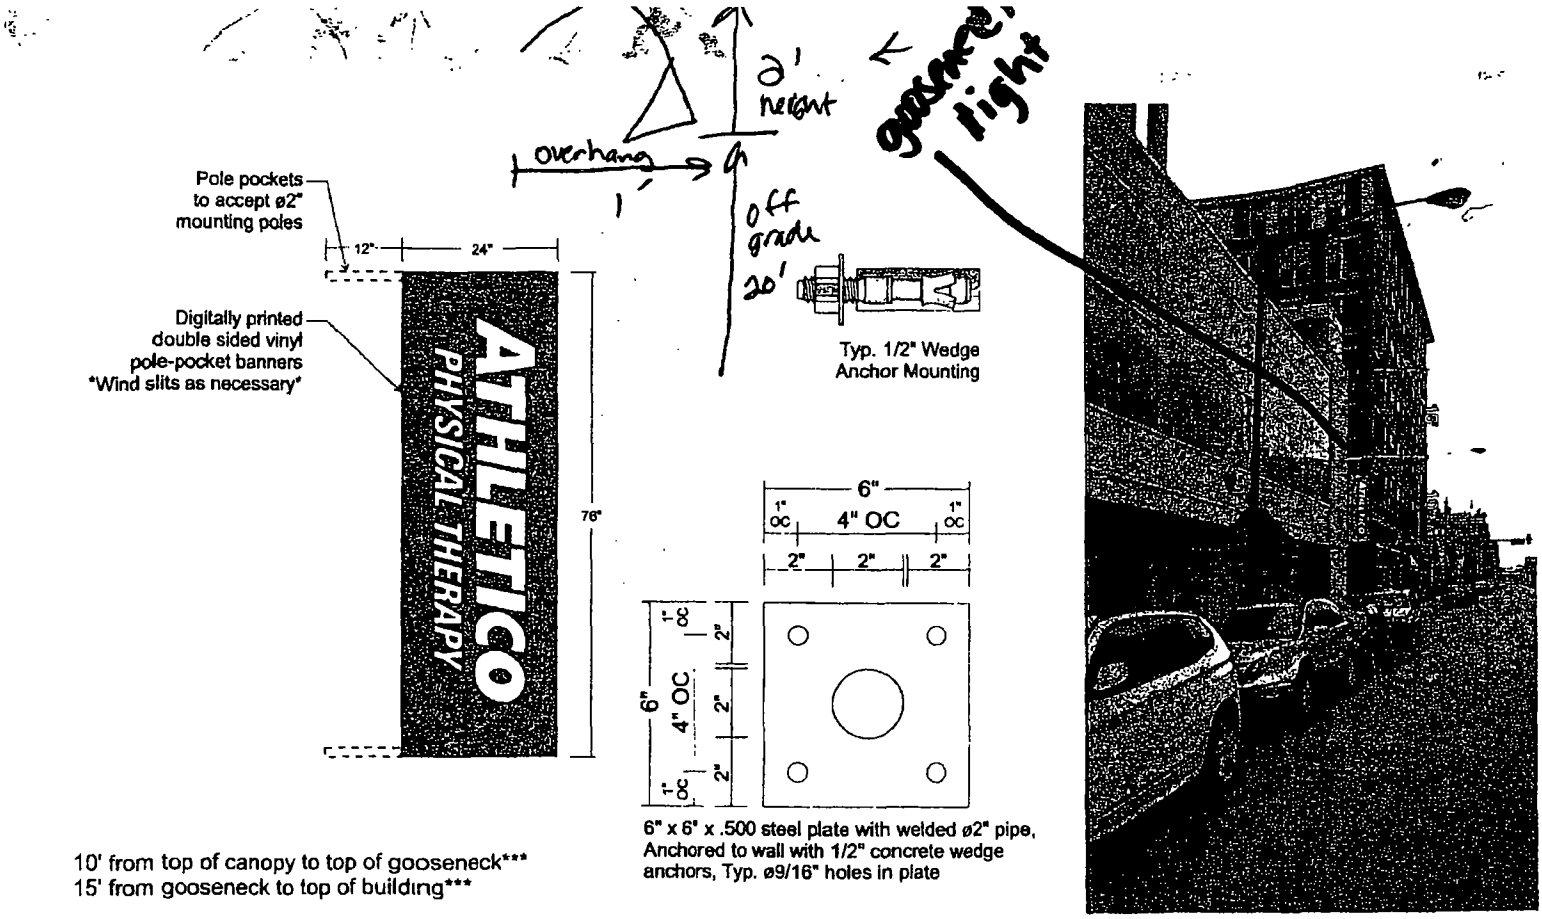


10' from top of canopy to top of gooseneck***
15' from gooseneck to top of building***

6" x 6" x .500 steel plate with welded ø2" pipe, Anchored to wall with 1/2" concrete wedge anchors, Typ. ø9/16" holes in plate

SOUTH WATER SIGNS

944 N Church,
Elgin, IL 60120

Athletico

Athletico
24 S Morgan, Chicago, IL

7907694

04.28.14

04.30.14 06.19.14
05.02.14 07.01.14
06.10.14 07.09.14
06.12.14

**Department of Business Affairs and Consumer Protection**
Small Business Center - Public Way Use Unit
City Hall - 121 N. LaSalle Street, Room 800 • Chicago, IL 60602
312-74-GOBIZ / 312-744-6249 • (312) 744-1944 (TTY)
http://www.cityofchicago.org/bacp

**09/24/2015**

Alderman **Daniel S. Solis**
Ward # **25**
City of Chicago
City Hall, Room **304**
121 North LaSalle Street
Chicago, Illinois 60602

Re: An ordinance to use and maintain a portion of the public right-of-way for **one (1) sign(s)** for **ATHLETICO OF WEST LOOP, LLC**, adjacent to the premises known as **24 S. Morgan St.**.

Dear Alderman **Daniel S. Solis**:

The applicant referenced above has requested the use of the public right-of-way for a **sign(s)**. An ordinance has been prepared by the Department of Business Affairs and Consumer Protection – Small Business Center - Public Way Use Unit for presentation to the City Council. Because this request was made for properties located in your ward, as approved by you as per the attached, I respectfully request that you introduce the attached ordinance at the next City Council meeting.

If you have any questions regarding this ordinance, please contact Anthony Bertuca at (312) 744-5506.

**Department of Business Affairs and Consumer Protection**

# City of Chicago

O2015-7006

Office of the City Clerk

Document Tracking Sheet

| | |
|---|---|
| **Meeting Date:** | 9/24/2015 |
| **Sponsor(s):** | Solis (25) |
| **Type:** | Ordinance |
| **Title:** | Grant(s) of privilege in public way for BMO Harris Bank |
| **Committee(s) Assignment:** | Committee on Transportation and Public Way |

ORDINANCE
BMO HARRIS BANK
Acct. No. 367785 - 16
Permit No. 1120149

*Be It Ordained by the City Council of the City of Chicago:*

SECTION 1. Permission and authority are hereby given and granted to BMO HARRIS BANK, upon the terms and subject to the conditions of this ordinance to maintain and use, as now constructed, two (2) Door Swing(s) on the public right-of-way adjacent to its premises known as 1400 W. 18th St..

Said Door Swing(s) at W.18th Street measure(s):
One (1) at one point five eight (1.58) foot in length, and point nine two (.92) feet in width for a total of one point four five (1.45) square feet.

Said Door Swing(s) at S. Loomis Street measure(s):
One (1) at three point five (3.5) feet in length, and point four two (.42) feet in width for a total of one point four seven (1.47) square feet.

The location of said privilege shall be as shown on prints kept on file with the Department of Business Affairs and Consumer Protection and the Office of the City Clerk.

Said privilege shall be constructed in accordance with plans and specifications approved by the Department of Transportation (Division of Project Development).

This grant of privilege in the public way shall be subject to the provisions of Section 10-28-015 and all other required provisions of the Municipal Code of Chicago.

The grantee shall pay to the City of Chicago as compensation for the privilege #1120149 herein granted the sum of one hundred fifty ($150.00) per annum in advance.

A 25% penalty will be added for payments received after due date.


The permit holder agrees to hold the City of Chicago harmless for any damage, relocation or replacement costs associated with damage, relocation or removal of private property caused by the City performing work in the public way.

Authority herein given and granted for a period of five (5) years from and after Date of Passage.


Alderman _____

Daniel S. Solis 25th Ward

stl
808 N Dearborn Street, Chicago, Illinois 60610 T 312 644 9850 [redacted]

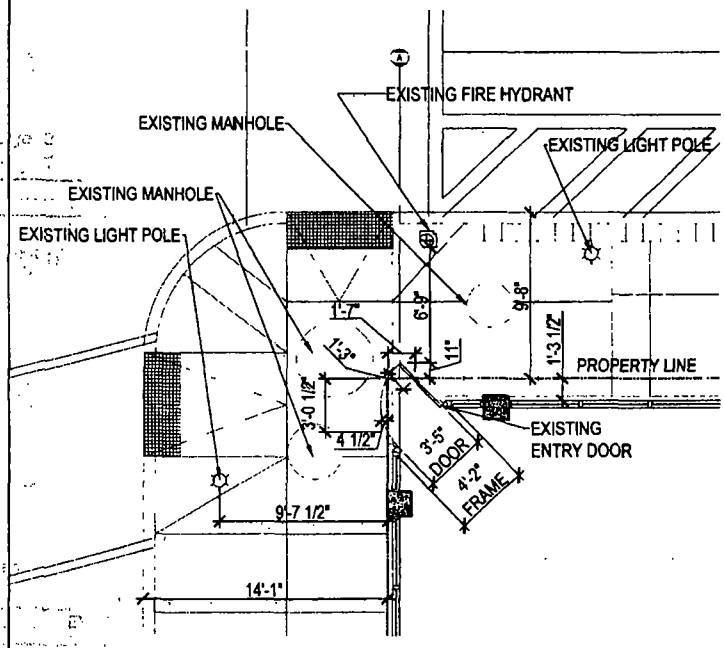


2 ENLARGED PLAN
1/8" = 1'-0"

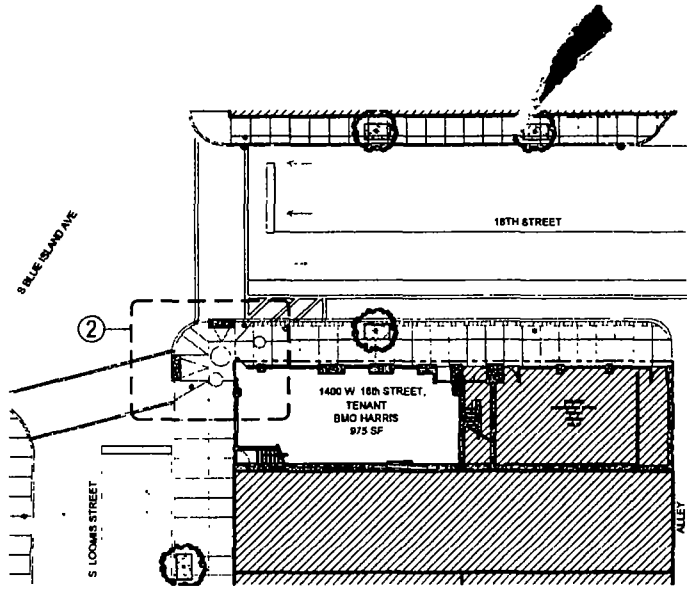


1 SITE PLAN
1/32" = 1'-0"

| | |
|---|---|
| Subj: Use of Public Way Permit | |
| Date: 8/27/15 | |
| Scale 1/8" = 1'-0" & 1/32" = 1'-0" | BMO Harris Bank Pilsen |
| Issue | 1400 West 18th Street |
| Reference: AS1-1 | Chicago, IL |

COPYRIGHT © 2015 STL ARCHITECTS INC

**Department of Business Affairs and Consumer Protection**
Small Business Center- Public Way Use Unit
City Hall - 121 N LaSalle Street Room 800 • Chicago, IL 60602
312-74-GOBIZ / 312-744-6249 • (312) 744-1944 (TTY)
http://www.cityofchicago.org/bacp

**09/24/2015**

Alderman **Daniel S. Solis**
Ward # **25**
City of Chicago
City Hall, Room **304**
121 North LaSalle Street
Chicago, Illinois 60602

Re: An ordinance to use and maintain a portion of the public right-of-way for **two (2) door swing(s)** for **BMO HARRIS BANK**, adjacent to the premises known as **1400 W. 18th St.**.

Dear Alderman **Daniel S. Solis**:

The applicant referenced above has requested the use of the public right-of-way for **door swing(s)**. An ordinance has been prepared by the Department of Business Affairs and Consumer Protection – Small Business Center - Public Way Use Unit for presentation to the City Council. Because this request was made for properties located in your ward, as approved by you as per the attached, I respectfully request that you introduce the attached ordinance at the next City Council meeting.

If you have any questions regarding this ordinance, please contact Anthony Bertuca at (312) 744-5506.

**Department of Business Affairs and Consumer Protection**

# City of Chicago

O2015-7009

Office of the City Clerk

Document Tracking Sheet

| | |
|---|---|
| **Meeting Date:** | 9/24/2015 |
| **Sponsor(s):** | Solis (25) |
| **Type:** | Ordinance |
| **Title:** | Grant(s) of privilege in public way for Pure Barre Chicago West Loop |
| **Committee(s) Assignment:** | Committee on Transportation and Public Way |

ORDINANCE
Pure Barre Chicago West Loop
Acct. No. 395754 - 1
Permit No. 1119644

*Be It Ordained by the City Council of the City of Chicago:*

SECTION 1. Permission and authority are hereby given and granted to Pure Barre Chicago West Loop, upon the terms and subject to the conditions of this ordinance to maintain and use one (1) sign(s) projecting over the public right-of-way attached to its premises known as 1170 W. Madison St..

Said sign structure(s) measures as follows; along W. MAdison:
One (1) at fourteen (14) feet in length, two point eight three (2.83) feet in height and fifteen (15) feet above grade level.

The location of said privilege shall be as shown on prints kept on file with the Department of Business Affairs and Consumer Protection and the Office of the City Clerk.

Said privilege shall be constructed in accordance with plans and specifications approved by the Department of Transportation (Division of Project Development) and Zoning Department - Signs.

This grant of privilege in the public way shall be subject to the provisions of Section 10-28-015 and all other required provisions of the Municipal Code of Chicago.

The grantee shall pay to the City of Chicago as compensation for the privilege #1119644 herein granted the sum of three hundred ($300.00) per annum in advance.

A 25% penalty will be added for payments received after due date.


The permit holder agrees to hold the City of Chicago harmless for any damage, relocation or replacement costs associated with damage, relocation or removal of private property caused by the City performing work in the public way.

Authority herein given and granted for a period of five (5) years from and after Date of Passage.


Alderman _____

Daniel S. Solis 25th Ward

REMOTE, ILLUMINATED LETTERS ON FLAT, ALUMINUM BACKGROUND PANEL

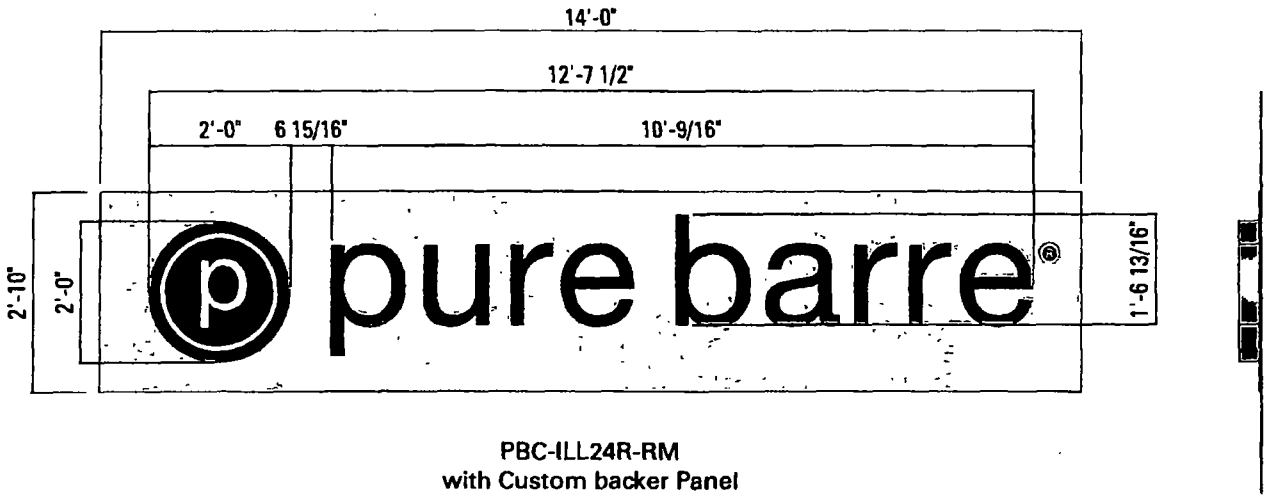


PBC-ILL24R-RM
with Custom backer Panel

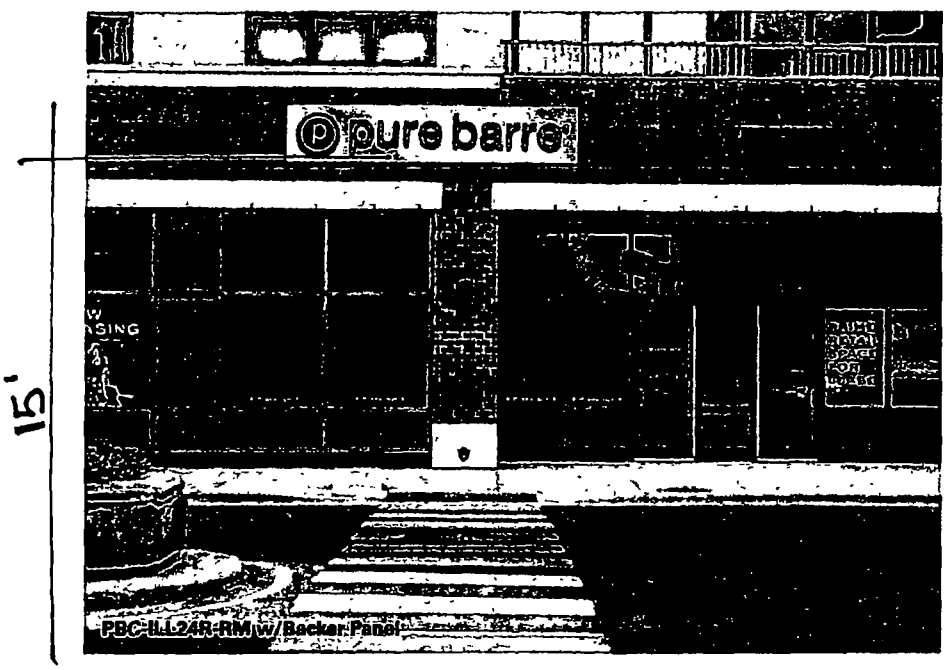




Artwork is the property of The InSite Group not to be copied or reproduced without permission of The InSite Group

| | |
|---|---|
| File Name | PBC0296 |
| Drawing No | PBC0296_SA_PG2 |
| Scale | 1 30 |
| Date | 28APR15 |

**Department of Business Affairs and Consumer Protection**
Small Business Center - Public Way Use Unit
City Hall - 121 N LaSalle Street, Room 800 • Chicago, IL 60602
312-74-GOBIZ / 312-744-6249 • (312) 744-1944 (TTY)
http //www.cityofchicago.org/bacp

**09/24/2015**

Alderman **Daniel S. Solis**
Ward # **25**
City of Chicago
City Hall, Room **304**
121 North LaSalle Street
Chicago, Illinois 60602

Re: An ordinance to use and maintain a portion of the public right-of-way for **one (1) sign(s)** for **Pure Barre Chicago West Loop**, adjacent to the premises known as **1170 W. Madison St.**.

Dear Alderman **Daniel S. Solis**:

The applicant referenced above has requested the use of the public right-of-way for a **sign(s)**. An ordinance has been prepared by the Department of Business Affairs and Consumer Protection – Small Business Center - Public Way Use Unit for presentation to the City Council. Because this request was made for properties located in your ward, as approved by you as per the attached, I respectfully request that you introduce the attached ordinance at the next City Council meeting.

If you have any questions regarding this ordinance, please contact Anthony Bertuca at (312) 744-5506.

**Department of Business Affairs and Consumer Protection**

# City of Chicago

O2015-7010

Office of the City Clerk

Document Tracking Sheet

| | |
|---|---|
| **Meeting Date:** | 9/24/2015 |
| **Sponsor(s):** | Solis (25) |
| **Type:** | Ordinance |
| **Title:** | Grant(s) of privilege in public way for 3FLTH IV LLC Holdings 3 - fence |
| **Committee(s) Assignment:** | Committee on Transportation and Public Way |

ORDINANCE
3FLTH IV LLC Holdings 3
Acct. No. 401002 - 1
Permit No. 1120124

*Be It Ordained by the City Council of the City of Chicago:*

SECTION 1. Permission and authority are hereby given and granted to 3FLTH IV LLC Holdings 3, upon the terms and subject to the conditions of this ordinance to maintain and use, as now constructed, one (1) Fence(s) on the public right-of-way adjacent to its premises known as 1641 W. 21st St..

Said Fence(s) at W. 21st Street measure(s):
One (1) at twenty-seven point three three (27.33) feet in length, and one (1) foot in width for a total of twenty-seven point three three (27.33) square feet. Existing fence is approximately five (5) feet six (6) inches in height.

The location of said privilege shall be as shown on prints kept on file with the Department of Business Affairs and Consumer Protection and the Office of the City Clerk.

Said privilege shall be constructed in accordance with plans and specifications approved by the Department of Transportation (Division of Project Development).

This grant of privilege in the public way shall be subject to the provisions of Section 10-28-015 and all other required provisions of the Municipal Code of Chicago.


The grantee shall pay to the City of Chicago as compensation for the privilege #1120124 herein granted the sum of four hundred ($400.00) per annum in advance.

A 25% penalty will be added for payments received after due date.

The permit holder agrees to hold the City of Chicago harmless for any damage, relocation or replacement costs associated with damage, relocation or removal of private property caused by the City performing work in the public way.

Authority herein given and granted for a period of five (5) years from and after Date of Passage.

Alderman _____
Daniel S. Solis 25th Ward

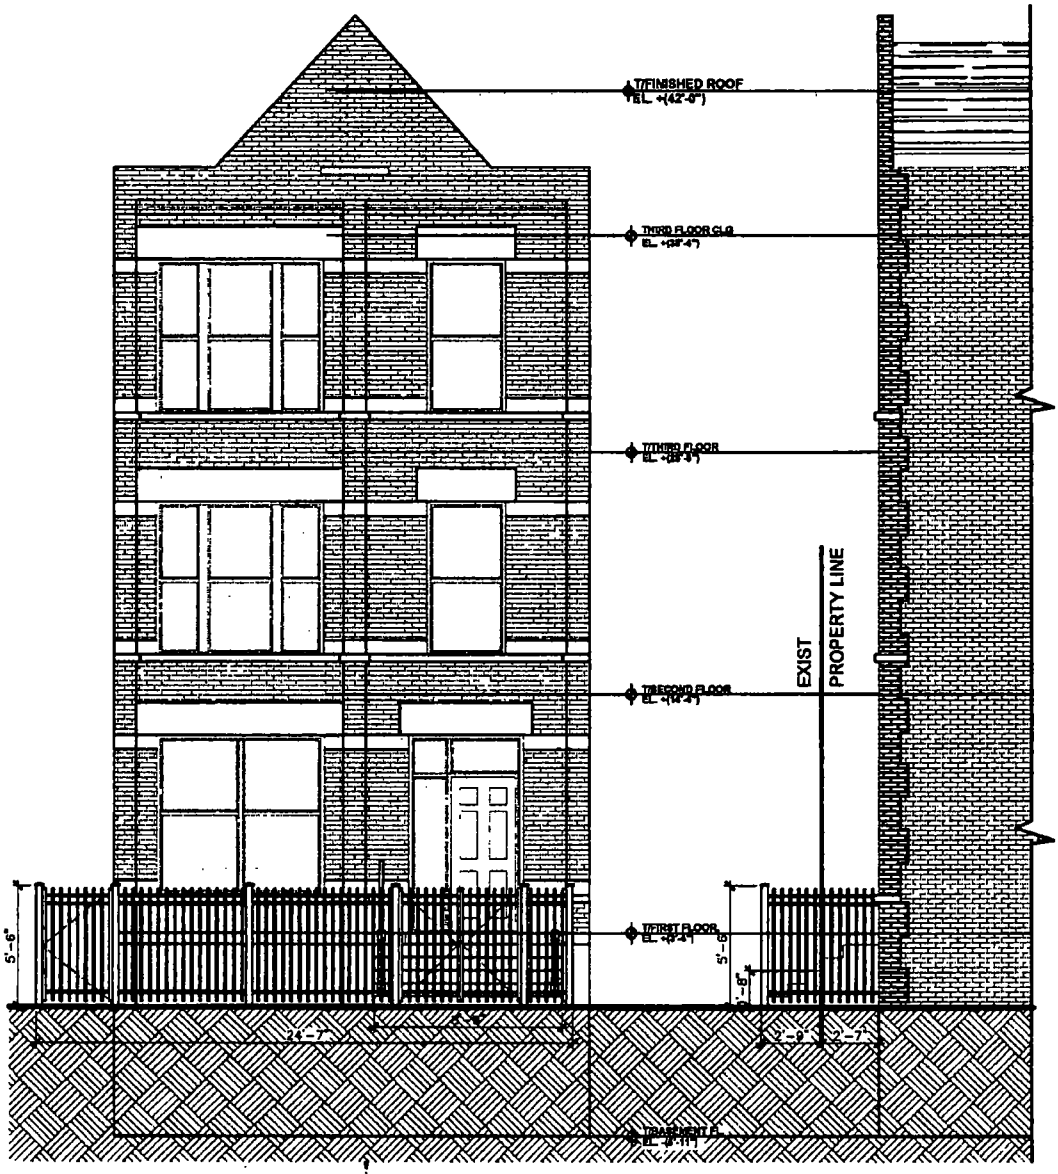


FRONT ELEVATION W/ EXIST
IRON FENCE & FRONT STEPS
1/8"=1'-0"

SIDE ELEVATION W/ EXIST
IRON FENCE & FRONT STEPS
1/8"=1'-0"

**Department of Business Affairs and Consumer Protection**
Small Business Center- Public Way Use Unit
City Hall - 121 N. LaSalle Street Room 800 • Chicago, IL 60602
312-74-GOBIZ / 312-744-6249 • (312) 744-1944 (TTY)
http://www.cityofchicago.org/bacp

**09/24/2015**

Alderman **Daniel S. Solis**
Ward # **25**
City of Chicago
City Hall, Room **304**
121 North LaSalle Street
Chicago, Illinois 60602

Re: An ordinance to use and maintain a portion of the public right-of-way for **one (1) fence(s)** for **3FLTH IV LLC Holdings 3**, adjacent to the premises known as **1641 W. 21st St.**.

Dear Alderman **Daniel S. Solis**:

The applicant referenced above has requested the use of the public right-of-way for a **fence(s)**. An ordinance has been prepared by the Department of Business Affairs and Consumer Protection – Small Business Center - Public Way Use Unit for presentation to the City Council. Because this request was made for properties located in your ward, as approved by you as per the attached, I respectfully request that you introduce the attached ordinance at the next City Council meeting.

If you have any questions regarding this ordinance, please contact Anthony Bertuca at (312) 744-5506.

**Department of Business Affairs and Consumer Protection**

# City of Chicago

O2015-7014

Office of the City Clerk

Document Tracking Sheet

| | |
|---|---|
| **Meeting Date:** | 9/24/2015 |
| **Sponsor(s):** | Solis (25) |
| **Type:** | Ordinance |
| **Title:** | Grant(s) of privilege in public way for 3FLTH IV LLC Holdings 3 - step |
| **Committee(s) Assignment:** | Committee on Transportation and Public Way |

ORDINANCE
3FLTH IV LLC Holdings 3
Acct. No. 401002 - 1
Permit No. 1120123

*Be It Ordained by the City Council of the City of Chicago:*

SECTION 1. Permission and authority are hereby given and granted to 3FLTH IV LLC Holdings 3, upon the terms and subject to the conditions of this ordinance to construct, install, maintain and use one (1) Step(s) on the public right-of-way adjacent to its premises known as 1641 W. 21st St..

Said Step(s) at W. 21st measure(s):
One (1) at eight point seven five (8.75) feet in length, and two point five eight (2.58) feet in width for a total of twenty-two point five eight (22.58) square feet.

The location of said privilege shall be as shown on prints kept on file with the Department of Business Affairs and Consumer Protection and the Office of the City Clerk.

Said privilege shall be constructed in accordance with plans and specifications approved by the Department of Transportation (Division of Project Development).

This grant of privilege in the public way shall be subject to the provisions of Section 10-28-015 and all other required provisions of the Municipal Code of Chicago.

The grantee shall pay to the City of Chicago as compensation for the privilege #1120123 herein granted the sum of Zero per annum in advance.


A 25% penalty will be added for payments received after due date.

The permit holder agrees to hold the City of Chicago harmless for any damage, relocation or replacement costs associated with damage, relocation or removal of private property caused by the City performing work in the public way.

Authority herein given and granted for a period of five (5) years from and after Date of Passage.

Alderman _____

Daniel S. Solis 25th Ward

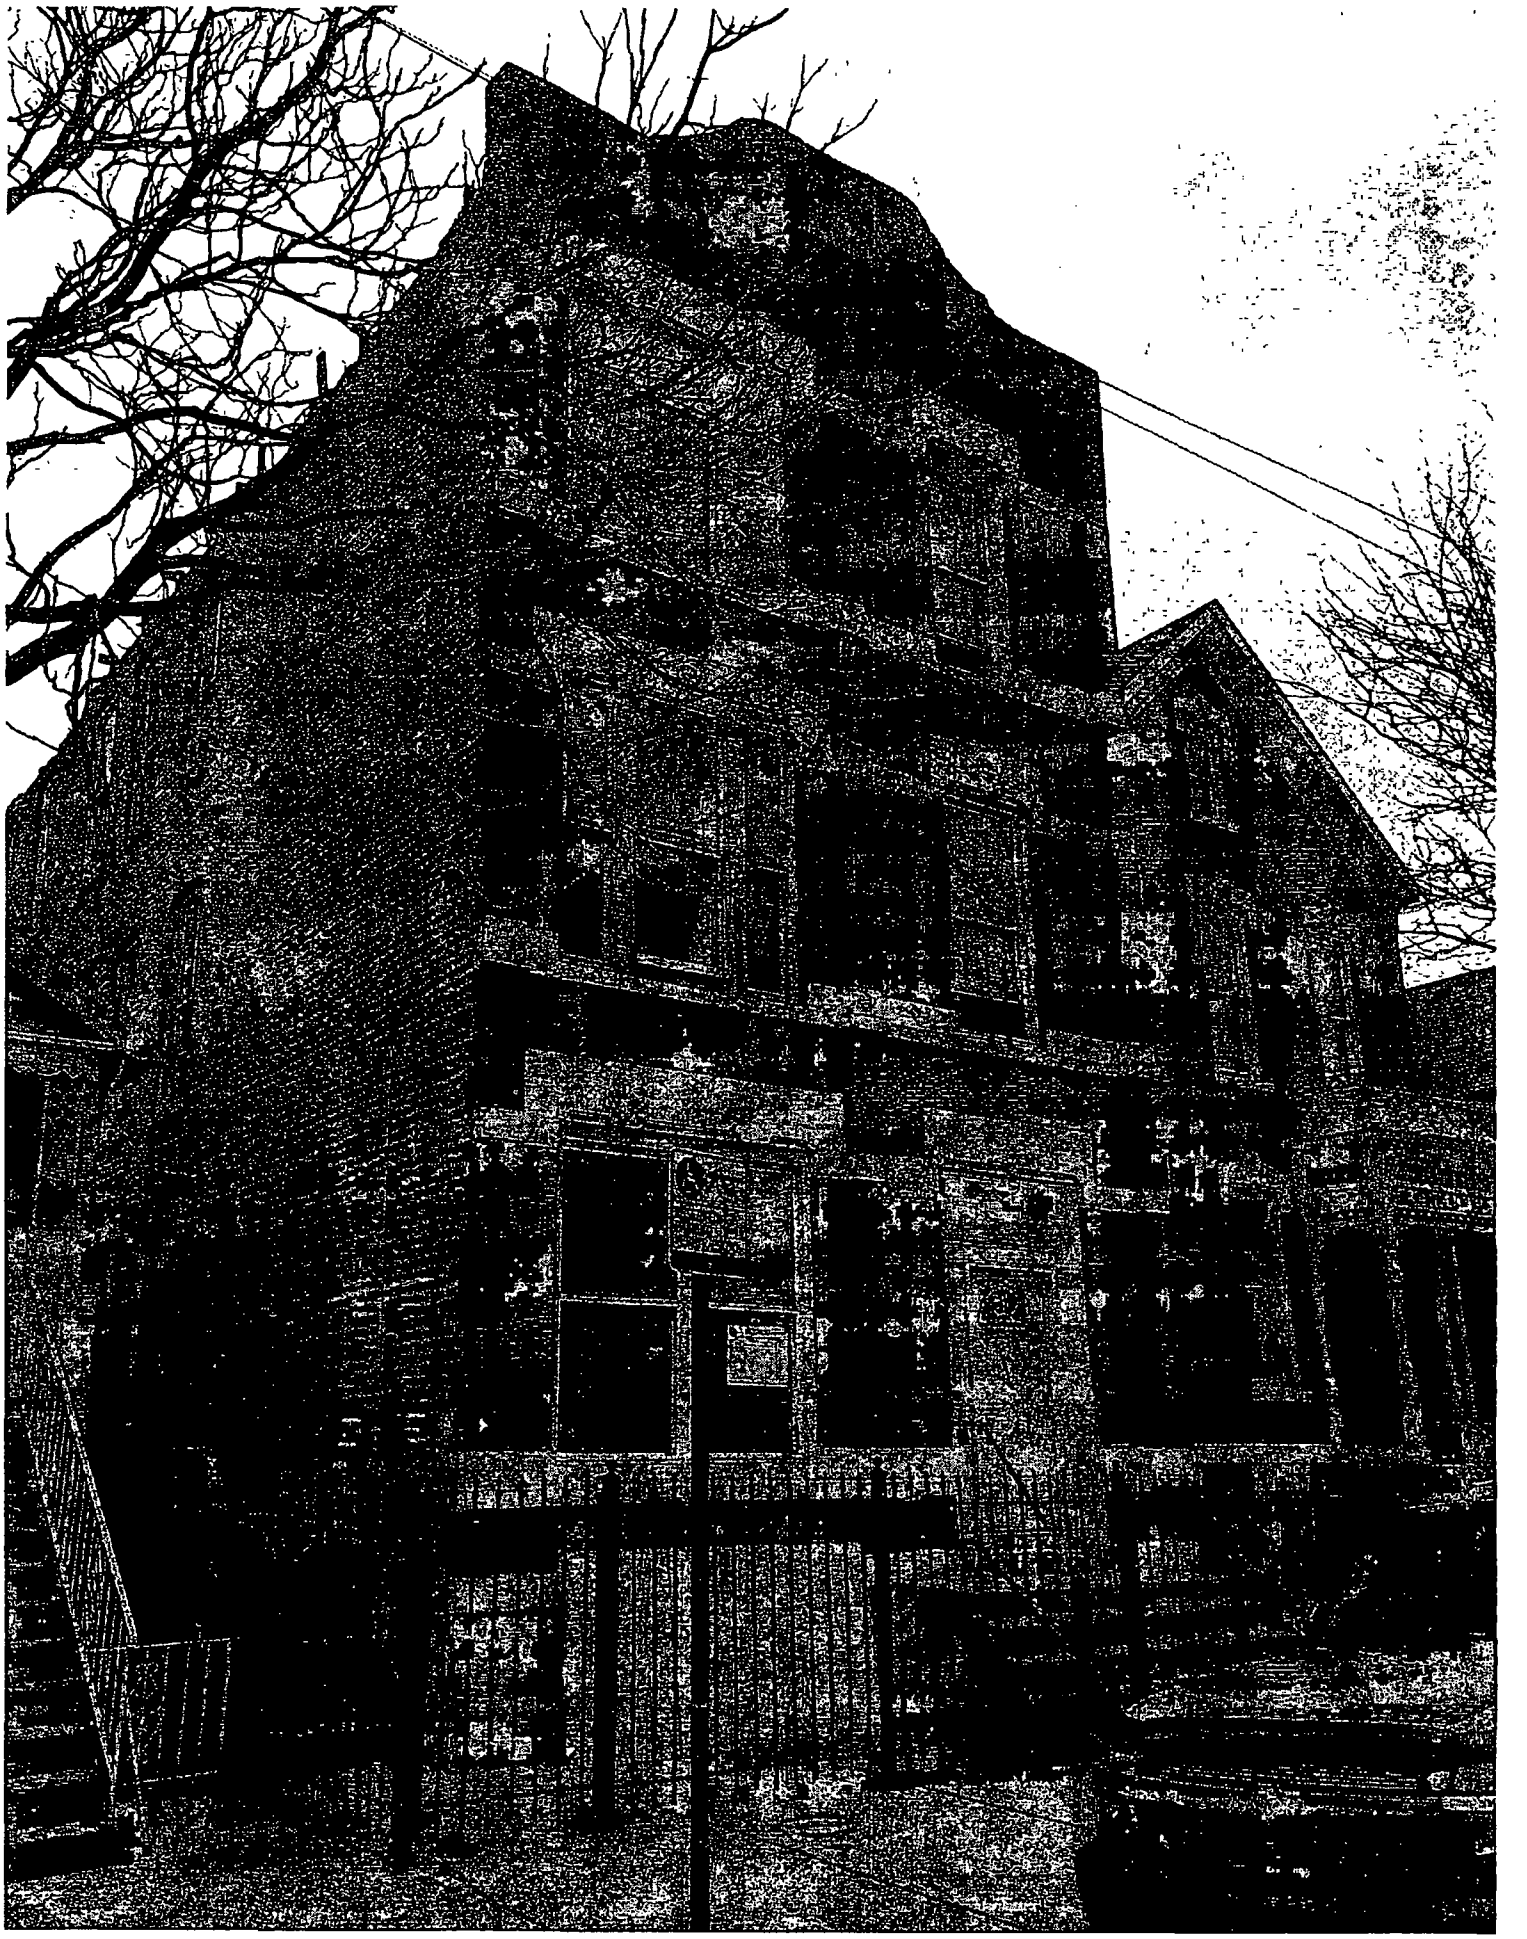

**Department of Business Affairs and Consumer Protection**
Small Business Center - Public Way Use Unit
City Hall - 121 N. LaSalle Street, Room 800 • Chicago, IL 60602
312-74-GOBIZ / 312-744-6249 • (312) 744-1944 (TTY)
http://www.cityofchicago.org/bacp

**09/24/2015**

Alderman **Daniel S. Solis**
Ward # **25**
City of Chicago
City Hall, Room **304**
121 North LaSalle Street
Chicago, Illinois 60602

Re: An ordinance to use and maintain a portion of the public right-of-way for **one (1) step(s)** for **3FLTH IV LLC Holdings 3**, adjacent to the premises known as **1641 W. 21st St.**.

Dear Alderman **Daniel S. Solis**:

The applicant referenced above has requested the use of the public right-of-way for a **step(s)**. An ordinance has been prepared by the Department of Business Affairs and Consumer Protection – Small Business Center - Public Way Use Unit for presentation to the City Council. Because this request was made for properties located in your ward, as approved by you as per the attached, I respectfully request that you introduce the attached ordinance at the next City Council meeting.

If you have any questions regarding this ordinance, please contact Anthony Bertuca at (312) 744-5506.

**Department of Business Affairs and Consumer Protection**

# City of Chicago

Office of the City Clerk

Document Tracking Sheet

O2015-7021

| | |
|---|---|
| **Meeting Date:** | 9/24/2015 |
| **Sponsor(s):** | Maldonado (26) |
| **Type:** | Ordinance |
| **Title:** | Grant(s) of privilege in public way for Armitage Produce, Inc. |
| **Committee(s) Assignment:** | Committee on Transportation and Public Way |

ORDINANCE
ARMITAGE PRODUCE INC
Acct. No. 4469 - 2
Permit No. 1119608

*Be It Ordained by the City Council of the City of Chicago:*

SECTION 1. Permission and authority are hereby given and granted to ARMITAGE PRODUCE INC, upon the terms and subject to the conditions of this ordinance to maintain and use, as now constructed, Occupation of Space on the public right-of-way adjacent to its premises known as 3334 W. Armitage Ave..

Said Occupation of Space(s) at N. Kimball Avenue measure(s):
One (1) at one hundred fifty (150) feet in length, and nine point three (9.3) feet in width for a total of one thousand three hundred ninety-five (1395) square feet. Existing occupation of space is used for parking and landscaping.

The location of said privilege shall be as shown on prints kept on file with the Department of Business Affairs and Consumer Protection and the Office of the City Clerk.

Said privilege shall be constructed in accordance with plans and specifications approved by the Department of Planning and Development, Department of Transportation (Division of Project Development), and Department of Transportation (Office of Underground Coordination).

This grant of privilege in the public way shall be subject to the provisions of Section 10-28-015 and all other required provisions of the Municipal Code of Chicago.

The grantee shall pay to the City of Chicago as compensation for the privilege #1119608 herein granted the sum of one thousand eighty-nine ($1,089.00) per annum in advance.


A 25% penalty will be added for payments received after due date.

The permit holder agrees to hold the City of Chicago harmless for any damage, relocation or replacement costs associated with damage, relocation or removal of private property caused by the City performing work in the public way.

Authority herein given and granted for a period of five (5) years from and after 07/27/2015.

Alderman _____

Roberto Maldonado 26th Ward

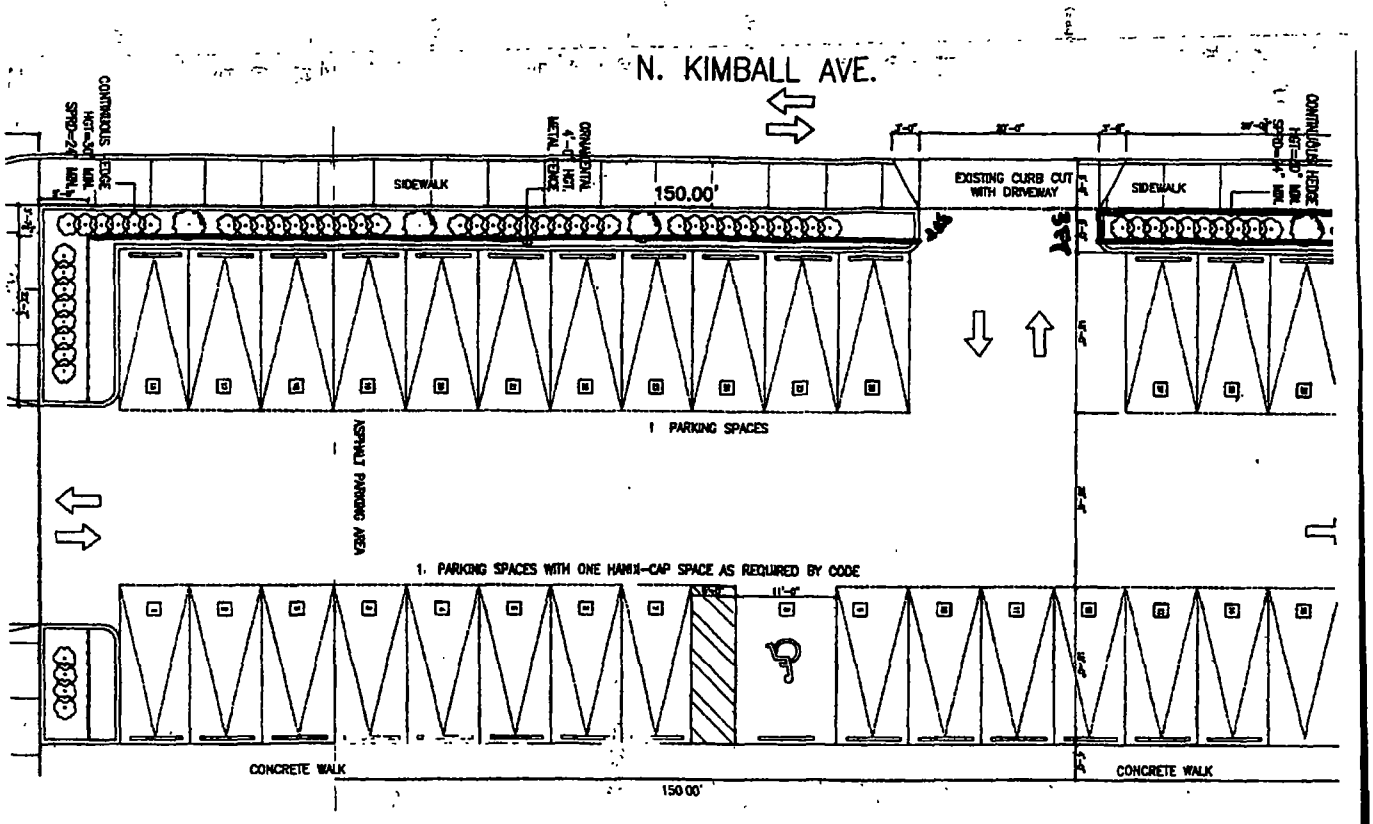
N. KIMBALL AVE.
CONTINUOUS HEDGE
SIDEWALK
ORNAMENTAL METAL FENCE
150.00'
EXISTING CURB CUT WITH DRIVEWAY
SIDEWALK
CONTINUOUS HEDGE
1' PARKING SPACES
ASPHALT PARKING AREA
1. PARKING SPACES WITH ONE HANDI-CAP SPACE AS REQUIRED BY CODE
CONCRETE WALK
CONCRETE WALK
150.00'

(Page 2 of 3)

**Department of Business Affairs and Consumer Protection**
Small Business Center- Public Way Use Unit
City Hall- 121 N. LaSalle Street Room 800 • Chicago, IL 60602
312-74-GOBIZ / 312-744-6249 • (312) 744-1944 (TTY)
http://www.cityofchicago.org/bacp

**09/24/2015**

Alderman **Roberto Maldonado**
Ward # **26**
City of Chicago
City Hall, Room **300**
121 North LaSalle Street
Chicago, Illinois 60602

Re: An ordinance to use and maintain a portion of the public right-of-way for **one (1) occupation of space(s)** for **ARMITAGE PRODUCE INC**, adjacent to the premises known as **3334 W. Armitage Ave.**.

Dear Alderman **Roberto Maldonado**:

The applicant referenced above has requested the use of the public right-of-way for a **occupation of space(s)**. An ordinance has been prepared by the Department of Business Affairs and Consumer Protection – Small Business Center - Public Way Use Unit for presentation to the City Council. Because this request was made for properties located in your ward, as approved by you as per the attached, I respectfully request that you introduce the attached ordinance at the next City Council meeting.

If you have any questions regarding this ordinance, please contact Anthony Bertuca at (312) 744-5506.

**Department of Business Affairs and Consumer Protection**

# City of Chicago

O2015-7026

Office of the City Clerk

Document Tracking Sheet

| | |
|---|---|
| **Meeting Date:** | 9/24/2015 |
| **Sponsor(s):** | Maldonado (26) |
| **Type:** | Ordinance |
| **Title:** | Grant(s) of privilege in public way for Dollar General Store No. 11833 |
| **Committee(s) Assignment:** | Committee on Transportation and Public Way |

ORDINANCE
DOLLAR GENERAL STORE #11833
Acct. No. 345673 - 4
Permit No. 1119360

*Be It Ordained by the City Council of the City of Chicago:*

SECTION 1. Permission and authority are hereby given and granted to DOLLAR GENERAL STORE #11833, upon the terms and subject to the conditions of this ordinance to maintain and use one (1) sign(s) projecting over the public right-of-way attached to its premises known as 3527 W. Armitage Ave..

Said sign structure(s) measures as follows; along W. Armitage:
One (1) at eight (8) feet in length, four (4) feet in height and thirteen point one six (13.16) feet above grade level.

The location of said privilege shall be as shown on prints kept on file with the Department of Business Affairs and Consumer Protection and the Office of the City Clerk.

Said privilege shall be constructed in accordance with plans and specifications approved by the Department of Transportation (Division of Project Development) and Zoning Department - Signs.

This grant of privilege in the public way shall be subject to the provisions of Section 10-28-015 and all other required provisions of the Municipal Code of Chicago.

The grantee shall pay to the City of Chicago as compensation for the privilege #1119360 herein granted the sum of three hundred ($300.00) per annum in advance.


A 25% penalty will be added for payments received after due date.

The permit holder agrees to hold the City of Chicago harmless for any damage, relocation or replacement costs associated with damage, relocation or removal of private property caused by the City performing work in the public way.

Authority herein given and granted for a period of five (5) years from and after 02/10/2015.

Alderman 

Roberto Maldonado 26th Ward

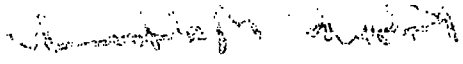

DOLLAR
GENERAL

**Department of Business Affairs and Consumer Protection**
Small Business Center - Public Way Use Unit
City Hall - 121 N LaSalle Street, Room 800 • Chicago, IL 60602
312-74-GOBIZ / 312-744-6249 • (312) 744-1944 (TTY)
http://www.cityofchicago.org/bacp

# 2nd ATTEMPT AT INTRODUCTION

**09/24/2015**

Alderman **Roberto Maldonado**
Ward # **26**
City of Chicago
City Hall, Room **300**
121 North LaSalle Street
Chicago, Illinois 60602

Re: An ordinance to use and maintain a portion of the public right-of-way for **one (1) sign(s)** for **DOLLAR GENERAL STORE #11833**, adjacent to the premises known as **3527 W. Armitage Ave.**.

Dear Alderman **Roberto Maldonado**:

The applicant referenced above has requested the use of the public right-of-way for a **sign(s)**. An ordinance has been prepared by the Department of Business Affairs and Consumer Protection – Small Business Center - Public Way Use Unit for presentation to the City Council. Because this request was made for properties located in your ward, as approved by you as per the attached, I respectfully request that you introduce the attached ordinance at the next City Council meeting.

If you have any questions regarding this ordinance, please contact Anthony Bertuca at (312) 744-5506.

**Department of Business Affairs and Consumer Protection**

**Department of Business Affairs and Consumer Protection**
Small Business Center - Public Way Use Unit
City Hall - 121 N. LaSalle Street, Room 800 • Chicago, IL 60602
312-74-GOBIZ / 312-744-6249 • (312) 744-1944 (TTY)
http://www.cityofchicago.org/bacp

**07/29/2015**

Alderman **Roberto Maldonado**
Ward # **26**
City of Chicago
City Hall, Room **300**
121 North LaSalle Street
Chicago, Illinois 60602

Re: An ordinance to use and maintain a portion of the public right-of-way for **one (1) sign(s)** for **DOLLAR GENERAL STORE #11833**, adjacent to the premises known as **3527 W. Armitage Ave.**.

Dear Alderman **Roberto Maldonado**:

The applicant referenced above has requested the use of the public right-of-way for a **sign(s)**. An ordinance has been prepared by the Department of Business Affairs and Consumer Protection – Small Business Center - Public Way Use Unit for presentation to the City Council. Because this request was made for properties located in your ward, as approved by you as per the attached, I respectfully request that you introduce the attached ordinance at the next City Council meeting.

If you have any questions regarding this ordinance, please contact Anthony Bertuca at (312) 744-5506.

**Department of Business Affairs and Consumer Protection**

# City of Chicago

O2015-7031

Office of the City Clerk

Document Tracking Sheet

| | |
|---|---|
| **Meeting Date:** | 9/24/2015 |
| **Sponsor(s):** | Maldonado (26) |
| **Type:** | Ordinance |
| **Title:** | Grant(s) of privilege in public way for Hispanic Housing Development Corp. |
| **Committee(s) Assignment:** | Committee on Transportation and Public Way |

ORDINANCE
HISPANIC HOUSING DEVELOPMENT CORPORATION
Acct. No. 281883 - 5
Permit No. 1119913

*Be It Ordained by the City Council of the City of Chicago:*

SECTION 1. Permission and authority are hereby given and granted to HISPANIC HOUSING DEVELOPMENT CORPORATION, upon the terms and subject to the conditions of this ordinance to maintain and use, as now constructed, one (1) Fire Escape(s) projecting over the public right-of-way adjacent to its premises known as 1535 N. Pulaski Rd..

Said Fire Escape(s) at Public Alley measure(s):
One (1) at forty-one point nine two (41.92) feet in length, and five point three three (5.33) feet in width for a total of two hundred twenty-three point four three (223.43) square feet.

The location of said privilege shall be as shown on prints kept on file with the Department of Business Affairs and Consumer Protection and the Office of the City Clerk.

Said privilege shall be constructed in accordance with plans and specifications approved by the Department of Transportation (Division of Project Development).

This grant of privilege in the public way shall be subject to the provisions of Section 10-28-015 and all other required provisions of the Municipal Code of Chicago.

The grantee shall pay to the City of Chicago as compensation for the privilege #1119913 herein granted the sum of four hundred ($400.00) per annum in advance.


A 25% penalty will be added for payments received after due date.

The permit holder agrees to hold the City of Chicago harmless for any damage, relocation or replacement costs associated with damage, relocation or removal of private property caused by the City performing work in the public way.

Authority herein given and granted for a period of five (5) years from and after 06/30/2015.

Alderman _____

Roberto Maldonado 26th Ward

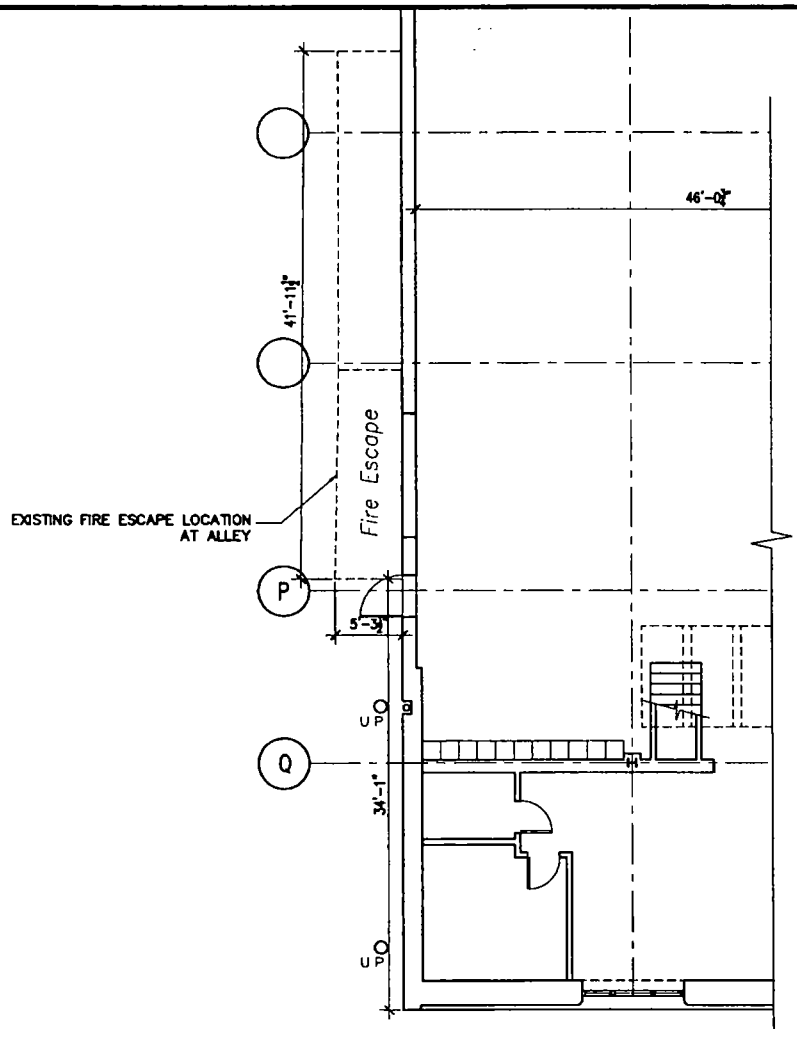


# HHDC

1535 N. PULASKI
CHICAGO, ILLINOIS

EXISTING CONDITIONS

DATE FEBRUARY 17, 2010

NORTH SCALE 1/8"=1'-0"


# CAPA

Chicago Associates
Planners and Architects

1807 West Summerdale
Chicago, Illinois 60640

Phone: 773. 275. 1807
Fax: 773. 275. 1858


# SK-2

**Department of Business Affairs and Consumer Protection**
Small Business Center - Public Way Use Unit
City Hall - 121 N. LaSalle Street, Room 800 • Chicago, IL 60602
312-74-GOBIZ / 312-744-6249 • (312) 744-1944 (TTY)
http://www.cityofchicago.org/bacp

**09/24/2015**

Alderman **Roberto Maldonado**
Ward # **26**
City of Chicago
City Hall, Room **300**
121 North LaSalle Street
Chicago, Illinois 60602

Re: An ordinance to use and maintain a portion of the public right-of-way for **one (1) fire escape(s)** for **HISPANIC HOUSING DEVELOPMENT CORPORATION**, adjacent to the premises known as **1535 N. Pulaski Rd.**.

Dear Alderman **Roberto Maldonado**:

The applicant referenced above has requested the use of the public right-of-way for a **fire escape(s)**. An ordinance has been prepared by the Department of Business Affairs and Consumer Protection – Small Business Center - Public Way Use Unit for presentation to the City Council. Because this request was made for properties located in your ward, as approved by you as per the attached, I respectfully request that you introduce the attached ordinance at the next City Council meeting.

If you have any questions regarding this ordinance, please contact Anthony Bertuca at (312) 744-5506.

**Department of Business Affairs and Consumer Protection**

# City of Chicago

O2015-7035

Office of the City Clerk

Document Tracking Sheet

| | |
|---|---|
| **Meeting Date:** | 9/24/2015 |
| **Sponsor(s):** | Maldonado (26) |
| **Type:** | Ordinance |
| **Title:** | Grant(s) of privilege in public way for Midway Moving & Storage, Inc. |
| **Committee(s) Assignment:** | Committee on Transportation and Public Way |

ORDINANCE
MIDWAY MOVING & STORAGE, INC.
Acct. No. 18159 - 3
Permit No. 1118823

*Be It Ordained by the City Council of the City of Chicago:*

SECTION 1. Permission and authority are hereby given and granted to MIDWAY MOVING & STORAGE, INC., upon the terms and subject to the conditions of this ordinance to maintain and use one (1) sign(s) projecting over the public right-of-way attached to its premises known as 2717 W. Chicago Ave..

Said sign structure(s) measures as follows; along W. Chicago Avenue:
One (1) at seven point two five (7.25) feet in length, nine point one six (9.16) feet in height and sixteen point eight three (16.83) feet above grade level.

The location of said privilege shall be as shown on prints kept on file with the Department of Business Affairs and Consumer Protection and the Office of the City Clerk.

Said privilege shall be constructed in accordance with plans and specifications approved by the Department of Transportation (Division of Project Development) and Zoning Department - Signs.

This grant of privilege in the public way shall be subject to the provisions of Section 10-28-015 and all other required provisions of the Municipal Code of Chicago.

The grantee shall pay to the City of Chicago as compensation for the privilege #1118823 herein granted the sum of three hundred ($300.00) per annum in advance.

A 25% penalty will be added for payments received after due date.

The permit holder agrees to hold the City of Chicago harmless for any damage, relocation or replacement costs associated with damage, relocation or removal of private property caused by the City performing work in the public way.

Authority herein given and granted for a period of five (5) years from and after Date of Passage.

Alderman _____


Roberto Maldonado 26th Ward

By signing the Customer Acceptance on this print, I understand that I am accepting all aspects of this drawing. This includes Artwork, Specifications, Dimensions Spelling, and all other representations herein. I also understand that color reproductions on this print are approximate, and may not match manufacturers samples exactly.


X Customer Acceptance SIGNATURE DATE

IF REQUIRED: Landlord Acceptance SIGNATURE DATE


L.S.C. SALES WETALS DATE

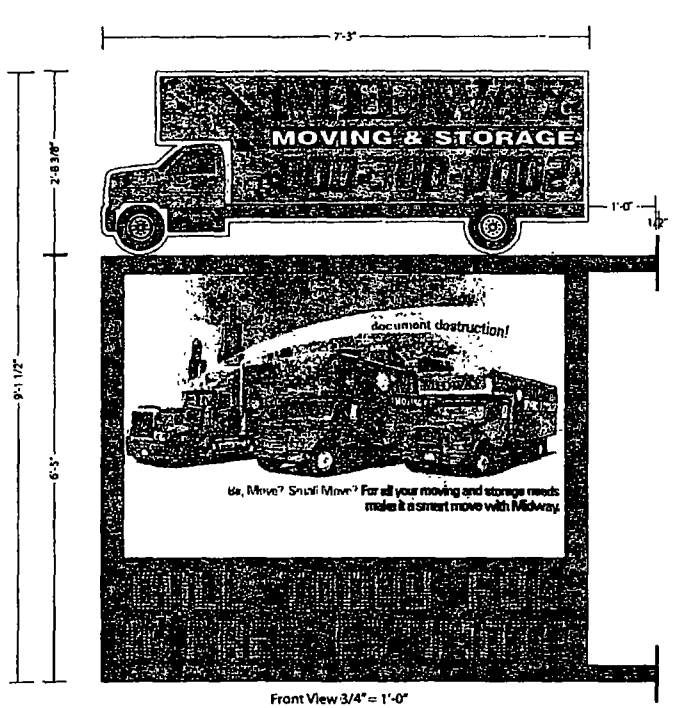


Front View 3/4" = 1'-0"

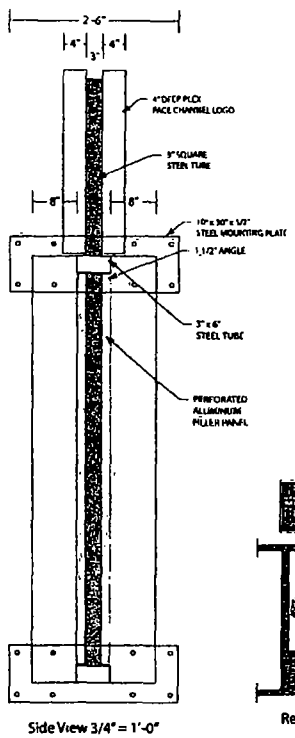


Side View 3/4" = 1'-0"

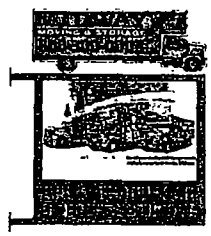

Reverse Side Render - N.T.S.

LED Electronic Display Unit

| | |
|---|---|
| Color | O Full Color |
| Cabinet Ht. | O 6'-5" |
| Cabinet Length | O 7' 3" |
| Pixel Pitch | O 16 mm |
| Matrix | O 108 x 126 |
| Viewing Area | O 6'-0" x 7' 0" |
| Character Ht | O 7" |
| XVS Option | O YES |

▶ **TWO (2) SINGLE FACE FULL COLOR LED ELECTRONIC DISPLAY UNITS/ TWO (2) PLEX FACE CHANNEL LOGOS/ INTERNALLY ILLUMINATED WITH LED's/ FLAG MOUNT TO BRICK BUILDING FASCIA WITH STEEL TUBE AND PLATE BRACKETS**

*O LETTER FACES = MILK WHITE PLEX WITH 230-44 ORANGE, 230-157 COBALT BLUE & 230-22 BLACK TRANSLUCENT VINYL*
TRIMCAP = 1" BLACK
4" RETURNS = MAP BLACK
ILLUMINATION = WHITE LED's

Landmark group
7424 Industrial Avenue
Chesterton, IN 46304
phone 219.762.9577
Fax 219.762.4259

PRINT # RB-22274-1

RANDY BENNETT
LED SALES REPRESENTATIVE

05.08.15
DATE

MIDWAY MOVING
CLIENT NAME

2727 WEST CHICAGO AVE.
CHICAGO, IL
JOB LOCATION

A 3/4" = 1'-0"
DRAWN BY SCALE

REVISIONS
1.

THIS DRAWING IS THE PROPERTY OF LANDMARK SIGN GROUP, INC. NO REPRODUCTION OR EXHIBITION PERMITTED WITHOUT THE EXPRESS WRITTEN CONSENT OF LANDMARK SIGN GROUP, INC. ALL AGREEMENTS OR OF ITS CO. SOLD WILL BE CANCELLED AT THE DISCRETION OF THE DRAWING.

**Department of Business Affairs and Consumer Protection**
Small Business Center - Public Way Use Unit
City Hall - 121 N. LaSalle Street, Room 800 • Chicago, IL 60602
312-74-GOBIZ / 312-744-6249 • (312) 744-1944 (TTY)
http://www.cityofchicago.org/bacp

**09/24/2015**

Alderman **Roberto Maldonado**
Ward # **26**
City of Chicago
City Hall, Room **300**
121 North LaSalle Street
Chicago, Illinois 60602

Re: An ordinance to use and maintain a portion of the public right-of-way for **one (1) sign(s)** for **MIDWAY MOVING & STORAGE, INC.**, adjacent to the premises known as **2717 W. Chicago Ave.**.

Dear Alderman **Roberto Maldonado**:

The applicant referenced above has requested the use of the public right-of-way for a **sign(s)**. An ordinance has been prepared by the Department of Business Affairs and Consumer Protection – Small Business Center - Public Way Use Unit for presentation to the City Council. Because this request was made for properties located in your ward, as approved by you as per the attached, I respectfully request that you introduce the attached ordinance at the next City Council meeting.

If you have any questions regarding this ordinance, please contact Anthony Bertuca at (312) 744-5506.

**Department of Business Affairs and Consumer Protection**

# City of Chicago

O2015-7039

Office of the City Clerk

Document Tracking Sheet

| | |
|---|---|
| **Meeting Date:** | 9/24/2015 |
| **Sponsor(s):** | Maldonado (26) |
| **Type:** | Ordinance |
| **Title:** | Grant(s) of privilege in public way for Wheels Auto Repair, Inc. |
| **Committee(s) Assignment:** | Committee on Transportation and Public Way |

ORDINANCE
WHEELS AUTO REPAIR INC.
Acct. No. 346073 - 1
Permit No. 1120056

*Be It Ordained by the City Council of the City of Chicago:*

SECTION 1. Permission and authority are hereby given and granted to WHEELS AUTO REPAIR INC., upon the terms and subject to the conditions of this ordinance to maintain and use one (1) sign(s) projecting over the public right-of-way attached to its premises known as 4151 W. North Ave..

Said sign structure(s) measures as follows; along W. North Avenue:
One (1) at six (6) feet in length, seven (7) feet in height and ten (10) feet above grade level.

The location of said privilege shall be as shown on prints kept on file with the Department of Business Affairs and Consumer Protection and the Office of the City Clerk.

Said privilege shall be constructed in accordance with plans and specifications approved by the Department of Transportation (Division of Project Development) and Zoning Department - Signs.

This grant of privilege in the public way shall be subject to the provisions of Section 10-28-015 and all other required provisions of the Municipal Code of Chicago.

The grantee shall pay to the City of Chicago as compensation for the privilege #1120056 herein granted the sum of three hundred ($300.00) per annum in advance.

A 25% penalty will be added for payments received after due date.

The permit holder agrees to hold the City of Chicago harmless for any damage, relocation or replacement costs associated with damage, relocation or removal of private property caused by the City performing work in the public way.

Authority herein given and granted for a period of five (5) years from and after 01/13/2015.

Alderman _____

Roberto Maldonado 26th Ward


AIZ
UTS


GENERAL SERVICES
ENGINES
TUNE-UP
SHOCKS
SPRINGS
FOREIGN & DOMESTIC
BEARINGS
CV AXLES
CLUTCHES
AIZ
UTS

**Department of Business Affairs and Consumer Protection**
Small Business Center - Public Way Use Unit
City Hall - 121 N LaSalle Street, Room 800 • Chicago, IL 60602
312-74-GOBIZ / 312-744-6249 • (312) 744-1944 (TTY)
http://www.cityofchicago.org/bacp

**09/24/2015**

Alderman **Roberto Maldonado**
Ward # **26**
City of Chicago
City Hall, Room **300**
121 North LaSalle Street
Chicago, Illinois 60602

Re: An ordinance to use and maintain a portion of the public right-of-way for **one (1) sign(s)** for **WHEELS AUTO REPAIR INC.**, adjacent to the premises known as **4151 W. North Ave.**.

Dear Alderman **Roberto Maldonado**:

The applicant referenced above has requested the use of the public right-of-way for a **sign(s)**. An ordinance has been prepared by the Department of Business Affairs and Consumer Protection – Small Business Center - Public Way Use Unit for presentation to the City Council. Because this request was made for properties located in your ward, as approved by you as per the attached, I respectfully request that you introduce the attached ordinance at the next City Council meeting.

If you have any questions regarding this ordinance, please contact Anthony Bertuca at (312) 744-5506.

**Department of Business Affairs and Consumer Protection**

# City of Chicago

O2015-6919

## Office of the City Clerk

## Document Tracking Sheet

| | |
|---|---|
| **Meeting Date:** | 9/24/2015 |
| **Sponsor(s):** | Burnett (27) |
| **Type:** | Ordinance |
| **Title:** | Grant(s) of privilege in public way for Agency EA |
| **Committee(s) Assignment:** | Committee on Transportation and Public Way |

ORDINANCE
AGENCY EA
Acct. No. 397810 - 2
Permit No. 1119926

*Be It Ordained by the City Council of the City of Chicago:*

SECTION 1. Permission and authority are hereby given and granted to AGENCY EA, upon the terms and subject to the conditions of this ordinance to construct, install, maintain and use six (6) Planter Raillling(s) on the public right-of-way for beautification purposes adjacent to its premises known as 920 N. Franklin St..

Said Planter Raillling(s) at N FRANKLIN ST measure(s):
Two (2) at fourteen (14) feet in length, and point three three (.33) feet in width for a total of nine point two four (9.24) square feet.
Two (2) at ten (10) feet in length, and point three three (.33) feet in width for a total of six point six (6.6) square feet.

Said Planter Raillling(s) at W WALTON measure(s):
Two (2) at twelve (12) feet in length, and point three three (.33) feet in width for a total of seven point nine two (7.92) square feet.

Grantee must allow the required clear and unobstructed space for pedestrian passage at all times per rules and regulations approved by the Department of Transportation.

The location of said privilege shall be as shown on prints kept on file with the Department of Business Affairs and Consumer Protection and the Office of the City Clerk.

Said privilege shall be constructed in accordance with plans and specifications approved by the Department of Planning and Development and Department of Transportation (Division of Project Development).

This grant of privilege in the public way shall be subject to the provisions of Section 10-28-015 and all other required provisions of the Municipal Code of Chicago.

The grantee shall pay to the City of Chicago as compensation for the privilege #1119926 herein granted the sum of zero ($.00) per annum in advance.

A 25% penalty will be added for payments received after due date.

The permit holder agrees to hold the City of Chicago harmless for any damage, relocation or replacement costs associated with damage, relocation or removal of private property caused by the City performing work in the public way.

Authority herein given and granted for a period of five (5) years from and after Date of Passage.

Alderman _____

Walter Burnett Jr. 27th Ward

Legal Description:


Parcel 1: Lot 3, in Block 23 in Kinzie, Wolcott and Storrs Addition to Chicago in the West Half of the Southeast Quarter of Section 10, Township 39 North, Range 14, East of the Third Principal Meridian, in Cook County, Illinois.

Parcel 2: Easements for the benefit of Parcel 1 arising from the declaration of party wall rights, reciprocal easements, covenants, conditions and restrictions recorded March 20, 2014 as Document 1407830020 for ingress and egress and maintenance of party walls encroachments, footings and eaves and maintenance of 100 pocket city contained therein, in Cook County, Illinois.

Commonly known as 929 North Franklin Street, Chicago, Illinois.

# ITYSCAPE LANDSCAPE LLC

WWW.CITYSCAPELANDSCAPE.COM 773.342.4909 PO BOX 482 WOOD DALE, IL 60191

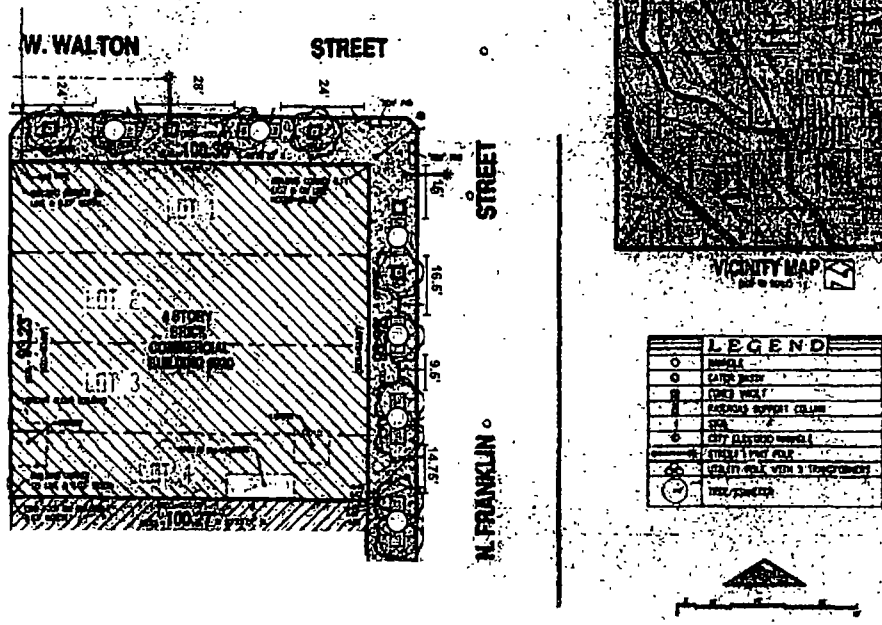




VICINITY MAP

LEGEND

| | |
|---|---|
| | MANHOLE |
| | CATCH BASIN |
| | CURB INLET |
| | PARKING SUPPORT COLUMN |
| | SIGN |
| | CITY ELECTRIC MANHOLE |
| | STEEL LIGHT POLE |
| | UTILITY POLE WITH X TRANSFORMERS |
| | TREE/SHRUBS |

GRAPHIC SCALE
SCALE: 1" = 20 ft

B. SURVEY:
= 0.054 sq. ft.

Bearings are assumed, based on the West line of North Franklin Street being South 00°00'00" East

d Zone Designation:
property is located within an area having a Zone Designation "X" by the Federal Emergency Management Agency (FEMA), on Flood Insurance Rate Map No. 415, with a date of identification of August 19, 2008, for Community Panel No. 17031C0619 J, in Cook County, State of IL, which is the current Flood Insurance Rate Map for the community in which said premises is situated.

mments:
escriptions of title as have relied on Chicago Title Insurance Company's Commitment for Title Insurance No. 1407 C00838037 CO, Effective Date March 20, 2014, for all recorded documents affecting the subject parcels.

ITY MARKER:
e to excavation and call the ILLINOIS 1-312-744-7000 (for Chicago)

information provided to the surveyor is shown or noted hereon.

ations of underground utilities shown were determined by physical evidence and taken from records. For field markings normally considered reliable, the responsibility for their accuracy is assumed by Surveyor.

description on this plat was provided to us by the client, said deed and possession ownership, and ld be compared to your Deed, Abstract or Certificate of Title.

building restrictions, building lines and easements may or may not be shown, check your Deed, ract, Title Report, and local ordinances. no responsibility is assumed by Surveyor.

ignore all points before building by same and report any discrepancy at once.

dimensions are shown in feet and decimal parts thereof, an dimension is not to be assumed by scaling.

B.H. SUHR & COMPANY, INC.

LOCATION 929 FRANKLIN AVENUE DRAWING MARCH 19, 20 15

ORDER NO. 15-50 REVISED BY AGENCY CA

ALTA TABLE "A"
ITEM 16: There is no evidence of current earth moving work, building construction or building additions
ITEM 17: No proposed changes in street right of way lines or subdivision under construction.
ITEM 18: No observed evidence of site use as a solid waste dump, sump or sanitary landfill
ITEM 19: Based upon a review of the U.S. Fish and Wildlife Services National Wetlands Inventory, as of the date of this survey, no portion of the site is designated as a wetland area

ACCESS:
The property has a direct physical access to N. Franklin Avenue, a Walton Street and a dedicated public alley

No zoning number of striped parking spaces given for Properties in Zone C1-3 by local zoning ordinance.

The property described hereon is the same as the property described in Chicago Title Insurance Company Commitment No. 1407 C00838037 CO with an effective date of January 8, 2014 and that all easements, covenants and restrictions referenced in said title commitment or apparent from a physical inspection of the site or otherwise known to have been omitted hereon or otherwise noted on to Client, affect the subject property.

The accompanying survey was made on the ground and correctly shows the location of all buildings, structures and other visible improvements located on the above premises. There are no visible encroachments on the subject property or upon adjacent land abutting said property except as shown hereon and was made in the accordance with laws and/or minimum Standards of the State of Illinois

STATE OF ILLINOIS }ss
COUNTY OF COOK }

To 929 FRANKLIN, LLC, an Illinois limited liability company; Chicago Title Insurance Company

This is to certify that this map or plat and the survey on which it is based were made in accordance with the 2011 Minimum Standard Detail Requirements for ALTA/ACSM Land Title Surveys, jointly established and adopted by ALTA and NSPS, and includes items 1, 2, 3, 4, 7(a), 7(c), 8, 11(a), 13, 14, 16, 17, 18 and 19 of Table A thereof. The field work was completed on March 16, 2015.

Dated at Evanston, IL, this 12th day of March A.D. 2015

Howard A. Suhr
Illinois Professional Land Surveyor
Illinois Number 035-003648, Expiration Date 11/30/15

HOWARD A. SUHR

# City of Chicago

O2015-6920

## Office of the City Clerk

## Document Tracking Sheet

| | |
|---|---|
| **Meeting Date:** | 9/24/2015 |
| **Sponsor(s):** | Burnett (27) |
| **Type:** | Ordinance |
| **Title:** | Grant(s) of privilege in public way for Ancor Services LLC |
| **Committee(s) Assignment:** | Committee on Transportation and Public Way |

ORDINANCE
ANCOR SERVICES, LLC
Acct. No. 401061 - 1
Permit No. 1120144

*Be It Ordained by the City Council of the City of Chicago:*

SECTION 1. Permission and authority are hereby given and granted to ANCOR SERVICES, LLC, upon the terms and subject to the conditions of this ordinance to construct, install, maintain and use one (1) Door Swing(s) on the public right-of-way adjacent to its premises known as 868 N. Milwaukee Ave..

Said Door Swing(s) at N. Milwaukee Avenue measure(s):
One (1) at three point five (3.5) feet in length, and one point five (1.5) foot in width for a total of five point two five (5.25) square feet.

The location of said privilege shall be as shown on prints kept on file with the Department of Business Affairs and Consumer Protection and the Office of the City Clerk.

Said privilege shall be constructed in accordance with plans and specifications approved by the Department of Transportation (Division of Project Development).

This grant of privilege in the public way shall be subject to the provisions of Section 10-28-015 and all other required provisions of the Municipal Code of Chicago.

The grantee shall pay to the City of Chicago as compensation for the privilege #1120144 herein granted the sum of seventy-five ($75.00) per annum in advance.


A 25% penalty will be added for payments received after due date.

The permit holder agrees to hold the City of Chicago harmless for any damage, relocation or replacement costs associated with damage, relocation or removal of private property caused by the City performing work in the public way.

Authority herein given and granted for a period of five (5) years from and after Date of Passage.

Alderman _____

Walter Burnett Jr. 27th Ward

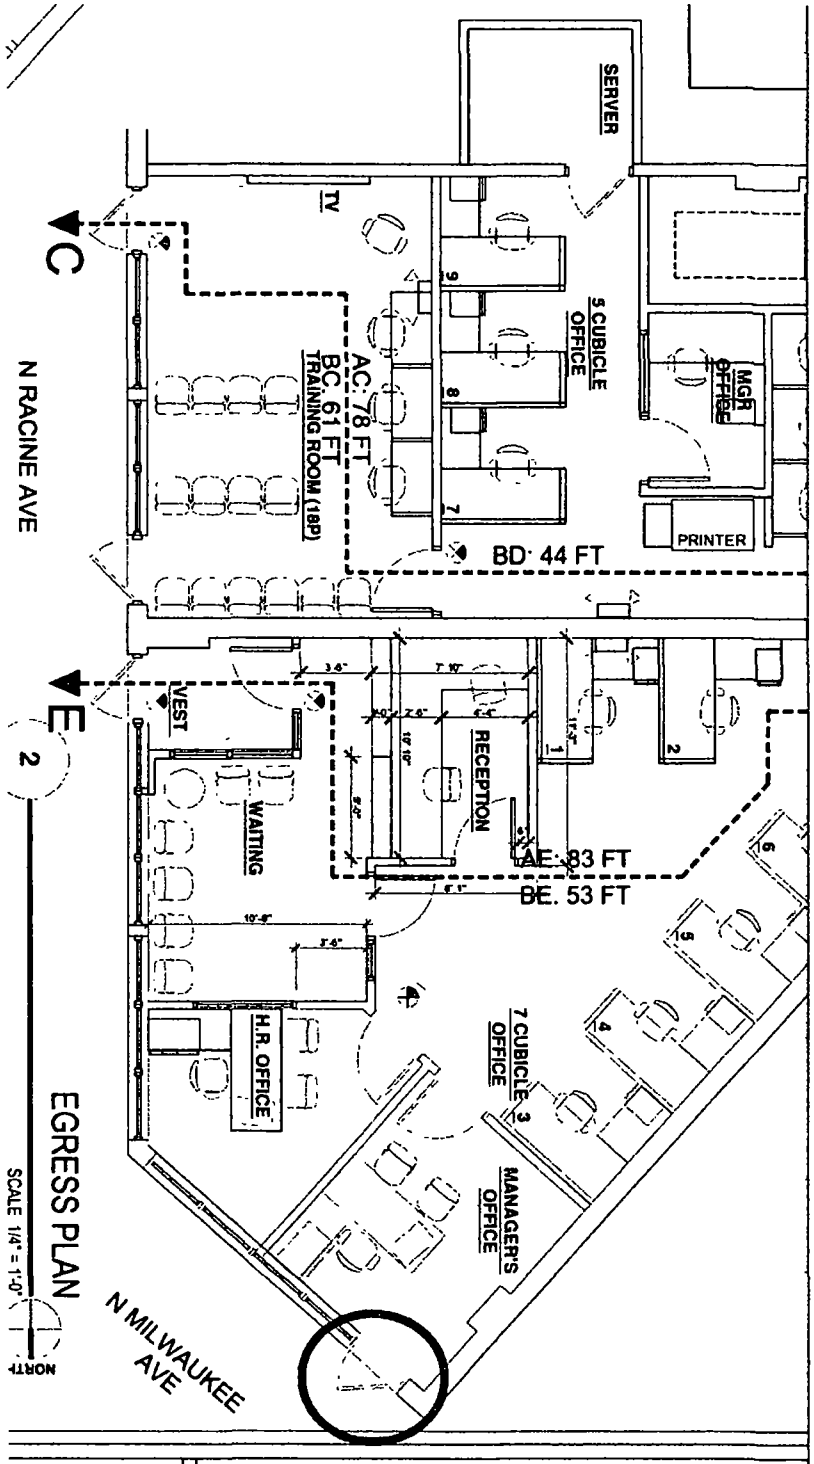


868 N. Milwaukee

. LTD
RIDGE IL, 60068
-7440
-5231
if.com

# DEMOLITION/ EGRESS PLAN

*EXISTING OFFICE INTERIOR REMODELING*

868 N MILWAUKEE AVE, CHICAGO, IL 60642

# City of Chicago

O2015-6923

Office of the City Clerk

Document Tracking Sheet

| | |
|---|---|
| **Meeting Date:** | 9/24/2015 |
| **Sponsor(s):** | Burnett (27) |
| **Type:** | Ordinance |
| **Title:** | Grant(s) of privilege in public way for Au Cheval |
| **Committee(s) Assignment:** | Committee on Transportation and Public Way |

ORDINANCE
AU CHEVAL
Acct. No. 366751 - 1
Permit No. 1119940

*Be It Ordained by the City Council of the City of Chicago:*

SECTION 1. Permission and authority are hereby given and granted to AU CHEVAL, upon the terms and subject to the conditions of this ordinance to construct, install, maintain and use one (1) Condenser(s) projecting over the public right-of-way adjacent to its premises known as 800 W. Randolph St..

Said Condenser(s) over Public Alley measure(s):
One (1) at one point one six (1.16) foot in length, and three point one six (3.16) feet in width for a total of three point six seven (3.67) square feet. Said condenser shall be approximately thirteen (13) feet above grade level.

The location of said privilege shall be as shown on prints kept on file with the Department of Business Affairs and Consumer Protection and the Office of the City Clerk.

Said privilege shall be constructed in accordance with plans and specifications approved by the Department of Transportation (Division of Project Development).

This grant of privilege in the public way shall be subject to the provisions of Section 10-28-015 and all other required provisions of the Municipal Code of Chicago.

The grantee shall pay to the City of Chicago as compensation for the privilege #1119940 herein granted the sum of four hundred ($400.00) per annum in advance.


A 25% penalty will be added for payments received after due date.

The permit holder agrees to hold the City of Chicago harmless for any damage, relocation or replacement costs associated with damage, relocation or removal of private property caused by the City performing work in the public way.

Authority herein given and granted for a period of five (5) years from and after Date of Passage.

Alderman _____

Walter Burnett Jr. 27th Ward

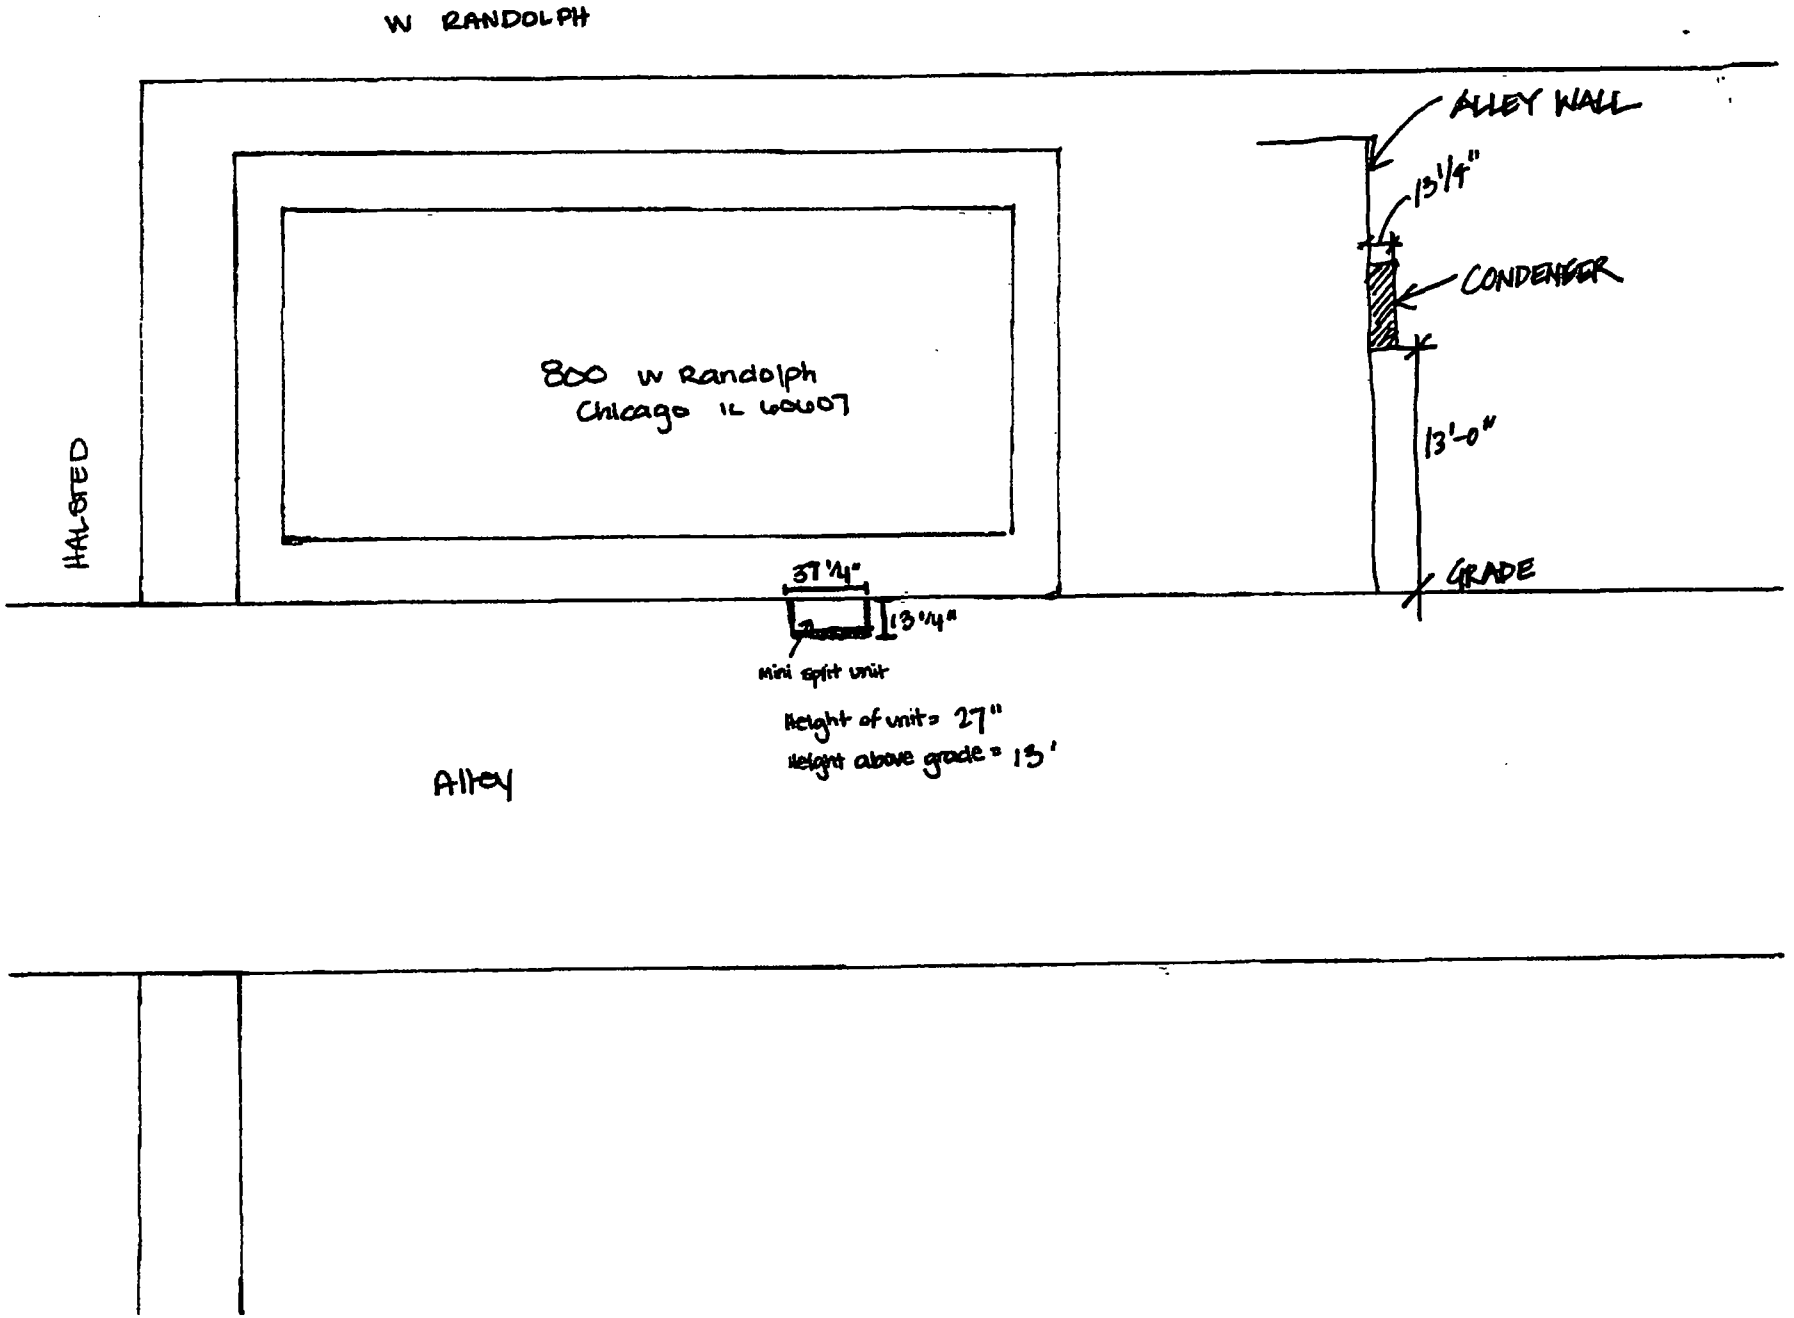
W RANDOLPH
HALSTED
800 W Randolph
Chicago IL 60607
ALLEY WALL
13 1/4"
CONDENSER
13'-0"
GRADE
37 1/4"
13 1/4"
mini split unit
Height of unit = 27"
Height above grade = 15'
Alley

# City of Chicago

O2015-6925

## Office of the City Clerk

## Document Tracking Sheet

| | |
|---|---|
| **Meeting Date:** | 9/24/2015 |
| **Sponsor(s):** | Burnett (27) |
| **Type:** | Ordinance |
| **Title:** | Grant(s) of privilege in public way for Bar Siena |
| **Committee(s) Assignment:** | Committee on Transportation and Public Way |

ORDINANCE
BAR SIENA
Acct. No. 388050 - 1
Permit No. 1119645

*Be It Ordained by the City Council of the City of Chicago:*

SECTION 1. Permission and authority are hereby given and granted to BAR SIENA, upon the terms and subject to the conditions of this ordinance to maintain and use one (1) sign(s) projecting over the public right-of-way attached to its premises known as 832 W. Randolph St..

Said sign structure(s) measures as follows; along W. Randolph:
One (1) at four point five eight (4.58) feet in length, two point five (2.5) feet in height and sixteen (16) feet above grade level.

The location of said privilege shall be as shown on prints kept on file with the Department of Business Affairs and Consumer Protection and the Office of the City Clerk.

Said privilege shall be constructed in accordance with plans and specifications approved by the Department of Transportation (Division of Project Development) and Zoning Department - Signs.

This grant of privilege in the public way shall be subject to the provisions of Section 10-28-015 and all other required provisions of the Municipal Code of Chicago.

The grantee shall pay to the City of Chicago as compensation for the privilege #1119645 herein granted the sum of one hundred ($100.00) per annum in advance.


A 25% penalty will be added for payments received after due date.

The permit holder agrees to hold the City of Chicago harmless for any damage, relocation or replacement costs associated with damage, relocation or removal of private property caused by the City performing work in the public way.

Authority herein given and granted for a period of five (5) years from and after Date of Passage.

Alderman _____

Walter Burnett Jr. 27th Ward

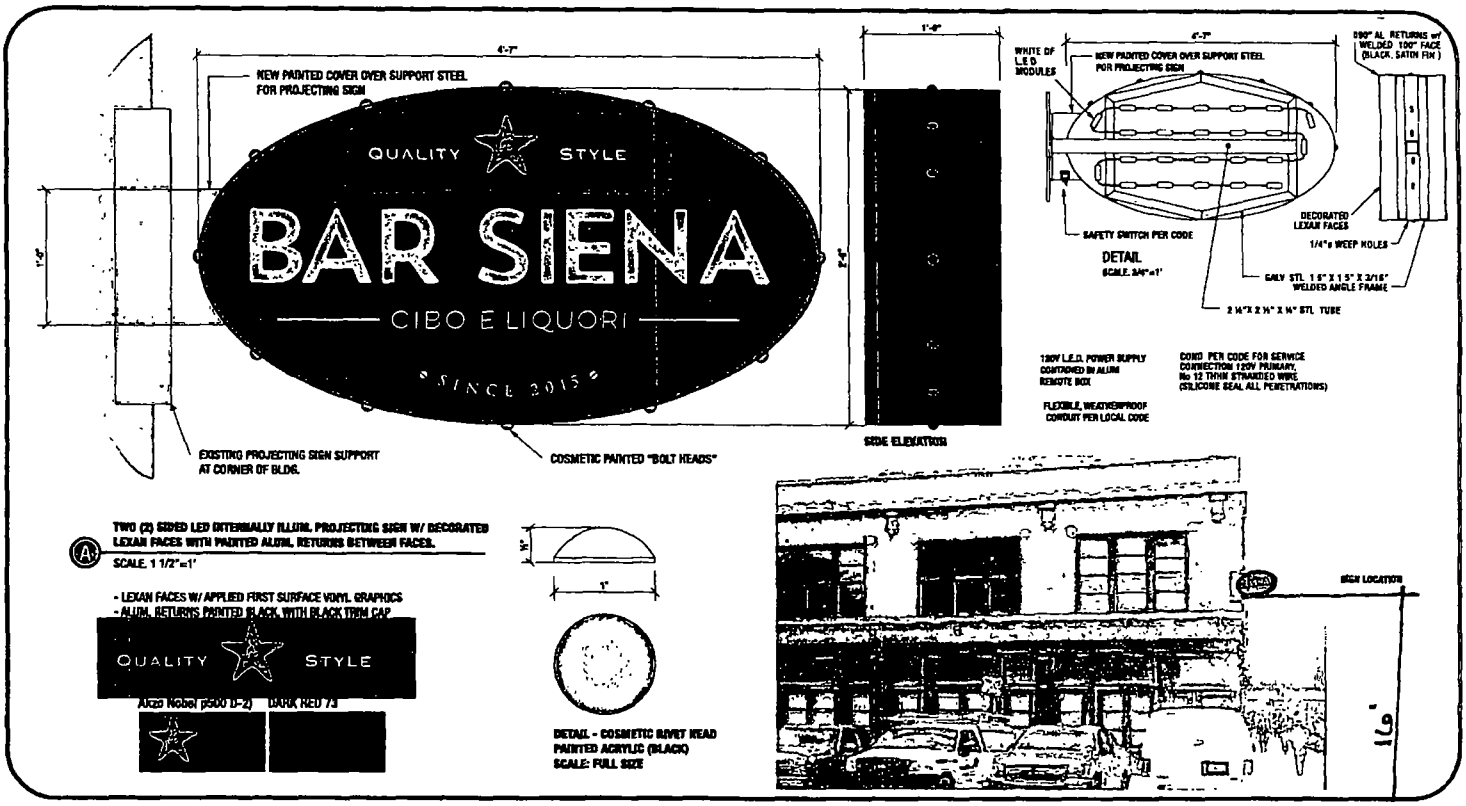


DOYLE
GENERAL SIGN CONTRACTORS

| DATE | REVISIONS |
|---|---|
| 4.15.15 | REVISION ENTER |
| 4.17.15 | REVISIONS, SIDE & COLOR |
| 4.20.15 | REVISIONS, COLOR FINALITY |
| 4.23.15 | REVISIONS, COLOR FINALITY 2 |
| 4.27.15 | REVISIONS, OFFICE PDF SUBMITTAL |
| 5.12.15 | CUSTOMER TEXT REVISION |

CUSTOMER APPROVAL DATE

This design is the original and unpublished work of DOYLE SIGNS, INC. and may not be reproduced, copied or exhibited in any fashion without the expressed written consent from an authorized officer of The Company. The rights to this design may be purchased.

| | | | | | | | |
|---|---|---|---|---|---|---|---|
| CLIENT | BAR SIENA | | | | | | |
| ADDRESS | 632 W. RANDOLPH | | | | | | |
| CITY | CHICAGO | STATE | IL | DESIGNER | WK | SALESPERSON | TD |
| DRWG. NO. | 14548 | SCALE: | NOTED | DATE | 4.08.2015 | SHEET NO. | 1 |

# City of Chicago

O2015-6929

## Office of the City Clerk

## Document Tracking Sheet

| | |
|---|---|
| **Meeting Date:** | 9/24/2015 |
| **Sponsor(s):** | Burnett (27) |
| **Type:** | Ordinance |
| **Title:** | Grant(s) of privilege in public way for Builders Cabinet Supply |
| **Committee(s) Assignment:** | Committee on Transportation and Public Way |

ORDINANCE
BUILDERS CABINET SUPPLY
Acct. No. 313842 - 2
Permit No. 1120074

*Be It Ordained by the City Council of the City of Chicago:*

SECTION 1. Permission and authority are hereby given and granted to BUILDERS CABINET SUPPLY, upon the terms and subject to the conditions of this ordinance to maintain and use three (3) sign(s) projecting over the public right-of-way attached to its premises known as 401 N. Western Ave..

Said sign structure(s) measures as follows; along N. Western Ave:
One (1) at eleven point one seven (11.17) feet in length, two point one seven (2.17) feet in height and fifteen (15) feet above grade level.
One (1) at nine point two five (9.25) feet in length, two point one seven (2.17) feet in height and fifteen (15) feet above grade level.
One (1) at eight point zero four (8.04) feet in length, two point one seven (2.17) feet in height and fifteen (15) feet above grade level.

The location of said privilege shall be as shown on prints kept on file with the Department of Business Affairs and Consumer Protection and the Office of the City Clerk.

Said privilege shall be constructed in accordance with plans and specifications approved by the Department of Transportation (Division of Project Development) and Zoning Department - Signs.

This grant of privilege in the public way shall be subject to the provisions of Section 10-28-015 and all other required provisions of the Municipal Code of Chicago.

The grantee shall pay to the City of Chicago as compensation for the privilege #1120074 herein granted the sum of one hundred seventy-five ($175.00) per annum in advance.


A 25% penalty will be added for payments received after due date.

The permit holder agrees to hold the City of Chicago harmless for any damage, relocation or replacement costs associated with damage, relocation or removal of private property caused by the City performing work in the public way.

Authority herein given and granted for a period of five (5) years from and after 09/08/2015.

Alderman _____

Walter Burnett Jr. 27th Ward

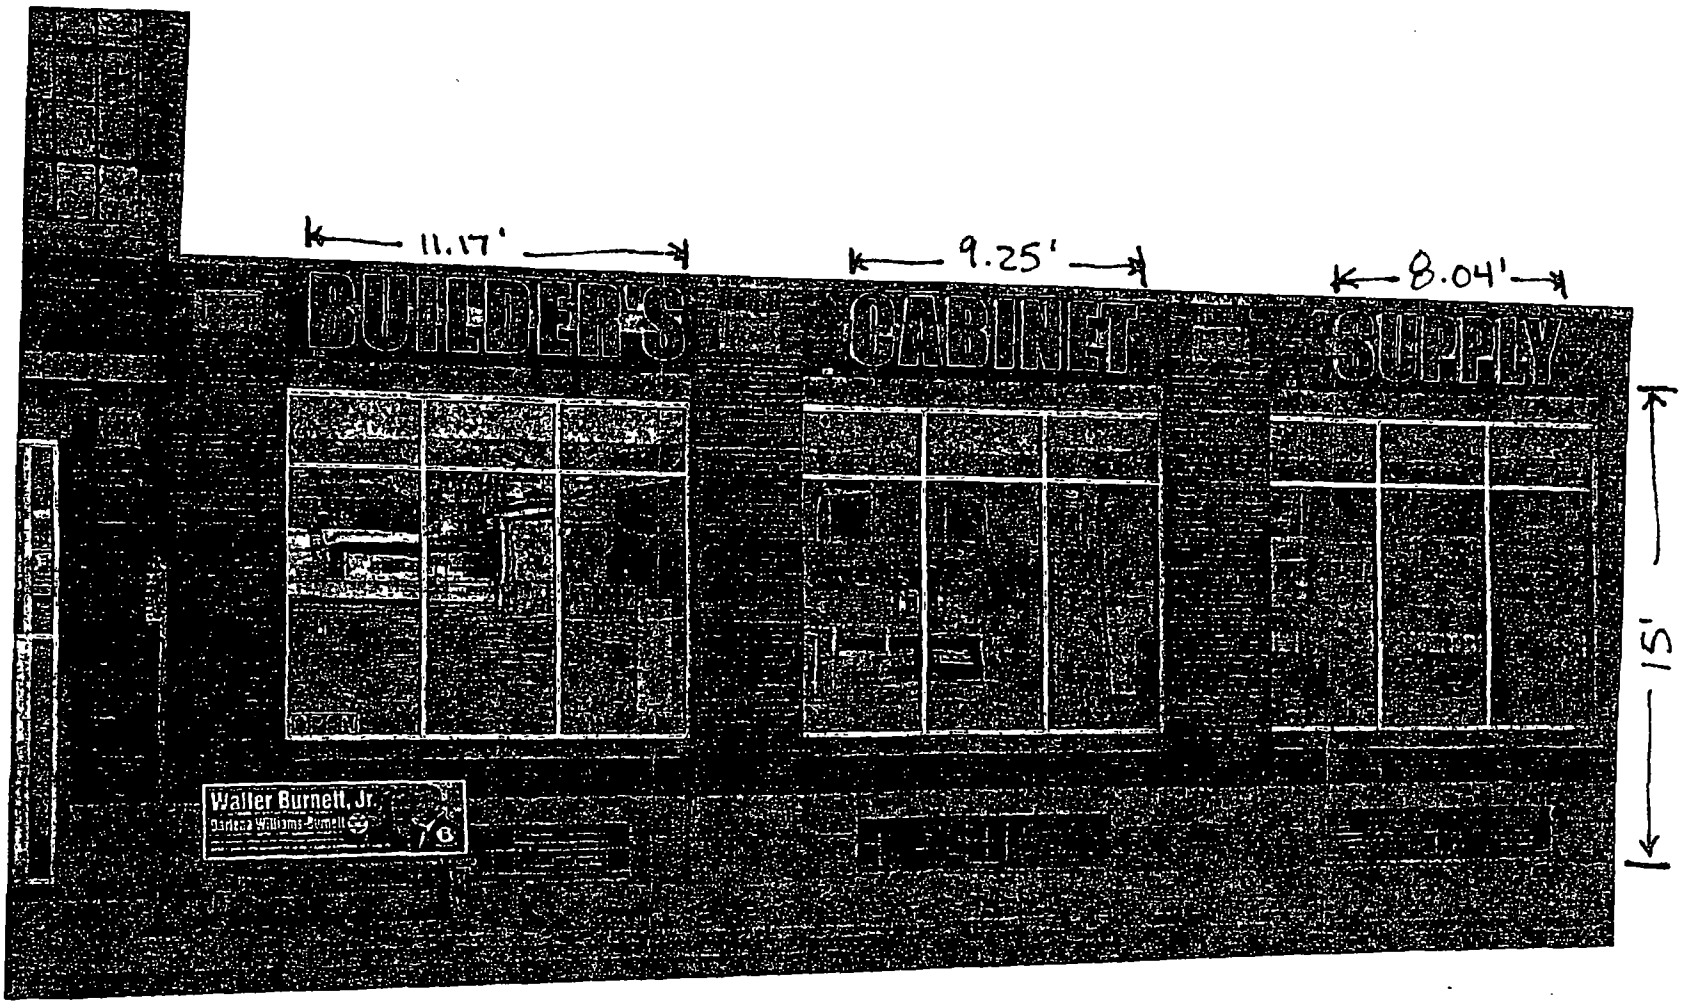


← North — South →

401 N. Western Ave

# City of Chicago

O2015-6931

Office of the City Clerk

Document Tracking Sheet

| | |
|---|---|
| **Meeting Date:** | 9/24/2015 |
| **Sponsor(s):** | Burnett (27) |
| **Type:** | Ordinance |
| **Title:** | Grant(s) of privilege in public way for Jerk |
| **Committee(s) Assignment:** | Committee on Transportation and Public Way |

ORDINANCE
JERK
Acct. No. 377691 - 12
Permit No. 1120195

*Be It Ordained by the City Council of the City of Chicago:*

SECTION 1. Permission and authority are hereby given and granted to JERK, upon the terms and subject to the conditions of this ordinance to construct, install, maintain and use six (6) Light Fixture(s) projecting over the public right-of-way adjacent to its premises known as 811 W. Chicago Ave..

Said Light Fixture(s) at W. Chicago Avenue measure(s):
Six (6) at one point four two (1.42) foot in length, one point five (1.5) foot in width and twelve (12) feet above grade level.

The location of said privilege shall be as shown on prints kept on file with the Department of Business Affairs and Consumer Protection and the Office of the City Clerk.

Said privilege shall be constructed in accordance with plans and specifications approved by the Department of Transportation (Division of Project Development).

This grant of privilege in the public way shall be subject to the provisions of Section 10-28-015 and all other required provisions of the Municipal Code of Chicago.

The grantee shall pay to the City of Chicago as compensation for the privilege #1120195 herein granted the sum of seventy-five ($75.00) per annum in advance.


A 25% penalty will be added for payments received after due date.

The permit holder agrees to hold the City of Chicago harmless for any damage, relocation or replacement costs associated with damage, relocation or removal of private property caused by the City performing work in the public way.

Authority herein given and granted for a period of five (5) years from and after Date of Passage.

Alderman _____

Walter Burnett Jr. 27th Ward

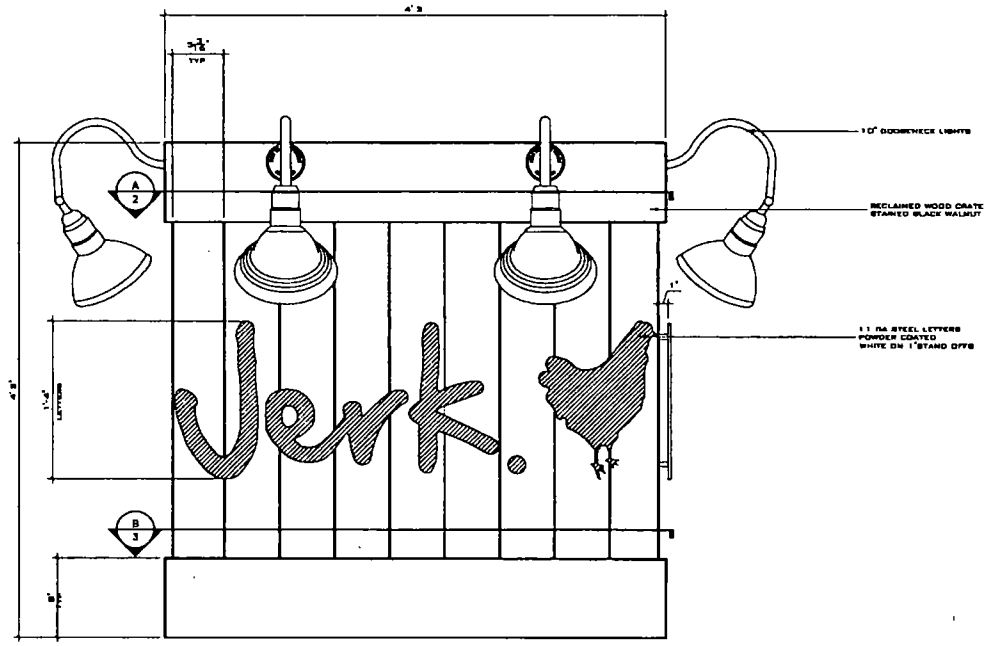


1 ELEVATION @ BLADE SIGN
SCALE 3"=1'-0"

**MATERIALS**

**HARDWARE**

CONTRACTOR
ROBB BURTON
DESIGN BUILD LLC
1540 S ASHLAND AVENUE
SUITE #102
CHICAGO ILLINOIS 60608

ARCHITECT
XXXX
XXXX
XXXXX
XXXXX
XXXXX

ROBB BURTON
DESIGN BUILD LLC

DESCRIPTIOTN
PLAN / ELEVATIONS

811 W CHICAGO
ADDRESS
ADDRESS
CHICAGO, IL XXXXX

| | | |
|---|---|---|
| DRAWN | AJH | |
| CHECKED | | |
| DATE | XX/XX/XX | SHEET 3 OF X |
| SCALE | AS NOTED | |

# City of Chicago

O2015-6934

## Office of the City Clerk

## Document Tracking Sheet

| | |
|---|---|
| **Meeting Date:** | 9/24/2015 |
| **Sponsor(s):** | Burnett (27) |
| **Type:** | Ordinance |
| **Title:** | Grant(s) of privilege in public way for Sangamon-Jackson LLC Co. |
| **Committee(s) Assignment:** | Committee on Transportation and Public Way |

ORDINANCE
SANGAMON-JACKSON LLC. CO
Acct. No. 308201 - 4
Permit No. 1120020

*Be It Ordained by the City Council of the City of Chicago:*

SECTION 1. Permission and authority are hereby given and granted to SANGAMON-JACKSON LLC. CO, upon the terms and subject to the conditions of this ordinance to maintain and use, as now constructed, three (3) Planter(s) on the public right-of-way for beautification purposes adjacent to its premises known as 307 N. Sangamon St..

Said Planter(s) at S Sangamon St measure(s):
Three (3) at thirty-five (35) feet in length, and six point two one (6.21) feet in width for a total of six hundred fifty-two point zero five (652.05) square feet.

Grantee must allow the required clear and unobstructed space for pedestrian passage at all times per rules and regulations approved by the Department of Transportation.

The location of said privilege shall be as shown on prints kept on file with the Department of Business Affairs and Consumer Protection and the Office of the City Clerk.

Said privilege shall be constructed in accordance with plans and specifications approved by the Department of Planning and Development and Department of Transportation (Division of Project Development).

This grant of privilege in the public way shall be subject to the provisions of Section 10-28-015 and all other required provisions of the Municipal Code of Chicago.

The grantee shall pay to the City of Chicago as compensation for the privilege #1120020 herein granted the sum of zero ($.00) per annum in advance.


A 25% penalty will be added for payments received after due date.

The permit holder agrees to hold the City of Chicago harmless for any damage, relocation or replacement costs associated with damage, relocation or removal of private property caused by the City performing work in the public way.

Authority herein given and granted for a period of five (5) years from and after 09/08/2015.

Alderman _____

Walter Burnett Jr. 27th Ward

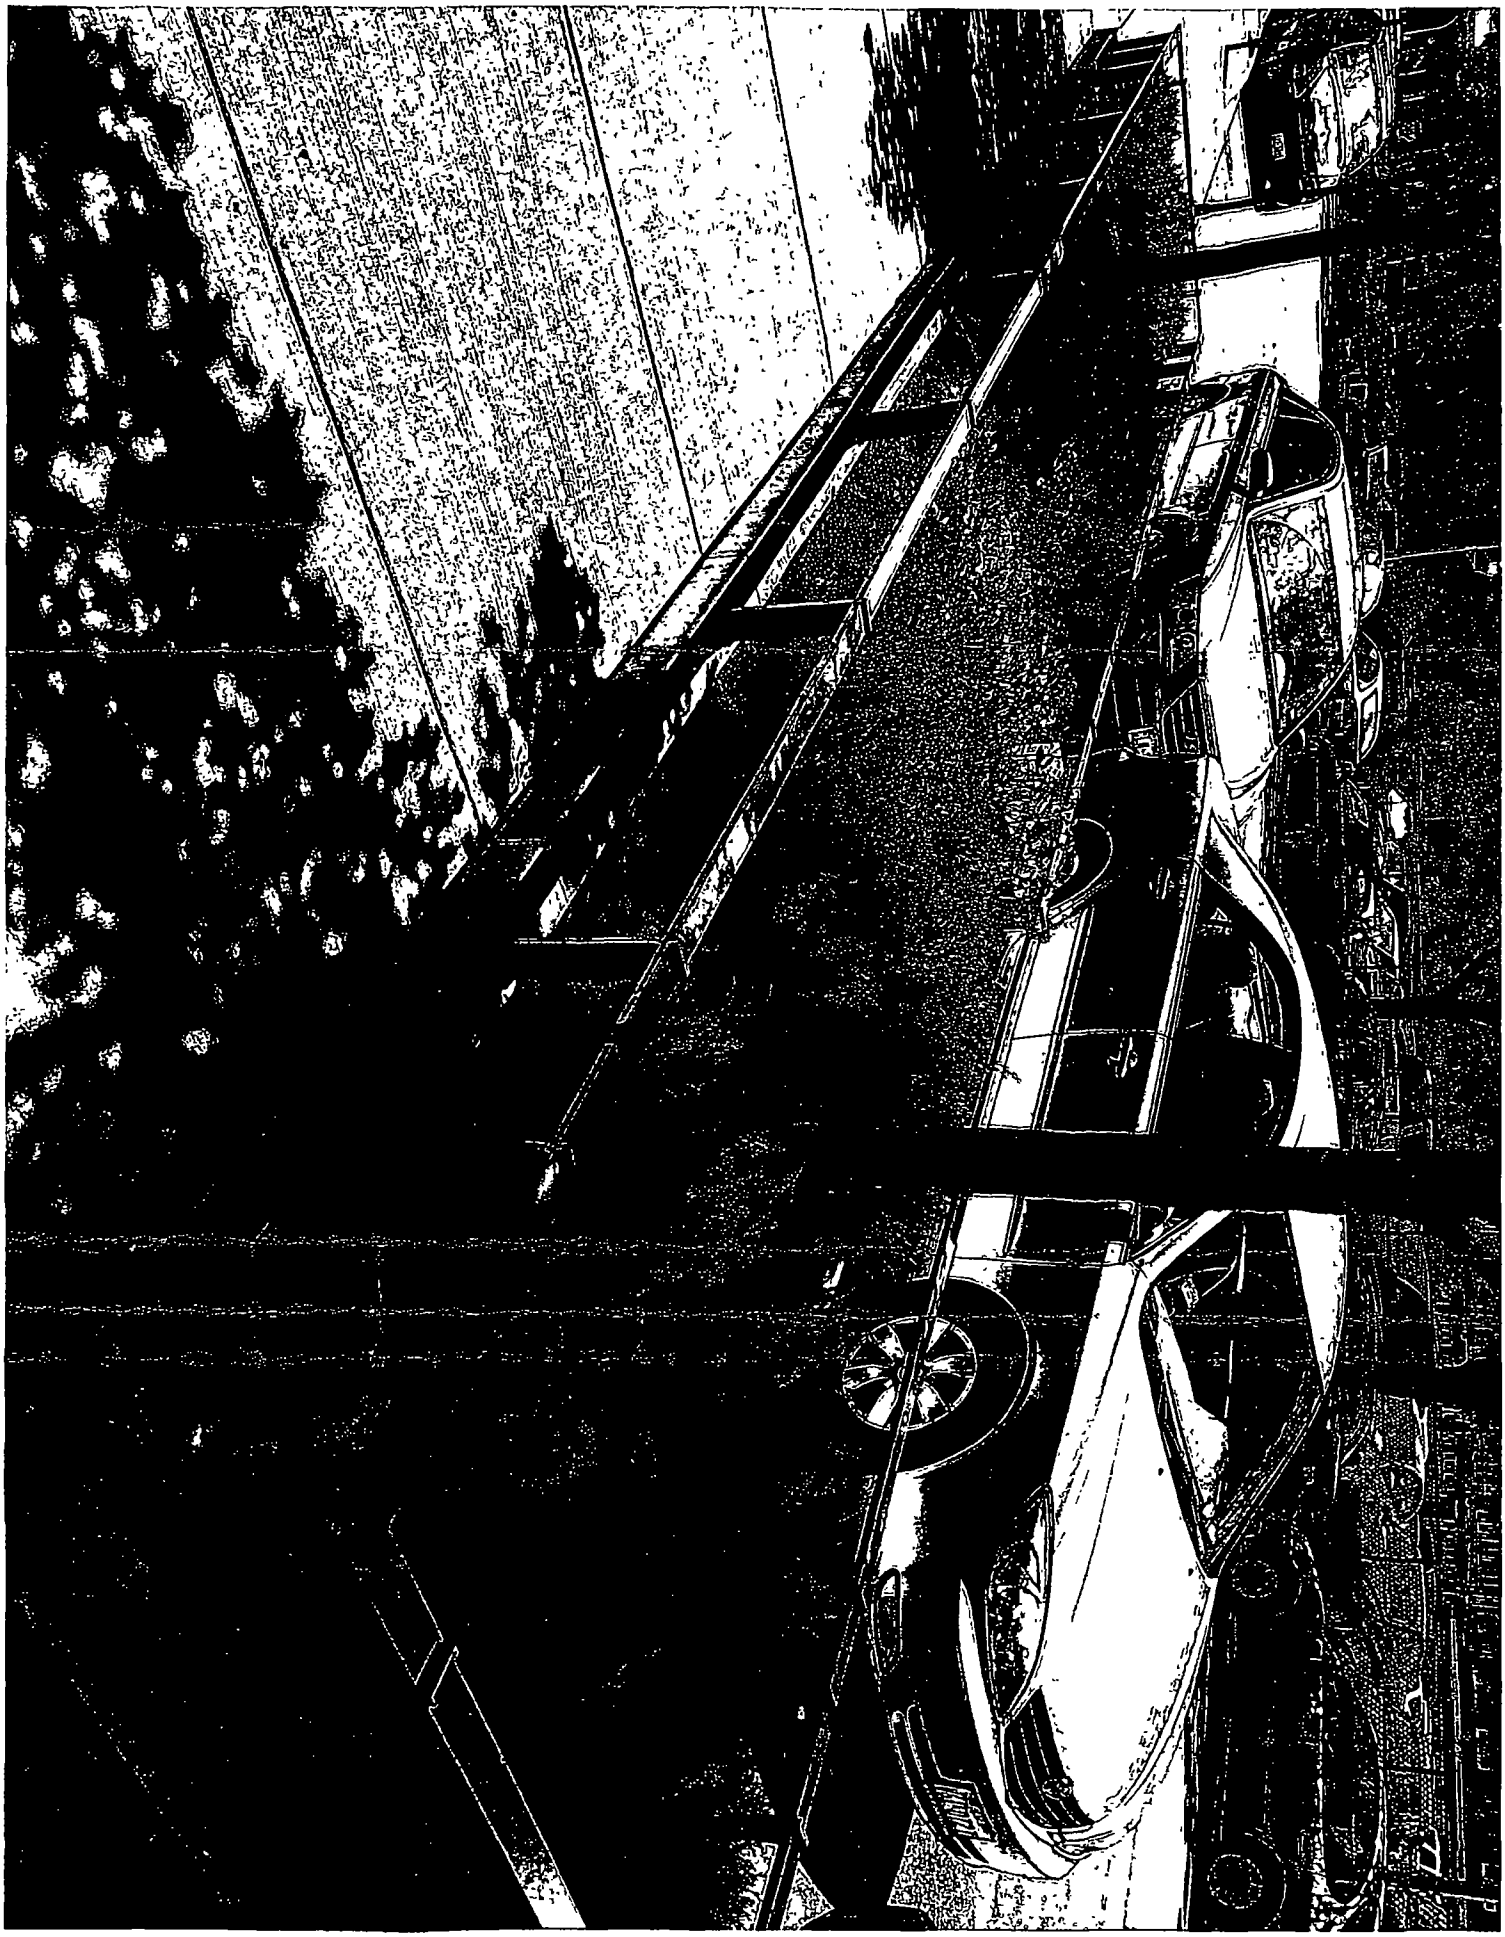

# City of Chicago

O2015-6936

## Office of the City Clerk

## Document Tracking Sheet

| | |
|---|---|
| **Meeting Date:** | 9/24/2015 |
| **Sponsor(s):** | Burnett (27) |
| **Type:** | Ordinance |
| **Title:** | Grant(s) of privilege in public way for Spectrum Real Estate - facades |
| **Committee(s) Assignment:** | Committee on Transportation and Public Way |

ORDINANCE
SPECTRUM REAL ESTATE
Acct. No. 26759 - 2
Permit No. 1117988

*Be It Ordained by the City Council of the City of Chicago:*

SECTION 1. Permission and authority are hereby given and granted to SPECTRUM REAL ESTATE, upon the terms and subject to the conditions of this ordinance to maintain and use, as now constructed, three (3) Facade(s) on the public right-of-way adjacent to its premises known as 820 N. Orleans St..

Said Facade(s) at E-W Public Alley measure(s):
One (1) at one hundred thirty point two four (130.24) feet in length, and point one (.1) feet in width for a total of thirteen point zero two (13.02) square feet.

Said Facade(s) at E-W Public Alley measure(s):
One (1) at thirty (30) feet in length, and point two eight (.28) feet in width for a total of eight point four (8.4) square feet.

Said Facade(s) at E-W Public Alley measure(s):
One (1) at one hundred ninety-eight point nine seven (198.97) feet in length, and point one three (.13) feet in width for a total of twenty-five point eight seven (25.87) square feet.

The location of said privilege shall be as shown on prints kept on file with the Department of Business Affairs and Consumer Protection and the Office of the City Clerk.

Said privilege shall be constructed in accordance with plans and specifications approved by the Department of Planning and Development and Department of Transportation (Division of Project Development).

This grant of privilege in the public way shall be subject to the provisions of Section 10-28-015 and all other required provisions of the Municipal Code of Chicago.

The grantee shall pay to the City of Chicago as compensation for the privilege #1117988 herein granted the sum of one thousand two hundred ($1,200.00) per annum in advance.


A 25% penalty will be added for payments received after due date.

The permit holder agrees to hold the City of Chicago harmless for any damage, relocation or replacement costs associated with damage, relocation or removal of private property caused by the City performing work in the public way.

Authority herein given and granted for a period of five (5) years from and after 02/09/2015.

Alderman _____

Walter Burnett Jr. 27th Ward

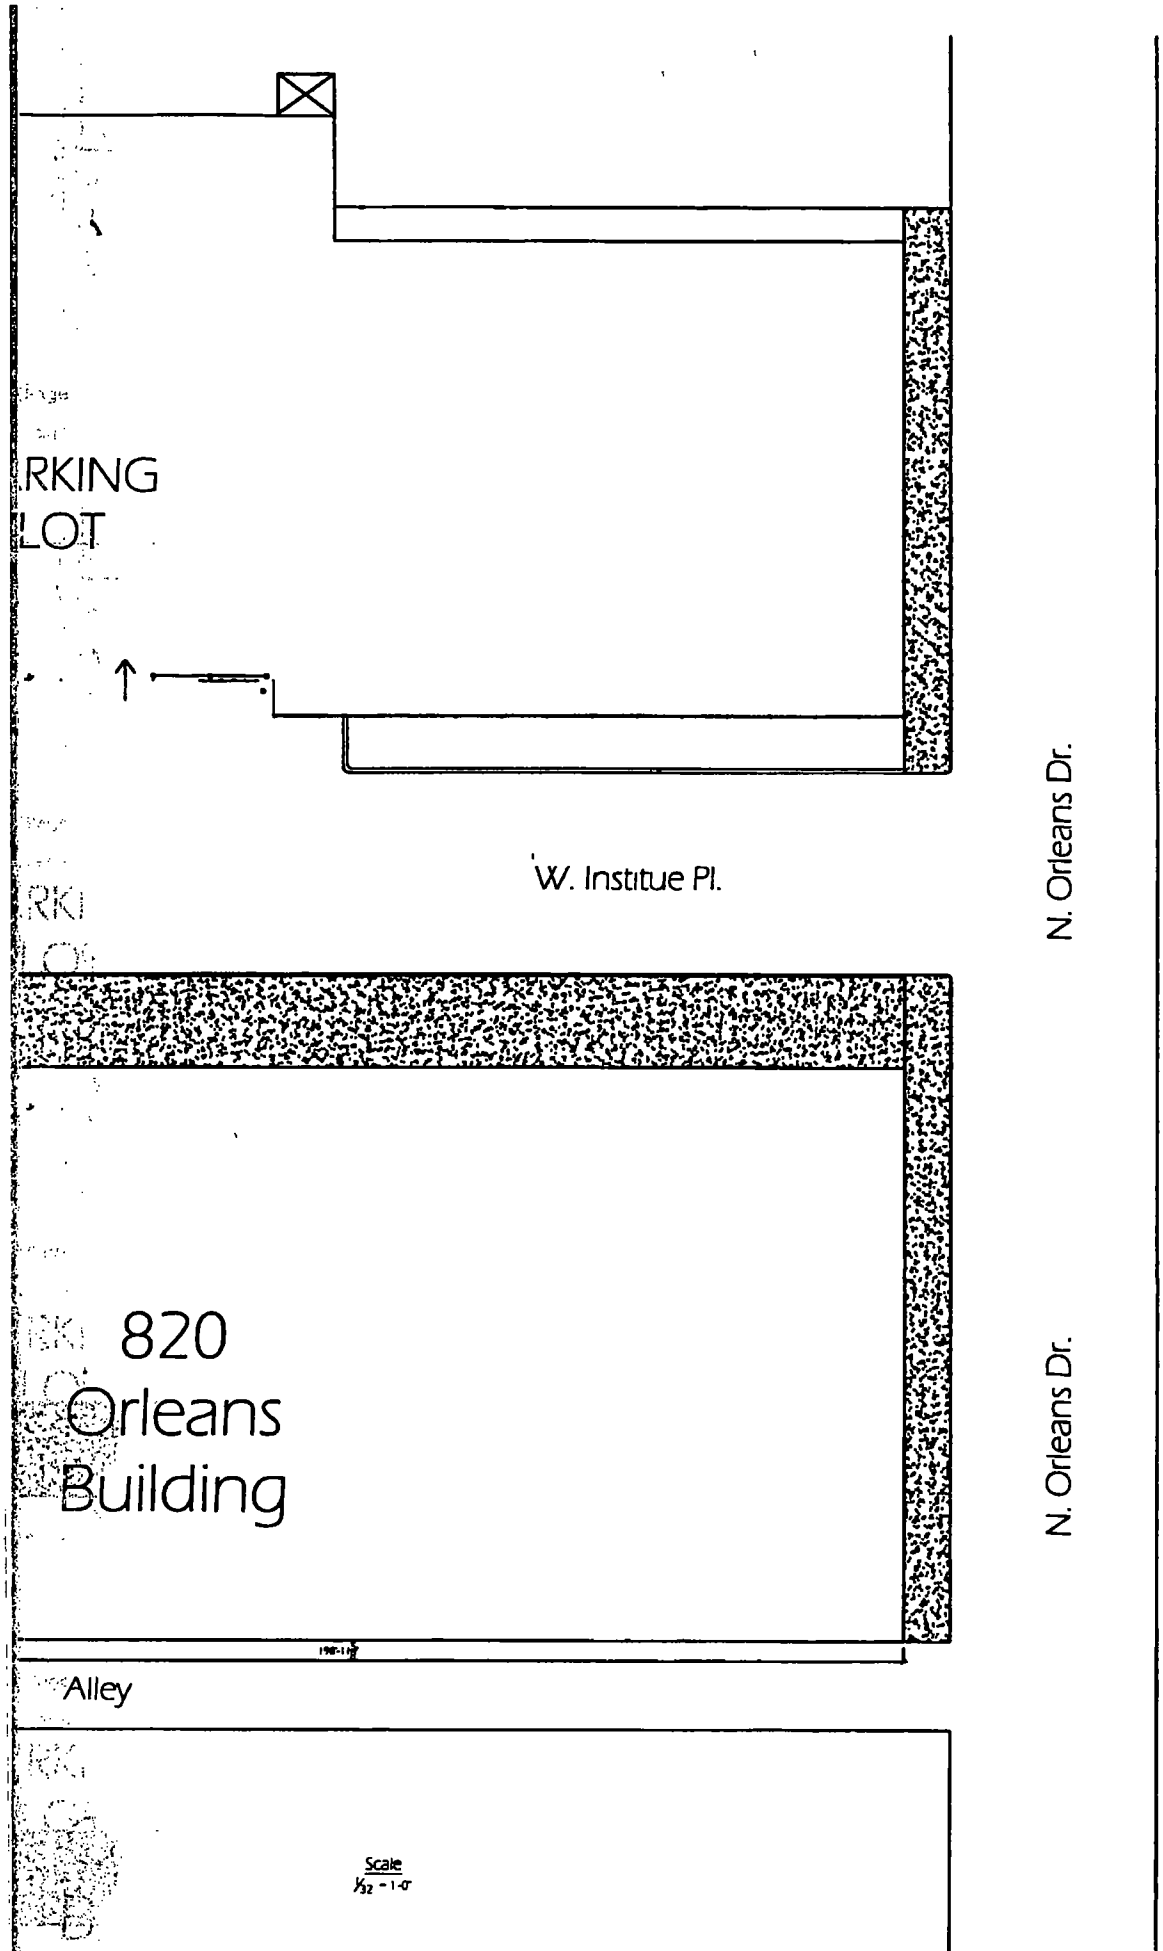
RKING
LOT
W. Institue Pl.
N. Orleans Dr.
820
Orleans
Building
N. Orleans Dr.
Alley
Scale
1/32 = 1'-0"

# City of Chicago

O2015-6942

## Office of the City Clerk

## Document Tracking Sheet

| | |
|---|---|
| **Meeting Date:** | 9/24/2015 |
| **Sponsor(s):** | Burnett (27) |
| **Type:** | Ordinance |
| **Title:** | Grant(s) of privilege in public way for Spectrum Real Estate - occupation of space |
| **Committee(s) Assignment:** | Committee on Transportation and Public Way |

ORDINANCE
SPECTRUM REAL ESTATE
Acct. No. 26759 - 2
Permit No. 1117996

*Be It Ordained by the City Council of the City of Chicago:*

SECTION 1. Permission and authority are hereby given and granted to SPECTRUM REAL ESTATE, upon the terms and subject to the conditions of this ordinance to maintain and use, as now constructed, Occupation of Space(s) on the public right-of-way adjacent to its premises known as 820 N. Orleans St..

Said Occupation of Space(s) at W. Institute Place measure(s):
One (1) at one hundred point one (100.1) feet in length, and five (5) feet in width for a total of five hundred point five (500.5) square feet.

The location of said privilege shall be as shown on prints kept on file with the Department of Business Affairs and Consumer Protection and the Office of the City Clerk.

Said privilege shall be constructed in accordance with plans and specifications approved by the Department of Planning and Development, Department of Transportation (Division of Project Development), and Department of Transportation (Office of Underground Coordination).

This grant of privilege in the public way shall be subject to the provisions of Section 10-28-015 and all other required provisions of the Municipal Code of Chicago.

The grantee shall pay to the City of Chicago as compensation for the privilege #1117996 herein granted the sum of one thousand eight hundred eighteen ($1,818.00) per annum in advance.


A 25% penalty will be added for payments received after due date.

The permit holder agrees to hold the City of Chicago harmless for any damage, relocation or replacement costs associated with damage, relocation or removal of private property caused by the City performing work in the public way.

Authority herein given and granted for a period of five (5) years from and after 02/09/2015.

Alderman _____

Walter Burnett Jr. 27th Ward

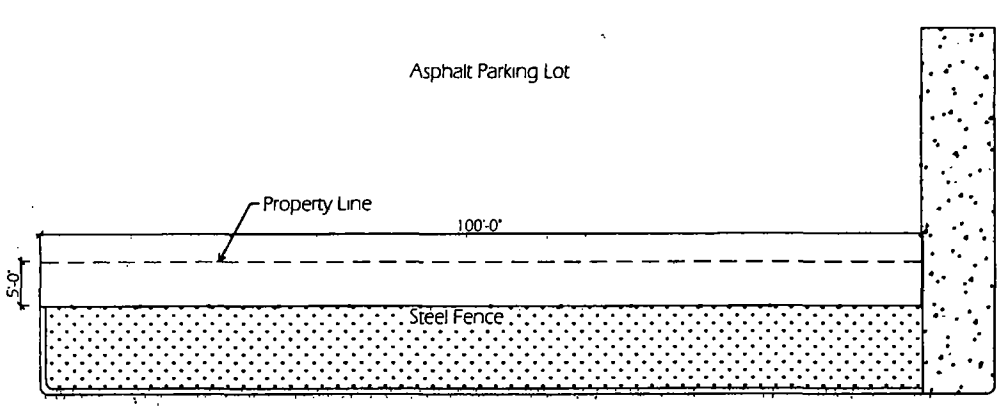


W. Institue Pl.

N. Orleans St.

N

**SITE PLAN**

Scale
1/16" = 1'-0"

# City of Chicago

O2015-6944

## Office of the City Clerk

## Document Tracking Sheet

| | |
|---|---|
| **Meeting Date:** | 9/24/2015 |
| **Sponsor(s):** | Burnett (27) |
| **Type:** | Ordinance |
| **Title:** | Grant(s) of privilege in public way for Swift & Sons |
| **Committee(s) Assignment:** | Committee on Transportation and Public Way |

ORDINANCE
SWIFT & SONS
Acct. No. 397036 - 1
Permit No. 1120116

*Be It Ordained by the City Council of the City of Chicago:*

SECTION 1. Permission and authority are hereby given and granted to SWIFT & SONS, upon the terms and subject to the conditions of this ordinance to construct, install, maintain and use four (4) Light Fixture(s) projecting over the public right-of-way adjacent to its premises known as 1000 W. Fulton Market .

Said Light Fixture(s) at N. Morgan Street measure(s):
Two (2) at point six seven (.67) feet in length, one point zero eight (1.08) foot in width and nine point six six (9.66) feet above grade level.

Said Light Fixture(s) at W. Fulton Market measure(s):
Two (2) at point six seven (.67) feet in length, one point zero eight (1.08) foot in width and nine point six six (9.66) feet above grade level.

The location of said privilege shall be as shown on prints kept on file with the Department of Business Affairs and Consumer Protection and the Office of the City Clerk.

Said privilege shall be constructed in accordance with plans and specifications approved by the Department of Transportation (Division of Project Development).

This grant of privilege in the public way shall be subject to the provisions of Section 10-28-015 and all other required provisions of the Municipal Code of Chicago.

The grantee shall pay to the City of Chicago as compensation for the privilege #1120116 herein granted the sum of ninety ($90.00) per annum in advance.


A 25% penalty will be added for payments received after due date.

The permit holder agrees to hold the City of Chicago harmless for any damage, relocation or replacement costs associated with damage, relocation or removal of private property caused by the City performing work in the public way.

Authority herein given and granted for a period of five (5) years from and after Date of Passage.

Alderman _____

Walter Burnett Jr. 27th Ward

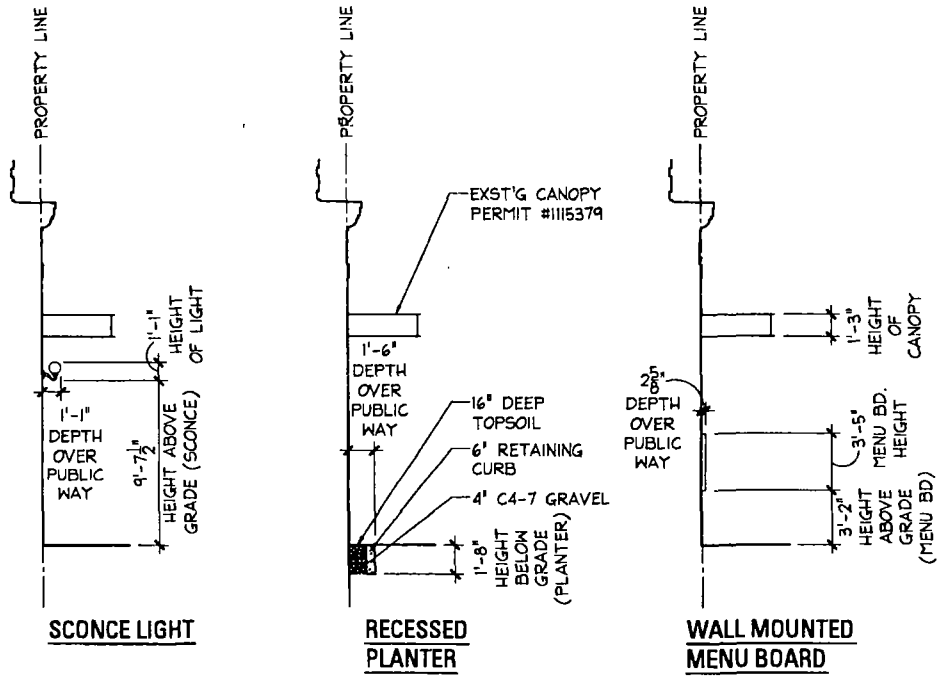





JSa
jonathan SPLITT architects ltd.
4001 north ravenswood avenue
suite 601
chicago illinois 60613
773 883 1017 fax 773 883 3091

proj.# 1353
proj. FULTON STEAK, LLC
INT BUILDOUT - NEW RESTAURANT
1000 W FULTON MARKET
CHICAGO, IL
description 9/8/14 ISSUED FOR REVIEW

A 7

# City of Chicago

O2015-6947

## Office of the City Clerk

## Document Tracking Sheet

| | |
|---|---|
| **Meeting Date:** | 9/24/2015 |
| **Sponsor(s):** | Burnett (27) |
| **Type:** | Ordinance |
| **Title:** | Grant(s) of privilege in public way for Timothy Vincent O'Mahony |
| **Committee(s) Assignment:** | Committee on Transportation and Public Way |

ORDINANCE
Timothy Vincent O'Mahony
Acct. No. 203007 - 1
Permit No. 1120220

*Be It Ordained by the City Council of the City of Chicago:*

SECTION 1. Permission and authority are hereby given and granted to Timothy Vincent O'Mahony, upon the terms and subject to the conditions of this ordinance to maintain and use, as now constructed, one (1) Stairway(s) on the public right-of-way adjacent to its premises known as 911 N. Willard Ct..

Said Stairway(s) at N. Willard Court measure(s):
One (1) at fourteen (14) feet in length, and four (4) feet in width for a total of fifty-six (56) square feet.

The location of said privilege shall be as shown on prints kept on file with the Department of Business Affairs and Consumer Protection and the Office of the City Clerk.

Said privilege shall be constructed in accordance with plans and specifications approved by the Department of Transportation (Division of Project Development).

This grant of privilege in the public way shall be subject to the provisions of Section 10-28-015 and all other required provisions of the Municipal Code of Chicago.

The grantee shall pay to the City of Chicago as compensation for the privilege #1120220 herein granted the sum of four hundred ($400.00) per annum in advance.


A 25% penalty will be added for payments received after due date.

The permit holder agrees to hold the City of Chicago harmless for any damage, relocation or replacement costs associated with damage, relocation or removal of private property caused by the City performing work in the public way.

Authority herein given and granted for a period of five (5) years from and after 09/27/2015.

Alderman _____

Walter Burnett Jr. 27th Ward

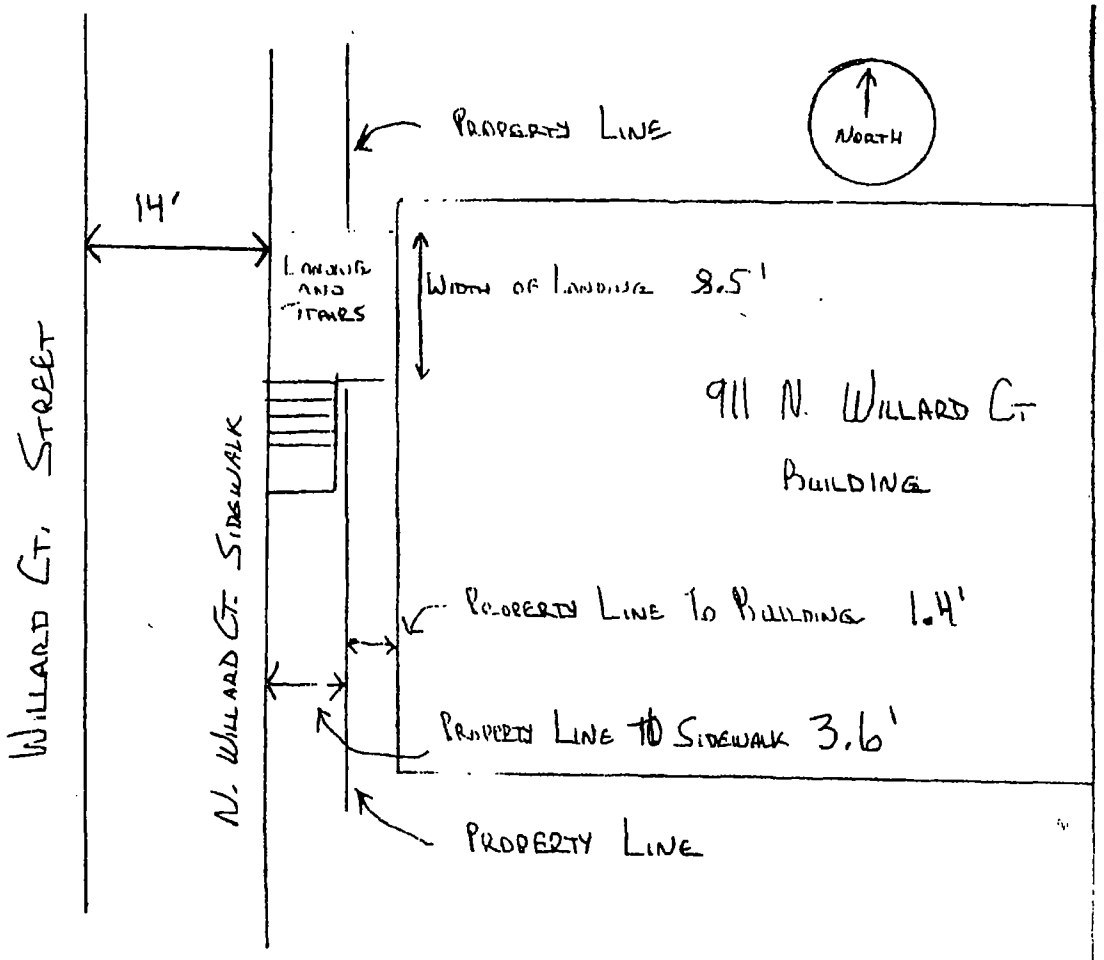


911 N. WILLARD CT.

Timothy O'Mahony

DRAWN BY: TIMOTHY O'MAHONY, OWNER
SEPT. 10, 2010

# City of Chicago

O2015-6951

Office of the City Clerk

Document Tracking Sheet

| | |
|---|---|
| **Meeting Date:** | 9/24/2015 |
| **Sponsor(s):** | Burnett (27) |
| **Type:** | Ordinance |
| **Title:** | Grant(s) of privilege in public way for VIG Chicago, The |
| **Committee(s) Assignment:** | Committee on Transportation and Public Way |

ORDINANCE
THE VIG CHICAGO
Acct. No. 396921 - 1
Permit No. 1119788

*Be It Ordained by the City Council of the City of Chicago:*

SECTION 1. Permission and authority are hereby given and granted to THE VIG CHICAGO, upon the terms and subject to the conditions of this ordinance to maintain and use one (1) sign(s) projecting over the public right-of-way attached to its premises known as 1527 N. Wells St..

Said sign structure(s) measures as follows; along N Wells St.:
One (1) at two (2) feet in length, two (2) feet in height and ten point eight three (10.83) feet above grade level.

The location of said privilege shall be as shown on prints kept on file with the Department of Business Affairs and Consumer Protection and the Office of the City Clerk.

Said privilege shall be constructed in accordance with plans and specifications approved by the Department of Transportation (Division of Project Development) and Zoning Department - Signs.

This grant of privilege in the public way shall be subject to the provisions of Section 10-28-015 and all other required provisions of the Municipal Code of Chicago.

The grantee shall pay to the City of Chicago as compensation for the privilege #1119788 herein granted the sum of one hundred ($100.00) per annum in advance.

A 25% penalty will be added for payments received after due date.


The permit holder agrees to hold the City of Chicago harmless for any damage, relocation or replacement costs associated with damage, relocation or removal of private property caused by the City performing work in the public way.

Authority herein given and granted for a period of five (5) years from and after Date of Passage.


Alderman _____

Walter Burnett Jr. 27th Ward

| U.L. #E136187 | |
|---|---|
| SIGN WEIGHT | 100 LBS |
| VOLT AMP LOAD | 120-277V |
| BRANCH CIRCUIT(S) | 1 EXISTING |
| TOTAL WATTAGE | 80 WATTS |
| POWER SUPPLY(S) | 2 SUPPLIES |

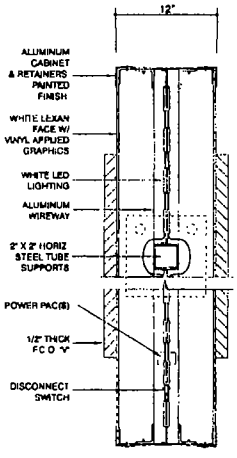


SIDE VIEW DETAIL NTS

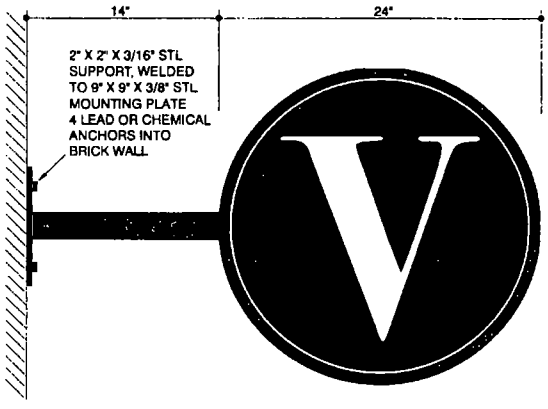


D/F INT. LED ILLUMINATED DISPLAY 1 1/2" = 1'-0"

ALUMINUM CABINET, RETAINERS, SUPPORTS & MOUNTING PLATE, BLACK PAINTED FINISH WHITE PLEX FACES W/ BLACK VINYL APPLIED BACKGROUND. 1/2" THICK FC O CLEAR PLEX "V" W/ POLISHED EDGES & UC900-148 S WHITE DIFFUSER VINYL OVERLAY




OLYMPIC SIGNS
1130 N. Garfield
Lombard, IL 60148
Ph.# 630.424.6100 Fx.# 630.424.6120 WWW.OLYSIGNS.COM

account representative / client
R WHITEHEAD

THE VIE
1527 N WELLS
CHICAGO, IL

drawn by
JOHN W

• job# 15-5969
• 3-5-15
• rev # 7-20-15

Customer's Signature _____ Date _____

Comments:

THIS IS AN ORIGINAL UNPUBLISHED DRAWING SUBMITTED AS CONSULTATION WITH A PROJECT WE ARE PLANNING FOR YOU. THIS IS NOT TO BE COPIED, REPRODUCED, EXHIBITED OR SHOWN TO ANYONE OUTSIDE OF YOUR ORGANIZATION WITHOUT THE WRITTEN PERMISSION OF OLYMPIC SIGNS, INC. ARTWORK IS EXCLUSIVE PROPERTY OF OLYMPIC SIGNS INC.

# City of Chicago

O2015-6954

## Office of the City Clerk

## Document Tracking Sheet

| | |
|---|---|
| **Meeting Date:** | 9/24/2015 |
| **Sponsor(s):** | Burnett (27) |
| **Type:** | Ordinance |
| **Title:** | Grant(s) of privilege in public way for 800 W Huron LLC - Condensers |
| **Committee(s) Assignment:** | Committee on Transportation and Public Way |

ORDINANCE
800 W. HURON LLC
Acct. No. 399816 - 1
Permit No. 1119575

*Be It Ordained by the City Council of the City of Chicago:*

SECTION 1. Permission and authority are hereby given and granted to 800 W. HURON LLC, upon the terms and subject to the conditions of this ordinance to maintain and use, as now constructed, three (3) Condenser(s) on the public right-of-way adjacent to its premises known as 800 W. Huron St..

Said Condenser(s) at Public Alley measure(s):

One (1) at three point five eight (3.58) feet in length, and two point five eight (2.58) feet in width for a total of nine point two four (9.24) square feet.

One (1) at three point five eight (3.58) feet in length, and two point five eight (2.58) feet in width for a total of nine point two four (9.24) square feet.

One (1) at two point six seven (2.67) feet in length, and two point three three (2.33) feet in width for a total of six point two two (6.22) square feet.

The location of said privilege shall be as shown on prints kept on file with the Department of Business Affairs and Consumer Protection and the Office of the City Clerk.

Said privilege shall be constructed in accordance with plans and specifications approved by the Department of Transportation (Division of Project Development).


This grant of privilege in the public way shall be subject to the provisions of Section 10-28-015 and all other required provisions of the Municipal Code of Chicago.

The grantee shall pay to the City of Chicago as compensation for the privilege #1119575 herein granted the sum of one thousand two hundred ($1,200.00) per annum in advance.


A 25% penalty will be added for payments received after due date.

The permit holder agrees to hold the City of Chicago harmless for any damage, relocation or replacement costs associated with damage, relocation or removal of private property caused by the City performing work in the public way.


Authority herein given and granted for a period of five (5) years from and after Date of Passage.

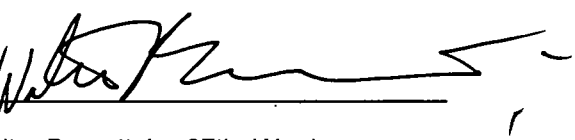Alderman 


Walter Burnett Jr. 27th Ward

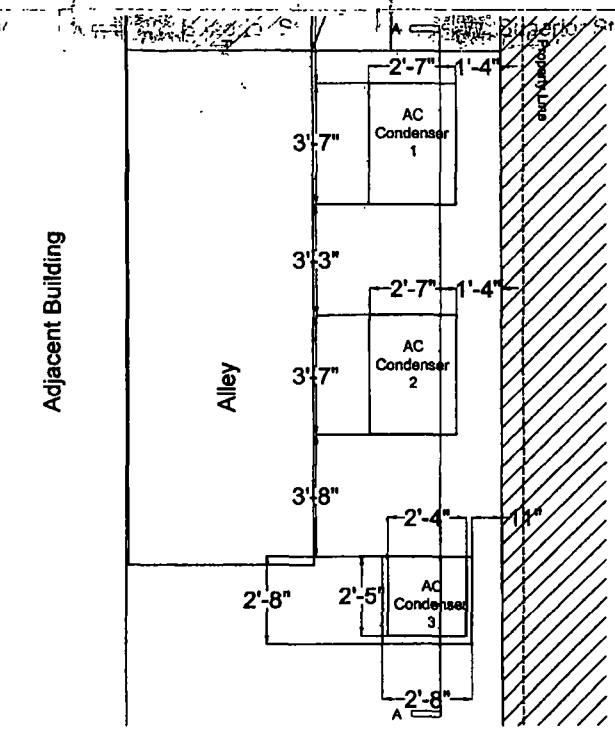


① AC Condenser Plan
1/4" = 1'-0"

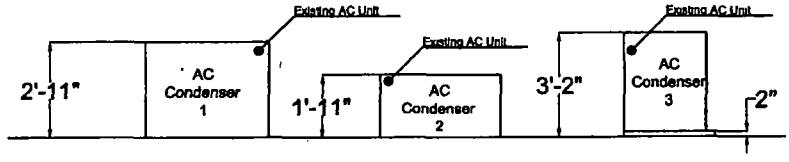


② Section AA
1/4" = 1'-0"

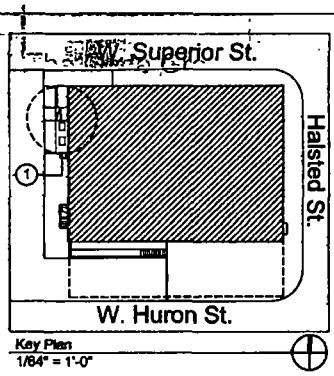


Key Plan
1/64" = 1'-0"

Property Line and Building Dimensions per Plat of Survey by United Survey Service LLC.

0 1 2 4

The Code Group
Architects and Code Consultants
Sustainable Building Consultants
111 W. Washington, Suite 450
Chicago, IL 60602
phone: 312 260.7100
fax: 312 407 7915

ABBREVIATIONS & SYMBOLS

800 W Huron

See also attached photos

| No | DESCRIPTION | DATE |
|---|---|---|
| 1 | ISSUED FOR BDP | 02.17.15 |

PROJECT TITLE

River West Tech Center
800 W. Huron St.

PROJECT NUMBER

DRAWN BY
E.F

DATE
04.15.15

SHEET TITLE

SK01

AC Condensers

# City of Chicago

O2015-6962

## Office of the City Clerk

## Document Tracking Sheet

| | |
|---|---|
| **Meeting Date:** | 9/24/2015 |
| **Sponsor(s):** | Burnett (27) |
| **Type:** | Ordinance |
| **Title:** | Grant(s) of privilege in public way for 800 W Huron LLC - fire escape |
| **Committee(s) Assignment:** | Committee on Transportation and Public Way |

ORDINANCE
800 W. HURON LLC
Acct. No. 399816 - 1
Permit No. 1119571

*Be It Ordained by the City Council of the City of Chicago:*

SECTION 1. Permission and authority are hereby given and granted to 800 W. HURON LLC, upon the terms and subject to the conditions of this ordinance to maintain and use, as now constructed, one (1) Fire Escape(s) projecting over the public right-of-way adjacent to its premises known as 800 W. Huron St..

Said Fire Escape(s) at Public Alley measure(s):

One (1) at twenty-seven (27) feet in length, and six (6) feet in width for a total of one hundred sixty-two (162) square feet. Existing fire escape is approximately forty-two (42) feet in height.

The location of said privilege shall be as shown on prints kept on file with the Department of Business Affairs and Consumer Protection and the Office of the City Clerk.

Said privilege shall be constructed in accordance with plans and specifications approved by the Department of Transportation (Division of Project Development).

This grant of privilege in the public way shall be subject to the provisions of Section 10-28-015 and all other required provisions of the Municipal Code of Chicago.

The grantee shall pay to the City of Chicago as compensation for the privilege #1119571 herein granted the sum of four hundred ($400.00) per annum in advance.

A 25% penalty will be added for payments received after due date.

The permit holder agrees to hold the City of Chicago harmless for any damage, relocation or replacement costs associated with damage, relocation or removal of private property caused by the City performing work in the public way.


Authority herein given and granted for a period of five (5) years from and after Date of Passage.


Alderman


Walter Burnett Jr. 27th Ward

# Fire Escape



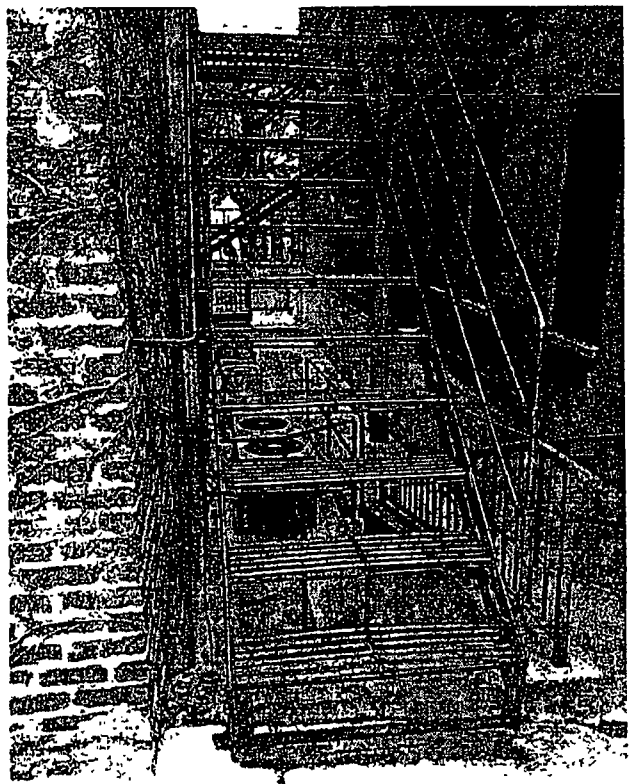

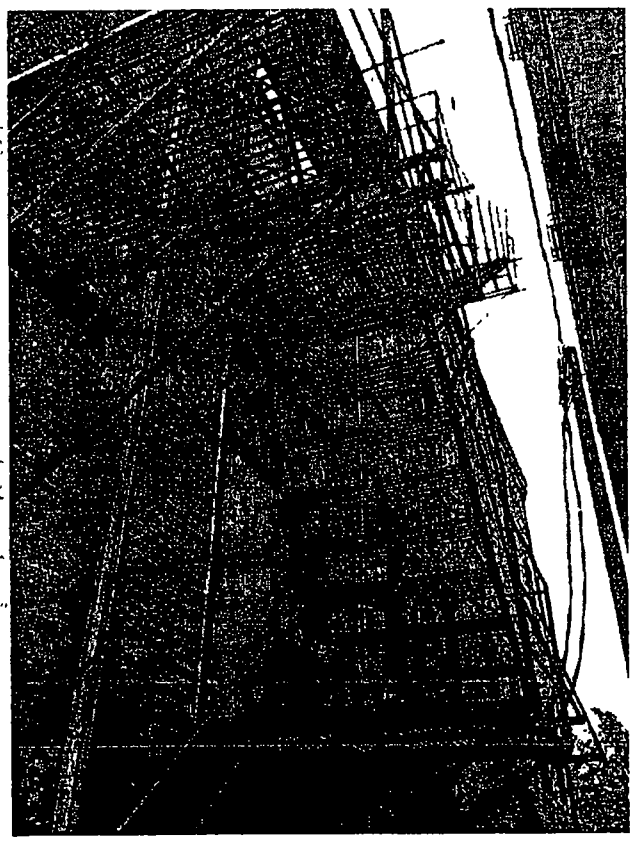
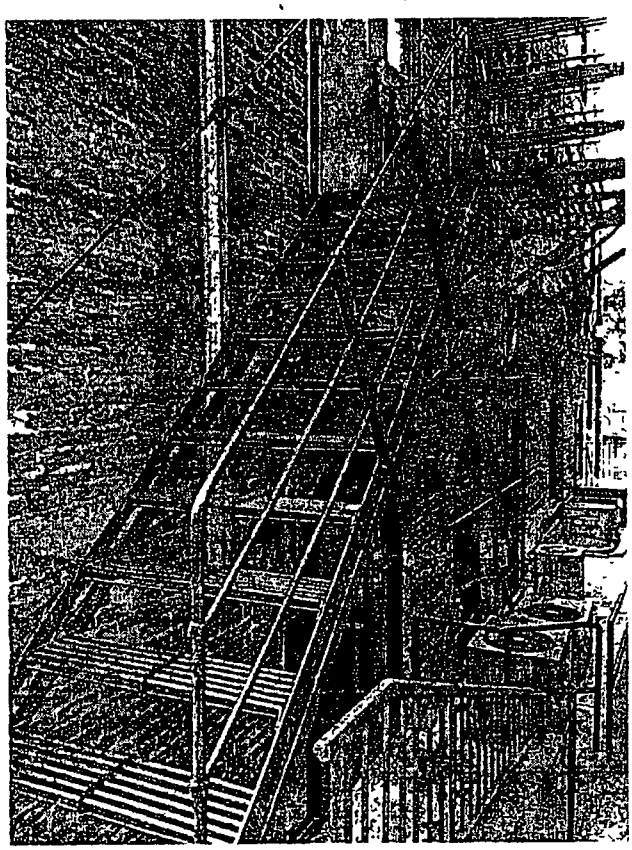
# City of Chicago

O2015-6967

## Office of the City Clerk

## Document Tracking Sheet

| | |
|---|---|
| **Meeting Date:** | 9/24/2015 |
| **Sponsor(s):** | Burnett (27) |
| **Type:** | Ordinance |
| **Title:** | Grant(s) of privilege in public way for 800 W Huron LLC - ramp |
| **Committee(s) Assignment:** | Committee on Transportation and Public Way |

ORDINANCE
800 W. HURON LLC
Acct. No. 399816 - 1
Permit No. 1119574

*Be It Ordained by the City Council of the City of Chicago:*

SECTION 1. Permission and authority are hereby given and granted to 800 W. HURON LLC, upon the terms and subject to the conditions of this ordinance to maintain and use, as now constructed, one (1) Ramp(s) on the public right-of-way adjacent to its premises known as 800 W. Huron St..

Said Ramp(s) at Public Alley measure(s):
One (1) at thirty-two (32) feet in length, and five point four two (5.42) feet in width for a total of one hundred seventy-three point four four (173.44) square feet. Existing ramp is located in public alley between West Superior Street and West Huron Street.

The location of said privilege shall be as shown on prints kept on file with the Department of Business Affairs and Consumer Protection and the Office of the City Clerk.

Said privilege shall be constructed in accordance with plans and specifications approved by the Department of Transportation (Division of Project Development) and Mayor's Office for People with Disabilities.

This grant of privilege in the public way shall be subject to the provisions of Section 10-28-015 and all other required provisions of the Municipal Code of Chicago.

The grantee shall pay to the City of Chicago as compensation for the privilege #1119574 herein granted the sum of four hundred ($400.00) per annum in advance.

A 25% penalty will be added for payments received after due date.


The permit holder agrees to hold the City of Chicago harmless for any damage, relocation or replacement costs associated with damage, relocation or removal of private property caused by the City performing work in the public way.


Authority herein given and granted for a period of five (5) years from and after Date of Passage.

Alderman _____

Walter Burnett Jr. 27th Ward

Ramp

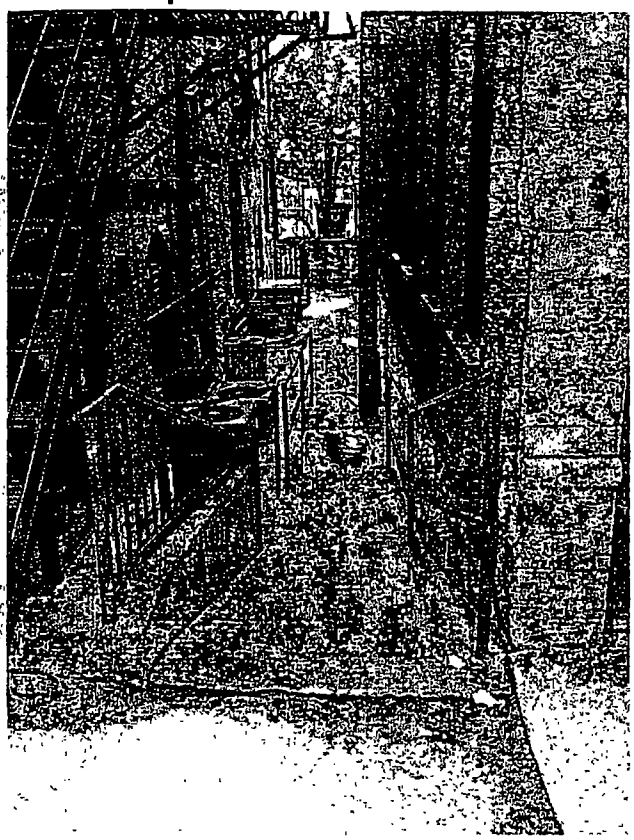

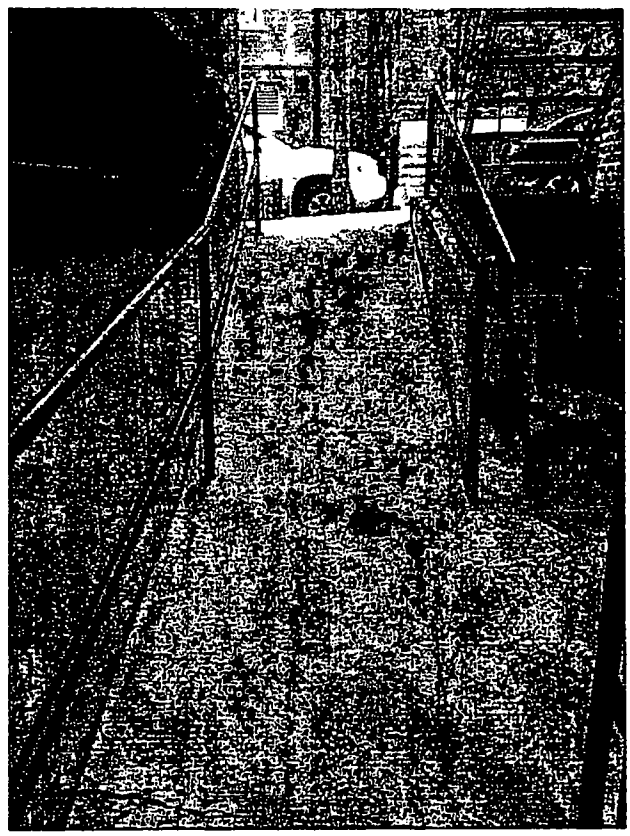



# City of Chicago

O2015-6970

## Office of the City Clerk

## Document Tracking Sheet

| | |
|---|---|
| **Meeting Date:** | 9/24/2015 |
| **Sponsor(s):** | Burnett (27) |
| **Type:** | Ordinance |
| **Title:** | Grant(s) of privilege in public way for 800 W Huron LLC - stair case |
| **Committee(s) Assignment:** | Committee on Transportation and Public Way |

ORDINANCE
800 W. HURON LLC
Acct. No. 399816 - 1
Permit No. 1119572

*Be It Ordained by the City Council of the City of Chicago:*

SECTION 1. Permission and authority are hereby given and granted to 800 W. HURON LLC, upon the terms and subject to the conditions of this ordinance to maintain and use, as now constructed, one (1) Stair Case(s) on the public right-of-way adjacent to its premises known as 800 W. Huron St..

Said Stair Case(s) at Public Alley measure(s):
One (1) at eleven (11) feet in length, and three point six seven (3.67) feet in width for a total of forty point three seven (40.37) square feet. Existing stair case is approximately six (6) feet four (4) inches in height.

The location of said privilege shall be as shown on prints kept on file with the Department of Business Affairs and Consumer Protection and the Office of the City Clerk.

Said privilege shall be constructed in accordance with plans and specifications approved by the Department of Transportation (Division of Project Development).

This grant of privilege in the public way shall be subject to the provisions of Section 10-28-015 and all other required provisions of the Municipal Code of Chicago.

The grantee shall pay to the City of Chicago as compensation for the privilege #1119572 herein granted the sum of four hundred ($400.00) per annum in advance.

A 25% penalty will be added for payments received after due date.

The permit holder agrees to hold the City of Chicago harmless for any damage, relocation or replacement costs associated with damage, relocation or removal of private property caused by the City performing work in the public way.

Authority herein given and granted for a period of five (5) years from and after Date of Passage.

Alderman _____

Walter Burnett Jr. 27th Ward

# South Steps





# City of Chicago

O2015-6973

## Office of the City Clerk

## Document Tracking Sheet

| | |
|---|---|
| **Meeting Date:** | 9/24/2015 |
| **Sponsor(s):** | Burnett (27) |
| **Type:** | Ordinance |
| **Title:** | Grant(s) of privilege in public way for 800 W Huron LLC - step |
| **Committee(s) Assignment:** | Committee on Transportation and Public Way |

ORDINANCE
800 W. HURON LLC
Acct. No. 399816 - 1
Permit No. 1119573

*Be It Ordained by the City Council of the City of Chicago:*

SECTION 1. Permission and authority are hereby given and granted to 800 W. HURON LLC, upon the terms and subject to the conditions of this ordinance to maintain and use, as now constructed, one (1) Step(s) on the public right-of-way adjacent to its premises known as 800 W. Huron St..

Said Step(s) at N. Halsted Street measure(s):

One (1) at five point five eight (5.58) feet in length, and one point four two (1.42) foot in width for a total of seven point nine two (7.92) square feet. Existing step is seventeen (17) inches in height.

The location of said privilege shall be as shown on prints kept on file with the Department of Business Affairs and Consumer Protection and the Office of the City Clerk.

Said privilege shall be constructed in accordance with plans and specifications approved by the Department of Transportation (Division of Project Development).


This grant of privilege in the public way shall be subject to the provisions of Section 10-28-015 and all other required provisions of the Municipal Code of Chicago.

The grantee shall pay to the City of Chicago as compensation for the privilege #1119573 herein granted the sum of four hundred ($400.00) per annum in advance.

A 25% penalty will be added for payments received after due date.


The permit holder agrees to hold the City of Chicago harmless for any damage, relocation or replacement costs associated with damage, relocation or removal of private property caused by the City performing work in the public way.

Authority herein given and granted for a period of five (5) years from and after Date of Passage.

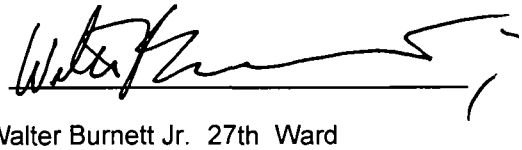Alderman 

Walter Burnett Jr. 27th Ward

# Halsted St. Steps

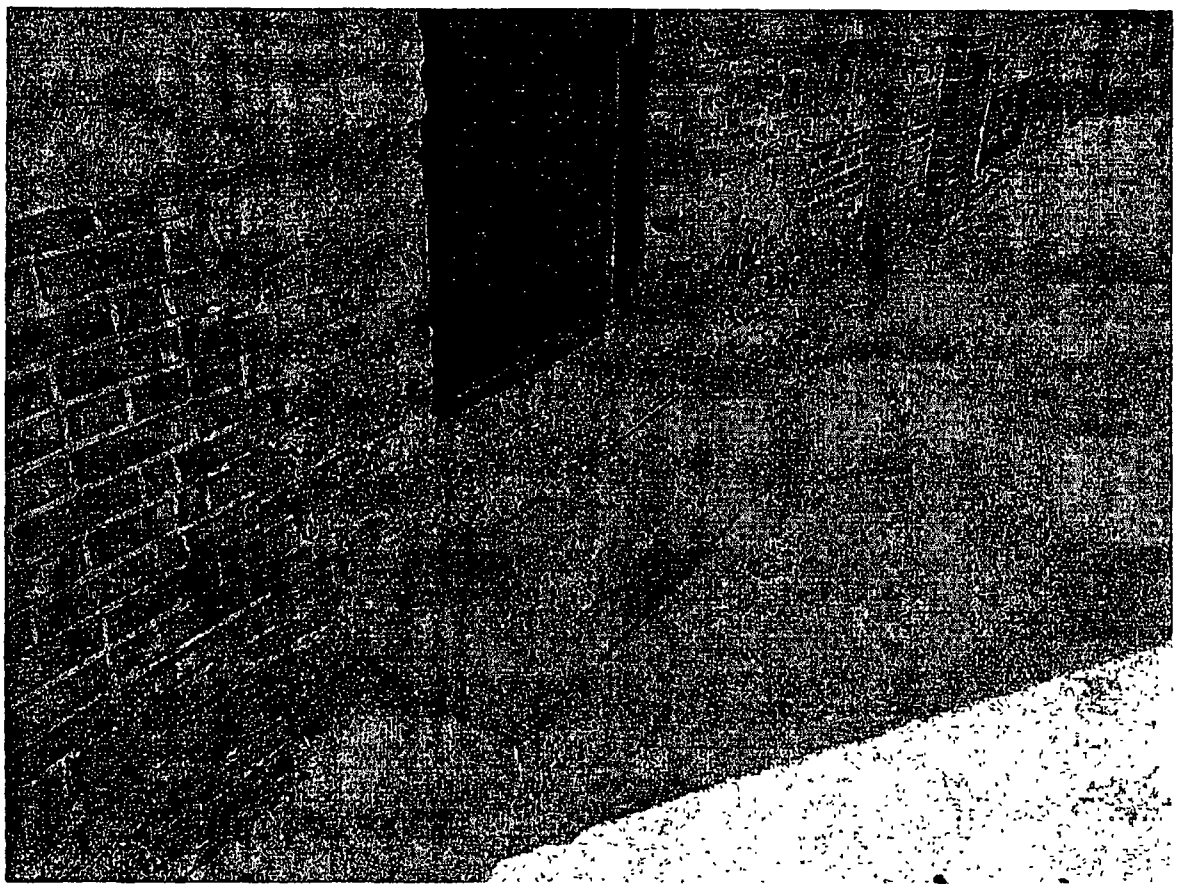

# City of Chicago

O2015-6978

## Office of the City Clerk

## Document Tracking Sheet

| | |
|---|---|
| **Meeting Date:** | 9/24/2015 |
| **Sponsor(s):** | Burnett (27) |
| **Type:** | Ordinance |
| **Title:** | Grant(s) of privilege in public way for 811 Partners LLC |
| **Committee(s) Assignment:** | Committee on Transportation and Public Way |

ORDINANCE
811 PARTNERS, LLC.
Acct. No. 400359 - 1
Permit No. 1119927

*Be It Ordained by the City Council of the City of Chicago:*

SECTION 1. Permission and authority are hereby given and granted to 811 PARTNERS, LLC., upon the terms and subject to the conditions of this ordinance to construct, install, maintain and use seven (7) Light Fixture(s) projecting over the public right-of-way adjacent to its premises known as 811 W. Evergreen Ave..

Said Light Fixture(s) at W EVERGREEN AVE measure(s):
Seven (7) at point eight three (.83) feet in length, point five (.5) feet in width and fourteen (14) feet above grade level.

The location of said privilege shall be as shown on prints kept on file with the Department of Business Affairs and Consumer Protection and the Office of the City Clerk.

Said privilege shall be constructed in accordance with plans and specifications approved by the Department of Transportation (Division of Project Development).


This grant of privilege in the public way shall be subject to the provisions of Section 10-28-015 and all other required provisions of the Municipal Code of Chicago.

The grantee shall pay to the City of Chicago as compensation for the privilege #1119927 herein granted the sum of one hundred five ($105.00) per annum in advance.

A 25% penalty will be added for payments received after due date.

The permit holder agrees to hold the City of Chicago harmless for any damage, relocation or replacement costs associated with damage, relocation or removal of private property caused by the City performing work in the public way.

Authority herein given and granted for a period of five (5) years from and after Date of Passage.

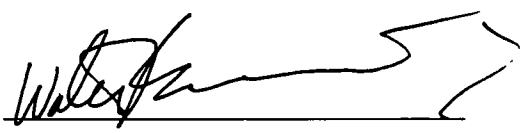
Alderman 

Walter Burnett Jr. 27th Ward

**811 WEST EVERGREEN - GRANT OF PRIVILEGE PERMIT APPLICATION**

**PROPERTY ADDRESS:** 811 WEST EVERGREEN
**BUSINESS NAME:** 811 PARTNERS, LLC
**BUSINESS ADDRESS:** 1130 WEST MONROE, CHICAGO, IL 60607

**RED** = Vertical Blade Signage (30" W x 96" H)
Extrudes 30" over building

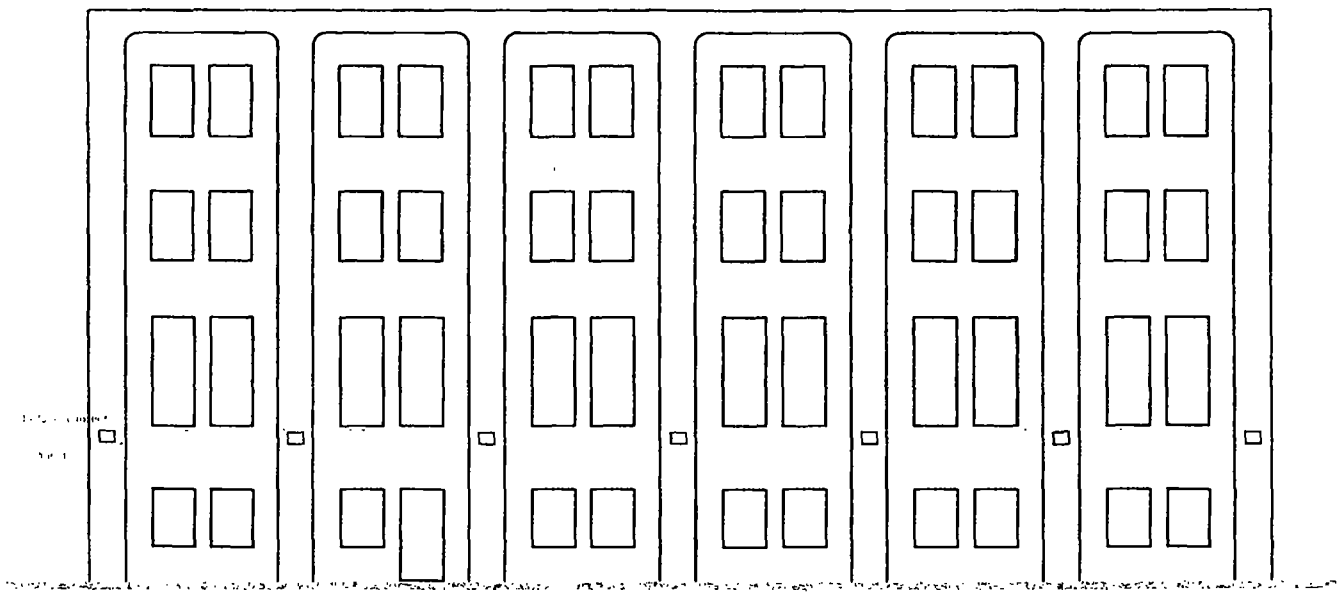

**EVERGREEN STREET**

# City of Chicago

O2015-6985

## Office of the City Clerk

## Document Tracking Sheet

| | |
|---|---|
| **Meeting Date:** | 9/24/2015 |
| **Sponsor(s):** | Burnett (27) |
| **Type:** | Ordinance |
| **Title:** | Grant(s) of privilege in public way for 829 N Milwaukee Avenue LLC - cornices |
| **Committee(s) Assignment:** | Committee on Transportation and Public Way |

ORDINANCE
829 N. MILWAUKEE AVENUE, LLC
Acct. No. 401173 - 1
Permit No. 1120170

*Be It Ordained by the City Council of the City of Chicago:*

SECTION 1. Permission and authority are hereby given and granted to 829 N. MILWAUKEE AVENUE, LLC, upon the terms and subject to the conditions of this ordinance to maintain and use, as now constructed, two (2) Cornice(s) projecting over the public right-of-way adjacent to its premises known as 829 N. Milwaukee Ave..

Said Cornice(s) at N. Milwaukee Avenue measure(s):

One (1) at twenty-five (25) feet in length, and two point five (2.5) feet in width for a total of sixty-two point five (62.5) square feet. Said cornice shall be approximately eighteen (18) feet three (3) inches above grade level.

One (1) at twenty-five (25) feet in length, and two point two five (2.25) feet in width for a total of fifty-six point two five (56.25) square feet. Said cornice shall be approximately twelve (12) feet above grade level.

The location of said privilege shall be as shown on prints kept on file with the Department of Business Affairs and Consumer Protection and the Office of the City Clerk.

Said privilege shall be constructed in accordance with plans and specifications approved by the Department of Transportation (Division of Project Development).

This grant of privilege in the public way shall be subject to the provisions of Section 10-28-015 and all other required provisions of the Municipal Code of Chicago.

The grantee shall pay to the City of Chicago as compensation for the privilege #1120170 herein granted the sum of eight hundred ($800.00) per annum in advance.

A 25% penalty will be added for payments received after due date.

The permit holder agrees to hold the City of Chicago harmless for any damage, relocation or replacement costs associated with damage, relocation or removal of private property caused by the City performing work in the public way.

Authority herein given and granted for a period of five (5) years from and after Date of Passage.


Alderman _____

Walter Burnett Jr. 27th Ward

**Property Location:**
**829 N. MILWAUKEE AVENUE**
**CHICAGO, IL 60642**

**Organization Name:**
ZUMPANO PATRICIOS WINKER & BRESNAHAN, LLC.

# ELEVATION / SECTION SHOWING PROPOSED PROJECTIONS OVER THE PUBLIC WAY

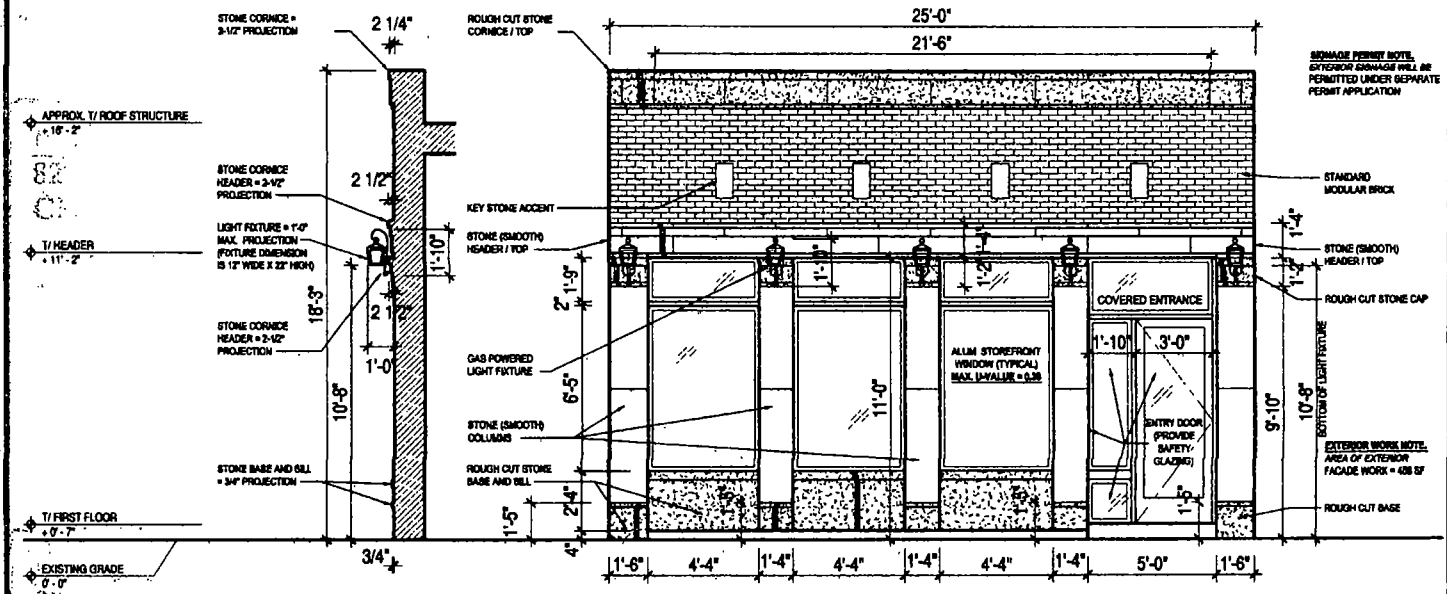


## FRONT ELEVATION / SECTION -- MILWAUKEE AVE. ( PROPOSED NEW WORK )

**SCALE : 3 / 16 " = 1 ' - 0"**

# City of Chicago

O2015-6989

## Office of the City Clerk

## Document Tracking Sheet

| | |
|---|---|
| **Meeting Date:** | 9/24/2015 |
| **Sponsor(s):** | Burnett (27) |
| **Type:** | Ordinance |
| **Title:** | Grant(s) of privilege in public way for 829 N Milwaukee Avenue LLC - sills |
| **Committee(s) Assignment:** | Committee on Transportation and Public Way |

ORDINANCE
829 N. MILWAUKEE AVENUE, LLC
Acct. No. 401173 - 1
Permit No. 1120171

*Be It Ordained by the City Council of the City of Chicago:*

SECTION 1. Permission and authority are hereby given and granted to 829 N. MILWAUKEE AVENUE, LLC, upon the terms and subject to the conditions of this ordinance to maintain and use, as now constructed, eight (8) Sills Facade(s) on the public right-of-way adjacent to its premises known as 829 N. Milwaukee Ave..

Said Sills Facade(s) at N. Milwaukee Avenue measure(s):

Three (3) at four point three three (4.33) feet in length, and point seven five (.75) feet in width for a total of nine point seven four (9.74) square feet. Said sills façades shall be approximately two (2) feet four (4) inches in height.

Two (2) at one point five (1.5) foot in length, and point seven five (.75) feet in width for a total of two point two five (2.25) square feet. Said sills facades shall be approximately one (1) foot five (5) inches in height

Three (3) at one point three three (1.33) foot in length, and point seven five (.75) feet in width for a total of two point nine nine (2.99) square feet. Said sills façades shall be approximately one (1) foot five (5) inches in height.

The location of said privilege shall be as shown on prints kept on file with the Department of Business Affairs and Consumer Protection and the Office of the City Clerk.

Said privilege shall be constructed in accordance with plans and specifications approved by the Department of Planning and Development and Department of Transportation (Division of Project Development).

This grant of privilege in the public way shall be subject to the provisions of Section 10-28-015 and all other required provisions of the Municipal Code of Chicago.

The grantee shall pay to the City of Chicago as compensation for the privilege #1120171 herein granted the sum of four hundred ($400.00) per annum in advance.

A 25% penalty will be added for payments received after due date.

The permit holder agrees to hold the City of Chicago harmless for any damage, relocation or replacement costs associated with damage, relocation or removal of private property caused by the City performing work in the public way.

Authority herein given and granted for a period of five (5) years from and after Date of Passage.


Alderman _____

Walter Burnett Jr. 27th Ward

**Property Location:**
**829 N. MILWAUKEE AVENUE**
**CHICAGO, IL 60642**

**Organization Name:**
ZUMPANO PATRICIOS WINKER & BRESNAHAN, LLC.

# ELEVATION / SECTION SHOWING PROPOSED PROJECTIONS OVER THE PUBLIC WAY

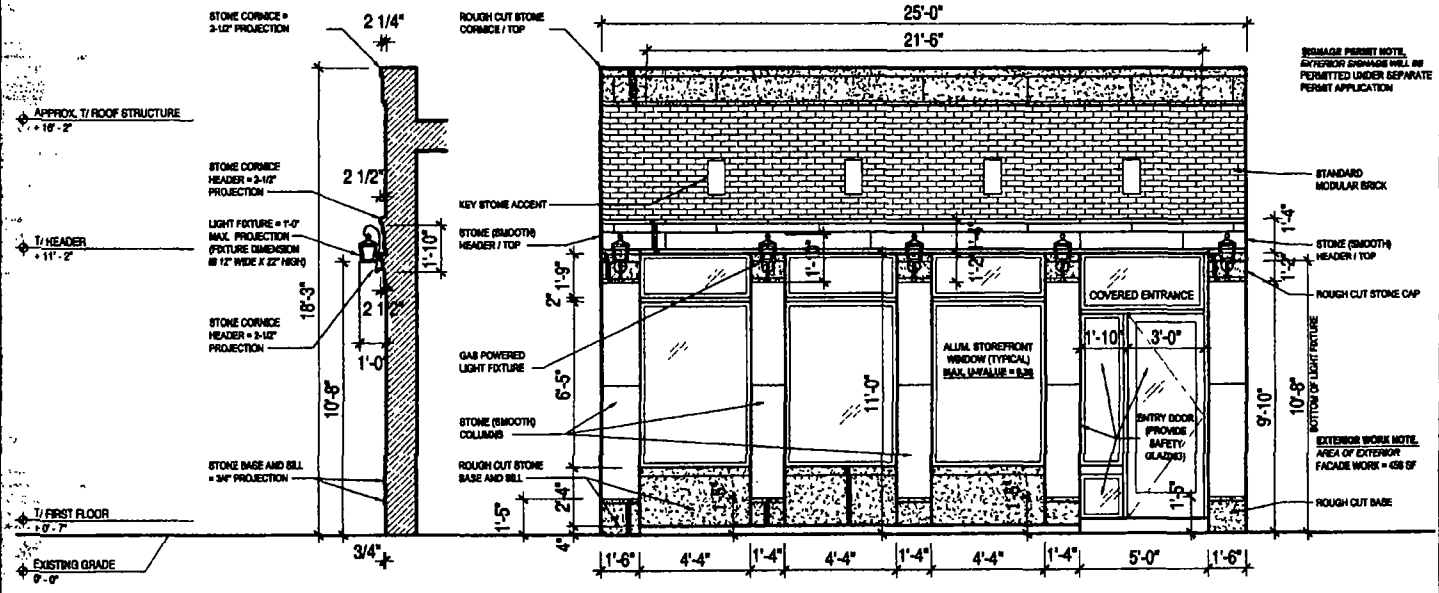


## FRONT ELEVATION / SECTION -- MILWAUKEE AVE. ( PROPOSED NEW WORK )

**SCALE : 3 / 16 " = 1 ' - 0"**

# City of Chicago

O2015-6996

## Office of the City Clerk

## Document Tracking Sheet

| | |
|---|---|
| **Meeting Date:** | 9/24/2015 |
| **Sponsor(s):** | Burnett (27) |
| **Type:** | Ordinance |
| **Title:** | Grant(s) of privilege in public way for 829 N Milwaukee Avenue LLC - light fixtures |
| **Committee(s) Assignment:** | Committee on Transportation and Public Way |

ORDINANCE
829 N. MILWAUKEE AVENUE, LLC
Acct. No. 401173 - 1
Permit No. 1120169

*Be It Ordained by the City Council of the City of Chicago:*

SECTION 1. Permission and authority are hereby given and granted to 829 N. MILWAUKEE AVENUE, LLC, upon the terms and subject to the conditions of this ordinance to construct, install, maintain and use five (5) Light Fixture(s) projecting over the public right-of-way adjacent to its premises known as 829 N. Milwaukee Ave..

Said Light Fixture(s) at N. Milwaukee Avcenue measure(s):
Five (5) at one point eight three (1.83) foot in length, one (1) foot in width and ten point six seven (10.67) feet above grade level.

The location of said privilege shall be as shown on prints kept on file with the Department of Business Affairs and Consumer Protection and the Office of the City Clerk.

Said privilege shall be constructed in accordance with plans and specifications approved by the Department of Transportation (Division of Project Development).

This grant of privilege in the public way shall be subject to the provisions of Section 10-28-015 and all other required provisions of the Municipal Code of Chicago.

The grantee shall pay to the City of Chicago as compensation for the privilege #1120169 herein granted the sum of ninety-five ($95.00) per annum in advance.

A 25% penalty will be added for payments received after due date.

The permit holder agrees to hold the City of Chicago harmless for any damage, relocation or replacement costs associated with damage, relocation or removal of private property caused by the City performing work in the public way.

Authority herein given and granted for a period of five (5) years from and after Date of Passage.


Alderman _____

Walter Burnett Jr. 27th Ward

**Property Location:**
**829 N. MILWAUKEE AVENUE**
**CHICAGO, IL 60642**

**Organization Name:**
ZUMPANO PATRICIOS WINKER & BRESNAHAN, LLC.

# ELEVATION / SECTION SHOWING PROPOSED PROJECTIONS OVER THE PUBLIC WAY

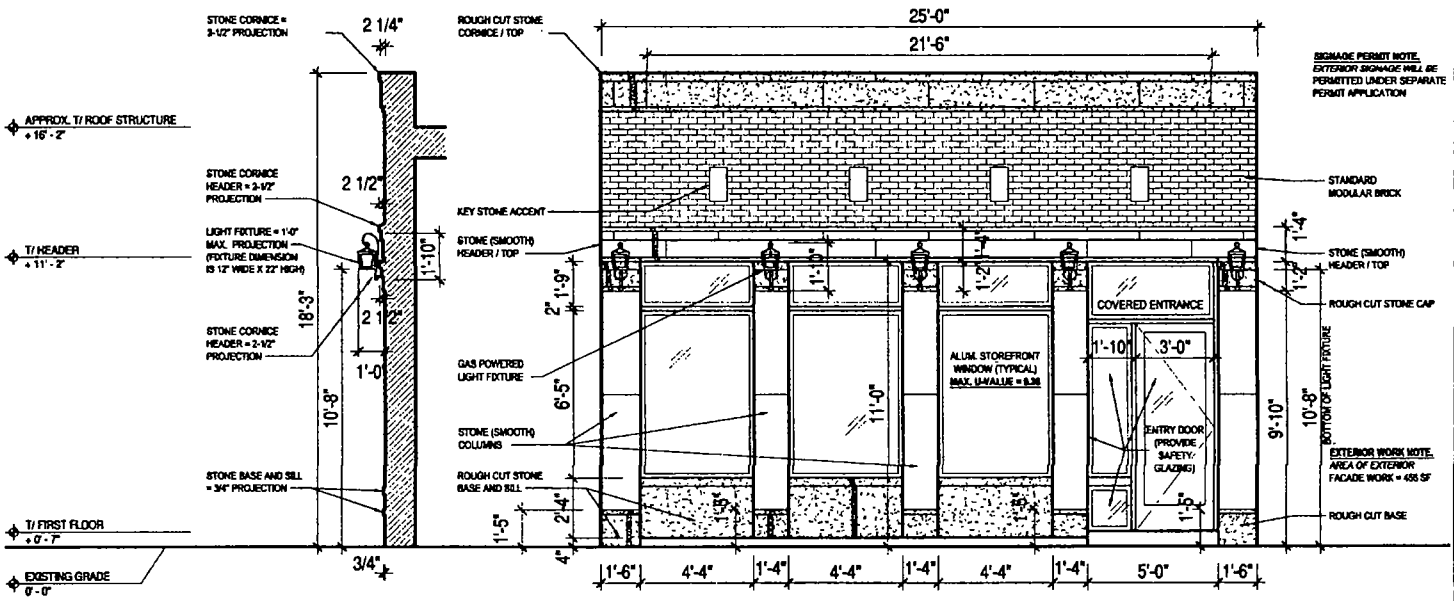


## FRONT ELEVATION / SECTION -- MILWAUKEE AVE. ( PROPOSED NEW WORK )

**SCALE : 3 / 16 " = 1 ' - 0"**

# City of Chicago

O2015-7001

## Office of the City Clerk

## Document Tracking Sheet

| | |
|---|---|
| **Meeting Date:** | 9/24/2015 |
| **Sponsor(s):** | Burnett (27) |
| **Type:** | Ordinance |
| **Title:** | Grant(s) of privilege in public way for 860 Evergreen Properties - conduit |
| **Committee(s) Assignment:** | Committee on Transportation and Public Way |

ORDINANCE
860 EVERGREEN PROPERTIES
Acct. No. 68624 - 1
Permit No. 1119789

*Be It Ordained by the City Council of the City of Chicago:*

SECTION 1. Permission and authority are hereby given and granted to 860 EVERGREEN PROPERTIES, upon the terms and subject to the conditions of this ordinance to maintain and use, as now constructed, one (1) Conduit(s) under the public right-of-way adjacent to its premises known as 860 W. Evergreen Ave..

Said Conduit(s) at W. Evergreen Ave measure(s):
One (1) at seventy (70) feet in length, and two point three three (2.33) feet in width for a total of one hundred sixty-three point one (163.1) square feet. Existing electrical conduit is approximately thirty (30) inches below grade level.

The location of said privilege shall be as shown on prints kept on file with the Department of Business Affairs and Consumer Protection and the Office of the City Clerk.

Said privilege shall be constructed in accordance with plans and specifications approved by the Department of Transportation (Division of Project Development) and Department of Transportation (Office of Underground Coordination).

This grant of privilege in the public way shall be subject to the provisions of Section 10-28-015 and all other required provisions of the Municipal Code of Chicago.

The grantee shall pay to the City of Chicago as compensation for the privilege #1119789 herein granted the sum of four hundred twenty ($420.00) per annum in advance.

A 25% penalty will be added for payments received after due date.

The permit holder agrees to hold the City of Chicago harmless for any damage, relocation or replacement costs associated with damage, relocation or removal of private property caused by the City performing work in the public way.

Authority herein given and granted for a period of five (5) years from and after 05/17/2015.

Alderman _____

Walter Burnett Jr. 27th Ward

CONDUIT


3 STORY BRICK INDUSTRIAL BUILDING
185.59'
220.00'
W. EVERGREEN
AVE.
70'
CANAL
Conduit run installed
30' below grade containing
two 4" dia. Conduits

# City of Chicago

O2015-7007

## Office of the City Clerk

## Document Tracking Sheet

| | |
|---|---|
| **Meeting Date:** | 9/24/2015 |
| **Sponsor(s):** | Burnett (27) |
| **Type:** | Ordinance |
| **Title:** | Grant(s) of privilege in public way for 860 Evergreen Properties - concrete |
| **Committee(s) Assignment:** | Committee on Transportation and Public Way |

ORDINANCE
860 EVERGREEN PROPERTIES
Acct. No. 68624 - 1
Permit No. 1119790

*Be It Ordained by the City Council of the City of Chicago:*

SECTION 1. Permission and authority are hereby given and granted to 860 EVERGREEN PROPERTIES, upon the terms and subject to the conditions of this ordinance to maintain and use, as now constructed, one (1) Concrete Pad(s) on the public right-of-way adjacent to its premises known as 860 W. Evergreen Ave..

Said Concrete Pad(s) at W. Evergreen Ave measure(s):
One (1) at eight (8) feet in length, and seven (7) feet in width for a total of fifty-six (56) square feet. Existing concrete pad is used for a Commonwealth Transformer which supply power to the building located at 860 West Evergreen Avenue.

The location of said privilege shall be as shown on prints kept on file with the Department of Business Affairs and Consumer Protection and the Office of the City Clerk.

Said privilege shall be constructed in accordance with plans and specifications approved by the Department of Planning and Development and Department of Transportation (Division of Project Development).

This grant of privilege in the public way shall be subject to the provisions of Section 10-28-015 and all other required provisions of the Municipal Code of Chicago.

The grantee shall pay to the City of Chicago as compensation for the privilege #1119790 herein granted the sum of four hundred ($400.00) per annum in advance.

A 25% penalty will be added for payments received after due date.


The permit holder agrees to hold the City of Chicago harmless for any damage, relocation or replacement costs associated with damage, relocation or removal of private property caused by the City performing work in the public way.

Authority herein given and granted for a period of five (5) years from and after 05/17/2015.

Alderman _____

Walter Burnett Jr. 27th Ward

PAD

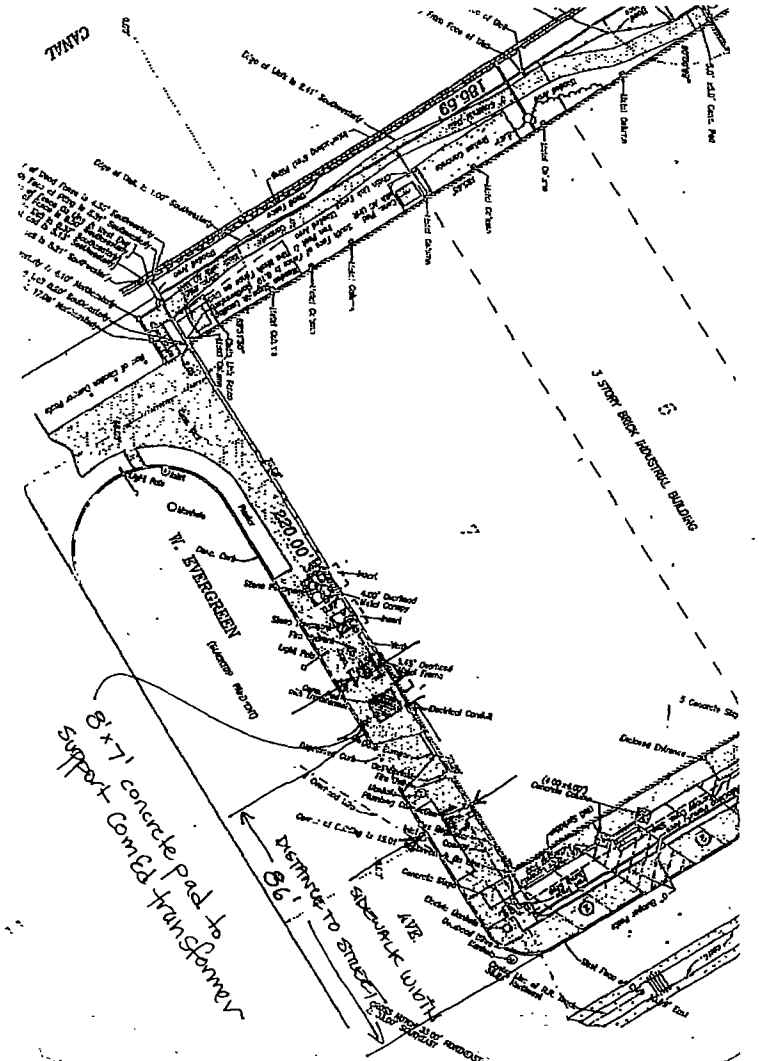
CANAL
180.69'
3 STORY BRICK INDUSTRIAL BUILDING
W. EVERGREEN
220.00'
8'x7' concrete pad to support ComEd transformer
DISTANCE TO STREET
86'
SIDEWALK WIDTH
ATR

# City of Chicago

O2015-7011

## Office of the City Clerk

## Document Tracking Sheet

| | |
|---|---|
| **Meeting Date:** | 9/24/2015 |
| **Sponsor(s):** | Burnett (27) |
| **Type:** | Ordinance |
| **Title:** | Grant(s) of privilege in public way for 1134 W Washington LLC |
| **Committee(s) Assignment:** | Committee on Transportation and Public Way |

ORDINANCE
1134 W. Washington, LLC
Acct. No. 399632 - 1
Permit No. 1119455

*Be It Ordained by the City Council of the City of Chicago:*

SECTION 1. Permission and authority are hereby given and granted to 1134 W. Washington, LLC, upon the terms and subject to the conditions of this ordinance to maintain and use as now constructed, Façade (Limestone Pediment) over the public right-of-way adjacent to its premises known as 1134 W. Washington Blvd..

Said Facade(s) at W. Washington Blvd measure(s):
One (1) at fifteen point five (15.5) feet in length, and five (5) feet in width for a total of seventy-seven point five (77.5) square feet.

The location of said privilege shall be as shown on prints kept on file with the Department of Business Affairs and Consumer Protection and the Office of the City Clerk.

Said privilege shall be constructed in accordance with plans and specifications approved by the Department of Planning and Development and Department of Transportation (Division of Project Development).

This grant of privilege in the public way shall be subject to the provisions of Section 10-28-015 and all other required provisions of the Municipal Code of Chicago.

The grantee shall pay to the City of Chicago as compensation for the privilege #1119455 herein granted the sum of zero ($.00) per annum in advance.


A 25% penalty will be added for payments received after due date.

The permit holder agrees to hold the City of Chicago harmless for any damage, relocation or replacement costs associated with damage, relocation or removal of private property caused by the City performing work in the public way.

Authority herein given and granted for a period of five (5) years from and after Date of Passage.

Alderman _____

Walter Burnett Jr. 27th Ward

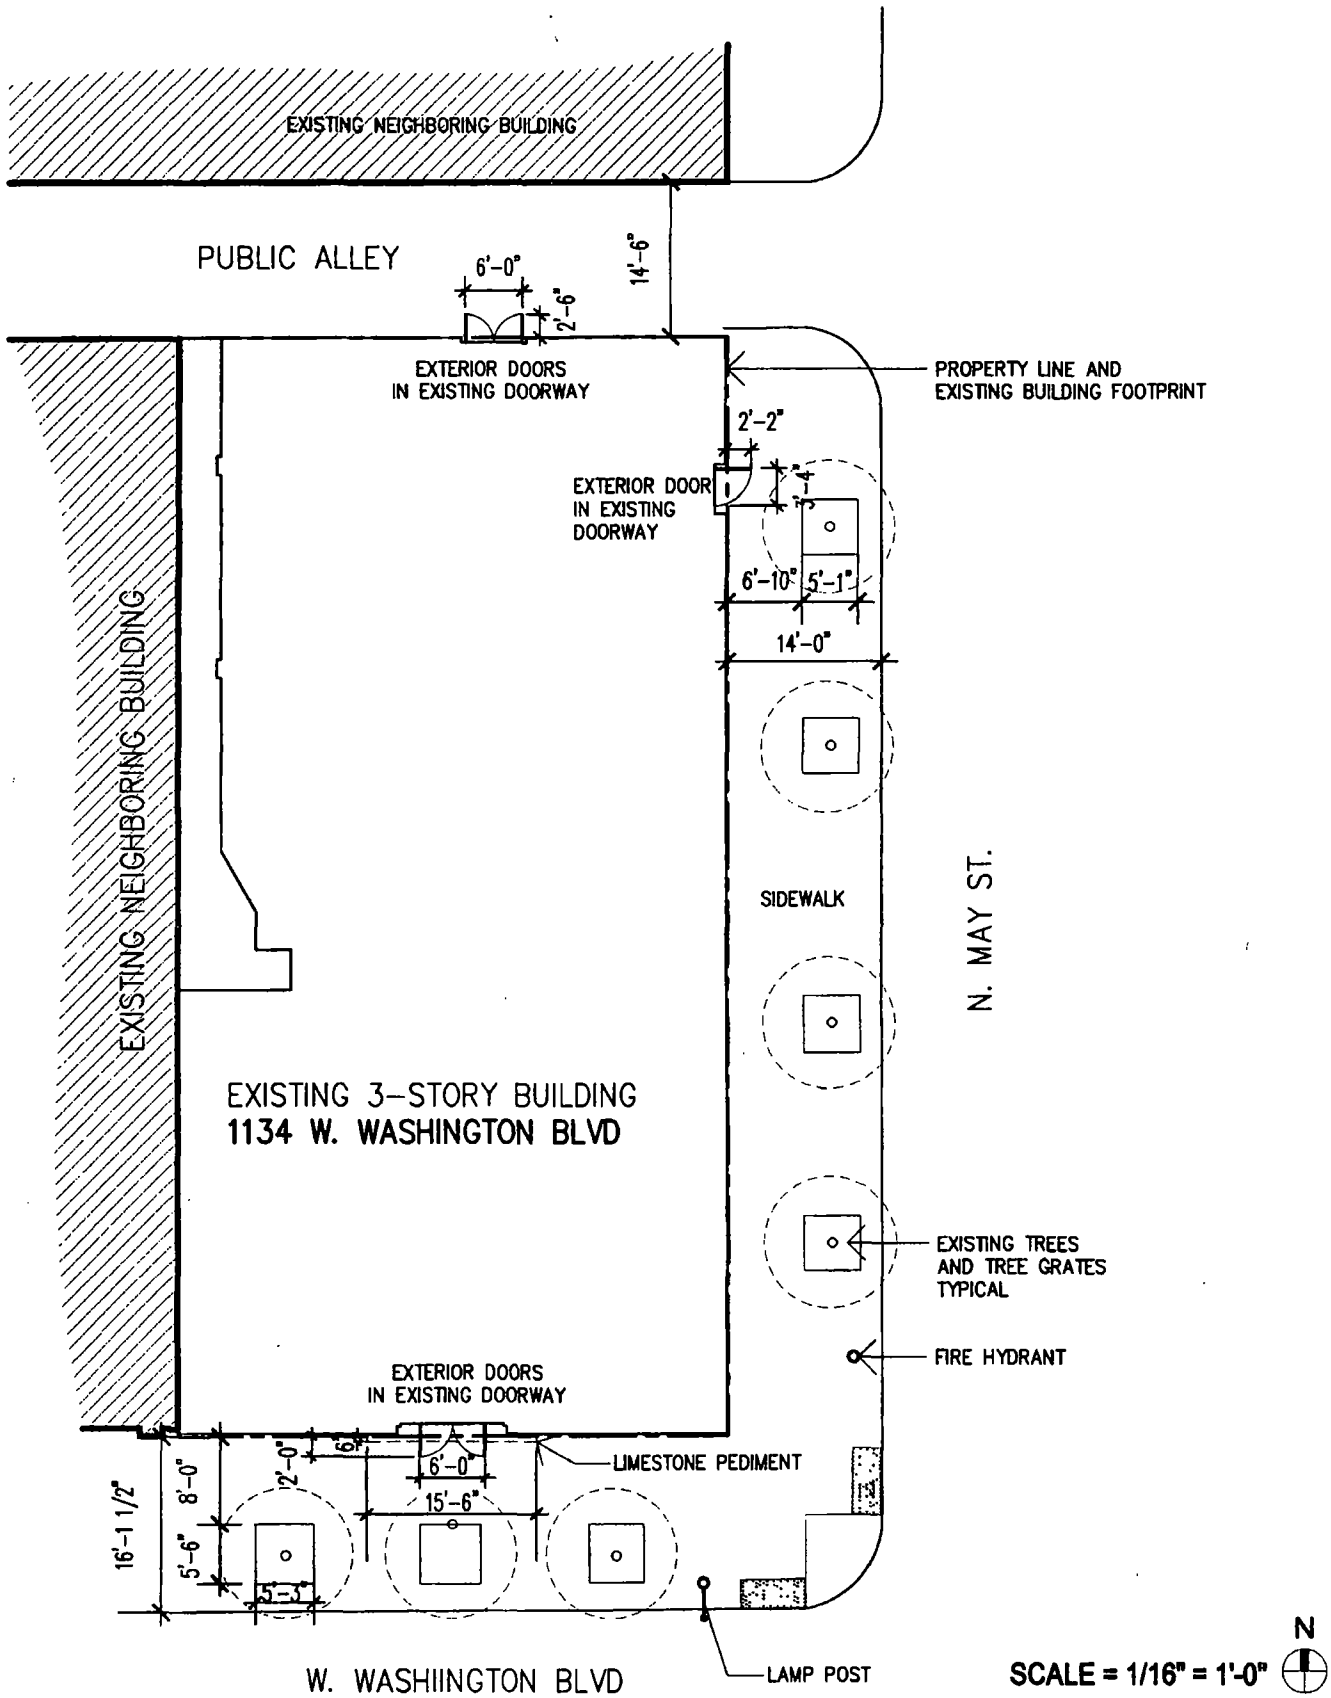


| | |
|---|---|
| **SITE PLAN OF EXISTING BUILDING TO REMAIN AT :**<br>**1134 W WASHINGTON BLVD**<br>**CHICAGO ILLINOIS 60607** | **Owner: 1134 W Washington, LLC** |

# City of Chicago

O2015-6895

Office of the City Clerk

Document Tracking Sheet

| | |
|---|---|
| **Meeting Date:** | 9/24/2015 |
| **Sponsor(s):** | Ervin (28) |
| **Type:** | Ordinance |
| **Title:** | Grant(s) of privilege in public way for Emprie Hard Crome, Inc. - manhole |
| **Committee(s) Assignment:** | Committee on Transportation and Public Way |

ORDINANCE
EMPRIE HARD CROME, INC
Acct. No. 218926 - 2
Permit No. 1119361

*Be It Ordained by the City Council of the City of Chicago:*

SECTION 1. Permission and authority are hereby given and granted to EMPRIE HARD CROME, INC, upon the terms and subject to the conditions of this ordinance to maintain and use, as now constructed, one (1) Manhole(s) under the public right-of-way adjacent to its premises known as 1537 S. Wood St..

Said Manhole(s) at S. Wood St. measure(s):
One (1) at two point one six (2.16) feet in length, and one (1) foot in width for a total of two point one six (2.16) square feet.

The location of said privilege shall be as shown on prints kept on file with the Department of Business Affairs and Consumer Protection and the Office of the City Clerk.

Said privilege shall be constructed in accordance with plans and specifications approved by the Department of Transportation (Office of Underground Coordination) and Department of Water Management.

This grant of privilege in the public way shall be subject to the provisions of Section 10-28-015 and all other required provisions of the Municipal Code of Chicago.

The grantee shall pay to the City of Chicago as compensation for the privilege #1119361 herein granted the sum of four hundred ($400.00) per annum in advance.

A 25% penalty will be added for payments received after due date.


The permit holder agrees to hold the City of Chicago harmless for any damage, relocation or replacement costs associated with damage, relocation or removal of private property caused by the City performing work in the public way.


Authority herein given and granted for a period of five (5) years from and after 02/27/2012.

Alderman

Jason Ervin 28th Ward

# Sewer Sideview Diagram

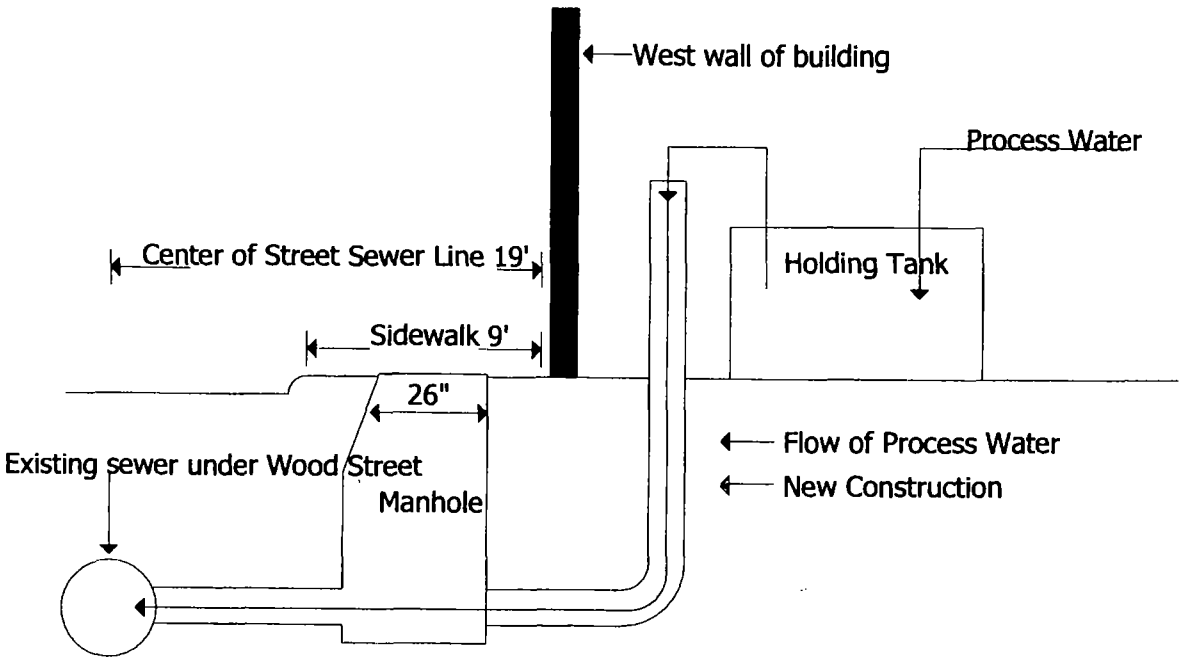

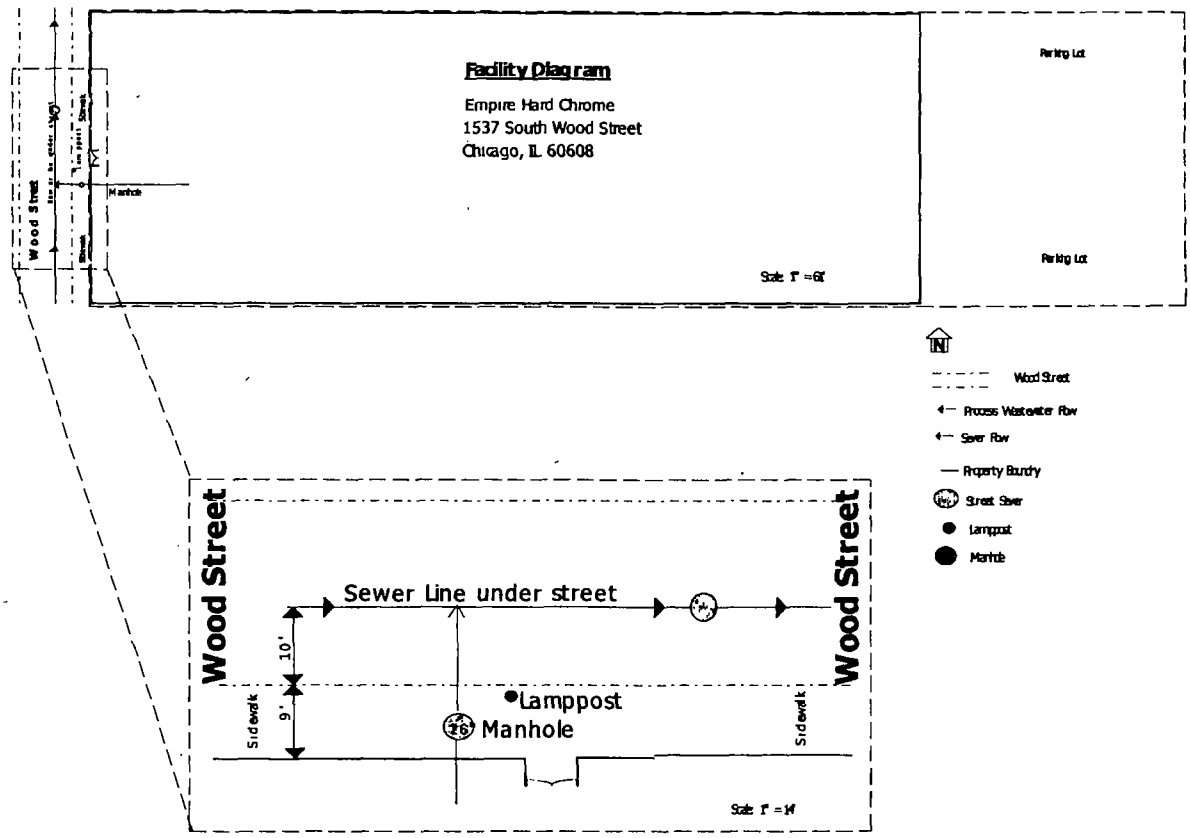
Facility Diagram
Empire Hard Chrome
1537 South Wood Street
Chicago, IL 60608
Parking Lot
Parking Lot
Wood Street
Manhole
Scale 1" = 60'
N
Wood Street
Process Wastewater Flow
Sewer Flow
Property Boundry
Street Sewer
Lamppost
Manhole
Wood Street
Wood Street
Sewer Line under street
10'
9'
Sidewalk
Sidewalk
Lamppost
Manhole
Scale 1" = 14'

# City of Chicago

O2015-6896

Office of the City Clerk

Document Tracking Sheet

| | |
|---|---|
| **Meeting Date:** | 9/24/2015 |
| **Sponsor(s):** | Ervin (28) |
| **Type:** | Ordinance |
| **Title:** | Grant(s) of privilege in public way for Emprie Hard Crome, Inc. - sewer line |
| **Committee(s) Assignment:** | Committee on Transportation and Public Way |

ORDINANCE
EMPRIE HARD CROME, INC
Acct. No. 218926 - 2
Permit No. 1119362

*Be It Ordained by the City Council of the City of Chicago:*

SECTION 1. Permission and authority are hereby given and granted to EMPRIE HARD CROME, INC; upon the terms and subject to the conditions of this ordinance to maintain and use, as now constructed, one (1) Sewer Line under the public right-of-way adjacent to its premises known as 1537 S. Wood St..

Said Sewer Line at S. Wood Street measure(s):
One (1) at nineteen (19) feet in length, and point six seven (.67) feet in width for a total of twelve point seven three (12.73) square feet.

The location of said privilege shall be as shown on prints kept on file with the Department of Business Affairs and Consumer Protection and the Office of the City Clerk.

Said privilege shall be constructed in accordance with plans and specifications approved by the Department of Transportation (Office of Underground Coordination) and Department of Water Management.

This grant of privilege in the public way shall be subject to the provisions of Section 10-28-015 and all other required provisions of the Municipal Code of Chicago.

The grantee shall pay to the City of Chicago as compensation for the privilege #1119362 herein granted the sum of four hundred ($400.00) per annum in advance.

A 25% penalty will be added for payments received after due date.


The permit holder agrees to hold the City of Chicago harmless for any damage, relocation or replacement costs associated with damage, relocation or removal of private property caused by the City performing work in the public way.

Authority herein given and granted for a period of five (5) years from and after 02/27/2012.

Alderman

Jason Ervin 28th Ward

# Sewer Sideview Diagram

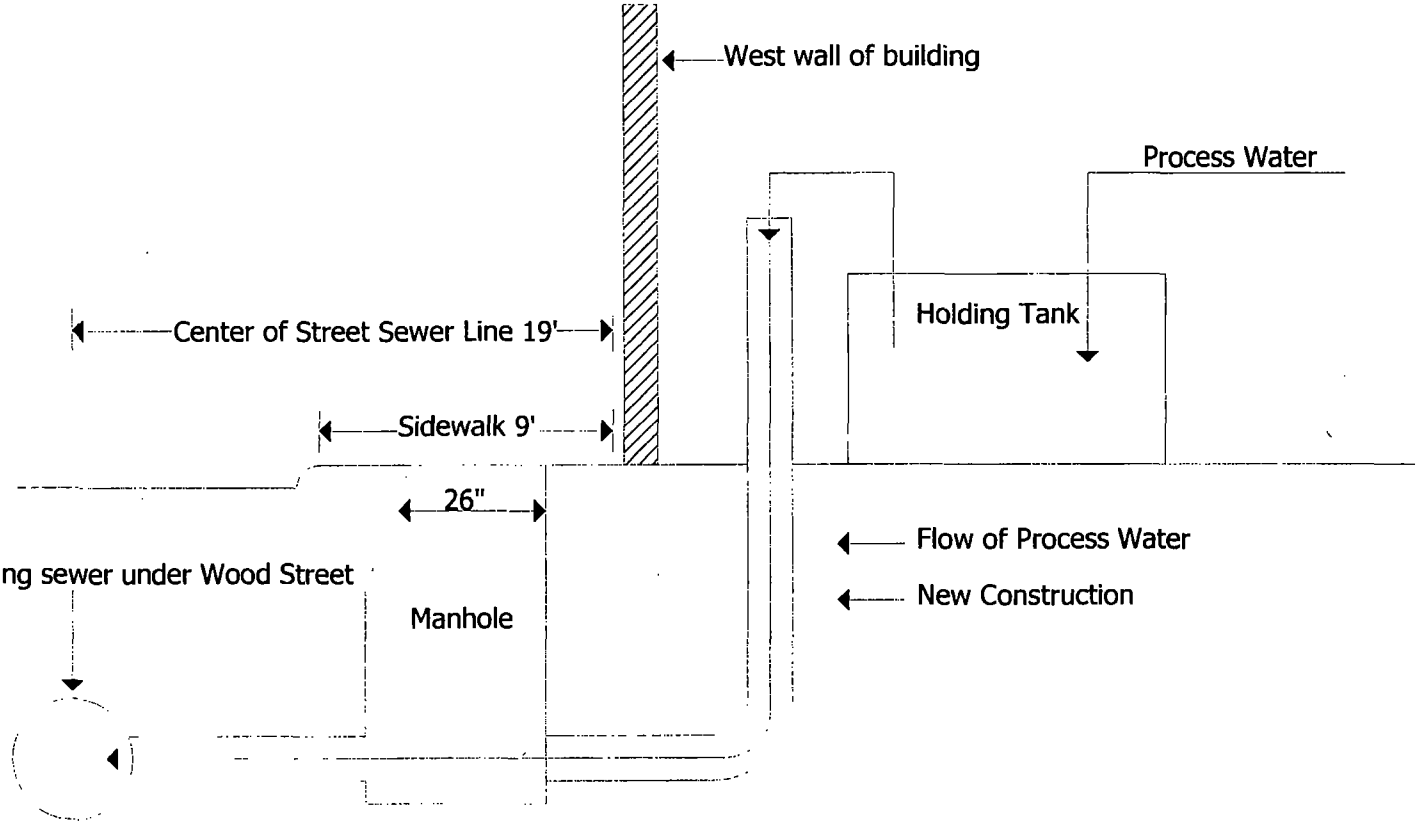

# City of Chicago

O2015-6945

Office of the City Clerk

Document Tracking Sheet

| | |
|---|---|
| **Meeting Date:** | 9/24/2015 |
| **Sponsor(s):** | Ervin (28) |
| **Type:** | Ordinance |
| **Title:** | Grant(s) of privilege in public way for Chicago Hope Academy |
| **Committee(s) Assignment:** | Committee on Transportation and Public Way |

ORDINANCE
CHICAGO HOPE ACADEMY
Acct. No. 293403 - 2
Permit No. 1110762

*Be It Ordained by the City Council of the City of Chicago:*

SECTION 1. Permission and authority are hereby given and granted to CHICAGO HOPE ACADEMY, upon the terms and subject to the conditions of this ordinance to maintain and use one (1) sign(s) projecting over the public right-of-way attached to its premises known as 2431 W. Roosevelt Rd..

Said sign structure(s) measures as follows; along W. Roosevelt Road:
One (1) at two point six seven (2.67) feet in length, four (4) feet in height and twelve (12) feet above grade level.

The location of said privilege shall be as shown on prints kept on file with the Department of Business Affairs and Consumer Protection and the Office of the City Clerk.

Said privilege shall be constructed in accordance with plans and specifications approved by the Department of Transportation (Division of Project Development) and Zoning Department - Signs.

This grant of privilege in the public way shall be subject to the provisions of Section 10-28-015 and all other required provisions of the Municipal Code of Chicago.

The grantee shall pay to the City of Chicago as compensation for the privilege #1110762 herein granted the sum of one hundred ($100.00) per annum in advance.


A 25% penalty will be added for payments received after due date.

The permit holder agrees to hold the City of Chicago harmless for any damage, relocation or replacement costs associated with damage, relocation or removal of private property caused by the City performing work in the public way.

Authority herein given and granted for a period of five (5) years from and after Date of Passage.


Alderman _____

Jason Ervin 28th Ward

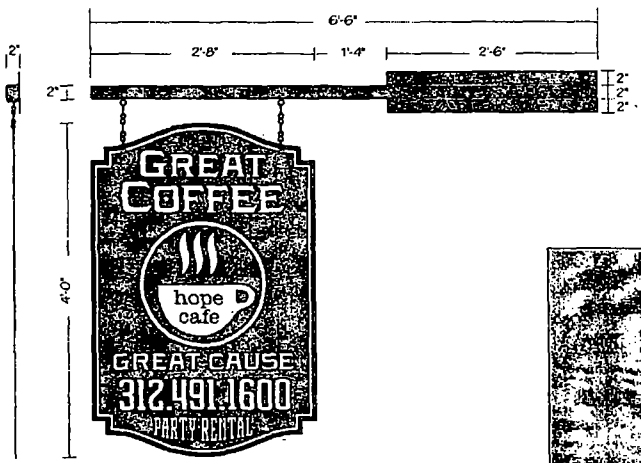



(1) 4'-0" x 2'-8" Double Face Non-Illuminated Flag Mounted Sign

**Panel** .090" Aluminum Painted PMS 289 Blue
**Graphics** 3M 7725-10 White Vinyl
**Mounting** 2" x 2" Aluminum Tube w/ 2" x 2" Aluminum Angle Mounting Bracket
- Attach to Brick Wall with 6" Wedge Anchors

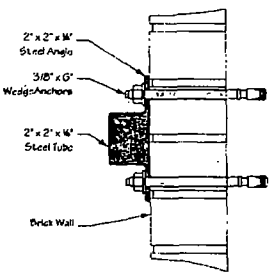


Mounting Detail
Scale 3" = 1'-0"

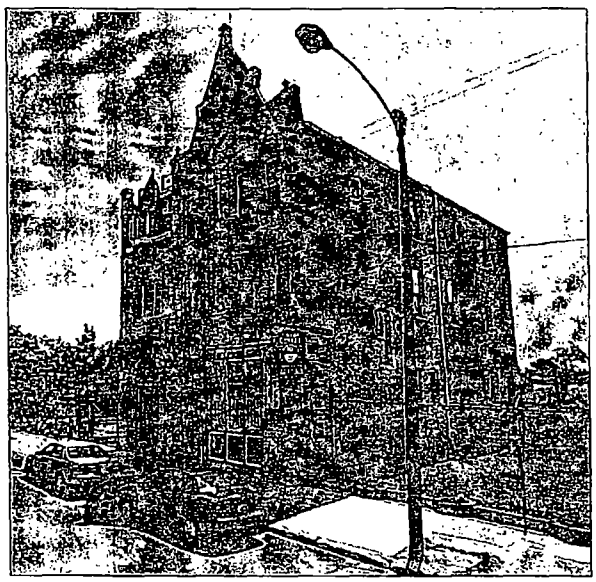

**Parvin-Clauss**
SIGN COMPANY

Design • Fabrication • Installation • Maintenance
161 Spangler Boulevard Columbus Ohio 43230-1304
Telephone 614 868 2020 • Facsimile 614 868 2024
e-mail designers@parvin-clauss.com
www.parvin-clauss.com

**PROJECT:**

CHICAGO HOPE ACADEMY

2431 W Roosevelt Rd
Chicago IL

**CUSTOMER APPROVAL:**

DATE

AUTHORIZED SIGNATURE

REPRESENTATIVE: Todd Kowalsky

DRAWN BY: Bill Marlow

DATE: 101613

SCALE: 1" = 1'

SHEET NO: 1 of 1

WORK ORDER: 69862

FILE NAME: CHA69862

**REVISIONS:**

1 101813
2 12.0413
3 12.0913
4
5
6
7
8

This sign is intended to be installed in accordance with the requirements of Article 600 of the National Electrical Code and/or other applicable local codes. This includes proper grounding and bonding of the sign.

This sign is built to UL Standards for use in the U.S.A. and Canada

"This Document is owned by, and the information contained in it is proprietary to, Parvin-Clauss Sign Company. By receipt hereof the holder agrees not to use the information, disclose it to any third party not reproduce this document in whole, the prior written consent of Parvin-Clauss Sign Company. Holder also agrees to immediately return this document upon request of Parvin-Clauss Sign Company."

© Copyright 2013 by Parvin-Clauss Sign Co

# City of Chicago

O2015-6950

Office of the City Clerk

Document Tracking Sheet

| | |
|---|---|
| **Meeting Date:** | 9/24/2015 |
| **Sponsor(s):** | Ervin (28) |
| **Type:** | Ordinance |
| **Title:** | Grant(s) of privilege in public way for Oak Street Health MSO LLC |
| **Committee(s) Assignment:** | Committee on Transportation and Public Way |

ORDINANCE
OAK STREET HEALTH MSO LLC
Acct. No. 381739 - 5
Permit No. 1119599

*Be It Ordained by the City Council of the City of Chicago:*

SECTION 1. Permission and authority are hereby given and granted to OAK STREET HEALTH MSO LLC, upon the terms and subject to the conditions of this ordinance to maintain and use one (1) sign(s) projecting over the public right-of-way attached to its premises known as 3433 W. Madison St..

Said sign structure(s) measures as follows; along W. Madison Street:
One (1) at twenty (20) feet in length, two point zero eight (2.08) feet in height and fifteen (15) feet above grade level.

The location of said privilege shall be as shown on prints kept on file with the Department of Business Affairs and Consumer Protection and the Office of the City Clerk.

Said privilege shall be constructed in accordance with plans and specifications approved by the Department of Transportation (Division of Project Development) and Zoning Department - Signs.

This grant of privilege in the public way shall be subject to the provisions of Section 10-28-015 and all other required provisions of the Municipal Code of Chicago.

The grantee shall pay to the City of Chicago as compensation for the privilege #1119599 herein granted the sum of three hundred ($300.00) per annum in advance.

A 25% penalty will be added for payments received after due date.

The permit holder agrees to hold the City of Chicago harmless for any damage, relocation or replacement costs associated with damage, relocation or removal of private property caused by the City performing work in the public way.

Authority herein given and granted for a period of five (5) years from and after Date of Passage.

Alderman

Jason Ervin 28th Ward

© Aurora Sign Co ,Inc 2015


AURORA SIGN CO.

ELECTRICAL DISCONNECT

20'0"

2'1"

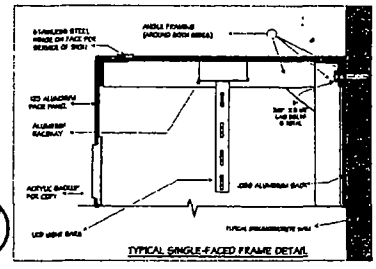



SIGN TO BE UL LISTED


## SINGLE-FACED ILLUMINATED SIGN

FABRICATE AND INSTALL SIGN OF ALUMINUM AND ANGLE.
FACE TO BE ALUMINUM ROUTED FOR COPY AND BACKED WITH WHITE PUSH-THRU ACRYLIC
EXPOSED METAL SURFACES TO BE COATED WITH ACRYLIC POLYURETHANE.
INTERNAL ILLUMINATION TO BE WHITE LEDS.
SCALE - 3/8" = 1'

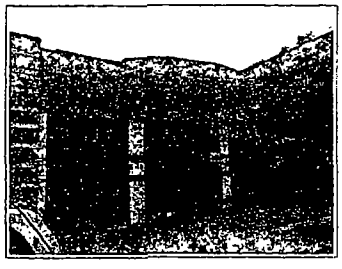

## INSTALLATION INSTRUCTIONS

INSTALL IN AREA SHOWN
CONNECT TO ELECTRICAL SERVICE
TO BE PROVIDED BY OTHERS
PRIOR TO INSTALL

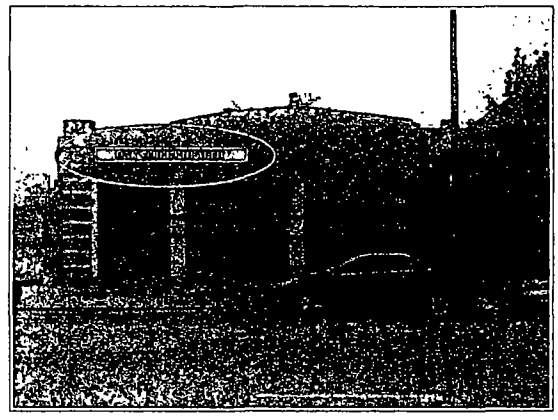

1100 Route 34
Aurora, Illinois 60504
630 898 5900 office
630 898 6091 fax

| | | | | | | | |
|---|---|---|---|---|---|---|---|
| Prepared For: OAK STREET HEALTH | Address: 3433 W MADISON | Drwg: 215267 | Sheet: 1 | Design Date: 5/19/15 | Rev 3 | | Salesman |
| Location Name: GARFIELD PARK | City/State: CHICAGO, IL | Rev 1 | | | Rev 4 | | Colors |
| | | Rev 2 | | | Rev 5 | | Name |

NOTE THIS DRAWING IS THE PROPERTY OF AURORA SIGN CO IT IS NOT TO BE REPRODUCED, COPIED OR EXHIBITED IN ANY FASHION WITHOUT WRITTEN CONSENT FROM AURORA SIGN CO CHARGES OF UP TO $2833 00 WILL BE ASSESSED FOR ANY MIS-USE OF THESE DRAWINGS

# City of Chicago

O2015-6953

Office of the City Clerk

Document Tracking Sheet

| | |
|---|---|
| **Meeting Date:** | 9/24/2015 |
| **Sponsor(s):** | Ervin (28) |
| **Type:** | Ordinance |
| **Title:** | Grant(s) of privilege in public way for Ogden North LLC - fence |
| **Committee(s) Assignment:** | Committee on Transportation and Public Way |

ORDINANCE
Ogden North LLC
Acct. No. 350716 - 1
Permit No. 1119016

*Be It Ordained by the City Council of the City of Chicago:*

SECTION 1. Permission and authority are hereby given and granted to Ogden North LLC, upon the terms and subject to the conditions of this ordinance to maintain and use, as now constructed, one (1) Fence(s) on the public right-of-way adjacent to its premises known as 1310-1314 S. Washtenaw Ave..

Said Fence(s) at 1310-1314 S. WASHTENAW AVENUE measure(s):
One (1) at sixty-two point eight four (62.84) feet in length and approximately six (6) feet in height.

The location of said privilege shall be as shown on prints kept on file with the Department of Business Affairs and Consumer Protection and the Office of the City Clerk.

Said privilege shall be constructed in accordance with plans and specifications approved by the Department of Transportation (Division of Project Development).

This grant of privilege in the public way shall be subject to the provisions of Section 10-28-015 and all other required provisions of the Municipal Code of Chicago.

The grantee shall pay to the City of Chicago as compensation for the privilege #1119016 herein granted the sum of four hundred ($400.00) per annum in advance.


A 25% penalty will be added for payments received after due date.

The permit holder agrees to hold the City of Chicago harmless for any damage, relocation or replacement costs associated with damage, relocation or removal of private property caused by the City performing work in the public way.

Authority herein given and granted for a period of five (5) years from and after 05/12/2015.

Alderman

Jason Ervin 28th Ward

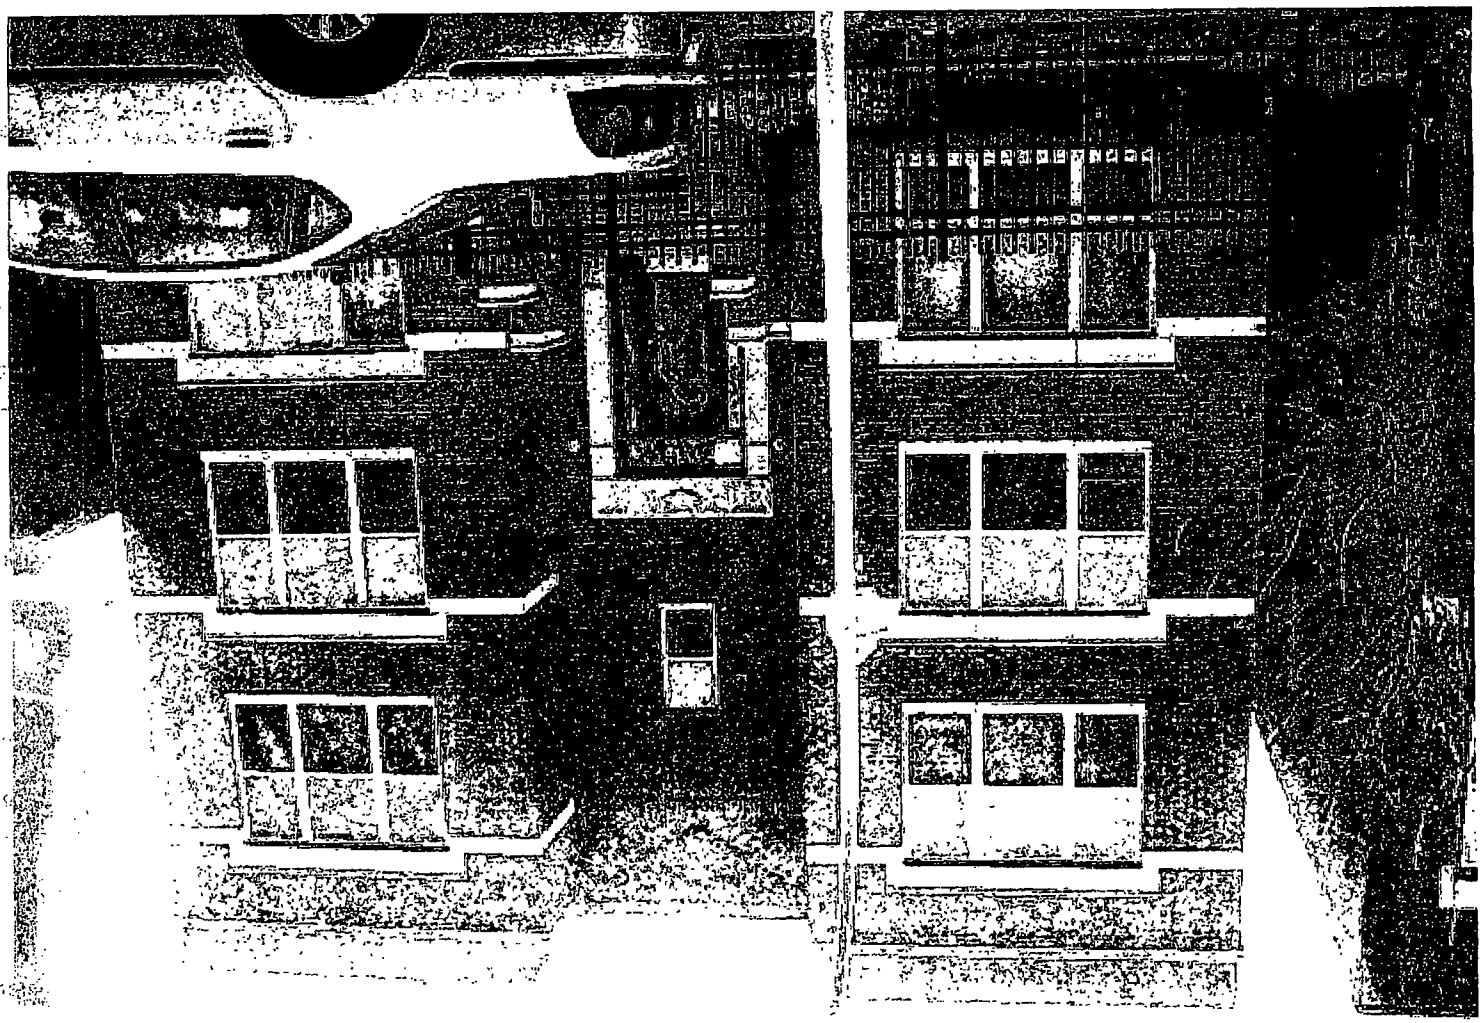

# City of Chicago

O2015-6958

Office of the City Clerk

Document Tracking Sheet

| | |
|---|---|
| **Meeting Date:** | 9/24/2015 |
| **Sponsor(s):** | Ervin (28) |
| **Type:** | Ordinance |
| **Title:** | Grant(s) of privilege in public way for Ogden North LLC - occupation of space |
| **Committee(s) Assignment:** | Committee on Transportation and Public Way |

ORDINANCE
Ogden North LLC
Acct. No. 350716 - 1
Permit No. 1119236

*Be It Ordained by the City Council of the City of Chicago:*

SECTION 1. Permission and authority are hereby given and granted to Ogden North LLC, upon the terms and subject to the conditions of this ordinance to maintain and use, as now constructed, one (1) Occupation of Space(s) on the public right-of-way adjacent to its premises known as 1310-1314 S. Washtenaw Ave..

Said Occupation of Space(s) at 1310-1314 S. WASHTENAW measure(s):
One (1) at fifty-seven point zero five (57.05) feet in length, and five point seven nine (5.79) feet in width for a total of three hundred thirty point three two (330.32) square feet.

The location of said privilege shall be as shown on prints kept on file with the Department of Business Affairs and Consumer Protection and the Office of the City Clerk.

Said privilege shall be constructed in accordance with plans and specifications approved by the Department of Planning and Development, Department of Transportation (Division of Project Development), and Department of Transportation (Office of Underground Coordination).

This grant of privilege in the public way shall be subject to the provisions of Section 10-28-015 and all other required provisions of the Municipal Code of Chicago.

The grantee shall pay to the City of Chicago as compensation for the privilege #1119236 herein granted the sum of four hundred ($400.00) per annum in advance.


A 25% penalty will be added for payments received after due date.

The permit holder agrees to hold the City of Chicago harmless for any damage, relocation or replacement costs associated with damage, relocation or removal of private property caused by the City performing work in the public way.

Authority herein given and granted for a period of five (5) years from and after 05/12/2015.

Alderman

Jason Ervin 28th Ward

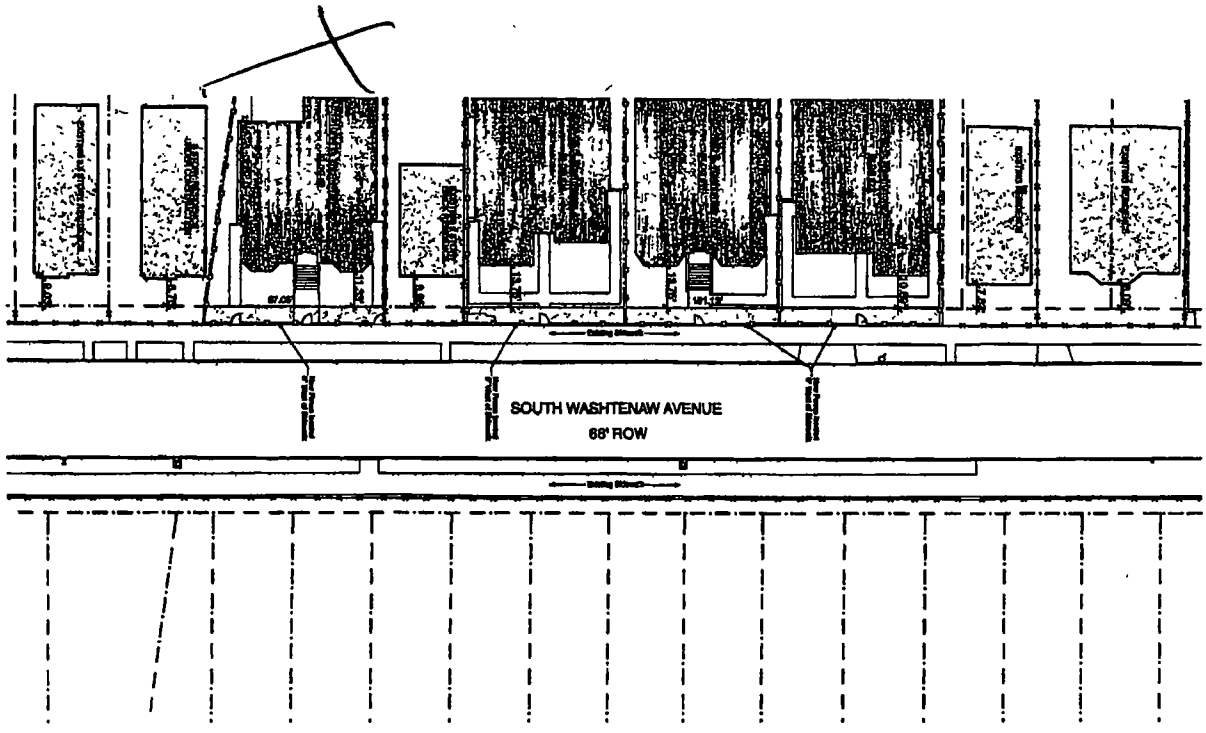


Ogden North

Encroachments Within the Public Way

KOO

# City of Chicago

O2015-6960

Office of the City Clerk

Document Tracking Sheet

| | |
|---|---|
| **Meeting Date:** | 9/24/2015 |
| **Sponsor(s):** | Ervin (28) |
| **Type:** | Ordinance |
| **Title:** | Grant(s) of privilege in public way for VB 1224 Lofts Condominium Association |
| **Committee(s) Assignment:** | Committee on Transportation and Public Way |

ORDINANCE
VB 1224 Lofts Condominium Association
Acct. No. 377030 - 1
Permit No. 1118610

*Be It Ordained by the City Council of the City of Chicago:*

SECTION 1. Permission and authority are hereby given and granted to VB 1224 Lofts Condominium Association, upon the terms and subject to the conditions of this ordinance to construct, install, maintain and use two (2) Planter(s) on the public right-of-way for beautification purposes adjacent to its premises known as 1224 W. Van Buren St..

Said Planter(s) at W. Van Buren Street measure(s):
Two (2) at eight (8) feet in length, and two point five (2.5) feet in width for a total of forty (40) square feet.

Grantee must allow the required clear and unobstructed space for pedestrian passage at all times per rules and regulations approved by the Department of Transportation.

The location of said privilege shall be as shown on prints kept on file with the Department of Business Affairs and Consumer Protection and the Office of the City Clerk.

Said privilege shall be constructed in accordance with plans and specifications approved by the Department of Planning and Development and Department of Transportation (Division of Project Development).

This grant of privilege in the public way shall be subject to the provisions of Section 10-28-015 and all other required provisions of the Municipal Code of Chicago.

The grantee shall pay to the City of Chicago as compensation for the privilege #1118610 herein granted the sum of zero ($.00) per annum in advance.


A 25% penalty will be added for payments received after due date.

The permit holder agrees to hold the City of Chicago harmless for any damage, relocation or replacement costs associated with damage, relocation or removal of private property caused by the City performing work in the public way.

Authority herein given and granted for a period of five (5) years from and after Date of Passage.

Alderman

Jason Ervin 28th Ward

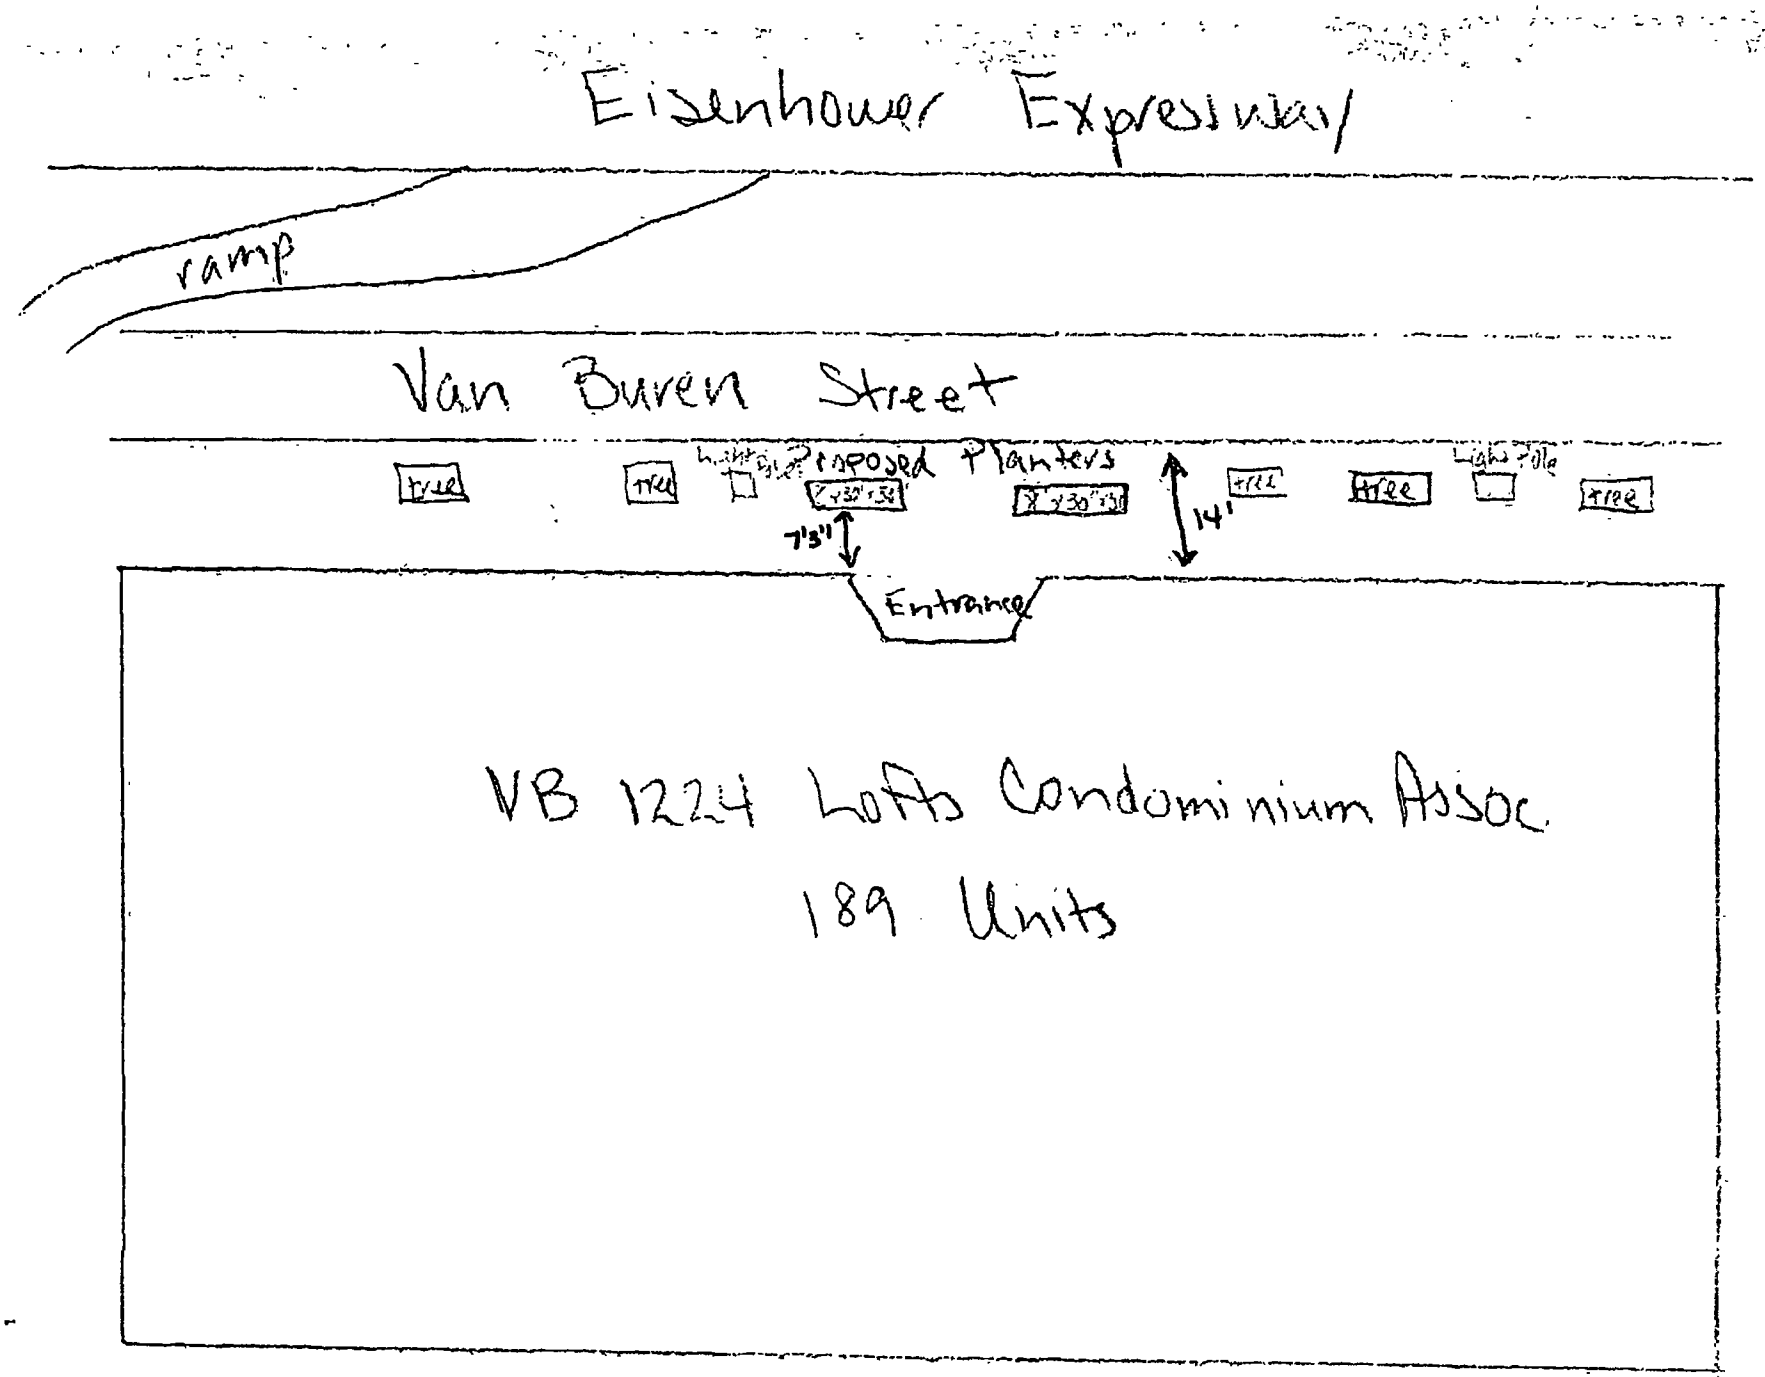
Eisenhower Expressway
ramp
Van Buren Street
tree
tree
Proposed Planters
tree
tree
tree
7'5"
14'
Entrance
VB 1224 Lofts Condominium Assoc.
189 Units

N
1.

# City of Chicago

O2015-6965

Office of the City Clerk

Document Tracking Sheet

| | |
|---|---|
| **Meeting Date:** | 9/24/2015 |
| **Sponsor(s):** | Taliaferro (29) |
| **Type:** | Ordinance |
| **Title:** | Grant(s) of privilege in public way for Decorium Furniture, Inc. |
| **Committee(s) Assignment:** | Committee on Transportation and Public Way |

ORDINANCE
DECORIUM FURNITURE INC.
Acct. No. 260179 - 3
Permit No. 1120128

*Be It Ordained by the City Council of the City of Chicago:*

SECTION 1. Permission and authority are hereby given and granted to DECORIUM FURNITURE INC., upon the terms and subject to the conditions of this ordinance to maintain and use one (1) sign(s) projecting over the public right-of-way attached to its premises known as 7128 W. Grand Ave..

Said sign structure(s) measures as follows; along W GRAND AVE:
One (1) at forty-seven (47) feet in length, fourteen (14) feet in height and ten (10) feet above grade level.

The location of said privilege shall be as shown on prints kept on file with the Department of Business Affairs and Consumer Protection and the Office of the City Clerk.

Said privilege shall be constructed in accordance with plans and specifications approved by the Department of Transportation (Division of Project Development) and Zoning Department - Signs.

This grant of privilege in the public way shall be subject to the provisions of Section 10-28-015 and all other required provisions of the Municipal Code of Chicago.

The grantee shall pay to the City of Chicago as compensation for the privilege #1120128 herein granted the sum of three hundred ($300.00) per annum in advance.


A 25% penalty will be added for payments received after due date.

The permit holder agrees to hold the City of Chicago harmless for any damage, relocation or replacement costs associated with damage, relocation or removal of private property caused by the City performing work in the public way.

Authority herein given and granted for a period of five (5) years from and after 04/22/2014.

Alderman C Taliaferro (29)

Chris Taliaferro 29th Ward

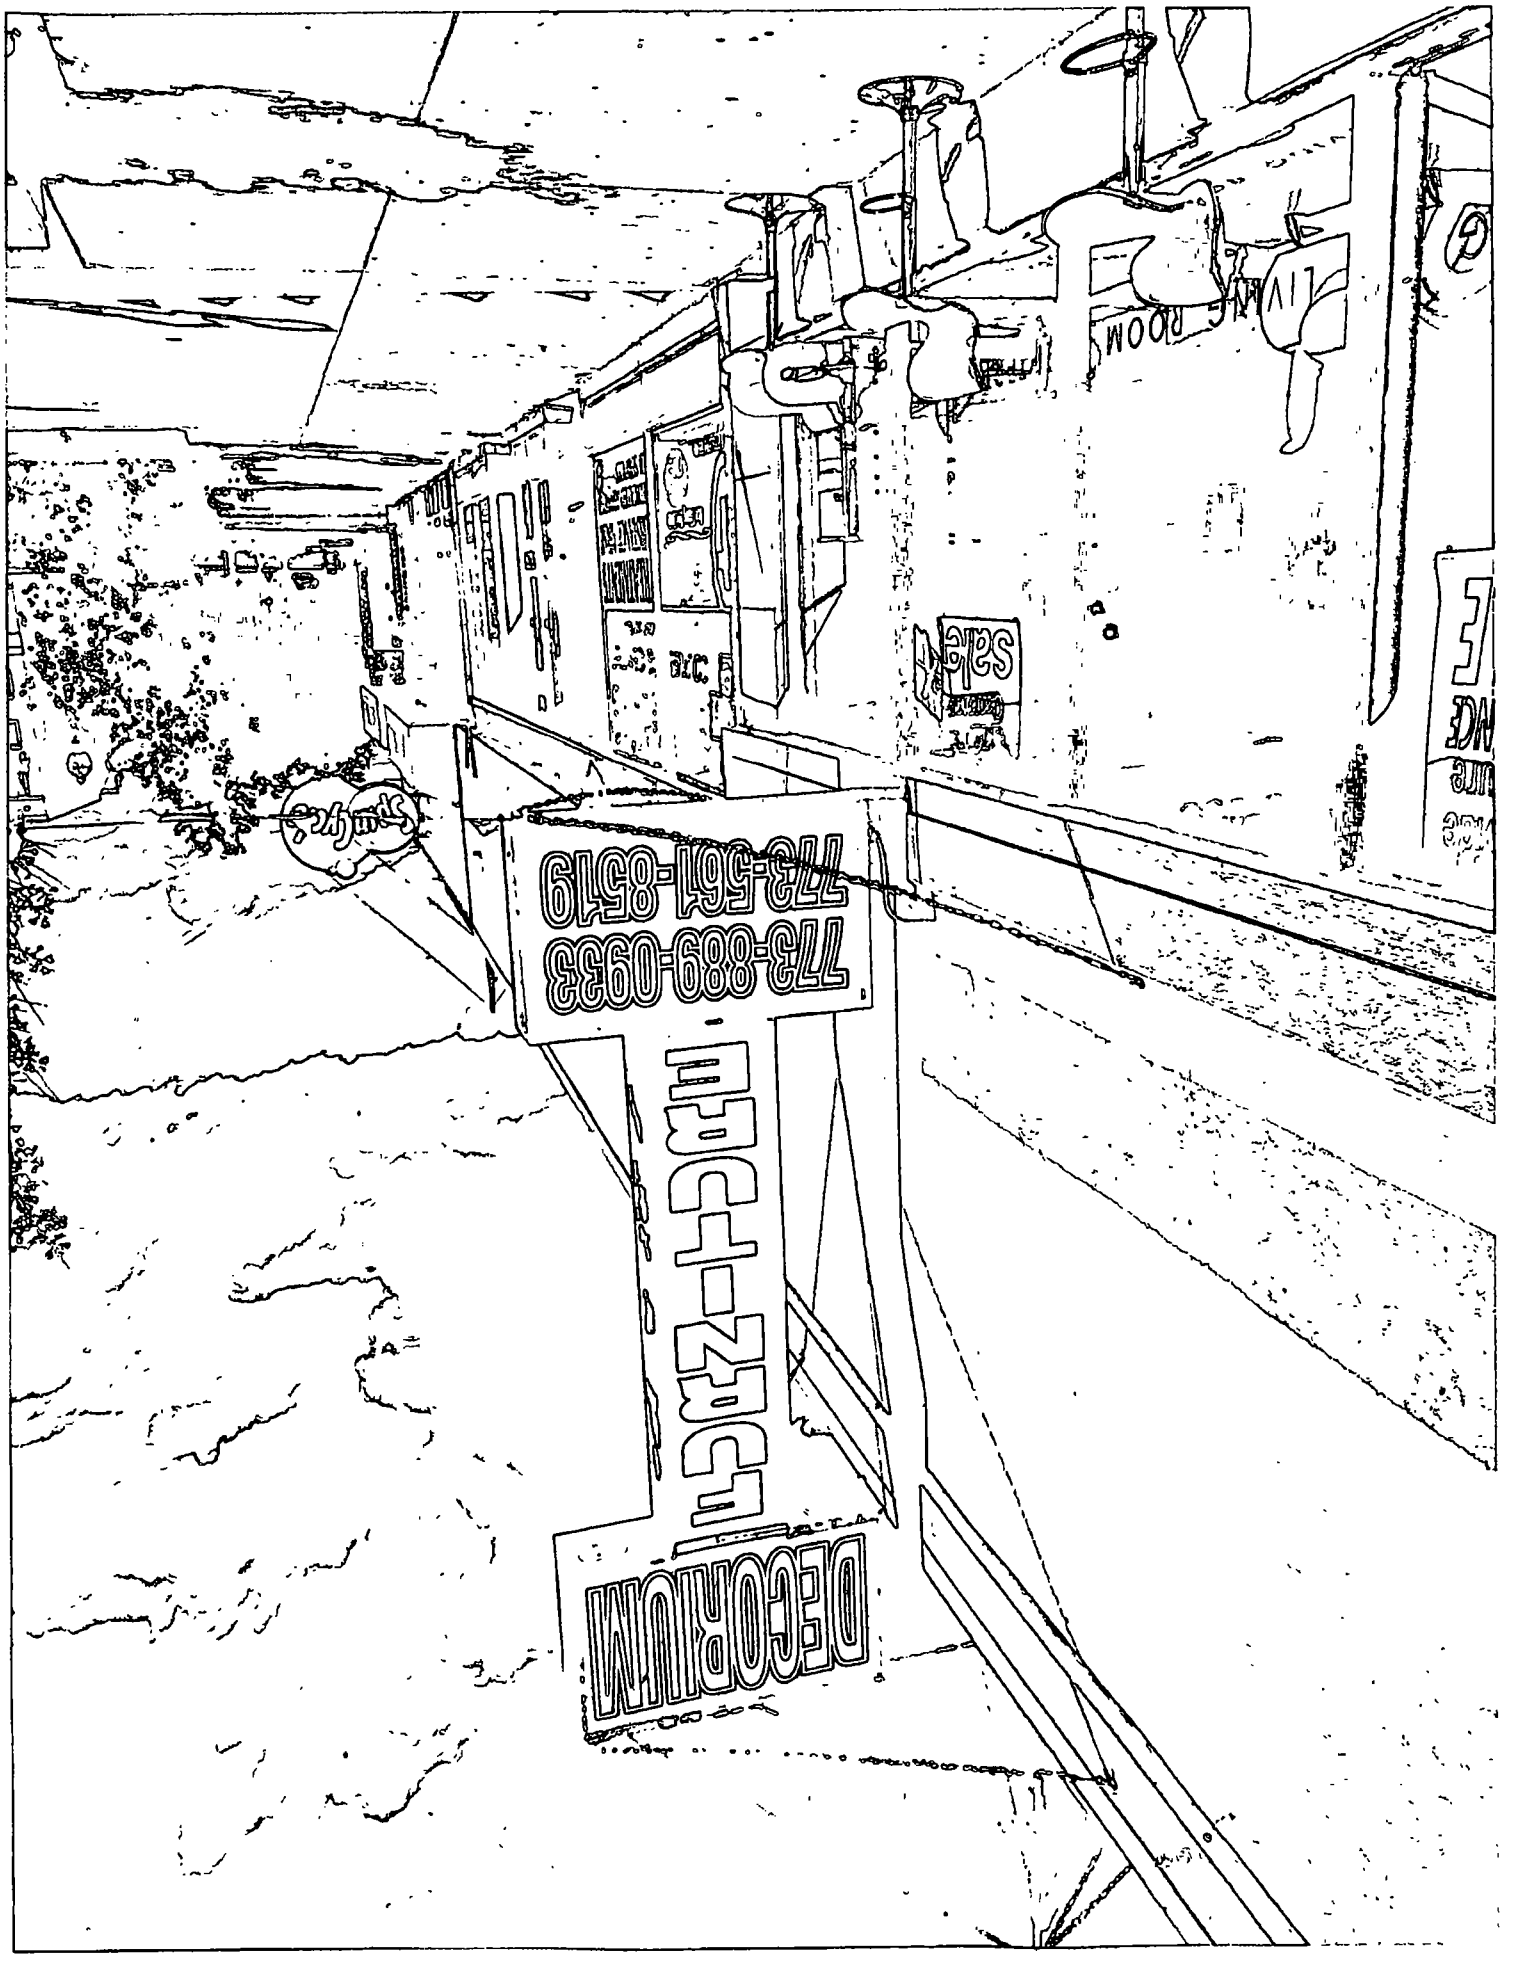
773-889-0933
773-561-8519
DECORIUM
FURNITURE
Sale

**Department of Business Affairs and Consumer Protection**
Small Business Center - Public Way Use Unit
City Hall - 121 N. LaSalle Street, Room 800 • Chicago, IL 60602
312-74-GOBIZ / 312-744-6249 • (312) 744-1944 (TTY)
http://www.cityofchicago.org/bacp

**09/24/2015**

Alderman **Chris Taliaferro**
Ward # **29**
City of Chicago
City Hall, Room **300**
121 North LaSalle Street
Chicago, Illinois 60602

Re: An ordinance to use and maintain a portion of the public right-of-way for **one (1) sign(s)** for **DECORIUM FURNITURE INC.**, adjacent to the premises known as **7128 W. Grand Ave.**.

Dear Alderman **Chris Taliaferro**:

The applicant referenced above has requested the use of the public right-of-way for a **sign(s)**. An ordinance has been prepared by the Department of Business Affairs and Consumer Protection – Small Business Center - Public Way Use Unit for presentation to the City Council. Because this request was made for properties located in your ward, as approved by you as per the attached, I respectfully request that you introduce the attached ordinance at the next City Council meeting.

If you have any questions regarding this ordinance, please contact Anthony Bertuca at (312) 744-5506.

**Department of Business Affairs and Consumer Protection**

# City of Chicago

O2015-6968

Office of the City Clerk

Document Tracking Sheet

| | |
|---|---|
| **Meeting Date:** | 9/24/2015 |
| **Sponsor(s):** | Taliaferro (29) |
| **Type:** | Ordinance |
| **Title:** | Grant(s) of privilege in public way for Family Dollar No. 5002 |
| **Committee(s) Assignment:** | Committee on Transportation and Public Way |

ORDINANCE
FAMILY DOLLAR #5002
Acct. No 11071 - 25
Permit No. 1119692

*Be It Ordained by the City Council of the City of Chicago:*

SECTION 1. Permission and authority are hereby given and granted to FAMILY DOLLAR #5002, upon the terms and subject to the conditions of this ordinance to maintain and use, as now constructed, one (1) Building Projection(s) projecting over the public right-of-way adjacent to its premises known as 100 S. Laramie Ave..

Said Building Projection(s) at S. Laramie Avenue measure(s):
One (1) at one hundred two point five (102.5) feet in length, and one point five eight (1.58) foot in width for a total of one hundred sixty-one point nine five (161.95) square feet. Existing building projection is approximately eight point six six (8.66) feet above grade level.

The location of said privilege shall be as shown on prints kept on file with the Department of Business Affairs and Consumer Protection and the Office of the City Clerk.

Said privilege shall be constructed in accordance with plans and specifications approved by the Department of Planning and Development and Department of Transportation (Division of Project Development).

This grant of privilege in the public way shall be subject to the provisions of Section 10-28-015 and all other required provisions of the Municipal Code of Chicago.

The grantee shall pay to the City of Chicago as compensation for the privilege #1119692 herein granted the sum of four hundred ($400.00) per annum in advance.

A 25% penalty will be added for payments received after due date.

The permit holder agrees to hold the City of Chicago harmless for any damage, relocation or replacement costs associated with damage, relocation or removal of private property caused by the City performing work in the public way.

Authority herein given and granted for a period of five (5) years from and after 07/29/2014.

Alderman Chi Taliaferro (29)

Chris Taliaferro 29th Ward

Building Projection

**Department of Business Affairs and Consumer Protection**
Small Business Center- Public Way Use Unit
City Hall - 121 N. LaSalle Street Room 800 • Chicago, IL 60602
312-74-GOBIZ / 312-744-6249 • (312) 744-1944 (TTY)
http //www.cityofchicago.org/bacp

**09/24/2015**

Alderman **Chris Taliaferro**
Ward # **29**
City of Chicago
City Hall, Room **300**
121 North LaSalle Street
Chicago, Illinois 60602

Re: An ordinance to use and maintain a portion of the public right-of-way for **one (1) building projection(s)** for **FAMILY DOLLAR #5002**, adjacent to the premises known as **100 S. Laramie Ave.**.

Dear Alderman **Chris Taliaferro**:

The applicant referenced above has requested the use of the public right-of-way for a **building projection(s)**. An ordinance has been prepared by the Department of Business Affairs and Consumer Protection – Small Business Center - Public Way Use Unit for presentation to the City Council. Because this request was made for properties located in your ward, as approved by you as per the attached, I respectfully request that you introduce the attached ordinance at the next City Council meeting.

If you have any questions regarding this ordinance, please contact Anthony Bertuca at (312) 744-5506.

**Department of Business Affairs and Consumer Protection**

# City of Chicago

O2015-6972

Office of the City Clerk

Document Tracking Sheet

| | |
|---|---|
| **Meeting Date:** | 9/24/2015 |
| **Sponsor(s):** | Taliaferro (29) |
| **Type:** | Ordinance |
| **Title:** | Grant(s) of privilege in public way for Metro PCS |
| **Committee(s) Assignment:** | Committee on Transportation and Public Way |

ORDINANCE
Metro PCS
Acct. No. 399579 - 1
Permit No. 1119673

*Be It Ordained by the City Council of the City of Chicago:*

SECTION 1. Permission and authority are hereby given and granted to Metro PCS, upon the terms and subject to the conditions of this ordinance to maintain and use one (1) sign(s) projecting over the public right-of-way attached to its premises known as 5938 W. Roosevelt Rd..

Said sign structure(s) measures as follows; along W. Roosevelt Road:
One (1) at twelve point five (12.5) feet in length, three point three three (3.33) feet in height and ten (10) feet above grade level.

The location of said privilege shall be as shown on prints kept on file with the Department of Business Affairs and Consumer Protection and the Office of the City Clerk.

Said privilege shall be constructed in accordance with plans and specifications approved by the Department of Transportation (Division of Project Development) and Zoning Department - Signs.

This grant of privilege in the public way shall be subject to the provisions of Section 10-28-015 and all other required provisions of the Municipal Code of Chicago.

The grantee shall pay to the City of Chicago as compensation for the privilege #1119673 herein granted the sum of three hundred ($300.00) per annum in advance.

A 25% penalty will be added for payments received after due date.

The permit holder agrees to hold the City of Chicago harmless for any damage, relocation or replacement costs associated with damage, relocation or removal of private property caused by the City performing work in the public way.

Authority herein given and granted for a period of five (5) years from and after Date of Passage.

Alderman Clt Taliaferro (29)

Chris Taliaferro 29th Ward

© Aurora Sign Co Inc. 2014

ELECTRICAL DISCONNECT

12'6"

1'5"

0'5"

0'11"

1'10"

3'4"

metroPCS

Authorized Dealer

8'2"

AURORA SIGN CO.


## INDIVIDUAL ILLUMINATED LETTERS ON RACEWAY

FABRICATE AND INSTALL LETTERS OF ALUMINUM AND ACRYLIC
"METRO" FACES TO BE WHITE ACRYLIC WITH ARLON 5590-3412 PURPLE PERF APPLIED FIRST SURFACE
"PCS" AND OTHER FACES TO BE WHITE ACRYLIC WITH ARLON 5590-3411 ORANGE PERF APPLIED FIRST SURFACE
TRIMCAP TO BE WHITE RETURNS TO BE WHITE
RACEWAY TO BE PAINTED TO MATCH WALL
EXPOSED METAL SURFACES TO BE COATED WITH ACRYLIC POLYURETHANE.
INTERNAL ILLUMINATION TO BE WHITE LEDS
SCALE - 1/2" = 1'

## ILLUMINATED TAGLINE MODULE ON RACEWAY


FABRICATE AND INSTALL MODULE OF ALUMINUM AND ACRYLIC
FACE TO BE WHITE ACRYLIC WITH ARLON 2500-3411 ORANGE VINYL APPLIED FIRST SURFACE
RETAINERS AND RETURNS TO BE WHITE
RACEWAY TO BE PAINTED TO MATCH WALL
EXPOSED METAL SURFACES TO BE COATED WITH ACRYLIC POLYURETHANE
INTERNAL ILLUMINATION TO BE WHITE LEDS
SCALE - 1/2" = 1'

SIGN TO BE UL LISTED

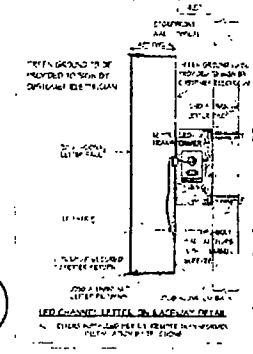





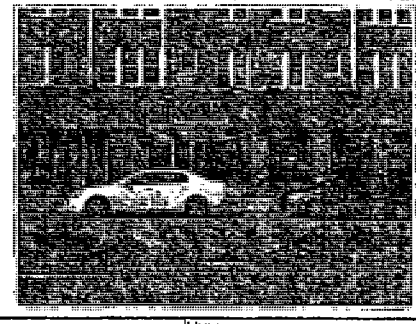

## INSTALLATION INSTRUCTIONS

CENTER ON LEASED SPACE AS SHOWN
CONNECT TO ELECTRICAL SERVICE
TO BE PROVIDED BY OTHERS
PRIOR TO INSTALL.

1100 Route 34
Aurora, Illinois 60504
630 898 5900 office
630 898 6091 fax

| | | | | | | | |
|---|---|---|---|---|---|---|---|
| Prepared For: | METRO PCS | Address | 5938 W ROOSEVELT RD | Drwg 214343 | Sheet 1 | Design Date 8/27/14 | Rev 3 / Submitted |
| Location Name | | City/State | CHICAGO, IL | Rev 1 | | | Rev 4 / Colors |
| | | | | Rev 2 | | | Rev 5 / Notes |

NOTE: THIS DRAWING IS THE PROPERTY OF AURORA SIGN CO. IT IS NOT TO BE REPRODUCED, COPIED, OR EXHIBITED IN ANY FASHION WITHOUT WRITTEN CONSENT FROM AURORA SIGN CO. CHARGES OF UP TO $200.00 WILL BE ASSESSED FOR ANY MISUSE OF THESE DRAWINGS

**Department of Business Affairs and Consumer Protection**
Small Business Center - Public Way Use Unit
City Hall - 121 N. LaSalle Street, Room 800 • Chicago, IL 60602
312-74-GOBIZ / 312-744-6249 • (312) 744-1944 (TTY)
http://www.cityofchicago.org/bacp

**09/24/2015**

Alderman **Chris Taliaferro**
Ward # **29**
City of Chicago
City Hall, Room **300**
121 North LaSalle Street
Chicago, Illinois 60602

Re: An ordinance to use and maintain a portion of the public right-of-way for **one (1) sign(s)** for **Metro PCS**, adjacent to the premises known as **5938 W. Roosevelt Rd.**.

Dear Alderman **Chris Taliaferro**:

The applicant referenced above has requested the use of the public right-of-way for a **sign(s)**. An ordinance has been prepared by the Department of Business Affairs and Consumer Protection – Small Business Center - Public Way Use Unit for presentation to the City Council. Because this request was made for properties located in your ward, as approved by you as per the attached, I respectfully request that you introduce the attached ordinance at the next City Council meeting.

If you have any questions regarding this ordinance, please contact Anthony Bertuca at (312) 744-5506.

**Department of Business Affairs and Consumer Protection**

# City of Chicago

O2015-6977

Office of the City Clerk

Document Tracking Sheet

| | |
|---|---|
| **Meeting Date:** | 9/24/2015 |
| **Sponsor(s):** | Taliaferro (29) |
| **Type:** | Ordinance |
| **Title:** | Grant(s) of privilege in public way for Rafee Food Mart, Inc. |
| **Committee(s) Assignment:** | Committee on Transportation and Public Way |

ORDINANCE
RAFEE FOOD MART, INC.
Acct. No. 329664 - 1
Permit No. 1112666

*Be It Ordained by the City Council of the City of Chicago:*

SECTION 1. Permission and authority are hereby given and granted to RAFEE FOOD MART, INC., upon the terms and subject to the conditions of this ordinance to maintain and use one (1) sign(s) projecting over the public right-of-way attached to its premises known as 5960 W. Roosevelt Rd..

Said sign structure(s) measures as follows; along W. Roosevelt Road:
One (1) at three (3) feet in length, ten (10) feet in height and fourteen (14) feet above grade level.

The location of said privilege shall be as shown on prints kept on file with the Department of Business Affairs and Consumer Protection and the Office of the City Clerk.

Said privilege shall be constructed in accordance with plans and specifications approved by the Department of Transportation (Division of Project Development) and Zoning Department - Signs.

This grant of privilege in the public way shall be subject to the provisions of Section 10-28-015 and all other required provisions of the Municipal Code of Chicago.

The grantee shall pay to the City of Chicago as compensation for the privilege #1112666 herein granted the sum of three hundred ($300.00) per annum in advance.


A 25% penalty will be added for payments received after due date.


The permit holder agrees to hold the City of Chicago harmless for any damage, relocation or replacement costs associated with damage, relocation or removal of private property caused by the City performing work in the public way.

Authority herein given and granted for a period of five (5) years from and after Date of Passage.

Alderman Chris Taliaferro (29)

Chris Taliaferro 29th Ward

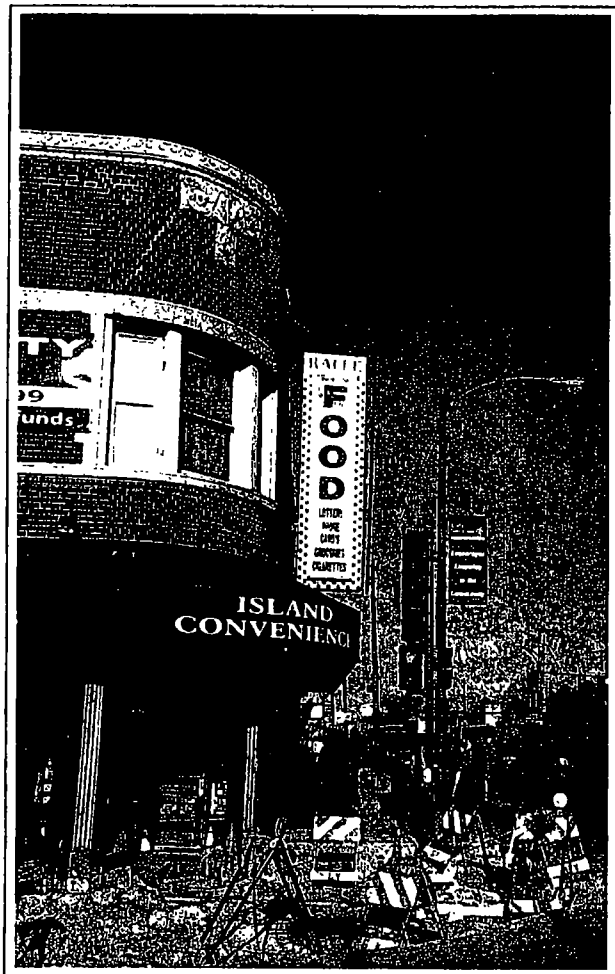

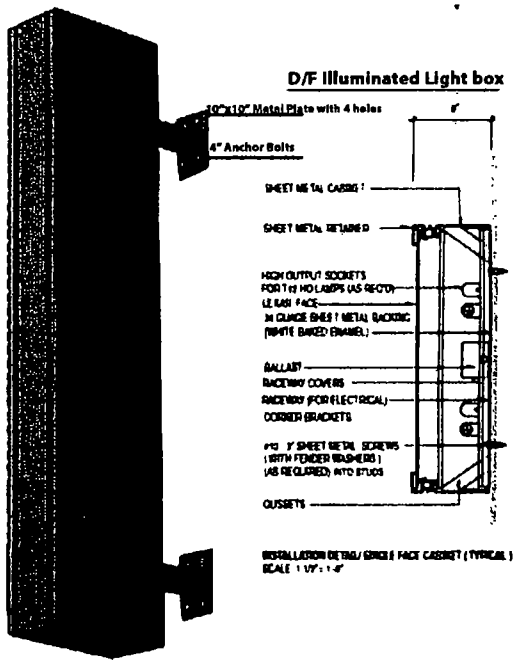
| | | | |
|---|---|---|---|
| Client: **Rafee Food Mart** | | Drawing #: 1 | All sign and concepts shown here are confidential and are the property of Magic Sign Co. They are not to be distributed, copied or otherwise used without our written permission |
| Address: **5960 W Roosevelt Rd.** | | Date: **4/29/2015** | **COMPUTER GENERATED COLORS ARE NOT A TRUE MATCH TO ANY PMS. VINYL OR PAINT.** |
| Scale: | Drawn By: | Rev Date: | **773-610-8262** MagicSign |

**Department of Business Affairs and Consumer Protection**
Small Business Center - Public Way Use Unit
City Hall - 121 N LaSalle Street, Room 800 • Chicago, IL 60602
312-74-GOBIZ / 312-744-6249 • (312) 744-1944 (TTY)
http://www.cityofchicago.org/bacp

**09/24/2015**

Alderman **Chris Taliaferro**
Ward # **29**
City of Chicago
City Hall, Room **300**
121 North LaSalle Street
Chicago, Illinois 60602

Re: An ordinance to use and maintain a portion of the public right-of-way for **one (1) sign(s)** for **RAFEE FOOD MART, INC.**, adjacent to the premises known as **5960 W. Roosevelt Rd.**.

Dear Alderman **Chris Taliaferro**:

The applicant referenced above has requested the use of the public right-of-way for a **sign(s)**. An ordinance has been prepared by the Department of Business Affairs and Consumer Protection – Small Business Center - Public Way Use Unit for presentation to the City Council. Because this request was made for properties located in your ward, as approved by you as per the attached, I respectfully request that you introduce the attached ordinance at the next City Council meeting.

If you have any questions regarding this ordinance, please contact Anthony Bertuca at (312) 744-5506.

**Department of Business Affairs and Consumer Protection**

# City of Chicago

O2015-6981

Office of the City Clerk

Document Tracking Sheet

| | |
|---|---|
| **Meeting Date:** | 9/24/2015 |
| **Sponsor(s):** | Taliaferro (29) |
| **Type:** | Ordinance |
| **Title:** | Grant(s) of privilege in public way for Wintrust Bank |
| **Committee(s) Assignment:** | Committee on Transportation and Public Way |

ORDINANCE
WINTRUST BANK
Acct. No. 289005 - 3
Permit No. 1119680

*Be It Ordained by the City Council of the City of Chicago:*

SECTION 1. Permission and authority are hereby given and granted to WINTRUST BANK, upon the terms and subject to the conditions of this ordinance to maintain and use two (2) sign(s) projecting over the public right-of-way attached to its premises known as 3050 N. Harlem Ave..

Said sign structure(s) measures as follows; along North Harlem Avenue:
One (1) at eight point two five (8.25) feet in length, two point zero eight (2.08) feet in height and ten point five (10.5) feet above grade level.
One (1) at nine point five (9.5) feet in length, six point five eight (6.58) feet in height and fifteen point nine two (15.92) feet above grade level.

The location of said privilege shall be as shown on prints kept on file with the Department of Business Affairs and Consumer Protection and the Office of the City Clerk.

Said privilege shall be constructed in accordance with plans and specifications approved by the Department of Transportation (Division of Project Development) and Zoning Department - Signs.

This grant of privilege in the public way shall be subject to the provisions of Section 10-28-015 and all other required provisions of the Municipal Code of Chicago.

The grantee shall pay to the City of Chicago as compensation for the privilege #1119680 herein granted the sum of four hundred ($400.00) per annum in advance.


A 25% penalty will be added for payments received after due date.

The permit holder agrees to hold the City of Chicago harmless for any damage, relocation or replacement costs associated with damage, relocation or removal of private property caused by the City performing work in the public way.

Authority herein given and granted for a period of five (5) years from and after Date of Passage.

Alderman Clt Taf. (29)

Chris Taliaferro 29th Ward

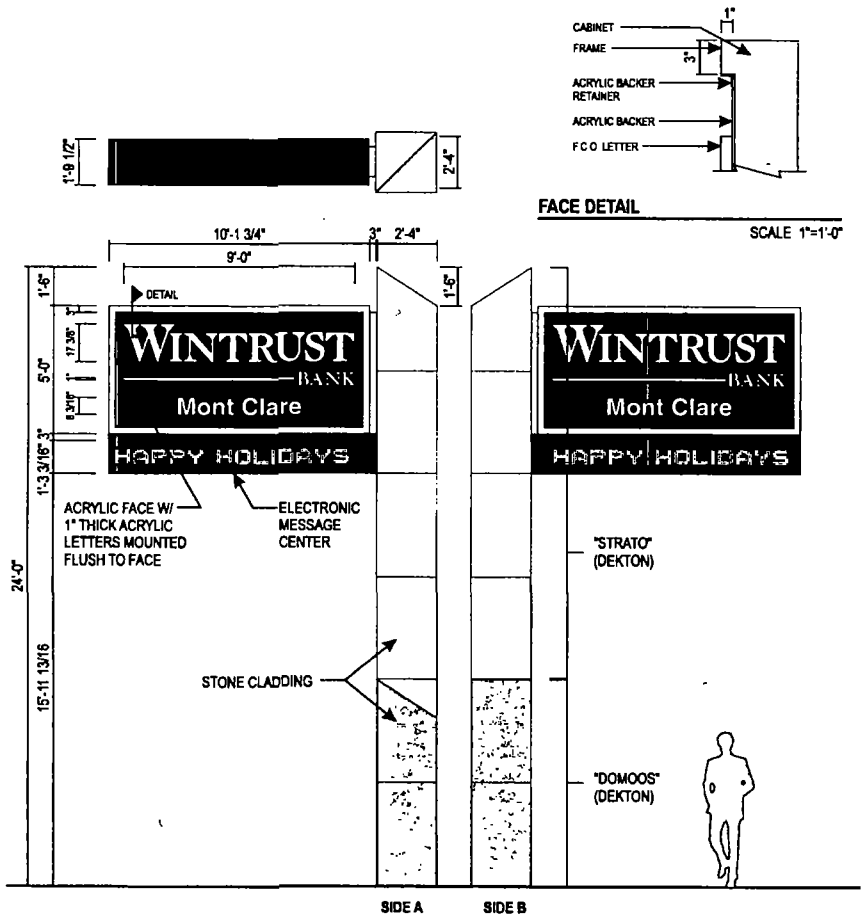



**FACE DETAIL**

SCALE 1"=1'-0"


**D.F. ILLUMINATED PYLON W/ EMC**

QTY 1

SCALE 3/16"=1'-0"

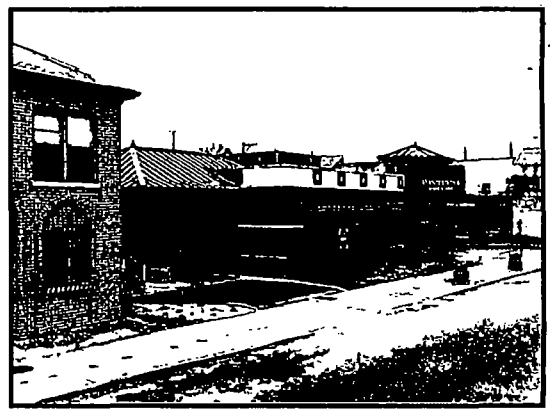

**EXISTING**

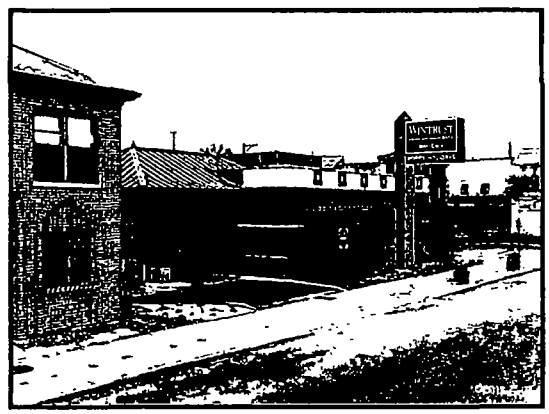

**PROPOSED**

Drawing prepared by: ICON

SIGN 2

| Location | Proj # |
|---|---|
| 3050 N Harlem Ave<br>Chicago, IL | 4312 |
| File Path | Loc # |
| Active\BANKS\W\WinTrust Financial\Project 4312\Locations\4312_3050_Chicago_IL_R4 | 3050 |

Drawing prepared for: WINTRUST BANK

| Rev # | Req#: | Date: | Req. By | Drawn By | Revision Description | Drawings are the exclusive property of ICON. Any unauthorized use or duplication is not permitted. | | | | | |
|---|---|---|---|---|---|---|---|---|---|---|---|
| Original | 206985 | 04/13/15 | JO | KWK | | | | | | | |
| Rev 1 | 209431 | 04/28/15 | JO | KWK | Removed 1 & 3, 2-flush mount, relocate pylon, rev 6 | Rev 7 | 000000 | 00/00/00 | XXX | XXX | |
| Rev 2 | 210779 | 05/18/15 | JO | KWK | Rev pylon & dr | Rev 8 | 000000 | 00/00/00 | XXX | XXX | |
| Rev 3 | 211596 | 06/08/15 | JO | JS | Revised per request. | Rev 9 | 000000 | 00/00/00 | XXX | XXX | |
| Rev 4 | 212923 | 06/23/15 | JO | TI | Revised Sign 3 description | Rev 10 | 000000 | 00/00/00 | XXX | XXX | |
| Rev 5 | 000000 | 00/00/00 | XXX | XXX | | | | | | | |
| Rev 6 | 000000 | 00/00/00 | XXX | XXX | | | | | | | |

**Department of Business Affairs and Consumer Protection**
Small Business Center - Public Way Use Unit
City Hall - 121 N. LaSalle Street, Room 800 • Chicago, IL 60602
312-74-GOBIZ / 312-744-6249 • (312) 744-1944 (TTY)
http://www.cityofchicago.org/bacp

**09/24/2015**

Alderman **Chris Taliaferro**
Ward # **29**
City of Chicago
City Hall, Room **300**
121 North LaSalle Street
Chicago, Illinois 60602

Re: An ordinance to use and maintain a portion of the public right-of-way for **two (2) sign(s)** for **WINTRUST BANK**, adjacent to the premises known as **3050 N. Harlem Ave.**.

Dear Alderman **Chris Taliaferro**:

The applicant referenced above has requested the use of the public right-of-way for a **sign(s)**. An ordinance has been prepared by the Department of Business Affairs and Consumer Protection – Small Business Center - Public Way Use Unit for presentation to the City Council. Because this request was made for properties located in your ward, as approved by you as per the attached, I respectfully request that you introduce the attached ordinance at the next City Council meeting.

If you have any questions regarding this ordinance, please contact Anthony Bertuca at (312) 744-5506.

**Department of Business Affairs and Consumer Protection**

# City of Chicago

O2015-6983

Office of the City Clerk

Document Tracking Sheet

| | |
|---|---|
| **Meeting Date:** | 9/24/2015 |
| **Sponsor(s):** | Reboyras (30) |
| **Type:** | Ordinance |
| **Title:** | Grant(s) of privilege in public way for Chicago Tabernacle |
| **Committee(s) Assignment:** | Committee on Transportation and Public Way |

ORDINANCE
Chicago Tabernacle
Acct. No. 396778 - 1
Permit No. 1117574

*Be It Ordained by the City Council of the City of Chicago:*

SECTION 1. Permission and authority are hereby given and granted to Chicago Tabernacle, upon the terms and subject to the conditions of this ordinance to maintain and use one (1) sign(s) projecting over the public right-of-way attached to its premises known as 3231 N. Cicero Ave..

Said sign structure(s) measures as follows; along N. Cicero:
One (1) at thirty-six point three three (36.33) feet in length, one point one seven (1.17) feet in height and thirteen point zero eight (13.08) feet above grade level.

The location of said privilege shall be as shown on prints kept on file with the Department of Business Affairs and Consumer Protection and the Office of the City Clerk.

Said privilege shall be constructed in accordance with plans and specifications approved by the Department of Transportation (Division of Project Development) and Zoning Department - Signs.


This grant of privilege in the public way shall be subject to the provisions of Section 10-28-015 and all other required provisions of the Municipal Code of Chicago.

The grantee shall pay to the City of Chicago as compensation for the privilege #1117574 herein granted the sum of three hundred ($300.00) per annum in advance.


A 25% penalty will be added for payments received after due date.

The permit holder agrees to hold the City of Chicago harmless for any damage, relocation or replacement costs associated with damage, relocation or removal of private property caused by the City performing work in the public way.

Authority herein given and granted for a period of five (5) years from and after Date of Passage.

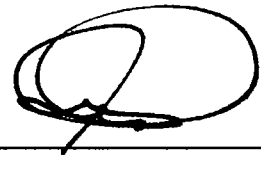Alderman 

Ariel Reboyras 30th Ward

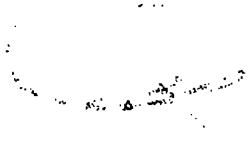




2 A210 EXISTING WEST ELEVATION SHOWING NEW
SCALE: 1/8" = 1'-0"

PARTIAL DWG A210 - DETAIL 2/A210

**Department of Business Affairs and Consumer Protection**
Small Business Center - Public Way Use Unit
City Hall - 121 N. LaSalle Street, Room 800 • Chicago, IL 60602
312-74-GOBIZ / 312-744-6249 • (312) 744-1944 (TTY)
http://www.cityofchicago.org/bacp

**09/24/2015**

Alderman **Ariel Reboyras**
Ward # **30**
City of Chicago
City Hall, Room **300**
121 North LaSalle Street
Chicago, Illinois 60602

Re: An ordinance to use and maintain a portion of the public right-of-way for **one (1) sign(s)** for **Chicago Tabernacle**, adjacent to the premises known as **3231 N. Cicero Ave.**.

Dear Alderman **Ariel Reboyras**:

The applicant referenced above has requested the use of the public right-of-way for a **sign(s)**. An ordinance has been prepared by the Department of Business Affairs and Consumer Protection – Small Business Center - Public Way Use Unit for presentation to the City Council. Because this request was made for properties located in your ward, as approved by you as per the attached, I respectfully request that you introduce the attached ordinance at the next City Council meeting.

If you have any questions regarding this ordinance, please contact Anthony Bertuca at (312) 744-5506.

**Department of Business Affairs and Consumer Protection**

# City of Chicago

O2015-6984

Office of the City Clerk

Document Tracking Sheet

| | |
|---|---|
| **Meeting Date:** | 9/24/2015 |
| **Sponsor(s):** | Reboyras (30) |
| **Type:** | Ordinance |
| **Title:** | Grant(s) of privilege in public way for Crash Champions LLC |
| **Committee(s) Assignment:** | Committee on Transportation and Public Way |

ORDINANCE
CRASH CHAMPIONS, LLC
Acct. No. 393302 - 1
Permit No. 1115196

*Be It Ordained by the City Council of the City of Chicago:*

SECTION 1. Permission and authority are hereby given and granted to CRASH CHAMPIONS, LLC, upon the terms and subject to the conditions of this ordinance to maintain and use three (3) sign(s) projecting over the public right-of-way attached to its premises known as 5350-5354 W. Belmont Ave..

Said sign structure(s) measures as follows; along W. Belmont Avenue:
One (1) at nine (9) feet in length, five (5) feet in height and thirteen (13) feet above grade level.
One (1) at twenty-four (24) feet in length, six point zero nine (6.09) feet in height and fifteen (15) feet above grade level.
One (1) at sixteen (16) feet in length, four (4) feet in height and fifteen (15) feet above grade level.

The location of said privilege shall be as shown on prints kept on file with the Department of Business Affairs and Consumer Protection and the Office of the City Clerk.

Said privilege shall be constructed in accordance with plans and specifications approved by the Department of Transportation (Division of Project Development) and Zoning Department - Signs.

This grant of privilege in the public way shall be subject to the provisions of Section 10-28-015 and all other required provisions of the Municipal Code of Chicago.

The grantee shall pay to the City of Chicago as compensation for the privilege #1115196 herein granted the sum of nine hundred ($900.00) per annum in advance.

A 25% penalty will be added for payments received after due date.

The permit holder agrees to hold the City of Chicago harmless for any damage, relocation or replacement costs associated with damage, relocation or removal of private property caused by the City performing work in the public way.

Authority herein given and granted for a period of five (5) years from and after Date of Passage.

Alderman _____


Ariel Reboyras 30th Ward



image360
Graphics › Signage › Displays

image360mokena.com

t 708 478 5751 f 708 478 5752 - 9981 w 190th st - suite k mokena, il 60448

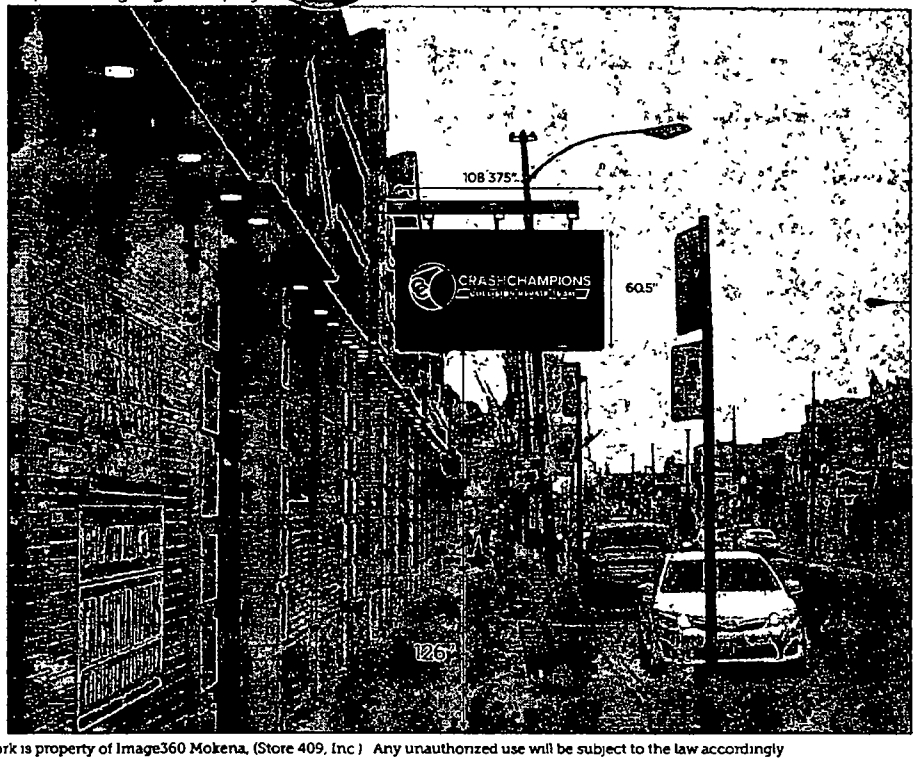


Exisiting Double Sided Cabinet Sign
Flourescent Illumination

Provide & Install
(2) 60"H x 108"W x 3/16" White Lexan Faces
3M Premium Opaque and Translucent Vinyl
The dark red crescent shape on the logo will be a digital print

Property Location - 5350 W Belmont Ave, Chicago, IL
Organization Name Crash Champions Collision Repair Team
Height of Structure 60 5"
Length of Structure 108 375"
Depth of Structure 16"
Height Above Grade/Sidewalk 126"
Total Depth over Public Way 120"

All artwork is property of Image360 Mokena, (Store 409, Inc ) Any unauthorized use will be subject to the law accordingly

- I have reviewed the layout of all artwork elements (logos fonts etc ), copy, spelling and punctuation
- graphics shown are for approximate color and positioning only
- if a specific color match is required the appropriate pantone color code must be used
- changes during production and/or final application may occur

**by signing below, I approve this artwork to be produced and take full responsibility for any errors**

| approval | | date | |
|---|---|---|---|

3M AVERY® FRIESEMAN LINCOLNWAY FOUNDATION hp EPSON

**Department of Business Affairs and Consumer Protection**
Small Business Center - Public Way Use Unit
City Hall - 121 N LaSalle Street, Room 800 • Chicago, IL 60602
312-74-GOBIZ / 312-744-6249 • (312) 744-1944 (TTY)
http://www.cityofchicago.org/bacp

**09/24/2015**

Alderman **Ariel Reboyras**
Ward # **30**
City of Chicago
City Hall, Room **300**
121 North LaSalle Street
Chicago, Illinois 60602

Re: An ordinance to use and maintain a portion of the public right-of-way for **three (3) sign(s)** for **CRASH CHAMPIONS, LLC**, adjacent to the premises known as **5350-5354 W. Belmont Ave.**.

Dear Alderman **Ariel Reboyras**:

The applicant referenced above has requested the use of the public right-of-way for a **sign(s)**. An ordinance has been prepared by the Department of Business Affairs and Consumer Protection – Small Business Center - Public Way Use Unit for presentation to the City Council. Because this request was made for properties located in your ward, as approved by you as per the attached, I respectfully request that you introduce the attached ordinance at the next City Council meeting.

If you have any questions regarding this ordinance, please contact Anthony Bertuca at (312) 744-5506.

**Department of Business Affairs and Consumer Protection**

# City of Chicago

O2015-6988

Office of the City Clerk

Document Tracking Sheet

| | |
|---|---|
| **Meeting Date:** | 9/24/2015 |
| **Sponsor(s):** | Reboyras (30) |
| **Type:** | Ordinance |
| **Title:** | Grant(s) of privilege in public way for Martial Arts Training Temple |
| **Committee(s) Assignment:** | Committee on Transportation and Public Way |

ORDINANCE
MARTIAL ARTS TRAINING TEMPLE
Acct. No. 274824 - 2
Permit No. 1104364

*Be It Ordained by the City Council of the City of Chicago:*

SECTION 1. Permission and authority are hereby given and granted to MARTIAL ARTS TRAINING TEMPLE, upon the terms and subject to the conditions of this ordinance to maintain and use one (1) sign(s) projecting over the public right-of-way attached to its premises known as 3716 N. Cicero Ave..

Said sign structure(s) measures as follows; along N cicero Ave:
One (1) at four (4) feet in length, eight (8) feet in height and eleven (11) feet above grade level.

The location of said privilege shall be as shown on prints kept on file with the Department of Business Affairs and Consumer Protection and the Office of the City Clerk.

Said privilege shall be constructed in accordance with plans and specifications approved by the Department of Transportation (Division of Project Development) and Zoning Department - Signs.

This grant of privilege in the public way shall be subject to the provisions of Section 10-28-015 and all other required provisions of the Municipal Code of Chicago.

The grantee shall pay to the City of Chicago as compensation for the privilege #1104364 herein granted the sum of three hundred ($300.00) per annum in advance.


A 25% penalty will be added for payments received after due date.


The permit holder agrees to hold the City of Chicago harmless for any damage, relocation or replacement costs associated with damage, relocation or removal of private property caused by the City performing work in the public way.

Authority herein given and granted for a period of five (5) years from and after Date of Passage.

Alderman 

Ariel Reboyras 30th Ward

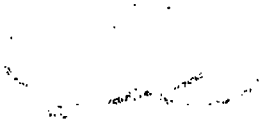

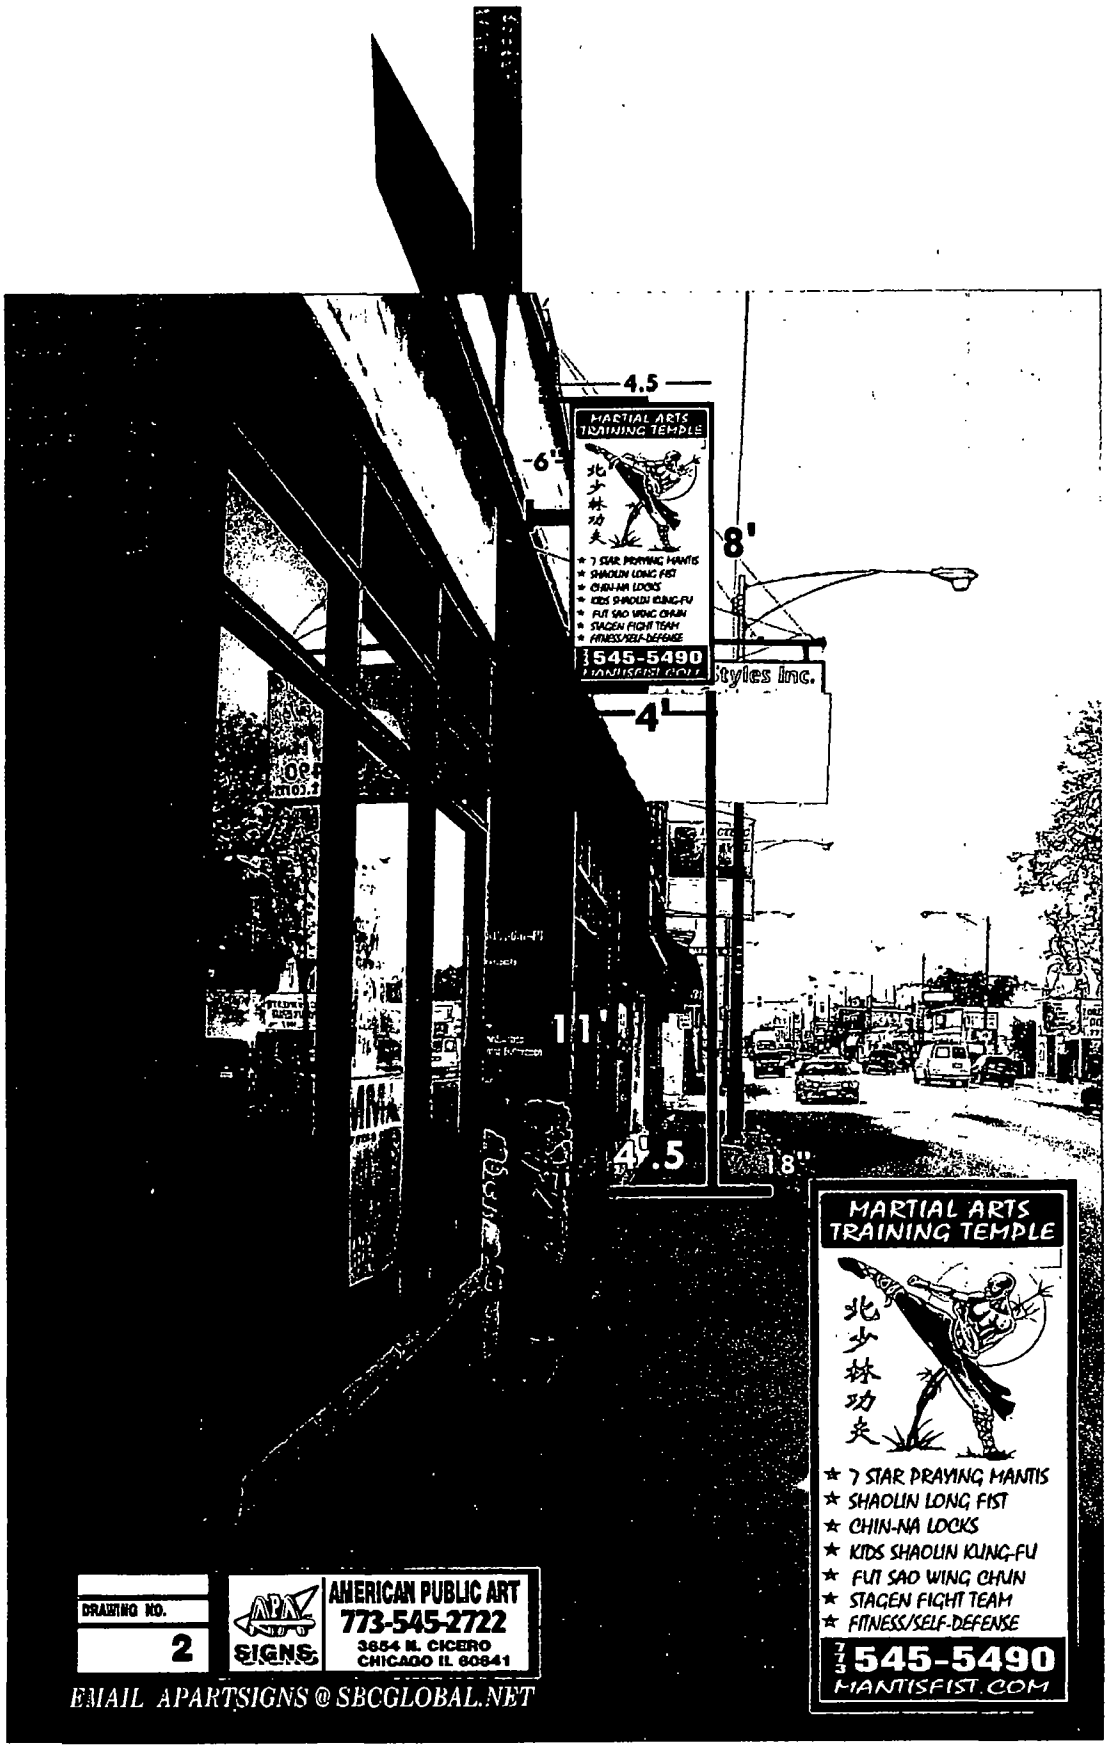
4.5
MARTIAL ARTS TRAINING TEMPLE
北少林功夫
★ 7 STAR PRAYING MANTIS
★ SHAOLIN LONG FIST
★ CHIN-NA LOCKS
★ KIDS SHAOLIN KUNG-FU
★ FUT SAO WING CHUN
★ STAGEN FIGHT TEAM
★ FITNESS/SELF-DEFENSE
773 545-5490
MANTISFIST.COM
6'
8'
Styles Inc.
4'
11'
4'.5
18"
MARTIAL ARTS TRAINING TEMPLE
北少林功夫
★ 7 STAR PRAYING MANTIS
★ SHAOLIN LONG FIST
★ CHIN-NA LOCKS
★ KIDS SHAOLIN KUNG-FU
★ FUT SAO WING CHUN
★ STAGEN FIGHT TEAM
★ FITNESS/SELF-DEFENSE
773 545-5490
MANTISFIST.COM
DRAWING NO.
2
APA SIGNS
AMERICAN PUBLIC ART
773-545-2722
3654 N. CICERO
CHICAGO IL 60641
EMAIL APARTSIGNS @ SBCGLOBAL.NET

**Department of Business Affairs and Consumer Protection**
Small Business Center - Public Way Use Unit
City Hall - 121 N. LaSalle Street, Room 800 • Chicago, IL 60602
312-74-GOBIZ / 312-744-6249 • (312) 744-1944 (TTY)
http://www.cityofchicago.org/bacp

**09/24/2015**

Alderman **Ariel Reboyras**
Ward # **30**
City of Chicago
City Hall, Room **300**
121 North LaSalle Street
Chicago, Illinois 60602

Re: An ordinance to use and maintain a portion of the public right-of-way for **one (1) sign(s)** for **MARTIAL ARTS TRAINING TEMPLE**, adjacent to the premises known as **3716 N. Cicero Ave.**.

Dear Alderman **Ariel Reboyras**:

The applicant referenced above has requested the use of the public right-of-way for a **sign(s)**. An ordinance has been prepared by the Department of Business Affairs and Consumer Protection – Small Business Center - Public Way Use Unit for presentation to the City Council. Because this request was made for properties located in your ward, as approved by you as per the attached, I respectfully request that you introduce the attached ordinance at the next City Council meeting.

If you have any questions regarding this ordinance, please contact Anthony Bertuca at (312) 744-5506.

**Department of Business Affairs and Consumer Protection**

# City of Chicago

O2015-6991

Office of the City Clerk

Document Tracking Sheet

| | |
|---|---|
| **Meeting Date:** | 9/24/2015 |
| **Sponsor(s):** | Reboyras (30) |
| **Type:** | Ordinance |
| **Title:** | Grant(s) of privilege in public way for MB Financial Bank |
| **Committee(s) Assignment:** | Committee on Transportation and Public Way |

ORDINANCE
MB FINANCIAL BANK
Acct. No. 248808 - 36
Permit No. 1119856

*Be It Ordained by the City Council of the City of Chicago:*

SECTION 1. Permission and authority are hereby given and granted to MB FINANCIAL BANK, upon the terms and subject to the conditions of this ordinance to maintain and use, as now constructed, eight (8) Caisson(s) under the public right-of-way adjacent to its premises known as 2973 N. Milwaukee Ave..

Said Caisson(s) at N. Milwaukee Avenue measure(s):
Four (4) at two point five (2.5) feet in length, and point five eight (.58) feet in width for a total of five point eight (5.8) square feet. Existing caissons are approximately nineteen (19) feet in depth.

Said Caisson(s) at N. Milwaukee Avenue measure(s):
Four (4) at four (4) feet in length, and one point three three (1.33) foot in width for a total of twenty-one point two eight (21.28) square feet. Existing caissons are approximately twenty-three (23) feet in depth.

The location of said privilege shall be as shown on prints kept on file with the Department of Business Affairs and Consumer Protection and the Office of the City Clerk.

Said privilege shall be constructed in accordance with plans and specifications approved by the Department of Planning and Development and Department of Transportation (Office of Underground Coordination).

This grant of privilege in the public way shall be subject to the provisions of Section 10-28-015 and all other required provisions of the Municipal Code of Chicago.

The grantee shall pay to the City of Chicago as compensation for the privilege #1119856 herein granted the sum of four hundred ($400.00) per annum in advance.


A 25% penalty will be added for payments received after due date.

The permit holder agrees to hold the City of Chicago harmless for any damage, relocation or replacement costs associated with damage, relocation or removal of private property caused by the City performing work in the public way.

Authority herein given and granted for a period of five (5) years from and after 06/30/2014.

Alderman 

Ariel Reboyras 30th Ward

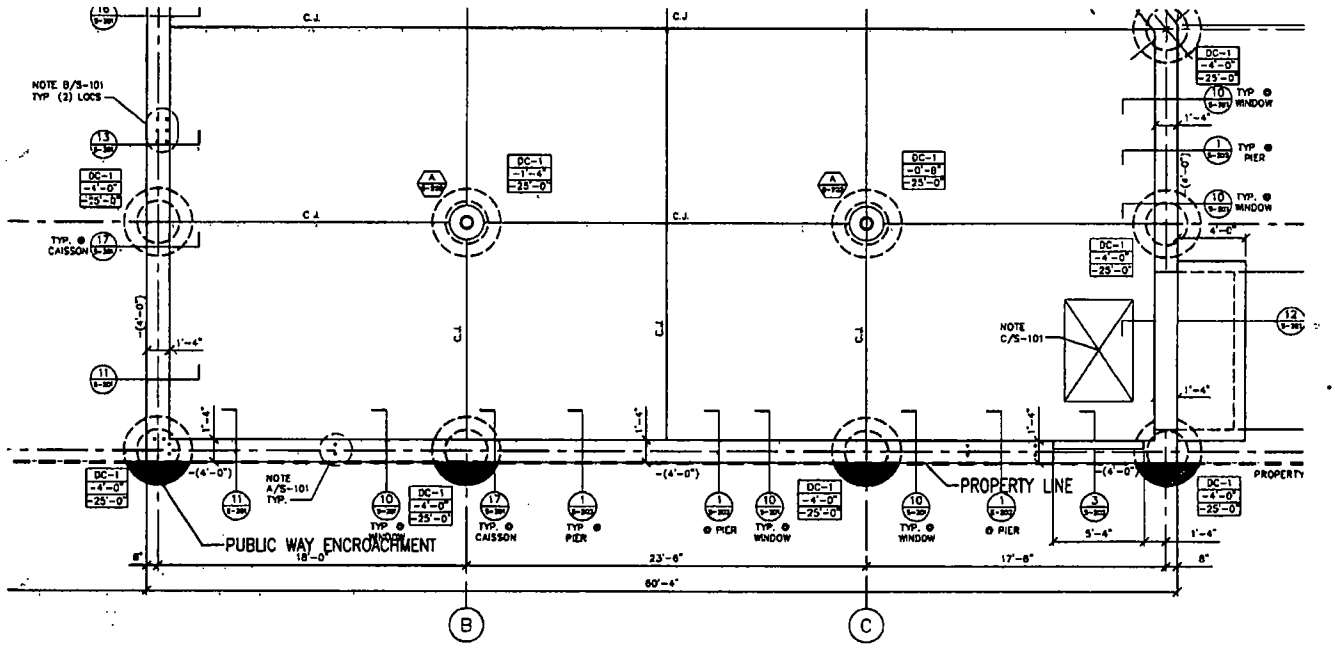


1 STRUCTURAL PLAN
1/8" = 1'-0"

Hezner
The Hezner Corporation
Architectural Services
678 Broadway, Suite 100
Libertyville, IL 60048-2324
Ph.: 847/918-3600
Fax: 847/548-7833
Email: hezner@hezner.biz

JOB NAME: MB Financial Bank
New Branch Bank Facility
2973 N. Milwaukee Ave, Chicago, IL

DATE:

JOB NO: C-796

SHEET TITLE: USE OF PUBLIC WAY STRUCTURAL PLAN

SHEET NO: 081126B

**Department of Business Affairs and Consumer Protection**
Small Business Center- Public Way Use Unit
City Hall - 121 N. LaSalle Street Room 800 • Chicago, IL 60602
312-74-GOBIZ / 312-744-6249 • (312) 744-1944 (TTY)
http://www.cityofchicago.org/bacp

**09/24/2015**

Alderman **Ariel Reboyras**
Ward # **30**
City of Chicago
City Hall, Room **300**
121 North LaSalle Street
Chicago, Illinois 60602

Re: An ordinance to use and maintain a portion of the public right-of-way for **eight (8) caisson(s)** for **MB FINANCIAL BANK**, adjacent to the premises known as **2973 N. Milwaukee Ave.**.

Dear Alderman **Ariel Reboyras**:

The applicant referenced above has requested the use of the public right-of-way for **caisson(s)**. An ordinance has been prepared by the Department of Business Affairs and Consumer Protection – Small Business Center - Public Way Use Unit for presentation to the City Council. Because this request was made for properties located in your ward, as approved by you as per the attached, I respectfully request that you introduce the attached ordinance at the next City Council meeting.

If you have any questions regarding this ordinance, please contact Anthony Bertuca at (312) 744-5506.

**Department of Business Affairs and Consumer Protection**

# City of Chicago

O2015-6994

Office of the City Clerk

Document Tracking Sheet

| | |
|---|---|
| **Meeting Date:** | 9/24/2015 |
| **Sponsor(s):** | Santiago (31) |
| **Type:** | Ordinance |
| **Title:** | Grant(s) of privilege in public way for Andina Agency |
| **Committee(s) Assignment:** | Committee on Transportation and Public Way |

ORDINANCE
ANDINA AGENCY
Acct. No. 204310 - 2
Permit No. 1109538

*Be It Ordained by the City Council of the City of Chicago:*

SECTION 1. Permission and authority are hereby given and granted to ANDINA AGENCY, upon the terms and subject to the conditions of this ordinance to maintain and use one (1) sign(s) projecting over the public right-of-way attached to its premises known as 3754 W. Fullerton Ave..

Said sign structure(s) measures as follows; along W Fullerton Ave:
One (1) at five (5) feet in length, four (4) feet in height and fourteen (14) feet above grade level.

The location of said privilege shall be as shown on prints kept on file with the Department of Business Affairs and Consumer Protection and the Office of the City Clerk.

Said privilege shall be constructed in accordance with plans and specifications approved by the Department of Transportation (Division of Project Development) and Zoning Department - Signs.

This grant of privilege in the public way shall be subject to the provisions of Section 10-28-015 and all other required provisions of the Municipal Code of Chicago.

The grantee shall pay to the City of Chicago as compensation for the privilege #1109538 herein granted the sum of one hundred ($100.00) per annum in advance.


A 25% penalty will be added for payments received after due date.

The permit holder agrees to hold the City of Chicago harmless for any damage, relocation or replacement costs associated with damage, relocation or removal of private property caused by the City performing work in the public way.

Authority herein given and granted for a period of five (5) years from and after Date of Passage.

Alderman _____
Milagros "Milly" Santiago 31st Ward

(Page 2 of 2)

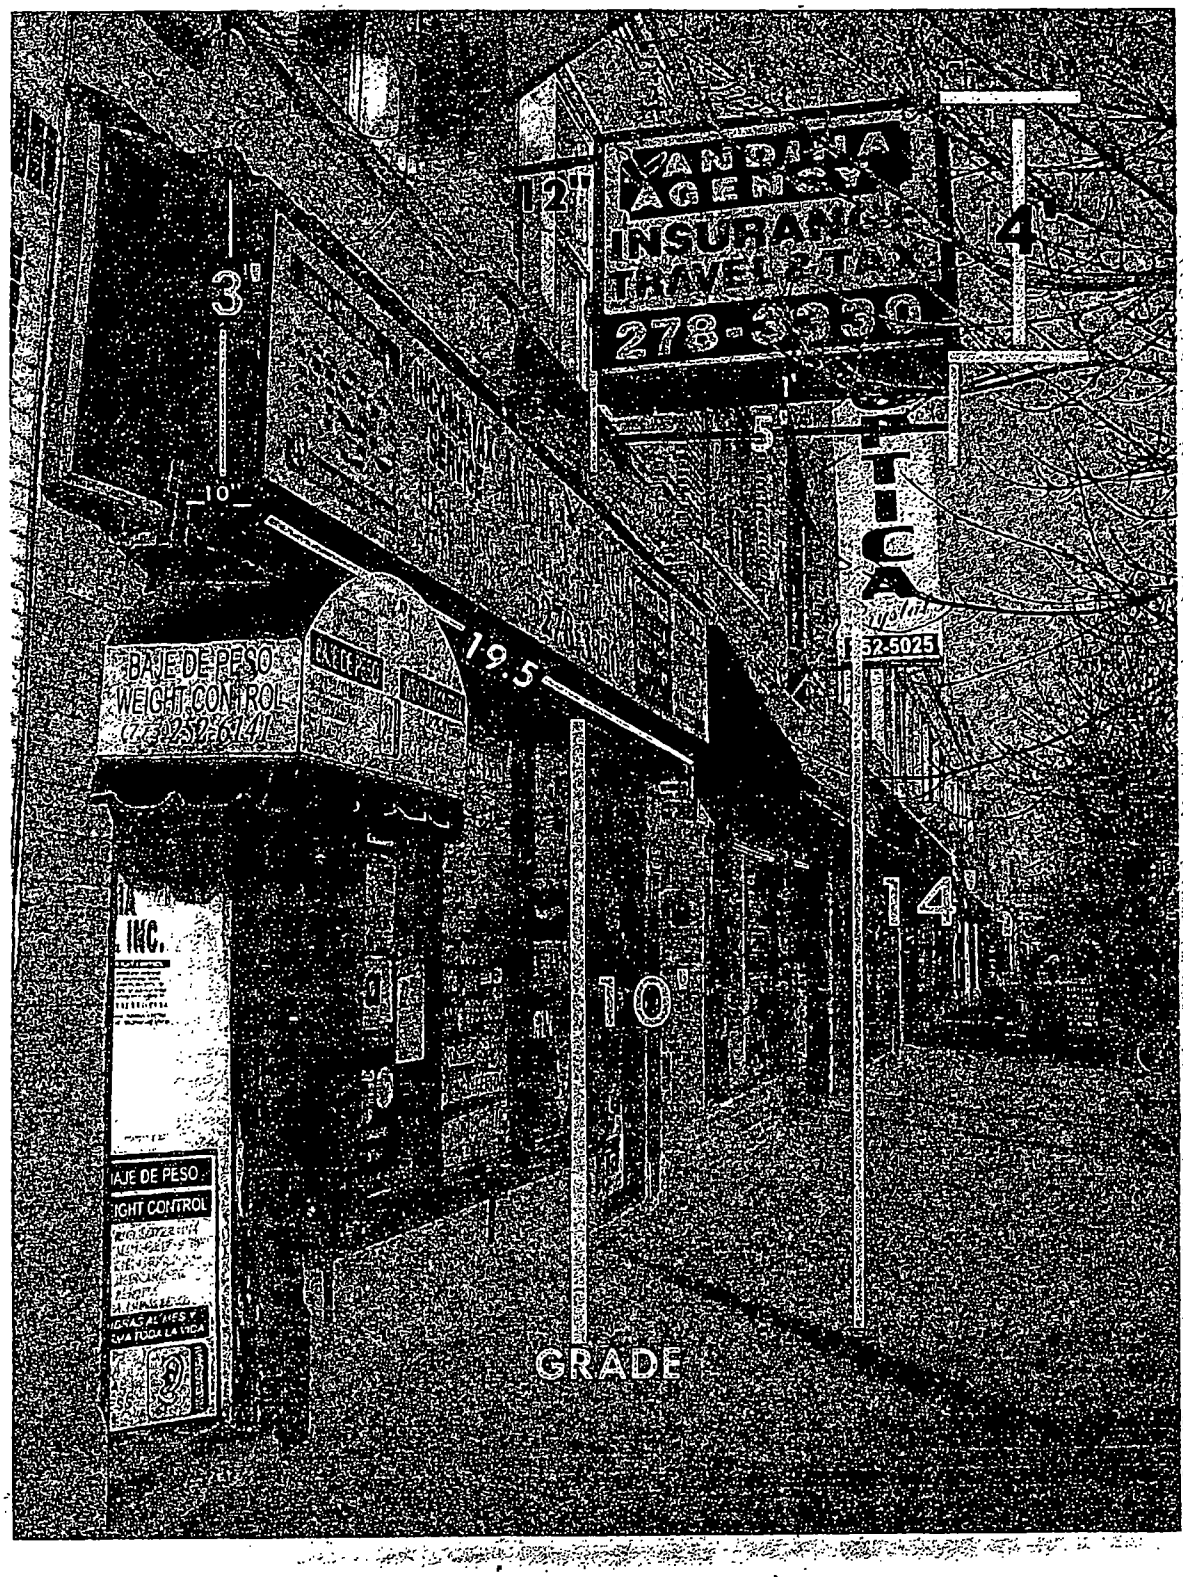

**Department of Business Affairs and Consumer Protection**
Small Business Center - Public Way Use Unit
City Hall - 121 N. LaSalle Street, Room 800 • Chicago, IL 60602
312-74-GOBIZ / 312-744-6249 • (312) 744-1944 (TTY)
http://www.cityofchicago.org/bacp

**09/24/2015**

Alderman **Milagros "Milly" Santiago**
Ward # **31**
City of Chicago
City Hall, Room **300**
121 North LaSalle Street
Chicago, Illinois 60602

Re: An ordinance to use and maintain a portion of the public right-of-way for **one (1) sign(s)** for **ANDINA AGENCY**, adjacent to the premises known as **3754 W. Fullerton Ave.**.

Dear Alderman **Milagros "Milly" Santiago**:

The applicant referenced above has requested the use of the public right-of-way for a **sign(s)**. An ordinance has been prepared by the Department of Business Affairs and Consumer Protection – Small Business Center - Public Way Use Unit for presentation to the City Council. Because this request was made for properties located in your ward, as approved by you as per the attached, I respectfully request that you introduce the attached ordinance at the next City Council meeting.

If you have any questions regarding this ordinance, please contact Anthony Bertuca at (312) 744-5506.

**Department of Business Affairs and Consumer Protection**

# City of Chicago

O2015-6998

Office of the City Clerk

Document Tracking Sheet

| | |
|---|---|
| **Meeting Date:** | 9/24/2015 |
| **Sponsor(s):** | Santiago (31) |
| **Type:** | Ordinance |
| **Title:** | Grant(s) of privilege in public way for J & C Engineering, Inc. |
| **Committee(s) Assignment:** | Committee on Transportation and Public Way |

ORDINANCE
J & C ENGINEERING, INC
Acct. No. 216425 - 2
Permit No. 1118819

*Be It Ordained by the City Council of the City of Chicago:*

SECTION 1. Permission and authority are hereby given and granted to J & C ENGINEERING, INC, upon the terms and subject to the conditions of this ordinance to maintain and use, as now constructed, Occupation of Space on the public right-of-way adjacent to its premises known as 2635 N. Kildare Ave..

Said Occupation of Space at Public Alley measure(s):
One (1) at two hundred (200) feet in length, and sixteen (16) feet in width for a total of three thousand two hundred (3200) square feet. Existing occupation of space is used to prevent dumping trash and illegal activities behind adjacent property.

The location of said privilege shall be as shown on prints kept on file with the Department of Business Affairs and Consumer Protection and the Office of the City Clerk.

Said privilege shall be constructed in accordance with plans and specifications approved by the Department of Planning and Development, Department of Transportation (Division of Project Development), and Department of Transportation (Office of Underground Coordination).

This grant of privilege in the public way shall be subject to the provisions of Section 10-28-015 and all other required provisions of the Municipal Code of Chicago.


The grantee shall pay to the City of Chicago as compensation for the privilege #1118819 herein granted the sum of one thousand seven hundred eighty-four ($1,784.00) per annum in advance.

A 25% penalty will be added for payments received after due date.

The permit holder agrees to hold the City of Chicago harmless for any damage, relocation or replacement costs associated with damage, relocation or removal of private property caused by the City performing work in the public way.

Authority herein given and granted for a period of five (5) years from and after Date of Passage.

Alderman _____
Milagros "Milly" Santiago, 31st Ward

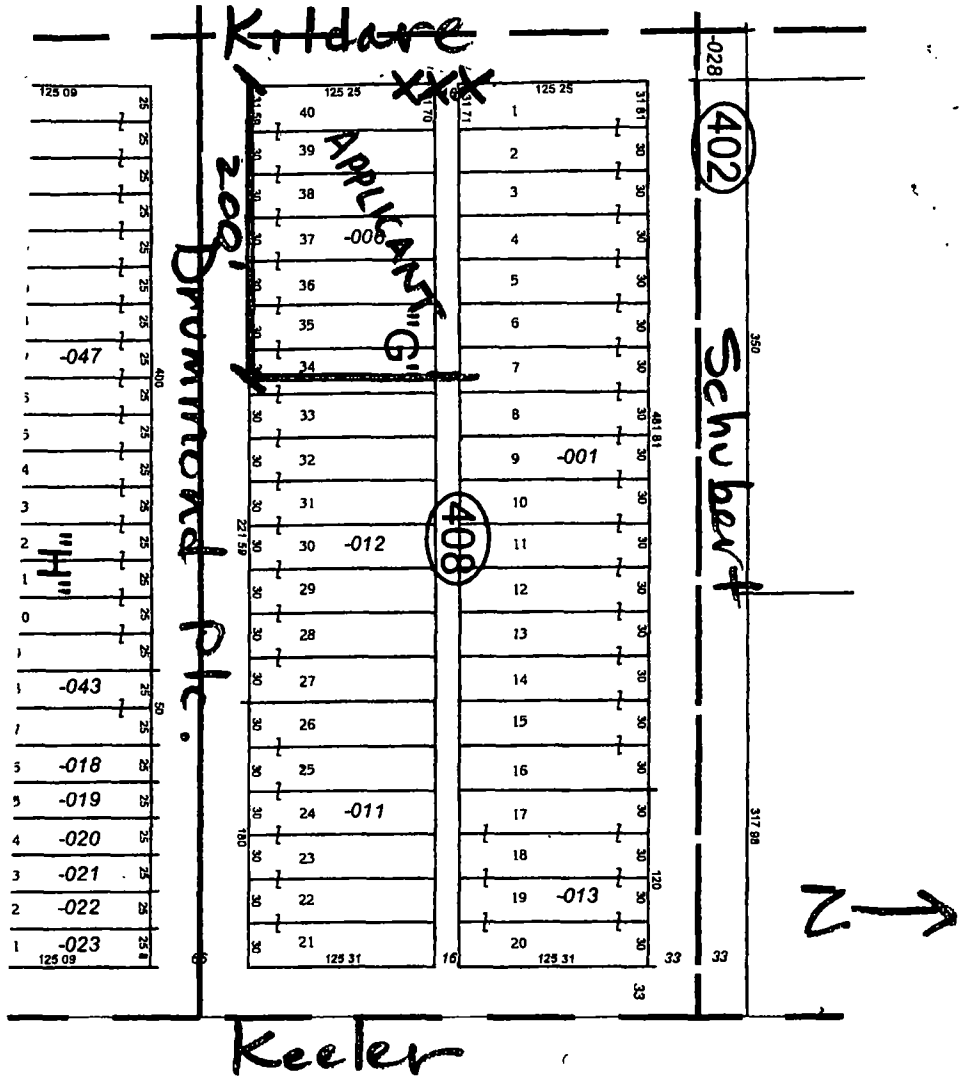
Kildare
Keeler
Drummond Pl.
200'
APPLICANT "G"
"H"
402
408
Schubert
-028
-047
-043
-018
-019
-020
-021
-022
-023
-006
-012
-011
-001
-013
125 09
125 25
125 31
400
350
317 98
481 81
221 59
180
120
31 81
31 71
31 70
40
39
38
37
36
35
34
33
32
31
30
29
28
27
26
25
24
23
22
21
1
2
3
4
5
6
7
8
9
10
11
12
13
14
15
16
17
18
19
20
33
16

**Department of Business Affairs and Consumer Protection**
Small Business Center- Public Way Use Unit
City Hall- 121 N. LaSalle Street Room 800 • Chicago, IL 60602
312-74-GOBIZ / 312-744-6249 • (312) 744-1944 (TTY)
http://www.cityofchicago.org/bacp

**09/24/2015**

Alderman **Milagros "Milly" Santiago**
Ward # **31**
City of Chicago
City Hall, Room **300**
121 North LaSalle Street
Chicago, Illinois 60602

Re: An ordinance to use and maintain a portion of the public right-of-way for **one (1) occupation of space(s)** for **J & C ENGINEERING, INC**, adjacent to the premises known as **2635 N. Kildare Ave.**.

Dear Alderman **Milagros "Milly" Santiago**:

The applicant referenced above has requested the use of the public right-of-way for a **occupation of space(s)**. An ordinance has been prepared by the Department of Business Affairs and Consumer Protection – Small Business Center - Public Way Use Unit for presentation to the City Council. Because this request was made for properties located in your ward, as approved by you as per the attached, I respectfully request that you introduce the attached ordinance at the next City Council meeting.

If you have any questions regarding this ordinance, please contact Anthony Bertuca at (312) 744-5506.

**Department of Business Affairs and Consumer Protection**

# City of Chicago

O2015-7002

## Office of the City Clerk

## Document Tracking Sheet

| | |
|---|---|
| **Meeting Date:** | 9/24/2015 |
| **Sponsor(s):** | Santiago (31) |
| **Type:** | Ordinance |
| **Title:** | Grant(s) of privilege in public way for Mother and Son Snack Shop |
| **Committee(s) Assignment:** | Committee on Transportation and Public Way |

ORDINANCE
MOTHER AND SON SNACK SHOP
Acct. No. 256592 - 1
Permit No. 1119990

*Be It Ordained by the City Council of the City of Chicago:*

SECTION 1. Permission and authority are hereby given and granted to MOTHER AND SON SNACK SHOP, upon the terms and subject to the conditions of this ordinance to maintain and use one (1) sign(s) projecting over the public right-of-way attached to its premises known as 3134 N. Cicero Ave..

Said sign structure(s) measures as follows; along NORTH CICERO:
One (1) at eight (8) feet in length, eight (8) feet in height and ten (10) feet above grade level.

The location of said privilege shall be as shown on prints kept on file with the Department of Business Affairs and Consumer Protection and the Office of the City Clerk.

Said privilege shall be constructed in accordance with plans and specifications approved by the Department of Transportation (Division of Project Development) and Zoning Department - Signs.

This grant of privilege in the public way shall be subject to the provisions of Section 10-28-015 and all other required provisions of the Municipal Code of Chicago.


The grantee shall pay to the City of Chicago as compensation for the privilege #1119990 herein granted the sum of three hundred ($300.00) per annum in advance.

A 25% penalty will be added for payments received after due date.

The permit holder agrees to hold the City of Chicago harmless for any damage, relocation or replacement costs associated with damage, relocation or removal of private property caused by the City performing work in the public way.

Authority herein given and granted for a period of five (5) years from and after 05/09/2012.

Alderman _____
Milagros "Milly" Santiago 31st Ward

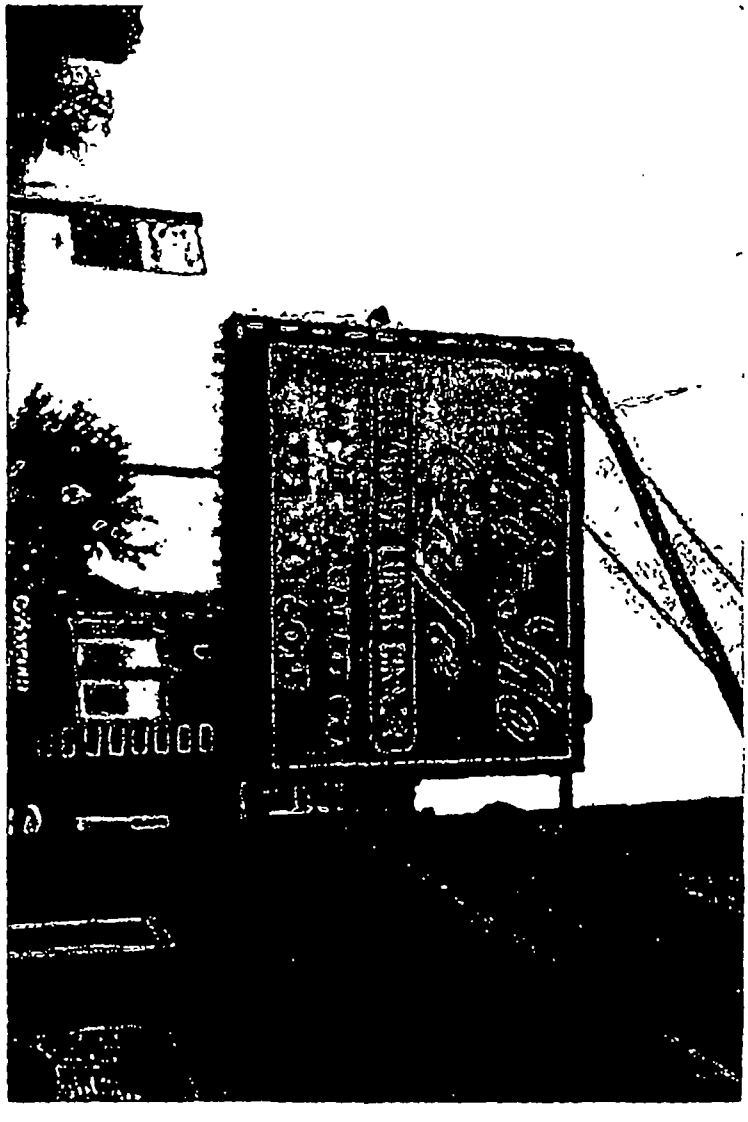

Department of Business Affairs and Consumer Protection
Small Business Center - Public Way Use Unit
City Hall - 121 N. LaSalle Street, Room 800 • Chicago, IL 60602
312-74-GOBIZ / 312-744-6249 • (312) 744-1944 (TTY)
http://www.cityofchicago.org/bacp

**09/24/2015**

Alderman **Milagros "Milly" Santiago**
Ward # **31**
City of Chicago
City Hall, Room **300**
121 North LaSalle Street
Chicago, Illinois 60602

Re: An ordinance to use and maintain a portion of the public right-of-way for **one (1) sign(s)** for **MOTHER AND SON SNACK SHOP**, adjacent to the premises known as **3134 N. Cicero Ave.**.

Dear Alderman **Milagros "Milly" Santiago**:

The applicant referenced above has requested the use of the public right-of-way for a **sign(s)**. An ordinance has been prepared by the Department of Business Affairs and Consumer Protection – Small Business Center - Public Way Use Unit for presentation to the City Council. Because this request was made for properties located in your ward, as approved by you as per the attached, I respectfully request that you introduce the attached ordinance at the next City Council meeting.

If you have any questions regarding this ordinance, please contact Anthony Bertuca at (312) 744-5506.

**Department of Business Affairs and Consumer Protection**

# City of Chicago

O2015-7004

## Office of the City Clerk

## Document Tracking Sheet

| | |
|---|---|
| **Meeting Date:** | 9/24/2015 |
| **Sponsor(s):** | Santiago (31) |
| **Type:** | Ordinance |
| **Title:** | Grant(s) of privilege in public way for Tino Torres Auto Repair |
| **Committee(s) Assignment:** | Committee on Transportation and Public Way |

ORDINANCE
TINO TORRES AUTO REPAIR
Acct. No. 53541 - 1
Permit No. 1116243

*Be It Ordained by the City Council of the City of Chicago:*

SECTION 1. Permission and authority are hereby given and granted to TINO TORRES AUTO REPAIR, upon the terms and subject to the conditions of this ordinance to maintain and use one (1) sign(s) projecting over the public right-of-way attached to its premises known as 2601 N. Laramie Ave..

Said sign structure(s) measures as follows; along N. Laramie Avenue:
One (1) at four (4) feet in length, five (5) feet in height and eighteen (18) feet above grade level.

The location of said privilege shall be as shown on prints kept on file with the Department of Business Affairs and Consumer Protection and the Office of the City Clerk.

Said privilege shall be constructed in accordance with plans and specifications approved by the Department of Transportation (Division of Project Development) and Zoning Department - Signs.

This grant of privilege in the public way shall be subject to the provisions of Section 10-28-015 and all other required provisions of the Municipal Code of Chicago.

The grantee shall pay to the City of Chicago as compensation for the privilege #1116243 herein granted the sum of one hundred ($100.00) per annum in advance.

A 25% penalty will be added for payments received after due date.

The permit holder agrees to hold the City of Chicago harmless for any damage, relocation or replacement costs associated with damage, relocation or removal of private property caused by the City performing work in the public way.

Authority herein given and granted for a period of five (5) years from and after Date of Passage.

Alderman _____
Milagros "Milly" Santiago 31st Ward

CITY OF CHICAGO BACP-PWU BUNDLE PERMIT APPLICATION V 12.21 12

# APPLICATION TO USE THE PUBLIC RIGHT OF WAY


## EXAMPLE OF SIGN DRAWING

E 2362988

SIGN DRAWING

PROPERTY LOCATION 2601 N Laramie Ave Chicago IL 60639

ORGANIZATION(S) NAME Tino Torres Auto RePair

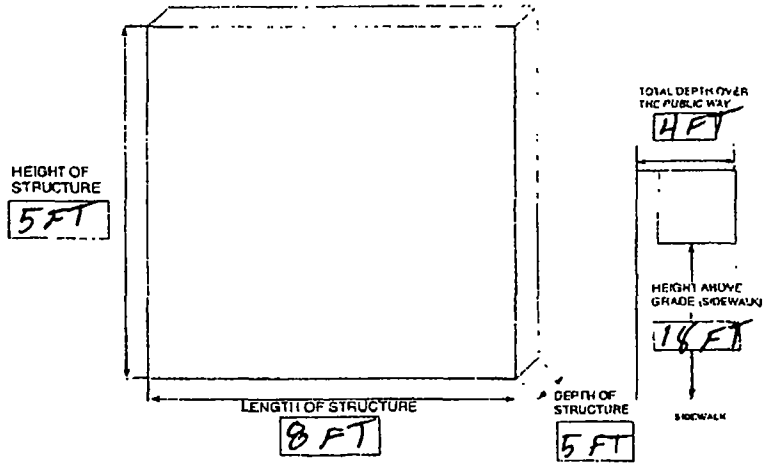


CHICAGO BACP
Department of Business Affairs and Consumer Protection (BACP) Business Assistance Center (BAC)
Public Way Use Unit (PWU) City Hall, Room 800 · 121 North LaSalle Street, Chicago, Illinois 60602
www.cityofchicago.org/bacp · 312.74 GOBIZ (744 6249) · 312.742 1974 (TTY)

**Department of Business Affairs and Consumer Protection**
Small Business Center - Public Way Use Unit
City Hall - 121 N. LaSalle Street, Room 800 • Chicago, IL 60602
312-74-GOBIZ / 312-744-6249 • (312) 744-1944 (TTY)
http://www.cityofchicago.org/bacp

09/24/2015

Alderman **Milagros "Milly" Santiago**
Ward # **31**
City of Chicago
City Hall, Room **300**
121 North LaSalle Street
Chicago, Illinois 60602

Re: An ordinance to use and maintain a portion of the public right-of-way for **one (1) sign(s)** for **TINO TORRES AUTO REPAIR**, adjacent to the premises known as **2601 N. Laramie Ave.**.

Dear Alderman **Milagros "Milly" Santiago**:

The applicant referenced above has requested the use of the public right-of-way for a **sign(s)**. An ordinance has been prepared by the Department of Business Affairs and Consumer Protection – Small Business Center - Public Way Use Unit for presentation to the City Council. Because this request was made for properties located in your ward, as approved by you as per the attached, I respectfully request that you introduce the attached ordinance at the next City Council meeting.

If you have any questions regarding this ordinance, please contact Anthony Bertuca at (312) 744-5506.

**Department of Business Affairs and Consumer Protection**

# City of Chicago

O2015-7016

Office of the City Clerk

Document Tracking Sheet

| | |
|---|---|
| **Meeting Date:** | 9/24/2015 |
| **Sponsor(s):** | Waguespack (32) |
| **Type:** | Ordinance |
| **Title:** | Grant(s) of privilege in public way for @ Properties |
| **Committee(s) Assignment:** | Committee on Transportation and Public Way |

ORDINANCE
@ Properties
Acct. No. 254488 - 4
Permit No. 1116918

*Be It Ordained by the City Council of the City of Chicago:*

SECTION 1. Permission and authority are hereby given and granted to @ Properties, upon the terms and subject to the conditions of this ordinance to maintain and use two (2) sign(s) projecting over the public right-of-way attached to its premises known as 2309 N. Damen Ave..

Said sign structure(s) measures as follows; along Damen:
Two (2) at twenty-four (24) feet in length, four point five (4.5) feet in height and forty-five (45) feet above grade level.

The location of said privilege shall be as shown on prints kept on file with the Department of Business Affairs and Consumer Protection and the Office of the City Clerk.

Said privilege shall be constructed in accordance with plans and specifications approved by the Department of Transportation (Division of Project Development) and Zoning Department - Signs.

This grant of privilege in the public way shall be subject to the provisions of Section 10-28-015 and all other required provisions of the Municipal Code of Chicago.

The grantee shall pay to the City of Chicago as compensation for the privilege #1116918 herein granted the sum of six hundred ($600.00) per annum in advance.


A 25% penalty will be added for payments received after due date.


The permit holder agrees to hold the City of Chicago harmless for any damage, relocation or replacement costs associated with damage, relocation or removal of private property caused by the City performing work in the public way.

Authority herein given and granted for a period of five (5) years from and after Date of Passage.

Alderman _____

Scott Waguespack 32nd Ward

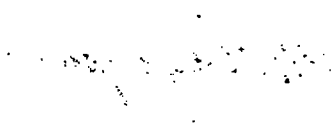

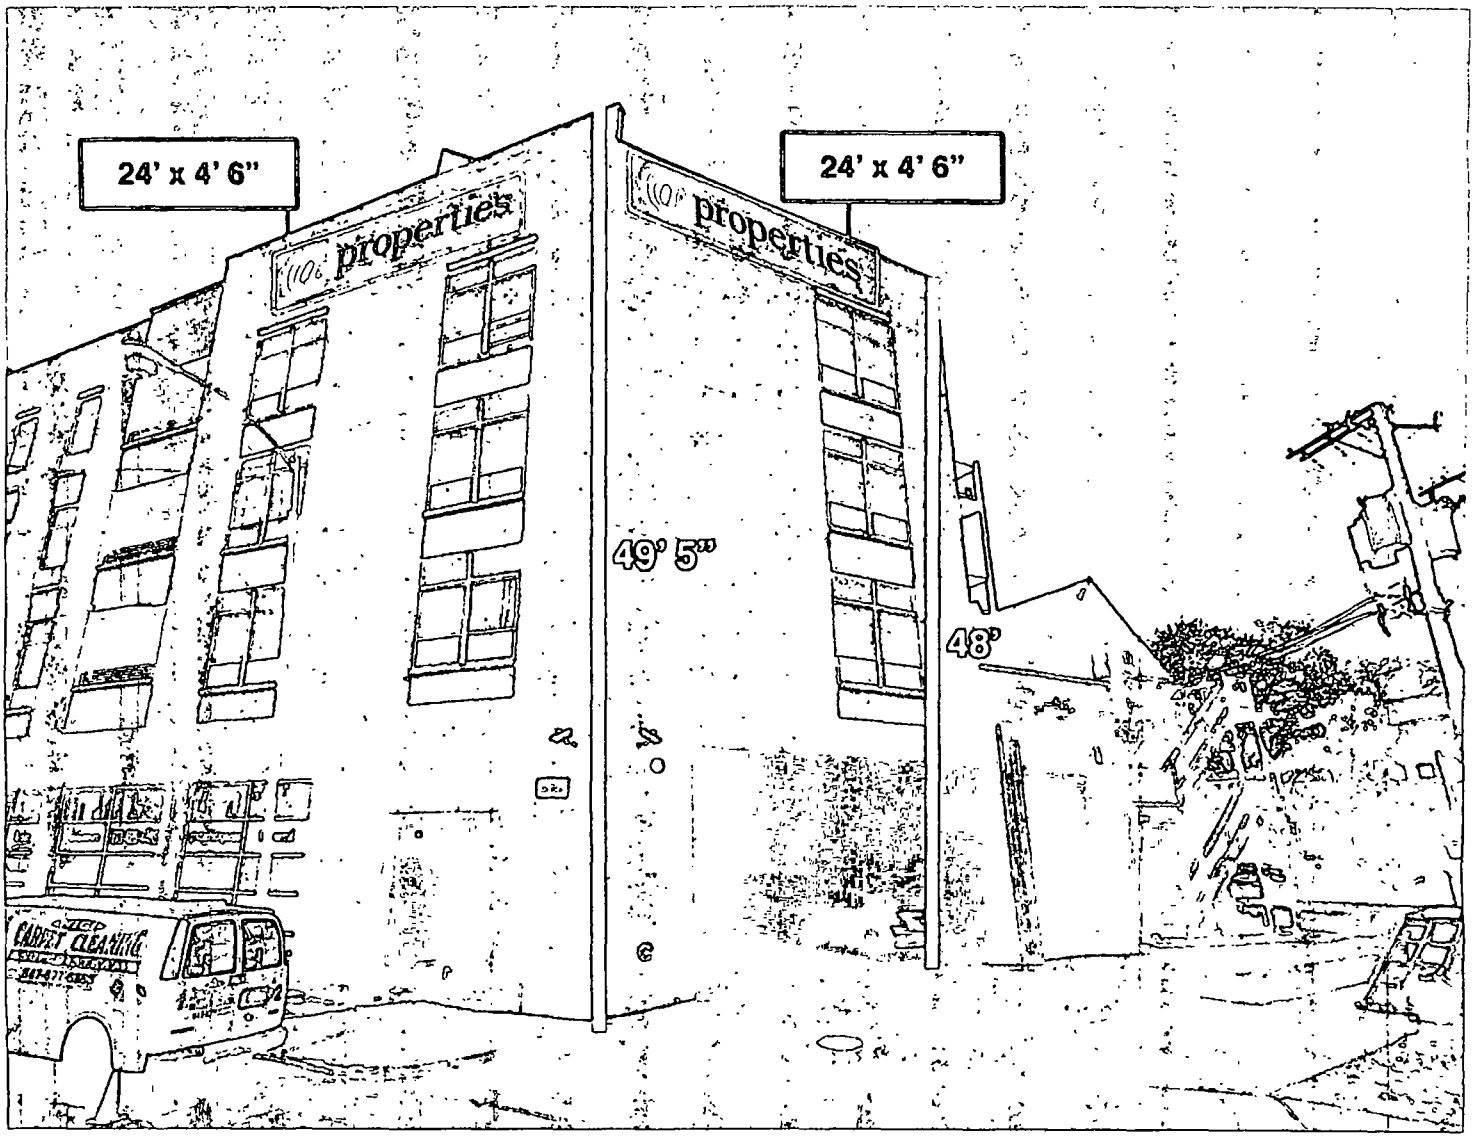
24' x 4' 6"
properties
24' x 4' 6"
properties
49' 5"
48"
CARPET CLEANING

**Department of Business Affairs and Consumer Protection**
Small Business Center - Public Way Use Unit
City Hall - 121 N. LaSalle Street, Room 800 • Chicago, IL 60602
312-74-GOBIZ / 312-744-6249 • (312) 744-1944 (TTY)
http://www.cityofchicago.org/bacp

**09/24/2015**

Alderman **Scott Waguespack**
Ward # **32**
City of Chicago
City Hall, Room **300**
121 North LaSalle Street
Chicago, Illinois 60602

Re: An ordinance to use and maintain a portion of the public right-of-way for **two (2) sign(s)** for @ **Properties**, adjacent to the premises known as **2309 N. Damen Ave.**.

Dear Alderman **Scott Waguespack**:

The applicant referenced above has requested the use of the public right-of-way for a **sign(s)**. An ordinance has been prepared by the Department of Business Affairs and Consumer Protection – Small Business Center - Public Way Use Unit for presentation to the City Council. Because this request was made for properties located in your ward, as approved by you as per the attached, I respectfully request that you introduce the attached ordinance at the next City Council meeting.

If you have any questions regarding this ordinance, please contact Anthony Bertuca at (312) 744-5506.

**Department of Business Affairs and Consumer Protection**

# City of Chicago

O2015-7018

Office of the City Clerk

Document Tracking Sheet

| | |
|---|---|
| **Meeting Date:** | 9/24/2015 |
| **Sponsor(s):** | Waguespack (32) |
| **Type:** | Ordinance |
| **Title:** | Grant(s) of privilege in public way for Alverna Group LLC, The |
| **Committee(s) Assignment:** | Committee on Transportation and Public Way |

ORDINANCE
THE ALVERNA GROUP, LLC
Acct. No. 371553 - 2
Permit No. 1119934

*Be It Ordained by the City Council of the City of Chicago:*

SECTION 1. Permission and authority are hereby given and granted to THE ALVERNA GROUP, LLC, upon the terms and subject to the conditions of this ordinance to construct, install, maintain and use three (3) Balcony(s) projecting over the public right-of-way adjacent to its premises known as 3047 N. Oakley Ave..

Said Balcony(s) at N. Oakley Avenue measure(s):
One (1) at thirteen point four two (13.42) feet in length, and six (6) feet in width for a total of eighty point five two (80.52) square feet.
One (1) at thirteen point four two (13.42) feet in length, and six (6) feet in width for a total of eighty point five two (80.52) square feet.
One (1) at thirteen point four two (13.42) feet in length, and six (6) feet in width for a total of eighty point five two (80.52) square feet.

The location of said privilege shall be as shown on prints kept on file with the Department of Business Affairs and Consumer Protection and the Office of the City Clerk.

Said privilege shall be constructed in accordance with plans and specifications approved by the Department of Planning and Development and Department of Transportation (Division of Project Development).

This grant of privilege in the public way shall be subject to the provisions of Section 10-28-015 and all other required provisions of the Municipal Code of Chicago.

The grantee shall pay to the City of Chicago as compensation for the privilege #1119934 herein granted the sum of two hundred twenty-five ($225.00) per annum in advance.

A 25% penalty will be added for payments received after due date.

The permit holder agrees to hold the City of Chicago harmless for any damage, relocation or replacement costs associated with damage, relocation or removal of private property caused by the City performing work in the public way.


Authority herein given and granted for a period of five (5) years from and after Date of Passage.

Alderman _____


Scott Waguespack 32nd Ward

# BALCONY DRAWINGS


PROPERTY LOCATION: 3047 N. OAKLEY AVE.
OWNER'S NAME: THE ALVERNA GROUP, LLC

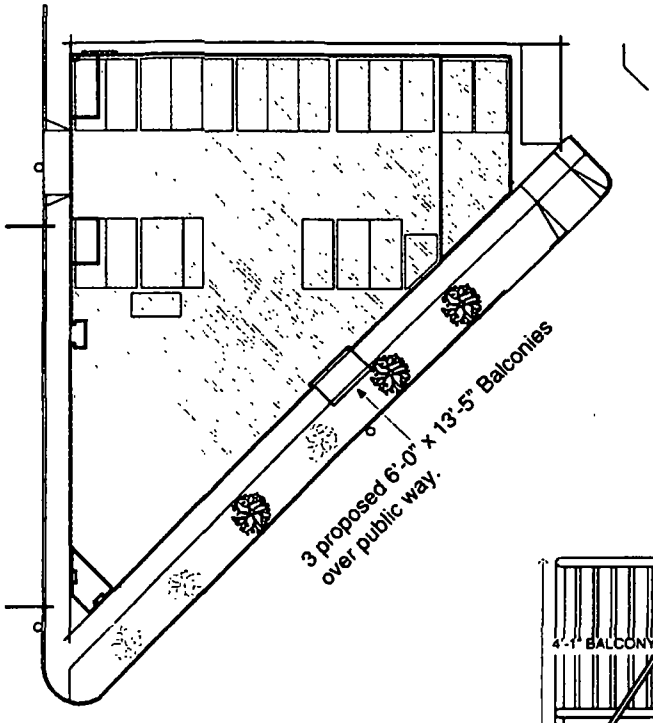


SITE PLAN

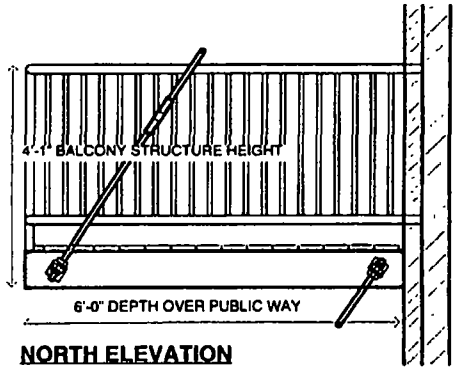


NORTH ELEVATION

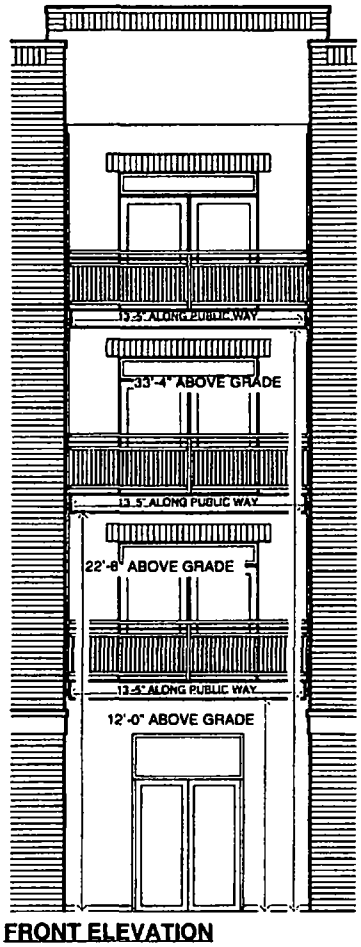


FRONT ELEVATION

**Department of Business Affairs and Consumer Protection**
Small Business Center - Public Way Use Unit
City Hall - 121 N. LaSalle Street, Room 800 • Chicago, IL 60602
312-74-GOBIZ / 312-744-6249 • (312) 744-1944 (TTY)
http://www.cityofchicago.org/bacp

**09/24/2015**

Alderman **Scott Waguespack**
Ward # **32**
City of Chicago
City Hall, Room **300**
121 North LaSalle Street
Chicago, Illinois 60602

Re: An ordinance to use and maintain a portion of the public right-of-way for **three (3) balcony(ies)** for **THE ALVERNA GROUP, LLC**, adjacent to the premises known as **3047 N. Oakley Ave.**.

Dear Alderman **Scott Waguespack**:

The applicant referenced above has requested the use of the public right-of-way for a **balcony(ies)**. An ordinance has been prepared by the Department of Business Affairs and Consumer Protection – Small Business Center - Public Way Use Unit for presentation to the City Council. Because this request was made for properties located in your ward, as approved by you as per the attached, I respectfully request that you introduce the attached ordinance at the next City Council meeting.

If you have any questions regarding this ordinance, please contact Anthony Bertuca at (312) 744-5506.

**Department of Business Affairs and Consumer Protection**

# City of Chicago

O2015-7020

Office of the City Clerk

Document Tracking Sheet

| | |
|---|---|
| **Meeting Date:** | 9/24/2015 |
| **Sponsor(s):** | Waguespack (32) |
| **Type:** | Ordinance |
| **Title:** | Grant(s) of privilege in public way for Cagan Management Group, Inc. |
| **Committee(s) Assignment:** | Committee on Transportation and Public Way |

ORDINANCE
CAGAN MANAGEMENT GROUP, INC
Acct. No. 203505 - 1
Permit No. 1120173

*Be It Ordained by the City Council of the City of Chicago:*

SECTION 1. Permission and authority are hereby given and granted to CAGAN MANAGEMENT GROUP, INC, upon the terms and subject to the conditions of this ordinance to maintain and use, as now constructed, fifteen (15) Balcony(s) projecting over the public right-of-way adjacent to its premises known as 2201 W. Wabansia Ave..

Said Balcony(s) at N. Leavitt measure(s):
Fifteen (15) at eight (8) feet in length, and five (5) feet in width for a total of six hundred (600) square feet.

The location of said privilege shall be as shown on prints kept on file with the Department of Business Affairs and Consumer Protection and the Office of the City Clerk.

Said privilege shall be constructed in accordance with plans and specifications approved by the Department of Planning and Development and Department of Transportation (Division of Project Development).

This grant of privilege in the public way shall be subject to the provisions of Section 10-28-015 and all other required provisions of the Municipal Code of Chicago.

The grantee shall pay to the City of Chicago as compensation for the privilege #1120173 herein granted the sum of one thousand one hundred twenty-five ($1,125.00) per annum in advance.


A 25% penalty will be added for payments received after due date.

The permit holder agrees to hold the City of Chicago harmless for any damage, relocation or replacement costs associated with damage, relocation or removal of private property caused by the City performing work in the public way.

Authority herein given and granted for a period of five (5) years from and after 09/27/2015.

Alderman _____

Scott Waguespack 32nd Ward

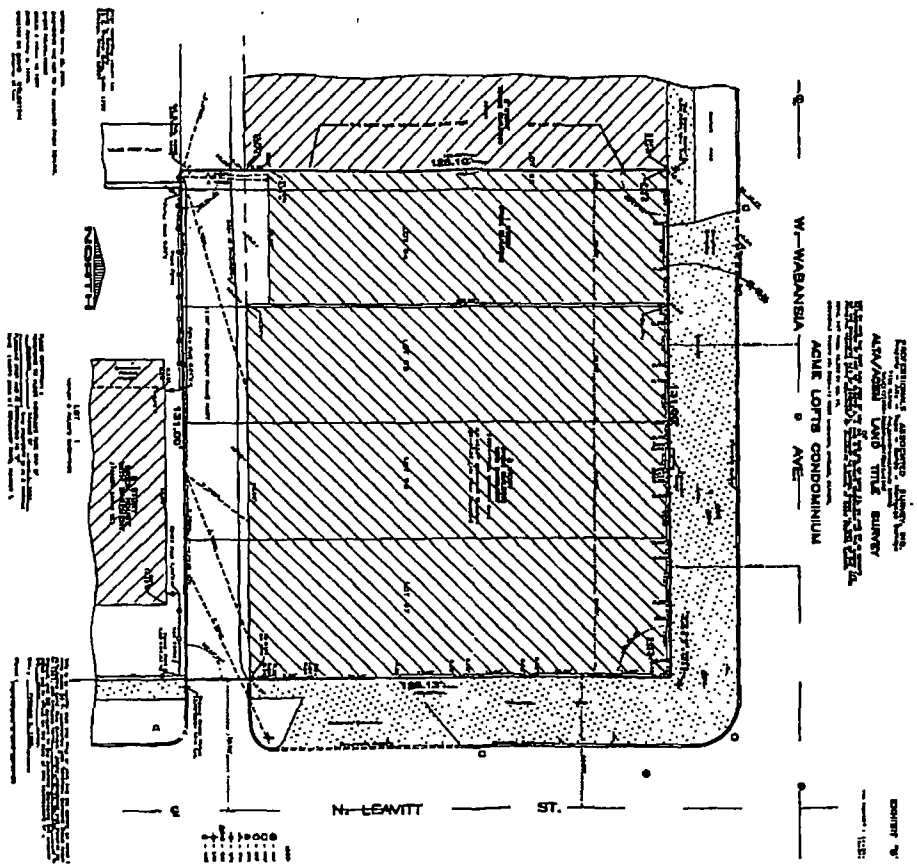
W. WABANSIA
ACME LOFTS CONDOMINIUM
N. LEAVITT
ST.
NORTH

**Department of Business Affairs and Consumer Protection**
Small Business Center - Public Way Use Unit
City Hall - 121 N LaSalle Street, Room 800 • Chicago, IL 60602
312-74-GOBIZ / 312-744-6249 • (312) 744-1944 (TTY)
http //www.cityofchicago.org/baep

**09/24/2015**

Alderman **Scott Waguespack**
Ward # **32**
City of Chicago
City Hall, Room **300**
121 North LaSalle Street
Chicago, Illinois 60602

Re: An ordinance to use and maintain a portion of the public right-of-way for **fifteen (15) balcony(ies)** for **CAGAN MANAGEMENT GROUP, INC**, adjacent to the premises known as **2201 W. Wabansia Ave.**.

Dear Alderman **Scott Waguespack**:

The applicant referenced above has requested the use of the public right-of-way for a **balcony(ies)**. An ordinance has been prepared by the Department of Business Affairs and Consumer Protection – Small Business Center - Public Way Use Unit for presentation to the City Council. Because this request was made for properties located in your ward, as approved by you as per the attached, I respectfully request that you introduce the attached ordinance at the next City Council meeting.

If you have any questions regarding this ordinance, please contact Anthony Bertuca at (312) 744-5506.

**Department of Business Affairs and Consumer Protection**

# City of Chicago

O2015-7023

Office of the City Clerk

Document Tracking Sheet

| | |
|---|---|
| **Meeting Date:** | 9/24/2015 |
| **Sponsor(s):** | Waguespack (32) |
| **Type:** | Ordinance |
| **Title:** | Grant(s) of privilege in public way for Country Financial |
| **Committee(s) Assignment:** | Committee on Transportation and Public Way |

ORDINANCE
COUNTRY FINANCIAL
Acct. No. 324411 - 6
Permit No. 1119661

*Be It Ordained by the City Council of the City of Chicago:*

SECTION 1. Permission and authority are hereby given and granted to COUNTRY FINANCIAL, upon the terms and subject to the conditions of this ordinance to maintain and use two (2) sign(s) projecting over the public right-of-way attached to its premises known as 1701 W. Belmont Ave..

Said sign structure(s) measures as follows; along W. Belmont Avenue:
Two (2) at seven point four two (7.42) feet in length, two point nine two (2.92) feet in height and eleven (11) feet above grade level.

The location of said privilege shall be as shown on prints kept on file with the Department of Business Affairs and Consumer Protection and the Office of the City Clerk.

Said privilege shall be constructed in accordance with plans and specifications approved by the Department of Transportation (Division of Project Development) and Zoning Department - Signs.

This grant of privilege in the public way shall be subject to the provisions of Section 10-28-015 and all other required provisions of the Municipal Code of Chicago.

The grantee shall pay to the City of Chicago as compensation for the privilege #1119661 herein granted the sum of one hundred seventy-five ($175.00) per annum in advance.

A 25% penalty will be added for payments received after due date.

The permit holder agrees to hold the City of Chicago harmless for any damage, relocation or replacement costs associated with damage, relocation or removal of private property caused by the City performing work in the public way.

Authority herein given and granted for a period of five (5) years from and after Date of Passage.


Alderman _____

Scott Waguespack 32nd Ward


**S2**

## Illuminated Cabinet - White - with Vinyl Tagline


Remove existing illuminated wall sign. Patch and paint fascia to like new condition. Install new illuminated cabinet flush to fascia. Tagline is vinyl on flat aluminum panel and stud mounted as shown.

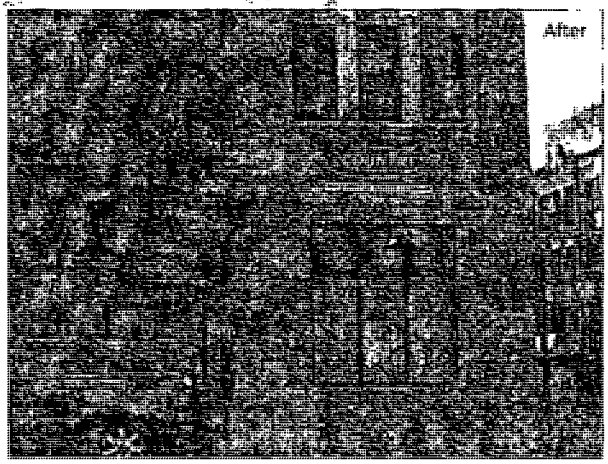



Cross Section

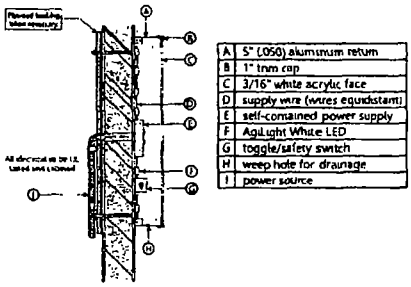


| | |
|---|---|
| A | 5" (050) aluminum return |
| B | 1" trim cap |
| C | 3/16" white acrylic face |
| D | supply wire (wires equidistant) |
| E | self-contained power supply |
| F | AguLight White LED |
| G | toggle/safety switch |
| H | weep hole for drainage |
| I | power source |

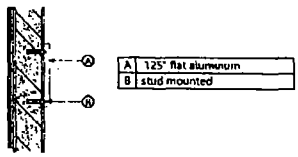

| | |
|---|---|
| A | .125" flat aluminum |
| B | stud mounted |

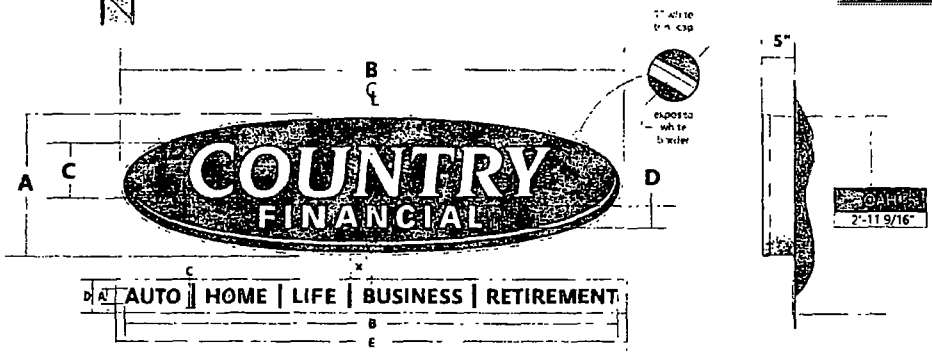

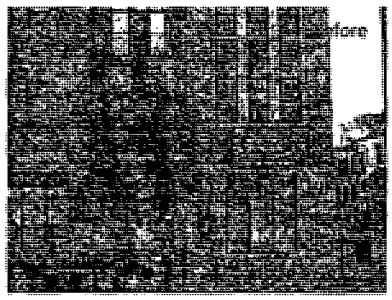
| | A | B | C | D |
|---|---|---|---|---|
| CF-ILCAB-WH-24 | 2'-1 3/8" | 7'-4 13/16" | 9 15/16" | 3 7/8" | 15 63 |

| | A | B | C | D | E | OA |
|---|---|---|---|---|---|---|
| CF-TAG-BP-WH-24 | 2 5/8" | 7'-3 3/8" | 4 1/4" | 5 13/16" | 7'-6 11/16" | 3 66 |

Signage provided by Country Financial Corporate

priority sign

| Revisions | | File Location: | Date 12-26-2014 | City/State Chicago IL | Drawing # C43770.S2 |
|---|---|---|---|---|---|
| Updated to vinyl LOB A7/ 3 17-15 | X | | Designer TD PM MS | Address 1701 W Belmont | Site Name - |
| Background panel removed (DW 4/6/15) | X | | | | |
| X | X | | | | |

**Department of Business Affairs and Consumer Protection**
Small Business Center - Public Way Use Unit
City Hall - 121 N. LaSalle Street, Room 800 • Chicago, IL 60602
312-74-GOBIZ / 312-744-6249 • (312) 744-1944 (TTY)
http://www.cityofchicago.org/bacp

**09/24/2015**

Alderman **Scott Waguespack**
Ward # **32**
City of Chicago
City Hall, Room **300**
121 North LaSalle Street
Chicago, Illinois 60602

Re: An ordinance to use and maintain a portion of the public right-of-way for **two (2) sign(s)** for **COUNTRY FINANCIAL**, adjacent to the premises known as **1701 W. Belmont Ave.**.

Dear Alderman **Scott Waguespack**:

The applicant referenced above has requested the use of the public right-of-way for a **sign(s)**. An ordinance has been prepared by the Department of Business Affairs and Consumer Protection – Small Business Center - Public Way Use Unit for presentation to the City Council. Because this request was made for properties located in your ward, as approved by you as per the attached, I respectfully request that you introduce the attached ordinance at the next City Council meeting.

If you have any questions regarding this ordinance, please contact Anthony Bertuca at (312) 744-5506.

**Department of Business Affairs and Consumer Protection**

# City of Chicago

O2015-7024

Office of the City Clerk

Document Tracking Sheet

| | |
|---|---|
| **Meeting Date:** | 9/24/2015 |
| **Sponsor(s):** | Waguespack (32) |
| **Type:** | Ordinance |
| **Title:** | Grant(s) of privilege in public way for CrossFit Defined |
| **Committee(s) Assignment:** | Committee on Transportation and Public Way |

ORDINANCE
CrossFit Defined
Acct. No. 357374 - 3
Permit No. 1120088

*Be It Ordained by the City Council of the City of Chicago:*

SECTION 1. Permission and authority are hereby given and granted to CrossFit Defined, upon the terms and subject to the conditions of this ordinance to maintain and use, as now constructed, one (1) Door Swing(s) on the public right-of-way adjacent to its premises known as 1235 W. Belmont Ave..

Said Door Swing(s) at W. Belmont Avenue measure(s):
One (1) at three (3) feet in length, and three (3) feet in width for a total of nine (9) square feet.

The location of said privilege shall be as shown on prints kept on file with the Department of Business Affairs and Consumer Protection and the Office of the City Clerk.

Said privilege shall be constructed in accordance with plans and specifications approved by the Department of Transportation (Division of Project Development).

This grant of privilege in the public way shall be subject to the provisions of Section 10-28-015 and all other required provisions of the Municipal Code of Chicago.

The grantee shall pay to the City of Chicago as compensation for the privilege #1120088 herein granted the sum of seventy-five ($75.00) per annum in advance.

A 25% penalty will be added for payments received after due date.


The permit holder agrees to hold the City of Chicago harmless for any damage, relocation or replacement costs associated with damage, relocation or removal of private property caused by the City performing work in the public way.

Authority herein given and granted for a period of five (5) years from and after Date of Passage.

Alderman _____

Scott Waguespack 32nd Ward

1 ARCHITECTURAL SITE PLAN
SCALE: 1/8" = 1'-0"

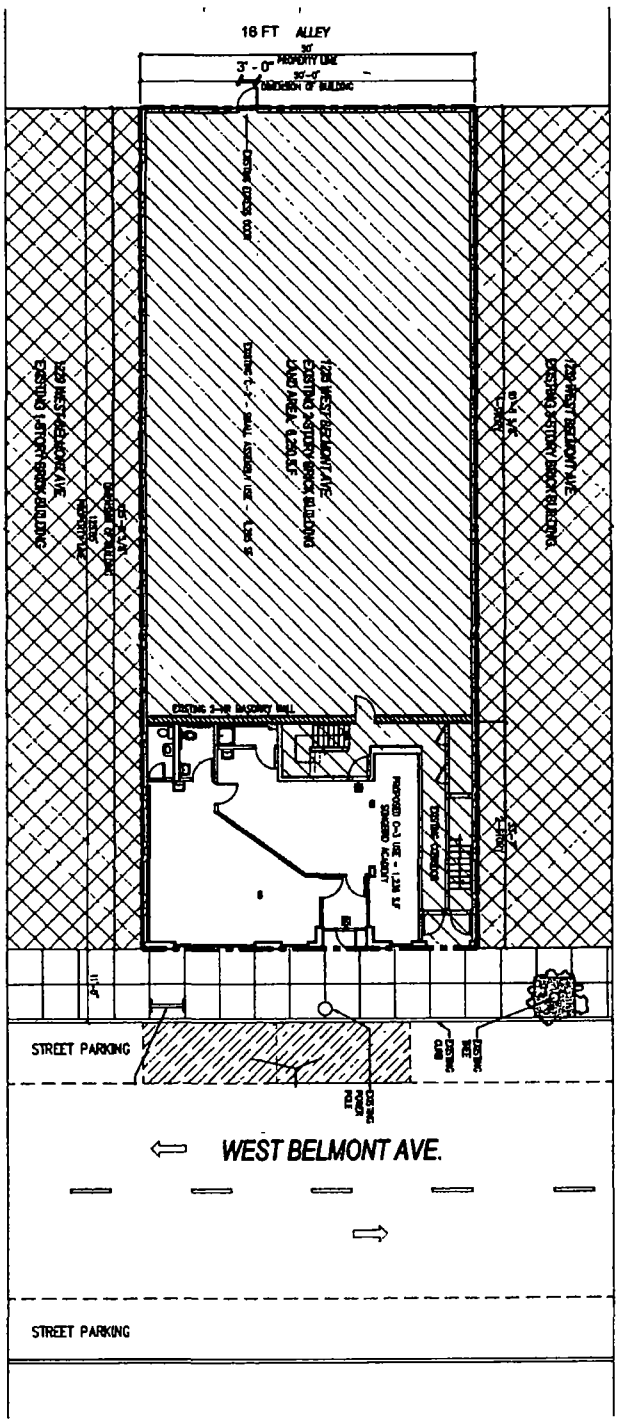


A001

ARCHITECTURAL SITE PLAN

SONGBIRD ACADEMY

1235 W. BELMONT AVE
CHICAGO, IL 60657

222 ARCHITECTS

**Department of Business Affairs and Consumer Protection**
Small Business Center - Public Way Use Unit
City Hall - 121 N. LaSalle Street, Room 800 • Chicago, IL 60602
312-74-GOBIZ / 312-744-6249 • (312) 744-1944 (TTY)
http://www.cityofchicago.org/bacp

**09/24/2015**

Alderman **Scott Waguespack**
Ward # **32**
City of Chicago
City Hall, Room **300**
121 North LaSalle Street
Chicago, Illinois 60602

Re: An ordinance to use and maintain a portion of the public right-of-way for **one (1) door swing(s)** for **CrossFit Defined**, adjacent to the premises known as **1235 W. Belmont Ave.**.

Dear Alderman **Scott Waguespack**:

The applicant referenced above has requested the use of the public right-of-way for a **door swing(s)**. An ordinance has been prepared by the Department of Business Affairs and Consumer Protection – Small Business Center - Public Way Use Unit for presentation to the City Council. Because this request was made for properties located in your ward, as approved by you as per the attached, I respectfully request that you introduce the attached ordinance at the next City Council meeting.

If you have any questions regarding this ordinance, please contact Anthony Bertuca at (312) 744-5506.

**Department of Business Affairs and Consumer Protection**

# City of Chicago

O2015-7027

Office of the City Clerk

Document Tracking Sheet

| | |
|---|---|
| **Meeting Date:** | 9/24/2015 |
| **Sponsor(s):** | Waguespack (32) |
| **Type:** | Ordinance |
| **Title:** | Grant(s) of privilege in public way for Jane's |
| **Committee(s) Assignment:** | Committee on Transportation and Public Way |

ORDINANCE
JANE'S
Acct. No. 15254 - 2
Permit No. 1119992

*Be It Ordained by the City Council of the City of Chicago:*

SECTION 1. Permission and authority are hereby given and granted to JANE'S, upon the terms and subject to the conditions of this ordinance to maintain and use, as now constructed, two (2) Light Fixture(s) projecting over the public right-of-way adjacent to its premises known as 1655 W. Cortland St..

Said Light Fixture(s) at W. Cortland Street measure(s):
Two (2) at two (2) feet in length, one point five (1.5) foot in width and twenty-two (22) feet above grade level.

The location of said privilege shall be as shown on prints kept on file with the Department of Business Affairs and Consumer Protection and the Office of the City Clerk.

Said privilege shall be constructed in accordance with plans and specifications approved by the Department of Transportation (Division of Project Development).

This grant of privilege in the public way shall be subject to the provisions of Section 10-28-015 and all other required provisions of the Municipal Code of Chicago.

The grantee shall pay to the City of Chicago as compensation for the privilege #1119992 herein granted the sum of eighty ($80.00) per annum in advance.

A 25% penalty will be added for payments received after due date.


The permit holder agrees to hold the City of Chicago harmless for any damage, relocation or replacement costs associated with damage, relocation or removal of private property caused by the City performing work in the public way.

Authority herein given and granted for a period of five (5) years from and after 06/30/2015.

Alderman _____

Scott Waguespack 32nd Ward

JANES RESTAURANT
# 109 1881

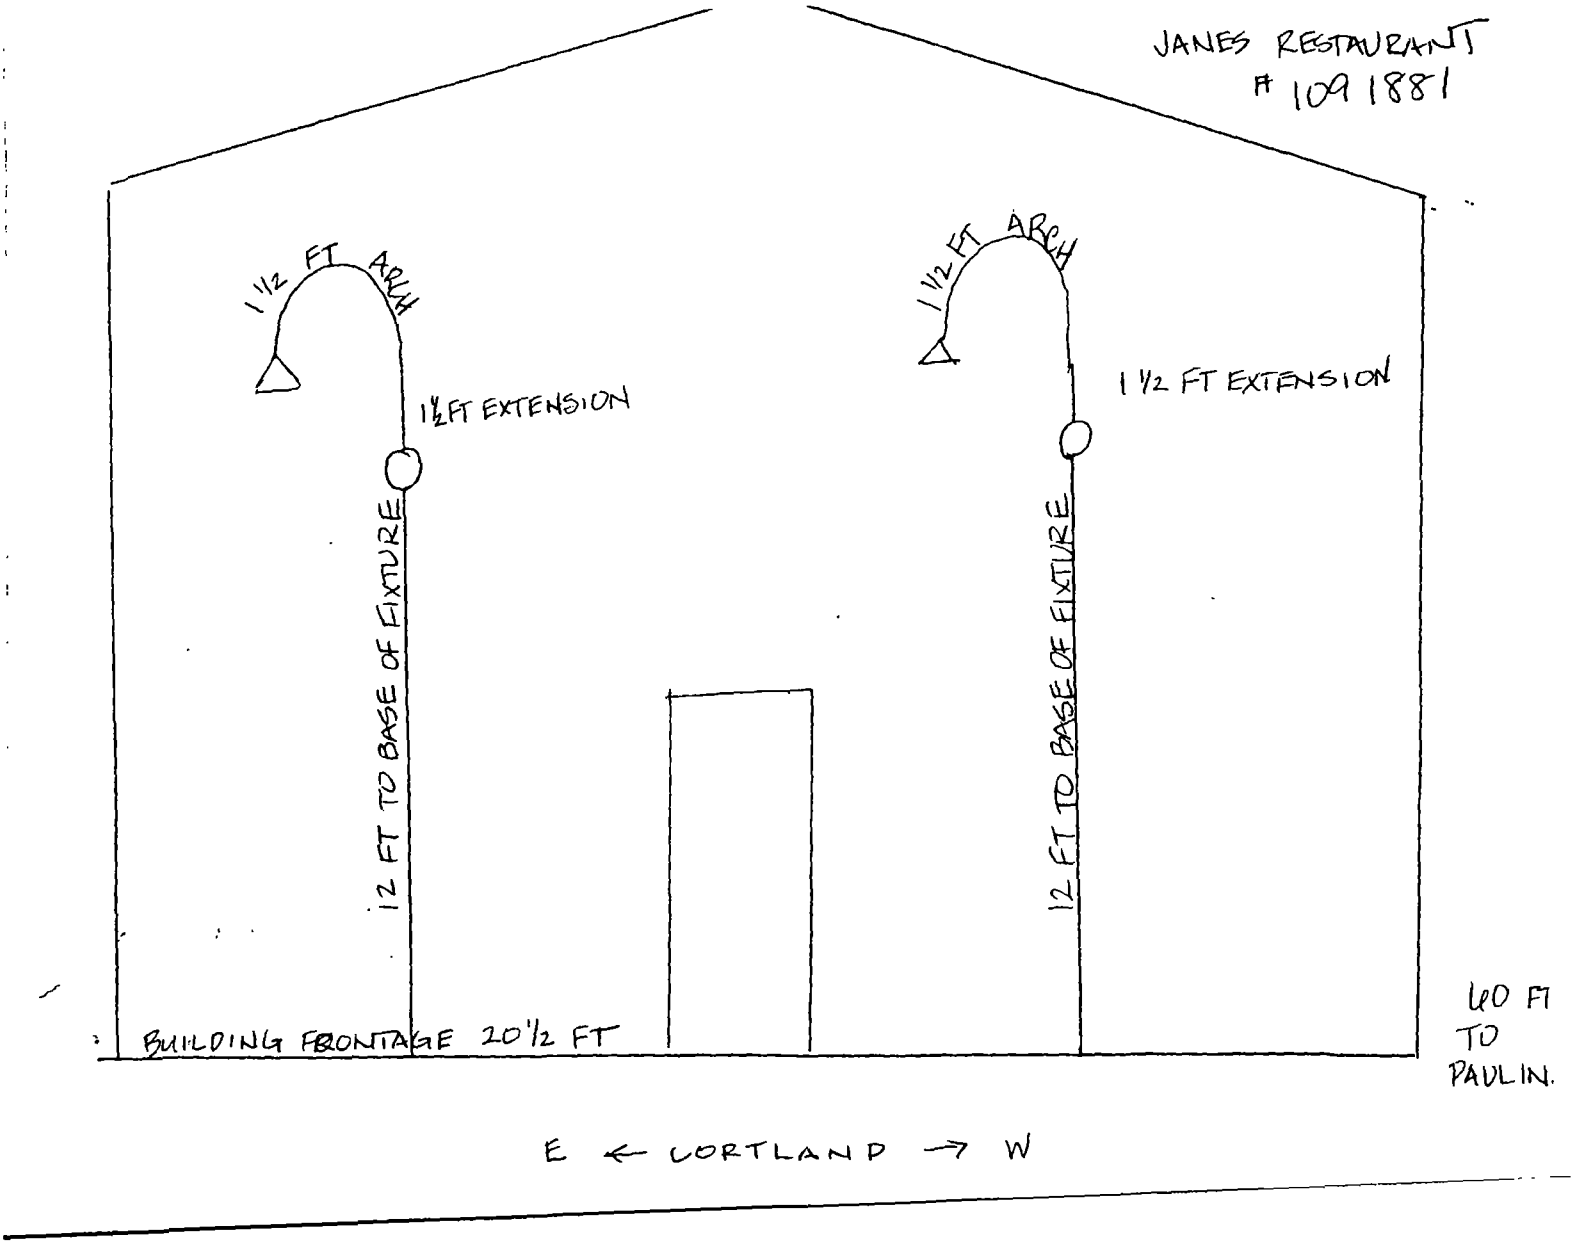

**Department of Business Affairs and Consumer Protection**
Small Business Center - Public Way Use Unit
City Hall - 121 N LaSalle Street, Room 800 • Chicago, IL 60602
312-74-GOBIZ / 312-744-6249 • (312) 744-1944 (TTY)
http://www.cityofchicago.org/bacp

**09/24/2015**

Alderman **Scott Waguespack**
Ward # **32**
City of Chicago
City Hall, Room **300**
121 North LaSalle Street
Chicago, Illinois 60602

Re: An ordinance to use and maintain a portion of the public right-of-way for **two (2) light fixture(s)** for **JANE'S**, adjacent to the premises known as **1655 W. Cortland St.**.

Dear Alderman **Scott Waguespack**:

The applicant referenced above has requested the use of the public right-of-way for a **light fixture(s)**. An ordinance has been prepared by the Department of Business Affairs and Consumer Protection – Small Business Center - Public Way Use Unit for presentation to the City Council. Because this request was made for properties located in your ward, as approved by you as per the attached, I respectfully request that you introduce the attached ordinance at the next City Council meeting.

If you have any questions regarding this ordinance, please contact Anthony Bertuca at (312) 744-5506.

**Department of Business Affairs and Consumer Protection**

# City of Chicago

O2015-7029

Office of the City Clerk

Document Tracking Sheet

| | |
|---|---|
| **Meeting Date:** | 9/24/2015 |
| **Sponsor(s):** | Waguespack (32) |
| **Type:** | Ordinance |
| **Title:** | Grant(s) of privilege in public way for Logan Parlor |
| **Committee(s) Assignment:** | Committee on Transportation and Public Way |

ORDINANCE
LOGAN PARLOR
Acct. No. 378380 - 2
Permit No. 1119310

*Be It Ordained by the City Council of the City of Chicago:*

SECTION 1. Permission and authority are hereby given and granted to LOGAN PARLOR, upon the terms and subject to the conditions of this ordinance to maintain and use one (1) sign(s) projecting over the public right-of-way attached to its premises known as 3251 W. Fullerton Ave..

Said sign structure(s) measures as follows; along W. Fullerton Avenue:
One (1) at two (2) feet in length, two point three three (2.33) feet in height and ten (10) feet above grade level.

The location of said privilege shall be as shown on prints kept on file with the Department of Business Affairs and Consumer Protection and the Office of the City Clerk.

Said privilege shall be constructed in accordance with plans and specifications approved by the Department of Transportation (Division of Project Development) and Zoning Department - Signs.

This grant of privilege in the public way shall be subject to the provisions of Section 10-28-015 and all other required provisions of the Municipal Code of Chicago.

The grantee shall pay to the City of Chicago as compensation for the privilege #1119310 herein granted the sum of one hundred ($100.00) per annum in advance.


A 25% penalty will be added for payments received after due date.

The permit holder agrees to hold the City of Chicago harmless for any damage, relocation or replacement costs associated with damage, relocation or removal of private property caused by the City performing work in the public way.


Authority herein given and granted for a period of five (5) years from and after Date of Passage.

Alderman Scott Waguespack

Scott Waguespack 32nd Ward

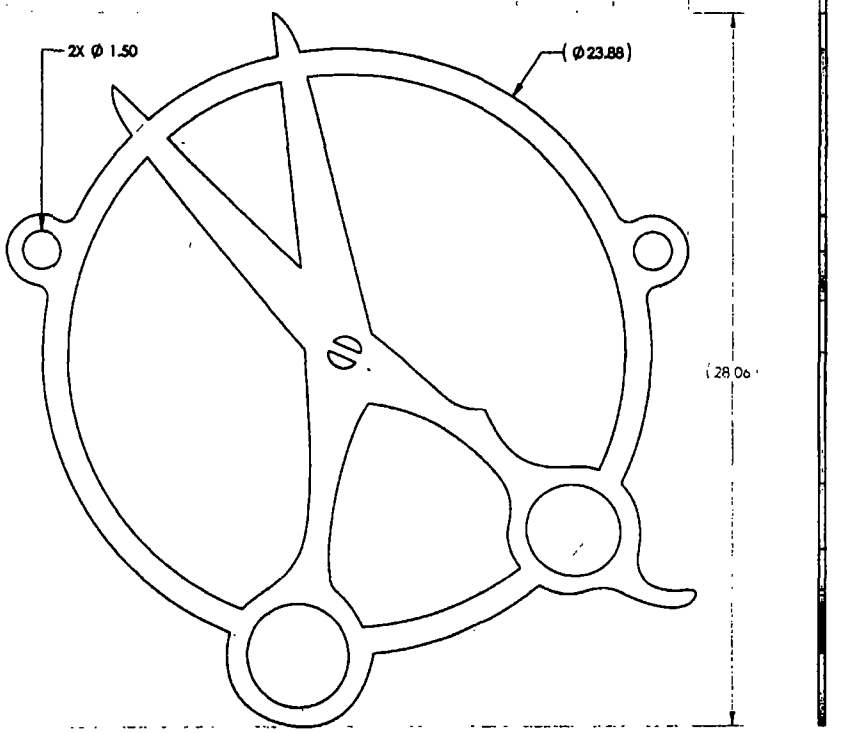


| REVISIONS | | |
|---|---|---|
| REV | DESCRIPTION | DATE |
| A | RELEASE FOR QUOTATION | 1/9/2018 |

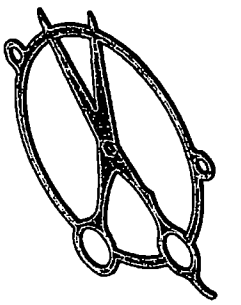

REFERENCE VIEW ONLY

NOTES: UNLESS OTHERWISE SPECIFIED.

ESTIMATED WEIGHT = 10.91 LBS

**CLEAR IRONS LLC**

2701 W FULTON STE #85
CHICAGO, IL 60612

THIS DOCUMENT AND THE INFORMATION IT DISCLOSES IS THE EXCLUSIVE PROPERTY OF CLEAR IRONS LLC. ANY REPRODUCTION OR USE OF THIS DOCUMENT, IN PART OR IN WHOLE, WITHOUT THE EXPRESS CONSENT OF CLEAR IRONS LLC IS PROHIBITED.

MATERIAL: Plain Carbon Steel

FINISH: NONE

GENERAL TOLERANCES (UNLESS OTHERWISE SPECIFIED)
X.X ± 0.X X° ± X°
X.XX ± 0.XX X.X° ± 0.X°
X.XXX ± 0.XXX

CAD GENERATED DRAWING DO NOT MANUALLY UPDATE OR SCALE DRAWING 3D MODEL AVAILABLE

LOGAN PARLOR SCISSORS SIGN

PART #: LP_SCISSOR

SHEET 1 OF 1

**Department of Business Affairs and Consumer Protection**
Small Business Center - Public Way Use Unit
City Hall - 121 N. LaSalle Street, Room 800 • Chicago, IL 60602
312-74-GOBIZ / 312-744-6249 • (312) 744-1944 (TTY)
http://www.cityofchicago.org/bacp

**09/24/2015**

Alderman **Scott Waguespack**
Ward # **32**
City of Chicago
City Hall, Room **300**
121 North LaSalle Street
Chicago, Illinois 60602

Re: An ordinance to use and maintain a portion of the public right-of-way for **one (1) sign(s)** for **LOGAN PARLOR**, adjacent to the premises known as **3251 W. Fullerton Ave.**.

Dear Alderman **Scott Waguespack**:

The applicant referenced above has requested the use of the public right-of-way for a **sign(s)**. An ordinance has been prepared by the Department of Business Affairs and Consumer Protection – Small Business Center - Public Way Use Unit for presentation to the City Council. Because this request was made for properties located in your ward, as approved by you as per the attached, I respectfully request that you introduce the attached ordinance at the next City Council meeting.

If you have any questions regarding this ordinance, please contact Anthony Bertuca at (312) 744-5506.

**Department of Business Affairs and Consumer Protection**

# City of Chicago

O2015-7032

Office of the City Clerk

Document Tracking Sheet

| | |
|---|---|
| **Meeting Date:** | 9/24/2015 |
| **Sponsor(s):** | Waguespack (32) |
| **Type:** | Ordinance |
| **Title:** | Grant(s) of privilege in public way for North Clybourn Group, Inc. |
| **Committee(s) Assignment:** | Committee on Transportation and Public Way |

ORDINANCE
NORTH CLYBOURN GROUP INC
Acct. No. 400911 - 1
Permit No. 1120102

*Be It Ordained by the City Council of the City of Chicago:*

SECTION 1. Permission and authority are hereby given and granted to NORTH CLYBOURN GROUP INC, upon the terms and subject to the conditions of this ordinance to construct, install, maintain and use four (4) Planter(s) on the public right-of-way for beautification purposes adjacent to its premises known as 2324 W. North Ave..

Said Planter(s) at W NORTH AVE measure(s):
Three (3) at three point eight four (3.84) feet in length, and one point three four (1.34) foot in width for a total of fifteen point four four (15.44) square feet.

Said Planter(s) at N CLAREMONT AVE measure(s):
One (1) at three point eight four (3.84) feet in length, and one point three four (1.34) foot in width for a total of five point one five (5.15) square feet.

Grantee must allow the required clear and unobstructed space for pedestrian passage at all times per rules and regulations approved by the Department of Transportation.

The location of said privilege shall be as shown on prints kept on file with the Department of Business Affairs and Consumer Protection and the Office of the City Clerk.

Said privilege shall be constructed in accordance with plans and specifications approved by the Department of Planning and Development and Department of Transportation (Division of Project Development).

This grant of privilege in the public way shall be subject to the provisions of Section 10-28-015 and all other required provisions of the Municipal Code of Chicago.

The grantee shall pay to the City of Chicago as compensation for the privilege #1120102 herein granted the sum of zero ($.00) per annum in advance.


A 25% penalty will be added for payments received after due date.

The permit holder agrees to hold the City of Chicago harmless for any damage, relocation or replacement costs associated with damage, relocation or removal of private property caused by the City performing work in the public way.

Authority herein given and granted for a period of five (5) years from and after Date of Passage.

Alderman _____

Scott Waguespack 32nd Ward

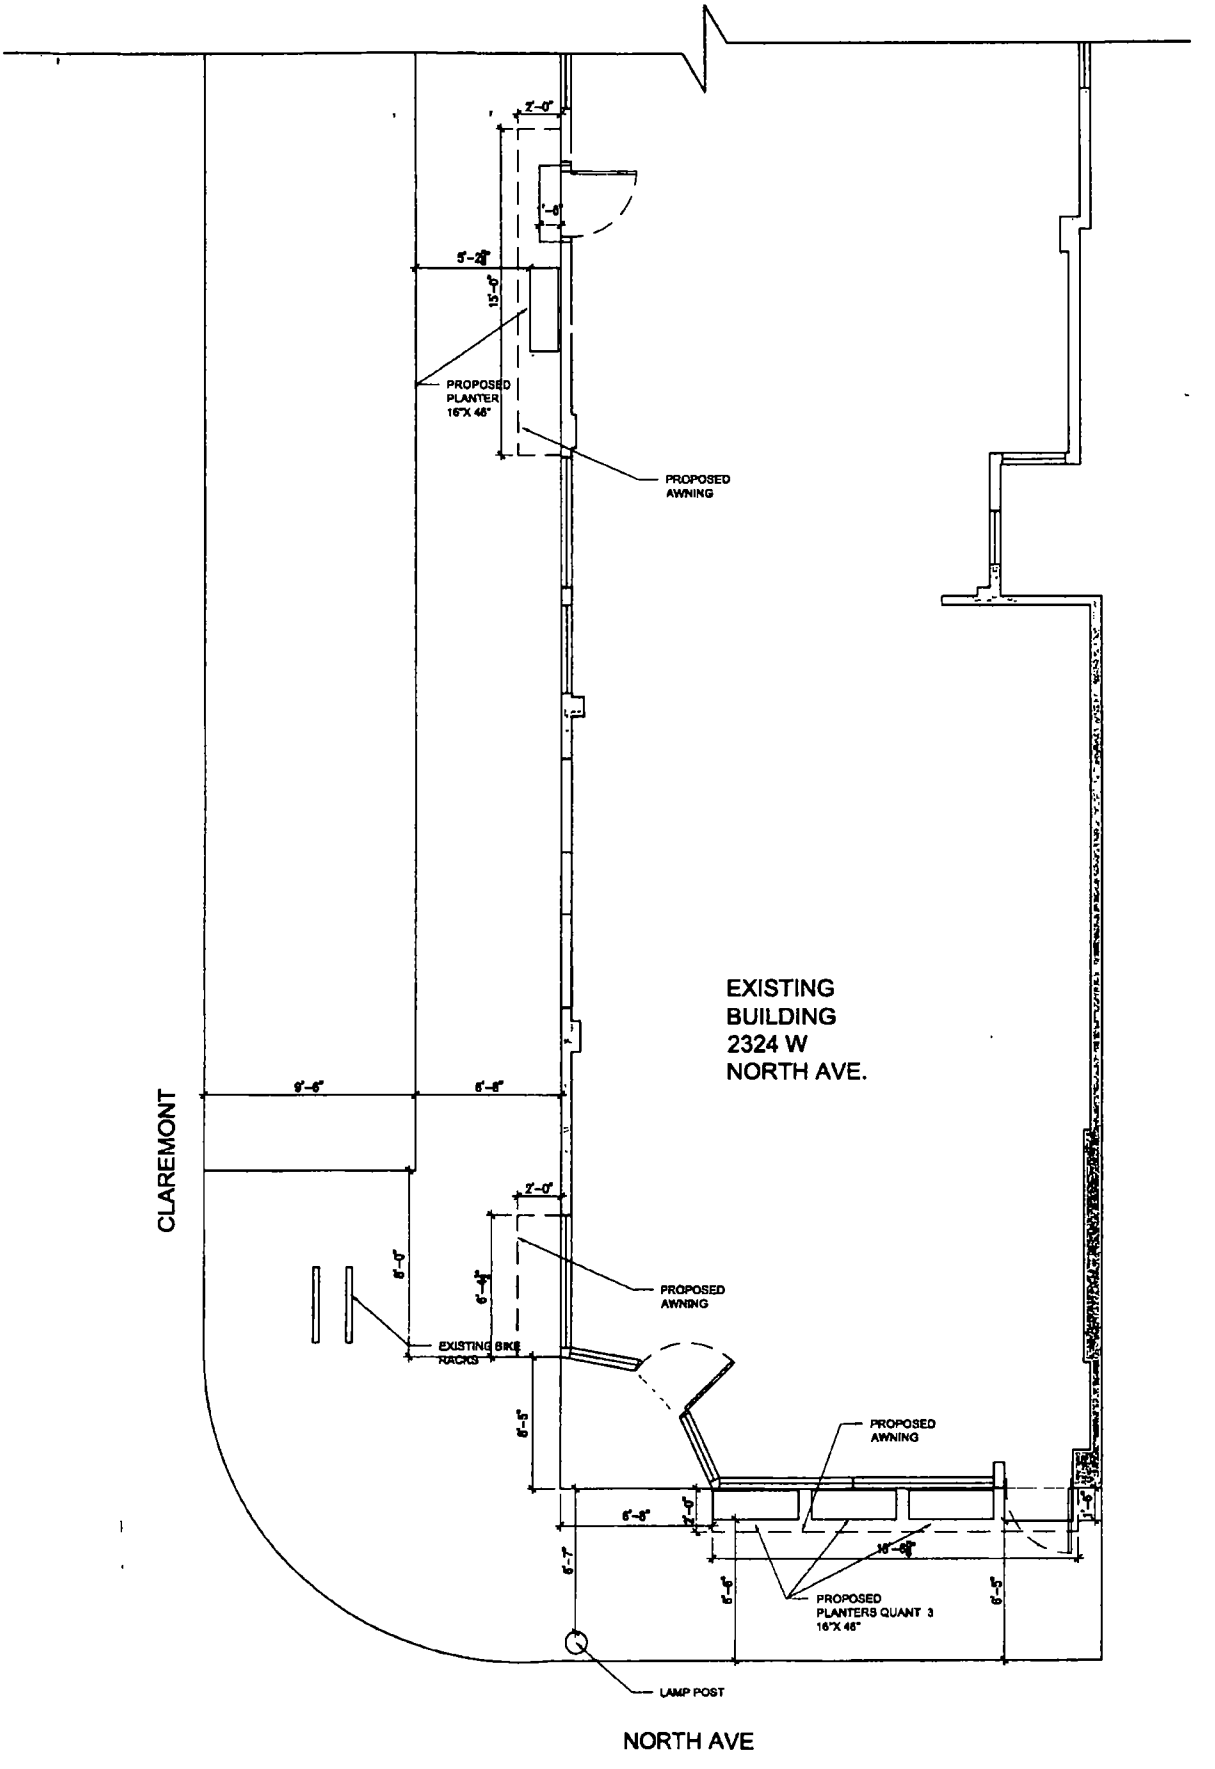
2'-0"
1'-8"
5'-2"
15'-0"
PROPOSED PLANTER 16"X 46"
PROPOSED AWNING
EXISTING BUILDING 2324 W NORTH AVE.
9'-6"
6'-8"
CLAREMONT
2'-0"
8'-0"
6'-4"
PROPOSED AWNING
EXISTING BIKE RACKS
6'-5"
PROPOSED AWNING
6'-8"
2'-0"
1'-6"
6'-7"
16'-8"
6'-6"
6'-5"
PROPOSED PLANTERS QUANT 3 16"X 46"
LAMP POST
NORTH AVE

**Department of Business Affairs and Consumer Protection**
Small Business Center - Public Way Use Unit
City Hall - 121 N LaSalle Street, Room 800 • Chicago, IL 60602
312-74-GOBIZ / 312-744-6249 • (312) 744-1944 (TTY)
http://www.cityofchicago.org/bacp

**09/24/2015**

Alderman **Scott Waguespack**
Ward # **32**
City of Chicago
City Hall, Room **300**
121 North LaSalle Street
Chicago, Illinois 60602

Re: An ordinance to use and maintain a portion of the public right-of-way for **four (4) planter(s)** for **NORTH CLYBOURN GROUP INC**, adjacent to the premises known as **2324 W. North Ave.**.

Dear Alderman **Scott Waguespack**:

The applicant referenced above has requested the use of the public right-of-way for a **planter(s)**. An ordinance has been prepared by the Department of Business Affairs and Consumer Protection – Small Business Center - Public Way Use Unit for presentation to the City Council. Because this request was made for properties located in your ward, as approved by you as per the attached, I respectfully request that you introduce the attached ordinance at the next City Council meeting.

If you have any questions regarding this ordinance, please contact Anthony Bertuca at (312) 744-5506.

**Department of Business Affairs and Consumer Protection**

# City of Chicago

O2015-7034

Office of the City Clerk

Document Tracking Sheet

| | |
|---|---|
| **Meeting Date:** | 9/24/2015 |
| **Sponsor(s):** | Waguespack (32) |
| **Type:** | Ordinance |
| **Title:** | Grant(s) of privilege in public way for Short Stuff Chicago LLC |
| **Committee(s) Assignment:** | Committee on Transportation and Public Way |

ORDINANCE
SHORT STUFF CHICAGO, LLC
Acct. No. 367213 - 4
Permit No. 1120186

*Be It Ordained by the City Council of the City of Chicago:*

SECTION 1. Permission and authority are hereby given and granted to SHORT STUFF CHICAGO, LLC, upon the terms and subject to the conditions of this ordinance to construct, install, maintain and use two (2) Bicycle Rack(s) on the public right-of-way adjacent to its premises known as 1235 W. Belmont Ave..

Said Bicycle Rack(s) at W. Belmont Avenue measure(s):
Two (2) at one point three three (1.33) foot in length, and point one seven (.17) feet in width for a total of point four five (.45) square feet.

The location of said privilege shall be as shown on prints kept on file with the Department of Business Affairs and Consumer Protection and the Office of the City Clerk.

Said privilege shall be constructed in accordance with plans and specifications approved by the Department of Planning and Development and Department of Transportation (Division of Project Development).

This grant of privilege in the public way shall be subject to the provisions of Section 10-28-015 and all other required provisions of the Municipal Code of Chicago.

The grantee shall pay to the City of Chicago as compensation for the privilege #1120186 herein granted the sum of zero ($.00) per annum in advance.


A 25% penalty will be added for payments received after due date.

The permit holder agrees to hold the City of Chicago harmless for any damage, relocation or replacement costs associated with damage, relocation or removal of private property caused by the City performing work in the public way.

Authority herein given and granted for a period of five (5) years from and after Date of Passage.


Alderman _____

Scott Waguespack 32nd Ward

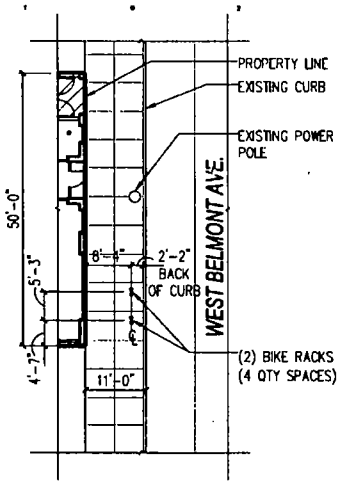


1 SK-1 PARTIAL SITE PLAN
SCALE 1" = 20'

N

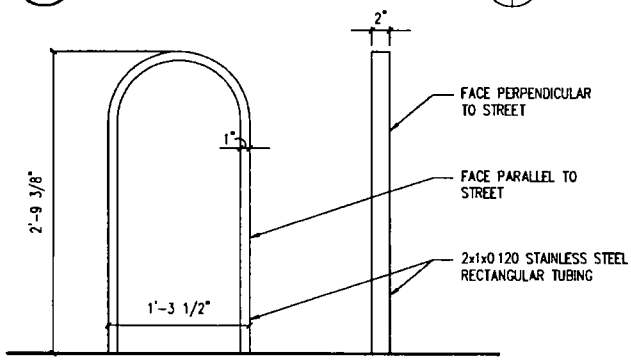


2 SK-1 FREEMONT BIKE RACK ELEVATION DETAIL
SCALE 1" = 1'-0"

| ARCHITECT | PROJECT/CLIENT NAME | PROJECT DATA | SHEET NO |
|---|---|---|---|
| STUDIO 222 ARCHITECTS<br>222 SOUTH MORGAN STREET SUITE 4B CHICAGO ILLINOIS 60607<br>P 312.850.4990 F 312.850.4975 WWW.STUDIO222ARCHITECTS.COM | SONGBIRD ACADEMY<br>1235 W. BELMONT AVE<br>CHICAGO, IL 60657 | DATE 2015-09-14<br>PROJ NO 15015<br>DRAWN BY RRG<br>SCALE | SK-1 |

**Department of Business Affairs and Consumer Protection**
Small Business Center - Public Way Use Unit
City Hall - 121 N LaSalle Street, Room 800 • Chicago, IL 60602
312-74-GOBIZ / 312-744-6249 • (312) 744-1944 (TTY)
http://www.cityofchicago.org/bacp

**09/24/2015**

Alderman **Scott Waguespack**
Ward # **32**
City of Chicago
City Hall, Room **300**
121 North LaSalle Street
Chicago, Illinois 60602

Re: An ordinance to use and maintain a portion of the public right-of-way for **two (2) bicycle rack(s)** for **SHORT STUFF CHICAGO, LLC**, adjacent to the premises known as **1235 W. Belmont Ave.**.

Dear Alderman **Scott Waguespack**:

The applicant referenced above has requested the use of the public right-of-way for a **bicycle rack(s)**. An ordinance has been prepared by the Department of Business Affairs and Consumer Protection – Small Business Center - Public Way Use Unit for presentation to the City Council. Because this request was made for properties located in your ward, as approved by you as per the attached, I respectfully request that you introduce the attached ordinance at the next City Council meeting.

If you have any questions regarding this ordinance, please contact Anthony Bertuca at (312) 744-5506.

**Department of Business Affairs and Consumer Protection**

# City of Chicago

O2015-7037

Office of the City Clerk

Document Tracking Sheet

| | |
|---|---|
| **Meeting Date:** | 9/24/2015 |
| **Sponsor(s):** | Waguespack (32) |
| **Type:** | Ordinance |
| **Title:** | Grant(s) of privilege in public way for Subway |
| **Committee(s) Assignment:** | Committee on Transportation and Public Way |

ORDINANCE
Subway
Acct. No. 278177 - 1
Permit No. 1106661

*Be It Ordained by the City Council of the City of Chicago:*

SECTION 1. Permission and authority are hereby given and granted to Subway, upon the terms and subject to the conditions of this ordinance to maintain and use two (2) sign(s) projecting over the public right-of-way attached to its premises known as 3167 N. Lincoln Ave..

Said sign structure(s) measures as follows; along N. Lincoln Avenue:
One (1) at four (4) feet in length, one point six six (1.66) feet in height and nine (9) feet above grade level.

Said sign structure(s) measures as follows; along W. Belmont:
One (1) at four (4) feet in length, one point six six (1.66) feet in height and nine (9) feet above grade level.

The location of said privilege shall be as shown on prints kept on file with the Department of Business Affairs and Consumer Protection and the Office of the City Clerk.

Said privilege shall be constructed in accordance with plans and specifications approved by the Department of Transportation (Division of Project Development) and Zoning Department - Signs.

This grant of privilege in the public way shall be subject to the provisions of Section 10-28-015 and all other required provisions of the Municipal Code of Chicago.

The grantee shall pay to the City of Chicago as compensation for the privilege #1106661 herein granted the sum of one hundred seventy-five ($175.00) per annum in advance.

A 25% penalty will be added for payments received after due date.

The permit holder agrees to hold the City of Chicago harmless for any damage, relocation or replacement costs associated with damage, relocation or removal of private property caused by the City performing work in the public way.

Authority herein given and granted for a period of five (5) years from and after Date of Passage.

Alderman Scott Waguespack

Scott Waguespack 32nd Ward

# Internally Illuminated Oval Sign Box

PM
1-25-11.




BELMONT SIDE

STRICTLY NEON, INC.
4608 W. 137TH ST.
CRESTWOOD, IL 60445
(708)597-1616
(708)597-8638 FAX

LOCATION
3167 N. LINCOLN
CHICAGO, IL

CLIENT
SUBWAY# 10354



**Department of Business Affairs and Consumer Protection**
Small Business Center - Public Way Use Unit
City Hall - 121 N LaSalle Street, Room 800 • Chicago, IL 60602
312-74-GOBIZ / 312-744-6249 • (312) 744-1944 (TTY)
http://www.cityofchicago.org/bacp

**09/24/2015**

Alderman **Scott Waguespack**
Ward # **32**
City of Chicago
City Hall, Room **300**
121 North LaSalle Street
Chicago, Illinois 60602

Re: An ordinance to use and maintain a portion of the public right-of-way for **two (2) sign(s)** for **Subway**, adjacent to the premises known as **3167 N. Lincoln Ave.**.

Dear Alderman **Scott Waguespack**:

The applicant referenced above has requested the use of the public right-of-way for a **sign(s)**. An ordinance has been prepared by the Department of Business Affairs and Consumer Protection – Small Business Center - Public Way Use Unit for presentation to the City Council. Because this request was made for properties located in your ward, as approved by you as per the attached, I respectfully request that you introduce the attached ordinance at the next City Council meeting.

If you have any questions regarding this ordinance, please contact Anthony Bertuca at (312) 744-5506.

**Department of Business Affairs and Consumer Protection**

# City of Chicago

O2015-7040

## Office of the City Clerk

## Document Tracking Sheet

| | |
|---|---|
| **Meeting Date:** | 9/24/2015 |
| **Sponsor(s):** | Waguespack (32) |
| **Type:** | Ordinance |
| **Title:** | Grant(s) of privilege in public way for Tribe S.C. |
| **Committee(s) Assignment:** | Committee on Transportation and Public Way |

ORDINANCE
TRIBE S.C.
Acct. No. 376527 - 1
Permit No. 1120013

*Be It Ordained by the City Council of the City of Chicago:*

SECTION 1. Permission and authority are hereby given and granted to TRIBE S.C., upon the terms and subject to the conditions of this ordinance to construct, install, maintain and use two (2) Planter(s) on the public right-of-way for beautification purposes adjacent to its premises known as 1819-1821 W. Belmont Ave..

Said Planter(s) at W. Belmont Avenue measure(s):
Two (2) at one (1) foot in length, and one point eight three (1.83) foot in width for a total of three point six six (3.66) square feet.

Grantee must allow the required clear and unobstructed space for pedestrian passage at all times per rules and regulations approved by the Department of Transportation.

The location of said privilege shall be as shown on prints kept on file with the Department of Business Affairs and Consumer Protection and the Office of the City Clerk.

Said privilege shall be constructed in accordance with plans and specifications approved by the Department of Planning and Development and Department of Transportation (Division of Project Development).

This grant of privilege in the public way shall be subject to the provisions of Section 10-28-015 and all other required provisions of the Municipal Code of Chicago.

The grantee shall pay to the City of Chicago as compensation for the privilege #1120013 herein granted the sum of zero ($.00) per annum in advance.


A 25% penalty will be added for payments received after due date.


The permit holder agrees to hold the City of Chicago harmless for any damage, relocation or replacement costs associated with damage, relocation or removal of private property caused by the City performing work in the public way.

Authority herein given and granted for a period of five (5) years from and after Date of Passage.

Alderman _____

Scott Waguespack 32nd Ward

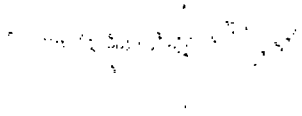

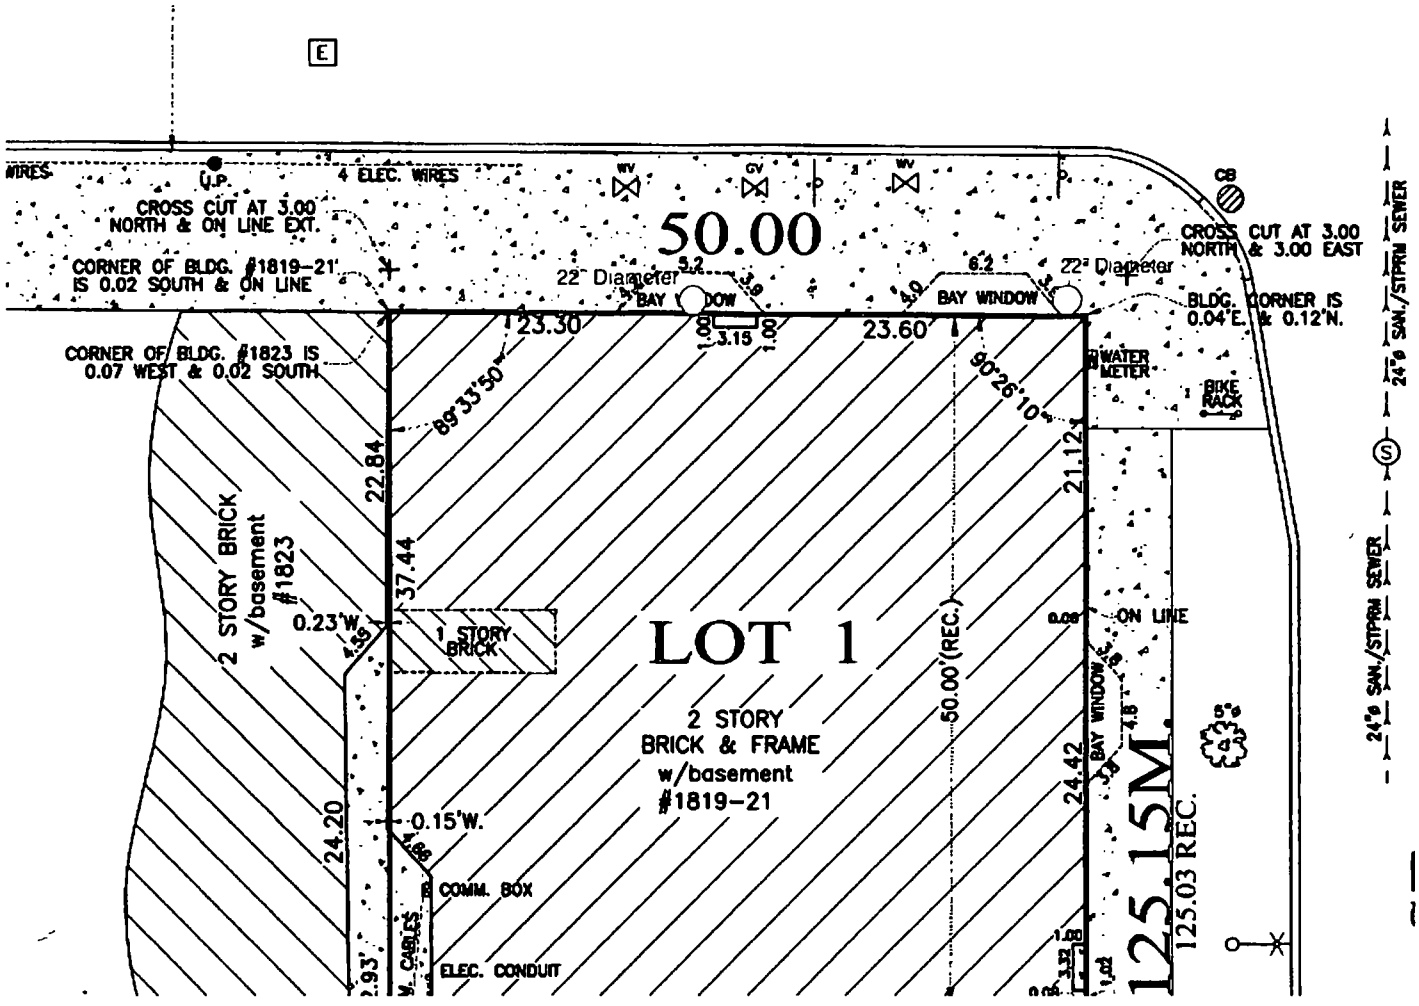
E
WIRES
U.P.
4 ELEC. WIRES
CROSS CUT AT 3.00 NORTH & ON LINE EXT.
CORNER OF BLDG. #1819-21 IS 0.02 SOUTH & ON LINE
WV
GV
WV
50.00
CB
CROSS CUT AT 3.00 NORTH & 3.00 EAST
22" Diameter
BAY WINDOW
22" Diameter
BAY WINDOW
BLDG. CORNER IS 0.04'E. & 0.12'N.
24'0 SAN./STPRM SEWER
CORNER OF BLDG. #1823 IS 0.07 WEST & 0.02 SOUTH
123.30
3.15
23.60
WATER METER
BIKE RACK
89°33'50"
90°26'10"
22.84
21.12
2 STORY BRICK w/basement #1823
37.44
0.23'W.
1 STORY BRICK
LOT 1
2 STORY BRICK & FRAME w/basement #1819-21
50.00'(REC.)
ON LINE
BAY WINDOW
24.42
24.20
0.15'W.
COMM. BOX
ELEC. CONDUIT
125.15M.
125.03 REC.
24'0 SAN./STPRM SEWER

**Department of Business Affairs and Consumer Protection**
Small Business Center - Public Way Use Unit
City Hall - 121 N. LaSalle Street, Room 800 • Chicago, IL 60602
312-74-GOBIZ / 312-744-6249 • (312) 744-1944 (TTY)
http://www.cityofchicago.org/bacp

**09/24/2015**

Alderman **Scott Waguespack**
Ward # **32**
City of Chicago
City Hall, Room **300**
121 North LaSalle Street
Chicago, Illinois 60602

Re: An ordinance to use and maintain a portion of the public right-of-way for **two (2) planter(s)** for **TRIBE S.C.**, adjacent to the premises known as **1819-1821 W. Belmont Ave.**.

Dear Alderman **Scott Waguespack**:

The applicant referenced above has requested the use of the public right-of-way for a **planter(s)**. An ordinance has been prepared by the Department of Business Affairs and Consumer Protection – Small Business Center - Public Way Use Unit for presentation to the City Council. Because this request was made for properties located in your ward, as approved by you as per the attached, I respectfully request that you introduce the attached ordinance at the next City Council meeting.

If you have any questions regarding this ordinance, please contact Anthony Bertuca at (312) 744-5506.

**Department of Business Affairs and Consumer Protection**

# City of Chicago

O2015-7044

Office of the City Clerk

Document Tracking Sheet

| | |
|---|---|
| **Meeting Date:** | 9/24/2015 |
| **Sponsor(s):** | Waguespack (32) |
| **Type:** | Ordinance |
| **Title:** | Grant(s) of privilege in public way for Wicker Park & Bucktown Chamber of Commerce, The |
| **Committee(s) Assignment:** | Committee on Transportation and Public Way |

ORDINANCE
The Wicker Park & Bucktown Chamber of Commerce
Acct. No. 219573 - 35
Permit No. 1119635

*Be It Ordained by the City Council of the City of Chicago:*

SECTION 1. Permission and authority are hereby given and granted to The Wicker Park & Bucktown Chamber of Commerce, upon the terms and subject to the conditions of this ordinance to construct, install, maintain and use one (1) Park bench(s) on the public right-of-way adjacent to its premises known as 1733 N. Damen Ave..

Said Park bench(s) at N. Damen measure(s):
One (1) at five (5) feet in length, and one point eight three (1.83) foot in width for a total of nine point one five (9.15) square feet.

The location of said privilege shall be as shown on prints kept on file with the Department of Business Affairs and Consumer Protection and the Office of the City Clerk.

Said privilege shall be constructed in accordance with plans and specifications approved by the Department of Transportation (Division of Project Development).

This grant of privilege in the public way shall be subject to the provisions of Section 10-28-015 and all other required provisions of the Municipal Code of Chicago.

The grantee shall pay to the City of Chicago as compensation for the privilege #1119635 herein granted the sum of seventy-five ($75.00) per annum in advance.

A 25% penalty will be added for payments received after due date.

The permit holder agrees to hold the City of Chicago harmless for any damage, relocation or replacement costs associated with damage, relocation or removal of private property caused by the City performing work in the public way.


Authority herein given and granted for a period of five (5) years from and after Date of Passage.

Alderman Scott Waguespack

Scott Waguespack 32nd Ward

MARIAN WILLIAMS DESIGN

PARK BENCH END CAPS

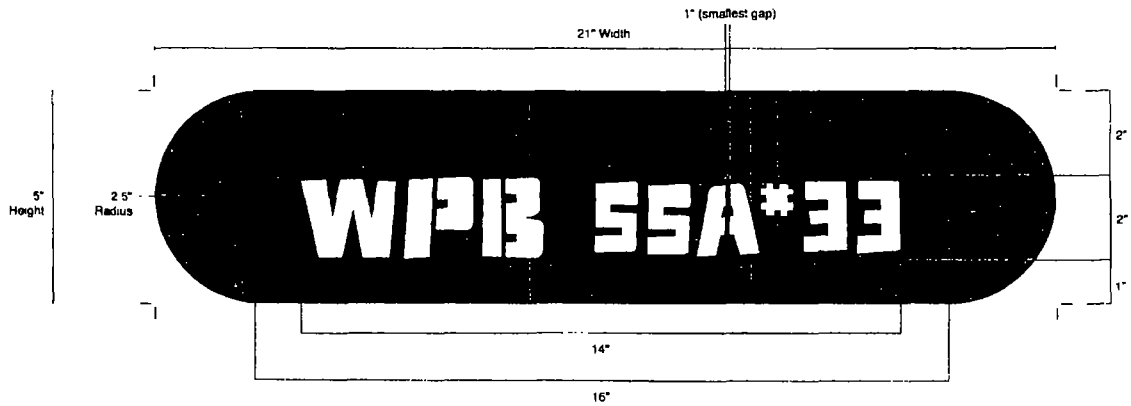

**Department of Business Affairs and Consumer Protection**
Small Business Center - Public Way Use Unit
City Hall - 121 N. LaSalle Street, Room 800 • Chicago, IL 60602
312-74-GOBIZ / 312-744-6249 • (312) 744-1944 (TTY)
http://www.cityofchicago.org/bacp

**09/24/2015**

Alderman **Scott Waguespack**
Ward # **32**
City of Chicago
City Hall, Room **300**
121 North LaSalle Street
Chicago, Illinois 60602

Re: An ordinance to use and maintain a portion of the public right-of-way for **one (1) park bench(s)** for **The Wicker Park & Bucktown Chamber of Commerce**, adjacent to the premises known as **1733 N. Damen Ave.**.

Dear Alderman **Scott Waguespack**:

The applicant referenced above has requested the use of the public right-of-way for a **park bench(s)**. An ordinance has been prepared by the Department of Business Affairs and Consumer Protection – Small Business Center - Public Way Use Unit for presentation to the City Council. Because this request was made for properties located in your ward, as approved by you as per the attached, I respectfully request that you introduce the attached ordinance at the next City Council meeting.

If you have any questions regarding this ordinance, please contact Anthony Bertuca at (312) 744-5506.

**Department of Business Affairs and Consumer Protection**

# City of Chicago

O2015-7046

Office of the City Clerk

Document Tracking Sheet

| | |
|---|---|
| **Meeting Date:** | 9/24/2015 |
| **Sponsor(s):** | Waguespack (32) |
| **Type:** | Ordinance |
| **Title:** | Grant(s) of privilege in public way for Wintrust Bank |
| **Committee(s) Assignment:** | Committee on Transportation and Public Way |

ORDINANCE
WINTRUST BANK
Acct. No. 289005 - 2
Permit No. 1119677

*Be It Ordained by the City Council of the City of Chicago:*

SECTION 1. Permission and authority are hereby given and granted to WINTRUST BANK, upon the terms and subject to the conditions of this ordinance to maintain and use two (2) sign(s) projecting over the public right-of-way attached to its premises known as 3234 N. Damen Ave..

Said sign structure(s) measures as follows; along North Damen Avenue:
One (1) at eight point two five (8.25) feet in length, two point zero eight (2.08) feet in height and eleven (11) feet above grade level.
One (1) at nine point five (9.5) feet in length, six point five eight (6.58) feet in height and fifteen point nine two (15.92) feet above grade level.

The location of said privilege shall be as shown on prints kept on file with the Department of Business Affairs and Consumer Protection and the Office of the City Clerk.

Said privilege shall be constructed in accordance with plans and specifications approved by the Department of Transportation (Division of Project Development) and Zoning Department - Signs.

This grant of privilege in the public way shall be subject to the provisions of Section 10-28-015 and all other required provisions of the Municipal Code of Chicago.

The grantee shall pay to the City of Chicago as compensation for the privilege #1119677 herein granted the sum of four hundred ($400.00) per annum in advance.


A 25% penalty will be added for payments received after due date.

The permit holder agrees to hold the City of Chicago harmless for any damage, relocation or replacement costs associated with damage, relocation or removal of private property caused by the City performing work in the public way.

Authority herein given and granted for a period of five (5) years from and after Date of Passage.


Alderman Scott Waguespack

Scott Waguespack 32nd Ward

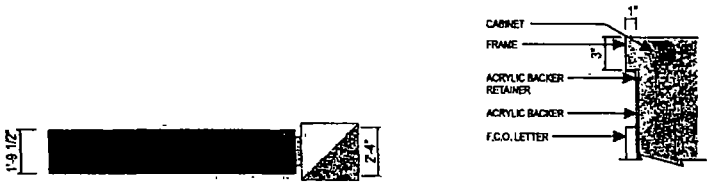


FACE DETAIL


SCALE: 1"=1'-0"

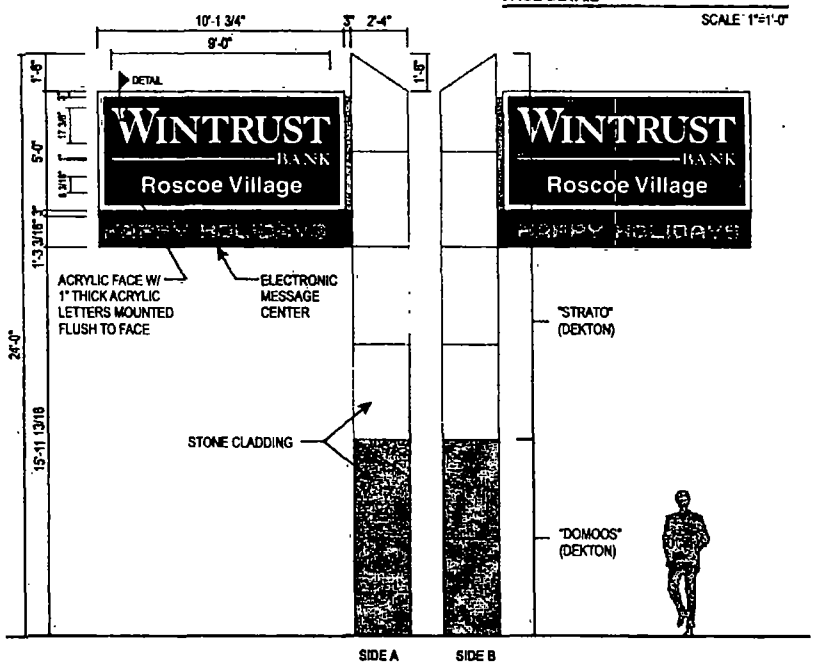


D.F. ILLUMINATED PYLON W/ EMC

QTY 1

SCALE 3/16"=1'-0"

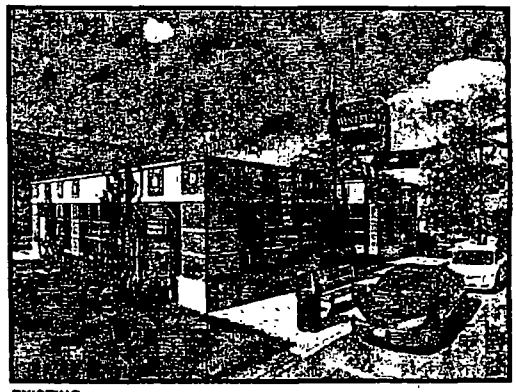

EXISTING

NOTE BANNERS TO BE REMOVED



PROPOSED

Drawing prepared by: ICON

SIGN 2

Location: 3234 N Damen Ave, Chicago, IL

Proj #: 4312

Loc #: 3234

File Path: Active\BANKS\W\WinTrust Financial\Project 4312\Locations\4312_3234_Chicago_IL_R4

Drawing prepared for: WINTRUST BANK

| Rev #: | Rev#: | Date: | Rev. By: | Drawn By: | Revision Description: |
|---|---|---|---|---|---|
| Original | 209436 | 04/28/15 | JO | KWK | |
| Rev 1 | 209436 | 04/28/15 | JO | KWK | Removed sign 1, relocated letters, replaced pylon cpt. 1 |
| Rev 2 | 210780 | 05/18/15 | JO | KWK | Rev pylon & clr |
| Rev 3 | 211683 | 06/08/15 | JO | IS | Revised per request. |
| Rev 4 | 212423 | 06/23/15 | JO | IS | Revised Sign 3 description. |
| Rev 5 | 000000 | 00/00/00 | XXX | XXX | |
| Rev 6 | 000000 | 00/00/00 | XXX | XXX | |
| Rev 7 | 000000 | 00/00/00 | XXX | XXX | |
| Rev 8 | 000000 | 00/00/00 | XXX | XXX | |
| Rev 9 | 000000 | 00/00/00 | XXX | XXX | |
| Rev 10 | 000000 | 00/00/00 | XXX | XXX | |

Drawings are the exclusive property of ICON. Any use/Revised use or duplication of not permitted.

**Department of Business Affairs and Consumer Protection**
Small Business Center - Public Way Use Unit
City Hall - 121 N. LaSalle Street, Room 800 • Chicago, IL 60602
312-74-GOBIZ / 312-744-6249 • (312) 744-1944 (TTY)
http://www.cityofchicago.org/bacp

**09/24/2015**

Alderman **Scott Waguespack**
Ward # **32**
City of Chicago
City Hall, Room **300**
121 North LaSalle Street
Chicago, Illinois 60602

Re: An ordinance to use and maintain a portion of the public right-of-way for **two (2) sign(s)** for **WINTRUST BANK**, adjacent to the premises known as **3234 N. Damen Ave.**.

Dear Alderman **Scott Waguespack**:

The applicant referenced above has requested the use of the public right-of-way for a **sign(s)**. An ordinance has been prepared by the Department of Business Affairs and Consumer Protection – Small Business Center - Public Way Use Unit for presentation to the City Council. Because this request was made for properties located in your ward, as approved by you as per the attached, I respectfully request that you introduce the attached ordinance at the next City Council meeting.

If you have any questions regarding this ordinance, please contact Anthony Bertuca at (312) 744-5506.

**Department of Business Affairs and Consumer Protection**

# City of Chicago

O2015-6922

Office of the City Clerk

Document Tracking Sheet

| | |
|---|---|
| **Meeting Date:** | 9/24/2015 |
| **Sponsor(s):** | Mell (33) |
| **Type:** | Ordinance |
| **Title:** | Grant(s) of privilege in public way for Car-X Auto Service |
| **Committee(s) Assignment:** | Committee on Transportation and Public Way |

ORDINANCE
CAR-X AUTO SERVICE
Acct. No. 253791 - 5
Permit No. 1119922

*Be It Ordained by the City Council of the City of Chicago:*

SECTION 1. Permission and authority are hereby given and granted to CAR-X AUTO SERVICE, upon the terms and subject to the conditions of this ordinance to maintain and use one (1) sign(s) projecting over the public right-of-way attached to its premises known as 3244 W. Irving Park Rd..

Said sign structure(s) measures as follows; along W Irving Park Rd:
One (1) at eight (8) feet in length, four (4) feet in height and ten (10) feet above grade level.

The location of said privilege shall be as shown on prints kept on file with the Department of Business Affairs and Consumer Protection and the Office of the City Clerk.

Said privilege shall be constructed in accordance with plans and specifications approved by the Department of Transportation (Division of Project Development) and Zoning Department - Signs.

This grant of privilege in the public way shall be subject to the provisions of Section 10-28-015 and all other required provisions of the Municipal Code of Chicago.

The grantee shall pay to the City of Chicago as compensation for the privilege #1119922 herein granted the sum of three hundred ($300.00) per annum in advance.

A 25% penalty will be added for payments received after due date.


The permit holder agrees to hold the City of Chicago harmless for any damage, relocation or replacement costs associated with damage, relocation or removal of private property caused by the City performing work in the public way.

Authority herein given and granted for a period of five (5) years from and after Date of Passage.

Alderman Deborah Mell 33rd Ward

# APPLICATION TO USE THE PUBLIC RIGHT OF WAY

## *EXAMPLE OF SIGN DRAWING*

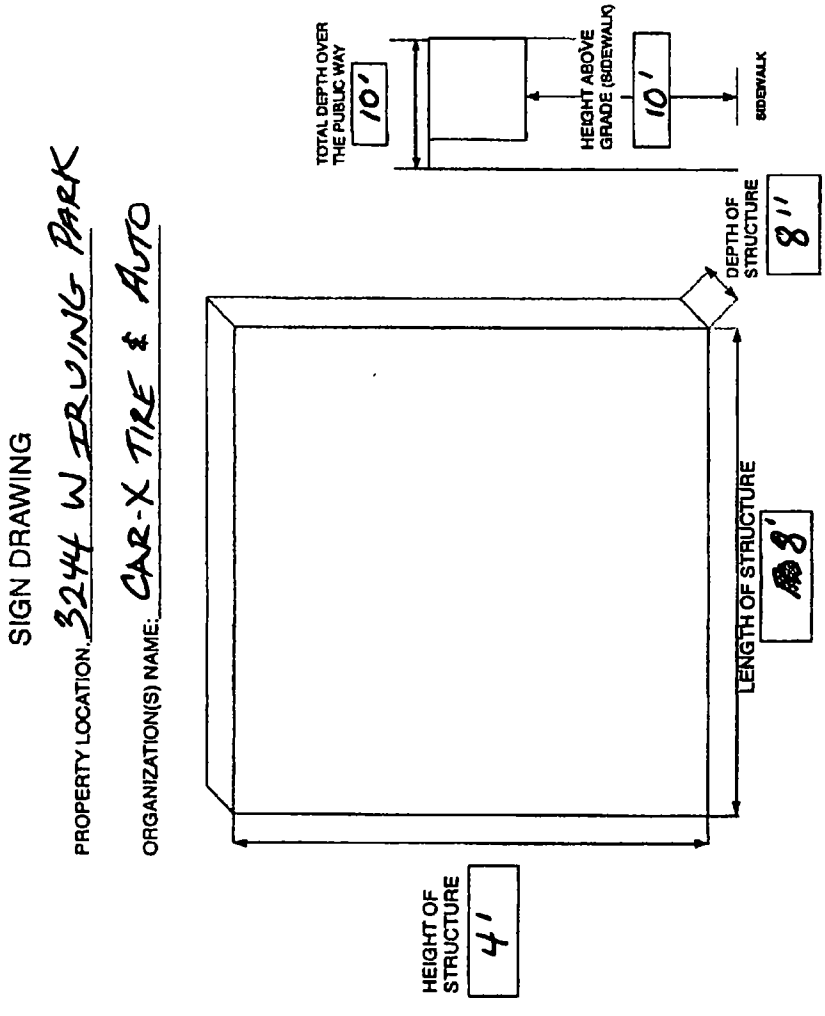

**Department of Business Affairs and Consumer Protection**
Small Business Center - Public Way Use Unit
City Hall - 121 N. LaSalle Street, Room 800 • Chicago, IL 60602
312-74-GOBIZ / 312-744-6249 • (312) 744-1944 (TTY)
http://www.cityofchicago.org/bacp

**09/24/2015**

Alderman **Deborah Mell**
Ward # **33**
City of Chicago
City Hall, Room **200**
121 North LaSalle Street
Chicago, Illinois 60602

Re: An ordinance to use and maintain a portion of the public right-of-way for **one (1) sign(s)** for **CAR-X AUTO SERVICE**, adjacent to the premises known as **3244 W. Irving Park Rd.**.

Dear Alderman **Deborah Mell**:

The applicant referenced above has requested the use of the public right-of-way for a **sign(s)**. An ordinance has been prepared by the Department of Business Affairs and Consumer Protection – Small Business Center - Public Way Use Unit for presentation to the City Council. Because this request was made for properties located in your ward, as approved by you as per the attached, I respectfully request that you introduce the attached ordinance at the next City Council meeting.

If you have any questions regarding this ordinance, please contact Anthony Bertuca at (312) 744-5506.

**Department of Business Affairs and Consumer Protection**

# City of Chicago

O2015-6927

## Office of the City Clerk

## Document Tracking Sheet

| | |
|---|---|
| **Meeting Date:** | 9/24/2015 |
| **Sponsor(s):** | Mell (33) |
| **Type:** | Ordinance |
| **Title:** | Grant(s) of privilege in public way for Galeria Musical & Wireless |
| **Committee(s) Assignment:** | Committee on Transportation and Public Way |

ORDINANCE
GALERIA MUSICAL & WIRELESS
Acct. No. 293059 - 3
Permit No. 1120185

*Be It Ordained by the City Council of the City of Chicago:*

SECTION 1. Permission and authority are hereby given and granted to GALERIA MUSICAL & WIRELESS, upon the terms and subject to the conditions of this ordinance to maintain and use one (1) sign(s) projecting over the public right-of-way attached to its premises known as 3103 W. Lawrence Ave..

Said sign structure(s) measures as follows; along W. Lawrence Ave.:
One (1) at twelve point six seven (12.67) feet in length, three (3) feet in height and ten (10) feet above grade level.

The location of said privilege shall be as shown on prints kept on file with the Department of Business Affairs and Consumer Protection and the Office of the City Clerk.

Said privilege shall be constructed in accordance with plans and specifications approved by the Department of Transportation (Division of Project Development) and Zoning Department - Signs.

This grant of privilege in the public way shall be subject to the provisions of Section 10-28-015 and all other required provisions of the Municipal Code of Chicago.

The grantee shall pay to the City of Chicago as compensation for the privilege #1120185 herein granted the sum of three hundred ($300.00) per annum in advance.

A 25% penalty will be added for payments received after due date.

The permit holder agrees to hold the City of Chicago harmless for any damage, relocation or replacement costs associated with damage, relocation or removal of private property caused by the City performing work in the public way.

Authority herein given and granted for a period of five (5) years from and after 11/19/2013.

Alderman _____

Deborah Mell 33rd Ward

REPAIR CENTE
WE REPAIR ALL CELLPHONES & COMPUTERS
COMPUTER
REPAIR
Laptop Repair
29.99
ALL CELLPHONES
boost
GALERIA MUSICAL
MON - SAT
SUNDAY
METRO
IN

**Department of Business Affairs and Consumer Protection**
Small Business Center - Public Way Use Unit
City Hall - 121 N LaSalle Street, Room 800 • Chicago, IL 60602
312-74-GOBIZ / 312-744-6249 • (312) 744-1944 (TTY)
http://www.cityofchicago.org/bacp

**09/24/2015**

Alderman **Deborah Mell**
Ward # **33**
City of Chicago
City Hall, Room **200**
121 North LaSalle Street
Chicago, Illinois 60602

Re: An ordinance to use and maintain a portion of the public right-of-way for **one (1) sign(s)** for **GALERIA MUSICAL & WIRELESS**, adjacent to the premises known as **3103 W. Lawrence Ave.**.

Dear Alderman **Deborah Mell**:

The applicant referenced above has requested the use of the public right-of-way for a **sign(s)**. An ordinance has been prepared by the Department of Business Affairs and Consumer Protection – Small Business Center - Public Way Use Unit for presentation to the City Council. Because this request was made for properties located in your ward, as approved by you as per the attached, I respectfully request that you introduce the attached ordinance at the next City Council meeting.

If you have any questions regarding this ordinance, please contact Anthony Bertuca at (312) 744-5506.

**Department of Business Affairs and Consumer Protection**

# City of Chicago

O2015-6930

## Office of the City Clerk

## Document Tracking Sheet

| | |
|---|---|
| **Meeting Date:** | 9/24/2015 |
| **Sponsor(s):** | Mell (33) |
| **Type:** | Ordinance |
| **Title:** | Grant(s) of privilege in public way for Montrose Kimball Check Cashers |
| **Committee(s) Assignment:** | Committee on Transportation and Public Way |

ORDINANCE
MONTROSE KIMBALL CHECK CASHERS
Acct. No. 399890 - 1
Permit No. 1119985

*Be It Ordained by the City Council of the City of Chicago:*

SECTION 1. Permission and authority are hereby given and granted to MONTROSE KIMBALL CHECK CASHERS, upon the terms and subject to the conditions of this ordinance to maintain and use one (1) sign(s) projecting over the public right-of-way attached to its premises known as 3354 W. Montrose Ave..

Said sign structure(s) measures as follows; along W. Montrose:
One (1) at six (6) feet in length, ten (10) feet in height and ten (10) feet above grade level.

The location of said privilege shall be as shown on prints kept on file with the Department of Business Affairs and Consumer Protection and the Office of the City Clerk.

Said privilege shall be constructed in accordance with plans and specifications approved by the Department of Transportation (Division of Project Development) and Zoning Department - Signs.


This grant of privilege in the public way shall be subject to the provisions of Section 10-28-015 and all other required provisions of the Municipal Code of Chicago.

The grantee shall pay to the City of Chicago as compensation for the privilege #1119985 herein granted the sum of three hundred ($300.00) per annum in advance.


A 25% penalty will be added for payments received after due date.

The permit holder agrees to hold the City of Chicago harmless for any damage, relocation or replacement costs associated with damage, relocation or removal of private property caused by the City performing work in the public way.


Authority herein given and granted for a period of five (5) years from and after Date of Passage.

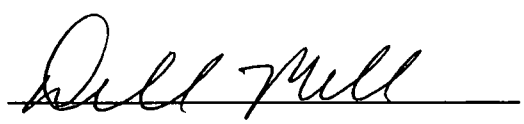Alderman 


Deborah Mell 33rd Ward

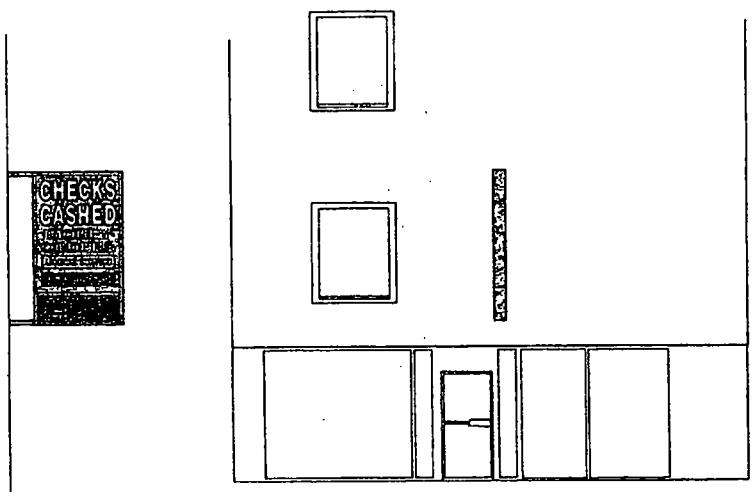


6'X10' DOUBLE FACE PROJECTING SIGN
ON THREE STORY BUILDING

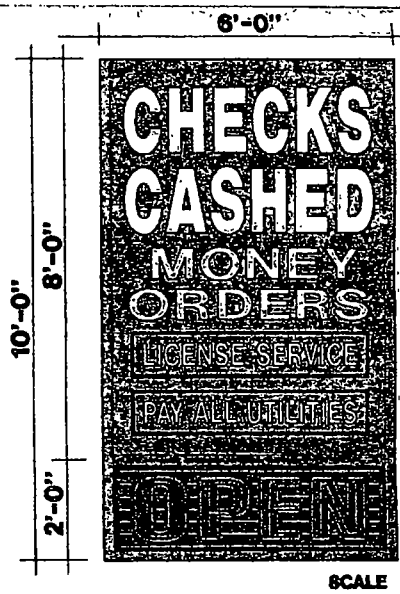


SCALE
3/8"=1'-0"

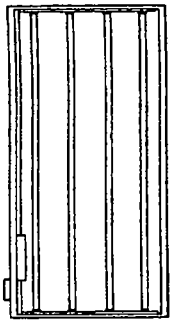

41 TO 70 SQ. FT. PROJECTING SIGN

2" X 2" X 3/16" GALV. ANGLE IRON FRAME / WELDED
1 1/2" X 3/8" GALV. BOLTS
20 GAUGE GALV. DRUM
2" X 2" GALV. 20 GA. TRIM
1/2" DRAIN HOLES
3/16" LEXAN FACES
ALL WIRING IN 20 GA. RACEWAYS
NO. 14 WIRE 600V. 15 AMP
HIGH OUTPUT LAMPS
1,000 V. LAMP HOLDERS
DISCONNECT SWITCH
800 M.A. BALLASTS 110 V.
U.L. APPROVED

| BEST NEON SIGN CO | |
|---|---|
| SCALE AS SHOWN | BK. NO. MONKIM |
| CUSTOMER | |
| JOB ADDRESS MONTROSE / KIMBAL | |
| CITY CHICAGO | STATE IL |
| ARTIST MICHAEL | SALES 4/19/07 |
| SALES APPROVED | DATE |
| CUSTOMER APPROVAL: | |

PLEASE NOTICE By signing the approval box on this sketch, I understand that I am accepting all aspects of this drawing. This includes artwork, specifications, dimensions, spelling and any other representations herein. I also understand that color reproductions on this sketch are approximate, and may not match manufactured product exactly.

**Department of Business Affairs and Consumer Protection**
Small Business Center - Public Way Use Unit
City Hall - 121 N. LaSalle Street, Room 800 • Chicago, IL 60602
312-74-GOBIZ / 312-744-6249 • (312) 744-1944 (TTY)
http://www.cityofchicago.org/bacp

**09/24/2015**

Alderman **Deborah Mell**
Ward # **33**
City of Chicago
City Hall, Room **200**
121 North LaSalle Street
Chicago, Illinois 60602

Re: An ordinance to use and maintain a portion of the public right-of-way for **one (1) sign(s)** for **MONTROSE KIMBALL CHECK CASHERS**, adjacent to the premises known as **3354 W. Montrose Ave.**.

Dear Alderman **Deborah Mell**:

The applicant referenced above has requested the use of the public right-of-way for a **sign(s)**. An ordinance has been prepared by the Department of Business Affairs and Consumer Protection – Small Business Center - Public Way Use Unit for presentation to the City Council. Because this request was made for properties located in your ward, as approved by you as per the attached, I respectfully request that you introduce the attached ordinance at the next City Council meeting.

If you have any questions regarding this ordinance, please contact Anthony Bertuca at (312) 744-5506.

**Department of Business Affairs and Consumer Protection**

# City of Chicago

O2015-6932

## Office of the City Clerk

## Document Tracking Sheet

| | |
|---|---|
| **Meeting Date:** | 9/24/2015 |
| **Sponsor(s):** | Mell (33) |
| **Type:** | Ordinance |
| **Title:** | Grant(s) of privilege in public way for Simply Prepaid |
| **Committee(s) Assignment:** | Committee on Transportation and Public Way |

ORDINANCE
SIMPLY PREPAID
Acct. No. 355929 - 1
Permit No. 1119330

*Be It Ordained by the City Council of the City of Chicago:*

SECTION 1. Permission and authority are hereby given and granted to SIMPLY PREPAID, upon the terms and subject to the conditions of this ordinance to maintain and use one (1) sign(s) projecting over the public right-of-way attached to its premises known as 3338 W. Lawrence Ave..

Said sign structure(s) measures as follows; along Lawrence:
One (1) at six point five (6.5) feet in length, two point two five (2.25) feet in height and ten (10) feet above grade level.

The location of said privilege shall be as shown on prints kept on file with the Department of Business Affairs and Consumer Protection and the Office of the City Clerk.

Said privilege shall be constructed in accordance with plans and specifications approved by the Department of Transportation (Division of Project Development) and Zoning Department - Signs.

This grant of privilege in the public way shall be subject to the provisions of Section 10-28-015 and all other required provisions of the Municipal Code of Chicago.

The grantee shall pay to the City of Chicago as compensation for the privilege #1119330 herein granted the sum of one hundred ($100.00) per annum in advance.

A 25% penalty will be added for payments received after due date.

The permit holder agrees to hold the City of Chicago harmless for any damage, relocation or replacement costs associated with damage, relocation or removal of private property caused by the City performing work in the public way.

Authority herein given and granted for a period of five (5) years from and after Date of Passage.

Alderman Deborah Mell

Deborah Mell 33rd Ward

**S/F-ILLUMINATED CABINET**

14.6 square feet

6'-6"
Cabinet Size

2'-3"
Cabinet Size

s=6"

simply prepaid — T-Mobile RETAILER

1-1/2"

7-1/4"

2'-7/8"

| | |
|---|---|
| **CABINET.** | 4" deep fabricated aluminum w/ 1-1/2" retainers all to be painted Matte Black as required |
| **BACK.** | 050 alum - pre-painted white |
| **FACE** | Flat White polycarbonate |
| **GRAPHICS** | Surface applied vinyl overlay w/ reverse weeded copy as shown |
| **ILLUM** | White LED's as required by manufacturer Power supplies to be housed within cabinet |
| **MOUNTING** | Cabinet to be flush mounted using appropriate fasteners as required |

**COLOR MATCHING**

EXISTING 33" x 78" CO SMART CANOPY TO BE REMOVED & DISCARDED PATCH & PAINT AS REQUIRED


**EXISTING CONDITIONS**

FOR REFERENCE ONLY





**PROPOSED STOREFRONT**

SCALE: 1/8" = 1'-0"

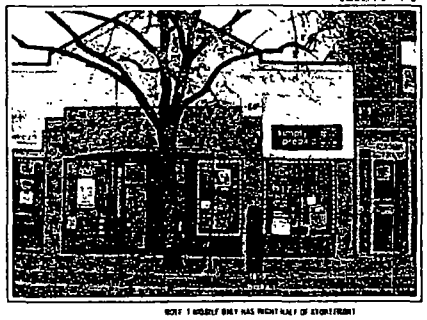

NOTE: 1 MODULE ONLY HAS RIGHT HALF OF STOREFRONT

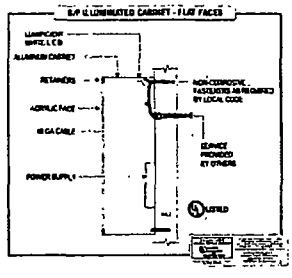


MC SIGN COMPANY
8959 TYLER BLVD.
MENTOR, OHIO 44060
PH. 440-209-6200
FAX 440-209-6277
www.mcsign.com

simply prepaid

| | | |
|---|---|---|
| 2 | 329687 | 10/29/14 |
| OLIVIA ADAMS | JR | |

Sign On.
Partner with the best.

NOTE: PRINTS ARE THE EXCLUSIVE PROPERTY OF MC SIGN COMPANY. ANY UNAUTHORIZED USE OR DUPLICATION WILL RESULT IN A 20% CHARGE PER OCCURANCE PER THE VALUE OF THE DISPLAY. © MC SIGN CO. 1998

**Department of Business Affairs and Consumer Protection**
Small Business Center - Public Way Use Unit
City Hall - 121 N LaSalle Street, Room 800 • Chicago, IL 60602
312-74-GOBIZ / 312-744-6249 • (312) 744-1944 (TTY)
http://www.cityofchicago.org/bacp

**09/24/2015**

Alderman **Deborah Mell**
Ward # **33**
City of Chicago
City Hall, Room **200**
121 North LaSalle Street
Chicago, Illinois 60602

Re: An ordinance to use and maintain a portion of the public right-of-way for **one (1) sign(s)** for **SIMPLY PREPAID**, adjacent to the premises known as **3338 W. Lawrence Ave.**.

Dear Alderman **Deborah Mell**:

The applicant referenced above has requested the use of the public right-of-way for a **sign(s)**. An ordinance has been prepared by the Department of Business Affairs and Consumer Protection – Small Business Center - Public Way Use Unit for presentation to the City Council. Because this request was made for properties located in your ward, as approved by you as per the attached, I respectfully request that you introduce the attached ordinance at the next City Council meeting.

If you have any questions regarding this ordinance, please contact Anthony Bertuca at (312) 744-5506.

**Department of Business Affairs and Consumer Protection**

# City of Chicago

O2015-6933

Office of the City Clerk

Document Tracking Sheet

| | |
|---|---|
| **Meeting Date:** | 9/24/2015 |
| **Sponsor(s):** | Austin (34) |
| **Type:** | Ordinance |
| **Title:** | Grant(s) of privilege in public way for Acceptance Insurance |
| **Committee(s) Assignment:** | Committee on Transportation and Public Way |

ORDINANCE
ACCEPTANCE INSURANCE
Acct. No. 398912 - 5
Permit No. 1119117

*Be It Ordained by the City Council of the City of Chicago:*

SECTION 1. Permission and authority are hereby given and granted to ACCEPTANCE INSURANCE, upon the terms and subject to the conditions of this ordinance to maintain and use one (1) sign(s) projecting over the public right-of-way attached to its premises known as 11109 S. Halsted St..

Said sign structure(s) measures as follows; along S HALSTED ST:
One (1) at fifteen point eight three (15.83) feet in length, three (3) feet in height and twelve (12) feet above grade level.

The location of said privilege shall be as shown on prints kept on file with the Department of Business Affairs and Consumer Protection and the Office of the City Clerk.

Said privilege shall be constructed in accordance with plans and specifications approved by the Department of Transportation (Division of Project Development) and Zoning Department - Signs.

This grant of privilege in the public way shall be subject to the provisions of Section 10-28-015 and all other required provisions of the Municipal Code of Chicago.

The grantee shall pay to the City of Chicago as compensation for the privilege #1119117 herein granted the sum of three hundred ($300.00) per annum in advance.

A 25% penalty will be added for payments received after due date.

The permit holder agrees to hold the City of Chicago harmless for any damage, relocation or replacement costs associated with damage, relocation or removal of private property caused by the City performing work in the public way.


Authority herein given and granted for a period of five (5) years from and after Date of Passage.

Alderman Carrie M. Austin

Carrie M. Austin 34th Ward

acceptance auto insurance

## 36" Internally Illuminated Raceway Mounted Channel Letter Set

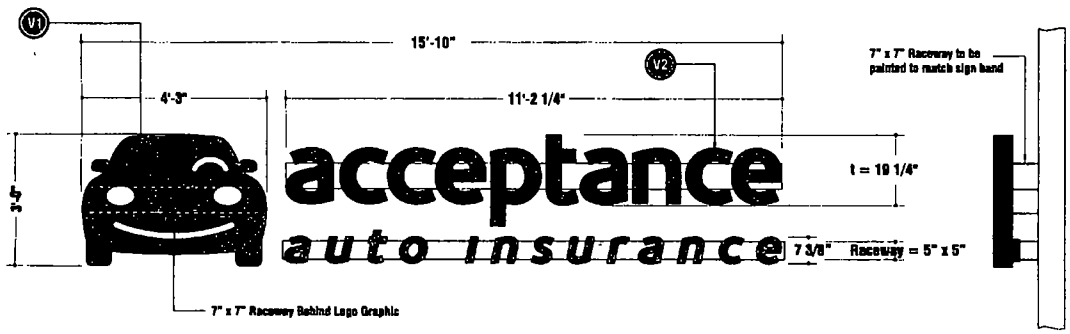


### General Description

Car Logo will be a Free Form Can Sign, fabricated like a large single channel letter with aluminum returns and back, 3mm cap, white acrylic faces decorated with 3M Vinyl graphics 1st surface
Illumination to be white L E D 's Taglines to be a typical LED Letterset all on Raceways

### Color Schedule

3M Vinyl Specifications

V1 PMS #362c - Green
3M 3630-156 Vivid Green

V2 PMS #2745c - Purple
3M 3630-87 Royal Blue


### Color Schedule

Paint Specifications


Painted Black (Returns)

Mounted Raceway (Paint to match Warm Gray 1c)

"ACCEPTANCE" LED Face Lit Letter Mounted on (Raceway)

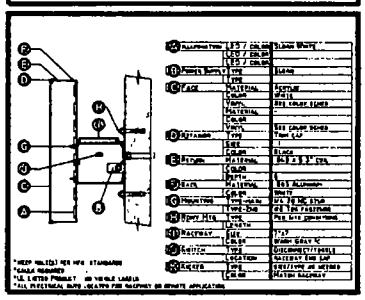

"AUTO INSURANCE" LED Face Lit Letter Mounted on (Raceway)

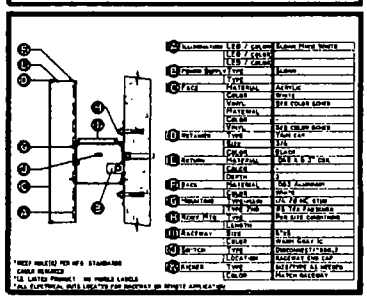

SQUARE FEET 47.50

SCALE: 1/2" = 1'-0"

Kieffer & Co., Inc.
82415 Kieffer & Co., Inc.
868 Road Street · Libertyville, IL 60048
PHONE (847) 680-1300 FAX (847) 680-1843
www.kieffersigns.com

CUSTOMER Acceptance Insurance
LOCATION Store #448 - Chicago, IL
SALESMAN SN DESIGNER JRS
DATE 02/04/15

c UL us LISTED
COMPANION FILES

PRODUCTION PROCESSING
Job #
-001
003
003
004
INITIALS: DATE:
REVISION:

B68230A

# City of Chicago

O2015-6935

## Office of the City Clerk

## Document Tracking Sheet

| | |
|---|---|
| **Meeting Date:** | 9/24/2015 |
| **Sponsor(s):** | Austin (34) |
| **Type:** | Ordinance |
| **Title:** | Grant(s) of privilege in public way for Lynn Bagley & Todd Zaruba |
| **Committee(s) Assignment:** | Committee on Transportation and Public Way |

ORDINANCE
LYNN BAGLEY & TODD ZARUBA
Acct. No. 353197 - 1
Permit No. 1119875

*Be It Ordained by the City Council of the City of Chicago:*

SECTION 1. Permission and authority are hereby given and granted to LYNN BAGLEY & TODD ZARUBA, upon the terms and subject to the conditions of this ordinance to maintain and use, as now constructed, one (1) Stair Case(s) on the public right-of-way adjacent to its premises known as 1232 W. 103rd St..

Said Stair Case(s) at S. Elizabeth measure(s):

One (1) at ten point five (10.5) feet in length, and four (4) feet in width for a total of forty-two (42) square feet. Existing stair case is approximately forty (40) inches in height.

The location of said privilege shall be as shown on prints kept on file with the Department of Business Affairs and Consumer Protection and the Office of the City Clerk.

Said privilege shall be constructed in accordance with plans and specifications approved by the Department of Transportation (Division of Project Development).

This grant of privilege in the public way shall be subject to the provisions of Section 10-28-015 and all other required provisions of the Municipal Code of Chicago.

The grantee shall pay to the City of Chicago as compensation for the privilege #1119875 herein granted the sum of zero ($.00) per annum in advance.


A 25% penalty will be added for payments received after due date.

The permit holder agrees to hold the City of Chicago harmless for any damage, relocation or replacement costs associated with damage, relocation or removal of private property caused by the City performing work in the public way.

Authority herein given and granted for a period of five (5) years from and after 06/30/2015.

Alderman Carrie M. Austin


Carrie M. Austin 34th Ward

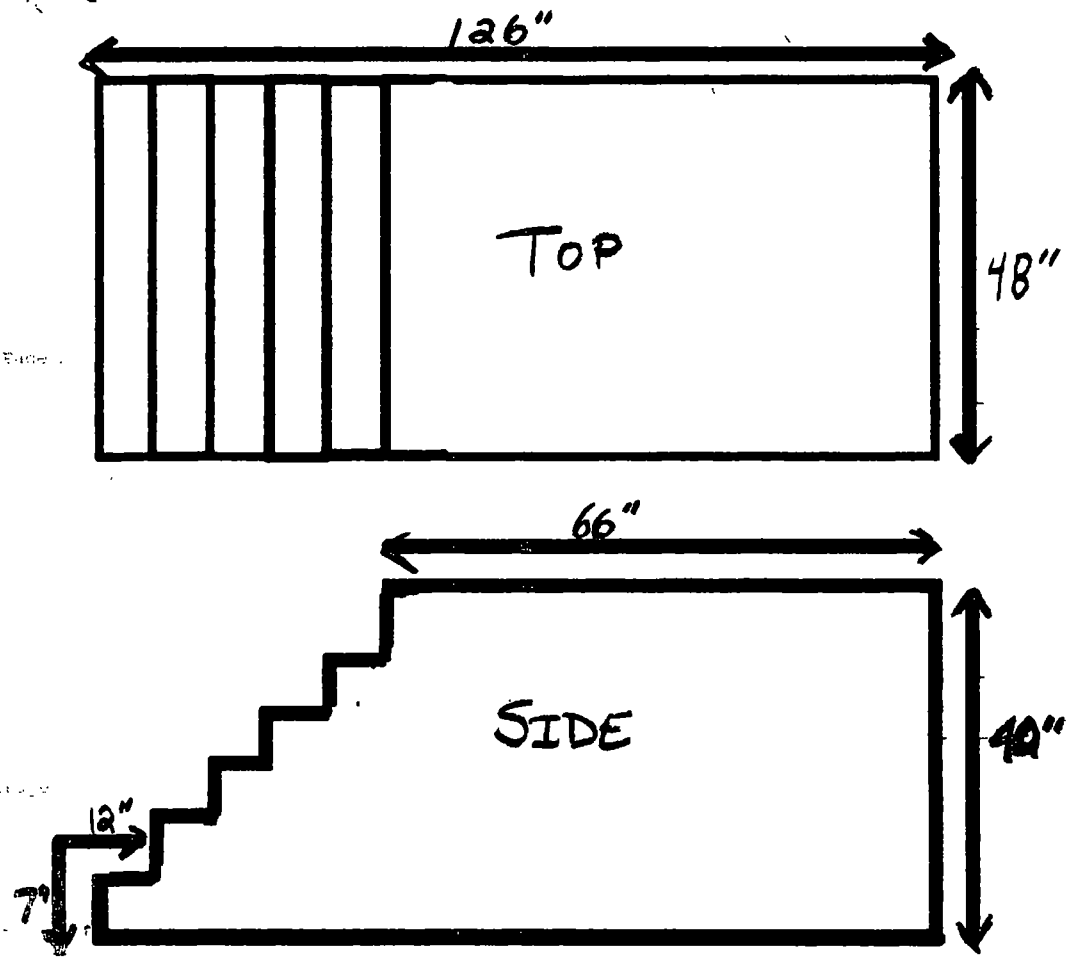



1232 W 103RD St.
Chigago 60643

Account # 353197-1
PWU PERMIT# 1091702

STAIR CASE

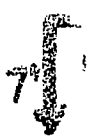
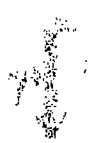
# City of Chicago

O2015-6939

Office of the City Clerk

Document Tracking Sheet

| | |
|---|---|
| **Meeting Date:** | 9/24/2015 |
| **Sponsor(s):** | Ramirez-Rosa (35) |
| **Type:** | Ordinance |
| **Title:** | Grant(s) of privilege in public way for Aaron's Sales and Lease Ownership No. C1731 |
| **Committee(s) Assignment:** | Committee on Transportation and Public Way |

ORDINANCE
AARON' S SALES AND LEASE OWNERSHIP # C1731
Acct. No. 12573 - 8
Permit No. 1118481

*Be It Ordained by the City Council of the City of Chicago:*

SECTION 1. Permission and authority are hereby given and granted to AARON' S SALES AND LEASE OWNERSHIP # C1731, upon the terms and subject to the conditions of this ordinance to maintain and use two (2) sign(s) projecting over the public right-of-way attached to its premises known as 4453 N. Pulaski Rd..

Said sign structure(s) measures as follows; along N Pulaski Rd:
One (1) at fifteen point zero eight (15.08) feet in length, three point five (3.5) feet in height and eighteen point five (18.5) feet above grade level.
One (1) at fifteen point zero eight (15.08) feet in length, one (1) foot in height and fourteen point five (14.5) feet above grade level.

The location of said privilege shall be as shown on prints kept on file with the Department of Business Affairs and Consumer Protection and the Office of the City Clerk.

Said privilege shall be constructed in accordance with plans and specifications approved by the Department of Transportation (Division of Project Development) and Zoning Department - Signs.

This grant of privilege in the public way shall be subject to the provisions of Section 10-28-015 and all other required provisions of the Municipal Code of Chicago.

The grantee shall pay to the City of Chicago as compensation for the privilege #1118481 herein granted the sum of four hundred ($400.00) per annum in advance.


A 25% penalty will be added for payments received after due date.

The permit holder agrees to hold the City of Chicago harmless for any damage, relocation or replacement costs associated with damage, relocation or removal of private property caused by the City performing work in the public way.

Authority herein given and granted for a period of five (5) years from and after Date of Passage.

Alderman Carlos Ramirez-Rosa

Carlos Ramirez-Rosa 35th Ward

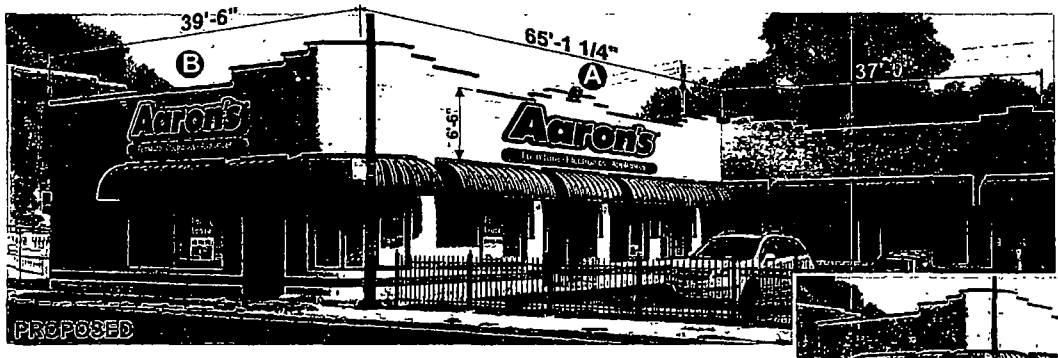



**ALLOWED SFT - 225 AGGREGATE**
**PROPOSED SFT - 153.58**







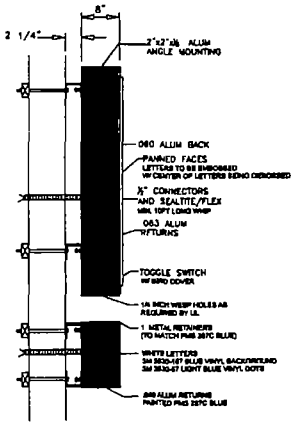


**NOTES:**
S/F INTERNALLY ILLUMINATED CLOUD SIGN.
SYLVANIA 6500 T8 LAMPS
FACES - FORMED PANNED / EMBOSSED CLEAR LEXAN 150"
RETURNS- .063" ALUMINUM
BACKS- .080" ALUMINUM.

**PILLBOX NOTES**
S/F INTERNALLY ILLUMINATED PILLBOX SIGN
WHITE LEDs
FACES - FLAT LEXAN W/ 1" JEWELITE
RETURNS- .040" ALUMINUM.
BACKS- .090" ALUMINUM
1" METAL RETAINERS

**TRADEMARK:**
TO BE APPLIED TO CLEAR CUT LEXAN CUT OUT ON ROUTER TABLE WITH FIRST SURFACE 3630-157 SULTAN BLUE VINYL "LOLLIPOP" TO BE ATTACHED TO BACK OF "S" WITH K-LATH SCREWS PRIOR TO CRATING

**COLOR NOTES.**
BACKGROUND - 3630-157 SULTAN BLUE VINYL.
WHITE COPY
DOTS - 3630-57 LIGHT BLUE VINYL
RETURNS/RETAINERS- PMS 287C BLUE

**COLOR NOTES:**
AARON'S COPY- 3630-157 SULTAN BLUE VINYL
PROCESSED WHITE BORDER/OUTLINE
BLUE SECOND OUTLINE - 3630-157 SULTAN BLUE VINYL
RETURNS- PMS 287C BLUE

■ 3M 3630-157
■ 3M 3630-57

| BOXED SFT AARON'S | BOXED SFT PILLBOX | ACTUAL SFT TOTAL |
|---|---|---|
| 75 91 | 22 6 | 98 51 |

DRAWING IS FOR CONCEPTUAL PURPOSES ONLY. DUE TO CONSTRUCTION CONSTRAINTS, SIZES AND OR LAYOUTS MAY CHANGE SLIGHTLY.

I.D. ASSOCIATES
1771 INDUSTRIAL ROAD · DOTHAN, ALABAMA · 36303
PH (888) 303-5534 · FAX (334) 836-1401
www.idassociatesinc.com

| | | | | | |
|---|---|---|---|---|---|
| CLIENT: | AARON'S | STORE #: | CTBD | PROD. #: | DRAWN BY: Amy Burns |
| LOCATION: | CHICAGO, IL | SCALE: | NONE | | DATE: 11-1-13 |
| ACCOUNT REP: | JENNIFER | DRAWING #: | AR-CHICAGO IL | | REV #: R3 1/16/15 DMS |
| | | | | | REVISED SIGN B TO 3'6 CLOUD AND PILLBOX |

# City of Chicago

O2015-6943

## Office of the City Clerk

## Document Tracking Sheet

| | |
|---|---|
| **Meeting Date:** | 9/24/2015 |
| **Sponsor(s):** | Ramirez-Rosa (35) |
| **Type:** | Ordinance |
| **Title:** | Grant(s) of privilege in public way for Walgreens No. 07687 - light fixtures |
| **Committee(s) Assignment:** | Committee on Transportation and Public Way |

ORDINANCE
Walgreens # 07687
Acct. No. 147 - 85
Permit No. 1120239

*Be It Ordained by the City Council of the City of Chicago:*

SECTION 1. Permission and authority are hereby given and granted to Walgreens # 07687, upon the terms and subject to the conditions of this ordinance to maintain and use, as now constructed, seven (7) Light Fixture(s) projecting over the public right-of-way adjacent to its premises known as 3320 W. Fullerton Ave..

Said Light Fixture(s) at W. FULLERTON measure(s):
Seven (7) at one point five (1.5) foot in length, one (1) foot in width and fourteen (14) feet above grade level.

The location of said privilege shall be as shown on prints kept on file with the Department of Business Affairs and Consumer Protection and the Office of the City Clerk.

Said privilege shall be constructed in accordance with plans and specifications approved by the Department of Transportation (Division of Project Development).

This grant of privilege in the public way shall be subject to the provisions of Section 10-28-015 and all other required provisions of the Municipal Code of Chicago.

The grantee shall pay to the City of Chicago as compensation for the privilege #1120239 herein granted the sum of one hundred five ($105.00) per annum in advance.

A 25% penalty will be added for payments received after due date.


The permit holder agrees to hold the City of Chicago harmless for any damage, relocation or replacement costs associated with damage, relocation or removal of private property caused by the City performing work in the public way.

Authority herein given and granted for a period of five (5) years from and after 06/03/2014.

Alderman Carlos Ramirez-Rosa

Carlos Ramirez-Rosa 35th Ward



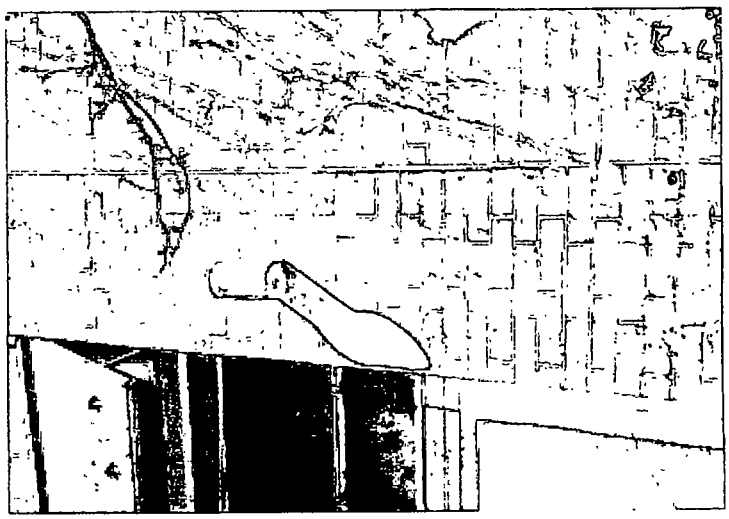





# City of Chicago

O2015-6946

## Office of the City Clerk

## Document Tracking Sheet

| | |
|---|---|
| **Meeting Date:** | 9/24/2015 |
| **Sponsor(s):** | Ramirez-Rosa (35) |
| **Type:** | Ordinance |
| **Title:** | Grant(s) of privilege in public way for Walgreens No. 07687 - signs |
| **Committee(s) Assignment:** | Committee on Transportation and Public Way |

ORDINANCE
Walgreens # 07687
Acct. No. 147 - 85
Permit No. 1120237

*Be It Ordained by the City Council of the City of Chicago:*

SECTION 1. Permission and authority are hereby given and granted to Walgreens # 07687, upon the terms and subject to the conditions of this ordinance to maintain and use three (3) sign(s) projecting over the public right-of-way attached to its premises known as 3320 W. Fullerton Ave..

Said sign structure(s) measures as follows; along W. FULLERTON:
One (1) at twenty point seven five (20.75) feet in length, two (2) feet in height and forty-five (45) feet above grade level.

Said sign structure(s) measures as follows; along W. FULLERTON:
One (1) at eight point five (8.5) feet in length, one point five (1.5) feet in height and forty-five (45) feet above grade level.

Said sign structure(s) measures as follows; along W. FULLERTON:
One (1) at nine point three three (9.33) feet in length, one point five (1.5) feet in height and forty-five (45) feet above grade level.

The location of said privilege shall be as shown on prints kept on file with the Department of Business Affairs and Consumer Protection and the Office of the City Clerk.

Said privilege shall be constructed in accordance with plans and specifications approved by the Department of Transportation (Division of Project Development) and Zoning Department - Signs.

This grant of privilege in the public way shall be subject to the provisions of Section 10-28-015 and all other required provisions of the Municipal Code of Chicago.

The grantee shall pay to the City of Chicago as compensation for the privilege #1120237 herein granted the sum of four hundred seventy-five ($475.00) per annum in advance.


A 25% penalty will be added for payments received after due date.

The permit holder agrees to hold the City of Chicago harmless for any damage, relocation or replacement costs associated with damage, relocation or removal of private property caused by the City performing work in the public way.

Authority herein given and granted for a period of five (5) years from and after 04/22/2014.

Alderman 

Carlos Ramirez-Rosa 35th Ward

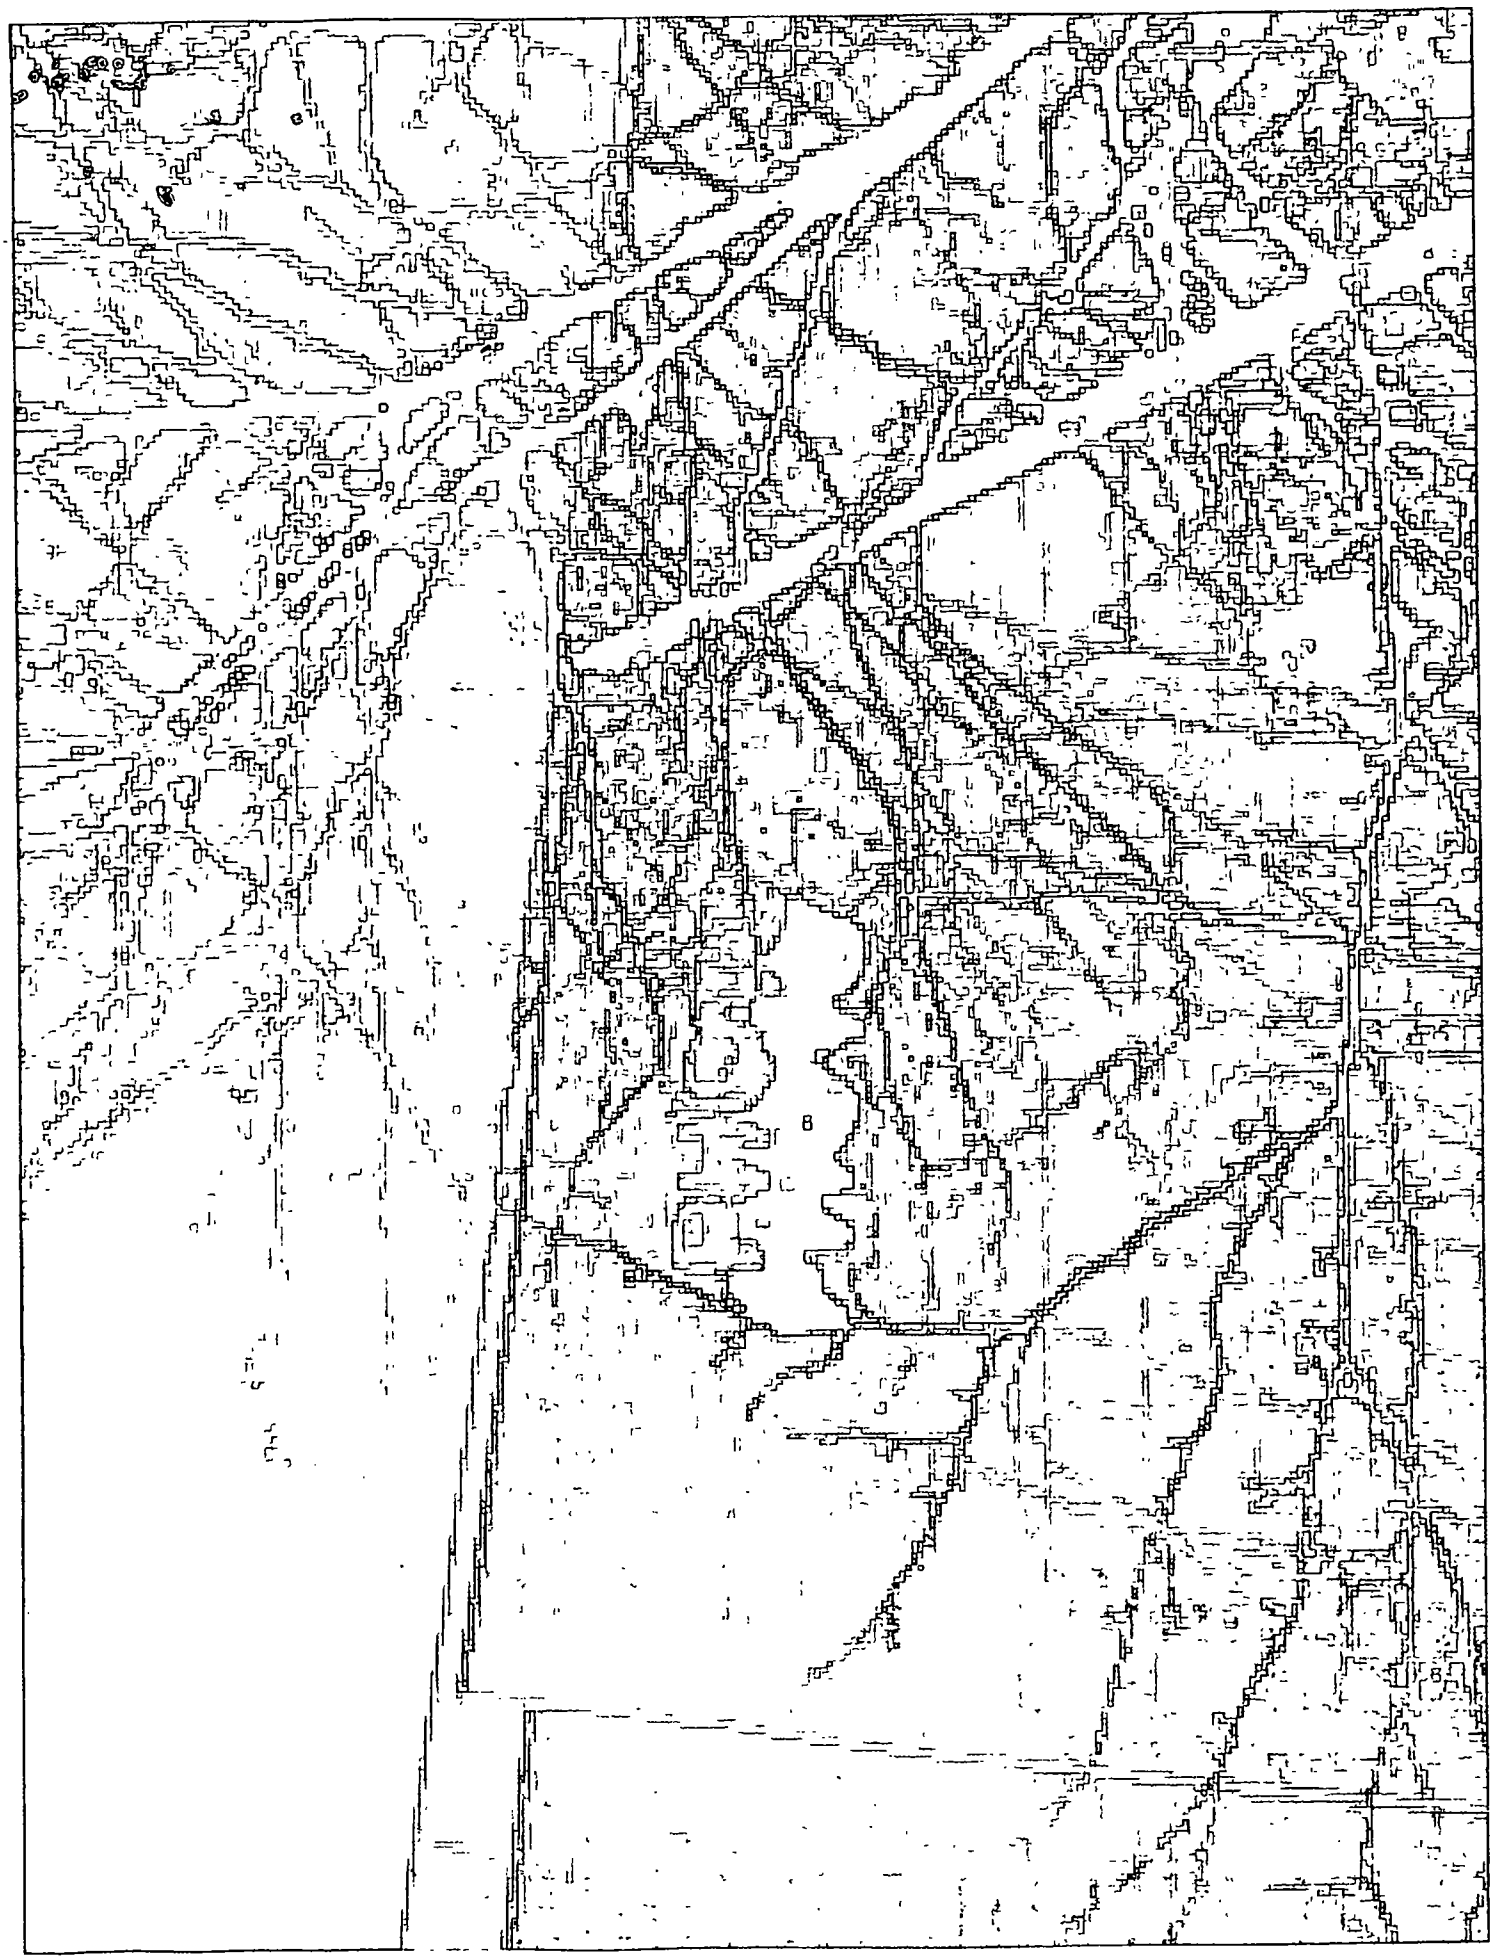

# City of Chicago

O2015-6949

Office of the City Clerk

Document Tracking Sheet

| | |
|---|---|
| **Meeting Date:** | 9/24/2015 |
| **Sponsor(s):** | Sposato (38) |
| **Type:** | Ordinance |
| **Title:** | Grant(s) of privilege in public way for Simply Prepaid |
| **Committee(s) Assignment:** | Committee on Transportation and Public Way |

ORDINANCE
SIMPLY PREPAID
Acct. No. 259917 - 1
Permit No. 1119046

*Be It Ordained by the City Council of the City of Chicago:*

SECTION 1. Permission and authority are hereby given and granted to SIMPLY PREPAID, upon the terms and subject to the conditions of this ordinance to maintain and use one (1) sign(s) projecting over the public right-of-way attached to its premises known as 5603 W. Irving Park Rd..

Said sign structure(s) measures as follows; along Irving Park Road:
One (1) at six point five (6.5) feet in length, two point two five (2.25) feet in height and eleven (11) feet above grade level.

The location of said privilege shall be as shown on prints kept on file with the Department of Business Affairs and Consumer Protection and the Office of the City Clerk.

Said privilege shall be constructed in accordance with plans and specifications approved by the Department of Transportation (Division of Project Development) and Zoning Department - Signs.

This grant of privilege in the public way shall be subject to the provisions of Section 10-28-015 and all other required provisions of the Municipal Code of Chicago.

The grantee shall pay to the City of Chicago as compensation for the privilege #1119046 herein granted the sum of one hundred ($100.00) per annum in advance.

A 25% penalty will be added for payments received after due date.

The permit holder agrees to hold the City of Chicago harmless for any damage, relocation or replacement costs associated with damage, relocation or removal of private property caused by the City performing work in the public way.

Authority herein given and granted for a period of five (5) years from and after Date of Passage.

Alderman 

Nicholas Sposato 38th Ward

S/F ILLUMINATED CABINET
scale: 3/4" = 1'-0"

14.6 square feet

EPP

C27

6'-6"
Cabinet Size

2'-3"
Cabinet
Size

s=6"

simply prepaid
RETAILER

1-1/2"

7-1/4"

2 7/8"

**CABINET:** 4" deep fabricated aluminum w/ 1-1/2" retainers, all to be painted Matte Black as required

**BACK:** .050 alum - pre-painted white

**FACE:** 150 flat White polycarbonate

**GRAPHICS:** Surface applied vinyl overlay w/ reverse weeded copy as shown

**ILLUM.** White LED's as required by manufacturer
Power supplies to be housed within cabinet

**MOUNTING:** Cabinet to be flush mounted using appropriate fasteners as required

**JOB NOTES** DEALER TO REMOVE METAL A FRAME PATCH & REPAIR

DEALER TO REMOVE METAL A FRAME PATCH & REPAIR


EXISTING CONDITIONS

FOR REFERENCE ONLY



PROPOSED STOREFRONT

SCALE +/- 3/16" = 1'-0"

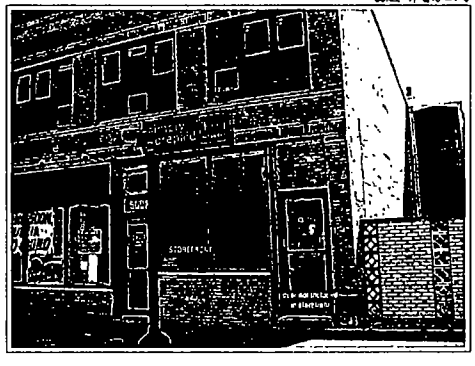


COLOR MATCHING

Pantone 179
3M 3630-1498 Magenta Translucent

3M 3630-22 Matte Black

S/F ILLUMINATED CABINET - FLAT FACES

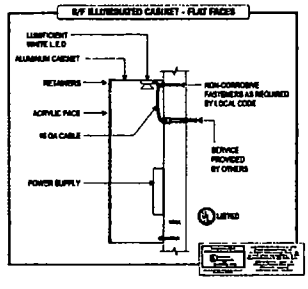


MC SIGN COMPANY
8959 TYLER BLVD.
MENTOR, OHIO 44060
PH. 440-209-8200
FAX 440-209-8277
www.mcsign.com

CLIENT: simply prepaid

ADDRESS: W IRVING PARK & N CENTRAL AVE
5663 W IRVING AVE
CHICAGO, IL 60634

| SCALE: AS NOTED | DATE: 03/23/15 |
|---|---|
| DRAWN BY: JR | DESIGNER: JR |
| ELECTRICAL SPEC: | |

| DATE | REVISIONS |
|---|---|
| 03/27/15 GH | revise size and placement of signage |

Sign On.
Partner with the best

NOTE: PRINTS ARE THE EXCLUSIVE PROPERTY OF MCSIGN COMPANY. ANY UNAUTHORIZED USE OR DUPLICATION WILL RESULT IN A 20% CHARGE PER OCCURANCE PER THE VALUE OF THE DISPLAY. © MC SIGN CO 1998

**Department of Business Affairs and Consumer Protection**
Small Business Center - Public Way Use Unit
City Hall - 121 N LaSalle Street, Room 800 • Chicago, IL 60602
312-74-GOBIZ / 312-744-6249 • (312) 744-1944 (TTY)
http://www.cityofchicago.org/bacp

**09/24/2015**

Alderman **Nicholas Sposato**
Ward # **38**
City of Chicago
City Hall, Room **200**
121 North LaSalle Street
Chicago, Illinois 60602

Re: An ordinance to use and maintain a portion of the public right-of-way for **one (1) sign(s)** for **SIMPLY PREPAID**, adjacent to the premises known as **5603 W. Irving Park Rd.**.

Dear Alderman **Nicholas Sposato**:

The applicant referenced above has requested the use of the public right-of-way for a **sign(s)**. An ordinance has been prepared by the Department of Business Affairs and Consumer Protection – Small Business Center - Public Way Use Unit for presentation to the City Council. Because this request was made for properties located in your ward, as approved by you as per the attached, I respectfully request that you introduce the attached ordinance at the next City Council meeting.

If you have any questions regarding this ordinance, please contact Anthony Bertuca at (312) 744-5506.

**Department of Business Affairs and Consumer Protection**

# City of Chicago

O2015-6952

## Office of the City Clerk

## Document Tracking Sheet

| | |
|---|---|
| **Meeting Date:** | 9/24/2015 |
| **Sponsor(s):** | Laurino (39) |
| **Type:** | Ordinance |
| **Title:** | Grant(s) of privilege in public way for Associated Bank |
| **Committee(s) Assignment:** | Committee on Transportation and Public Way |

ORDINANCE
ASSOCIATED BANK
Acct. No. 85738 - 5
Permit No. 1120038

*Be It Ordained by the City Council of the City of Chicago:*

SECTION 1. Permission and authority are hereby given and granted to ASSOCIATED BANK, upon the terms and subject to the conditions of this ordinance to maintain and use one (1) sign(s) projecting over the public right-of-way attached to its premises known as 6355 N. Central Ave..

Said sign structure(s) measures as follows; along N. Central Avenue:
One (1) at nine (9) feet in length, seven point two five (7.25) feet in height and thirteen point two five (13.25) feet above grade level.

The location of said privilege shall be as shown on prints kept on file with the Department of Business Affairs and Consumer Protection and the Office of the City Clerk.

Said privilege shall be constructed in accordance with plans and specifications approved by the Department of Transportation (Division of Project Development) and Zoning Department - Signs.

This grant of privilege in the public way shall be subject to the provisions of Section 10-28-015 and all other required provisions of the Municipal Code of Chicago.

The grantee shall pay to the City of Chicago as compensation for the privilege #1120038 herein granted the sum of three hundred ($300.00) per annum in advance.


A 25% penalty will be added for payments received after due date.

The permit holder agrees to hold the City of Chicago harmless for any damage, relocation or replacement costs associated with damage, relocation or removal of private property caused by the City performing work in the public way.

Authority herein given and granted for a period of five (5) years from and after 12/17/2013.

Alderman _____

Margaret Laurino 39th Ward

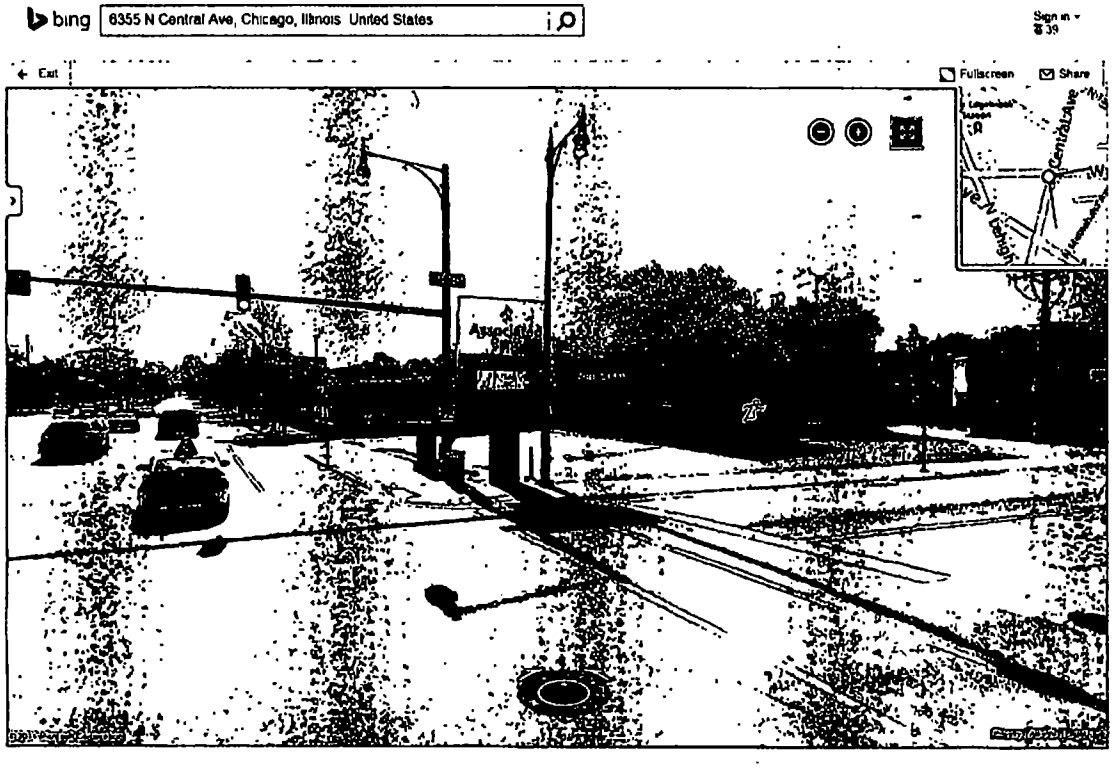


Looking East down Devon from Central

# City of Chicago

O2015-6955

## Office of the City Clerk

## Document Tracking Sheet

| | |
|---|---|
| **Meeting Date:** | 9/24/2015 |
| **Sponsor(s):** | Laurino (39) |
| **Type:** | Ordinance |
| **Title:** | Grant(s) of privilege in public way for Avers Court Condo Assn |
| **Committee(s) Assignment:** | Committee on Transportation and Public Way |

ORDINANCE
AVERS COURT CONDOMINIUM ASSOCIATION
Acct. No. 346699 - 1
Permit No. 1119869

*Be It Ordained by the City Council of the City of Chicago:*

SECTION 1. Permission and authority are hereby given and granted to AVERS COURT CONDOMINIUM ASSOCIATION, upon the terms and subject to the conditions of this ordinance to maintain and use, as now constructed, one (1) Flood Control(s) under the public right-of-way adjacent to its premises known as 5148-5158 N. Avers Ave..

Said Flood Control(s) at W. Foster Avenue measure(s):
One (1) at two (2) feet in length, and five (5) feet in width for a total of ten (10) square feet. Existing flood control system is approximately five (5) feet in depth.

The location of said privilege shall be as shown on prints kept on file with the Department of Business Affairs and Consumer Protection and the Office of the City Clerk.

Said privilege shall be constructed in accordance with plans and specifications approved by the Department of Transportation (Office of Underground Coordination) and Department of Water Management.

This grant of privilege in the public way shall be subject to the provisions of Section 10-28-015 and all other required provisions of the Municipal Code of Chicago.

The grantee shall pay to the City of Chicago as compensation for the privilege #1119869 herein granted the sum of four hundred ($400.00) per annum in advance.

A 25% penalty will be added for payments received after due date.

The permit holder agrees to hold the City of Chicago harmless for any damage, relocation or replacement costs associated with damage, relocation or removal of private property caused by the City performing work in the public way.

Authority herein given and granted for a period of five (5) years from and after 07/28/2015.

Alderman _____

Margaret Laurino 39th Ward

DOUBLE GUARD PICTURE OCT 08

ALL PLUMBING SERVICES

# PARKS'

PLUMBING & SEWER, INC.


FLOOD CONTROL

(847) 676-1931

www.parksplumbingandsewer.com

# Double Guard®

## Flood Control System

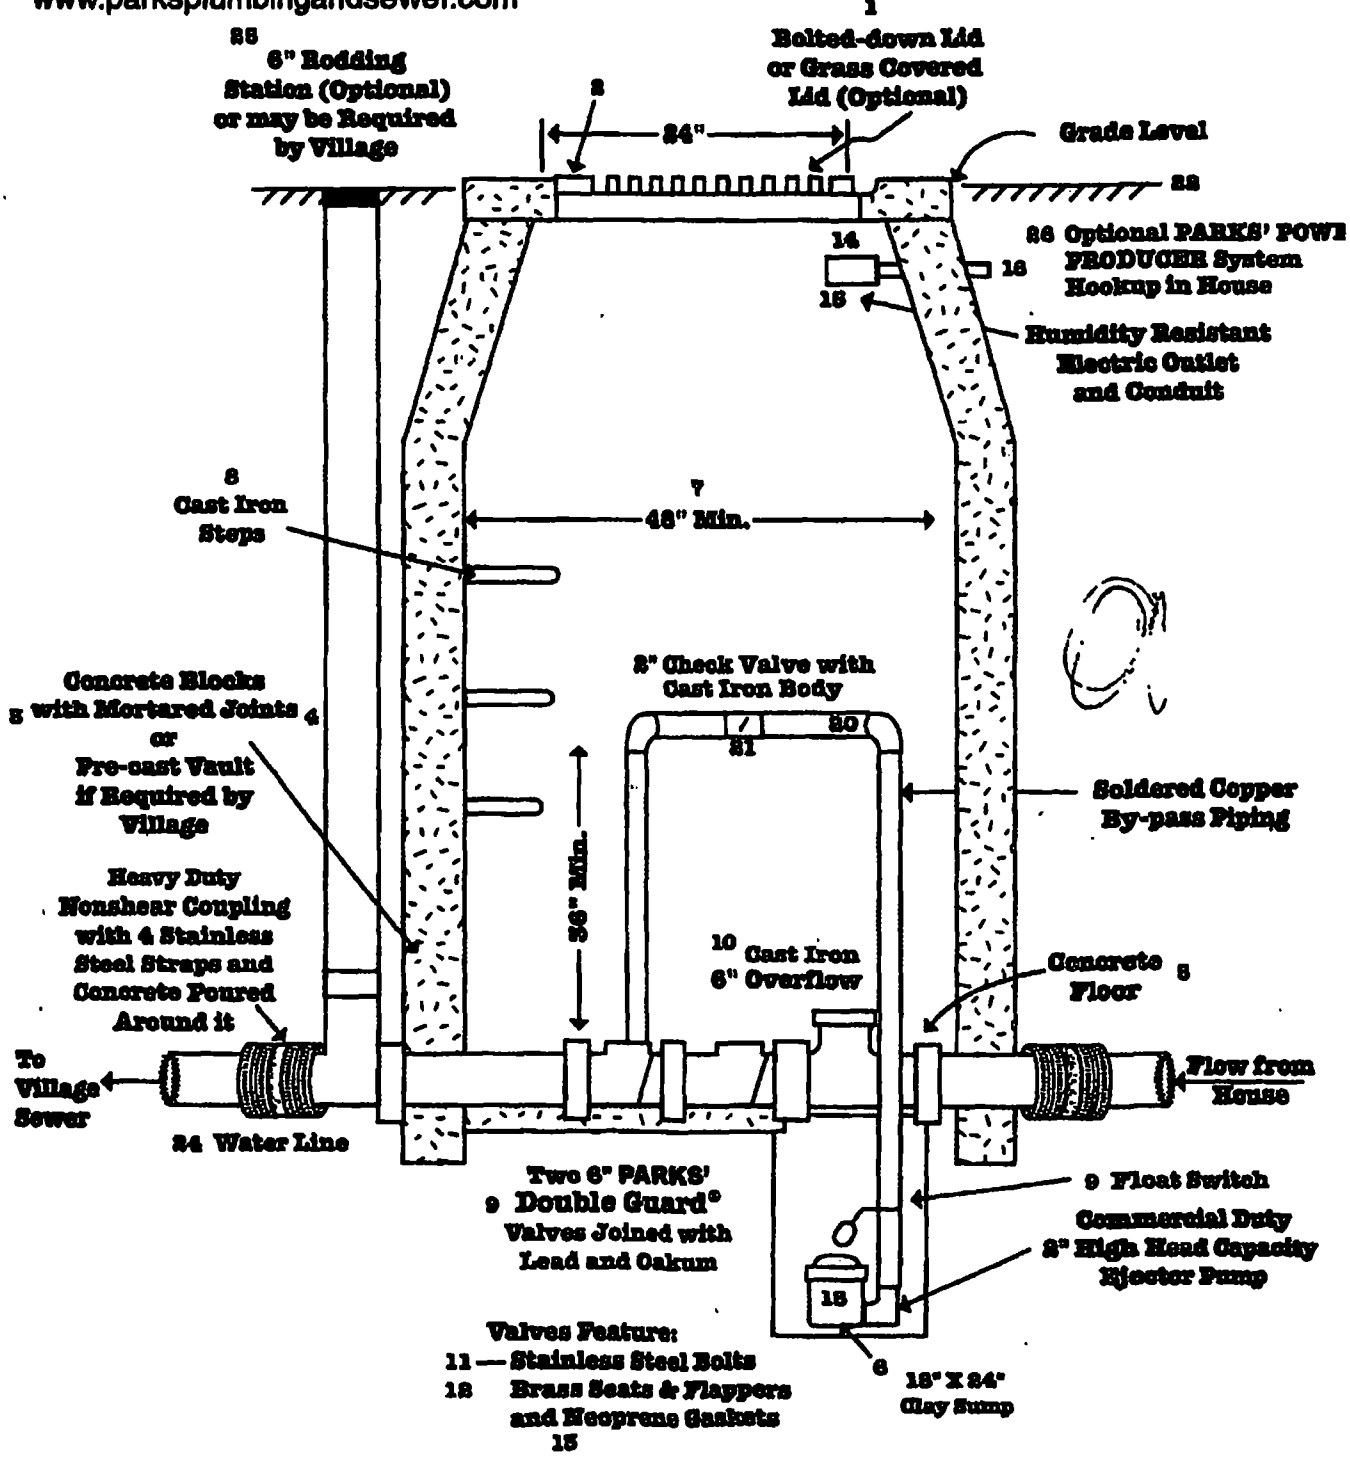

# City of Chicago

O2015-6957

## Office of the City Clerk

## Document Tracking Sheet

| | |
|---|---|
| **Meeting Date:** | 9/24/2015 |
| **Sponsor(s):** | Laurino (39) |
| **Type:** | Ordinance |
| **Title:** | Grant(s) of privilege in public way for Hollywood-North Park Community Assn |
| **Committee(s) Assignment:** | Committee on Transportation and Public Way |

ORDINANCE
HOLLYWOOD-NORTH PARK COMMUNITY ASSOCIATION
Acct. No. 293429 - 1
Permit No. 1120131

*Be It Ordained by the City Council of the City of Chicago:*

SECTION 1. Permission and authority are hereby given and granted to HOLLYWOOD-NORTH PARK COMMUNITY ASSOCIATION, upon the terms and subject to the conditions of this ordinance to maintain and use, as now constructed, one (1) Sign(s) on the public right-of-way adjacent to its premises known as 3601 W. Peterson Ave..

Said Sign(s) at W. PETERSON measure(s):
One (1) at four (4) feet in length, and five point five (5.5) feet in width for a total of twenty-two (22) square feet.

The location of said privilege shall be as shown on prints kept on file with the Department of Business Affairs and Consumer Protection and the Office of the City Clerk.

Said privilege shall be constructed in accordance with plans and specifications approved by the Department of Transportation (Division of Project Development) and Zoning Department - Signs.

This grant of privilege in the public way shall be subject to the provisions of Section 10-28-015 and all other required provisions of the Municipal Code of Chicago.

The grantee shall pay to the City of Chicago as compensation for the privilege #1120131 herein granted the sum of one hundred ($100.00) per annum in advance.


A 25% penalty will be added for payments received after due date.

The permit holder agrees to hold the City of Chicago harmless for any damage, relocation or replacement costs associated with damage, relocation or removal of private property caused by the City performing work in the public way.

Authority herein given and granted for a period of five (5) years from and after 07/27/2015.

Alderman

Margaret Laurino 39th Ward

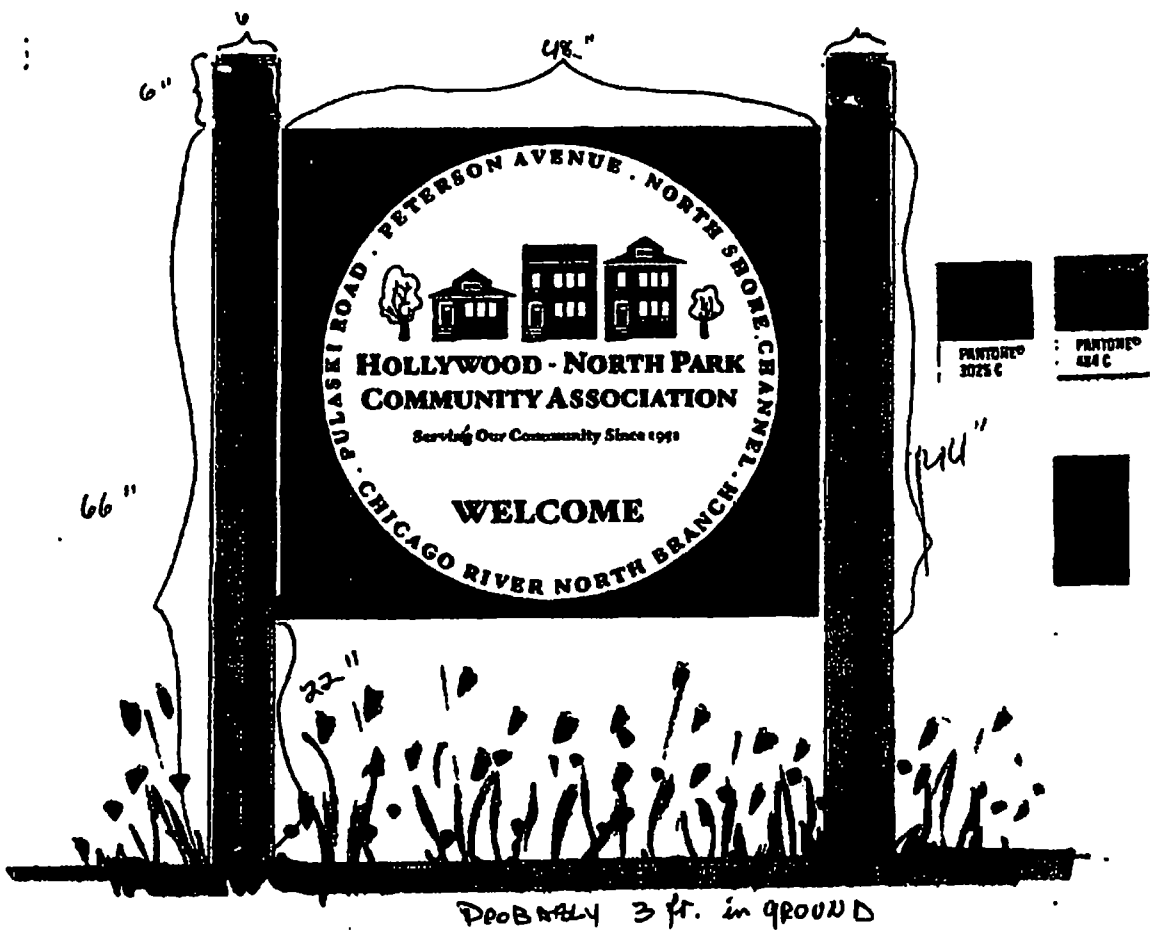
6"
48"
66"
44"
22"
PULASKI ROAD · PETERSON AVENUE · NORTH SHORE CHANNEL · CHICAGO RIVER NORTH BRANCH ·
HOLLYWOOD - NORTH PARK
COMMUNITY ASSOCIATION
Serving Our Community Since 1951
WELCOME
PANTONE® 3025 C
PANTONE® 424 C
PROBABLY 3 ft. in GROUND

# City of Chicago

O2015-6959

## Office of the City Clerk

## Document Tracking Sheet

| | |
|---|---|
| **Meeting Date:** | 9/24/2015 |
| **Sponsor(s):** | Laurino (39) |
| **Type:** | Ordinance |
| **Title:** | Grant(s) of privilege in public way for MetroPCS Authorized Dealer |
| **Committee(s) Assignment:** | Committee on Transportation and Public Way |

ORDINANCE
METROPCS AUTHORIZED DEALER
Acct. No. 392581 - 5
Permit No. 1119487

*Be It Ordained by the City Council of the City of Chicago:*

SECTION 1. Permission and authority are hereby given and granted to METROPCS AUTHORIZED DEALER, upon the terms and subject to the conditions of this ordinance to maintain and use three (3) sign(s) projecting over the public right-of-way attached to its premises known as 4459 W. Lawrence Ave..

Said sign structure(s) measures as follows; along W. Lawrence Avenue:
Three (3) at nine point nine two (9.92) feet in length, two point four one (2.41) feet in height and ten (10) feet above grade level.

The location of said privilege shall be as shown on prints kept on file with the Department of Business Affairs and Consumer Protection and the Office of the City Clerk.

Said privilege shall be constructed in accordance with plans and specifications approved by the Department of Transportation (Division of Project Development) and Zoning Department - Signs.

This grant of privilege in the public way shall be subject to the provisions of Section 10-28-015 and all other required provisions of the Municipal Code of Chicago.

The grantee shall pay to the City of Chicago as compensation for the privilege #1119487 herein granted the sum of one hundred seventy-five ($175.00) per annum in advance.

A 25% penalty will be added for payments received after due date.

The permit holder agrees to hold the City of Chicago harmless for any damage, relocation or replacement costs associated with damage, relocation or removal of private property caused by the City performing work in the public way.


Authority herein given and granted for a period of five (5) years from and after Date of Passage.

Alderman _____

Margaret Laurino 39th Ward

# Front-Lit Channel Letters w/ LED Illumination - Raceway Mounted

| | |
|---|---|
| Proposed Square Footage of this sign: | |
| Lineal feet of store front | |
| Actual Square Footage Allowed by Village | |

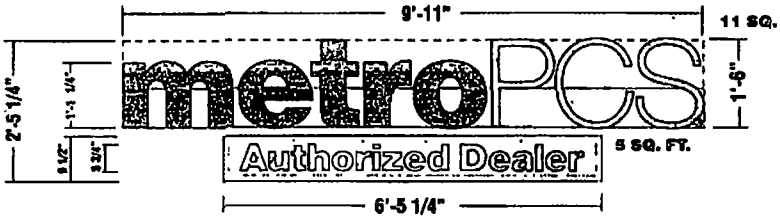


**16 SQ. FT. TOTAL**
**24 SQ. FT. TOTAL (ENVELOPE METHOD)**

## Specifications: LED Channel Letters

1 Existing Facade Concrete Block/ Brick
2 0 040" Aluminum letter returns painted to match Black
3. 0 125" x 1" Black Jewelite trimcap
4 040 White Aluminum backing
(interior of sign can will be white for maximum illumination)
5 Interone UL approved red LED's
6 UL approved flexible conduit connectors
7 1/8" Red Acrylite #2283
8 UL approved LED transformer (Mean well)
9 UL approved waterproof disconnect switch per NEC 600-6
10 Aluminum Raceway to match fascia color
11. 1/4" x 2" x 11" Aluminum Bracket
12. UL approved Liquid tight metallic conduit
(All penetration will be caulked w/ high grade silicone)
13 Mounting hardware to suit (Non-Corrosive)

## Electrical Detail: Channel Letters


Mean well CLG-60-12
(1) 60w Transformers @ 0 80
Total Amps 0 80
(1) Minimum of 20 amp 120V Circuit Req.

## General Notes:

This sign is to be installed in accordance with the requirements of Article 600 of the National Electrical Code

1) Grounded and bonded per NEC 600.7/NEC 250
2) Existing branch circuit in compliance with NEC 600 5, not to exceed 20 amps
3) Sign is to be UL listed per NEC 600 3
4) UL disconnect switch per NEC 600 6- required per sign component before leaving manufacturer*
*For multiple signs, a disconnect is permitted but not required for each section

## CHANNEL LETTER - TYPICAL SECTION - FRONT-LIT PLASTIC FACE

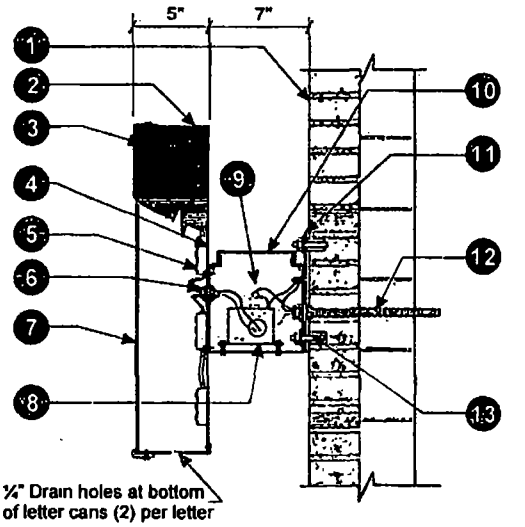


¼" Drain holes at bottom of letter cans (2) per letter

## Section @ LED Channel Letter
**Raceway mount installation** Scale: N.T.S.

UL LISTED

### ELECTRICAL NOTES

Sign Company DOES NOT provide primary electrical to sign.
Power to the sign must be done by a licensed electrical contractor or licensed electrician.
Each sign must have: 1. A minimum of one dedicated 120V 20A circuit
2. Junction box installed within 6 feet of sign
3. Three wires: Line, Ground, Neutral

| | | | | | |
|---|---|---|---|---|---|
| TFA Signs 5660 N. Rodney Ave. Chicago, IL 60625 773-267-6007 \| sales@tfasigns.com | **Client:** Metro PCS<br>**Address:** 4459 W Lawrence Ave<br>**Tel:**<br>**Email:** | **Landlord:**<br>**Address:**<br>**Tel:**<br>**Email:** | **Start Date:** 00/00/0000<br>**Last Revision:** 00/00/0000<br>**Job#:** 00000<br>**Drawing#:** 00000a v1.s1 / e1<br>**Page:** 1 of 2 | • Client Approval<br>• Landlord Approval | **Sales Rep:** Seung Park<br>**Designer:** Vernon James<br>**E322358** UL LISTED |

COPYRIGHT 2013, BY TFA Signs • THIS RENDERING IS THE PROPERTY OF TFA SIGNS, INC AND THE PARTY WHICH REQUESTED THE RENDERING IT IS AN UNPUBLISHED ORIGINAL DRAWING NOT TO BE REPRODUCED OR EXHIBITED WITHOUT THE CONSENT OF TFA SIGNS, INC

# City of Chicago

O2015-6963

Office of the City Clerk

Document Tracking Sheet

| | |
|---|---|
| **Meeting Date:** | 9/24/2015 |
| **Sponsor(s):** | O'Connor (40) |
| **Type:** | Ordinance |
| **Title:** | Grant(s) of privilege in public way for City Olive |
| **Committee(s) Assignment:** | Committee on Transportation and Public Way |

ORDINANCE
CITY OLIVE
Acct. No. 311521 - 2
Permit No. 1119931

*Be It Ordained by the City Council of the City of Chicago:*

SECTION 1. Permission and authority are hereby given and granted to CITY OLIVE, upon the terms and subject to the conditions of this ordinance to maintain and use one (1) sign(s) projecting over the public right-of-way attached to its premises known as 5644 N. Clark St..

Said sign structure(s) measures as follows; along N. Clark:
One (1) at three (3) feet in length, two (2) feet in height and nine (9) feet above grade level.

The location of said privilege shall be as shown on prints kept on file with the Department of Business Affairs and Consumer Protection and the Office of the City Clerk.

Said privilege shall be constructed in accordance with plans and specifications approved by the Department of Transportation (Division of Project Development) and Zoning Department - Signs.

This grant of privilege in the public way shall be subject to the provisions of Section 10-28-015 and all other required provisions of the Municipal Code of Chicago.

The grantee shall pay to the City of Chicago as compensation for the privilege #1119931 herein granted the sum of one hundred ($100.00) per annum in advance.

A 25% penalty will be added for payments received after due date.

The permit holder agrees to hold the City of Chicago harmless for any damage, relocation or replacement costs associated with damage, relocation or removal of private property caused by the City performing work in the public way.

Authority herein given and granted for a period of five (5) years from and after Date of Passage.


Alderman _____
Patrick O'Connor 40th Ward

By signing the Customer Acceptance on this print, I understand that I am accepting all aspects of this drawing. This includes Artwork, Specifications, Dimensions, Spelling, and all other representations herein. I also understand that color reproductions on this print are approximate, and may not match manufacturers samples exactly.


X Customer Acceptance SIGNATURE DATE

IF REQUIRED Landlord Acceptance SIGNATURE DATE

LSG SALES INITIALS DATE

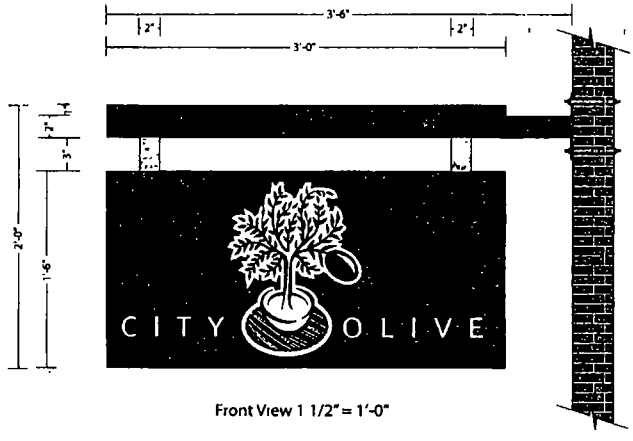


Front View 1 1/2" = 1'-0"

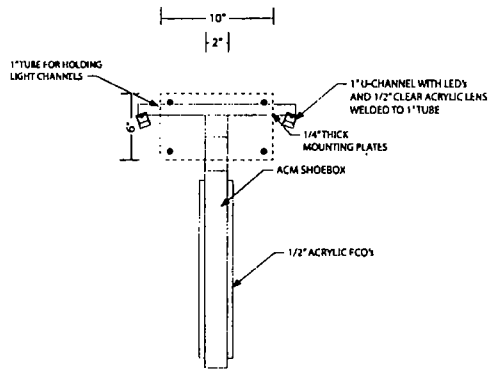


End View 1 1/2" = 1'-0"

**ONE DOUBLE SIDED SIGN/ EXTERNALLY ILLUMINATED WITH LEDs/**
**ALUCOBOND SHOEBDX WITH 1/2" FCO's MOUNTED TO FACE/ FLAG MOUNTED FROM BUILDING FASCIA**

- **SIGNCASE & BKGD** = MP33348 BLACKSTONE
  **LOGO** = MP03573 PALOMINO MANE AND 230-22 BLACK TRANS VINYL APPLIED TO FACE
  **COPY** = MP00818 LIME FIZZ
  **2"x3" DROPPER TUBES** = MP00818 LIME FIZZ
  **SUPPORT TUBE, LIGHT CHANNEL & MOUNTING BRACKET** = MP33348 BLACKSTONE

#69080

Landmark Sign Group

| | |
|---|---|
| Overall Size | 2'-0" x 3'-0" |
| Approx Weight | 45 lbs |
| Volt/Ampere Load | 110v / 85 AMPS |
| Branch Circuit(s) Required | 110v |




Rendering - N.T.S.

Landmark Sign group
7424 Industrial Avenue
Chesterton, IN 46304
phone 219 762.9577
Fax 219 762.9259
www.landmarksign.com

PRINT # ML-22136-1B

MIKE LANOVICH
LSG SALES REPRESENTATIVE

07.15.15
DATE

CITY OLIVE
CLIENT NAME

5644 N. CLARK ST
CHICAGO, IL
JOB LOCATION

JL 1 1/2" = 1'-0"
DRAWN BY SCALE

REVISIONS
1.ADD CHICAGO SPECS
07 24 15 JL

Designed for 110 Volts
Electrical connection will be Visible within 5 Ft. of Time of Installation; Second Trip will be Charged at Time & Material

THIS DRAWING IS THE PROPERTY OF LANDMARK SIGN GROUP, INC. ITS CONSTRUCTION OR DIMENSIONS ARE NOT TO BE COPIED WITHOUT THE EXPRESS WRITTEN CONSENT OF LANDMARK SIGN GROUP, INC. AN ASSIGNMENT OF UP TO $1,000.00 OR 50% OF CHARGES FOR ANY BREACH OF THIS AGREEMENT.

**Department of Business Affairs and Consumer Protection**
Small Business Center - Public Way Use Unit
City Hall - 121 N. LaSalle Street, Room 800 • Chicago, IL 60602
312-74-GOBIZ / 312-744-6249 • (312) 744-1944 (TTY)
http://www.cityofchicago.org/bacp

**09/24/2015**

Alderman **Patrick O'Connor**
Ward # **40**
City of Chicago
City Hall, Room **300**
121 North LaSalle Street
Chicago, Illinois 60602

Re: An ordinance to use and maintain a portion of the public right-of-way for **one (1) sign(s)** for **CITY OLIVE**, adjacent to the premises known as **5644 N. Clark St.**.

Dear Alderman **Patrick O'Connor**:

The applicant referenced above has requested the use of the public right-of-way for a **sign(s)**. An ordinance has been prepared by the Department of Business Affairs and Consumer Protection – Small Business Center - Public Way Use Unit for presentation to the City Council. Because this request was made for properties located in your ward, as approved by you as per the attached, I respectfully request that you introduce the attached ordinance at the next City Council meeting.

If you have any questions regarding this ordinance, please contact Anthony Bertuca at (312) 744-5506.

**Department of Business Affairs and Consumer Protection**

# City of Chicago

O2015-6966

## Office of the City Clerk

## Document Tracking Sheet

| | |
|---|---|
| **Meeting Date:** | 9/24/2015 |
| **Sponsor(s):** | O'Connor (40) |
| **Type:** | Ordinance |
| **Title:** | Grant(s) of privilege in public way for Continental Care Center |
| **Committee(s) Assignment:** | Committee on Transportation and Public Way |

ORDINANCE
CONTINENTAL CARE CENTER
Acct. No. 333035 - 1
Permit No. 1120040

*Be It Ordained by the City Council of the City of Chicago:*

SECTION 1. Permission and authority are hereby given and granted to CONTINENTAL CARE CENTER, upon the terms and subject to the conditions of this ordinance to maintain and use one (1) sign(s) projecting over the public right-of-way attached to its premises known as 5334-5336 N. Western Ave..

Said sign structure(s) measures as follows; along N. Western Avenue:
One (1) at ten (10) feet in length, five point six seven (5.67) feet in height and ten (10) feet above grade level.

The location of said privilege shall be as shown on prints kept on file with the Department of Business Affairs and Consumer Protection and the Office of the City Clerk.

Said privilege shall be constructed in accordance with plans and specifications approved by the Department of Transportation (Division of Project Development) and Zoning Department - Signs.

This grant of privilege in the public way shall be subject to the provisions of Section 10-28-015 and all other required provisions of the Municipal Code of Chicago.

The grantee shall pay to the City of Chicago as compensation for the privilege #1120040 herein granted the sum of three hundred ($300.00) per annum in advance.

A 25% penalty will be added for payments received after due date.

The permit holder agrees to hold the City of Chicago harmless for any damage, relocation or replacement costs associated with damage, relocation or removal of private property caused by the City performing work in the public way.


Authority herein given and granted for a period of five (5) years from and after 05/13/2014.

Alderman P O'Connor

Patrick O'Connor 40th Ward

4

## SIGN DRAWING.

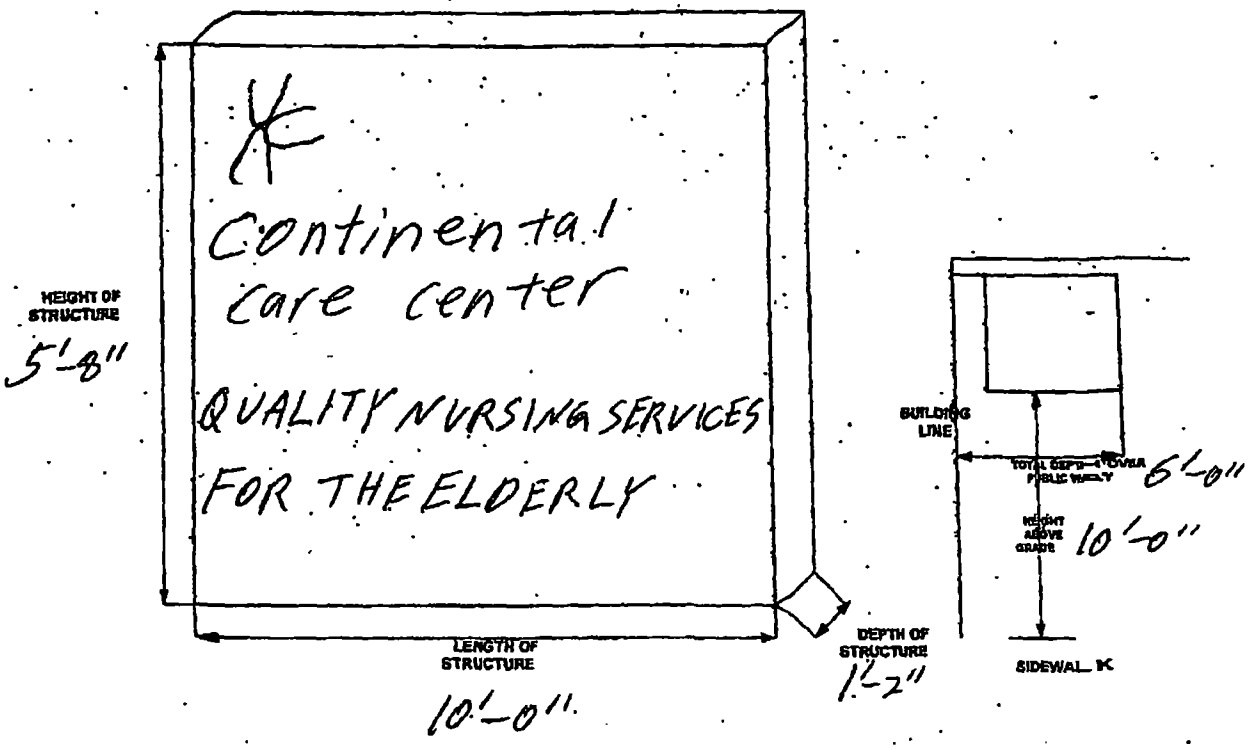

**Department of Business Affairs and Consumer Protection**
Small Business Center - Public Way Use Unit
City Hall - 121 N. LaSalle Street, Room 800 • Chicago, IL 60602
312-74-GOBIZ / 312-744-6249 • (312) 744-1944 (TTY)
http //www.cityofchicago.org/bacp

**09/24/2015**

Alderman **Patrick O'Connor**
Ward # **40**
City of Chicago
City Hall, Room **300**
121 North LaSalle Street
Chicago, Illinois 60602

Re: An ordinance to use and maintain a portion of the public right-of-way for **one (1) sign(s)** for **CONTINENTAL CARE CENTER**, adjacent to the premises known as **5334-5336 N. Western Ave.**.

Dear Alderman **Patrick O'Connor**:

The applicant referenced above has requested the use of the public right-of-way for a **sign(s)**. An ordinance has been prepared by the Department of Business Affairs and Consumer Protection – Small Business Center - Public Way Use Unit for presentation to the City Council. Because this request was made for properties located in your ward, as approved by you as per the attached, I respectfully request that you introduce the attached ordinance at the next City Council meeting.

If you have any questions regarding this ordinance, please contact Anthony Bertuca at (312) 744-5506.

**Department of Business Affairs and Consumer Protection**

# City of Chicago

O2015-6969

## Office of the City Clerk

## Document Tracking Sheet

| | |
|---|---|
| **Meeting Date:** | 9/24/2015 |
| **Sponsor(s):** | O'Connor (40) |
| **Type:** | Ordinance |
| **Title:** | Grant(s) of privilege in public way for MB Financial Bank, N.A. |
| **Committee(s) Assignment:** | Committee on Transportation and Public Way |

ORDINANCE
MB FINANCIAL BANK N.A.
Acct. No. 248808 - 39
Permit No. 1120121

*Be It Ordained by the City Council of the City of Chicago:*

SECTION 1. Permission and authority are hereby given and granted to MB FINANCIAL BANK N.A., upon the terms and subject to the conditions of this ordinance to maintain and use one (1) sign(s) projecting over the public right-of-way attached to its premises known as 4800 N. Western Ave..

Said sign structure(s) measures as follows; along N. Western Avenue:
One (1) at seven point one seven (7.17) feet in length, four point five (4.5) feet in height and thirteen (13) feet above grade level.

The location of said privilege shall be as shown on prints kept on file with the Department of Business Affairs and Consumer Protection and the Office of the City Clerk.

Said privilege shall be constructed in accordance with plans and specifications approved by the Department of Transportation (Division of Project Development) and Zoning Department - Signs.

This grant of privilege in the public way shall be subject to the provisions of Section 10-28-015 and all other required provisions of the Municipal Code of Chicago.

The grantee shall pay to the City of Chicago as compensation for the privilege #1120121 herein granted the sum of three hundred ($300.00) per annum in advance.

A 25% penalty will be added for payments received after due date.

The permit holder agrees to hold the City of Chicago harmless for any damage, relocation or replacement costs associated with damage, relocation or removal of private property caused by the City performing work in the public way.

Authority herein given and granted for a period of five (5) years from and after 05/12/2015.

Alderman _____

Patrick O'Connor 40th Ward

**SIGN 1**

**EXISTING**

**D/F PYLON SIGN**


**HEIGHT:**
4'-6"


**WIDTH:**
7'-2"

**AVAILABLE HEIGHT:**
N/A

**AVAILABLE WIDTH:**
N/A

**DIST:**
13'-0"

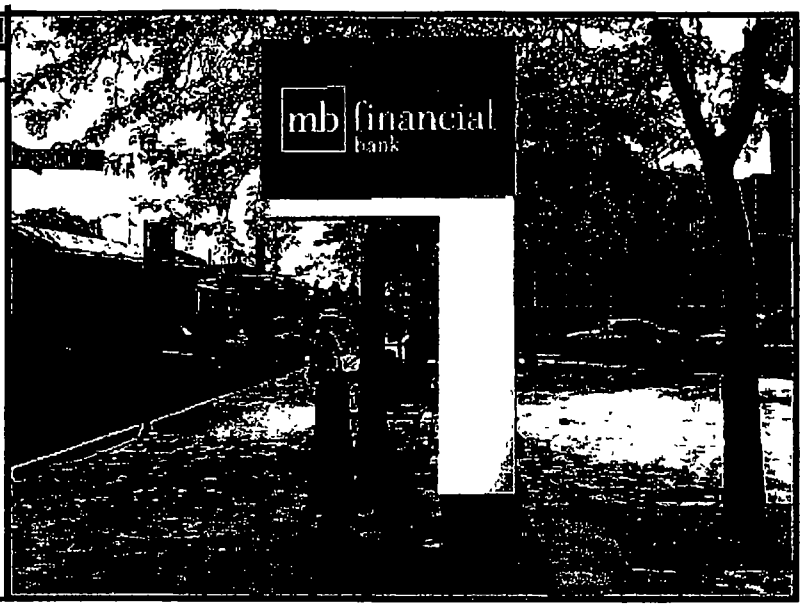

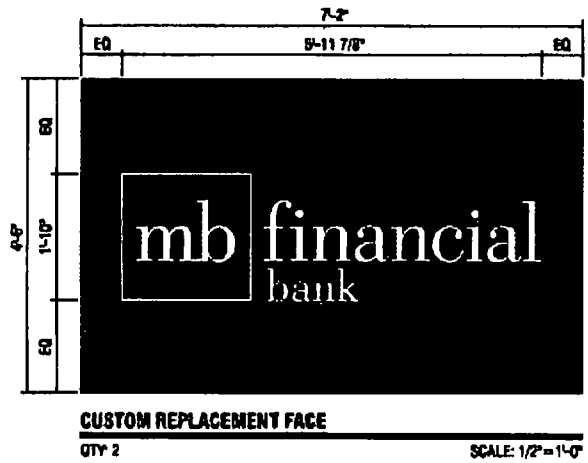
**CUSTOM REPLACEMENT FACE**

QTY: 2

SCALE: 1/2" = 1'-0"

**Department of Business Affairs and Consumer Protection**
Small Business Center - Public Way Use Unit
City Hall - 121 N. LaSalle Street, Room 800 • Chicago, IL 60602
312-74-GOBIZ / 312-744-6249 • (312) 744-1944 (TTY)
http://www.cityofchicago.org/bacp

**09/24/2015**

Alderman **Patrick O'Connor**
Ward # **40**
City of Chicago
City Hall, Room **300**
121 North LaSalle Street
Chicago, Illinois 60602

Re: An ordinance to use and maintain a portion of the public right-of-way for **one (1) sign(s)** for **MB FINANCIAL BANK N.A.**, adjacent to the premises known as **4800 N. Western Ave.**.

Dear Alderman **Patrick O'Connor**:

The applicant referenced above has requested the use of the public right-of-way for a **sign(s)**. An ordinance has been prepared by the Department of Business Affairs and Consumer Protection – Small Business Center - Public Way Use Unit for presentation to the City Council. Because this request was made for properties located in your ward, as approved by you as per the attached, I respectfully request that you introduce the attached ordinance at the next City Council meeting.

If you have any questions regarding this ordinance, please contact Anthony Bertuca at (312) 744-5506.

**Department of Business Affairs and Consumer Protection**

# City of Chicago

O2015-6971

Office of the City Clerk

Document Tracking Sheet

| | |
|---|---|
| **Meeting Date:** | 9/24/2015 |
| **Sponsor(s):** | O'Connor (40) |
| **Type:** | Ordinance |
| **Title:** | Grant(s) of privilege in public way for Napleton's Northwestern Chrysler Jeep Dodge |
| **Committee(s) Assignment:** | Committee on Transportation and Public Way |

ORDINANCE
NAPLETON'S NORTHWESTERN CHRYSLER JEEP DODGE
Acct. No. 63963 - 5
Permit No. 1118295

*Be It Ordained by the City Council of the City of Chicago:*

SECTION 1. Permission and authority are hereby given and granted to NAPLETON'S NORTHWESTERN CHRYSLER JEEP DODGE, upon the terms and subject to the conditions of this ordinance to maintain and use eight (8) sign(s) projecting over the public right-of-way attached to its premises known as 5950 N. Western Ave..

Said sign structure(s) measures as follows; along N. Western Avenue:
One (1) at two point six seven (2.67) feet in length, fifteen (15) feet in height and twenty (20) feet above grade level.
One (1) at seven point five (7.5) feet in length, one point five (1.5) feet in height and twenty (20) feet above grade level.
One (1) at twelve (12) feet in length, three (3) feet in height and twelve (12) feet above grade level.
One (1) at twelve (12) feet in length, three point one seven (3.17) feet in height and twelve (12) feet above grade level.
One (1) at seven point five (7.5) feet in length, three (3) feet in height and twelve (12) feet above grade level.
One (1) at twelve (12) feet in length, one point two five (1.25) feet in height and twelve (12) feet above grade level.
One (1) at twelve (12) feet in length, two point three three (2.33) feet in height and twelve (12) feet above grade level.
One (1) at nine (9) feet in length, two (2) feet in height and fifteen (15) feet above grade level.

The location of said privilege shall be as shown on prints kept on file with the Department of Business Affairs and Consumer Protection and the Office of the City Clerk.

Said privilege shall be constructed in accordance with plans and specifications approved by the Department of Transportation (Division of Project Development) and Zoning Department - Signs.


This grant of privilege in the public way shall be subject to the provisions of Section 10-28-015 and all other required provisions of the Municipal Code of Chicago.

The grantee shall pay to the City of Chicago as compensation for the privilege #1118295 herein granted the sum of one thousand three hundred seventy-five ($1,375.00) per annum in advance.

A 25% penalty will be added for payments received after due date.

The permit holder agrees to hold the City of Chicago harmless for any damage, relocation or replacement costs associated with damage, relocation or removal of private property caused by the City performing work in the public way.

Authority herein given and granted for a period of five (5) years from and after Date of Passage.

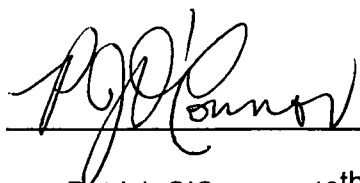Alderman 

Patrick O'Connor 40th Ward


Chicago Sign and Light Company
CHICAGO SIGN®
25W 535 St Charles Road Unit A
Carol Stream, IL 60188
630-407-0852 Fax 630-407-5805
ChicagoSigns@aol.com

03.12.2015
Napleton's Northwestern Chrysler
5950 N. Western Ave, Chicago, IL 60659


**USE OF THE PUBLIC WAY DRAWING**





**East Elevation**

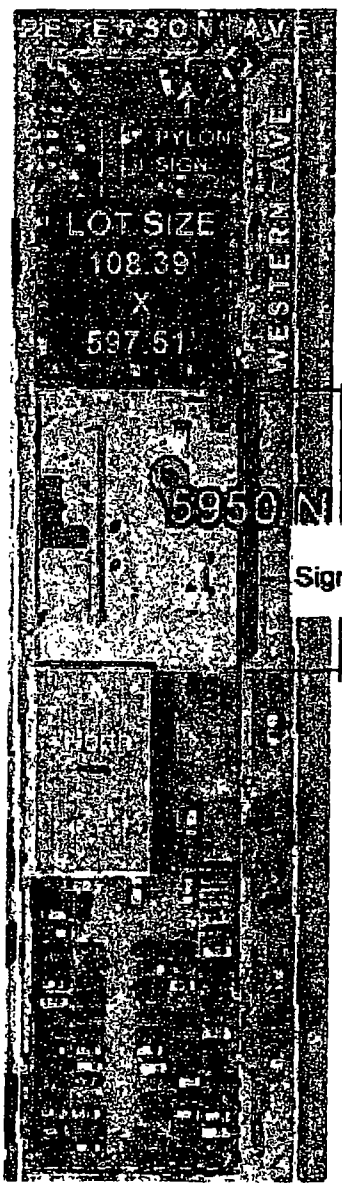


Signs

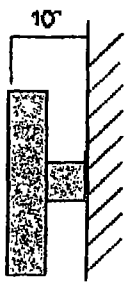


Storefront Sign
Side View

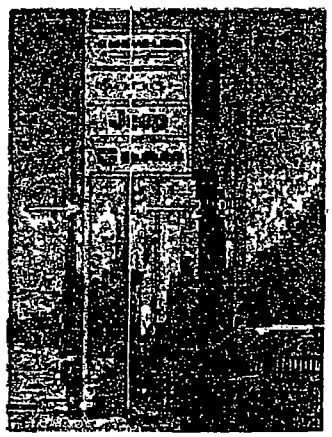

Pylon sign use of the public way
29" Plan View

| | Area: | Public Way Use: |
|---|---|---|
| **Pylon Sign:** | 10' x 15' =150 sq ft | 29" x 32" = 6.4 sq ft |
| Enterprise | 18" x 90" = 11 sq ft | 10" x 90" = 6.3 sq ft |
| Express Lane | 35"x144" = 35 sq ft | 10" x 144" = 10 sq ft |
| RAM | 35"x144" = 35 sq ft | 10" x 144" = 10 sq ft |
| Jeep | 35"x90" = 22.5 sq ft | 10" x 90" = 6.3 sq ft |
| DODGE | 15"x144" = 15 sq ft | 10" x 144" = 10 sq ft |
| CHRYSLER | 28"x144" = 28 sq ft | 10" x 144" = 10 sq ft |
| Napleton | 24"x108" = 18 sq ft | 10" x 108" = 7.5 sq ft |
| | 320.5 Sq Ft | **PW Use: 66.5 SQ FT** |

**Department of Business Affairs and Consumer Protection**
Small Business Center - Public Way Use Unit
City Hall - 121 N. LaSalle Street, Room 800 • Chicago, IL 60602
312-74-GOBIZ / 312-744-6249 • (312) 744-1944 (TTY)
http://www.cityofchicago.org/bacp

**09/24/2015**

Alderman **Patrick O'Connor**
Ward # **40**
City of Chicago
City Hall, Room **300**
121 North LaSalle Street
Chicago, Illinois 60602

Re: An ordinance to use and maintain a portion of the public right-of-way for **eight (8) sign(s)** for **NAPLETON'S NORTHWESTERN CHRYSLER JEEP DODGE**, adjacent to the premises known as **5950 N. Western Ave.**.

Dear Alderman **Patrick O'Connor**:

The applicant referenced above has requested the use of the public right-of-way for a **sign(s)**. An ordinance has been prepared by the Department of Business Affairs and Consumer Protection – Small Business Center - Public Way Use Unit for presentation to the City Council. Because this request was made for properties located in your ward, as approved by you as per the attached, I respectfully request that you introduce the attached ordinance at the next City Council meeting.

If you have any questions regarding this ordinance, please contact Anthony Bertuca at (312) 744-5506.

**Department of Business Affairs and Consumer Protection**

# City of Chicago

O2015-6975

Office of the City Clerk

Document Tracking Sheet

| | |
|---|---|
| **Meeting Date:** | 9/24/2015 |
| **Sponsor(s):** | O'Connor (40) |
| **Type:** | Ordinance |
| **Title:** | Grant(s) of privilege in public way for Royal T |
| **Committee(s) Assignment:** | Committee on Transportation and Public Way |

ORDINANCE
ROYAL T
Acct. No. 335855 - 1
Permit No. 1120132

*Be It Ordained by the City Council of the City of Chicago:*

SECTION 1. Permission and authority are hereby given and granted to ROYAL T, upon the terms and subject to the conditions of this ordinance to maintain and use, as now constructed, one (1) Bay Window(s) projecting over the public right-of-way adjacent to its premises known as 5074 N. Lincoln Ave..

Said Bay Window(s) at N. Lincoln measure(s):
One (1) at ten point eight three (10.83) feet in length, and two point eight three (2.83) feet in width for a total of thirty point six five (30.65) square feet.

The location of said privilege shall be as shown on prints kept on file with the Department of Business Affairs and Consumer Protection and the Office of the City Clerk.

Said privilege shall be constructed in accordance with plans and specifications approved by the Department of Transportation (Division of Project Development).

This grant of privilege in the public way shall be subject to the provisions of Section 10-28-015 and all other required provisions of the Municipal Code of Chicago.

The grantee shall pay to the City of Chicago as compensation for the privilege #1120132 herein granted the sum of seventy-five ($75.00) per annum in advance.

A 25% penalty will be added for payments received after due date.

The permit holder agrees to hold the City of Chicago harmless for any damage, relocation or replacement costs associated with damage, relocation or removal of private property caused by the City performing work in the public way.

Authority herein given and granted for a period of five (5) years from and after 07/29/2014.

Alderman _____

Patrick O'Connor 40th Ward


Libero Café
5074-76 N. Lincoln Ave.
773-961-7230

**Department of Business Affairs and Consumer Protection**
Small Business Center - Public Way Use Unit
City Hall - 121 N. LaSalle Street, Room 800 • Chicago, IL 60602
312-74-GOBIZ / 312-744-6249 • (312) 744-1944 (TTY)
http://www.cityofchicago.org/bacp

**09/24/2015**

Alderman **Patrick O'Connor**
Ward # **40**
City of Chicago
City Hall, Room **300**
121 North LaSalle Street
Chicago, Illinois 60602

Re: An ordinance to use and maintain a portion of the public right-of-way for **one (1) bay window(s)** for **ROYAL T**, adjacent to the premises known as **5074 N. Lincoln Ave.**.

Dear Alderman **Patrick O'Connor**:

The applicant referenced above has requested the use of the public right-of-way for a **bay window(s)**. An ordinance has been prepared by the Department of Business Affairs and Consumer Protection – Small Business Center - Public Way Use Unit for presentation to the City Council. Because this request was made for properties located in your ward, as approved by you as per the attached, I respectfully request that you introduce the attached ordinance at the next City Council meeting.

If you have any questions regarding this ordinance, please contact Anthony Bertuca at (312) 744-5506.

**Department of Business Affairs and Consumer Protection**

# City of Chicago

O2015-6979

Office of the City Clerk

Document Tracking Sheet

| | |
|---|---|
| **Meeting Date:** | 9/24/2015 |
| **Sponsor(s):** | O'Connor (40) |
| **Type:** | Ordinance |
| **Title:** | Grant(s) of privilege in public way for Visionary Eye Care |
| **Committee(s) Assignment:** | Committee on Transportation and Public Way |

ORDINANCE
VISIONARY EYE CARE
Acct. No. 36946 - 2
Permit No. 1119589

*Be It Ordained by the City Council of the City of Chicago:*

SECTION 1. Permission and authority are hereby given and granted to VISIONARY EYE CARE, upon the terms and subject to the conditions of this ordinance to maintain and use one (1) sign(s) projecting over the public right-of-way attached to its premises known as 5222 N. Clark St..

Said sign structure(s) measures as follows; along N. Clark:
One (1) at six point one seven (6.17) feet in length, two point one seven (2.17) feet in height and eleven (11) feet above grade level.

The location of said privilege shall be as shown on prints kept on file with the Department of Business Affairs and Consumer Protection and the Office of the City Clerk.

Said privilege shall be constructed in accordance with plans and specifications approved by the Department of Transportation (Division of Project Development) and Zoning Department - Signs.

This grant of privilege in the public way shall be subject to the provisions of Section 10-28-015 and all other required provisions of the Municipal Code of Chicago.

The grantee shall pay to the City of Chicago as compensation for the privilege #1119589 herein granted the sum of one hundred ($100.00) per annum in advance.

A 25% penalty will be added for payments received after due date.

The permit holder agrees to hold the City of Chicago harmless for any damage, relocation or replacement costs associated with damage, relocation or removal of private property caused by the City performing work in the public way.

Authority herein given and granted for a period of five (5) years from and after Date of Passage.


Alderman _____

Patrick O'Connor 40th Ward

A001
Elevation


CUSTOM-SIGN CONSULTANTS

Existing Conditions

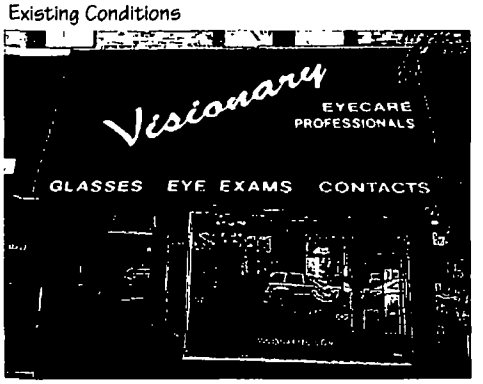


• Remove Existing Awning

Proposed Condition

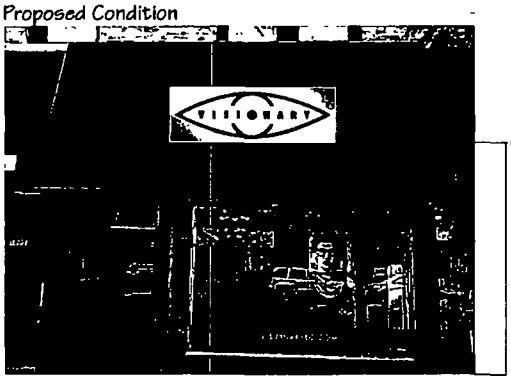


• 11'-0" above grade
-approximate weight = 100lbs

Distance from Curb = 11'-0"
Distance over PW - 6.00"

• Paint Building Facade BLACK to match lower part of building
• Install new 6" deep Illuminated Sign Box

| Date | Designer/Account Rep | Revision 1 | Revision 2 | Revision 3 | Signature states that described sign is accepted and client is authorizing to produce the specified |
|---|---|---|---|---|---|
| 02/03/12 | Erik Woolsey | 01/01/2010 N/A | 01/01/2010 N/A | 01/01/2010 N/A | Signature. |
| Designed Exclusively For: Visionary Eye Care_Clark | | | | | Date: |
| File Name: A.001-Exterior Sign Boxes | File Path: :/erik/ | | | | This drawing has been created by Custom Sign Consultants and is not for replication or use by any other parties. Custom Sign Consultants reserves the right to retain $250.00 per drawing should the drawing be viewed or used by unauthorized parties |

**Department of Business Affairs and Consumer Protection**
Small Business Center - Public Way Use Unit
City Hall - 121 N LaSalle Street, Room 800 • Chicago, IL 60602
312-74-GOBIZ / 312-744-6249 • (312) 744-1944 (TTY)
http://www.cityofchicago.org/bacp

**09/24/2015**

Alderman **Patrick O'Connor**
Ward # **40**
City of Chicago
City Hall, Room **300**
121 North LaSalle Street
Chicago, Illinois 60602

Re: An ordinance to use and maintain a portion of the public right-of-way for **one (1) sign(s)** for **VISIONARY EYE CARE**, adjacent to the premises known as **5222 N. Clark St.**.

Dear Alderman **Patrick O'Connor**:

The applicant referenced above has requested the use of the public right-of-way for a **sign(s)**. An ordinance has been prepared by the Department of Business Affairs and Consumer Protection – Small Business Center - Public Way Use Unit for presentation to the City Council. Because this request was made for properties located in your ward, as approved by you as per the attached, I respectfully request that you introduce the attached ordinance at the next City Council meeting.

If you have any questions regarding this ordinance, please contact Anthony Bertuca at (312) 744-5506.

**Department of Business Affairs and Consumer Protection**

# City of Chicago

O2015-6982

## Office of the City Clerk

## Document Tracking Sheet

| | |
|---|---|
| **Meeting Date:** | 9/24/2015 |
| **Sponsor(s):** | Napolitano (41) |
| **Type:** | Ordinance |
| **Title:** | Grant(s) of privilege in public way for Chris Schultz State Farm Agency |
| **Committee(s) Assignment:** | Committee on Transportation and Public Way |

ORDINANCE
CHRIS SCHULTZ STATE FARM AGENCY
Acct. No. 399264 - 1
Permit No. 1119324

*Be It Ordained by the City Council of the City of Chicago:*

SECTION 1. Permission and authority are hereby given and granted to CHRIS SCHULTZ STATE FARM AGENCY, upon the terms and subject to the conditions of this ordinance to construct, install, maintain and use one (1) Planter(s) on the public right-of-way for beautification purposes adjacent to its premises known as 6430 N. Central Ave..

Said Planter(s) at N CENTRAL AVE measure(s):
One (1) at one point eight four (1.84) foot in length, and one point eight four (1.84) foot in width for a total of three point three nine (3.39) square feet.

Grantee must allow the required clear and unobstructed space for pedestrian passage at all times per rules and regulations approved by the Department of Transportation.

The location of said privilege shall be as shown on prints kept on file with the Department of Business Affairs and Consumer Protection and the Office of the City Clerk.

Said privilege shall be constructed in accordance with plans and specifications approved by the Department of Planning and Development and Department of Transportation (Division of Project Development).

This grant of privilege in the public way shall be subject to the provisions of Section 10-28-015 and all other required provisions of the Municipal Code of Chicago.

The grantee shall pay to the City of Chicago as compensation for the privilege #1119324 herein granted the sum of zero ($.00) per annum in advance.

A 25% penalty will be added for payments received after due date.

The permit holder agrees to hold the City of Chicago harmless for any damage, relocation or replacement costs associated with damage, relocation or removal of private property caused by the City performing work in the public way.

Authority herein given and granted for a period of five (5) years from and after Date of Passage.

Alderman _____


Anthony V. Napolitano 41st Ward

# APPLICATION TO USE THE PUBLIC RIGHT OF WAY


BUSINESS NAME: THE CHRIS SCHULTZ GROUP, INC. STATE FARM INSURANCE

BUSINESS ADDRESS: 6430 N. CENTRAL AVE, SUITE C

SCALE OF DRAWING: 1"=5'

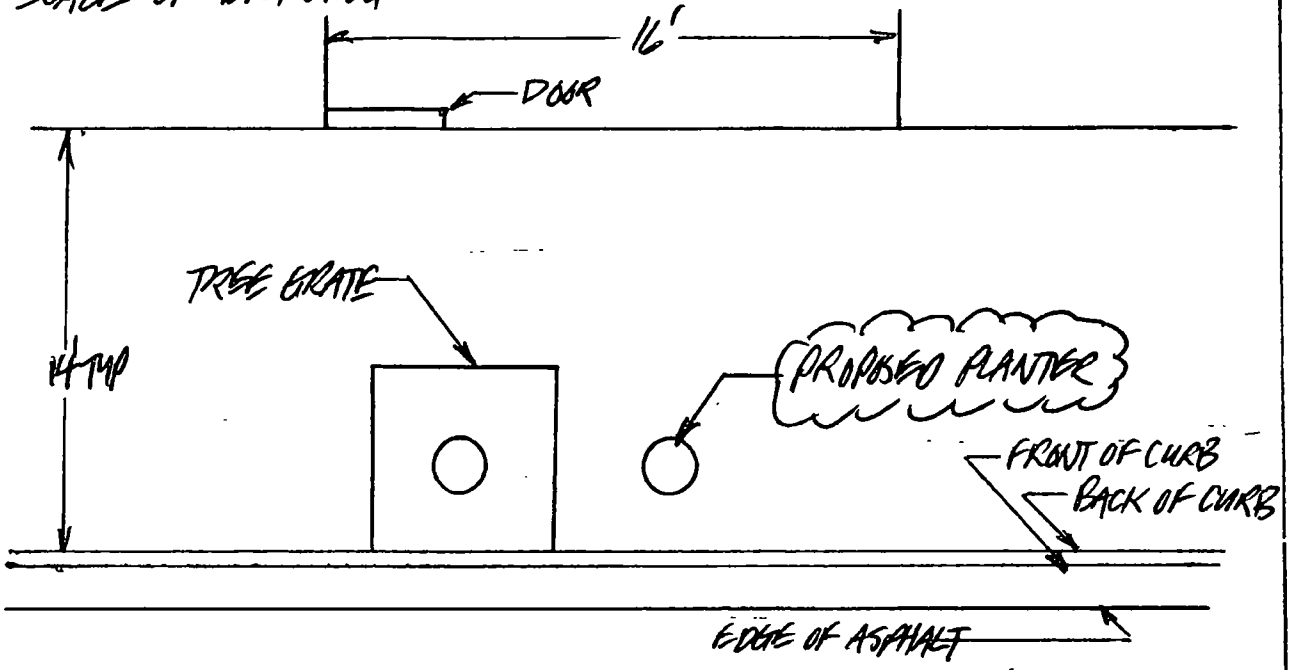


PLAN VIEW OF STREET SCAPE

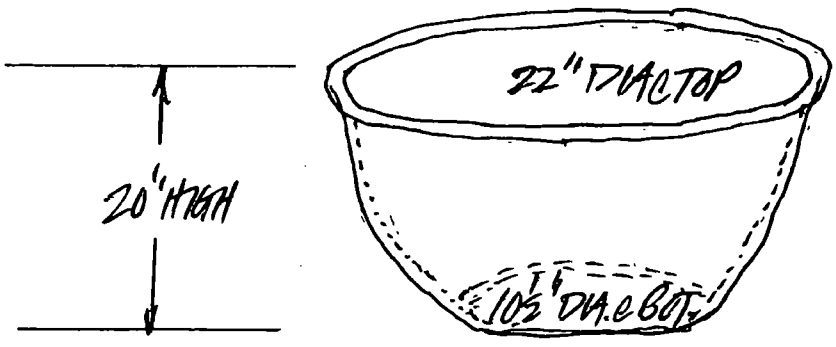


PROPOSED PLANTER DETAIL (NTS)

**Department of Business Affairs and Consumer Protection**
Small Business Center - Public Way Use Unit
City Hall - 121 N. LaSalle Street, Room 800 • Chicago, IL 60602
312-74-GOBIZ / 312-744-6249 • (312) 744-1944 (TTY)
http://www.cityofchicago.org/bacp

**09/24/2015**

Alderman **Anthony V. Napolitano**
Ward # **41**
City of Chicago
City Hall, Room **200**
121 North LaSalle Street
Chicago, Illinois 60602

Re: An ordinance to use and maintain a portion of the public right-of-way for **one (1) planter(s)** for **CHRIS SCHULTZ STATE FARM AGENCY**, adjacent to the premises known as **6430 N. Central Ave.**.

Dear Alderman **Anthony V. Napolitano**:

The applicant referenced above has requested the use of the public right-of-way for a **planter(s)**. An ordinance has been prepared by the Department of Business Affairs and Consumer Protection – Small Business Center - Public Way Use Unit for presentation to the City Council. Because this request was made for properties located in your ward, as approved by you as per the attached, I respectfully request that you introduce the attached ordinance at the next City Council meeting.

If you have any questions regarding this ordinance, please contact Anthony Bertuca at (312) 744-5506.

**Department of Business Affairs and Consumer Protection**

# City of Chicago

O2015-6986

## Office of the City Clerk

## Document Tracking Sheet

| | |
|---|---|
| **Meeting Date:** | 9/24/2015 |
| **Sponsor(s):** | Napolitano (41) |
| **Type:** | Ordinance |
| **Title:** | Grant(s) of privilege in public way for Giordano's |
| **Committee(s) Assignment:** | Committee on Transportation and Public Way |

ORDINANCE
GIORDANO'S
Acct. No. 398443 - 1
Permit No. 1119049

*Be It Ordained by the City Council of the City of Chicago:*

SECTION 1. Permission and authority are hereby given and granted to GIORDANO'S, upon the terms and subject to the conditions of this ordinance to maintain and use two (2) sign(s) projecting over the public right-of-way attached to its premises known as 6707-6709 N. Northwest Hwy..

Said sign structure(s) measures as follows; along Northwest Highway:
One (1) at three (3) feet in length, twelve (12) feet in height and ten (10) feet above grade level.
One (1) at twelve (12) feet in length, point six seven (.67) feet in height and thirteen (13) feet above grade level.

The location of said privilege shall be as shown on prints kept on file with the Department of Business Affairs and Consumer Protection and the Office of the City Clerk.

Said privilege shall be constructed in accordance with plans and specifications approved by the Department of Transportation (Division of Project Development) and Zoning Department - Signs.

This grant of privilege in the public way shall be subject to the provisions of Section 10-28-015 and all other required provisions of the Municipal Code of Chicago.

The grantee shall pay to the City of Chicago as compensation for the privilege #1119049 herein granted the sum of four hundred ($400.00) per annum in advance.

A 25% penalty will be added for payments received after due date.

The permit holder agrees to hold the City of Chicago harmless for any damage, relocation or replacement costs associated with damage, relocation or removal of private property caused by the City performing work in the public way.


Authority herein given and granted for a period of five (5) years from and after Date of Passage.

Alderman _____ 2/15t

Anthony V. Napolitano 41st Ward


APPLICATION TO USE THE PUBLIC RIGHT OF WAY

# GIORDANO'S
# 6709 N. NORTHWEST HWY.
# CHIICAGO, IL 60631

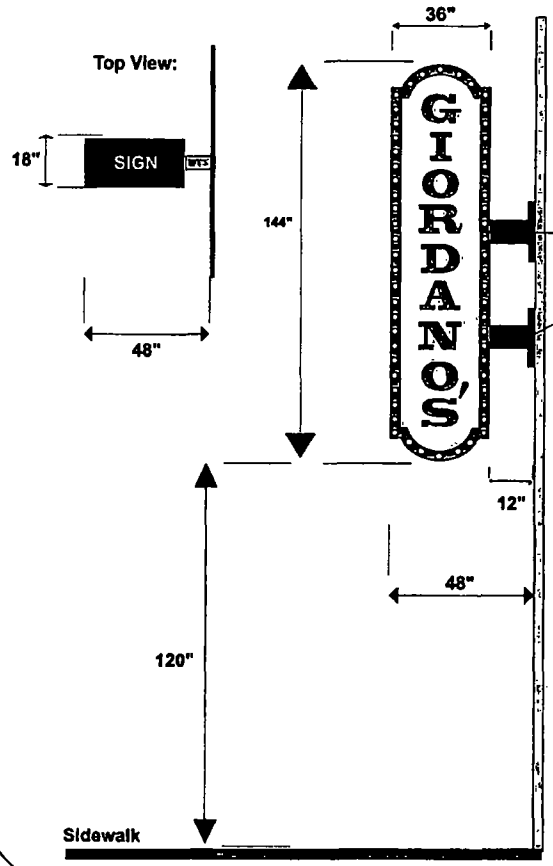


**Notes:**
4" in. x 4" in. Steel Posts
mounted on
10"in x 10"in x 0.5" in.
Steel Plates

TYPICAL DOUBLE-FACE INTERNALLY-ILLUMINATED
SIGN CABINET WITH PUSH-THRU LETTERS

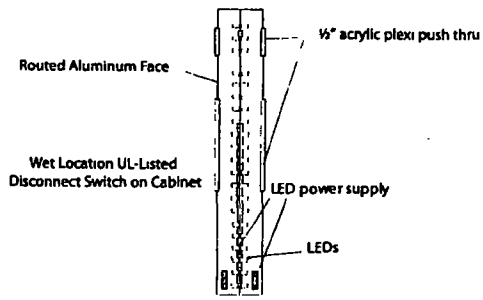


*(All fasteners are galvanized or non-corrosive)*

③ Section View
Not To Scale

BACP Department of Business Affairs and Consumer Protection (BACP) · Small Business Center
Public Way Use Unit (PWU) City Hall, Room 800 · 121 North LaSalle Street, Chicago, Illinois 60602
www.cityofchicago.org/ sbc · 312.74.GOBIZ (744.6249) 312.742.1974 (TTY)

**Department of Business Affairs and Consumer Protection**
Small Business Center - Public Way Use Unit
City Hall - 121 N. LaSalle Street, Room 800 • Chicago, IL 60602
312-74-GOBIZ / 312-744-6249 • (312) 744-1944 (TTY)
http://www.cityofchicago.org/bacp

**09/24/2015**

Alderman **Anthony V. Napolitano**
Ward # **41**
City of Chicago
City Hall, Room **200**
121 North LaSalle Street
Chicago, Illinois 60602

Re: An ordinance to use and maintain a portion of the public right-of-way for **two (2) sign(s)** for **GIORDANO'S**, adjacent to the premises known as **6707-6709 N. Northwest Hwy.**.

Dear Alderman **Anthony V. Napolitano**:

The applicant referenced above has requested the use of the public right-of-way for a **sign(s)**. An ordinance has been prepared by the Department of Business Affairs and Consumer Protection – Small Business Center - Public Way Use Unit for presentation to the City Council. Because this request was made for properties located in your ward, as approved by you as per the attached, I respectfully request that you introduce the attached ordinance at the next City Council meeting.

If you have any questions regarding this ordinance, please contact Anthony Bertuca at (312) 744-5506.

**Department of Business Affairs and Consumer Protection**

# City of Chicago

O2015-6990

Office of the City Clerk

Document Tracking Sheet

| | |
|---|---|
| **Meeting Date:** | 9/24/2015 |
| **Sponsor(s):** | Napolitano (41) |
| **Type:** | Ordinance |
| **Title:** | Grant(s) of privilege in public way for Renaissance Chicago O'Hare Hotel |
| **Committee(s) Assignment:** | Committee on Transportation and Public Way |

ORDINANCE
RENAISSANCE CHICAGO O'HARE HOTEL
Acct. No. 381630 - 1
Permit No. 1119567

*Be It Ordained by the City Council of the City of Chicago:*

SECTION 1. Permission and authority are hereby given and granted to RENAISSANCE CHICAGO O'HARE HOTEL, upon the terms and subject to the conditions of this ordinance to maintain and use two (2) sign(s) projecting over the public right-of-way attached to its premises known as 8500 W. Bryn Mawr Ave..

Said sign structure(s) measures as follows; along W. Bryn Mawr Avenue:
One (1) at seven point five (7.5) feet in length, nine point three three (9.33) feet in height and nine point three three (9.33) feet above grade level.
One (1) at four point zero eight (4.08) feet in length, five (5) feet in height and five (5) feet above grade level.

The location of said privilege shall be as shown on prints kept on file with the Department of Business Affairs and Consumer Protection and the Office of the City Clerk.

Said privilege shall be constructed in accordance with plans and specifications approved by the Department of Transportation (Division of Project Development) and Zoning Department - Signs.

This grant of privilege in the public way shall be subject to the provisions of Section 10-28-015 and all other required provisions of the Municipal Code of Chicago.

The grantee shall pay to the City of Chicago as compensation for the privilege #1119567 herein granted the sum of four hundred ($400.00) per annum in advance.

A 25% penalty will be added for payments received after due date.


The permit holder agrees to hold the City of Chicago harmless for any damage, relocation or replacement costs associated with damage, relocation or removal of private property caused by the City performing work in the public way.

Authority herein given and granted for a period of five (5) years from and after Date of Passage.

Alderman 2/1ST


Anthony V. Napolitano 41st Ward

MONUMENT SIGN ON
BRYN MAWR AVE

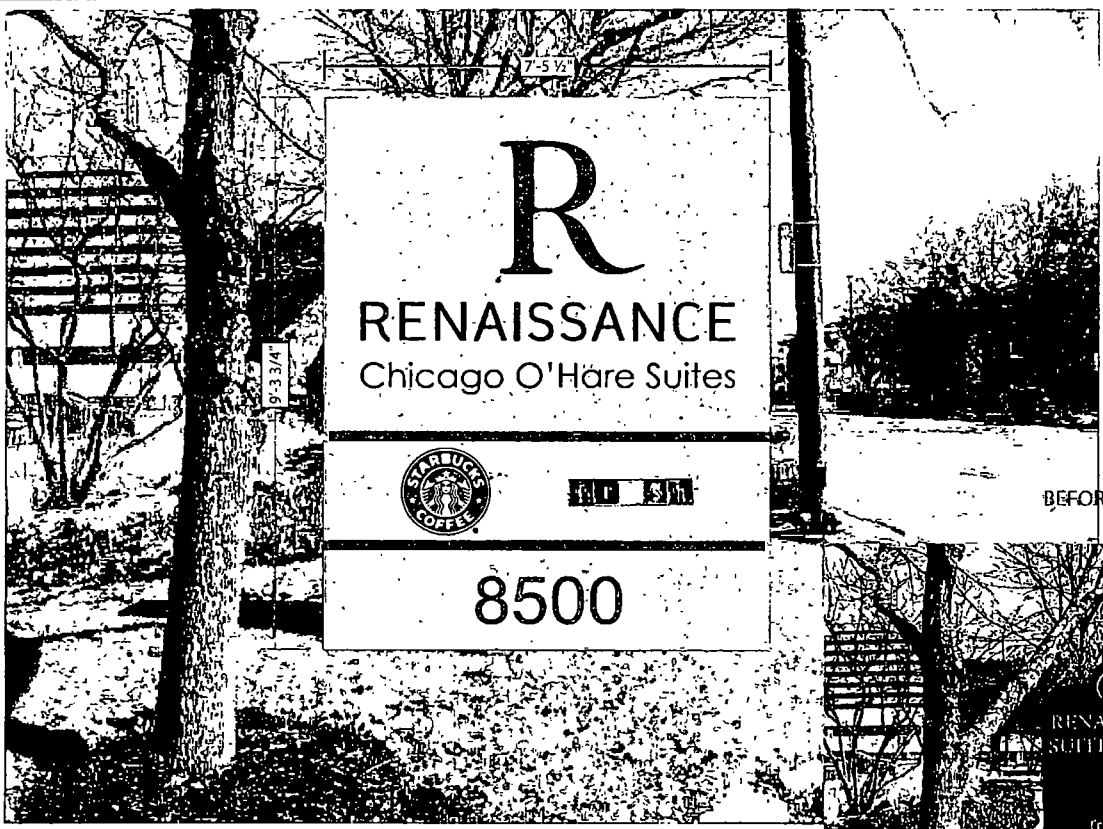


AFTER

BEFORE

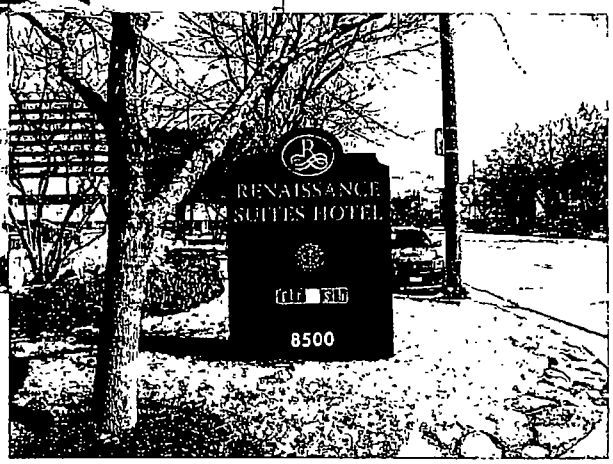


| Customer | Date | Prepared By | Note | |
|---|---|---|---|---|
| RENAISSANCE | 10/06/14 | CM/PKE/RM | Color reproduction may be inaccurate when viewing or printing this drawing. All colors must be PMS matched to those shown in CMYK reproduction. If these colors are incorrect, please provide the correct PMS match and a new set of proofs will be made. | |
| Location: CHICAGO, IL | File Name: 112194 - R6 - CHICAGO, IL - SIGN PACKAGE | | | Eng: - |

PERSONA
SIGN MAKERS/IMAGE BUILDERS

DISTRIBUTED BY SIGN UP COMPANY
700 21st Street Southwest
PO Box 210
Watertown, SD 57201-0210
1 (800) 843-9888 • www.personasigns.com

**Department of Business Affairs and Consumer Protection**
Small Business Center - Public Way Use Unit
City Hall - 121 N. LaSalle Street, Room 800 • Chicago, IL 60602
312-74-GOBIZ / 312-744-6249 • (312) 744-1944 (TTY)
http://www.cityofchicago.org/bacp

**09/24/2015**

Alderman **Anthony V. Napolitano**
Ward # **41**
City of Chicago
City Hall, Room **200**
121 North LaSalle Street
Chicago, Illinois 60602

Re: An ordinance to use and maintain a portion of the public right-of-way for **two (2) sign(s)** for **RENAISSANCE CHICAGO O'HARE HOTEL**, adjacent to the premises known as **8500 W. Bryn Mawr Ave.**.

Dear Alderman **Anthony V. Napolitano**:

The applicant referenced above has requested the use of the public right-of-way for a **sign(s)**. An ordinance has been prepared by the Department of Business Affairs and Consumer Protection – Small Business Center - Public Way Use Unit for presentation to the City Council. Because this request was made for properties located in your ward, as approved by you as per the attached, I respectfully request that you introduce the attached ordinance at the next City Council meeting.

If you have any questions regarding this ordinance, please contact Anthony Bertuca at (312) 744-5506.

**Department of Business Affairs and Consumer Protection**

# City of Chicago

O2015-7048

## Office of the City Clerk

## Document Tracking Sheet

| | |
|---|---|
| **Meeting Date:** | 9/24/2015 |
| **Sponsor(s):** | Reilly (42) |
| **Type:** | Ordinance |
| **Title:** | Grant(s) of privilege in public way for Adidas No. 514 |
| **Committee(s) Assignment:** | Committee on Transportation and Public Way |

ORDINANCE
ADIDAS #514
Acct. No. 362227 - 1
Permit No. 1120196

*Be It Ordained by the City Council of the City of Chicago:*

SECTION 1. Permission and authority are hereby given and granted to ADIDAS #514, upon the terms and subject to the conditions of this ordinance to maintain and use one (1) sign(s) projecting over the public right-of-way attached to its premises known as 923 N. Rush St..

Said sign structure(s) measures as follows; along N. Rush Street:
One (1) at two point two five (2.25) feet in length, two point two five (2.25) feet in height and eleven (11) feet above grade level.

The location of said privilege shall be as shown on prints kept on file with the Department of Business Affairs and Consumer Protection and the Office of the City Clerk.

Said privilege shall be constructed in accordance with plans and specifications approved by the Department of Transportation (Division of Project Development) and Zoning Department - Signs.

This grant of privilege in the public way shall be subject to the provisions of Section 10-28-015 and all other required provisions of the Municipal Code of Chicago.

The grantee shall pay to the City of Chicago as compensation for the privilege #1120196 herein granted the sum of one hundred ($100.00) per annum in advance.

A 25% penalty will be added for payments received after due date.

The permit holder agrees to hold the City of Chicago harmless for any damage, relocation or replacement costs associated with damage, relocation or removal of private property caused by the City performing work in the public way.

Authority herein given and granted for a period of five (5) years from and after 01/13/2014.

Alderman _____

Brendan Reilly 42nd Ward


adidas
TUBULA
sale
30%off

# City of Chicago

O2015-7054

## Office of the City Clerk

## Document Tracking Sheet

| | |
|---|---|
| **Meeting Date:** | 9/24/2015 |
| **Sponsor(s):** | Reilly (42) |
| **Type:** | Ordinance |
| **Title:** | Grant(s) of privilege in public way for AG-OCG 360 North Michigan LLC |
| **Committee(s) Assignment:** | Committee on Transportation and Public Way |

ORDINANCE
AG-OCG 360 NORTH MICHIGAN LLC
Acct. No. 395656 - 1
Permit No. 1118903

*Be It Ordained by the City Council of the City of Chicago:*

SECTION 1. Permission and authority are hereby given and granted to AG-OCG 360 NORTH MICHIGAN LLC, upon the terms and subject to the conditions of this ordinance to maintain and use, as now constructed, two (2) Occupation of Space(s) under the public right-of-way adjacent to its premises known as 360 N. Michigan Ave..

Said Occupation of Space(s) at Lower N. Michigan measure(s):
One thousand eight hundred (1800) square feet. Existing occupation of space is used for the purpose of parking, storage of dumpsters and building operations.

Said Occupation of Space(s) at Lower E. Wacker Drive measure(s):
Seven thousand nine hundred fifteen (7915) square feet. Existing occupation of space is used for the purpose of parking, storage of dumpsters and building operations.

The location of said privilege shall be as shown on prints kept on file with the Department of Business Affairs and Consumer Protection and the Office of the City Clerk.

Said privilege shall be constructed in accordance with plans and specifications approved by the Department of Planning and Development, Department of Transportation (Division of Project Development), and Department of Transportation (Office of Underground Coordination).

This grant of privilege in the public way shall be subject to the provisions of Section 10-28-015 and all other required provisions of the Municipal Code of Chicago.


The grantee shall pay to the City of Chicago as compensation for the privilege #1118903 herein granted the sum of fifteen thousand nine hundred thirty-three ($15,933.00) per annum in advance.

A 25% penalty will be added for payments received after due date.

The permit holder agrees to hold the City of Chicago harmless for any damage, relocation or replacement costs associated with damage, relocation or removal of private property caused by the City performing work in the public way.

Authority herein given and granted for a period of five (5) years from and after 09/09/2013.

Alderman _____
Brendan Reilly 42nd Ward

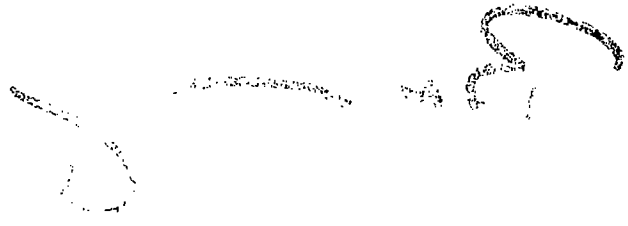


**AG-OCG 360 NORTH MICHIGAN, LLC**
**OCCUPATION OF SPACE**



VIEW OF LOWER MICHIGAN



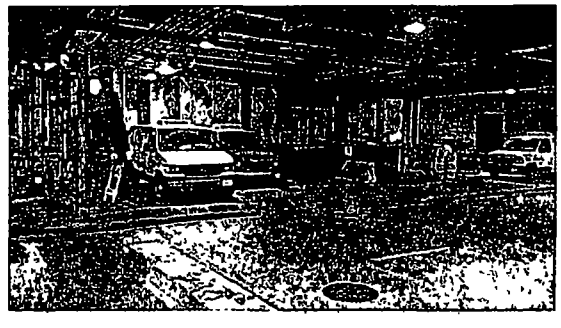

VIEW OF AREA USED BY CORNER BAKERY

# City of Chicago

O2015-7056

## Office of the City Clerk

## Document Tracking Sheet

| | |
|---|---|
| **Meeting Date:** | 9/24/2015 |
| **Sponsor(s):** | Reilly (42) |
| **Type:** | Ordinance |
| **Title:** | Grant(s) of privilege in public way for Bennett Brothers, Inc. |
| **Committee(s) Assignment:** | Committee on Transportation and Public Way |

ORDINANCE
BENNETT BROTHERS, INC.
Acct. No. 4722 - 1
Permit No. 1120182

*Be It Ordained by the City Council of the City of Chicago:*

SECTION 1. Permission and authority are hereby given and granted to BENNETT BROTHERS, INC., upon the terms and subject to the conditions of this ordinance to maintain and use, as now constructed, one (1) Vault(s) under the public right-of-way adjacent to its premises known as 30 E. Adams St..

Said Vault(s) at S. Wabash Ave. measure(s):
One (1) at one hundred seven (107) feet in length, and three point five (3.5) feet in width for a total of three hundred seventy-four point five (374.5) square feet.

The location of said privilege shall be as shown on prints kept on file with the Department of Business Affairs and Consumer Protection and the Office of the City Clerk.

Said privilege shall be constructed in accordance with plans and specifications approved by the Department of Transportation (Office of Underground Coordination).

This grant of privilege in the public way shall be subject to the provisions of Section 10-28-015 and all other required provisions of the Municipal Code of Chicago.

The grantee shall pay to the City of Chicago as compensation for the privilege #1120182 herein granted the sum of one thousand two hundred twenty-eight ($1,228.00) per annum in advance.


A 25% penalty will be added for payments received after due date.

The permit holder agrees to hold the City of Chicago harmless for any damage, relocation or replacement costs associated with damage, relocation or removal of private property caused by the City performing work in the public way.

Authority herein given and granted for a period of five (5) years from and after 09/12/2015.

Alderman _____

Brendan Reilly 42nd Ward

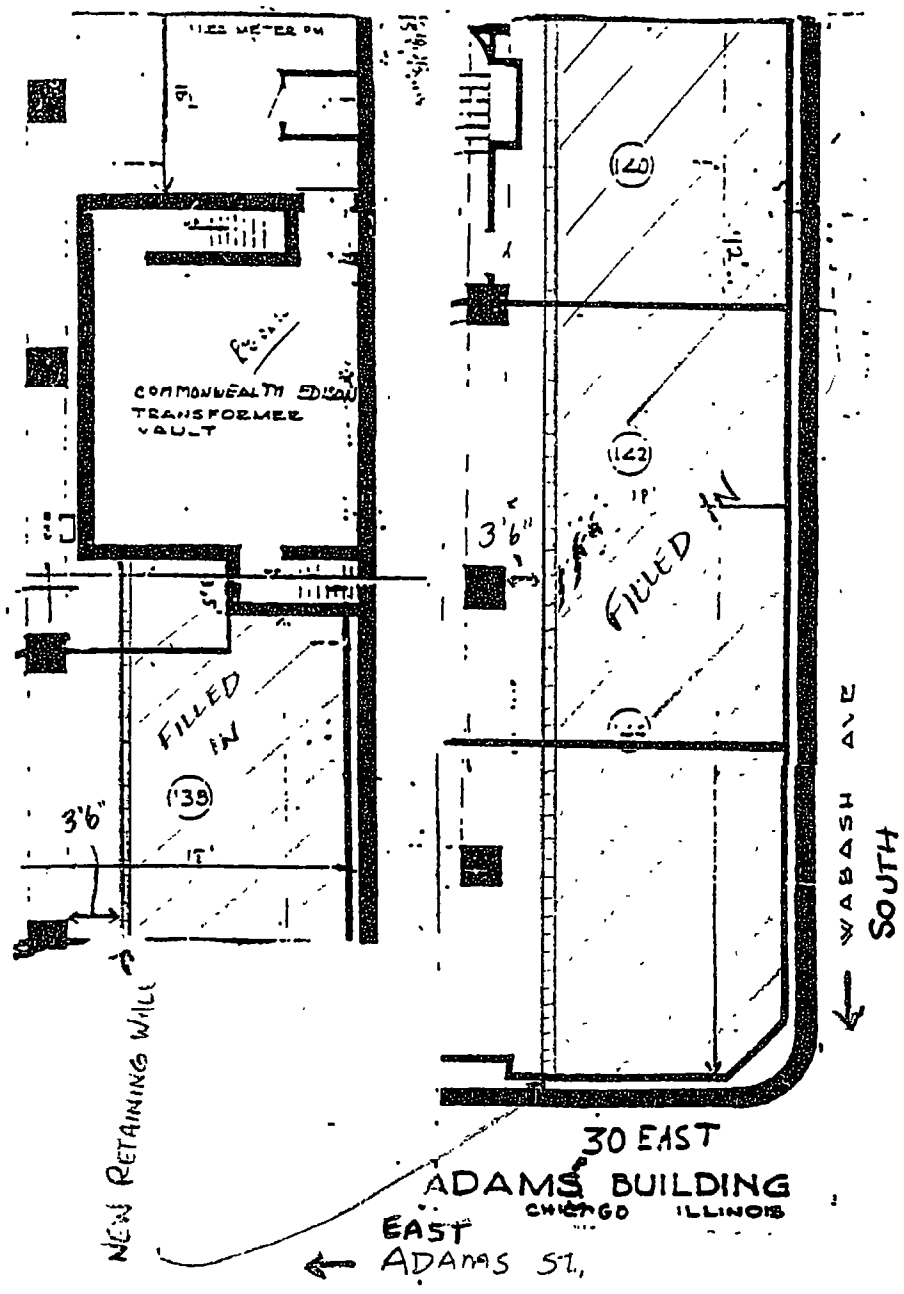
N
COMMONWEALTH EDISON
TRANSFORMER
VAULT
FILLED IN
FILLED IN
3'6"
3'6"
(138)
(140)
(142)
NEW RETAINING WALL
WABASH AVE
SOUTH
30 EAST
ADAMS BUILDING
CHICAGO ILLINOIS
EAST
ADAMS ST.

# City of Chicago

O2015-7057

## Office of the City Clerk

## Document Tracking Sheet

| | |
|---|---|
| **Meeting Date:** | 9/24/2015 |
| **Sponsor(s):** | Reilly (42) |
| **Type:** | Ordinance |
| **Title:** | Grant(s) of privilege in public way for Michael & Michael Hair - landscaping |
| **Committee(s) Assignment:** | Committee on Transportation and Public Way |

ORDINANCE
MICHAEL & MICHAEL HAIR
Acct. No. 247466 - 2
Permit No. 1119145

*Be It Ordained by the City Council of the City of Chicago:*

SECTION 1. Permission and authority are hereby given and granted to MICHAEL & MICHAEL HAIR, upon the terms and subject to the conditions of this ordinance to construct, install, maintain and use one (1) Landscaping(s) on the public right-of-way for beautification purposes adjacent to its premises known as 363-365 W. Chicago Ave..

Said Landscaping(s) at W Chicago Ave measure(s):
One (1) at twenty-five (25) feet in length, and point two five (.25) feet in width for a total of six point two five (6.25) square feet.

The location of said privilege shall be as shown on prints kept on file with the Department of Business Affairs and Consumer Protection and the Office of the City Clerk.

Said privilege shall be constructed in accordance with plans and specifications approved by the Department of Planning and Development and Department of Transportation (Division of Project Development).

This grant of privilege in the public way shall be subject to the provisions of Section 10-28-015 and all other required provisions of the Municipal Code of Chicago.

The grantee shall pay to the City of Chicago as compensation for the privilege #1119145 herein granted the sum of zero ($.00) per annum in advance.


A 25% penalty will be added for payments received after due date.

The permit holder agrees to hold the City of Chicago harmless for any damage, relocation or replacement costs associated with damage, relocation or removal of private property caused by the City performing work in the public way.

Authority herein given and granted for a period of five (5) years from and after Date of Passage.

Alderman _____

Brendan Reilly 42nd Ward

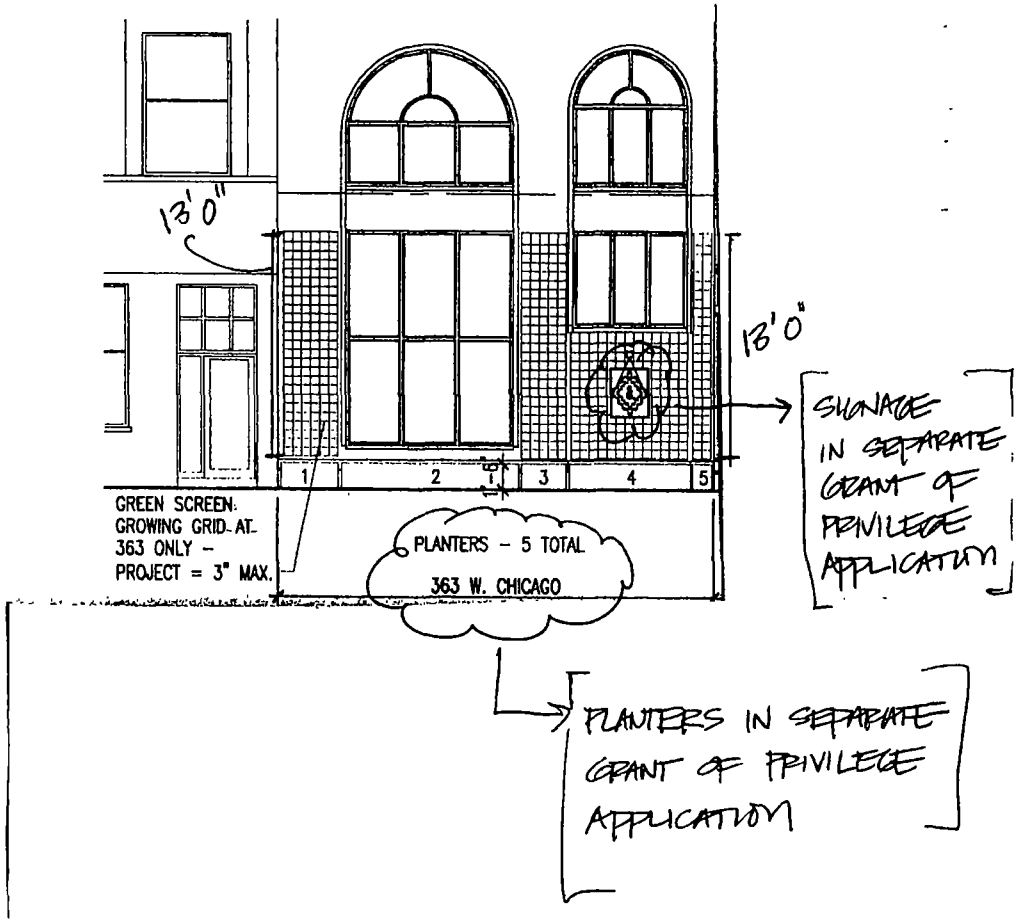


Crowley Jacobson, Inc.
d/b/a Michael & Michael Hair
363-365 W. Chicago Ave., Floor 1st
Chicago, IL 60654

# City of Chicago

O2015-7058

## Office of the City Clerk

## Document Tracking Sheet

| | |
|---|---|
| **Meeting Date:** | 9/24/2015 |
| **Sponsor(s):** | Reilly (42) |
| **Type:** | Ordinance |
| **Title:** | Grant(s) of privilege in public way for Bloomingdales, Inc. |
| **Committee(s) Assignment:** | Committee on Transportation and Public Way |

ORDINANCE
BLOOMINGDALES, INC.
Acct. No. 85578 - 3
Permit No. 1120224

*Be It Ordained by the City Council of the City of Chicago:*

SECTION 1. Permission and authority are hereby given and granted to BLOOMINGDALES, INC., upon the terms and subject to the conditions of this ordinance to maintain and use two (2) sign(s) projecting over the public right-of-way attached to its premises known as 600 N. Wabash Ave..

Said sign structure(s) measures as follows; along N. Wabash:
Two (2) at nineteen point seven five (19.75) feet in length, three point one six (3.16) feet in height and thirteen point five eight (13.58) feet above grade level.

The location of said privilege shall be as shown on prints kept on file with the Department of Business Affairs and Consumer Protection and the Office of the City Clerk.

Said privilege shall be constructed in accordance with plans and specifications approved by the Department of Transportation (Division of Project Development) and Zoning Department - Signs.

This grant of privilege in the public way shall be subject to the provisions of Section 10-28-015 and all other required provisions of the Municipal Code of Chicago.

The grantee shall pay to the City of Chicago as compensation for the privilege #1120224 herein granted the sum of six hundred ($600.00) per annum in advance.


A 25% penalty will be added for payments received after due date.

The permit holder agrees to hold the City of Chicago harmless for any damage, relocation or replacement costs associated with damage, relocation or removal of private property caused by the City performing work in the public way.

Authority herein given and granted for a period of five (5) years from and after 04/22/2014.

Alderman _____

Brendan Reilly 42nd Ward

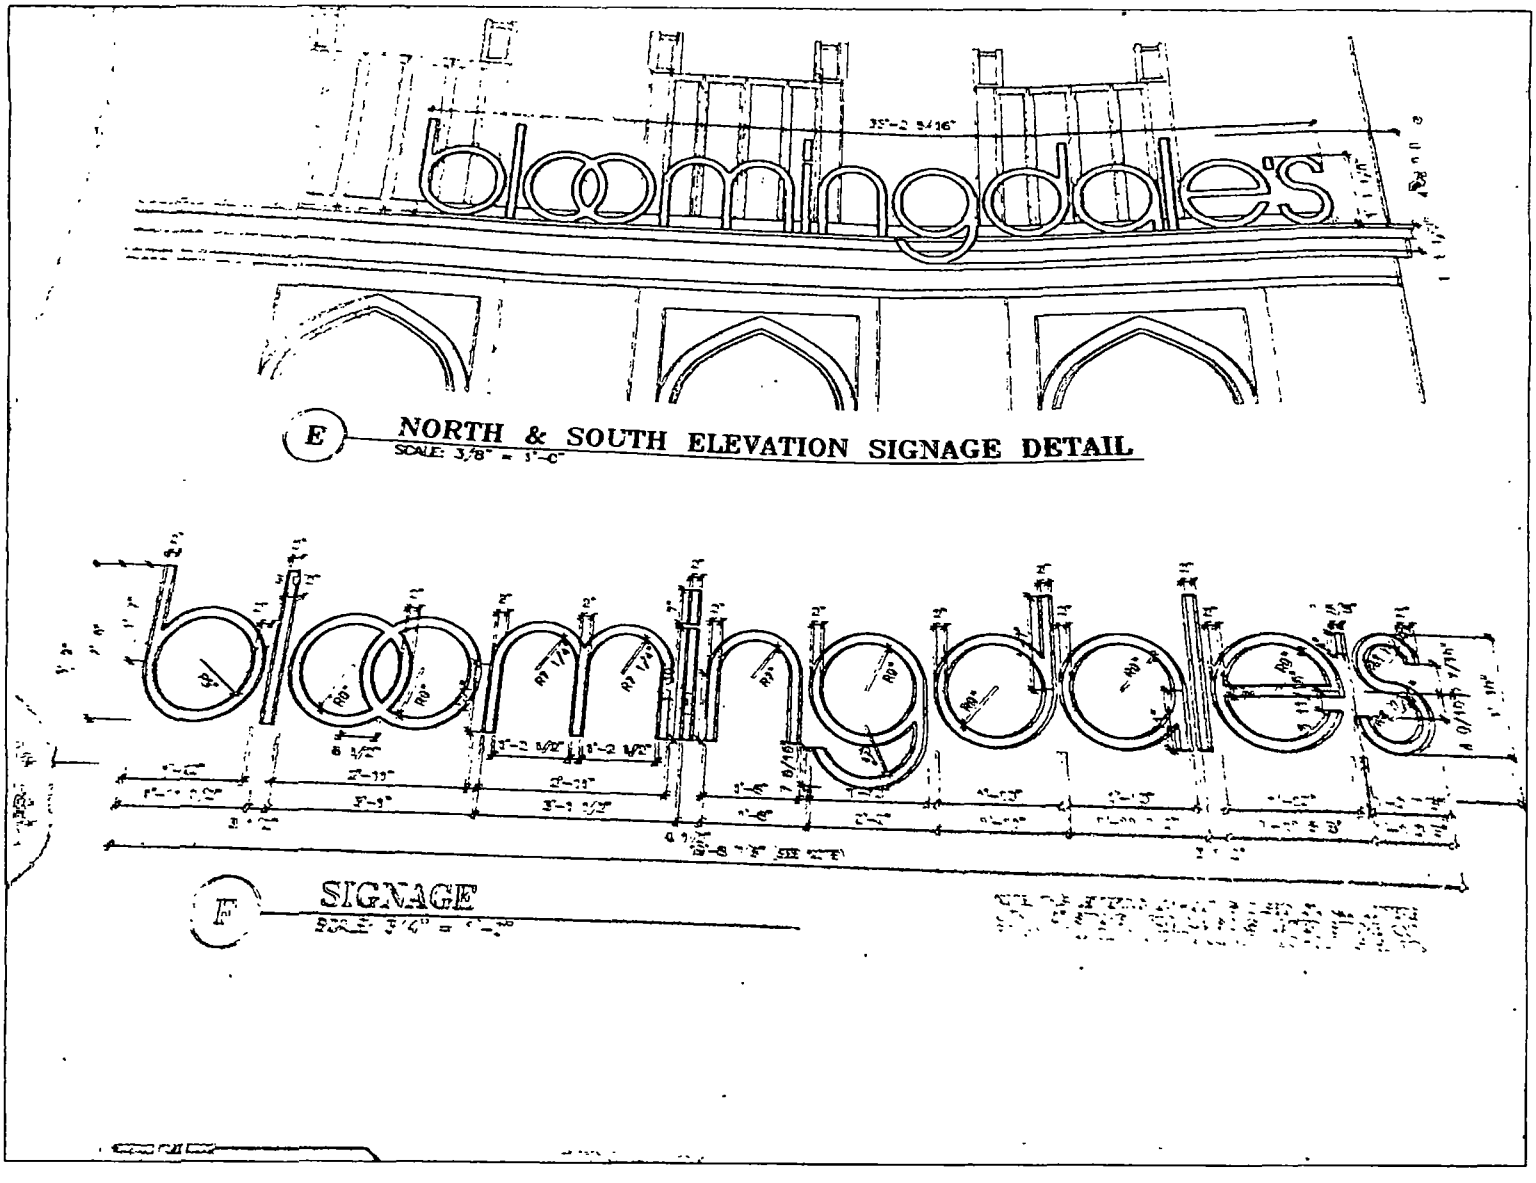
bloomingdale's
35'-2 3/16"
E
NORTH & SOUTH ELEVATION SIGNAGE DETAIL
SCALE: 3/8" = 1'-0"
bloomingdale's
F
SIGNAGE

# City of Chicago

O2015-7059

## Office of the City Clerk

## Document Tracking Sheet

| | |
|---|---|
| **Meeting Date:** | 9/24/2015 |
| **Sponsor(s):** | Reilly (42) |
| **Type:** | Ordinance |
| **Title:** | Grant(s) of privilege in public way for Michael & Michael Hair - light fixture |
| **Committee(s) Assignment:** | Committee on Transportation and Public Way |

ORDINANCE
MICHAEL & MICHAEL HAIR
Acct. No. 247466 - 2
Permit No. 1119146

*Be It Ordained by the City Council of the City of Chicago:*

SECTION 1. Permission and authority are hereby given and granted to MICHAEL & MICHAEL HAIR, upon the terms and subject to the conditions of this ordinance to construct, install, maintain and use one (1) Light Fixture(s) projecting over the public right-of-way adjacent to its premises known as 363-365 W. Chicago Ave..

Said Light Fixture(s) at W Chicago Ave measure(s):
One (1) at point four two (.42) feet in length, point five eight (.58) feet in width and seven point eight three (7.83) feet above grade level.

The location of said privilege shall be as shown on prints kept on file with the Department of Business Affairs and Consumer Protection and the Office of the City Clerk.

Said privilege shall be constructed in accordance with plans and specifications approved by the Department of Transportation (Division of Project Development).

This grant of privilege in the public way shall be subject to the provisions of Section 10-28-015 and all other required provisions of the Municipal Code of Chicago.

The grantee shall pay to the City of Chicago as compensation for the privilege #1119146 herein granted the sum of seventy-five ($75.00) per annum in advance.

A 25% penalty will be added for payments received after due date.

The permit holder agrees to hold the City of Chicago harmless for any damage, relocation or replacement costs associated with damage, relocation or removal of private property caused by the City performing work in the public way.

Authority herein given and granted for a period of five (5) years from and after Date of Passage.

Alderman _____

Brendan Reilly 42nd Ward




Crowley Jacobson, Inc.
d/b/a Michael & Michael Hair
363-365 W. Chicago Ave., Floor 1st
Chicago, IL 60654

CHICAGO AVE. ELEVATION

PLANTERS IN SEPARATE GRANT OF PRIVILEGE APPLICATION

# City of Chicago

O2015-7060

## Office of the City Clerk

## Document Tracking Sheet

| | |
|---|---|
| **Meeting Date:** | 9/24/2015 |
| **Sponsor(s):** | Reilly (42) |
| **Type:** | Ordinance |
| **Title:** | Grant(s) of privilege in public way for Old St. Patrick's Church |
| **Committee(s) Assignment:** | Committee on Transportation and Public Way |

ORDINANCE
OLD ST. PATRICK'S CHURCH
Acct. No. 401011 - 1
Permit No. 1120126

*Be It Ordained by the City Council of the City of Chicago:*

SECTION 1. Permission and authority are hereby given and granted to OLD ST. PATRICK'S CHURCH, upon the terms and subject to the conditions of this ordinance to construct, install, maintain and use one (1) Step(s) on the public right-of-way adjacent to its premises known as 700 W. Adams St..

Said Step(s) at S. Desplanies Street measure(s):
One (1) at sixty-one point eight three (61.83) feet in length, and four point eight three (4.83) feet in width for a total of two hundred ninety-eight point six four (298.64) square feet.

The location of said privilege shall be as shown on prints kept on file with the Department of Business Affairs and Consumer Protection and the Office of the City Clerk.

Said privilege shall be constructed in accordance with plans and specifications approved by the Department of Transportation (Division of Project Development).

This grant of privilege in the public way shall be subject to the provisions of Section 10-28-015 and all other required provisions of the Municipal Code of Chicago.

The grantee shall pay to the City of Chicago as compensation for the privilege #1120126 herein granted the sum of four hundred ($400.00) per annum in advance.

A 25% penalty will be added for payments received after due date.

The permit holder agrees to hold the City of Chicago harmless for any damage, relocation or replacement costs associated with damage, relocation or removal of private property caused by the City performing work in the public way.

Authority herein given and granted for a period of five (5) years from and after Date of Passage.

Alderman _____

Brendan Reilly 42nd Ward

**ECKENHOFF SAUNDERS ARCHITECTS**
architecture | planning | interior design


One Prudential Plaza
130 East Randolph Suite 1850
Chicago, IL 60601
312.786.1204p **esadesign.com**

PROJECT OLD ST. PATRICKS – ENTRY

SHEET TITLE PHOTOGRAPHS

DATE 06.15 15 REVISED

JOB NO 14108 SHEET NO 03

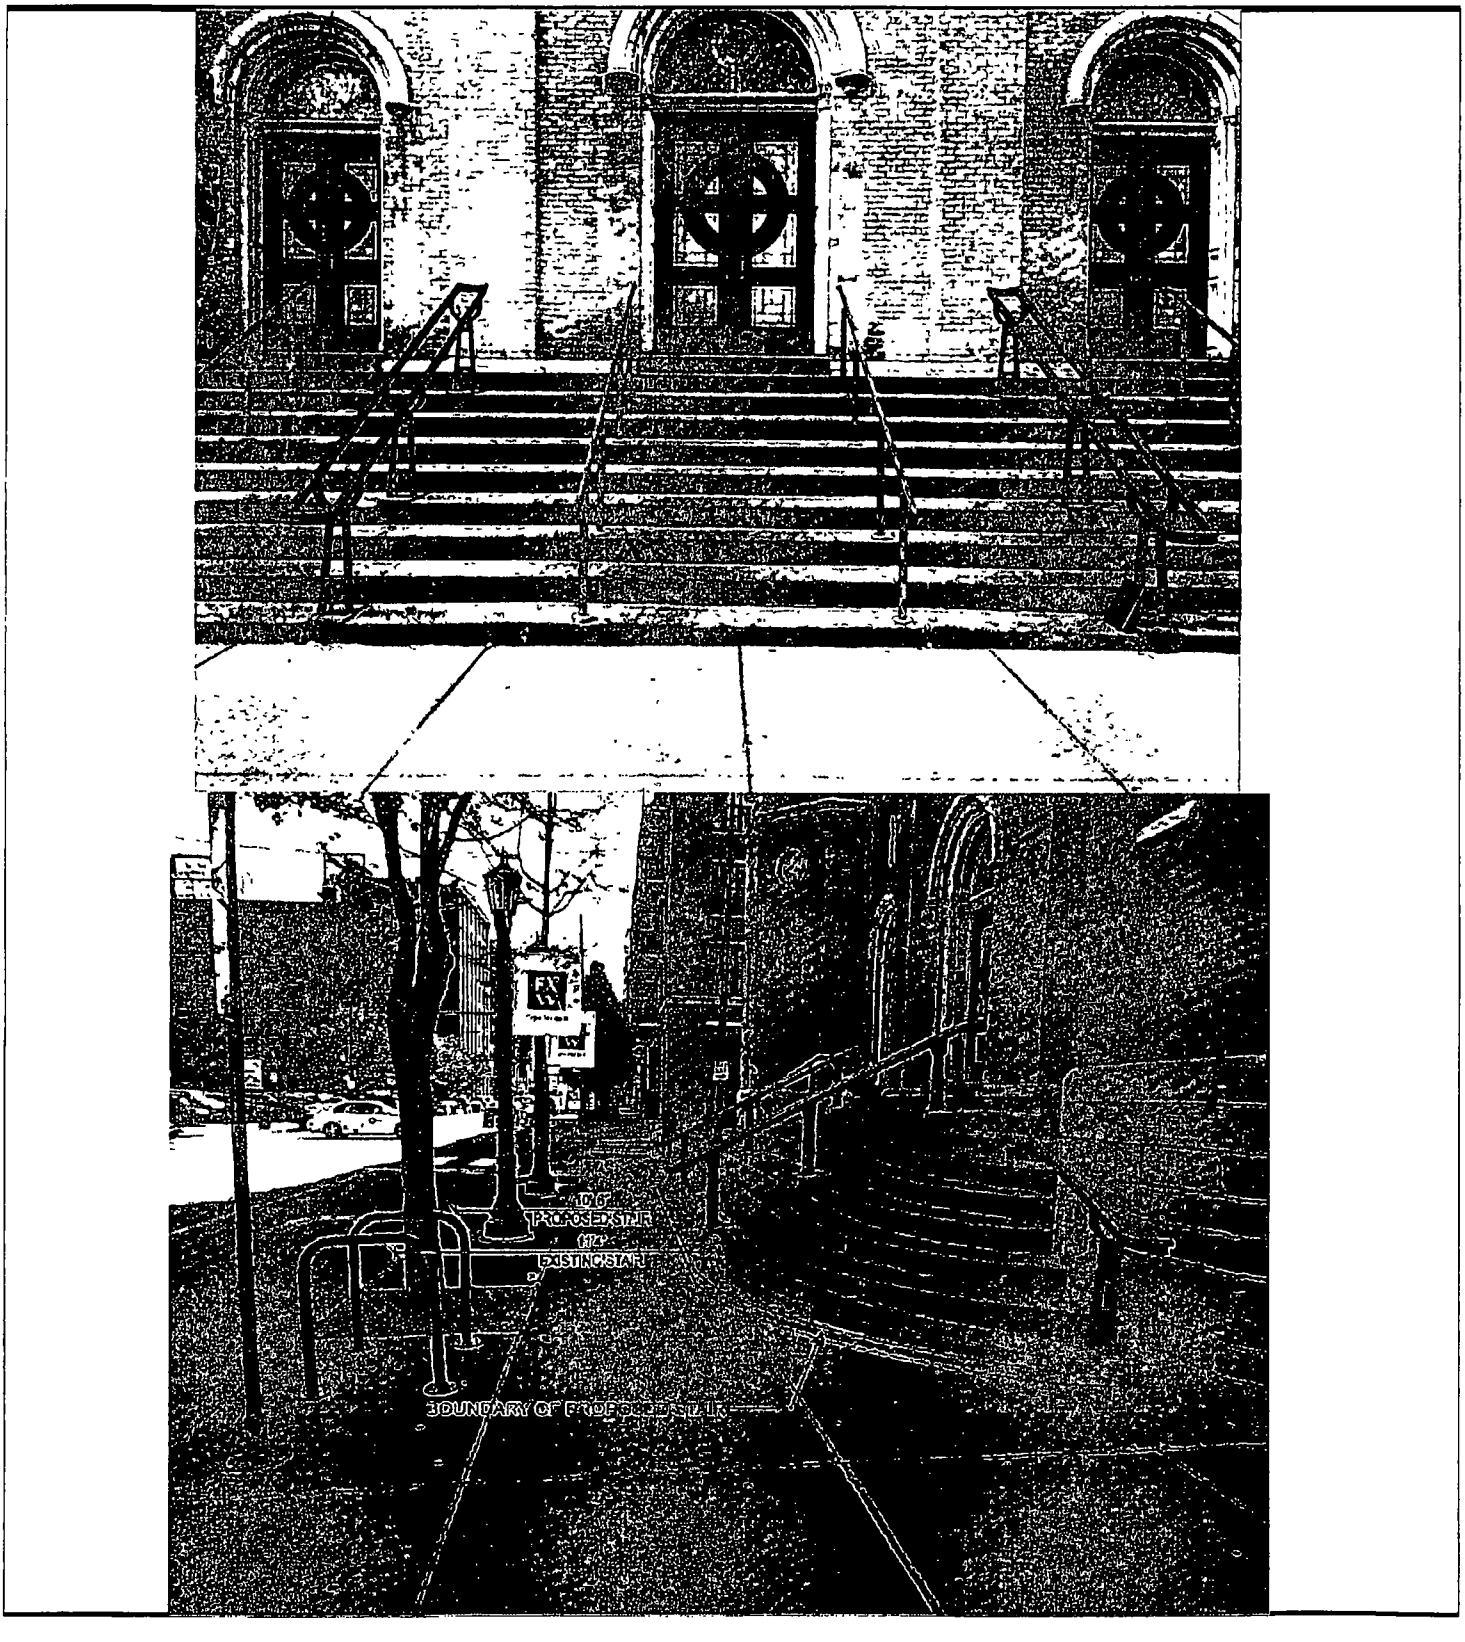

# City of Chicago

O2015-7061

Office of the City Clerk

Document Tracking Sheet

| | |
|---|---|
| **Meeting Date:** | 9/24/2015 |
| **Sponsor(s):** | Reilly (42) |
| **Type:** | Ordinance |
| **Title:** | Grant(s) of privilege in public way for Oscar Isberian Rugs, Inc. |
| **Committee(s) Assignment:** | Committee on Transportation and Public Way |

ORDINANCE
OSCAR ISBERIAN RUGS, INC.
Acct. No. 60195 - 3
Permit No. 1119305

*Be It Ordained by the City Council of the City of Chicago:*

SECTION 1. Permission and authority are hereby given and granted to OSCAR ISBERIAN RUGS, INC., upon the terms and subject to the conditions of this ordinance to maintain and use one (1) sign(s) projecting over the public right-of-way attached to its premises known as 120 W. Kinzie St..

Said sign structure(s) measures as follows; along W. Kinzie Street:
One (1) at fifteen (15) feet in length, two (2) feet in height and fourteen point zero eight (14.08) feet above grade level.

The location of said privilege shall be as shown on prints kept on file with the Department of Business Affairs and Consumer Protection and the Office of the City Clerk.

Said privilege shall be constructed in accordance with plans and specifications approved by the Department of Transportation (Division of Project Development) and Zoning Department - Signs.

This grant of privilege in the public way shall be subject to the provisions of Section 10-28-015 and all other required provisions of the Municipal Code of Chicago.

The grantee shall pay to the City of Chicago as compensation for the privilege #1119305 herein granted the sum of three hundred ($300.00) per annum in advance.

A 25% penalty will be added for payments received after due date.

The permit holder agrees to hold the City of Chicago harmless for any damage, relocation or replacement costs associated with damage, relocation or removal of private property caused by the City performing work in the public way.


Authority herein given and granted for a period of five (5) years from and after Date of Passage.

Alderman _____

Brendan Reilly 42nd Ward

# HALO LIT CHANNEL LETTERS - OSCAR ISBERIAN RUGS - 120 W. KINZIE ST. CHICAGO, IL

## OPTION 1

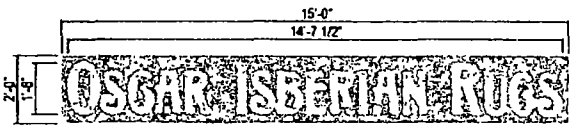




Quantity: 1
O.A.H.: 2'-0"
O.A.W.: 15'-0"
Total Sq.Ft.: 30
Background: 3mm dibond
Color: Paint to match brick

Letters
Face: Paint MP 30136 Brushed Alum
Returns: Paint MP 30136 Brushed Alum


Illumination: White LED

Raceway: Paint to match brick

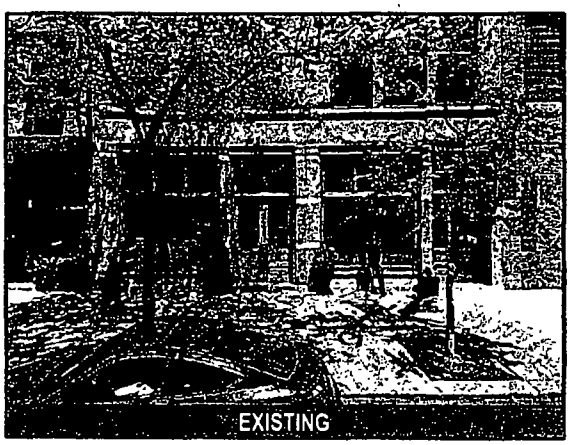

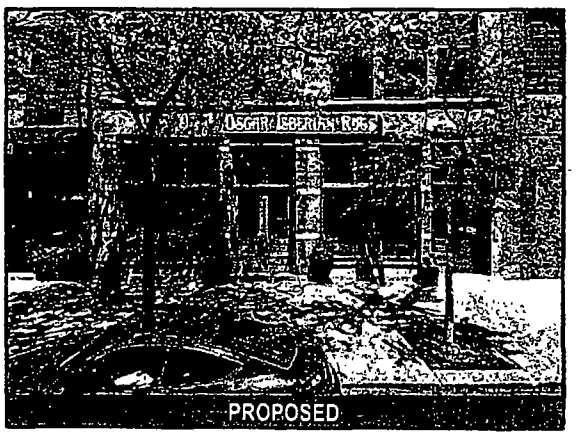
HALO LIT CHANNEL LETTERS ON A BACKER PANEL (RW MOUNTED)

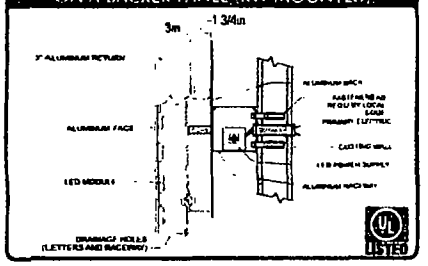


Digital Artwork Required
EMAIL AI, EPS or CDR FILE TO

Survey Required

OMEGA Sign & Lighting Inc.

OSCAR ISBERIAN RUGS

ADDRESS 120 W Kinzie St
CITY/STATE Chicago, IL
ZIP 60654

www.OMEGASIGNCHICAGO.com
PHONE: 630.237.4397 FAX 630.237.4398

| | | |
|---|---|---|
| SCALE 1/4" = 1'-0" | Rev 1 | 00/00/00 |
| | Rev 2 | 00/00/00 |
| DATE 03/16/15 | Rev 3 | 00/00/00 |
| | Rev 4 | 00/00/00 |
| | Rev 5 | 00/00/00 |
| DWG 001 | Rev 6 | 00/00/00 |
| | Rev 7 | 00/00/00 |

FILE PATH S:\Art\Client Files\Oscar Isberian Rugs\Art\Oscar Isberian Rugs - Chicago IL - CL.ai

CUSTOMER APPROVAL DATE

LANDLORD APPROVAL DATE

ELECTRICAL NOTES
Sign Company DOES NOT provide primary electrical to sign. Power to the sign must be done by a licensed electrical contractor to the sign location.
Each sign must have a:
1. A minimum of one dedicated 120V 20A circuit.
2. Disconnect switch per NEC 600.6 if less than 10' from sign.
3. Three wire circuit. Ground the sign. UL

# City of Chicago

O2015-7062

Office of the City Clerk

Document Tracking Sheet

| | |
|---|---|
| **Meeting Date:** | 9/24/2015 |
| **Sponsor(s):** | Reilly (42) |
| **Type:** | Ordinance |
| **Title:** | Grant(s) of privilege in public way for Garland Office Condominium LLC |
| **Committee(s) Assignment:** | Committee on Transportation and Public Way |

ORDINANCE
GARLAND OFFICE CONDOMINIUM, LLC
Acct. No. 338599 - 1
Permit No. 1120035

*Be It Ordained by the City Council of the City of Chicago:*

SECTION 1. Permission and authority are hereby given and granted to GARLAND OFFICE CONDOMINIUM, LLC, upon the terms and subject to the conditions of this ordinance to maintain and use, as now constructed, one (1) Kiosk(s) on the public right-of-way adjacent to its premises known as 111 N. Wabash Ave..

Said Kiosk(s) at N. Wabash Ave. measure(s):
One (1) at three (3) feet in length, and one (1) foot in width for a total of three (3) square feet. Existing kiosk is approximately nine (9) feet in height.

The location of said privilege shall be as shown on prints kept on file with the Department of Business Affairs and Consumer Protection and the Office of the City Clerk.

Said privilege shall be constructed in accordance with plans and specifications approved by the Department of Transportation (Division of Project Development) and Zoning Department - Signs.

This grant of privilege in the public way shall be subject to the provisions of Section 10-28-015 and all other required provisions of the Municipal Code of Chicago.

The grantee shall pay to the City of Chicago as compensation for the privilege #1120035 herein granted the sum of four hundred ($400.00) per annum in advance.


A 25% penalty will be added for payments received after due date.


The permit holder agrees to hold the City of Chicago harmless for any damage, relocation or replacement costs associated with damage, relocation or removal of private property caused by the City performing work in the public way.

Authority herein given and granted for a period of five (5) years from and after 12/03/2014.

Alderman _____

Brendan Reilly 42nd Ward

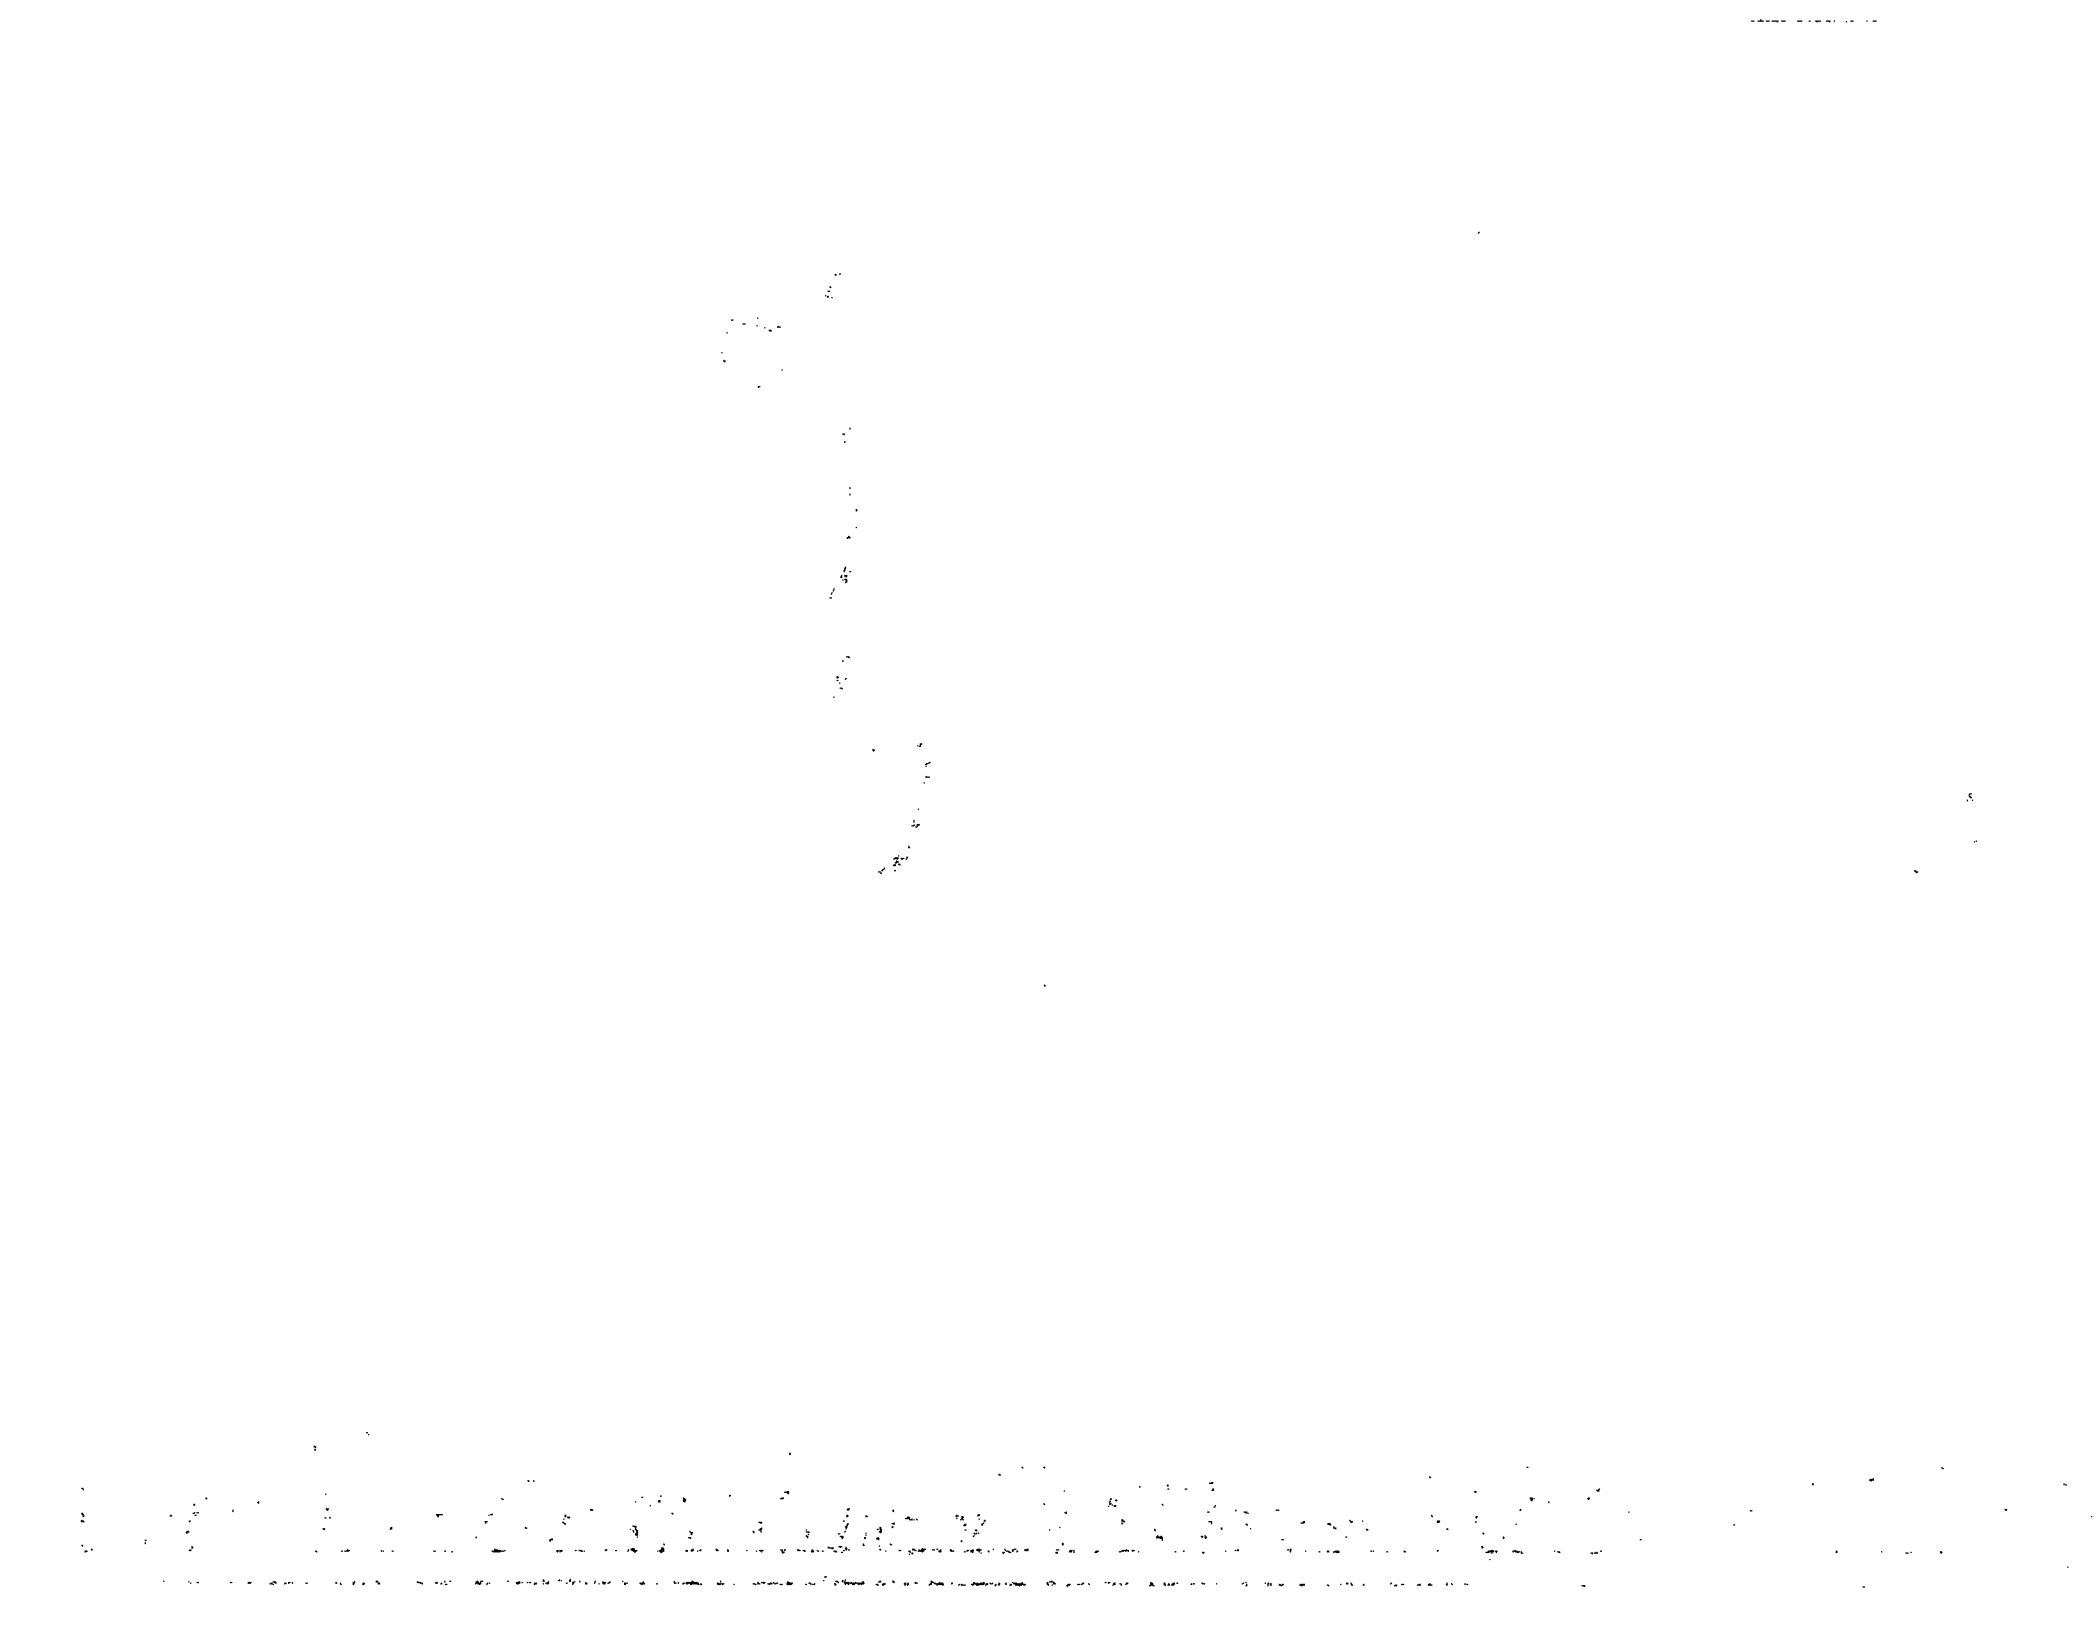

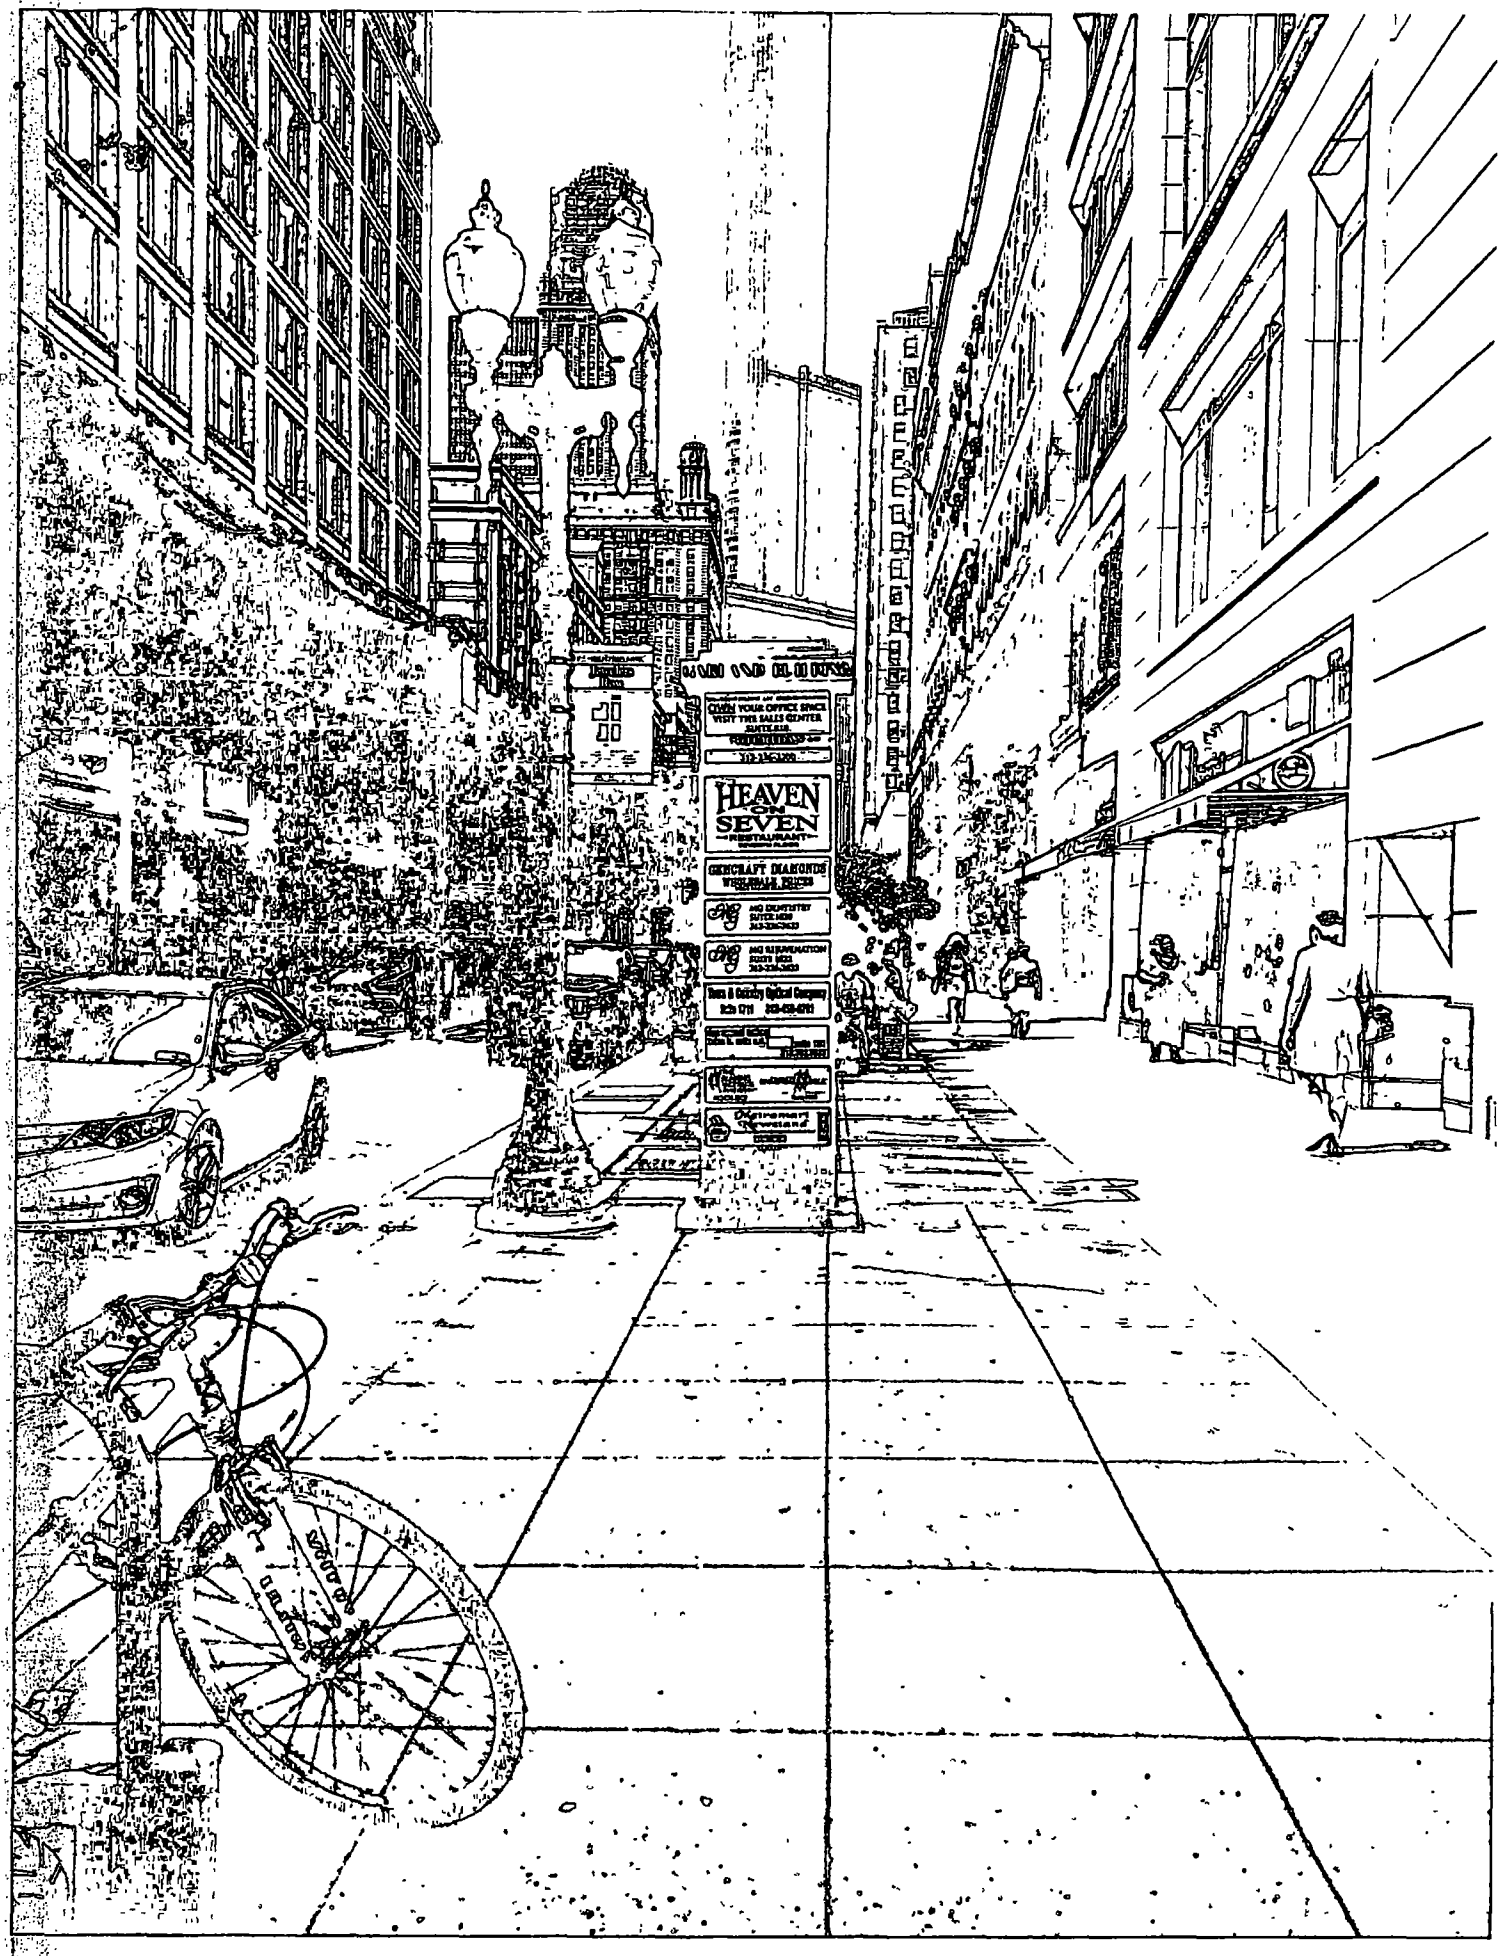
HEAVEN ON SEVEN
RESTAURANT
GEMCRAFT DIAMONDS

# City of Chicago

O2015-7064

## Office of the City Clerk

## Document Tracking Sheet

| | |
|---|---|
| **Meeting Date:** | 9/24/2015 |
| **Sponsor(s):** | Reilly (42) |
| **Type:** | Ordinance |
| **Title:** | Grant(s) of privilege in public way for Northwestern Memorial Hospital - kiosks |
| **Committee(s) Assignment:** | Committee on Transportation and Public Way |

ORDINANCE
NORTHWESTERN MEMORIAL HOSPITAL
Acct. No. 85392 - 6
Permit No. 1120222

*Be It Ordained by the City Council of the City of Chicago:*

SECTION 1. Permission and authority are hereby given and granted to NORTHWESTERN MEMORIAL HOSPITAL, upon the terms and subject to the conditions of this ordinance to maintain and use, as now constructed, two (2) Kiosk(s) on the public right-of-way adjacent to its premises known as 251 E. Huron St..

Said Kiosk(s) at E. Huron Street measure(s):
Two (2) at one (1) foot in length, and three (3) feet in width for a total of six (6) square feet. Existing kiosks are approximately five (5) feet in height.

The location of said privilege shall be as shown on prints kept on file with the Department of Business Affairs and Consumer Protection and the Office of the City Clerk.

Said privilege shall be constructed in accordance with plans and specifications approved by the Department of Transportation (Division of Project Development) and Zoning Department - Signs.

This grant of privilege in the public way shall be subject to the provisions of Section 10-28-015 and all other required provisions of the Municipal Code of Chicago.

The grantee shall pay to the City of Chicago as compensation for the privilege #1120222 herein granted the sum of eight hundred ($800.00) per annum in advance.


A 25% penalty will be added for payments received after due date.


The permit holder agrees to hold the City of Chicago harmless for any damage, relocation or replacement costs associated with damage, relocation or removal of private property caused by the City performing work in the public way.

Authority herein given and granted for a period of five (5) years from and after 09/27/2015.

Alderman _____

Brendan Reilly 42nd Ward

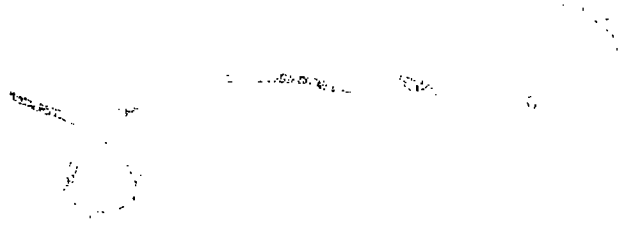

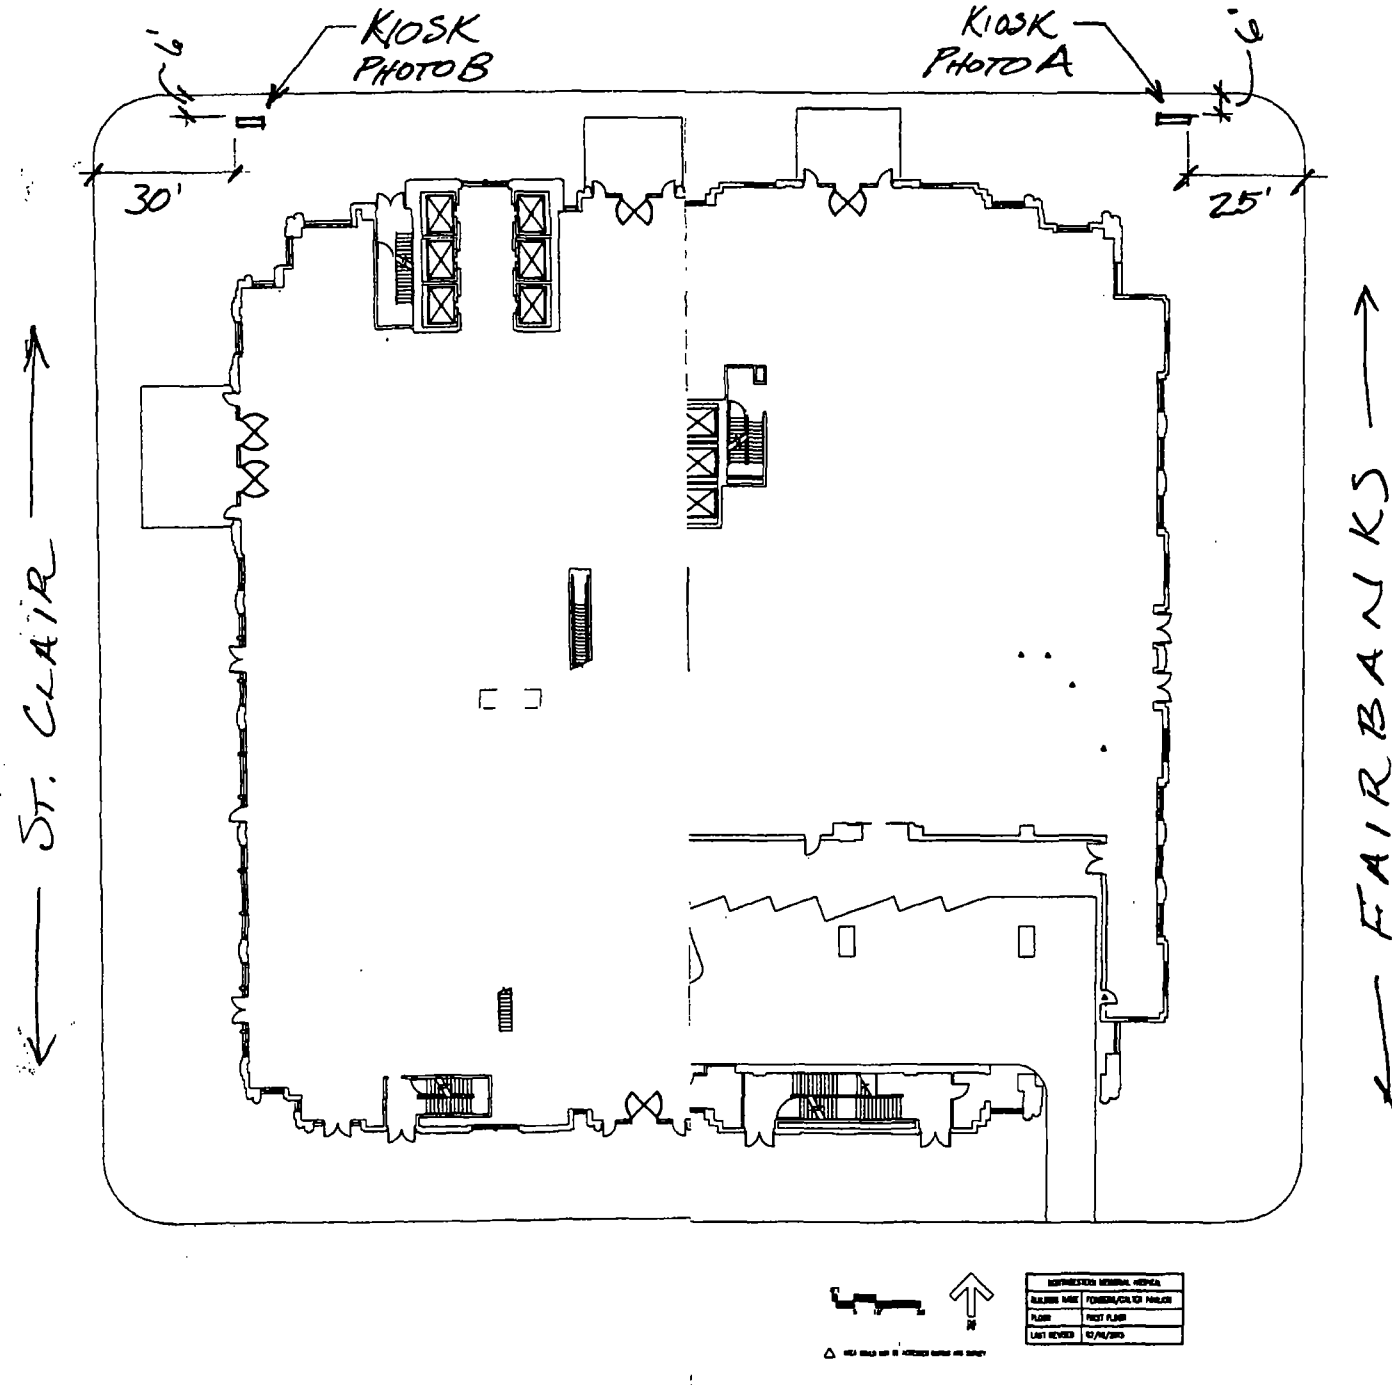


KIOSK LOCATIONS
PW&G PERMIT #1093054

# City of Chicago

O2015-7065

Office of the City Clerk

Document Tracking Sheet

| | |
|---|---|
| **Meeting Date:** | 9/24/2015 |
| **Sponsor(s):** | Reilly (42) |
| **Type:** | Ordinance |
| **Title:** | Grant(s) of privilege in public way for PNC Bank |
| **Committee(s) Assignment:** | Committee on Transportation and Public Way |

ORDINANCE
PNC BANK
Acct. No. 349591 - 16
Permit No. 1119843

*Be It Ordained by the City Council of the City of Chicago:*

SECTION 1. Permission and authority are hereby given and granted to PNC BANK, upon the terms and subject to the conditions of this ordinance to maintain and use one (1) sign(s) projecting over the public right-of-way attached to its premises known as 401 N. La Salle Dr..

Said sign structure(s) measures as follows; along N. LASALLE ST.:
One (1) at eleven point six seven (11.67) feet in length, one point six six (1.66) feet in height and eighteen point three three (18.33) feet above grade level.

The location of said privilege shall be as shown on prints kept on file with the Department of Business Affairs and Consumer Protection and the Office of the City Clerk.

Said privilege shall be constructed in accordance with plans and specifications approved by the Department of Transportation (Division of Project Development) and Zoning Department - Signs.

This grant of privilege in the public way shall be subject to the provisions of Section 10-28-015 and all other required provisions of the Municipal Code of Chicago.

The grantee shall pay to the City of Chicago as compensation for the privilege #1119843 herein granted the sum of one hundred ($100.00) per annum in advance.

A 25% penalty will be added for payments received after due date.

The permit holder agrees to hold the City of Chicago harmless for any damage, relocation or replacement costs associated with damage, relocation or removal of private property caused by the City performing work in the public way.

Authority herein given and granted for a period of five (5) years from and after 07/28/2015.

Alderman _____

Brendan Reilly 42nd Ward

PNC BANK

**Location: #3204-146**

401 N. Lasalle St.
Chicago, IL
60654

icon
Identity Solutions
1418 Elmhurst Rd.
Elk Grove Village
Illinois 60007

# City of Chicago

O2015-7066

Office of the City Clerk

Document Tracking Sheet

| | |
|---|---|
| **Meeting Date:** | 9/24/2015 |
| **Sponsor(s):** | Reilly (42) |
| **Type:** | Ordinance |
| **Title:** | Grant(s) of privilege in public way for Gloria Jeans Coffee |
| **Committee(s) Assignment:** | Committee on Transportation and Public Way |

ORDINANCE
Gloria Jeans Coffee
Acct. No. 391952 - 1
Permit No. 1115428

*Be It Ordained by the City Council of the City of Chicago:*

SECTION 1. Permission and authority are hereby given and granted to Gloria Jeans Coffee, upon the terms and subject to the conditions of this ordinance to maintain and use one (1) sign(s) projecting over the public right-of-way attached to its premises known as 79 E. Madison St..

Said sign structure(s) measures as follows; along E. Madison Street:
One (1) at two point five (2.5) feet in length, two point three three (2.33) feet in height and twelve (12) feet above grade level.

The location of said privilege shall be as shown on prints kept on file with the Department of Business Affairs and Consumer Protection and the Office of the City Clerk.

Said privilege shall be constructed in accordance with plans and specifications approved by the Department of Transportation (Division of Project Development) and Zoning Department - Signs.

This grant of privilege in the public way shall be subject to the provisions of Section 10-28-015 and all other required provisions of the Municipal Code of Chicago.

The grantee shall pay to the City of Chicago as compensation for the privilege #1115428 herein granted the sum of one hundred ($100.00) per annum in advance.

A 25% penalty will be added for payments received after due date.

The permit holder agrees to hold the City of Chicago harmless for any damage, relocation or replacement costs associated with damage, relocation or removal of private property caused by the City performing work in the public way.

Authority herein given and granted for a period of five (5) years from and after Date of Passage.

Alderman _____


Brendan Reilly 42nd Ward

By signing the Customer Acceptance on this print, I understand that I am accepting all aspects of this drawing. This includes Artwork, Specifications, Dimensions, Spelling, and all other representations herein. I also understand that color reproductions on this print are approximate, and may not match manufacturers samples exactly.


X Customer Acceptance SIGNATURE DATE

(X) If required Landlord Acceptance SIGNATURE DATE


L.S.G. SALES INITIALS DATE

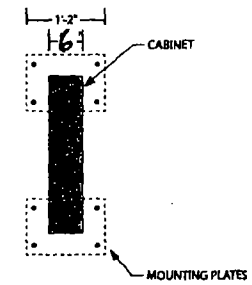


End View 3/4" = 1'-0"

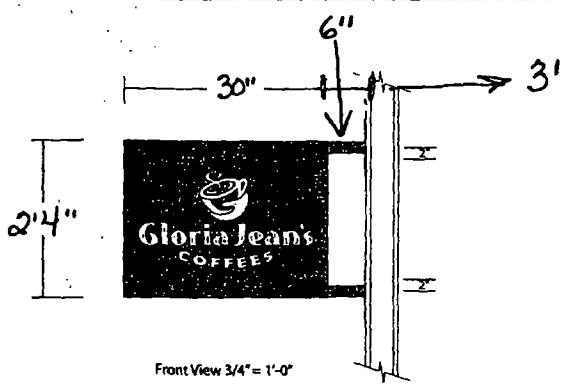


Front View 3/4" = 1'-0"

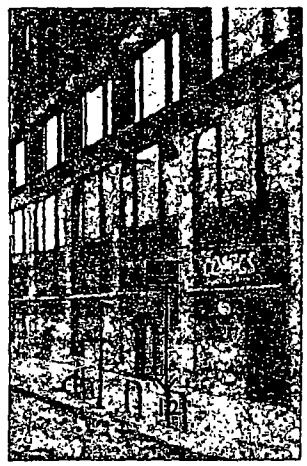

▷ **ONE DOUBLE SIDED SIGN/ INTERNALLY ILLUMINATED WITH LEDs/ ROUTED ALUMINUM BACKED WITH PLEX/ FLAG MOUNTED FROM BUILDING FASCIA**

O **SIGNCASE & BKGD** = MAP BLACK
**STEAM & CUP** = MILK WHITE PLEX with APPLIED 230-149 TRANS LT BEIGE VINYL (PMS 1817)
**HAND** = MILK WHITE PLEX with APPLIED 230-44 TRANS ORANGE VINYL (PMS 1595)
**COPY** = MILK WHITE PLEX with APPLIED 230-84 TRANS TANGERINE VINYL (PMS 1817)

PMS # 115428

Landmark Sign group
7424 Industrial Avenue
Chesterton, IN 46304
phone 219.762.8577
Fax 219.762.4259
www.landmarksign.com

PRINT # ML-21613-1

MIKE LANOVICH
LSG SALES REPRESENTATIVE

03.20.14
DATE

GLORIA JEAN'S COFFEES
CLIENT NAME

79 E MADISON
CHICAGO, IL
JOB LOCATION

JM 3/4" = 1'-0"
DRAWN BY SCALE

REVISIONS
1 REDUCED SIZE 08.12.14 JM
2 REDUCED SIZE 08.14 14 JM
3 CHANGE COLOR PER CORP SPECS 08 20.14 JL
4 CHANGE WIDTH 09 09.14 JL

**Designed for 110 Volts**
Electrical connection will be visible within 6 Ft. at time of installation.
Second Trip will be Charged at Time & Material

THIS DRAWING IS THE PROPERTY OF LANDMARK SIGN GROUP, INC. IN CONSIDERATION OF PREPARING AND PRESENTING THIS DRAWING AND THE IDEAS OF LANDMARK SIGN GROUP, INC. IT IS AGREED BY ALL PARTIES THAT THIS DRAWING IS NOT TO BE LOANED, USED OR COPIED FOR ANY REASON IN WHOLE OR IN PART WITHOUT THE WRITTEN PERMISSION OF LANDMARK SIGN GROUP, INC.

# City of Chicago

O2015-7067

## Office of the City Clerk

## Document Tracking Sheet

| | |
|---|---|
| **Meeting Date:** | 9/24/2015 |
| **Sponsor(s):** | Reilly (42) |
| **Type:** | Ordinance |
| **Title:** | Grant(s) of privilege in public way for Brindille |
| **Committee(s) Assignment:** | Committee on Transportation and Public Way |

ORDINANCE
BRINDILLE
Acct. No. 215163 - 3
Permit No. 1104329

*Be It Ordained by the City Council of the City of Chicago:*

SECTION 1. Permission and authority are hereby given and granted to BRINDILLE, upon the terms and subject to the conditions of this ordinance to maintain and use one (1) sign(s) projecting over the public right-of-way attached to its premises known as 534 N. Clark St..

Said sign structure(s) measures as follows; along N. Clark Street:
One (1) at three (3) feet in length, two point two five (2.25) feet in height and eleven (11) feet above grade level.

The location of said privilege shall be as shown on prints kept on file with the Department of Business Affairs and Consumer Protection and the Office of the City Clerk.

Said privilege shall be constructed in accordance with plans and specifications approved by the Department of Transportation (Division of Project Development) and Zoning Department - Signs.

This grant of privilege in the public way shall be subject to the provisions of Section 10-28-015 and all other required provisions of the Municipal Code of Chicago.

The grantee shall pay to the City of Chicago as compensation for the privilege #1104329 herein granted the sum of one hundred ($100.00) per annum in advance.


A 25% penalty will be added for payments received after due date.

The permit holder agrees to hold the City of Chicago harmless for any damage, relocation or replacement costs associated with damage, relocation or removal of private property caused by the City performing work in the public way.

Authority herein given and granted for a period of five (5) years from and after Date of Passage.

Alderman _____

Brendan Reilly 42nd Ward

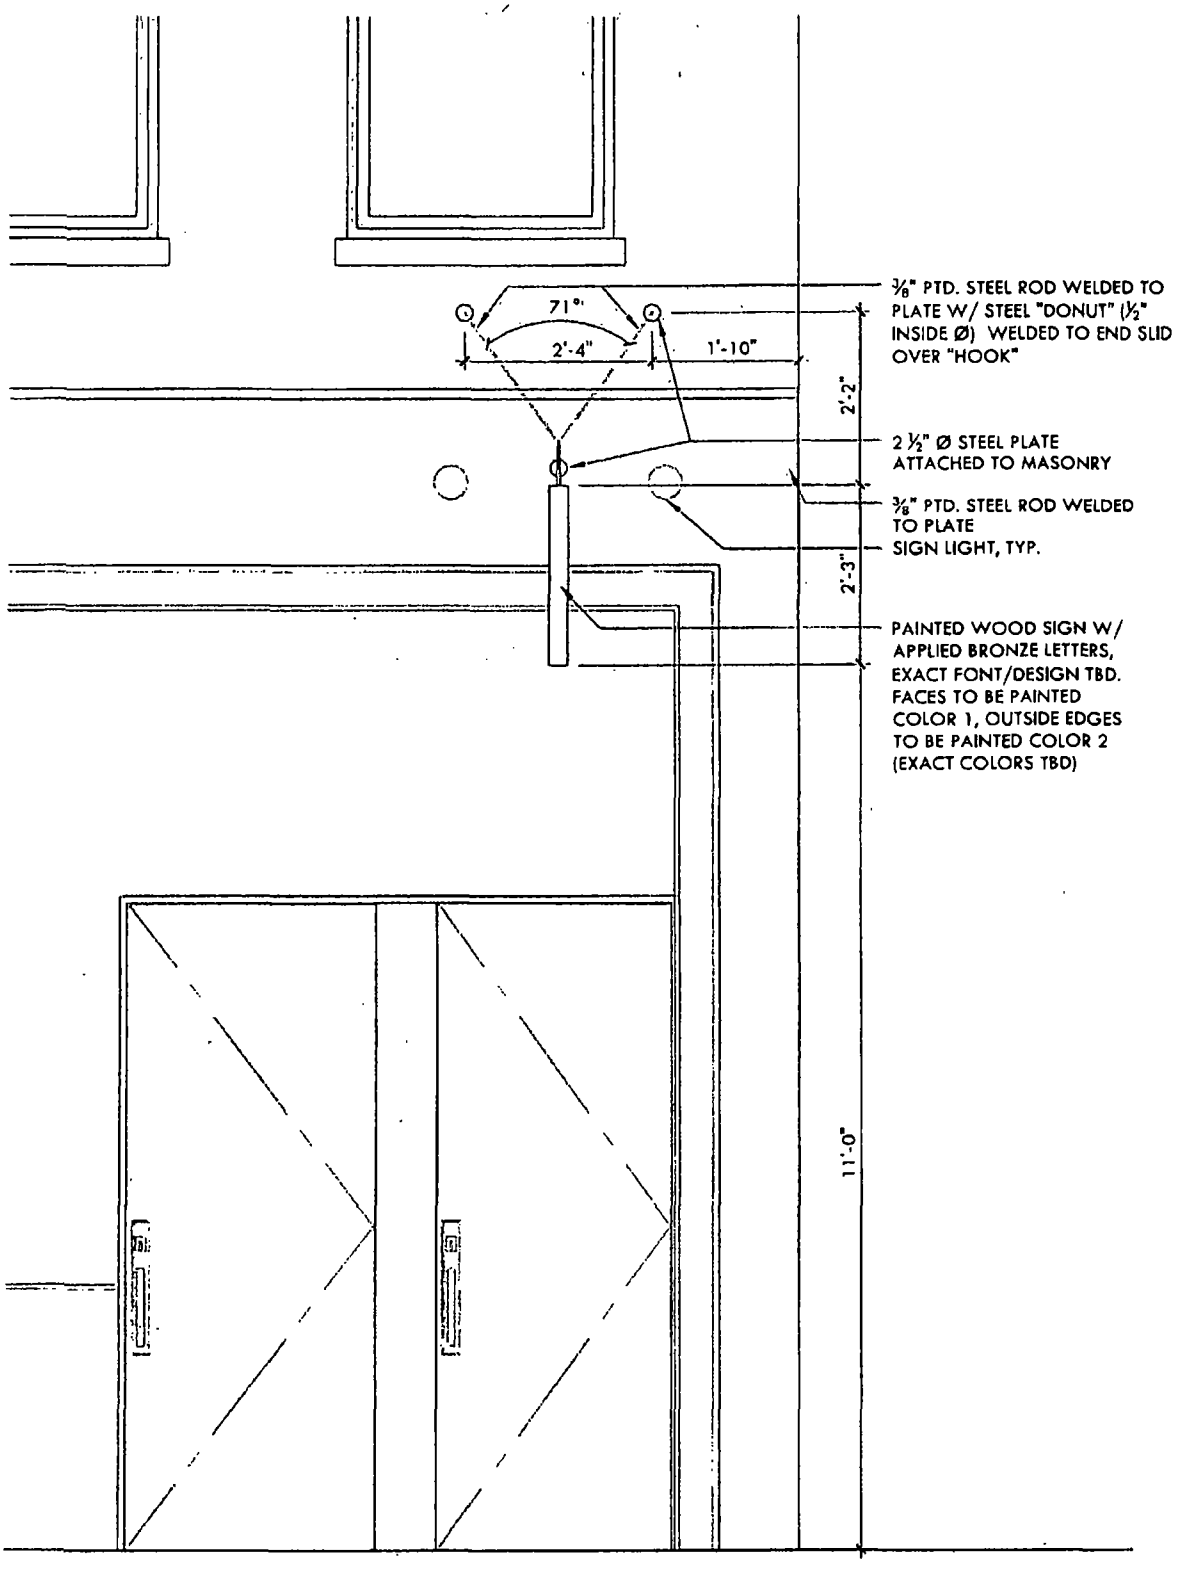


3 PARTIAL CLARK STREET ELEVATION (NORTH END OF BUILDING)

BRINDILLE RESTAURANT
534 NORTH CLARK STREET, CHICAGO, ILLINOIS 60654

BUREAU
of architecture and design

# City of Chicago

O2015-7069

## Office of the City Clerk

## Document Tracking Sheet

| | |
|---|---|
| **Meeting Date:** | 9/24/2015 |
| **Sponsor(s):** | Reilly (42) |
| **Type:** | Ordinance |
| **Title:** | Grant(s) of privilege in public way for Northwestern Memorial Hospital - irrigation systems |
| **Committee(s) Assignment:** | Committee on Transportation and Public Way |

ORDINANCE
NORTHWESTERN MEMORIAL HOSPITAL
Acct. No. 85392 - 6
Permit No. 1119906

*Be It Ordained by the City Council of the City of Chicago:*

SECTION 1. Permission and authority are hereby given and granted to NORTHWESTERN MEMORIAL HOSPITAL, upon the terms and subject to the conditions of this ordinance to maintain and use, as now constructed, fifteen (15) Irrigation System(s) under the public right-of-way adjacent to its premises known as 221 E. Huron St..

Said Irrigation System(s) at E. Huron Street measure(s):
Five (5) at three hundred seventy-eight (378) feet in length, and point two five (.25) feet in width for a total of four hundred seventy-two point five (472.5) square feet.

Said Irrigation System(s) at N. Fairbank Street measure(s):
Three (3) at seventy (70) feet in length, and point two five (.25) feet in width for a total of fifty-two point five (52.5) square feet.

Said Irrigation System(s) at E. Erie Street measure(s):
Five (5) at three hundred seventy-four (374) feet in length, and point two five (.25) feet in width for a total of four hundred sixty-seven point five (467.5) square feet.

Said Irrigation System(s) at N. St Clair Street measure(s):
Two (2) at one hundred eighteen (118) feet in length, and point two five (.25) feet in width for a total of fifty-nine (59) square feet.

The location of said privilege shall be as shown on prints kept on file with the Department of Business Affairs and Consumer Protection and the Office of the City Clerk.

Said privilege shall be constructed in accordance with plans and specifications approved by the Department of Transportation (Office of Underground Coordination) and Department of Water Management.

This grant of privilege in the public way shall be subject to the provisions of Section 10-28-015 and all other required provisions of the Municipal Code of Chicago.

The grantee shall pay to the City of Chicago as compensation for the privilege #1119906 herein granted the sum of two thousand seven hundred fifty-nine ($2,759.00) per annum in advance.


A 25% penalty will be added for payments received after due date.

The permit holder agrees to hold the City of Chicago harmless for any damage, relocation or replacement costs associated with damage, relocation or removal of private property caused by the City performing work in the public way.

Authority herein given and granted for a period of five (5) years from and after 07/13/2015.

Alderman _____

Brendan Reilly 42nd Ward

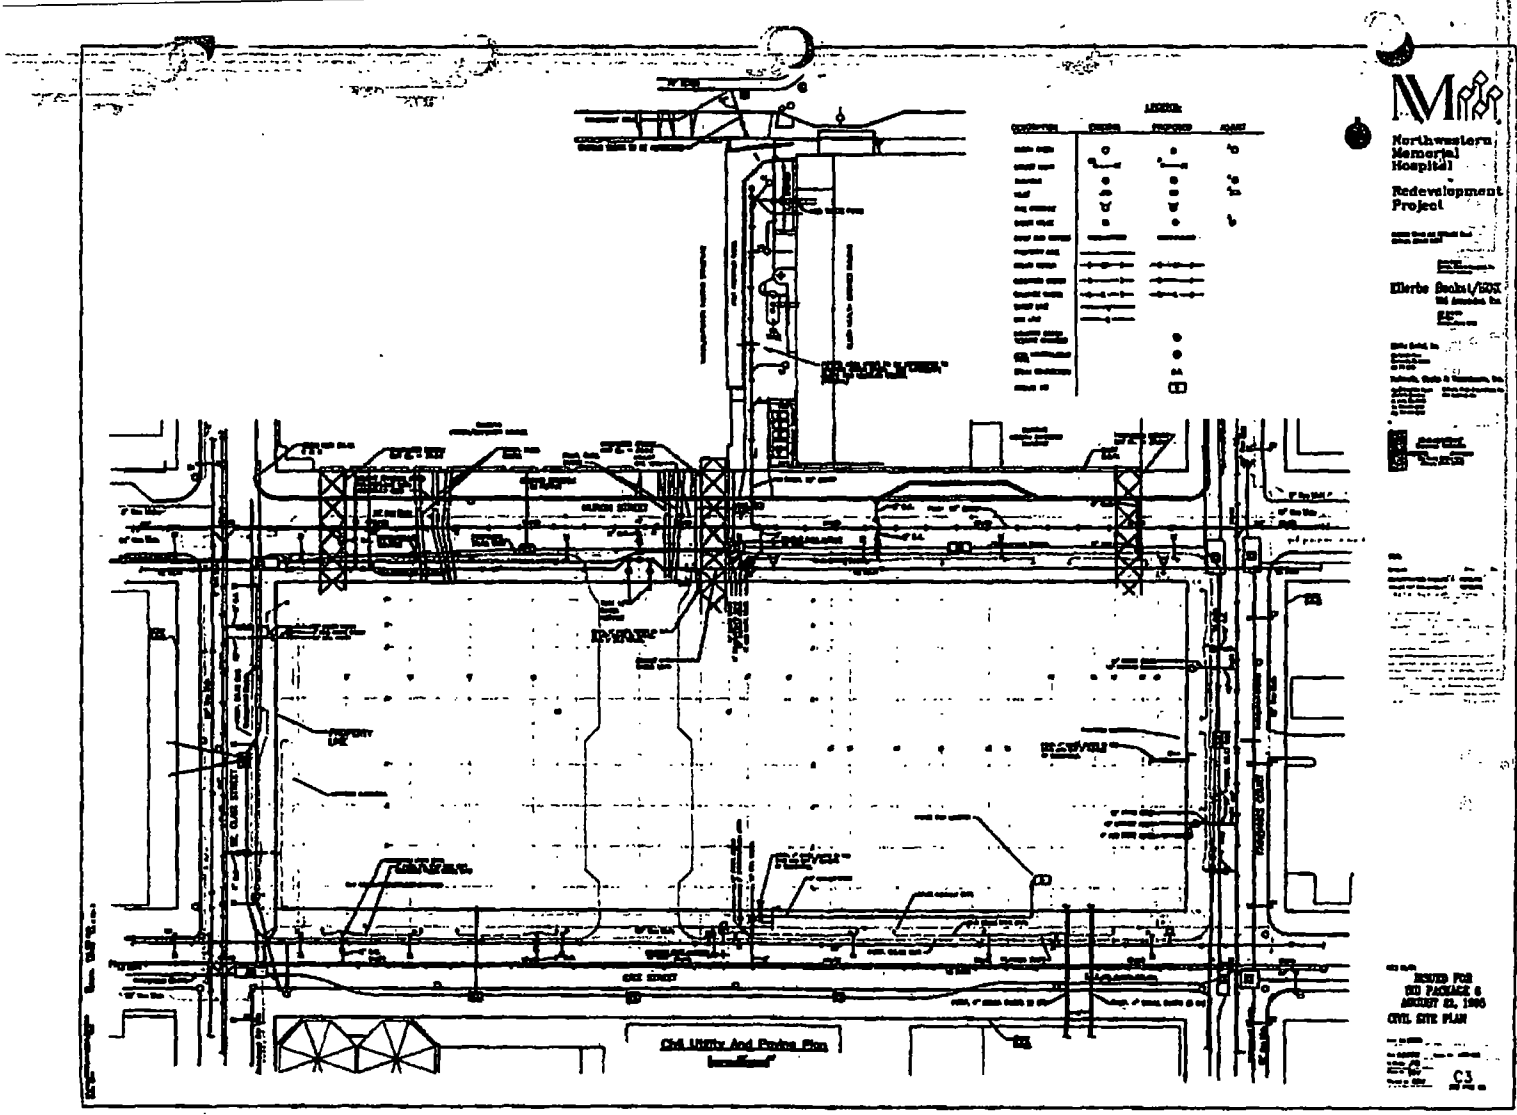
Northwestern Memorial Hospital
Redevelopment Project
Civil Utility And Paving Plan
ISSUED FOR
BID PACKAGE 6
AUGUST 23, 1996
CIVIL SITE PLAN
C1

# City of Chicago

O2015-7070

## Office of the City Clerk

## Document Tracking Sheet

| | |
|---|---|
| **Meeting Date:** | 9/24/2015 |
| **Sponsor(s):** | Reilly (42) |
| **Type:** | Ordinance |
| **Title:** | Grant(s) of privilege in public way for Northwestern Memorial Hospital - sanitary sewer mains |
| **Committee(s) Assignment:** | Committee on Transportation and Public Way |

ORDINANCE
NORTHWESTERN MEMORIAL HOSPITAL
Acct. No. 85392 - 6
Permit No. 1119864

*Be It Ordained by the City Council of the City of Chicago:*

SECTION 1. Permission and authority are hereby given and granted to NORTHWESTERN MEMORIAL HOSPITAL, upon the terms and subject to the conditions of this ordinance to maintain and use, as now constructed, four (4) Sanitary Sewer Main(s) under the public right-of-way adjacent to its premises known as 221 E. Huron St..

Said Sanitary Sewer Main(s) at E. Huron Street measure(s):
One (1) at ten (10) feet in length, and point eight three (.83) feet in width for a total of eight point three (8.3) square feet. Existing sanitary sewer is approximately eight (8) feet below grade level.

Said Sanitary Sewer Main(s) at N. Fairbank Street measure(s):
One (1) at twenty-four (24) feet in length, and point eight three (.83) feet in width for a total of nineteen point nine two (19.92) square feet. Existing sanitary sewer is approximately eight (8) feet below grade level.

Said Sanitary Sewer Main(s) at E. Erie Street measure(s):
One (1) at ten (10) feet in length, and point eight three (.83) feet in width for a total of eight point three (8.3) square feet. Existing sanitary sewer is approximately eight (8) feet below grade level.

Said Sanitary Sewer Main(s) at N. St Clair Street measure(s):
One (1) at twenty-four (24) feet in length, and point eight three (.83) feet in width for a total of nineteen point nine two (19.92) square feet. Existing sanitary sewer is approximately eight (8) feet below grade level.

The location of said privilege shall be as shown on prints kept on file with the Department of Business Affairs and Consumer Protection and the Office of the City Clerk.

Said privilege shall be constructed in accordance with plans and specifications approved by the Department of Transportation (Office of Underground Coordination) and Department of Water Management.

This grant of privilege in the public way shall be subject to the provisions of Section 10-28-015 and all other required provisions of the Municipal Code of Chicago.

The grantee shall pay to the City of Chicago as compensation for the privilege #1119864 herein granted the sum of one thousand six hundred ($1,600.00) per annum in advance.


A 25% penalty will be added for payments received after due date.


The permit holder agrees to hold the City of Chicago harmless for any damage, relocation or replacement costs associated with damage, relocation or removal of private property caused by the City performing work in the public way.

Authority herein given and granted for a period of five (5) years from and after 07/13/2015.

Alderman _____

Brendan Reilly 42nd Ward

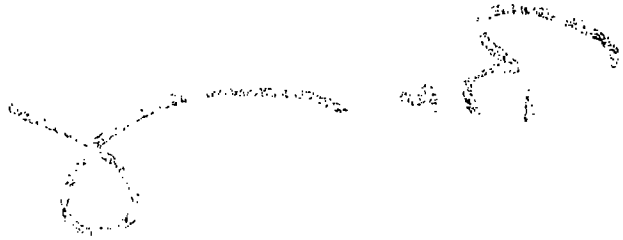

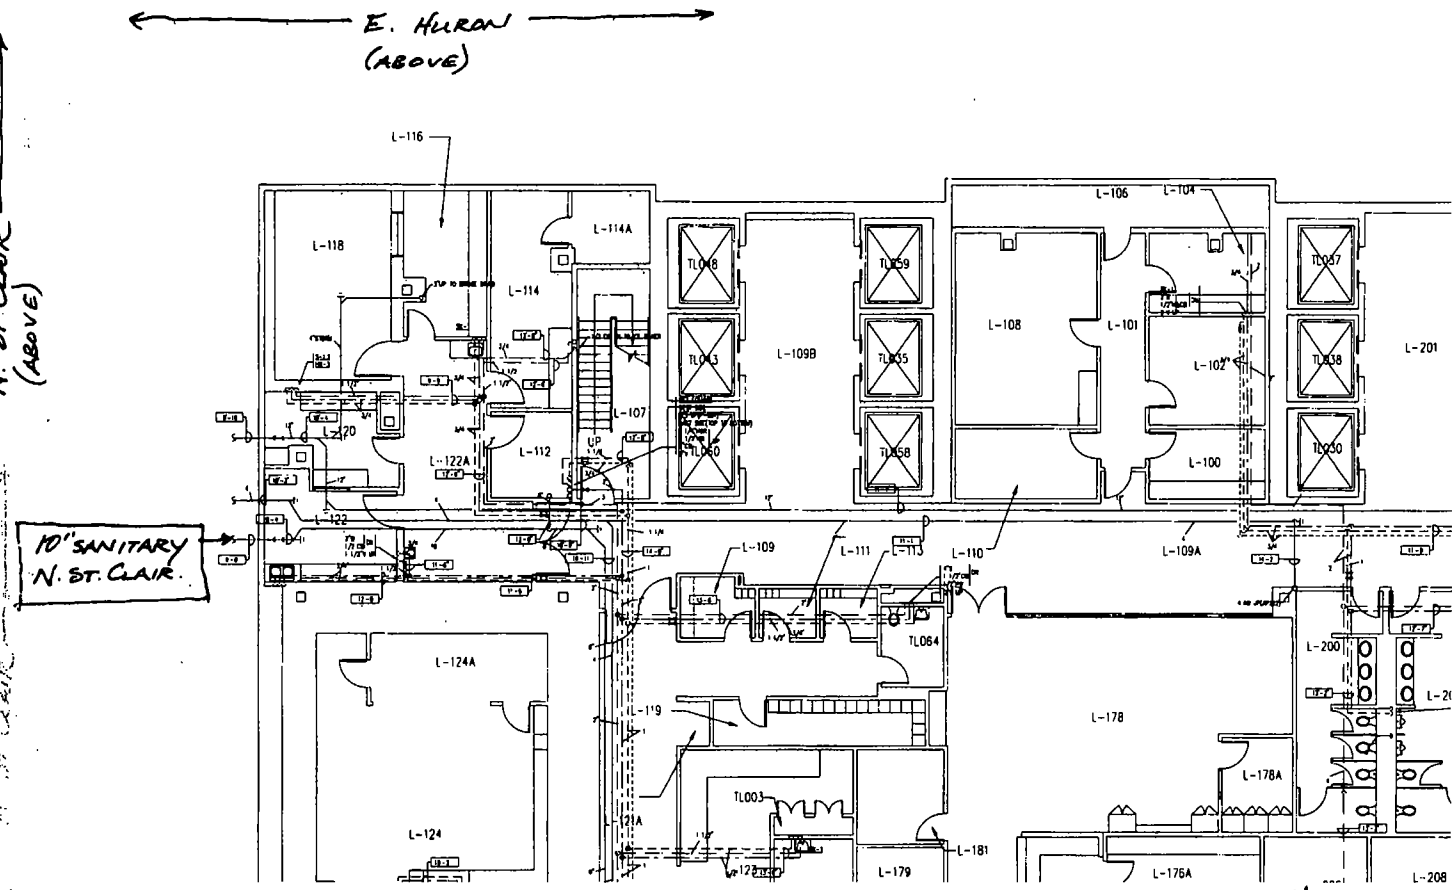


PARTIAL PLAN
LOWER CONCOURSE
PLUMBING PLAN
PERMIT# 1093053

# City of Chicago

O2015-7072

Office of the City Clerk

Document Tracking Sheet

| | |
|---|---|
| **Meeting Date:** | 9/24/2015 |
| **Sponsor(s):** | Reilly (42) |
| **Type:** | Ordinance |
| **Title:** | Grant(s) of privilege in public way for Presidential Towers - Privilege No. 1118762 |
| **Committee(s) Assignment:** | Committee on Transportation and Public Way |

ORDINANCE
PRESIDENTIAL TOWERS
Acct. No. 317070 - 1
Permit No. 1118762

*Be It Ordained by the City Council of the City of Chicago:*

SECTION 1. Permission and authority are hereby given and granted to PRESIDENTIAL TOWERS, upon the terms and subject to the conditions of this ordinance to maintain and use, as now constructed, ten (10) Facade(s) projecting over the public right-of-way adjacent to its premises known as 555 W. Madison St..

Said Facade(s) at S. Jefferson Street measure(s):
One (1) at twenty-two point five (22.5) feet in length, and point two five (.25) feet in width for a total of five point six three (5.63) square feet. Existing façade is approximately eleven (11) feet above grade level.

Said Facade(s) at W. Monroe Street measure(s):
One (1) at twenty-four point eight three (24.83) feet in length, and point two five (.25) feet in width for a total of six point two one (6.21) square feet. Existing façade is approximately eleven (11) feet above grade level.

Said Facade(s) at W. Monroe Street measure(s):
Seven (7) at twenty-three point three three (23.33) feet in length, and point two five (.25) feet in width for a total of forty point eight three (40.83) square feet. Existing façades are approximately eleven (11) feet above grade level.

Said Facade(s) at W. Monroe Street measure(s):
One (1) at twenty-three point nine two (23.92) feet in length, and point two five (.25) feet in width for a total of five point nine eight (5.98) square feet. Existing façade is approximately eleven (11) feet above grade level.

The location of said privilege shall be as shown on prints kept on file with the Department of Business Affairs and Consumer Protection and the Office of the City Clerk.

Said privilege shall be constructed in accordance with plans and specifications approved by the Department of Planning and Development and Department of Transportation (Division of Project Development).

This grant of privilege in the public way shall be subject to the provisions of Section 10-28-015 and all other required provisions of the Municipal Code of Chicago.

The grantee shall pay to the City of Chicago as compensation for the privilege #1118762 herein granted the sum of four hundred ($400.00) per annum in advance.


A 25% penalty will be added for payments received after due date.

The permit holder agrees to hold the City of Chicago harmless for any damage, relocation or replacement costs associated with damage, relocation or removal of private property caused by the City performing work in the public way.

Authority herein given and granted for a period of five (5) years from and after 12/16/2014.

Alderman _____

Brendan Reilly 42nd Ward

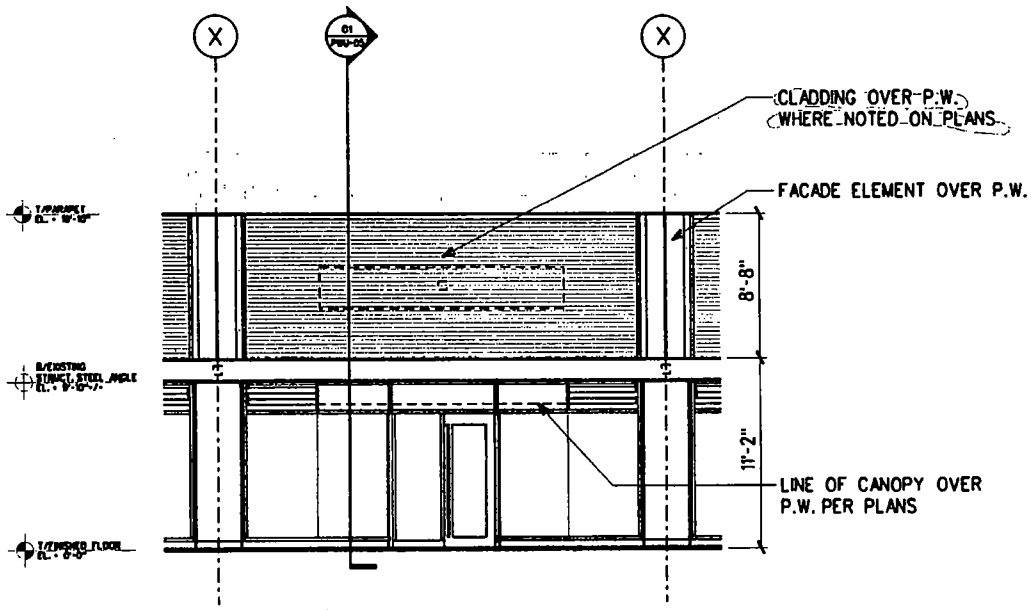


01 ENLARGED ELEVATION
TYPICAL RETAIL BAY

VALERIO DEWALT TRAIN ASSOCIATES INC.

PRESIDENTIAL TOWERS
555 W MADISON ST
CHICAGO IL 60661

PROJECT NUMBER
VDTA 09136.00

REFERENCE

DATE
09.04.2009

DESCRIPTION
TYPICAL ELEVATION

SCALE: 1/8" = 1'-0"

SHEET NUMBER
PWU-07

500 North Dearborn Street Chicago, Illinois 60654 PH 312.260.7300 FX 312.260.7301

# City of Chicago

O2015-7074

## Office of the City Clerk

## Document Tracking Sheet

| | |
|---|---|
| **Meeting Date:** | 9/24/2015 |
| **Sponsor(s):** | Reilly (42) |
| **Type:** | Ordinance |
| **Title:** | Grant(s) of privilege in public way for Northwestern Memorial Hospital - acid sewers |
| **Committee(s) Assignment:** | Committee on Transportation and Public Way |

ORDINANCE
NORTHWESTERN MEMORIAL HOSPITAL
Acct. No. 85392 - 6
Permit No. 1119861

*Be It Ordained by the City Council of the City of Chicago:*

SECTION 1. Permission and authority are hereby given and granted to NORTHWESTERN MEMORIAL HOSPITAL, upon the terms and subject to the conditions of this ordinance to maintain and use, as now constructed, two (2) Acid Sewer(s) under the public right-of-way adjacent to its premises known as 221 E. Huron St..

Said Acid Sewer(s) at E. Huron Street measure(s):
One (1) at eight (8) feet in length, and point five (.5) feet in width for a total of four (4) square feet. Existing acid sewer is approximately eight (8) feet in depth.

Said Acid Sewer(s) at N. Fairbank Street measure(s):
One (1) at ten (10) feet in length, and point three three (.33) feet in width for a total of three point three (3.3) square feet. Existing acid sewer is approximately eight (8) feet in depth.

The location of said privilege shall be as shown on prints kept on file with the Department of Business Affairs and Consumer Protection and the Office of the City Clerk.

Said privilege shall be constructed in accordance with plans and specifications approved by the Department of Transportation (Office of Underground Coordination) and Department of Water Management.

This grant of privilege in the public way shall be subject to the provisions of Section 10-28-015 and all other required provisions of the Municipal Code of Chicago.

The grantee shall pay to the City of Chicago as compensation for the privilege #1119861 herein granted the sum of eight hundred ($800.00) per annum in advance.


A 25% penalty will be added for payments received after due date.

The permit holder agrees to hold the City of Chicago harmless for any damage, relocation or replacement costs associated with damage, relocation or removal of private property caused by the City performing work in the public way.

Authority herein given and granted for a period of five (5) years from and after 07/13/2015.

Alderman _____

Brendan Reilly 42nd Ward

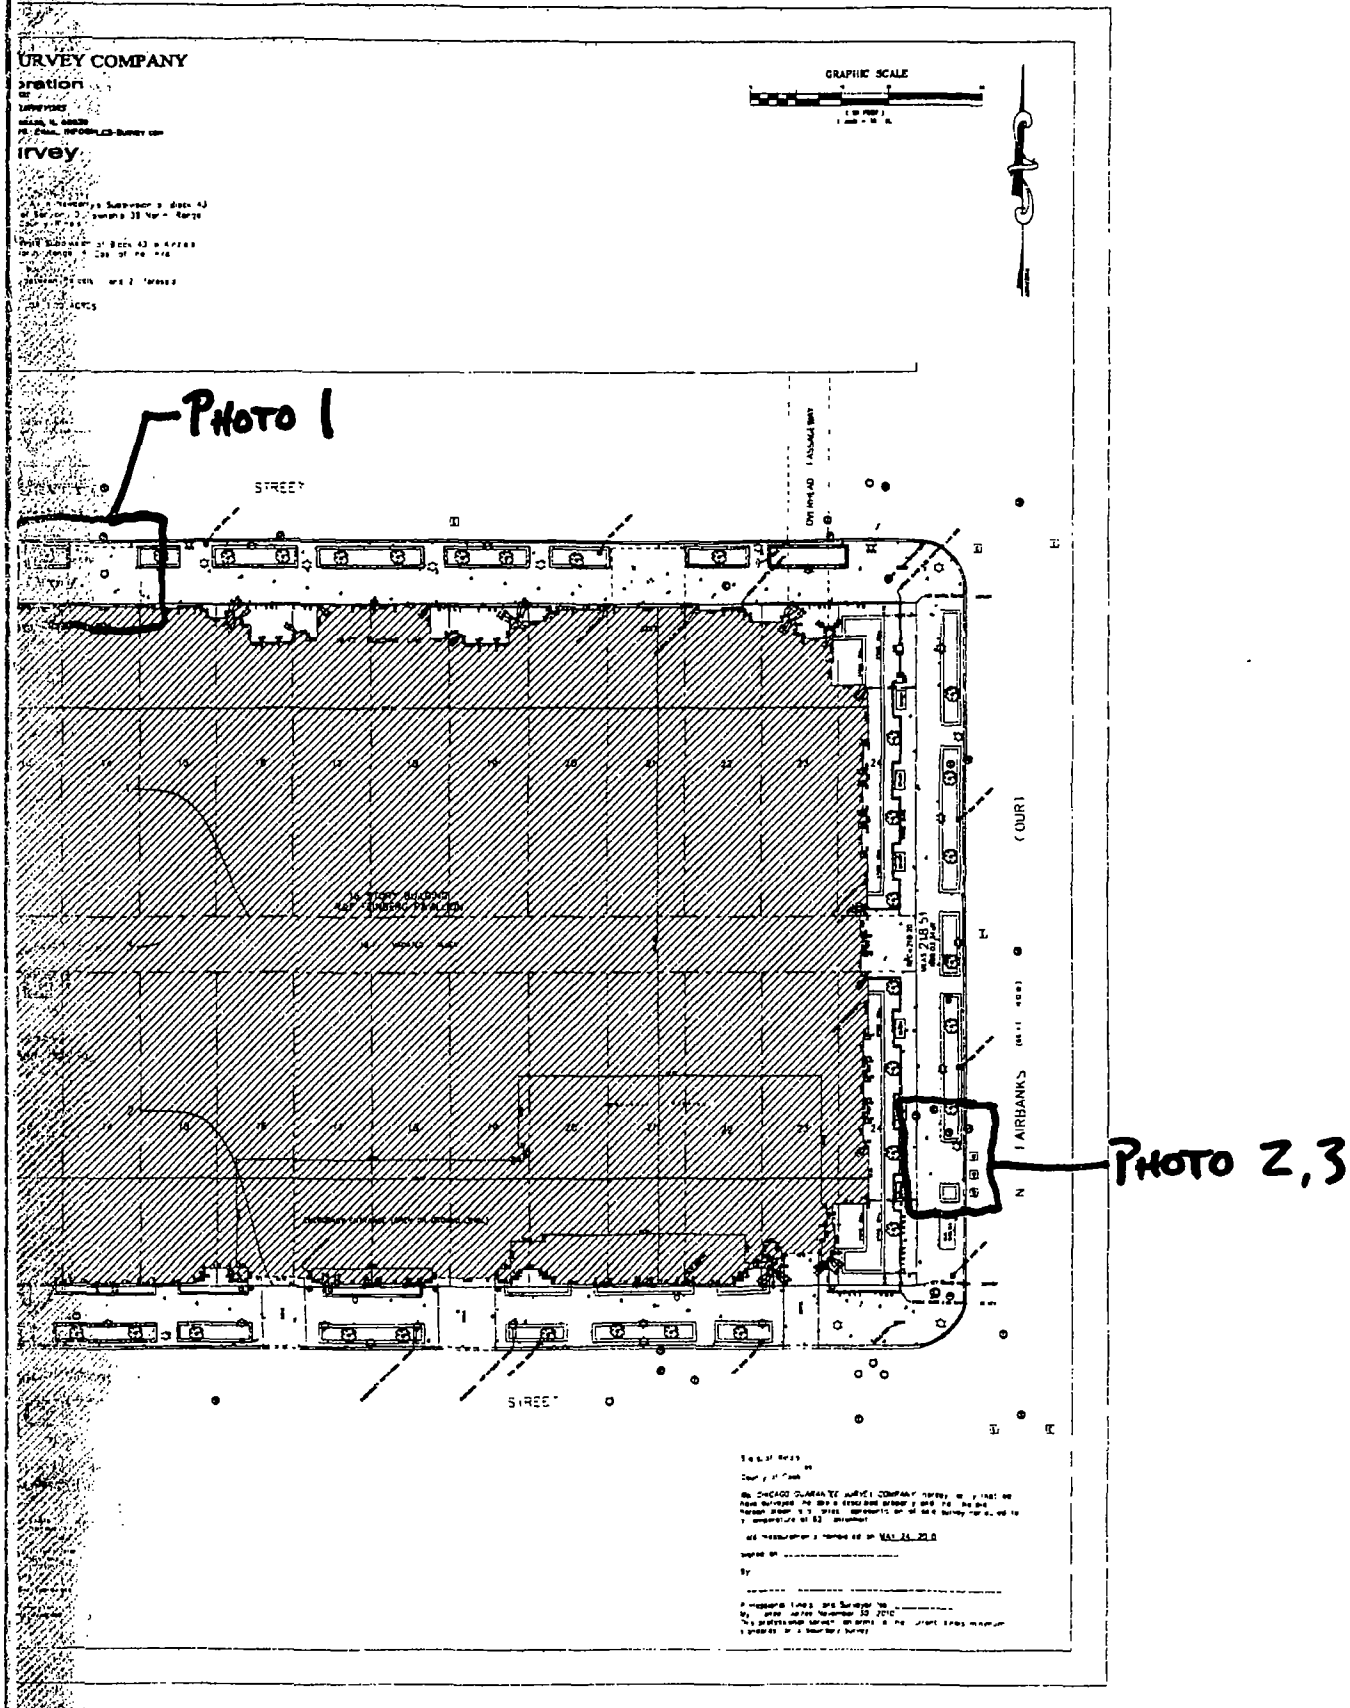
URVEY COMPANY
GRAPHIC SCALE
PHOTO 1
STREET
PHOTO 2,3
STREET

# City of Chicago

O2015-7075

## Office of the City Clerk

## Document Tracking Sheet

| | |
|---|---|
| **Meeting Date:** | 9/24/2015 |
| **Sponsor(s):** | Reilly (42) |
| **Type:** | Ordinance |
| **Title:** | Grant(s) of privilege in public way for Gray, The - columns pilasters |
| **Committee(s) Assignment:** | Committee on Transportation and Public Way |

ORDINANCE
THE GRAY
Acct. No. 399936 - 1
Permit No. 1120199

*Be It Ordained by the City Council of the City of Chicago:*

SECTION 1. Permission and authority are hereby given and granted to THE GRAY, upon the terms and subject to the conditions of this ordinance to maintain and use, as now constructed, four (4) Column(s) (Pilasters) on the public right-of-way adjacent to its premises known as 39 S. La Salle St..

Said Column(s) (Pilasters) at W. Monroe Street measure(s):
Two (2) at four point six seven (4.67) feet in length, and one point five (1.5) foot in width for a total of fourteen point zero one (14.01) square feet. Existing decorative columns (pilasters) are approximately twenty-four (24) feet nine (9) inches in height.

Said Column(s) (Pilasters) at S. La Salle Street measure(s):
Two (2) at four point six seven (4.67) feet in length, and one point five (1.5) foot in width for a total of fourteen point zero one (14.01) square feet. Existing decorative columns (pilasters) are approximately twenty-four (24) feet nine (9) inches in height.

The location of said privilege shall be as shown on prints kept on file with the Department of Business Affairs and Consumer Protection and the Office of the City Clerk.

Said privilege shall be constructed in accordance with plans and specifications approved by the Department of Planning and Development and Department of Transportation (Division of Project Development).

This grant of privilege in the public way shall be subject to the provisions of Section 10-28-015 and all other required provisions of the Municipal Code of Chicago.

The grantee shall pay to the City of Chicago as compensation for the privilege #1120199 herein granted the sum of five hundred eight ($508.00) per annum in advance.

A 25% penalty will be added for payments received after due date.

The permit holder agrees to hold the City of Chicago harmless for any damage, relocation or replacement costs associated with damage, relocation or removal of private property caused by the City performing work in the public way.

Authority herein given and granted for a period of five (5) years from and after Date of Passage.

Alderman


Brendan Reilly 42nd Ward



Pilaster on Monroe facing northeast



Pilaster on LaSalle facing north

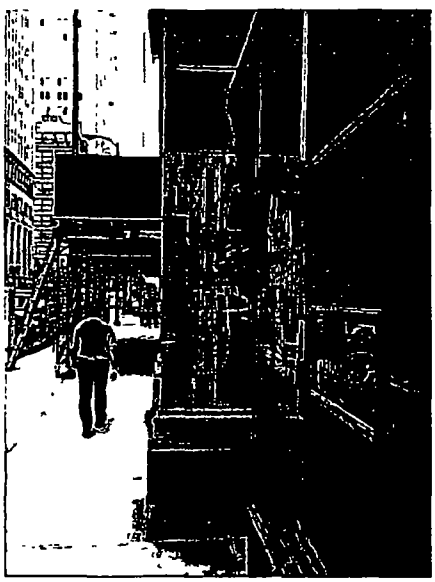

Pilaster on Monroe facing West



Pilaster on Monroe facing northwest

# City of Chicago

O2015-7076

## Office of the City Clerk

## Document Tracking Sheet

| | |
|---|---|
| **Meeting Date:** | 9/24/2015 |
| **Sponsor(s):** | Reilly (42) |
| **Type:** | Ordinance |
| **Title:** | Grant(s) of privilege in public way for Presidential Towers - Privilege No. 1118789 |
| **Committee(s) Assignment:** | Committee on Transportation and Public Way |

ORDINANCE
PRESIDENTIAL TOWERS
Acct. No. 317070 - 1
Permit No. 1118789

*Be It Ordained by the City Council of the City of Chicago:*

SECTION 1. Permission and authority are hereby given and granted to PRESIDENTIAL TOWERS, upon the terms and subject to the conditions of this ordinance to maintain and use, as now constructed, eleven (11) Facade(s) projecting over the public right-of-way adjacent to its premises known as 555 W. Madison St..

Said Facade(s) at S. Jefferson Street measure(s):
One (1) at one (1) foot in length, and point five eight (.58) feet in width for a total of point five eight (.58) square feet. Existing façade is approximately eleven (11) feet above grade level.

Said Facade(s) at S. Jefferson Street measure(s):
One (1) at one (1) foot in length, and point seven five (.75) feet in width for a total of point seven five (.75) square feet. Existing façade is approximately eleven (11) feet above grade level.

Said Facade(s) at S. Jefferson Street measure(s):
One (1) at one (1) foot in length, and one (1) foot in width for a total of one (1) square feet. Existing façade is approximately eleven (11) feet above grade level.

Said Facade(s) at W. Monroe Street measure(s):
Eight (8) at one (1) foot in length, and one (1) foot in width for a total of eight (8) square feet. Existing façades are approximately eleven (11) feet above grade level.

The location of said privilege shall be as shown on prints kept on file with the Department of Business Affairs and Consumer Protection and the Office of the City Clerk.

Said privilege shall be constructed in accordance with plans and specifications approved by the Department of Planning and Development and Department of Transportation (Division of Project Development).

This grant of privilege in the public way shall be subject to the provisions of Section 10-28-015 and all other required provisions of the Municipal Code of Chicago.

The grantee shall pay to the City of Chicago as compensation for the privilege #1118789 herein granted the sum of four hundred ($400.00) per annum in advance.


A 25% penalty will be added for payments received after due date.


The permit holder agrees to hold the City of Chicago harmless for any damage, relocation or replacement costs associated with damage, relocation or removal of private property caused by the City performing work in the public way.

Authority herein given and granted for a period of five (5) years from and after 12/16/2014.

Alderman _____

Brendan Reilly 42nd Ward

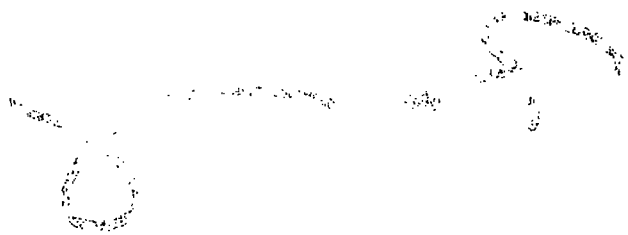

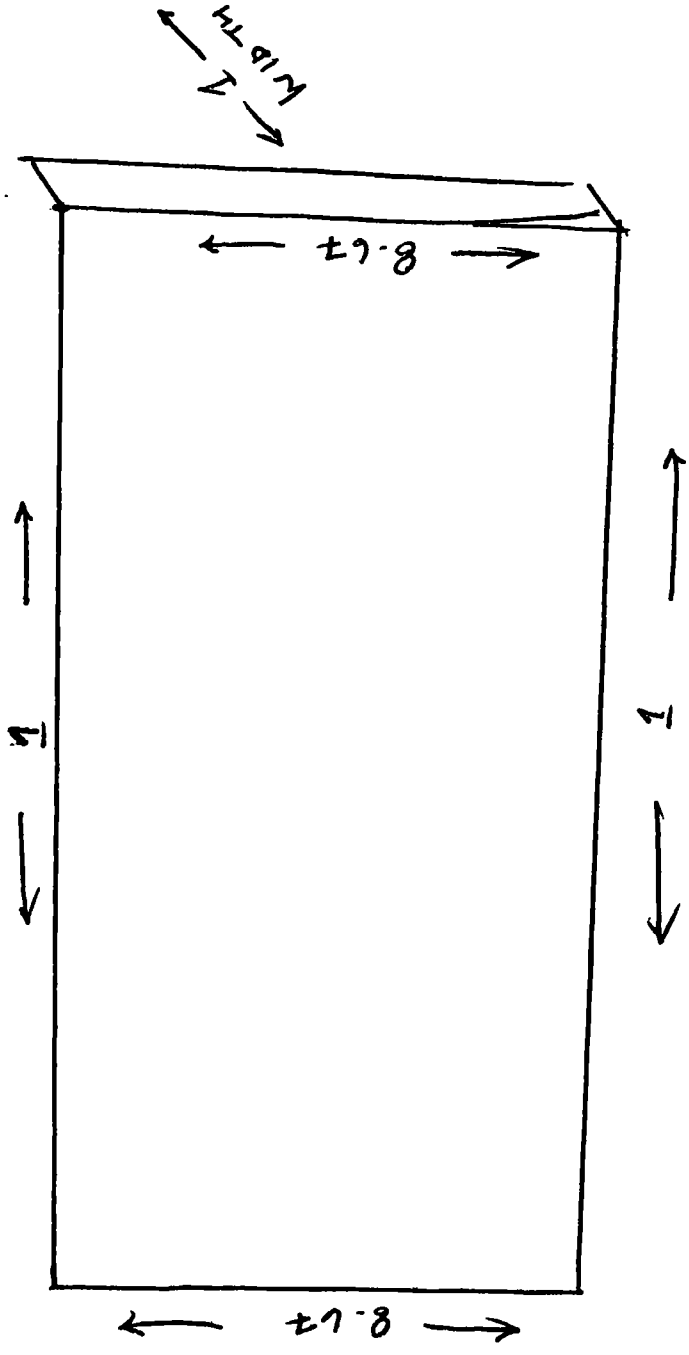


FACADE

# City of Chicago

O2015-7078

Office of the City Clerk

Document Tracking Sheet

| | |
|---|---|
| **Meeting Date:** | 9/24/2015 |
| **Sponsor(s):** | Reilly (42) |
| **Type:** | Ordinance |
| **Title:** | Grant(s) of privilege in public way for Gray, The - door swings |
| **Committee(s) Assignment:** | Committee on Transportation and Public Way |

ORDINANCE
THE GRAY
Acct. No. 399936 - 1
Permit No. 1120198

*Be It Ordained by the City Council of the City of Chicago:*

SECTION 1. Permission and authority are hereby given and granted to THE GRAY, upon the terms and subject to the conditions of this ordinance to maintain and use, as now constructed, four (4) Door Swing(s) on the public right-of-way adjacent to its premises known as 39 S. La Salle St..

Said Door Swing(s) at S. La Salle Street measure(s):
One (1) at three (3) feet in length, and one point four two (1.42) foot in width for a total of four point two six (4.26) square feet.
One (1) at three (3) feet in length, and two point five (2.5) feet in width for a total of seven point five (7.5) square feet.
One (1) at three (3) feet in length, and one point six six (1.66) foot in width for a total of four point nine eight (4.98) square feet.
One (1) at seven (7) feet in length, and eleven point four two (11.42) feet in width for a total of seventy-nine point nine four (79.94) square feet.

The location of said privilege shall be as shown on prints kept on file with the Department of Business Affairs and Consumer Protection and the Office of the City Clerk.

Said privilege shall be constructed in accordance with plans and specifications approved by the Department of Transportation (Division of Project Development).

This grant of privilege in the public way shall be subject to the provisions of Section 10-28-015 and all other required provisions of the Municipal Code of Chicago.

The grantee shall pay to the City of Chicago as compensation for the privilege #1120198 herein granted the sum of three hundred ($300.00) per annum in advance.


A 25% penalty will be added for payments received after due date.

The permit holder agrees to hold the City of Chicago harmless for any damage, relocation or replacement costs associated with damage, relocation or removal of private property caused by the City performing work in the public way.

Authority herein given and granted for a period of five (5) years from and after Date of Passage.

Alderman _____

Brendan Reilly 42nd Ward

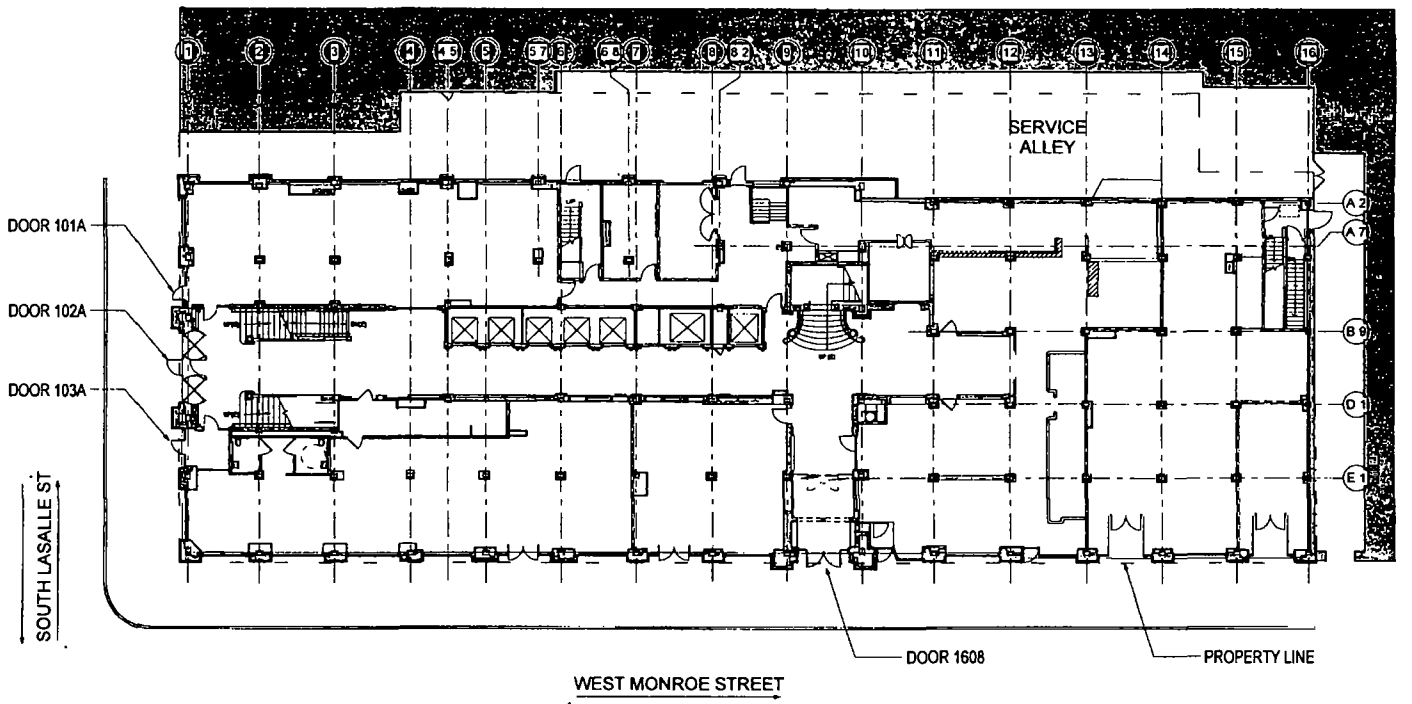


## KEY PLAN - DOORS ENCROACHING PUBLIC RIGHT OF WAY

Kimpton Hotel 39 South LaSalle Street Chicago, IL 60603

**Department of Business Affairs and Consumer Protection**
Small Business Center - Public Way Use Unit
City Hall - 121 N. LaSalle Street, Room 800 • Chicago, IL 60602
312-74-GOBIZ / 312-744-6249 • (312) 744-1944 (TTY)
http://www.cityofchicago.org/bacp

**09/24/2015**

Alderman **Brendan Reilly**
Ward # **42**
City of Chicago
City Hall, Room **300**
121 North LaSalle Street
Chicago, Illinois 60602

Re: An ordinance to use and maintain a portion of the public right-of-way for **four (4) door swing(s)** for **THE GRAY**, adjacent to the premises known as **39 S. La Salle St.**.

Dear Alderman **Brendan Reilly**:

The applicant referenced above has requested the use of the public right-of-way for a **door swing(s)**. An ordinance has been prepared by the Department of Business Affairs and Consumer Protection – Small Business Center - Public Way Use Unit for presentation to the City Council. Because this request was made for properties located in your ward, as approved by you as per the attached, I respectfully request that you introduce the attached ordinance at the next City Council meeting.

If you have any questions regarding this ordinance, please contact Anthony Bertuca at (312) 744-5506.

**Department of Business Affairs and Consumer Protection**

# City of Chicago

O2015-7079

## Office of the City Clerk

## Document Tracking Sheet

| | |
|---|---|
| **Meeting Date:** | 9/24/2015 |
| **Sponsor(s):** | Reilly (42) |
| **Type:** | Ordinance |
| **Title:** | Grant(s) of privilege in public way for Northwestern Memorial Hospital - storm sewer mains |
| **Committee(s) Assignment:** | Committee on Transportation and Public Way |

ORDINANCE
NORTHWESTERN MEMORIAL HOSPITAL
Acct. No. 85392 - 6
Permit No. 1119866

*Be It Ordained by the City Council of the City of Chicago:*

SECTION 1. Permission and authority are hereby given and granted to NORTHWESTERN MEMORIAL HOSPITAL, upon the terms and subject to the conditions of this ordinance to maintain and use, as now constructed, five (5) Storm Sewer Main(s) under the public right-of-way adjacent to its premises known as 221 E. Huron St..

Said Storm Sewer Main(s) at E. Huron Street measure(s):
One (1) at eight (8) feet in length, and point eight three (.83) feet in width for a total of six point six four (6.64) square feet. Existing storm sewer is approximately eight (8) feet in depth.

Said Sewer Main(s) at N. Fairbank Street measure(s):
One (1) at fourteen (14) feet in length, and point eight three (.83) feet in width for a total of eleven point six two (11.62) square feet. Existing storm sewer is approximately eight (8) feet in depth.

Said Sewer Main(s) at N. Fairbank Street measure(s):
One (1) at fourteen (14) feet in length, and one (1) foot in width for a total of fourteen (14) square feet. Existing storm sewer is approximately eight (8) feet in depth.

Said Sewer Main(s) at E. Erie Street measure(s):
One (1) at eight (8) feet in length, and one (1) foot in width for a total of eight (8) square feet. Existing storm sewer is approximately eight (8) feet in depth.

Said Sewer Main(s) at N. St Clair Street measure(s):
One (1) at ten (10) feet in length, and one (1) foot in width for a total of ten (10) square feet. Existing storm sewer is approximately eight (8) feet in depth.

The location of said privilege shall be as shown on prints kept on file with the Department of Business Affairs and Consumer Protection and the Office of the City Clerk.

Said privilege shall be constructed in accordance with plans and specifications approved by the Department of Transportation (Office of Underground Coordination) and Department of Water Management.

This grant of privilege in the public way shall be subject to the provisions of Section 10-28-015 and all other required provisions of the Municipal Code of Chicago.

The grantee shall pay to the City of Chicago as compensation for the privilege #1119866 herein granted the sum of two thousand ($2,000.00) per annum in advance.

A 25% penalty will be added for payments received after due date.

The permit holder agrees to hold the City of Chicago harmless for any damage, relocation or replacement costs associated with damage, relocation or removal of private property caused by the City performing work in the public way.

Authority herein given and granted for a period of five (5) years from and after 07/13/2015.


Alderman _____

Brendan Reilly 42nd Ward



URVEY COMPANY
ration
irvey

GRAPHIC SCALE

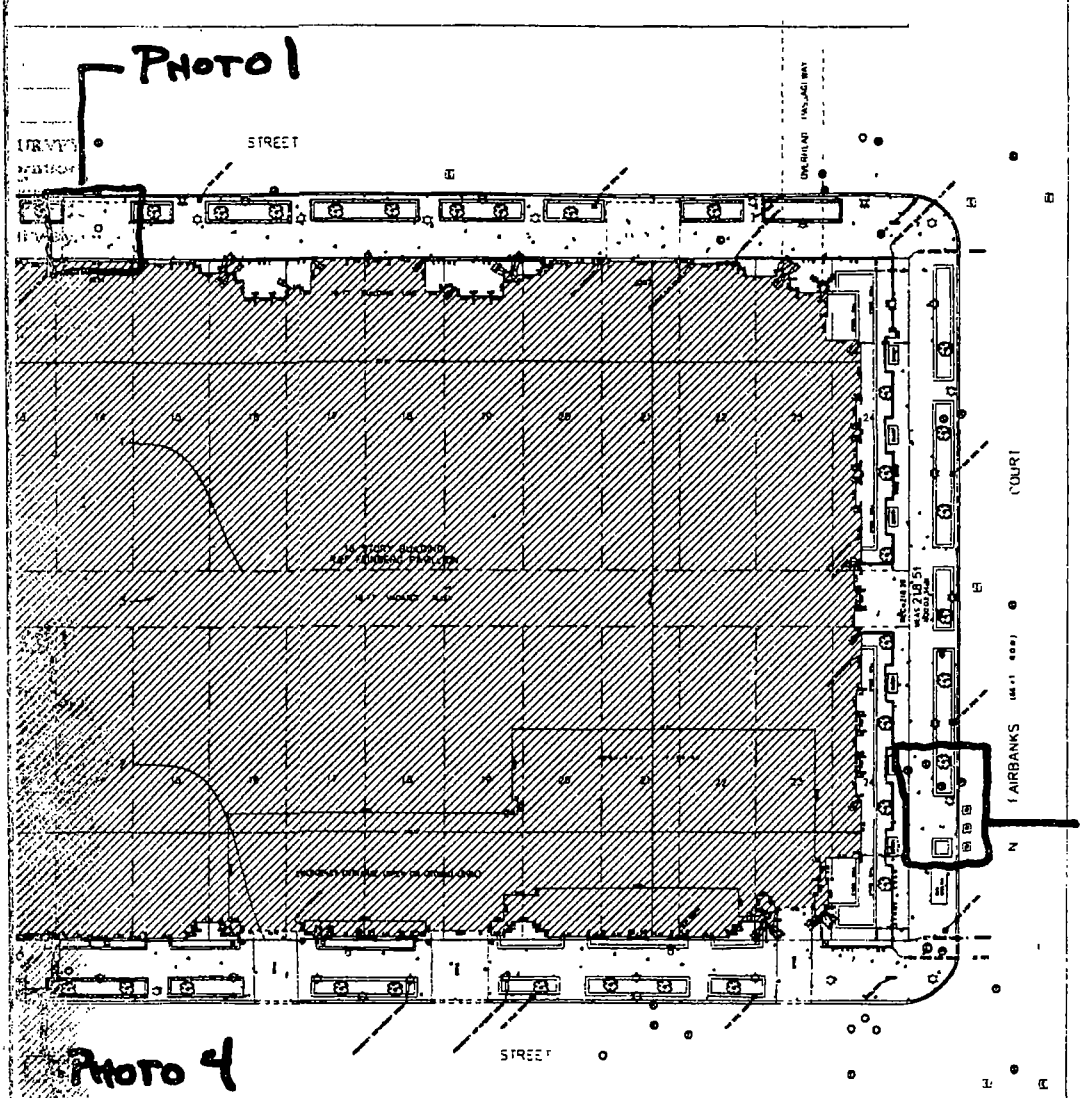

# City of Chicago

O2015-7080

Office of the City Clerk

Document Tracking Sheet

| | |
|---|---|
| **Meeting Date:** | 9/24/2015 |
| **Sponsor(s):** | Reilly (42) |
| **Type:** | Ordinance |
| **Title:** | Grant(s) of privilege in public way for Rose-Rush, Inc. |
| **Committee(s) Assignment:** | Committee on Transportation and Public Way |

ORDINANCE
ROSE-RUSH, INC
Acct. No. 85994 - 4
Permit No. 1120104

*Be It Ordained by the City Council of the City of Chicago:*

SECTION 1. Permission and authority are hereby given and granted to ROSE-RUSH, INC, upon the terms and subject to the conditions of this ordinance to maintain and use, as now constructed, one (1) Entrance Enclosure(s) on the public right-of-way adjacent to its premises known as 712 N. Rush St..

Said Entrance Enclosure(s) at E. Superior Street measure(s):
One (1) at fifty (50) feet in length, and nine (9) feet in width for a total of four hundred fifty (450) square feet.

The location of said privilege shall be as shown on prints kept on file with the Department of Business Affairs and Consumer Protection and the Office of the City Clerk.

Said privilege shall be constructed in accordance with plans and specifications approved by the Department of Planning and Development and Department of Transportation (Division of Project Development).

This grant of privilege in the public way shall be subject to the provisions of Section 10-28-015 and all other required provisions of the Municipal Code of Chicago.

The grantee shall pay to the City of Chicago as compensation for the privilege #1120104 herein granted the sum of twelve thousand five hundred forty-six ($12,546.00) per annum in advance.


A 25% penalty will be added for payments received after due date.

The permit holder agrees to hold the City of Chicago harmless for any damage, relocation or replacement costs associated with damage, relocation or removal of private property caused by the City performing work in the public way.

Authority herein given and granted for a period of five (5) years from and after 09/11/2015.

Alderman _____

Brendan Reilly 42nd Ward

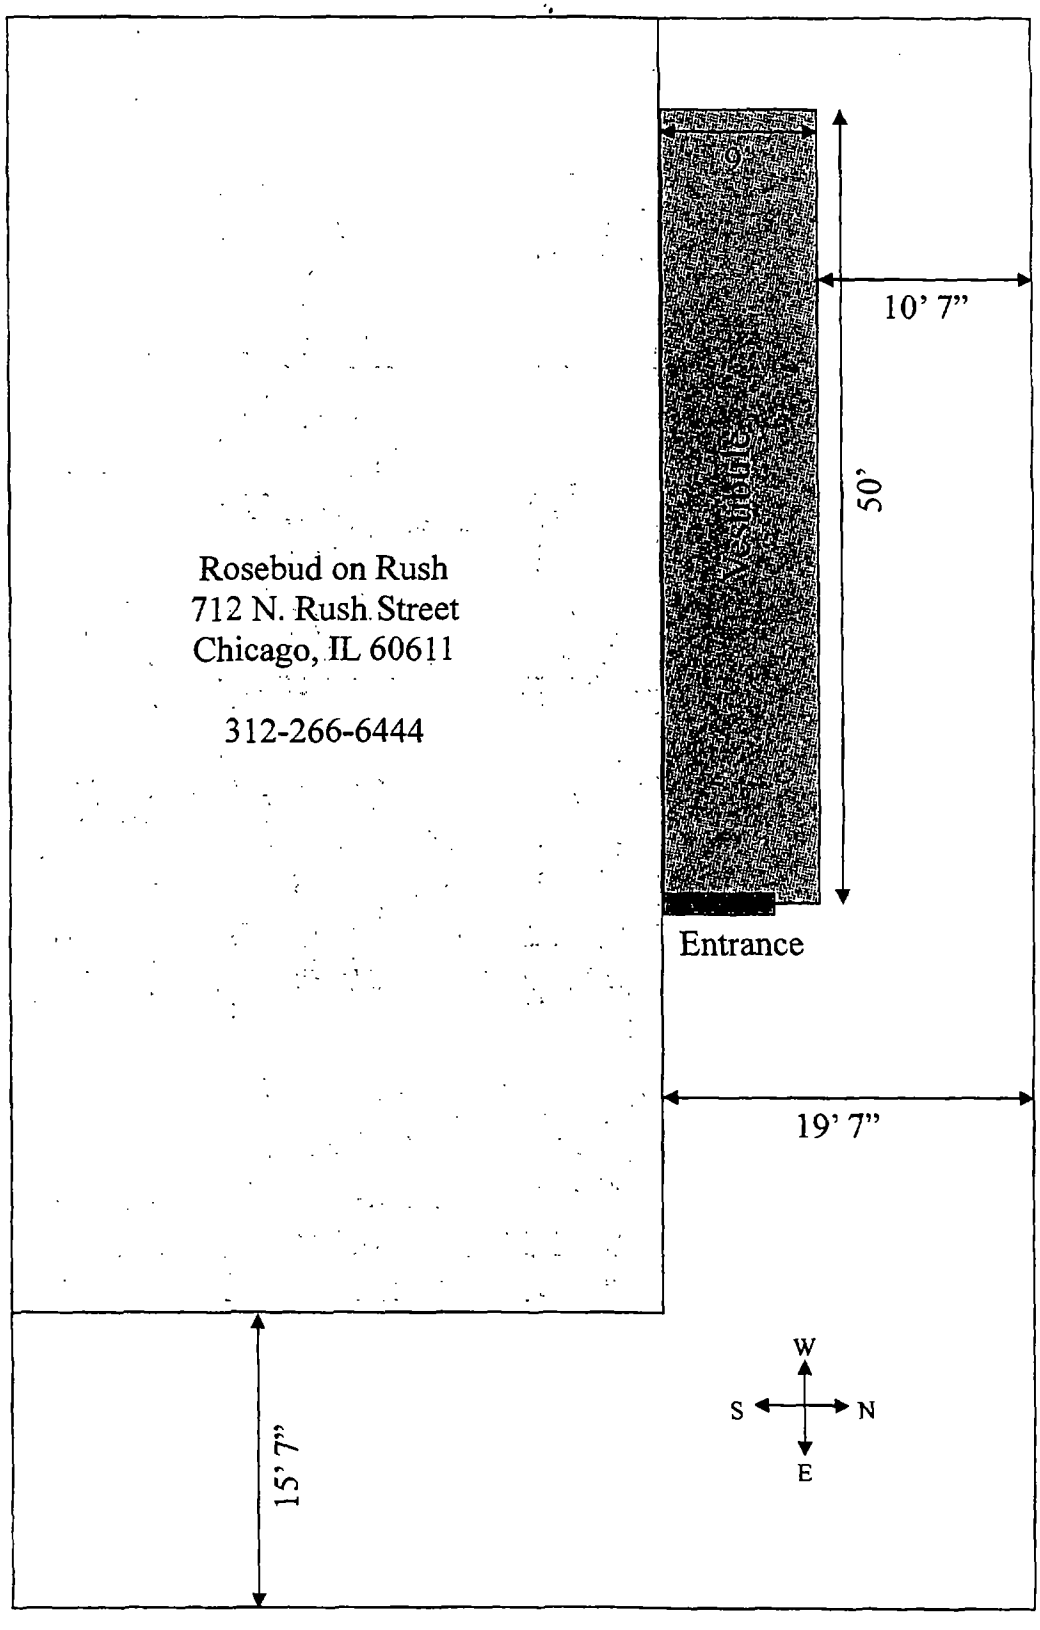
Rosebud on Rush
712 N. Rush Street
Chicago, IL 60611
312-266-6444
Vestibule
10' 7"
50'
Entrance
19' 7"
15' 7"
W
S
N
E
Superior St.
Rush St.

# City of Chicago

O2015-7081

## Office of the City Clerk

## Document Tracking Sheet

| | |
|---|---|
| **Meeting Date:** | 9/24/2015 |
| **Sponsor(s):** | Reilly (42) |
| **Type:** | Ordinance |
| **Title:** | Grant(s) of privilege in public way for Cityfront Center West Assn. |
| **Committee(s) Assignment:** | Committee on Transportation and Public Way |

ORDINANCE
CITYFRONT CENTER WEST ASSOCIATION
Acct. No. 400365 - 1
Permit No. 1119933

*Be It Ordained by the City Council of the City of Chicago:*

SECTION 1. Permission and authority are hereby given and granted to CITYFRONT CENTER WEST ASSOCIATION, upon the terms and subject to the conditions of this ordinance to maintain and use, as now constructed, nine (9) Planter(s) on the public right-of-way for beautification purposes adjacent to its premises known as 220 E. Illinois St..

Said Planter(s) at E. Illinois Street measure(s):
Seven (7) at six (6) feet in length, and four (4) feet in width for a total of one hundred sixty-eight (168) square feet.
Two (2) at twelve (12) feet in length, and five (5) feet in width for a total of one hundred twenty (120) square feet.

Grantee must allow the required clear and unobstructed space for pedestrian passage at all times per rules and regulations approved by the Department of Transportation.

The location of said privilege shall be as shown on prints kept on file with the Department of Business Affairs and Consumer Protection and the Office of the City Clerk.

Said privilege shall be constructed in accordance with plans and specifications approved by the Department of Planning and Development and Department of Transportation (Division of Project Development).

This grant of privilege in the public way shall be subject to the provisions of Section 10-28-015 and all other required provisions of the Municipal Code of Chicago.

The grantee shall pay to the City of Chicago as compensation for the privilege #1119933 herein granted the sum of zero ($.00) per annum in advance.


A 25% penalty will be added for payments received after due date.

The permit holder agrees to hold the City of Chicago harmless for any damage, relocation or replacement costs associated with damage, relocation or removal of private property caused by the City performing work in the public way.

Authority herein given and granted for a period of five (5) years from and after Date of Passage.

Alderman _____

Brendan Reilly 42nd Ward

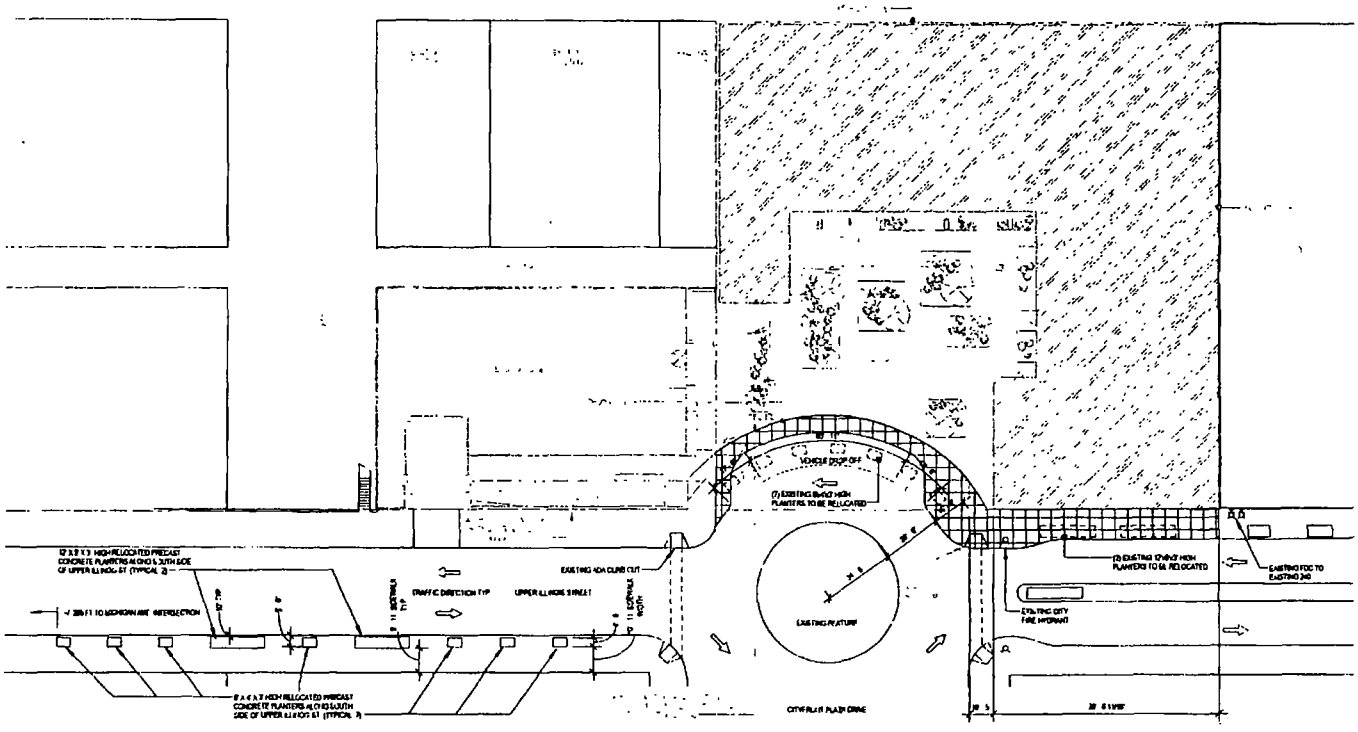


| | |
|---|---|
| SKETCH | CITYFRONT CENTER WEST ASSOCIATION |
| | UPPER EAST ILLINOIS ST PLANTER RELOCATION, 161-209 EAST UPPER ILLINOIS ST |
| | DATE 10/29/14 |
| SK-5140-0025 | SCALE 1" = 40'-0" |
| | DRAWN BY RDD |

6/29/2015 12:02:45 PM

# City of Chicago

O2015-7082

Office of the City Clerk

Document Tracking Sheet

| | |
|---|---|
| **Meeting Date:** | 9/24/2015 |
| **Sponsor(s):** | Reilly (42) |
| **Type:** | Ordinance |
| **Title:** | Grant(s) of privilege in public way for Gray, The - flagpoles |
| **Committee(s) Assignment:** | Committee on Transportation and Public Way |

ORDINANCE
THE GRAY
Acct. No. 399936 - 1
Permit No. 1120197

*Be It Ordained by the City Council of the City of Chicago:*

SECTION 1. Permission and authority are hereby given and granted to THE GRAY, upon the terms and subject to the conditions of this ordinance to construct, install, maintain and use four (4) Flag Pole(s) projecting over the public right-of-way adjacent to its premises known as 39 S. La Salle St..

Said Flag Pole(s) at W. Monroe Street measure(s):
Four (4) at seven point four two (7.42) feet in length, and seven point four two (7.42) feet in width for a total of two hundred twenty point two three (220.23) square feet.

The location of said privilege shall be as shown on prints kept on file with the Department of Business Affairs and Consumer Protection and the Office of the City Clerk.

Said privilege shall be constructed in accordance with plans and specifications approved by the Department of Transportation (Division of Project Development).

This grant of privilege in the public way shall be subject to the provisions of Section 10-28-015 and all other required provisions of the Municipal Code of Chicago.

The grantee shall pay to the City of Chicago as compensation for the privilege #1120197 herein granted the sum of three hundred ($300.00) per annum in advance.


A 25% penalty will be added for payments received after due date.

The permit holder agrees to hold the City of Chicago harmless for any damage, relocation or replacement costs associated with damage, relocation or removal of private property caused by the City performing work in the public way.

Authority herein given and granted for a period of five (5) years from and after Date of Passage.

Alderman _____

Brendan Reilly 42nd Ward

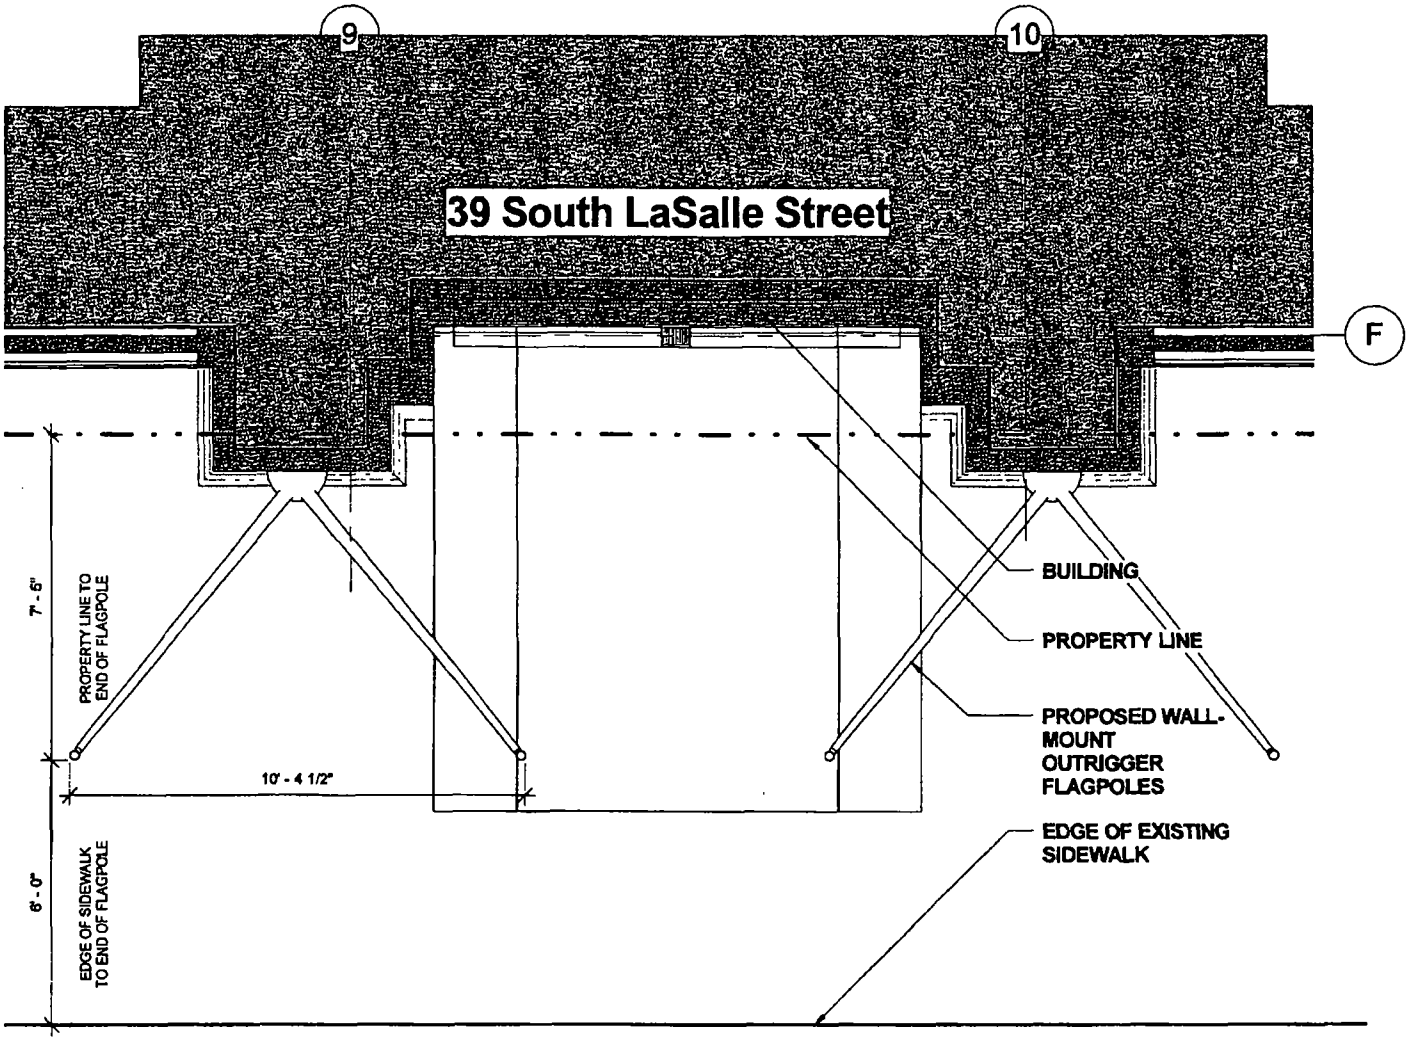


## WEST MONROE STREET

## PLAN OF PROPOSED FLAGPOLE AT ENTRANCE

Kimpton Hotel 39 South LaSalle Street Chicago, IL 60603

# City of Chicago

O2015-7083

Office of the City Clerk

Document Tracking Sheet

| | |
|---|---|
| **Meeting Date:** | 9/24/2015 |
| **Sponsor(s):** | Reilly (42) |
| **Type:** | Ordinance |
| **Title:** | Grant(s) of privilege in public way for Sheffield Properties of Illinois, Inc. |
| **Committee(s) Assignment:** | Committee on Transportation and Public Way |

ORDINANCE
SHEFFIELD PROPERTIES OF ILLINOIS, INC
Acct. No. 380838 - 2
Permit No. 1118760

*Be It Ordained by the City Council of the City of Chicago:*

SECTION 1. Permission and authority are hereby given and granted to SHEFFIELD PROPERTIES OF ILLINOIS, INC, upon the terms and subject to the conditions of this ordinance to maintain and use one (1) sign(s) projecting over the public right-of-way attached to its premises known as 960 N. Michigan Ave..

Said sign structure(s) measures as follows; along N. Michigan Avenue:
One (1) at twenty-six point four two (26.42) feet in length, one point seven (1.7) feet in height and fifteen (15) feet above grade level.

The location of said privilege shall be as shown on prints kept on file with the Department of Business Affairs and Consumer Protection and the Office of the City Clerk.

Said privilege shall be constructed in accordance with plans and specifications approved by the Department of Transportation (Division of Project Development) and Zoning Department - Signs.

This grant of privilege in the public way shall be subject to the provisions of Section 10-28-015 and all other required provisions of the Municipal Code of Chicago.

The grantee shall pay to the City of Chicago as compensation for the privilege #1118760 herein granted the sum of three hundred ($300.00) per annum in advance.

A 25% penalty will be added for payments received after due date.


The permit holder agrees to hold the City of Chicago harmless for any damage, relocation or replacement costs associated with damage, relocation or removal of private property caused by the City performing work in the public way.

Authority herein given and granted for a period of five (5) years from and after Date of Passage.

Alderman _____

Brendan Reilly 42nd Ward

# GROUND LEVEL PLAN

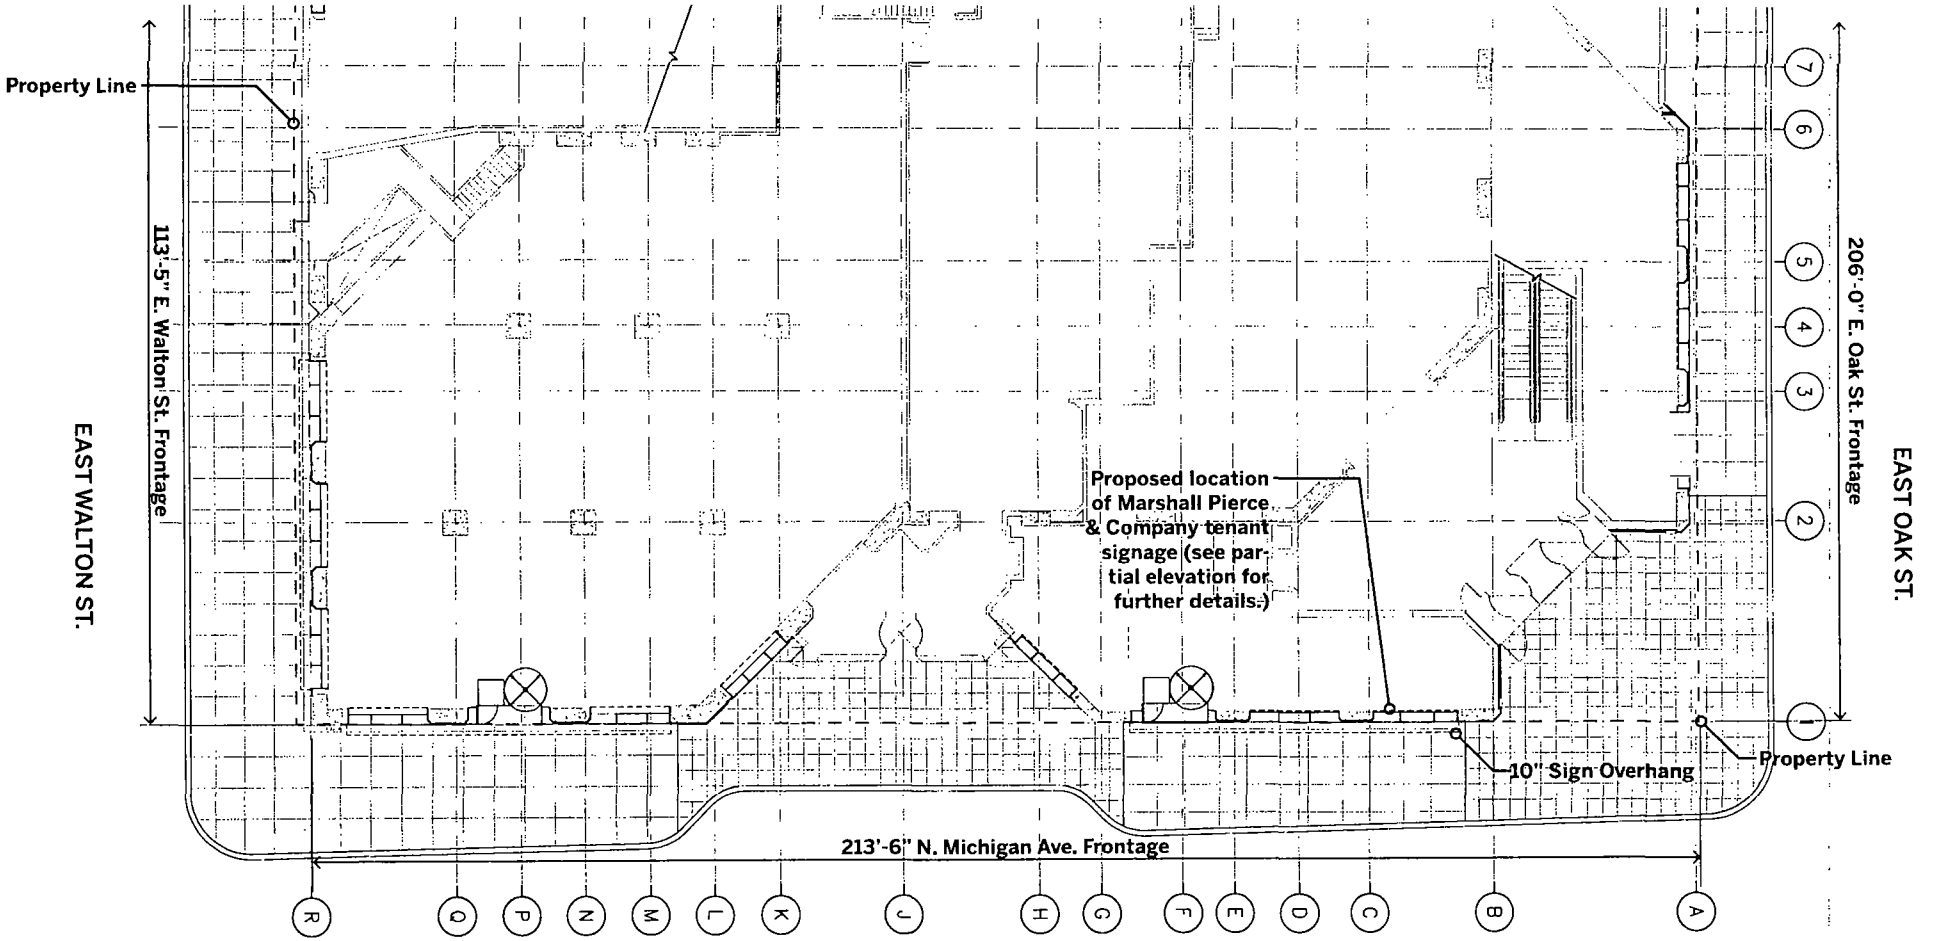


SHEFFIELD PROPERTIES OF ILLINOIS, INC.
ONE MAGNIFICENT MILE
930-980 N. MICHIGAN AVENUE
SKIDMORE, OWINGS, & MERRILL LLP

MARSHALL PIERCE & COMPANY TENANT SIGNAGE, 960 N. MICHIGAN AVENUE
02 SEPTEMBER 2015

# City of Chicago

O2015-7084

## Office of the City Clerk

## Document Tracking Sheet

| | |
|---|---|
| **Meeting Date:** | 9/24/2015 |
| **Sponsor(s):** | Reilly (42) |
| **Type:** | Ordinance |
| **Title:** | Grant(s) of privilege in public way for Columbia College Chicago |
| **Committee(s) Assignment:** | Committee on Transportation and Public Way |

ORDINANCE
COLUMBIA COLLEGE CHICAGO
Acct. No. 85612 - 14
Permit No. 1120090

*Be It Ordained by the City Council of the City of Chicago:*

SECTION 1. Permission and authority are hereby given and granted to COLUMBIA COLLEGE CHICAGO, upon the terms and subject to the conditions of this ordinance to maintain and use, as now constructed, two (2) Vault(s) under the public right-of-way adjacent to its premises known as 623 S. Wabash Ave..

Said Vault(s) at S. Wabash Ave. measure(s):
One (1) at eighty-nine (89) feet in length, and seventeen (17) feet in width for a total of one thousand five hundred thirteen (1513) square feet. Existing vault is used for utilities supplies and storage.

Said Vault(s) at Public Alley measure(s):
One (1) at one hundred twenty (120) feet in length, and eight point five (8.5) feet in width for a total of one thousand twenty (1020) square feet. Existing vault is used for utility sewer lines.

The location of said privilege shall be as shown on prints kept on file with the Department of Business Affairs and Consumer Protection and the Office of the City Clerk.

Said privilege shall be constructed in accordance with plans and specifications approved by the Department of Transportation (Office of Underground Coordination).

This grant of privilege in the public way shall be subject to the provisions of Section 10-28-015 and all other required provisions of the Municipal Code of Chicago.

The grantee shall pay to the City of Chicago as compensation for the privilege #1120090 herein granted the sum of two thousand one hundred sixty ($2,160.00) per annum in advance.


A 25% penalty will be added for payments received after due date.


The permit holder agrees to hold the City of Chicago harmless for any damage, relocation or replacement costs associated with damage, relocation or removal of private property caused by the City performing work in the public way.

Authority herein given and granted for a period of five (5) years from and after 09/12/2015.

Alderman _____

Brendan Reilly 42nd Ward

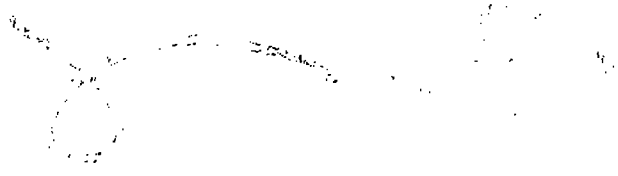

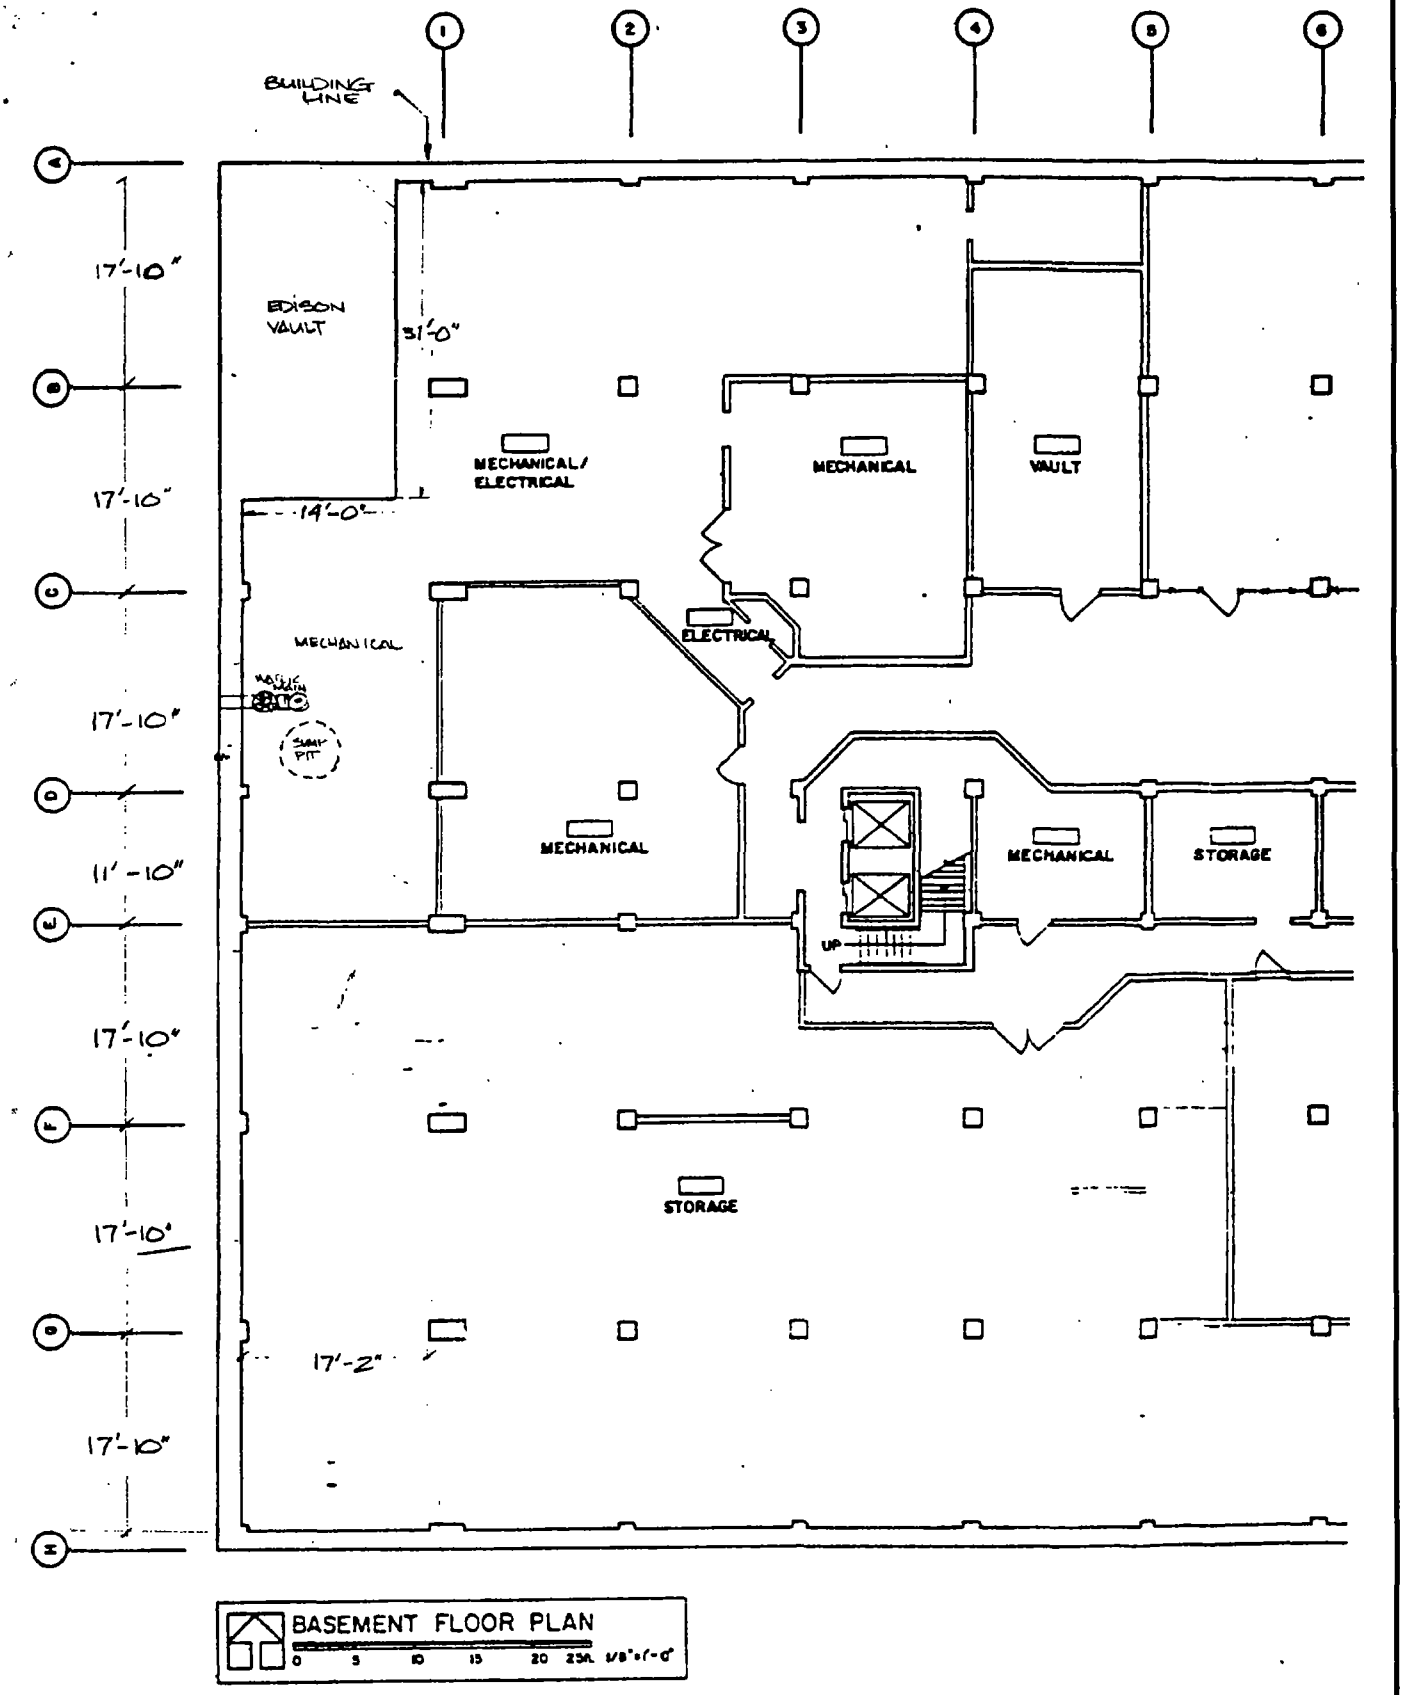
1
2
3
4
5
6
A
B
C
D
E
F
G
H
BUILDING LINE
EDISON VAULT
31'-0"
MECHANICAL/ ELECTRICAL
MECHANICAL
VAULT
14'-0"
ELECTRICAL
MECHANICAL
MECHANICAL
MECHANICAL
STORAGE
UP
STORAGE
17'-2"
17'-10"
17'-10"
17'-10"
17'-10"
11'-10"
17'-10"
17'-10"
17'-10"
BASEMENT FLOOR PLAN
0 5 10 15 20 25A 1/8"=1'-0"

# City of Chicago

O2015-7086

## Office of the City Clerk

## Document Tracking Sheet

| | |
|---|---|
| **Meeting Date:** | 9/24/2015 |
| **Sponsor(s):** | Reilly (42) |
| **Type:** | Ordinance |
| **Title:** | Grant(s) of privilege in public way for Gray, The - pile caps micropile |
| **Committee(s) Assignment:** | Committee on Transportation and Public Way |

ORDINANCE
THE GRAY
Acct. No. 399936 - 1
Permit No. 1119678

*Be It Ordained by the City Council of the City of Chicago:*

SECTION 1. Permission and authority are hereby given and granted to THE GRAY, upon the terms and subject to the conditions of this ordinance to maintain and use, as now constructed, two (2) Pile Caps(s) (Micropile) under the public right-of-way adjacent to its premises known as 39 S. La Salle St..

Said Pile Caps(s) (Micropile) at N. La Salle Street measure(s):
Two (2) at one point seven five (1.75) foot in length, and point seven five (.75) feet in width for a total of two point six three (2.63) square feet. Said pile caps (Micropile) shall be approximately one hundred eight (108) below grade level.

The location of said privilege shall be as shown on prints kept on file with the Department of Business Affairs and Consumer Protection and the Office of the City Clerk.

Said privilege shall be constructed in accordance with plans and specifications approved by the Department of Transportation (Office of Underground Coordination).

This grant of privilege in the public way shall be subject to the provisions of Section 10-28-015 and all other required provisions of the Municipal Code of Chicago.

The grantee shall pay to the City of Chicago as compensation for the privilege #1119678 herein granted the sum of four hundred ($400.00) per annum in advance.


A 25% penalty will be added for payments received after due date.


The permit holder agrees to hold the City of Chicago harmless for any damage, relocation or replacement costs associated with damage, relocation or removal of private property caused by the City performing work in the public way.

Authority herein given and granted for a period of five (5) years from and after Date of Passage.


Alderman _____

Brendan Reilly 42nd Ward

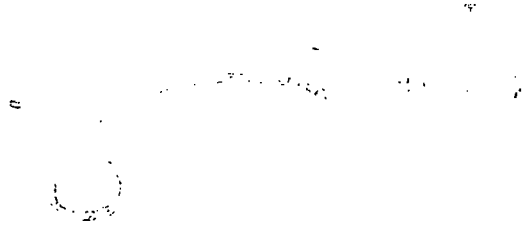

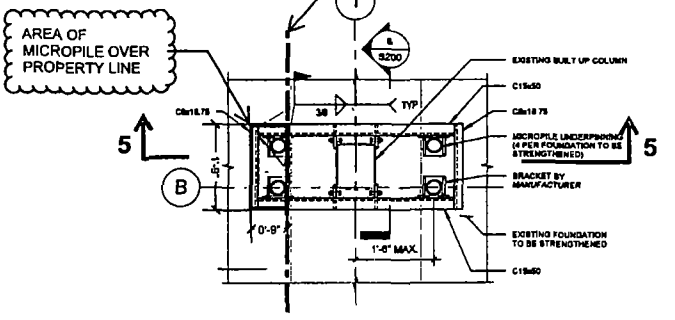


**4 ENLARGED PLAN AT MICROPILES**

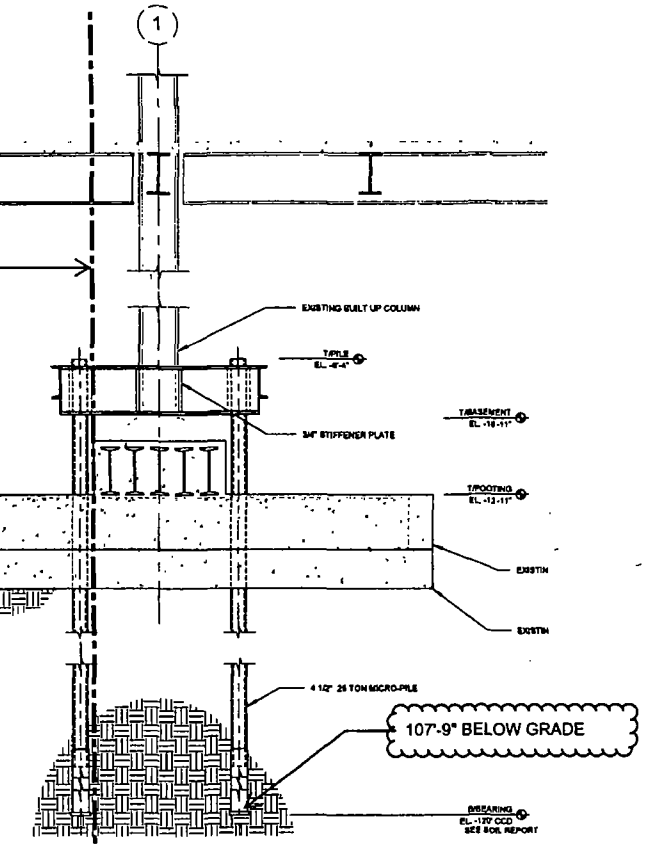


**5 SECTION AT MICROPILES**

## ENLARGED PLAN AND SECTION AT MICROPILE

Kimpton Hotel 39 South LaSalle Street Chicago, IL 60603

# City of Chicago

O2015-7087

## Office of the City Clerk

## Document Tracking Sheet

| | |
|---|---|
| **Meeting Date:** | 9/24/2015 |
| **Sponsor(s):** | Reilly (42) |
| **Type:** | Ordinance |
| **Title:** | Grant(s) of privilege in public way for Chicago Loop Alliance - 1 S State St |
| **Committee(s) Assignment:** | Committee on Transportation and Public Way |

ORDINANCE
CHICAGO LOOP ALLIANCE
Acct. No. 290296 - 12
Permit No. 1120096

*Be It Ordained by the City Council of the City of Chicago:*

SECTION 1. Permission and authority are hereby given and granted to CHICAGO LOOP ALLIANCE, upon the terms and subject to the conditions of this ordinance to construct, install, maintain and use one (1) Pedestrian Counter projecting over the public right-of-way for security purposes adjacent to its premises known as 1 S. State St..

Said Pedestrian Counter at S. State Street measure(s):
One (1) at point five eight (.58) feet in length, point five eight (.58) feet in width and one hundred twenty (120) feet above grade level. Said pedestrian counter shall be installed on the roof and will overhang beyond the parapet to assure adequate visual coverage of the street level.

The location of said privilege shall be as shown on prints kept on file with the Department of Business Affairs and Consumer Protection and the Office of the City Clerk.

Said privilege shall be constructed in accordance with plans and specifications approved by the Department of Planning and Development and Department of Transportation (Division of Project Development).

This grant of privilege in the public way shall be subject to the provisions of Section 10-28-015 and all other required provisions of the Municipal Code of Chicago.

The grantee shall pay to the City of Chicago as compensation for the privilege #1120096 herein granted the sum of zero ($.00) per annum in advance.

A 25% penalty will be added for payments received after due date.

The permit holder agrees to hold the City of Chicago harmless for any damage, relocation or replacement costs associated with damage, relocation or removal of private property caused by the City performing work in the public way.


Authority herein given and granted for a period of five (5) years from and after Date of Passage.


Alderman _____


Brendan Reilly 42nd Ward

(Page 2 of 3)

# Drawings inc dimensions

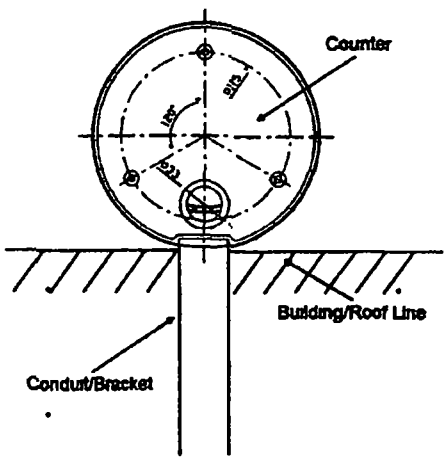

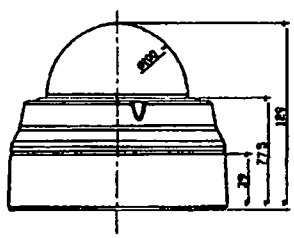

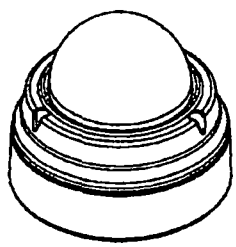springboard
unrivalled retail intelligence

# City of Chicago

O2015-7088

## Office of the City Clerk

## Document Tracking Sheet

| | |
|---|---|
| **Meeting Date:** | 9/24/2015 |
| **Sponsor(s):** | Reilly (42) |
| **Type:** | Ordinance |
| **Title:** | Grant(s) of privilege in public way for Northwestern Memorial Hospital - valves |
| **Committee(s) Assignment:** | Committee on Transportation and Public Way |

ORDINANCE
NORTHWESTERN MEMORIAL HOSPITAL
Acct. No. 85392 - 6
Permit No. 1119860

*Be It Ordained by the City Council of the City of Chicago:*

SECTION 1. Permission and authority are hereby given and granted to NORTHWESTERN MEMORIAL HOSPITAL, upon the terms and subject to the conditions of this ordinance to maintain and use, as now constructed, three (3) Valve(s) under the public right-of-way adjacent to its premises known as 221 E. Huron St..

Said Valve(s) at E. Huron Street measure(s):
Three (3) at three (3) feet in length, and twenty-seven (27) feet in width for a total of two hundred forty-three (243) square feet.

The location of said privilege shall be as shown on prints kept on file with the Department of Business Affairs and Consumer Protection and the Office of the City Clerk.

Said privilege shall be constructed in accordance with plans and specifications approved by the Department of Transportation (Office of Underground Coordination) and Department of Water Management.

This grant of privilege in the public way shall be subject to the provisions of Section 10-28-015 and all other required provisions of the Municipal Code of Chicago.

The grantee shall pay to the City of Chicago as compensation for the privilege #1119860 herein granted the sum of one thousand two hundred ($1,200.00) per annum in advance.

A 25% penalty will be added for payments received after due date.

The permit holder agrees to hold the City of Chicago harmless for any damage, relocation or replacement costs associated with damage, relocation or removal of private property caused by the City performing work in the public way.

Authority herein given and granted for a period of five (5) years from and after 07/13/2015.

Alderman _____

Brendan Reilly 42nd Ward

CHICAGO GUARANTEE SURVEY COMPANY

A Division of


PLCS Corporation

PROFESSIONAL LAND SURVEYORS

# Plat of Survey

GRAPHIC SCALE

PHOTO 1

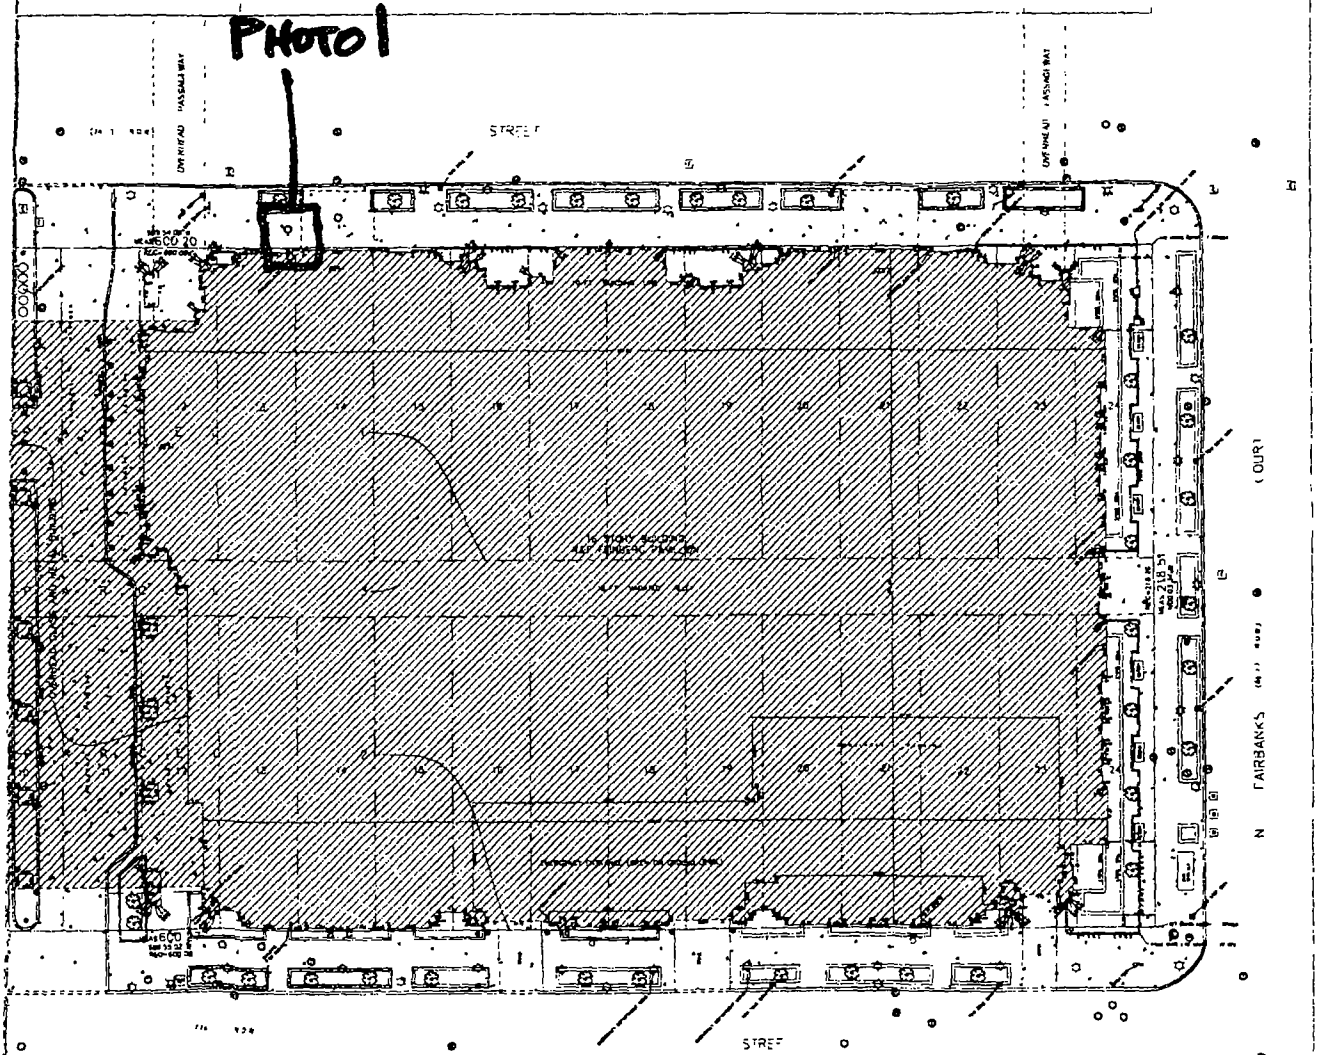

# City of Chicago

O2015-7090

Office of the City Clerk

Document Tracking Sheet

| | |
|---|---|
| **Meeting Date:** | 9/24/2015 |
| **Sponsor(s):** | Reilly (42) |
| **Type:** | Ordinance |
| **Title:** | Grant(s) of privilege in public way for Gray, The - retaining walls |
| **Committee(s) Assignment:** | Committee on Transportation and Public Way |

ORDINANCE
THE GRAY
Acct. No. 399936 - 1
Permit No. 1119679

*Be It Ordained by the City Council of the City of Chicago:*

SECTION 1. Permission and authority are hereby given and granted to THE GRAY, upon the terms and subject to the conditions of this ordinance to maintain and use, as now constructed, two (2) Retaining Wall(s) and one (1) propose Retaining Wall under the public right-of-way adjacent to its premises known as 39 S. La Salle St..

Said Retaining Wall(s) at W. Monroe Street measure(s):
Two (2) at point five (.5) feet in length, and point seven five (.75) feet in width for a total of point seven five (.75) square feet. Existing retaining walls are approximately eleven (11) feet below grade level.

Said Retaining Wall(s) at S. La Salle Street measure(s):
One (1) at twelve point zero four (12.04) feet in length, and point seven five (.75) feet in width for a total of nine point zero three (9.03) square feet. Said propose retaining wall shall be approximately elven (11) feet below grade level.

The location of said privilege shall be as shown on prints kept on file with the Department of Business Affairs and Consumer Protection and the Office of the City Clerk.

Said privilege shall be constructed in accordance with plans and specifications approved by the Department of Planning and Development and Department of Transportation (Office of Underground Coordination).

This grant of privilege in the public way shall be subject to the provisions of Section 10-28-015 and all other required provisions of the Municipal Code of Chicago.

The grantee shall pay to the City of Chicago as compensation for the privilege #1119679 herein granted the sum of four hundred ($400.00) per annum in advance.


A 25% penalty will be added for payments received after due date.


The permit holder agrees to hold the City of Chicago harmless for any damage, relocation or replacement costs associated with damage, relocation or removal of private property caused by the City performing work in the public way.

Authority herein given and granted for a period of five (5) years from and after Date of Passage.

Alderman _____


Brendan Reilly 42nd Ward

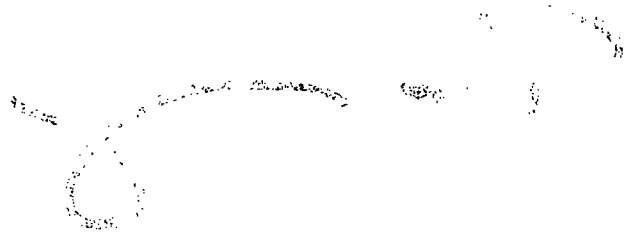

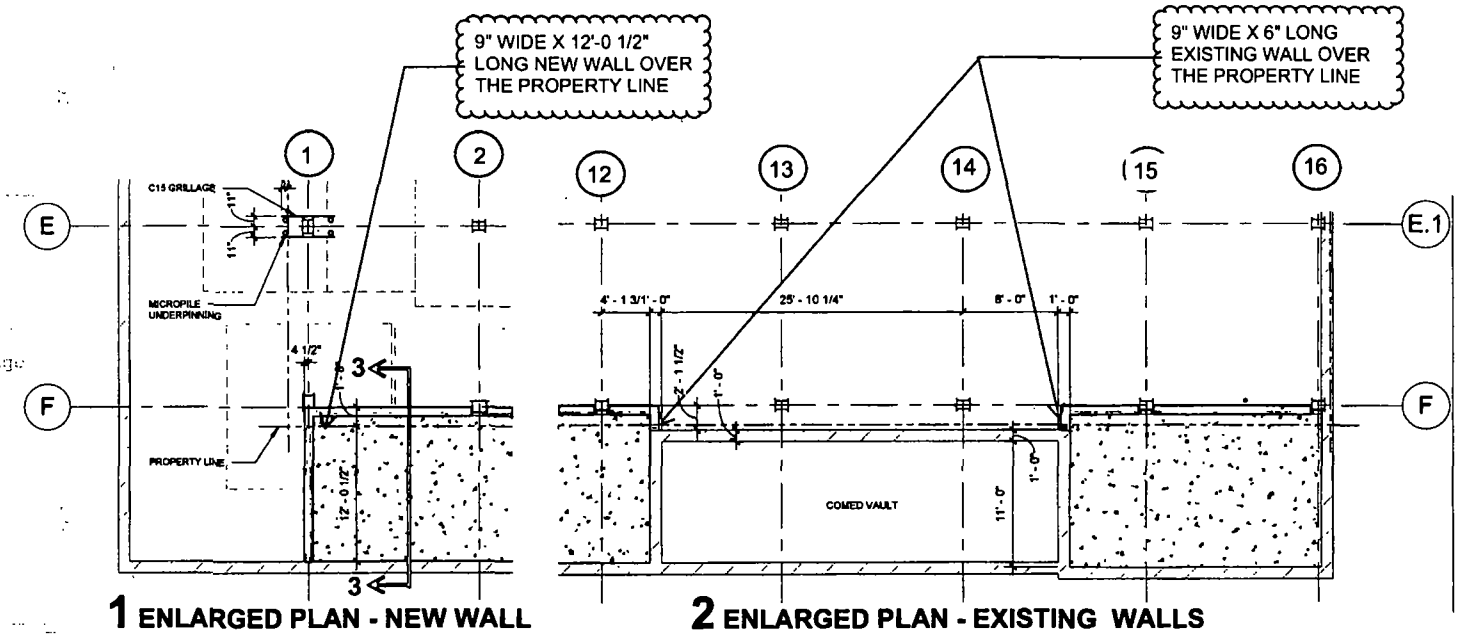


**1** ENLARGED PLAN - NEW WALL

**2** ENLARGED PLAN - EXISTING WALLS

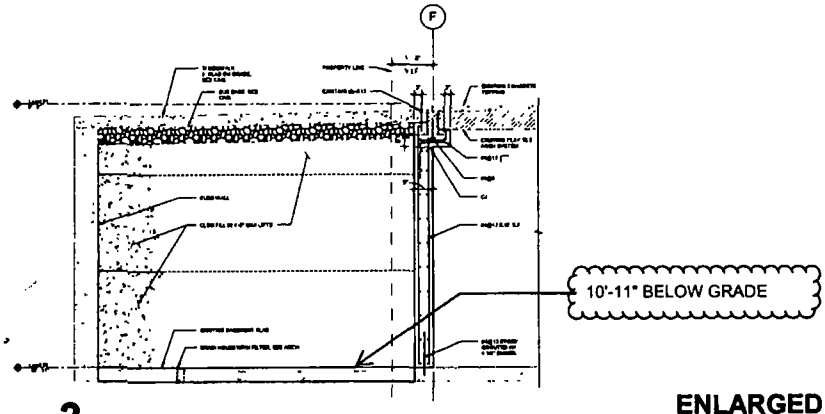


**3** SECTION AT SIDEWALK VAULT

## ENLARGED PLANS AND SECTION AT LOWER LEVEL

Kimpton Hotel 39 South LaSalle Street Chicago, IL 60603

# City of Chicago

O2015-7091

## Office of the City Clerk

## Document Tracking Sheet

| | |
|---|---|
| **Meeting Date:** | 9/24/2015 |
| **Sponsor(s):** | Reilly (42) |
| **Type:** | Ordinance |
| **Title:** | Grant(s) of privilege in public way for Columbia Sportswear Co. - door swing |
| **Committee(s) Assignment:** | Committee on Transportation and Public Way |

ORDINANCE
COLUMBIA SPORTSWEAR COOMPANY
Acct. No. 349341 - 1
Permit No. 1119919

*Be It Ordained by the City Council of the City of Chicago:*

SECTION 1. Permission and authority are hereby given and granted to COLUMBIA SPORTSWEAR COOMPANY, upon the terms and subject to the conditions of this ordinance to maintain and use, as now constructed, two (2) Door Swing(s) on the public right-of-way adjacent to its premises known as 830 N. Michigan Ave..

Said Door Swing(s) at N. Michigan measure(s):
Two (2) at three (3) feet in length, and two (2) feet in width for a total of twelve (12) square feet.

The location of said privilege shall be as shown on prints kept on file with the Department of Business Affairs and Consumer Protection and the Office of the City Clerk.

Said privilege shall be constructed in accordance with plans and specifications approved by the Department of Transportation (Division of Project Development).

This grant of privilege in the public way shall be subject to the provisions of Section 10-28-015 and all other required provisions of the Municipal Code of Chicago.

The grantee shall pay to the City of Chicago as compensation for the privilege #1119919 herein granted the sum of one hundred fifty ($150.00) per annum in advance.


A 25% penalty will be added for payments received after due date.

The permit holder agrees to hold the City of Chicago harmless for any damage, relocation or replacement costs associated with damage, relocation or removal of private property caused by the City performing work in the public way.

Authority herein given and granted for a period of five (5) years from and after 03/10/2015.

Alderman _____

Brendan Reilly 42nd Ward

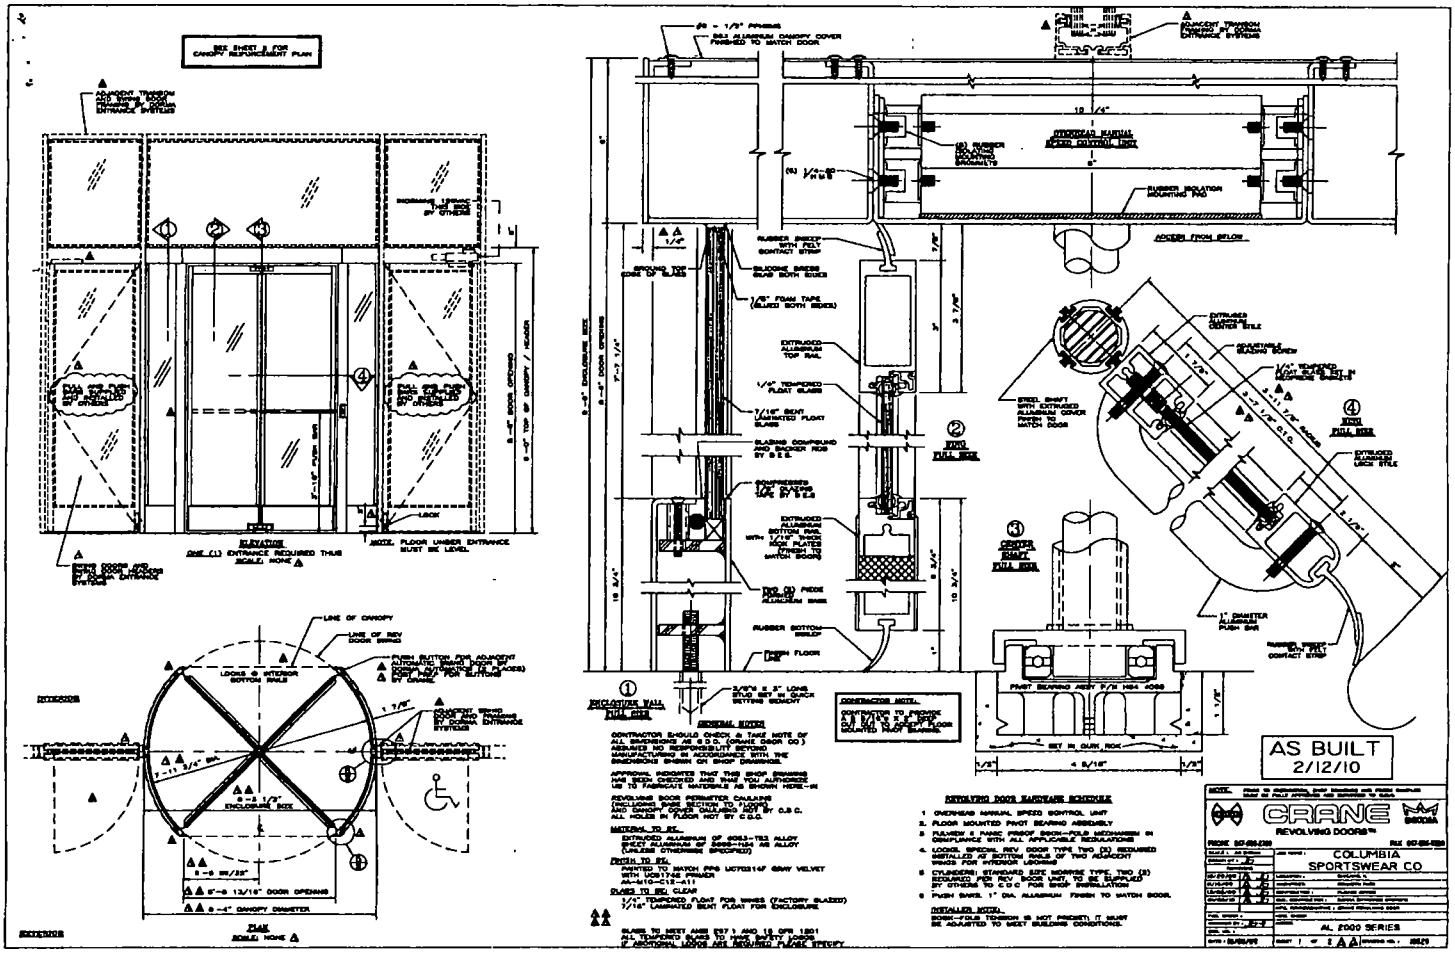
AS BUILT
2/12/10
CRANE
REVOLVING DOORS
COLUMBIA
SPORTSWEAR CO
AL 2000 SERIES

# City of Chicago

O2015-7092

Office of the City Clerk

Document Tracking Sheet

| | |
|---|---|
| **Meeting Date:** | 9/24/2015 |
| **Sponsor(s):** | Reilly (42) |
| **Type:** | Ordinance |
| **Title:** | Grant(s) of privilege in public way for Gray, The - vault |
| **Committee(s) Assignment:** | Committee on Transportation and Public Way |

ORDINANCE
THE GRAY
Acct. No. 399936 - 1
Permit No. 1119676

*Be It Ordained by the City Council of the City of Chicago:*

SECTION 1. Permission and authority are hereby given and granted to THE GRAY, upon the terms and subject to the conditions of this ordinance to maintain and use, as now constructed, one (1) Vault(s) under the public right-of-way adjacent to its premises known as 39 S. La Salle St..

Said Vault(s) at W. Monroe Street measure(s):
One (1) at thirty-five point nine two (35.92) feet in length, and eleven (11) feet in width for a total of three hundred ninety-five point one two (395.12) square feet.

The location of said privilege shall be as shown on prints kept on file with the Department of Business Affairs and Consumer Protection and the Office of the City Clerk.

Said privilege shall be constructed in accordance with plans and specifications approved by the Department of Transportation (Office of Underground Coordination).

This grant of privilege in the public way shall be subject to the provisions of Section 10-28-015 and all other required provisions of the Municipal Code of Chicago.

The grantee shall pay to the City of Chicago as compensation for the privilege #1119676 herein granted the sum of three thousand three hundred sixty-nine ($3,369.00) per annum in advance.


A 25% penalty will be added for payments received after due date.


The permit holder agrees to hold the City of Chicago harmless for any damage, relocation or replacement costs associated with damage, relocation or removal of private property caused by the City performing work in the public way.

Authority herein given and granted for a period of five (5) years from and after Date of Passage.

Alderman _____


Brendan Reilly 42nd Ward

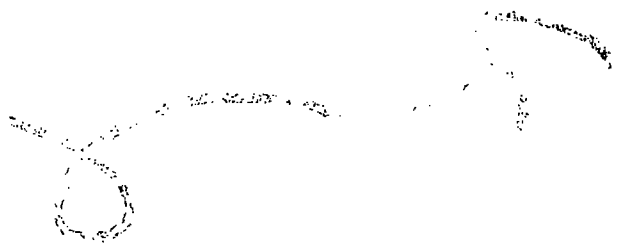

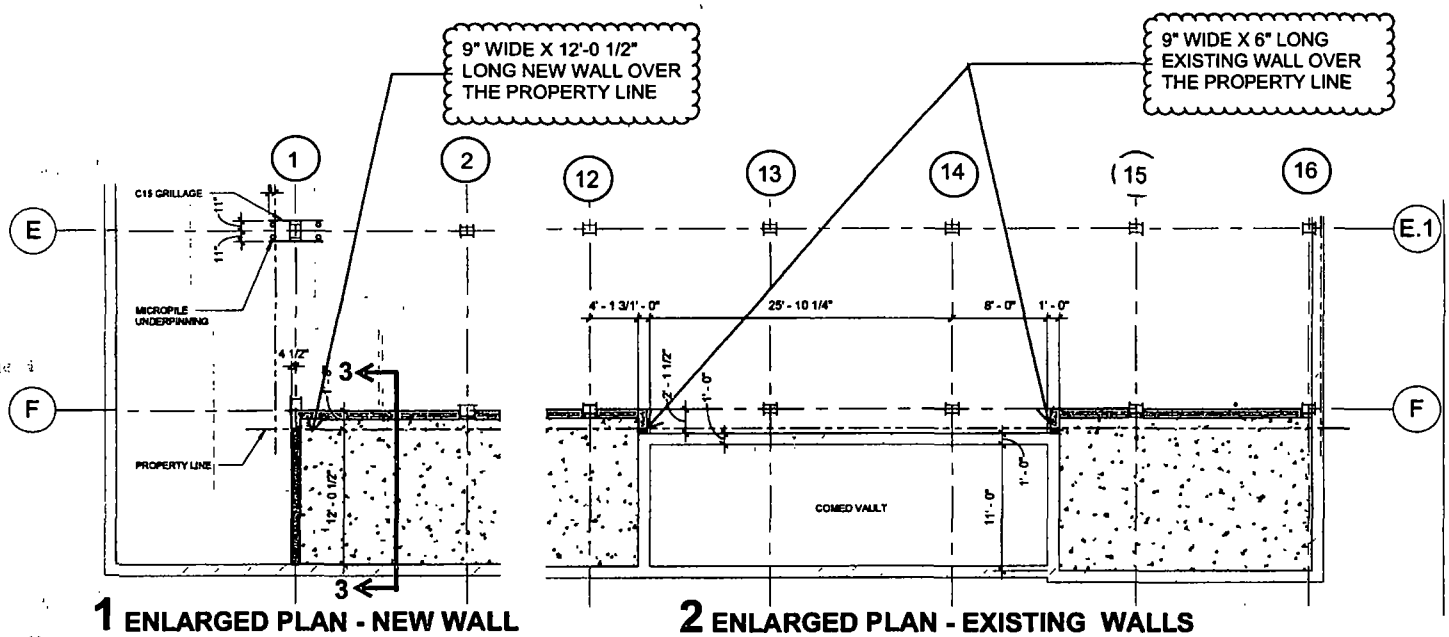


**1** ENLARGED PLAN - NEW WALL

**2** ENLARGED PLAN - EXISTING WALLS

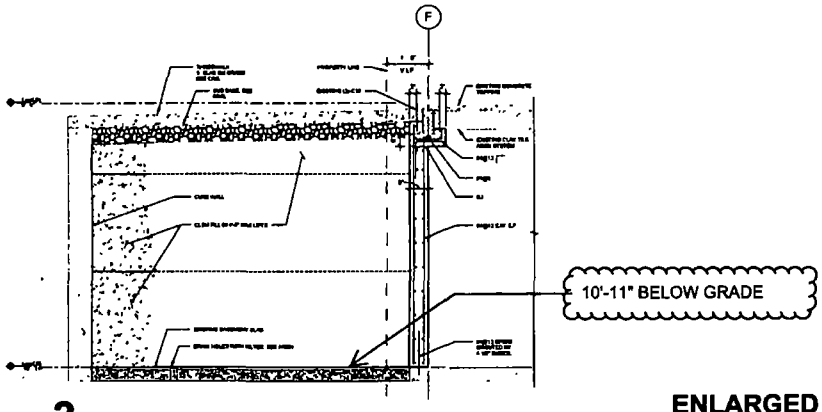


**3** SECTION AT SIDEWALK VAULT

## ENLARGED PLANS AND SECTION AT LOWER LEVEL

Kimpton Hotel 39 South LaSalle Street Chicago, IL 60603

# City of Chicago

O2015-7093

## Office of the City Clerk

## Document Tracking Sheet

| | |
|---|---|
| **Meeting Date:** | 9/24/2015 |
| **Sponsor(s):** | Reilly (42) |
| **Type:** | Ordinance |
| **Title:** | Grant(s) of privilege in public way for Columbia Sportswear Co. - revolving door |
| **Committee(s) Assignment:** | Committee on Transportation and Public Way |

ORDINANCE
COLUMBIA SPORTSWEAR COOMPANY
Acct. No. 349341 - 1
Permit No. 1119921

*Be It Ordained by the City Council of the City of Chicago:*

SECTION 1. Permission and authority are hereby given and granted to COLUMBIA SPORTSWEAR COOMPANY, upon the terms and subject to the conditions of this ordinance to maintain and use, as now constructed, one (1) Revolving door(s) on the public right-of-way adjacent to its premises known as 830 N. Michigan Ave..

Said Revolving door(s) at N. Michigan measure(s):
One (1) at seven (7) feet in length, and two (2) feet in width for a total of fourteen (14) square feet.

The location of said privilege shall be as shown on prints kept on file with the Department of Business Affairs and Consumer Protection and the Office of the City Clerk.

Said privilege shall be constructed in accordance with plans and specifications approved by the Department of Planning and Development and Department of Transportation (Division of Project Development).

This grant of privilege in the public way shall be subject to the provisions of Section 10-28-015 and all other required provisions of the Municipal Code of Chicago.

The grantee shall pay to the City of Chicago as compensation for the privilege #1119921 herein granted the sum of four hundred ($400.00) per annum in advance.


A 25% penalty will be added for payments received after due date.

The permit holder agrees to hold the City of Chicago harmless for any damage, relocation or replacement costs associated with damage, relocation or removal of private property caused by the City performing work in the public way.

Authority herein given and granted for a period of five (5) years from and after 03/10/2015.

Alderman _____

Brendan Reilly 42nd Ward

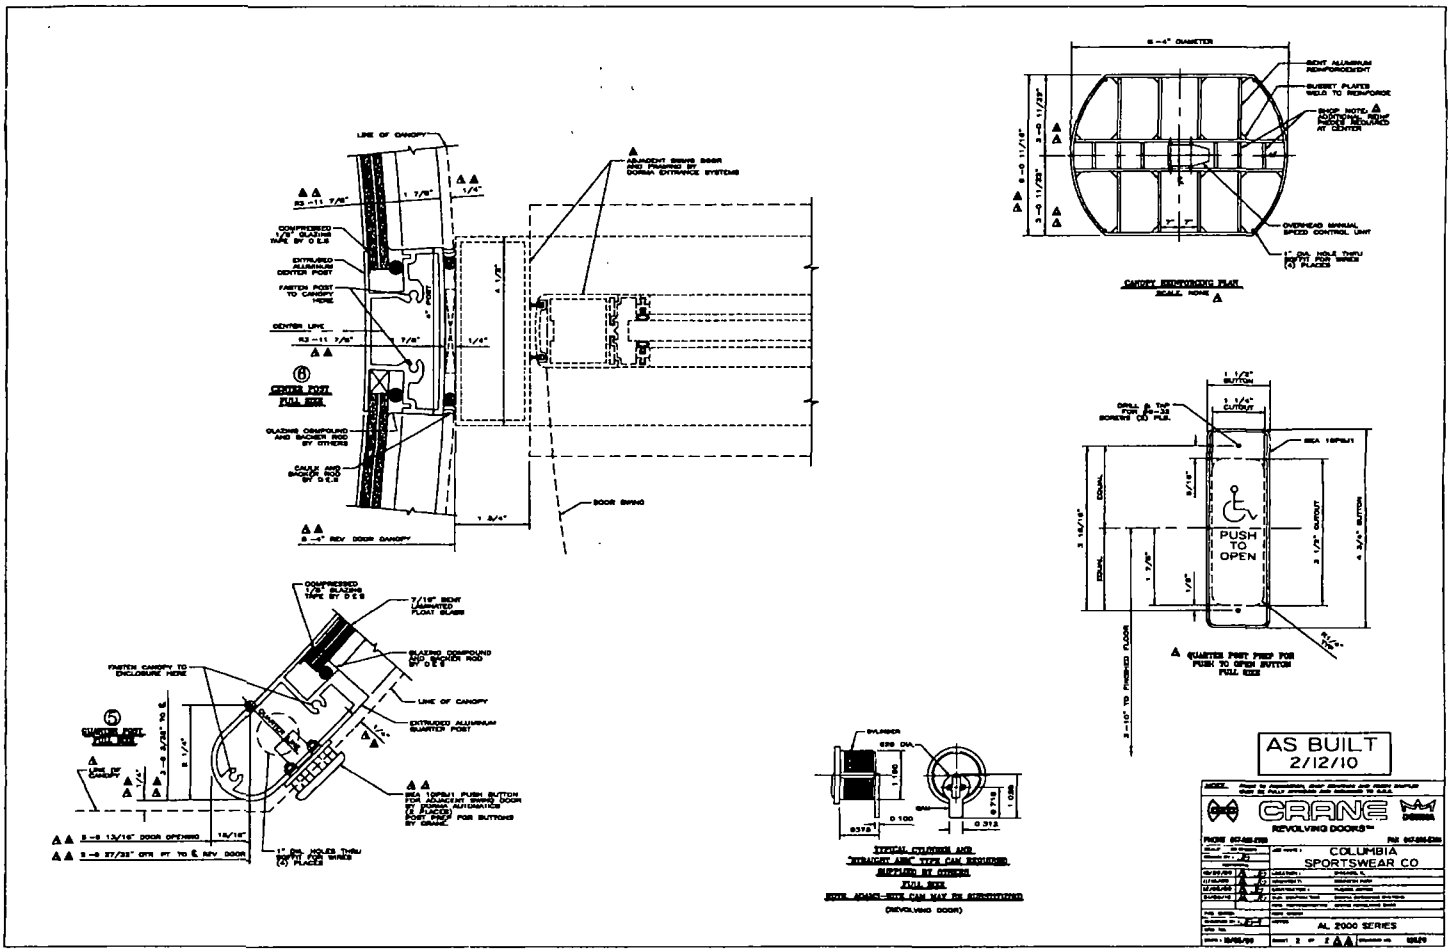
AS BUILT
2/12/10
CRANE
REVOLVING DOORS™
COLUMBIA
SPORTSWEAR CO
AL 2000 SERIES
PUSH
TO
OPEN

# City of Chicago

O2015-7095

Office of the City Clerk

Document Tracking Sheet

| | |
|---|---|
| **Meeting Date:** | 9/24/2015 |
| **Sponsor(s):** | Reilly (42) |
| **Type:** | Ordinance |
| **Title:** | Grant(s) of privilege in public way for Fred Lev Com |
| **Committee(s) Assignment:** | Committee on Transportation and Public Way |

ORDINANCE
FRED LEV COM
Acct. No. 210828 - 1
Permit No. 1118548

*Be It Ordained by the City Council of the City of Chicago:*

SECTION 1. Permission and authority are hereby given and granted to FRED LEV COM, upon the terms and subject to the conditions of this ordinance to maintain and use one (1) sign(s) projecting over the public right-of-way attached to its premises known as 200 W. Ohio St..

Said sign structure(s) measures as follows; along W Ohio St:
One (1) at twelve (12) feet in length, twenty-four (24) feet in height and fifteen (15) feet above grade level.

The location of said privilege shall be as shown on prints kept on file with the Department of Business Affairs and Consumer Protection and the Office of the City Clerk.

Said privilege shall be constructed in accordance with plans and specifications approved by the Department of Transportation (Division of Project Development) and Zoning Department - Signs.

This grant of privilege in the public way shall be subject to the provisions of Section 10-28-015 and all other required provisions of the Municipal Code of Chicago.

The grantee shall pay to the City of Chicago as compensation for the privilege #1118548 herein granted the sum of three hundred ($300.00) per annum in advance.


A 25% penalty will be added for payments received after due date.

The permit holder agrees to hold the City of Chicago harmless for any damage, relocation or replacement costs associated with damage, relocation or removal of private property caused by the City performing work in the public way.

Authority herein given and granted for a period of five (5) years from and after Date of Passage.

Alderman _____

Brendan Reilly 42nd Ward

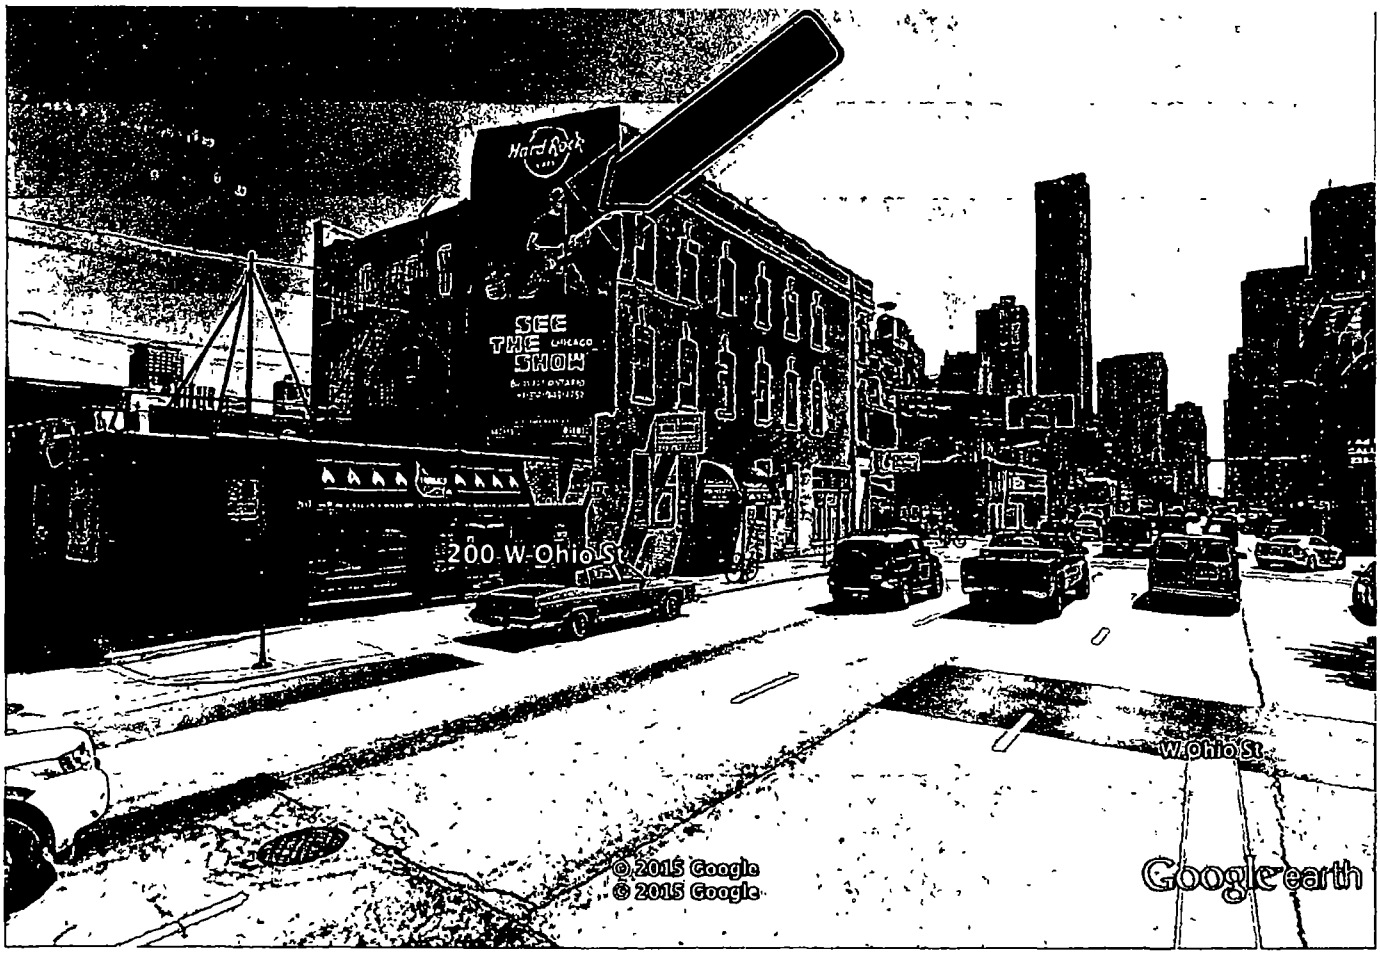


Google earth feet 10 meters 3

# City of Chicago

O2015-7096

Office of the City Clerk

Document Tracking Sheet

| | |
|---|---|
| **Meeting Date:** | 9/24/2015 |
| **Sponsor(s):** | Reilly (42) |
| **Type:** | Ordinance |
| **Title:** | Grant(s) of privilege in public way for SL 231 LaSalle LLC c/o Jones Lang LaSalle |
| **Committee(s) Assignment:** | Committee on Transportation and Public Way |

ORDINANCE
SL 231 La Salle, LLC c/o Jones Lang La Salle
Acct. No. 385042 - 1
Permit No. 1119831

*Be It Ordained by the City Council of the City of Chicago:*

SECTION 1. Permission and authority are hereby given and granted to SL 231 La Salle, LLC c/o Jones Lang La Salle, upon the terms and subject to the conditions of this ordinance to maintain and use, as now constructed, three (3) Vault(s) under the public right-of-way adjacent to its premises known as 231 S. La Salle St..

Said Vault(s) at S. LaSalle Street measure(s):
One (1) at one hundred ninety-one (191) feet in length, and fifteen (15) feet in width for a total of two thousand eight hundred sixty-five (2865) square feet.

Said Vault(s) at S. Clark Street measure(s):
One (1) at one hundred ninety-one (191) feet in length, and fifteen (15) feet in width for a total of two thousand eight hundred sixty-five (2865) square feet.

Said Vault(s) at W. Jackson Boulevard measure(s):
One (1) at three hundred twenty-three (323) feet in length, and nine (9) feet in width for a total of two thousand nine hundred seven (2907) square feet.

The location of said privilege shall be as shown on prints kept on file with the Department of Business Affairs and Consumer Protection and the Office of the City Clerk.

Said privilege shall be constructed in accordance with plans and specifications approved by the Department of Transportation (Office of Underground Coordination).

This grant of privilege in the public way shall be subject to the provisions of Section 10-28-015 and all other required provisions of the Municipal Code of Chicago.

The grantee shall pay to the City of Chicago as compensation for the privilege #1119831 herein granted the sum of seventy-eight thousand four hundred thirty-nine ($78,439.00) per annum in advance.


A 25% penalty will be added for payments received after due date.

The permit holder agrees to hold the City of Chicago harmless for any damage, relocation or replacement costs associated with damage, relocation or removal of private property caused by the City performing work in the public way.

Authority herein given and granted for a period of five (5) years from and after 07/28/2015.

Alderman _____

Brendan Reilly 42nd Ward

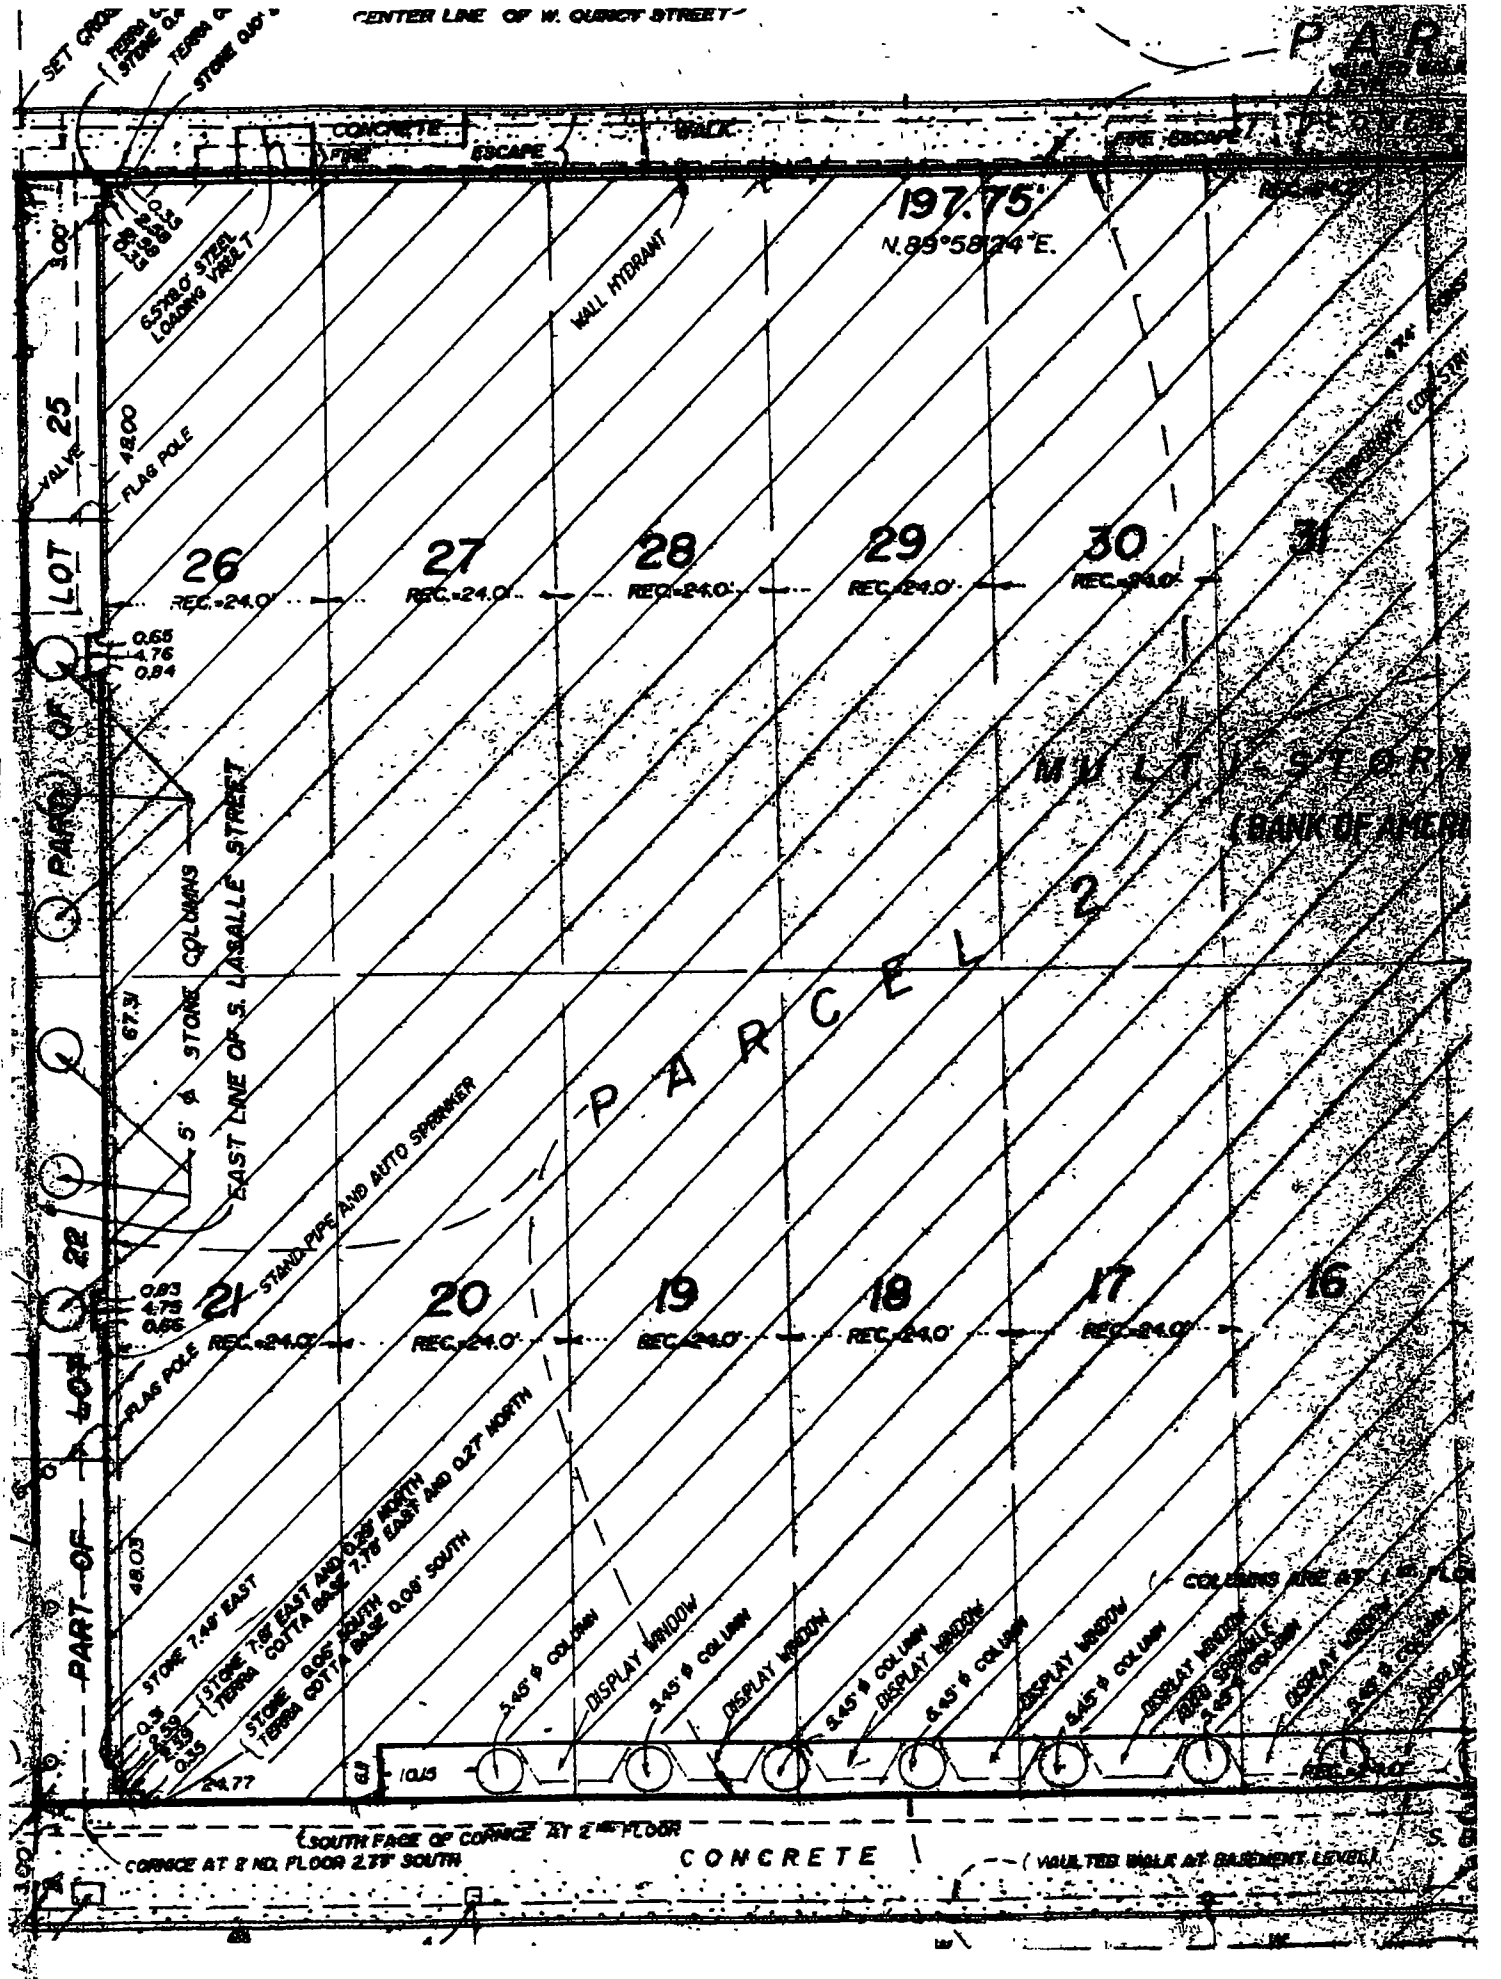
CENTER LINE OF W. QUINCY STREET
SET CROSS
TERRA COTTA STONE 0.5'
TERRA COTTA STONE 0.40'
CONCRETE
FIRE ESCAPE
WALK
FIRE ESCAPE
197.75'
N.89°58'24"E.
6.5'X8.0' STEEL LOADING VAULT
WALL HYDRANT
VALVE
48.00
FLAG POLE
LOT
PART OF
26
27
28
29
30
31
REC.=24.0'
0.65
4.76
0.84
EAST LINE OF S. LASALLE STREET
67.31
5" ø STONE COLUMNS
STAND-PIPE AND AUTO SPRINKLER
PARCEL 2
MULTI-STORY
(BANK OF AMERI
22
21
20
19
18
17
16
0.83
4.73
0.86
FLAG POLE
48.03
STONE 7.46' EAST
STONE 7.18' EAST AND 0.38' NORTH
TERRA COTTA BASE 7.79' EAST AND 0.27' NORTH
STONE 0.05' SOUTH
TERRA COTTA BASE 0.06' SOUTH
0.3
4.69
4.19
0.35
24.77
5.45' ø COLUMN
DISPLAY WINDOW
COLUMNS ARE AT 7.46' FLOOR
63
10.13
SOUTH FACE OF CORNICE AT 2ND FLOOR
CORNICE AT 2 ND. FLOOR 2.79' SOUTH
CONCRETE
(VAULTED WALK AT BASEMENT LEVEL)

# City of Chicago

O2015-7097

## Office of the City Clerk

## Document Tracking Sheet

| | |
|---|---|
| **Meeting Date:** | 9/24/2015 |
| **Sponsor(s):** | Reilly (42) |
| **Type:** | Ordinance |
| **Title:** | Grant(s) of privilege in public way for Fordham Condominium, The - caissons |
| **Committee(s) Assignment:** | Committee on Transportation and Public Way |

ORDINANCE
THE FORDHAM CONDOMINIUM
Acct. No. 300373 - 1
Permit No. 1119935

*Be It Ordained by the City Council of the City of Chicago:*

SECTION 1. Permission and authority are hereby given and granted to THE FORDHAM CONDOMINIUM, upon the terms and subject to the conditions of this ordinance to maintain and use, as now constructed, four (4) Caisson(s) under the public right-of-way adjacent to its premises known as 25 E. Superior St..

Said Caisson(s) at E. SUPERIOR ST. measure(s):
Two (2) at six point three (6.3) feet in length, and point one (.1) feet in width for a total of one point two six (1.26) square feet. Existing caissons are approximately ninety (90) feet below grade level.

Said Caisson(s) at N. WABASH AVE. measure(s):
Two (2) at two point seven (2.7) feet in length, and point two (.2) feet in width for a total of one point zero eight (1.08) square feet. Existing caissons are approximately ninety (90) feet below grade level.

The location of said privilege shall be as shown on prints kept on file with the Department of Business Affairs and Consumer Protection and the Office of the City Clerk.

Said privilege shall be constructed in accordance with plans and specifications approved by the Department of Planning and Development and Department of Transportation (Office of Underground Coordination).

This grant of privilege in the public way shall be subject to the provisions of Section 10-28-015 and all other required provisions of the Municipal Code of Chicago.

The grantee shall pay to the City of Chicago as compensation for the privilege #1119935 herein granted the sum of four hundred ($400.00) per annum in advance.


A 25% penalty will be added for payments received after due date.

The permit holder agrees to hold the City of Chicago harmless for any damage, relocation or replacement costs associated with damage, relocation or removal of private property caused by the City performing work in the public way.

Authority herein given and granted for a period of five (5) years from and after 07/19/2015.

Alderman _____

Brendan Reilly 42nd Ward

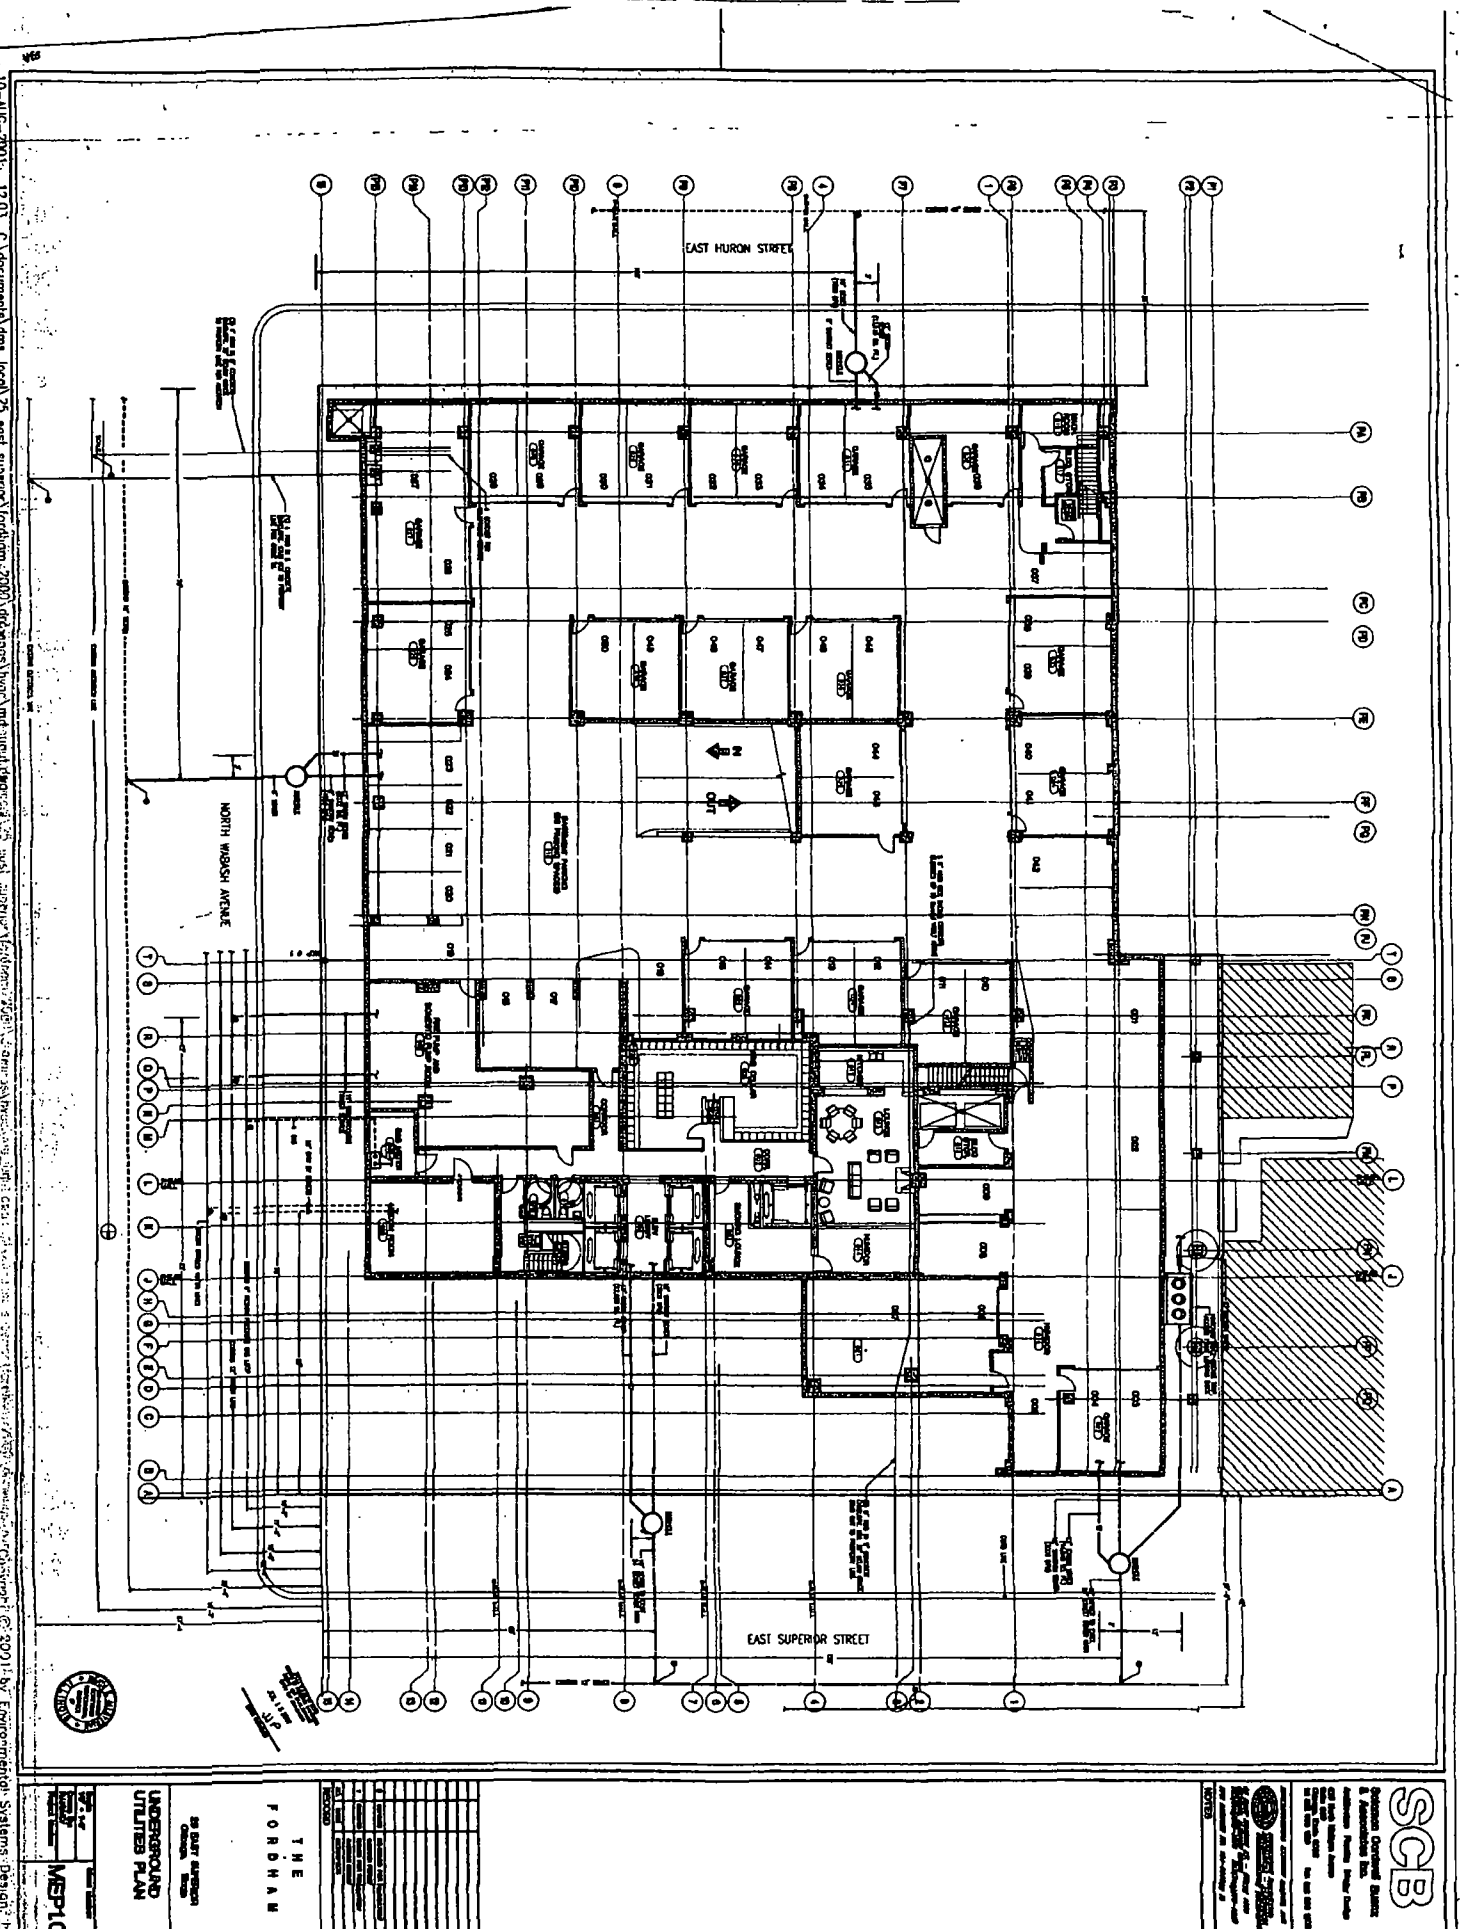


10-AUG-2001 12:03 C:\documents\dms_local\25 east superior\fordham-2000.dwg\drawings\hvac\md_augu1.dwg 25 east superior\fordham-2000.dwg\drawings\hvac\md_augu1.dwg
© 2001 by Environmental Systems Design Inc.

# City of Chicago

O2015-7098

## Office of the City Clerk

## Document Tracking Sheet

| | |
|---|---|
| **Meeting Date:** | 9/24/2015 |
| **Sponsor(s):** | Reilly (42) |
| **Type:** | Ordinance |
| **Title:** | Grant(s) of privilege in public way for Chicago Loop Alliance - 11 E Adam St |
| **Committee(s) Assignment:** | Committee on Transportation and Public Way |

ORDINANCE
CHICAGO LOOP ALLIANCE
Acct. No. 290296 - 5
Permit No. 1119942

*Be It Ordained by the City Council of the City of Chicago:*

SECTION 1. Permission and authority are hereby given and granted to CHICAGO LOOP ALLIANCE, upon the terms and subject to the conditions of this ordinance to construct, install, maintain and use one Pedestrian Counter projecting over the public right-of-way for visual coverage of the street adjacent to its premises known as 11 E. Adams St..

Said Pedestrian Counter at E. Adams Street measure(s):
One (1) at point five eight (.58) feet in length, point five eight (.58) feet in width and one hundred ten (110) feet above grade level. Said pedestrian counter shall be installed on the roof and will overhang beyond the parapet to assure adequate visual coverage of the street level.

The location of said privilege shall be as shown on prints kept on file with the Department of Business Affairs and Consumer Protection and the Office of the City Clerk.

Said privilege shall be constructed in accordance with plans and specifications approved by the Department of Planning and Development and Department of Transportation (Division of Project Development).

This grant of privilege in the public way shall be subject to the provisions of Section 10-28-015 and all other required provisions of the Municipal Code of Chicago.

The grantee shall pay to the City of Chicago as compensation for the privilege #1119942 herein granted the sum of zero ($.00) per annum in advance.

A 25% penalty will be added for payments received after due date.


The permit holder agrees to hold the City of Chicago harmless for any damage, relocation or replacement costs associated with damage, relocation or removal of private property caused by the City performing work in the public way.


Authority herein given and granted for a period of five (5) years from and after Date of Passage.

Alderman _____

Brendan Reilly 42nd Ward

# Example Installation

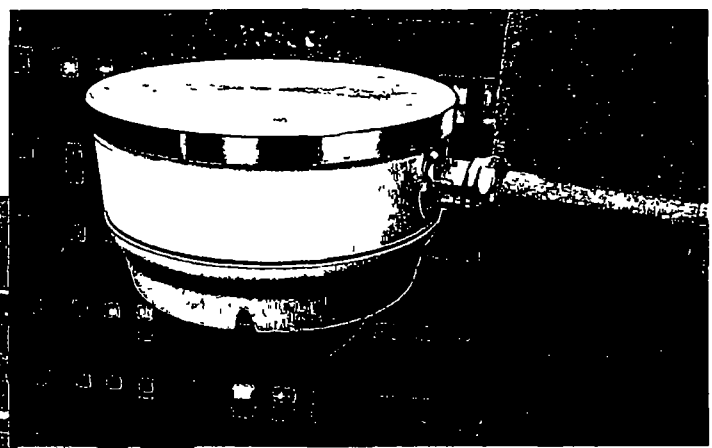

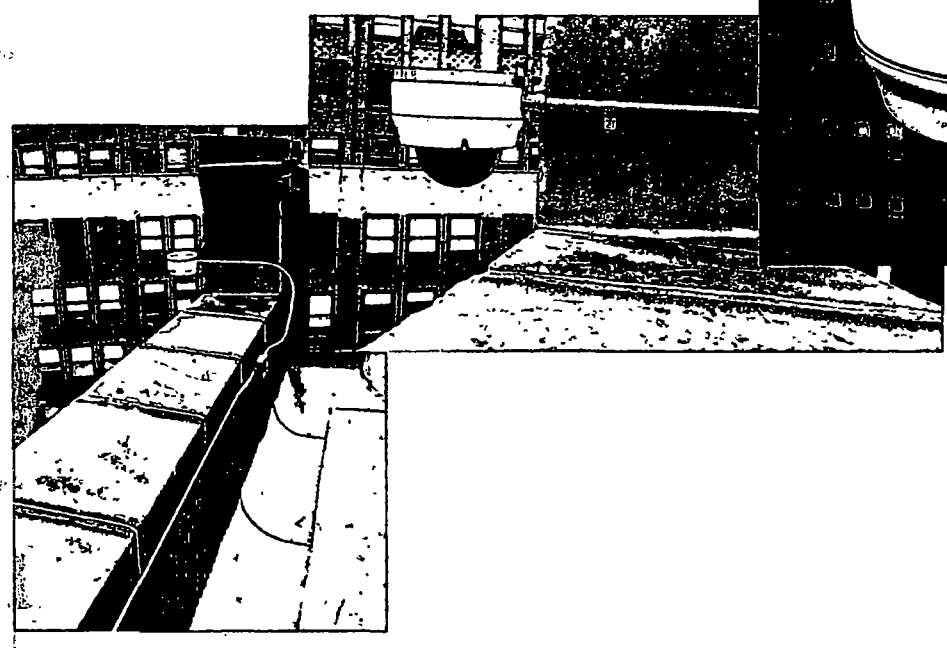

springboard
unrivalled retail intelligence

# City of Chicago

O2015-7099

Office of the City Clerk

Document Tracking Sheet

| | |
|---|---|
| **Meeting Date:** | 9/24/2015 |
| **Sponsor(s):** | Reilly (42) |
| **Type:** | Ordinance |
| **Title:** | Grant(s) of privilege in public way for Gyu-Kaku Restaurant - cornice |
| **Committee(s) Assignment:** | Committee on Transportation and Public Way |

ORDINANCE
GYU-KAKU RESTAURANT
Acct. No. 350215 - 1
Permit No. 1118706

*Be It Ordained by the City Council of the City of Chicago:*

SECTION 1. Permission and authority are hereby given and granted to GYU-KAKU RESTAURANT, upon the terms and subject to the conditions of this ordinance to maintain and use, as now constructed, one (1) Cornice(s) projecting over the public right-of-way adjacent to its premises known as 210 E. Ohio St..

Said Cornice(s) at E. Ohio Street measure(s):

One (1) at thirty-one (31) feet in length, and point six six (.66) feet in width for a total of twenty point four six (20.46) square feet. Existing cornice is approximately forty-five (45) feet above grade level.

The location of said privilege shall be as shown on prints kept on file with the Department of Business Affairs and Consumer Protection and the Office of the City Clerk.

Said privilege shall be constructed in accordance with plans and specifications approved by the Department of Transportation (Division of Project Development).

This grant of privilege in the public way shall be subject to the provisions of Section 10-28-015 and all other required provisions of the Municipal Code of Chicago.

The grantee shall pay to the City of Chicago as compensation for the privilege #1118706 herein granted the sum of four hundred ($400.00) per annum in advance.

A 25% penalty will be added for payments received after due date.


The permit holder agrees to hold the City of Chicago harmless for any damage, relocation or replacement costs associated with damage, relocation or removal of private property caused by the City performing work in the public way.

Authority herein given and granted for a period of five (5) years from and after 02/10/2015.

Alderman _____

Brendan Reilly 42nd Ward



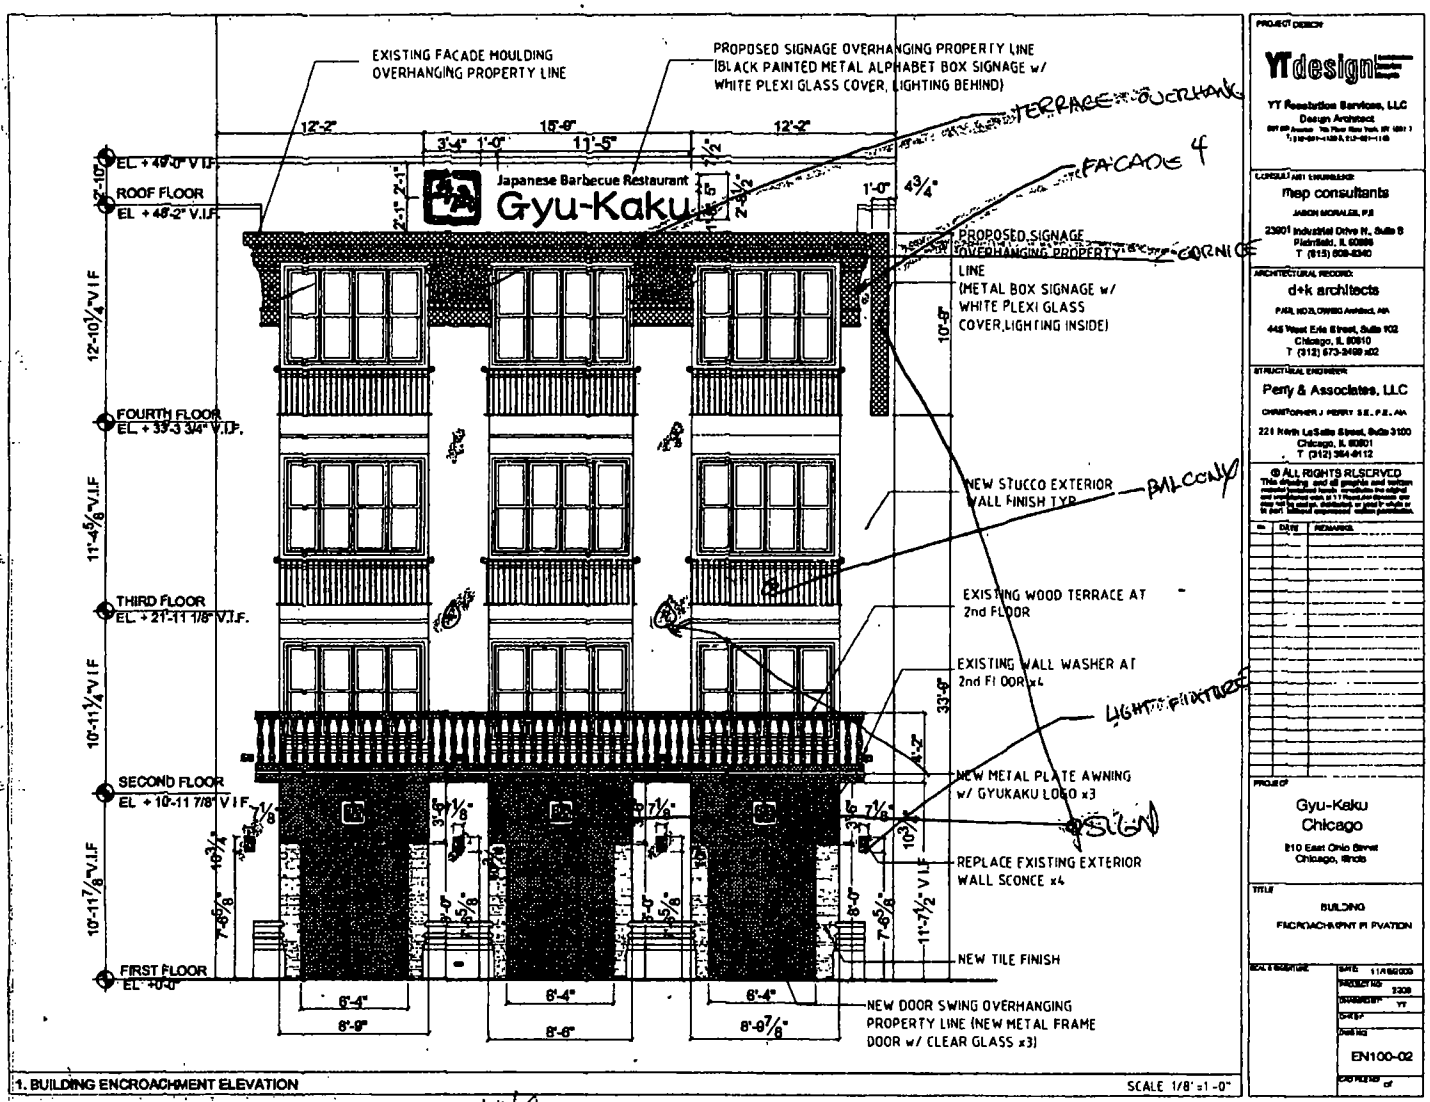


YT design
YT Resolution Services, LLC
Design Architect

mep consultants
23901 Industrial Drive N., Suite 8
Plainfield, IL 60586
T (815) 609-8340

d+k architects
445 West Erie Street, Suite 102
Chicago, IL 60610
T (312) 573-3469 x02

Perry & Associates, LLC
221 North LaSalle Street, Suite 3100
Chicago, IL 60601
T (312) 364-4112

© ALL RIGHTS RESERVED
This drawing, and all graphic and written material appearing herein, constitutes the original and unpublished work of YT Resolution Services and may not be copied, distributed or used in whole or in part without expressed written permission.

| no. | DATE | REMARKS |
|---|---|---|

PROJECT
Gyu-Kaku
Chicago
810 East Ohio Street
Chicago, Illinois

TITLE
BUILDING
ENCROACHMENT ELEVATION

DATE 11/18/2009
PROJECT NO. 2309
DRAWN BY YT
CHK'D BY
DWG NO. EN100-02
SHEET NO. of

NO AWNING

# City of Chicago

O2015-7100

Office of the City Clerk

Document Tracking Sheet

| | |
|---|---|
| **Meeting Date:** | 9/24/2015 |
| **Sponsor(s):** | Reilly (42) |
| **Type:** | Ordinance |
| **Title:** | Grant(s) of privilege in public way for Subway - 511 N McClurg Ct. |
| **Committee(s) Assignment:** | Committee on Transportation and Public Way |

ORDINANCE
SUBWAY
Acct. No. 345040 - 1
Permit No. 1116328

*Be It Ordained by the City Council of the City of Chicago:*

SECTION 1. Permission and authority are hereby given and granted to SUBWAY, upon the terms and subject to the conditions of this ordinance to maintain and use two (2) sign(s) projecting over the public right-of-way attached to its premises known as 511 N. Mcclurg Ct..

Said sign structure(s) measures as follows; along N. MCCLURG COURT:
One (1) at two (2) feet in length, two point five (2.5) feet in height and nine point six (9.6) feet above grade level.
One (1) at ten (10) feet in length, two point five (2.5) feet in height and nine point five (9.5) feet above grade level.

The location of said privilege shall be as shown on prints kept on file with the Department of Business Affairs and Consumer Protection and the Office of the City Clerk.

Said privilege shall be constructed in accordance with plans and specifications approved by the Department of Transportation (Division of Project Development) and Zoning Department - Signs.

This grant of privilege in the public way shall be subject to the provisions of Section 10-28-015 and all other required provisions of the Municipal Code of Chicago.

The grantee shall pay to the City of Chicago as compensation for the privilege #1116328 herein granted the sum of four hundred ($400.00) per annum in advance.


A 25% penalty will be added for payments received after due date.

The permit holder agrees to hold the City of Chicago harmless for any damage, relocation or replacement costs associated with damage, relocation or removal of private property caused by the City performing work in the public way.

Authority herein given and granted for a period of five (5) years from and after 10/07/2014.

Alderman _____

Brendan Reilly 42nd Ward

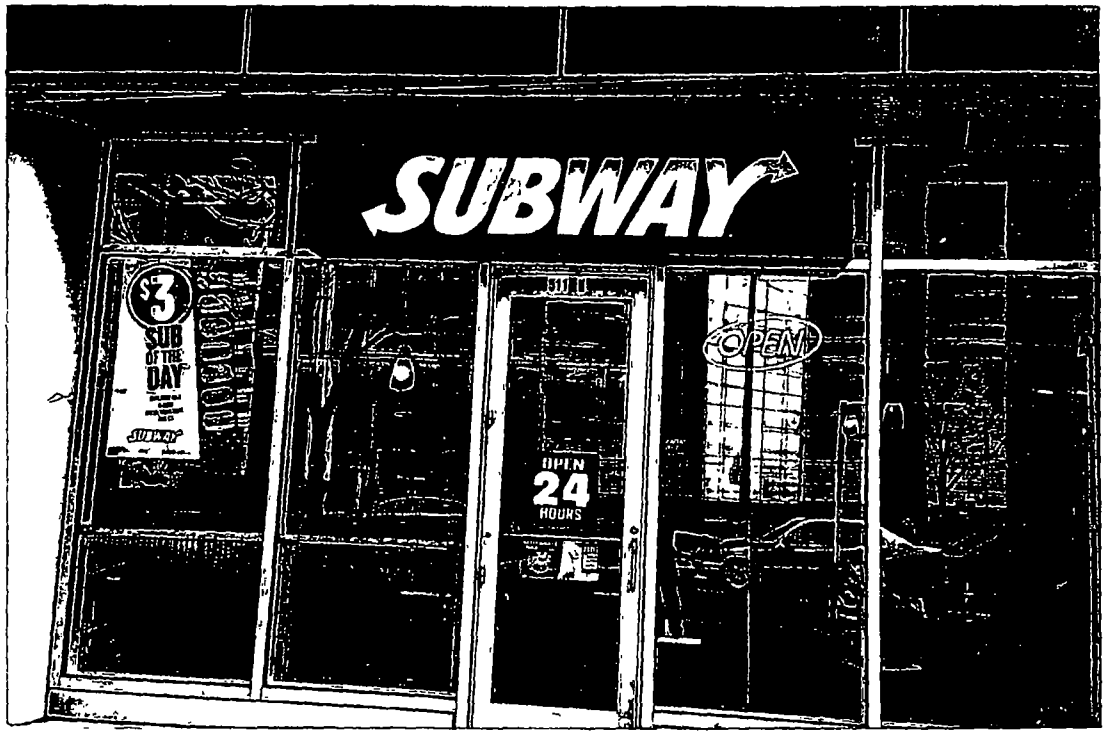
SUBWAY
$3
SUB OF THE DAY
SUBWAY
OPEN
OPEN
24
HOURS

# City of Chicago

O2015-7101

## Office of the City Clerk

## Document Tracking Sheet

| | |
|---|---|
| **Meeting Date:** | 9/24/2015 |
| **Sponsor(s):** | Reilly (42) |
| **Type:** | Ordinance |
| **Title:** | Grant(s) of privilege in public way for Chicago Loop Alliance - 17 E Monore St |
| **Committee(s) Assignment:** | Committee on Transportation and Public Way |

ORDINANCE
CHICAGO LOOP ALLIANCE
Acct. No. 290296 - 3
Permit No. 1119939

*Be It Ordained by the City Council of the City of Chicago:*

SECTION 1. Permission and authority are hereby given and granted to CHICAGO LOOP ALLIANCE, upon the terms and subject to the conditions of this ordinance to construct, install, maintain and use one (1) Pedestrian Counter projecting over the public right-of-way for visual coverage of the street adjacent to its premises known as 17 E. Monroe St..

Said Pedestrian Counter at S. State Street measure(s):
One (1) at point five eight (.58) feet in length, point five eight (.58) feet in width and two hundred twenty (220) feet above grade level. Said pedestrian counter shall be installed on the roof and will overhang beyond the parapet to assure adequate visual coverage of the street level.

The location of said privilege shall be as shown on prints kept on file with the Department of Business Affairs and Consumer Protection and the Office of the City Clerk.

Said privilege shall be constructed in accordance with plans and specifications approved by the Department of Planning and Development and Department of Transportation (Division of Project Development).

This grant of privilege in the public way shall be subject to the provisions of Section 10-28-015 and all other required provisions of the Municipal Code of Chicago.

The grantee shall pay to the City of Chicago as compensation for the privilege #1119939 herein granted the sum of zero ($.00) per annum in advance.


A 25% penalty will be added for payments received after due date.

The permit holder agrees to hold the City of Chicago harmless for any damage, relocation or replacement costs associated with damage, relocation or removal of private property caused by the City performing work in the public way.


Authority herein given and granted for a period of five (5) years from and after Date of Passage.

Alderman _____

Brendan Reilly 42nd Ward

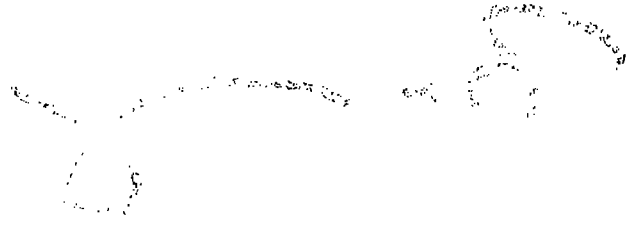

# Example Installation

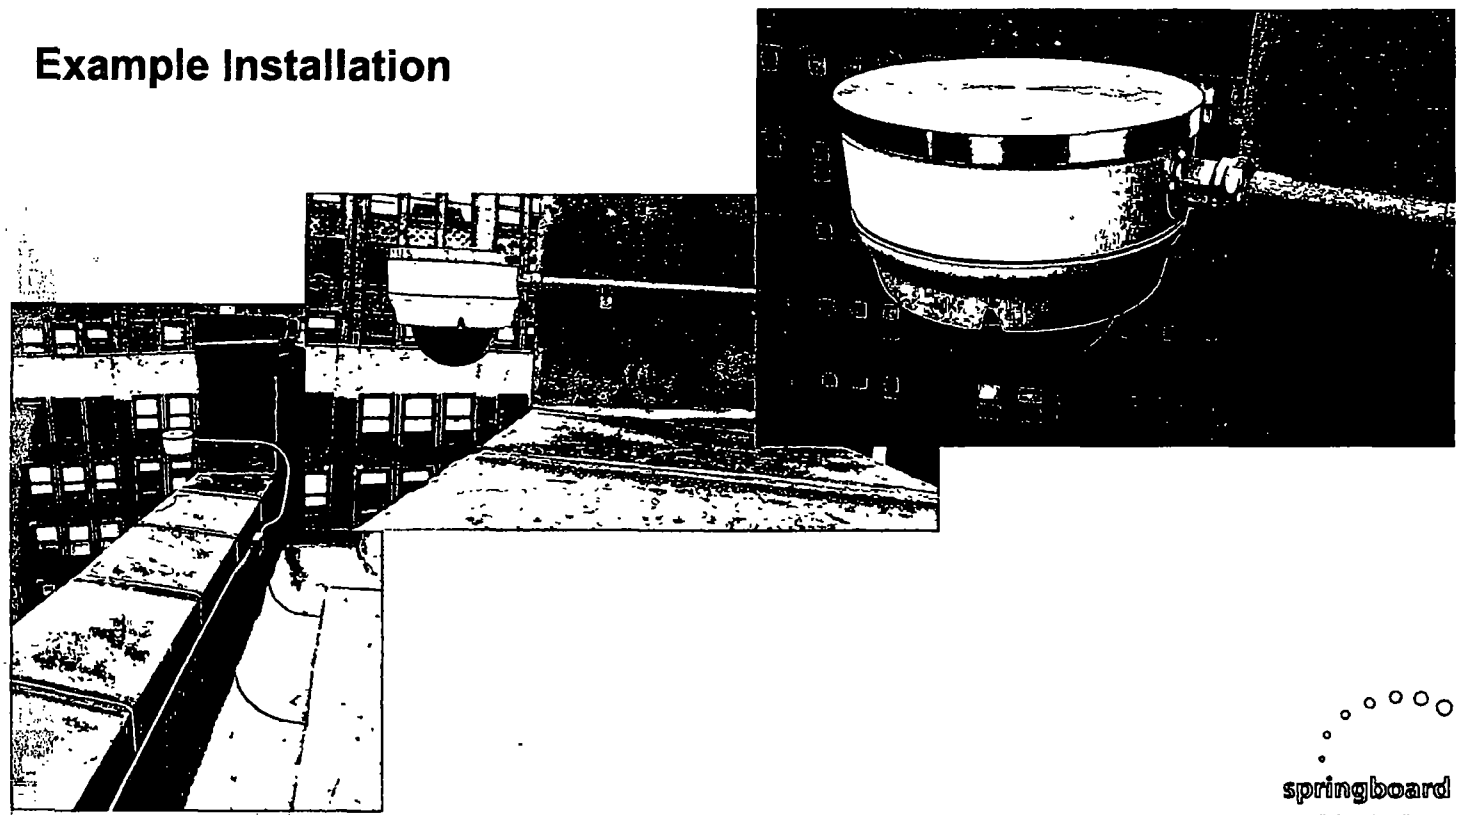

springboard
unrivalled retail intelligence

# City of Chicago

O2015-7102

Office of the City Clerk

Document Tracking Sheet

| | |
|---|---|
| **Meeting Date:** | 9/24/2015 |
| **Sponsor(s):** | Reilly (42) |
| **Type:** | Ordinance |
| **Title:** | Grant(s) of privilege in public way for Gyu-Kaku Restaurant - wooden terrace overhang |
| **Committee(s) Assignment:** | Committee on Transportation and Public Way |

ORDINANCE
GYU-KAKU RESTAURANT
Acct. No. 350215 - 1
Permit No. 1118708

*Be It Ordained by the City Council of the City of Chicago:*

SECTION 1. Permission and authority are hereby given and granted to GYU-KAKU RESTAURANT, upon the terms and subject to the conditions of this ordinance to maintain and use, as now constructed, one (1) wooden Terrace Overhang projecting over the public right-of-way adjacent to its premises known as 210 E. Ohio St..

Said wooden Terrace Overhang at E. Ohio Street measure(s):

One (1) at thirty-one (31) feet in length, and one point eight three (1.83) foot in width for a total of fifty-six point seven three (56.73) square feet. Existing wooden terrace overhang is approximately eleven (11) feet above grade level.

The location of said privilege shall be as shown on prints kept on file with the Department of Business Affairs and Consumer Protection and the Office of the City Clerk.

Said privilege shall be constructed in accordance with plans and specifications approved by the Department of Planning and Development and Department of Transportation (Division of Project Development).

This grant of privilege in the public way shall be subject to the provisions of Section 10-28-015 and all other required provisions of the Municipal Code of Chicago.

The grantee shall pay to the City of Chicago as compensation for the privilege #1118708 herein granted the sum of four hundred ($400.00) per annum in advance.


A 25% penalty will be added for payments received after due date.

The permit holder agrees to hold the City of Chicago harmless for any damage, relocation or replacement costs associated with damage, relocation or removal of private property caused by the City performing work in the public way.


Authority herein given and granted for a period of five (5) years from and after 02/10/2015.

Alderman _____

Brendan Reilly 42nd Ward

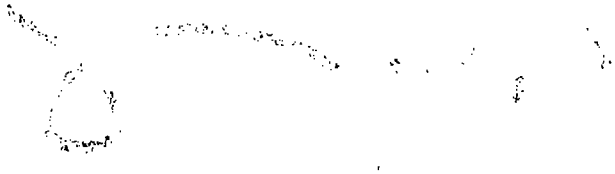

210 EAST OHIO

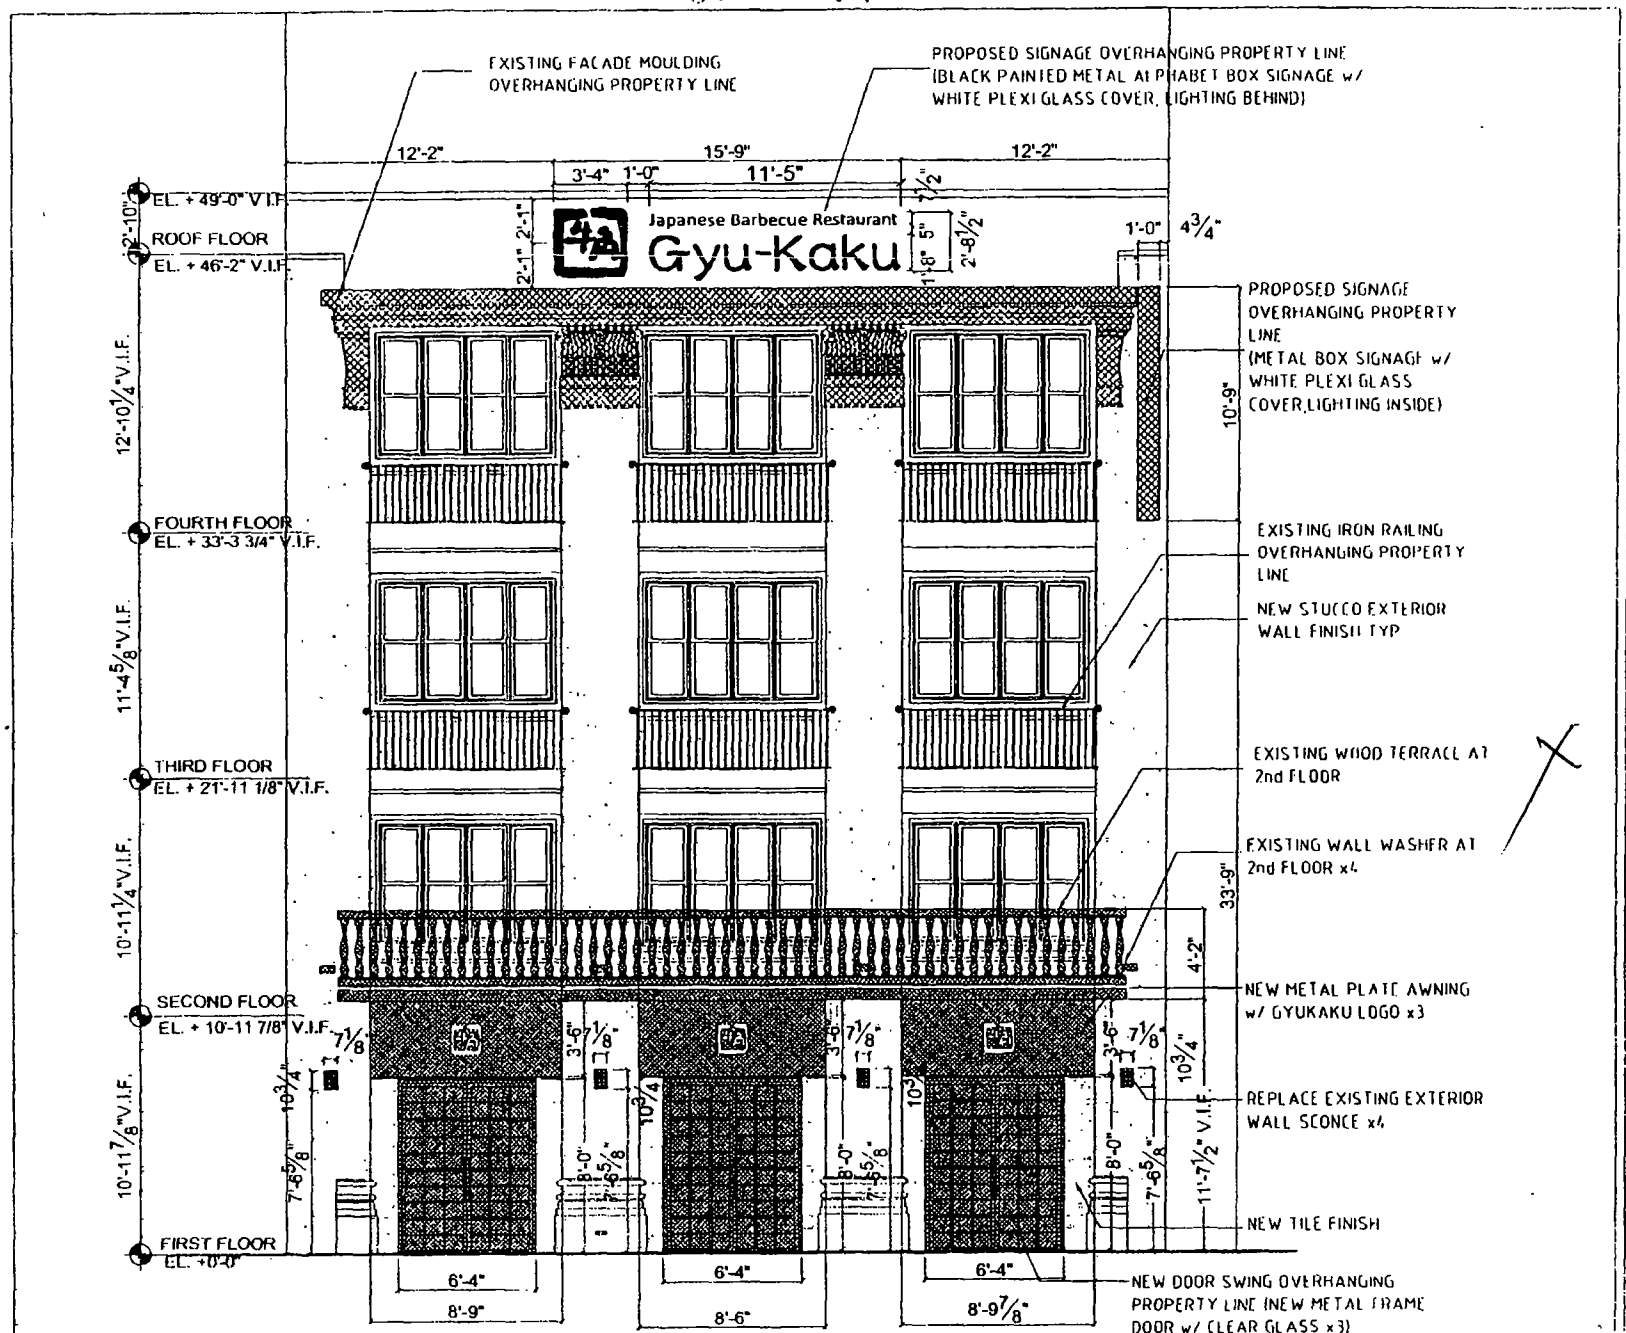


1. BUILDING ENCROACHMENT ELEVATION

SCALE 1/8" = 1'-0"

PROJECT DESIGN

YT design

YT Resolution Services LLC
Design Architect

CONSULTANT ENGINEERS

mep consultants

23901 Industrial Drive N Suite B
Plainfield IL 60585
T: (815) 609-8340

ARCHITECTURAL RECORD

d+k architects

445 West Erie Street, Suite 102
Chicago, IL 60610
T: (312) 573 2490 x02

STRUCTURAL ENGINEER

Perry & Associates, LLC

221 North LaSalle Street, Suite 3100
Chicago IL 60601
T: (312) 364 9112

© ALL RIGHTS RESERVED

| # | DATE | REMARKS |
|---|---|---|

PROJECT

Gyu-Kaku
Chicago

210 East Ohio Street
Chicago, Illinois

TITLE

BUILDING
ENCROACHMENT ELEVATION

DATE 11/05/2010
PROJECT NO 230
DRAWN BY YT
CHECKED BY
APPROVED BY

EN100-02

# City of Chicago

O2015-7103

Office of the City Clerk

Document Tracking Sheet

| | |
|---|---|
| **Meeting Date:** | 9/24/2015 |
| **Sponsor(s):** | Reilly (42) |
| **Type:** | Ordinance |
| **Title:** | Grant(s) of privilege in public way for Subway - 8 W Ohio St |
| **Committee(s) Assignment:** | Committee on Transportation and Public Way |

ORDINANCE
SUBWAY
Acct. No. 304804 - 2
Permit No. 1116785

*Be It Ordained by the City Council of the City of Chicago:*

SECTION 1. Permission and authority are hereby given and granted to SUBWAY, upon the terms and subject to the conditions of this ordinance to maintain and use two (2) sign(s) projecting over the public right-of-way attached to its premises known as 8 W. Ohio St..

Said sign structure(s) measures as follows; along W OHIO ST:
One (1) at eleven (11) feet in length, two (2) feet in height and eleven (11) feet above grade level.
One (1) at five (5) feet in length, two point zero nine (2.09) feet in height and sixteen (16) feet above grade level.

The location of said privilege shall be as shown on prints kept on file with the Department of Business Affairs and Consumer Protection and the Office of the City Clerk.

Said privilege shall be constructed in accordance with plans and specifications approved by the Department of Transportation (Division of Project Development) and Zoning Department - Signs.

This grant of privilege in the public way shall be subject to the provisions of Section 10-28-015 and all other required provisions of the Municipal Code of Chicago.

The grantee shall pay to the City of Chicago as compensation for the privilege #1116785 herein granted the sum of one hundred seventy-five ($175.00) per annum in advance.


A 25% penalty will be added for payments received after due date.

The permit holder agrees to hold the City of Chicago harmless for any damage, relocation or replacement costs associated with damage, relocation or removal of private property caused by the City performing work in the public way.

Authority herein given and granted for a period of five (5) years from and after Date of Passage.

Alderman _____

Brendan Reilly 42nd Ward

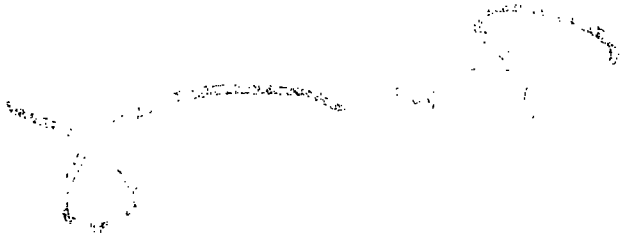


Install new

SUBWAY
25" x 60" Oval lighted sign

oval black aluminum box sign
3/16" 7032 White Faces Black Background
w/ Yellow & White Vinyl Face Letters,
Embossed SUBWAY Letters. LED White Lit, 12vt power Supply.

connected to existing 120vt from previous sign

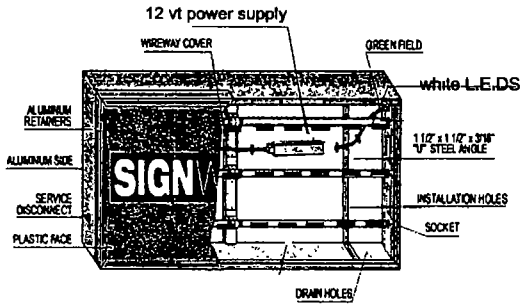


All electrical to be UL Listed and Labeled

1/2" expansion bolts for installation 

This sign is intended to be installed in accordance with the requirements of Article 600 of the National Electrical Code and/or other applicable local codes.

This includes proper grounding and bonding of the sign.
Sign will be U.L. certified.










NOTE Photo for representational purposes only Signs are not to scale and may appear larger or smaller than shown

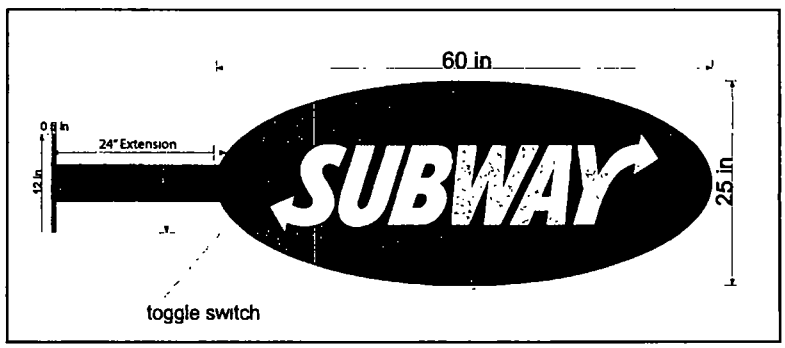


Scale:

Liberty-Flag-And-Banner

© Copyright
708.609.9373
FAX 708.452.0104

| | |
|---|---|
| Designer | DW |
| Rev | X |
| | X |
| | X |
| | X |

Location:
Address:
Date:

**Approval:**

| I.D. # | Artwork # | Drawing # |
|---|---|---|
| - | As Shown | |

# City of Chicago

O2015-7104

## Office of the City Clerk

## Document Tracking Sheet

| | |
|---|---|
| **Meeting Date:** | 9/24/2015 |
| **Sponsor(s):** | Reilly (42) |
| **Type:** | Ordinance |
| **Title:** | Grant(s) of privilege in public way for Fordham Condominium, The - manholes |
| **Committee(s) Assignment:** | Committee on Transportation and Public Way |

ORDINANCE
THE FORDHAM CONDOMINIUM
Acct. No. 300373 - 1
Permit No. 1119936

*Be It Ordained by the City Council of the City of Chicago:*

SECTION 1. Permission and authority are hereby given and granted to THE FORDHAM CONDOMINIUM, upon the terms and subject to the conditions of this ordinance to maintain and use, as now constructed, four (4) Manhole(s) under the public right-of-way adjacent to its premises known as 25 E. Superior St..

Said Manhole(s) at E. SUPERIOR ST. measure(s):
Two (2) at four (4) feet in length, and four (4) feet in width for a total of thirty-two (32) square feet.

Said Manhole(s) at N. WABASH AVE. measure(s):
One (1) at four (4) feet in length, and four (4) feet in width for a total of sixteen (16) square feet.

Said Manhole(s) at E. HURON ST. measure(s):
One (1) at four (4) feet in length, and four (4) feet in width for a total of sixteen (16) square feet.

The location of said privilege shall be as shown on prints kept on file with the Department of Business Affairs and Consumer Protection and the Office of the City Clerk.

Said privilege shall be constructed in accordance with plans and specifications approved by the Department of Transportation (Office of Underground Coordination) and Department of Water Management.

This grant of privilege in the public way shall be subject to the provisions of Section 10-28-015 and all other required provisions of the Municipal Code of Chicago.

The grantee shall pay to the City of Chicago as compensation for the privilege #1119936 herein granted the sum of one thousand six hundred ($1,600.00) per annum in advance.


A 25% penalty will be added for payments received after due date.

The permit holder agrees to hold the City of Chicago harmless for any damage, relocation or replacement costs associated with damage, relocation or removal of private property caused by the City performing work in the public way.

Authority herein given and granted for a period of five (5) years from and after 07/19/2015.


Alderman _____


Brendan Reilly 42nd Ward

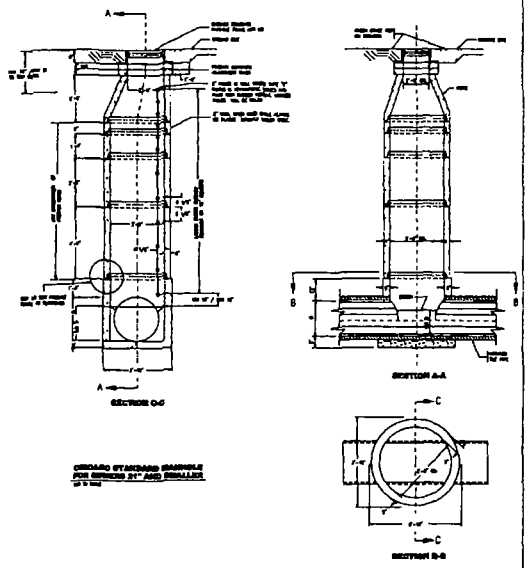








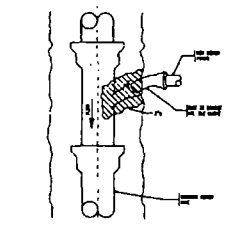


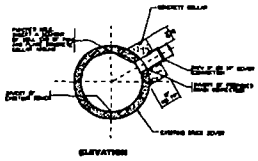


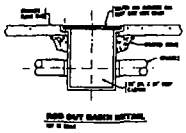


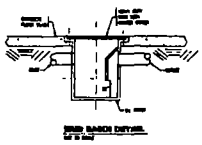

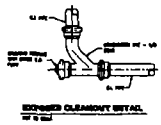

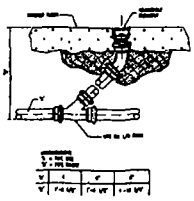

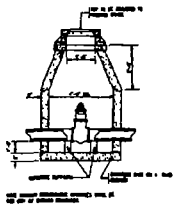

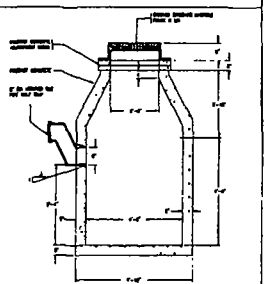

DOMESTIC HOT WATER RE-CIRCULATOR PUMP SCHEDULE

| | | | | | | | | | | |
|---|---|---|---|---|---|---|---|---|---|---|
| | | | | | | | | | | |
| | | | | | | | | | | |
| | | | | | | | | | | |
| | | | | | | | | | | |
| | | | | | | | | | | |

DOMESTIC WATER HEATERS & STC TANK SCHEDULE

| | | | | | | | | |
|---|---|---|---|---|---|---|---|---|
| | | | | | | | | |

HOUSE PUMP, SEWAGE EJECTOR & SUMP PUMP SCHEDULE

| | | | | | | | | | |
|---|---|---|---|---|---|---|---|---|---|
| | | | | | | | | | |
| | | | | | | | | | |
| | | | | | | | | | |

DOMESTIC WATER PRESSURE REDUCING VALVE SCHEDULE (40° TO 120°F)

| | | | | | | | | | |
|---|---|---|---|---|---|---|---|---|---|
| | | | | | | | | | |
| | | | | | | | | | |
FIXTURE SCHEDULE

| | | | |
|---|---|---|---|
| | | | |
| | | | |
| | | | |

# City of Chicago

O2015-7105

Office of the City Clerk

Document Tracking Sheet

| | |
|---|---|
| **Meeting Date:** | 9/24/2015 |
| **Sponsor(s):** | Reilly (42) |
| **Type:** | Ordinance |
| **Title:** | Grant(s) of privilege in public way for Target Store T-3207 |
| **Committee(s) Assignment:** | Committee on Transportation and Public Way |

ORDINANCE
TARGET STORE T-3207
Acct. No. 15538 - 24
Permit No. 1119976

*Be It Ordained by the City Council of the City of Chicago:*

SECTION 1. Permission and authority are hereby given and granted to TARGET STORE T-3207, upon the terms and subject to the conditions of this ordinance to construct, install, maintain and use four (4) Banner(s) projecting over the public right-of-way adjacent to its premises known as 401 E. Illinois St..

Said Banner(s) at ILLINOIS measure(s):
Four (4) at two point five (2.5) feet in length, and seventeen point five (17.5) feet in width for a total of one hundred seventy-five (175) square feet.

The location of said privilege shall be as shown on prints kept on file with the Department of Business Affairs and Consumer Protection and the Office of the City Clerk.

Said privilege shall be constructed in accordance with plans and specifications approved by the Zoning Department - Signs.

This grant of privilege in the public way shall be subject to the provisions of Section 10-28-015 and all other required provisions of the Municipal Code of Chicago.

The grantee shall pay to the City of Chicago as compensation for the privilege #1119976 herein granted the sum of fifty ($50.00) per annum in advance.

A 25% penalty will be added for payments received after due date.


The permit holder agrees to hold the City of Chicago harmless for any damage, relocation or replacement costs associated with damage, relocation or removal of private property caused by the City performing work in the public way.

Authority herein given and granted for a period of five (5) years from and after Date of Passage.

Alderman _____

Brendan Reilly 42nd Ward

**ENGINEERING**
**SHOP**
**VINYL / LAYOUT**
**ROUTING / KNIFE**

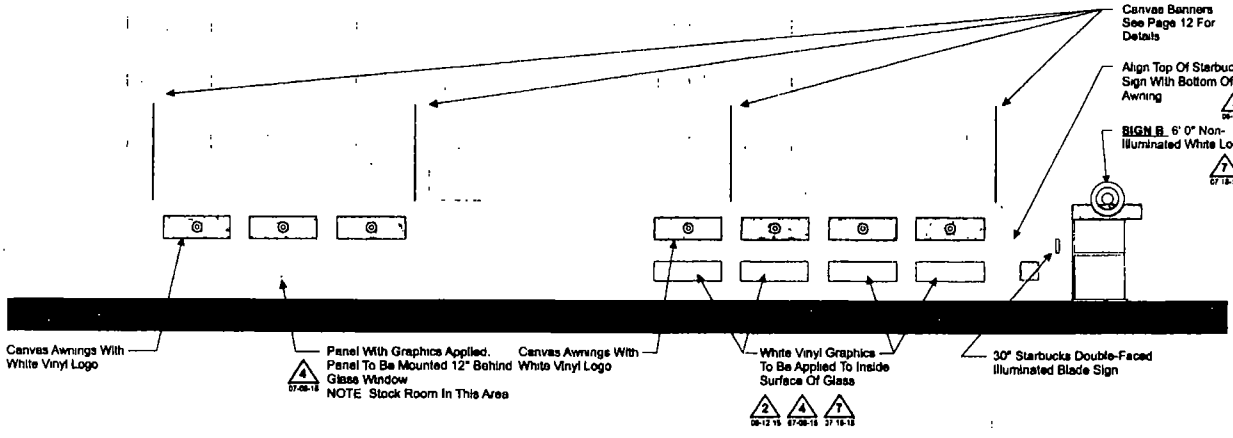


1
05-16-15
**NORTH ELEVATION**
SCALE 1/16" = 1' 0"

PERMITS ONLY

NOTE All Dimensions And Field Conditions To Be Verified And Confirmed From Site Survey Prior To Releasing For Fabrication

Note This sign is intended to be installed in accordance with the requirements of Article 600 of the National Electrical Code and/or other applicable local codes This includes proper grounding and bonding of the sign

PHILADELPHIASIGN
707 West Spring Garden Street
Palmyra, New Jersey 08065
Phone 856 829 1480
Fax 856.829.5549
www.philadelphiasign.com

CUSTOMER
TARGET

JOB NUMBER
T3207

SIGN TYPE
Various

LOCATION
435 E. Illinois Street
Chicago, IL 60611

DATE
04/23/2015

DRAWN BY
JTR

REVISION

| Number | Date | By |
|---|---|---|
| 8 | 07/21/2015 | JTR |

SHEET
3 OF 14

DWG DEPT

DWG NUMBER
B60071

ENGINEER SEAL

MAX DESIGN WIND SPEED 90 MPH
EXPOSURE C

THIS IS AN ORIGINAL UNPUBLISHED DRAWING CREATED BY PSCO. IT IS SUBMITTED FOR YOUR PERSONAL USE IN CONJUNCTION WITH A PROJECT BEING PLANNED FOR YOU BY PSCO. IT IS NOT TO BE SHOWN TO ANYONE OUTSIDE YOUR ORGANIZATION NOR IS IT TO BE USED, COPIED, REPRODUCED, OR EXHIBITED IN ANY FASHION.

# City of Chicago

O2015-7106

Office of the City Clerk

Document Tracking Sheet

| | |
|---|---|
| **Meeting Date:** | 9/24/2015 |
| **Sponsor(s):** | Reilly (42) |
| **Type:** | Ordinance |
| **Title:** | Grant(s) of privilege in public way for Havas Worldwide Chicago, Inc. |
| **Committee(s) Assignment:** | Committee on Transportation and Public Way |

ORDINANCE
HAVAS WORLDWIDE CHICAGO, INC.
Acct. No. 258087 - 1
Permit No. 1119963

*Be It Ordained by the City Council of the City of Chicago:*

SECTION 1. Permission and authority are hereby given and granted to HAVAS WORLDWIDE CHICAGO, INC., upon the terms and subject to the conditions of this ordinance to maintain and use two (2) sign(s) projecting over the public right-of-way attached to its premises known as 36 E. Grand Ave..

Said sign structure(s) measures as follows; along N Wabash Ave:
One (1) at twenty-four (24) feet in length, two point five eight (2.58) feet in height and thirteen point three three (13.33) feet above grade level.

Said sign structure(s) measures as follows; along E Grand Ave:
One (1) at twenty-four (24) feet in length, two point five eight (2.58) feet in height and thirteen point three three (13.33) feet above grade level.

The location of said privilege shall be as shown on prints kept on file with the Department of Business Affairs and Consumer Protection and the Office of the City Clerk.

Said privilege shall be constructed in accordance with plans and specifications approved by the Department of Transportation (Division of Project Development) and Zoning Department - Signs.

This grant of privilege in the public way shall be subject to the provisions of Section 10-28-015 and all other required provisions of the Municipal Code of Chicago.

The grantee shall pay to the City of Chicago as compensation for the privilege #1119963 herein granted the sum of six hundred ($600.00) per annum in advance.


A 25% penalty will be added for payments received after due date.


The permit holder agrees to hold the City of Chicago harmless for any damage, relocation or replacement costs associated with damage, relocation or removal of private property caused by the City performing work in the public way.

Authority herein given and granted for a period of five (5) years from and after Date of Passage.

Alderman _____


Brendan Reilly 42nd Ward

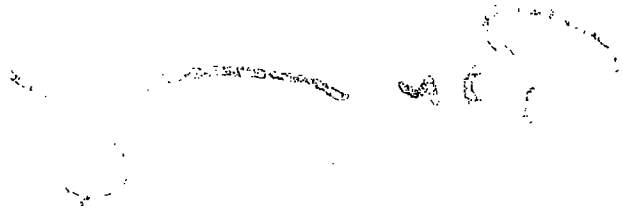

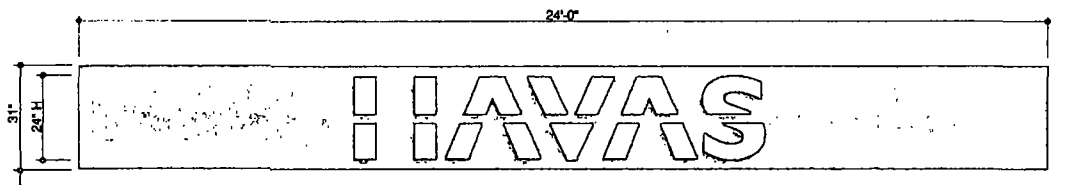



62 ft

**2 INDIVIDUAL LED SILHOUETTE ILLUMINATED LETTER DISPLAYS 3/8" = 1'-0"**

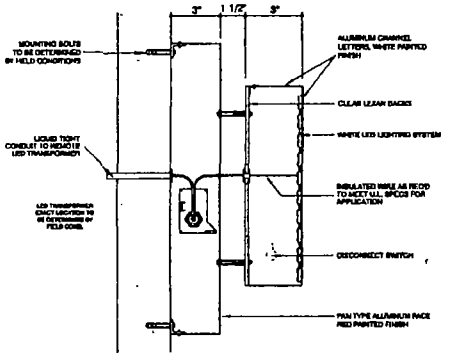


**SECTION THRU DETAIL**

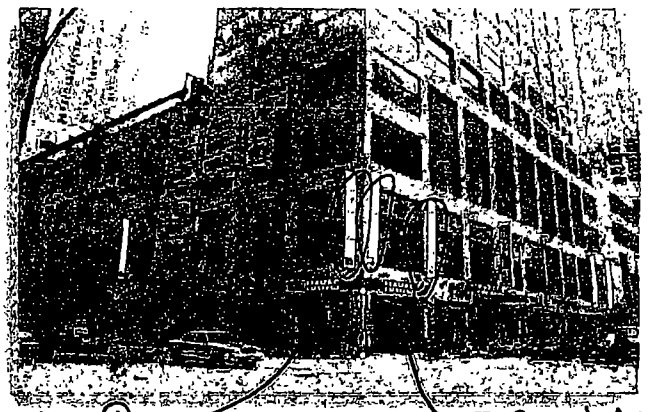

N. Wabash ① ② E. Grand Ave.

Customer's Signature _____ Date _____

OLYMPIC SIGNS 1430 N. Farnsworth Ave. Aurora, IL 60505 Ph: 630.424.6100 Fax: 630.424.6120 WWW.OLYSIGNS.COM

account representative: R WHITEHEAD | client: HAVAS 38 E GRAND AV CHICAGO IL | drawn by: JOHN W | job# 14-5606 | 4-30-14 | rev # 4-24-15

Comments

EXISTING PROPOSED

THIS IS AN ORIGINAL, UNPUBLISHED DRAWING SUBMITTED IN CONNECTION WITH A PROJECT NOT FOR PLANNING FOR WHICH THIS IS NOT TO BE COPIED, REPRODUCED, LOANED OR SHOWN TO ANYONE OUTSIDE OF YOUR ORGANIZATION WITHOUT THE WRITTEN PERMISSION OF OLYMPIC SIGNS, INC. AUTHOR'S EXCLUSIVE PROPERTY OF OLYMPIC SIGNS INC.

# City of Chicago

O2015-7107

Office of the City Clerk

Document Tracking Sheet

| | |
|---|---|
| **Meeting Date:** | 9/24/2015 |
| **Sponsor(s):** | Reilly (42) |
| **Type:** | Ordinance |
| **Title:** | Grant(s) of privilege in public way for Grand Kingsbury LLC |
| **Committee(s) Assignment:** | Committee on Transportation and Public Way |

ORDINANCE
GRAND KINGSBURY LLC
Acct. No. 1824 - 18
Permit No. 1119792

*Be It Ordained by the City Council of the City of Chicago:*

SECTION 1. Permission and authority are hereby given and granted to GRAND KINGSBURY LLC, upon the terms and subject to the conditions of this ordinance to maintain and use, as now constructed, two (2) Planter(s) on the public right-of-way for beautification purposes adjacent to its premises known as 520 N. Kingsbury St..

Said Planter(s) at N. KINGSBURY measure(s):
One (1) at thirteen point four (13.4) feet in length, and six point six (6.6) feet in width for a total of eighty-eight point four four (88.44) square feet.
One (1) at sixty-five point one (65.1) feet in length, and six point six (6.6) feet in width for a total of four hundred twenty-nine point six six (429.66) square feet.

Grantee must allow the required clear and unobstructed space for pedestrian passage at all times per rules and regulations approved by the Department of Transportation.

The location of said privilege shall be as shown on prints kept on file with the Department of Business Affairs and Consumer Protection and the Office of the City Clerk.

Said privilege shall be constructed in accordance with plans and specifications approved by the Department of Planning and Development and Department of Transportation (Division of Project Development).

This grant of privilege in the public way shall be subject to the provisions of Section 10-28-015 and all other required provisions of the Municipal Code of Chicago.

The grantee shall pay to the City of Chicago as compensation for the privilege #1119792 herein granted the sum of zero ($.00) per annum in advance.


A 25% penalty will be added for payments received after due date.

The permit holder agrees to hold the City of Chicago harmless for any damage, relocation or replacement costs associated with damage, relocation or removal of private property caused by the City performing work in the public way.

Authority herein given and granted for a period of five (5) years from and after 07/27/2015.

Alderman _____

Brendan Reilly 42nd Ward

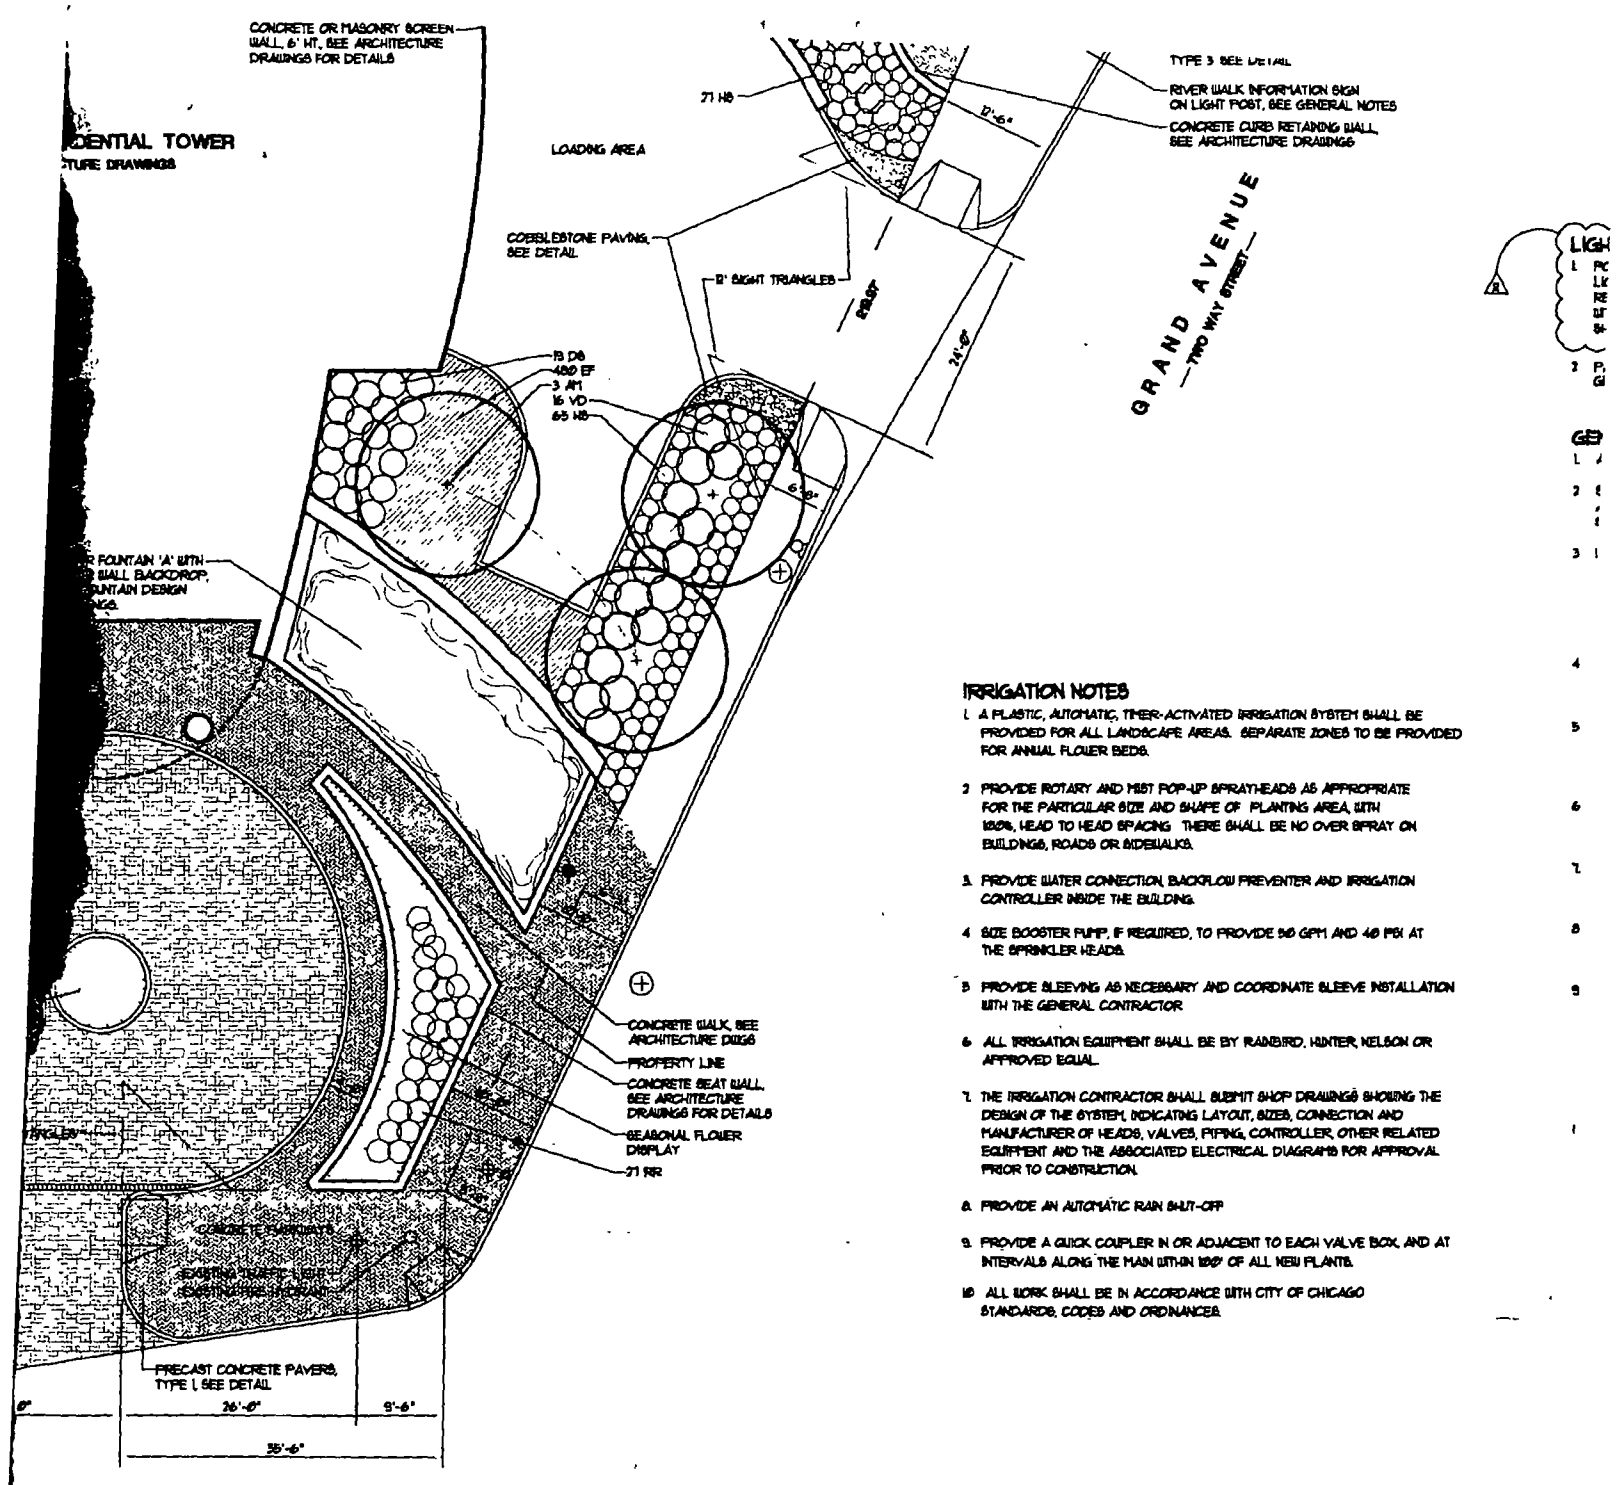


## IRRIGATION NOTES

1. A PLASTIC, AUTOMATIC, TIMER-ACTIVATED IRRIGATION SYSTEM SHALL BE PROVIDED FOR ALL LANDSCAPE AREAS. SEPARATE ZONES TO BE PROVIDED FOR ANNUAL FLOWER BEDS.
2. PROVIDE ROTARY AND MIST POP-UP SPRAYHEADS AS APPROPRIATE FOR THE PARTICULAR SIZE AND SHAPE OF PLANTING AREA, WITH 100% HEAD TO HEAD SPACING. THERE SHALL BE NO OVER SPRAY ON BUILDINGS, ROADS OR SIDEWALKS.
3. PROVIDE WATER CONNECTION, BACKFLOW PREVENTER AND IRRIGATION CONTROLLER INSIDE THE BUILDING.
4. SIZE BOOSTER PUMP, IF REQUIRED, TO PROVIDE 50 GPM AND 40 PSI AT THE SPRINKLER HEADS.
5. PROVIDE SLEEVING AS NECESSARY AND COORDINATE SLEEVE INSTALLATION WITH THE GENERAL CONTRACTOR.
6. ALL IRRIGATION EQUIPMENT SHALL BE BY RAINBIRD, HUNTER, NELSON OR APPROVED EQUAL.
7. THE IRRIGATION CONTRACTOR SHALL SUBMIT SHOP DRAWINGS SHOWING THE DESIGN OF THE SYSTEM, INDICATING LAYOUT, SIZES, CONNECTION AND MANUFACTURER OF HEADS, VALVES, PIPING, CONTROLLER, OTHER RELATED EQUIPMENT AND THE ASSOCIATED ELECTRICAL DIAGRAMS FOR APPROVAL PRIOR TO CONSTRUCTION.
8. PROVIDE AN AUTOMATIC RAIN SHUT-OFF.
9. PROVIDE A QUICK COUPLER IN OR ADJACENT TO EACH VALVE BOX, AND AT INTERVALS ALONG THE MAIN WITHIN 100' OF ALL NEW PLANTS.
10. ALL WORK SHALL BE IN ACCORDANCE WITH CITY OF CHICAGO STANDARDS, CODES AND ORDINANCES.

## PLANT LIST


| CODE | BOTANICAL NAME | COMMON NAME |
|---|---|---|
| | DECIDUOUS TREES | |
| AM | ACER MIYABEI 'MORTON' | STATE STREET MIYABE MA |
| PC | PYRUS CALLERYANA 'ARISTOCRAT' | ARISTOCRAT PEAR |
| PG | POPULUS TREMULOIDES | QUAKING ASPEN |
| TA | TILIA AMERICANA 'REDMOND' | REDMOND LINDEN |
| | DECIDUOUS AND EVERGREEN SHRUBS | |
| AI | ARONIA MELANOCARPA 'IROQUOIS BEAUTY' | IROQUOIS BEAUTY CHOKE |
| BM | BUXUS MICROPHYLLA 'GREEN MOUND' | GREEN MOUND BOXWOOD |
| DS | DIERVILLA SPLENDENS | SOUTHERN BUSH HONEYSU |
| FG | FOTHERGILLA GARDENII | DWARF FOTHERGILLA |
| HA | HYDRANGEA ARBOR. 'WHITE DOME' | WHITE DOME HYDRANGEA |
| HB | HYDRANGEA MACROPHYLLA 'BAILMER' | ENDLESS SUMMER HYDRA |
| RA | RHUS AROMATICA 'GRO-LOW' | GRO-LOW SUMAC |
| RR | ROSA 'RADRAZZ' | KNOCKOUT ROSE |
| TM | TAXUS MEDIA 'RUNYAN' | RUNYAN DENSE YEW |
| VD | VIBURNUM DENTATUM 'CHRISTOM' | BLUE MUFFIN VIBURNUM |
| VL | VIBURNUM LANTANA 'MOHICAN' | MOHICAN VIBURNUM |
| | PERENNIALS, ORNAMENTAL GRASSES AND GROUNDCOVERS | |
| CK | CALAMAGROSTIS A. 'KARL FOERSTER' | FEATHER REED GRASS |
| EF | EUONYMUS FORTUNEI 'COLORATUS' | PURPLELEAF WINTERCRE |
| GB | GERANIUM x 'JOLLY BEE' | JOLLY BEE GERANIUM |
| HG | HOSTA 'GREAT EXPECTATIONS' | GREAT EXPECTATIONS H |
| HB | HEMEROCALLIS 'STRAWBERRY CANDY' | STRAWBERRY CANDY D. |
| | LIATRIS SPICATA 'KOBOLD' | DWARF GAYFEATHER |

...IOR TO DIGGING. EXCAVATE ENTIRE ...BACKFILL WITH PLANTING MIX AS SPECIFIED ...RADE AND WELL DRAINED. MULCH LIMITS ...DB TO EXTEND TO ALL EDGES OF THE ...EE PLANT LIST FOR PLANT SPACING.

...PACING, AS SPECIFIED IN THE PLANT LIST ...S SHALL BE PLACED WITH THEIR CENTERS ...THAN 12" FROM EDGE OF BED ...VERS SHALL BE PLACED WITH THEIR ...CLOSER THAN 6" FROM EDGE OF BED

...LEAF MULCH, 2" DEPTH AROUND ...PERENNIALS AND 1" DEPTH AROUND ...GROUNDCOVERS.

COBBLES TO BE SET IN A BED OF LIMESTONE SCREENINGS, OVER A COMPACTED GRAVEL BASE. SET COBBLES SO THAT THERE IS A LEVEL AND FLAT TOP SURFACE. ALL SIDES TO HAVE EDGING, EXCEPT ALONG BACK OF CURB. WRAP FILTER FABRIC UNDER EDGING.

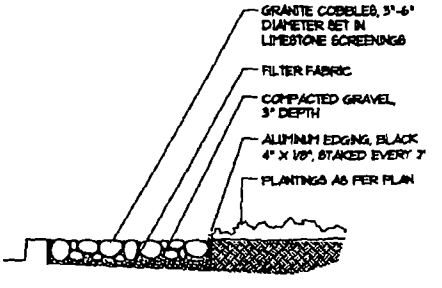

# City of Chicago

O2015-7108

Office of the City Clerk

Document Tracking Sheet

| | |
|---|---|
| **Meeting Date:** | 9/24/2015 |
| **Sponsor(s):** | Reilly (42) |
| **Type:** | Ordinance |
| **Title:** | Grant(s) of privilege in public way for Trans Union LLC |
| **Committee(s) Assignment:** | Committee on Transportation and Public Way |

ORDINANCE
TRANS UNION LLC
Acct. No. 12736 - 1
Permit No. 1119556

*Be It Ordained by the City Council of the City of Chicago:*

SECTION 1. Permission and authority are hereby given and granted to TRANS UNION LLC, upon the terms and subject to the conditions of this ordinance to maintain and use, as now constructed, five (5) Caisson(s) under the public right-of-way adjacent to its premises known as 555 W. Adams St..

Said Caisson(s) at W. Quincy Street & South Clinton Street measure(s):
Five (5) at three point four two (3.42) feet in length, and one (1) foot in width for a total of seventeen point one (17.1) square feet. Existing caissons are approximately sixty-six (66) feet below grade level.

The location of said privilege shall be as shown on prints kept on file with the Department of Business Affairs and Consumer Protection and the Office of the City Clerk.

Said privilege shall be constructed in accordance with plans and specifications approved by the Department of Planning and Development and Department of Transportation (Office of Underground Coordination).

This grant of privilege in the public way shall be subject to the provisions of Section 10-28-015 and all other required provisions of the Municipal Code of Chicago.

The grantee shall pay to the City of Chicago as compensation for the privilege #1119556 herein granted the sum of four hundred ($400.00) per annum in advance.

A 25% penalty will be added for payments received after due date.


The permit holder agrees to hold the City of Chicago harmless for any damage, relocation or replacement costs associated with damage, relocation or removal of private property caused by the City performing work in the public way.

Authority herein given and granted for a period of five (5) years from and after 03/21/2015.

Alderman _____

Brendan Reilly 42nd Ward



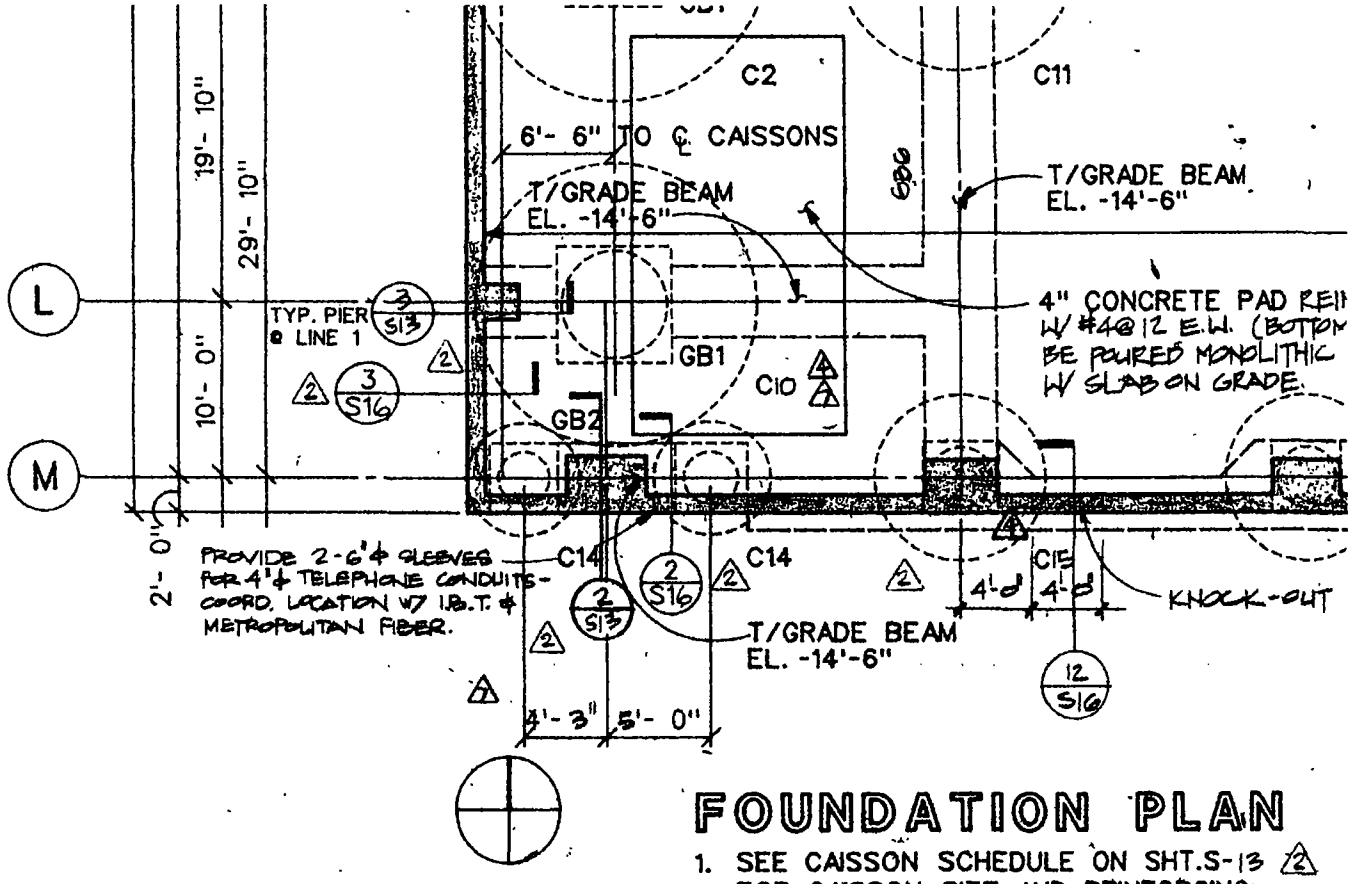


# FOUNDATION PLAN

1. SEE CAISSON SCHEDULE ON SHT.S-13 (2) FOR CAISSON SIZE AND REINFORCING
2. SEE COLUMN SCHEDULE ON SHT. S-14 (2) FOR COLUMN SIZES AND BASE PLATES
3. T/PILE CAP - EL. -14'-6" TYP. U.N.O.
4. T/GRADE BEAM - EL. -19'-6" TYP. U.N.O.
5. SEE GRADE BEAM SCHEDULE ON SHT. S-13 (2) FOR GRADE BEAM SIZE AND REINFORCING

# City of Chicago

O2015-7109

Office of the City Clerk

Document Tracking Sheet

| | |
|---|---|
| **Meeting Date:** | 9/24/2015 |
| **Sponsor(s):** | Reilly (42) |
| **Type:** | Ordinance |
| **Title:** | Grant(s) of privilege in public way for Vans No. 449 |
| **Committee(s) Assignment:** | Committee on Transportation and Public Way |

ORDINANCE
VANS #449
Acct. No. 35515 - 3
Permit No. 1119665

*Be It Ordained by the City Council of the City of Chicago:*

SECTION 1. Permission and authority are hereby given and granted to VANS #449, upon the terms and subject to the conditions of this ordinance to maintain and use three (3) sign(s) projecting over the public right-of-way attached to its premises known as 1051 N. Rush St..

Said sign structure(s) measures as follows; along N. Rush Street:
One (1) at five point seven five (5.75) feet in length, two (2) feet in height and eleven (11) feet above grade level.
One (1) at one point six seven (1.67) feet in length, four point two five (4.25) feet in height and ten (10) feet above grade level.

Said sign structure(s) measures as follows; along W. Cedar Street:
One (1) at four point four two (4.42) feet in length, one point five (1.5) feet in height and eleven (11) feet above grade level.

The location of said privilege shall be as shown on prints kept on file with the Department of Business Affairs and Consumer Protection and the Office of the City Clerk.

Said privilege shall be constructed in accordance with plans and specifications approved by the Department of Transportation (Division of Project Development) and Zoning Department - Signs.

This grant of privilege in the public way shall be subject to the provisions of Section 10-28-015 and all other required provisions of the Municipal Code of Chicago.

The grantee shall pay to the City of Chicago as compensation for the privilege #1119665 herein granted the sum of one hundred seventy-five ($175.00) per annum in advance.

A 25% penalty will be added for payments received after due date.

The permit holder agrees to hold the City of Chicago harmless for any damage, relocation or replacement costs associated with damage, relocation or removal of private property caused by the City performing work in the public way.

Authority herein given and granted for a period of five (5) years from and after Date of Passage.

Alderman _____

Brendan Reilly 42nd Ward


EXTERIOR CHANNEL LETTERS
Manufacture (2) Sets of Channel Letters

Ⓐ West Elevation/Rush St - 24" Text


Ⓑ North Elevation/Cedar St - 18" Text


Manufacture & Install (2) Sets of Channel Letters

VANS
Material Fabricated alum channel letters, routed alum backs w/4" alum coil returns, standard gloss black finish
1" black jewelite trim cap
177 white acrylic faces
Illumination Sloan white LED grid attach to inside back of letters
Remote power supply behind wall
Install Mount to wall w/ approriate hardware & 1/2" black alum tube spacers for water runnoff
Weep holes required, no light leaks allowed

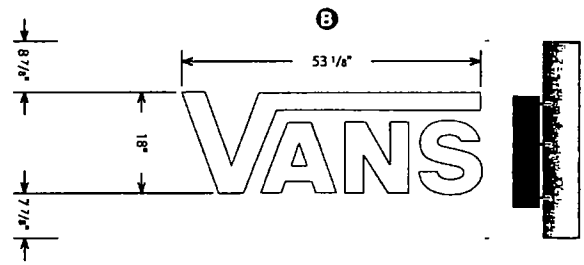


Scale 3/4" = 1-0"

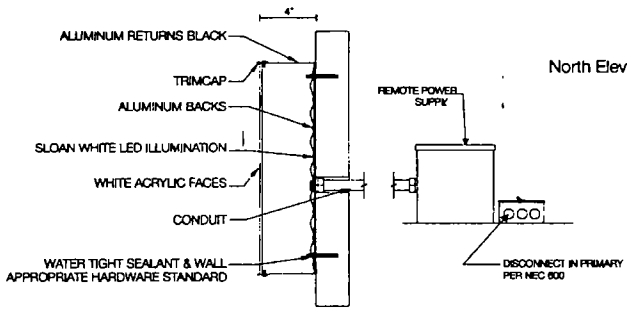

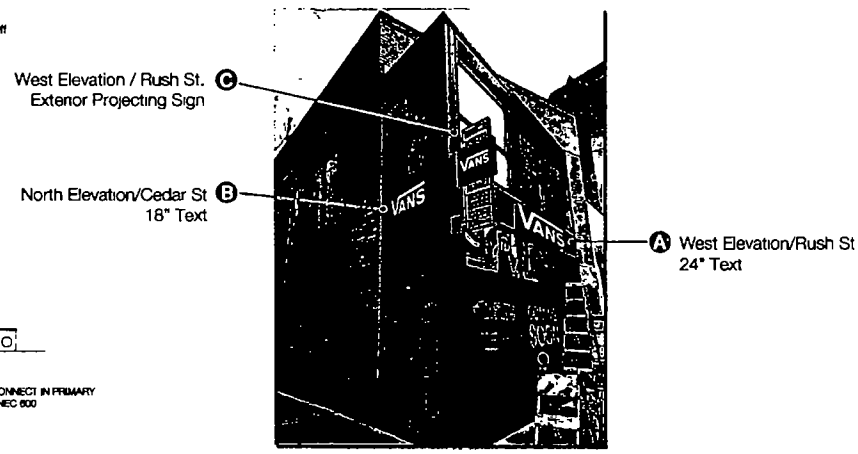
Not to Scale

Scale: 3/8" = 1-0"

RAMSAY SIGNS
Established 1911

9180 SE 74th Avenue
Portland, OR 97206
503 777 4555 - 800 813 4555
Fax 503 777 0220
ramseysigns.com

Client
Vans #449
1051 N Rush St
Chicago, IL 60611

Date 2 6 15

Project Manager Kelly Reid

Designer Gina Warthen

Client Approval + Date

Landlord Approval + Date

Revisions
1) Revise Position on building,size no wood on blade sign 2 16 15
2) Change material/size page 2 23 15
3) Change size of blade sign 2 25 15
P2) ADD TEMP INTERIOR HANG SIGN 3 18 15

© Copyright 2015 Ramsay Signs, Inc.

Page 2

15-207-r7

# City of Chicago

O2015-7111

Office of the City Clerk

Document Tracking Sheet

| | |
|---|---|
| **Meeting Date:** | 9/24/2015 |
| **Sponsor(s):** | Reilly (42) |
| **Type:** | Ordinance |
| **Title:** | Grant(s) of privilege in public way for Hilton Garden Inn Chicago Downtown/Magnificent Mile |
| **Committee(s) Assignment:** | Committee on Transportation and Public Way |

ORDINANCE
HILTON GARDEN INN CHICAGO DOWNTOWN/MAGNIFICENT MILE
Acct. No. 373699 - 1
Permit No. 1119972

*Be It Ordained by the City Council of the City of Chicago:*

SECTION 1. Permission and authority are hereby given and granted to HILTON GARDEN INN CHICAGO DOWNTOWN/MAGNIFICENT MILE, upon the terms and subject to the conditions of this ordinance to construct, install, maintain and use one (1) Light Fixture(s) projecting over the public right-of-way adjacent to its premises known as 10 E. Grand Ave..

Said Light Fixture(s) at E. Grand measure(s):
One (1) at point seven nine (.79) feet in length, three point five (3.5) feet in width and seven point one two (7.12) feet above grade level.

The location of said privilege shall be as shown on prints kept on file with the Department of Business Affairs and Consumer Protection and the Office of the City Clerk.

Said privilege shall be constructed in accordance with plans and specifications approved by the Department of Transportation (Division of Project Development).

This grant of privilege in the public way shall be subject to the provisions of Section 10-28-015 and all other required provisions of the Municipal Code of Chicago.


The grantee shall pay to the City of Chicago as compensation for the privilege #1119972 herein granted the sum of seventy-five ($75.00) per annum in advance.

A 25% penalty will be added for payments received after due date.

The permit holder agrees to hold the City of Chicago harmless for any damage, relocation or replacement costs associated with damage, relocation or removal of private property caused by the City performing work in the public way.


Authority herein given and granted for a period of five (5) years from and after Date of Passage.

Alderman _____
Brendan Reilly 42nd Ward

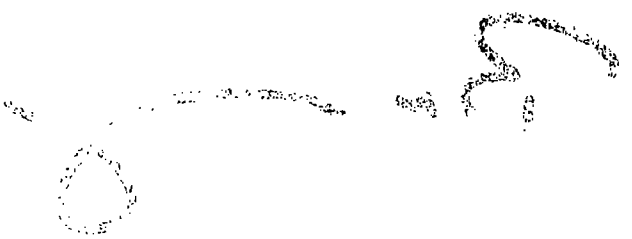

Lighting

PROPERTY LOCATION: 10 East Grand, Chicago, IL 60611
ORGANIZATION(S) NAME: Sunstone East Grand Lessee, Inc.

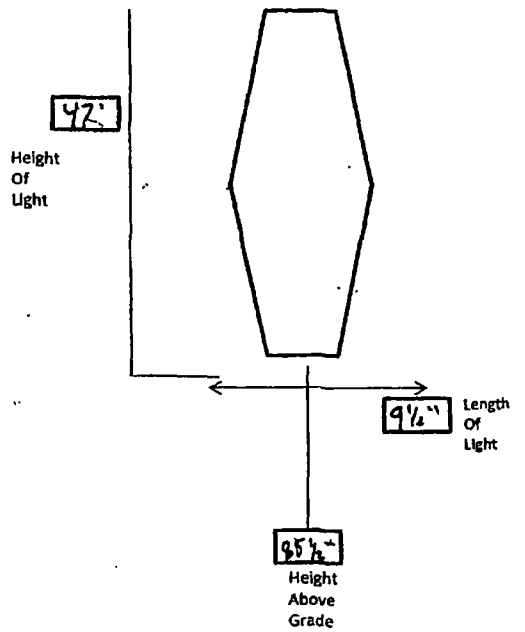


Notice to Correct No. ~~[illegible]~~ NPW14070227M054

# City of Chicago

O2015-7112

Office of the City Clerk

Document Tracking Sheet

| | |
|---|---|
| **Meeting Date:** | 9/24/2015 |
| **Sponsor(s):** | Reilly (42) |
| **Type:** | Ordinance |
| **Title:** | Grant(s) of privilege in public way for Walgreens No. 09438 |
| **Committee(s) Assignment:** | Committee on Transportation and Public Way |

ORDINANCE
WALGREENS # 09438
Acct. No. 147 - 98
Permit No. 1119901

*Be It Ordained by the City Council of the City of Chicago:*

SECTION 1. Permission and authority are hereby given and granted to WALGREENS # 09438, upon the terms and subject to the conditions of this ordinance to maintain and use two (2) sign(s) projecting over the public right-of-way attached to its premises known as 30 N. Michigan Ave..

Said sign structure(s) measures as follows; along E. Washington:
One (1) at thirteen point five (13.5) feet in length, three (3) feet in height and twelve point two five (12.25) feet above grade level.

Said sign structure(s) measures as follows; along N. Michigan:
One (1) at thirteen point five (13.5) feet in length, three (3) feet in height and twelve point two five (12.25) feet above grade level.

The location of said privilege shall be as shown on prints kept on file with the Department of Business Affairs and Consumer Protection and the Office of the City Clerk.

Said privilege shall be constructed in accordance with plans and specifications approved by the Department of Transportation (Division of Project Development) and Zoning Department - Signs.

This grant of privilege in the public way shall be subject to the provisions of Section 10-28-015 and all other required provisions of the Municipal Code of Chicago.

The grantee shall pay to the City of Chicago as compensation for the privilege #1119901 herein granted the sum of six hundred ($600.00) per annum in advance.


A 25% penalty will be added for payments received after due date.

The permit holder agrees to hold the City of Chicago harmless for any damage, relocation or replacement costs associated with damage, relocation or removal of private property caused by the City performing work in the public way.

Authority herein given and granted for a period of five (5) years from and after 06/11/2013.

Alderman _____

Brendan Reilly 42nd Ward

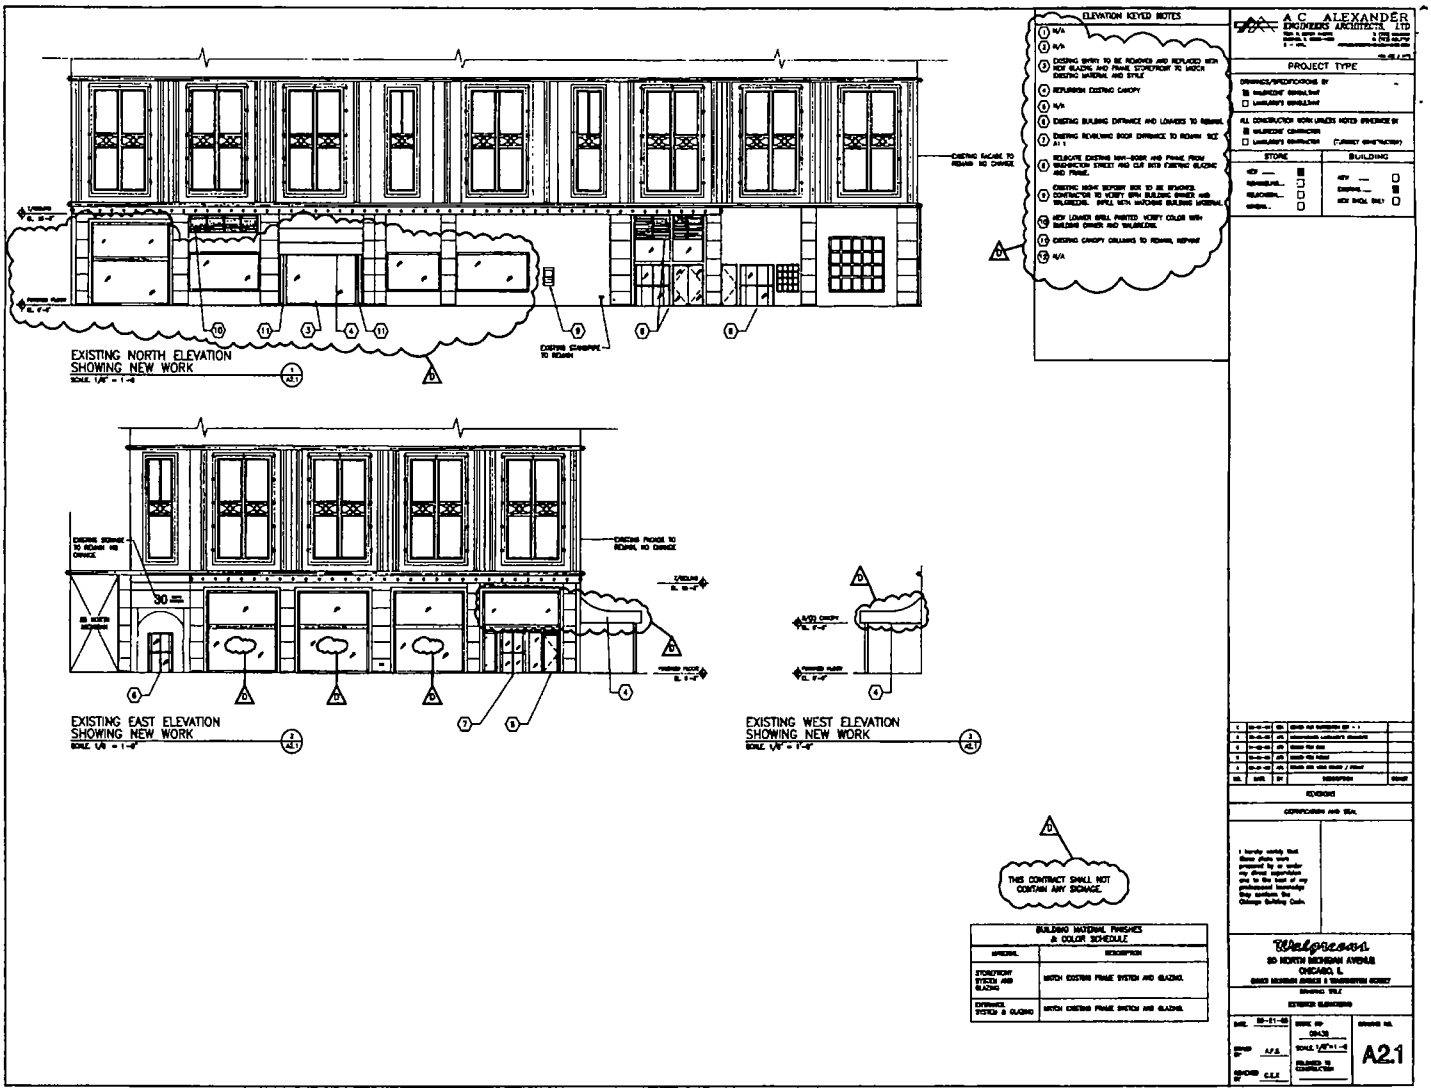
EXISTING NORTH ELEVATION
SHOWING NEW WORK
EXISTING EAST ELEVATION
SHOWING NEW WORK
EXISTING WEST ELEVATION
SHOWING NEW WORK
ELEVATION KEYED NOTES
THIS CONTRACT SHALL NOT CONTAIN ANY SIGNAGE.
BUILDING MATERIAL FINISHES & COLOR SCHEDULE
A C ALEXANDER ENGINEERS ARCHITECTS, LTD
PROJECT TYPE
Walgreens
80 NORTH MICHIGAN AVENUE
CHICAGO, IL
A2.1

# City of Chicago

O2015-7113

Office of the City Clerk

Document Tracking Sheet

| | |
|---|---|
| **Meeting Date:** | 9/24/2015 |
| **Sponsor(s):** | Reilly (42) |
| **Type:** | Ordinance |
| **Title:** | Grant(s) of privilege in public way for Hilton Garden Inn-Chicago North Loop |
| **Committee(s) Assignment:** | Committee on Transportation and Public Way |

ORDINANCE
HILTON GARDEN INN - CHICAGO NORTH LOOP
Acct. No. 384336 - 2
Permit No. 1116783

*Be It Ordained by the City Council of the City of Chicago:*

SECTION 1. Permission and authority are hereby given and granted to HILTON GARDEN INN - CHICAGO NORTH LOOP, upon the terms and subject to the conditions of this ordinance to maintain and use one (1) sign(s) projecting over the public right-of-way attached to its premises known as 66 E. Wacker Pl..

Said sign structure(s) measures as follows; along E WACKER PL:
One (1) at eleven (11) feet in length, two point one seven (2.17) feet in height and ten (10) feet above grade level.

The location of said privilege shall be as shown on prints kept on file with the Department of Business Affairs and Consumer Protection and the Office of the City Clerk.

Said privilege shall be constructed in accordance with plans and specifications approved by the Department of Transportation (Division of Project Development) and Zoning Department - Signs.

This grant of privilege in the public way shall be subject to the provisions of Section 10-28-015 and all other required provisions of the Municipal Code of Chicago.

The grantee shall pay to the City of Chicago as compensation for the privilege #1116783 herein granted the sum of one hundred ($100.00) per annum in advance.

A 25% penalty will be added for payments received after due date.

The permit holder agrees to hold the City of Chicago harmless for any damage, relocation or replacement costs associated with damage, relocation or removal of private property caused by the City performing work in the public way.


Authority herein given and granted for a period of five (5) years from and after Date of Passage.

Alderman _____

Brendan Reilly 42nd Ward

*LED Halo Illuminated Reverse Channel Letters*

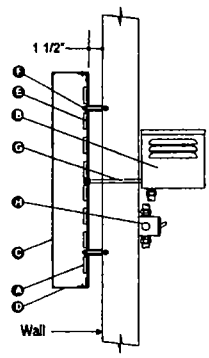



## ② Letter Set Layout

3/4"=1'-0"

GENERAL SPECIFICATIONS

3" DEEP REVERSE CHANNEL LETTERS
WHITE LED HALO ILLUMINATION
* ELECTRICAL LOCATE RIGHT SIDE LETTER SET

Electrical Requirements
(1) 20 amp circuit, 120 volt

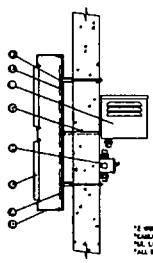

FLORET SPECIFICATIONS

| | | | |
|---|---|---|---|
| A | ILLUMINATION | LED / COLOR | WHITE LED |
| | | | GELCORE MINI-TETRA |
| B | POWER SUPPLY | TYPE | GELCORE |
| C | FACE | TYPE | - |
| | | MATERIAL | .100 ALUMINUM |
| | | COLOR | WHITE |
| | | VINYL | N/A |
| | | MATERIAL | - |
| D | RETURN | MATERIAL | .063 ALUMINUM |
| | | COLOR | WHITE |
| | | DEPTH | 3" MIN DEPTH |
| E | BACK | MATERIAL | .150 POLYCARBONATE |
| | | COLOR | 2447 WHITE DIFFUSER |
| | | VINYL | - |
| F | MOUNTING | TYPE | ALUMINUM TUBE SPACER |
| | | FASTENER | 1/4-20NC THREADED ROD |
| G | ELECTRICAL | TYPE | PASS THRU |
| | | TYPE | - |
| H | SWITCH | TYPE | DISCONNECT/TOGGLE |
| | | LOCATION | BY ELECTRICIAN |

*2 WEEP HOLES PER LETTER REQUIRED (TYP. DIA.)
*CAULK REQUIRED
*UL LISTED PRODUCT
*ALL ELECTRICAL OUTS LOCATED FOR RACEWAY OR REMOTE APPLICATION

LETTER SPECIFICATIONS

| | | | |
|---|---|---|---|
| A | ILLUMINATION | LED / COLOR | WHITE LED |
| | | | GELCORE MINI-TETRA |
| B | POWER SUPPLY | TYPE | GELCORE |
| C | FACE | TYPE | - |
| | | MATERIAL | .100 ALUMINUM |
| | | COLOR | WHITE |
| | | VINYL | N/A |
| | | MATERIAL | - |
| D | RETURN | MATERIAL | .063 ALUMINUM |
| | | COLOR | WHITE |
| | | DEPTH | 3" MIN DEPTH |
| E | BACK | MATERIAL | .150 POLYCARBONATE |
| | | COLOR | 2447 WHITE DIFFUSER |
| | | VINYL | - |
| F | MOUNTING | TYPE | ALUMINUM TUBE SPACER |
| | | FASTENER | 1/4-20NC THREADED ROD |
| G | ELECTRICAL | TYPE | PASS THRU |
| | | TYPE | - |
| H | SWITCH | TYPE | DISCONNECT/TOGGLE |
| | | LOCATION | BY ELECTRICIAN |

*2 WEEP HOLES PER LETTER REQUIRED (1/4" DIA.)
*CAULK REQUIRED
*UL LISTED PRODUCT
*ALL ELECTRICAL OUTS LOCATED FOR RACEWAY OR REMOTE APPLICATION

CHICAGO, IL

Kieffer & CO., INC.

KIEFFER & CO., INC.
523 Bond Street - Lincolnshire, IL 60069
PHONE (847) 520-1200 FAX (847) 520-1040
www.kieffersigns.com

CUSTOMER: Hilton Garden Inn
LOCATION: 60 E. Wacker Place Chicago, IL
SALESMAN: S. Olson
DESIGNER: MSO
DATE: 6/25/14

Artwork
Design
Survey
All boxes checked to their date

c UL us LISTED

COMPANION FILES

PRODUCTION PROCESSING
Kieffer Item #
Job #
-001
-002
-003
-004

| REVISION: | INITIALS: | DATE: |
|---|---|---|
| A Rev to follow Hilton Specifications | MSO | 8/12/14 |
| B White Lit Option | MSO | 8/14/14 |

B66953B

# City of Chicago

O2015-7114

Office of the City Clerk

Document Tracking Sheet

| | |
|---|---|
| **Meeting Date:** | 9/24/2015 |
| **Sponsor(s):** | Reilly (42) |
| **Type:** | Ordinance |
| **Title:** | Grant(s) of privilege in public way for West Loop Associates LLC |
| **Committee(s) Assignment:** | Committee on Transportation and Public Way |

ORDINANCE
WEST LOOP ASSOCIATES LLC
Acct. No. 315584 - 1
Permit No. 1116123

*Be It Ordained by the City Council of the City of Chicago:*

SECTION 1. Permission and authority are hereby given and granted to WEST LOOP ASSOCIATES LLC, upon the terms and subject to the conditions of this ordinance to maintain and use, as now constructed, two (2) Facade(s) projecting over the public right-of-way adjacent to its premises known as 550 W. Jackson Blvd..

Said Facade(s) at S. Clinton Street measure(s):
One (1) at fifty-six (56) feet in length, and eight (8) feet in width for a total of four hundred forty-eight (448) square feet. Existing façade is an open air ornamental grid trellis approximately two hundred forty-eight (248) feet in height.

Said Facade(s) at W. Quincy Street measure(s):
One (1) at two hundred sixty-four (264) feet in length, and nine (9) feet in width for a total of two thousand three hundred seventy-six (2376) square feet. Existing façade curtain wall projection serve as the exterior façade for the 2nd through 12th floors. Existing curtain wall must exist within the public way because the original building was built to the property lot line.

The location of said privilege shall be as shown on prints kept on file with the Department of Business Affairs and Consumer Protection and the Office of the City Clerk.

Said privilege shall be constructed in accordance with plans and specifications approved by the Department of Planning and Development and Department of Transportation (Division of Project Development).

This grant of privilege in the public way shall be subject to the provisions of Section 10-28-015 and all other required provisions of the Municipal Code of Chicago.

The grantee shall pay to the City of Chicago as compensation for the privilege #1116123 herein granted the sum of eight thousand three hundred thirty-six ($8,336.00) per annum in advance.


A 25% penalty will be added for payments received after due date.

The permit holder agrees to hold the City of Chicago harmless for any damage, relocation or replacement costs associated with damage, relocation or removal of private property caused by the City performing work in the public way.

Authority herein given and granted for a period of five (5) years from and after 12/16/2014.

Alderman _____

Brendan Reilly 42nd Ward

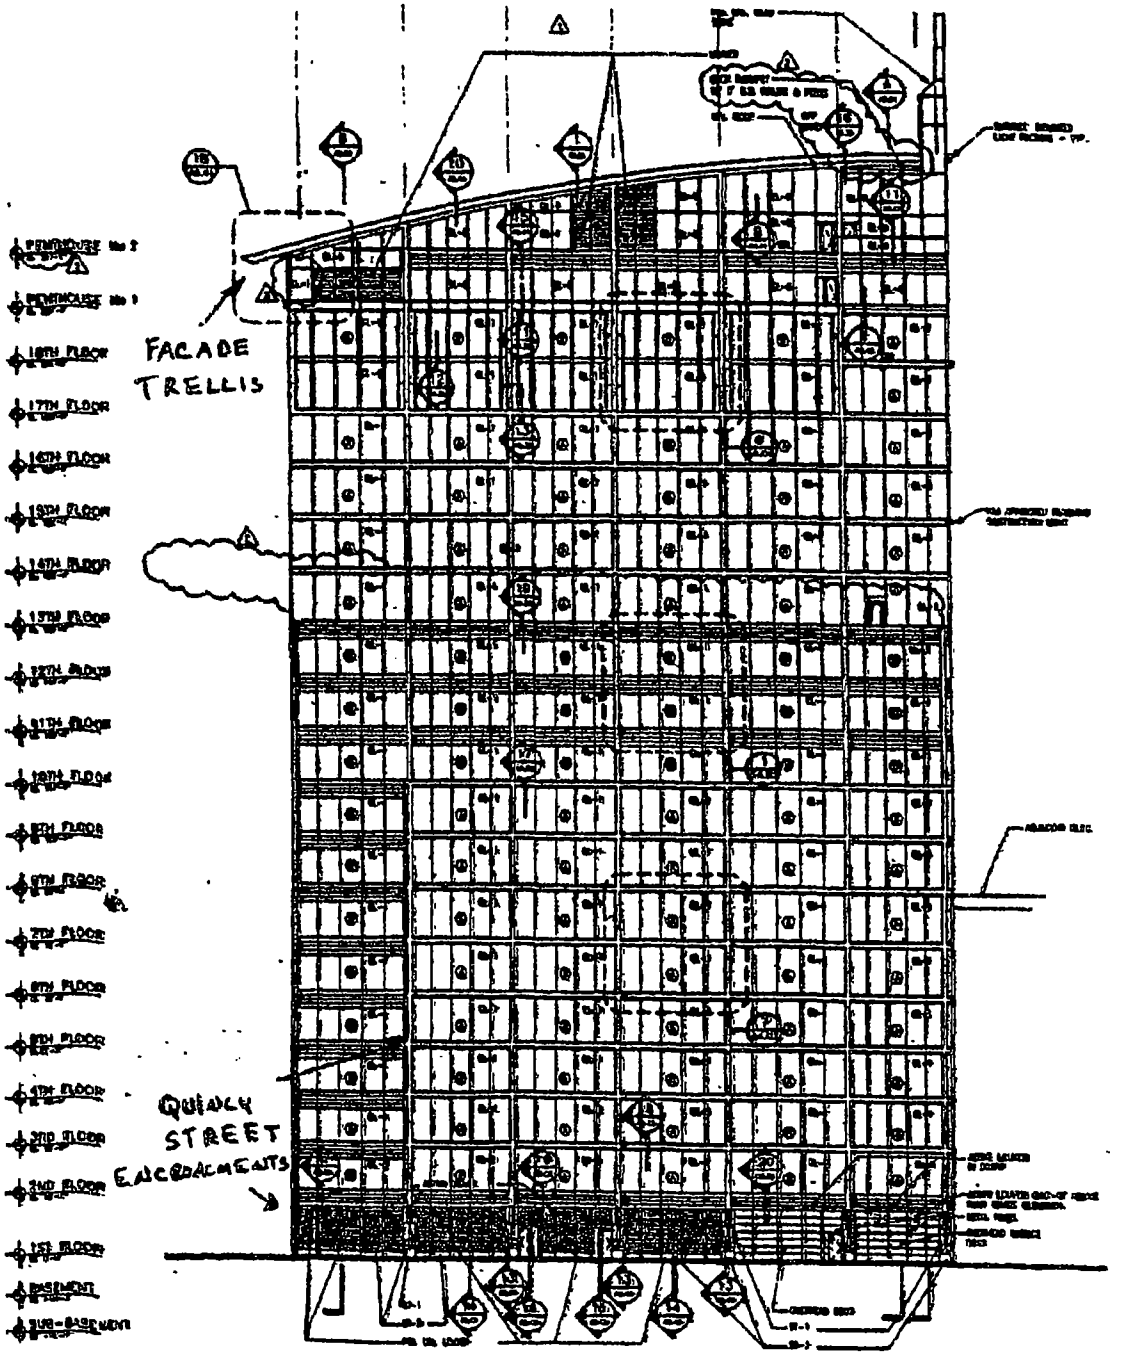
FACADE
TRELLIS
QUIDDY
STREET
ENCROACHMENTS

# City of Chicago

O2015-7115

## Office of the City Clerk

## Document Tracking Sheet

| | |
|---|---|
| **Meeting Date:** | 9/24/2015 |
| **Sponsor(s):** | Reilly (42) |
| **Type:** | Ordinance |
| **Title:** | Grant(s) of privilege in public way for Chicago Loop Alliance - 111 N State St |
| **Committee(s) Assignment:** | Committee on Transportation and Public Way |

ORDINANCE
CHICAGO LOOP ALLIANCE
Acct. No. 290296 - 8
Permit No. 1119946

*Be It Ordained by the City Council of the City of Chicago:*

SECTION 1. Permission and authority are hereby given and granted to CHICAGO LOOP ALLIANCE, upon the terms and subject to the conditions of this ordinance to construct, install, maintain and use two (2) Pedestrian Counters projecting over the public right-of-way for visual coverage of the street adjacent to its premises known as 111 N. State St..

Said Pedestrian Counters at N. State Street measure(s):
Two (2) at point five eight (.58) feet in length, point five eight (.58) feet in width and one hundred twenty (120) feet above grade level. Said pedestrian counters shall be installed on the roof and will overhang beyond the parapet to assure adequate visual coverage of the street level.

The location of said privilege shall be as shown on prints kept on file with the Department of Business Affairs and Consumer Protection and the Office of the City Clerk.

Said privilege shall be constructed in accordance with plans and specifications approved by the Department of Planning and Development and Department of Transportation (Division of Project Development).

This grant of privilege in the public way shall be subject to the provisions of Section 10-28-015 and all other required provisions of the Municipal Code of Chicago.

The grantee shall pay to the City of Chicago as compensation for the privilege #1119946 herein granted the sum of zero ($.00) per annum in advance.

A 25% penalty will be added for payments received after due date.


The permit holder agrees to hold the City of Chicago harmless for any damage, relocation or replacement costs associated with damage, relocation or removal of private property caused by the City performing work in the public way.

Authority herein given and granted for a period of five (5) years from and after Date of Passage.

Alderman _____

Brendan Reilly 42nd Ward

# Example Installation

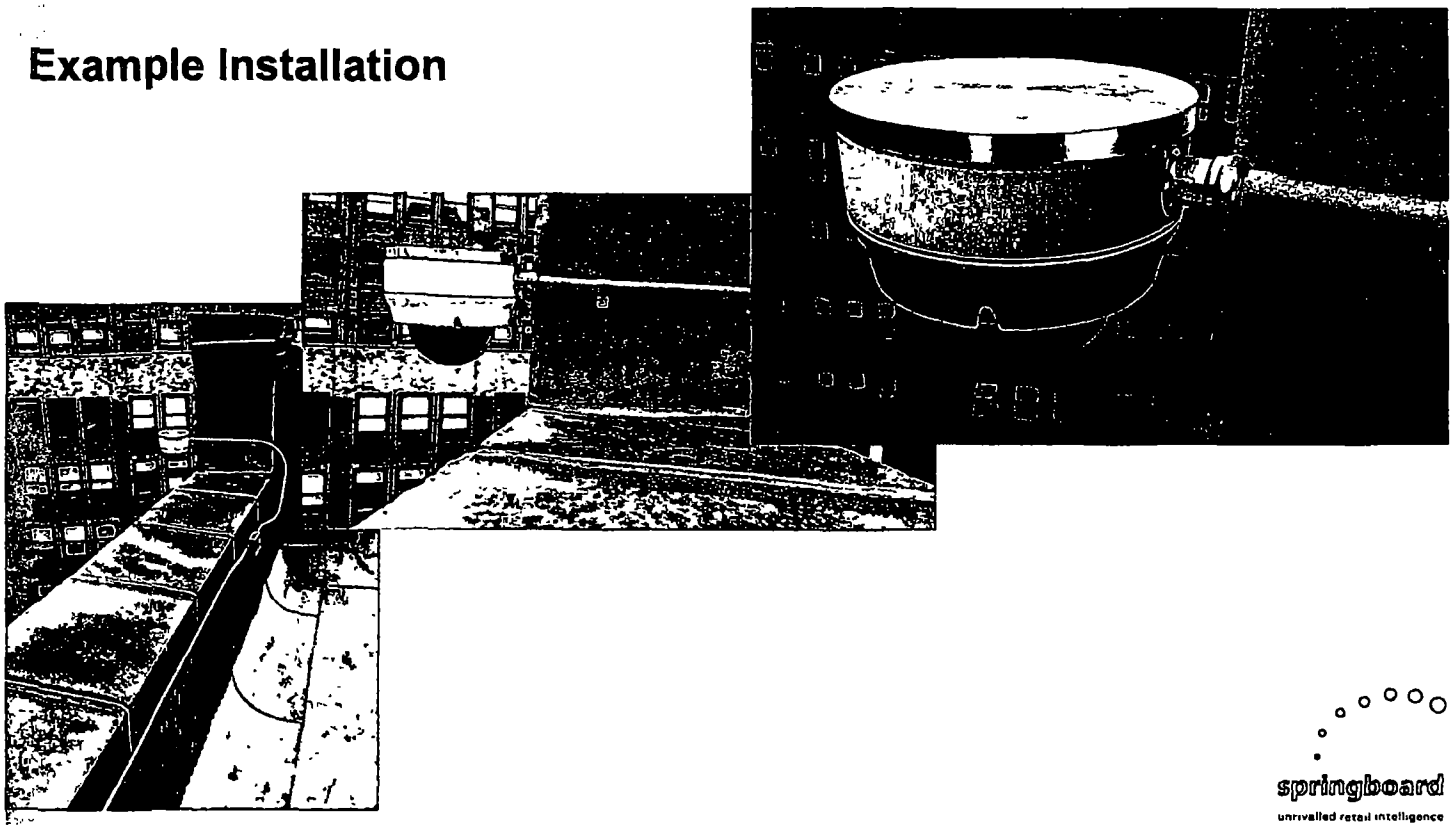

springboard
unrivalled retail intelligence

# City of Chicago

O2015-7116

Office of the City Clerk

Document Tracking Sheet

| | |
|---|---|
| **Meeting Date:** | 9/24/2015 |
| **Sponsor(s):** | Reilly (42) |
| **Type:** | Ordinance |
| **Title:** | Grant(s) of privilege in public way for Westin River North Chicago Hotel |
| **Committee(s) Assignment:** | Committee on Transportation and Public Way |

ORDINANCE
WESTIN RIVER NORTH CHGO HOTEL
Acct. No. 18126 - 1
Permit No. 1119125

*Be It Ordained by the City Council of the City of Chicago:*

SECTION 1. Permission and authority are hereby given and granted to WESTIN RIVER NORTH CHGO HOTEL, upon the terms and subject to the conditions of this ordinance to maintain and use, as now constructed, one (1) Loading Dock on the public right-of-way adjacent to its premises known as 320 N. Dearborn St..

Said Loading Dock at N. DEARBORN STREET (LOWER LEVEL) measure(s):
One (1) at eighty-nine (89) feet in length, and eleven (11) feet in width for a total of nine hundred seventy-nine (979) square feet. Existing loading dock is north of the Chicago river at the lower level of North Dearborn Street under the viaduct between bridge and street abutments.

The location of said privilege shall be as shown on prints kept on file with the Department of Business Affairs and Consumer Protection and the Office of the City Clerk.

Said privilege shall be constructed in accordance with plans and specifications approved by the Department of Transportation (Division of Project Development).

This grant of privilege in the public way shall be subject to the provisions of Section 10-28-015 and all other required provisions of the Municipal Code of Chicago

The grantee shall pay to the City of Chicago as compensation for the privilege #1119125 herein granted the sum of thirteen thousand five ($13,005.00) per annum in advance.


A 25% penalty will be added for payments received after due date.


The permit holder agrees to hold the City of Chicago harmless for any damage, relocation or replacement costs associated with damage, relocation or removal of private property caused by the City performing work in the public way.

Authority herein given and granted for a period of five (5) years from and after 06/05/2015.

Alderman _____

Brendan Reilly 42nd Ward

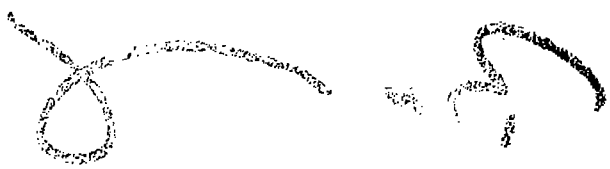

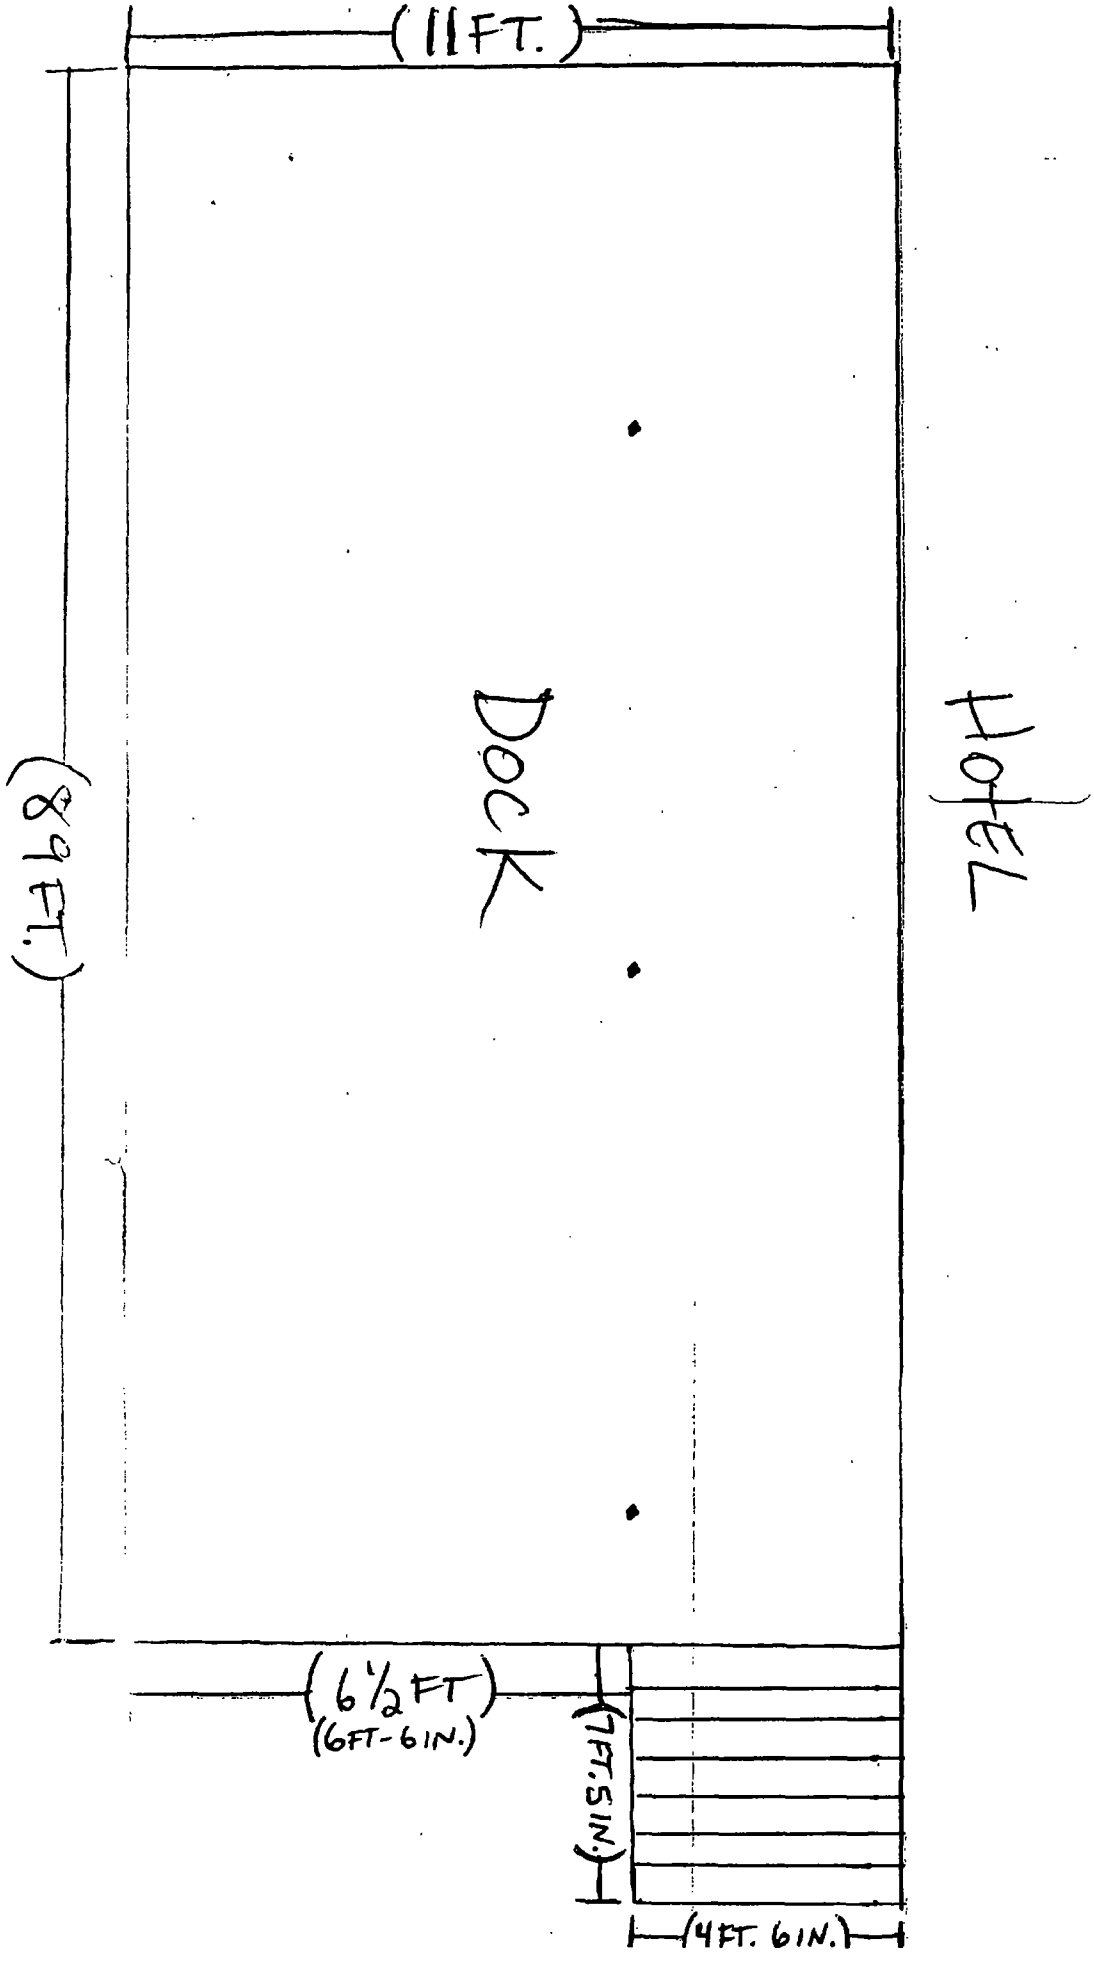
(11FT.)
(89FT.)
Dock
Hotel
(6½FT)
(6FT-6IN.)
(7FT.5IN.)
(4FT. 6IN.)

# City of Chicago

O2015-7117

## Office of the City Clerk

## Document Tracking Sheet

| | |
|---|---|
| **Meeting Date:** | 9/24/2015 |
| **Sponsor(s):** | Reilly (42) |
| **Type:** | Ordinance |
| **Title:** | Grant(s) of privilege in public way for Chicago Loop Alliance - 190 N State St |
| **Committee(s) Assignment:** | Committee on Transportation and Public Way |

ORDINANCE
CHICAGO LOOP ALLIANCE
Acct. No. 290296 - 4
Permit No. 1119941

*Be It Ordained by the City Council of the City of Chicago:*

SECTION 1. Permission and authority are hereby given and granted to CHICAGO LOOP ALLIANCE, upon the terms and subject to the conditions of this ordinance to construct, install, maintain and use one (1) Pedestrian Counter projecting over the public right-of-way for visual coverage of the street adjacent to its premises known as 190 N. State St..

Said Pedestrian Counter at N. State Street measure(s):
One (1) at point five eight (.58) feet in length, point five eight (.58) feet in width and one hundred twenty (120) feet above grade level. Said pedestrian counter shall be installed on the roof and will overhang beyond the parapet to assure adequate visual coverage of the street level.

The location of said privilege shall be as shown on prints kept on file with the Department of Business Affairs and Consumer Protection and the Office of the City Clerk.

Said privilege shall be constructed in accordance with plans and specifications approved by the Department of Planning and Development and Department of Transportation (Division of Project Development).

This grant of privilege in the public way shall be subject to the provisions of Section 10-28-015 and all other required provisions of the Municipal Code of Chicago.

The grantee shall pay to the City of Chicago as compensation for the privilege #1119941 herein granted the sum of zero ($.00) per annum in advance.


A 25% penalty will be added for payments received after due date.

The permit holder agrees to hold the City of Chicago harmless for any damage, relocation or replacement costs associated with damage, relocation or removal of private property caused by the City performing work in the public way.


Authority herein given and granted for a period of five (5) years from and after Date of Passage.

Alderman _____

Brendan Reilly 42nd Ward

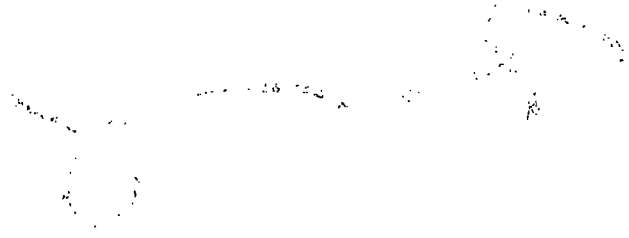

# Example Installation

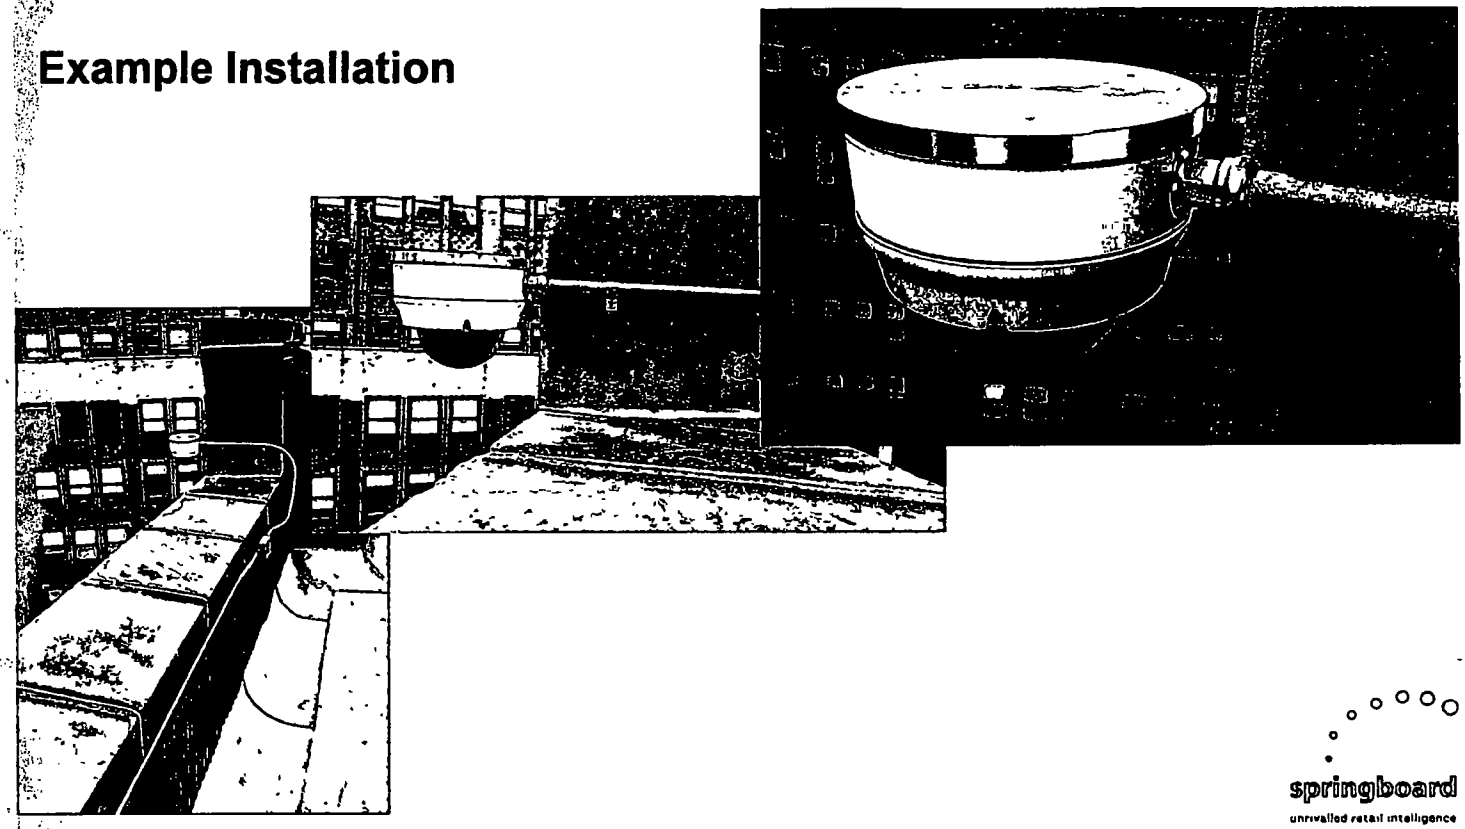

springboard
unrivalled retail intelligence

# City of Chicago

O2015-7118

## Office of the City Clerk

## Document Tracking Sheet

| | |
|---|---|
| **Meeting Date:** | 9/24/2015 |
| **Sponsor(s):** | Reilly (42) |
| **Type:** | Ordinance |
| **Title:** | Grant(s) of privilege in public way for Chicago Loop Alliance - 201 N State St |
| **Committee(s) Assignment:** | Committee on Transportation and Public Way |

ORDINANCE
CHICAGO LOOP ALLIANCE
Acct. No. 290296 - 7
Permit No. 1119944

*Be It Ordained by the City Council of the City of Chicago:*

SECTION 1. Permission and authority are hereby given and granted to CHICAGO LOOP ALLIANCE, upon the terms and subject to the conditions of this ordinance to construct, install, maintain and use one (1) Pedestrian Counter projecting over the public right-of-way for visual coverage of the street adjacent to its premises known as 201 N. State St..

Said Pedestrian Counter at N. State Street measure(s):
One (1) at point five eight (.58) feet in length, point five eight (.58) feet in width and two hundred sixty (260) feet above grade level. Said pedestrian counter shall be installed on the roof and will overhang beyond the parapet to assure adequate visual coverage of the street level.

The location of said privilege shall be as shown on prints kept on file with the Department of Business Affairs and Consumer Protection and the Office of the City Clerk.

Said privilege shall be constructed in accordance with plans and specifications approved by the Department of Planning and Development and Department of Transportation (Division of Project Development).

This grant of privilege in the public way shall be subject to the provisions of Section 10-28-015 and all other required provisions of the Municipal Code of Chicago.

The grantee shall pay to the City of Chicago as compensation for the privilege #1119944 herein granted the sum of zero ($.00) per annum in advance.

A 25% penalty will be added for payments received after due date.


The permit holder agrees to hold the City of Chicago harmless for any damage, relocation or replacement costs associated with damage, relocation or removal of private property caused by the City performing work in the public way.

Authority herein given and granted for a period of five (5) years from and after Date of Passage.

Alderman _____

Brendan Reilly 42nd Ward

# Example Installation

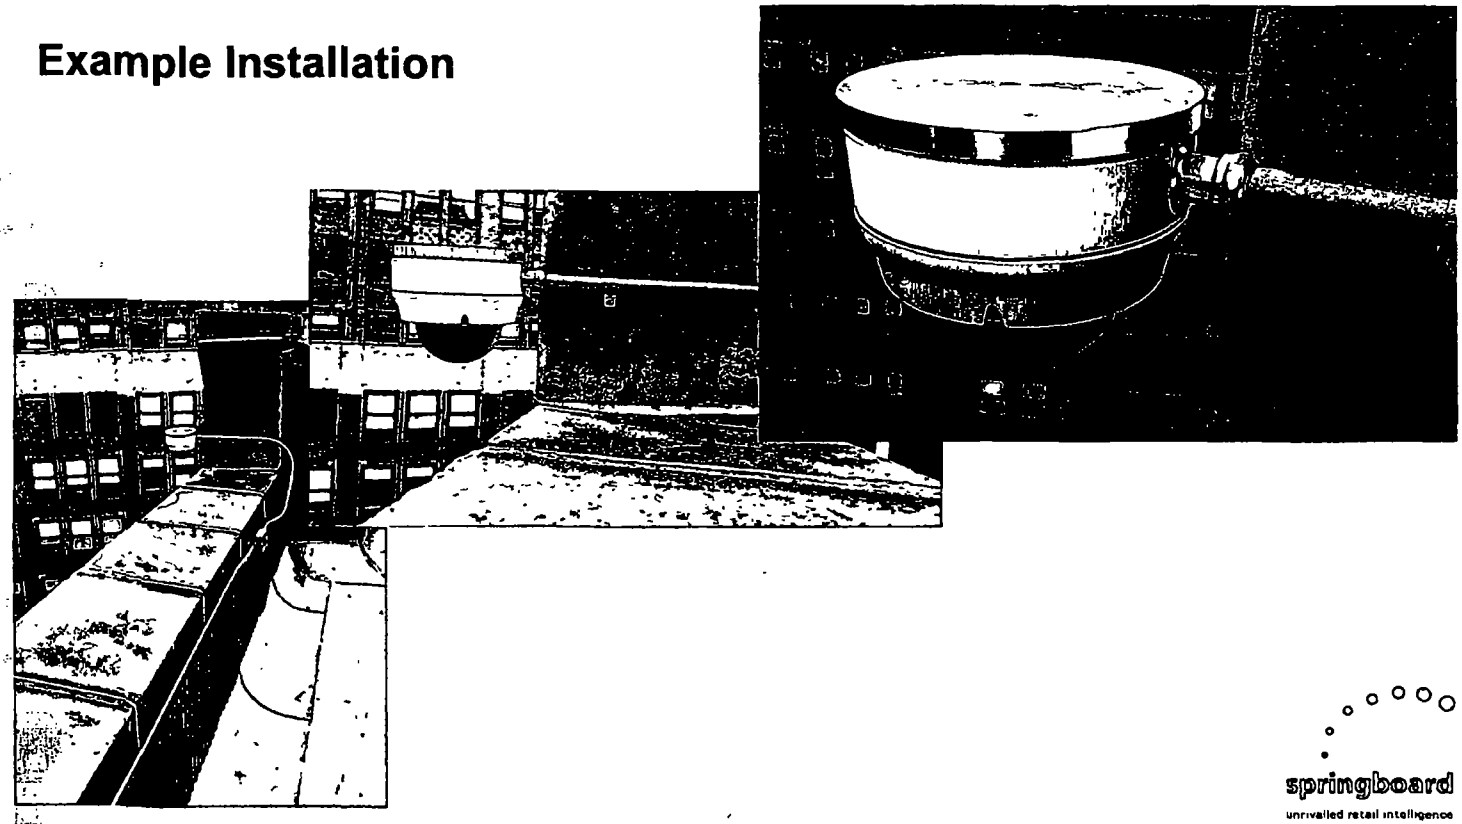

springboard
unrivalled retail intelligence

# City of Chicago

O2015-7119

Office of the City Clerk

Document Tracking Sheet

| | |
|---|---|
| **Meeting Date:** | 9/24/2015 |
| **Sponsor(s):** | Reilly (42) |
| **Type:** | Ordinance |
| **Title:** | Grant(s) of privilege in public way for Illinois Institute of Technology - earth retention system |
| **Committee(s) Assignment:** | Committee on Transportation and Public Way |

ORDINANCE
ILLINOIS INSTITUTE OF TECHNOLOGY
Acct. No. 63395 - 5
Permit No. 1120055

*Be It Ordained by the City Council of the City of Chicago:*

SECTION 1. Permission and authority are hereby given and granted to ILLINOIS INSTITUTE OF TECHNOLOGY, upon the terms and subject to the conditions of this ordinance to maintain and use, as now constructed, one (1) Earth Retention System(s) under the public right-of-way adjacent to its premises known as 565 W. Adams St..

Said Earth Retention System(s) at W. Adams Street measure(s):
One (1) at one hundred sixty point four one (160.41) feet in length, and point eight three (.83) feet in width for a total of one hundred thirty-three point one four (133.14) square feet. Existing earth retention system is used to support foundation walls.

The location of said privilege shall be as shown on prints kept on file with the Department of Business Affairs and Consumer Protection and the Office of the City Clerk.

Said privilege shall be constructed in accordance with plans and specifications approved by the Department of Transportation (Office of Underground Coordination).

This grant of privilege in the public way shall be subject to the provisions of Section 10-28-015 and all other required provisions of the Municipal Code of Chicago.

The grantee shall pay to the City of Chicago as compensation for the privilege #1120055 herein granted the sum of four hundred ($400.00) per annum in advance.

A 25% penalty will be added for payments received after due date.


The permit holder agrees to hold the City of Chicago harmless for any damage, relocation or replacement costs associated with damage, relocation or removal of private property caused by the City performing work in the public way.

Authority herein given and granted for a period of five (5) years from and after 09/12/2015.

Alderman _____

Brendan Reilly 42nd Ward

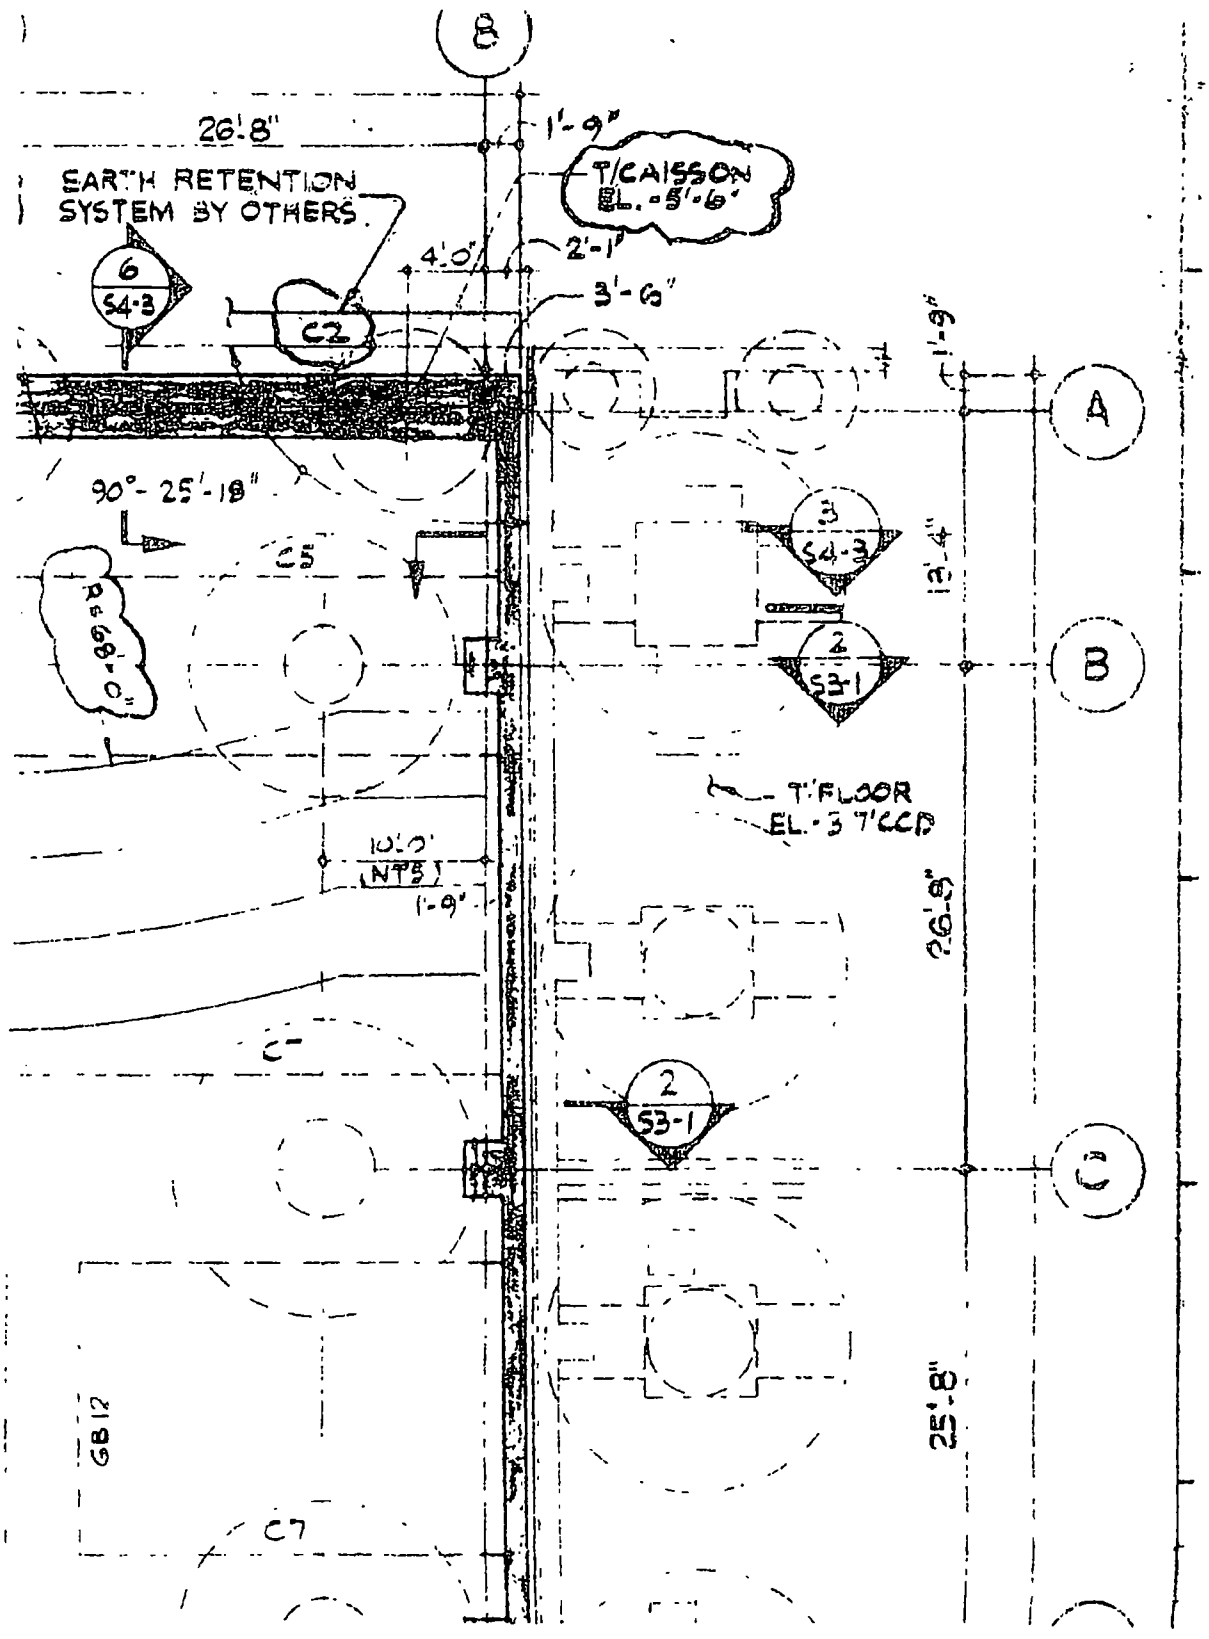


B
26'-8"
1'-9"
T/CAISSON
EL. -5'-6"
EARTH RETENTION
SYSTEM BY OTHERS
4'-0"
2'-1"
3'-6"
6
S4-3
C2
1'-9"
A
90°-25'-18"
C5
R=68'-0"
3
S4-3
13'-4"
2
S3-1
B
T.FLOOR
EL. ±0'-0"
10'-0"
(NTS)
1'-9"
26'-8"
C6
2
S3-1
C
GB12
25'-8"
C7

# City of Chicago

O2015-7120

## Office of the City Clerk

## Document Tracking Sheet

| | |
|---|---|
| **Meeting Date:** | 9/24/2015 |
| **Sponsor(s):** | Reilly (42) |
| **Type:** | Ordinance |
| **Title:** | Grant(s) of privilege in public way for Chicago Loop Alliance - 1 E Wacker Dr |
| **Committee(s) Assignment:** | Committee on Transportation and Public Way |

ORDINANCE
CHICAGO LOOP ALLIANCE
Acct. No. 290296 - 9
Permit No. 1120092

*Be It Ordained by the City Council of the City of Chicago:*

SECTION 1. Permission and authority are hereby given and granted to CHICAGO LOOP ALLIANCE, upon the terms and subject to the conditions of this ordinance to construct, install, maintain and use one (1) Pedestrian Counter projecting over the public right-of-way for visual coverage of the street adjacent to its premises known as 1 E. Wacker Dr..

Said Pedestrian Counter at E. Wacker Drive measure(s):
One (1) at point five eight (.58) feet in length, point five eight (.58) feet in width and one hundred twenty (120) feet above grade level. Said pedestrian counter shall be installed on the roof and will overhang beyond the parapet to assure adequate visual coverage of the street level.

The location of said privilege shall be as shown on prints kept on file with the Department of Business Affairs and Consumer Protection and the Office of the City Clerk.

Said privilege shall be constructed in accordance with plans and specifications approved by the Department of Planning and Development and Department of Transportation (Division of Project Development).

This grant of privilege in the public way shall be subject to the provisions of Section 10-28-015 and all other required provisions of the Municipal Code of Chicago.

The grantee shall pay to the City of Chicago as compensation for the privilege #1120092 herein granted the sum of zero ($.00) per annum in advance.

A 25% penalty will be added for payments received after due date.

The permit holder agrees to hold the City of Chicago harmless for any damage, relocation or replacement costs associated with damage, relocation or removal of private property caused by the City performing work in the public way.


Authority herein given and granted for a period of five (5) years from and after Date of Passage.

Alderman _____

Brendan Reilly 42nd Ward

(Page 3 of 3)

# Example Installation

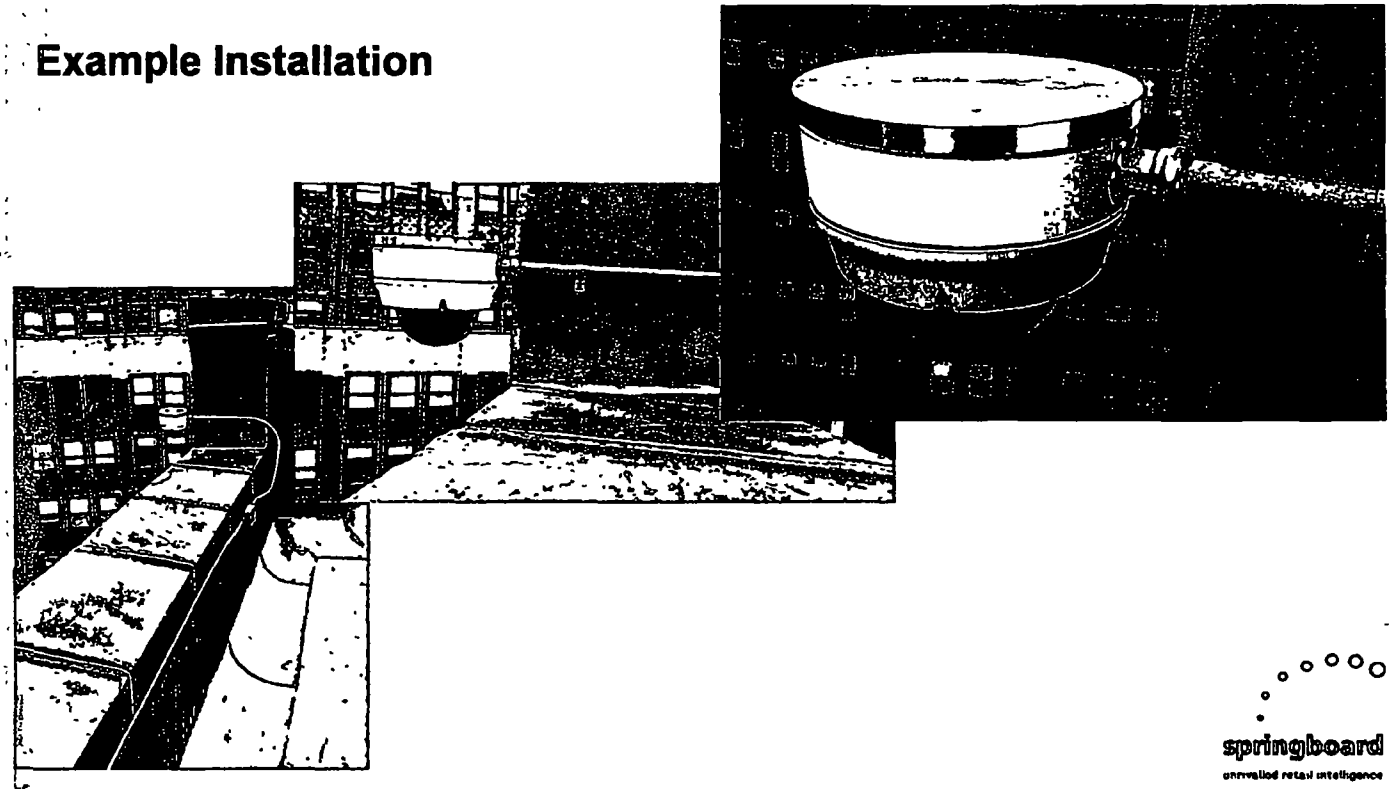

springboard

unrivalled retail intelligence

# City of Chicago

O2015-7121

## Office of the City Clerk

## Document Tracking Sheet

| | |
|---|---|
| **Meeting Date:** | 9/24/2015 |
| **Sponsor(s):** | Reilly (42) |
| **Type:** | Ordinance |
| **Title:** | Grant(s) of privilege in public way for Illinois Institute of Technology - manhole |
| **Committee(s) Assignment:** | Committee on Transportation and Public Way |

ORDINANCE
ILLINOIS INSTITUTE OF TECHNOLOGY
Acct. No. 63395 - 5
Permit No. 1120054

*Be It Ordained by the City Council of the City of Chicago:*

SECTION 1. Permission and authority are hereby given and granted to ILLINOIS INSTITUTE OF TECHNOLOGY, upon the terms and subject to the conditions of this ordinance to maintain and use, as now constructed, one (1) Manhole(s) under the public right-of-way adjacent to its premises known as 565 W. Adams St..

Said Manhole(s) at W. Adams St. measure(s):
One (1) at three (3) feet in length, and three (3) feet in width for a total of nine (9) square feet.

The location of said privilege shall be as shown on prints kept on file with the Department of Business Affairs and Consumer Protection and the Office of the City Clerk.

Said privilege shall be constructed in accordance with plans and specifications approved by the Department of Transportation (Office of Underground Coordination) and Department of Water Management.

This grant of privilege in the public way shall be subject to the provisions of Section 10-28-015 and all other required provisions of the Municipal Code of Chicago.

The grantee shall pay to the City of Chicago as compensation for the privilege #1120054 herein granted the sum of four hundred ($400.00) per annum in advance.


A 25% penalty will be added for payments received after due date.

The permit holder agrees to hold the City of Chicago harmless for any damage, relocation or replacement costs associated with damage, relocation or removal of private property caused by the City performing work in the public way.

Authority herein given and granted for a period of five (5) years from and after 09/12/2015.

Alderman _____

Brendan Reilly 42nd Ward

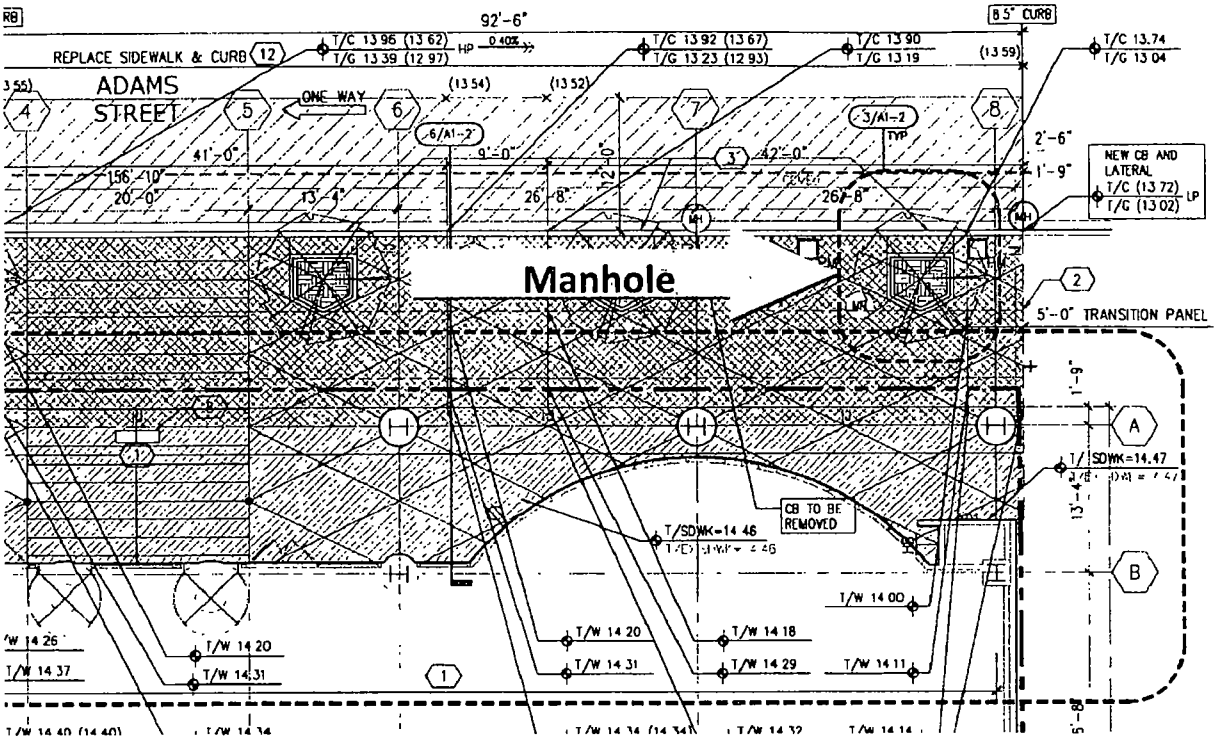
92'-6"
REPLACE SIDEWALK & CURB
ADAMS
STREET
ONE WAY
T/C 13.96 (13.62)
T/G 13.39 (12.97)
T/C 13.92 (13.67)
T/G 13.23 (12.93)
T/C 13.90
T/G 13.19
T/C 13.74
T/G 13.04
(13.54)
(13.52)
(13.59)
41'-0"
9'-0"
42'-0"
26'-8"
2'-6"
1'-9"
NEW CB AND LATERAL
T/C (13.72)
T/G (13.02)
Manhole
5'-0" TRANSITION PANEL
CB TO BE REMOVED
T/SDWK=14.46
T/SDWK=14.47
T/W 14.00
T/W 14.20
T/W 14.31
T/W 14.18
T/W 14.29
T/W 14.11
T/W 14.37
T/W 14.26
8.5" CURB

# City of Chicago

O2015-7122

## Office of the City Clerk

## Document Tracking Sheet

| | |
|---|---|
| **Meeting Date:** | 9/24/2015 |
| **Sponsor(s):** | Reilly (42) |
| **Type:** | Ordinance |
| **Title:** | Grant(s) of privilege in public way for Chicago Loop Alliance - 1 W Wacker Dr |
| **Committee(s) Assignment:** | Committee on Transportation and Public Way |

ORDINANCE
CHICAGO LOOP ALLIANCE
Acct. No. 290296 - 13
Permit No. 1120097

*Be It Ordained by the City Council of the City of Chicago:*

SECTION 1. Permission and authority are hereby given and granted to CHICAGO LOOP ALLIANCE, upon the terms and subject to the conditions of this ordinance to construct, install, maintain and use one (1) Pedestrian Counter projecting over the public right-of-way for visual coverage of the street adjacent to its premises known as 1 W. Wacker Dr..

Said Pedestrian Counter at W. Wacker Drive measure(s):
One (1) at point five eight (.58) feet in length, point five eight (.58) feet in width and one hundred twenty (120) feet above grade level. Said pedestrian counter shall be installed on the roof and will overhang beyond the parapet to assure adequate visual coverage of the street level.

The location of said privilege shall be as shown on prints kept on file with the Department of Business Affairs and Consumer Protection and the Office of the City Clerk.

Said privilege shall be constructed in accordance with plans and specifications approved by the Department of Planning and Development and Department of Transportation (Division of Project Development).

This grant of privilege in the public way shall be subject to the provisions of Section 10-28-015 and all other required provisions of the Municipal Code of Chicago.

The grantee shall pay to the City of Chicago as compensation for the privilege #1120097 herein granted the sum of zero ($.00) per annum in advance.

A 25% penalty will be added for payments received after due date.

The permit holder agrees to hold the City of Chicago harmless for any damage, relocation or replacement costs associated with damage, relocation or removal of private property caused by the City performing work in the public way.


Authority herein given and granted for a period of five (5) years from and after Date of Passage.


Alderman _____


Brendan Reilly 42nd Ward

(Page 2 of 3)

# Drawings inc dimensions

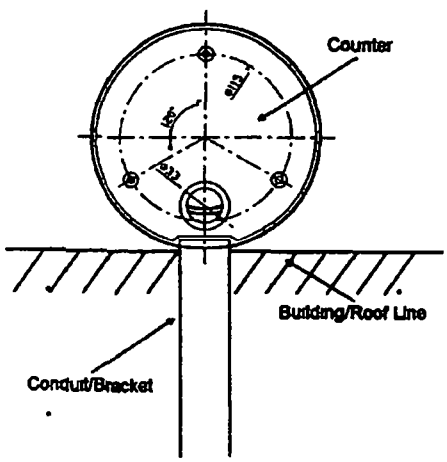

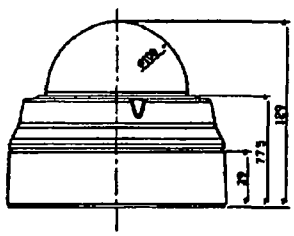

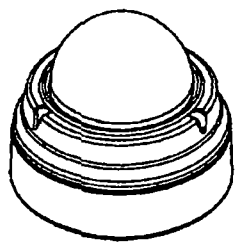springboard

# City of Chicago

O2015-7123

Office of the City Clerk

Document Tracking Sheet

| | |
|---|---|
| **Meeting Date:** | 9/24/2015 |
| **Sponsor(s):** | Reilly (42) |
| **Type:** | Ordinance |
| **Title:** | Grant(s) of privilege in public way for Illinois Institute of Technology - ventilation wells |
| **Committee(s) Assignment:** | Committee on Transportation and Public Way |

ORDINANCE
ILLINOIS INSTITUTE OF TECHNOLOGY
Acct. No. 63395 - 5
Permit No. 1120053

*Be It Ordained by the City Council of the City of Chicago:*

SECTION 1. Permission and authority are hereby given and granted to ILLINOIS INSTITUTE OF TECHNOLOGY, upon the terms and subject to the conditions of this ordinance to maintain and use, as now constructed, two (2) Ventilation Well(s) under the public right-of-way adjacent to its premises known as 565 W. Adams St..

Said Ventilation Well(s) at W. Quincy Street measure(s):
One (1) at sixteen (16) feet in length, and six point two five (6.25) feet in width for a total of one hundred (100) square feet. Existing ventilation well is used to ventilate Commonwealth Edison room in the basement of building.

Said Ventilation Well(s) at W. Quincy Street measure(s):
One (1) at eleven (11) feet in length, and six point two five (6.25) feet in width for a total of sixty-eight point seven five (68.75) square feet. Existing ventilation well is used to ventilate Commonwealth Edison room in the basement of building.

The location of said privilege shall be as shown on prints kept on file with the Department of Business Affairs and Consumer Protection and the Office of the City Clerk.

Said privilege shall be constructed in accordance with plans and specifications approved by the Department of Transportation (Office of Underground Coordination).

This grant of privilege in the public way shall be subject to the provisions of Section 10-28-015 and all other required provisions of the Municipal Code of Chicago.

The grantee shall pay to the City of Chicago as compensation for the privilege #1120053 herein granted the sum of eight hundred ($800.00) per annum in advance.


A 25% penalty will be added for payments received after due date.


The permit holder agrees to hold the City of Chicago harmless for any damage, relocation or replacement costs associated with damage, relocation or removal of private property caused by the City performing work in the public way.

Authority herein given and granted for a period of five (5) years from and after 09/12/2015.

Alderman _____

Brendan Reilly 42nd Ward

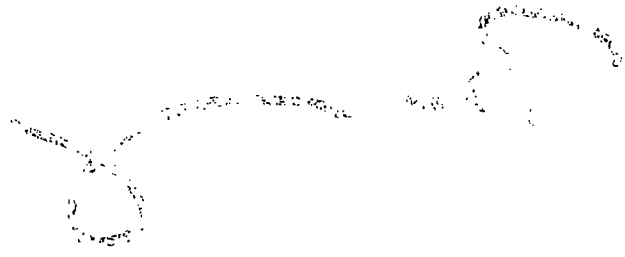

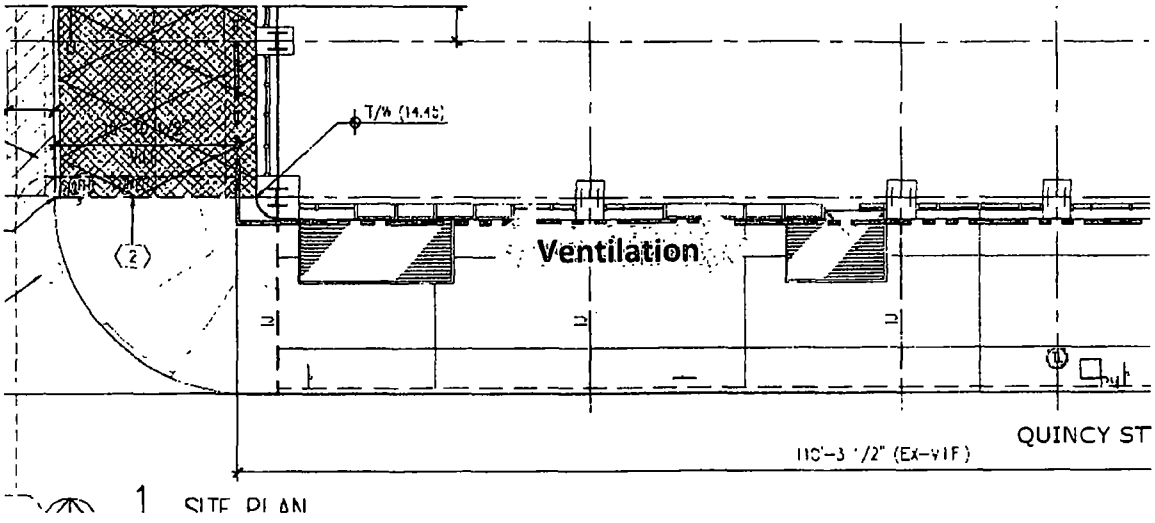


1 SITE PLAN

# City of Chicago

O2015-7124

Office of the City Clerk

Document Tracking Sheet

| | |
|---|---|
| **Meeting Date:** | 9/24/2015 |
| **Sponsor(s):** | Reilly (42) |
| **Type:** | Ordinance |
| **Title:** | Grant(s) of privilege in public way for Wyndham Grand Chicago Riverfront - Grant amount $26, 071.00 |
| **Committee(s) Assignment:** | Committee on Transportation and Public Way |

ORDINANCE
WYNDHAM GRAND CHICAGO RIVERFRONT
Acct. No. 375959 - 1
Permit No. 1120181

*Be It Ordained by the City Council of the City of Chicago:*

SECTION 1. Permission and authority are hereby given and granted to WYNDHAM GRAND CHICAGO RIVERFRONT, upon the terms and subject to the conditions of this ordinance to maintain and use, as now constructed, Occupation of Space under the public right-of-way adjacent to its premises known as 71 E. Wacker Dr..

Said Occupation of Space(s) at Lower Wacker Drive measure(s):
One (1) at one hundred seventy-seven point five (177.5) feet in length, and twenty-five point five (25.5) feet in width for a total of four thousand five hundred twenty-six point two five (4526.25) square feet. Existing occupation of space is used for the purposes of parking, security and building operations.

The location of said privilege shall be as shown on prints kept on file with the Department of Business Affairs and Consumer Protection and the Office of the City Clerk.

Said privilege shall be constructed in accordance with plans and specifications approved by the Department of Planning and Development, Department of Transportation (Division of Project Development), and Department of Transportation (Office of Underground Coordination).

This grant of privilege in the public way shall be subject to the provisions of Section 10-28-015 and all other required provisions of the Municipal Code of Chicago.

The grantee shall pay to the City of Chicago as compensation for the privilege #1120181 herein granted the sum of twenty-six thousand seventy-one ($26,071.00) per annum in advance.


A 25% penalty will be added for payments received after due date.

The permit holder agrees to hold the City of Chicago harmless for any damage, relocation or replacement costs associated with damage, relocation or removal of private property caused by the City performing work in the public way.

Authority herein given and granted for a period of five (5) years from and after 09/08/2015.

Alderman

Brendan Reilly 42nd Ward

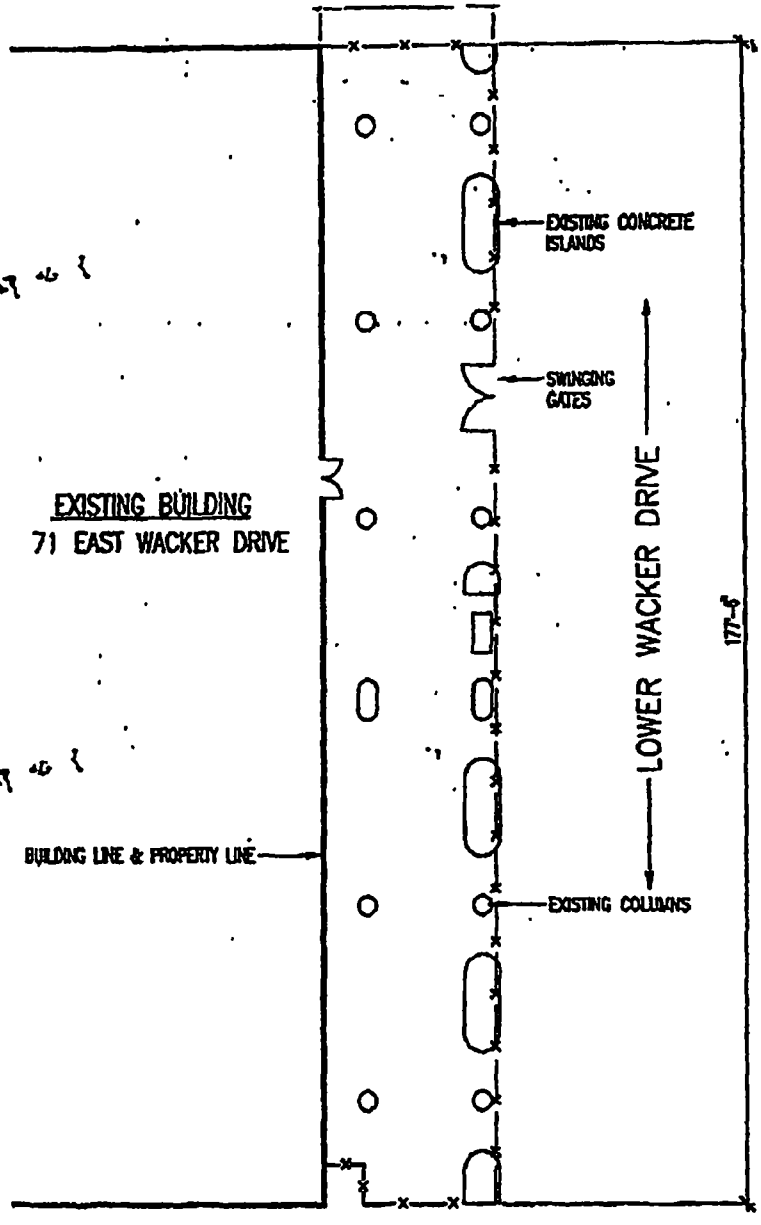


PLAN – LOWER WACKER DRIVE 71 EAST WACKER DRIVE

SCALE: 1" = 20'-0"

# City of Chicago

O2015-7125

Office of the City Clerk

Document Tracking Sheet

| | |
|---|---|
| **Meeting Date:** | 9/24/2015 |
| **Sponsor(s):** | Reilly (42) |
| **Type:** | Ordinance |
| **Title:** | Grant(s) of privilege in public way for Wyndham Grand Chicago Riverfront - Grant amount $7,423.00 |
| **Committee(s) Assignment:** | Committee on Transportation and Public Way |

ORDINANCE
WYNDHAM GRAND CHICAGO RIVERFRONT
Acct. No. 375959 - 1
Permit No. 1120181

*Be It Ordained by the City Council of the City of Chicago:*

SECTION 1. Permission and authority are hereby given and granted to WYNDHAM GRAND CHICAGO RIVERFRONT, upon the terms and subject to the conditions of this ordinance to maintain and use, as now constructed, Occupation of Space under the public right-of-way adjacent to its premises known as 71 E. Wacker Dr..

Said Occupation of Space(s) at Lower Wacker Drive measure(s):
One (1) at one hundred seventy-seven point five (177.5) feet in length, and twenty-five point five (25.5) feet in width for a total of four thousand five hundred twenty-six point two five (4526.25) square feet. Existing occupation of space is used for the purposes of parking, security and building operations.

The location of said privilege shall be as shown on prints kept on file with the Department of Business Affairs and Consumer Protection and the Office of the City Clerk.

Said privilege shall be constructed in accordance with plans and specifications approved by the Department of Planning and Development, Department of Transportation (Division of Project Development), and Department of Transportation (Office of Underground Coordination).

This grant of privilege in the public way shall be subject to the provisions of Section 10-28-015 and all other required provisions of the Municipal Code of Chicago.

The grantee shall pay to the City of Chicago as compensation for the privilege #1120181 herein granted the sum of seven thousand four hundred twenty-three ($7,423.00) per annum in advance.


A 25% penalty will be added for payments received after due date.

The permit holder agrees to hold the City of Chicago harmless for any damage, relocation or replacement costs associated with damage, relocation or removal of private property caused by the City performing work in the public way.

Authority herein given and granted for a period of five (5) years from and after 09/08/2015.

Alderman _____

Brendan Reilly 42nd Ward

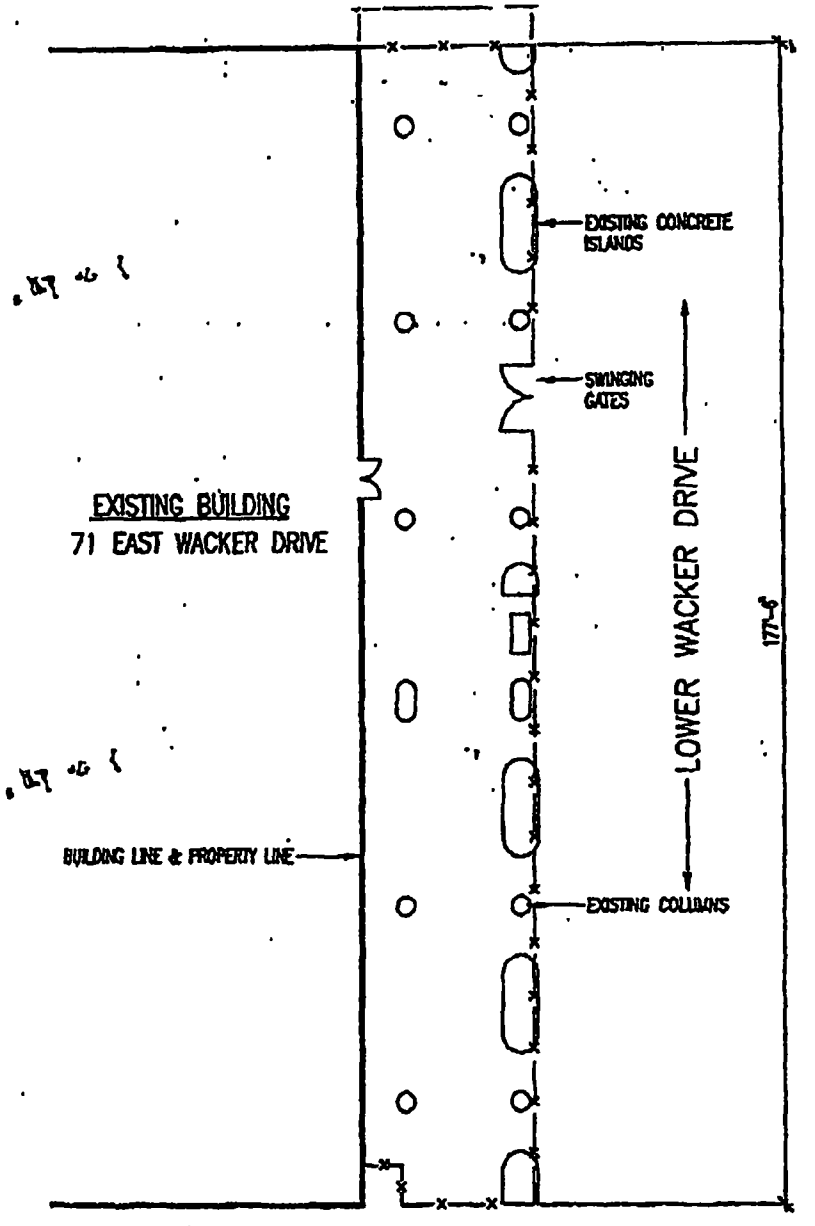


PLAN – LOWER WACKER DRIVE 71 EAST WACKER DRIVE

SCALE: 1" = 20'-0"

# City of Chicago

O2015-7126

Office of the City Clerk

Document Tracking Sheet

| | |
|---|---|
| **Meeting Date:** | 9/24/2015 |
| **Sponsor(s):** | Reilly (42) |
| **Type:** | Ordinance |
| **Title:** | Grant(s) of privilege in public way for Interpark |
| **Committee(s) Assignment:** | Committee on Transportation and Public Way |

ORDINANCE
INTERPARK
Acct. No. 63376 - 177
Permit No. 1120229

*Be It Ordained by the City Council of the City of Chicago:*

SECTION 1. Permission and authority are hereby given and granted to INTERPARK, upon the terms and subject to the conditions of this ordinance to maintain and use one (1) sign(s) projecting over the public right-of-way attached to its premises known as 215 W. Washington St..

Said sign structure(s) measures as follows; along W. Washington Street:
One (1) at seven (7) feet in length, six (6) feet in height and thirty-one (31) feet above grade level.

The location of said privilege shall be as shown on prints kept on file with the Department of Business Affairs and Consumer Protection and the Office of the City Clerk.

Said privilege shall be constructed in accordance with plans and specifications approved by the Department of Transportation (Division of Project Development) and Zoning Department - Signs.

This grant of privilege in the public way shall be subject to the provisions of Section 10-28-015 and all other required provisions of the Municipal Code of Chicago.

The grantee shall pay to the City of Chicago as compensation for the privilege #1120229 herein granted the sum of three hundred ($300.00) per annum in advance.

A 25% penalty will be added for payments received after due date.

The permit holder agrees to hold the City of Chicago harmless for any damage, relocation or replacement costs associated with damage, relocation or removal of private property caused by the City performing work in the public way.

Authority herein given and granted for a period of five (5) years from and after 10/06/2015.


Alderman _____

Brendan Reilly 42nd Ward

InterPark

# 215 W. WASHINGTON ST.

LAYOUT PLAN

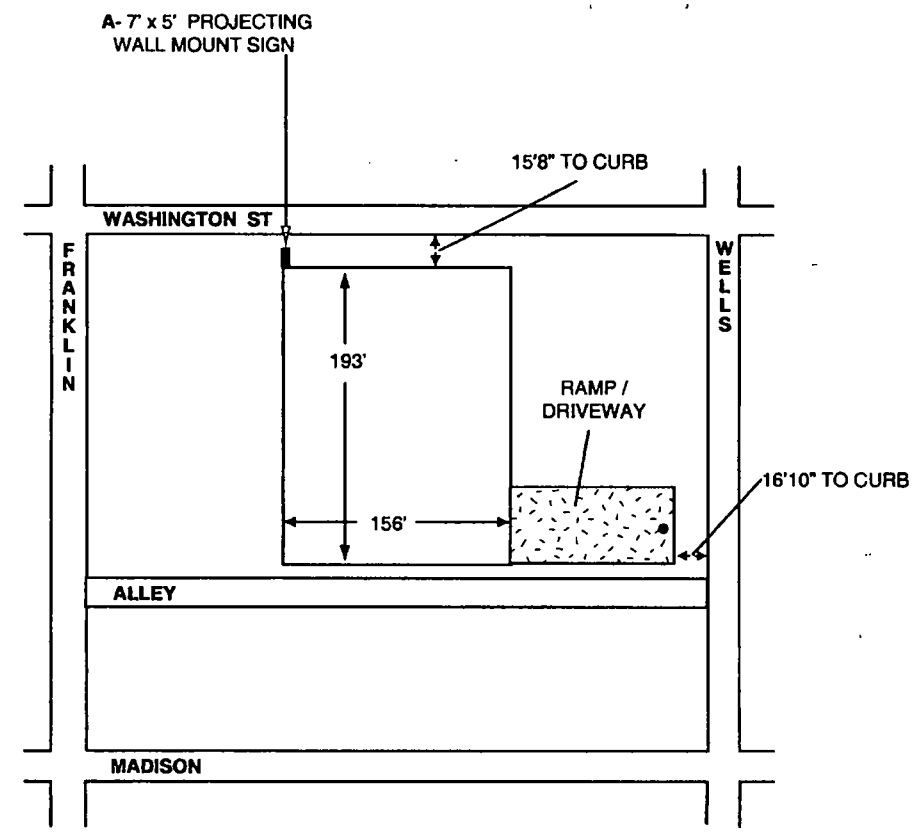

# City of Chicago

O2015-7127

Office of the City Clerk

Document Tracking Sheet

| | |
|---|---|
| **Meeting Date:** | 9/24/2015 |
| **Sponsor(s):** | Reilly (42) |
| **Type:** | Ordinance |
| **Title:** | Grant(s) of privilege in public way for Wirtz Realty Corporation |
| **Committee(s) Assignment:** | Committee on Transportation and Public Way |

ORDINANCE
WIRTZ REALTY CORPORATION
Acct. No. 87252 - 1
Permit No. 1118466

*Be It Ordained by the City Council of the City of Chicago:*

SECTION 1. Permission and authority are hereby given and granted to WIRTZ REALTY CORPORATION, upon the terms and subject to the conditions of this ordinance to maintain and use, as now constructed, Occupation of Space(s) under the public right-of-way adjacent to its premises known as 333 N. Michigan Ave..

Said Occupation of Space(s) at N. Michigan Avenue Lower Level measure(s):
One (1) at one hundred sixty (160) feet in length, and twenty-six (26) feet in width for a total of four thousand one hundred sixty (4160) square feet. Existing occupation of space is used for building operations and parking.

The location of said privilege shall be as shown on prints kept on file with the Department of Business Affairs and Consumer Protection and the Office of the City Clerk.

Said privilege shall be constructed in accordance with plans and specifications approved by the Department of Planning and Development, Department of Transportation (Division of Project Development), and Department of Transportation (Office of Underground Coordination).

This grant of privilege in the public way shall be subject to the provisions of Section 10-28-015 and all other required provisions of the Municipal Code of Chicago.

The grantee shall pay to the City of Chicago as compensation for the privilege #1118466 herein granted the sum of four thousand seven hundred seventy-six ($4,776.00) per annum in advance.


A 25% penalty will be added for payments received after due date.

The permit holder agrees to hold the City of Chicago harmless for any damage, relocation or replacement costs associated with damage, relocation or removal of private property caused by the City performing work in the public way.

Authority herein given and granted for a period of five (5) years from and after 09/09/2013.

Alderman _____

Brendan Reilly 42nd Ward

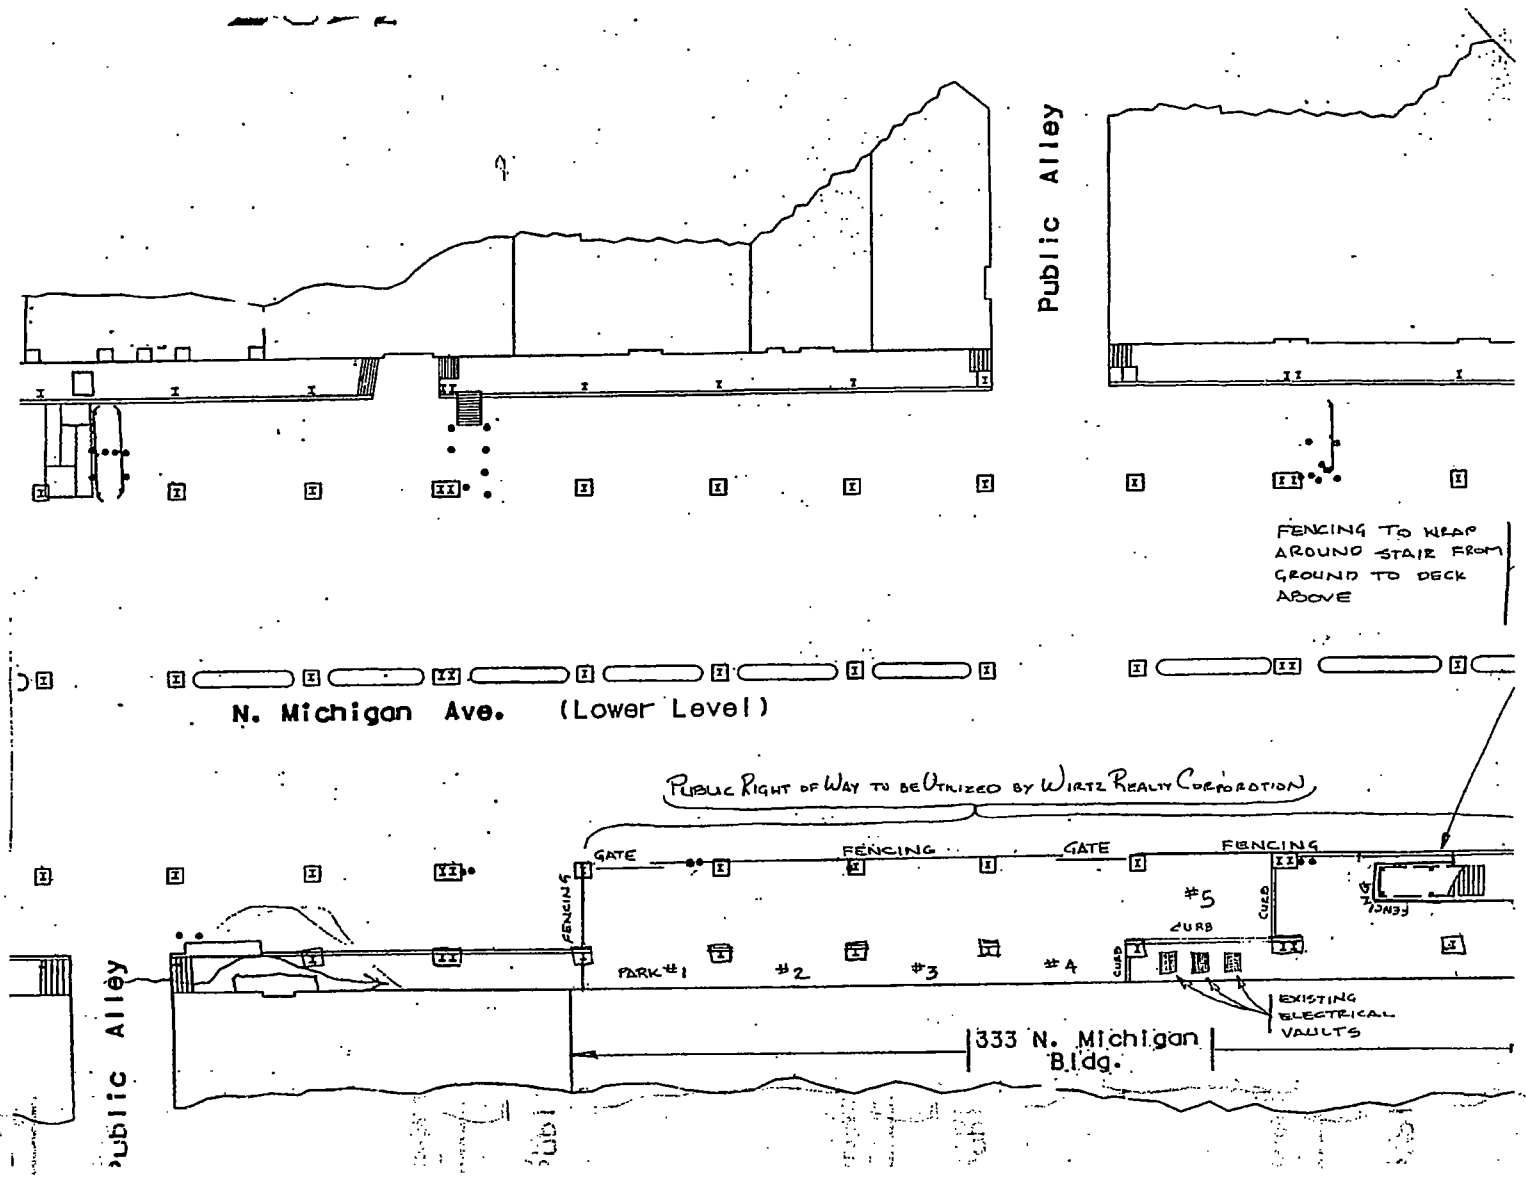
Public Alley
FENCING TO WRAP AROUND STAIR FROM GROUND TO DECK ABOVE
N. Michigan Ave. (Lower Level)
PUBLIC RIGHT OF WAY TO BE UTILIZED BY WIRTZ REALTY CORPORATION
GATE
FENCING
GATE
FENCING
#5
CURB
CURB
PARK #1
#2
#3
#4
EXISTING ELECTRICAL VAULTS
333 N. Michigan Bldg.
Public Alley

# City of Chicago

O2015-7128

Office of the City Clerk

Document Tracking Sheet

| | |
|---|---|
| **Meeting Date:** | 9/24/2015 |
| **Sponsor(s):** | Reilly (42) |
| **Type:** | Ordinance |
| **Title:** | Grant(s) of privilege in public way for 5 N. Wabash Condominium Association |
| **Committee(s) Assignment:** | Committee on Transportation and Public Way |

ORDINANCE
5 N. WABASH CONDOMINIUM ASSOCIATION
Acct. No. 352627 - 1
Permit No. 1120211

*Be It Ordained by the City Council of the City of Chicago:*

SECTION 1. Permission and authority are hereby given and granted to 5 N. WABASH CONDOMINIUM ASSOCIATION, upon the terms and subject to the conditions of this ordinance to maintain and use, as now constructed, two (2) Vault(s) under the public right-of-way adjacent to its premises known as 5 N. Wabash Ave..

Said Vault(s) at E. Madison Street measure(s):
One (1) at one hundred fifty-four (154) feet in length, and fourteen (14) feet in width for a total of two thousand one hundred fifty-six (2156) square feet.

Said Vault(s) at N. Garland Court measure(s):
One (1) at forty-four (44) feet in length, and sixteen (16) feet in width for a total of seven hundred four (704) square feet.

The location of said privilege shall be as shown on prints kept on file with the Department of Business Affairs and Consumer Protection and the Office of the City Clerk.

Said privilege shall be constructed in accordance with plans and specifications approved by the Department of Transportation (Office of Underground Coordination).

This grant of privilege in the public way shall be subject to the provisions of Section 10-28-015 and all other required provisions of the Municipal Code of Chicago.

The grantee shall pay to the City of Chicago as compensation for the privilege #1120211 herein granted the sum of nine thousand three hundred eighty-one ($9,381.00) per annum in advance.

A 25% penalty will be added for payments received after due date.

The permit holder agrees to hold the City of Chicago harmless for any damage, relocation or replacement costs associated with damage, relocation or removal of private property caused by the City performing work in the public way.

Authority herein given and granted for a period of five (5) years from and after 07/28/2015.

Alderman

Brendan Reilly 42nd Ward

GRAPHIC SCALE

# GREMLEY & BIEDERMANN

PROFESSIONAL LAND SURVEYORS

## Plat of Survey

Five N. Wabash Condominium

(BASEMENT)

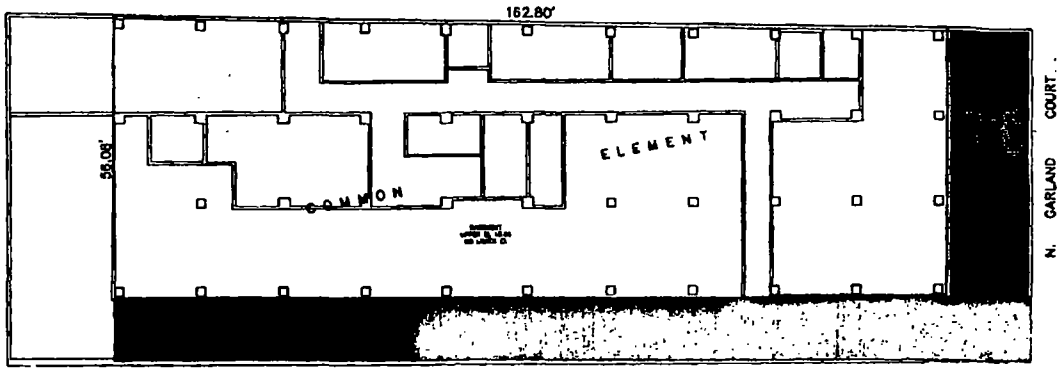



EXHIBIT "C"
PAGE 13

1031814

Dimensions are marked in feet and decimal parts thereof. Compare all points BEFORE building by same and at once report any differences BEFORE damage is done.

For easements, building lines and other restrictions not shown on survey refer to your abstract, deed, contract, title policy and local building line regulations.

All dimensions shall be ascertained by only measurement upon this plat, unless otherwise noted hereon the Bearing Basis, Elevation Datum and Coordinate System if used is ASSUMED.

COPYRIGHT GREMLEY & BIEDERMANN, INC. 2003 "All Rights Reserved"

State of Illinois
County of Cook

Dated at Arlington Heights, Illinois, October 16, 2003

By: _____

Professional Illinois Land Surveyor No. 2-3544
My License Expires November 30, 2004

I (or professional service corporation) in the service hereon represents for a boundary survey.

# City of Chicago

O2015-7129

Office of the City Clerk

Document Tracking Sheet

| | |
|---|---|
| **Meeting Date:** | 9/24/2015 |
| **Sponsor(s):** | Reilly (42) |
| **Type:** | Ordinance |
| **Title:** | Grant(s) of privilege in public way for JMB/Urban 900 Development Partners Ltd. |
| **Committee(s) Assignment:** | Committee on Transportation and Public Way |

ORDINANCE
JMB/URBAN 900 DEVELOPMENT PARTNERS, LTD.
Acct. No. 68554 - 1
Permit No. 1119302

*Be It Ordained by the City Council of the City of Chicago:*

SECTION 1. Permission and authority are hereby given and granted to JMB/URBAN 900 DEVELOPMENT PARTNERS, LTD., upon the terms and subject to the conditions of this ordinance to maintain and use three (3) sign(s) projecting over the public right-of-way attached to its premises known as 900 N. Michigan Ave..

Said sign structure(s) measures as follows; along E. Walton Street:
One (1) at fourteen point five eight (14.58) feet in length, six point seven five (6.75) feet in height and nine (9) feet above grade level.
One (1) at five point five (5.5) feet in length, point six seven (.67) feet in height and nine (9) feet above grade level.
One (1) at two point one seven (2.17) feet in length, point six seven (.67) feet in height and nine (9) feet above grade level.

The location of said privilege shall be as shown on prints kept on file with the Department of Business Affairs and Consumer Protection and the Office of the City Clerk.

Said privilege shall be constructed in accordance with plans and specifications approved by the Department of Transportation (Division of Project Development) and Zoning Department - Signs.

This grant of privilege in the public way shall be subject to the provisions of Section 10-28-015 and all other required provisions of the Municipal Code of Chicago.

The grantee shall pay to the City of Chicago as compensation for the privilege #1119302 herein granted the sum of four hundred seventy-five ($475.00) per annum in advance.

A 25% penalty will be added for payments received after due date.

The permit holder agrees to hold the City of Chicago harmless for any damage, relocation or replacement costs associated with damage, relocation or removal of private property caused by the City performing work in the public way.

Authority herein given and granted for a period of five (5) years from and after Date of Passage.

Alderman _____


Brendan Reilly 42nd Ward

## SIGN SPECIFICATIONS

**[A] - ILLUMINATED LETTERS**
Lighting: LED - white
Voltage: tbd
Description: Edge-Lit (Remote)
2 1/4" deep
Face Color: Black
Return Color: Black
Installation: Flush to window


**[B] - ILLUMINATED LETTERS**
Lighting: LED - white
Voltage: tbd
Description: Edge-Lit (Remote)
2 1/4" deep
Face Color: PMS 200 Red w /relective white vinyl
Return Color: PMS 200 Red
Installation: Flush to window

**[C] - ILLUMINATED 900**
Lighting: LED - white
Voltage: tbd
Description: Back-Lit (Remote)
4" deep
Face Color: Black
Return Color: Black
Installation: Stand off window 2/5"

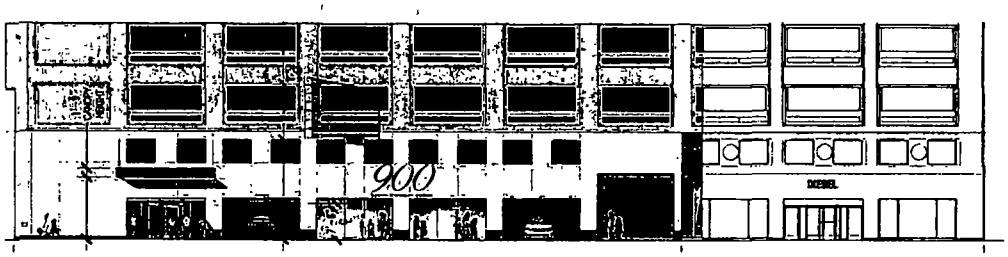


NIGHT VIEW

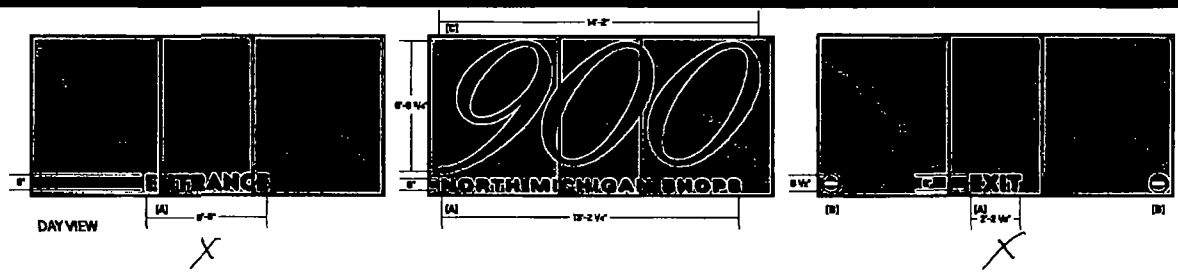


DAY VIEW

POBLOCKI

Project
**900 N Michigan**

Chicago, IL

Scale: 1/4"=1'
Original Page Size: 17" x 11"

Notes

Revisions
REV DESCRIPTION BY DATE

Orig. Date: 08/08/16

Sign Loc. No. .

**LL-01**
Lit Letters
Sign Type

**70206** JOI
OPP - Project - Job No. Design

# City of Chicago

O2015-7130

Office of the City Clerk

Document Tracking Sheet

| | |
|---|---|
| **Meeting Date:** | 9/24/2015 |
| **Sponsor(s):** | Reilly (42) |
| **Type:** | Ordinance |
| **Title:** | Grant(s) of privilege in public way for 175 Jackson LLC |
| **Committee(s) Assignment:** | Committee on Transportation and Public Way |

ORDINANCE
175 JACKSON, LLC
Acct. No 20466 - 1
Permit No. 1120117

*Be It Ordained by the City Council of the City of Chicago:*

SECTION 1. Permission and authority are hereby given and granted to 175 JACKSON, LLC, upon the terms and subject to the conditions of this ordinance to maintain and use, as now constructed, one (1) Manhole(s) under the public right-of-way adjacent to its premises known as 175 W. Jackson Blvd..

Said Manhole(s) at W. Jackson measure(s):
One (1) at four (4) feet in length, and one (1) foot in width for a total of four (4) square feet.

The location of said privilege shall be as shown on prints kept on file with the Department of Business Affairs and Consumer Protection and the Office of the City Clerk.

Said privilege shall be constructed in accordance with plans and specifications approved by the Department of Transportation (Office of Underground Coordination) and Department of Water Management.

This grant of privilege in the public way shall be subject to the provisions of Section 10-28-015 and all other required provisions of the Municipal Code of Chicago.

The grantee shall pay to the City of Chicago as compensation for the privilege #1120117 herein granted the sum of four hundred ($400.00) per annum in advance.


A 25% penalty will be added for payments received after due date.

The permit holder agrees to hold the City of Chicago harmless for any damage, relocation or replacement costs associated with damage, relocation or removal of private property caused by the City performing work in the public way.

Authority herein given and granted for a period of five (5) years from and after 02/16/2015.

Alderman _____

Brendan Reilly 42nd Ward

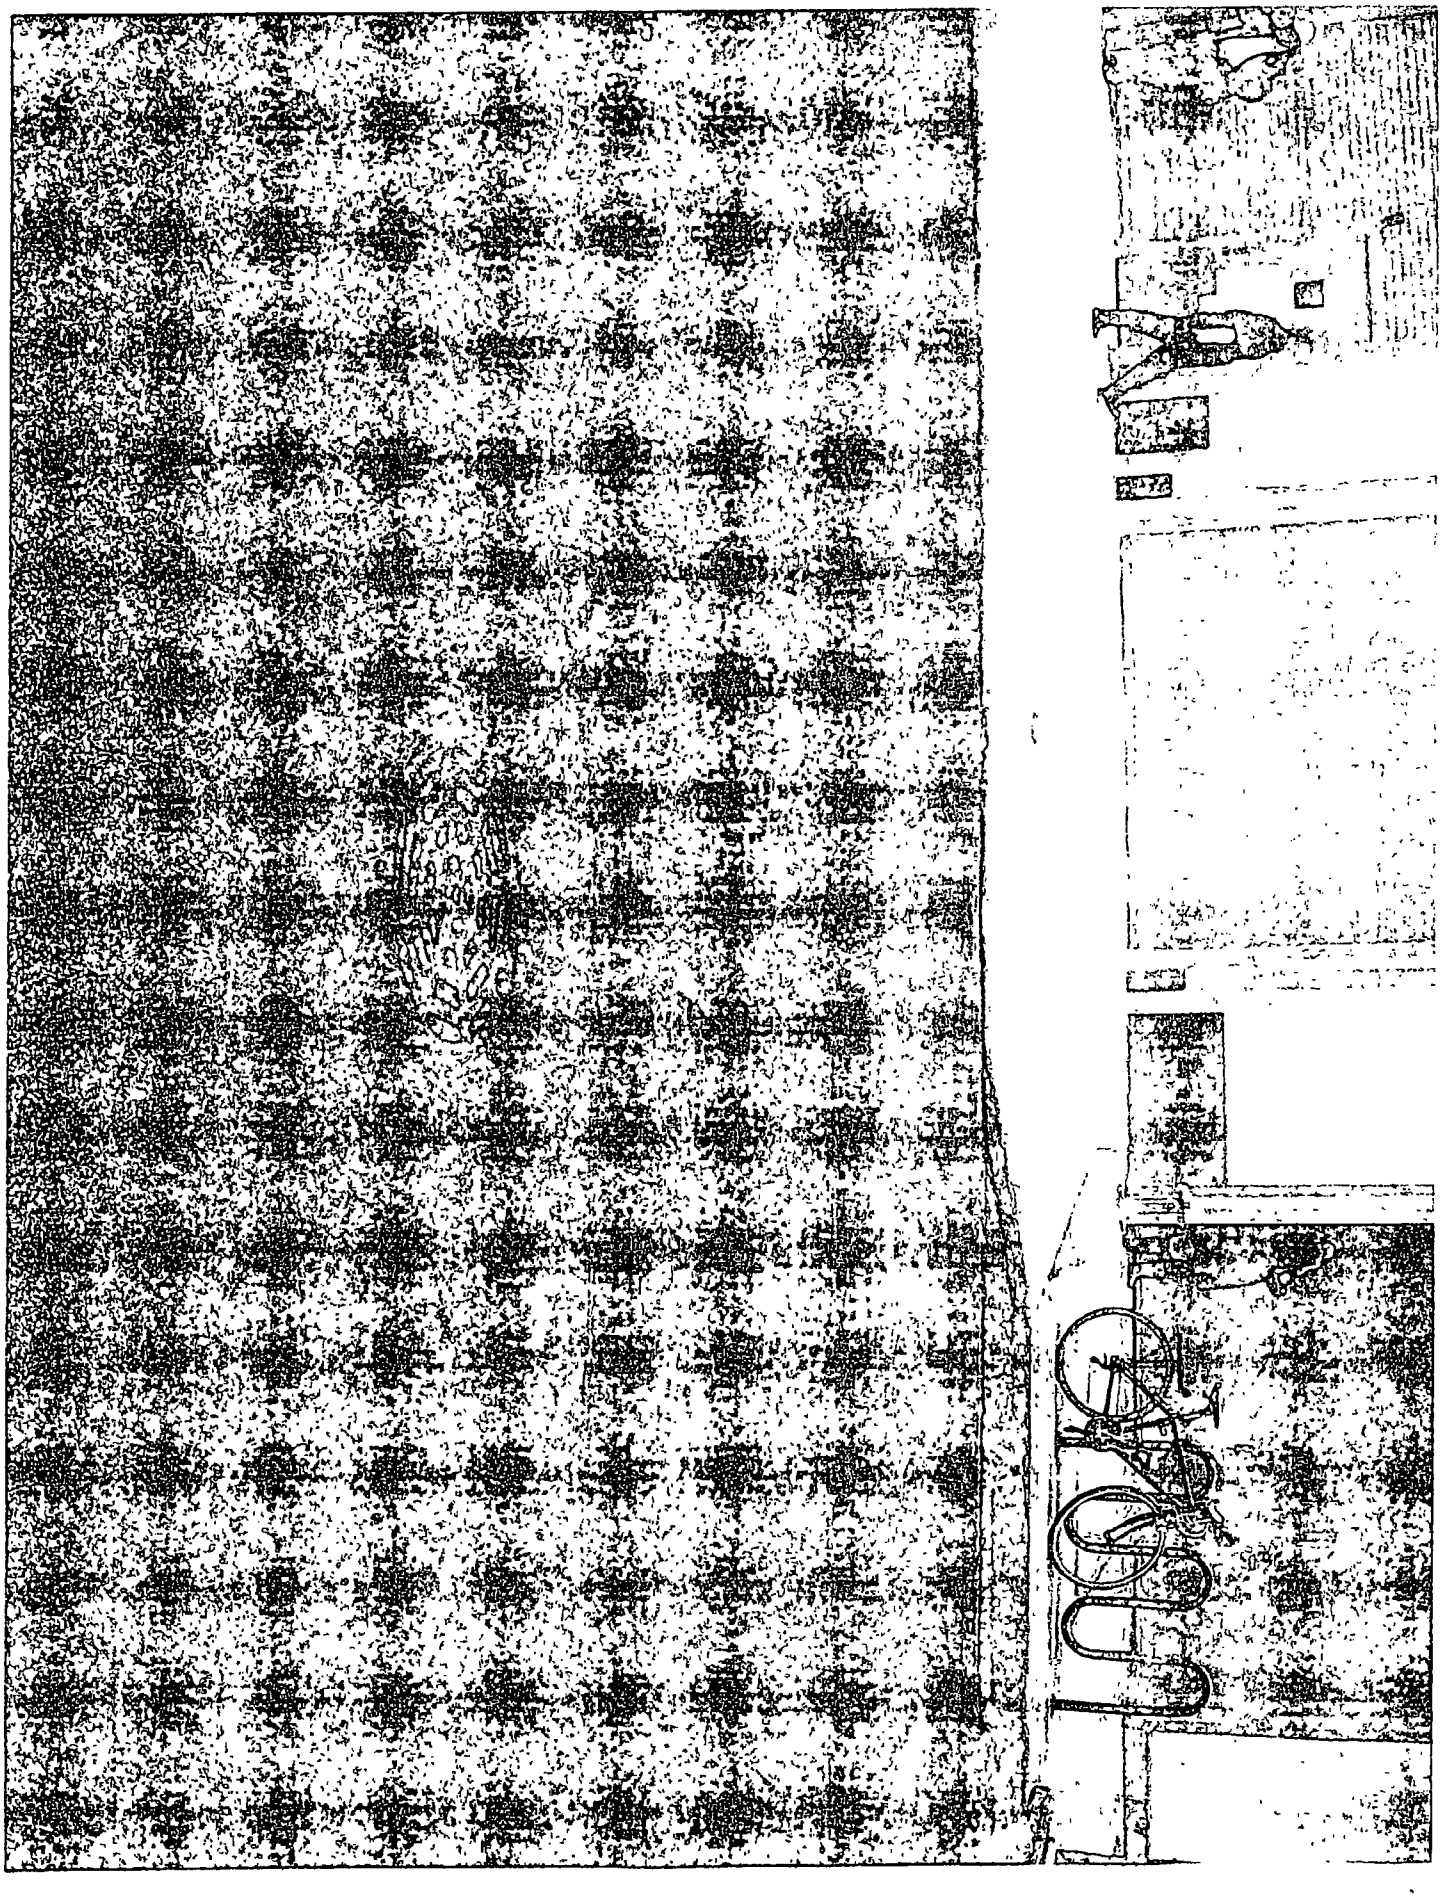

# City of Chicago

O2015-7131

Office of the City Clerk

Document Tracking Sheet

| | |
|---|---|
| **Meeting Date:** | 9/24/2015 |
| **Sponsor(s):** | Reilly (42) |
| **Type:** | Ordinance |
| **Title:** | Grant(s) of privilege in public way for Joe's Seafood Prime Steak |
| **Committee(s) Assignment:** | Committee on Transportation and Public Way |

ORDINANCE
JOE'S SEAFOOD, PRIME STEAK
Acct. No. 88566 - 2
Permit No. 1120075

*Be It Ordained by the City Council of the City of Chicago:*

SECTION 1. Permission and authority are hereby given and granted to JOE'S SEAFOOD, PRIME STEAK, upon the terms and subject to the conditions of this ordinance to construct, install, maintain and use one (1) Wind Screen(s) on the public right-of-way adjacent to its premises known as 60 E. Grand Ave..

Said Wind Screen(s) at E Grand Ave measure(s):
One (1) at twenty point seven five (20.75) feet in length, and four point zero eight (4.08) feet in width for a total of eighty-four point six six (84.66) square feet.

The location of said privilege shall be as shown on prints kept on file with the Department of Business Affairs and Consumer Protection and the Office of the City Clerk.

Said privilege shall be constructed in accordance with plans and specifications approved by the Department of Transportation (Division of Project Development).

This grant of privilege in the public way shall be subject to the provisions of Section 10-28-015 and all other required provisions of the Municipal Code of Chicago.

The grantee shall pay to the City of Chicago as compensation for the privilege #1120075 herein granted the sum of four hundred ($400.00) per annum in advance.

A 25% penalty will be added for payments received after due date.

The permit holder agrees to hold the City of Chicago harmless for any damage, relocation or replacement costs associated with damage, relocation or removal of private property caused by the City performing work in the public way.


Authority herein given and granted for a period of five (5) years from and after Date of Passage.

Alderman _____

Brendan Reilly 42nd Ward

## WIND SCREEN DRAWING

PROPERTY LOCATION: 60 E. Grand Ave.
ORGANIZATION NAME: Joe's Seafood

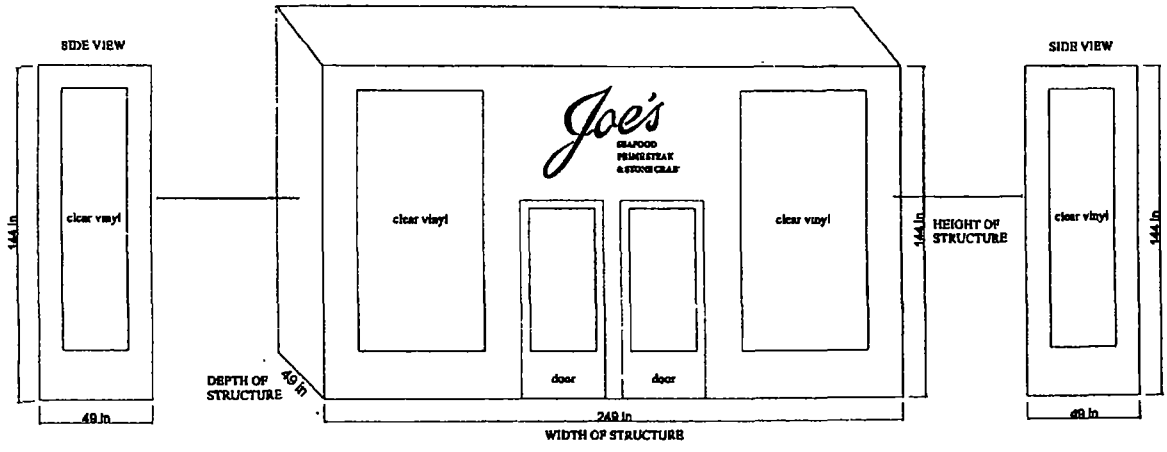

# City of Chicago

O2015-7132

## Office of the City Clerk

## Document Tracking Sheet

| | |
|---|---|
| **Meeting Date:** | 9/24/2015 |
| **Sponsor(s):** | Reilly (42) |
| **Type:** | Ordinance |
| **Title:** | Grant(s) of privilege in public way for Chicago Loop Alliance - security cameras |
| **Committee(s) Assignment:** | Committee on Transportation and Public Way |

ORDINANCE
CHICAGO LOOP ALLIANCE
Acct. No. 290296 - 8
Permit No. 1119946

*Be It Ordained by the City Council of the City of Chicago:*

SECTION 1. Permission and authority are hereby given and granted to CHICAGO LOOP ALLIANCE, upon the terms and subject to the conditions of this ordinance to construct, install, maintain and use two (2) Security Camera(s) projecting over the public right-of-way for security purposes adjacent to its premises known as 111 N. State St..

Said Security Camera(s) at N. State Street measure(s):
Two (2) at point five eight (.58) feet in length, point five eight (.58) feet in width and one hundred twenty (120) feet above grade level.

The location of said privilege shall be as shown on prints kept on file with the Department of Business Affairs and Consumer Protection and the Office of the City Clerk.

Said privilege shall be constructed in accordance with plans and specifications approved by the Department of Planning and Development and Department of Transportation (Division of Project Development).

This grant of privilege in the public way shall be subject to the provisions of Section 10-28-015 and all other required provisions of the Municipal Code of Chicago.

The grantee shall pay to the City of Chicago as compensation for the privilege #1119946 herein granted the sum of zero ($.00) per annum in advance.

A 25% penalty will be added for payments received after due date.


The permit holder agrees to hold the City of Chicago harmless for any damage, relocation or replacement costs associated with damage, relocation or removal of private property caused by the City performing work in the public way.


Authority herein given and granted for a period of five (5) years from and after Date of Passage.


Alderman _____

Brendan Reilly 42nd Ward

# Drawings inc dimensions

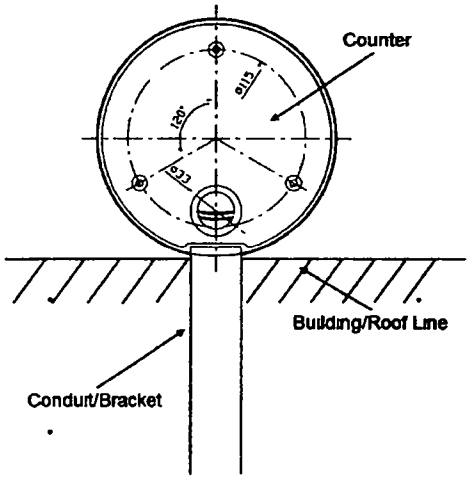

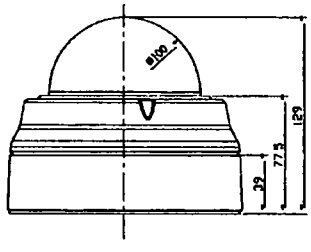springboard
unrivalled retail intelligence
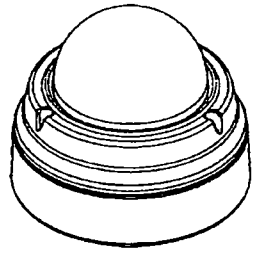
# City of Chicago

O2015-7134

Office of the City Clerk

Document Tracking Sheet

| | |
|---|---|
| **Meeting Date:** | 9/24/2015 |
| **Sponsor(s):** | Reilly (42) |
| **Type:** | Ordinance |
| **Title:** | Grant(s) of privilege in public way for Lake Point Tower Condo Assn. |
| **Committee(s) Assignment:** | Committee on Transportation and Public Way |

ORDINANCE
Lake Point Tower Condominium Association
Acct. No. 201679 - 1
Permit No. 1120065

*Be It Ordained by the City Council of the City of Chicago:*

SECTION 1. Permission and authority are hereby given and granted to Lake Point Tower Condominium Association, upon the terms and subject to the conditions of this ordinance to maintain and use, as now constructed, one (1) Sidewalk Vault(s) under the public right-of-way adjacent to its premises known as 505 N. Lake Shore Dr..

Said Sidewalk Vault(s) at N. Lake Shore Dr. measure(s):
One (1) at twenty-five (25) feet in length, and eleven point three three (11.33) feet in width for a total of two hundred eighty-three point two five (283.25) square feet. Existing vault is used to house a condenser unit and provide ventilation for an air-handling unit and a hot water boiler.

The location of said privilege shall be as shown on prints kept on file with the Department of Business Affairs and Consumer Protection and the Office of the City Clerk.

Said privilege shall be constructed in accordance with plans and specifications approved by the Department of Transportation (Office of Underground Coordination).

This grant of privilege in the public way shall be subject to the provisions of Section 10-28-015 and all other required provisions of the Municipal Code of Chicago.

The grantee shall pay to the City of Chicago as compensation for the privilege #1120065 herein granted the sum of eight hundred thirty-six ($836.00) per annum in advance.


A 25% penalty will be added for payments received after due date.

The permit holder agrees to hold the City of Chicago harmless for any damage, relocation or replacement costs associated with damage, relocation or removal of private property caused by the City performing work in the public way.

Authority herein given and granted for a period of five (5) years from and after 06/07/2015.

Alderman _____

Brendan Reilly 42nd Ward

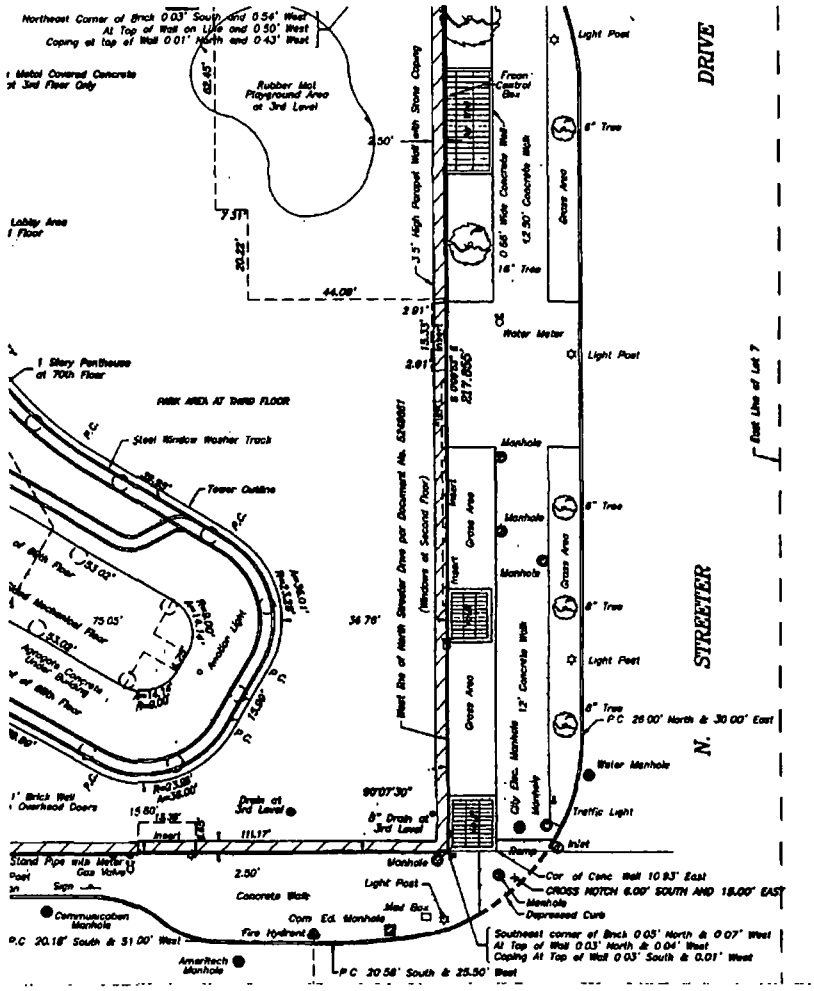
DRIVE
STREETER
N.
East Line of Lot 7
Northeast Corner of Brick 0.03' South and 0.54' West
At Top of Wall on Line and 0.50' West
Coping at Top of Wall 0.01' North and 0.43' West
Rubber Mat Playground Area at 3rd Level
Lobby Area 1 Floor
44.09'
2.91'
Light Post
Water Meter
1 Story Penthouse at 70th Floor
PARK AREA AT THIRD FLOOR
Steel Window Washer Track
Tower Outline
Manhole
Gross Area
6" Tree
12" Concrete Walk
Inlet
Water Manhole
Traffic Light
P.C 25.00' North & 30.00' East
Drain at 3rd Level
8" Drain at 3rd Level
90°07'30"
111.17'
Stand Pipe w/o Meter & Gas Valve
Sign
Concrete Walk
Light Post
Mail Box
Com. Ed. Manhole
Fire Hydrant
Communication Manhole
Ameritech Manhole
Depressed Curb
Cor. of Conc. Wall 10.93' East
CROSS NOTCH 6.00' SOUTH AND 18.00' EAST
Southeast corner of Brick 0.05' North & 0.07' West
At Top of Wall 0.03' North & 0.04' West
Coping At Top of Wall 0.03' South & 0.01' West
P.C 20.18' South & 51.00' West
P.C 20.58' South & 25.50' West

# City of Chicago

O2015-7135

Office of the City Clerk

Document Tracking Sheet

| | |
|---|---|
| **Meeting Date:** | 9/24/2015 |
| **Sponsor(s):** | Reilly (42) |
| **Type:** | Ordinance |
| **Title:** | Grant(s) of privilege in public way for Lincoln Property Co. - foundation pads |
| **Committee(s) Assignment:** | Committee on Transportation and Public Way |

ORDINANCE
LINCOLN PROPERTY COMPANY
Acct. No. 29100 - 1
Permit No. 1117308

*Be It Ordained by the City Council of the City of Chicago:*

SECTION 1. Permission and authority are hereby given and granted to LINCOLN PROPERTY COMPANY, upon the terms and subject to the conditions of this ordinance to maintain and use, as now constructed, two (2) Foundation Pads under the public right-of-way adjacent to its premises known as 120 N. La Salle St..

Said Foundation Pad at ALONG N. LASALLE STREET measure(s):
One (1) at thirty-one (31) feet in length, and three (3) feet in width for a total of ninety-three (93) square feet. Existing foundation pad is approximately six (6) feet in depth.

Said Foundation Pad at ALONG E-W PUBLIC ALLEY measure(s):
One (1) at twenty point eight five (20.85) feet in length, and two point six five (2.65) feet in width for a total of fifty-five point two five (55.25) square feet. Existing foundation pad is approximately eighty-two and five tenths feet in depth.

The location of said privilege shall be as shown on prints kept on file with the Department of Business Affairs and Consumer Protection and the Office of the City Clerk.

Said privilege shall be constructed in accordance with plans and specifications approved by the Department of Planning and Development and Department of Transportation (Office of Underground Coordination).

This grant of privilege in the public way shall be subject to the provisions of Section 10-28-015 and all other required provisions of the Municipal Code of Chicago.

The grantee shall pay to the City of Chicago as compensation for the privilege #1117308 herein granted the sum of one thousand seventy-one ($1,071.00) per annum in advance.


A 25% penalty will be added for payments received after due date.

The permit holder agrees to hold the City of Chicago harmless for any damage, relocation or replacement costs associated with damage, relocation or removal of private property caused by the City performing work in the public way.

Authority herein given and granted for a period of five (5) years from and after 03/22/2015.

Alderman _____

Brendan Reilly 42nd Ward

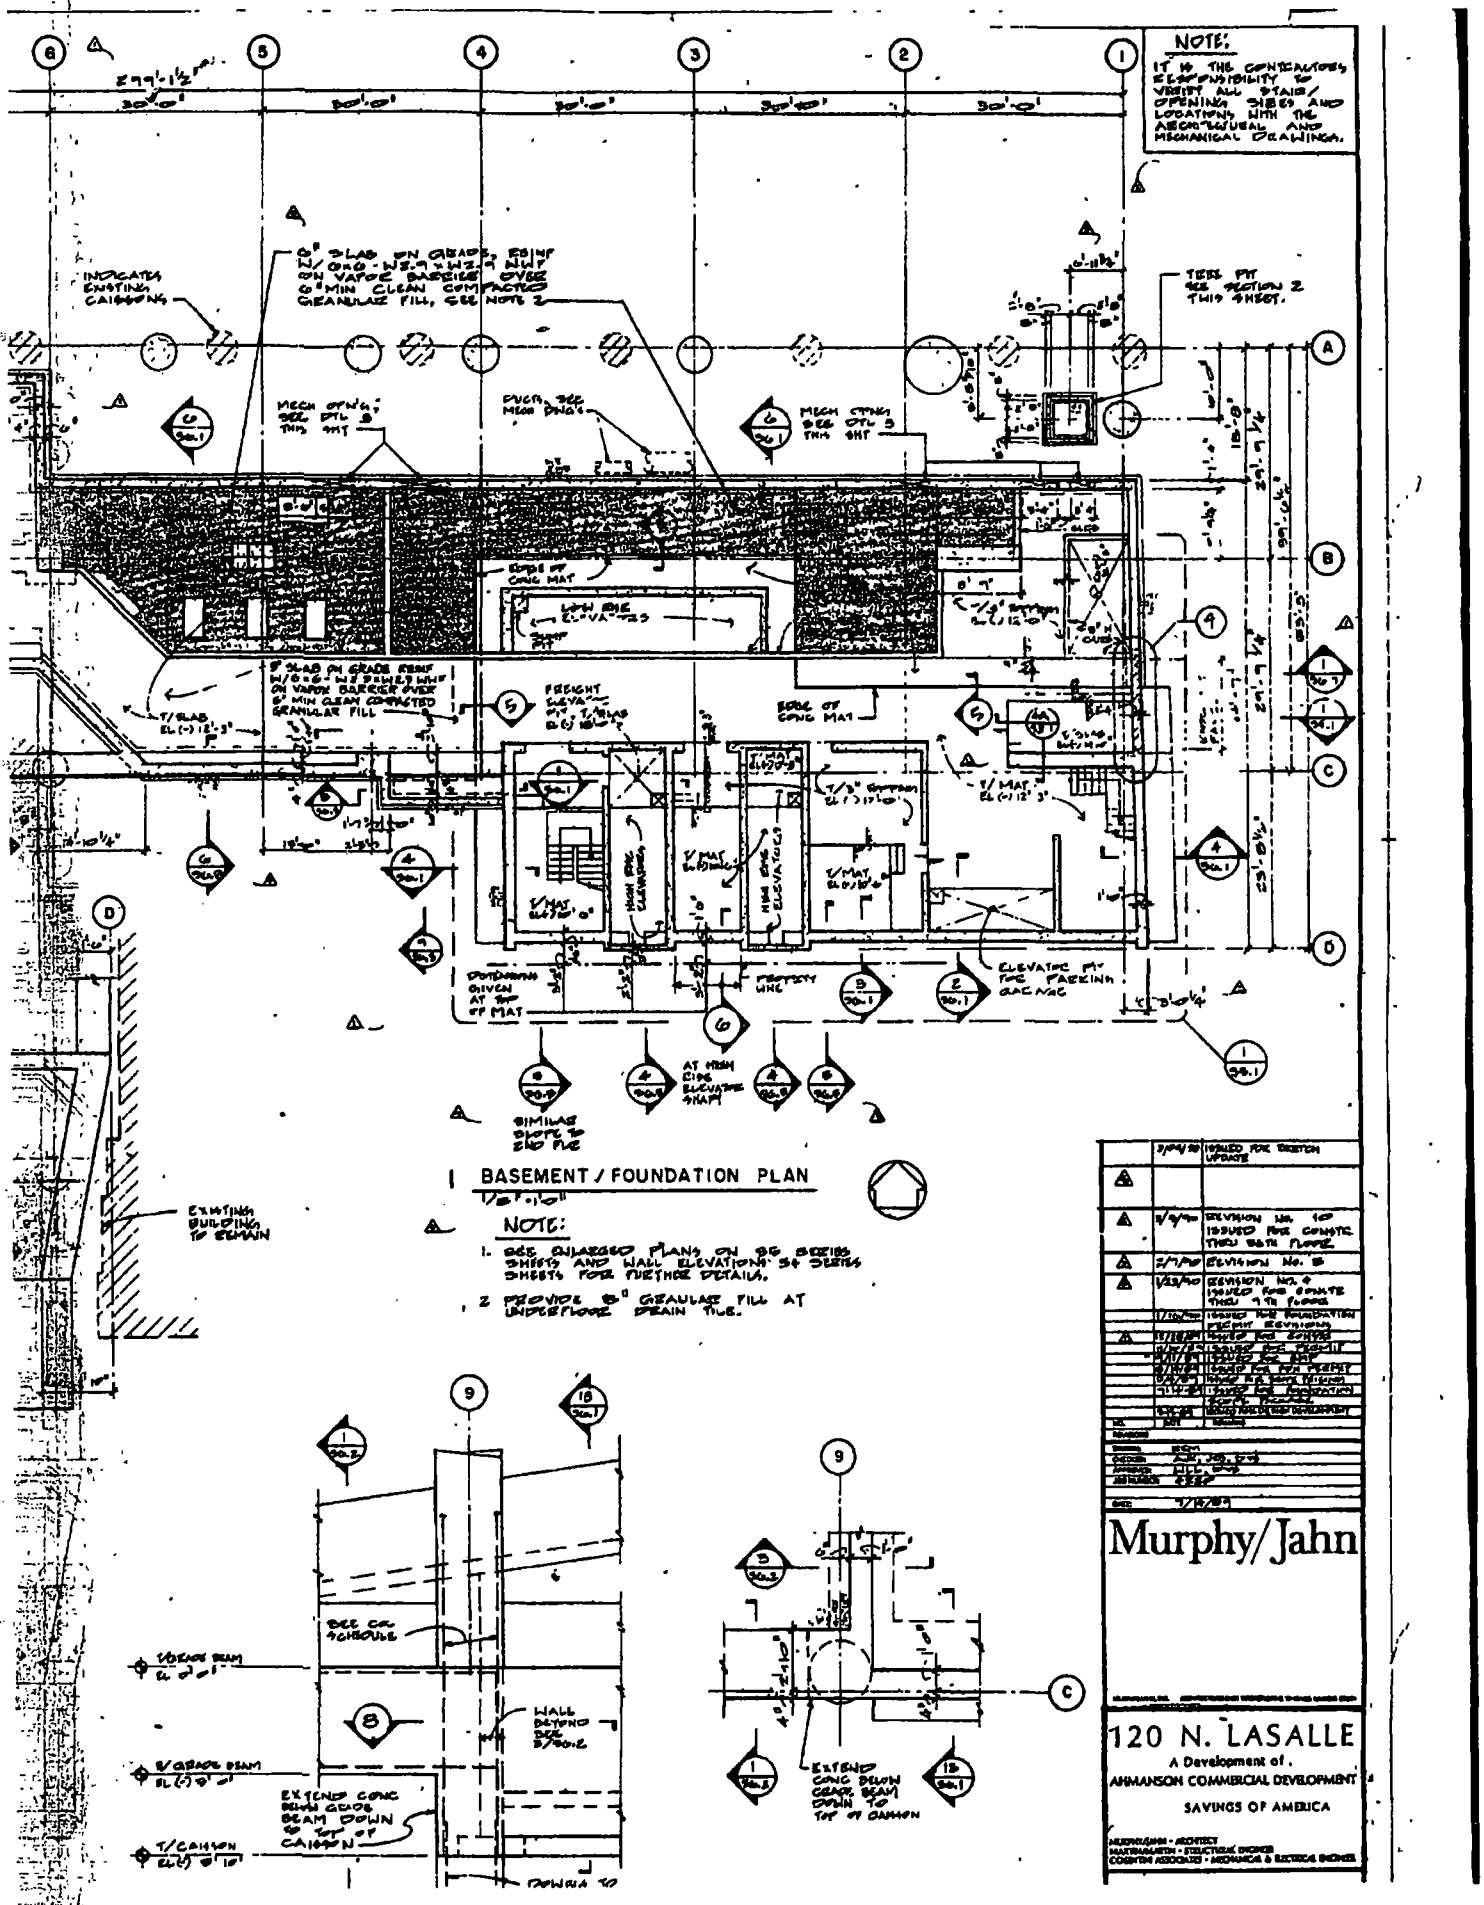
NOTE:
IT IS THE CONTRACTOR'S RESPONSIBILITY TO VERIFY ALL STAIR/OPENING SIZES AND LOCATIONS WITH THE ARCHITECTURAL AND MECHANICAL DRAWINGS.
INDICATES EXISTING CAISSONS
6" SLAB ON GRADE, REINF W/ 6x6 - W2.1 x W2.1 WWF ON VAPOR BARRIER OVER 6" MIN CLEAN COMPACTED GRANULAR FILL, SEE NOTE 2
MECH OPNG, SEE DTL 8 THIS SHT
PUCH, SEE MECH DWGS
MECH OPNG SEE DTL 5 THIS SHT
TIES FIT SEE SECTION 2 THIS SHEET.
EDGE OF CONC MAT
HIGH EDGE ELEVATOR
SUMP PIT
8" SLAB ON GRADE REINF W/ 6x6 - W2.9 x W2.9 WWF ON VAPOR BARRIER OVER 6" MIN CLEAN COMPACTED GRANULAR FILL
T/SLAB EL (-) 12'-3"
FREIGHT ELEVATOR
T/MAT EL (-) 12'-3"
T/MAT EL (-) 13'-0"
HIGH EDGE CLEANING
HIGH EDGE ELEVATOR
T/MAT EL (-) 12'-6"
T/MAT EL (-) 13'-0"
DEPRESSION GIVEN AT TOP OF MAT
CONTROL JOINT
ELEVATOR PIT FOR PARKING GAR AGE
AT HIGH SIDE ELEVATOR SUMP
SIMILAR EXCEPT AS END FILE
EXISTING BUILDING TO REMAIN
BASEMENT / FOUNDATION PLAN
1/8"=1'-0"
NOTE:
1. SEE ENLARGED PLANS ON SG SERIES SHEETS AND WALL ELEVATIONS S4 SERIES SHEETS FOR FURTHER DETAILS.
2. PROVIDE 6" GRANULAR FILL AT UNDERFLOOR DRAIN TILE.
SEE CONC SCHEDULE
WALL BEYOND SEE S2.0-2
T/GRADE BEAM EL (-) 9'-0"
EXTEND CONC BEAM DOWN TO TOP OF CAISSON
T/CAISSON EL (-) 9'-10"
EXTEND CONC GRADE BEAM DOWN TO TOP OF CAISSON
Murphy/Jahn
120 N. LASALLE
A Development of
AHMANSON COMMERCIAL DEVELOPMENT
SAVINGS OF AMERICA

# City of Chicago

O2015-7136

## Office of the City Clerk

## Document Tracking Sheet

| | |
|---|---|
| **Meeting Date:** | 9/24/2015 |
| **Sponsor(s):** | Reilly (42) |
| **Type:** | Ordinance |
| **Title:** | Grant(s) of privilege in public way for Lincoln Property Co. - trellis |
| **Committee(s) Assignment:** | Committee on Transportation and Public Way |

ORDINANCE
LINCOLN PROPERTY COMPANY
Acct. No. 29100 - 1
Permit No. 1119961

*Be It Ordained by the City Council of the City of Chicago:*

SECTION 1. Permission and authority are hereby given and granted to LINCOLN PROPERTY COMPANY, upon the terms and subject to the conditions of this ordinance to maintain and use, as now constructed, one (1) Trellis(s) projecting over the public right-of-way adjacent to its premises known as 120 N. La Salle St..

Said Trellis(s) at N. LaSalle Street & W. Couch Place measure(s):
One (1) at three hundred sixty-four (364) feet in length, and nine (9) feet in width for a total of three thousand two hundred seventy-six (3276) square feet. Existing trellis is approximately eighteen (18) feet above grade level and extend over West Couch Place from the west line of North La Salle Street to the east line of North Wells Street and will define the pedestrian way.

The location of said privilege shall be as shown on prints kept on file with the Department of Business Affairs and Consumer Protection and the Office of the City Clerk.

Said privilege shall be constructed in accordance with plans and specifications approved by the Department of Planning and Development and Department of Transportation (Division of Project Development).

This grant of privilege in the public way shall be subject to the provisions of Section 10-28-015 and all other required provisions of the Municipal Code of Chicago.

The grantee shall pay to the City of Chicago as compensation for the privilege #1119961 herein granted the sum of four hundred ($400.00) per annum in advance.


A 25% penalty will be added for payments received after due date.

The permit holder agrees to hold the City of Chicago harmless for any damage, relocation or replacement costs associated with damage, relocation or removal of private property caused by the City performing work in the public way.

Authority herein given and granted for a period of five (5) years from and after 09/12/2015.

Alderman _____

Brendan Reilly 42nd Ward

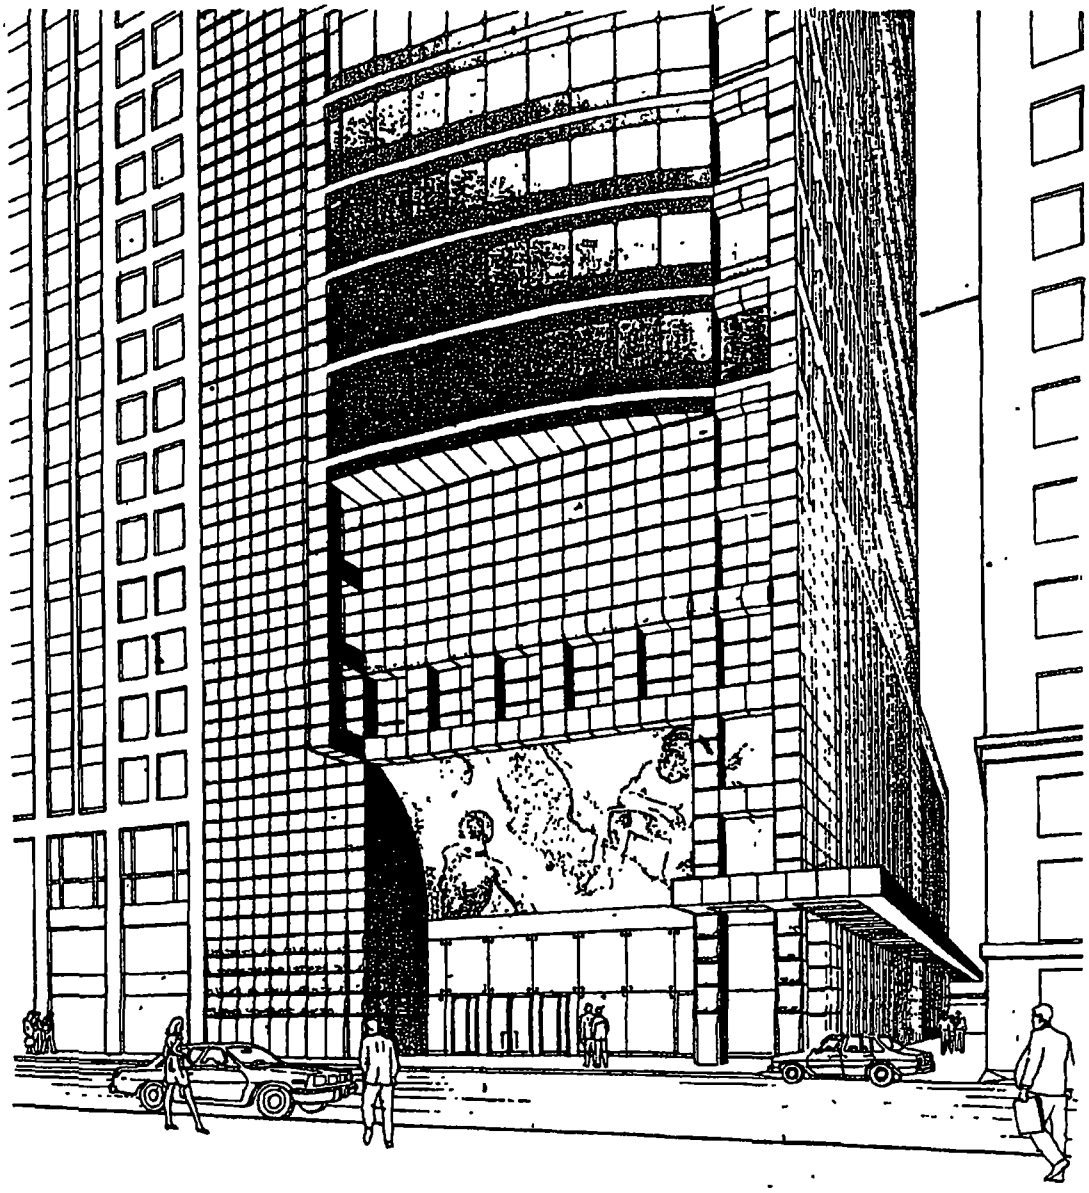

LASALLE STREET ENTRANCE

# City of Chicago

O2015-7138

Office of the City Clerk

Document Tracking Sheet

| | |
|---|---|
| **Meeting Date:** | 9/24/2015 |
| **Sponsor(s):** | Reilly (42) |
| **Type:** | Ordinance |
| **Title:** | Grant(s) of privilege in public way for Marc Realty |
| **Committee(s) Assignment:** | Committee on Transportation and Public Way |

ORDINANCE
MARC REALTY
Acct. No. 205737 - 3
Permit No. 1120031

*Be It Ordained by the City Council of the City of Chicago:*

SECTION 1. Permission and authority are hereby given and granted to MARC REALTY, upon the terms and subject to the conditions of this ordinance to maintain and use, as now constructed, two (2) Vault(s) under the public right-of-way adjacent to its premises known as 11 E. Adams St..

Said Vault(s) at E. Adams Street measure(s):
One (1) at one hundred twelve (112) feet in length, and twelve (12) feet in width for a total of one thousand three hundred forty-four (1344) square feet.

Said Vault(s) at S. State Street measure(s):
One (1) at one hundred fifty (150) feet in length, and fifteen (15) feet in width for a total of two thousand two hundred fifty (2250) square feet.

The location of said privilege shall be as shown on prints kept on file with the Department of Business Affairs and Consumer Protection and the Office of the City Clerk.

Said privilege shall be constructed in accordance with plans and specifications approved by the Department of Transportation (Office of Underground Coordination).

This grant of privilege in the public way shall be subject to the provisions of Section 10-28-015 and all other required provisions of the Municipal Code of Chicago.

The grantee shall pay to the City of Chicago as compensation for the privilege #1120031 herein granted the sum of ten thousand two hundred ninety-nine ($10,299.00) per annum in advance.

A 25% penalty will be added for payments received after due date.


The permit holder agrees to hold the City of Chicago harmless for any damage, relocation or replacement costs associated with damage, relocation or removal of private property caused by the City performing work in the public way.

Authority herein given and granted for a period of five (5) years from and after 10/14/2014.

Alderman _____

Brendan Reilly 42nd Ward

# Account 205737-3

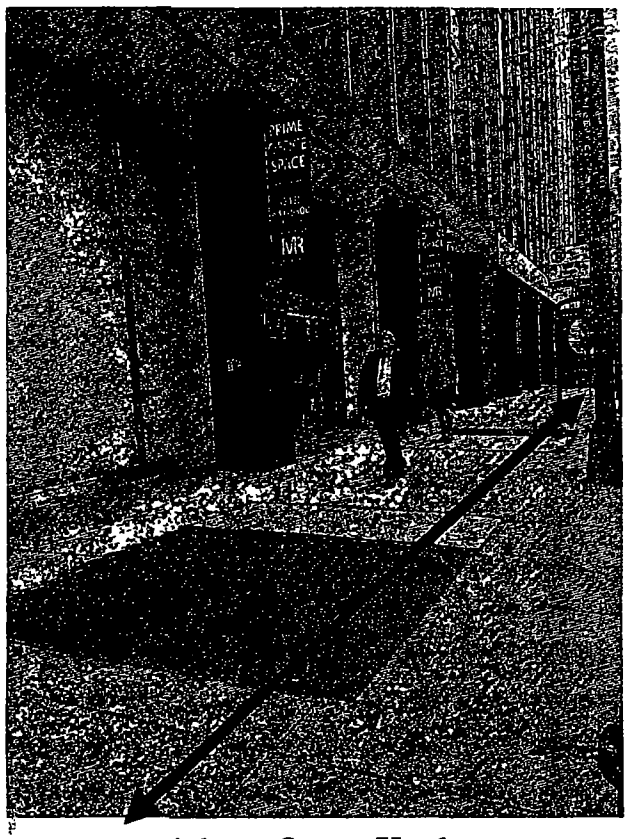

**Adams Street Vault**
**112"L x 12"W**



**State Street Vault**
**150"L x 15"W**

# City of Chicago

O2015-6993

## Office of the City Clerk

## Document Tracking Sheet

| | |
|---|---|
| **Meeting Date:** | 9/24/2015 |
| **Sponsor(s):** | Tunney (44) |
| **Type:** | Ordinance |
| **Title:** | Grant(s) of privilege in public way for Ashland Belmont LLC |
| **Committee(s) Assignment:** | Committee on Transportation and Public Way |

ORDINANCE
ASHLAND BELMONT, LLC
Acct. No. 399865 - 1
Permit No. 1119627

*Be It Ordained by the City Council of the City of Chicago:*

SECTION 1. Permission and authority are hereby given and granted to ASHLAND BELMONT, LLC, upon the terms and subject to the conditions of this ordinance to maintain and use, as now constructed, one (1) Foundation Wall under the public right-of-way adjacent to its premises known as 3201 N. Ashland Ave..

Said Foundation Wall at N. Ashland Avenue measure(s):
One (1) at eight hundred fifteen point six seven (815.67) feet in length, and point seven five (.75) feet in width for a total of six hundred eleven point seven five (611.75) square feet. Said foundation wall shall be approximately sixty (60) feet in depth.

The location of said privilege shall be as shown on prints kept on file with the Department of Business Affairs and Consumer Protection and the Office of the City Clerk.

Said privilege shall be constructed in accordance with plans and specifications approved by the Department of Planning and Development and Department of Transportation (Office of Underground Coordination).

This grant of privilege in the public way shall be subject to the provisions of Section 10-28-015 and all other required provisions of the Municipal Code of Chicago.

The grantee shall pay to the City of Chicago as compensation for the privilege #1119627 herein granted the sum of four hundred ($400.00) per annum in advance.


A 25% penalty will be added for payments received after due date.

The permit holder agrees to hold the City of Chicago harmless for any damage, relocation or replacement costs associated with damage, relocation or removal of private property caused by the City performing work in the public way.

Authority herein given and granted for a period of five (5) years from and after Date of Passage.

Alderman Thomas Tunney

Thomas Tunney 44th Ward

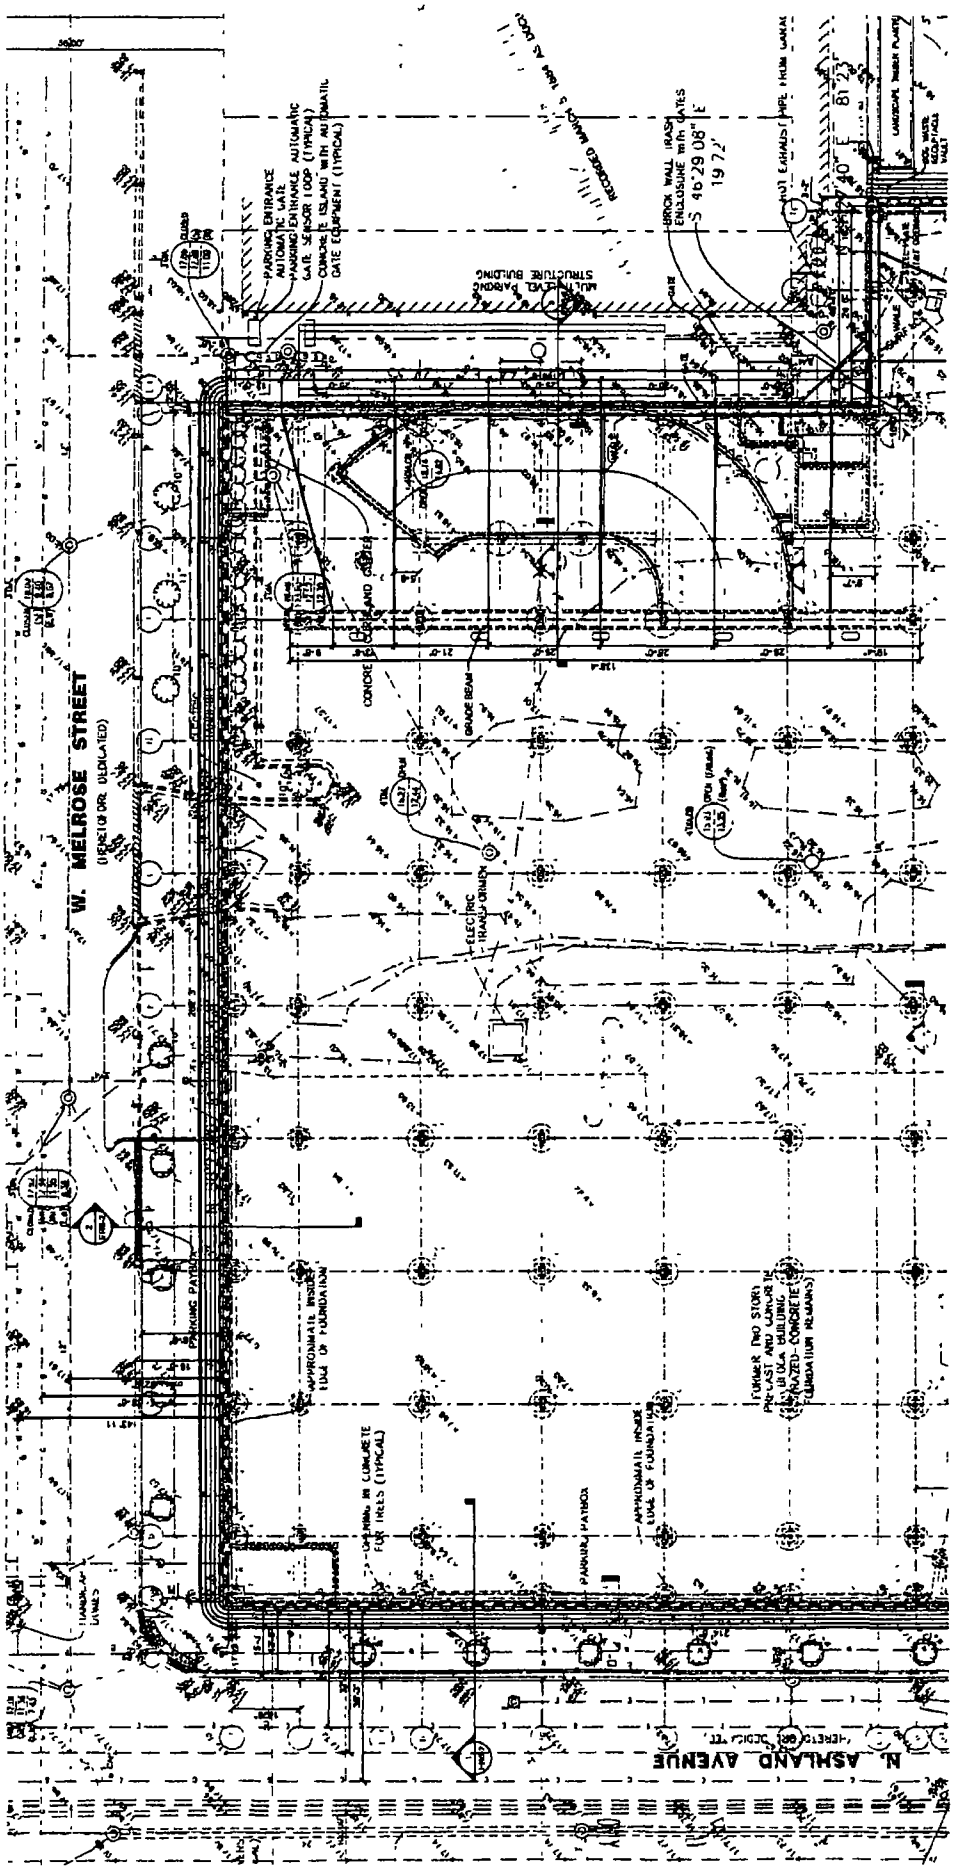
W. MELROSE STREET
N. ASHLAND AVENUE
PARKING ENTRANCE
AUTOMATIC GATE
HANDING ENTRANCE AUTOMATIC
GATE SENSOR LOOP (TYPICAL)
CONCRETE ISLAND WITH AUTOMATIC
GATE EQUIPMENT (TYPICAL)
BRICK WALL TRASH
ENCLOSURE WITH GATES
S 46°29'08" E
19.72'
ELECTRIC TRANSFORMER
GRADE BEAM
APPROXIMATE INSIDE
LINE OF FOUNDATION
PLANTER PLANTER
(FORMER TWO STORY)
PRE-CAST AND CAST-IN-
PLACE CONCRETE
(DEMOLISHED CONCRETE
FOUNDATION REMAINS)

# City of Chicago

O2015-6995

## Office of the City Clerk

## Document Tracking Sheet

| | |
|---|---|
| **Meeting Date:** | 9/24/2015 |
| **Sponsor(s):** | Tunney (44) |
| **Type:** | Ordinance |
| **Title:** | Grant(s) of privilege in public way for Bar Celona |
| **Committee(s) Assignment:** | Committee on Transportation and Public Way |

ORDINANCE
BAR CELONA
Acct. No. 22379 - 1
Permit No. 1119998

*Be It Ordained by the City Council of the City of Chicago:*

SECTION 1. Permission and authority are hereby given and granted to BAR CELONA, upon the terms and subject to the conditions of this ordinance to maintain and use, as now constructed, six (6) Light Fixture(s) projecting over the public right-of-way adjacent to its premises known as 3474 N. Clark St..

Said Light Fixture(s) at N. Clark Street measure(s):
Six (6) at two (2) feet in length, point six seven (.67) feet in width and eighteen (18) feet above grade level.

The location of said privilege shall be as shown on prints kept on file with the Department of Business Affairs and Consumer Protection and the Office of the City Clerk.

Said privilege shall be constructed in accordance with plans and specifications approved by the Department of Transportation (Division of Project Development).

This grant of privilege in the public way shall be subject to the provisions of Section 10-28-015 and all other required provisions of the Municipal Code of Chicago.

The grantee shall pay to the City of Chicago as compensation for the privilege #1119998 herein granted the sum of one hundred ($100.00) per annum in advance.

A 25% penalty will be added for payments received after due date.

The permit holder agrees to hold the City of Chicago harmless for any damage, relocation or replacement costs associated with damage, relocation or removal of private property caused by the City performing work in the public way.

Authority herein given and granted for a period of five (5) years from and after 07/28/2015.

Alderman Thomas Tunney

Thomas Tunney 44th Ward


5424 P. CLARK

# City of Chicago

O2015-6999

Office of the City Clerk

Document Tracking Sheet

| | |
|---|---|
| **Meeting Date:** | 9/24/2015 |
| **Sponsor(s):** | Tunney (44) |
| **Type:** | Ordinance |
| **Title:** | Grant(s) of privilege in public way for Chicago Tattooing Co., Inc., The |
| **Committee(s) Assignment:** | Committee on Transportation and Public Way |

ORDINANCE
THE CHICAGO TATTOOING CO INC
Acct. No. 31131 - 2
Permit No. 1120011

*Be It Ordained by the City Council of the City of Chicago:*

SECTION 1. Permission and authority are hereby given and granted to THE CHICAGO TATTOOING CO INC, upon the terms and subject to the conditions of this ordinance to maintain and use one (1) sign(s) projecting over the public right-of-way attached to its premises known as 1017 W. Belmont Ave..

Said sign structure(s) measures as follows; along W. Belmont:
One (1) at six (6) feet in length, four (4) feet in height and eleven (11) feet above grade level.

The location of said privilege shall be as shown on prints kept on file with the Department of Business Affairs and Consumer Protection and the Office of the City Clerk.

Said privilege shall be constructed in accordance with plans and specifications approved by the Department of Transportation (Division of Project Development) and Zoning Department - Signs.

This grant of privilege in the public way shall be subject to the provisions of Section 10-28-015 and all other required provisions of the Municipal Code of Chicago.

The grantee shall pay to the City of Chicago as compensation for the privilege #1120011 herein granted the sum of one hundred ($100.00) per annum in advance.

A 25% penalty will be added for payments received after due date.

The permit holder agrees to hold the City of Chicago harmless for any damage, relocation or replacement costs associated with damage, relocation or removal of private property caused by the City performing work in the public way.

Authority herein given and granted for a period of five (5) years from and after 09/08/2015.

Alderman Thomas Tunney

Thomas Tunney 44th Ward

Building
Awning
5'-2"
1'-5"
1'
9'
Sign
4'
11'
Awning 2 is 6'10" deep
attached to the same side
of the building front
and the same dimensions
as Awning 1 as shown in
the Photograph.
SIDEWALK
11'-5"
2

# City of Chicago

O2015-7000

## Office of the City Clerk

## Document Tracking Sheet

| | |
|---|---|
| **Meeting Date:** | 9/24/2015 |
| **Sponsor(s):** | Tunney (44) |
| **Type:** | Ordinance |
| **Title:** | Grant(s) of privilege in public way for Coalfire |
| **Committee(s) Assignment:** | Committee on Transportation and Public Way |

ORDINANCE
COALFIRE
Acct. No. 48147 - 3
Permit No. 1118253

*Be It Ordained by the City Council of the City of Chicago:*

SECTION 1. Permission and authority are hereby given and granted to COALFIRE, upon the terms and subject to the conditions of this ordinance to maintain and use one (1) sign(s) projecting over the public right-of-way attached to its premises known as 3705-3707 N. Southport Ave..

Said sign structure(s) measures as follows; along N. Southport:
One (1) at four point eight three (4.83) feet in length, one point four two (1.42) feet in height and eleven (11) feet above grade level.

The location of said privilege shall be as shown on prints kept on file with the Department of Business Affairs and Consumer Protection and the Office of the City Clerk.

Said privilege shall be constructed in accordance with plans and specifications approved by the Department of Transportation (Division of Project Development) and Zoning Department - Signs.

This grant of privilege in the public way shall be subject to the provisions of Section 10-28-015 and all other required provisions of the Municipal Code of Chicago.

The grantee shall pay to the City of Chicago as compensation for the privilege #1118253 herein granted the sum of one hundred ($100.00) per annum in advance.

A 25% penalty will be added for payments received after due date.

The permit holder agrees to hold the City of Chicago harmless for any damage, relocation or replacement costs associated with damage, relocation or removal of private property caused by the City performing work in the public way.


Authority herein given and granted for a period of five (5) years from and after Date of Passage.

Alderman Thomas Tunney

Thomas Tunney 44th Ward

– – – – –

Dotted Line represents support post that goes all the way through the entire length of the sign

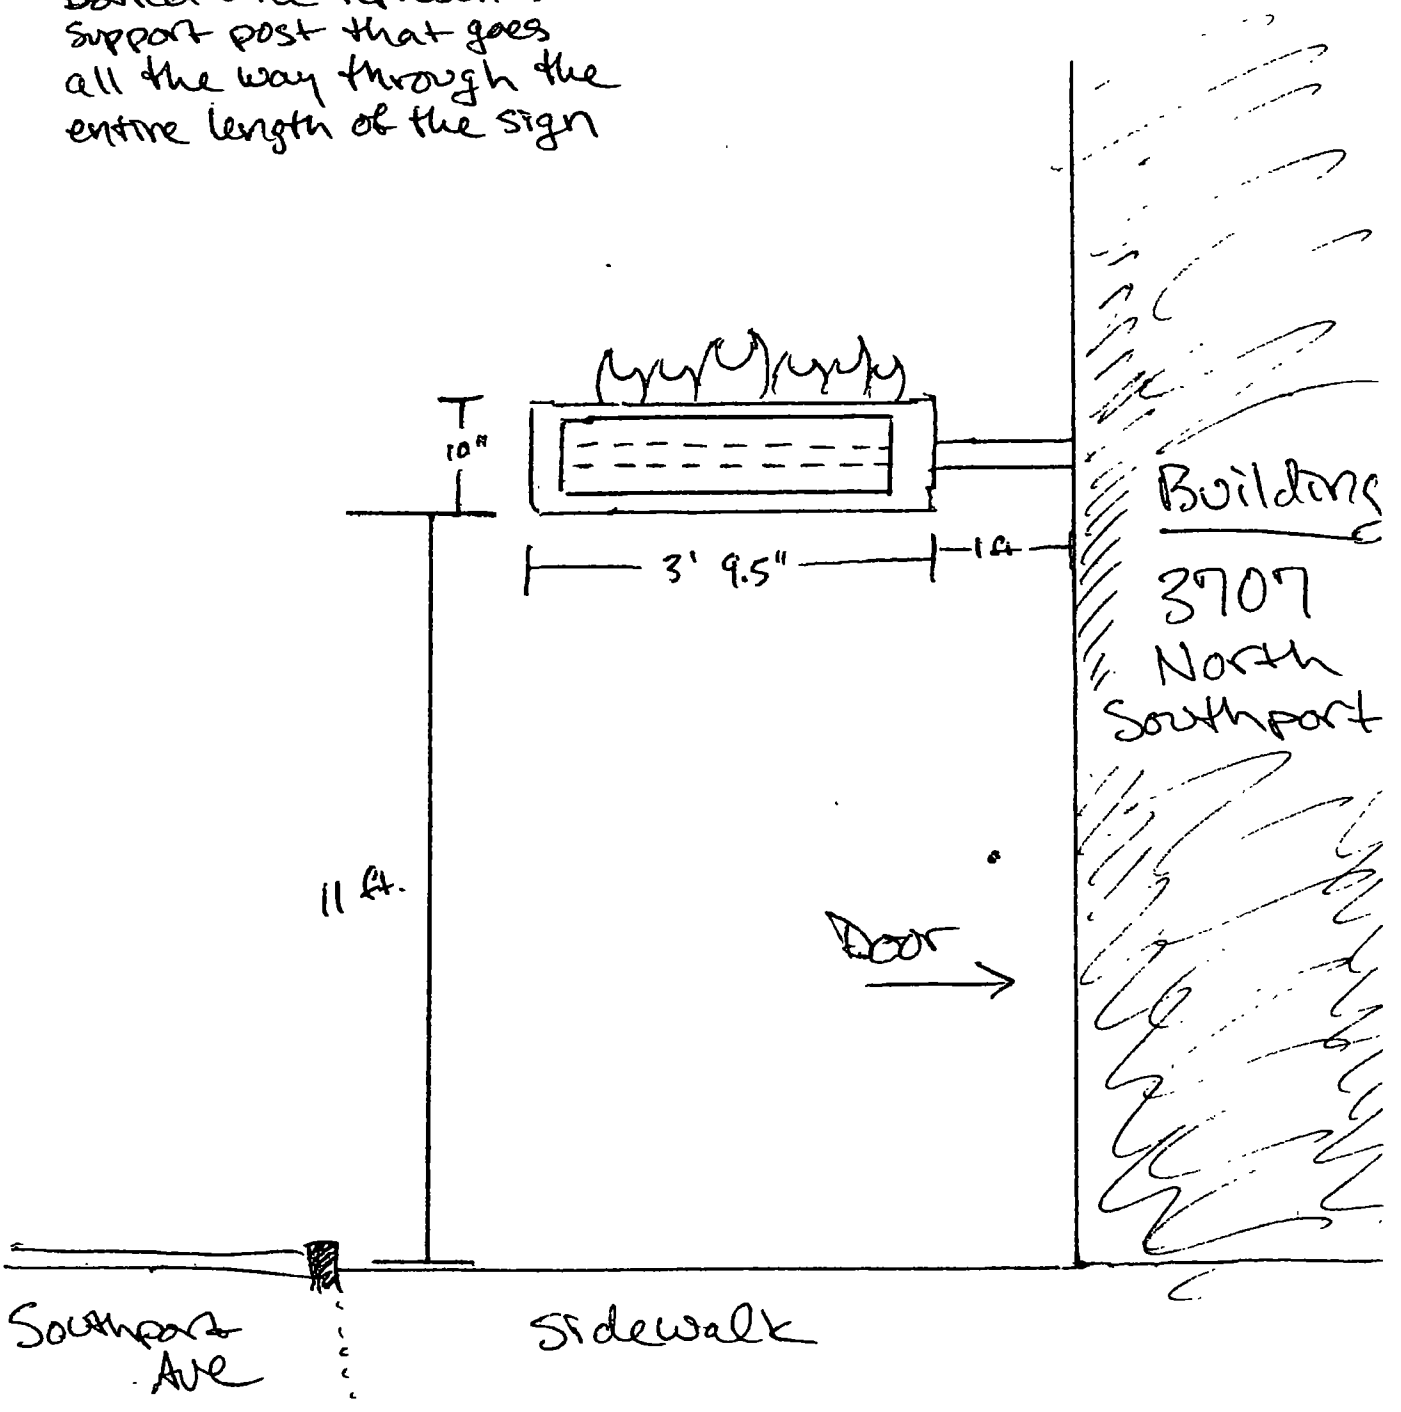

# City of Chicago

O2015-7003

## Office of the City Clerk

## Document Tracking Sheet

| | |
|---|---|
| **Meeting Date:** | 9/24/2015 |
| **Sponsor(s):** | Tunney (44) |
| **Type:** | Ordinance |
| **Title:** | Grant(s) of privilege in public way for Flub A Dub Chub's |
| **Committee(s) Assignment:** | Committee on Transportation and Public Way |

ORDINANCE
FLUB A DUB CHUB'S
Acct. No. 323529 - 1
Permit No. 1119746

*Be It Ordained by the City Council of the City of Chicago:*

SECTION 1. Permission and authority are hereby given and granted to FLUB A DUB CHUB'S, upon the terms and subject to the conditions of this ordinance to maintain and use one (1) sign(s) projecting over the public right-of-way attached to its premises known as 3021 N. Broadway .

Said sign structure(s) measures as follows; along N Broadway:
One (1) at two point five (2.5) feet in length, two (2) feet in height and nine (9) feet above grade level.

The location of said privilege shall be as shown on prints kept on file with the Department of Business Affairs and Consumer Protection and the Office of the City Clerk.

Said privilege shall be constructed in accordance with plans and specifications approved by the Department of Transportation (Division of Project Development) and Zoning Department - Signs.

This grant of privilege in the public way shall be subject to the provisions of Section 10-28-015 and all other required provisions of the Municipal Code of Chicago.

The grantee shall pay to the City of Chicago as compensation for the privilege #1119746 herein granted the sum of one hundred ($100.00) per annum in advance.


A 25% penalty will be added for payments received after due date.

The permit holder agrees to hold the City of Chicago harmless for any damage, relocation or replacement costs associated with damage, relocation or removal of private property caused by the City performing work in the public way.


Authority herein given and granted for a period of five (5) years from and after Date of Passage.

Alderman Thomas Tunney

Thomas Tunney 44th Ward

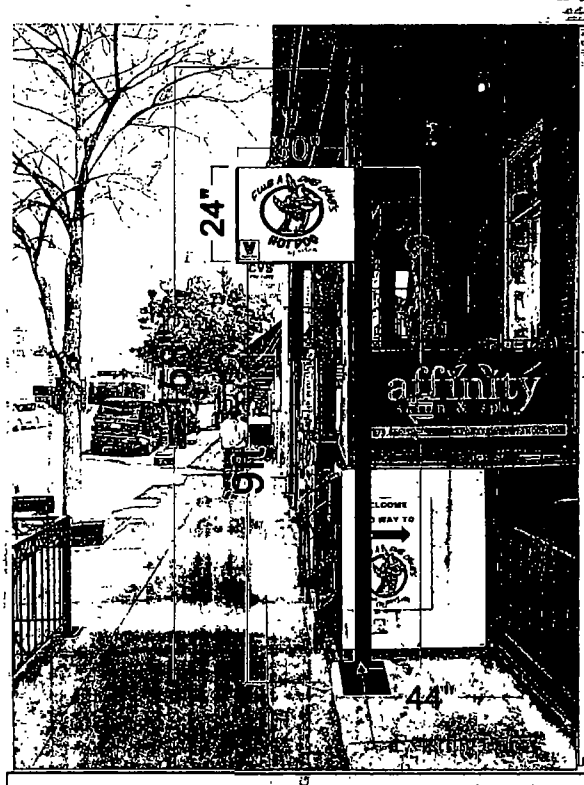


## Side View & Mounting Details

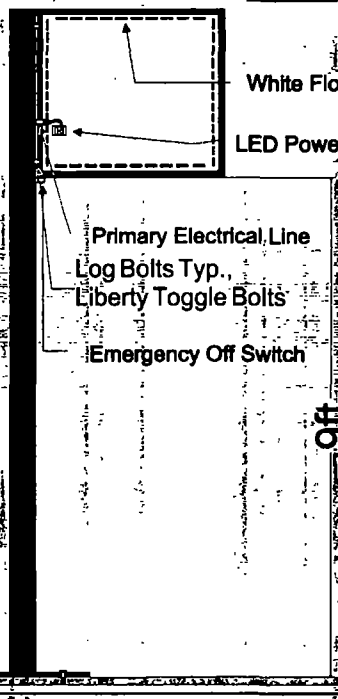


### Blade Sign Specifications

| | |
|---|---|
| Sign Type | Illuminated sign cabinet |
| Cabinet Depth | 6" |
| Cabinet Color | Black |
| Retainer size | 2" |
| Sign Style | Square |
| Face Color | See Design |
| Face Material | 3/16" lexan |
| Vinyl Graphics | See Design |
| Internal Illum. | White Flood LED |
| Mounting | 3/4"x 6" Lag screws w/ anchor |

Sign will be fastened directly to facade no exposed wiring
Total square footage of this sign is 5 sq ft

TRIANGLE SIGN & AWNING INC
1-888-263-6639
www.trianglesignandawning.com
sales@trianglesignandawning.com
1079 Entry Dr Bensenville, IL 60106

CUSTOMER Flub A Dub Chubs

LOCATION 3021 N Broadway
Chicago, IL 60657

Design by Aleona S
Date 07/07/2015

Customer approval signature _____ Date _____/2015

© by Triangle Sign & Awning
Proprietary and Confidential

This design is the original and unpublished work of Triangle Sign & Awning, Inc and may not be reproduced, copied or exhibited in any fashion, without the expressed written consent from an authorized personnel of the company. The rights to this design may be purchased

Special Note

Landlord approval signature _____ Date _____/2015

# City of Chicago

O2015-7005

Office of the City Clerk

Document Tracking Sheet

| | |
|---|---|
| **Meeting Date:** | 9/24/2015 |
| **Sponsor(s):** | Tunney (44) |
| **Type:** | Ordinance |
| **Title:** | Grant(s) of privilege in public way for Home Run Inn |
| **Committee(s) Assignment:** | Committee on Transportation and Public Way |

ORDINANCE
HOME RUN INN
Acct. No. 392439 - 1
Permit No. 1119435

*Be It Ordained by the City Council of the City of Chicago:*

SECTION 1. Permission and authority are hereby given and granted to HOME RUN INN, upon the terms and subject to the conditions of this ordinance to maintain and use one (1) sign(s) projecting over the public right-of-way attached to its premises known as 3215 N. Sheffield Ave..

Said sign structure(s) measures as follows; along N. Sheffield Avenue:
One (1) at fifty-eight (58) feet in length, five (5) feet in height and fifteen (15) feet above grade level.

The location of said privilege shall be as shown on prints kept on file with the Department of Business Affairs and Consumer Protection and the Office of the City Clerk.

Said privilege shall be constructed in accordance with plans and specifications approved by the Department of Transportation (Division of Project Development) and Zoning Department - Signs.

This grant of privilege in the public way shall be subject to the provisions of Section 10-28-015 and all other required provisions of the Municipal Code of Chicago.

The grantee shall pay to the City of Chicago as compensation for the privilege #1119435 herein granted the sum of three hundred ($300.00) per annum in advance.


A 25% penalty will be added for payments received after due date.

The permit holder agrees to hold the City of Chicago harmless for any damage, relocation or replacement costs associated with damage, relocation or removal of private property caused by the City performing work in the public way.

Authority herein given and granted for a period of five (5) years from and after Date of Passage.

Alderman Thomas Tunney

Thomas Tunney 44th Ward

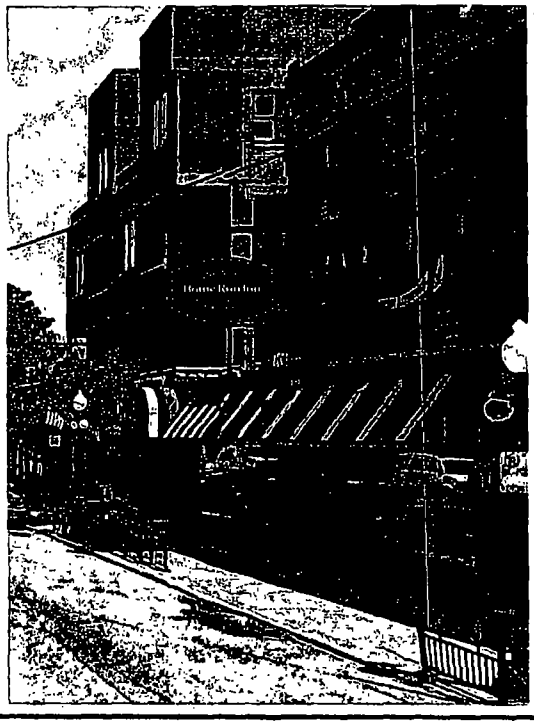

Sign _____ Date _____

☐ APPROVAL AS-IS ☐ APPROVAL WITH CORRECTIONS NOTED

☐ CORRECTIONS NEEDED = NEW PROOF REQUIRED

SOUTH WATER SIGNS

334 N Church
Elmhurst IL 60126

Home Run Inn

1215 Sheffield
Chicago IL

7009.69

09 25 14

09 30 14
04 03 15
04 09 15
04 15 15
04 27 15

THIS DRAWING IS THE PROPERTY OF SOUTH WATER SIGNS LLC ALL RIGHTS OF REPRODUCTION ARE RESERVED BY SOUTH WATER SIGNS, INC.

# City of Chicago

O2015-7008

Office of the City Clerk

Document Tracking Sheet

| | |
|---|---|
| **Meeting Date:** | 9/24/2015 |
| **Sponsor(s):** | Tunney (44) |
| **Type:** | Ordinance |
| **Title:** | Grant(s) of privilege in public way for Intelligentsia Coffee & Tea, Inc. |
| **Committee(s) Assignment:** | Committee on Transportation and Public Way |

ORDINANCE
INTELLIGENTSIA COFFEE & TEA, INC.
Acct. No. 86212 - 1
Permit No. 1119700

*Be It Ordained by the City Council of the City of Chicago:*

SECTION 1. Permission and authority are hereby given and granted to INTELLIGENTSIA COFFEE & TEA, INC., upon the terms and subject to the conditions of this ordinance to maintain and use one (1) sign(s) projecting over the public right-of-way attached to its premises known as 3123 N. Broadway .

Said sign structure(s) measures as follows; along N. Broadway:
One (1) at six (6) feet in length, five (5) feet in height and ten (10) feet above grade level.

The location of said privilege shall be as shown on prints kept on file with the Department of Business Affairs and Consumer Protection and the Office of the City Clerk.

Said privilege shall be constructed in accordance with plans and specifications approved by the Department of Transportation (Division of Project Development) and Zoning Department - Signs.

This grant of privilege in the public way shall be subject to the provisions of Section 10-28-015 and all other required provisions of the Municipal Code of Chicago.

The grantee shall pay to the City of Chicago as compensation for the privilege #1119700 herein granted the sum of three hundred ($300.00) per annum in advance.

A 25% penalty will be added for payments received after due date.


The permit holder agrees to hold the City of Chicago harmless for any damage, relocation or replacement costs associated with damage, relocation or removal of private property caused by the City performing work in the public way.

Authority herein given and granted for a period of five (5) years from and after Date of Passage.

Alderman Thomas Tunney

Thomas Tunney 44th Ward

P. 9-A

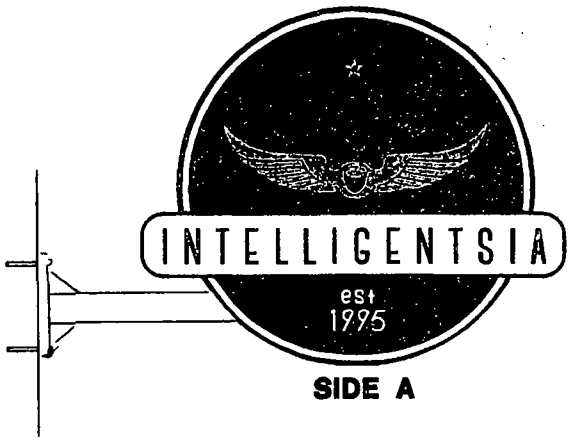


SIDE A




## 5'x6' DOUBLE FACE PROJECTING SIGN

6'-0"

5'-0




SIDE B

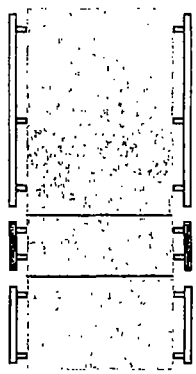

SIDE OF SIGN
BRUSHED ALUMINUM FINISH

**WHITE NEON BORDER OVER WHITE VINYL**

**RED NEON TEXT OVER RED VINYL ON WHITE BACKGROUND**

**LOGOS AND est 1995 ROUTED AND BACKED WITH ILLUMINATED PLEXIGLAS**

**Best Neon Sign**

SCALE 1/2"=1'0" SK NO. INTELL3
CUSTOMER INTELLIGENTSIA
JOB ADDRESS 3123 N. BROADWAY
CITY CHICAGO STATE IL
ARTIST bb DATE 6/25/15
SALES APPROVED DATE
CUSTOMER APPROVAL:

NOTE: PANTONE COLOR REFERECE NEEDED FOR PRODUCTION

PLEASE REVIEW By signing the approval box on this sketch, I understand that I am accepting all aspects of this drawing. This includes artwork, specifications, dimensions, spelling and any other representations herein. I also understand that color reproductions on this sketch are approximate, and may not match manufactured product exactly.

# City of Chicago

O2015-7012

Office of the City Clerk

Document Tracking Sheet

| | |
|---|---|
| **Meeting Date:** | 9/24/2015 |
| **Sponsor(s):** | Tunney (44) |
| **Type:** | Ordinance |
| **Title:** | Grant(s) of privilege in public way for Mary Meyer School, The |
| **Committee(s) Assignment:** | Committee on Transportation and Public Way |

ORDINANCE
THE MARY MEYER SCHOOL
Acct. No. 29089 - 1
Permit No. 1119876

*Be It Ordained by the City Council of the City of Chicago:*

SECTION 1. Permission and authority are hereby given and granted to THE MARY MEYER SCHOOL, upon the terms and subject to the conditions of this ordinance to maintain and use, as now constructed, one (1) Park bench(s) on the public right-of-way adjacent to its premises known as 2817 N. Pine Grove Ave..

Said Park bench(s) at N. PINE GROVE measure(s):
One (1) at eight point six seven (8.67) feet in length, and one point three eight (1.38) foot in width for a total of eleven point nine six (11.96) square feet.

The location of said privilege shall be as shown on prints kept on file with the Department of Business Affairs and Consumer Protection and the Office of the City Clerk.

Said privilege shall be constructed in accordance with plans and specifications approved by the Department of Transportation (Division of Project Development).

This grant of privilege in the public way shall be subject to the provisions of Section 10-28-015 and all other required provisions of the Municipal Code of Chicago.

The grantee shall pay to the City of Chicago as compensation for the privilege #1119876 herein granted the sum of seventy-five ($75.00) per annum in advance.

A 25% penalty will be added for payments received after due date.

The permit holder agrees to hold the City of Chicago harmless for any damage, relocation or replacement costs associated with damage, relocation or removal of private property caused by the City performing work in the public way.


Authority herein given and granted for a period of five (5) years from and after 07/27/2015.

Alderman Thomas Tunney

Thomas Tunney 44th Ward

# The Mary Meyer School
## Renewal Application for Public Way Use (Park Bench)
## 2817 North Pine Grove Avenue (60657)
## Account # 29089-1 PWU Permit # 1092609

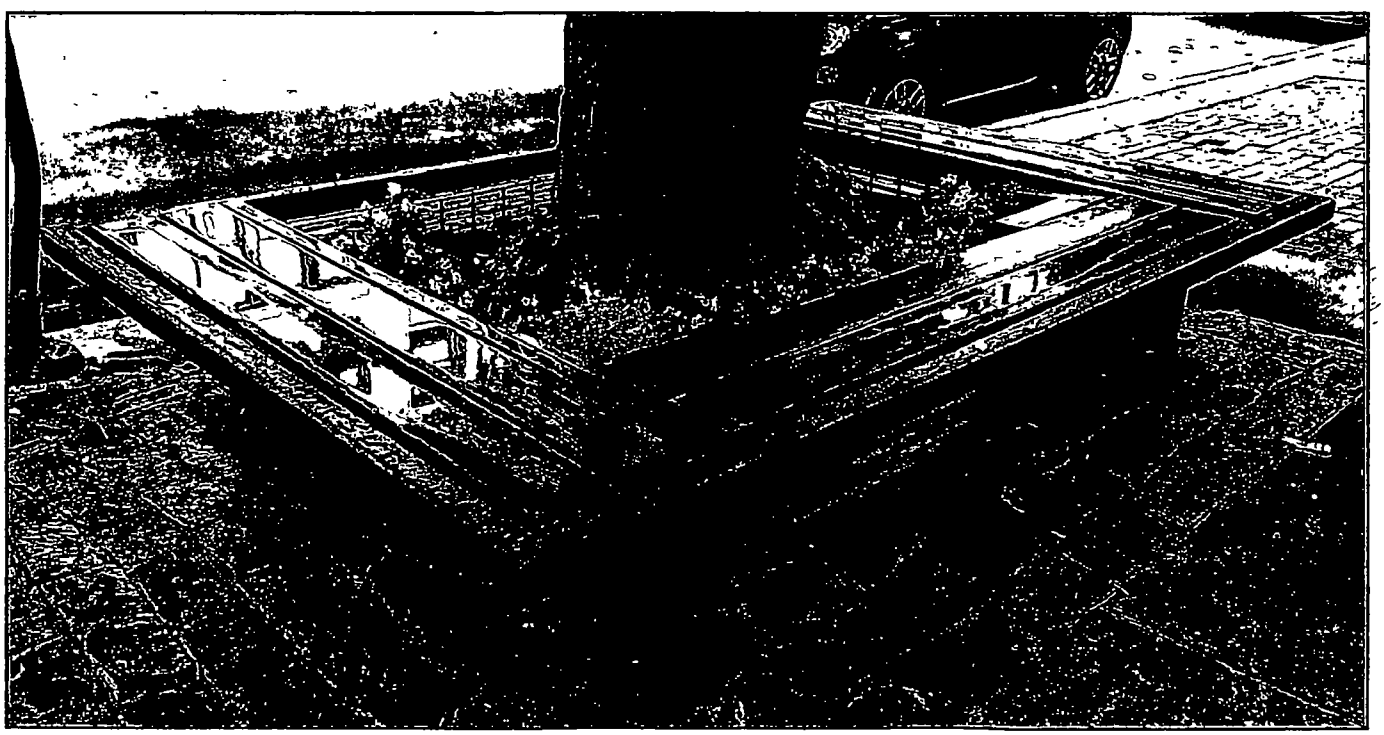

# City of Chicago

O2015-7013

Office of the City Clerk

Document Tracking Sheet

| | |
|---|---|
| **Meeting Date:** | 9/24/2015 |
| **Sponsor(s):** | Tunney (44) |
| **Type:** | Ordinance |
| **Title:** | Grant(s) of privilege in public way for Melrose Diner |
| **Committee(s) Assignment:** | Committee on Transportation and Public Way |

ORDINANCE
MELROSE DINER
Acct. No. 394590 - 1
Permit No. 1119937

*Be It Ordained by the City Council of the City of Chicago:*

SECTION 1. Permission and authority are hereby given and granted to MELROSE DINER, upon the terms and subject to the conditions of this ordinance to maintain and use one (1) sign(s) projecting over the public right-of-way attached to its premises known as 3231-3233 N. Broadway .

Said sign structure(s) measures as follows; along N. Broadway:
One (1) at nine (9) feet in length, four point six seven (4.67) feet in height and nine point seven five (9.75) feet above grade level.

The location of said privilege shall be as shown on prints kept on file with the Department of Business Affairs and Consumer Protection and the Office of the City Clerk.

Said privilege shall be constructed in accordance with plans and specifications approved by the Department of Transportation (Division of Project Development) and Zoning Department - Signs.

This grant of privilege in the public way shall be subject to the provisions of Section 10-28-015 and all other required provisions of the Municipal Code of Chicago.

The grantee shall pay to the City of Chicago as compensation for the privilege #1119937 herein granted the sum of three hundred ($300.00) per annum in advance.


A 25% penalty will be added for payments received after due date.

The permit holder agrees to hold the City of Chicago harmless for any damage, relocation or replacement costs associated with damage, relocation or removal of private property caused by the City performing work in the public way.

Authority herein given and granted for a period of five (5) years from and after Date of Passage.

Alderman Thomas Tunney

Thomas Tunney 44th Ward

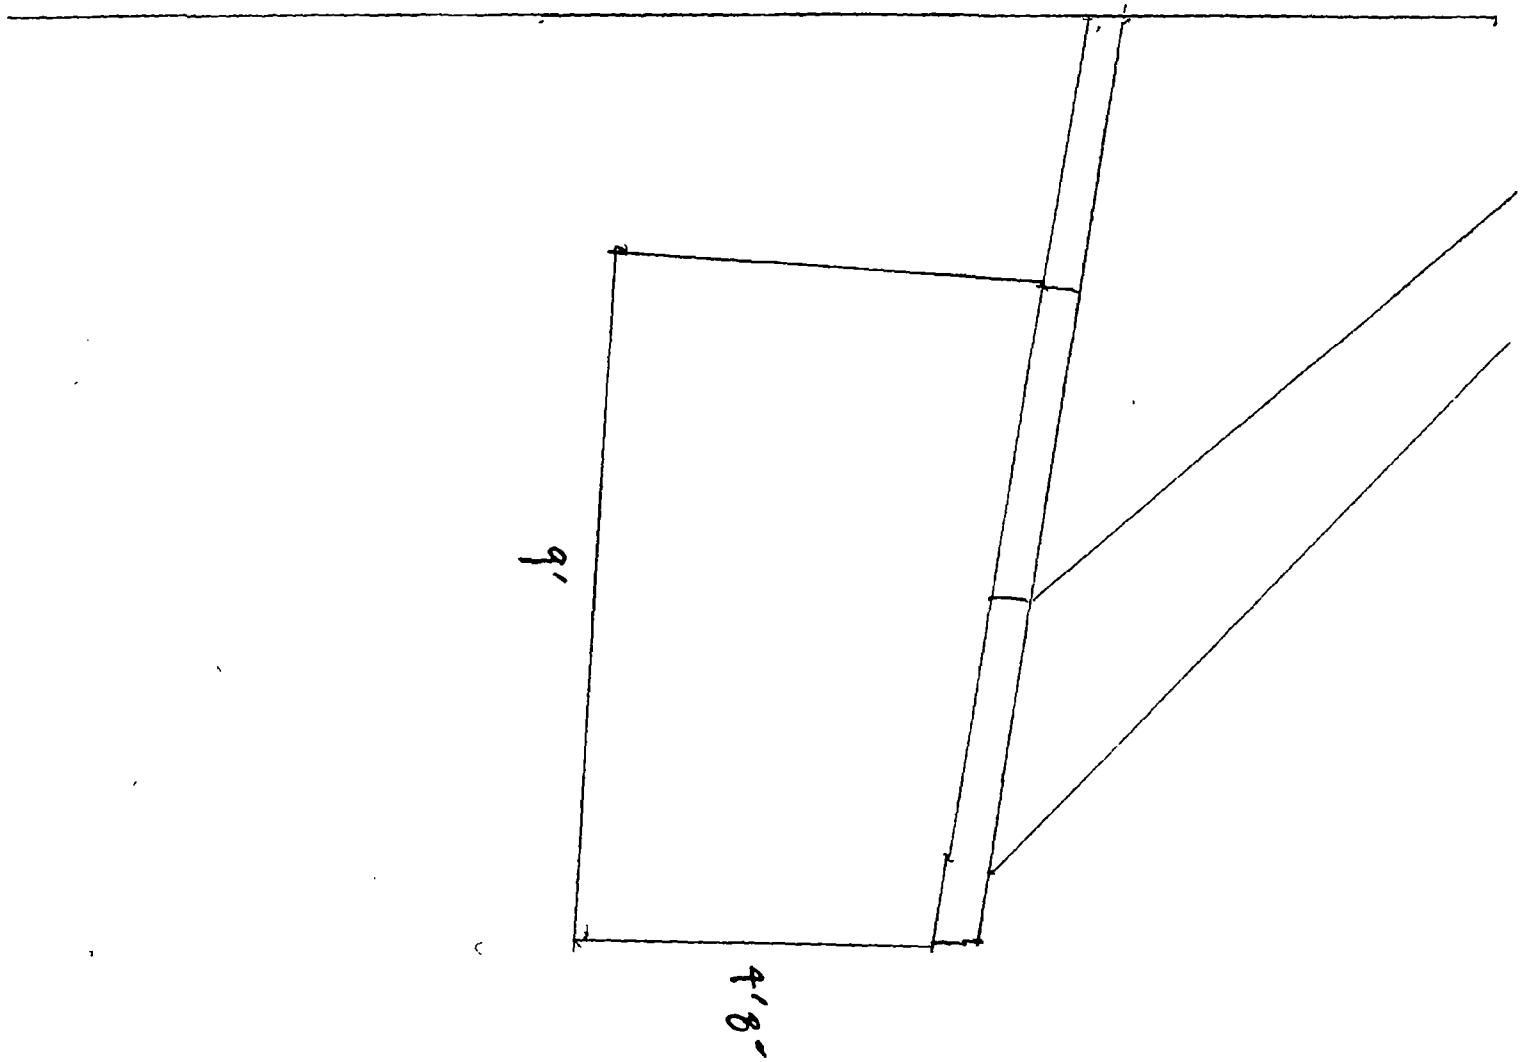
9'
4'8"

# City of Chicago

O2015-7015

## Office of the City Clerk

## Document Tracking Sheet

| | |
|---|---|
| **Meeting Date:** | 9/24/2015 |
| **Sponsor(s):** | Tunney (44) |
| **Type:** | Ordinance |
| **Title:** | Grant(s) of privilege in public way for MFK |
| **Committee(s) Assignment:** | Committee on Transportation and Public Way |

ORDINANCE
MFK
Acct. No. 20074 - 2
Permit No. 1116467

*Be It Ordained by the City Council of the City of Chicago:*

SECTION 1. Permission and authority are hereby given and granted to MFK, upon the terms and subject to the conditions of this ordinance to maintain and use two (2) sign(s) projecting over the public right-of-way attached to its premises known as 432 W. Diversey Pkwy..

Said sign structure(s) measures as follows; along W. Diversey Parkway:
One (1) at three point one seven (3.17) feet in length, five (5) feet in height and ten (10) feet above grade level.
One (1) at one point three four (1.34) feet in length, two point zero nine (2.09) feet in height and four (4) feet above grade level.

The location of said privilege shall be as shown on prints kept on file with the Department of Business Affairs and Consumer Protection and the Office of the City Clerk.

Said privilege shall be constructed in accordance with plans and specifications approved by the Department of Transportation (Division of Project Development) and Zoning Department - Signs.

This grant of privilege in the public way shall be subject to the provisions of Section 10-28-015 and all other required provisions of the Municipal Code of Chicago.

The grantee shall pay to the City of Chicago as compensation for the privilege #1116467 herein granted the sum of one hundred seventy-five ($175.00) per annum in advance.


A 25% penalty will be added for payments received after due date.


The permit holder agrees to hold the City of Chicago harmless for any damage, relocation or replacement costs associated with damage, relocation or removal of private property caused by the City performing work in the public way.

Authority herein given and granted for a period of five (5) years from and after Date of Passage.

Alderman Thomas Tunney


Thomas Tunney 44th Ward

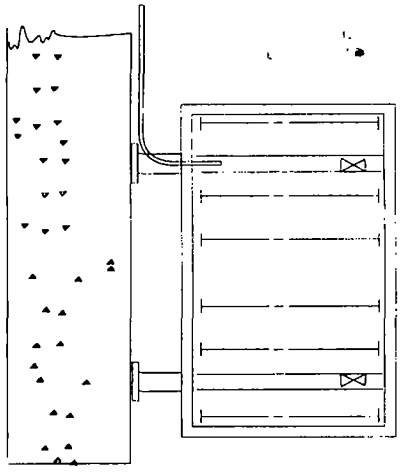


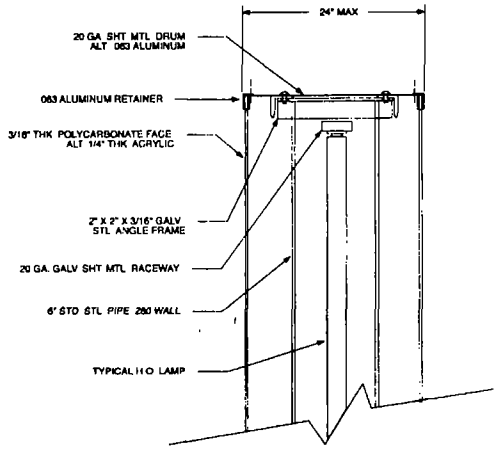





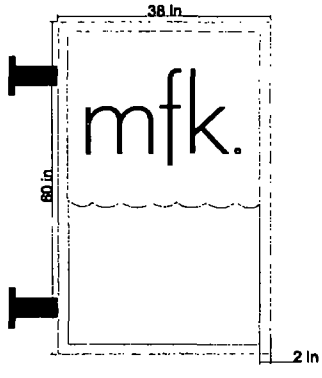

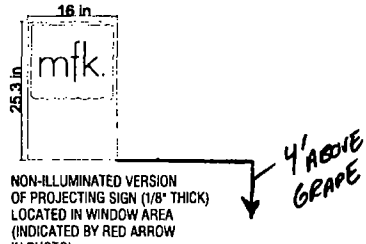
NON-ILLUMINATED VERSION
OF PROJECTING SIGN (1/8" THICK)
LOCATED IN WINDOW AREA
(INDICATED BY RED ARROW
IN PHOTO)

These drawings are the exclusive property of Integrity Sign Company. Any use other than that intended is not allowed without the express written authorization of Integrity Sign Company. Ideas contained herein are considered intellectual property and are protected under law. © Integrity Sign Company. The prices, specifications and conditions as described are satisfactory and hereby accepted. Integrity Sign Company is authorized to do the work as specified

| | |
|---|---|
| Directory Name D | |
| Customer | Address |
| Current Date 7/22/2015 | File Name MFK fs |
| Drawn By JS | Salesperson |
| Approved By | Date |

INTEGRITY SIGN COMPANY
16621 S. 81st Ave.
Tinley Park, IL 60487
708-532-5038
708-532-5054

# City of Chicago

O2015-7017

## Office of the City Clerk

## Document Tracking Sheet

| | |
|---|---|
| **Meeting Date:** | 9/24/2015 |
| **Sponsor(s):** | Tunney (44) |
| **Type:** | Ordinance |
| **Title:** | Grant(s) of privilege in public way for Northalsted Business Alliance - 3245 N Halsted St |
| **Committee(s) Assignment:** | Committee on Transportation and Public Way |

ORDINANCE
NORTHALSTED BUSINESS ALLIANCE
Acct. No. 316407 - 2
Permit No. 1119604

*Be It Ordained by the City Council of the City of Chicago:*

SECTION 1. Permission and authority are hereby given and granted to NORTHALSTED BUSINESS ALLIANCE, upon the terms and subject to the conditions of this ordinance to maintain and use, as now constructed, one (1) Kiosk(s) on the public right-of-way adjacent to its premises known as 3245 N. Halsted St..

Said Kiosk(s) at N. Halsted Street measure(s):
One (1) at one point eight eight (1.88) foot in length, and four point four four (4.44) feet in width for a total of eight point three five (8.35) square feet. Existing kiosk is approximately twenty-three (23) feet in height.

The location of said privilege shall be as shown on prints kept on file with the Department of Business Affairs and Consumer Protection and the Office of the City Clerk.

Said privilege shall be constructed in accordance with plans and specifications approved by the Department of Transportation (Division of Project Development) and Zoning Department - Signs.

This grant of privilege in the public way shall be subject to the provisions of Section 10-28-015 and all other required provisions of the Municipal Code of Chicago.

The grantee shall pay to the City of Chicago as compensation for the privilege #1119604 herein granted the sum of four hundred ($400.00) per annum in advance.

A 25% penalty will be added for payments received after due date.

The permit holder agrees to hold the City of Chicago harmless for any damage, relocation or replacement costs associated with damage, relocation or removal of private property caused by the City performing work in the public way.


Authority herein given and granted for a period of five (5) years from and after 05/12/2015.

Alderman Thomas Tunney

Thomas Tunney 44th Ward

# Northalsted Business Alliance
# Rainbow Pylon Kiosk - Diagram

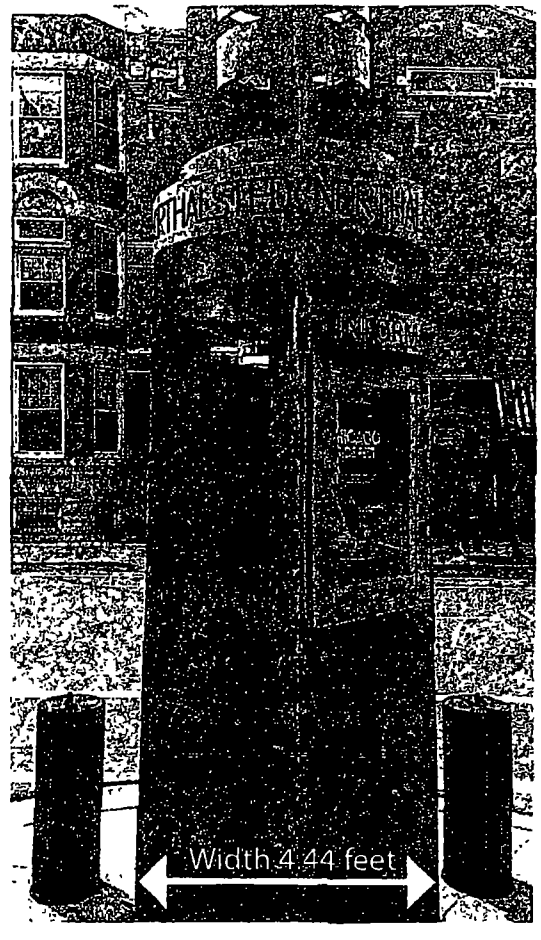

# City of Chicago

O2015-7019

## Office of the City Clerk

## Document Tracking Sheet

| | |
|---|---|
| **Meeting Date:** | 9/24/2015 |
| **Sponsor(s):** | Tunney (44) |
| **Type:** | Ordinance |
| **Title:** | Grant(s) of privilege in public way for Northalsted Business Alliance - 3640 N Halsted St |
| **Committee(s) Assignment:** | Committee on Transportation and Public Way |

ORDINANCE
NORTHALSTED BUSINESS ALLIANCE
Acct. No. 316407 - 4
Permit No. 1120028

*Be It Ordained by the City Council of the City of Chicago:*

SECTION 1. Permission and authority are hereby given and granted to NORTHALSTED BUSINESS ALLIANCE, upon the terms and subject to the conditions of this ordinance to maintain and use, as now constructed, one (1) Kiosk(s) on the public right-of-way adjacent to its premises known as 3640 N. Halsted St..

Said Kiosk(s) at N. Halsted Street measure(s):
One (1) at one point eight eight (1.88) foot in length, and four point four four (4.44) feet in width for a total of eight point three five (8.35) square feet. Existing kiosk is approximately twenty-three (23) feet in height.

The location of said privilege shall be as shown on prints kept on file with the Department of Business Affairs and Consumer Protection and the Office of the City Clerk.

Said privilege shall be constructed in accordance with plans and specifications approved by the Department of Transportation (Division of Project Development) and Zoning Department - Signs.

This grant of privilege in the public way shall be subject to the provisions of Section 10-28-015 and all other required provisions of the Municipal Code of Chicago.

The grantee shall pay to the City of Chicago as compensation for the privilege #1120028 herein granted the sum of four hundred ($400.00) per annum in advance.

A 25% penalty will be added for payments received after due date.


The permit holder agrees to hold the City of Chicago harmless for any damage, relocation or replacement costs associated with damage, relocation or removal of private property caused by the City performing work in the public way.

Authority herein given and granted for a period of five (5) years from and after 05/12/2015.

Alderman

Thomas Tunney 44th Ward

# Northalsted Business Alliance
# Rainbow Pylon Kiosk - Diagram

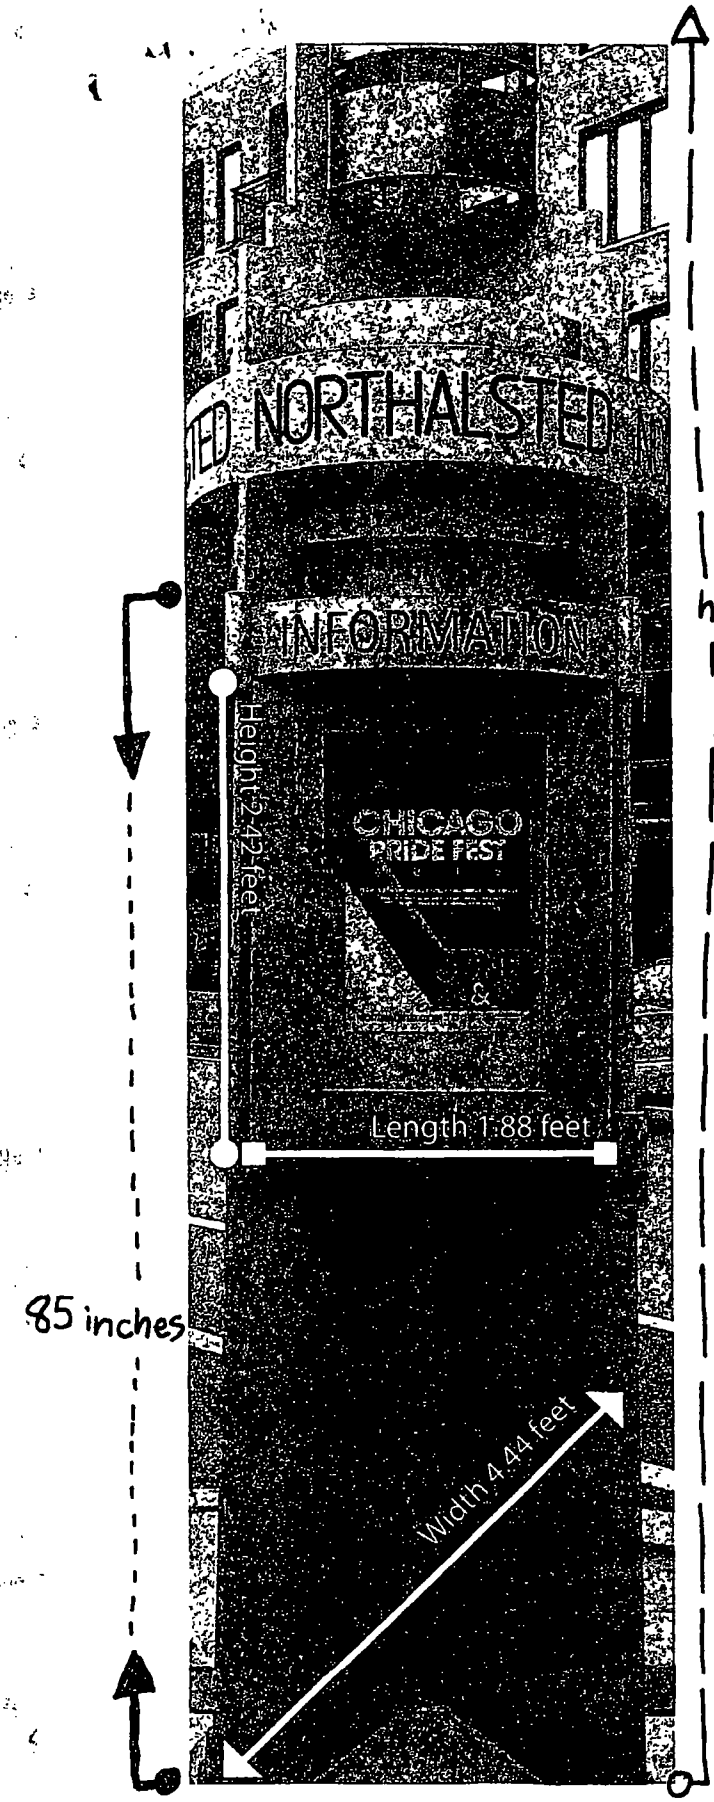




# City of Chicago

O2015-7025

## Office of the City Clerk

## Document Tracking Sheet

| | |
|---|---|
| **Meeting Date:** | 9/24/2015 |
| **Sponsor(s):** | Tunney (44) |
| **Type:** | Ordinance |
| **Title:** | Grant(s) of privilege in public way for Northalsted Business Alliance - 3417 N Halsted St |
| **Committee(s) Assignment:** | Committee on Transportation and Public Way |

ORDINANCE
NORTHALSTED BUSINESS ALLIANCE
Acct. No. 316407 - 3
Permit No. 1120027

*Be It Ordained by the City Council of the City of Chicago:*

SECTION 1. Permission and authority are hereby given and granted to NORTHALSTED BUSINESS ALLIANCE, upon the terms and subject to the conditions of this ordinance to maintain and use, as now constructed, one (1) Kiosk(s) on the public right-of-way adjacent to its premises known as 3417 N. Halsted St..

Said Kiosk(s) at N. Halsted Street measure(s):
One (1) at one point eight eight (1.88) foot in length, and four point four four (4.44) feet in width for a total of eight point three five (8.35) square feet. Existing kiosk is approximately twenty-three (23) feet in height.

The location of said privilege shall be as shown on prints kept on file with the Department of Business Affairs and Consumer Protection and the Office of the City Clerk.

Said privilege shall be constructed in accordance with plans and specifications approved by the Department of Transportation (Division of Project Development) and Zoning Department - Signs.

This grant of privilege in the public way shall be subject to the provisions of Section 10-28-015 and all other required provisions of the Municipal Code of Chicago.

The grantee shall pay to the City of Chicago as compensation for the privilege #1120027 herein granted the sum of four hundred ($400.00) per annum in advance.

A 25% penalty will be added for payments received after due date.


The permit holder agrees to hold the City of Chicago harmless for any damage, relocation or replacement costs associated with damage, relocation or removal of private property caused by the City performing work in the public way.

Authority herein given and granted for a period of five (5) years from and after 05/12/2015.

Alderman Thomas Tunney

Thomas Tunney 44th Ward

# Northalsted Business Alliance
# Rainbow Pylon Kiosk - Diagram

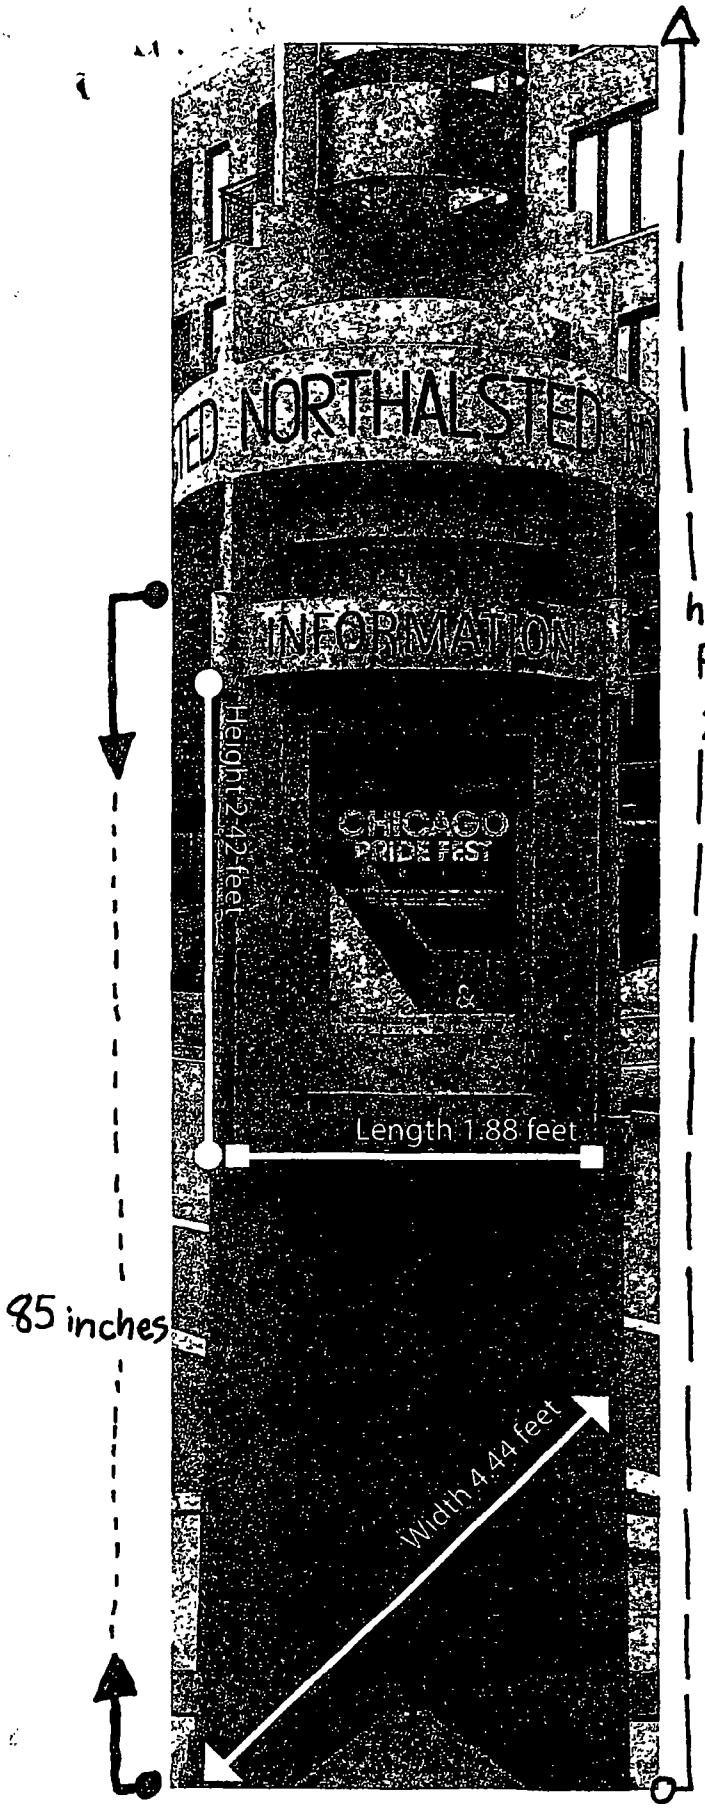




# City of Chicago

O2015-7028

Office of the City Clerk

Document Tracking Sheet

| | |
|---|---|
| **Meeting Date:** | 9/24/2015 |
| **Sponsor(s):** | Tunney (44) |
| **Type:** | Ordinance |
| **Title:** | Grant(s) of privilege in public way for Penny's Noodle Shop |
| **Committee(s) Assignment:** | Committee on Transportation and Public Way |

ORDINANCE
PENNY'S NOODLE SHOP
Acct. No. 15561 - 1
Permit No. 1119918

*Be It Ordained by the City Council of the City of Chicago:*

SECTION 1. Permission and authority are hereby given and granted to PENNY'S NOODLE SHOP, upon the terms and subject to the conditions of this ordinance to maintain and use one (1) sign(s) projecting over the public right-of-way attached to its premises known as 950 W. Diversey Pkwy..

Said sign structure(s) measures as follows; along W. Diversey Pkwy:
One (1) at three point five (3.5) feet in length, eight (8) feet in height and twelve (12) feet above grade level.

The location of said privilege shall be as shown on prints kept on file with the Department of Business Affairs and Consumer Protection and the Office of the City Clerk.

Said privilege shall be constructed in accordance with plans and specifications approved by the Department of Transportation (Division of Project Development) and Zoning Department - Signs.

This grant of privilege in the public way shall be subject to the provisions of Section 10-28-015 and all other required provisions of the Municipal Code of Chicago.

The grantee shall pay to the City of Chicago as compensation for the privilege #1119918 herein granted the sum of three hundred ($300.00) per annum in advance.

A 25% penalty will be added for payments received after due date.

The permit holder agrees to hold the City of Chicago harmless for any damage, relocation or replacement costs associated with damage, relocation or removal of private property caused by the City performing work in the public way.

Authority herein given and granted for a period of five (5) years from and after Date of Passage.

Alderman Thomas Tunney

Thomas Tunney 44th Ward

Family's Deals Shop
950 W. Diversey Pkwy
Chicago, IL 60614
(773) 381-8222
Scale 1sq. = 1sq ft
1ft
FRONT VIEW
DIVERSEY PKWY
SIDE VIEW
SIDEWALK
150 feet
SHEFFIELD AVE
Above
Awning
12'
7'
8'
5'
2'
3'-6"
20"
950
W

# City of Chicago

O2015-7030

Office of the City Clerk

Document Tracking Sheet

| | |
|---|---|
| **Meeting Date:** | 9/24/2015 |
| **Sponsor(s):** | Tunney (44) |
| **Type:** | Ordinance |
| **Title:** | Grant(s) of privilege in public way for PNC Bank |
| **Committee(s) Assignment:** | Committee on Transportation and Public Way |

ORDINANCE
PNC BANK
Acct. No. 349591 - 8
Permit No. 1119982

*Be It Ordained by the City Council of the City of Chicago:*

SECTION 1. Permission and authority are hereby given and granted to PNC BANK, upon the terms and subject to the conditions of this ordinance to maintain and use one (1) sign(s) projecting over the public right-of-way attached to its premises known as 3170 N. Broadway .

Said sign structure(s) measures as follows; along N. Broadway:
One (1) at six (6) feet in length, three point seven five (3.75) feet in height and sixteen point eight three (16.83) feet above grade level.

The location of said privilege shall be as shown on prints kept on file with the Department of Business Affairs and Consumer Protection and the Office of the City Clerk.

Said privilege shall be constructed in accordance with plans and specifications approved by the Department of Transportation (Division of Project Development) and Zoning Department - Signs.

This grant of privilege in the public way shall be subject to the provisions of Section 10-28-015 and all other required provisions of the Municipal Code of Chicago.

The grantee shall pay to the City of Chicago as compensation for the privilege #1119982 herein granted the sum of one hundred ($100.00) per annum in advance.

A 25% penalty will be added for payments received after due date.

The permit holder agrees to hold the City of Chicago harmless for any damage, relocation or replacement costs associated with damage, relocation or removal of private property caused by the City performing work in the public way.

Authority herein given and granted for a period of five (5) years from and after 09/08/2015.


Alderman Thomas Tunney

Thomas Tunney 44th Ward

**Exterior Plan**

**Site Number: 005593**

**Lakeview Temporary Office**
**3170 N Broadway**
**Chicago, IL 60657**

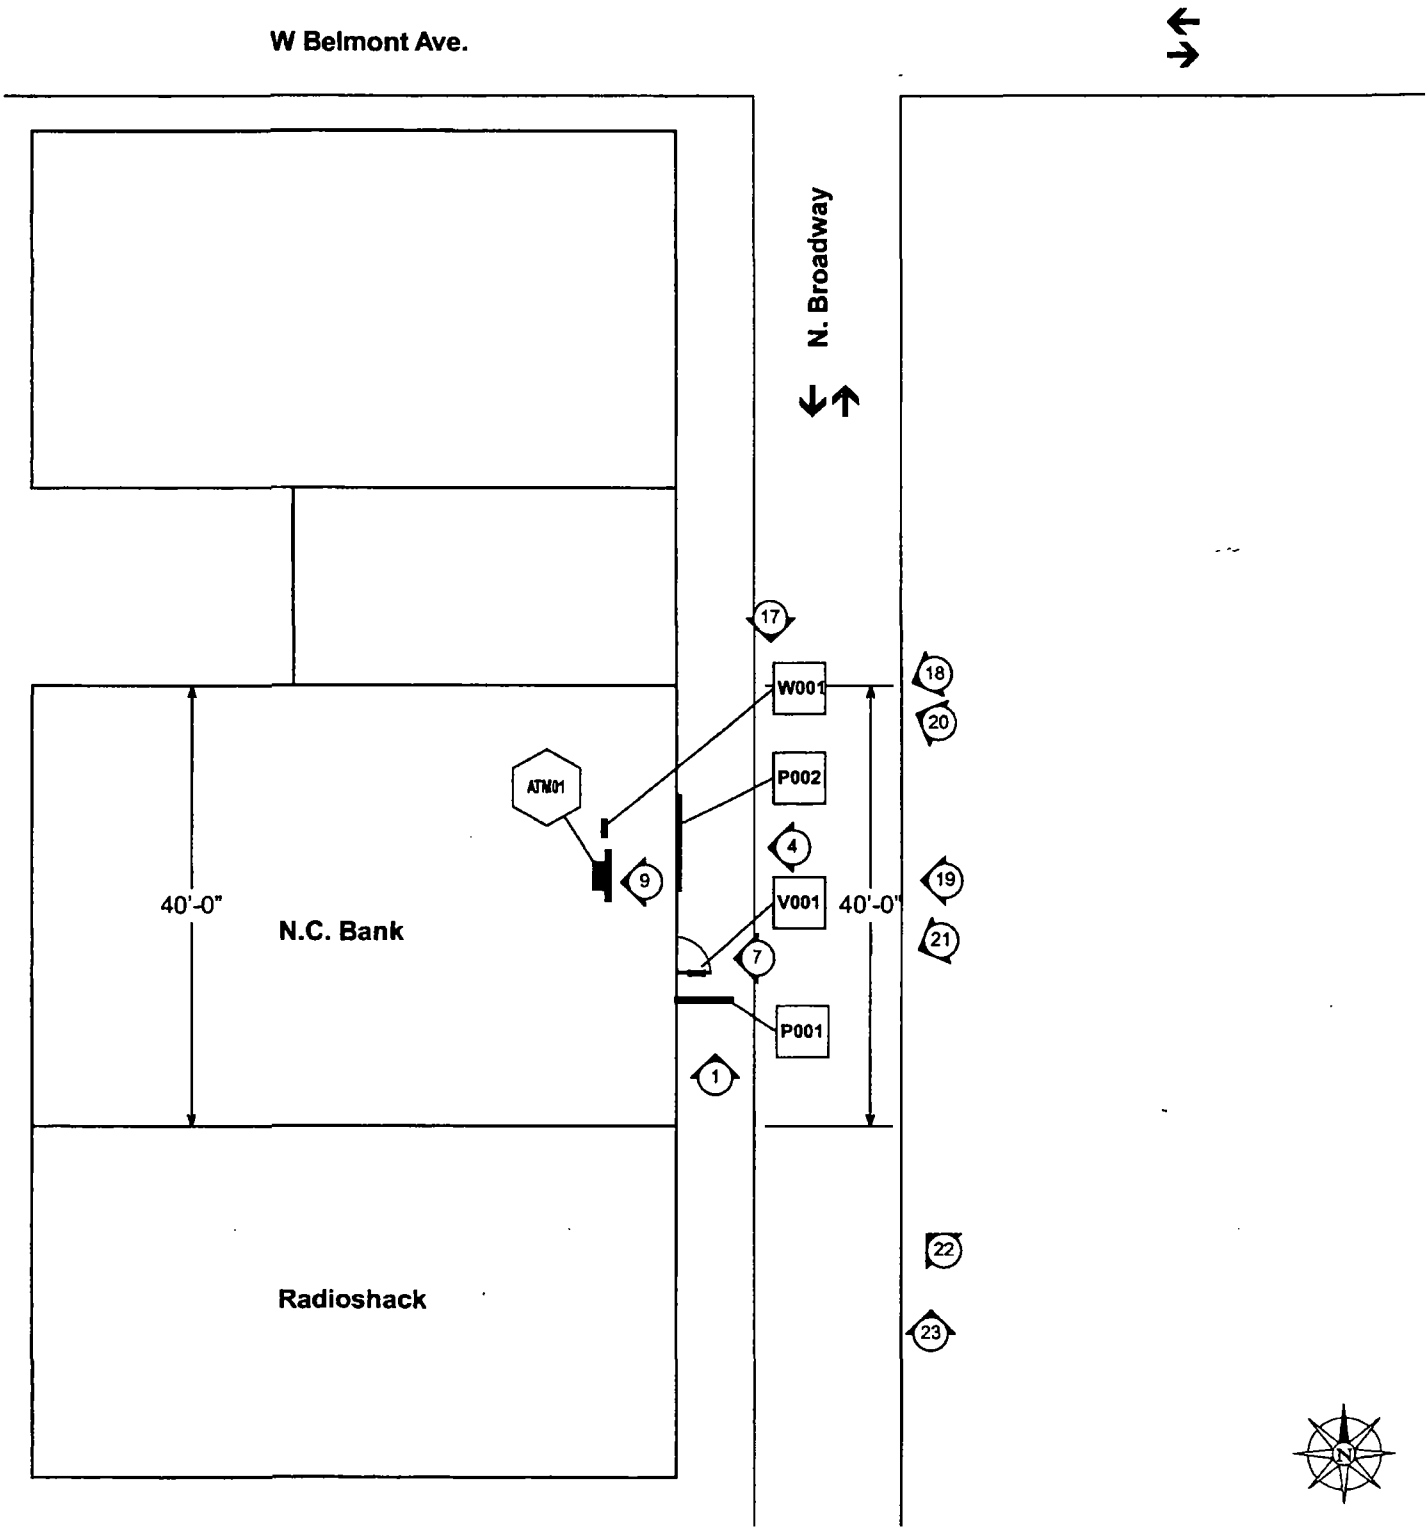

# City of Chicago

O2015-7033

## Office of the City Clerk

## Document Tracking Sheet

| | |
|---|---|
| **Meeting Date:** | 9/24/2015 |
| **Sponsor(s):** | Tunney (44) |
| **Type:** | Ordinance |
| **Title:** | Grant(s) of privilege in public way for Sonco Real Estate LLC, 3223 N Sheffield Series |
| **Committee(s) Assignment:** | Committee on Transportation and Public Way |

ORDINANCE
SONCO REAL ESTATE LLC, 3223 N. SHEFFIELD SERIES
Acct. No. 399837 - 1
Permit No. 1119594

*Be It Ordained by the City Council of the City of Chicago:*

SECTION 1. Permission and authority are hereby given and granted to SONCO REAL ESTATE LLC, 3223 N. SHEFFIELD SERIES, upon the terms and subject to the conditions of this ordinance to maintain and use one (1) sign(s) projecting over the public right-of-way attached to its premises known as 3223 N. Sheffield Ave..

Said sign structure(s) measures as follows; along N. Sheffield Avenue:
One (1) at three (3) feet in length, two (2) feet in height and nine (9) feet above grade level.

The location of said privilege shall be as shown on prints kept on file with the Department of Business Affairs and Consumer Protection and the Office of the City Clerk.

Said privilege shall be constructed in accordance with plans and specifications approved by the Department of Transportation (Division of Project Development) and Zoning Department - Signs.

This grant of privilege in the public way shall be subject to the provisions of Section 10-28-015 and all other required provisions of the Municipal Code of Chicago.

The grantee shall pay to the City of Chicago as compensation for the privilege #1119594 herein granted the sum of one hundred ($100.00) per annum in advance.

A 25% penalty will be added for payments received after due date.

The permit holder agrees to hold the City of Chicago harmless for any damage, relocation or replacement costs associated with damage, relocation or removal of private property caused by the City performing work in the public way.


Authority herein given and granted for a period of five (5) years from and after Date of Passage.

Alderman Thomas Tunney

Thomas Tunney 44th Ward

CITY OF CHICAGO · BACP-PWU · BUNDLE PERMIT APPLICATION

# APPLICATION TO USE THE PUBLIC RIGHT OF WAY

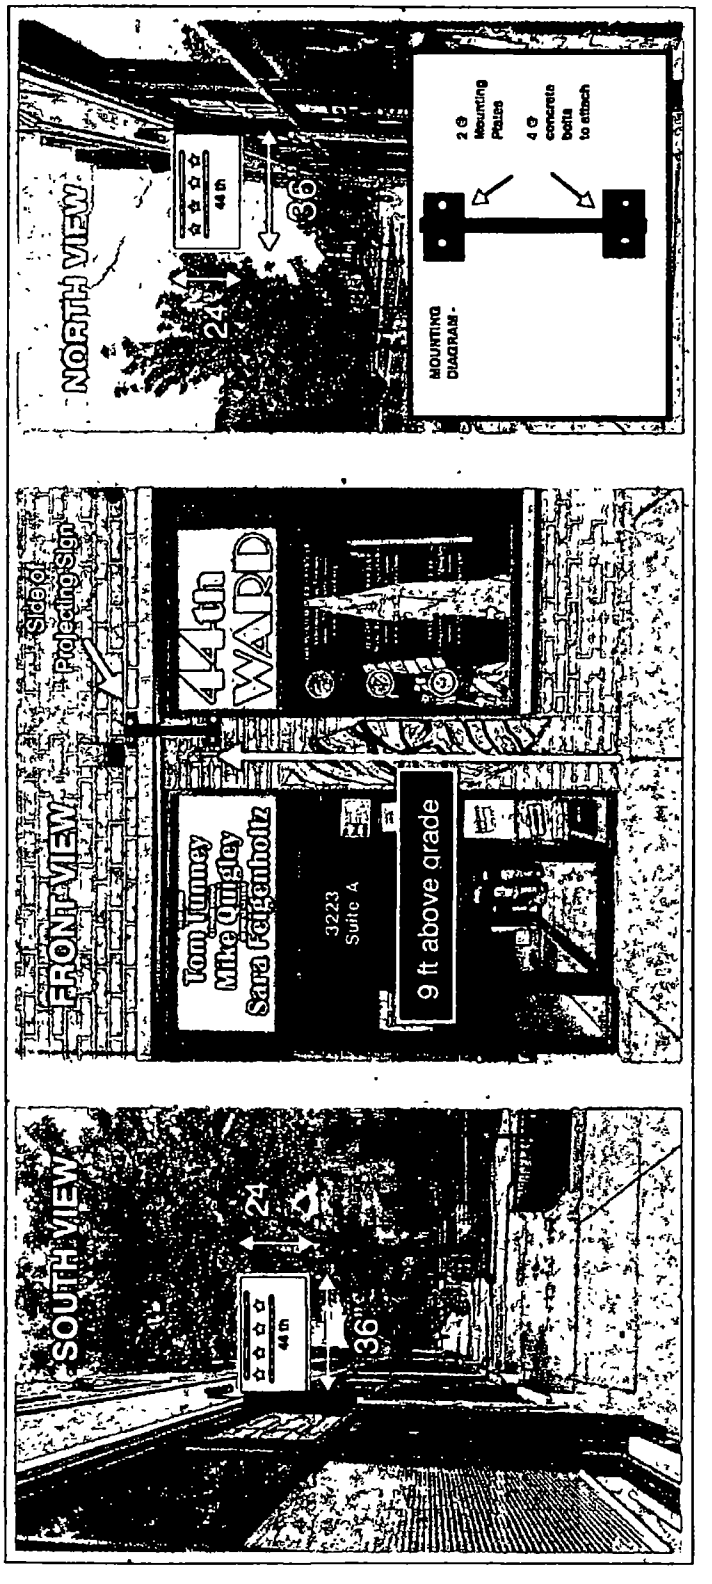


3223 N Sheffiled / Projecting Sign / SIGN DRAWING

# City of Chicago

O2015-7036

## Office of the City Clerk

## Document Tracking Sheet

| | |
|---|---|
| **Meeting Date:** | 9/24/2015 |
| **Sponsor(s):** | Tunney (44) |
| **Type:** | Ordinance |
| **Title:** | Grant(s) of privilege in public way for 3200 N Clark LLC |
| **Committee(s) Assignment:** | Committee on Transportation and Public Way |

ORDINANCE
3200 N.CLARK, LLC
Acct. No. 400775 - 1
Permit No. 1120060

*Be It Ordained by the City Council of the City of Chicago:*

SECTION 1. Permission and authority are hereby given and granted to 3200 N.CLARK, LLC, upon the terms and subject to the conditions of this ordinance to construct, install, maintain and use three (3) Cornice(s) projecting over the public right-of-way adjacent to its premises known as 3218 N. Clark St..

Said Cornice(s) at N. Clark Street measure(s):
One (1) at fifty-six point four two (56.42) feet in length, and one point two five (1.25) foot in width for a total of seventy point five three (70.53) square feet. Said cornice shall be approximately eighty-nine (89) feet above grade level.

Said Cornice(s) at W. Belmont Avenue measure(s):
One (1) at fifty-nine point six six (59.66) feet in length, and one point three three (1.33) foot in width for a total of seventy-nine point three five (79.35) square feet. Said cornice shall be approximately eighty-nine (89) feet above grade level.

Said Cornice(s) at W. Belmont Avenue-Public Alley measure(s):
One (1) at three point three three (3.33) feet in length, and point eight three (.83) feet in width for a total of two point seven six (2.76) square feet. Said cornice shall be approximately sixty-nine (69) feet above grade level.

The location of said privilege shall be as shown on prints kept on file with the Department of Business Affairs and Consumer Protection and the Office of the City Clerk.

Said privilege shall be constructed in accordance with plans and specifications approved by the Department of Transportation (Division of Project Development).

This grant of privilege in the public way shall be subject to the provisions of Section 10-28-015 and all other required provisions of the Municipal Code of Chicago.

The grantee shall pay to the City of Chicago as compensation for the privilege #1120060 herein granted the sum of one thousand two hundred ($1,200.00) per annum in advance.


A 25% penalty will be added for payments received after due date.

The permit holder agrees to hold the City of Chicago harmless for any damage, relocation or replacement costs associated with damage, relocation or removal of private property caused by the City performing work in the public way.

Authority herein given and granted for a period of five (5) years from and after Date of Passage.

Alderman Thomas Tunney

Thomas Tunney 44th Ward

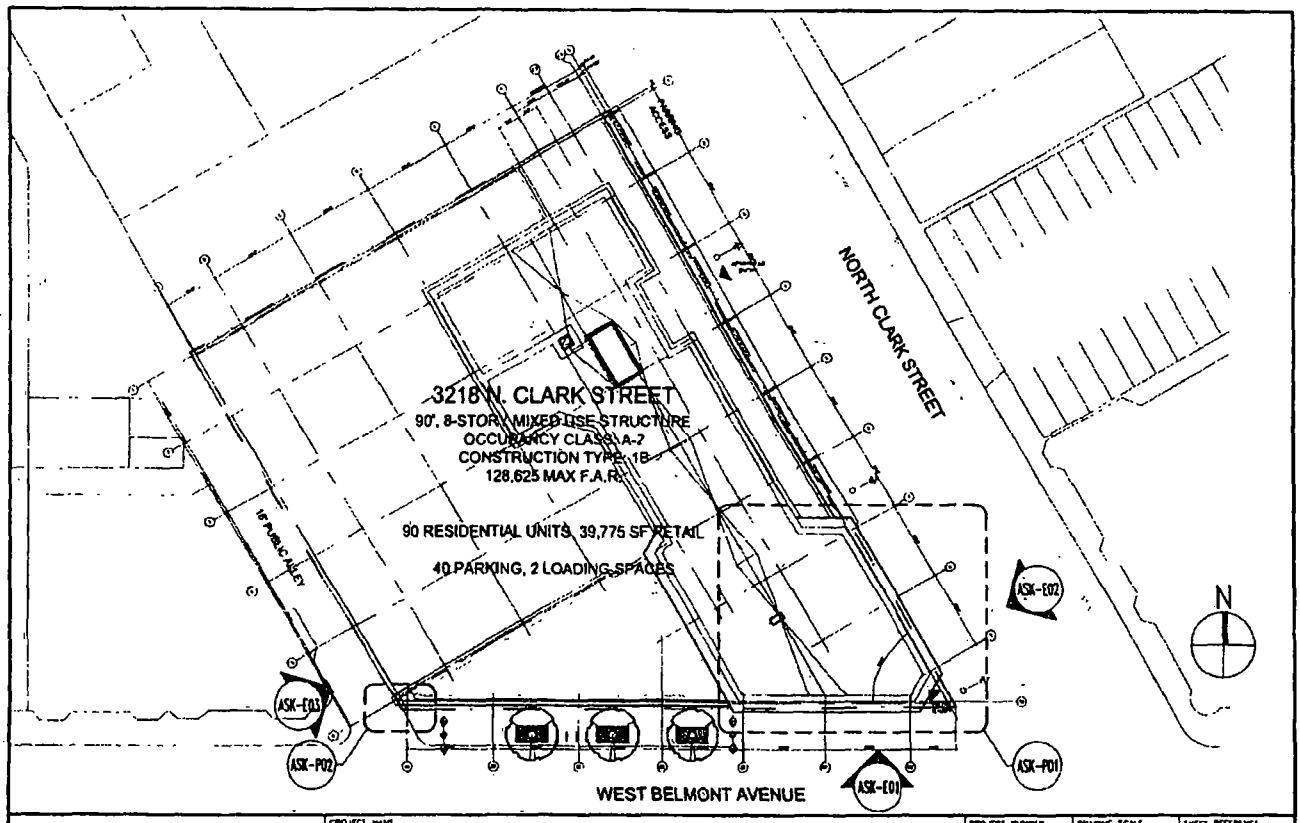


HIRSCH ASSOCIATES
ARCHITECTURE AND PLANNING
225 WEST HUBBARD STREET FIFTH FLOOR
CHICAGO, ILLINOIS 60654-4918
312.836.0011 FAX 312.836.0599

| | |
|---|---|
| PROJECT NAME | 3218 N. Clark St. |
| DESCRIPTION | PUBLIC RIGHT OF WAY USE EXHIBIT<br>KEY ROOF PLAN |
| PROJECT NUMBER | 13023 |
| DRAWING SCALE | 1"=40'-0" |
| SHEET REFERENCE | 1/ A2.09 |
| DATE | 2015-08-19 |
| DRAWN BY | YH |
| SHEET NUMBER | ASK-P00 |
| 1 | 2015-08-19 RAOW SUBMITTAL |
| NO. | DATE DESCRIPTION |

# City of Chicago

O2015-7038

## Office of the City Clerk

## Document Tracking Sheet

| | |
|---|---|
| **Meeting Date:** | 9/24/2015 |
| **Sponsor(s):** | Tunney (44) |
| **Type:** | Ordinance |
| **Title:** | Grant(s) of privilege in public way for 3709 N Wayne Ave Condo Assn |
| **Committee(s) Assignment:** | Committee on Transportation and Public Way |

ORDINANCE
3709 N. WAYNE AVENUE CONDOMINIUM ASSOCIATION
Acct. No. 400832 - 1
Permit No. 1120077

*Be It Ordained by the City Council of the City of Chicago:*

SECTION 1. Permission and authority are hereby given and granted to 3709 N. WAYNE AVENUE CONDOMINIUM ASSOCIATION, upon the terms and subject to the conditions of this ordinance to construct, install, maintain and use one (1) Landscaping(s) on the public right-of-way for beautification purposes adjacent to its premises known as 3709 N. Wayne Ave..

Said Landscaping(s) at N. Wayne Avenue measure(s):
One (1) at twenty-seven point one seven (27.17) feet in length, and six point three three (6.33) feet in width for a total of one hundred seventy-one point nine nine (171.99) square feet.

The location of said privilege shall be as shown on prints kept on file with the Department of Business Affairs and Consumer Protection and the Office of the City Clerk.

Said privilege shall be constructed in accordance with plans and specifications approved by the Department of Planning and Development and Department of Transportation (Division of Project Development).

This grant of privilege in the public way shall be subject to the provisions of Section 10-28-015 and all other required provisions of the Municipal Code of Chicago.

The grantee shall pay to the City of Chicago as compensation for the privilege #1120077 herein granted the sum of zero ($.00) per annum in advance.

A 25% penalty will be added for payments received after due date.

The permit holder agrees to hold the City of Chicago harmless for any damage, relocation or replacement costs associated with damage, relocation or removal of private property caused by the City performing work in the public way.


Authority herein given and granted for a period of five (5) years from and after Date of Passage.

Alderman Thomas Tunney

Thomas Tunney 44th Ward

Parkway Measurements for
3709 N. Wayne Avenue
Chicago, IL 60613

* Purpose: To install a wrought iron parkway fence around our parkway after landscaping it. Fence will be 2'.

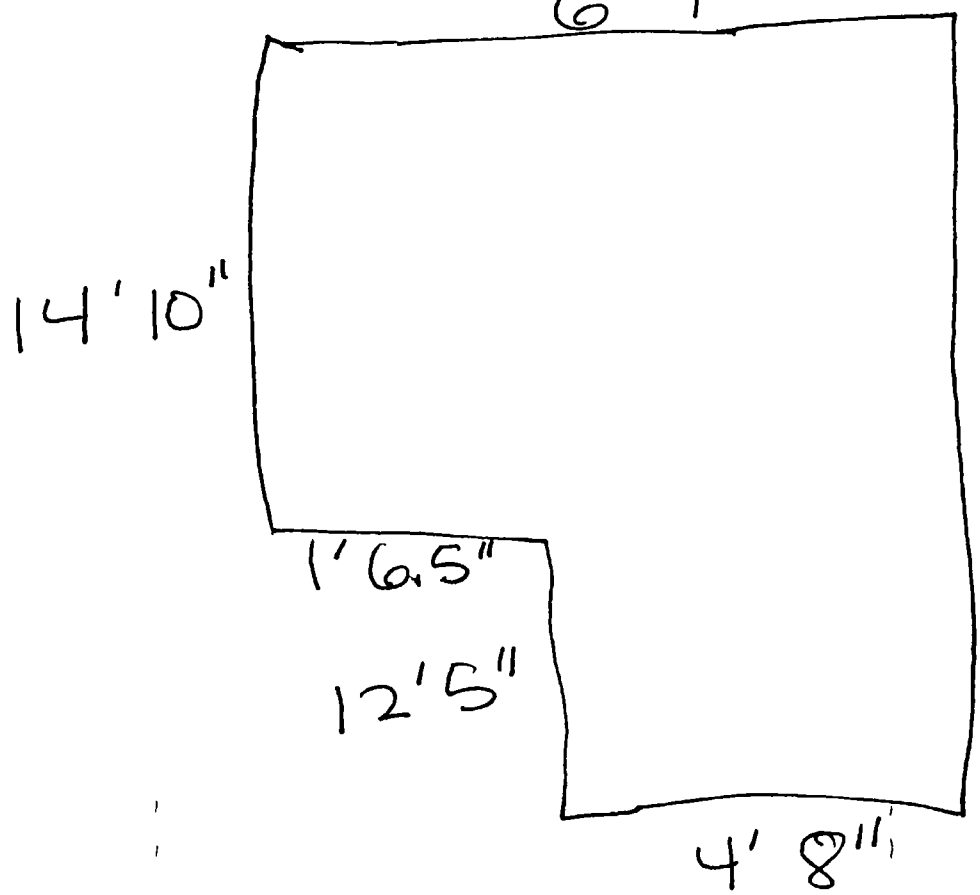

# City of Chicago

O2015-7041

## Office of the City Clerk

## Document Tracking Sheet

| | |
|---|---|
| **Meeting Date:** | 9/24/2015 |
| **Sponsor(s):** | Arena (45) |
| **Type:** | Ordinance |
| **Title:** | Grant(s) of privilege in public way for Chicago Eye Institute |
| **Committee(s) Assignment:** | Committee on Transportation and Public Way |

ORDINANCE
CHICAGO EYE INSTITUTE
Acct. No. 1988 - 2
Permit No. 1119904

*Be It Ordained by the City Council of the City of Chicago:*

SECTION 1. Permission and authority are hereby given and granted to CHICAGO EYE INSTITUTE, upon the terms and subject to the conditions of this ordinance to maintain and use one (1) sign(s) projecting over the public right-of-way attached to its premises known as 3982 N. Milwaukee Ave..

Said sign structure(s) measures as follows; along N. MILWAUKEE AVE.:
One (1) at twenty-four (24) feet in length, one point three three (1.33) feet in height and fifteen (15) feet above grade level.

The location of said privilege shall be as shown on prints kept on file with the Department of Business Affairs and Consumer Protection and the Office of the City Clerk.

Said privilege shall be constructed in accordance with plans and specifications approved by the Department of Transportation (Division of Project Development) and Zoning Department - Signs.

This grant of privilege in the public way shall be subject to the provisions of Section 10-28-015 and all other required provisions of the Municipal Code of Chicago.

The grantee shall pay to the City of Chicago as compensation for the privilege #1119904 herein granted the sum of three hundred ($300.00) per annum in advance.


A 25% penalty will be added for payments received after due date.

The permit holder agrees to hold the City of Chicago harmless for any damage, relocation or replacement costs associated with damage, relocation or removal of private property caused by the City performing work in the public way.

Authority herein given and granted for a period of five (5) years from and after 07/28/2015.

Alderman _____

John Arena 45th Ward

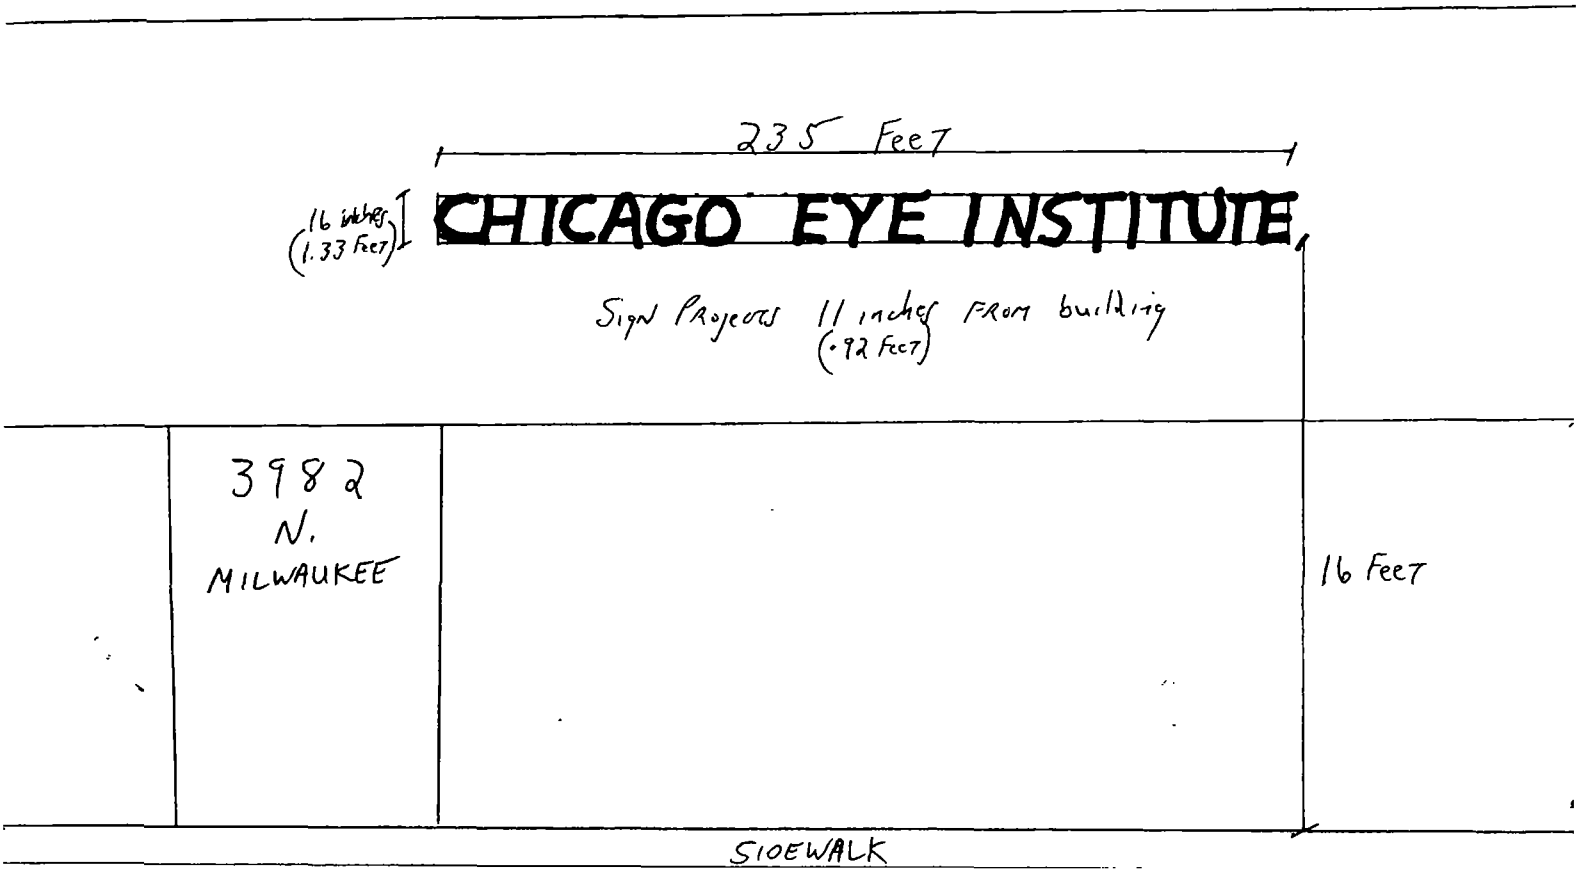
235 Feet
(16 inches 1.33 Feet)
CHICAGO EYE INSTITUTE
Sign Projects 11 inches FROM building (.92 Feet)
3982 N. MILWAUKEE
16 Feet
SIDEWALK

**Department of Business Affairs and Consumer Protection**
Small Business Center - Public Way Use Unit
City Hall - 121 N. LaSalle Street, Room 800 • Chicago, IL 60602
312-74-GOBIZ / 312-744-6249 • (312) 744-1944 (TTY)
http //www cityofchicago.org/bacp

**09/24/2015**

Alderman **John Arena**
Ward # **45**
City of Chicago
City Hall, Room **300**
121 North LaSalle Street
Chicago, Illinois 60602

Re: An ordinance to use and maintain a portion of the public right-of-way for **one (1) sign(s)** for **CHICAGO EYE INSTITUTE**, adjacent to the premises known as **3982 N. Milwaukee Ave.**.

Dear Alderman **John Arena**:

The applicant referenced above has requested the use of the public right-of-way for a **sign(s)**. An ordinance has been prepared by the Department of Business Affairs and Consumer Protection – Small Business Center - Public Way Use Unit for presentation to the City Council. Because this request was made for properties located in your ward, as approved by you as per the attached, I respectfully request that you introduce the attached ordinance at the next City Council meeting.

If you have any questions regarding this ordinance, please contact Anthony Bertuca at (312) 744-5506.

**Department of Business Affairs and Consumer Protection**

# City of Chicago

O2015-7042

Office of the City Clerk

Document Tracking Sheet

| | |
|---|---|
| **Meeting Date:** | 9/24/2015 |
| **Sponsor(s):** | Arena (45) |
| **Type:** | Ordinance |
| **Title:** | Grant(s) of privilege in public way for Mid City Subaru |
| **Committee(s) Assignment:** | Committee on Transportation and Public Way |

ORDINANCE
MID CITY SUBARU
Acct. No. 305239 - 1
Permit No. 1119981

*Be It Ordained by the City Council of the City of Chicago:*

SECTION 1. Permission and authority are hereby given and granted to MID CITY SUBARU, upon the terms and subject to the conditions of this ordinance to maintain and use, as now constructed, one (1) Catch Basin(s) under the public right-of-way adjacent to its premises known as 4330 W. Irving Park Rd..

Said Catch Basin(s) at N. Kostner Ave. measure(s):
One (1) at sixty (60) feet in length, and point five (.5) feet in width for a total of thirty (30) square feet.

The location of said privilege shall be as shown on prints kept on file with the Department of Business Affairs and Consumer Protection and the Office of the City Clerk.

Said privilege shall be constructed in accordance with plans and specifications approved by the Department of Transportation (Office of Underground Coordination) and Department of Water Management.

This grant of privilege in the public way shall be subject to the provisions of Section 10-28-015 and all other required provisions of the Municipal Code of Chicago.

The grantee shall pay to the City of Chicago as compensation for the privilege #1119981 herein granted the sum of four hundred ($400.00) per annum in advance.


A 25% penalty will be added for payments received after due date.

The permit holder agrees to hold the City of Chicago harmless for any damage, relocation or replacement costs associated with damage, relocation or removal of private property caused by the City performing work in the public way.

Authority herein given and granted for a period of five (5) years from and after 04/06/2015.

Alderman

John Arena 45th Ward

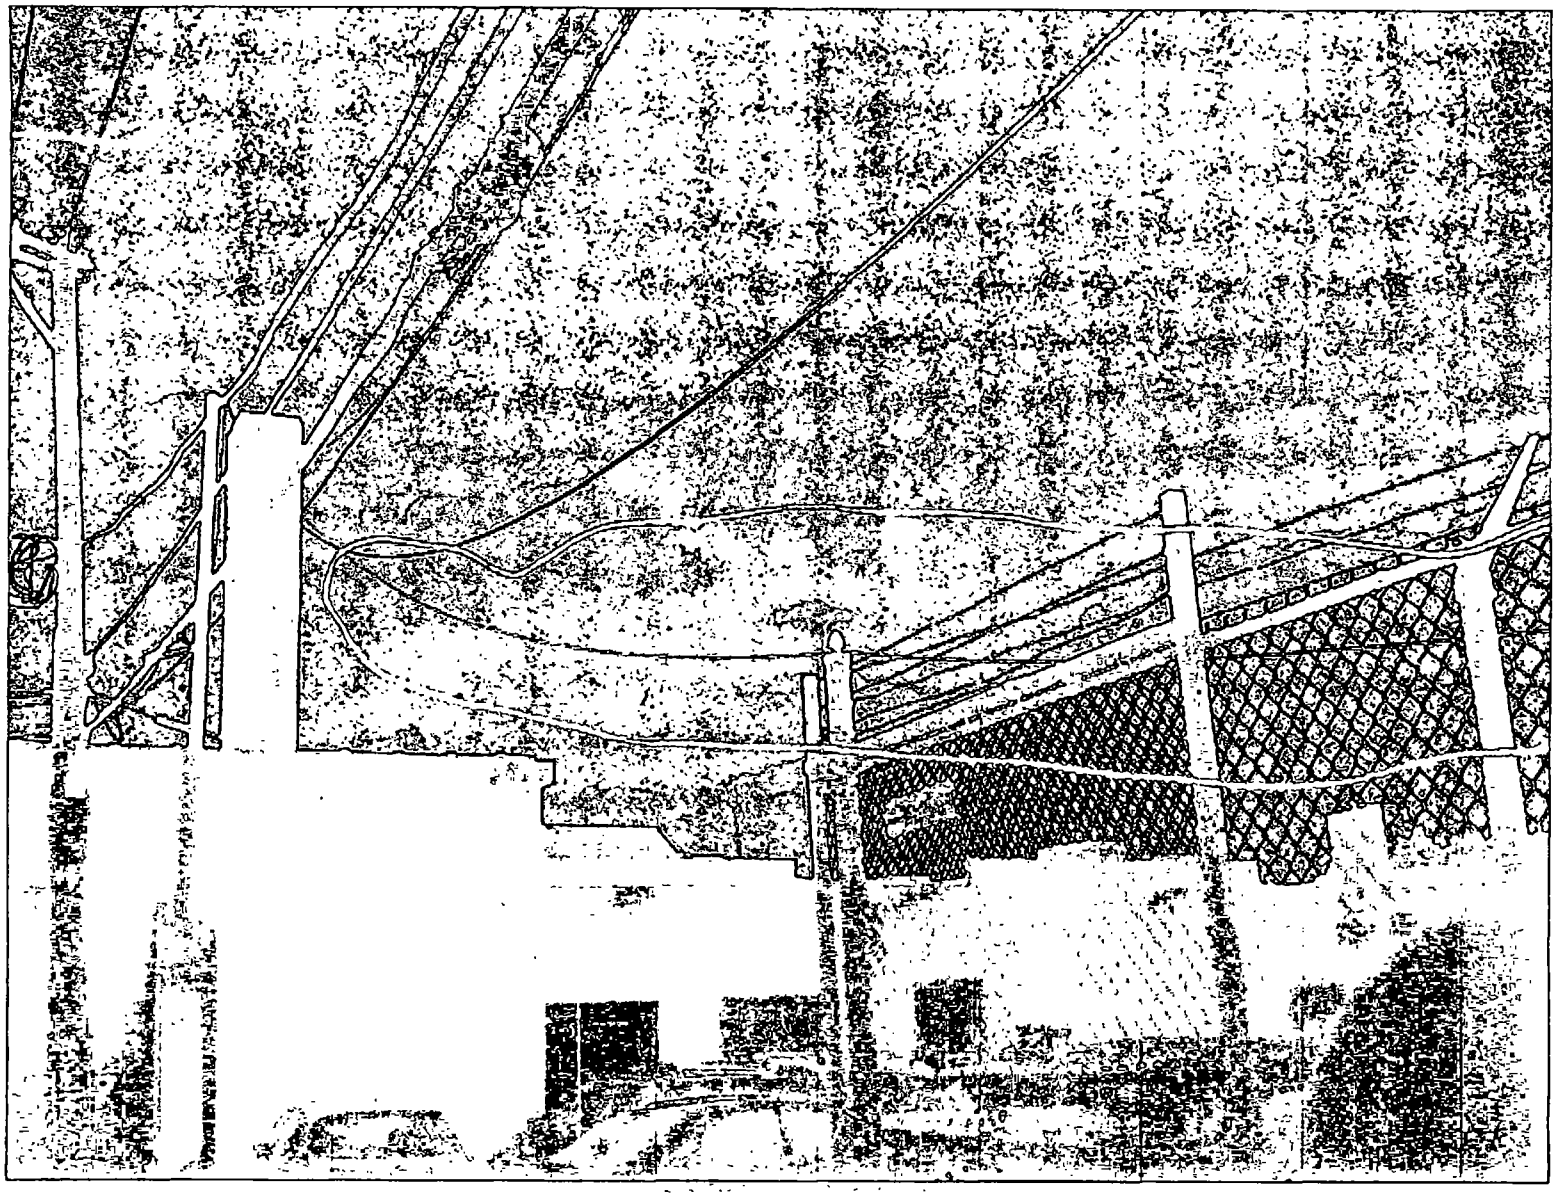

**Department of Business Affairs and Consumer Protection**
Small Business Center - Public Way Use Unit
City Hall - 121 N. LaSalle Street, Room 800 • Chicago, IL 60602
312-74-GOBIZ / 312-744-6249 • (312) 744-1944 (TTY)
http://www.cityofchicago.org/bacp

**09/24/2015**

Alderman **John Arena**
Ward # **45**
City of Chicago
City Hall, Room **300**
121 North LaSalle Street
Chicago, Illinois 60602

Re: An ordinance to use and maintain a portion of the public right-of-way for **one (1) catch basin(s)** for **MID CITY SUBARU**, adjacent to the premises known as **4330 W. Irving Park Rd.**.

Dear Alderman **John Arena**:

The applicant referenced above has requested the use of the public right-of-way for a **catch basin(s)**. An ordinance has been prepared by the Department of Business Affairs and Consumer Protection – Small Business Center - Public Way Use Unit for presentation to the City Council. Because this request was made for properties located in your ward, as approved by you as per the attached, I respectfully request that you introduce the attached ordinance at the next City Council meeting.

If you have any questions regarding this ordinance, please contact Anthony Bertuca at (312) 744-5506.

**Department of Business Affairs and Consumer Protection**

# City of Chicago

O2015-6770

## Office of the City Clerk

## Document Tracking Sheet

| | |
|---|---|
| **Meeting Date:** | 9/24/2015 |
| **Sponsor(s):** | Cappleman (46) |
| **Type:** | Ordinance |
| **Title:** | Grant(s) of privilege in public way for Guesthouse Hotel, The |
| **Committee(s) Assignment:** | Committee on Transportation and Public Way |

ORDINANCE
THE GUESTHOUSE HOTEL
Acct. No. 359494 - 6
Permit No. 1120153

*Be It Ordained by the City Council of the City of Chicago:*

SECTION 1. Permission and authority are hereby given and granted to THE GUESTHOUSE HOTEL, upon the terms and subject to the conditions of this ordinance to construct, install, maintain and use Occupation of Space for a (Chicago Police Memorial Foundation) on the public right-of-way adjacent to its premises known as 4866-4472 N. Clark St..

Said Occupation of Space(s) at N. Clark Street measure(s):
One (1) at eight point six seven (8.67) feet in length, and three point three three (3.33) feet in width for a total of twenty-eight point eight seven (28.87) square feet. Said Chicago Police memorial foundation shall be approximately six (6) feet four (4) inches in height.

Said occupation of space will display a fiberglass "Horse of Honor" sculpture benefiting the Chicago Police Memorial foundation.

Grantee must allow a minimum of at least six (6) feet of clear and unobstructed space for pedestrian passage at all times.

The location of said privilege shall be as shown on prints kept on file with the Department of Business Affairs and Consumer Protection and the Office of the City Clerk.

Said privilege shall be constructed in accordance with plans and specifications approved by the Department of Planning and Development, Department of Transportation (Division of Project Development), and Department of Transportation (Office of Underground Coordination).

This grant of privilege in the public way shall be subject to the provisions of Section 10-28-015 and all other required provisions of the Municipal Code of Chicago.

The grantee shall pay to the City of Chicago as compensation for the privilege #1120153 herein granted the sum of four hundred ($400.00) per annum in advance.


A 25% penalty will be added for payments received after due date.

The permit holder agrees to hold the City of Chicago harmless for any damage, relocation or replacement costs associated with damage, relocation or removal of private property caused by the City performing work in the public way.

Authority herein given and granted for a period of five (5) years from and after Date of Passage.

Alderman James Cappleman

James Cappleman 46th Ward

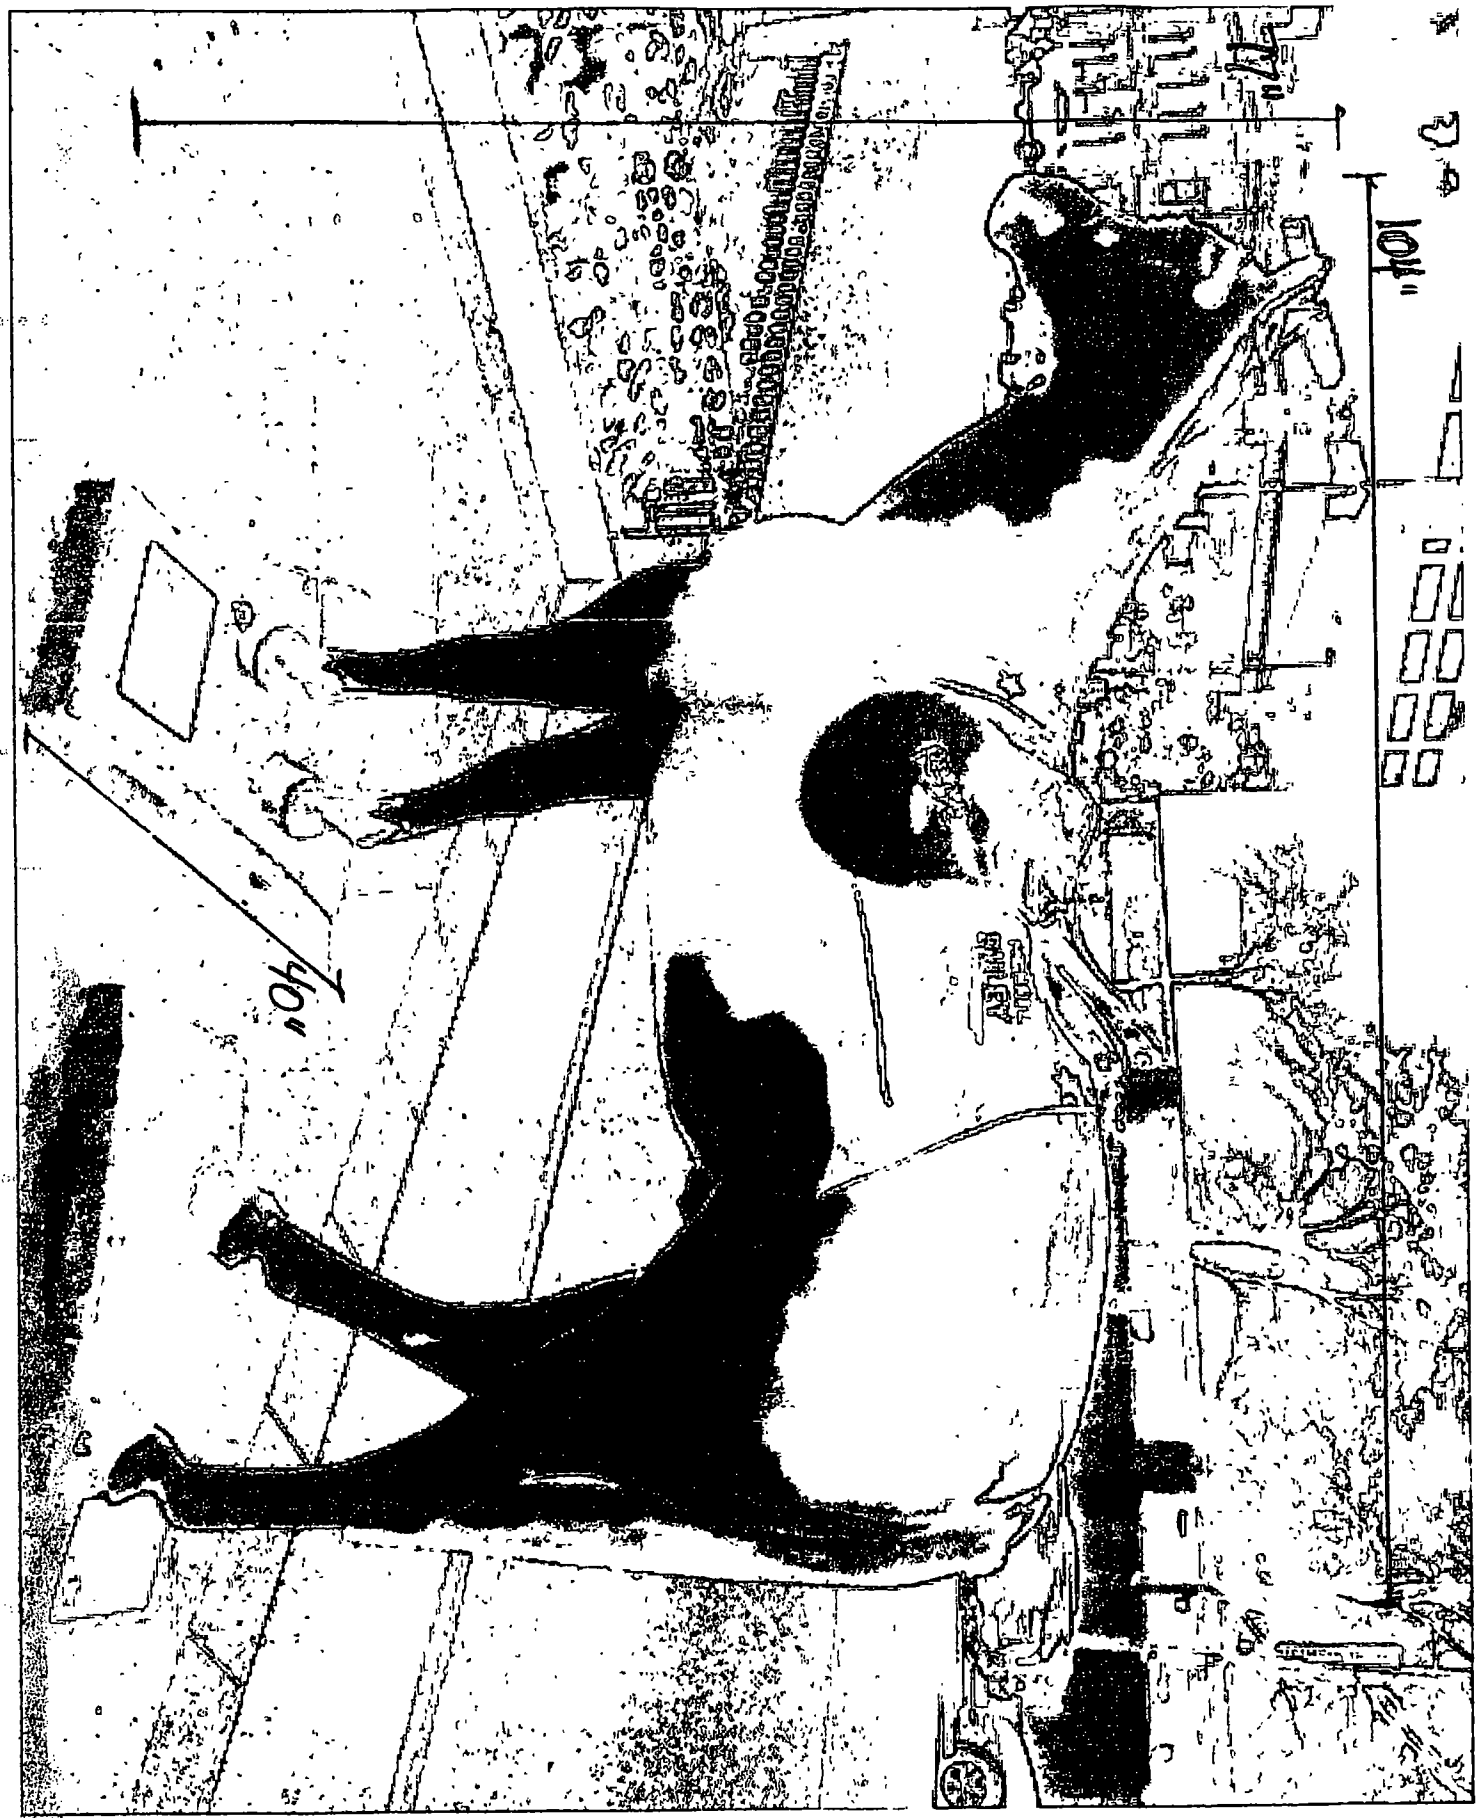
10½"
40"

**Department of Business Affairs and Consumer Protection**
Small Business Center- Public Way Use Unit
City Hall- 121 N. LaSalle Street Room 800 • Chicago, IL 60602
312-74-GOBIZ / 312-744-6249 • (312) 744-1944 (TTY)
http://www.cityofchicago.org/bacp

**09/24/2015**

Alderman **James Cappleman**
Ward # **46**
City of Chicago
City Hall, Room **200**
121 North LaSalle Street
Chicago, Illinois 60602

Re: An ordinance to use and maintain a portion of the public right-of-way for **one (1) occupation of space(s)** for **THE GUESTHOUSE HOTEL**, adjacent to the premises known as **4866-4472 N. Clark St.**.

Dear Alderman **James Cappleman**:

The applicant referenced above has requested the use of the public right-of-way for a **occupation of space(s)**. An ordinance has been prepared by the Department of Business Affairs and Consumer Protection – Small Business Center - Public Way Use Unit for presentation to the City Council. Because this request was made for properties located in your ward, as approved by you as per the attached, I respectfully request that you introduce the attached ordinance at the next City Council meeting.

If you have any questions regarding this ordinance, please contact Anthony Bertuca at (312) 744-5506.

**Department of Business Affairs and Consumer Protection**

# City of Chicago

O2015-6771

## Office of the City Clerk

## Document Tracking Sheet

| | |
|---|---|
| **Meeting Date:** | 9/24/2015 |
| **Sponsor(s):** | Cappleman (46) |
| **Type:** | Ordinance |
| **Title:** | Grant(s) of privilege in public way for Kit Kat Lounge and Restaurant |
| **Committee(s) Assignment:** | Committee on Transportation and Public Way |

ORDINANCE
Kit Kat Lounge and Restaurant
Acct. No. 202984 - 1
Permit No. 1118539

*Be It Ordained by the City Council of the City of Chicago:*

SECTION 1. Permission and authority are hereby given and granted to Kit Kat Lounge and Restaurant, upon the terms and subject to the conditions of this ordinance to maintain and use, as now constructed, twenty-eight (28) Planter(s) on the public right-of-way for beautification purposes adjacent to its premises known as 3700 N. Halsted St..

Said Planter(s) at N. Halsted Street measure(s):
Three (3) at two (2) feet in length, and two (2) feet in width for a total of twelve (12) square feet.

Said Planter(s) at W. Waveland Avenue measure(s):
Twenty-five (25) at two (2) feet in length, and two (2) feet in width for a total of one hundred (100) square feet.

Grantee must allow the required clear and unobstructed space for pedestrian passage at all times per rules and regulations approved by the Department of Transportation.

The location of said privilege shall be as shown on prints kept on file with the Department of Business Affairs and Consumer Protection and the Office of the City Clerk.

Said privilege shall be constructed in accordance with plans and specifications approved by the Department of Planning and Development and Department of Transportation (Division of Project Development).

This grant of privilege in the public way shall be subject to the provisions of Section 10-28-015 and all other required provisions of the Municipal Code of Chicago.


The grantee shall pay to the City of Chicago as compensation for the privilege #1118539 herein granted the sum of zero ($.00) per annum in advance.

A 25% penalty will be added for payments received after due date.

The permit holder agrees to hold the City of Chicago harmless for any damage, relocation or replacement costs associated with damage, relocation or removal of private property caused by the City performing work in the public way.

Authority herein given and granted for a period of five (5) years from and after 04/14/2015.

Alderman _____
James Cappleman 46th Ward

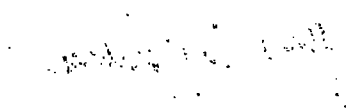





**Department of Business Affairs and Consumer Protection**
Small Business Center - Public Way Use Unit
City Hall - 121 N. LaSalle Street, Room 800 • Chicago, IL 60602
312-74-GOBIZ / 312-744-6249 • (312) 744-1944 (TTY)
http://www.cityofchicago.org/bacp

**09/24/2015**

Alderman **James Cappleman**
Ward # **46**
City of Chicago
City Hall, Room **200**
121 North LaSalle Street
Chicago, Illinois 60602

Re: An ordinance to use and maintain a portion of the public right-of-way for **twenty-eight (28) planter(s)** for **Kit Kat Lounge and Restaurant**, adjacent to the premises known as **3700 N. Halsted St.**.

Dear Alderman **James Cappleman**:

The applicant referenced above has requested the use of the public right-of-way for a **planter(s)**. An ordinance has been prepared by the Department of Business Affairs and Consumer Protection – Small Business Center - Public Way Use Unit for presentation to the City Council. Because this request was made for properties located in your ward, as approved by you as per the attached, I respectfully request that you introduce the attached ordinance at the next City Council meeting.

If you have any questions regarding this ordinance, please contact Anthony Bertuca at (312) 744-5506.

**Department of Business Affairs and Consumer Protection**

# City of Chicago

O2015-6773

## Office of the City Clerk

## Document Tracking Sheet

| | |
|---|---|
| **Meeting Date:** | 9/24/2015 |
| **Sponsor(s):** | Cappleman (46) |
| **Type:** | Ordinance |
| **Title:** | Grant(s) of privilege in public way for Lakeside Square Limited Partnership |
| **Committee(s) Assignment:** | Committee on Transportation and Public Way |

ORDINANCE
LAKESIDE SQUARE LIMITED PARTNERSHIP
Acct. No. 288239 - 1
Permit No. 1120098

*Be It Ordained by the City Council of the City of Chicago:*

SECTION 1. Permission and authority are hereby given and granted to LAKESIDE SQUARE LIMITED PARTNERSHIP, upon the terms and subject to the conditions of this ordinance to maintain and use, as now constructed, six (6) Fence(s) on the public right-of-way for beautification purposes adjacent to its premises known as 920 W. Lakeside Pl..

Said Fence(s) at W. Lakeside Pl measure(s):
One (1) at seventy-four (74) feet in length, and one (1) foot in width for a total of seventy-four (74) square feet. Existing fence is approximately two (2) feet in height.

Said Fence(s) at W. Lakeside Pl measure(s):
One (1) at fifty-five (55) feet in length, and one (1) foot in width for a total of fifty-five (55) square feet. Existing fence is approximately two (2) feet in height.

Said Fence(s) at W. Lakeside Pl measure(s):
One (1) at sixty-two (62) feet in length, and one (1) foot in width for a total of sixty-two (62) square feet. Existing fence is approximately two (2) feet in height.

Said Fence(s) at W. LAkeside Pl measure(s):
One (1) at ninety-one (91) feet in length, and one (1) foot in width for a total of ninety-one (91) square feet. Existing fence is approximately two (2) feet in height.

Said Fence(s) at W. Lakeside Pl measure(s):
One (1) at forty-nine point five (49.5) feet in length, and one (1) foot in width for a total of forty-nine point five (49.5) square feet. Existing fence is approximately two (2) feet in height.

Said Fence(s) at W. Lakeside Pl measure(s):
One (1) at fifty-two point five (52.5) feet in length, and one (1) foot in width for a total of fifty-two point five (52.5) square feet. Existing fence is approximately two (2) feet in height.

The location of said privilege shall be as shown on prints kept on file with the Department of Business Affairs and Consumer Protection and the Office of the City Clerk.
Said privilege shall be constructed in accordance with plans and specifications approved by the Department of Transportation (Division of Project Development).

This grant of privilege in the public way shall be subject to the provisions of Section 10-28-015 and all other required provisions of the Municipal Code of Chicago.


The grantee shall pay to the City of Chicago as compensation for the privilege #1120098 herein granted the sum of zero ($.00) per annum in advance.

A 25% penalty will be added for payments received after due date.

The permit holder agrees to hold the City of Chicago harmless for any damage, relocation or replacement costs associated with damage, relocation or removal of private property caused by the City performing work in the public way.

Authority herein given and granted for a period of five (5) years from and after 09/08/2015.

Alderman James Cappleman
James Cappleman 46th Ward

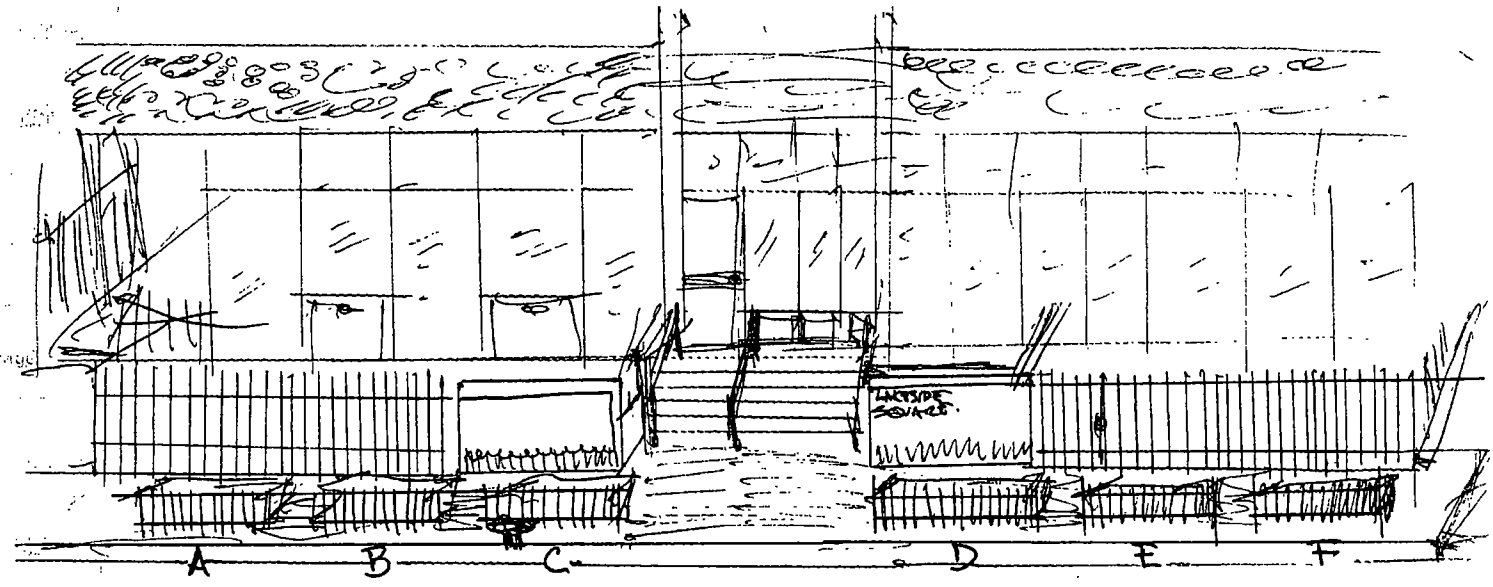


ALL ~~FENCES~~ ON W. LAKESIDE PL.

| QTY | LENGHT | WIDHT | ~~DEPTH~~ | ~~HEIGHT~~ |
|---|---|---|---|---|
| A | 31' | 6.125" | | 2' |
| B | 21.58' | 6.125' | | 2' |
| C | 25.08' | 6.125' | | 2' |
| D | 39.58' | 6.125' | | 2' |
| E | 18.75' | 6.125' | | 2' |
| F | 20.20' | 6.125' * | | 2' |

**Lakeside Place Apartments**
**920 W. Lakeside Place**
**Acct# 288239-1; Permit # 1092359**

*73.5"

ALL measurement are in feet

**Department of Business Affairs and Consumer Protection**
Small Business Center- Public Way Use Unit
City Hall- 121 N. LaSalle Street Room 800 • Chicago, IL 60602
312-74-GOBIZ / 312-744-6249 • (312) 744-1944 (TTY)
http://www.cityofchicago.org/baep

**09/24/2015**

Alderman **James Cappleman**
Ward # **46**
City of Chicago
City Hall, Room **200**
121 North LaSalle Street
Chicago, Illinois 60602

Re: An ordinance to use and maintain a portion of the public right-of-way for **six (6) fence(s)** for **LAKESIDE SQUARE LIMITED PARTNERSHIP**, adjacent to the premises known as **920 W. Lakeside Pl.**.

Dear Alderman **James Cappleman**:

The applicant referenced above has requested the use of the public right-of-way for **fence(s)**. An ordinance has been prepared by the Department of Business Affairs and Consumer Protection – Small Business Center - Public Way Use Unit for presentation to the City Council. Because this request was made for properties located in your ward, as approved by you as per the attached, I respectfully request that you introduce the attached ordinance at the next City Council meeting.

If you have any questions regarding this ordinance, please contact Anthony Bertuca at (312) 744-5506.

**Department of Business Affairs and Consumer Protection**

# City of Chicago

O2015-6774

## Office of the City Clerk

## Document Tracking Sheet

| | |
|---|---|
| **Meeting Date:** | 9/24/2015 |
| **Sponsor(s):** | Cappleman (46) |
| **Type:** | Ordinance |
| **Title:** | Grant(s) of privilege in public way for Mattress Firm No. 119100 |
| **Committee(s) Assignment:** | Committee on Transportation and Public Way |

ORDINANCE
Mattress Firm #119100
Acct. No. 393595 - 21
Permit No. 1118229

*Be It Ordained by the City Council of the City of Chicago:*

SECTION 1. Permission and authority are hereby given and granted to Mattress Firm #119100, upon the terms and subject to the conditions of this ordinance to maintain and use one (1) sign(s) projecting over the public right-of-way attached to its premises known as 4442 N. Broadway .

Said sign structure(s) measures as follows; along N. Broadway:
One (1) at nineteen point four two (19.42) feet in length, two point one seven (2.17) feet in height and fourteen (14) feet above grade level.

The location of said privilege shall be as shown on prints kept on file with the Department of Business Affairs and Consumer Protection and the Office of the City Clerk.

Said privilege shall be constructed in accordance with plans and specifications approved by the Department of Transportation (Division of Project Development) and Zoning Department - Signs.

This grant of privilege in the public way shall be subject to the provisions of Section 10-28-015 and all other required provisions of the Municipal Code of Chicago.

The grantee shall pay to the City of Chicago as compensation for the privilege #1118229 herein granted the sum of three hundred ($300.00) per annum in advance.

A 25% penalty will be added for payments received after due date.

The permit holder agrees to hold the City of Chicago harmless for any damage, relocation or replacement costs associated with damage, relocation or removal of private property caused by the City performing work in the public way.

Authority herein given and granted for a period of five (5) years from and after Date of Passage.

Alderman James Cappleman

James Cappleman 46th Ward

S1

## Custom - Wireway - Face-Lit Channel Letters
## Red - Background Panel - No Swoosh


All letters to have 5" deep aluminum returns with 3/16" #2793 Red plex faces. Returns to be pre-finished black. Faces to be attached via 1" Jewelite Black trim cap retainer system. Illumination to be provided by red LEDs. Illumination to be provided by amber LEDs. Attach letters to background panel (.125" thick aluminum, painted black) Entire assembly to be mounted to raceway (painted to match SW6148).








Face-Lit Wireway Mounted Letterset Cross Section Detail

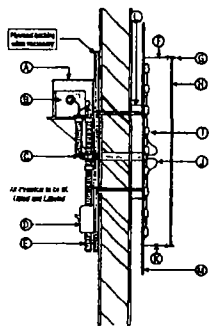


| | |
|---|---|
| A | transformer housing |
| B | transformer |
| C | conduit (1/2" min.) |
| D | listed disconnect switch |
| E | primary electrical source |
| F | 5" (.040) aluminum return |
| G | 1" black Jewelite trim cap |
| H | 3/16" #2793 red plex face |
| I | red LED module |
| J | supply wire |
| K | weep holes |
| L | 2" x 12" aluminum wireway |
| M | .125" aluminum background panel |


*Raceway to be painted to match fascia unless dictated otherwise by city or landlord*


Scale 1 20

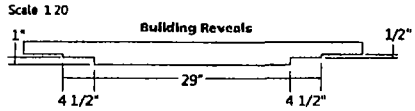


Top View

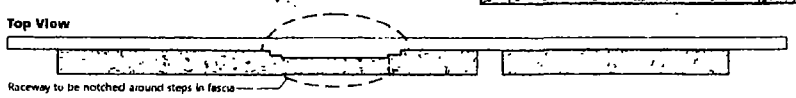

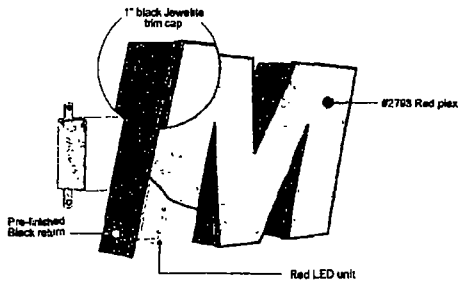
*Letterset size restricted due to architectural constraints
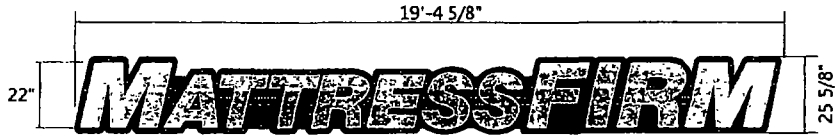
| Square Footage | Allowed Square Footage |
|---|---|
| 56 5 | 170 77 |

priority sign

| Revisions. | | File Location | Date 10-01 14 | City/State Chicago, IL | Drawing # G41902-S1 |
|---|---|---|---|---|---|
| | 1 | | | | |
| | 1 | | | | |
| | 1 | | Designer JAS PM SS | Address 4422 N Broadway | Site Name HAWKS - Wilson Yard |
| | 1 | | | | |

**Department of Business Affairs and Consumer Protection**
Small Business Center - Public Way Use Unit
City Hall - 121 N LaSalle Street, Room 800 • Chicago, IL 60602
312-74-GOBIZ / 312-744-6249 • (312) 744-1944 (TTY)
http://www.cityofchicago.org/bacp

**09/24/2015**

Alderman **James Cappleman**
Ward # **46**
City of Chicago
City Hall, Room **200**
121 North LaSalle Street
Chicago, Illinois 60602

Re: An ordinance to use and maintain a portion of the public right-of-way for **one (1) sign(s)** for **Mattress Firm #119100**, adjacent to the premises known as **4442 N. Broadway** .

Dear Alderman **James Cappleman**:

The applicant referenced above has requested the use of the public right-of-way for a **sign(s)**. An ordinance has been prepared by the Department of Business Affairs and Consumer Protection – Small Business Center - Public Way Use Unit for presentation to the City Council. Because this request was made for properties located in your ward, as approved by you as per the attached, I respectfully request that you introduce the attached ordinance at the next City Council meeting.

If you have any questions regarding this ordinance, please contact Anthony Bertuca at (312) 744-5506.

**Department of Business Affairs and Consumer Protection**

# City of Chicago

O2015-6775

## Office of the City Clerk

## Document Tracking Sheet

| | |
|---|---|
| **Meeting Date:** | 9/24/2015 |
| **Sponsor(s):** | Cappleman (46) |
| **Type:** | Ordinance |
| **Title:** | Grant(s) of privilege in public way for Sprintcom, Inc. |
| **Committee(s) Assignment:** | Committee on Transportation and Public Way |

ORDINANCE
SPRINTCOM, INC
Acct. No. 12699 - 40
Permit No. 1119865

*Be It Ordained by the City Council of the City of Chicago:*

SECTION 1. Permission and authority are hereby given and granted to SPRINTCOM, INC, upon the terms and subject to the conditions of this ordinance to maintain and use one (1) sign(s) projecting over the public right-of-way attached to its premises known as 1025 W. Sunnyside Ave..

Said sign structure(s) measures as follows; along W. Sunnyside Avenue:
One (1) at eleven point five (11.5) feet in length, three point five (3.5) feet in height and eleven point six seven (11.67) feet above grade level.

The location of said privilege shall be as shown on prints kept on file with the Department of Business Affairs and Consumer Protection and the Office of the City Clerk.

Said privilege shall be constructed in accordance with plans and specifications approved by the Department of Transportation (Division of Project Development) and Zoning Department - Signs.

This grant of privilege in the public way shall be subject to the provisions of Section 10-28-015 and all other required provisions of the Municipal Code of Chicago.

The grantee shall pay to the City of Chicago as compensation for the privilege #1119865 herein granted the sum of three hundred ($300.00) per annum in advance.

A 25% penalty will be added for payments received after due date.

The permit holder agrees to hold the City of Chicago harmless for any damage, relocation or replacement costs associated with damage, relocation or removal of private property caused by the City performing work in the public way.


Authority herein given and granted for a period of five (5) years from and after Date of Passage.

Alderman James Cappleman

James Cappleman 46th Ward

**SIGN 1: 8P-FL-42-B-R FACE LIT ILLUMINATED CHANNEL LETTERSET W/ BLACK FACES MOUNTED ON A RACEWAY**

NOTE:
-NO EXISTING ELECTRICAL ACCESS FOR SIGNBAND NEED INTERNAL ACCESS TO VERIFY
-ALLOWABLE SQUARE FOOTAGE IS 33% OF THE WALL AREA. (58"x 32'-0") x 33%=47.5 SQ FT

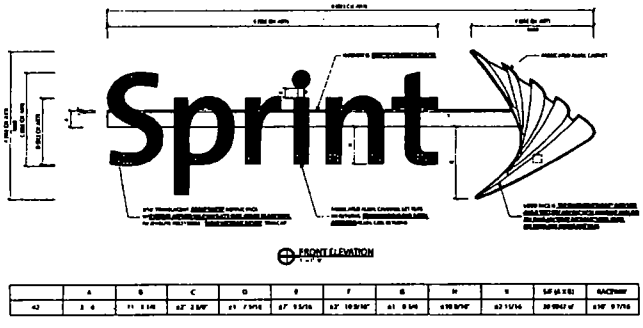





Sprint

SPR100 - Chicago, IL Location
1025 W. Sunnyside Ave. Suite 1 SW
06.17.15

YOUR IMAGE. OUR PRIORITY.
ARCHITECTURAL GRAPHICS INC

**Department of Business Affairs and Consumer Protection**
Small Business Center - Public Way Use Unit
City Hall - 121 N LaSalle Street, Room 800 • Chicago, IL 60602
312-74-GOBIZ / 312-744-6249 • (312) 744-1944 (TTY)
http://www.cityofchicago.org/bacp

**09/24/2015**

Alderman **James Cappleman**
Ward # **46**
City of Chicago
City Hall, Room **200**
121 North LaSalle Street
Chicago, Illinois 60602

Re: An ordinance to use and maintain a portion of the public right-of-way for **one (1) sign(s)** for **SPRINTCOM, INC**, adjacent to the premises known as **1025 W. Sunnyside Ave.**.

Dear Alderman **James Cappleman**:

The applicant referenced above has requested the use of the public right-of-way for a **sign(s)**. An ordinance has been prepared by the Department of Business Affairs and Consumer Protection – Small Business Center - Public Way Use Unit for presentation to the City Council. Because this request was made for properties located in your ward, as approved by you as per the attached, I respectfully request that you introduce the attached ordinance at the next City Council meeting.

If you have any questions regarding this ordinance, please contact Anthony Bertuca at (312) 744-5506.

**Department of Business Affairs and Consumer Protection**

# City of Chicago

O2015-6779

## Office of the City Clerk

## Document Tracking Sheet

| | |
|---|---|
| **Meeting Date:** | 9/24/2015 |
| **Sponsor(s):** | Pawar (47) |
| **Type:** | Ordinance |
| **Title:** | Grant(s) of privilege in public way for Beyond Design, Inc. |
| **Committee(s) Assignment:** | Committee on Transportation and Public Way |

ORDINANCE
BEYOND DESIGN, INC.
Acct. No. 38876 - 4
Permit No. 1119624

*Be It Ordained by the City Council of the City of Chicago:*

SECTION 1. Permission and authority are hereby given and granted to BEYOND DESIGN, INC., upon the terms and subject to the conditions of this ordinance to maintain and use, as now constructed, one (1) Landscaping(s) on the public right-of-way for beautification purposes adjacent to its premises known as 4515-4521 N. Ravenswood Ave..

Said Landscaping(s) at N. Ravenswood Avenue measure(s):
One (1) at fifty (50) feet in length, and two point five (2.5) feet in width for a total of one hundred twenty-five (125) square feet.

The location of said privilege shall be as shown on prints kept on file with the Department of Business Affairs and Consumer Protection and the Office of the City Clerk.

Said privilege shall be constructed in accordance with plans and specifications approved by the Department of Planning and Development and Department of Transportation (Division of Project Development).

This grant of privilege in the public way shall be subject to the provisions of Section 10-28-015 and all other required provisions of the Municipal Code of Chicago.

The grantee shall pay to the City of Chicago as compensation for the privilege #1119624 herein granted the sum of zero ($.00) per annum in advance.


A 25% penalty will be added for payments received after due date.

The permit holder agrees to hold the City of Chicago harmless for any damage, relocation or replacement costs associated with damage, relocation or removal of private property caused by the City performing work in the public way.

Authority herein given and granted for a period of five (5) years from and after 06/30/2015.

Alderman _____

Ameya Pawar 47th Ward

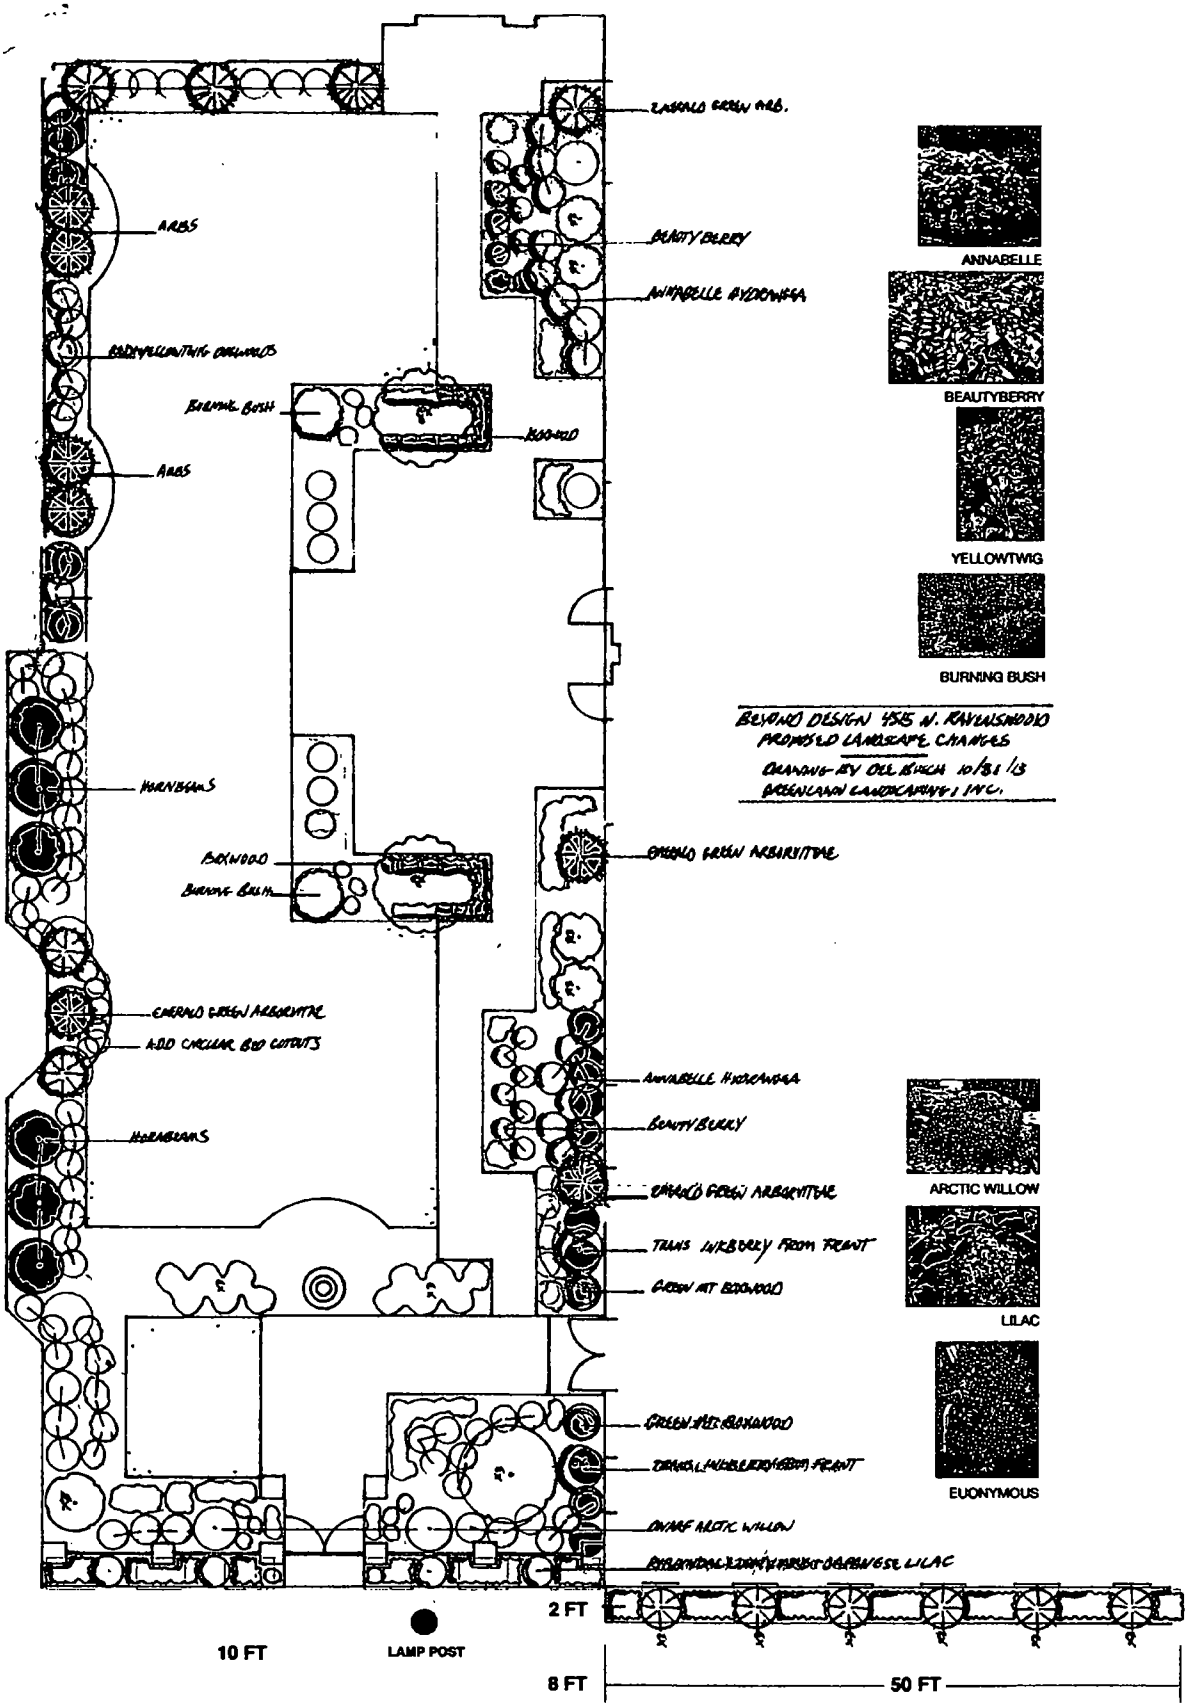


**4515 & 4521 N. RAVENSWOOD AVE.**
**CHICAGO, IL 60640**

**Department of Business Affairs and Consumer Protection**
Small Business Center - Public Way Use Unit
City Hall - 121 N. LaSalle Street, Room 800 • Chicago, IL 60602
312-74-GOBIZ / 312-744-6249 • (312) 744-1944 (TTY)
http://www.cityofchicago.org/bacp

**09/24/2015**

Alderman **Ameya Pawar**
Ward # **47**
City of Chicago
City Hall, Room **200**
121 North LaSalle Street
Chicago, Illinois 60602

Re: An ordinance to use and maintain a portion of the public right-of-way for **one (1) landscaping(s)** for **BEYOND DESIGN, INC.**, adjacent to the premises known as **4515-4521 N. Ravenswood Ave.**.

Dear Alderman **Ameya Pawar**:

The applicant referenced above has requested the use of the public right-of-way for a **landscaping(s)**. An ordinance has been prepared by the Department of Business Affairs and Consumer Protection – Small Business Center - Public Way Use Unit for presentation to the City Council. Because this request was made for properties located in your ward, as approved by you as per the attached, I respectfully request that you introduce the attached ordinance at the next City Council meeting.

If you have any questions regarding this ordinance, please contact Anthony Bertuca at (312) 744-5506.

**Department of Business Affairs and Consumer Protection**

# City of Chicago

O2015-6780

## Office of the City Clerk

## Document Tracking Sheet

| | |
|---|---|
| **Meeting Date:** | 9/24/2015 |
| **Sponsor(s):** | Pawar (47) |
| **Type:** | Ordinance |
| **Title:** | Grant(s) of privilege in public way for Borelli's |
| **Committee(s) Assignment:** | Committee on Transportation and Public Way |

ORDINANCE
BORELLI'S
Acct. No. 367039 - 2
Permit No. 1116265

*Be It Ordained by the City Council of the City of Chicago:*

SECTION 1. Permission and authority are hereby given and granted to BORELLI'S, upon the terms and subject to the conditions of this ordinance to maintain and use one (1) sign(s) projecting over the public right-of-way attached to its premises known as 2124 W. Lawrence Ave..

Said sign structure(s) measures as follows; along W. Lawrence Avenue:
One (1) at eight point five (8.5) feet in length, four (4) feet in height and twelve (12) feet above grade level.

The location of said privilege shall be as shown on prints kept on file with the Department of Business Affairs and Consumer Protection and the Office of the City Clerk.

Said privilege shall be constructed in accordance with plans and specifications approved by the Department of Transportation (Division of Project Development) and Zoning Department - Signs.

This grant of privilege in the public way shall be subject to the provisions of Section 10-28-015 and all other required provisions of the Municipal Code of Chicago.

The grantee shall pay to the City of Chicago as compensation for the privilege #1116265 herein granted the sum of three hundred ($300.00) per annum in advance.

A 25% penalty will be added for payments received after due date.

The permit holder agrees to hold the City of Chicago harmless for any damage, relocation or replacement costs associated with damage, relocation or removal of private property caused by the City performing work in the public way.


Authority herein given and granted for a period of five (5) years from and after Date of Passage.

Alderman _____

Ameya Pawar 47th Ward

# APPLICATION TO USE THE PUBLIC RIGHT OF WAY

## *EXAMPLE OF SIGN DRAWING*

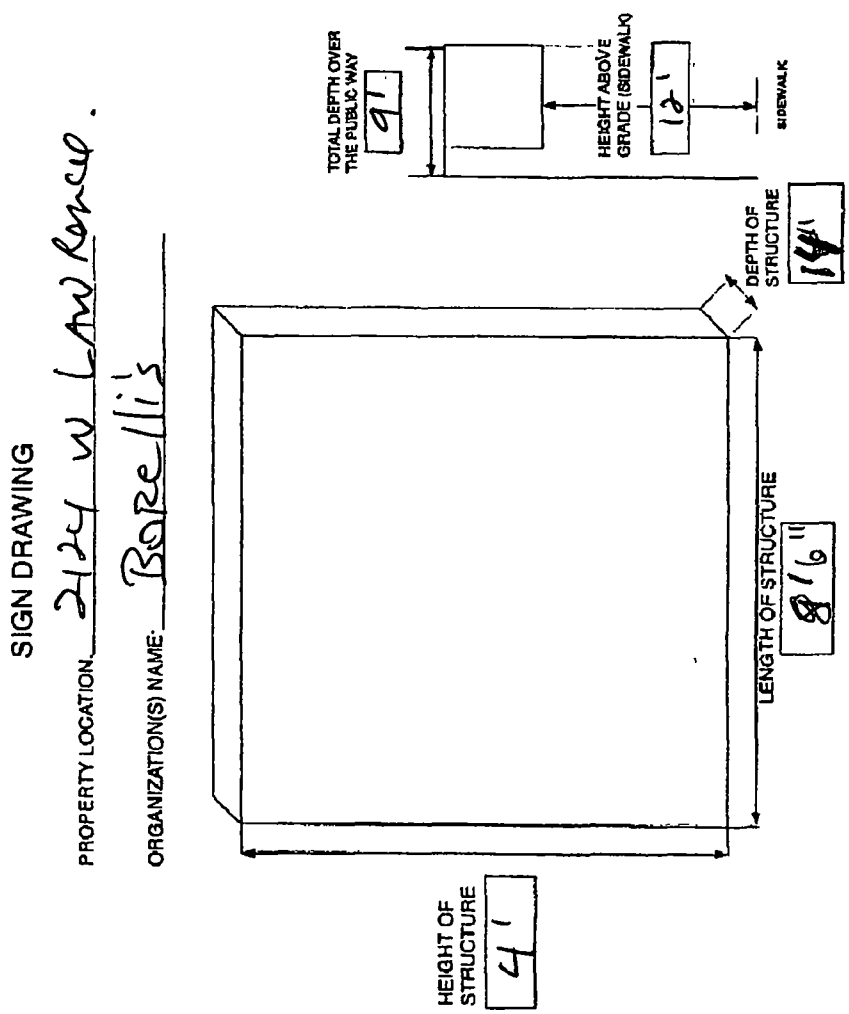

**Department of Business Affairs and Consumer Protection**
Small Business Center - Public Way Use Unit
City Hall - 121 N. LaSalle Street, Room 800 • Chicago, IL 60602
312-74-GOBIZ / 312-744-6249 • (312) 744-1944 (TTY)
http://www.cityofchicago.org/bacp

**09/24/2015**

Alderman **Ameya Pawar**
Ward # **47**
City of Chicago
City Hall, Room **200**
121 North LaSalle Street
Chicago, Illinois 60602

Re: An ordinance to use and maintain a portion of the public right-of-way for **one (1) sign(s)** for **BORELLI'S**, adjacent to the premises known as **2124 W. Lawrence Ave.**.

Dear Alderman **Ameya Pawar**:

The applicant referenced above has requested the use of the public right-of-way for a **sign(s)**. An ordinance has been prepared by the Department of Business Affairs and Consumer Protection – Small Business Center - Public Way Use Unit for presentation to the City Council. Because this request was made for properties located in your ward, as approved by you as per the attached, I respectfully request that you introduce the attached ordinance at the next City Council meeting.

If you have any questions regarding this ordinance, please contact Anthony Bertuca at (312) 744-5506.

**Department of Business Affairs and Consumer Protection**

# City of Chicago

O2015-6781

## Office of the City Clerk

## Document Tracking Sheet

| | |
|---|---|
| **Meeting Date:** | 9/24/2015 |
| **Sponsor(s):** | Pawar (47) |
| **Type:** | Ordinance |
| **Title:** | Grant(s) of privilege in public way for Country Financial |
| **Committee(s) Assignment:** | Committee on Transportation and Public Way |

ORDINANCE
COUNTRY FINANCIAL
Acct. No. 399839 - 1
Permit No. 1119598

*Be It Ordained by the City Council of the City of Chicago:*

SECTION 1. Permission and authority are hereby given and granted to COUNTRY FINANCIAL, upon the terms and subject to the conditions of this ordinance to maintain and use one (1) sign(s) projecting over the public right-of-way attached to its premises known as 4306 N. Lincoln Ave..

Said sign structure(s) measures as follows; along N. Lincoln Avenue:
One (1) at four point five eight (4.58) feet in length, two (2) feet in height and eight (8) feet above grade level.

The location of said privilege shall be as shown on prints kept on file with the Department of Business Affairs and Consumer Protection and the Office of the City Clerk.

Said privilege shall be constructed in accordance with plans and specifications approved by the Department of Transportation (Division of Project Development) and Zoning Department - Signs.

This grant of privilege in the public way shall be subject to the provisions of Section 10-28-015 and all other required provisions of the Municipal Code of Chicago.

The grantee shall pay to the City of Chicago as compensation for the privilege #1119598 herein granted the sum of one hundred ($100.00) per annum in advance.

A 25% penalty will be added for payments received after due date.

The permit holder agrees to hold the City of Chicago harmless for any damage, relocation or replacement costs associated with damage, relocation or removal of private property caused by the City performing work in the public way.

Authority herein given and granted for a period of five (5) years from and after Date of Passage.


Alderman _____

Ameya Pawar 47th Ward


**S2**

## Illuminated Cabinet with tagline - Green

Install new illuminated cabinet flush to fascia as shown.
**Verify electric available.**
**Sign added at request of Regional Manager.**

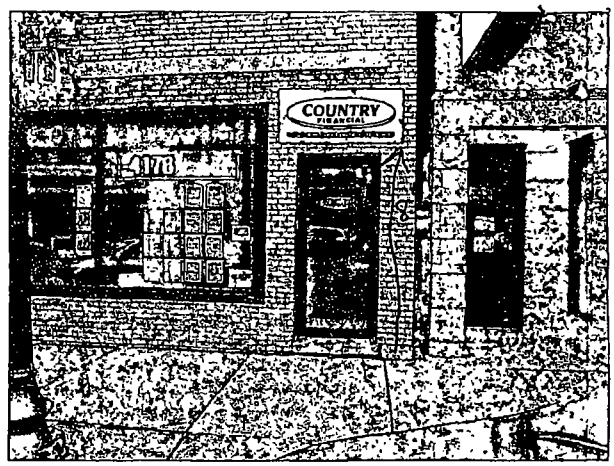



### Cross Section

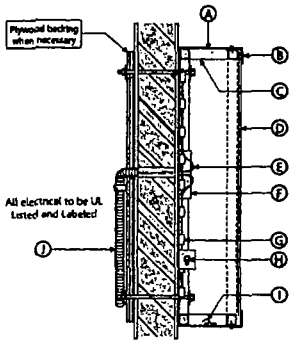


| | |
|---|---|
| A | 5" (.050) aluminum return |
| B | 3/4" or 1" aluminum retainer |
| C | 1" aluminum tube framing |
| D | 3/16" white acrylic face |
| E | supply wire (wires equidistant) |
| F | self-contained power supply |
| G | AgriLight White LED |
| H | toggle/safety switch |
| I | weep hole for drainage |
| J | power source |



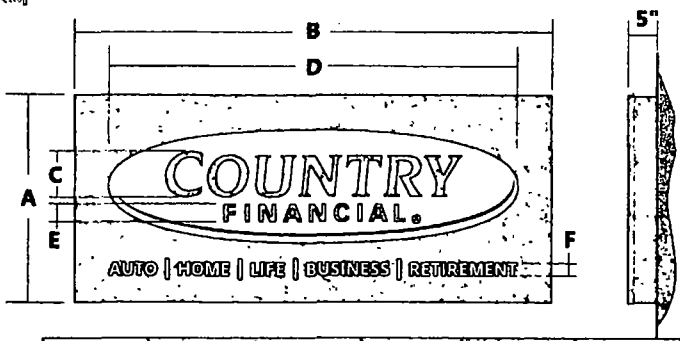


| | A | B | C | D | E | F | sf |
|---|---|---|---|---|---|---|---|
| CF-ILCAB-TAG-GR-24 | 2'-0" | 4'-7" | 5 5/16" | 3'-10 15/16" | 2 1/8" | 1 7/16" | 9.16 |

priority sign

| | | | | | |
|---|---|---|---|---|---|
| Revisions: | | File Location: | Date: 12-1-2014 | City/State: Chicago IL | Drawing # G43090-S2 |
| | | | Designer: TD PM TD | Address 4306 N Lincoln Ave | Site Name - |

**Department of Business Affairs and Consumer Protection**
Small Business Center - Public Way Use Unit
City Hall - 121 N. LaSalle Street, Room 800 • Chicago, IL 60602
312-74-GOBIZ / 312-744-6249 • (312) 744-1944 (TTY)
http //www.cityofchicago.org/baep

**09/24/2015**

Alderman **Ameya Pawar**
Ward # **47**
City of Chicago
City Hall, Room **200**
121 North LaSalle Street
Chicago, Illinois 60602

Re: An ordinance to use and maintain a portion of the public right-of-way for **one (1) sign(s)** for **COUNTRY FINANCIAL**, adjacent to the premises known as **4306 N. Lincoln Ave.**.

Dear Alderman **Ameya Pawar**:

The applicant referenced above has requested the use of the public right-of-way for a **sign(s)**. An ordinance has been prepared by the Department of Business Affairs and Consumer Protection – Small Business Center - Public Way Use Unit for presentation to the City Council. Because this request was made for properties located in your ward, as approved by you as per the attached, I respectfully request that you introduce the attached ordinance at the next City Council meeting.

If you have any questions regarding this ordinance, please contact Anthony Bertuca at (312) 744-5506.

**Department of Business Affairs and Consumer Protection**

# City of Chicago

O2015-6782

## Office of the City Clerk

## Document Tracking Sheet

| | |
|---|---|
| **Meeting Date:** | 9/24/2015 |
| **Sponsor(s):** | Pawar (47) |
| **Type:** | Ordinance |
| **Title:** | Grant(s) of privilege in public way for Cricket Wireless |
| **Committee(s) Assignment:** | Committee on Transportation and Public Way |

ORDINANCE
CRICKET WIRELESS
Acct. No. 371574 - 2
Permit No. 1117354

*Be It Ordained by the City Council of the City of Chicago:*

SECTION 1. Permission and authority are hereby given and granted to CRICKET WIRELESS, upon the terms and subject to the conditions of this ordinance to maintain and use two (2) sign(s) projecting over the public right-of-way attached to its premises known as 1976 W. Lawrence Ave..

Said sign structure(s) measures as follows; along W. Lawrence:
One (1) at nine point two five (9.25) feet in length, two point five (2.5) feet in height and nine (9) feet above grade level.

Said sign structure(s) measures as follows; along N. Damen:
One (1) at nine point two five (9.25) feet in length, two point five (2.5) feet in height and nine (9) feet above grade level.

The location of said privilege shall be as shown on prints kept on file with the Department of Business Affairs and Consumer Protection and the Office of the City Clerk.

Said privilege shall be constructed in accordance with plans and specifications approved by the Department of Transportation (Division of Project Development) and Zoning Department - Signs.

This grant of privilege in the public way shall be subject to the provisions of Section 10-28-015 and all other required provisions of the Municipal Code of Chicago.

The grantee shall pay to the City of Chicago as compensation for the privilege #1117354 herein granted the sum of one hundred seventy-five ($175.00) per annum in advance.

A 25% penalty will be added for payments received after due date.


The permit holder agrees to hold the City of Chicago harmless for any damage, relocation or replacement costs associated with damage, relocation or removal of private property caused by the City performing work in the public way.


Authority herein given and granted for a period of five (5) years from and after Date of Passage.

Alderman _____

Ameya Pawar 47th Ward

# CR-FL-24B-BP-R

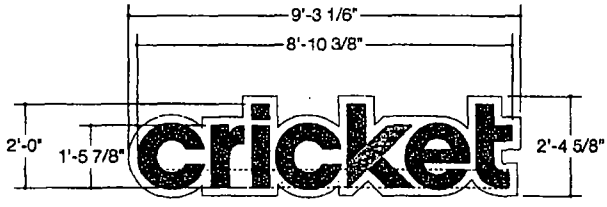
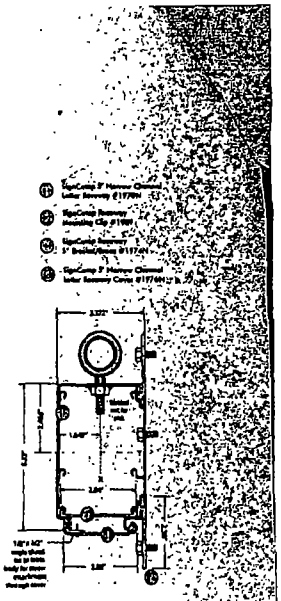
### Letter Faces

- #2447 White diffuser acrylic
- 3M #3635-222 dual color film (first surface)
- 3M #3630-106 Brilliant Green film (first surface)

### Letter Returns

- .040 White pre-coated coil stock

### Letter Trim Caps


- 1" Black Jewelite trim cap
- 1" Holiday Green trim cap by adjacent green film on letter face


### Controled Background

- .125 aluminum sheet, painted white

### Electrical

- 22 feet LS-PRO160-65K-2B1 - 43 Modules
- 1 - PS12-60WSL-100-277V

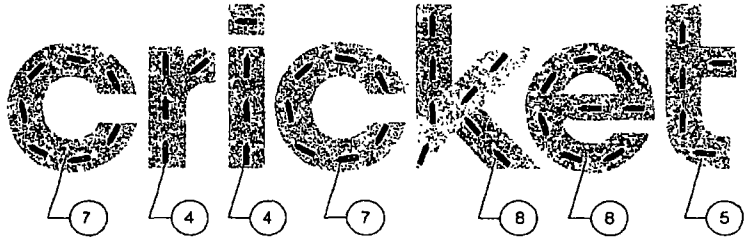

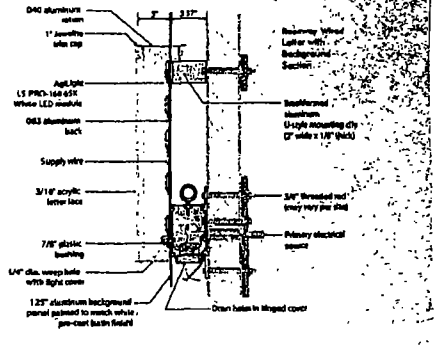COPYRIGHT © The details provided on this drawing are, unless otherwise stated, the property of Principle Group of Companies. We will apply for protection of this design by registration and a charge may be made for non-returnable drawings. Principle Group of Companies reserves the right to withdraw this design at any time.

2035 Lakeside Centre Dr Suite 250
Knoxville, TN 37922
T+865 602 4058 F+865 692 4104

Revision notes
Revision notes

cricket

| | | | |
|---|---|---|---|
| SAP No: | TBD | Drawn by: | Joe M |
| Client | Cricket | Checked by: | - |
| Project | Cricket Exterior Signs | Scale: | NTS |
| Title: | | Revision: | - |
| Date: | 08/29/14 | Page: | 1 of 1 |



**Department of Business Affairs and Consumer Protection**
Small Business Center - Public Way Use Unit
City Hall - 121 N. LaSalle Street, Room 800 • Chicago, IL 60602
312-74-GOBIZ / 312-744-6249 • (312) 744-1944 (TTY)
http://www.cityofchicago.org/bacp

**09/24/2015**

Alderman **Ameya Pawar**
Ward # **47**
City of Chicago
City Hall, Room **200**
121 North LaSalle Street
Chicago, Illinois 60602

Re: An ordinance to use and maintain a portion of the public right-of-way for **two (2) sign(s)** for **CRICKET WIRELESS**, adjacent to the premises known as **1976 W. Lawrence Ave.**.

Dear Alderman **Ameya Pawar**:

The applicant referenced above has requested the use of the public right-of-way for a **sign(s)**. An ordinance has been prepared by the Department of Business Affairs and Consumer Protection – Small Business Center - Public Way Use Unit for presentation to the City Council. Because this request was made for properties located in your ward, as approved by you as per the attached, I respectfully request that you introduce the attached ordinance at the next City Council meeting.

If you have any questions regarding this ordinance, please contact Anthony Bertuca at (312) 744-5506.

**Department of Business Affairs and Consumer Protection**

# City of Chicago

O2015-6783

## Office of the City Clerk

## Document Tracking Sheet

| | |
|---|---|
| **Meeting Date:** | 9/24/2015 |
| **Sponsor(s):** | Pawar (47) |
| **Type:** | Ordinance |
| **Title:** | Grant(s) of privilege in public way for Kindred Hospital Chicago-North Campus |
| **Committee(s) Assignment:** | Committee on Transportation and Public Way |

ORDINANCE
KINDRED HOSPITAL CHICAGO-NORTH CAMPUS
Acct. No. 263460 - 4
Permit No. 1119951

*Be It Ordained by the City Council of the City of Chicago:*

SECTION 1. Permission and authority are hereby given and granted to KINDRED HOSPITAL CHICAGO-NORTH CAMPUS, upon the terms and subject to the conditions of this ordinance to maintain and use, as now constructed, Occupation of Space (Bentonite Remedial Waterproofing Grout) under the public right-of-way adjacent to its premises known as 2544 W. Montrose Ave..

Said Occupation of Space (Bentonite Remedial Waterproofing Grout) at Public Alley measure(s):
One (1) at eighty-six (86) feet in length, and two point three three (2.33) feet in width for a total of two hundred point three eight (200.38) square feet. Existing waterproofing grout span approximately thirty (30) feet in depth again the basement wall.

The location of said privilege shall be as shown on prints kept on file with the Department of Business Affairs and Consumer Protection and the Office of the City Clerk.

Said privilege shall be constructed in accordance with plans and specifications approved by the Department of Planning and Development, Department of Transportation (Division of Project Development), and Department of Transportation (Office of Underground Coordination).

This grant of privilege in the public way shall be subject to the provisions of Section 10-28-015 and all other required provisions of the Municipal Code of Chicago.

The grantee shall pay to the City of Chicago as compensation for the privilege #1119951 herein granted the sum of four hundred ($400.00) per annum in advance.


A 25% penalty will be added for payments received after due date.

The permit holder agrees to hold the City of Chicago harmless for any damage, relocation or replacement costs associated with damage, relocation or removal of private property caused by the City performing work in the public way.

Authority herein given and granted for a period of five (5) years from and after 02/10/2015.

Alderman _____

Ameya Pawar 47th Ward

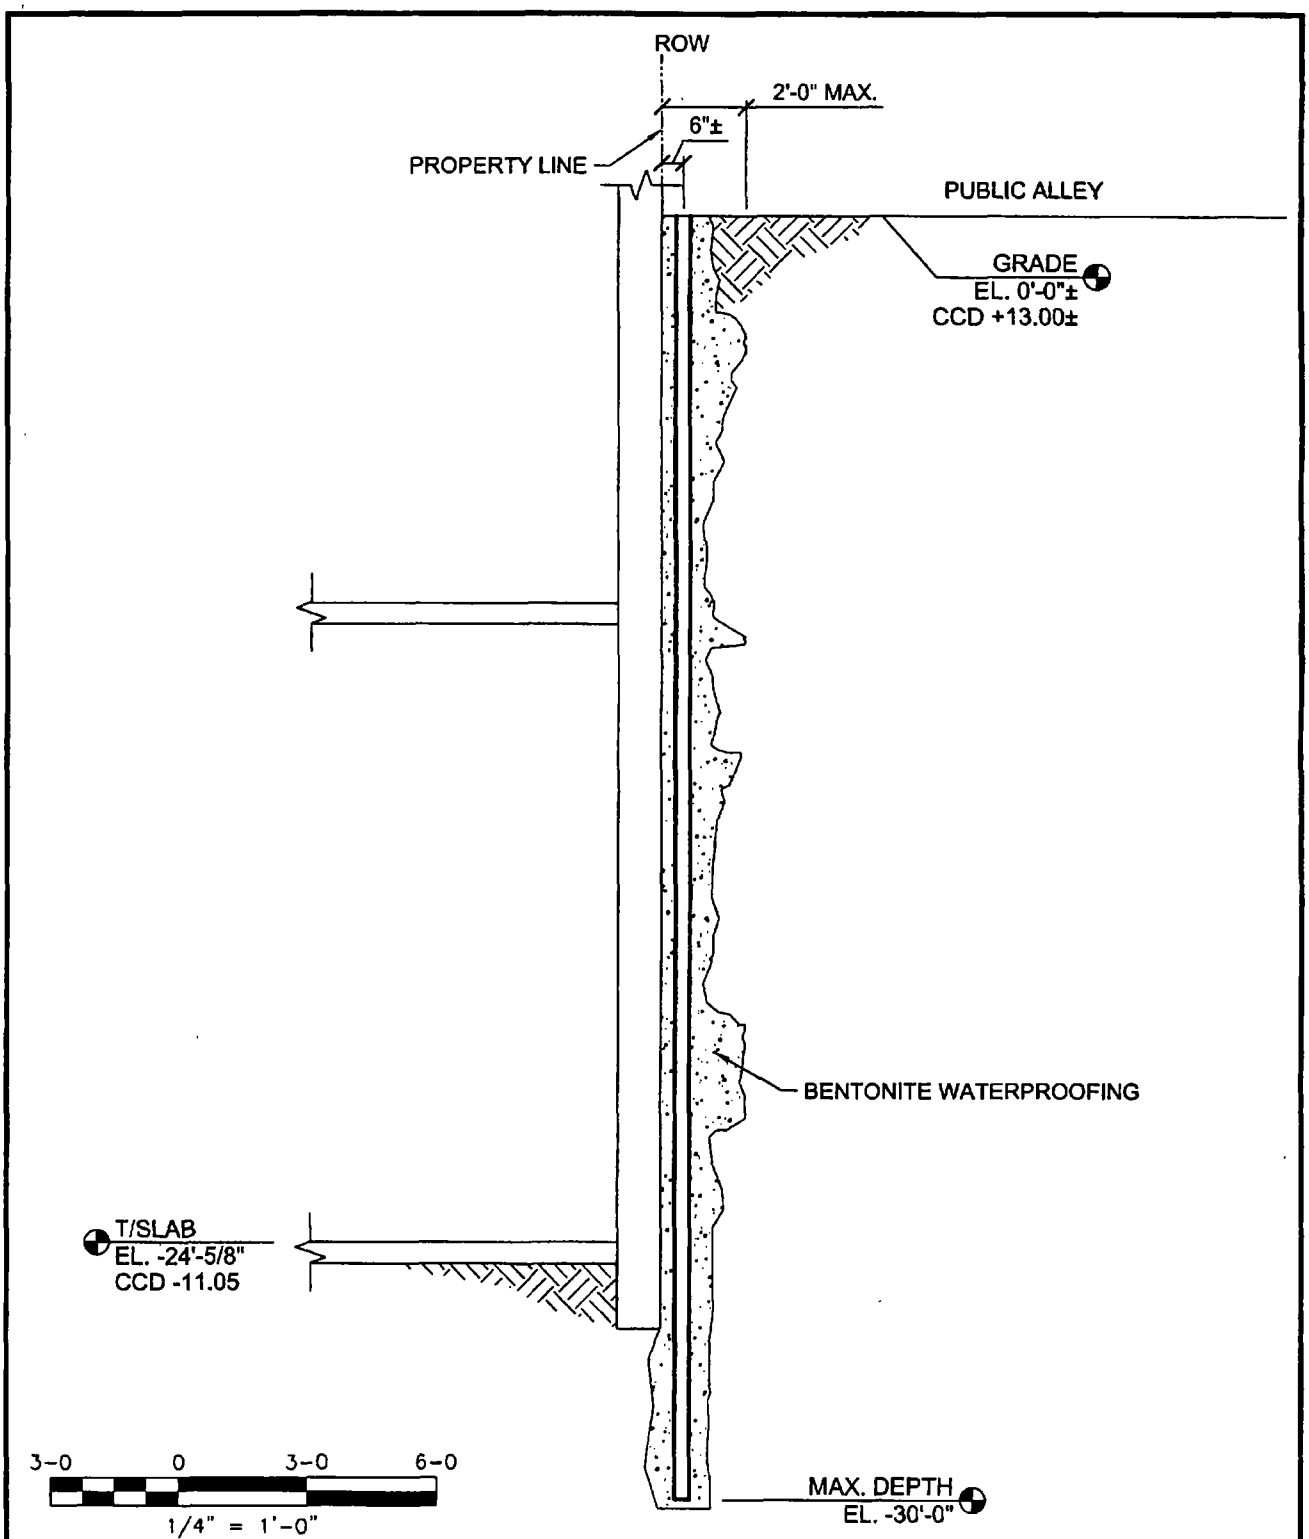


**HAYWARD BAKER**

KELLER

Midwest Region
1350 West Lake Street
Roselle, Illinois 60172
630-339-4300
www.haywardbaker.com

# GROUT INJECTION SECTION
# KINDRED HOSPITAL
# NORTH CAMPUS
# 2544 W. MONTROSE
# CHICAGO, ILLINOIS

ISSUE DATE
11/30/2009
PROJECT NUMBER
15882

SHEET NUMBER
1

S:\A Jobs\3 Current\15882, Kindred Hospital - Chicago North Campus\Technical Submittal\Shop Drawings\GROUT-easement.dwg; 11/30/2009 10:41 AM; Strahan, Benjamin

**Department of Business Affairs and Consumer Protection**
Small Business Center- Public Way Use Unit
City Hall- 121 N. LaSalle Street Room 800 • Chicago, IL 60602
312-74-GOBIZ / 312-744-6249 • (312) 744-1944 (TTY)
http://www.cityofchicago.org/bacp

**09/24/2015**

Alderman **Ameya Pawar**
Ward # **47**
City of Chicago
City Hall, Room **200**
121 North LaSalle Street
Chicago, Illinois 60602

Re: An ordinance to use and maintain a portion of the public right-of-way for **one (1) occupation of space(s)** for **KINDRED HOSPITAL CHICAGO-NORTH CAMPUS**, adjacent to the premises known as **2544 W. Montrose Ave.**.

Dear Alderman **Ameya Pawar**:

The applicant referenced above has requested the use of the public right-of-way for a **occupation of space(s)**. An ordinance has been prepared by the Department of Business Affairs and Consumer Protection – Small Business Center - Public Way Use Unit for presentation to the City Council. Because this request was made for properties located in your ward, as approved by you as per the attached, I respectfully request that you introduce the attached ordinance at the next City Council meeting.

If you have any questions regarding this ordinance, please contact Anthony Bertuca at (312) 744-5506.

**Department of Business Affairs and Consumer Protection**

# City of Chicago

O2015-6784

## Office of the City Clerk

## Document Tracking Sheet

| | |
|---|---|
| **Meeting Date:** | 9/24/2015 |
| **Sponsor(s):** | Pawar (47) |
| **Type:** | Ordinance |
| **Title:** | Grant(s) of privilege in public way for MB Financial Bank N.A. |
| **Committee(s) Assignment:** | Committee on Transportation and Public Way |

ORDINANCE
MB FINANCIAL BANK N.A.
Acct. No. 248808 - 40
Permit No. 1120120

*Be It Ordained by the City Council of the City of Chicago:*

SECTION 1. Permission and authority are hereby given and granted to MB FINANCIAL BANK N.A., upon the terms and subject to the conditions of this ordinance to maintain and use one (1) sign(s) projecting over the public right-of-way attached to its premises known as 3959 N. Lincoln Ave..

Said sign structure(s) measures as follows; along N. LINCOLN AVENUE:
One (1) at eleven point seven five (11.75) feet in length, seven point five (7.5) feet in height and eleven (11) feet above grade level.

The location of said privilege shall be as shown on prints kept on file with the Department of Business Affairs and Consumer Protection and the Office of the City Clerk.

Said privilege shall be constructed in accordance with plans and specifications approved by the Department of Transportation (Division of Project Development) and Zoning Department - Signs.

This grant of privilege in the public way shall be subject to the provisions of Section 10-28-015 and all other required provisions of the Municipal Code of Chicago.

The grantee shall pay to the City of Chicago as compensation for the privilege #1120120 herein granted the sum of three hundred ($300.00) per annum in advance.


A 25% penalty will be added for payments received after due date.


The permit holder agrees to hold the City of Chicago harmless for any damage, relocation or replacement costs associated with damage, relocation or removal of private property caused by the City performing work in the public way.


Authority herein given and granted for a period of five (5) years from and after 09/08/2015.

Alderman _____

Ameya Pawar 47th Ward

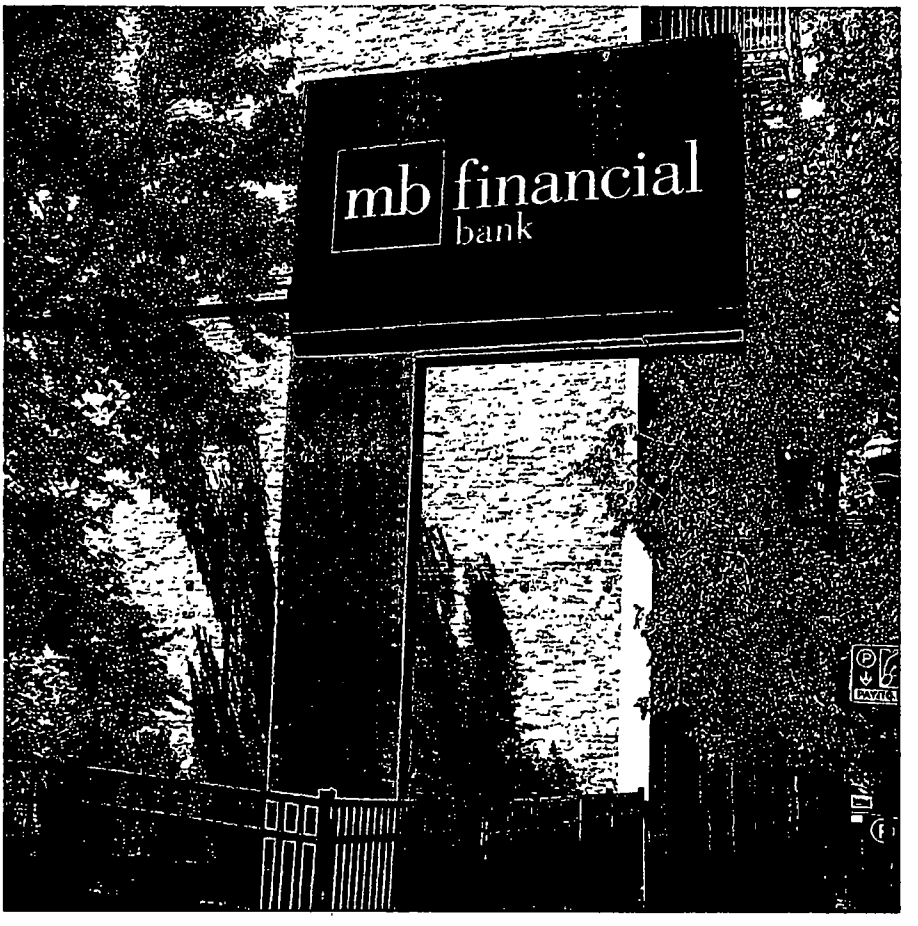
mb financial
bank

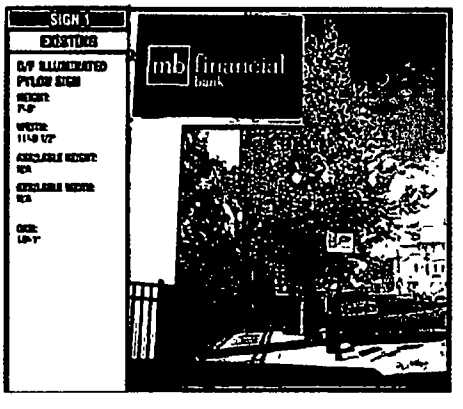
SIGN 1
EXISTING
mb financial
bank

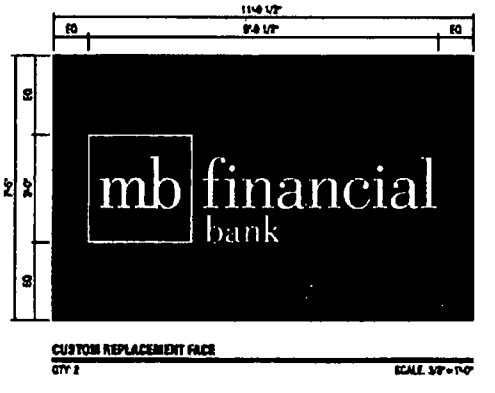
mb financial
bank
CUSTOM REPLACEMENT FACE

**Department of Business Affairs and Consumer Protection**
Small Business Center - Public Way Use Unit
City Hall - 121 N. LaSalle Street, Room 800 • Chicago, IL 60602
312-74-GOBIZ / 312-744-6249 • (312) 744-1944 (TTY)
http://www.cityofchicago.org/bacp

**09/24/2015**

Alderman **Ameya Pawar**
Ward # **47**
City of Chicago
City Hall, Room **200**
121 North LaSalle Street
Chicago, Illinois 60602

Re: An ordinance to use and maintain a portion of the public right-of-way for **one (1) sign(s)** for **MB FINANCIAL BANK N.A.**, adjacent to the premises known as **3959 N. Lincoln Ave.**.

Dear Alderman **Ameya Pawar**:

The applicant referenced above has requested the use of the public right-of-way for a **sign(s)**. An ordinance has been prepared by the Department of Business Affairs and Consumer Protection – Small Business Center - Public Way Use Unit for presentation to the City Council. Because this request was made for properties located in your ward, as approved by you as per the attached, I respectfully request that you introduce the attached ordinance at the next City Council meeting.

If you have any questions regarding this ordinance, please contact Anthony Bertuca at (312) 744-5506.

**Department of Business Affairs and Consumer Protection**

# City of Chicago

O2015-6834

## Office of the City Clerk

## Document Tracking Sheet

| | |
|---|---|
| **Meeting Date:** | 9/24/2015 |
| **Sponsor(s):** | Pawar (47) |
| **Type:** | Ordinance |
| **Title:** | Grant(s) of privilege in public way for O'Donovan's |
| **Committee(s) Assignment:** | Committee on Transportation and Public Way |

ORDINANCE
O'DONOVAN'S
Acct. No. 21063 - 2
Permit No. 1120212

*Be It Ordained by the City Council of the City of Chicago:*

SECTION 1. Permission and authority are hereby given and granted to O'DONOVAN'S, upon the terms and subject to the conditions of this ordinance to maintain and use, as now constructed, six (6) Flag Pole(s) projecting over the public right-of-way adjacent to its premises known as 2100 W. Irving Park Rd..

Said Flag Pole(s) at W. Irving Park Road measure(s):
Six (6) at five (5) feet in length, and ten (10) feet in width for a total of three hundred (300) square feet.

The location of said privilege shall be as shown on prints kept on file with the Department of Business Affairs and Consumer Protection and the Office of the City Clerk.

Said privilege shall be constructed in accordance with plans and specifications approved by the Department of Transportation (Division of Project Development).

This grant of privilege in the public way shall be subject to the provisions of Section 10-28-015 and all other required provisions of the Municipal Code of Chicago.

The grantee shall pay to the City of Chicago as compensation for the privilege #1120212 herein granted the sum of four hundred fifty ($450.00) per annum in advance.


A 25% penalty will be added for payments received after due date.

The permit holder agrees to hold the City of Chicago harmless for any damage, relocation or replacement costs associated with damage, relocation or removal of private property caused by the City performing work in the public way.

Authority herein given and granted for a period of five (5) years from and after 09/08/2015.

Alderman _____

Ameya Pawar 47th Ward

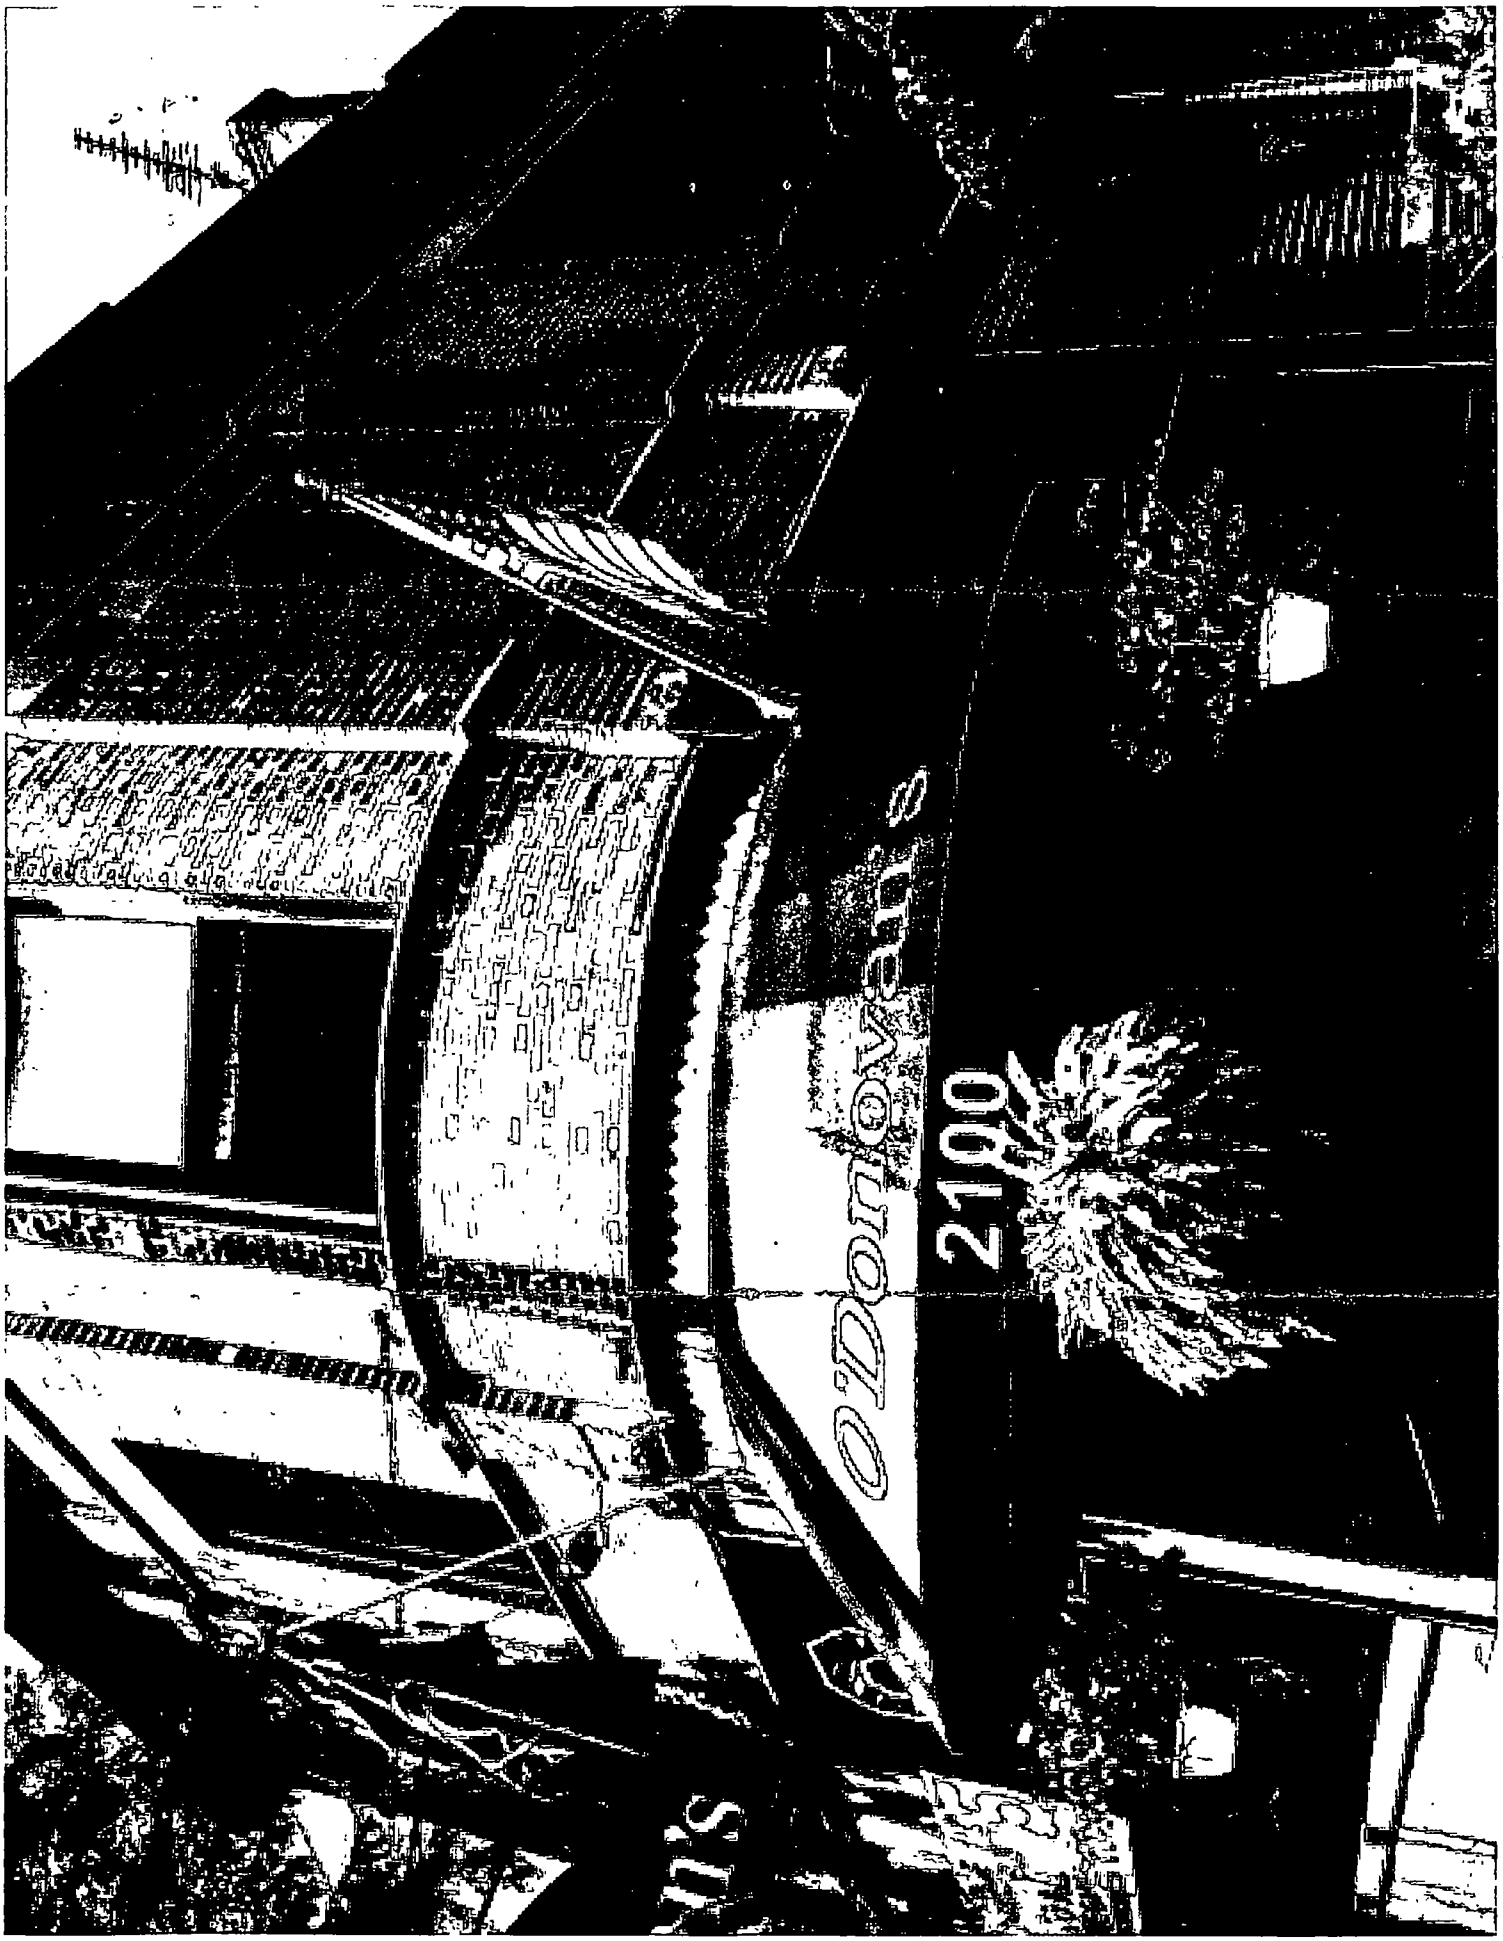
2100

**Department of Business Affairs and Consumer Protection**
Small Business Center - Public Way Use Unit
City Hall - 121 N LaSalle Street, Room 800 • Chicago, IL 60602
312-74-GOBIZ / 312-744-6249 • (312) 744-1944 (TTY)
http://www.cityofchicago.org/bacp

**09/24/2015**

Alderman **Ameya Pawar**
Ward # **47**
City of Chicago
City Hall, Room **200**
121 North LaSalle Street
Chicago, Illinois 60602

Re: An ordinance to use and maintain a portion of the public right-of-way for **six (6) flag pole(s)** for **O'DONOVAN'S**, adjacent to the premises known as **2100 W. Irving Park Rd.**.

Dear Alderman **Ameya Pawar**:

The applicant referenced above has requested the use of the public right-of-way for a **flag pole(s)**. An ordinance has been prepared by the Department of Business Affairs and Consumer Protection – Small Business Center - Public Way Use Unit for presentation to the City Council. Because this request was made for properties located in your ward, as approved by you as per the attached, I respectfully request that you introduce the attached ordinance at the next City Council meeting.

If you have any questions regarding this ordinance, please contact Anthony Bertuca at (312) 744-5506.

**Department of Business Affairs and Consumer Protection**

# City of Chicago

O2015-6837

## Office of the City Clerk

## Document Tracking Sheet

| | |
|---|---|
| **Meeting Date:** | 9/24/2015 |
| **Sponsor(s):** | Pawar (47) |
| **Type:** | Ordinance |
| **Title:** | Grant(s) of privilege in public way for Palette Fragrances & Cosmetics, Inc. |
| **Committee(s) Assignment:** | Committee on Transportation and Public Way |

ORDINANCE
PALETTE FRAGRANCES & COSMETICS INC
Acct. No. 389537 - 1
Permit No. 1112379

*Be It Ordained by the City Council of the City of Chicago:*

SECTION 1. Permission and authority are hereby given and granted to PALETTE FRAGRANCES & COSMETICS INC, upon the terms and subject to the conditions of this ordinance to maintain and use one (1) sign(s) projecting over the public right-of-way attached to its premises known as 4819 N. Western Ave..

Said sign structure(s) measures as follows; along N WESTERN AVE:
One (1) at thirty-four (34) feet in length, five (5) feet in height and ten (10) feet above grade level.

The location of said privilege shall be as shown on prints kept on file with the Department of Business Affairs and Consumer Protection and the Office of the City Clerk.

Said privilege shall be constructed in accordance with plans and specifications approved by the Department of Transportation (Division of Project Development) and Zoning Department - Signs.

This grant of privilege in the public way shall be subject to the provisions of Section 10-28-015 and all other required provisions of the Municipal Code of Chicago.

The grantee shall pay to the City of Chicago as compensation for the privilege #1112379 herein granted the sum of three hundred ($300.00) per annum in advance.

A 25% penalty will be added for payments received after due date.

The permit holder agrees to hold the City of Chicago harmless for any damage, relocation or replacement costs associated with damage, relocation or removal of private property caused by the City performing work in the public way.

Authority herein given and granted for a period of five (5) years from and after Date of Passage.

Alderman _____

Ameya Pawar 47th Ward

34 ft


PALETTE FRAGRANCES & COSMETICS
FOR LEASE
NICK CATRANIS
251-471-6000
1,750 SQ FT

**Department of Business Affairs and Consumer Protection**
Small Business Center - Public Way Use Unit
City Hall - 121 N. LaSalle Street, Room 800 • Chicago, IL 60602
312-74-GOBIZ / 312-744-6249 • (312) 744-1944 (TTY)
http://www.cityofchicago.org/bacp

**09/24/2015**

Alderman **Ameya Pawar**
Ward # **47**
City of Chicago
City Hall, Room **200**
121 North LaSalle Street
Chicago, Illinois 60602

Re: An ordinance to use and maintain a portion of the public right-of-way for **one (1) sign(s)** for **PALETTE FRAGRANCES & COSMETICS INC**, adjacent to the premises known as **4819 N. Western Ave.**.

Dear Alderman **Ameya Pawar**:

The applicant referenced above has requested the use of the public right-of-way for a **sign(s)**. An ordinance has been prepared by the Department of Business Affairs and Consumer Protection – Small Business Center - Public Way Use Unit for presentation to the City Council. Because this request was made for properties located in your ward, as approved by you as per the attached, I respectfully request that you introduce the attached ordinance at the next City Council meeting.

If you have any questions regarding this ordinance, please contact Anthony Bertuca at (312) 744-5506.

**Department of Business Affairs and Consumer Protection**

# City of Chicago

O2015-6842

## Office of the City Clerk

## Document Tracking Sheet

| | |
|---|---|
| **Meeting Date:** | 9/24/2015 |
| **Sponsor(s):** | Pawar (47) |
| **Type:** | Ordinance |
| **Title:** | Grant(s) of privilege in public way for Symmetry Physical Therapy LLC |
| **Committee(s) Assignment:** | Committee on Transportation and Public Way |

ORDINANCE
SYMMETRY PHYSICAL THERAPY LLC
Acct. No. 395385 - 1
Permit No. 1116284

*Be It Ordained by the City Council of the City of Chicago:*

SECTION 1. Permission and authority are hereby given and granted to SYMMETRY PHYSICAL THERAPY LLC, upon the terms and subject to the conditions of this ordinance to maintain and use one (1) sign(s) projecting over the public right-of-way attached to its premises known as 4223 N. Lincoln Ave..

Said sign structure(s) measures as follows; along N. Lincoln Avenue:
One (1) at eight (8) feet in length, four (4) feet in height and ten (10) feet above grade level.

The location of said privilege shall be as shown on prints kept on file with the Department of Business Affairs and Consumer Protection and the Office of the City Clerk.

Said privilege shall be constructed in accordance with plans and specifications approved by the Department of Transportation (Division of Project Development) and Zoning Department - Signs.

This grant of privilege in the public way shall be subject to the provisions of Section 10-28-015 and all other required provisions of the Municipal Code of Chicago.

The grantee shall pay to the City of Chicago as compensation for the privilege #1116284 herein granted the sum of three hundred ($300.00) per annum in advance.

A 25% penalty will be added for payments received after due date.

The permit holder agrees to hold the City of Chicago harmless for any damage, relocation or replacement costs associated with damage, relocation or removal of private property caused by the City performing work in the public way.

Authority herein given and granted for a period of five (5) years from and after Date of Passage.

Alderman _____

Ameya Pawar 47th Ward

9'6"


8'-0"

symmetry
physical therapy


4'-0"

10' TO GRADE

**4'x8' PROJECTING SIGN**

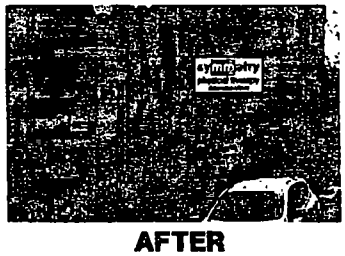


AFTER

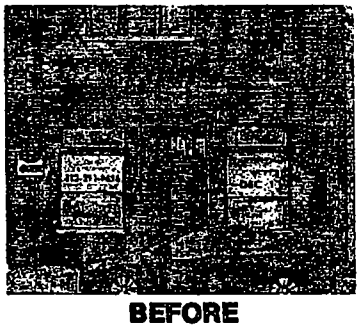

BEFORE

- 2" X 2" X 3/16" GALV. ANGLE IRON FRAME / WELDED
- 1 1/2" X 3/8" GALV. BOLTS
- 20 GAUGE GALV. DRUM
- 2" X 2" GALV. 20 GA. TRIM
- 1/2" DRAIN HOLES
- 3/16" LEXAN FACES
- ALL WIRING IN 20 GA. RACEWAYS NO. 14 WIRE 600V. 15 AMP
- HIGH OUTPUT LAMPS 1,000 V. LAMP HOLDERS
- DISCONNECT SWITCH
- 800 M.A. BALLASTS 110 V.
- U.L. APPROVED

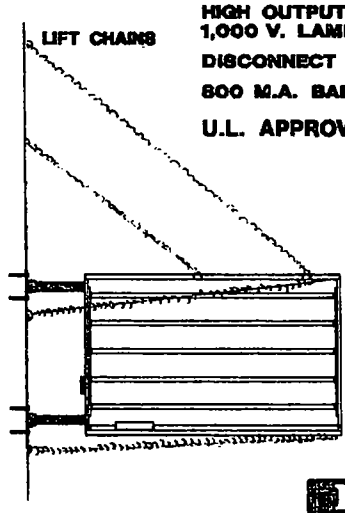


**Best Neon Sign**

SCALE 1/2"=1'0" DR. BY GYMM
CUSTOMER SYMMETRY
JOB ADDRESS 4233 N. LINCOLN AVE.
CITY CHICAGO STATE IL.
ARTIST to SALES APPROVAL DATE 11/12/14 DATE

**CUSTOMER APPROVAL!**

PLEASE NOTE: By signing the approval box on this sketch, I understand that I am accepting all aspects of this drawing. This includes artwork, specifications, dimensions, spelling and any other representations herein. I also understand that color representations on this sketch are approximate, and may not match manufactured product exactly.

**Department of Business Affairs and Consumer Protection**
Small Business Center - Public Way Use Unit
City Hall - 121 N. LaSalle Street, Room 800 • Chicago, IL 60602
312-74-GOBIZ / 312-744-6249 • (312) 744-1944 (TTY)
http://www.cityofchicago.org/bacp

**09/24/2015**

Alderman **Ameya Pawar**
Ward # **47**
City of Chicago
City Hall, Room **200**
121 North LaSalle Street
Chicago, Illinois 60602

Re: An ordinance to use and maintain a portion of the public right-of-way for **one (1) sign(s)** for **SYMMETRY PHYSICAL THERAPY LLC**, adjacent to the premises known as **4223 N. Lincoln Ave.**.

Dear Alderman **Ameya Pawar**:

The applicant referenced above has requested the use of the public right-of-way for a **sign(s)**. An ordinance has been prepared by the Department of Business Affairs and Consumer Protection – Small Business Center - Public Way Use Unit for presentation to the City Council. Because this request was made for properties located in your ward, as approved by you as per the attached, I respectfully request that you introduce the attached ordinance at the next City Council meeting.

If you have any questions regarding this ordinance, please contact Anthony Bertuca at (312) 744-5506.

**Department of Business Affairs and Consumer Protection**

# City of Chicago

O2015-6845

## Office of the City Clerk

## Document Tracking Sheet

| | |
|---|---|
| **Meeting Date:** | 9/24/2015 |
| **Sponsor(s):** | Pawar (47) |
| **Type:** | Ordinance |
| **Title:** | Grant(s) of privilege in public way for Wild Goose Bar & Grill |
| **Committee(s) Assignment:** | Committee on Transportation and Public Way |

ORDINANCE
WILD GOOSE BAR & GRILL
Acct. No. 6076 - 1
Permit No. 1120015

*Be It Ordained by the City Council of the City of Chicago:*

SECTION 1. Permission and authority are hereby given and granted to WILD GOOSE BAR & GRILL, upon the terms and subject to the conditions of this ordinance to maintain and use two (2) sign(s) projecting over the public right-of-way attached to its premises known as 4265 N. Lincoln Ave..

Said sign structure(s) measures as follows; along N. Lincoln Avenue:
One (1) at five point five (5.5) feet in length, five point five (5.5) feet in height and twelve (12) feet above grade level.

Said sign structure(s) measures as follows; along N. Lincoln Avenue & W. Cullom Avenue:
One (1) at four point five (4.5) feet in length, four point five (4.5) feet in height and ten (10) feet above grade level.

The location of said privilege shall be as shown on prints kept on file with the Department of Business Affairs and Consumer Protection and the Office of the City Clerk.

Said privilege shall be constructed in accordance with plans and specifications approved by the Department of Transportation (Division of Project Development) and Zoning Department - Signs.

This grant of privilege in the public way shall be subject to the provisions of Section 10-28-015 and all other required provisions of the Municipal Code of Chicago.

The grantee shall pay to the City of Chicago as compensation for the privilege #1120015 herein granted the sum of four hundred ($400.00) per annum in advance.

A 25% penalty will be added for payments received after due date.

The permit holder agrees to hold the City of Chicago harmless for any damage, relocation or replacement costs associated with damage, relocation or removal of private property caused by the City performing work in the public way.


Authority herein given and granted for a period of five (5) years from and after Date of Passage.

Alderman _____

Ameya Pawar 47th Ward

# APPLICATION TO USE THE PUBLIC RIGHT OF WAY

## *EXAMPLE OF SIGN DRAWING*

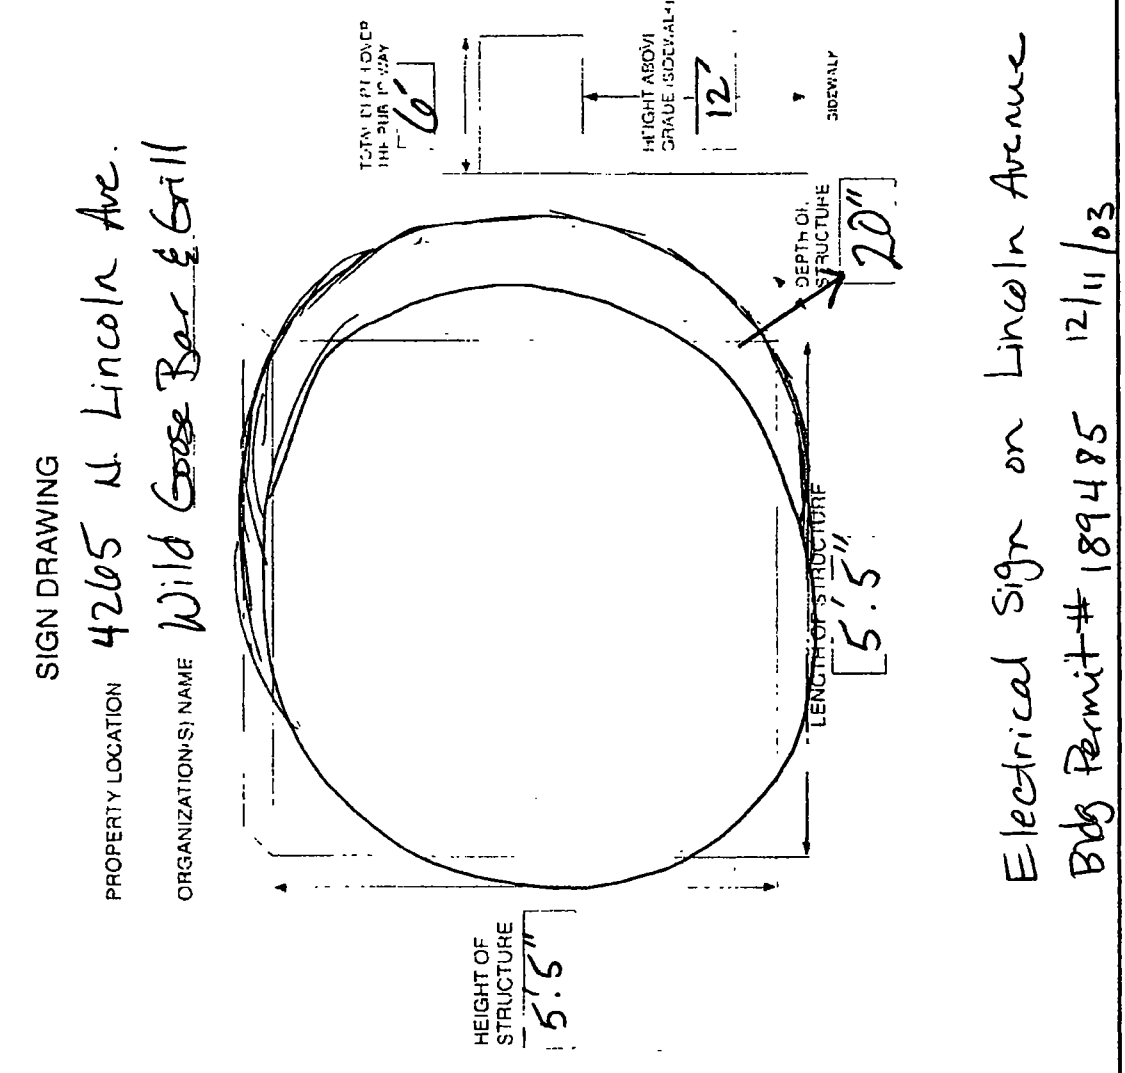

**Department of Business Affairs and Consumer Protection**
Small Business Center - Public Way Use Unit
City Hall - 121 N. LaSalle Street, Room 800 • Chicago, IL 60602
312-74-GOBIZ / 312-744-6249 • (312) 744-1944 (TTY)
http://www.cityofchicago.org/bacp

**09/24/2015**

Alderman **Ameya Pawar**
Ward # **47**
City of Chicago
City Hall, Room **200**
121 North LaSalle Street
Chicago, Illinois 60602

Re: An ordinance to use and maintain a portion of the public right-of-way for **two (2) sign(s)** for **WILD GOOSE BAR & GRILL**, adjacent to the premises known as **4265 N. Lincoln Ave.**.

Dear Alderman **Ameya Pawar**:

The applicant referenced above has requested the use of the public right-of-way for a **sign(s)**. An ordinance has been prepared by the Department of Business Affairs and Consumer Protection – Small Business Center - Public Way Use Unit for presentation to the City Council. Because this request was made for properties located in your ward, as approved by you as per the attached, I respectfully request that you introduce the attached ordinance at the next City Council meeting.

If you have any questions regarding this ordinance, please contact Anthony Bertuca at (312) 744-5506.

**Department of Business Affairs and Consumer Protection**

# City of Chicago

O2015-6846

## Office of the City Clerk

## Document Tracking Sheet

| | |
|---|---|
| **Meeting Date:** | 9/24/2015 |
| **Sponsor(s):** | Pawar (47) |
| **Type:** | Ordinance |
| **Title:** | Grant(s) of privilege in public way for Wintrust Bank |
| **Committee(s) Assignment:** | Committee on Transportation and Public Way |

ORDINANCE
WINTRUST BANK
Acct. No. 289005 - 4
Permit No. 1119757

*Be It Ordained by the City Council of the City of Chicago:*

SECTION 1. Permission and authority are hereby given and granted to WINTRUST BANK, upon the terms and subject to the conditions of this ordinance to maintain and use one (1) sign(s) projecting over the public right-of-way attached to its premises known as 1946 W. Irving Park Rd..

Said sign structure(s) measures as follows; along W.Irving Park Road:
One (1) at nine (9) feet in length, six point five eight (6.58) feet in height and fifteen (15) feet above grade level.

The location of said privilege shall be as shown on prints kept on file with the Department of Business Affairs and Consumer Protection and the Office of the City Clerk.

Said privilege shall be constructed in accordance with plans and specifications approved by the Department of Transportation (Division of Project Development) and Zoning Department - Signs.

This grant of privilege in the public way shall be subject to the provisions of Section 10-28-015 and all other required provisions of the Municipal Code of Chicago.

The grantee shall pay to the City of Chicago as compensation for the privilege #1119757 herein granted the sum of three hundred ($300.00) per annum in advance.


A 25% penalty will be added for payments received after due date.

The permit holder agrees to hold the City of Chicago harmless for any damage, relocation or replacement costs associated with damage, relocation or removal of private property caused by the City performing work in the public way.

Authority herein given and granted for a period of five (5) years from and after Date of Passage.


Alderman _____

Ameya Pawar 47th Ward

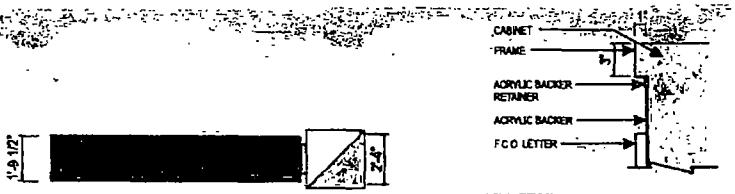


FACE DETAIL

SCALE 1"=1'-0"

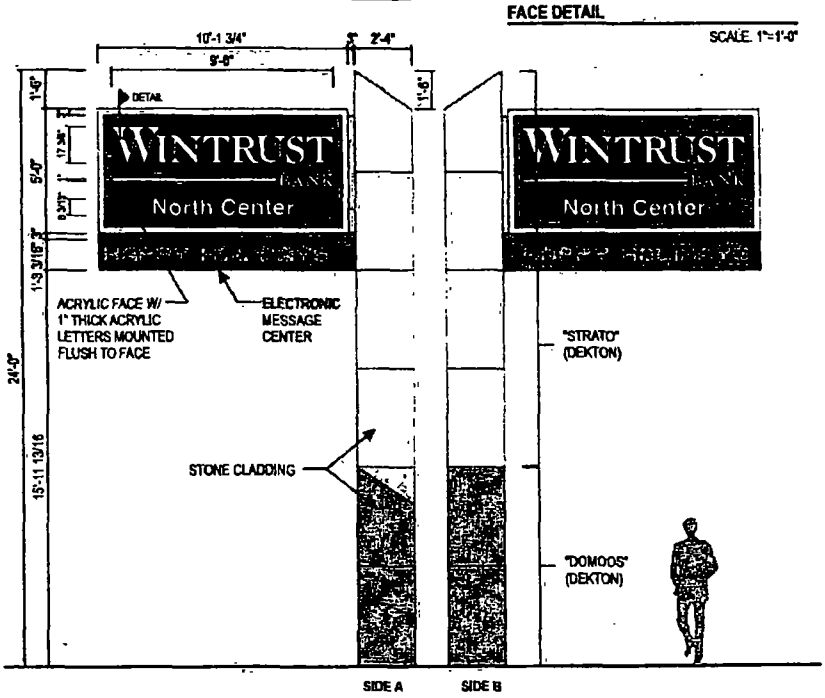


D.F. ILLUMINATED PYLON W/ EMC

QTY 1

SCALE 3/16"=1'-0"




EXISTING

NOTE FLAG POLE TO BE REMOVED




PROPOSED

Drawing prepared by: ICON

SIGN 2

Location: 1945 W Irving Park Rd. Chicago, IL

Proj #: 4312

Loc #: 1946

File Path: Active\BANKS\W\WinTrust Financial\Project 4312\Locations\4312_1946_Chicago_IL_R2

Drawing prepared for: WINTRUST BANK

| Rev #: | Rev#: | Date: | Rev. By: | Drawn By: | Revision Description: |
|---|---|---|---|---|---|
| Original | 210453 | 04-07-15 | JQ | KWK | |
| Rev 1 | 210478 | 04-28-15 | JQ | KWK | Relocated pylon, removed sign 7 |
| Rev 2 | 210785 | 05-15-15 | JQ | KWK | Revised color & pylon |
| Rev 3 | 211599 | 06-09-15 | JQ | JS | Revised per request |
| Rev 4 | 000000 | 00-00-00 | XXX | XXX | |
| Rev 5 | 000000 | 00-00-00 | XXX | XXX | |
| Rev 6 | 000000 | 00-00-00 | XXX | XXX | |

| Rev #: | Rev#: | Date: | Rev. By: | Drawn By: |
|---|---|---|---|---|
| Rev 7 | 000000 | 00-00-00 | XXX | XXX |
| Rev 8 | 000000 | 00-00-00 | XXX | XXX |
| Rev 9 | 000000 | 00-00-00 | XXX | XXX |
| Rev 10 | 000000 | 00-00-00 | XXX | XXX |

**Department of Business Affairs and Consumer Protection**
Small Business Center - Public Way Use Unit
City Hall - 121 N. LaSalle Street, Room 800 • Chicago, IL 60602
312-74-GOBIZ / 312-744-6249 • (312) 744-1944 (TTY)
http://www.cityofchicago.org/bacp

**09/24/2015**

Alderman **Ameya Pawar**
Ward # **47**
City of Chicago
City Hall, Room **200**
121 North LaSalle Street
Chicago, Illinois 60602

Re: An ordinance to use and maintain a portion of the public right-of-way for **one (1) sign(s)** for **WINTRUST BANK**, adjacent to the premises known as **1946 W. Irving Park Rd.**.

Dear Alderman **Ameya Pawar**:

The applicant referenced above has requested the use of the public right-of-way for a **sign(s)**. An ordinance has been prepared by the Department of Business Affairs and Consumer Protection – Small Business Center - Public Way Use Unit for presentation to the City Council. Because this request was made for properties located in your ward, as approved by you as per the attached, I respectfully request that you introduce the attached ordinance at the next City Council meeting.

If you have any questions regarding this ordinance, please contact Anthony Bertuca at (312) 744-5506.

**Department of Business Affairs and Consumer Protection**

# City of Chicago

O2015-7047

Office of the City Clerk

Document Tracking Sheet

| | |
|---|---|
| **Meeting Date:** | 9/24/2015 |
| **Sponsor(s):** | Osterman (48) |
| **Type:** | Ordinance |
| **Title:** | Grant(s) of privilege in public way for Miss Saigon, Inc. |
| **Committee(s) Assignment:** | Committee on Transportation and Public Way |

ORDINANCE
MISS SAIGON INC.
Acct. No. 399483 - 1
Permit No. 1119938

*Be It Ordained by the City Council of the City of Chicago:*

SECTION 1. Permission and authority are hereby given and granted to MISS SAIGON INC., upon the terms and subject to the conditions of this ordinance to maintain and use one (1) sign(s) projecting over the public right-of-way attached to its premises known as 1129 W. Argyle St..

Said sign structure(s) measures as follows; along W Argyle St:
One (1) at ten point nine two (10.92) feet in length, three (3) feet in height and fourteen (14) feet above grade level.

The location of said privilege shall be as shown on prints kept on file with the Department of Business Affairs and Consumer Protection and the Office of the City Clerk.

Said privilege shall be constructed in accordance with plans and specifications approved by the Department of Transportation (Division of Project Development) and Zoning Department - Signs.

This grant of privilege in the public way shall be subject to the provisions of Section 10-28-015 and all other required provisions of the Municipal Code of Chicago.

The grantee shall pay to the City of Chicago as compensation for the privilege #1119938 herein granted the sum of three hundred ($300.00) per annum in advance.

A 25% penalty will be added for payments received after due date.

The permit holder agrees to hold the City of Chicago harmless for any damage, relocation or replacement costs associated with damage, relocation or removal of private property caused by the City performing work in the public way.


Authority herein given and granted for a period of five (5) years from and after Date of Passage.

Alderman _____


Harry Osterman 48th Ward

# Front-Lit Channel Letters w/ LED Illumination • Raceway Mounted

| | |
|---|---|
| Proposed Square Footage of this sign: | |
| Lineal feet of store front | |
| Actual Square Footage Allowed by village: | |

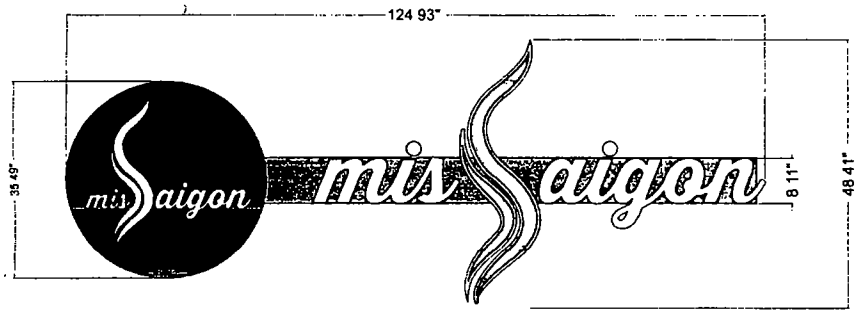


## CHANNEL LETTER - TYPICAL SECTION - FRONT-LIT PLASTIC FACE

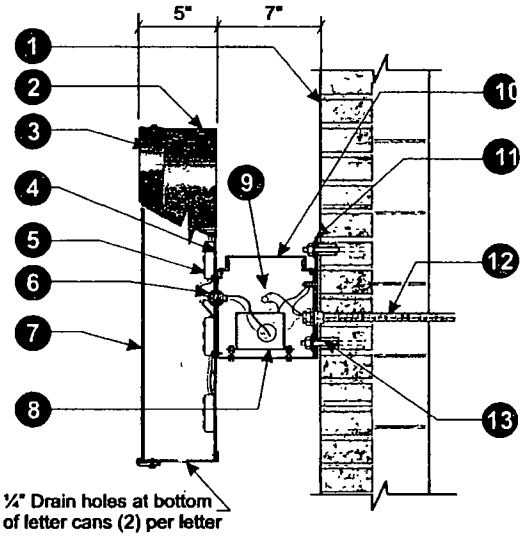


## Section @ LED Channel Letter

**Raceway mount installation** Scale: N.T.S.

UL LISTED

### Specifications: LED Channel Letters

1. Existing Facade. Concrete Block/ Brick
2. 0.040" Aluminum letter returns painted to match Black
3. 0.125" x 1" Black Jewelite trimcap
4. .040 White Aluminum backing (interior of sign can will be white for maximum illumination)
5. Interone UL approved red LED's
6. UL approved flexible conduit connectors
7. 1/8" Red Acrylite #2283
8. UL approved LED transformer (Mean well)
9. UL approved waterproof disconnect switch per NEC 600-6
10. Aluminum Raceway to match fascia color
11. 1/4" x 2" x 11" Aluminum Bracket
12. UL approved Liquid tight metallic conduit (All penetration will be caulked w/ high grade silicone)
13. Mounting hardware to suit (Non-Corrosive)

### Electrical Detail: Channel Letters

Mean well CLG-60-12
(1) 60w Transformers @ 0.80
Total Amps: 0.80
(1) Minimum of 20 amp 120V Circuit Req.

### General Notes:

This sign is to be installed in accordance with the requirements of Article 600 of the National Electrical Code.

1) Grounded and bonded per NEC 600.7/NEC 250
2) Existing branch circuit in compliance with NEC 600.5, not to exceed 20 amps
3) Sign is to be UL listed per NEC 600.3
4) UL disconnect switch per NEC 600.6- required per sign component before leaving manufacturer* *For multiple signs, a disconnect is permitted but not required for each section

### ELECTRICAL NOTES

Sign Company DOES NOT provide primary electrical to sign.
Power to the sign must be done by a licensed electrical contractor or licensed electrician.
Each sign must have: 1. A minimum of one dedicated 120V 20A circuit
2. Junction box installed within 6 feet of sign
3. Three wires: Line, Ground, Neutral

tfasigns
5500 N. Kedzie Ave Chicago, IL 60625
773-267-6007 | sales@tfasigns.com

| | | | | | |
|---|---|---|---|---|---|
| **Client:** | **Landlord:** | **Start Date:** 00/00/0000 | | **Sales Rep:** Seung Park |
| **Address:** | **Address:** | **Last Revision:** 00/00/0000 | Client Approval | **Designer:** |
| **Tel:** | **Tel:** | **Job#:** 00000 | | |
| **Email:** | **Email:** | **Drawing#:** 00000a.v1.s1 / e1 | Landlord Approval | E322358 UL LISTED |
| | | **Page:** 1 of 2 | | |

COPYRIGHT 2013, BY TFA Signs • THIS RENDERING IS THE PROPERTY OF TFA SIGNS, INC AND THE PARTY WHICH REQUESTED THE RENDERING. IT IS AN UNPUBLISHED ORIGINAL DRAWING NOT TO BE REPRODUCED OR EXHIBITED WITHOUT THE CONSENT OF TFA SIGNS, INC.

**Department of Business Affairs and Consumer Protection**
Small Business Center - Public Way Use Unit
City Hall - 121 N. LaSalle Street, Room 800 • Chicago, IL 60602
312-74-GOBIZ / 312-744-6249 • (312) 744-1944 (TTY)
http://www.cityofchicago.org/bacp

**09/24/2015**

Alderman **Harry Osterman**
Ward # **48**
City of Chicago
City Hall, Room **300**
121 North LaSalle Street
Chicago, Illinois 60602

Re: An ordinance to use and maintain a portion of the public right-of-way for **one (1) sign(s)** for **MISS SAIGON INC.**, adjacent to the premises known as **1129 W. Argyle St.**.

Dear Alderman **Harry Osterman**:

The applicant referenced above has requested the use of the public right-of-way for a **sign(s)**. An ordinance has been prepared by the Department of Business Affairs and Consumer Protection – Small Business Center - Public Way Use Unit for presentation to the City Council. Because this request was made for properties located in your ward, as approved by you as per the attached, I respectfully request that you introduce the attached ordinance at the next City Council meeting.

If you have any questions regarding this ordinance, please contact Anthony Bertuca at (312) 744-5506.

**Department of Business Affairs and Consumer Protection**

# City of Chicago

O2015-7049

Office of the City Clerk

Document Tracking Sheet

| | |
|---|---|
| **Meeting Date:** | 9/24/2015 |
| **Sponsor(s):** | Osterman (48) |
| **Type:** | Ordinance |
| **Title:** | Grant(s) of privilege in public way for Raven Theatre Co. |
| **Committee(s) Assignment:** | Committee on Transportation and Public Way |

ORDINANCE
RAVEN THEATRE COMPANY
Acct. No. 243803 - 1
Permit No. 1119335

*Be It Ordained by the City Council of the City of Chicago:*

SECTION 1. Permission and authority are hereby given and granted to RAVEN THEATRE COMPANY, upon the terms and subject to the conditions of this ordinance to maintain and use one (1) sign(s) projecting over the public right-of-way attached to its premises known as 6157 N. Clark St..

Said sign structure(s) measures as follows; along W Granville Ave:
One (1) at six point five (6.5) feet in length, four (4) feet in height and seventeen (17) feet above grade level.

The location of said privilege shall be as shown on prints kept on file with the Department of Business Affairs and Consumer Protection and the Office of the City Clerk.

Said privilege shall be constructed in accordance with plans and specifications approved by the Department of Transportation (Division of Project Development) and Zoning Department - Signs.

This grant of privilege in the public way shall be subject to the provisions of Section 10-28-015 and all other required provisions of the Municipal Code of Chicago.

The grantee shall pay to the City of Chicago as compensation for the privilege #1119335 herein granted the sum of three hundred ($300.00) per annum in advance.


A 25% penalty will be added for payments received after due date.

The permit holder agrees to hold the City of Chicago harmless for any damage, relocation or replacement costs associated with damage, relocation or removal of private property caused by the City performing work in the public way.

Authority herein given and granted for a period of five (5) years from and after Date of Passage.

Alderman _____


Harry Osterman 48th Ward

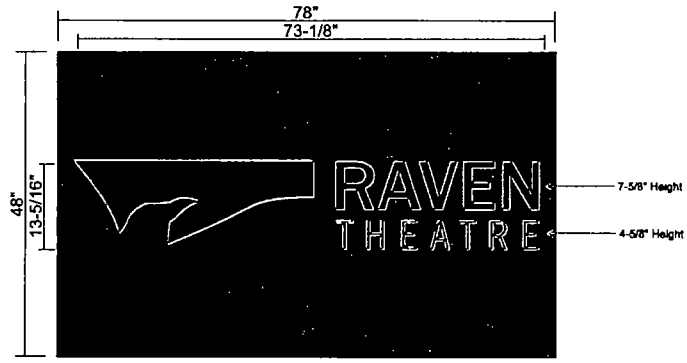





Before

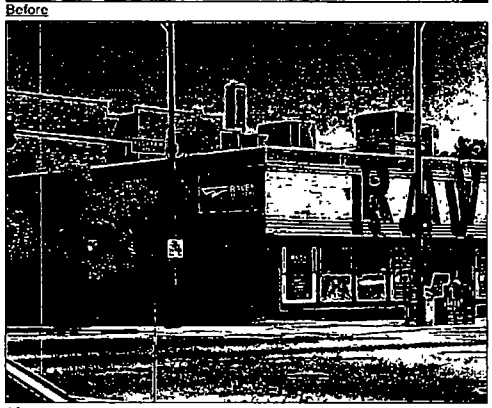


After

Illuminated Box Sign
Qty 1
Scale 3/4"=1'

Remove existing illuminated light box, patch holes with clear silicone, cap electric as necessary

Fabricated 4" deep angle pan with 125 skinned aluminum face painted color TBD, with routed and pushed through 1/2" (1/4" exposed) clear acrylic. 2nd surface applied white diffuser and 1st surface translucent vinyl - exact colors TBD

Entire pan illuminated with white LED lighting, pan attached through returns to angle framed back with closed .063 backing Entire unit mounted to brick facade with necessary hardware Possible re-route electric from previous sign to new location

SOUTH WATER
SIGNS
934 N Church
Elmhurst, IL 60126
tel 630 333 4900
fax 630 333 4915

| CLIENT | PROJECT NAME | DATE | REVISIONS |
|---|---|---|---|
| Raven Theatre | Exterior Signage<br>6157 North Clark St, Chicago, IL | 07 30 14 | 08 06 14 |
| CUSTOMER APPROVAL | TRACEFILE# | DRAWN BY | |
| | | NKR | |

THIS DRAWING IS THE PROPERTY OF SOUTH WATER SIGNS, LLC. ALL RIGHTS OF REPRODUCTION ARE RESERVED BY SOUTH WATER SIGNS, INC.

**Department of Business Affairs and Consumer Protection**
Small Business Center - Public Way Use Unit
City Hall - 121 N. LaSalle Street, Room 800 • Chicago, IL 60602
312-74-GOBIZ / 312-744-6249 • (312) 744-1944 (TTY)
http://www.cityofchicago.org/bacp

**09/24/2015**

Alderman **Harry Osterman**
Ward # **48**
City of Chicago
City Hall, Room **300**
121 North LaSalle Street
Chicago, Illinois 60602

Re: An ordinance to use and maintain a portion of the public right-of-way for **one (1) sign(s)** for **RAVEN THEATRE COMPANY**, adjacent to the premises known as **6157 N. Clark St.**.

Dear Alderman **Harry Osterman**:

The applicant referenced above has requested the use of the public right-of-way for a **sign(s)**. An ordinance has been prepared by the Department of Business Affairs and Consumer Protection – Small Business Center - Public Way Use Unit for presentation to the City Council. Because this request was made for properties located in your ward, as approved by you as per the attached, I respectfully request that you introduce the attached ordinance at the next City Council meeting.

If you have any questions regarding this ordinance, please contact Anthony Bertuca at (312) 744-5506.

**Department of Business Affairs and Consumer Protection**

# City of Chicago

O2015-7051

## Office of the City Clerk

## Document Tracking Sheet

| | |
|---|---|
| **Meeting Date:** | 9/24/2015 |
| **Sponsor(s):** | Osterman (48) |
| **Type:** | Ordinance |
| **Title:** | Grant(s) of privilege in public way for Uncommon Ground |
| **Committee(s) Assignment:** | Committee on Transportation and Public Way |

ORDINANCE
UNCOMMON GROUND
Acct. No. 9207 - 4
Permit No. 1120210

*Be It Ordained by the City Council of the City of Chicago:*

SECTION 1. Permission and authority are hereby given and granted to UNCOMMON GROUND, upon the terms and subject to the conditions of this ordinance to maintain and use one (1) sign(s) projecting over the public right-of-way attached to its premises known as 1401-1405 W. Devon Ave..

Said sign structure(s) measures as follows; along W. Devon Avenue:
One (1) at ten (10) feet in length, one (1) foot in height and twelve (12) feet above grade level.

The location of said privilege shall be as shown on prints kept on file with the Department of Business Affairs and Consumer Protection and the Office of the City Clerk.

Said privilege shall be constructed in accordance with plans and specifications approved by the Department of Transportation (Division of Project Development) and Zoning Department - Signs.


This grant of privilege in the public way shall be subject to the provisions of Section 10-28-015 and all other required provisions of the Municipal Code of Chicago.

The grantee shall pay to the City of Chicago as compensation for the privilege #1120210 herein granted the sum of one hundred ($100.00) per annum in advance.

A 25% penalty will be added for payments received after due date.

The permit holder agrees to hold the City of Chicago harmless for any damage, relocation or replacement costs associated with damage, relocation or removal of private property caused by the City performing work in the public way.

Authority herein given and granted for a period of five (5) years from and after 10/06/2015.

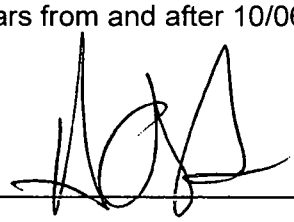Alderman 


Harry Osterman 48th Ward

Application to use Public Way

uncommonground 24"

10'

1 Feet 1 Feet 6 inches
1 X 10 X 6 (includes Raised letters)
H L D

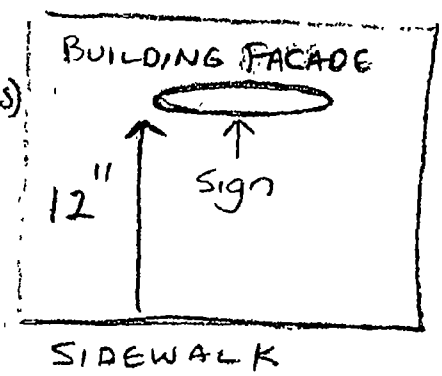


1401 W DEVON AVE.

(BACK LIT W/LED LIGHT)

Our Account # 61207

SEE ATTACHED photo

**Department of Business Affairs and Consumer Protection**
Small Business Center - Public Way Use Unit
City Hall - 121 N. LaSalle Street, Room 800 • Chicago, IL 60602
312-74-GOBIZ / 312-744-6249 • (312) 744-1944 (TTY)
http://www.cityofchicago.org/bacp

**09/24/2015**

Alderman **Harry Osterman**
Ward # **48**
City of Chicago
City Hall, Room **300**
121 North LaSalle Street
Chicago, Illinois 60602

Re: An ordinance to use and maintain a portion of the public right-of-way for **one (1) sign(s)** for **UNCOMMON GROUND**, adjacent to the premises known as **1401-1405 W. Devon Ave.**.

Dear Alderman **Harry Osterman**:

The applicant referenced above has requested the use of the public right-of-way for a **sign(s)**. An ordinance has been prepared by the Department of Business Affairs and Consumer Protection – Small Business Center - Public Way Use Unit for presentation to the City Council. Because this request was made for properties located in your ward, as approved by you as per the attached, I respectfully request that you introduce the attached ordinance at the next City Council meeting.

If you have any questions regarding this ordinance, please contact Anthony Bertuca at (312) 744-5506.

**Department of Business Affairs and Consumer Protection**

# City of Chicago

O2015-7052

## Office of the City Clerk

## Document Tracking Sheet

| | |
|---|---|
| **Meeting Date:** | 9/24/2015 |
| **Sponsor(s):** | Moore (49) |
| **Type:** | Ordinance |
| **Title:** | Grant(s) of privilege in public way for Cash America Pawn of Chicago No. 2 |
| **Committee(s) Assignment:** | Committee on Transportation and Public Way |

ORDINANCE
CASH AMERICA PAWN OF CHGO #2
Acct. No. 19661 - 2
Permit No. 1119952

*Be It Ordained by the City Council of the City of Chicago:*

SECTION 1. Permission and authority are hereby given and granted to CASH AMERICA PAWN OF CHGO #2, upon the terms and subject to the conditions of this ordinance to maintain and use one (1) sign(s) projecting over the public right-of-way attached to its premises known as 1909 W. Howard St..

Said sign structure(s) measures as follows; along W. HOWARD STREET:
One (1) at thirty (30) feet in length, three (3) feet in height and twelve (12) feet above grade level.

The location of said privilege shall be as shown on prints kept on file with the Department of Business Affairs and Consumer Protection and the Office of the City Clerk.

Said privilege shall be constructed in accordance with plans and specifications approved by the Department of Transportation (Division of Project Development) and Zoning Department - Signs.

This grant of privilege in the public way shall be subject to the provisions of Section 10-28-015 and all other required provisions of the Municipal Code of Chicago.

The grantee shall pay to the City of Chicago as compensation for the privilege #1119952 herein granted the sum of three hundred ($300.00) per annum in advance.


A 25% penalty will be added for payments received after due date.

The permit holder agrees to hold the City of Chicago harmless for any damage, relocation or replacement costs associated with damage, relocation or removal of private property caused by the City performing work in the public way.

Authority herein given and granted for a period of five (5) years from and after 07/28/2015.

Alderman _____

Joe Moore 49th Ward

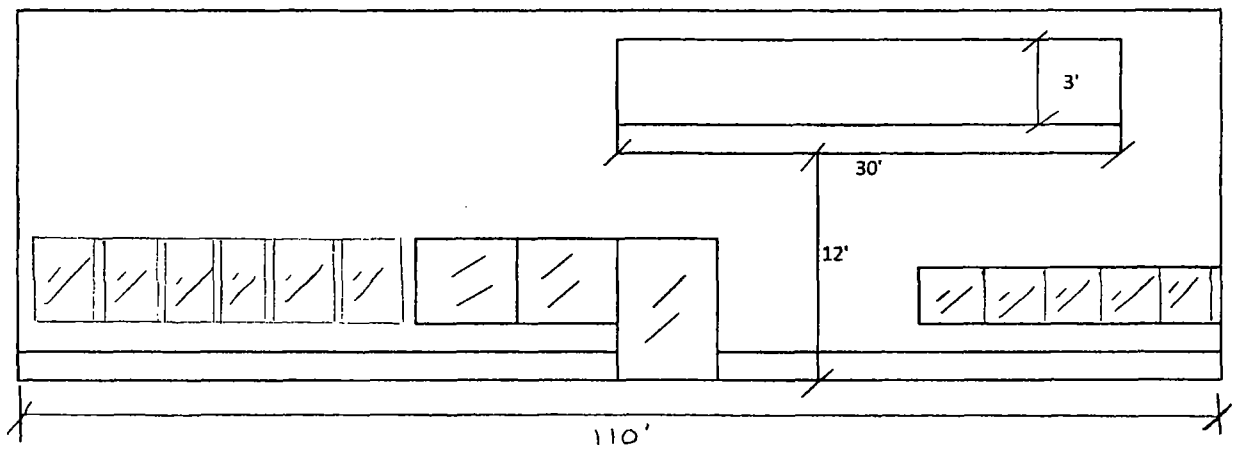


Cash America - 1909 W. Howard, Chicago

**Department of Business Affairs and Consumer Protection**
Small Business Center - Public Way Use Unit
City Hall - 121 N. LaSalle Street, Room 800 • Chicago, IL 60602
312-74-GOBIZ / 312-744-6249 • (312) 744-1944 (TTY)
http://www.cityofchicago.org/bacp

**09/24/2015**

Alderman **Joe Moore**
Ward # **49**
City of Chicago
City Hall, Room **200**
121 North LaSalle Street
Chicago, Illinois 60602

Re: An ordinance to use and maintain a portion of the public right-of-way for **one (1) sign(s)** for **CASH AMERICA PAWN OF CHGO #2**, adjacent to the premises known as **1909 W. Howard St.**.

Dear Alderman **Joe Moore**:

The applicant referenced above has requested the use of the public right-of-way for a **sign(s)**. An ordinance has been prepared by the Department of Business Affairs and Consumer Protection – Small Business Center - Public Way Use Unit for presentation to the City Council. Because this request was made for properties located in your ward, as approved by you as per the attached, I respectfully request that you introduce the attached ordinance at the next City Council meeting.

If you have any questions regarding this ordinance, please contact Anthony Bertuca at (312) 744-5506.

**Department of Business Affairs and Consumer Protection**

# City of Chicago

O2015-7053

## Office of the City Clerk

## Document Tracking Sheet

| | |
|---|---|
| **Meeting Date:** | 9/24/2015 |
| **Sponsor(s):** | Moore (49) |
| **Type:** | Ordinance |
| **Title:** | Grant(s) of privilege in public way for Cricket Wireless Authorized Retailer |
| **Committee(s) Assignment:** | Committee on Transportation and Public Way |

ORDINANCE
CRICKET WIRELESS AUTHORIZED RETAILER
Acct. No. 362576 - 12
Permit No. 1119597

*Be It Ordained by the City Council of the City of Chicago:*

SECTION 1. Permission and authority are hereby given and granted to CRICKET WIRELESS AUTHORIZED RETAILER, upon the terms and subject to the conditions of this ordinance to maintain and use one (1) sign(s) projecting over the public right-of-way attached to its premises known as 7012 N. Clark St..

Said sign structure(s) measures as follows; along N. Clark Street:
One (1) at thirteen point three three (13.33) feet in length, three (3) feet in height and twelve (12) feet above grade level.

The location of said privilege shall be as shown on prints kept on file with the Department of Business Affairs and Consumer Protection and the Office of the City Clerk.

Said privilege shall be constructed in accordance with plans and specifications approved by the Department of Transportation (Division of Project Development) and Zoning Department - Signs.

This grant of privilege in the public way shall be subject to the provisions of Section 10-28-015 and all other required provisions of the Municipal Code of Chicago.

The grantee shall pay to the City of Chicago as compensation for the privilege #1119597 herein granted the sum of three hundred ($300.00) per annum in advance.

A 25% penalty will be added for payments received after due date.

The permit holder agrees to hold the City of Chicago harmless for any damage, relocation or replacement costs associated with damage, relocation or removal of private property caused by the City performing work in the public way.

Authority herein given and granted for a period of five (5) years from and after Date of Passage.

Alderman _____

Joe Moore 49th Ward

Exterior Site Plan | CR-FL-36B-R

SOUTH WATER SIGNS

E-01





| Product Code | A | B | C | SF |
|---|---|---|---|---|
| CR-FL-36B-R | 3'-0" | 13'-3 9/16" | 2'-2 3/4" | 39.89 |

All raceways to be painted to match corresponding fascia colors

Proposed




Existing

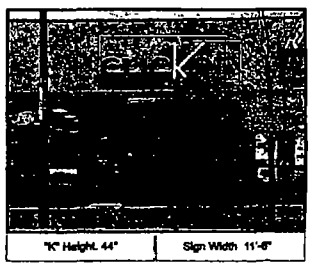


MEMBER IDA
UL LISTED
ALL DESIGNS PRESENTED ARE THE SOLE PROPERTY OF SOUTH WATER SIGNS, LLC, AND MAY NOT BE REPRODUCED IN PART OR WHOLE WITHOUT WRITTEN PERMISSION FROM SOUTH WATER SIGNS, LLC

934 N Church Road
Elmhurst, IL 60126
P 630.333.4900 F 630.333.4915

Revision notes.

cricket

| | | | |
|---|---|---|---|
| | | Drawn by | FK |
| Client | Cricket | Checked by | - |
| SWS Job# | 7009911 | Scale | NTS |
| Title | Main ID | Revision | - |
| Date | 01/07/15 | Page | 4 |

**Department of Business Affairs and Consumer Protection**
Small Business Center - Public Way Use Unit
City Hall - 121 N. LaSalle Street, Room 800 • Chicago, IL 60602
312-74-GOBIZ / 312-744-6249 • (312) 744-1944 (TTY)
http://www.cityofchicago.org/bacp

**09/24/2015**

Alderman **Joe Moore**
Ward # **49**
City of Chicago
City Hall, Room **200**
121 North LaSalle Street
Chicago, Illinois 60602

Re: An ordinance to use and maintain a portion of the public right-of-way for **one (1) sign(s)** for **CRICKET WIRELESS AUTHORIZED RETAILER**, adjacent to the premises known as **7012 N. Clark St.**.

Dear Alderman **Joe Moore**:

The applicant referenced above has requested the use of the public right-of-way for a **sign(s)**. An ordinance has been prepared by the Department of Business Affairs and Consumer Protection – Small Business Center - Public Way Use Unit for presentation to the City Council. Because this request was made for properties located in your ward, as approved by you as per the attached, I respectfully request that you introduce the attached ordinance at the next City Council meeting.

If you have any questions regarding this ordinance, please contact Anthony Bertuca at (312) 744-5506.

**Department of Business Affairs and Consumer Protection**

# City of Chicago

O2015-7055

## Office of the City Clerk

## Document Tracking Sheet

| | |
|---|---|
| **Meeting Date:** | 9/24/2015 |
| **Sponsor(s):** | Silverstein (50) |
| **Type:** | Ordinance |
| **Title:** | Grant(s) of privilege in public way for Pearle Vision Center |
| **Committee(s) Assignment:** | Committee on Transportation and Public Way |

ORDINANCE
PEARLE VISION CENTER
Acct. No. 400342 - 1
Permit No. 1119908

*Be It Ordained by the City Council of the City of Chicago:*

SECTION 1. Permission and authority are hereby given and granted to PEARLE VISION CENTER, upon the terms and subject to the conditions of this ordinance to maintain and use one (1) sign(s) projecting over the public right-of-way attached to its premises known as 6309 N. Lincoln Ave..

Said sign structure(s) measures as follows; along N Lincoln Ave:
One (1) at twenty (20) feet in length, four point three four (4.34) feet in height and thirty-five (35) feet above grade level.

The location of said privilege shall be as shown on prints kept on file with the Department of Business Affairs and Consumer Protection and the Office of the City Clerk.

Said privilege shall be constructed in accordance with plans and specifications approved by the Department of Transportation (Division of Project Development) and Zoning Department - Signs.

This grant of privilege in the public way shall be subject to the provisions of Section 10-28-015 and all other required provisions of the Municipal Code of Chicago.

The grantee shall pay to the City of Chicago as compensation for the privilege #1119908 herein granted the sum of three hundred ($300.00) per annum in advance.

A 25% penalty will be added for payments received after due date.


The permit holder agrees to hold the City of Chicago harmless for any damage, relocation or replacement costs associated with damage, relocation or removal of private property caused by the City performing work in the public way.


Authority herein given and granted for a period of five (5) years from and after Date of Passage.

Alderman _____

Debra L. Silverstein 50th Ward

3/16" thick white translucent polycarbonate with 3M Custom Green 3630-3490 vinyl
backed with opague blockout vinyl so background is opague
Stencil cut vinyl to show white translucent copy
Existing pole painted Sherwin Williams SW 7071 Gray Screen
New cabinet to be painted green PMS 370C

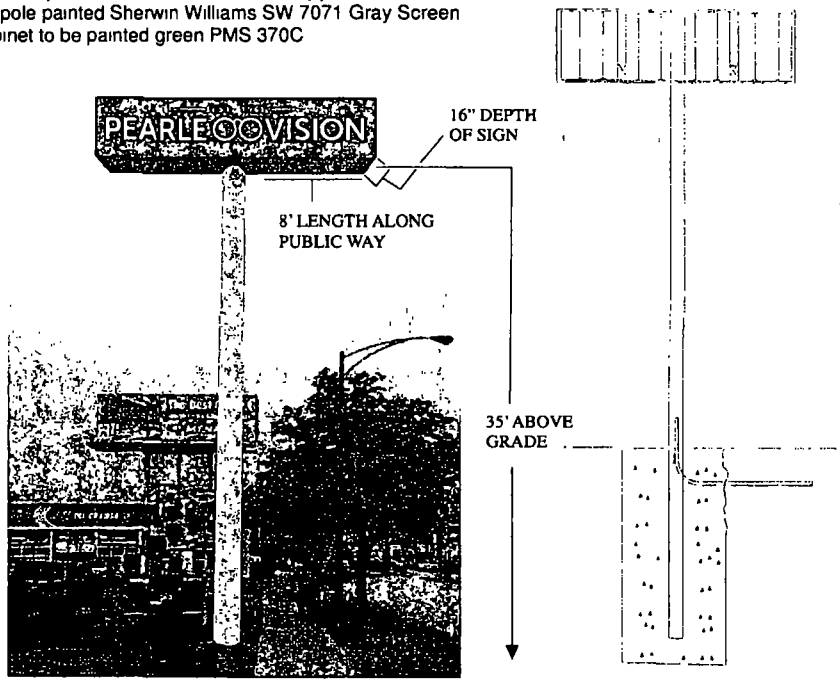


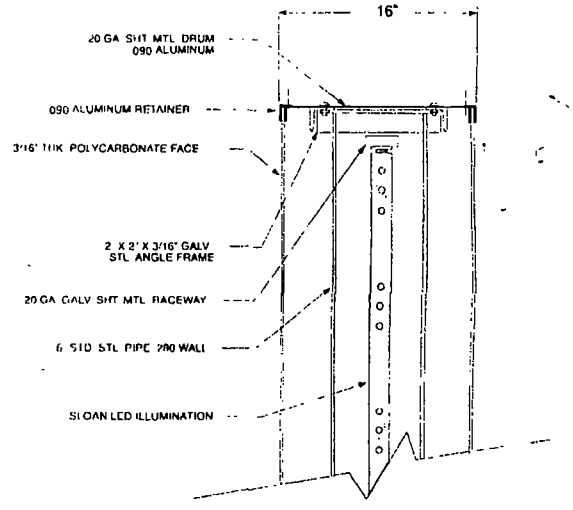
SIGN SERVICES INCORPORATED
Sign Services Incorporated, 181 Montecito Crescent, Melville, New York, 11747
Phone 631367-7315, Fax. 631-367-7319, email shellysign@cs.com

240 in

52 in

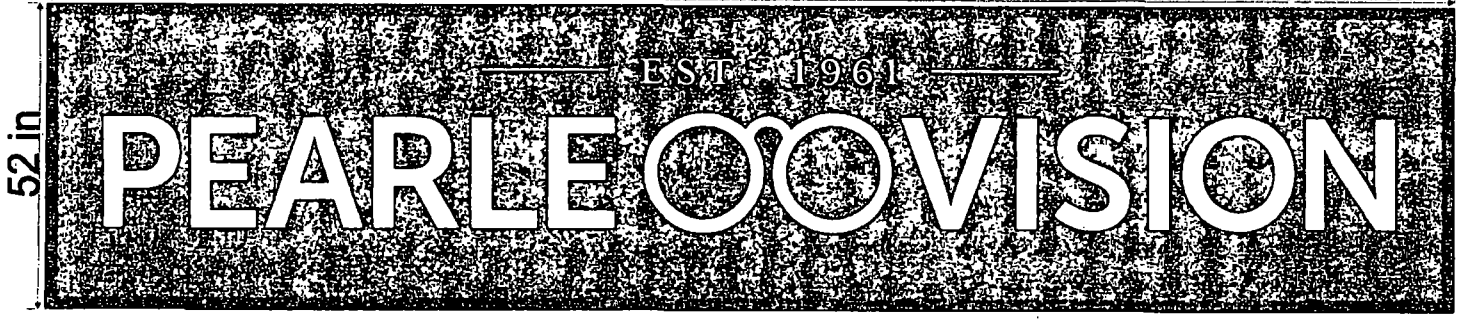

**Department of Business Affairs and Consumer Protection**
Small Business Center - Public Way Use Unit
City Hall - 121 N LaSalle Street, Room 800 • Chicago, IL 60602
312-74-GOBIZ / 312-744-6249 • (312) 744-1944 (TTY)
http://www.cityofchicago.org/bacp

**09/24/2015**

Alderman **Debra L. Silverstein**
Ward # **50**
City of Chicago
City Hall, Room **300**
121 North LaSalle Street
Chicago, Illinois 60602

Re: An ordinance to use and maintain a portion of the public right-of-way for **one (1) sign(s)** for **PEARLE VISION CENTER**, adjacent to the premises known as **6309 N. Lincoln Ave.**.

Dear Alderman **Debra L. Silverstein**:

The applicant referenced above has requested the use of the public right-of-way for a **sign(s)**. An ordinance has been prepared by the Department of Business Affairs and Consumer Protection – Small Business Center - Public Way Use Unit for presentation to the City Council. Because this request was made for properties located in your ward, as approved by you as per the attached, I respectfully request that you introduce the attached ordinance at the next City Council meeting.

If you have any questions regarding this ordinance, please contact Anthony Bertuca at (312) 744-5506.

**Department of Business Affairs and Consumer Protection**

# City of Chicago

O2015-7063

## Office of the City Clerk

## Document Tracking Sheet

| | |
|---|---|
| **Meeting Date:** | 9/24/2015 |
| **Sponsor(s):** | Silverstein (50) |
| **Type:** | Ordinance |
| **Title:** | Grant(s) of privilege in public way for Unique Furniture |
| **Committee(s) Assignment:** | Committee on Transportation and Public Way |

ORDINANCE
UNIQUE FURNITURE
Acct. No. 294851 - 1
Permit No. 1120048

*Be It Ordained by the City Council of the City of Chicago:*

SECTION 1. Permission and authority are hereby given and granted to UNIQUE FURNITURE, upon the terms and subject to the conditions of this ordinance to maintain and use one (1) sign(s) projecting over the public right-of-way attached to its premises known as 6222 N. Lincoln Ave..

Said sign structure(s) measures as follows; along N. LINCOLN AVE.:
One (1) at ten (10) feet in length, six (6) feet in height and fourteen (14) feet above grade level.

The location of said privilege shall be as shown on prints kept on file with the Department of Business Affairs and Consumer Protection and the Office of the City Clerk.

Said privilege shall be constructed in accordance with plans and specifications approved by the Department of Transportation (Division of Project Development) and Zoning Department - Signs.

This grant of privilege in the public way shall be subject to the provisions of Section 10-28-015 and all other required provisions of the Municipal Code of Chicago.

The grantee shall pay to the City of Chicago as compensation for the privilege #1120048 herein granted the sum of three hundred ($300.00) per annum in advance.

A 25% penalty will be added for payments received after due date.

The permit holder agrees to hold the City of Chicago harmless for any damage, relocation or replacement costs associated with damage, relocation or removal of private property caused by the City performing work in the public way.

Authority herein given and granted for a period of five (5) years from and after 01/11/2012.

Alderman _____

Debra L. Silverstein 50th Ward


Furniture
773-267-7000

**Department of Business Affairs and Consumer Protection**
Small Business Center - Public Way Use Unit
City Hall - 121 N. LaSalle Street, Room 800 • Chicago, IL 60602
312-74-GOBIZ / 312-744-6249 • (312) 744-1944 (TTY)
http://www.cityofchicago.org/bacp

**09/24/2015**

Alderman **Debra L. Silverstein**
Ward # **50**
City of Chicago
City Hall, Room **300**
121 North LaSalle Street
Chicago, Illinois 60602

Re: An ordinance to use and maintain a portion of the public right-of-way for **one (1) sign(s)** for **UNIQUE FURNITURE**, adjacent to the premises known as **6222 N. Lincoln Ave.**.

Dear Alderman **Debra L. Silverstein**:

The applicant referenced above has requested the use of the public right-of-way for a **sign(s)**. An ordinance has been prepared by the Department of Business Affairs and Consumer Protection – Small Business Center - Public Way Use Unit for presentation to the City Council. Because this request was made for properties located in your ward, as approved by you as per the attached, I respectfully request that you introduce the attached ordinance at the next City Council meeting.

If you have any questions regarding this ordinance, please contact Anthony Bertuca at (312) 744-5506.

**Department of Business Affairs and Consumer Protection**

# City of Chicago

O2015-6717

Office of the City Clerk

Document Tracking Sheet

| | |
|---|---|
| **Meeting Date:** | 9/24/2015 |
| **Sponsor(s):** | Hopkins (2) |
| **Type:** | Ordinance |
| **Title:** | Amendment of grant(s) of privilege in public way to Edwardo's Pizza |
| **Committee(s) Assignment:** | Committee on Transportation and Public Way |

ORDINANCE AMENDMENT
Acct. No. 10229 - 1
Permit No. 1116531

BE IT ORDAINED BY THE CITY COUNCIL OF THE CITY OF CHICAGO:

Section 1:

The ordinance passed by the City Council of the City of Chicago for EDWARDO'S PIZZA on 03/18/2015, and printed upon page 104424 of the Journal of Proceedings of the City of Chicago is here by Amended by deleting the words "Said sidewalk cafe area #1 shall be twenty (20) feet in length and eleven (11) feet in width for a total of two hundred twenty (220) square feet and shall allow six (6) feet of clear space from the face of the curb/building line along N. Dearborn. The compensation for said space and the days and hours of operation for the sidewalk cafe shall be as follows:

Sunday 12:00pm until 9:00pm Monday through Thursday 11:00am until 10:00pm Friday & Saturday 11:00am until 12:00am
Compensation: $600.00
SEATING CAPACITY: 12 "

and inserting in their place the words

"Said sidewalk cafe area #1 shall be thirty-six (36) feet in length and eleven (11) feet in width for a total of three hundred ninety-six (396) square feet and shall allow six (6) feet of clear space from the face of the curb/building line along N. Dearborn. The compensation for said space and the days and hours of operation for the sidewalk cafe shall be as follows:

Sunday 12:00pm until 9:00pm Monday through Thursday 11:00am until 10:00pm Friday & Saturday 11:00am until 12:00am
Compensation: $910.80
SEATING CAPACITY: 35 "

Section 2:

This ordinance Amendment shall be in effect upon its passage.

ALDERMAN: _____ Sept. 24, 2015

Brian Hopkins Ward: 02 Date:

**Department of Business Affairs and Consumer Protection**
*Small Business Center - Public Way Use Unit*
City Hall - 121 N. LaSalle Street, Room 800 • Chicago, IL 60602
312-74-GOBIZ / 312-744-6249 • (312) 744-1944 (TTY)
http://www.cityofchicago.org/bacp

**09/24/2015**

Alderman **Brian Hopkins**
Ward # **02**
City of Chicago
City Hall, Room **200**
121 North LaSalle Street
Chicago, Illinois 60602

Re: An amended ordinance to use and maintain a portion of the public right-of-way for **one (1) sidewalk cafe(s)** for **EDWARDO'S PIZZA**, adjacent to the premises known as **1212 N. Dearborn St.**.

Dear Alderman **Brian Hopkins**:

The applicant referenced above has requested the use of the public right-of-way for a **sidewalk cafe(s)**. An ordinance has been prepared by the Department of Business Affairs and Consumer Protection – Small Business Center - Public Way Use Unit for presentation to the City Council. Because this request was made for properties located in your ward, as approved by you as per the attached, I respectfully request that you introduce the attached ordinance at the next City Council meeting.

If you have any questions regarding this ordinance, please contact Anthony Bertuca at (312) 744-5506.

**Department of Business Affairs and Consumer Protection**

# City of Chicago

O2015-6705

## Office of the City Clerk

## Document Tracking Sheet

| | |
|---|---|
| **Meeting Date:** | 9/24/2015 |
| **Sponsor(s):** | Harris (8) |
| **Type:** | Ordinance |
| **Title:** | Amendment of grant(s) of privilege in public way to ABC Cellular, Inc. |
| **Committee(s) Assignment:** | Committee on Transportation and Public Way |

**ORDINANCE AMENDMENT**
**Acct. No. 283040 - 1**
**Permit No. 1113298**

**BE IT ORDAINED BY THE CITY COUNCIL OF THE CITY OF CHICAGO:**

**Section 1:**

The ordinance passed by the City Council of the City of Chicago for **ABC CELLULAR** on **09/10/2014**, and printed upon page **88481** of the Journal of Proceedings of the City of Chicago is here by Amended by deleting the words

"TOWN CELLULAR INC"

and inserting in their place the words

"ABC CELLULAR"

**Section 2:**

This ordinance Amendment shall be in effect upon its passage.

ALDERMAN: Michelle A Harris

**Michelle A. Harris** **Ward: 08** **Date:**

**Department of Business Affairs and Consumer Protection**
Small Business Center - Public Way Use Unit
City Hall - 121 N. LaSalle Street, Room 800 • Chicago, IL 60602
312-74-GOBIZ / 312-744-6249 • (312) 744-1944 (TTY)
http://www.cityofchicago.org/bacp

**09/24/2015**

Alderman **Michelle A. Harris**
Ward # **08**
City of Chicago
City Hall, Room **200**
121 North LaSalle Street
Chicago, Illinois 60602

Re: An amended ordinance to use and maintain a portion of the public right-of-way for **one (1) canopy(ies)** for **ABC CELLULAR**, adjacent to the premises known as **804 E. 79th St.**.

Dear Alderman **Michelle A. Harris**:

The applicant referenced above has requested the use of the public right-of-way for a **canopy(ies)**. An ordinance has been prepared by the Department of Business Affairs and Consumer Protection – Small Business Center - Public Way Use Unit for presentation to the City Council. Because this request was made for properties located in your ward, as approved by you as per the attached, I respectfully request that you introduce the attached ordinance at the next City Council meeting.

If you have any questions regarding this ordinance, please contact Anthony Bertuca at (312) 744-5506.

**Department of Business Affairs and Consumer Protection**

# City of Chicago

O2015-6730

Office of the City Clerk

Document Tracking Sheet

| | |
|---|---|
| **Meeting Date:** | 9/24/2015 |
| **Sponsor(s):** | Quinn (13) |
| **Type:** | Ordinance |
| **Title:** | Amendment of grant(s) of privilege in public way to Southwest Signs, Inc. |
| **Committee(s) Assignment:** | Committee on Transportation and Public Way |

**ORDINANCE AMENDMENT**
**Acct. No. 57195 - 3**
**Permit No. 1103398**

**BE IT ORDAINED BY THE CITY COUNCIL OF THE CITY OF CHICAGO:**

**Section 1:**

The ordinance passed by the City Council of the City of Chicago for **SOUTHWEST SIGNS INC** on **12/12/2012**, and printed upon page **44238** of the Journal of Proceedings of the City of Chicago is here by Amended by deleting the words

"two (2) sign(s)

One (1) at ten (10) feet in length, five (5) feet in height and twelve (12) feet above grade level.

The sum of six hundred ($600.00) per annum in advance."

and inserting in their place the words

"one (1) sign

The sum of three hundred ($300.00)"

**Section 2:**

This ordinance Amendment shall be in effect upon its passage.

ALDERMAN: Marty Quinn 9-24-15

**Marty Quinn** **Ward: 13** **Date:**

**Department of Business Affairs and Consumer Protection**
Small Business Center - Public Way Use Unit
City Hall - 121 N. LaSalle Street, Room 800 • Chicago, IL 60602
312-74-GOBIZ / 312-744-6249 • (312) 744-1944 (TTY)
http://www.cityofchicago.org/bacp

**09/24/2015**

Alderman **Marty Quinn**
Ward # **13**
City of Chicago
City Hall, Room **300**
121 North LaSalle Street
Chicago, Illinois 60602

Re: An amended ordinance to use and maintain a portion of the public right-of-way for **one (1) sign(s)** for **SOUTHWEST SIGNS INC**, adjacent to the premises known as **5641 W. 63rd St.**.

Dear Alderman **Marty Quinn**:

The applicant referenced above has requested the use of the public right-of-way for a **sign(s)**. An ordinance has been prepared by the Department of Business Affairs and Consumer Protection – Small Business Center - Public Way Use Unit for presentation to the City Council. Because this request was made for properties located in your ward, as approved by you as per the attached, I respectfully request that you introduce the attached ordinance at the next City Council meeting.

If you have any questions regarding this ordinance, please contact Anthony Bertuca at (312) 744-5506.

**Department of Business Affairs and Consumer Protection**

# City of Chicago

O2015-6732

Office of the City Clerk

Document Tracking Sheet

| | |
|---|---|
| **Meeting Date:** | 9/24/2015 |
| **Sponsor(s):** | Moore (17) |
| **Type:** | Ordinance |
| **Title:** | Amendment of grant(s) of privilege in public way to 63rd Foods Mart No. 1, Inc. |
| **Committee(s) Assignment:** | Committee on Transportation and Public Way |

**ORDINANCE AMENDMENT**
**Acct. No. 386423 - 1**
**Permit No. 1100975**

**BE IT ORDAINED BY THE CITY COUNCIL OF THE CITY OF CHICAGO:**

**Section 1:**

The ordinance passed by the City Council of the City of Chicago for **63RD FOODS MART #2, INC.** on **06/27/2012**, and printed upon page **30435** of the Journal of Proceedings of the City of Chicago is here by Amended by deleting the words

"63RD FOODS MART #1, INC"

and inserting in their place the words

"63rd FOODS MART #2, INC"

**Section 2:**

This ordinance Amendment shall be in effect upon its passage.

ALDERMAN: _____ Aug. 4, 2015

**David H. Moore** **Ward: 17** **Date:**

**Department of Business Affairs and Consumer Protection**
Small Business Center - Public Way Use Unit
City Hall - 121 N LaSalle Street, Room 800 • Chicago, IL 60602
312-74-GOBIZ / 312-744-6249 • (312) 744-1944 (TTY)
http://www.cityofchicago.org/bacp

# 2nd ATTEMPT AT INTRODUCTION

**09/24/2015**

Alderman **David H. Moore**
Ward # **17**
City of Chicago
City Hall, Room **300**
121 North LaSalle Street
Chicago, Illinois 60602

Re: An amended ordinance to use and maintain a portion of the public right-of-way for **one (1) awning(s)** for **63RD FOODS MART #2, INC.**, adjacent to the premises known as **3101 W. 63rd St.**.

Dear Alderman **David H. Moore**:

The applicant referenced above has requested the use of the public right-of-way for a **awning(s)**. An ordinance has been prepared by the Department of Business Affairs and Consumer Protection – Small Business Center - Public Way Use Unit for presentation to the City Council. Because this request was made for properties located in your ward, as approved by you as per the attached, I respectfully request that you introduce the attached ordinance at the next City Council meeting.

If you have any questions regarding this ordinance, please contact Anthony Bertuca at (312) 744-5506.

**Department of Business Affairs and Consumer Protection**

# City of Chicago

O2015-6664

Office of the City Clerk

Document Tracking Sheet

| | |
|---|---|
| **Meeting Date:** | 9/24/2015 |
| **Sponsor(s):** | Reilly (42) |
| **Type:** | Ordinance |
| **Title:** | Amendment of grant(s) of privilege in public way to Gyu-Kaku Restaurant |
| **Committee(s) Assignment:** | Committee on Transportation and Public Way |

**ORDINANCE AMENDMENT**
**Acct. No. 350215 - 1**
**Permit No. 1118705**

**BE IT ORDAINED BY THE CITY COUNCIL OF THE CITY OF CHICAGO:**

**Section 1:**

The ordinance passed by the City Council of the City of Chicago for **GYU-KAKU RESTAURANT** on **06/17/2015**, and printed upon page **1464** of the Journal of Proceedings of the City of Chicago is here by Amended by deleting the words "201 E Ohio St" and inserting in their place the words "210 E Ohio St"

**Section 2:**

This ordinance Amendment shall be in effect upon its passage.

ALDERMAN: _____

**Brendan Reilly** **Ward: 42** **Date:**

# City of Chicago

O2015-6671

Office of the City Clerk

Document Tracking Sheet

| | |
|---|---|
| **Meeting Date:** | 9/24/2015 |
| **Sponsor(s):** | Reilly (42) |
| **Type:** | Ordinance |
| **Title:** | Amendment of grant(s) of privilege in public way to 162 W. Hubbard Building Partnership |
| **Committee(s) Assignment:** | Committee on Transportation and Public Way |

**ORDINANCE AMENDMENT**
**Acct. No. 316320 - 2**
**Permit No. 1114299**

**BE IT ORDAINED BY THE CITY COUNCIL OF THE CITY OF CHICAGO:**

**Section 1:**

The ordinance passed by the City Council of the City of Chicago for **162 W. HUBBARD BUILDING, LLC** on **10/08/2014**, and printed upon page **92792** of the Journal of Proceedings of the City of Chicago is here by Amended by deleting the words

"162 W. HUBBARD BUILDING PARTNERSHIP"

and inserting in their place the words

"162 W. HUBBARD BUILDING, LLC"

**Section 2:**

This ordinance Amendment shall be in effect upon its passage.

ALDERMAN: _____

**Brendan Reilly** **Ward: 42** **Date:**



# City of Chicago

O2015-6697

Office of the City Clerk

Document Tracking Sheet

| | |
|---|---|
| **Meeting Date:** | 9/24/2015 |
| **Sponsor(s):** | Reilly (42) |
| **Type:** | Ordinance |
| **Title:** | Amendment of grant(s) of privilege in public way to 162 W. Hubbard Building Partnership - awning |
| **Committee(s) Assignment:** | Committee on Transportation and Public Way |

**ORDINANCE AMENDMENT**
**Acct. No. 316320 - 2**
**Permit No. 1118614**

**BE IT ORDAINED BY THE CITY COUNCIL OF THE CITY OF CHICAGO:**

**Section 1:**

The ordinance passed by the City Council of the City of Chicago for **162 W. HUBBARD BUILDING, LLC** on **06/17/2015**, and printed upon page **1645** of the Journal of Proceedings of the City of Chicago is here by Amended by deleting the words

"162 W. HUBBARD BUILDING PARTNERSHIP"

and inserting in their place the words


"162 W. HUBBARD BUILDING, LLC"

**Section 2:**

This ordinance Amendment shall be in effect upon its passage.

ALDERMAN: _____

**Brendan Reilly** **Ward: 42** **Date:**

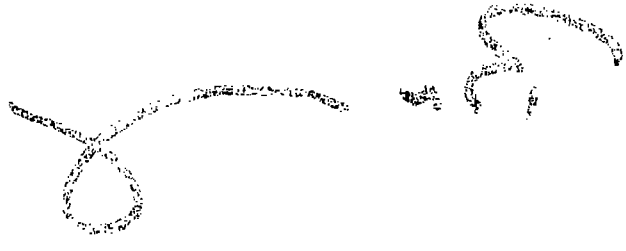

# City of Chicago

O2015-6713

Office of the City Clerk

Document Tracking Sheet

| | |
|---|---|
| **Meeting Date:** | 9/24/2015 |
| **Sponsor(s):** | Reilly (42) |
| **Type:** | Ordinance |
| **Title:** | Amendment of grant(s) of privilege in public way to Cyrano's Bistrot and Wine Bar |
| **Committee(s) Assignment:** | Committee on Transportation and Public Way |

**ORDINANCE AMENDMENT**
**Acct. No. 17030 - 1**
**Permit No. 1118500**

**BE IT ORDAINED BY THE CITY COUNCIL OF THE CITY OF CHICAGO:**

**Section 1:**

The ordinance passed by the City Council of the City of Chicago for **GUILD SHIP BAR AND GALLEY** on **06/17/2015**, and printed upon page **1682** of the Journal of Proceedings of the City of Chicago is here by Amended by deleting the words

"CYRANO'S BISTROT AND WINE BAR"

and inserting in their place the words

"GUILD SHIP BAR AND GALLEY"

**Section 2:**

This ordinance Amendment shall be in effect upon its passage.

ALDERMAN:_____

**Brendan Reilly** **Ward: 42** **Date:**

# City of Chicago

O2015-6722

Office of the City Clerk

Document Tracking Sheet

| | |
|---|---|
| **Meeting Date:** | 9/24/2015 |
| **Sponsor(s):** | Tunney (44) |
| **Type:** | Ordinance |
| **Title:** | Amendment of grant(s) of privilege in public way to Wigglyville, Inc. |
| **Committee(s) Assignment:** | Committee on Transportation and Public Way |

**ORDINANCE AMENDMENT**
**Acct. No. 291362 - 1**
**Permit No. 1117039**

**BE IT ORDAINED BY THE CITY COUNCIL OF THE CITY OF CHICAGO:**

**Section 1:**

The ordinance passed by the City Council of the City of Chicago for **WIGGLYVILLE, INC.** on **07/29/2015**, and printed upon page **3960** of the Journal of Proceedings of the City of Chicago is here by Amended by deleting the words "Awning and the sum of fifty ($50.00) per annum" and inserting in their place the words "Sign and the sum of three hundred ($300.00) per annum"

**Section 2:**

This ordinance Amendment shall be in effect upon its passage.

ALDERMAN: Thomas Tunney 9/24/15

**Thomas Tunney** **Ward: 44** **Date:**

# City of Chicago

O2015-6701

Office of the City Clerk

Document Tracking Sheet

| | |
|---|---|
| **Meeting Date:** | 9/24/2015 |
| **Sponsor(s):** | Pawar (47) |
| **Type:** | Ordinance |
| **Title:** | Amendment of grant(s) of privilege in public way to Cafe El Tapatio |
| **Committee(s) Assignment:** | Committee on Transportation and Public Way |

**ORDINANCE AMENDMENT**
**Acct. No. 340860 - 1**
**Permit No. 1117868**

**BE IT ORDAINED BY THE CITY COUNCIL OF THE CITY OF CHICAGO:**

**Section 1:**

The ordinance passed by the City Council of the City of Chicago for **CAFE EL TAPATIO** on **04/15/2015**, and printed upon page **107041** of the Journal of Proceedings of the City of Chicago is here by Amended by deleting the words "nine (9) feet in width, for a total of five hundred sixty-seven (567) square feet, Compensation: $623.70" and inserting in their place the words "ten (10) feet in width, for a total of six hundred thirty (630) square feet, Compensation: $693.00"

**Section 2:**

This ordinance Amendment shall be in effect upon its passage.

ALDERMAN: _____

**Ameya Pawar** **Ward: 47** **Date:**

**Department of Business Affairs and Consumer Protection**
Small Business Center - Public Way Use Unit
City Hall - 121 N. LaSalle Street, Room 800 • Chicago, IL 60602
312-74-GOBIZ / 312-744-6249 • (312) 744-1944 (TTY)
http://www.cityofchicago.org/bacp

**09/24/2015**

Alderman **Ameya Pawar**
Ward # **47**
City of Chicago
City Hall, Room **200**
121 North LaSalle Street
Chicago, Illinois 60602

Re: An amended ordinance to use and maintain a portion of the public right-of-way for **one (1) sidewalk cafe(s)** for **CAFE EL TAPATIO**, adjacent to the premises known as **3400 N. Ashland Ave.**.

Dear Alderman **Ameya Pawar**:

The applicant referenced above has requested the use of the public right-of-way for a **sidewalk cafe(s)**. An ordinance has been prepared by the Department of Business Affairs and Consumer Protection – Small Business Center - Public Way Use Unit for presentation to the City Council. Because this request was made for properties located in your ward, as approved by you as per the attached, I respectfully request that you introduce the attached ordinance at the next City Council meeting.

If you have any questions regarding this ordinance, please contact Anthony Bertuca at (312) 744-5506.

**Department of Business Affairs and Consumer Protection**

# City of Chicago

Office of the City Clerk

Document Tracking Sheet

Or2015-524

| | |
|---|---|
| **Meeting Date:** | 9/24/2015 |
| **Sponsor(s):** | Osterman (48) |
| **Type:** | Order |
| **Title:** | Historical landmark fee waiver for property at 5714 N Ridge Ave |
| **Committee(s) Assignment:** | Committee on Zoning, Landmarks and Building Standards |

# ORDER

**WHEREAS**, Section 2-120-815 of the Municipal Code provides that the Chicago City Council may by passage of an appropriate order waive any fees charged by the City for any permit for which approval of the Commission on Chicago Landmarks (the "Commission") is required, in accordance with chapter 2-120 of the Municipal Code; and

**WHEREAS**, the permits identified below require Commission approval, in accordance with Section 2-120-740 of the Municipal Code; now, therefore,

**BE IT ORDERED BY THE CITY COUNCIL OF THE CITY OF CHICAGO:**

**SECTION 1.** The foregoing recitals are hereby adopted as the findings of the City Council.

**SECTION 2.** The Commissioner of the Department of Buildings, the Commissioners of the Departments of Environment and Fire, the Director of the Department of Revenue, and the Zoning Administrator are hereby directed to issue those permits for which approval of the Commission on Chicago Landmarks is required pursuant to Chapter 2-120 of the Municipal Code free of charge, notwithstanding any other ordinances of the City Council to the contrary, for the property at:

| | |
|---|---|
| Address: | 5714 North Ridge Avenue ("Property") |
| District/Building: | Historic Chicago Firehouse – Engine Company 59, Truck 47 |
| for work generally described as: | Interior and exterior restoration of an existing historic Chicago Firehouse. |
| Owner: | Chicago Filmmakers |
| Owner's Address: | 5243 North Clark Street |
| City, State, Zip: | Chicago, Illinois 60640 |

**SECTION 3.** The fee waiver authorized by this Order shall be effective from February 1, 2015 through February 1, 2016, and shall not apply to **additional developer service fees, stop-work order fees or any fines**.

**SECTION 4.** That the permit purchaser for the Property shall be entitled to a refund of city fees for which it has paid and which are exempt pursuant to Section 1 hereof.

**SECTION 5.** This order shall be in force and effect upon its passage.

Harry Osterman
Alderman, 48th Ward

NOTE: This is NOT a permit nor does it constitute a Letter of Approval for the above described work. A permit application for the work must be approved by the appropriate City department(s) as well as the Commission on Chicago Landmarks for this permit fee waiver, subject to City Council approval, to be valid.

Finance

**CITY OF CHICAGO**
**ECONOMIC DISCLOSURE STATEMENT**
**AND AFFIDAVIT**

**SECTION I -- GENERAL INFORMATION**

A. Legal name of the Disclosing Party submitting this EDS. Include d/b/a/ if applicable:

CHICAGO FILMMAKERS

**Check ONE of the following three boxes:**

Indicate whether the Disclosing Party submitting this EDS is:

1. [X] the Applicant
   OR
2. [ ] a legal entity holding a direct or indirect interest in the Applicant. State the legal name of the Applicant in which the Disclosing Party holds an interest: _____
   OR
3. [ ] a legal entity with a right of control (see Section II.B.1.) State the legal name of the entity in which the Disclosing Party holds a right of control: _____

B. Business address of the Disclosing Party: 5243 N. CLARK ST.
CHICAGO, IL 60640

C. Telephone: 773 293 1447 Fax: 7732930575 Email: bwebb@chicagofilmmakers.org

D. Name of contact person: BRENDA WEBB

E. Federal Employer Identification No. (if you have one): _____

F. Brief description of contract, transaction or other undertaking (referred to below as the "Matter") to which this EDS pertains. (Include project number and location of property, if applicable):

Purchase and renovation of firehouse, 5720 N. Ridge Ave, Chicago IL

G. Which City agency or department is requesting this EDS? Dept. of Planning and Development

If the Matter is a contract being handled by the City's Department of Procurement Services, please complete the following:

Specification # _____ and Contract # _____

## SECTION II -- DISCLOSURE OF OWNERSHIP INTERESTS

A. NATURE OF THE DISCLOSING PARTY

1. Indicate the nature of the Disclosing Party:

[ ] Person
[ ] Publicly registered business corporation
[ ] Privately held business corporation
[ ] Sole proprietorship
[ ] General partnership
[ ] Limited partnership
[ ] Trust
[ ] Limited liability company
[ ] Limited liability partnership
[ ] Joint venture
[X] Not-for-profit corporation
(Is the not-for-profit corporation also a 501(c)(3))?
[X] Yes [ ] No
[ ] Other (please specify)

2. For legal entities, the state (or foreign country) of incorporation or organization, if applicable:

ILLINOIS

3. For legal entities not organized in the State of Illinois: Has the organization registered to do business in the State of Illinois as a foreign entity?

[ ] Yes [ ] No [X] N/A

B. IF THE DISCLOSING PARTY IS A LEGAL ENTITY:

1. List below the full names and titles of all executive officers and all directors of the entity.
**NOTE:** For not-for-profit corporations, also list below all members, if any, which are legal entities. If there are no such members, write "no members." For trusts, estates or other similar entities, list below the legal titleholder(s).

If the entity is a general partnership, limited partnership, limited liability company, limited liability partnership or joint venture, list below the name and title of each general partner, managing member, manager or any other person or entity that controls the day-to-day management of the Disclosing Party.
**NOTE**: Each legal entity listed below must submit an EDS on its own behalf.

There are no "members."

| Name | Title |
|---|---|
| Dirk Matthews | Board President |
| Gregory Salustro | Board Treasurer |
| Christopher Peppers | Board Vice-President |
| Mary Fishman | Board Secretary |
| Carol Schaffner | Board Member |

2. Please provide the following information concerning each person or entity having a direct or indirect beneficial interest (including ownership) in excess of 7.5% of the Disclosing Party. Examples of such an interest include shares in a corporation, partnership interest in a partnership or joint venture,

Jessie Ewing — Board Member
Nina Puglia — Board Member
Brenda Webb — Executive Director, Board Member

interest of a member or manager in a limited liability company, or interest of a beneficiary of a trust, estate or other similar entity. If none, state "None." **NOTE**: Pursuant to Section 2-154-030 of the Municipal Code of Chicago ("Municipal Code"), the City may require any such additional information from any applicant which is reasonably intended to achieve full disclosure.

| Name | Business Address | Percentage Interest in the Disclosing Party |
|---|---|---|
| None | | |
| | | |
| | | |
| | | |

**SECTION III -- BUSINESS RELATIONSHIPS WITH CITY ELECTED OFFICIALS**

Has the Disclosing Party had a "business relationship," as defined in Chapter 2-156 of the Municipal Code, with any City elected official in the 12 months before the date this EDS is signed?

[ ] Yes [X] No

If yes, please identify below the name(s) of such City elected official(s) and describe such relationship(s):

**SECTION IV -- DISCLOSURE OF SUBCONTRACTORS AND OTHER RETAINED PARTIES**

The Disclosing Party must disclose the name and business address of each subcontractor, attorney, lobbyist, accountant, consultant and any other person or entity whom the Disclosing Party has retained or expects to retain in connection with the Matter, as well as the nature of the relationship, and the total amount of the fees paid or estimated to be paid. The Disclosing Party is not required to disclose employees who are paid solely through the Disclosing Party's regular payroll.

"Lobbyist" means any person or entity who undertakes to influence any legislative or administrative action on behalf of any person or entity other than: (1) a not-for-profit entity, on an unpaid basis, or (2) himself. "Lobbyist" also means any person or entity any part of whose duties as an employee of another includes undertaking to influence any legislative or administrative action.

If the Disclosing Party is uncertain whether a disclosure is required under this Section, the Disclosing Party must either ask the City whether disclosure is required or make the disclosure.

| Name (indicate whether retained or anticipated to be retained) | Business Address | Relationship to Disclosing Party (subcontractor, attorney, lobbyist, etc.) | Fees (indicate whether paid or estimated.) **NOTE:** "hourly rate" or "t.b.d." is not an acceptable response. |
|---|---|---|---|
| Karl Camillucci | Holland + Knight 131 S. Dearborn, Chicago 60603 | Attorney | pro bono |
| James Gorski + Tom Nahabedian | Bureau of Architecture + Design 20 W. Hubbard St., Chicago 60654 | Architects | $57,000 |

(Add sheets if necessary)

[ ] Check here if the Disclosing Party has not retained, nor expects to retain, any such persons or entities.

**SECTION V -- CERTIFICATIONS**

A. COURT-ORDERED CHILD SUPPORT COMPLIANCE

Under Municipal Code Section 2-92-415, substantial owners of business entities that contract with the City must remain in compliance with their child support obligations throughout the contract's term.

Has any person who directly or indirectly owns 10% or more of the Disclosing Party been declared in arrearage on any child support obligations by any Illinois court of competent jurisdiction?

[ ] Yes [ ] No [X] No person directly or indirectly owns 10% or more of the Disclosing Party.

If "Yes," has the person entered into a court-approved agreement for payment of all support owed and is the person in compliance with that agreement?

[ ] Yes [ ] No

B. FURTHER CERTIFICATIONS

1. Pursuant to Municipal Code Chapter 1-23, Article I ("Article I")(which the Applicant should consult for defined terms (e.g., "doing business") and legal requirements), if the Disclosing Party submitting this EDS is the Applicant and is doing business with the City, then the Disclosing Party certifies as follows: (i) neither the Applicant nor any controlling person is currently indicted or charged with, or has admitted guilt of, or has ever been convicted of, or placed under supervision for, any criminal offense involving actual, attempted, or conspiracy to commit bribery, theft, fraud, forgery, perjury, dishonesty or deceit against an officer or employee of the City or any sister agency; and (ii) the Applicant understands and acknowledges that compliance with Article I is a continuing requirement for doing business with the City. NOTE: If Article I applies to the Applicant, the permanent compliance timeframe in Article I supersedes some five-year compliance timeframes in certifications 2 and 3 below.

2. The Disclosing Party and, if the Disclosing Party is a legal entity, all of those persons or entities identified in Section II.B.1. of this EDS:

a. are not presently debarred, suspended, proposed for debarment, declared ineligible or voluntarily excluded from any transactions by any federal, state or local unit of government;

b. have not, within a five-year period preceding the date of this EDS, been convicted of a criminal offense, adjudged guilty, or had a civil judgment rendered against them in connection with: obtaining, attempting to obtain, or performing a public (federal, state or local) transaction or contract under a public transaction; a violation of federal or state antitrust statutes; fraud; embezzlement; theft; forgery; bribery; falsification or destruction of records; making false statements; or receiving stolen property;

c. are not presently indicted for, or criminally or civilly charged by, a governmental entity (federal, state or local) with committing any of the offenses set forth in clause B.2.b. of this Section V;

d. have not, within a five-year period preceding the date of this EDS, had one or more public transactions (federal, state or local) terminated for cause or default; and

e. have not, within a five-year period preceding the date of this EDS, been convicted, adjudged guilty, or found liable in a civil proceeding, or in any criminal or civil action, including actions concerning environmental violations, instituted by the City or by the federal government, any state, or any other unit of local government.

3. The certifications in subparts 3, 4 and 5 concern:

• the Disclosing Party;
• any "Contractor" (meaning any contractor or subcontractor used by the Disclosing Party in connection with the Matter, including but not limited to all persons or legal entities disclosed under Section IV, "Disclosure of Subcontractors and Other Retained Parties");
• any "Affiliated Entity" (meaning a person or entity that, directly or indirectly: controls the Disclosing Party, is controlled by the Disclosing Party, or is, with the Disclosing Party, under common control of another person or entity. Indicia of control include, without limitation: interlocking management or ownership; identity of interests among family members, shared facilities and equipment; common use of employees; or organization of a business entity following the ineligibility of a business entity to do business with federal or state or local government, including the City, using substantially the same management, ownership, or principals as the ineligible entity); with respect to Contractors, the term Affiliated Entity means a person or entity that directly or indirectly controls the Contractor, is controlled by it, or, with the Contractor, is under common control of another person or entity;
• any responsible official of the Disclosing Party, any Contractor or any Affiliated Entity or any other official, agent or employee of the Disclosing Party, any Contractor or any Affiliated Entity, acting pursuant to the direction or authorization of a responsible official of the Disclosing Party, any Contractor or any Affiliated Entity (collectively "Agents").

Neither the Disclosing Party, nor any Contractor, nor any Affiliated Entity of either the Disclosing Party or any Contractor nor any Agents have, during the five years before the date this EDS is signed, or, with respect to a Contractor, an Affiliated Entity, or an Affiliated Entity of a Contractor during the five years before the date of such Contractor's or Affiliated Entity's contract or engagement in connection with the Matter:

a. bribed or attempted to bribe, or been convicted or adjudged guilty of bribery or attempting to bribe, a public officer or employee of the City, the State of Illinois, or any agency of the federal government or of any state or local government in the United States of America, in that officer's or employee's official capacity;

b. agreed or colluded with other bidders or prospective bidders, or been a party to any such agreement, or been convicted or adjudged guilty of agreement or collusion among bidders or prospective bidders, in restraint of freedom of competition by agreement to bid a fixed price or otherwise; or

c. made an admission of such conduct described in a. or b. above that is a matter of record, but have not been prosecuted for such conduct; or

d. violated the provisions of Municipal Code Section 2-92-610 (Living Wage Ordinance).

4. Neither the Disclosing Party, Affiliated Entity or Contractor, or any of their employees, officials, agents or partners, is barred from contracting with any unit of state or local government as a result of engaging in or being convicted of (1) bid-rigging in violation of 720 ILCS 5/33E-3; (2) bid-rotating in violation of 720 ILCS 5/33E-4; or (3) any similar offense of any state or of the United States of America that contains the same elements as the offense of bid-rigging or bid-rotating.

5. Neither the Disclosing Party nor any Affiliated Entity is listed on any of the following lists maintained by the Office of Foreign Assets Control of the U.S. Department of the Treasury or the Bureau of Industry and Security of the U.S. Department of Commerce or their successors: the Specially Designated Nationals List, the Denied Persons List, the Unverified List, the Entity List and the Debarred List.

6. The Disclosing Party understands and shall comply with the applicable requirements of Chapters 2-55 (Legislative Inspector General), 2-56 (Inspector General) and 2-156 (Governmental Ethics) of the Municipal Code.

7. If the Disclosing Party is unable to certify to any of the above statements in this Part B (Further Certifications), the Disclosing Party must explain below:

_____

_____

_____

_____

If the letters "NA," the word "None," or no response appears on the lines above, it will be conclusively presumed that the Disclosing Party certified to the above statements.

8. To the best of the Disclosing Party's knowledge after reasonable inquiry, the following is a complete list of all current employees of the Disclosing Party who were, at any time during the 12-month period preceding the execution date of this EDS, an employee, or elected or appointed official, of the City of Chicago (if none, indicate with "N/A" or "none").

None

9. To the best of the Disclosing Party's knowledge after reasonable inquiry, the following is a complete list of all gifts that the Disclosing Party has given or caused to be given, at any time during the 12-month period preceding the execution date of this EDS, to an employee, or elected or appointed official, of the City of Chicago. For purposes of this statement, a "gift" does not include: (i) anything made generally available to City employees or to the general public, or (ii) food or drink provided in the course of official City business and having a retail value of less than $20 per recipient (if none, indicate with "N/A" or "none"). As to any gift listed below, please also list the name of the City recipient.

None

C. CERTIFICATION OF STATUS AS FINANCIAL INSTITUTION

1. The Disclosing Party certifies that the Disclosing Party (check one)

[ ] is [X] is not

a "financial institution" as defined in Section 2-32-455(b) of the Municipal Code.

2. If the Disclosing Party IS a financial institution, then the Disclosing Party pledges:

"We are not and will not become a predatory lender as defined in Chapter 2-32 of the Municipal Code. We further pledge that none of our affiliates is, and none of them will become, a predatory lender as defined in Chapter 2-32 of the Municipal Code. We understand that becoming a predatory lender or becoming an affiliate of a predatory lender may result in the loss of the privilege of doing business with the City."

If the Disclosing Party is unable to make this pledge because it or any of its affiliates (as defined in Section 2-32-455(b) of the Municipal Code) is a predatory lender within the meaning of Chapter 2-32 of the Municipal Code, explain here (attach additional pages if necessary):

If the letters "NA," the word "None," or no response appears on the lines above, it will be conclusively presumed that the Disclosing Party certified to the above statements.

D. CERTIFICATION REGARDING INTEREST IN CITY BUSINESS

Any words or terms that are defined in Chapter 2-156 of the Municipal Code have the same meanings when used in this Part D.

1. In accordance with Section 2-156-110 of the Municipal Code: Does any official or employee of the City have a financial interest in his or her own name or in the name of any other person or entity in the Matter?

[ ] Yes [X] No

NOTE: If you checked "Yes" to Item D.1., proceed to Items D.2. and D.3. If you checked "No" to Item D.1., proceed to Part E.

2. Unless sold pursuant to a process of competitive bidding, or otherwise permitted, no City elected official or employee shall have a financial interest in his or her own name or in the name of any other person or entity in the purchase of any property that (i) belongs to the City, or (ii) is sold for taxes or assessments, or (iii) is sold by virtue of legal process at the suit of the City (collectively, "City Property Sale"). Compensation for property taken pursuant to the City's eminent domain power does not constitute a financial interest within the meaning of this Part D.

Does the Matter involve a City Property Sale?

[ ] Yes [ ] No

3. If you checked "Yes" to Item D.1., provide the names and business addresses of the City officials or employees having such interest and identify the nature of such interest:

| Name | Business Address | Nature of Interest |
|---|---|---|
| | | |
| | | |
| | | |

4. The Disclosing Party further certifies that no prohibited financial interest in the Matter will be acquired by any City official or employee.

E. CERTIFICATION REGARDING SLAVERY ERA BUSINESS

Please check either 1. or 2. below. If the Disclosing Party checks 2., the Disclosing Party must disclose below or in an attachment to this EDS all information required by paragraph 2. Failure to

comply with these disclosure requirements may make any contract entered into with the City in connection with the Matter voidable by the City.

X 1. The Disclosing Party verifies that the Disclosing Party has searched any and all records of the Disclosing Party and any and all predecessor entities regarding records of investments or profits from slavery or slaveholder insurance policies during the slavery era (including insurance policies issued to slaveholders that provided coverage for damage to or injury or death of their slaves), and the Disclosing Party has found no such records.

____2. The Disclosing Party verifies that, as a result of conducting the search in step 1 above, the Disclosing Party has found records of investments or profits from slavery or slaveholder insurance policies. The Disclosing Party verifies that the following constitutes full disclosure of all such records, including the names of any and all slaves or slaveholders described in those records:

_____

_____

_____

_____

**SECTION VI -- CERTIFICATIONS FOR FEDERALLY FUNDED MATTERS**

**NOTE**: **If the Matter is federally funded**, complete this Section VI. **If the Matter is not federally funded**, proceed to Section VII. For purposes of this Section VI, tax credits allocated by the City and proceeds of debt obligations of the City are not federal funding.

A. CERTIFICATION REGARDING LOBBYING

1. List below the names of all persons or entities registered under the federal Lobbying Disclosure Act of 1995 who have made lobbying contacts on behalf of the Disclosing Party with respect to the Matter: (Add sheets if necessary):

_____

_____

_____

(If no explanation appears or begins on the lines above, or if the letters "NA" or if the word "None" appear, it will be conclusively presumed that the Disclosing Party means that NO persons or entities registered under the Lobbying Disclosure Act of 1995 have made lobbying contacts on behalf of the Disclosing Party with respect to the Matter.)

2. The Disclosing Party has not spent and will not expend any federally appropriated funds to pay any person or entity listed in Paragraph A.1. above for his or her lobbying activities or to pay any person or entity to influence or attempt to influence an officer or employee of any agency, as defined by applicable federal law, a member of Congress, an officer or employee of Congress, or an employee of a member of Congress, in connection with the award of any federally funded contract, making any federally funded grant or loan, entering into any cooperative agreement, or to extend, continue, renew, amend, or modify any federally funded contract, grant, loan, or cooperative agreement.

3. The Disclosing Party will submit an updated certification at the end of each calendar quarter in which there occurs any event that materially affects the accuracy of the statements and information set forth in paragraphs A.1. and A.2. above.

4. The Disclosing Party certifies that either: (i) it is not an organization described in section 501(c)(4) of the Internal Revenue Code of 1986; or (ii) it is an organization described in section 501(c)(4) of the Internal Revenue Code of 1986 but has not engaged and will not engage in "Lobbying Activities".

5. If the Disclosing Party is the Applicant, the Disclosing Party must obtain certifications equal in form and substance to paragraphs A.1. through A.4. above from all subcontractors before it awards any subcontract and the Disclosing Party must maintain all such subcontractors' certifications for the duration of the Matter and must make such certifications promptly available to the City upon request.

B. CERTIFICATION REGARDING EQUAL EMPLOYMENT OPPORTUNITY

If the Matter is federally funded, federal regulations require the Applicant and all proposed subcontractors to submit the following information with their bids or in writing at the outset of negotiations.

Is the Disclosing Party the Applicant?

[ ] Yes [ ] No

If "Yes," answer the three questions below:

1. Have you developed and do you have on file affirmative action programs pursuant to applicable federal regulations? (See 41 CFR Part 60-2.)
[ ] Yes [ ] No

2. Have you filed with the Joint Reporting Committee, the Director of the Office of Federal Contract Compliance Programs, or the Equal Employment Opportunity Commission all reports due under the applicable filing requirements?
[ ] Yes [ ] No

3. Have you participated in any previous contracts or subcontracts subject to the equal opportunity clause?
[ ] Yes [ ] No

If you checked "No" to question 1. or 2. above, please provide an explanation:

_____

_____

## SECTION VII -- ACKNOWLEDGMENTS, CONTRACT INCORPORATION, COMPLIANCE, PENALTIES, DISCLOSURE

The Disclosing Party understands and agrees that:

A. The certifications, disclosures, and acknowledgments contained in this EDS will become part of any contract or other agreement between the Applicant and the City in connection with the Matter, whether procurement, City assistance, or other City action, and are material inducements to the City's execution of any contract or taking other action with respect to the Matter. The Disclosing Party understands that it must comply with all statutes, ordinances, and regulations on which this EDS is based.

B. The City's Governmental Ethics and Campaign Financing Ordinances, Chapters 2-156 and 2-164 of the Municipal Code, impose certain duties and obligations on persons or entities seeking City contracts, work, business, or transactions. The full text of these ordinances and a training program is available on line at www.cityofchicago.org/Ethics, and may also be obtained from the City's Board of Ethics, 740 N.

Sedgwick St., Suite 500, Chicago, IL 60610, (312) 744-9660. The Disclosing Party must comply fully with the applicable ordinances.

C. If the City determines that any information provided in this EDS is false, incomplete or inaccurate, any contract or other agreement in connection with which it is submitted may be rescinded or be void or voidable, and the City may pursue any remedies under the contract or agreement (if not rescinded or void), at law, or in equity, including terminating the Disclosing Party's participation in the Matter and/or declining to allow the Disclosing Party to participate in other transactions with the City. Remedies at law for a false statement of material fact may include incarceration and an award to the City of treble damages.

D. It is the City's policy to make this document available to the public on its Internet site and/or upon request. Some or all of the information provided on this EDS and any attachments to this EDS may be made available to the public on the Internet, in response to a Freedom of Information Act request, or otherwise. By completing and signing this EDS, the Disclosing Party waives and releases any possible rights or claims which it may have against the City in connection with the public release of information contained in this EDS and also authorizes the City to verify the accuracy of any information submitted in this EDS.

E. The information provided in this EDS must be kept current. In the event of changes, the Disclosing Party must supplement this EDS up to the time the City takes action on the Matter. If the Matter is a contract being handled by the City's Department of Procurement Services, the Disclosing Party must update this EDS as the contract requires. **NOTE:** With respect to Matters subject to Article I of Chapter 1-23 of the Municipal Code (imposing **PERMANENT INELIGIBILITY** for certain specified offenses), the information provided herein regarding eligibility must be kept current for a longer period, as required by Chapter 1-23 and Section 2-154-020 of the Municipal Code.

The Disclosing Party represents and warrants that:

F.1. The Disclosing Party is not delinquent in the payment of any tax administered by the Illinois Department of Revenue, nor are the Disclosing Party or its Affiliated Entities delinquent in paying any fine, fee, tax or other charge owed to the City. This includes, but is not limited to, all water charges, sewer charges, license fees, parking tickets, property taxes or sales taxes.

F.2 If the Disclosing Party is the Applicant, the Disclosing Party and its Affiliated Entities will not use, nor permit their subcontractors to use, any facility listed by the U.S. E.P.A. on the federal Excluded Parties List System ("EPLS") maintained by the U. S. General Services Administration.

F.3 If the Disclosing Party is the Applicant, the Disclosing Party will obtain from any contractors/subcontractors hired or to be hired in connection with the Matter certifications equal in form and substance to those in F.1. and F.2. above and will not, without the prior written consent of the City, use any such contractor/subcontractor that does not provide such certifications or that the Disclosing Party has reason to believe has not provided or cannot provide truthful certifications.

NOTE: If the Disclosing Party cannot certify as to any of the items in F.1., F.2. or F.3. above, an explanatory statement must be attached to this EDS.

**CERTIFICATION**

Under penalty of perjury, the person signing below: (1) warrants that he/she is authorized to execute this EDS and Appendix A (if applicable) on behalf of the Disclosing Party, and (2) warrants that all certifications and statements contained in this EDS and Appendix A (if applicable) are true, accurate and complete as of the date furnished to the City.

Chicago Filmmakers
(Print or type name of Disclosing Party)

By: _____
(Sign here)

Brenda Webb
(Print or type name of person signing)

Executive Director
(Print or type title of person signing)

Signed and sworn to before me on (date) 08-07-15,
at Cook County, IL (state).

Zane Amili Notary Public.

Commission expires: 08-01-18.

OFFICIAL SEAL
ZANE AMILI
Notary Public - State of Illinois
My Commission Expires Aug 1, 2018



OFFICIAL SEAL
ZANE AMILI
Notary Public - State of Illinois
My Commission Expires Aug 1, 2018

**CITY OF CHICAGO**
**ECONOMIC DISCLOSURE STATEMENT AND AFFIDAVIT**
**APPENDIX A**

## FAMILIAL RELATIONSHIPS WITH ELECTED CITY OFFICIALS AND DEPARTMENT HEADS

**This Appendix is to be completed only by (a) the Applicant, and (b) any legal entity which has a direct ownership interest in the Applicant exceeding 7.5 percent. It is not to be completed by any legal entity which has only an indirect ownership interest in the Applicant.**

Under Municipal Code Section 2-154-015, the Disclosing Party must disclose whether such Disclosing Party or any "Applicable Party" or any Spouse or Domestic Partner thereof currently has a "familial relationship" with any elected city official or department head. A "familial relationship" exists if, as of the date this EDS is signed, the Disclosing Party or any "Applicable Party" or any Spouse or Domestic Partner thereof is related to the mayor, any alderman, the city clerk, the city treasurer or any city department head as spouse or domestic partner or as any of the following, whether by blood or adoption: parent, child, brother or sister, aunt or uncle, niece or nephew, grandparent, grandchild, father-in-law, mother-in-law, son-in-law, daughter-in-law, stepfather or stepmother, stepson or stepdaughter, stepbrother or stepsister or half-brother or half-sister.

"Applicable Party" means (1) all executive officers of the Disclosing Party listed in Section II.B.1.a., if the Disclosing Party is a corporation; all partners of the Disclosing Party, if the Disclosing Party is a general partnership; all general partners and limited partners of the Disclosing Party, if the Disclosing Party is a limited partnership; all managers, managing members and members of the Disclosing Party, if the Disclosing Party is a limited liability company; (2) all principal officers of the Disclosing Party; and (3) any person having more than a 7.5 percent ownership interest in the Disclosing Party. "Principal officers" means the president, chief operating officer, executive director, chief financial officer, treasurer or secretary of a legal entity or any person exercising similar authority.

Does the Disclosing Party or any "Applicable Party" or any Spouse or Domestic Partner thereof currently have a "familial relationship" with an elected city official or department head?

[ ] Yes [X] No

If yes, please identify below (1) the name and title of such person, (2) the name of the legal entity to which such person is connected; (3) the name and title of the elected city official or department head to whom such person has a familial relationship, and (4) the precise nature of such familial relationship.

_____

_____

_____

**CITY OF CHICAGO**
**ECONOMIC DISCLOSURE STATEMENT AND AFFIDAVIT**
**APPENDIX B**

**BUILDING CODE SCOFFLAW/PROBLEM LANDLORD CERTIFICATION**

**This Appendix is to be completed only by (a) the Applicant, and (b) any legal entity which has a direct ownership interest in the Applicant exceeding 7.5 percent (an "Owner"). It is not to be completed by any legal entity which has only an indirect ownership interest in the Applicant.**

1. Pursuant to Municipal Code Section 2-154-010, is the Applicant or any Owner identified as a building code scofflaw or problem landlord pursuant to Section 2-92-416 of the Municipal Code?

   [ ] Yes [X] No

2. If the Applicant is a legal entity publicly traded on any exchange, is any officer or director of the Applicant identified as a building code scofflaw or problem landlord pursuant to Section 2-92-416 of the Municipal Code?

   [ ] Yes [ ] No [X] Not Applicable

3. If yes to (1) or (2) above, please identify below the name of the person or legal entity identified as a building code scofflaw or problem landlord and the address of the building or buildings to which the pertinent code violations apply.

_____

_____

_____

**FILLING OUT THIS APPENDIX B CONSTITUTES ACKNOWLEDGMENT AND AGREEMENT THAT THIS APPENDIX B IS INCORPORATED BY REFERENCE INTO, AND MADE A PART OF, THE ASSOCIATED EDS, AND THAT THE REPRESENTATIONS MADE IN THIS APPENDIX B ARE SUBJECT TO THE CERTIFICATION MADE UNDER PENALTY OF PERJURY ON PAGE 12 OF THE ASSOCIATED EDS.**

# City of Chicago

O2015-6432

## Office of the City Clerk

## Document Tracking Sheet

| | |
|---|---|
| **Meeting Date:** | 9/24/2015 |
| **Sponsor(s):** | Foulkes (16) |
| **Type:** | Ordinance |
| **Title:** | Honorary street designation as "Deontae Montre'al Smith Street" |
| **Committee(s) Assignment:** | Committee on Transportation and Public Way |

**BE IT ORDAINED BY THE CITY COUNCIL OF THE CITY OF CHICAGO;**

Section1. Pursuant to an ordinance heretofore passed by the City Council which allow erection of honorary street-name sign; the Commissioner of Transportation shall take the necessary action for standardization of 950 West 61st Street as "Deontae Montre'al Smith Street".

Section 2. This ordinance shall take effect upon its passage and publication.

**Toni L. Foulkes**
**Alderman, 16th Ward**

# City of Chicago

Or2015-558

## Office of the City Clerk

## Document Tracking Sheet

| | |
|---|---|
| **Meeting Date:** | 9/24/2015 |
| **Sponsor(s):** | Taliaferro (29) |
| **Type:** | Order |
| **Title:** | Honorary street designation as "Lillian Drummond Parkway" |
| **Committee(s) Assignment:** | Committee on Transportation and Public Way |

ORDERED, That the Commissioner of Transportation is hereby authorized and directed to give consideration to honorarily designate, Congress Parkway, at Leamington Avenue on the north east and south east corners, memorializing the street to "Lillian Drummond Parkway"

Christopher Taliaferro
Alderman, 29th Ward

# City of Chicago

O2015-6448

Office of the City Clerk


Document Tracking Sheet

| | |
|---|---|
| **Meeting Date:** | 9/24/2015 |
| **Sponsor(s):** | Mitts (37) |
| **Type:** | Ordinance |
| **Title:** | Honorary street designation as "Honorary Kenneth L. Hunter Way" |
| **Committee(s) Assignment:** | Committee on Transportation and Public Way |

**BE IT ORDAINED BY THE CITY COUNCIL OF THE CITY OF CHICAGO;**

**SECTION 1. Pursuant to an ordinance heretofore passed by the City Council which allows erection of honorary street-name signs, the Commissioner of Transportation shall take the necessary action for standardization of North Long Avenue, from West Palmer Street to West Grand Avenue as "Honorary Kenneth L. Hunter Way."**

**SECTION 2. This ordinance shall take effect upon its passage and publication.**

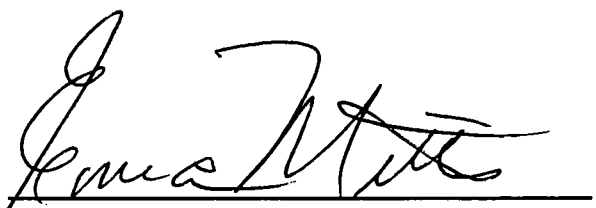

**EMMA MITTS**
**Alderman, 37th Ward**

# City of Chicago

O2015-6607

## Office of the City Clerk

## Document Tracking Sheet

| | |
|---|---|
| **Meeting Date:** | 9/24/2015 |
| **Sponsor(s):** | Pawar (47) |
| **Type:** | Ordinance |
| **Title:** | Honorary street designation as "Tom Allen Way" |
| **Committee(s) Assignment:** | Committee on Transportation and Public Way |

**Committee on Transportation & Public Way**
**September 24, 2015**
**Chicago City Council**

BE IT ORDAINED BY THE CITY COUNCIL OF THE CITY OF CHICAGO:

SECTION 1. Pursuant to an ordinance heretofore passed by the City Council which allows erection of honorary street sign name signs, the Commissioner of Transportation shall take the necessary action to standardize the 2400 block of West Cuyler Ave at the Southwest corner of Western and Cuyler to be hereby known as "TOM ALLEN WAY."

SECTION 2. This ordinance shall take effect and be in force upon its passage and publication.

Ameya Pawar
Alderman, 47th Ward

# City of Chicago

Or2015-559

## Office of the City Clerk

## Document Tracking Sheet

| | |
|---|---|
| **Meeting Date:** | 9/24/2015 |
| **Sponsor(s):** | Osterman (48) |
| **Type:** | Order |
| **Title:** | Honorary street designation as "Joel Hall Way" |
| **Committee(s) Assignment:** | Committee on Transportation and Public Way |

September 24, 2015

**ORDERED, That the Commissioner of Transportation is hearby authorized and directed to give consideration to honorarily designate the 5900 block of North Clark Street as Honorary "Joel Hall" Way.**

**Harry Osterman**
**Alderman, 48th Ward**

# City of Chicago

O2015-6461

Office of the City Clerk

Document Tracking Sheet

| | |
|---|---|
| **Meeting Date:** | 9/24/2015 |
| **Sponsor(s):** | Moreno (1)<br>Moore (49)<br>Dowell (3)<br>Solis (25)<br>Pawar (47)<br>Sawyer (6)<br>Cappleman (46)<br>Santiago (31)<br>Scott, Jr. (24) |
| **Type:** | Ordinance |
| **Title:** | Amendment of Municipal Code Chapter 2-32 by adding new Section 2-32-627 entitled Property Tax Relief Program |
| **Committee(s) Assignment:** | Committee on Finance |

FINANCE

# ORDINANCE

## PROPERTY TAX INCREASE AND TAX RELIEF PROGRAM 2015

**WHEREAS**, the City of Chicago is facing a massive budget shortfall in four pension plans and a pension deficit of up to $550 million that must be paid December 2015; and

**WHEREAS,** in 2014, the City collected $824 million in property taxes and roughly $478 million went to payments for the four city pension funds: Police, Fire, Municipal, and Laborers; and

**WHEREAS**, on May 12, 2015, Moody's Investors Service announced it lowered the City of Chicago's credit rating to non-investment, or junk bond, status as a result of unfunded pension obligations; and

**WHEREAS**, there is a dire need for additional revenue to fulfill pension debt obligations; and

**WHEREAS,** by not funding pension liabilities, the debt will continue to grow and affect Chicago's fiscal operations and impact expenditures for critical areas such as education, public welfare, and infrastructure; and

**WHEREAS**, to fulfill obligations Chicago must raise additional revenue to address the city's financial liabilities; and

**WHEREAS,** increasing the property tax rate in the City may provide the financial soundness to pay for the city's fiscal obligations; and

**WHEREAS**, working families are already financially burdened and a significant property tax increase could harm them substantially; and

**WHEREAS,** to ease this burden the City will provide temporary property tax relief assistance to the hardest hit households; and

**WHEREAS**, in order to assist low and middle income families negatively affected by a property tax increase, the City of Chicago will institute a Property Tax Relief Program; **NOW, THEREFORE,**

**BE IT ORDAINED BY THE CITY COUNCIL OF THE CITY OF CHICAGO:**

**SECTION 1.** The above recitals are expressly incorporated herein and made part hereof as though fully set forth herein.

**SECTION 2.** Chapter 2-32 of the Municipal Code of Chicago is amended by adding a new Section 2-32-627 as follows:

**2-32-627 Property tax relief program.**

(a) As used in this Section:

"Applicable year" means the calendar year for which a Homeowner has received a final real estate tax bill that exceeds the final real estate tax bill for the immediately preceding year;

"Assessed value" means the equalized assessed value set for Real estate tax purposes, as determined by the Office of the Cook County Assessor or the Cook County Board of Review;

"Chief Financial Officer" means the Chief Financial Officer of the City of Chicago or his or her designee.

"City's real estate tax assessment rate" is that fraction which is multiplied by the Assessed value of the property to determine the amount of money the Homeowner must pay for his City of Chicago portion of his Real estate taxes.

"Eligible Homeowner" means a Homeowner who has adjusted gross income in the applicable year under $100,000.

"Homeowner" means an individual who, at the time of the application and since January 1 of the calendar year immediately preceding the applicable year: (i) is the owner of record of or has a legal or equitable interest, except for a leasehold interest that is not a residential cooperative, in property in this city that is used by the individual as the individual's principal place of residence; and (ii) is liable for paying the Real estate taxes on the property. For purposes of the definition of "homeowner," an equitable interest shall include a beneficial interest in property that is held in an Illinois land trust;

"Household" means the Homeowner, the spouse of the Homeowner if the spouse filed a joint federal income tax return with the Homeowner for the applicable year, and all persons using the residence of the Homeowner as their principal place of residence;

"Household income" means the combined income of the members of a Household for the applicable year;

"Real estate taxes" means the taxes on real property for which a Homeowner is liable under the Property Tax Code, 35 ILCS 200/1-1 *et seq.;* and

"Real estate tax increase" means the amount by which the total Real estate taxes payable in the applicable year exceeds the total Real estate taxes payable in the immediately preceding taxable year.

(b) The Chief Financial Officer is authorized to establish and administer a property tax relief program under this section for the purpose of providing assistance to certain Homeowners whose Real estate tax liability has significantly risen, particularly relative to their Household incomes as provided in this section. Under this program, a Homeowner who meets the eligibility requirements for a grant under this section may receive a grant in the amount specified in this section. A Homeowner shall be eligible for a grant under this section for that portion of an increase in taxes attributable to an increase in the tax rate assessed for the City of Chicago, and not for that portion attributable to either an increase in assessed value or an increase in tax rate of another taxing body.

(c) The relief the Homeowner is entitled to would be calculated as follows:

1. Start with 100,000 and subtract Household income
2. Take this result and divide by 100,000 to get the rebate rate
3. Multiply the rebate rate times the difference between the City's Real estate tax assessment rate for the applicable year and the City's Real estate tax assessment rate for the immediately preceding taxable year.
4. Multiply this number by the Assessed value. However, if the Assessed value is higher than the prior year's Assessed value, use the prior year's Assessed value. Use that prior year's Assessed value in future years, provided that the Assessed value does not drop below the prior year's Assessed value.

(d) A Homeowner must file an application to participate in the relief program with the Department of Finance. The application must be on a form prescribed by the Chief Financial Officer and include evidence of the Homeowner's Household income for the applicable year, evidence that the applicant became the Homeowner prior to January 1st of the calendar year immediately preceding the applicable year, evidence of the amount of the Homeowner's Real estate tax increase.

(e) The provisions of Section 2-156-110 of this Code does not apply to City employees with respect to their participation in the property tax relief program created pursuant to this section.


(f) The Chief Financial Officer is authorized to expend legally available funds for the implementation of this section. However, the program created pursuant to this section will be suspended at any time that no funds are legally available for the program. The Chief Financial Officer also is authorized to enter into agreements and

execute documents necessary to implement this section, to promulgate rules and regulations necessary to implement this section and to prescribe application forms and other forms necessary to elicit relevant information concerning participants in the property tax relief program. The Chief Financial Officer may request the Office of Compliance to conduct audits to determine eligibility of an applicant to participate in the property tax relief program created pursuant to this section. Any personal financial information provided to the City in connection with an application submitted under this section shall remain confidential.

(g) This Section will be effective for five tax years after its effective date.

**SECTION 3.** This ordinance takes effect upon its passage and approval.

Proco Joe Moreno
Alderman, 1st Ward

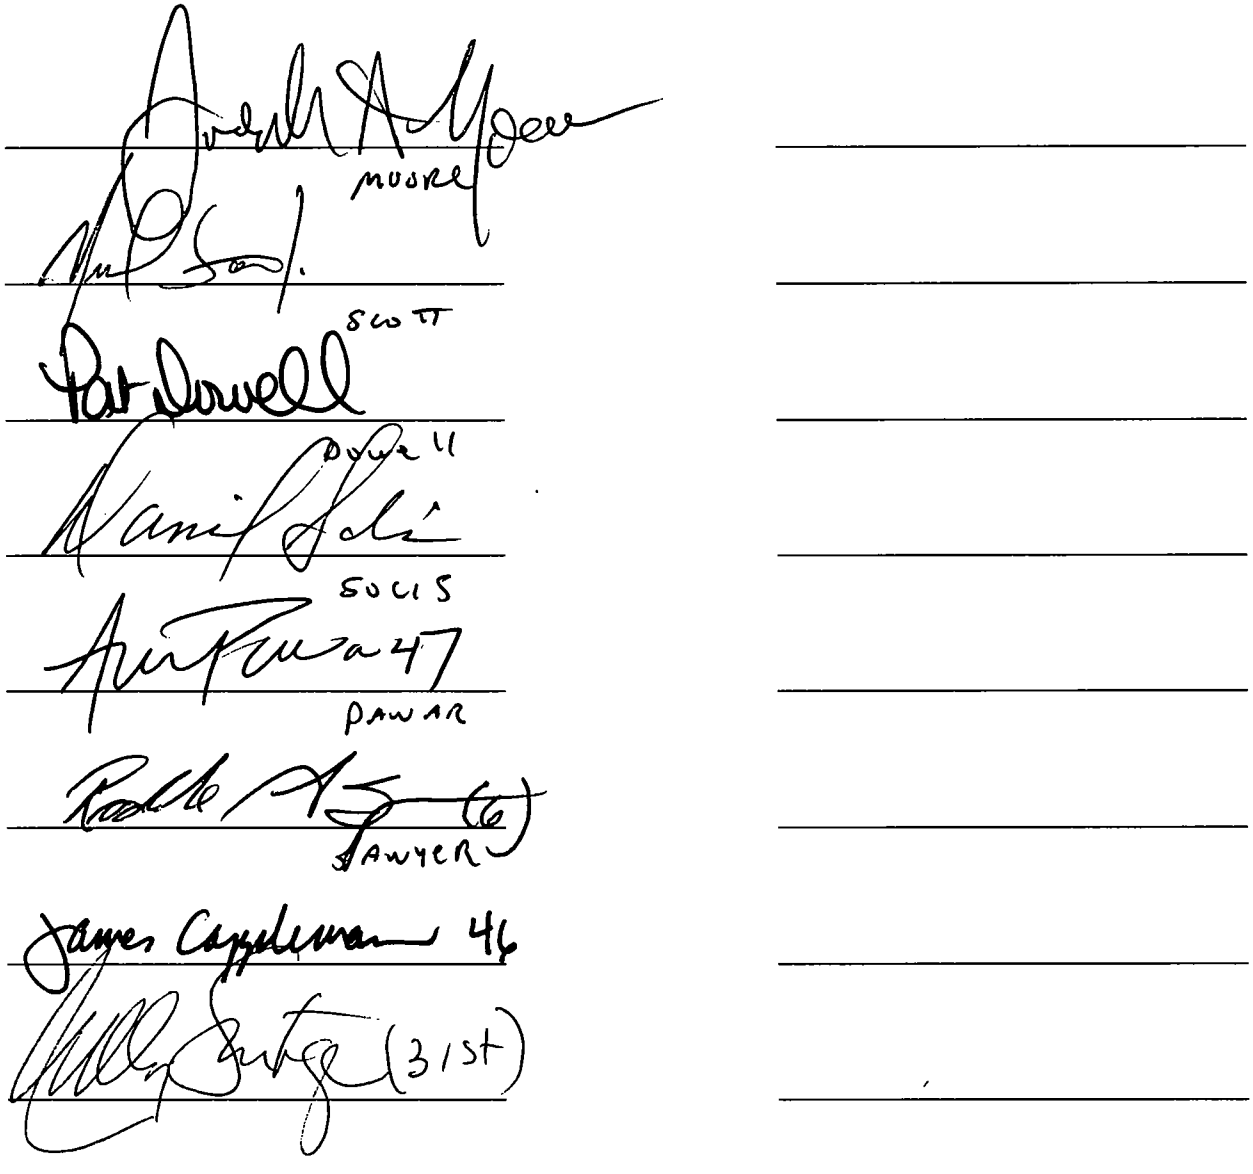
MOORE
SCOTT
POWELL
SOCIS
PAWAR
LAWYER
James Copperman 46
(31st)

# City of Chicago

O2015-6464

## Office of the City Clerk

## Document Tracking Sheet

| | |
|---|---|
| **Meeting Date:** | 9/24/2015 |
| **Sponsor(s):** | Moreno (1) |
| **Type:** | Ordinance |
| **Title:** | Amendment of Municipal Code Chapter 11-4 regarding retail bag use |
| **Committee(s) Assignment:** | Committee on Health and Environmental Protection |

HEALTH

ORDINANCE

BE IT ORDAINED BY THE CITY COUNCIL OF THE CITY OF CHICAGO:

**SECTION 1.** Sections 11-4-4000 and Sections 11-4-4030 and 11-4-4050 of the Municipal Code of Chicago are hereby amended by deleting the language struck through and by inserting the language underscored as follows:

**11-4-4000 Definitions.**

As used in this Article XXIII:

"Chain store organization" means (1) three or more stores having common ownership, or (2) any store, regardless of ownership, that is part of a franchise.

"Commissioner" means the commissioner of health of the City of Chicago.

"Compostable plastic bag" means any bag that (1) when placed with other biodegradable or decaying natural materials will be broken down into simple organic components by biological processes, and (2) meets the current American Society for Testing and Materials (ASTM) D6400 Standard Specification for Compostable Plastics, and (3) has been certified as a compostable product by the Biodegradable Products Institute ("BPI") or other independent, testing organization approved by the commissioner, as evidenced by the presence on the bag of the BPI Commercial Logo or other logo approved by the commissioner, indicating that the bag is "commercially compostable" or "compostable in an industrial composting facility."

"Customer(s)" means any person purchasing goods from a store.

"Operator" means the person in control of, or having the responsibility for, the operation of a store, which may include, but is not limited to, the owner of the store.

"Plastic carryout bag(s)" means any bag made predominantly of plastic derived from either petroleum or a biologically based source, such as corn or other plant sources, which is provided to a customer at the point of sale. The term "plastic carryout bag" includes (1) degradable plastic bags, and (2) biodegradable plastic bags that are not commercially compostable. The term "plastic carryout bag" does not include (i) commercially compostable plastic bags, (ii) reusable bags, (iii) produce bags, or (iv) product bags. As used in this definition: The term "produce bag" or "product bag" means any bag without handles used exclusively to carry produce, meats or other food items to the point of sale inside a store or to

prevent such food items from coming into direct contact with other purchased items.

"Recyclable" means material that can be sorted, cleansed, and reconstituted using available recycling collection programs for the purpose of using the altered form in the manufacture of a new product. As used in this definition, the term "recycling" does not include burning, incinerating, converting or otherwise thermally destroying solid waste.

"Recyclable paper bag(s)" means a paper bag that meets all of the following requirements: (1) contains no old growth fiber; (2) is one hundred percent (100%) recyclable overall and contains a minimum of forty percent (40%) post-consumer recycled material; (3) is capable of composting, consistent with the timeline and specifications of the American Society for Testing and Materials (ASTM) D6400 Standard Specification for Compostable Plastics; (4) is accepted for recycling in curbside programs in the county; (5) has printed on the bag the name of the manufacturer, the location (country) where the bag was manufactured, and the percentage of post-consumer recycled material used; and (6) displays the word "Recyclable" in a highly visible manner on the outside of the bag.

"Post-consumer recycled material" means a material that would otherwise be destined for solid waste disposal, having completed its intended end use and product life cycle. The term "post-consumer recycled material" does not include materials and by-products generated from, and commonly reused within, an original manufacturing and fabrication process.

"Reusable bag" means a bag with handles that is specifically designed and manufactured for multiple reuse and meets all of the following requirements: (1) has a minimum lifetime of 125 uses which, for purposes of this definition, means the capability of carrying a minimum of 22 pounds 125 times over a distance of at least 175 feet; (2) has a minimum volume of 15 liters; (3) is machine washable or is made from a material that can be cleaned or disinfected; (4) does not contain lead, cadmium, or any other heavy metal in toxic amounts; (5) has printed on the bag, or on a tag that is permanently affixed to the bag, the name of the manufacturer, the country where the bag was manufactured, a statement that the bag does not contain lead, cadmium, or any other heavy metal in toxic amounts, and the percentage of postconsumer recycled material used, if any; and (6) <u>if made of extruded plastic, is a minimum of at least 10 mils thick.</u>

"Store" means a retail establishment, other than an establishment set forth in Section 11-4-4010, that sells perishable or non-perishable goods, including, but not limited to, clothing, food and personal items, directly to the customer.

*(Omitted text is unaffected by this ordinance)*

**Section 11-4-4030 Types of carryout bags required.**

Each operator shall provide reusable bags or recyclable paper bags ~~or commercially compostable plastic bags, or any combination thereof~~, to customers for the purpose of enabling the customer to carry away goods from the point of sale. At such a time that residents of the City of Chicago have access to curbside compost collection, each operator may also provide commercially compostable plastic bags.

**11-4-4050 Reporting.**

Every retailer affected by the ordinance will provide weekly data identifying bags used in each POS transaction. The format will be a text delimited file (.txt, .xls, .csv) and will be submitted via secure encrypted ftp or via email. Delimited data will include Company name, Store ID, Transaction ID, Total bags used by type by transaction (bag types: customer own, paper, purchased) – see Example (1). Reporting will be submitted by 11:59pm CT each Sunday.

Example (1)


| Chain | Store ID | Transaction ID | Customer bags | Paper bags | Purchased bags |
|---|---|---|---|---|---|
| ACME Inc. | 1001 | 1000016 | 1 | 0 | 0 |
| ACME Inc. | 1002 | 1000017 | 0 | 1 | 0 |
| ACME Inc. | 1003 | 1000018 | 0 | 0 | 1 |
| ACME Inc. | 1004 | 1000019 | 1 | 0 | 0 |
| ACME Inc. | 1005 | 1000020 | 0 | 0 | 1 |

11-4-4060 Penalties – Enforcement.

(a) Any person who violates Section 11-4-4020 shall be subject to a fine of not less than $300.00 nor more than $500.00 for each offense. Each day that a violation continues shall constitute a separate and distinct offense.

(b) Any person who violates Section 11-4-4030 shall be subject to a fine of not less than $100.00 nor more than $300.00 for each offense. Each day that a violation continues shall constitute a separate and distinct offense.

(c) Any store that violates Section 11-4-4050 shall be subject to a fine of not less than $1000.00 nor more than $3000.00 for each offense. Each week that a violation occurs shall constitute a separate and distinct offense.

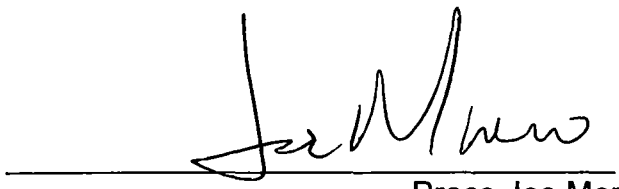

Proco Joe Moreno
Alderman, 1st Ward

# City of Chicago

SO2015-6473

## Office of the City Clerk

## Document Tracking Sheet

| | |
|---|---|
| **Meeting Date:** | 9/24/2015 |
| **Sponsor(s):** | Moreno (1) |
| **Type:** | Ordinance |
| **Title:** | Amendment of Municipal Code Section 13-160-310 concerning exterior stairs to front doors of dwelling units |
| **Committee(s) Assignment:** | Committee on Housing and Real Estate |

Housing

**SUBSTITUTE ORDINANCE**

*BE IT ORDAINED BY THE CITY COUNCIL OF THE CITY OF CHICAGO:*

**SECTION 1.** Section 13-160-310 of the Municipal Code of Chicago are hereby amended by inserting the language underscored as follows:

**13-160-310 Stairways – Landings.**

(a) The maximum vertical rise of a flight between floors, between landings or between a floor and a landing shall not exceed nine feet in assembly units nor 12 feet in all other occupancies or 10 feet for exterior stairs to a front door of any dwelling.

(b) The length of a landing in the direction of travel shall be not less than the width of the stairs, but need not exceed four feet in a stair of any width.

(c) Except in single-family and two-family dwellings, no flight shall have less than two risers. (Prior code § 67-10.2)

Proco Joe Moreno
Alderman, 1st Ward

**Summary of changes made in substitute ordinance**

1. Adds a provision that includes 10 feet for exterior stairs to a front door of any dwelling to the maximum vertical rise of a flight between floors.

# City of Chicago

O2015-6475

## Office of the City Clerk

## Document Tracking Sheet

| | |
|---|---|
| **Meeting Date:** | 9/24/2015 |
| **Sponsor(s):** | Burns (4) |
| **Type:** | Ordinance |
| **Title:** | Amendment of Municipal Code Section 4-6-230 concerning booting of motor vehicles on private property within 4th Ward |
| **Committee(s) Assignment:** | Committee on Transportation and Public Way |

ORDINANCE

***BE IT ORDAINED BY THE CITY COUNCIL OF THE CITY OF CHICAGO:***

**SECTION 1.** Section 4-6-230 (g) (5) of the Municipal code of Chicago is hereby amended by adding the underscored text as follows:

**4-6-230 Booting of motor vehicles.**

(a) Definitions. As used in this section:
"Boot" or "booting" means the act of placing on a parked motor vehicle any mechanical device that is designed to be attached to a wheel or tire or other part of such vehicle so as to prohibit the vehicle's usual manner of movement.

"Motor vehicle" means every vehicle which is propelled by a motor.

*(Omitted text is unaffected by this ordinance)*

(g) Prohibited acts. It shall be unlawful for any licensee engaged in the business of booting motor vehicles to:

(1) Provide booting services at any property at which any person having a beneficial interest in the licensee also has a beneficial interest in the subject property;
(2) Place a boot upon any occupied motor vehicle or upon any motor vehicle parked in accordance with the terms of use for the subject property;
(3) Assess a fee in excess of $140.00 to remove a boot;
(4) Use any boot of a color prohibited by the commissioner in duly promulgated rules and regulations. The commissioner may prohibit any color which might be confused with a boot used by the City as a part of the City's vehicle immobilization program; and
(5) Engage in booting operations at any location that is outside the 1st Ward, 2nd Ward, 4th Ward, 12th Ward, 15th Ward, 21st Ward, 22nd Ward, 23rd Ward, 25th Ward, 26th Ward, 27th Ward, 30th Ward, 32nd Ward, 33rd Ward, 34th Ward, 36th Ward, 37th Ward, 38th Ward, 40th Ward, 42nd Ward, 43rd Ward, 44th Ward, 45th Ward, 46th Ward, 48th Ward, or 49th Ward.

**SECTION 2.** This ordinance shall be in full force and effect from and after its passage and publication.

X _____
William D. Burns
Alderman, 4th Ward

# City of Chicago

O2015-5394

## Office of the City Clerk

## Document Tracking Sheet

| | |
|---|---|
| **Meeting Date:** | 7/29/2015 |
| **Sponsor(s):** | Cardenas (12)<br>Brookins (21)<br>Reboyras (30)<br>Moreno (1)<br>Sawyer (6)<br>Santiago (31)<br>Munoz (22) |
| **Type:** | Ordinance |
| **Title:** | Amendment of Municipal Code Section 5-12-020 by excluding single-room occupancy buildings from provisions contained in Residential Tenants and Landlord Ordinance |
| **Committee(s) Assignment:** | Committee on Housing and Real Estate |

Amended

**BE IT ORDAINED BY THE CITY COUNCIL OF THE CITY OF CHICAGO:**

**SECTION 1.** Section 5-12-020 of the Municipal Code of the City of Chicago is hereby amended by inserting the language underscored, as follows;

**5-12-020 Exclusions.**

Rental of the following dwelling units shall not be governed by this chapter, unless the rental agreement thereof is created to avoid the application of this chapter:

(a) Dwelling units in owner-occupied buildings containing six units or less; provided, however, that the provisions of Section 5-12-160 shall apply to every rented dwelling unit in such buildings within the City of Chicago:

(b) Dwelling units in hotels, single-room occupancy buildings, motels, inns, bed-and breakfast establishments, roominghouses and boardinghouses, but only until such time as the dwelling unit has been occupied by a tenant for 32 or more continuous days and tenant pays a monthly rent, exclusive of any period of wrongful occupancy contrary to agreement with an owner. Notwithstanding the above, the prohibition against interruption of tenant occupancy set forth in Section 5-12-160 shall apply to every rented dwelling unit in such buildings within the City of Chicago. No landlord shall bring an action to recover possession of such unit, or avoid renting monthly in order to avoid the application of this chapter. Any willful attempt to avoid application of this chapter by an owner may be punishable by criminal or civil actions;

(c) Housing accommodations in any hospital, convent, monastery, extended care facility, asylum or not-for-profit home for the aged, temporary overnight shelter, transitional shelter, or in a dormitory owned and operated by an elementary school, high school or institution of higher learning; student housing accommodations wherein a housing agreement or housing contract is entered into between the student and an institution of higher learning or student housing wherein the institution exercises control or supervision of the students; or student housing owned and operated by a tax exempt organization affiliated with an institution of higher learning;

(d) A dwelling unit that is occupied by a purchaser pursuant to a real estate purchase contract prior to the transfer of title to such property to such purchaser, or by a seller of property pursuant to a real estate purchase contract subsequent to the transfer of title from such seller;

(e) A dwelling unit occupied by an employee of a landlord whose right to occupancy is conditional upon employment in or about the premises; and

(f) A dwelling unit in a cooperative occupied by a holder of a proprietary lease.

**SECTION 2.** This amendatory ordinance of 2015 shall be applied and construed retroactively to the original effective date of the Residential Landlord and Tenant Ordnance of the City of Chicago.

**SECTION 3.** This ordinance shall be in full force and effect from and after its passage and approval.

Alderman Cardenas (12)

Alderman Burnett (27)

Alderman Brookins (21)

Alderman Coppleman (46)

Alderman Cochran (20)

Alderman Zalewski (23)

51

Alderman Moore (49)

Alderman Moreno (1)

(6)

Alderman Mitts (37)

30

(31ST W)

22

(1)

**CHICAGO** September 24, 2015

**To the President and Members of the City Council:**

**Your Committee on Finance having had under consideration**

A proposed ordinance amending Section 5-12-020 of the Municipal Code of Chicago authorizing exclusions to the Residential Landlord and Tenant Ordinance.

O2015-5394

**Having had the same under advisement, begs leave to report and recommend that your Honorable Body Re-Refer the proposed** Ordinance Transmitted Herewith **to the Committee on Housing.**

**This recommendation was concurred in by _____(a viva voce vote of members of the committee with _____dissenting vote(s).**

**Respectfully submitted**

**(signed)** Edward M. Burke

**Chairman**

# City of Chicago

O2015-6336

Office of the City Clerk

Document Tracking Sheet

| | |
|---|---|
| **Meeting Date:** | 9/24/2015 |
| **Sponsor(s):** | Lopez (15) |
| **Type:** | Ordinance |
| **Title:** | Amendment of Municipal Code Section 9-64-050 by modifying parking restrictions for persons with disabilities |
| **Committee(s) Assignment:** | Committee on Pedestrian and Traffic Safety |

# ORDINANCE

**BE IT ORDAINED BY THE CITY COUNCIL OF THE CITY OF CHICAGO:**

2015 SEP 1 PM 1:28
RECEIVED

**SECTION 1.** Section 9-64-050 of the Municipal Code of Chicago is hereby amended by deleting the language struck through and by inserting the language underscored, as follows:

**9-64-050 Parking restrictions – Parking for persons with disabilities.**

*(Omitted text is unaffected by this ordinance)*

(c) Subject to subsections (e)(2) and (l) of this section, all restricted parking spaces created pursuant to this section shall require approval by a vote of the city council to be effective. Upon receiving an initial application, the alderman of the ward in which the restricted parking space will be located may introduce an ordinance proposing approval of the creation of a restricted parking space. However, the city council shall not take action on the ordinance to create a restricted parking space during the 30 day period required for the comptroller to complete the parking study.

(d) (1) After introduction of an ordinance described in subsection (c), the comptroller shall arrange for a parking study if:

(~~1~~i) the applicant has tendered the required fee for restricted parking, and

(~~2~~ii) the comptroller concludes that the above conditions (1) through (3) of subsection (b) of this section are met and the application is otherwise acceptable.

(2) Such parking study shall ~~be completed within 30 days after the conditions in subsections (d)(1) and (d)(2) are met and shall~~ include a determination regarding the feasibility and, if appropriate, the proposed location of a proposed restricted parking space. The determination shall be based upon the number of restricted parking spaces currently installed on the residential street; the proximity of the requested restricted parking space to crosswalks, curb cuts, alleys, intersections and fire hydrants; and any other information concerning the applicant's needs and local traffic restrictions. The determination may also be based upon the extent of the alternative accessible off-street parking at the applicant's primary residence.

(3) Such parking study shall be completed within 30 days after the conditions in subsections (d)(1)(i) and (d)(1)(ii) are met.

*(Omitted text is unaffected by this ordinance)*

(l) Any holder of a permit for disability parking who changes a residence in the city prior to the expiration of that permit may apply to the department of finance for a transfer of the permit and restricted parking signs to the holder's new residence. The department of finance shall forward a copy of the application to the alderman of the ward in which the signage is being transferred. Eligibility for transfer of the permit and restricted parking signs is subject to completion of a parking study by the comptroller pursuant to subsection (d)(2). In addition, no such transfer of permit shall be allowed if the applicant has applied for such transfer in the

previous twelve months. If the comptroller recommends the transfer of the permit and restricted parking signs to the applicant's new residence, such transfer shall be made without assessing installation and maintenance fees for the transferred signs. Provided, however, the transfer of a permit pursuant to this subsection shall have no effect on that permit's expiration date, or on the fees associated with a permit renewal.

**SECTION 2.** This ordinance shall take effect upon its passage and publication.

Raymond Lopez
Alderman, 15th Ward

# City of Chicago

O2015-6441

## Office of the City Clerk

## Document Tracking Sheet

| | |
|---|---|
| **Meeting Date:** | 9/24/2015 |
| **Sponsor(s):** | Maldonado (26) |
| **Type:** | Ordinance |
| **Title:** | Amendment of Municipal Code Section 3-12-050 concerning senior citizen exemptions for persons residing in townhomes, condominiums or cooperative apartment units |
| **Committee(s) Assignment:** | Committee on Finance |

New Business - FINANCE

# ORDINANCE

**BE IT ORDAINED BY THE CITY COUNCIL OF THE CITY OF CHICAGO:**

**SECTION 1.** Section 3-12-050 of the Municipal Code of Chicago is hereby amended by inserting the language underscored, as follows:

**3-12-050 Senior citizens exempted when.**

(a) Persons aged 65 or over, residing in their own residence with separate metered water service or a separate city water assessment for that residential unit, shall be exempt from payment of the sewer service charge for their residence. This exemption shall apply regardless of whether the person is in arrears in the payment of any water or sewer charges for the subject residence.

(b) ~~P~~A person~~s~~ aged 65 or over who reside~~s~~ in ~~their~~ his or her own residence but do~~es~~ not qualify for an exemption under subsection (a) because thei~~r~~ residence is a townhouse, condominium unit ~~or~~, cooperative apartment unit, or unit in a multi-unit residential building owned by said person that does not have separate metered water service or a separate city water assessment for the residential unit may apply for a refund in lieu of exemption pursuant to this subsection. ~~T~~For a qualifying person residing in a townhouse, condominium unit, or cooperative apartment unit, the amount of ~~such~~ the refund shall be $50.00 per qualified residence for each calendar year. For a person residing in a unit in a multi-unit residential building that he or she owns, the amount of the refund shall be equal to the sewer service charge for the building divided by the number of units in the building.

*(Omitted text is not affected by this ordinance)*

**SECTION 2.** This ordinance shall take effect upon passage and publication.

Roberto Maldonado
Alderman, 26th Ward

# City of Chicago

O2015-6444

Office of the City Clerk

Document Tracking Sheet

| | |
|---|---|
| **Meeting Date:** | 9/24/2015 |
| **Sponsor(s):** | Ramirez-Rosa (35) |
| **Type:** | Ordinance |
| **Title:** | Amendment of Municipal Code Section 2-8-041 regarding compensation for aldermen |
| **Committee(s) Assignment:** | Committee on Budget and Government Operations |

**ORDINANCE**

**BE IT ORDAINED BY THE CITY OF CHICAGO**

Section 1. Section 2-8-041 of the Municipal Code of Chicago is hereby amended by deleting the struck through language as follows:

2-8-041 Compensation for Aldermen:

*(Omitted text is unaffected by this ordinance.)*

~~Beginning on May 21, 2007 this sum shall be adjusted for each calendar year by applying to it the rate of inflation calculated based on the Consumer Price Index – Urban Wage Earners & Clerical Workers (Chicago All Items) published by the United States Bureau of Labor Statistics. The budget director or his designee shall determine such rate by comparing the figure for the most recent July with the figure for the previous July. Any adjustment shall take effect at the beginning of the first pay period for that year.~~

~~An alderman may choose not to have his or her salary adjusted for any given year as set forth in this section...~~ *(Omitted text previously struck)*...~~by notifying the~~...*(Omitted text previously struck)*...~~budget director in a sworn statement on a form provided by the...~~*(Omitted text previously struck)*...~~budget director for that purpose. This notification must be received by the budget director by September 15 for the choice to be effective for the following year.~~

*(Omitted text is unaffected by this ordinance.)*

Section 2. This ordinance shall be in full force and effect from and after its passage and approval.

Carlos Ramirez-Rosa

Alderman, 35th Ward

# City of Chicago

O2015-6453

Office of the City Clerk

Document Tracking Sheet

| | |
|---|---|
| **Meeting Date:** | 9/24/2015 |
| **Sponsor(s):** | Ramirez-Rosa (35)<br>Arena (45)<br>Waguespack (32)<br>Munoz (22)<br>Foulkes (16)<br>Sadlowski Garza (10)<br>Sawyer (6)<br>Sposato (38)<br>Moore (17)<br>Maldonado (26)<br>Hairston (5)<br>Taliaferro (29)<br>Villegas (36)<br>Santiago (31) |
| **Type:** | Ordinance |
| **Title:** | Amendment of Municipal Code Chapter 2-32 by adding new Section 2-32-627 concerning property tax rebate program |
| **Committee(s) Assignment:** | Committee on Finance |

Finance

**ORDINANCE**

**PROPERTY TAX REBATE PROGRAM**

**WHEREAS,** the City of Chicago is a home rule unit of government as defined in Article VII, Section 6 (a) of the Illinois Constitution, and, as such, may exercise any power and perform any function pertaining to its government and affairs;

**WHEREAS,** on September 3, 2015 the Mayor of the City called for a property tax increase that may amount to a sixty percent increase over the City's 2014 levy;

**WHEREAS,** such a large property tax increase threatens the stability of the City's neighborhoods by placing a burden on the limited incomes of the City's working families;

**WHEREAS,** it is in the best interests of the City's working families and neighborhoods to fashion a program of property tax relief; and

**WHEREAS,** the City Property Tax Rebate Program of 2010 identified $35 million in funds from the parking meter concession revenues, of which only $2.1 million was distributed; NOW, THEREFORE

**BE IT ORDAINED BY THE CITY COUNCIL OF THE CITY OF CHICAGO, AS FOLLOWS:**

**Section 1.** Purpose; Relation to other Ordinances.
The purpose of this Ordinance is to provide for the implementation of a property tax relief program where the City will reimburse a portion of property taxes paid by qualified owner-occupants of certain residential units in the City upon application and presentation of proper documentation. Further, this Ordinance would reinstate relevant parts of the Property Tax Relief Program set forth in Section 2-32-627 of the Municipal Code of Chicago. To the extent that the provisions of this Ordinance conflict with any prior Ordinance or provision of the City, this Ordinance shall control.

**Section 2.** Definitions.
SECTION 1. Chapter 2-32 of the Municipal Code of Chicago is amended by adding a new Section 2-32-627, as follows:

2-32-627 Property Tax Rebate Program

(a) As used in this section:
"Applicable year" means the calendar year for which a homeowner has received a final real estate tax bill that exceeds the final real estate tax bill for the immediately preceding year in an amount that qualifies the homeowner for a grant under this section;

"Chief Financial Officer" means the Chief Financial Officer of the City of Chicago or his or her designee;

"Eligible homeowner" means an individual who, at the time of the application and since

January 1 of the calendar year immediately preceding the applicable year: (i) "has an adjusted gross income that is less than or equal to 400% of the Federal Poverty Level annually; (ii) is the owner of record of or has a legal or equitable interest, except for a leasehold interest that is not a residential cooperative, in property in this city that is used by the individual as the individual's principal place of residence; and (ii) is liable for paying the real estate taxes on the property. For purposes of the definition of "homeowner", an equitable interest shall include a beneficial interest in property that is held in an Illinois land trust;

"Household" means the homeowner, and the spouse or qualified domestic partner of the homeowner if the spouse or qualified domestic partner filed a joint federal income tax return with the homeowner for the applicable year;

"Household income" means the combined income of the members of a household for the applicable year;

"Property taxes" means the taxes on real property for which a homeowner is liable under the Property Tax Code, 35 ILCS 200/1-1, etseq. when that property is used by the homeowner as the homeowner's principal place of residence;

(b) The Chief Financial Officer is authorized to establish and administer a property tax rebate program under this section. Under this program, a homeowner who meets the eligibility requirements for a rebate under this section may receive a rebate in the amount specified in Section 3.

**Section 3. Method of Computing and Reflecting Tax Relief.**

**Commencing in 2016, the City will reimburse a portion of the City's share of the real estate property taxes paid by owner-occupants of single-family homes, owner-occupants of town homes, owner-occupants of apartment buildings, and owner-occupants of residential condominium units up to a total maximum rebate of two thousand dollars. The formula below will be used to calculate the Rebate:**

**((AV x TI%) x 2): Rebate Amount**

**Where:**
**AV = Assessed Value**
**TI % = Tax Increase on percentage points**
**Thus the Rebate on a home with an assessed value of $25,000 upon an increase of, for instance, .8%, would be ((25,000 x .008) x 2) = 400. This would be applied to all homeowners as defined above.**

**Section 4. Implementation, Eligibility and Enforcement**

The Chief Financial Officer of the City of Chicago will develop an application form and an application process for property tax rebates as prescribed by this Ordinance, incorporating

requirements as are necessary to effectuate the intent of this Ordinance, and incorporating the following specifications:

(a) A homeowner must file an application to participate in the relief program with the Chicago Tax Assistance Center within the Office of Budget and Management. The application shall be on a form prescribed by the Chief Financial Officer and shall include evidence of the homeowner's household income for the applicable year, evidence that the applicant became the homeowner prior to January 1st of the calendar year immediately preceding the applicable year, and evidence of the amount of the homeowner's real estate tax increase.

(b) The rebate will be paid only to owner-occupants who demonstrate that they, or their mortgage company, have paid the previous year's property taxes in full, and who certify that they have no prior year property taxes outstanding;

(c) The rebate will not be prorated for partial year residence;

(d) The rebate check will be mailed only to the address for which the owner-occupant demonstrated payment of the previous year's property taxes.

(e) Persons who are current on their taxes, but have other outstanding City debts shall be eligible for the grant.

(f) To be eligible for rebate the homeowner must have qualified for and claimed the Homestead Exemption for the previous tax year.

(g) The provisions of Section 2-156-110 of this Code shall not apply to city employees with respect to their participation in the property tax relief program created pursuant to this section.

(h)The Chief Financial Officer is authorized to expend legally available funds for the implementation of this section. The Chief Financial Officer shall additionally have authority to enter into agreements and execute documents necessary to implement this Ordinance, to promulgate rules and regulations necessary to implement this section and to prescribe application forms and other forms necessary to elicit relevant information concerning participants in the property tax rebate program. The Chief Financial Officer may request the Office of Compliance to conduct audits to determine eligibility of an applicant to participate in the property tax relief program created pursuant to this section. Any personal financial information provided to the City in connection with an application submitted under this section shall remain confidential.

**Section 5. Penalties and Fines**

(a) Should it be found that a property owner improperly receives a refund through misrepresentation or otherwise, the recipient of the rebate shall be liable to the City of Chicago in the amount of the rebate plus interest. Further, the property owner shall thereafter not be eligible for a rebate grant on that property, or any other properties that may become eligible for the following two tax years.

(b) Anyone found in improper receipt of a rebate is also subject to any other other remedies, fines and legal actions available to the City of Chicago.

**Section 6. Expiration of Program**

This section is repealed on June 30th, 2017; provided that this Section does not affect the authority of the City of the City to make payments pursuant to the rebate program on applications submitted on or before June 30th, 2017.

**Section 7.**

This ordinance shall be in full force and effect from and after its passage and approval.

Carlos Ramirez-Rosa
Alderman, 35th Ward

John Arena
Alderman, 45th Ward

Scott Waguespack
Alderman, 32nd Ward

# City of Chicago

O2015-6437

Office of the City Clerk

Document Tracking Sheet

| | |
|---|---|
| **Meeting Date:** | 9/24/2015 |
| **Sponsor(s):** | Villegas (36)<br>Mitts (37)<br>Brookins (21)<br>Sawyer (6)<br>Santiago (31)<br>Moreno (1)<br>Sposato (38)<br>Cardenas (12)<br>Curtis (18) |
| **Type:** | Ordinance |
| **Title:** | Amendment of Municipal Code Chapter 2-92 concerning participation of minority- and women-owned businesses in city procurements |
| **Committee(s) Assignment:** | Committee on Budget and Government Operations |

**ORDINANCE**

**BE IT ORDAINED BY THE CITY COUNCIL OF THE CITY OF CHICAGO:**

**SECTION 1.** Sections 2-92-430 and 2-92-440 of the Municipal Code are hereby amended by added the underscored text and deleting the struck-through text as follows:

**2-92-430 Award goal – Established.**

To offset the effects of negative disparate impacts on city-based businesses owned and managed by minorities and women in the realm of government and commercial transactions; reduced earnings among city-based businesses owned by minorities and women; reduced business formation among city-based minorities and women; a chronic lack of wealth and financial liquidity among the city's minority communities; the obstacles and hindrances faced by city-based minority business owners in obtaining business loans; and the underutilization of city-based minority and women-owned businesses in public and private-sector procurement, ~~The~~ the chief procurement officer shall establish a goal of awarding not less than ~~25~~ 30 percent of the annual dollar value of all contracts to qualified M.B.E.'s and ~~five~~ ten percent of the annual dollar value of all contracts to qualified W.B.E.'s.

**2-92-440 Award goal, prompt payment – Implementation.**

~~In order to~~ To achieve the goal stated in Section 2-92-430 of this chapter, the chief procurement officer shall ~~undertake~~, in addition to the other measures provided herein~~, the following measures~~:

(a) To the greatest degree permitted by law and in accord with the availability of one or more M.B.E.'s and W.B.E.'s relevant to a particular procurement, ~~Insert~~ insert within specifications for each bid notice or request for proposals with an estimated value in excess of $10,000 a requirement that the subject bid or proposal entail a demonstrably feasible commitment on the part of the bidder or proposer that the bid or proposal shall in fact result in the participation of one or more M.B.E.'s and one or more W.B.E.'s at the a specified percentage of the dollar value of the subject contract; and insert within specifications for each contract let through competitive bidding or request for proposal with an estimated value in excess of $10,000.00 a requirement, enforceable by the city and individually by subject M.B.E.'s or W.B.E.'s, that the contractor commit to the expenditure of at least the M.B.E. percentage of the dollar value of the contract with one or more M.B.E.'s and at least the W.B.E. percentage of the dollar value with one or more W.B.E.'s. ~~This~~ These commitments may be met by the contractor's status as M.B.E. or W.B.E., or by joint venture with one or more M.B.E.'s or W.B.E.'s as prime contractor (to the extent of the M.B.E. or W.B.E. participation in such joint venture), or by subcontracting a portion of the work to one or more M.B.E.'s or W.B.E.'s, or by purchase of materials or services for the work from one or more M.B.E.'s or W.B.E.'s, or by the indirect participation of M.B.E.'s or W.B.E.'s in other aspects of the contractor's business (but no dollar of such indirect M.B.E. or W.B.E. participation shall be credited more than once against a contractor's M.B.E. or W.B.E. commitment with respect to all contracts of such contractor), or by any combination of the foregoing;

(b) Review each proposed contract modification request that, by itself or aggregated with previous modification requests, increases the contract value by ten percent of the initial contract

value or $50,000.00, whichever is greater, for opportunities to increase participation of M.B.E.'s or W.B.E.'s already involved in the contract;

(c) Consider the extent of each bidder's commitment to M.B.E./W.B.E. participation as further evidence of the responsibility of the bidder;

(d) Negotiate with any contractor whose contract is in excess of $10,000.00 in value and is not awarded by competitive bidding a commitment, where practicable, to M.B.E. participation of at least the M.B.E. percentage and W.B.E. participation of at least the W.B.E. percentage of the dollar value of the contract;

(e) Insert in each contract containing a commitment to M.B.E. and/or W.B.E. participation:

(i) A requirement of periodic reporting by the contractor to the chief procurement officer on all expenditures made to achieve compliance with the foregoing provisions. Such reports shall include the name and business address of each M.B.E. and W.B.E. solicited by the contractor to work as a subcontractor on the contract and the responses received by the contractor to such solicitation, the name and business address of each M.B.E. and W.B.E. actually involved in the contract, a description of the work performed and/or product or service supplied by each such M.B.E. or W.B.E., the date and amount of each expenditure, and such other information as may assist the chief procurement officer in determining the contractor's compliance with the foregoing provisions, and the status of any M.B.E. or W.B.E. performing any portion of the contract;

(ii) Remedies for a contractor's noncompliance with the commitment to M.B.E./W.B.E. participation, including an agreement to pay damages to the M.B.E.s and W.B.E.s which were underutilized. The unexcused reduction of M.B.E. or W.B.E. contract participation in connection with a contract (including any modification thereof) shall entitle the affected M.B.E.s and W.B.E.s to damages pursuant to such agreement. Such provisions shall include an undertaking by the contractor to submit any dispute concerning such damages to binding arbitration by an independent arbitrator, other than any department or agency of the city, with reasonable expenses, including attorney's fees, being recoverable by a prevailing M.B.E. or W.B.E. D.P.S. shall adopt rules and procedures governing such arbitrations. Nothing herein shall be construed to limit the rights of and remedies available to the city;

(iii) Uniform provisions permitting the termination of the contract by the city upon the disqualification of the contractor as M.B.E. or W.B.E., if (a) the contractor's status as M.B.E. or W.B.E. was a factor in the award of the contract and (b) such status was misrepresented by the contractor;

(iv) Uniform provisions permitting termination of the contract by the city upon the disqualification of any M.B.E. or W.B.E. subcontractor or supplier of goods or services if (a) the subcontractor's or supplier's status as M.B.E. or W.B.E. was a factor in the award of the contract and (b) the status of the subcontractor or supplier was misrepresented by the contractor. In the event that the contractor is determined not to have been involved in any misrepresentation of the status of the disqualified subcontractor or supplier, the contractor shall discharge the disqualified subcontractor or supplier and, if possible, identify and engage a qualified M.B.E. or W.B.E. as its replacement;

(v) Uniform provisions allowing the chief procurement officer access to the contractor's books and records, including without limitation payroll records, tax returns and records, and books of account, on five business days' notice, to allow the officer to determine the contractor's compliance with its commitment to M.B.E./W.B.E. participation and the status of any M.B.E. or W.B.E. performing any portion of the contract. This provision shall be in addition to, and not a substitute for, any other provision allowing inspection of the contractor's records by any officer or official of the city for any purpose;

(vi) Uniform provisions requiring that M.B.E.'s and W.B.E.'s receive prompt payment for goods tendered or services rendered under such rules and regulations as are, following consultation with organizations who represent M.B.E.s and W.B.Es, promulgated by the chief procurement officer no more than thirty days from the effective date of this amendatory ordinance, provided that, in the event such rules and regulations are not so promulgated within thirty days of the effective date of this amendatory ordinance, such provisions will require and result in payment being made to M.B.Es and W.B.Es no less than seven days from the date upon which goods are tendered or services are rendered.

(f) Send notices to M.B.E.'s and W.B.E.'s who have been identified as subcontractors in accordance with Section 2-92-440 (e)(i) of this chapter, including therein notification of this right of arbitration provided in Section 2-92-440(e)(ii) of this chapter;

(g) To the extent practicable, award contracts requiring the expenditure of funds not exceeding $10,000.00 to qualified M.B.E.'s and W.B.E.'s. Contracts so awarded to M.B.E.'s and W.B.E.'s shall be considered target market contracts for purposes of satisfying the requirements of Section 2-92-460(a) of this chapter;

(h) Include M.B.E.'s and W.B.E.'s on solicitation mailing lists, and encourage that they be solicited for suitable contracts;

(i) Include with the bid specifications for each competitively bid contract a list of certified M.B.E.'s and W.B.E.'s that are available to perform the work required by the specifications or otherwise make such a list available to potential bidders;


(j) Working with the department of planning and development, review the bonding and insurance requirements applicable to M.B.E.s and W.B.E.s.

(k) To the extent practicable, ensure that M.B.E./W.B.E. invoices for payment are processed expeditiously by the relevant city user departments;

(l) Working with the board, issue rules and regulations relating to the credit program;

(m) Working with the law department, issue rules and regulations relating to appeals of the decisions of the chief procurement officer under the program;

Gilbert Villegas
Alderman, 36th Ward

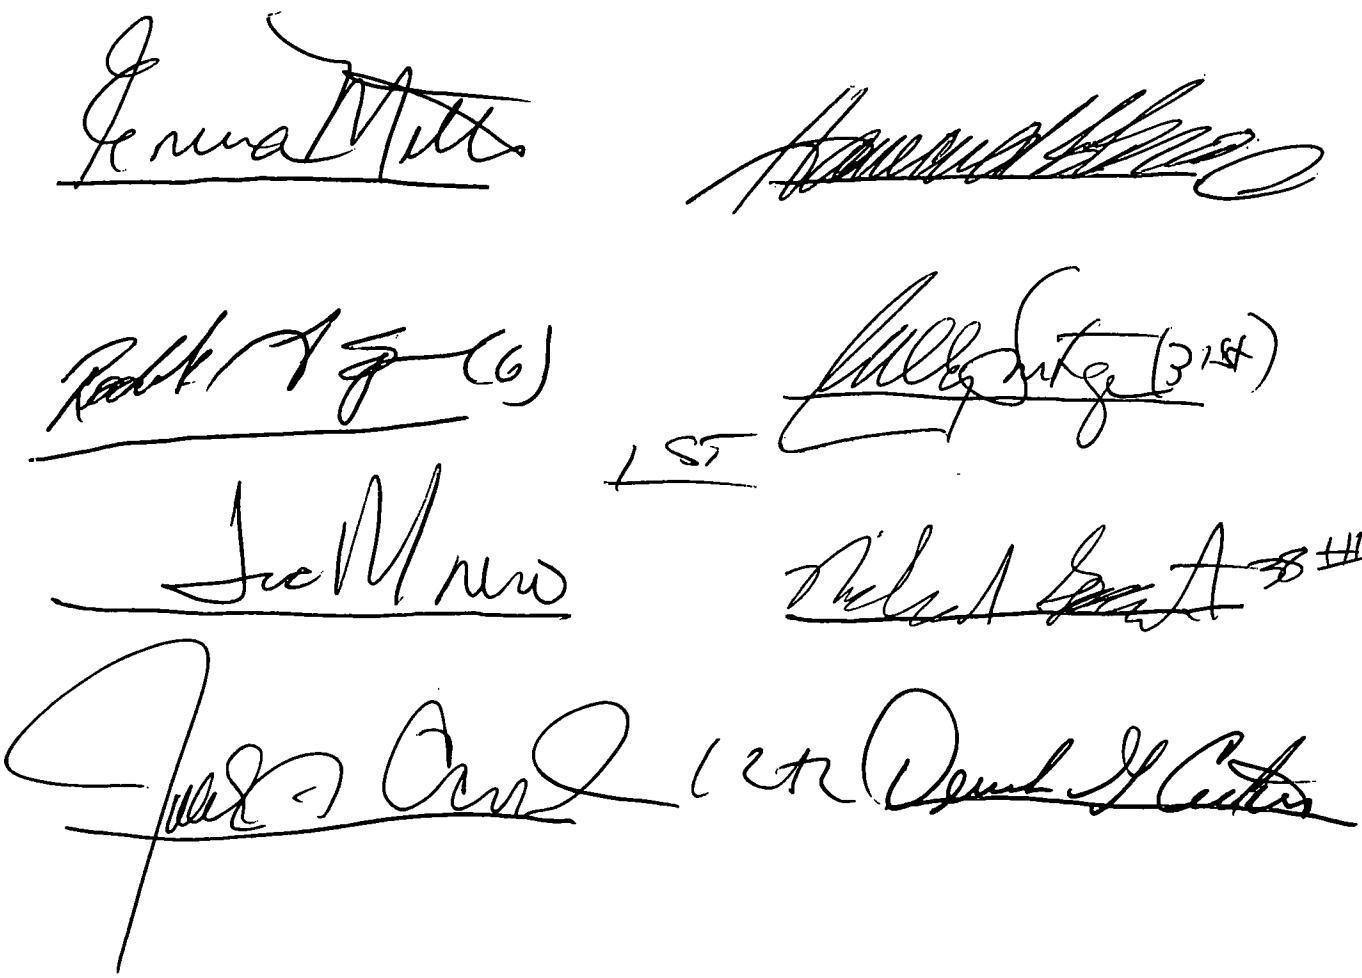

# City of Chicago

O2015-6451

Office of the City Clerk

Document Tracking Sheet

| | |
|---|---|
| **Meeting Date:** | 9/24/2015 |
| **Sponsor(s):** | Reilly (42) |
| **Type:** | Ordinance |
| **Title:** | Amendment of Municipal Code Chapter 4-8-037 regarding restriction of mobile food vendors on sidewalks on various streets |
| **Committee(s) Assignment:** | Committee on License and Consumer Protection |

Committee on License and Consumer Protection
City Council Meeting, September 24, 2015
Alderman Brendan Reilly, 42nd Ward

ORDINANCE

WHEREAS, the Chicago City Council may from time to time define areas, in the interest of preserving public health and safety or avoiding traffic congestion, in which no mobile food dispenser vendor may prepare or dispense food from a wheeled vehicle or cart; now therefore,

BE IT ORDAINED BY THE CITY COUNCIL OF THE CITY OF CHICAGO:

SECTION 1. Chapter 4-8-037 of the Municipal Code of Chicago is hereby by amended by inserting the language underscored and by adding a new Section 4-8-037 (2), as follows:

4-8-037 Restrictions on mobile food vendors
The city council may from time to time define areas, in the interest of preserving public health and safety or avoiding traffic congestion, in which no mobile food dispenser vendor may prepare or dispense food from a wheeled vehicle. The city clerk shall maintain for public inspection and copying a file of all ordinances defining such areas. Dispensing or preparing food from a wheeled vehicle within the following designated areas is hereby prohibited:

(1) Beginning at the intersection of Laflin Street and Monroe Street; thence south on Laflin Street to Jackson Boulevard, thence west on Jackson Boulevard to Paulina Street, thence north on Paulina Street to Monroe Street; thence east on Monroe Street to Laflin Street.


(2) on the sidewalks on the following streets:

| On | From | To |
|---|---|---|
| Clinton | Washington | Jackson |
| Halsted | Washington | Van Buren |
| LaSalle | Washington | Jackson |
| Michigan | Oak | Roosevelt |
| Rush | Division | Pearson |
| State | Lake | Congress |
| Wabash | Lake | Congress |
| Larrabee | Erie | Chicago |
| Hudson | Erie | Chicago |
| Sedgwick | Erie | Hudson |

| | | |
|---|---|---|
| McClurg | Illinois | Chicago |
| St. Clair | Illinois | Chicago |
| Chicago | State | Michigan |
| Division | Dearborn | State |
| Erie | Rush | St. Clair |
| Grand | Wabash | St. Clair |
| Huron | Wabash | St. Clair |
| Oak | State | Michigan |
| Ohio | Wabash | St. Clair |
| Ontario | Dearborn | St. Clair |
| Superior | Wabash | St. Clair |
| Superior | Kingsbury | Sedgwick |
| Huron | Kingsbury | Sedgwick |
| Erie | Kingsbury | Sedgwick |
| Cedar | State | Michigan |
| Bellevue | State | Michigan |
| Oak | State | Michigan |
| Walton | State | Michigan |
| Delaware | State | Michigan |
| Chestnut | State | Michigan |
| Pearson | State | Michigan |

SECTION 2
This ordinance will be effective upon its passage and publication.

Brendan Reilly
Alderman, 42nd Ward

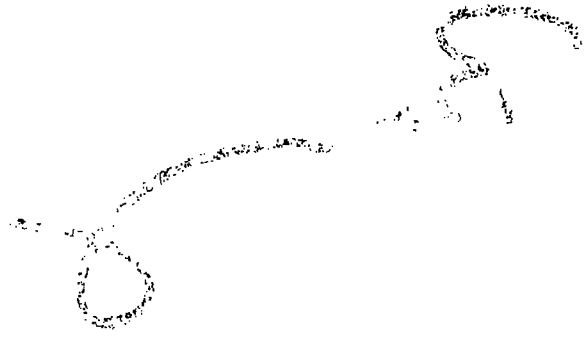

# City of Chicago

O2015-6466

Office of the City Clerk

Document Tracking Sheet

| | |
|---|---|
| **Meeting Date:** | 9/24/2015 |
| **Sponsor(s):** | Reilly (42)<br>Hairston (5)<br>Smith (43)<br>Tunney (44)<br>O'Connor (40)<br>Arena (45)<br>Brookins (21)<br>Burns (4)<br>Napolitano (41)<br>Hopkins (2)<br>Dowell (3)<br>Laurino (39)<br>Cappleman (46) |
| **Type:** | Ordinance |
| **Title:** | Amendment of Municipal Code Title 5 regarding security deposits under the Landlord Tenant ordinance |
| **Committee(s) Assignment:** | Committee on Housing and Real Estate |

HOUSING + REAL ESTATE

**ORDINANCE**
**BE IT ORDAINED BY THE CITY COUNCIL OF THE CITY OF CHICAGO:**

Section 1. Title 5 of the Municipal Code of the Chicago is hereby amended by adding and deleting the following sections to Chapter 5-12-080 as follows.

**5-12-080 Security deposits.**

(a) (1) A landlord shall hold all security deposits received by him in a federally Insured interest bearing account in a bank, savings and loan association or other financial institution located in the State of Illinois. A security deposit and interest due thereon shall continue to be the property of the tenant making such deposit, shall not be commingled with the assets of the landlord, and shall not be subject to the claims of any creditor of the landlord or of the landlord's successors in interest, including a foreclosing mortgagee or trustee in bankruptcy.

(2) Notwithstanding subsection (a)(1), a landlord may accept the payment of the first month's rent and security deposit in one check or one electronic funds transfer, and deposit the check or electronic funds transfer into one account, if within 5 business days of the acceptance of the check or electronic transfer, the landlord transfers the amount of the security deposit into a separate account that complies with subsection (a)(1).

(3) The name and address of the financial institution where the security deposit will be deposited shall be clearly and conspicuously disclosed in the written rental agreement signed by the tenant. If no written rental agreement is provided, the landlord shall, within 14 days of receipt of the security deposit, notify the tenant in writing of the name and address of the financial institution where the security deposit was deposited.

If, during the pendency of the rental agreement, a security deposit is transferred from one financial institution to another, the landlord shall, within 14 days of such transfer, notify the tenant in writing of the name and address of the new financial institution.

(4) Notwithstanding subsection (a)(1), a landlord shall not be considered to be commingling the security deposits with the landlord's assets if there is excess interest in the account in which the security deposits are deposited. "Excess interest" means the amount of money in excess of the total amount of security deposits deposited into the account plus any interest due thereon.

(b) (1) Except as provided for in subsection (b)(2), any landlord who receives a security deposit from a tenant or prospective tenant shall give said tenant or prospective tenant at the time of receiving such security deposit a receipt indicating the amount of such security deposit, the name of the person receiving it and, in the case of the agent, the name of the landlord for whom such security deposit is received, the date on which it is received, and a description of the dwelling unit. The receipt shall be signed by the person receiving the security deposit. Failure to comply with this subsection shall entitle the tenant to immediate return of security deposit.

(2) Upon payment of the security deposit by means of an electronic funds transfer, the landlord shall give the tenant a receipt that complies with subsection (b)(1), or an electronic receipt that acknowledges the receipt of the security deposit. The electronic receipt shall set forth the date of the receipt of the security deposit, the amount of the deposit, a description of the dwelling unit and an electronic or digital signature, as those terms are defined in 5 ILCS 175/5-105, of the person receiving the deposit.

(c) A landlord who holds a security deposit or prepaid rent pursuant to this section for more than six months shall pay interest to the tenant accruing from the beginning date of the rental term specified in the rental agreement at the rate determined in accordance with Section 5-12-081 for the year in which the rental agreement was entered into. The landlord shall, within 30 days after the end of each 12-month rental period, pay to the tenant any interest, by cash or credit to be applied to the rent due.

(d) The landlord shall, within 45 days after the date that the tenant vacates the dwelling unit or within seven days after the date that the tenant provides notice of termination of the rental agreement pursuant to Section 5-12-110(g), return to the tenant the security deposit or any balance thereof and the required interest thereon; provided, however, that the landlord, or successor landlord, may deduct from such security deposit or interest due thereon for the following:

(1) Any unpaid rent which has not been validly withheld or deducted pursuant to state or federal law or local ordinance; and

(2) A reasonable amount necessary to repair any damage caused to the premises by the tenant or any person under the tenant's control or on the premises with the tenant's consent, reasonable wear and tear excluded. In case of such damage, the landlord shall deliver or mail to the last known address of the tenant within 30 days an itemized statement of the damages allegedly caused to the premises and the estimated or actual cost for repairing or replacing each item on that statement, attaching copies of the paid receipts for the repair or replacement. If estimated cost is given, the landlord shall furnish the tenant with copies of paid receipts or a certification of actual costs of repairs of damage if the work was performed by the landlord's employees within 30 days from the date the statement showing estimated cost was furnished to the tenant.

(e) In the event of a sale, lease, transfer of ownership or control or other direct or indirect disposition of residential real property by a landlord who has received a security deposit or prepaid rent from a tenant, the successor landlord of such property shall be liable to that tenant for any security deposit, including statutory interest, or prepaid rent which the tenant has paid to the transferor.

The successor landlord shall, within 14 days from the date of such transfer, notify the tenant who made such security deposit by delivering or mailing to the tenant's last known address that such security deposit was transferred to the successor landlord and that the successor landlord is holding said security deposit. Such notice shall also contain the successor landlord's name, business address, and business telephone number of the successor landlord's agent, if any. The notice shall be in writing.

The transferor shall remain jointly and severally liable with the successor landlord to the tenant for such security deposit or prepaid rent, unless and until such transferor transfers said security deposit or prepaid rent to the successor landlord and provides notice, in writing, to the tenant of such transfer of said security deposit or prepaid rent, specifying the name, business address and business telephone number of the successor landlord or his agent within ten days of said transfer.

(f) (1) Subject to subsection (f)(2), if the landlord fails to comply with any provision of Section 5-12-080(a) - (e), the tenant ~~shall~~ may be awarded damages in an amount equal to two times the security deposit plus interest at a rate determined in accordance with Section 5-12-081. This subsection does not preclude the tenant from recovering other damages to which he may be entitled under this chapter.

(2) If a landlord pays the interest on a security deposit or prepaid rent within the 30-day period provided for in subsection (c), or within the 45-day period provided for in subsection (d), whichever is applicable, but the amount of interest is deficient, the landlord shall not be liable for damages under subsection (f)(2) unless:

(A) the tenant gives written notice to the landlord that the amount of the interest returned was deficient; and

(B) within fourteen days of the receipt of the notice, the landlord fails to either:

(i) pay to the tenant the correct amount of interest due plus $50.00; or

(ii) provide to the tenant a written response which sets forth an explanation of how the interest paid was calculated.

If the tenant disagrees with the calculation of the interest, as set forth in the written response, the tenant may bring a cause of action in a court of competent jurisdiction challenging the correctness of the written response. If the court determines that the Interest calculation was not accurate, the tenant ~~shall~~ may be awarded damages in an amount equal to two times the security deposit plus interest at a rate determined in accordance with Section 5-12-081.

Section 2. This ordinance shall take effect 10 days after passage and publication.

42 ✓

Alderman Brendan Reilly, 42nd Ward

40 ✓

5 ✓

2 ✓

43 ✓

(4)

41 ✓

40th ✓

2 ✓

3K ✓

39 ✓

46 ✓

# City of Chicago

O2015-6707

## Office of the City Clerk

## Document Tracking Sheet

| | |
|---|---|
| **Meeting Date:** | 9/24/2015 |
| **Sponsor(s):** | Tunney (44) |
| **Type:** | Ordinance |
| **Title:** | Amendment of Municipal Code Section 4-8-037 concerning restrictions of mobile food vendors on portions of public way adjacent to Wrigley Field |
| **Committee(s) Assignment:** | Committee on License and Consumer Protection |

Bus + Lic

ORDINANCE

WHEREAS, the Chicago City Council may from time to time define areas, in the interest of preserving public health and safety or avoiding traffic congestion, in which no mobile food dispenser vendor may prepare or dispense food from a wheeled vehicle or cart; and,

WHEREAS, With 94,368 residents (2010 Census) living within a 3.16 square mile areas, Lakeview is the second largest neighborhood of Chicago's community areas by population and highest by density; and,

WHEREAS, Lakeview is a neighborhood that is not dominated by skyscrapers, instead it is a vibrant pedestrian-scaled urban community designed for walkability; and.

WHEREAS, the ½ mile area around Wrigley field (see map, below) is the second largest tourist destination within the City of Chicago; and,

WHEREAS, the many streets within the 44th Ward are widely recognized as Chicago's best examples of pedestrian-oriented shopping districts, intended to promote pedestrian safety and comfort, (see table below); and,

WHEREAS, many of the streets within the 44th Ward, have a high concentration of existing stores and restaurants, adjoining a street with a right of way of 80 feet or less, have continuous or mostly continuous pattern of buildings that are built abutting or very close to the sidewalks, have doors and entrances abutting the sidewalk and have many storefront windows abutting the sidewalk; and,

WHEREAS, mobile food carts could attract or cause to be collected or attracted a sufficient number of persons to interfere with the passage of the public along the public way; now therefore,

BE IT ORDAINED BY THE CITY COUNCIL OF THE CITY OF CHICAGO:

SECTION 1. Chapter 4-8-037 of the Municipal Code of Chicago is hereby by amended by inserting the language underscored and by adding a new Section 4-8-037 (2), as follows:

4-8-037 Restrictions on mobile food vendors
The city council may from time to time define areas, in the interest of preserving public health and safety or avoiding traffic congestion, in which no mobile food dispenser vendor may prepare or dispense food from a wheeled vehicle. The city clerk shall maintain for public inspection and copying a file of all ordinances defining such areas. Dispensing or preparing food from a wheeled vehicle within the following designated areas is hereby prohibited:

(1) Beginning at the intersection of Laflin Street and Monroe Street; thence south on Laflin Street to Jackson Boulevard, thence west on Jackson Boulevard to Paulina Street, thence north on Paulina Street to Monroe Street; thence east on Monroe Street to Laflin Street.

(2) on the sidewalk immediately adjacent to Wrigley Field; such sidewalk consisting of the north side of Addison Street, the east side of Clark Street, the south side of Waveland Avenue, and the west side of Sheffield Avenue. For purposes of this subsection (b), the term "sidewalk" shall mean that portion of the public way extending from the perimeter of the Wrigley Field stadium structure to the street curb or curb line; and,

(3) Wrigley field adjacent area – on Addison: between Clark and Sheffield; - on Clark: between Addison and Waveland; - on Waveland: between Clark and Sheffield; - on Sheffield between Waveland and Addison; and,

(4) on the sidewalks on the following streets identified as "P" streets:

| On | From | To |
|---|---|---|
| Halsted | Belmont 3200N | Grace 3800N |
| Belmont | Halsted 800W | Racine 1200W |
| Broadway | Diversey 2800N | Cornelia 3500N |
| Clark | Newport 3432N | Addison 3600N |
| Diversey | Pine Grove 500W | Burling 750W |

SECTION 2
This ordinance will be effective upon its passage and publication.

Thomas M. Tunney
Alderman, 44th Ward

# City of Chicago

O2015-6603

## Office of the City Clerk

## Document Tracking Sheet

| | |
|---|---|
| **Meeting Date:** | 9/24/2015 |
| **Sponsor(s):** | Arena (45) |
| **Type:** | Ordinance |
| **Title:** | Amendment of Municipal Code Section 4-60-025 concerning restrictions on issuance of late hour licenses within 45th Ward |
| **Committee(s) Assignment:** | Committee on License and Consumer Protection |

# ORDINANCE


BE IT ORDAINED BY THE CITY COUNCIL OF THE CITY OF CHICAGO:

**SECTION 1**. Section 4-60-024 of the Municipal Code of Chicago is hereby amended by Inserting the language underlined as follows:

**4-60-025 Restrictions on additional late hour licenses.**

Subject to the provisions of Section 4-60-021, except for subsections 4-60-021(c)(1), (c)(2) and (c)(3), no additional late-hour license shall be issued for the sale of alcoholic liquor, for consumption on the premises, within the following areas of the city, designated as wards and bounded as provided in Article III of Chapter 2-8 of the Code, as amended: 19, 32, 42,43, 44, 45, 47 and 50.

**SECTION 2**. This ordinance shall be in force and effect upon passage and approval.

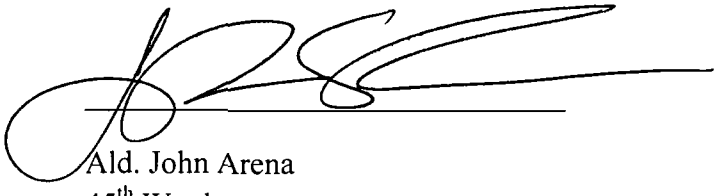

Ald. John Arena
45th Ward

# City of Chicago

O2015-6818

## Office of the City Clerk

## Document Tracking Sheet

| | |
|---|---|
| **Meeting Date:** | 9/24/2015 |
| **Sponsor(s):** | Burns (4) |
| **Type:** | Ordinance |
| **Title:** | Sidewalk cafe(s) for Sociale and Cafe Press |
| **Committee(s) Assignment:** | Committee on Transportation and Public Way |

ORDINANCE
SOCIALE AND CAFE PRESS
Acct. No. 396907 - 1
Permit No. 1120158

*Be It Ordained by the City Council of the City of Chicago:*

Permission and authority are hereby given and granted to SOCIALE AND CAFE PRESS upon the terms and subject to the conditions of this ordinance, to maintain and use a portion of the public right of way for a sidewalk cafe adjacent to its premises located at 800 S. Clark St.. Said sidewalk cafe area #1 shall be sixty-nine point four six (69.46) feet in length and seven point five eight (7.58) feet in width, area #2 shall be twenty-five point six (25.6) feet in length and seven point seven five (7.75) feet in width for a total of seven hundred twenty-four point nine one (724.91) square feet and shall allow six (6) feet of clear space from the face of the curb/building line along S. Clark. The compensation for said space and the days and hours of operation for the sidewalk cafe shall be as follows:

Monday - Sunday 8:00 am to 12:00 am
Compensation: $1,304.83
SEATING CAPACITY: 40

Sidewalk Cafe Permit and approved plan must be posted at all times.

This grant of privilege #1120158 for a sidewalk cafe shall be subject to the provisions of Section 10-28-800 though 10-28-885 of the Municipal Code of Chicago and the directions of the Commissioner of Department of Business Affairs and Consumer Protection, the Commissioner of Streets and Sanitation, and the Commissioner of Transportation.

The permit holder agrees to hold the City of Chicago harmless for any damage, relocation or replacement costs associated with damage, relocation or removal of private property caused by the City performing work in the public way.

Authority for the above named privilege is herein given and granted from and after March 1, 2015 through and including December 1, 2015.

Alderman 

William D. Burns 4th Ward

**Department of Business Affairs and Consumer Protection**
Small Business Center - Public Way Use Unit
City Hall - 121 N LaSalle Street, Room 800 • Chicago, IL 60602
312-74-GOBIZ / 312-744-6249 • (312) 744-1944 (TTY)
http://www.cityofchicago.org/bacp

**09/24/2015**

Alderman **William D. Burns**
Ward # **04**
City of Chicago
City Hall, Room **305**
121 North LaSalle Street
Chicago, Illinois 60602

Re: An ordinance to use and maintain a portion of the public right-of-way for **two (2) sidewalk cafe(s)** for **SOCIALE AND CAFE PRESS**, adjacent to the premises known as **800 S. Clark St.**.

Dear Alderman **William D. Burns**:

The applicant referenced above has requested the use of the public right-of-way for a **sidewalk cafe(s)**. An ordinance has been prepared by the Department of Business Affairs and Consumer Protection – Small Business Center - Public Way Use Unit for presentation to the City Council. Because this request was made for properties located in your ward, as approved by you as per the attached, I respectfully request that you introduce the attached ordinance at the next City Council meeting.

If you have any questions regarding this ordinance, please contact Anthony Bertuca at (312) 744-5506.

**Department of Business Affairs and Consumer Protection**

# City of Chicago

O2015-6644

## Office of the City Clerk

## Document Tracking Sheet

| | |
|---|---|
| **Meeting Date:** | 9/24/2015 |
| **Sponsor(s):** | O'Connor (40) |
| **Type:** | Ordinance |
| **Title:** | Sidewalk cafe(s) for Rim Seafood, The |
| **Committee(s) Assignment:** | Committee on Transportation and Public Way |

ORDINANCE
THE RIM SEAFOOD
Acct. No. 400051 - 1
Permit No. 1120206

*Be It Ordained by the City Council of the City of Chicago:*

Permission and authority are hereby given and granted to THE RIM SEAFOOD upon the terms and subject to the conditions of this ordinance, to maintain and use a portion of the public right of way for a sidewalk cafe adjacent to its premises located at 5657 N. Lincoln Ave.. Said sidewalk cafe area #1 shall be twenty-six point five (26.5) feet in length and five point zero eight (5.08) feet in width, area #2 shall be thirty point four two (30.42) feet in length and eleven (11) feet in width for a total of four hundred sixty-nine point two four (469.24) square feet and shall allow six (6) feet of clear space from the face of the curb/building line along N Linoln Ave, N Washtenaw Ave. The compensation for said space and the days and hours of operation for the sidewalk cafe shall be as follows:

Sunday thru Saturday 11:00 a.m. until 10:00 p.m.
Compensation: $600.00
SEATING CAPACITY: 44

Sidewalk Cafe Permit and approved plan must be posted at all times.

This grant of privilege #1120206 for a sidewalk cafe shall be subject to the provisions of Section 10-28-800 though 10-28-885 of the Municipal Code of Chicago and the directions of the Commissioner of Department of Business Affairs and Consumer Protection, the Commissioner of Streets and Sanitation, and the Commissioner of Transportation.

The permit holder agrees to hold the City of Chicago harmless for any damage, relocation or replacement costs associated with damage, relocation or removal of private property caused by the City performing work in the public way.

Authority for the above named privilege is herein given and granted from and after March 1, 2015 through and including December 1, 2015.

Alderman _____

Patrick O'Connor 40th Ward

**Department of Business Affairs and Consumer Protection**
Small Business Center - Public Way Use Unit
City Hall - 121 N LaSalle Street, Room 800 • Chicago, IL 60602
312-74-GOBIZ / 312-744-6249 • (312) 744-1944 (TTY)
http://www.cityofchicago.org/bacp

**09/24/2015**

Alderman **Patrick O'Connor**
Ward # **40**
City of Chicago
City Hall, Room **300**
121 North LaSalle Street
Chicago, Illinois 60602

Re: An ordinance to use and maintain a portion of the public right-of-way for **two (2) sidewalk cafe(s)** for **THE RIM SEAFOOD**, adjacent to the premises known as **5657 N. Lincoln Ave.**.

Dear Alderman **Patrick O'Connor**:

The applicant referenced above has requested the use of the public right-of-way for a **sidewalk cafe(s)**. An ordinance has been prepared by the Department of Business Affairs and Consumer Protection – Small Business Center - Public Way Use Unit for presentation to the City Council. Because this request was made for properties located in your ward, as approved by you as per the attached, I respectfully request that you introduce the attached ordinance at the next City Council meeting.

If you have any questions regarding this ordinance, please contact Anthony Bertuca at (312) 744-5506.

**Department of Business Affairs and Consumer Protection**

# City of Chicago

O2015-6647

## Office of the City Clerk

## Document Tracking Sheet

| | |
|---|---|
| **Meeting Date:** | 9/24/2015 |
| **Sponsor(s):** | Reilly (42) |
| **Type:** | Ordinance |
| **Title:** | Sidewalk cafe(s) for Dunkin Donuts |
| **Committee(s) Assignment:** | Committee on Transportation and Public Way |

ORDINANCE
DUNKIN DONUTS
Acct. No. 394647 - 1
Permit No. 1120157

*Be It Ordained by the City Council of the City of Chicago:*

Permission and authority are hereby given and granted to DUNKIN DONUTS upon the terms and subject to the conditions of this ordinance, to maintain and use a portion of the public right of way for a sidewalk cafe adjacent to its premises located at 205 W. Wacker Dr.. Said sidewalk cafe area #1 shall be eight point five (8.5) feet in length and six (6) feet in width for a total of fifty-one (51) square feet and shall allow six (6) feet of clear space from the face of the curb/building line along W Wacker Drive. The compensation for said space and the days and hours of operation for the sidewalk cafe shall be as follows:

Sunday thru Saturday 8:00 am until 6:00 pm
Compensation: $600.00
SEATING CAPACITY: 2

Sidewalk Cafe Permit and approved plan must be posted at all times.

This grant of privilege #1120157 for a sidewalk cafe shall be subject to the provisions of Section 10-28-800 though 10-28-885 of the Municipal Code of Chicago and the directions of the Commissioner of Department of Business Affairs and Consumer Protection, the Commissioner of Streets and Sanitation, and the Commissioner of Transportation.

The permit holder agrees to hold the City of Chicago harmless for any damage, relocation or replacement costs associated with damage, relocation or removal of private property caused by the City performing work in the public way.

Authority for the above named privilege is herein given and granted from and after March 1, 2015 through and including December 1, 2015.

Alderman _____

Brendan Reilly 42nd Ward

# City of Chicago

Office of the City Clerk

Document Tracking Sheet

Or2015-523

| | |
|---|---|
| **Meeting Date:** | 9/24/2015 |
| **Sponsor(s):** | Burke (14) |
| **Type:** | Order |
| **Title:** | Issuance of permits for sign(s)/signboard(s) 3038-3046 W 59th St |
| **Committee(s) Assignment:** | Committee on Zoning, Landmarks and Building Standards |

**Committee on Zoning, Landmarks, and Building Standards**

**(Signs)**

**ORDERED, That the Commissioner of Buildings is hereby directed to issue a sign permit to: (Contractor's name and address)**

**Awnings USA**
**2658 West 59th Street**
**Chicago, Illinois 60629**

**for the erection of a sign/signboard over 24 feet in height and/or over 100 square feet (in area of one face) at: (Business Name & Address)**

**Young Scholars Development Institute**
**3038-3046 West 59th Street**
**Chicago, Illinois 60629**

**Dimensions: Length** 96 feet **Height** 4 feet
**Height above grade/roof to top of sign** 13 feet
**TOTAL SQUARE FOOT AREA:** 384 feet

**Such sign(s) shall comply with all applicable provisions of TITLE 17 of the Chicago Zoning Ordinance and all other applicable provisions of the Municipal Code of the City of Chicago governing the construction and maintenance of outdoor signs, signboards and structures.**

**EDWARD M. BURKE**
**Alderman, 14th Ward**

# PUBLIC WAY USE UNIT: PERMIT INFORMATION SHEET

08/17/2015 - Lisa Pusateri

| | |
|---|---|
| **DBA Name** | YOUNG SCHOLARS DEVELOPMENTAL INSTITUTE |
| **Location** | 3038-3046 W. 59TH ST. |
| **Zip Code** | 60629 |
| **Account Number** | 44583 |
| **Site Number** | 2 |
| **Area** | PERMIT |
| **Permit Type** | AWN |
| **Permit Number** | 1107005 |

Next steps: Department of Buildings – Permit process for signs

Your Public Way Use permit number is shown above. This number is to be used for each item on your DOB application and is needed for the Buildings (DOB) online sign application located @ www.cityofchicago.org/buildings. All signs, canopies, banners, marquees and awnings require a buildings permit. Only a licensed sign erector may apply for the Buildings permit online. The Buildings permit application will ask for the Public Way Use permit number supplied above. For additional information please contact the Buildings Department at (312) 744-3400.

Please return the completed Public Way Use application to City Hall - 121 N. LaSalle Street, Chicago, IL 60602 Room 800. The completed application package must include a copy of the completed DOB application and the Public Way Use application. The Public Way Use application must contain the Alderman's signature, site plans on 8 1/2 X 11 paper, photos of the item(s), the signed Acceptance letter and a copy of the insurance certificate. For additional information please contact BACP at 312-74-GOBIZ / 312-744-6249.

B 3-1

# AWNINGS USA

2658 W. 59Th St.
(773) 4711-1163

**FRAME CONSTRUCTION:**


FABRIC COVER
LACED ON - -TYP
(REFLECTIONS OR SUNBRELLA)

1" SQ. GALV. STL.
TUBING 16 GA. TYP.
(TOP, BACK & SIDES)

5/8" RND. GALV. STL.
TUBING - TYP.
(RAFTERS)


V2' RND. GALV, STL.
TUBING - TYP.
(LACING ROD)

1" SQ. GALV, STEEL.
TUBING 16GA - TYP.
(BOTTOM PERIMETER)

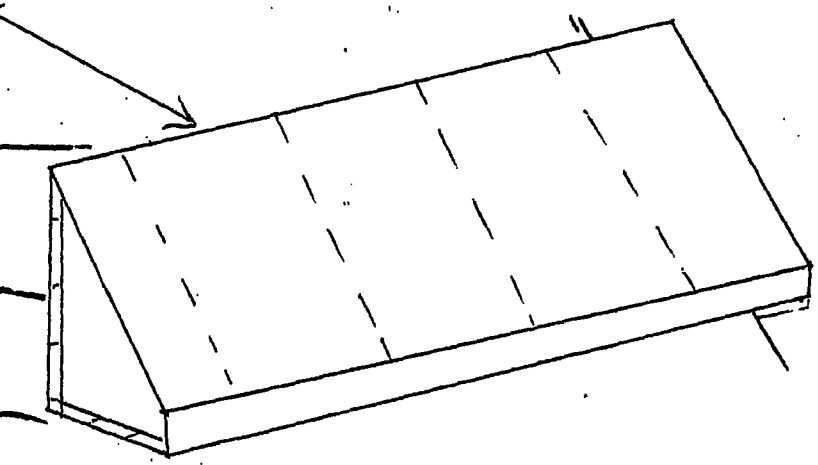

SIDE ELEVATION DETAILS

**FRAME INSTALLATIO**

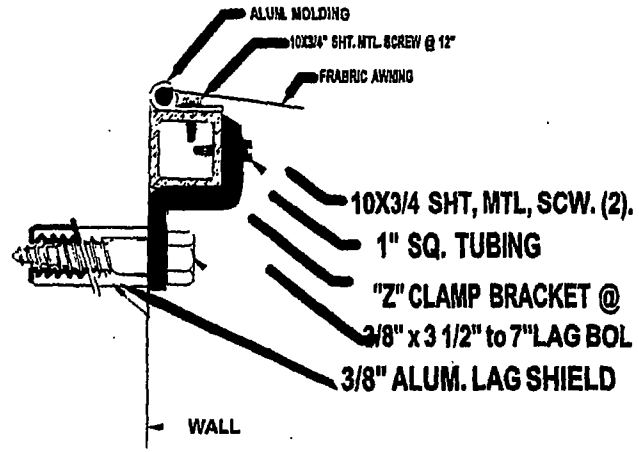


A. FRAME - WALL ANCHORING DETAIL @.
(3/4" = 1')


3038 - 3046 W. 59Th Str
Young Scholars

CITY OF CHICAGO
DEPARTMENT OF BUILDINGS

# CITY OF CHICAGO SIGN PERMIT APPLICATION

(THIS IS NOT A PERMIT)

**Application Number:** 100613698 **Date of Application:** 9/11/15

**Address of property where sign will be erected:** 3038-3046 W. 59th Street

**Does property have multiple addresses?** ☒ Yes ☐ No

If yes, please list all addresses: 3038; 3040; 3042; 3044; 3046

**Is this building vacant?** ☐ Yes ☒ No

If yes, is it registered under the Vacant Building Ordinance? Registration #_____

## Section 1 - Applicant

**Applicant is the Owner (of the real property)** ☐ **Lessee (of the real property)** ☐

**Name of Owner of Real Property:** Eli Campbell and Elizabeth Campbell

Address: 9758 S. Beverly Ave

Phone #: 773-918-1944 Mobile #: 773-251-1944 Email: _____

**Name of Lessee of Real Property:** OWNER OCCUPIED

Name: _____ Address: _____

Phone #: _____ Mobile #: _____ Email: _____

## Section 2 - Contractors

**Payer Company of Annual Inspection Fee:**

Name of Contact of Payer Company: Youth Scholars Development Institute

Name of Payer Company: _____ Address: _____

Phone #: 773-918-1944 Mobile #: _____ Email: _____

**Electrical Contractor:** _____

Address: _____ License #: _____

Phone #: _____ Mobile #: _____ Email: _____

Website: _____

**Sign Erector:** Awnings USA

Bond #: _____ Registration #: _____

Address: 2658 W 54th St

Phone #: 773-471-1163 Mobile #: _____ Email: _____

Website: _____

*Picture or rendering must be attached depicting sign placement with before and after.*

*Section 2 continues on next page*

# City of Chicago Sign Permit Application continued

**Expediter:** _____

Address: _____ License #: _____

Phone #: _____ Mobile #: _____ Email: _____

Website: _____

## Section 3 - Sign and Structure Details

**(Please check all that apply)**

**Sign Category:**

On-Premise (Business ID): ☒ Dynamic ☐ Static

Business License # of Tenant Business: 44583

Off-Premise (Advertising): ☐ Dynamic ☐ Static

Temporary: ☐ Special Event: ☐

**Sign will read (Please provide a description, picture and shop drawing):** YOUNG SCHOLARS DEVELOPMENTAL INSTITUTE

**Type of sign (Mark all that apply):**

☒ Awning ☐ Canopy ☐ Freestanding ☐ Marquee ☐ Projecting ☐ ~~Video Display~~ Dynamic

☐ Wall ☐ Painted ☐ Cabinet/Frame ☐ Vinyl ☐ Projected image ☐ Flashing

☐ High Rise Building ☐ Hotel/Hospitals ☐ Other buildings: _____

What is the dimension of the wall on which the sign will be installed? 100'

**Where is sign or sign structure mounted?** ☐ Inside the building ☒ Outside the building

**Is the sign or sign structure attached to a building or wall?:** ☒ Yes ☐ No If yes, which wall of building? N E (S) W

**Is this a freestanding sign?** ☐ Yes ☒ No **Location of sign on lot:** N E (S) W

**Which direction does sign copy face?** (N) E S W

Does any portion of the sign, sign structure or attachments cover, obscure or obstruct an existing window in a residential unit whether occupied or not? ☐ Yes ☒ No

**Does any portion of the sign, sign structure, or attachments extend on or over the public way?** ☒ Yes ☐ No

If yes, what is the public way use permit number? 1107005

**Sign Panels:** Back to back within 30 degrees of parallel ☐ Yes ☒ No

**Number of Faces:** 1

**Sign Support Structure:** ☐ Pole ☐ Roof ☐ Ground ☒ Building ☐ Windows ☐ Other: _____

Does any portion of the sign or sign structure extend 24 inches above the roof line as defined in 17-17-02149 of the Municipal Code of Chicago? ☐ Yes ☒ No

***Picture or rendering must be attached depicting sign placement with before and after.***

*Section 3 continues on next page*

# CITY OF CHICAGO SIGN PERMIT APPLICATION CONTINUED

*Section 3 continued*

**Dimensions of Sign Structure (i.e. cabinet, frame, awning, canopy)**

Length: 96' Feet 0" Inches Height: 4' Feet 0" Inches Depth: 1' Feet 0" Inches

Area: 384 Sq Ft. Weight: 380 lbs.

Shape of Sign: RETANGLE

**Sign Height above Grade:**

From Grade to Bottom of sign or sign structure, whichever is lowest: 9' Ft.

From Grade to Top of sign or sign structure, whichever is highest: 13' Ft.

Is City Council Order required?* ☒ Yes ☐ No

*All signs in excess of 100 Square Feet in area OR in excess of 24 feet above grade will require a City Council Order.

**Dimension of Sign Elements pursuant to Section 17-12-0601 of the Chicago Zoning Ordinance:**

Length: 96' Feet 0" Inches Height: 4' Feet 0" inches Area: 384 Sq Ft.

**Electrical Contractor will install:** Feeders: ☐ Yes ☐ No Customer Leads: ☐ Yes ☐ No

Number of Lamps: _____ Total Wattage: _____ Type of Lamp: _____

Number of Ballast/Transformers: _____ Input of Transformers: _____

Type of Switch: _____ Location of Switch: _____

**Static:** ☐ Yes ☒ No

**Illuminated:** ☐ Yes ☐ No

If yes - External_____ Internal_____

**Dynamic:** ☐ Yes ☐ No

Max Nits_____ Max Foot Candles _____ Message Time (Screen Hold): _____seconds

Self Dimming Capability: ☐ Yes ☐ No

What is the total of the sign face area devoted to changing image/dynamic display? _____ Sq Ft.

## Section 4

**Zoning District or Planned Development #:** 1-1

**Is sign located in a special sign district?** ☐ Yes ☒ No

If yes: ☐ Michigan Avenue Corridor ☐ Oak Street Corridor ☐ State Street/Wabash Avenue Corridor

**Total Street frontage of Zoning Lot:** 100 **(Ft.)**

**Total Area of new sign:** 384 **(Sq Ft.)** **Gross Area of all proposed signs:** 384 **(Sq Ft.)**

**Total Area of all existing signs on Zoning Lot:** 384 NEW **(Sq Ft.)**

***Picture or rendering must be attached depicting sign placement with before and after.***

*Section 4 continues on next page*

*Section 4 continued*

**Distance from outer edge of sign or structure to curb line:** 8 (Ft.)

**Distance from inner edge of sign or sign structure to curb line:** 10 (Ft.)

**Distance from:**

Public Park 10 acres or more: NA (Ft.)

Public Park 2 acres or more: NA (Ft.)

Expressway or Toll Road: NA (Ft.)

Lake Shore Drive: NA (Ft.)

Michigan Avenue (Oak St. to Roosevelt Rd.): NA (Ft.)

Residential District: NA (Ft.)

Residential building in a D district: NA (Ft.)

Existing off-premise/advertising signs on same side of street? ☐ Yes ☒ No

In a B or C District: NA (Ft.)

In a D or M District: NA (Ft.)

Waterways: NA (Ft.)

## Section 5 - Sign Permit History

**Does the proposed sign, change, alter or replace an existing sign?** ☐ Yes ☒ No

If yes, were permits issued for the sign being replaced, changed or altered? ☐ Yes ☐ No

If yes, please list each permit number and date each permit was issued:

Permit Number: _____ Date issued: _____

Permit Number: _____ Date issued: _____

Permit Number: _____ Date issued: _____

Permit Number: _____ Date issued: _____

Does the proposed sign change a static sign to a dynamic sign? ☐ Yes ☐ No

Does the proposed sign change or alter the square footage or the height of the sign or sign structure? ☐ Yes ☐ No

Does the proposed sign change an on-premise sign to an off-premise/advertising sign? ☐ Yes ☐ No

## Section 6 - Attestation and Signatures

We, the undersigned, under penalty of perjury, do hereby affirm and attest that the above information is true, complete, and correct and acknowledge that incorrect information is grounds to revoke or rescind a permit.

**Owner of Real Property:** ELIZABETH CAMPBELL **Date** 09-11-2015 Elizabeth Campbell

**Lessee of Real Property:** OWNER OCCUPIED **Date** _____

**Expediter:** _____ **Date** _____

**Supervising Electrician:** _____ **Date** _____

**Sign Erector:** AWNINGS USA **Date** 09-11-2015

***Picture or rendering must be attached depicting sign placement with before and after.***

For Office Use

| ZONING | PUBLIC WAY |
| --- | --- |
| | |

**Sign Review Fee:**

Zoning Review Fee: $_____ Total Fee: $_____

Amount Paid: $_____ Balance Due: $_____

**ONCE ISSUED PERMIT IS VALID FOR A PERIOD OF FIVE YEARS. IT IS SOLELY THE RESPONSIBILITY OF THE OWNER OR LESSEE TO FILE FOR RENEWAL**

* Once zoning fee is paid, this application is valid for a period of up to six months from payment date.

City of Chicago
Mayor Rahm Emanuel

Department of Buildings
Felicia Davis, Commissioner

CITY OF CHICAGO

# DEPARTMENT OF BUILDINGS

## Sign Permit Application

| APPROVAL NUMBER | APPLICATION NUMBER | ANNUAL FEE | WORK CODE | DRAWINGS ATTACHED |
|---|---|---|---|---|
| | 100613698 | | | ☐ YES ☐ NO |

DATE OF APPLICATION: 09/11/2015

ADDRESS OF SIGN: 3038 W 59TH ST, 60629-

BUILDING:

ORIGINAL PERMIT NUMBER:

TYPE OF PERMIT: NEW CONSTRUCTION (SIGN)

PAYER OF ANNUAL INSPECTION:
DEVELOPMENT, YOUNG SCHOLARS
3038-3046
CHICAGO, IL 60629
(773)918-1944

SIGN MANUFACTURER: AWNINGS USA

ADDRESS WHERE SIGN CAN BE SEEN PRIOR TO ERECTION:

TICKET NUMBER: 0

REINSPECTION CONTROL NUMBER:

TYPE OF SUPPORT FOR SIGN: BUILDING

SIGN BOARD SUPPORT MEMBERS: STEEL

| | |
|---|---|
| ANNUAL FEE | |
| CONSTRUCTION FEE | 700.00 |
| 1017 B FEE | |
| TOTAL FEE | 700.00 |
| AMOUNT PAID | 200.00 |
| BALANCE DUE | $ 500.00 |

Check # for Zoning

Check # for DCAP

TYPE OF SIGN: AWNING

| LENGTH FT. | LENGTH IN. | HEIGHT FT. | HEIGHT IN. |
|---|---|---|---|
| 96 | 0 | 4 | 0 |

| AREA SQ. FT. | WEIGHT LBS. |
|---|---|
| 384 | 475 |

SIGN HEIGHT ABOVE GRADE/ROOF: FT. 9

SHAPE OF SIGN: REGULAR

SIGN WILL READ:
YOUNG SCHOLARS DEVELOPMENT INSTITUTE 3038-3046 W.

NO. OF LAMPS:

TOTAL WATTAGE:

TYPE OF LAMP:

NO. OF BALLAST/TRANSFORMERS:

INPUT OF TRANSFORMERS:

CONTRACTOR WILL INSTALL: N FEEDERS, N CUSTOMER LEADS

TYPE OF SWITCH:

LOCATION OF SWITCH:

SIGN LOCATION:
AWNING OVER DOOR AND WINDOWS FRONT SIDE OF BUILDING NO OUT SIDE LIGHTS.

The undersigned certify that the statements in this application are true and correct and that all work done under the proposed permit will conform to the requirements of the Chicago Municipal Code

| | |
|---|---|
| REG. NO. | |
| ELECT CONTR | |
| ADDRESS | |
| SUPERVISOR SIGNATURE | |

| | |
|---|---|
| BOND. NO. | REG. NO. N93066 |
| SIGN ERECTOR | AWNINGS, USA SIGNER |
| ADDRESS | 5828 S WESTERN AVE<br>CHICAGO IL, 60636- |
| SIGNATURE | |

The permit issued on this application will authorize only signs here applied for. If other signs are to be erected they must be covered by additional permits

**City of Chicago**
**Rahm Emanuel, Mayor**

**Department of Buildings**
**Judith Frydland, Commissioner**

TYPE OF BUSINESS

OTHER Other: DAY CARE

Name:

LIC #:

Renewal Date:

Projects Over:

[N] Private Property

[Y] Public Way Grant Permit #: 1107005

[ ] Planned Development/Manufacturing PMD/PD#:

Zoning District: B3 Other:

TYPE OF SIGN:

[ ] ADVERTISING [ ] ILLUMINATE [ ] MOVEABLE

[X] BUSINESS [ ] FLASHING

| | |
|---|---|
| TOTAL STREET FRONTAGE OF LOT (IN FEET) | 100 |
| TOTAL AREA OF NEW SIGN (SQ.FT.) | 384 |
| TOTAL AREA OF ALL SIGNS ON LOT (SQ.FT.) | 384 |
| HEIGHT OF SIGN ABOVE GRADE (TO TOP) | 13ft 0in |
| DISTANCE OF CURB LINE OUTER EDGE (ft) | 10 |
| DISTANCE OF STRUCTURE INNER EDGE (ft) | 8 |

DISTANCE FROM (ft):

A. PUBLIC PARK (OVER 10 ACRES)

B. EXPRESSWAY (IF LESS THAN 1,000 FT.)

C. RESIDENCE DISTRICT (ADVERTISING SIGNS ONLY)

IF REPLACEMENT SIGN OR CHANGE OF FACE, WHAT DOES THE EXISTING SIGN READ?

Original Payee:

**Landmark Hold:** [ ] **Status:**

ZONING (OFFICE USE ONLY)

SIGN BOND REQUIRED? [ ] YES

COUNCIL ORDER REQUIRED [X] YES

IS SPECIAL PERMISSION REQUIRED FROM CHIEF ELECTRICAL

[ ] YES

IF YES, ATTACH LETTER OF REQUEST

TIME STAMP

| SIGN CLERK | APPROVED FOR PERMIT |
|---|---|
| | |

REMARKS

# City of Chicago

Office of the City Clerk

Document Tracking Sheet

Or2015-525

| | |
|---|---|
| **Meeting Date:** | 9/24/2015 |
| **Sponsor(s):** | Burke (14) |
| **Type:** | Order |
| **Title:** | Issuance of permits for sign(s)/signboard(s) at 5501 S Kedzie Ave |
| **Committee(s) Assignment:** | Committee on Zoning, Landmarks and Building Standards |

Committee on Zoning, Landmarks
and Building Standards
City Council Meeting
Alderman Edward M. Burke, Ward 14
Sign Order

ORDERED, that the Commissioner of Buildings is hereby directed to issue a sign permit to:

MIDWEST SIGNS
4910 WILSHIRE BLVD.
COUNTRY CLUB HILLS, IL 60478

For the erection of a sign/signboard over 24 feet in height and/or over 100 square feet (in area of one face) at:

SEDGWICK PROPERTIES (MICHAEL HERNDNDEZ)
5501 S. KEDZIE AVE.
CHICAGO, IL 60629

Dimensions: length 13'-10' height 15'

Height above grade/roof to top of sign 24 feet


Total Square Foot Area 208 square feet

Elevation NORTHWEST CORNER OF PROPERTY

Such sign shall comply with all applicable provisions of TITLE 17 of the Chicago Zoning Ordinance and all other applicable provisions of the Municipal Code of the City of Chicago governing the construction and maintenance of outdoor signs, signboards and structures.


---

Alderman Edward M. Burke
Ward 14

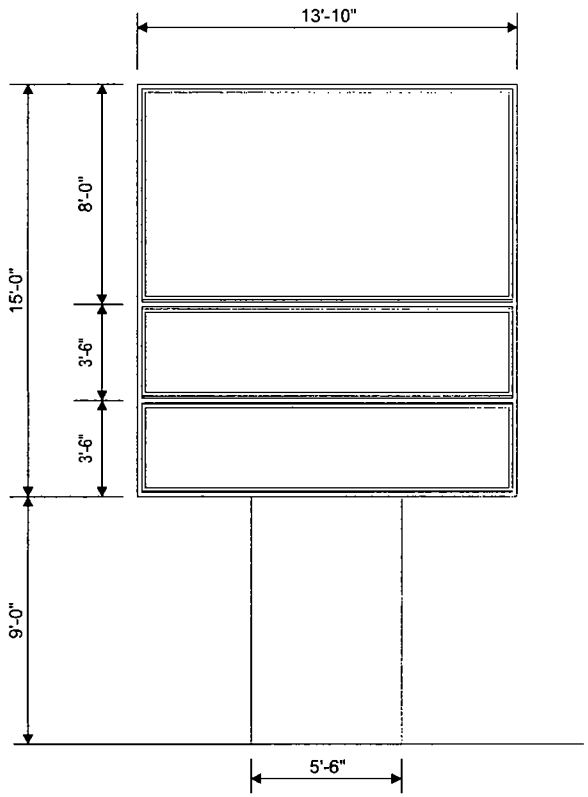


(1) COMPLETE D/F INTERNALLY ILLUMINATED CABINET SIGN
WITH STANDARD POLYCARBONATE PAN FACES.
THE SIGN IS TO HAVE (3) PAN FACES PER SIDE. FIRST SURFACE VINYL DECORATION. THE LOWER 2 FACES ARE TO BE STD WHITE OPAQUE PAN FACES, FOR FUTURE TENANTS.
THE RETAINER IS FIGURED FOR 2". THE FACES ARE TO BE SEPARATED USING DIVIDER BARS. THE CABINET DEPTH IS TO BE 2'-0". THE SIGN IS TO BE CENTER POLE MOUNTED.
THE SIGN IS TO HAVE AN ALUMINUM POLE COVER. THE SIGN IS TO BE UL LISTED WITH A SERVICE SWITCH INSTALLED.

COLORS:
CABINET: WHITE
POLE COVER WHITE
FACES· WHITE

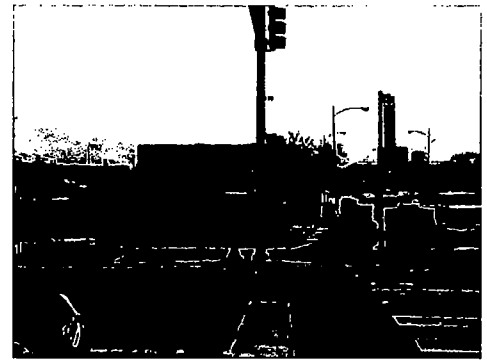

*EXISTING*



*PROPOSED*

5501 S KEDZIE AVE
CHICAGO, IL
ORDER#:

ACCEPTED BY. _____ DATE: _____

ALL INFORMATION CONTAINED ON THIS DRAWING IS CONFIDENTIAL AND PROPRIETARY IT IS THE SOLE PROPERTY OF ADAMS SIGNS AND IS NOT TO BE REPRODUCED BY ANYONE WITHOUT WRITTEN CONSENT FROM ADAMS SIGNS


THIS SIGN SHALL REMAIN THE PROPERTY OF ADAMS SIGNS UNTIL FULLY PAID FOR.

THE INTENT OF THIS DRAWING IS TO SHOW A CONCEPTUAL REPRESENTATION OF THE PROPOSED SIGNAGE. DUE TO VARIATIONS IN PRINTING DEVICES AND SUBSTRATES, THE FINISHED PRODUCT MAY DIFFER SLIGHTLY FROM DRAWING

**ADAMS ELECTRIC SIGNS**
**CHICAGO, IL**

| | |
|---|---|
| SCALE: 3/16"=1'-0" | DATE: 2-11-15 / 4-15-15 / 4-27-15 / 5-1-15 / 6-5-15 / 8-5-15 |
| SALES: DARRYL | ART: RS |
| DWG. #. 0215022 | CKD. : |

| | | |
|---|---|---|
| *AS BUILT:* | CABINET TRIM SIZE: | FACE TRIM SIZE: |

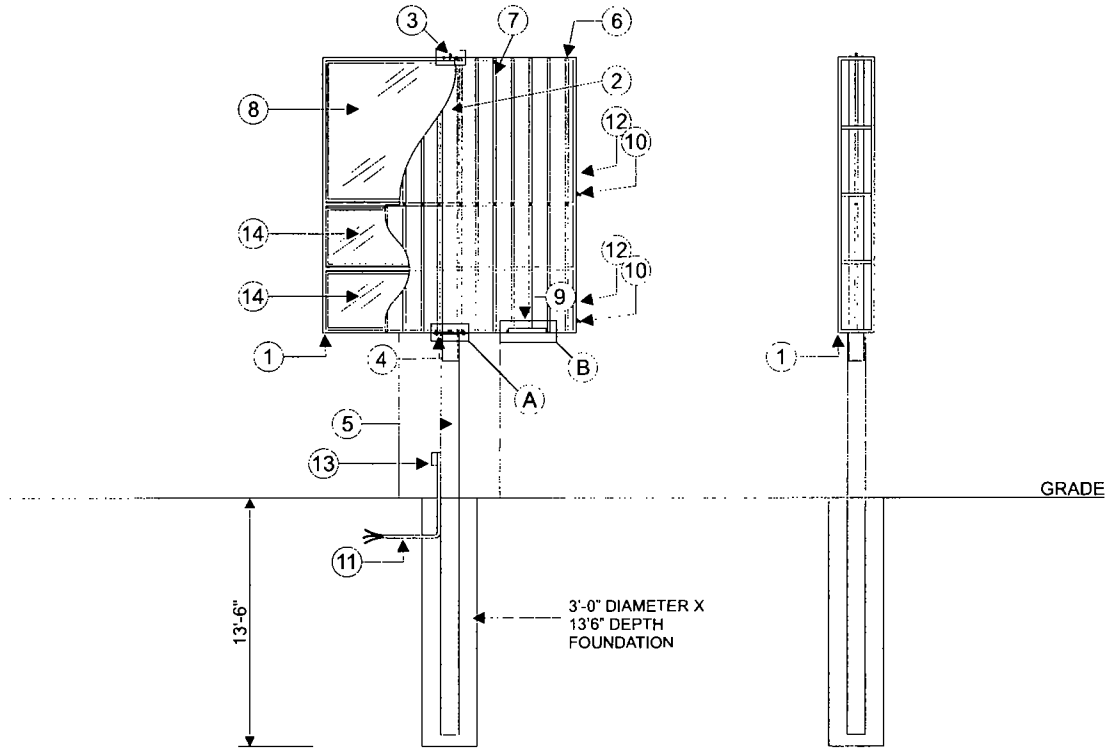


**TYPICAL DOUBLE FACED POLE SIGN**

U L. 48 AND N E C. 600 COMPLIANT
(NOT TO SCALE)

1 2" X 2" X 1/4" ANGLE FRAME. WELDED CORNER SEAMS. 080 ALUM SKIN
2 8 5/8" DIAMETER X .500 WALL, INTERNAL POLE SLEEVED INTO 1'-0" POLE
3. LIFTING POINT. (REMOVED AFTER INSTALLATION AND REPLACED WITH HEX BOLT)
4 STEEL PLATE BOLTED TO CABINET AND WELDED TO SIGN POLE.
5. 12 3/4" DIAMETER X 500 WALL, PIPE DESIGNED TO WITHSTAND 90 MPH WINDS
6 RECESSED HIGH OUTPUT, DEAD FRONT LAMP SOCKETS
7 DAYLIGHT HIGH OUTPUT LAMPS
8. WHITE TRANSLUCENT POLYCARBONATE SIGN FACE
9. LISTED SIGN BALLAST (SEE ALSO DETAIL A)
10 20 AMP SERVICE DISCONNECT SWITCH
11. #12 THHN CONTINUE FROM SIGN IN CONDUIT AT A DEPTH NO LESS THAN 24" TO A DEDICATED 20 AMP CIRCUIT BREAKER. EXTENDED TO LANDLORD COMMON ELECTRICAL SERVICE BY LANDLORD
12 MANUFACTURERS LABEL AND U.L. LISTING
13. JUNCTION BOX
14 FUTURE TENANT FACES-WHITE OPAQUE POLYCARBONATE SIGN FACE. UNTIL OCCUPIED

(2) 20 AMP CIRCUITS
120 V / 18 7 A OR 240 V / 9.35A

BALLASTS
(4) EESB 848-46 BALLASTS
(2) EESB 432-14 BALLASTS

LAMPS
(14) F96 T12 DHO
(14) F84 T12 DHO

UL# B73374817
UL# B73374818

APPROXIMATE WEIGHT 1,800 LBS

5501 S KEDZIE AVE
CHICAGO, IL
ORDER#:

ACCEPTED BY. _____ DATE: _____

ALL INFORMATION CONTAINED ON THIS DRAWING IS CONFIDENTIAL AND PROPRIETARY IT IS THE SOLE PROPERTY OF ADAMS SIGNS AND IS NOT TO BE REPRODUCED BY ANYONE WITHOUT WRITTEN CONSENT FROM ADAMS SIGNS


THIS SIGN SHALL REMAIN THE PROPERTY OF ADAMS SIGNS UNTIL FULLY PAID FOR

THE INTENT OF THIS DRAWING IS TO SHOW A CONCEPTUAL REPRESENTATION OF THE PROPOSED SIGNAGE DUE TO VARIATIONS IN PRINTING DEVICES AND SUBSTRATES. THE FINISHED PRODUCT MAY DIFFER SLIGHTLY FROM DRAWING

**ADAMS ELECTRIC SIGNS**
**CHICAGO, IL**


| | |
|---|---|
| SCALE: 1/8"=1'-0" | DATE: 2-11-15 / 4-15-15 / 4-27-15 / 5-1-15 / 6-5-15 / 8-5-15 |
| SALES: DARRYL | ART: RS |
| DWG. #: 0215022 | CKD. . |
| *AS BUILT:* CABINET TRIM SIZE. | FACE TRIM SIZE: |

TYPICAL EXTRUSION WITH
CENTER POLE AND STEEL CAGE SUPPORT.

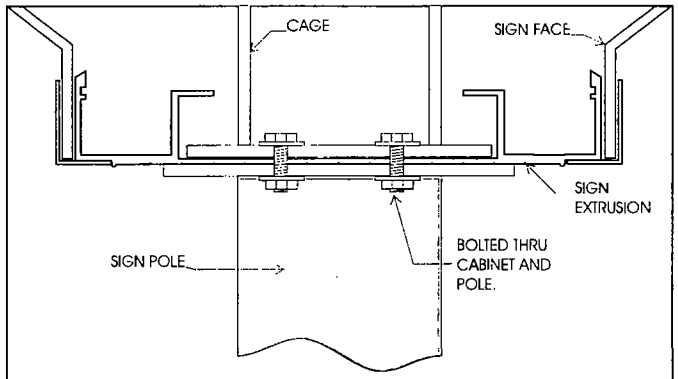



(A) CROSS SECTION
TOP VEW(ENDS OF CABINET)

TYPICAL BALLAST INSTALLATION
WITH MECHANICALLY BONDED GROUNDING.

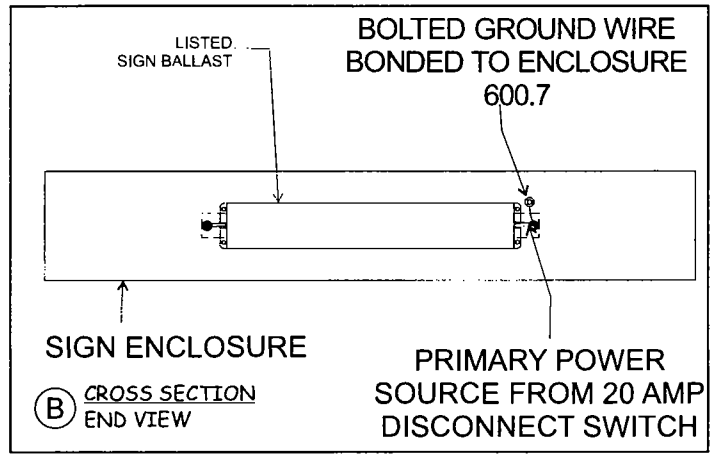


(B) CROSS SECTION
END VIEW

TYPICAL EXTRUSION

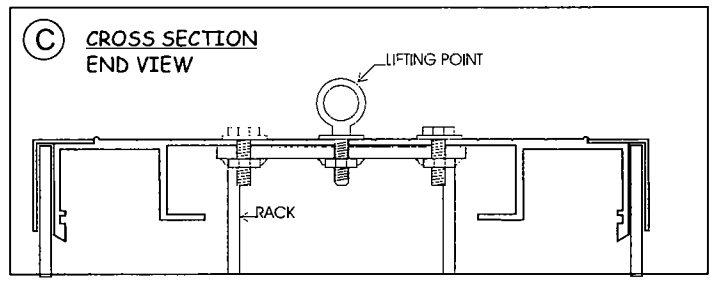


(C) CROSS SECTION
END VIEW

5501 S KEDZIE AVE
CHICAGO, IL
ORDER#:

ACCEPTED BY. _____ DATE: _____

ALL INFORMATION CONTAINED ON THIS DRAWING IS CONFIDENTIAL AND PROPRIETARY IT IS THE SOLE PROPERTY OF ADAMS SIGNS AND IS NOT TO BE REPRODUCED BY ANYONE WITHOUT WRITTEN CONSENT FROM ADAMS SIGNS


THIS SIGN SHALL REMAIN THE PROPERTY OF ADAMS SIGNS UNTIL FULLY PAID FOR.

THE INTENT OF THIS DRAWING IS TO SHOW A CONCEPTUAL REPRESENTATION OF THE PROPOSED SIGNAGE DUE TO VARIATIONS IN PRINTING DEVICES AND SUBSTRATES. THE FINISHED PRODUCT MAY DIFFER SLIGHTLY FROM DRAWING.

**ADAMS ELECTRIC SIGNS**
**CHICAGO, IL**

| | |
|---|---|
| SCALE: NTS | DATE: 2-11-15 / 4-15-15 / 4-27-15 / 5-1-15 / 6-5-15 / 8-5-15 |
| SALES: DARRYL | ART: RS |
| DWG. #: 0215022 | CKD. : |

*AS BUILT:* | CABINET TRIM SIZE: | FACE TRIM SIZE:

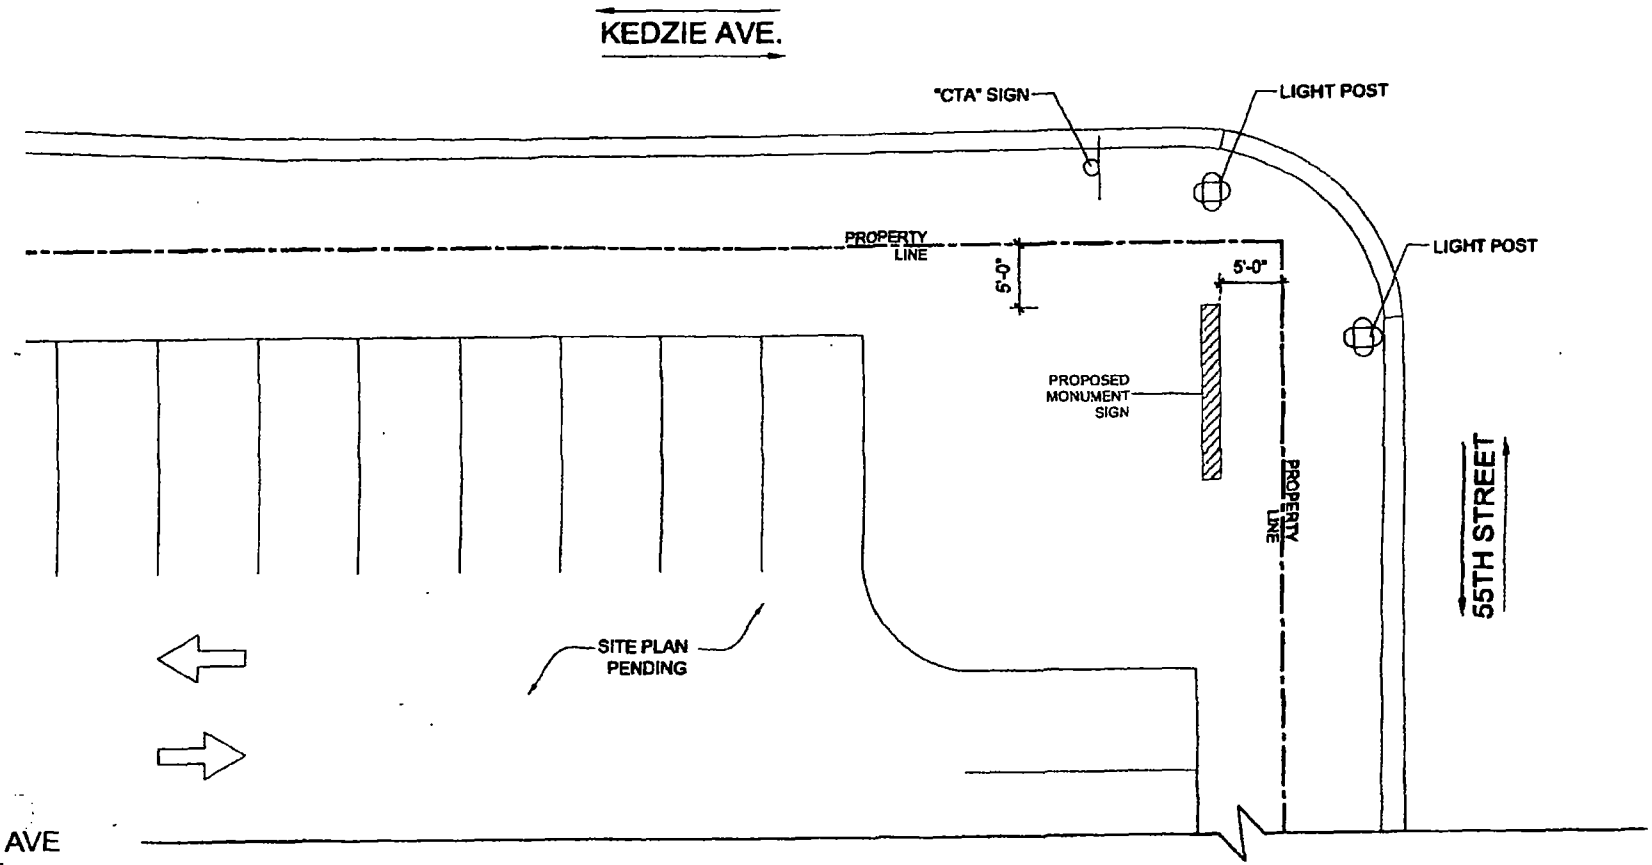


5501 S KEDZIE AVE
CHICAGO, IL
ORDER#:

ACCEPTED BY: _____ DATE: _____

ALL INFORMATION CONTAINED ON THIS DRAWING IS CONFIDENTIAL AND PROPRIETARY IT IS THE SOLE PROPERTY OF ADAMS SIGNS AND IS NOT TO BE REPRODUCED BY ANYONE WITHOUT WRITTEN CONSENT FROM ADAMS SIGNS

THIS SIGN SHALL REMAIN THE PROPERTY OF ADAMS SIGNS UNTIL FULLY PAID FOR.

THE INTENT OF THIS DRAWING IS TO SHOW A CONCEPTUAL REPRESENTATION OF THE PROPOSED SIGNAGE. DUE TO VARIATIONS IN PRINTING DEVICES AND SUBSTRATES, THE FINISHED PRODUCT MAY DIFFER SLIGHTLY FROM DRAWING.

**ADAMS ELECTRIC SIGNS**
**CHICAGO, IL**

| | |
|---|---|
| SCALE: 3/32"=1'-0" | DATE: 2-11-15 / 4-15-15 / 4-27-15 / 5-1-15 / 6-5-15 |
| SALES: DARRYL | ART: RS |
| DWG. #: 0215022 | CKD.: |
| AS BUILT: CABINET TRIM SIZE: | FACE TRIM SIZE: |

* Revised Permit Application

CITY OF CHICAGO

# DEPARTMENT OF BUILDINGS

## Sign Permit Application

| APPROVAL NUMBER | APPLICATION NUMBER | ANNUAL FEE | WORK CODE | DRAWINGS ATTACHED |
|---|---|---|---|---|
| | 100599904 | | | ☐ YES ☐ NO |

DATE OF APPLICATION: 06/12/2015

ADDRESS OF SIGN: 5501 S KEDZIE AVE. 60629-

BUILDING:

ORIGINAL PERMIT NUMBER:

TYPE OF PERMIT: NEW CONSTRUCTION (SIGN)

PAYER OF ANNUAL INSPECTION
HERNANDEZ. MICHAEL
1525 W. HOMER STREET
CHICAGO. IL 60642
(773)278-4237 x

SIGN MANUFACTURER: ADAMS SIGNS

ADDRESS WHERE SIGN CAN BE SEEN PRIOR TO ERECTION:

TICKET NUMBER: 0

REINSPECTION CONTROL NUMBER:

TYPE OF SUPPORT FOR SIGN: POLE

SIGN BOARD SUPPORT MEMBERS: STEEL

| | |
|---|---|
| ANNUAL FEE | |
| CONSTRUCTION FEE | 1,200.00 |
| 1017 B FEE | |
| TOTAL FEE | 1,200.00 |
| AMOUNT PAID | 200.00 |
| BALANCE DUE | $ 1,000.00 |

Check # for Zoning

Check # for DCAP

TYPE OF SIGN: FLAT OR BOX

| LENGTH | FT. | IN | HEIGHT | FT. | IN |
|---|---|---|---|---|---|
| | 13 | 10 | | 15 | 0 |

| AREA | SQ FT | WEIGHT | LBS |
|---|---|---|---|
| | 208 | | 1,800 |

SIGN HEIGHT ABOVE GRADE/ROOF: FT 9

SHAPE OF SIGN: REGULAR

SIGN WILL READ
NONE/MULTI TENANT 3 TENANT PANELS

| NO OF LAMPS | TOTAL WATTAGE |
|---|---|
| 28 | 392 |

TYPE OF LAMP: FLUORESCENT

| NO OF BALLAST/TRANSFORMERS | INPUT OF TRANSFORMERS |
|---|---|
| 6 | 120 |

CONTRACTOR WILL INSTALL: [N] FEEDERS [Y] CUSTOMER LEADS

TYPE OF SWITCH: SPECIAL

LOCATION OF SWITCH: OUTSIDE SIGN

SIGN LOCATION
MULTI- TENANT POLE SIGN - ALL TENANT PANEL TO REMAIN BLANK. FUTURE TENANTS WILL SECURE PERMITS FOR NEW REPLACEMENTS.

The undersigned certify that the statements in this application are true and correct and that all work done under the proposed permit will conform to the requirements of the Chicago Municipal Code

| | REG NO | E80032 |
|---|---|---|
| ELECT CONTR | MIDWEST SIGN & LIGHTING. INC. | ELECTR |
| ADDRESS | 4910 W. WILSHIRE BLVD. COUNTRY CLUB HILLS. IL 60478- | |
| SUPERVISOR SIGNATURE | | |

| | BOND. NO. | REG NO | N92834 |
|---|---|---|---|
| SIGN ERECTOR | MIDWEST SIGNS | | SIGNER |
| ADDRESS | 4910 W WILSHIRE BOULEVARD COUNTRY CLUB HILLS X IL. 60478 | | |
| SIGNATURE | | | |

The permit issued on this application will authorize only signs here applied for If other signs are to be erected they must be covered by additional permits

**City of Chicago**
**Rahm Emanuel, Mayor**

**Department of Buildings**
**Felicia Davis, Commissioner**

# City of Chicago

Or2015-520

## Office of the City Clerk

## Document Tracking Sheet

| | |
|---|---|
| **Meeting Date:** | 9/24/2015 |
| **Sponsor(s):** | Curtis (18) |
| **Type:** | Order |
| **Title:** | Issuance of permits for sign(s)/signboard(s) at 8013 S Cicero Ave - Signs 1 and 2 - 108 sq. ft. |
| **Committee(s) Assignment:** | Committee on Zoning, Landmarks and Building Standards |

Committee on Buildings

(signs)

ORDERED, That the Commissioner of Buildings is hereby directed to issue a sign permit to: (Contractor's name and address)

PARVIN-CLAUSS SIGN CO
165 TUBEWAY DR
CAROL STREAM IL 60188
6305102020 X4000

for the erection of a sign/signboard over 24 feet in height and/or over 100 square feet (in area of one face) at: (Business NAME & ADDRESS)

DISCOVERY CLOTHING COMPANY
8013 S CICERO AVE

① & ② 12' ① & ② 9'

Dimensions: length ③ 43' height 8' 10"

① & ② 36 feet

height above grade/roof to top of sign ③ 26 Feet

① & ② 108 sq ft


TOTAL SQUARE FOOT AREA ③ 380 Total - 596

Such sign(s) shall comply with all applicable provisions of TITLE 17 of the Chicago Zoning Ordinance and all other applicable provisions of the Municipal Code of the City of Chicago governing the construction and maintenance of outdoor signs, signboards and structures.

18th

Alderman, Ward

08/26/2015 3:17PM FAX 17732845956 18th WARD ALD SCURTIS 0003/0006

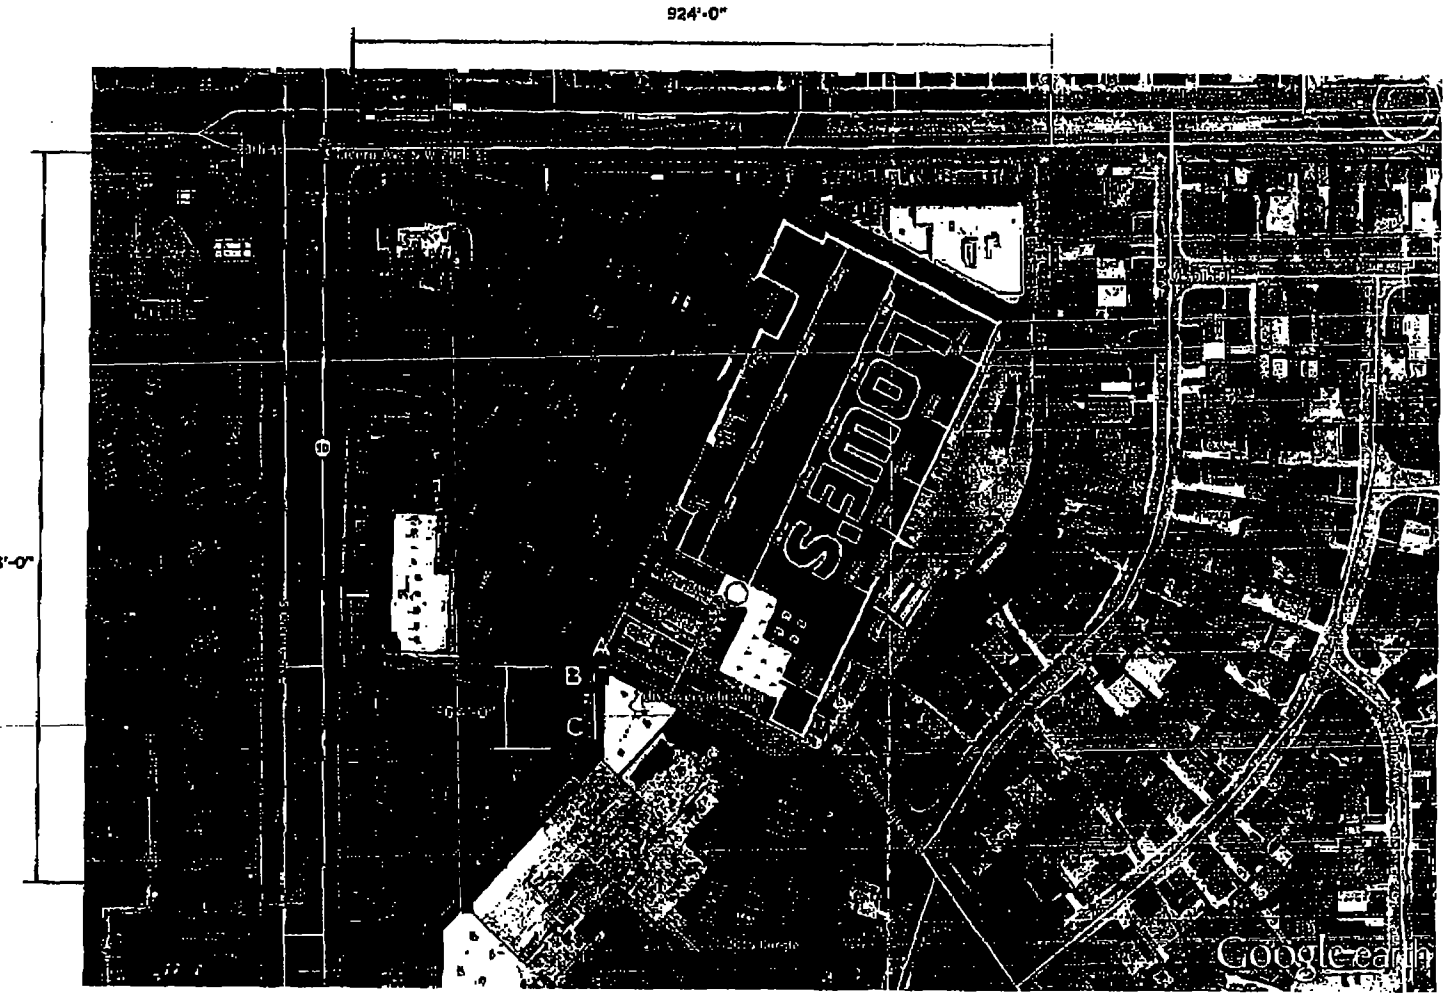


**SITE PLAN**
Scale: 1"= 150'-0"

N

Proof Date 6/9/15
DESIGN#:15-72V8
#####_1_v05
Working Scale:
Est./Rfq: 15471V8
Client: DISCOVERY CLOTHING
Address: 8053 S. Cicero Ave., Chicago, IL
Sales: DR
AM:
Design: DH

| APPROVAL | ART SET-UP |
|---|---|
| SIGN-OFF | SIGN-OFF |
| DATE: | DATE: |

**PRODUCTION DETAILS**
Category:
Material:
Laminate:
Color Match:


**SHOP / INSTALL NOTES**
-
-
-

PAGE: 4 of 4

superGraphics
2201 Fifteenth Avenue West
Seattle Washington 98119
Phone: 206.284.2201
Toll Free: 800.595.4185
Fax: 206.284.6510
www.supergraphics.com

Copyright in artwork and other design concepts (if any) belongs to superGraphics. All rights reserved. This artwork may not be reproduced without written consent. Any use of this artwork without our permission will be an infringement of our copyright.

08/26/2015 8:17PM FAX 17732845956 18th WARD ALDERMAN CURTIS 0004/0006

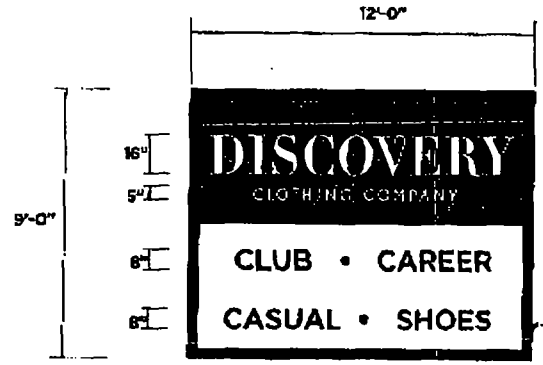


FRONT VIEW
Scale: 1/4"= 1'-0"

A B

Specifications:
Fabricate and install TWO (2) Single face Wall Signs


Aluminum Extrusion Cabinet and Retainer
Paint Dark Bronze MP 41333EP
White polycarbonate sign face with
230-33 Red Vinyl overlay (verify)
OPAQUE BLOCKOUT FILM SECOND SURFACE
Illuminate with White Fluorescent Lamps


FACE TO BE OPAQUE WITH LETTERS ONLY TO ILLUMINATE

Flush mount to wall with 6 ea 3/8" Lag bolts

DISCONNECT
250 lbs

108 SQ FT

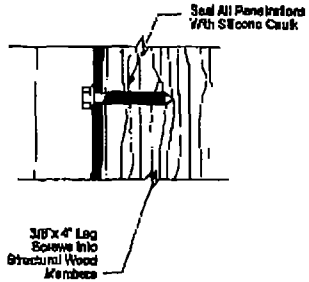

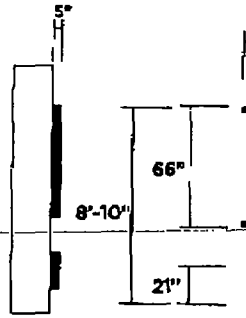



380 SQ FT

WEATHERPROOF DISCONNECT SWITCH


FRONT VIEW
Scale: 3/16"= 1'-0"

C


Specifications:
Fabricate and Install One (1) set of Pan Channel letters
5" DK Bronze returns
1" DK Bronze trimcap with WHITE acrylic faces with
230-33 RED VINYL OVERLAY

Illuminate with GE LED lamps

Flush mount to fascia with remote transformers

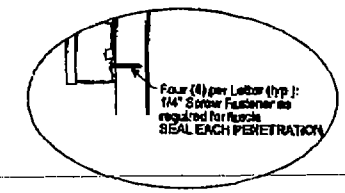


MOUNTING DETAIL

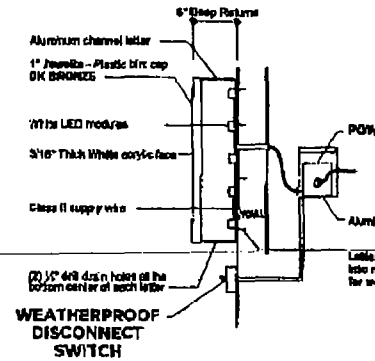


Cross Section of Pan Channel Letters
Not to scale

Proof Date: 6/9/15
DESIGN#:15-72V8
######_1_v05
Working Scale:
Est./Rfq: 15471V8
Client: DISCOVERY CLOTHING
Address: 0013 S. Cicero Ave., Chicago, IL

Sales: DR
AM: CG
Design: DH

| APPROVAL | ART SET-UP |
|---|---|
| SIGN-OFF | SIGN-OFF |
| DATE: | DATE: |

PRODUCTION DETAILS

Category:
Material:
Laminate:
Color Match:


SHOP / INSTALL NOTES

PAGE: 1 of 4

superGraphics
a division of GM Nameplate
2201 Fifteenth Avenue West
Seattle Washington 98119
Phone: 206.284.2201
Toll Free: 800.685.4186
Fax: 206.284.6510
www.supergraphics.com

Copyright in artwork and other images created during this project belongs to GM Nameplate, Inc. and is and shall remain the property of GM Nameplate, Inc. All other items remain the property of their respective owners. All rights reserved.

08/26/2015 15:17PM FAX 17732845956 18th WARD ALDERMAN CURTIS 0005/0006

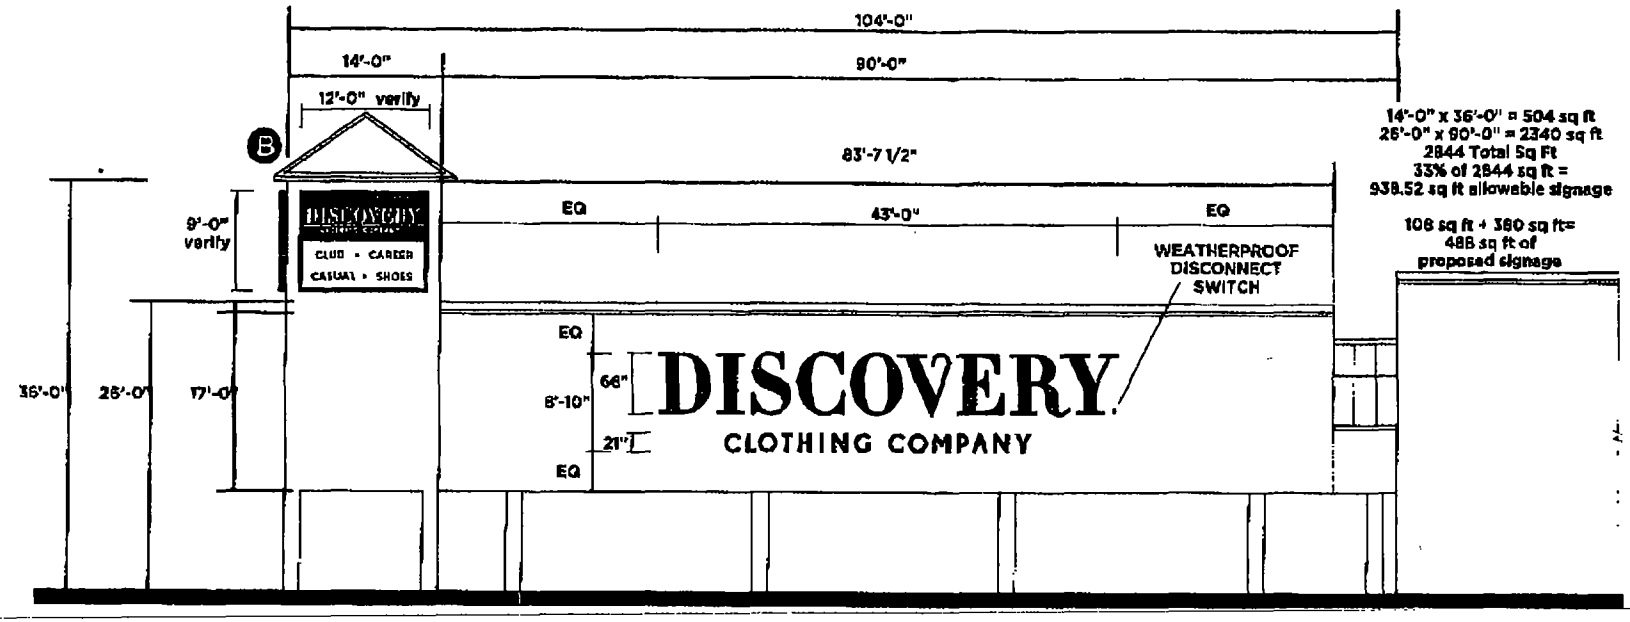


**WEST ELEVATION**
Scale: 3/32"= 1'-0"

Proof Date: 6/9/15
DESIGN#:15-72V8
#####_1_v05
Working Scale:
Est./Rfq: 15471V8
Client: DISCOVERY CLOTHING
Address: 8013 S. Cicero Ave. Chicago, IL
Sales: DR
A/M:
Design: DH

| APPROVAL | ART SET-UP |
|---|---|
| SIGN-OFF | SIGN-OFF |
| DATE | DATE |

**PRODUCTION DETAILS**
Category:
Material:
Laminate:
Color Match:


**SHOP / INSTALL NOTES**



superGraphics
2201 Fifteenth Avenue West
Seattle Washington 98119
Phone: 206.284.2201
Toll Free: 800.695.4185
Fax: 206.284.8510
www.supergraphics.com

Copyright in artwork and show images contained in this drawing is the property of the corporation. No show or this drawing may be used without written permission, except as allowed under U.S. copyright law. All rights reserved.

08/26/2015 13:17PM FAX 17732845956 0006/0006
18th WARD ALDERMAN CURTIS

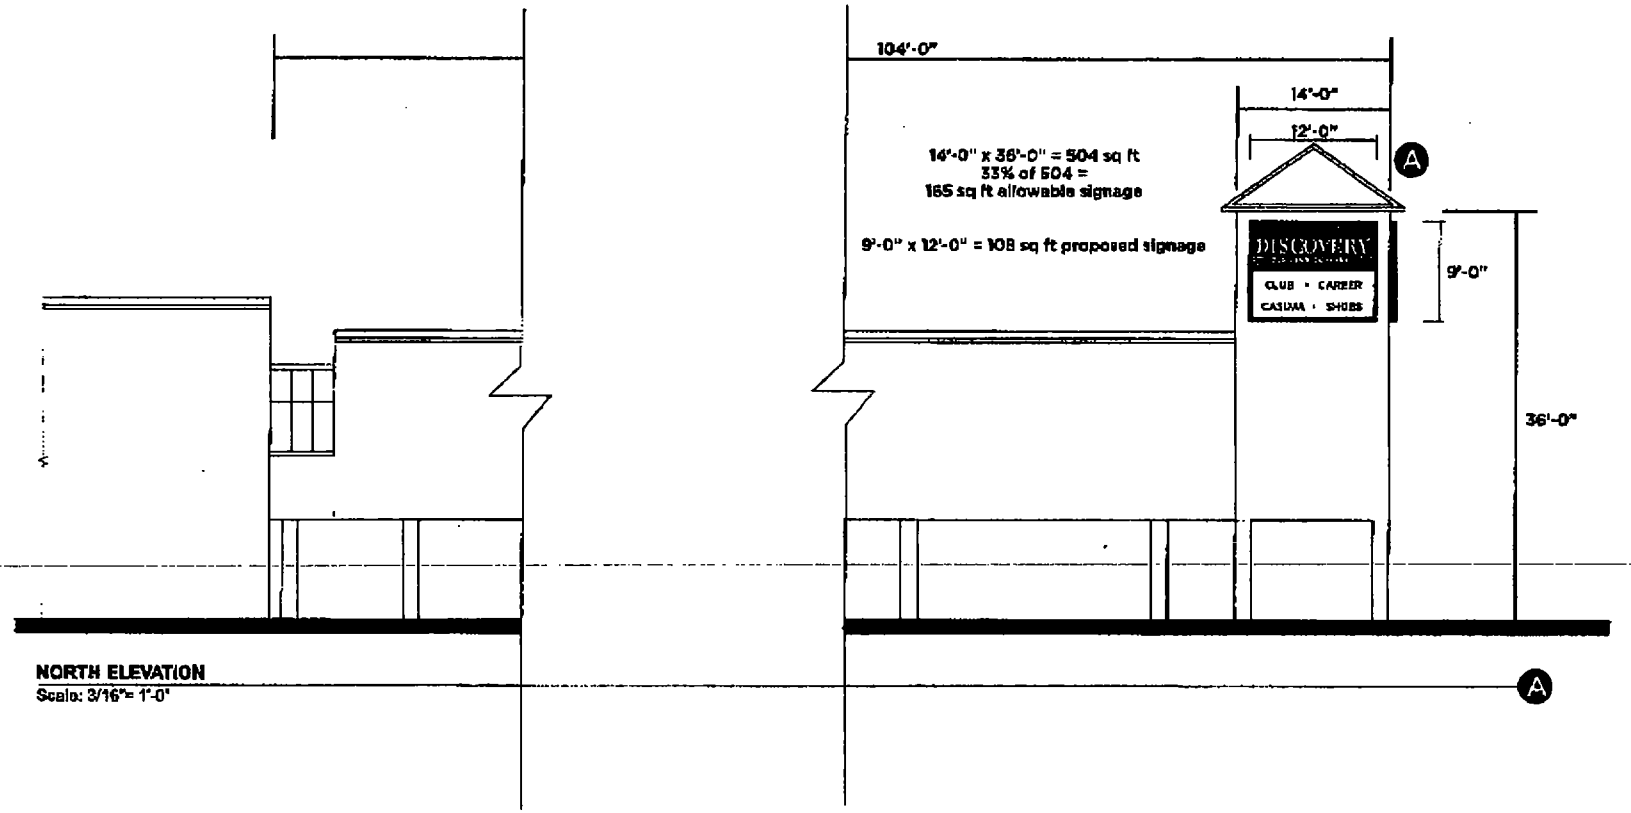


**NORTH ELEVATION**
Scale: 3/16"= 1'-0"

Proof Date 6/9/15
DESIGN#:15-72V8
#####_1_v05
Working Scale:
Est./Rfq: 1547IV8
Client: DISCOVERY CLOTHING
Address: 8018 S. Cicero Ave., Chicago, IL

Sales: DR
AM:
Design: DH

APPROVAL — ART SET-UP
SIGN-OFF DATE
SIGN-OFF DATE

PRODUCTION DETAILS
Category:
Material:
Laminate:
Color Match:

SHOP / INSTALL NOTES
•
•
•



superGraphics
2201 Fifteenth Avenue West
Seattle Washington 98119
Phone: 206.284.2201
Toll Free: 800.595.4185
Fax: 206.284.8510
www.supergraphics.com

Copyrights to artwork and other designs contained on this sheet are the property of the undersigned. No part thereof may be reproduced or used in any manner whatsoever without the express written permission of SGI Graphics, Inc. All rights reserved.

# City of Chicago

Or2015-521

## Office of the City Clerk

## Document Tracking Sheet

| | |
|---|---|
| **Meeting Date:** | 9/24/2015 |
| **Sponsor(s):** | Curtis (18) |
| **Type:** | Order |
| **Title:** | Issuance of permits for sign(s)/signboard(s) at 8013 S Cicero Ave - Sign 3 - 380 sq. ft. |
| **Committee(s) Assignment:** | Committee on Zoning, Landmarks and Building Standards |

Committee on Buildings

(signs)

ORDERED, That the Commissioner of Buildings is hereby directed to issue a sign permit to: (Contractor's name and address)

PARIN-CLAUSS SIGN CO
165 TUBEWAY DR
CAROL STREAM IL 60188
6305102020 X4000

for the erection of a sign/signboard over 24 feet in height and/or over 100 square feet (in area of one face) at: (Business NAME & ADDRESS)

DISCOVERY CLOTHING COMPANY
8013 S CICERO AVE

Dimensions: length ①&② 12' ③ 43' height ①&② 9' ③ 8'10"

height above grade/roof to top of sign ①&② 36 feet ③ 26 feet


TOTAL SQUARE FOOT AREA ①&② 108 each ③ 380 Total = 596

Such sign(s) shall comply with all applicable provisions of TITLE 17 of the Chicago Zoning Ordinance and all other applicable provisions of the Municipal Code of the City of Chicago governing the construction and maintenance of outdoor signs, signboards and structures.

18th

Alderman, Ward

08/26/2015 13:17PM FAX 17732845956 18th WARD ALDSCHRTIS 0003/0006

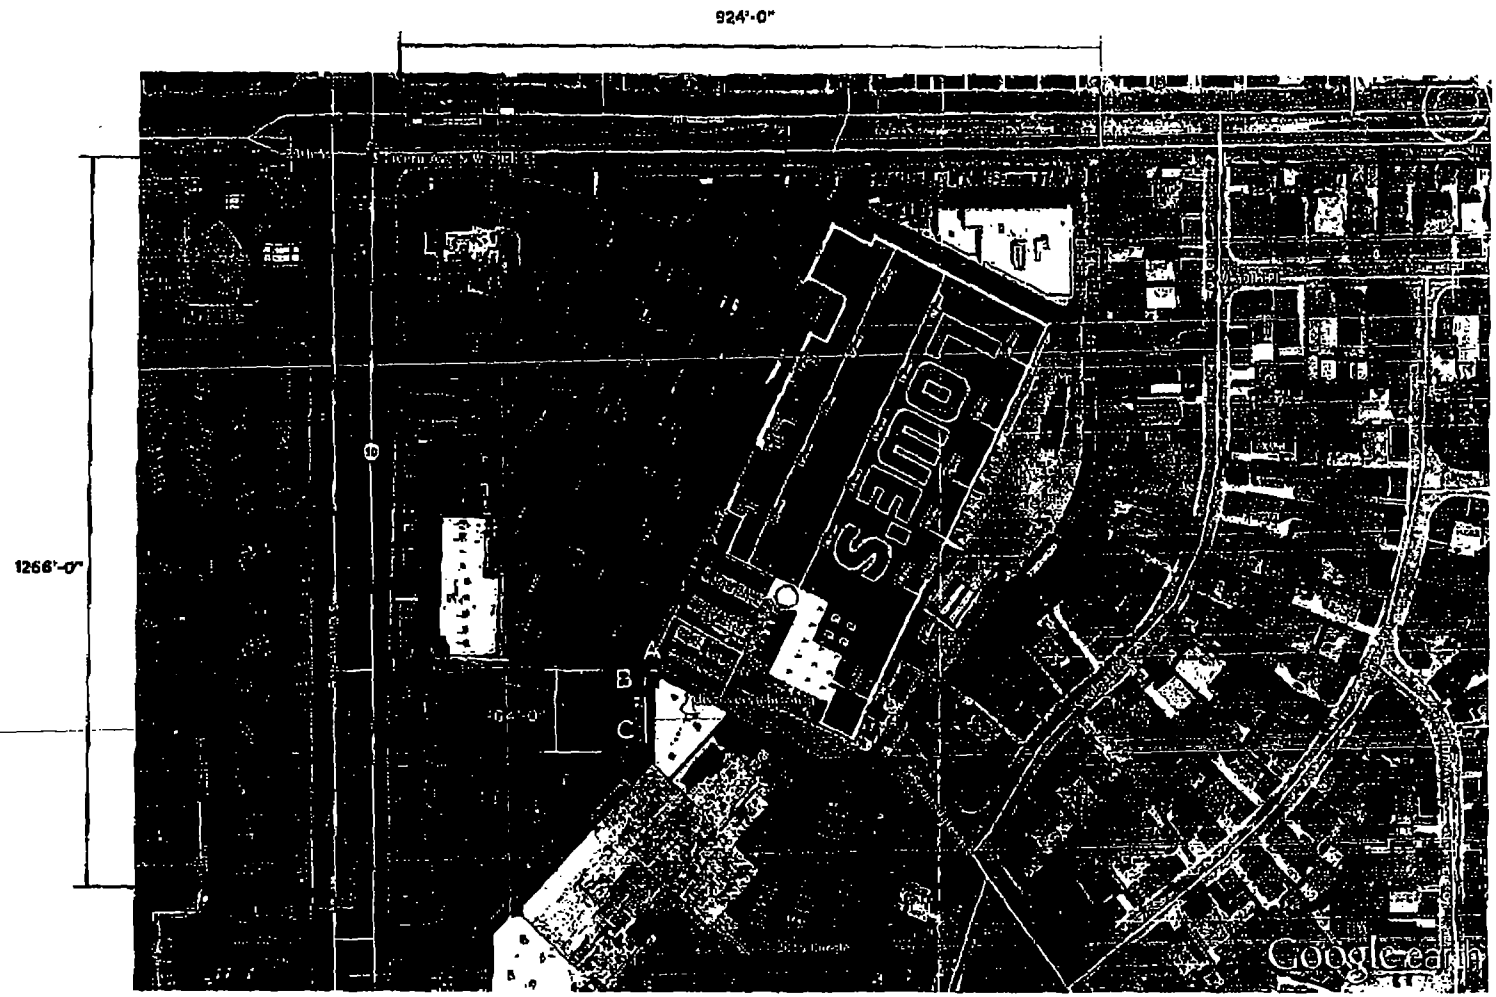


**SITE PLAN**
Scale: 1"= 150'-0"

N

Proof Date: 6/9/15
DESIGN#:15-72V8
#####_1_v05
Working Scale:
Est./Rfq: 15471V8
Client: DISCOVERY CLOTHING
Address: 6063 S. Ocean Ave., Chicago, IL

Sales: DR
AM:
Design: DH

| APPROVAL | ART SET-UP |
|---|---|
| SIGN-OFF | SIGN-OFF |
| DATE: | DATE: |

**PRODUCTION DETAILS**

Category:
Material:
Laminate:
Color Match:

**SHOP / INSTALL NOTES**


- 
- 
- 

PAGE: 4 of 4

superGraphics
2201 Fifteenth Avenue West
Seattle Washington 98119
Phone: 206.284.2201
Toll Free: 800 595.4185
Fax: 206.284.6510
www.supergraphics.com

Copyright in artwork and other images created for the sole property of the customer. All rights are reserved by superGraphics. Unauthorized use, prior consent, written permission, and fees may apply and are subject to the terms presented at superGraphics.com. © 2015 GH Acquisition / superGraphics, all rights reserved.

08/26/2015 3:17PM FAX 17732845956 18th WARD ALDERMANIC 0004/0006

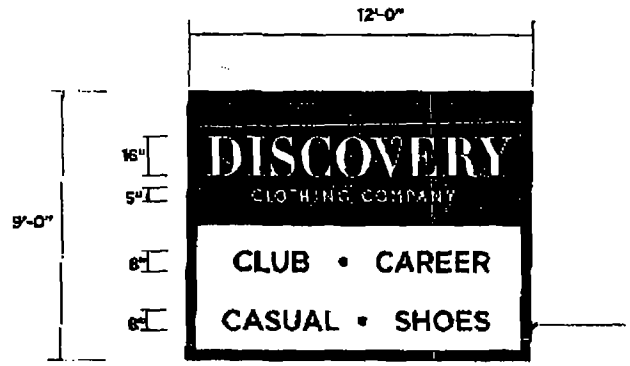


FRONT VIEW
Scale: 1/4"= 1'-0"

Specifications:
Fabricate and Install TWO (2) Single face Wall Signs

Aluminum Extrusion Cabinet and Retainer
Paint Dark Bronze MP 41318SP
White polycarbonate sign face with
230-33 Red Vinyl overlay (verify)
OPAQUE BLOCKOUT FILM SECOND SURFACE
Illuminate with White Fluorescent Lamps


FACE TO BE OPAQUE WITH LETTERS ONLY TO ILLUMINATE

Flush mount to wall with 6 ea 3/8" Lag bolts

DISCONNECT

260 lbs

108 SQ FT

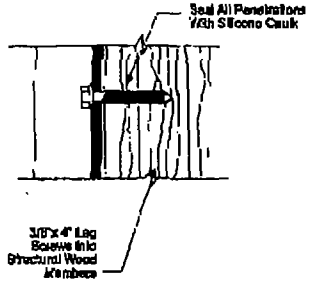


Proof Date: 6/9/15
DESIGN#15-72V8
#####_1_v05
Working Scale:
Est./Rfq: 15471V8
Client: DISCOVERY CLOTHING
Address: 0018 S. Cicero Ave., Chicago, IL


Sales: DR
AM: CG
Design: DH

APPROVAL SIGN-OFF DATE:
ART SET-UP SIGN-OFF DATE:

PRODUCTION DETAILS
Category:
Material:
Laminate:
Color Match:

SHOP / INSTALL NOTES

PAGE: 1 of 4

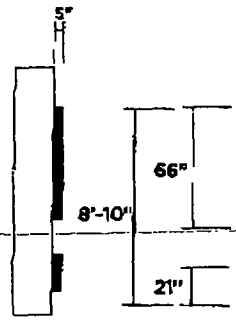


380 SQ FT


WEATHERPROOF DISCONNECT SWITCH

FRONT VIEW
Scale: 3/16"= 1'-0"


Specifications:
Fabricate and Install One (1) set of Pan Channel letters
5" DK Bronze returns
1" DK Bronze trimcap with WHITE acrylic faces with
230-33 RED VINYL OVERLAY

Illuminate with GE LED lamps

Flush mount to fascia with remote transformers

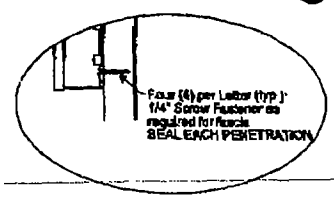


MOUNTING DETAIL

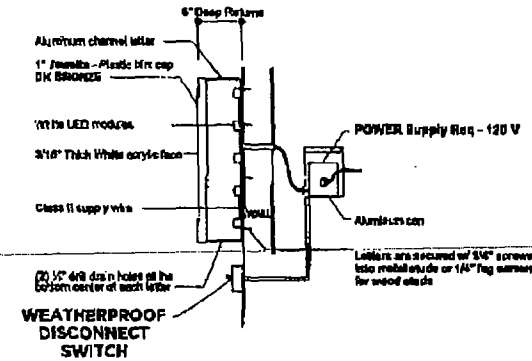



Cross Section of Pan Channel Letters
Not to scale

superGraphics
a division of GH Nameplate
2201 Fifteenth Avenue West
Seattle Washington 98119
Phone: 206.284.2201
Toll Free: 800.695.4885
Fax: 206.284.6510
www.supergraphics.com

Copyright in artwork and other images contained in this drawing is the property of SuperGraphics and may not be used in whole or in part without written permission. All rights reserved.

08/26/2015 13:17PM FAX 17732845956 0005/0006
56
18th WARD ALDS CURTIS

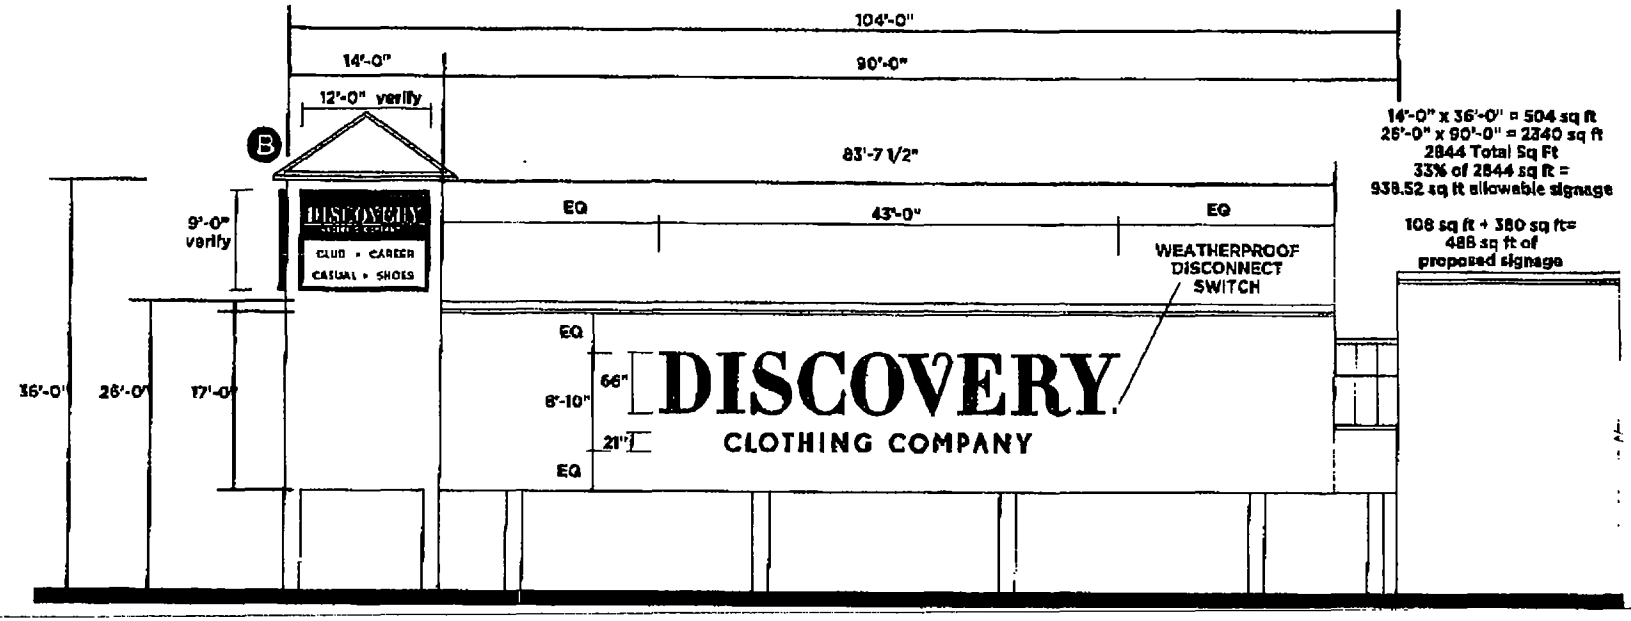


**WEST ELEVATION**
Scale: 3/32"= 1'-0"

Proof Date: 6/9/15
DESIGN#:15-72V8
#####_1_v05
Working Scale:
Est./Rfq: 15471V8
Client: DISCOVERY CLOTHING
Address: 8013 S. Cicero Ave., Chicago, IL
Sales: DR
AM:
Design: DH

| APPROVAL | ART SET-UP |
|---|---|
| SIGN-OFF | MAK-OFF |
| DATE: | DATE: |

**PRODUCTION DETAILS**
Category:
Material:
Laminate:
Color Match:


**SHOP / INSTALL NOTES**

PAGE 2 of 4

superGraphics
2201 Fifteenth Avenue West
Seattle Washington 98119
Phone: 206.284.2201
Toll Free. 800.695.4185
Fax. 206.284.8510
www.supergraphics.com

Copyright to artwork and other images contained in this presentation is the property of the corporation. No copies, reproductions or publication thereof may be made without prior written consent of said corporation. All rights reserved.

08/26/2015 03:17PM FAX 17732845956 0006/0006 5&
18th WARD ALDERMAN CURTIS

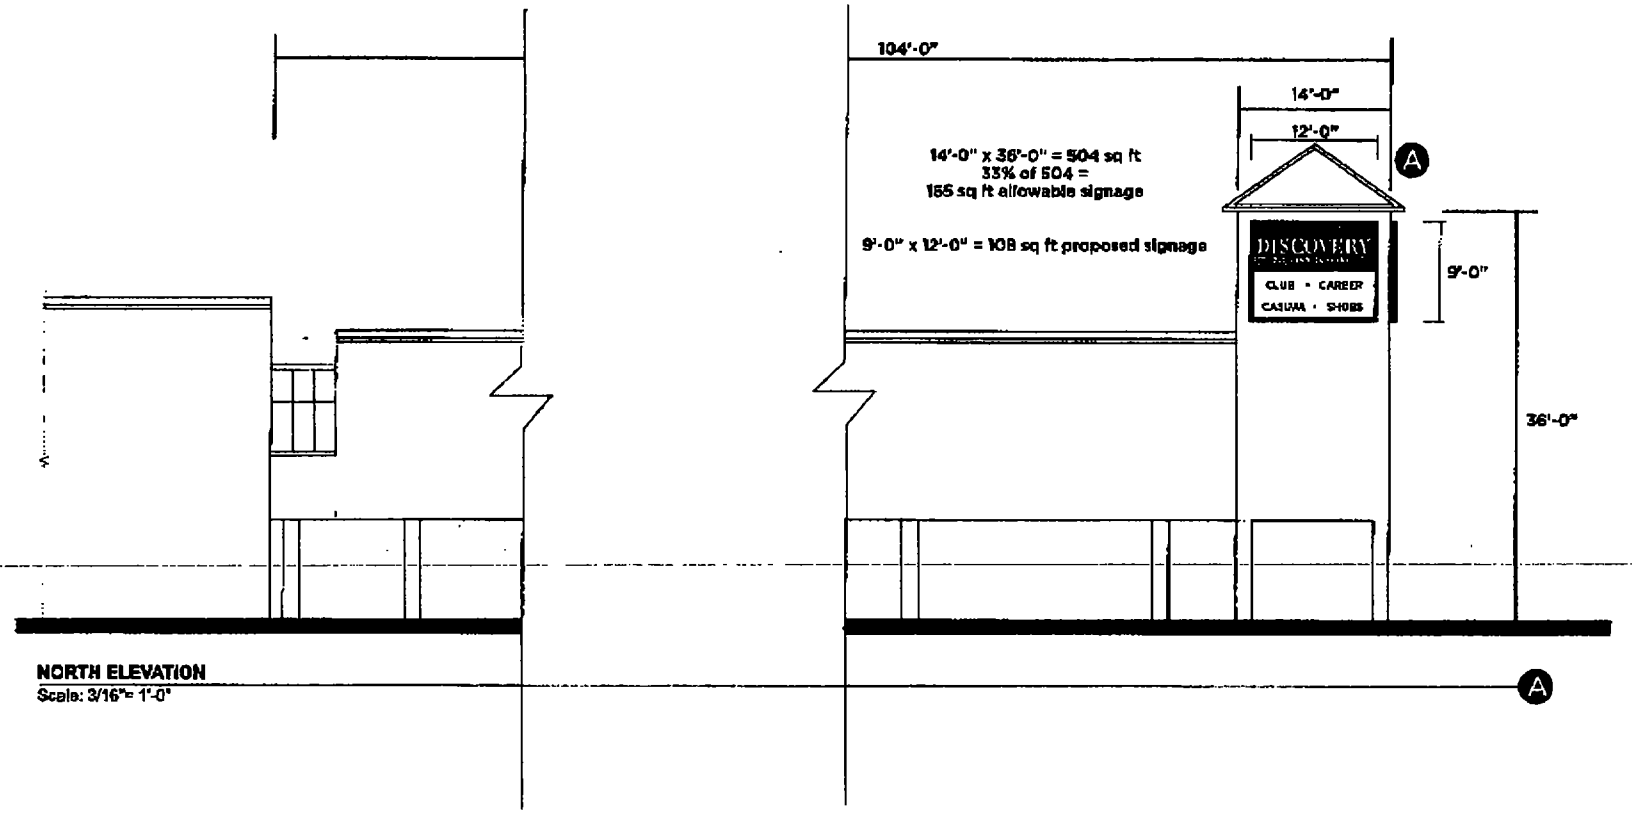


**NORTH ELEVATION**
Scale: 3/16"= 1'-0"

Proof Date: 6/9/15
DESIGN#:15-72V8
#####_1_v05
Working Scale:
Est./Rfq: 15471V8
Client: DISCOVERY CLOTHING
Address: 8018 S. Cicero Ave., Chicago, IL

Sales: DR
AM:
Design: DH

APPROVAL — ART SET-UP
SIGN-OFF DATE
SIGN-OFF DATE

**PRODUCTION DETAILS**
Category:
Material:
Laminate:
Color Match:

**SHOP / INSTALL NOTES**
•
•
•

PAGE 3 of 4

superGraphics
a division of GNS Nameplates
2201 Fifteenth Avenue West
Seattle Washington 98119
Phone: 206.284.2201
Toll Free: 800.695.4185
Fax: 206.284.8510
www.supergraphics.com

Copyright in artwork and other design elements on the face property of the original. No part of this page may be reproduced, stored or transmitted, in any form or by any means, without prior written permission of GNS Nameplates / SuperGraphics. All rights reserved.

# City of Chicago

Or2015-517

Office of the City Clerk

Document Tracking Sheet

| | |
|---|---|
| **Meeting Date:** | 9/24/2015 |
| **Sponsor(s):** | Brookins (21) |
| **Type:** | Order |
| **Title:** | Issuance of permits for sign(s)/signboard(s) at 8127 S Ashland Ave |
| **Committee(s) Assignment:** | Committee on Zoning, Landmarks and Building Standards |

**Committee on Buildings ORDERED, That the Commissioner of Buildings is hereby directed to issue a sign permit to:**

**AWNING EXPRESS**
**8028 S. WESTERN AVENUE**
**CHICAGO, IL 60620**

**For the erection of a sign/signboard over 24 feet in height and/or over 100 square feet (in area of one face) at:**

**MORRISON'S RESTAURANT**
**8127 S. ASHLAND AVENUE**
**CHICAGO, IL 60620**

**Dimensions:** **length 50' 0"** **height 4' 0"**

**Height above grade/roof to top of sign 13'0"**

**TOTAL SQUARE FOOT AREA 200 SQ FT**

**Such sign(s) shall comply with all applicable provision of Chapter 194A of the Chicago Zoning Ordinance and all other application provisions of the Municipal Code of the City of Chicago governing the construction and maintenance of outdoor signs, signboards and structures.**

**Howard B. Brookins, Jr.**
**Alderman 21st Ward**

# DEPARTMENT OF BUILDINGS

## Sign Permit Application

| APPROVAL NUMBER | APPLICATION NUMBER | ANNUAL FEE | WORK CODE | DRAWINGS ATTACHED |
|---|---|---|---|---|
| | 100606207 | | | ☐ YES ☐ NO |

DATE OF APPLICATION: 07/23/2015

ADDRESS OF SIGN: 8127 S ASHLAND AVE, 60620-

BUILDING:

ORIGINAL PERMIT NUMBER:

TYPE OF PERMIT: NEW CONSTRUCTION (SIGN)

PAYER OF ANNUAL INSPECTION:
MORRISON, KEVIN K.
8127 S. ASHLAND AVE.
CHICAGO, IL 60620
(773)579-1437

SIGN MANUFACTURER:
UNKNOWN

ADDRESS WHERE SIGN CAN BE SEEN PRIOR TO ERECTION:

TICKET NUMBER: 0

REINSPECTION CONTROL NUMBER:

TYPE OF SUPPORT FOR SIGN: BUILDING

SIGN FRAME & SUPPORT MEMBERS: STEEL

| | | |
|---|---|---|
| ANNUAL FEE | | |
| CONSTRUCTION FEE | 700.00 | Check # for Zoning |
| 1017 B FEE | | |
| TOTAL FEE | 700.00 | |
| AMOUNT PAID | 200.00 | Check # for DCAP |
| BALANCE DUE | $ 500.00 | |

TYPE OF SIGN: AWNING

| LENGTH | FT. | IN. | HEIGHT | FT. | IN. |
|---|---|---|---|---|---|
| | 50 | 0 | | 4 | 0 |

| AREA | SQ. FT. | WEIGHT | LBS. |
|---|---|---|---|
| | 200 | | 300 |

SIGN HEIGHT ABOVE GRADE/ROOF: FT. 9

SHAPE OF SIGN: REGULAR

SIGN WILL READ:
MORRISON'S RESTAURANT ETC.

| NO. OF LAMPS | TOTAL WATTAGE |
|---|---|
| | |

TYPE OF LAMP:

| NO. OF BALLASTS/TRANSFORMERS | INPUT OF TRANSFORMERS |
|---|---|
| | |

CONTRACTOR WILL INSTALL: [N] FEEDERS [N] CUSTOMER LEADS

TYPE OF SWITCH:

LOCATION OF SWITCH:

SIGN LOCATION:
NONE ILLUMINATED AWNING ABOVE BUSINESS FRONT.

The undersigned certify that the statements in this application are true and correct and that all work done under the aforesaid permit will conform to the requirements of the Chicago Municipal Code

| | REG. NO. |
|---|---|
| ELECT CONTR | |
| ADDRESS | |
| SUPERVISOR SIGNATURE | |

| BOND NO. 14-811469A | REG. NO. N93121 |
|---|---|
| SIGN ERECTOR: AWNING EXPRESS | SIGNER |
| ADDRESS: 8028 S WESTERN, CHICAGO X IL, 60620- | |
| SIGNATURE: Javier Ortega | |

This permit issued on this application will authorize only signs here applied for. If other signs are to be erected they must be covered by additional permits


City of Chicago
Rahm Emanuel, Mayor

Department of Buildings
Judith Frydland, Commissioner

**AWNINGS**
*Express*
**SIGNS**
FABRICATIONS & SIGN SALES
8028 S. Western Ave.
Chicago, Illinois 60620
Tel. (773) 579-1437

awningexpress@sbcglobal.net
www.awningexpress.net

7.24.15

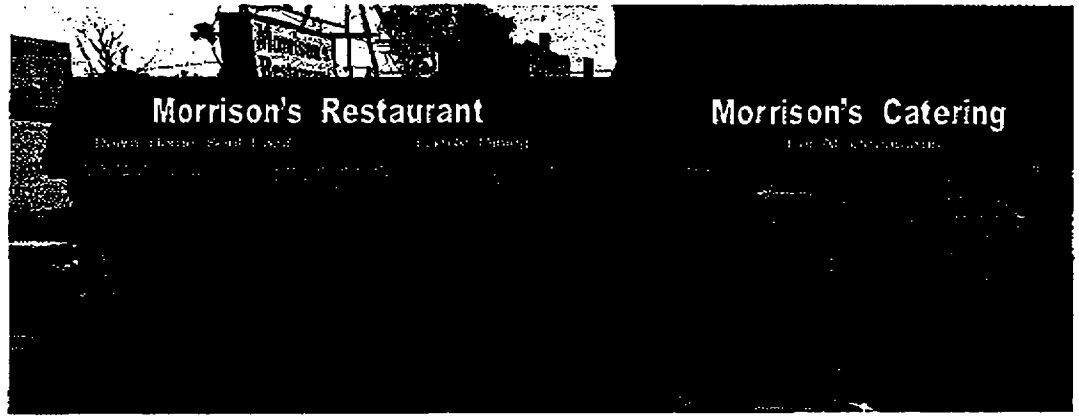




**Morrison's Restaurant** — Down Home Soul Food — Family Dining


**Morrison's Catering** — For All Occasions

**Length along public way** 50'


**FRAME TO WALL ANCHOR DETAIL**

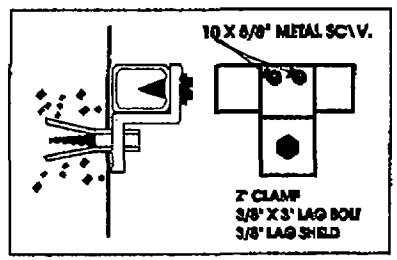

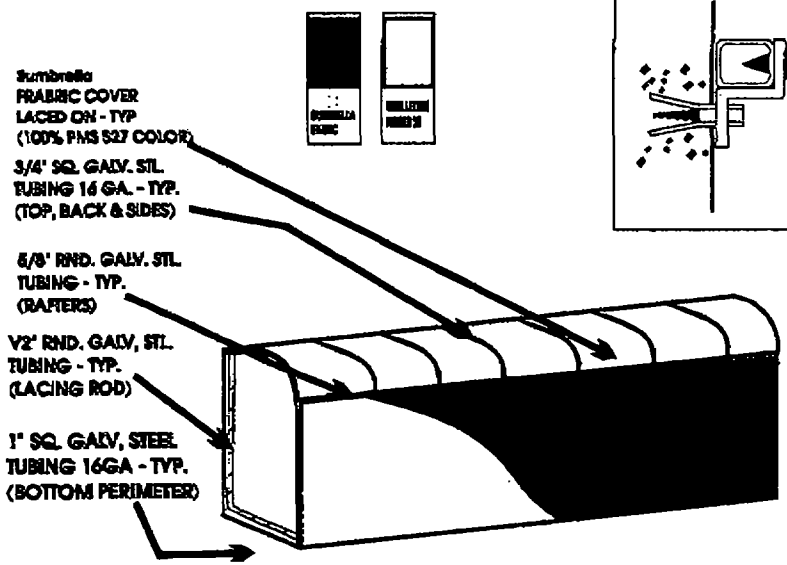
SIDE VIEW

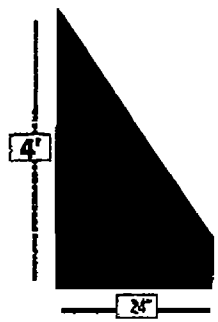


SIDE & ELEVATION DETAIL

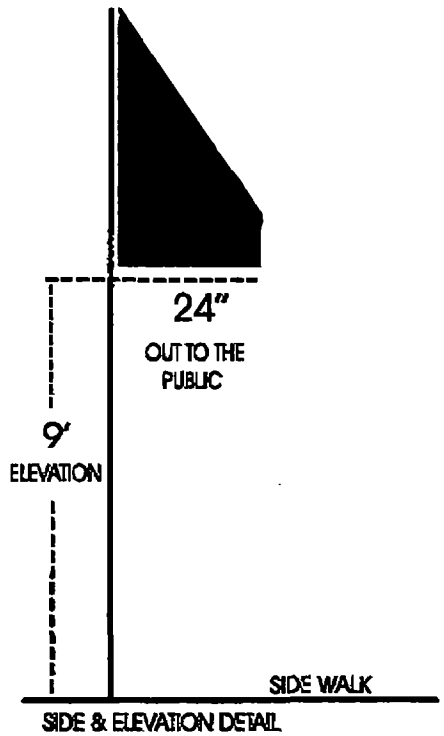09-23-'15 10:51 FROM-
T-516 P0041/0045 F-273

COM DINING Other:

Name: MORRISON'S RESTAURANT

LIC #:

Renewal Date: 09/13/2013

Projects Over:

[N] Private Property

[Y] Public Way Grant Permit #: 1103857

[ ] Planned Development/Manufacturing PMD/PD#:

Zoning District: C1 Other:

TYPE OF SIGN:

[ ] ADVERTISING [ ] ILLUMINATE [ ] MOVEABLE

[X] BUSINESS [ ] FLASHING

| | |
|---|---|
| TOTAL STREET FRONTAGE OF LOT (IN FEET) | 50 |
| TOTAL AREA OF NEW SIGN (SQ.FT.) | 200 |
| TOTAL AREA OF ALL SIGNS ON LOT (SQ.FT.) | 200 |
| HEIGHT OF SIGN ABOVE GRADE (TO TOP) | 13ft 0in |
| DISTANCE OF CURB LINE OUTER EDGE (ft) | 12 |
| DISTANCE OF STRUCTURE INNER EDGE (ft) | 14 |

DISTANCE FROM (ft):

A. PUBLIC PARK (OVER 10 ACRES)

B. EXPRESSWAY (IF LESS THAN 1,000 FT.)

C. RESIDENCE DISTRICT (ADVERTISING SIGNS ONLY)

IF REPLACEMENT SIGN OR CHANGE OF FACE, WHAT DOES THE EXISTING SIGN READ?

Original Payee:

**Landmark Hold:** [ ] **Status:**

ZONING (OFFICE USE ONLY)

SIGN BOND REQUIRED? [ ] YES

COUNCIL ORDER REQUIRED [ ] YES

IS SPECIAL PERMISSION REQUIRED FROM CHIEF ELECTRICAL

[ ] YES

IF YES, ATTACH LETTER OF REQUEST

TIME STAMP

| SIGN CLERK | APPROVED FOR PERMIT |
|---|---|
| | |

REMARKS

# City of Chicago

Office of the City Clerk

Document Tracking Sheet

Or2015-516

| | |
|---|---|
| **Meeting Date:** | 9/24/2015 |
| **Sponsor(s):** | Zalewski (23) |
| **Type:** | Order |
| **Title:** | Issuance of permits for sign(s)/signboard(s) at 3206 W 61st St |
| **Committee(s) Assignment:** | Committee on Zoning, Landmarks and Building Standards |

City Council
September 24, 2015
Committee on Zoning **(signs)**

**ORDERED, That the Commissioner of Buildings is hereby directed to issue a sign permit to:**

**Ad Deluxe Sign Company, Inc.**
**23856 West Andrew Road**
**Suite 103**
**Plainfield, IL. 60585**

**for the erection of a sign/signboard over 24 feet and / or over 100 square feet (in area of one face) at:**


**Self Storage World**
**3206 W. 61st Street**
**Chicago, Illinois 60629**

**Dimensions: length 4'x 68' height 4 ft.**

**Height above grade / roof to top of sign 24 ft.**

**TOTAL SQUARE FOOT AREA 272 sq. ft.**

**Such sign(s) shall comply with all applicable provisions of TITLE 17 of the Chicago Zoning Ordinance and all other Applicable provisions of the Municipal Code of the City of Chicago Governing the construction and maintenance of outdoor signs, signboards and structures.**

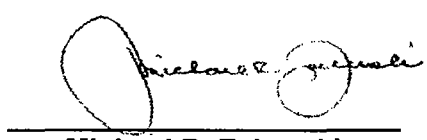

**Michael R. Zalewski**
**23rd Ward, Alderman**

# City of Chicago

Office of the City Clerk

Document Tracking Sheet

Or2015-518

| | |
|---|---|
| **Meeting Date:** | 9/24/2015 |
| **Sponsor(s):** | Scott, Jr. (24) |
| **Type:** | Order |
| **Title:** | Issuance of permits for sign(s)/signboard(s) at 210 S Kilbourn Ave |
| **Committee(s) Assignment:** | Committee on Zoning, Landmarks and Building Standards |

Committee on Zoning, Landmarks and Building Standards

(signs)

ORDERED, That the Commissioner of Buildings is hereby directed to issue 1 sign permit to:

Corporate ID Solutions
5563 N Elston
Chicago, IL 60630

For the erection of one (1) awning sign over 24 feet in height and/or over 100 square feet (in area of one face) at:

2100 S Kilbourn
Chicago, IL 60623

| | | | |
|---|---|---|---|
| #1 | Dimensions: | length 12 feet | height 12 feet |
| | Height above grade/roof to top of sign | | 32 feet |
| | Total Square Foot Area | | 144 square feet |
| | Elevation | | South |


Such sign shall comply with all applicable provisions of TITLE 17 of the Chicago Zoning Ordinance and all other applicable provisions of the Municipal Code of the City of Chicago governing the construction and maintenance of outdoor signs, signboards and structures.

Michael Scott, Jr.
Alderman, 24th Ward








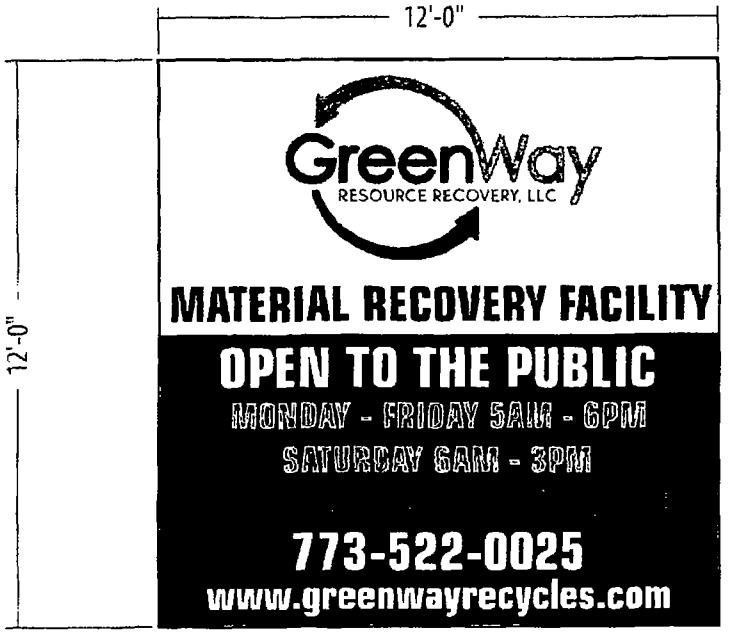


*Front*

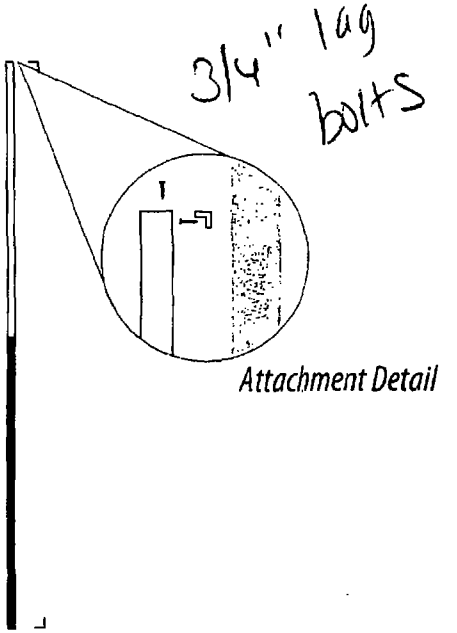


*Attachment Detail*

*Side View*

**EXTERIOR SIGN**

- 12' X 12' PAN SIGN 2" DEEP
- INSTALLED AT 2100 S KILBOURN AVENUE, CHICAGO, IL 60623

**QTY (1)**

CORPORATE IDENTIFICATION SOLUTIONS

| CUSTOMER | LOCATION | DRAWN BY | REVISION |
|---|---|---|---|
| Greenway | Chicago, IL | SW | 03 |
| SITE NUMBER | ACCOUNT REP | DATE | SCALE |
| 2300 S. Kilbourn | Justin Halser | 8/12/15 | NTS |

CORPORATE ID SOLUTIONS
5563 N Elston Ave.
Chicago, IL 60630
P. 773-763-9600 | F. 773-763-9606
www.CorporateIDSolutions.com

CUSTOMER ACCEPTANCE
THIS DRAWING IS THE PROPERTY OF CORPORATE IDENTIFICATION SOLUTIONS, INC. CHICAGO, ILLINOIS AND CONTAINS PROPRIETARY AND CONFIDENTIAL INFORMATION. THIS DRAWING IS LOANED TO THE CUSTOMER AND SUPPLIERS OF CORPORATE IDENTIFICATION SOLUTIONS, INC. IN WAY OF TRADE. THIS DRAWING MAY NOT BE COPIED OR REPRODUCED IN WHOLE OR IN PART, NOR MAY IT OR THE INFORMATION IT CONTAINS BE DISCLOSED OR TRANSFERRED TO ANY OTHER PARTY OR PERSON WITHOUT THE PRIOR WRITTEN CONSENT OF CORPORATE IDENTIFICATION SOLUTIONS, INC.

SIGNATURE _____ DATE _____

# City of Chicago

Or2015-533

Office of the City Clerk

Document Tracking Sheet

| | |
|---|---|
| **Meeting Date:** | 9/24/2015 |
| **Sponsor(s):** | Burnett (27) |
| **Type:** | Order |
| **Title:** | Issuance of permits for sign(s)/signboard(s) at 1500 N Clybourn Ave |
| **Committee(s) Assignment:** | Committee on Zoning, Landmarks and Building Standards |

COMMITTEE ON ZONING, LANDMARKS & BUILDING STANDARDS

(signs)

ORDERED, That the Commissioner of Buildings is hereby directed to issue a sign permit to:

Doyle Signs, Inc
232 W Interstate Road
Addison, IL 60101

For the erection of a sign/signboard over 24 feet in height and/or 100 square feet (in area of one face) at:

Mariano's Fresh Market
1500 N Clybourn
Chicago, IL 60610

Dimensions: Length: 23 feet – 0 inches Height: 8 feet – 3 inches

Height above grade/roof to top of sign: 43 feet – 3 inches

TOTAL SQUARE FOOT AREA: 190 square feet

Such sign(s) shall comply with all applicable provisions of TITLE 17 of the Chicago Zoning Ordinance and all other applicable provisions of the Municipal Code of the CITY OF CHICAGO governing the construction and maintenance of outdoor sign, signboards and structures.

27th Ward Alderman
Walter Burnett

# City of Chicago

Office of the City Clerk

Document Tracking Sheet

Or2015-534

| | |
|---|---|
| **Meeting Date:** | 9/24/2015 |
| **Sponsor(s):** | Burnett (27) |
| **Type:** | Order |
| **Title:** | Issuance of permits for sign(s)/signboard(s) at 45 N Western Ave |
| **Committee(s) Assignment:** | Committee on Zoning, Landmarks and Building Standards |

Committee on Zoning, Landmarks and Building Standards

(Signs)

ORDERED, That the Commissioner of Buildings is hereby directed to issue 1 sign permit to:

PGL Signs
461 N Mount Prospect
Des Plaines, IL 60016

For the erection of one (1) freestanding sign over 24 feet in height and/or over 100 square feet (in area of one face) at:

45 N Western Ave
Chicago, IL 60612

| | | | |
|---|---|---|---|
| #1 | Dimensions: | length 8 feet | height 20 feet |
| | Height above grade/roof to top of sign | | 8 feet |
| | Total Square Foot Area | | 160 square feet |
| | Elevation | | Southwest |

Such sign shall comply with all applicable provisions of TITLE 17 of the Chicago Zoning Ordinance and all other applicable provisions of the Municipal Code of the City of Chicago governing the construction and maintenance of outdoor signs, signboards and structures.

Walter Burnett
Alderman, 27th Ward

# City of Chicago

Or2015-545

## Office of the City Clerk

## Document Tracking Sheet

| | |
|---|---|
| **Meeting Date:** | 9/24/2015 |
| **Sponsor(s):** | Burnett (27) |
| **Type:** | Order |
| **Title:** | Issuance of permits for sign(s)/signboard(s) at 800 W Scott St |
| **Committee(s) Assignment:** | Committee on Zoning, Landmarks and Building Standards |

COMMITTEE ON ZONING, LANDMARKS & BUILDING STANDARDS

(signs)

ORDERED, That the Commissioner of Buildings is hereby directed to issue a sign permit to:

Doyle Signs, Inc
232 W Interstate Road
Addison, IL 60101

For the erection of a sign/signboard over 24 feet in height and/or 100 square feet (in area of one face) at:

IFly Chicago
800 W Scott Street
Chicago, IL 60642

Dimensions: Length: 57 feet – 7 inches Height: 3 feet – 6 inches

Height above grade/roof to top of sign: 27 feet – 0 inches

TOTAL SQUARE FOOT AREA: 202 square feet - East Elevation

Such sign(s) shall comply with all applicable provisions of TITLE 17 of the Chicago Zoning Ordinance and all other applicable provisions of the Municipal Code of the CITY OF CHICAGO governing the construction and maintenance of outdoor sign, signboards and structures.

27th Ward Alderman
Walter Burnett

# City of Chicago

Or2015-546

## Office of the City Clerk

## Document Tracking Sheet

| | |
|---|---|
| **Meeting Date:** | 9/24/2015 |
| **Sponsor(s):** | Burnett (27) |
| **Type:** | Order |
| **Title:** | Issuance of permits for sign(s)/signboard(s) at 2934 W Lake St |
| **Committee(s) Assignment:** | Committee on Zoning, Landmarks and Building Standards |

Committee on Zoning, Landmarks, and Building Standards

(Signs)

**ORDERED**, That the Commissioner of Buildings is hereby directed to issue a sign permit to: (Contractor's name and address)

COMET NEON INC.
1120 N. RIDGE AVE LOMBARD, IL.

for the erection of a sign/signboard over 24 feet in height and/or over 100 square feet (in area of one face) at: (Business Name & Address)

NVS NEW VISION SECURITY, INC.
2934 W. LAKE ST.
CHICAGO, IL 60612

**Dimensions:** **Length** 7'ft. **Height** 14' - 2"
**Height above grade/roof to top of sign** 33' - 2"
**TOTAL SQUARE FOOT AREA:** 99 sq ft.

**Such sign(s) shall comply with all applicable provisions of TITLE 17 of the Chicago Zoning Ordinance and all other applicable provisions of the Municipal Code of the City of Chicago governing the construction and maintenance of outdoor signs, signboards and structures.**

Walter Burnett Jr.

**Alderman, Ward**

# City of Chicago

Or2015-560

## Office of the City Clerk

## Document Tracking Sheet

| | |
|---|---|
| **Meeting Date:** | 9/24/2015 |
| **Sponsor(s):** | Burnett (27) |
| **Type:** | Order |
| **Title:** | Issuance of permits for sign(s)/signboard(s) at 1333 N Kingsbury St |
| **Committee(s) Assignment:** | Committee on Zoning, Landmarks and Building Standards |

Committee on Zoning, Landmarks and Building Standards

(signs)

ORDERED, That the Commissioner of Buildings is hereby directed to issue 1 sign permit to:

Aurora Sign
1100 Route 34
Aurora, IL 60504

For the erection of one (1) awning sign over 24 feet in height and/or over 100 square feet (in area of one face) at:

1333 N Kingsbury
Chicago, IL 60642

| | | | |
|---|---|---|---|
| #1 | Dimensions: | length 20 feet | height 7 feet 9 inches |
| | Height above grade/roof to top of sign | | 30 feet |
| | Total Square Foot Area | | 155 square feet |
| | Elevation | | Southwest |

Such sign shall comply with all applicable provisions of TITLE 17 of the Chicago Zoning Ordinance and all other applicable provisions of the Municipal Code of the City of Chicago governing the construction and maintenance of outdoor signs, signboards and structures.

Walter Burnett
Alderman, 27th Ward

# City of Chicago

Office of the City Clerk

Document Tracking Sheet

Or2015-515

| | |
|---|---|
| **Meeting Date:** | 9/24/2015 |
| **Sponsor(s):** | Ervin (28) |
| **Type:** | Order |
| **Title:** | Issuance of permits for sign(s)/signboard(s) at 1939 W 13th St |
| **Committee(s) Assignment:** | Committee on Zoning, Landmarks and Building Standards |

**Committee on Zoning, Landmarks, and Building Standards**

**(Signs)**

**ORDERED, That the Commissioner of Buildings is hereby directed to issue a sign permit to: (Contractor's name and address)**

**ASA Signage Innovations**
**2630 West Bradley Place, Suite C**
**Chicago, Illinois 60618**

**for the erection of a sign/signboard over 24 feet in height and/or over 100 square feet (in area of one face) at: (Business Name & Address)**

**Easter Seals Metropolitan Chicago**
**1939 West 13th Street**
**Chicago, Illinois 60608**

**Dimensions: Length 180" Height 300"**
**Height above grade/roof to top of sign 149 5/16" and 47 23/32"**
**TOTAL SQUARE FOOT AREA: 375 square feet**

**Such sign(s) shall comply with all applicable provisions of TITLE 17 of the Chicago Zoning Ordinance and all other applicable provisions of the Municipal Code of the City of Chicago governing the construction and maintenance of outdoor signs, signboards and structures.**

**JASON C. ERVIN**
**Alderman, 28th Ward**


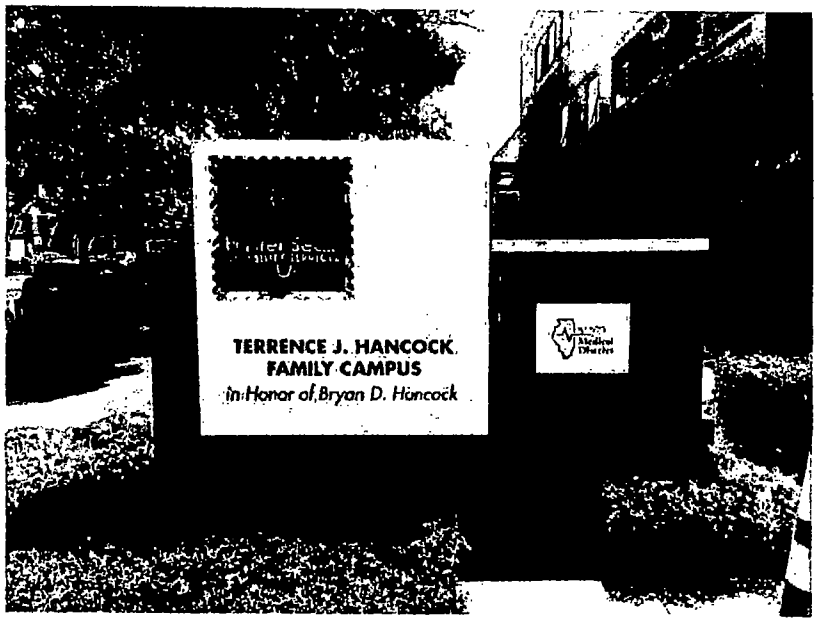



PHOTO RENDERING



END VIEW
scale: 3/4" = 1'-0"

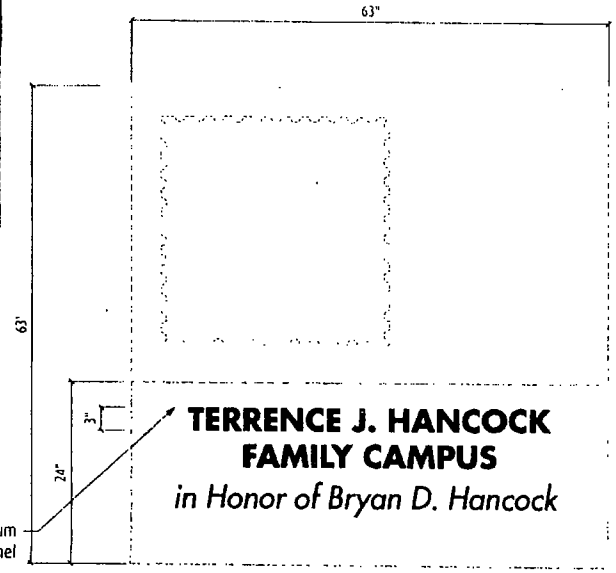



TYPICAL VIEW
scale: 3/4" = 1'-0"


Paint to match sign age (2 locations)


Easter Seals

> asi | Design Build Services

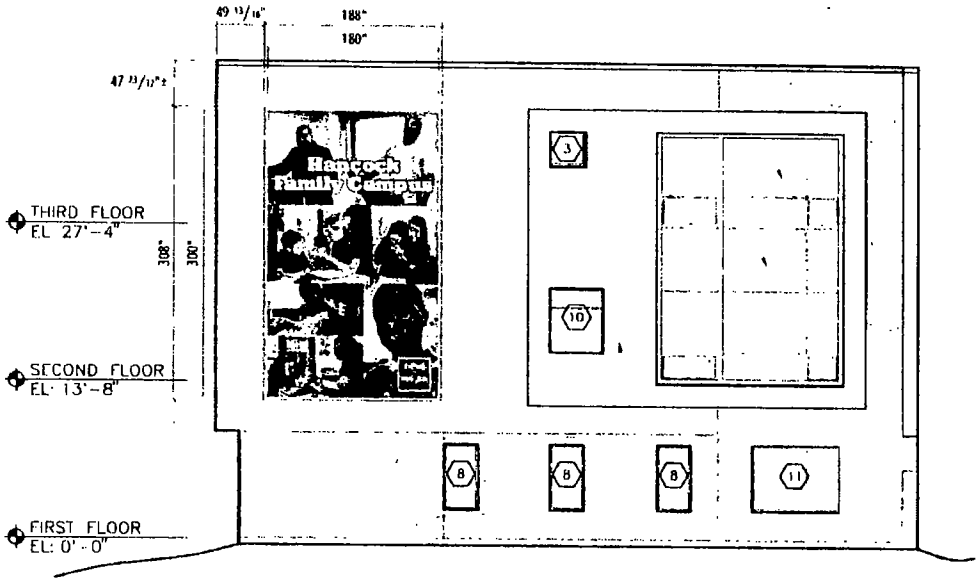


WEST ELEVATION VIEW

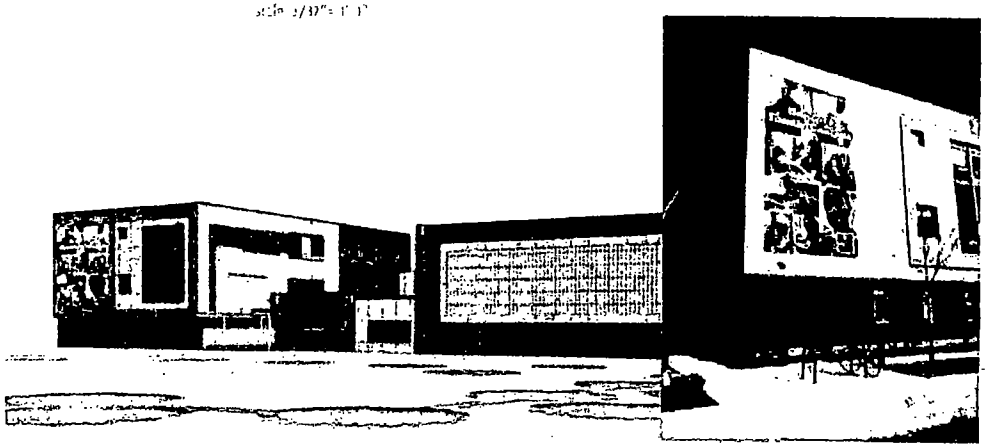

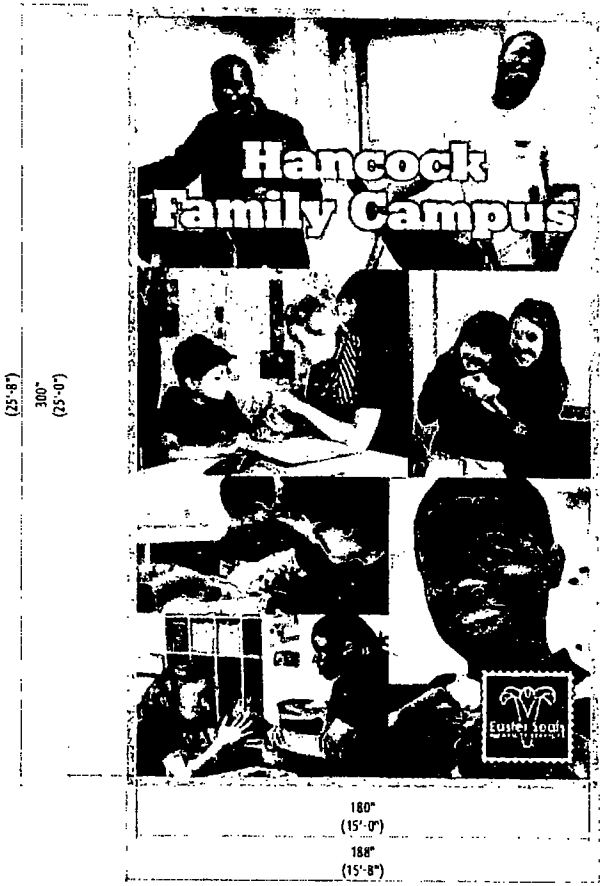


TYPICAL VIEW

asi | Design Build Services




PLAQUE PHOTO RENDERING (Placeholder artwork shown)
Scale: 3/4" = 1'-0"




**Kelly Anne Ohde**

**Metropolitan Chicago**

1939 West 13th Street, Suite 300
Chicago, IL 60608
kellyanne.ohde@eastersealschicago.org

O: 312.491.4124
C: 708.670.8992

# City of Chicago

Office of the City Clerk

Document Tracking Sheet

Or2015-509

| | |
|---|---|
| **Meeting Date:** | 9/24/2015 |
| **Sponsor(s):** | Reboyras (30) |
| **Type:** | Order |
| **Title:** | Issuance of permits for sign(s)/signboard(s) at 3363 N Milwaukee Ave |
| **Committee(s) Assignment:** | Committee on Zoning, Landmarks and Building Standards |

City Council, meeting date: 9/24/15
Committee on Zoning, Landmarks, & Building Standards

ORDERED, That the Commissioner of the Building Department is hereby directed to issue a sign permit to: (*Contractor's name and address*)

JONES Sign Co
1711 Scheuring Rd
DePERE, WI 54115

For the erection of a sign / signboard over twenty-four (24) feet in height and / or over one hundred (100) square feet (in area of one face) at:

✓ *On-Premise / Business ID signs: indicate Business Name and Address*
*Off-Premise / Advertising signs: must indicate that it is for Advertising*

DOLLAR TREE
3363 N. Milwaukee AVE
Chicago, IL 60641

Dimensions: 18'5¼" x 7' = 129 sq ft

Height above grade: 17' 10"

Such signs shall comply with all provisions of Title 17 of the Chicago Zoning Ordinance and all other applicable provisions of the Municipal Code of the City of Chicago governing the construction and maintenance of outdoor signs, sign boards, and structures.

Alderman, 30th Ward


RECEIVED
#3
2015 SEP -9 PM 12:31
OFFICE OF THE
CITY CLERK

| Sign 1 | QTY 1 |
|---|---|
| Sign | 30" Channel Ltr Stacked |
| Sign Type | Face Lit / Raceway Mounted |
| Illumination | LED Illuminated |
| Square Footage | 89.57 |
| Allowable Sq. Ft. | 480 |




1 CHANNEL LETTERS- Face Lit, Raceway Mounted (Stacked)

Scale 1/2"=1'-0"

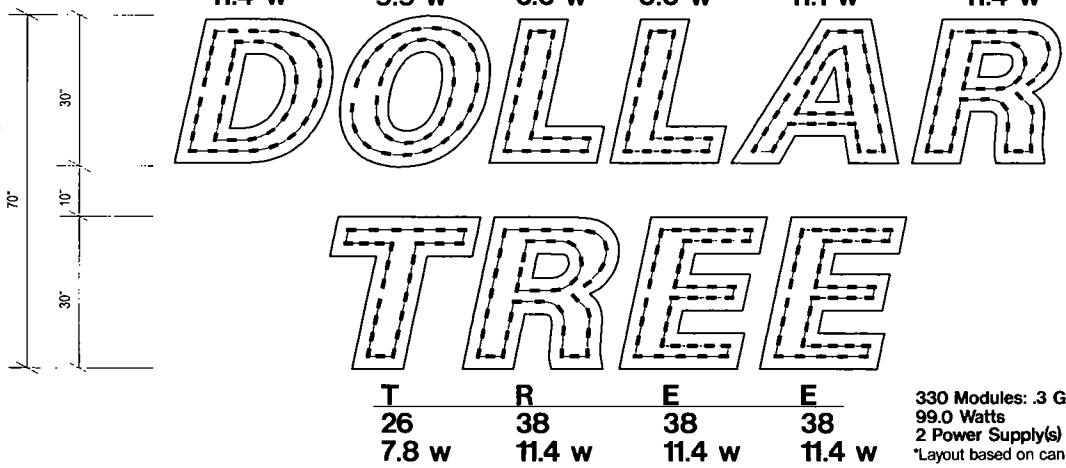


**330 Modules: .3 GREEN**
**99.0 Watts**
**2 Power Supply(s) 60w**
*Layout based on can depth no larger than 6"

COLOR SPECS

DURANODIC BRONZE

VINYL SPECS *(COPY)*

ARLON-2500-156
Vivid Green



**JONES SIGN**
Your Vision. Accomplished.
400 MACK DRIVE CROYDON. PA 19021
PH: 215.788.3898 FX: 215.788.7588

209674-R1
Location **DOLLAR TREE**
3363 N Milwaukee Ave
Chicago, IL 60641

Project: EXTERIOR SIGNAGE
Project Mgr: MM Merlin #
Designer: jm Date 7-16-15

| REVISION INFO | | | |
|---|---|---|---|
| R1 - 07.31.15 | JM | AD AWNING, ADD TENANT PANEL DIMS |
| R2 - 00.00.00 | XX | XXXXX |
| R3 - 00.00.00 | XX | XXXXX |
| R4 - 00.00.00 | XX | XXXXX |
| R5 - 00.00.00 | XX | XXXXX |
| R6 - 00.00.00 | XX | XXXXX |

This drawing is submitted for your exclusive use in connection with a project being planned by Jones Signs. It is not to be used, reproduced or exhibited in any manner, in whole or in part, without the written permission of Jones Signs.


**DOLLAR TREE**

| Sign 2 | QTY 1 |
|---|---|
| Sign | 36" Channel Ltr Stacked |
| Sign Type | Face Lit / Raceway Mounted |
| Illumination | LED Illuminated |
| Square Footage | 121 |
| Allowable Sq. Ft. | 520 |




2 CHANNEL LETTERS- Custom 36" Face Lit

Scale 1/4"=1'-0"

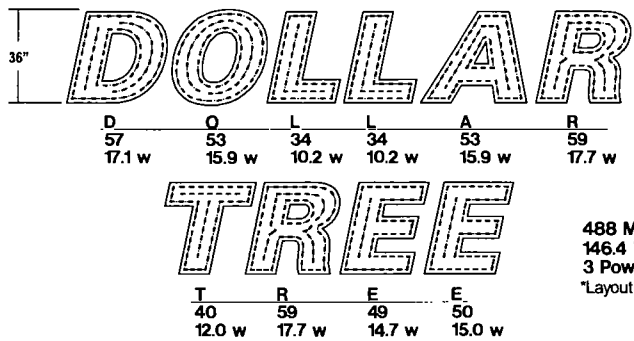


**488 Modules: .3 GREEN**
**146.4 Watts**
**3 Power Supply(s) 60w**
*Layout based on can depth no larger than 6"

VINYL SPECS *(COPY)*

ARLON-2500-156
Vivid Green

COLOR SPECS

DURANODIC BRONZE



**JONES SIGN**
Your Vision. Accomplished.
400 MACK DRIVE CROYDON, PA 19021
PH: 215.788.3898 FX: 215.788.7588

**209674-R1**
Location: **DOLLAR TREE**
3363 N Milwaukee Ave
Chicago, IL 60641

Project: EXTERIOR SIGNAGE
Project Mgr. MM Merlin # ____
Designer jm Date 7-16-15

REVISION INFO


| | | | |
|---|---|---|---|
| R1 - 07.31.15 | JM | AD AWNING, ADD TENANT PANEL DIMS | |
| R2 - 00.00.00 | XX | XXXXX | |
| R3 - 00.00.00 | XX | XXXXX | |
| R4 - 00.00.00 | XX | XXXXX | |
| R5 - 00.00.00 | XX | XXXXX | |
| R6 - 00.00.00 | XX | XXXXX | |

This drawing is custom built for your application and is the property of Jones Sign Co. Jones Sign Co. reserves all rights to the use of this drawing and the design contained herein.

**DOLLAR TREE**

| Sign 1 | QTY 1 |
|---|---|
| Sign | 30" Channel Ltr Stacked |
| Sign Type | Face Lit / Raceway Mounted |
| Illumination | LED Illuminated |
| Square Footage | 89 57 |
| Allowable Sq Ft | 480 |

| Sign 2 | QTY 1 |
|---|---|
| Sign | 36" Channel Ltr. Stacked |
| Sign Type | Face Lit / Raceway Mounted |
| Illumination | LED Illuminated |
| Square Footage | 121 |
| Allowable Sq Ft | 520 |

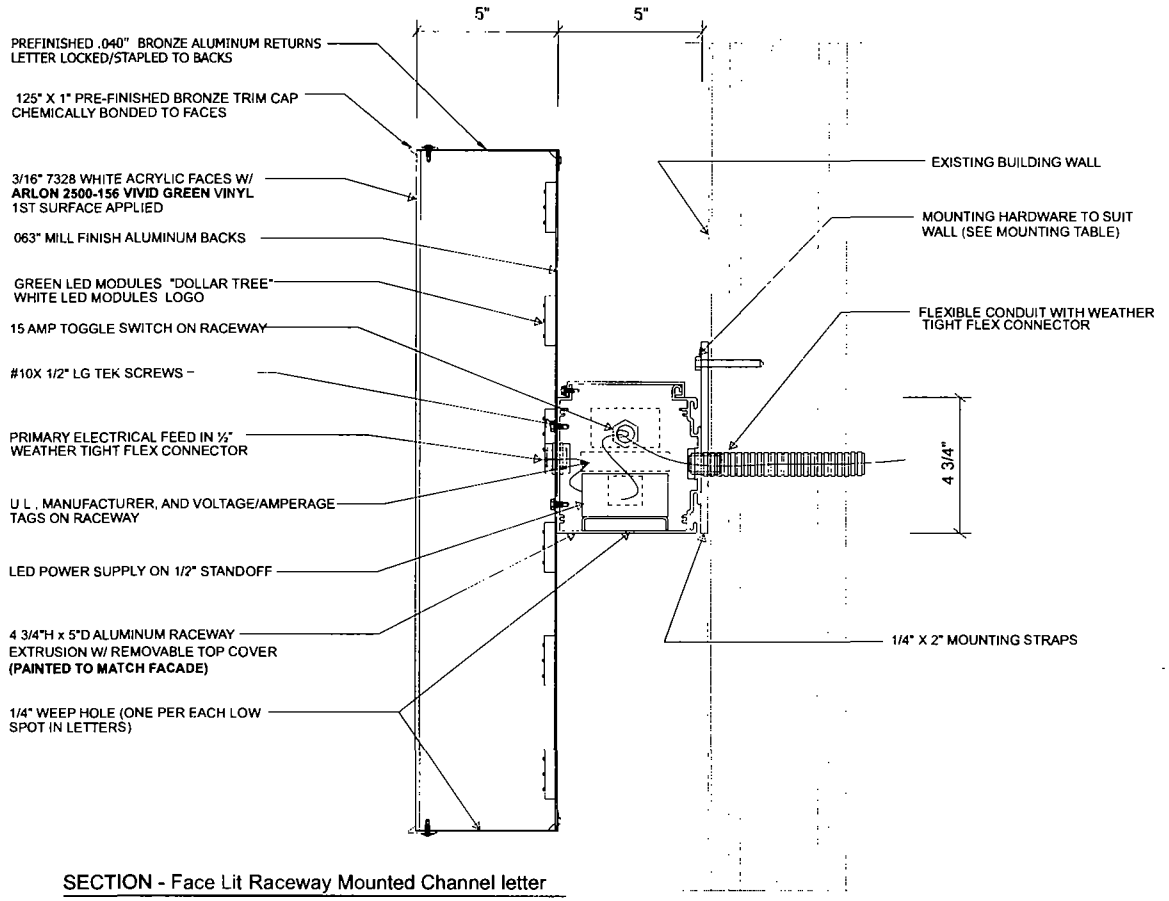


SECTION - Face Lit Raceway Mounted Channel letter

Scale N T S

**GENERAL NOTES:**

-U L LISTED
-ALL ELECTRICAL WORK SHALL BE PERFORMED IN ACCORDANCE WITH "NEC" REF SECTION 600
-ALL ELECTRICAL SIGN SECTIONS TO HAVE U L LABEL IN ACCORDANCE WITH "NEC" 600 3 AND MANUFACTURERS LABEL LOCATED NEXT TO DISCONNECT SWITCH
-ALL NON-CURRENT CARRYING METAL PARTS OF SIGN SHALL BE GROUNDED & BONDED IN ACCORDANCE WITH "NEC" 250
-ALL WIRING CONTAINED IN ENCLOSED AREAS WITH LAMPS SHALL BE FIXTURE RATED
-SPLICING OF CONDUCTORS SHALL BE MADE IN JUNCTION BOXES OR SIMILAR METAL ENCLOSURES
-AT THE POINT THAT ELECTRICAL CABLE PASSES THRU THE SIGN BOX, IT SHALL PASS THRU A U L LISTED RUBBER GROMMET

**U.L. LABELS REQUIRED**

REQUIRED

THIS SIGN IS INTENDED TO BE INSTALLED IN ACCORDANCE WITH THE REQUIREMENTS OF ARTICLE 600 OF THE NATIONAL ELECTRICAL CODE AND/OR OTHER APPLICABLE LOCAL CODES THIS INCLUDES PROPER GROUNDING AND BONDING OF SIGN

NOTE
A primary disconnect switch shall be externally located at end of sign as stated in the national electric code section 600 6 (by sign fabricator)

## MOUNTING METHOD TABLE

**PREFERRED MOUNTING METHOD**
3/8" THRU BOLTS

CONCRETE OR CMU
CABINET FRAME OR RACEWAY BAR
WASHER ON 2" BACK OF WALL

WOOD OR STEEL FRAME
CABINET FRAME OR RACEWAY BAR
2x4 BACKER ON BACK OF WALL

**ALTERNATE MOUNTING METHOD**
MUST BE APPROVED BY JONES SIGN BEFORE USING 3/8"LAGS W/ EXPANSION SHIELDS (USE ONLY WHEN ACCESS IS NOT AVAILABLE FOR THRU BOLTING)

3/8"LAG w/ EXPANSION SHIELD
(WHEN ACCESS IS NOT AVAILABLE FOR THRU-BOLTING)

CONCRETE
CABINET FRAME OR RACEWAY BAR
DEPTH OF EMBED

**SIGN 1 - ELECTRICAL DETAILS**

(3) 60 W POWER SUPPLIES @ .58 AMPS EACH TOTAL AMPS. 1.74
(1) 20 AMP 120V CIRCUIT REQUIRED



**JONES SIGN**
Your Vision. Accomplished.
400 MACK DRIVE CROYDON, PA 19021
PH: 215.788.3898 FX: 215.788.7588

209674-R1
Location: DOLLAR TREE
3363 N. Milwaukee Ave
Chicago, IL 60641

Project EXTERIOR SIGNAGE
Project Mgr MM Merlin #
Designer jm Date 7-16-15


REVISION INFO

| | | | |
|---|---|---|---|
| R1 - 07.31.15 | JM | AD AWNING, ADD TENANT PANEL DIMS | |
| R2 - 00.00.00 | XX | XXXXX | |
| R3 - 00.00.00 | XX | XXXXX | |
| R4 - 00.00.00 | XX | XXXXX | |
| R5 - 00.00.00 | XX | XXXXX | |
| R6 - 00.00.00 | XX | XXXXX | |

This drawing is submitted for your exclusive use in connection with a project being planned by Jones Sign Company and is not to be used, shown to anyone outside your organization, or loaned, copied or reproduced in any way without the written permission of Jones Sign.

**DOLLAR TREE**

| Sign 3 | QTY 2 (ONE FACE FOR EA. SIDE) |
|---|---|
| Sign | D/F Tenant Pylon (Reface) |
| Sign Type | Lexan w/ Vinyl Overlay |
| Illumination | Fluorescent |
| Square Footage | SAME AS EXISTING |
| Allowable Sq. Ft. | N/A |

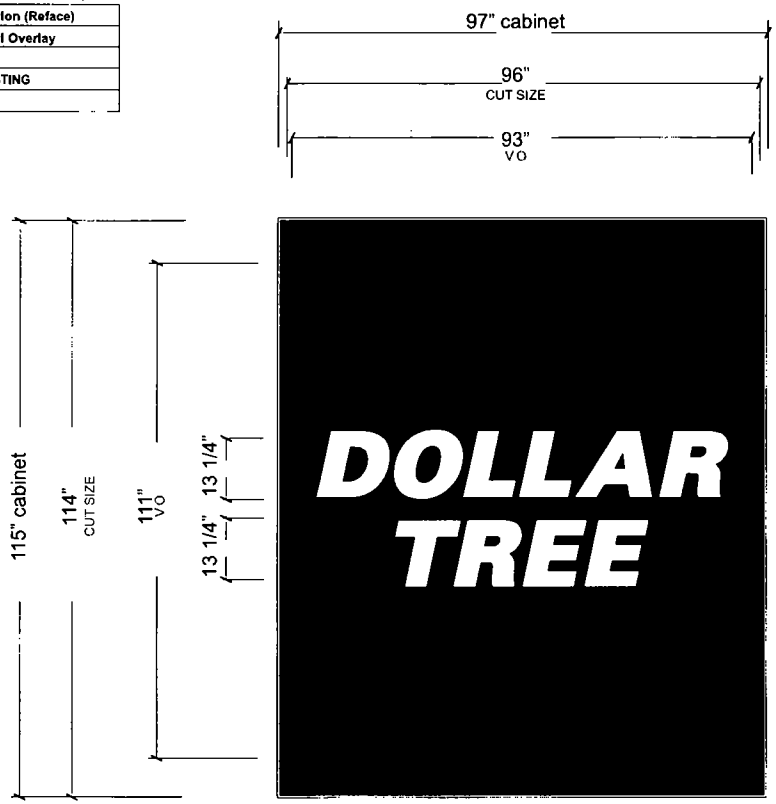


3 **TENANT PANEL** - White Lexan w/ Vinyl Overlay

Scale. 1/2"=1'-0"

WORK SCOPE:


INSTALL NEW WHITE LEXAN TENANT PANEL WITH 1ST SURFACE VINYL APPLIED TO FACE CABINET TO BE PAINTED BRONZE

(2) REQUIRED (D/F)

NOTE: Lexan face should be square with radius corners trimmed in the field


VINYL SPECS *(COPY)*

ARLON-2500-156
Vivid Green

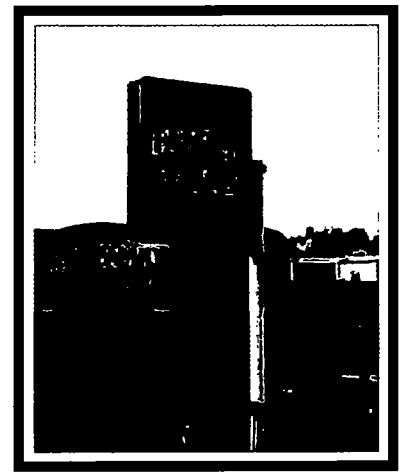

EXISTING - D/F TENANT PYLON

Scale N.T.S

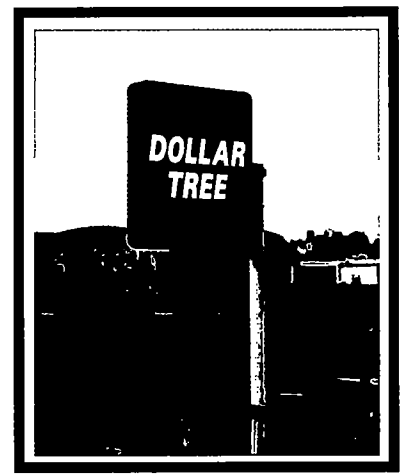


PROPOSED - D/F TENANT PYLON

Scale N.T.S



**JONES SIGN**
Your Vision. Accomplished.
400 MACK DRIVE CROYDON, PA 19021
PH: 215.788.3898 FX: 215.788.7588

209674-R1
Location: DOLLAR TREE
3363 N Milwaukee Ave
Chicago, IL 60641

Project EXTERIOR SIGNAGE
Project Mgr MM Merlin #
Designer jm Date 7-16-15

| REVISION INFO | | | |
|---|---|---|---|
| R1 - 07.31.15 | JM | AD AWNING, ADD TENANT PANEL DIMS |
| R2 - 00.00.00 | XX | XXXXX |
| R3 - 00.00.00 | XX | XXXXX |
| R4 - 00.00.00 | XX | XXXXX |
| R5 - 00.00.00 | XX | XXXXX |
| R6 - 00.00.00 | XX | XXXXX |

This drawing is submitted for your exclusive use in connection with a project being planned by Jones Signs. It is not to be exhibited, reproduced or used in any way without permission. All rights reserved under the laws of the United States.

**DOLLAR TREE**

| Sign 2 | QTY 1 |
|---|---|
| Sign: | 36" Awning |
| Sign Type: | Non Lit |
| Illumination: | None |
| Square Footage: | N/A |

**GENERAL NOTES:**

FRAME STYPE: CONVEX


# OF SECTIONS. 1

⚠1 FABRIC: ERADICOLOR


FABRIC #: ER4-298 GREEN

LIGHTING. NO


GRAPHICS: NONE REQUESTED

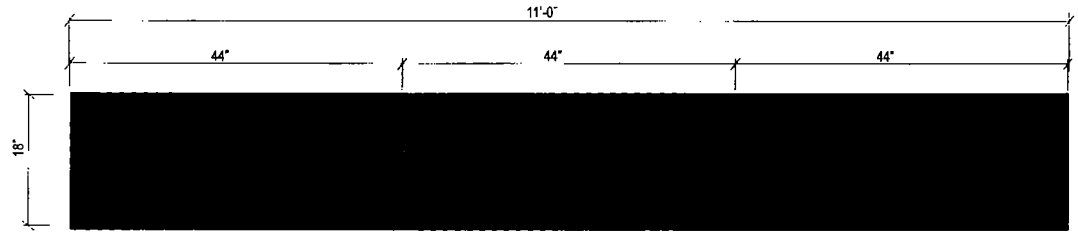



4 NON ILLUM AWNING FRONT ELEVATION
Scale 1/4"=1'-0"

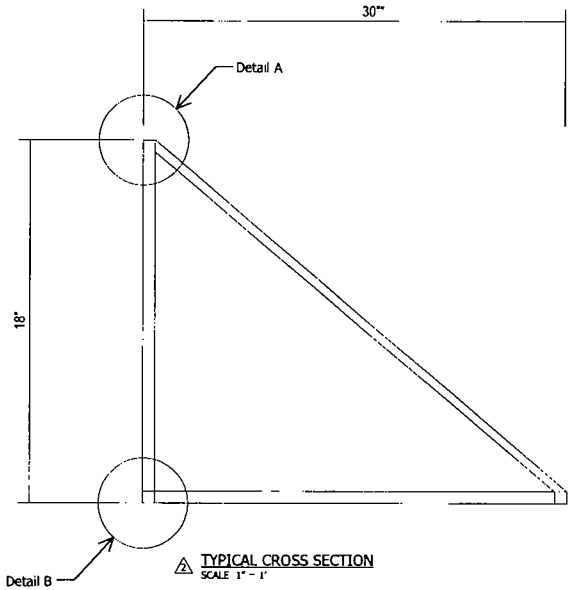




⚠2 TYPICAL CROSS SECTION
SCALE 1" = 1'

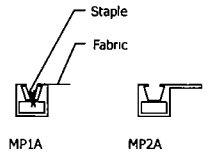

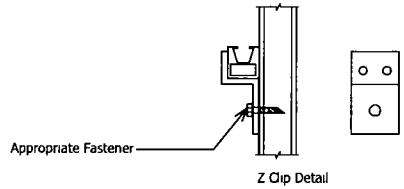
Z Clip Detail

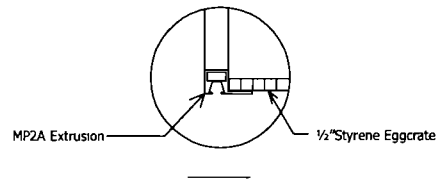


DETAIL A

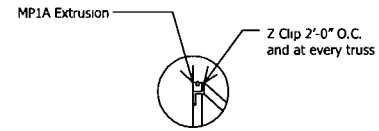MOUNTING METHODTABLE

| PREFERRED MOUNTING METHOD 3/8" THRU BOLTS | ALTERNATE MOUNTING METHOD MUST BE APPROVED BY JONES SIGN BEFORE USING 3/8"LAGS W/ EXPANSION SHIELDS (USE ONLY WHEN ACCESS IS NOT AVAILABLE FOR THRU BOLTING) |
|---|---|
| CONCRETE OR CMU<br>CABINET FRAME OR RACEWAY BAR<br>2" WASHER ON BACK OF WALL | 3/8"LAG w/ EXPANSION SHIELD (WHEN ACCESS IS NOT AVAILABLE FOR THRU-BOLTING)<br>CONCRETE<br>CABINET FRAME OR RACEWAY BAR<br>DEPTH OF EMBED |
| WOOD OR STEEL FRAME<br>CABINET FRAME OR RACEWAY BAR<br>2x4 BACKER ON BACK OF WALL | |



**JONES SIGN**
Your Vision. Accomplished.
400 MACK DRIVE CROYDON. PA 19021
PH: 215.788.3898 FX: 215.788.7588

209674-R1
Location DOLLAR TREE
3363 N. Milwaukee Ave
Chicago, IL 60641

Project EXTERIOR SIGNAGE
Project Mgr MM Merlin #
Designer jm Date 7-16-15

| REVISION INFO | | | |
|---|---|---|---|
| R1 - 07.31.15 | JM | AD AWNING, ADD TENANT PANEL DIMS |
| R2 - 00.00.00 | XX | XXXXX |
| R3 - 00.00.00 | XX | XXXXX |
| R4 - 00.00.00 | XX | XXXXX |
| R5 - 00.00.00 | XX | XXXXX |
| R6 - 00.00.00 | XX | XXXXX |

This drawing is submitted for your exclusive use in connection with a project being planned by Jones Sign. It is not to be reproduced, shown to anyone outside your organization or used in any way detrimental to the interests of Jones Sign without its written permission.

**DOLLAR TREE**

**SUPPLEMENTAL APPLICANT**

This Supplemental Application must be completed and submitted along with the Sign Permit Application.
All fields must be completed. If a field is not applicable you must answer "n/a" in the field.

DEPARTMENT OF BUILDINGS

# CITY OF CHICAGO SIGN PERMIT APPLICATION

(THIS IS NOT A PERMIT)

**Application Number:** _____ **Date of Application:** 8/14/15

**Address of property where sign will be erected:** 3363 N. Milwaukee Ave

**Does property have multiple addresses?** ☐ Yes ☑ No

If yes, please list all addresses: _____

**Is this building vacant?** ☐ Yes ☒ No

If yes, is it registered under the Vacant Building Ordinance? Registration # _____

## Section 1 - Applicant

**Applicant is the Owner (of the real property)** ☐ **Lessee (of the real property)** ☑

**Name of Owner of Real Property:** _____

Address: _____

Phone #: _____ Mobile #: _____ Email: _____

**Name of Lessee of Real Property:** ALDI INC

Name: Chris Stair Address: 1200 North Kirk Rd - Batavia, IL 60510

Phone #: 630-761-2423 Mobile #: _____ Email: Chris.stair@aldi.us

## Section 2 - Contractors

**Payer Company of Annual Inspection Fee:**

Name of Contact of Payer Company: Janet Couture

Name of Payer Company: Dollar Tree Address: 500 Volvo Pkwy Chesapeake, VA 23320

Phone #: 757-321-5250 Mobile #: 757-201-8043 Email: JCOUTURE@dollartree.com

**Electrical Contractor:** (Existing Electric)

Address: _____ License #: _____

Phone #: _____ Mobile #: _____ Email: _____

Website: _____

**Sign Erector:** JONES Sign Co., INC

Bond #: _____ Registration #: _____

Address: 1711 Scheuring Rd De Pere WI 54115

Phone #: 920-425-6707 Mobile #: _____ Email: AMURRAY@JONESSIGN.COM

Website: WWW.JONESSIGN.COM

***Picture or rendering must be attached depicting sign placement with before and after view.*** *Section 2 continues on next page*

**Expediter:** _____

Address: _____ License #: _____

Phone #: _____ Mobile #: _____ Email: _____

Website: _____

## Section 3 - Sign and Structure Details

**(Please check all that apply)**

**Sign Category:**

On-Premise (Business ID): ☐ Dynamic ☒ Static

Business License # of Tenant Business: _____

Off-Premise (Advertising): ☐ Dynamic ☐ Static

Temporary: ☐ Special Event: ☐

**Sign will read (Please provide a description, picture and shop drawing):** SEE ATTACHED DRAWINGS (side sign needs Alderman Approval)

**Type of sign (Mark all that apply):**

☐ Awning ☐ Canopy ☐ Freestanding ☐ Marquee ☐ Projecting ☐ Dynamic Image Display

☑ Wall ☐ Painted ☐ Cabinet/Frame ☐ Vinyl ☐ Projected image ☐ Flashing

☐ High Rise Building ☐ Hotel/Hospitals ☐ Other buildings: _____

What is the dimension of the wall on which the sign will be installed? 18 X 129

**Where is sign or sign structure mounted?** ☐ Inside the building ☑ Outside the building

**Is the sign or sign structure attached to a building or wall?:** ☑ Yes ☐ No If yes, which wall of building? N E S W * SW

**Is this a freestanding sign?** ☐ Yes ☑ No **Location of sign on lot:** N E S W

**Which direction does sign copy face?** N E S W

Does any portion of the sign, sign structure or attachments cover, obscure or obstruct an existing window in a residential unit whether occupied or not? ☐ Yes ☑ No

**Does any portion of the sign, sign structure, or attachments extend on or over the public way?** ☐ Yes ☑ No *

If yes, what is the public way use permit number? _____

**Sign Panels:** Back to back within 30 degrees of parallel ☐ Yes ☐ No

**Number of Faces:** _____

**Sign Support Structure:** ☐ Pole ☐ Roof ☐ Ground ☑ Building ☐ Windows ☐ Other: _____

Does any portion of the sign or sign structure extend 24 inches above the roof line as defined in 17-17-02149 of the Municipal Code of Chicago? ☐ Yes ☑ No

***Picture or rendering must be attached depicting sign placement with before and after view.***

*Section 3 continues on next page*

*Section 3 continued*

**Dimensions of Sign Structure (i.e. cabinet, frame, awning, canopy)**

Length: 18 Feet 5 1/4 Inches Height: 7 Feet _____ Inches Depth: _____ Feet 10 Inches

Area: 129 Sq Ft. Weight: 303 lbs.

Shape of Sign: Individual Letters on Raceways

**Sign Height above Grade:**

From Grade to Bottom of sign or sign structure, whichever is lowest: 12 Ft.

From Grade to Top of sign or sign structure, whichever is highest: 17'10" Ft.

Is City Council Order required?* ☑ Yes ☐ No

*All signs in excess of 100 Square Feet in area OR in excess of 24 feet above grade require a City Council Order pursuant to Section 13-20-680 of the Municipal Code of Chicago

**Dimension of Sign Elements pursuant to Section 17-12-0601 of the Chicago Zoning Ordinance:**

Length: 18 Feet 5 1/4 Inches Height: 7 Feet _____ inches Area: 129 Sq Ft.

**Electrical Contractor will install:** Feeders: ☐ Yes ☐ No Customer Leads: ☐ Yes ☐ No

Number of Lamps: _____ Total Wattage: _____ Type of Lamp: _____

Number of Ballast/Transformers: _____ Input of Transformers: _____

Type of Switch: _____ Location of Switch: _____

Tenant existing electrical

**Static:** ☐ Yes ☑ No

**Illuminated:** ☑ Yes ☐ No

If yes - External _____ Internal ✓

**Dynamic Image Display:** ☐ Yes ☑ No

(An affidavit of compliance is required for all dynamic image display signs pursuant to Section 13-20-675(d)(2) of the Municipal Code of Chicago.)

Max Nits _____ Max Foot Candles _____ Message Time (Screen Hold): _____ seconds

Self Dimming Capability: ☐ Yes ☐ No

What is the total of the sign face area devoted to dynamic image display? _____ Sq Ft.

## Section 4 - Zoning Information

**Zoning District or Planned Development #:** B3-1

**Is sign located in a special sign district?** ☐ Yes ☒ No

If yes: ☐ Michigan Avenue Corridor ☐ Oak Street Corridor ☐ State Street/Wabash Avenue Corridor

**Total Street frontage of Zoning Lot:** 200 **(Ft.)**

**Total Area of new sign:** 129 **(Sq Ft.)** **Gross Area of all proposed signs:** 295 **(Sq Ft.)**

**Total Area of all existing signs on Zoning Lot:** 295 **(Sq Ft.)**

***Picture or rendering must be attached depicting sign placement with before and after view.***

*Section 4 continues on next page*

*Section 4 continued*

**Distance from outer edge of sign or structure to curb line:** 12 (Ft.)

**Distance from inner edge of sign or sign structure to curb line:** 8 (Ft.)

**Distance from:**

Public Park 10 acres or more: 11616 (Ft.)

Public Park 2 acres or more: 1584 (Ft.)

Expressway or Toll Road: 25344 (Ft.)

Lake Shore Drive: 105600 (Ft.)

Michigan Avenue (Oak St. to Roosevelt Rd.): 147840 (Ft.)

Residential District: 200 (Ft.)

Residential building in a D district: _____ (Ft.)

Existing off-premise/advertising signs on same side of street? ☐ Yes ☐ No

In a B or C District: _____ (Ft.)

In a D or M District: _____ (Ft.)

Waterways: 3,585 (Ft.)

## Section 5 - Sign Permit History

**Does the proposed sign, change, alter or replace an existing sign?** ☑ Yes ☐ No

If yes, were permits issued for the sign being replaced, changed or altered? ☑ Yes ☐ No

If yes, please list each permit number and date each permit was issued:

Permit Number: 100483387 Date issued: 10/22/13

Permit Number: _____ Date issued: _____

Permit Number: _____ Date issued: _____

Permit Number: _____ Date issued: _____

Does the proposed sign change a static sign to a dynamic image display sign? ☐ Yes ☑ No

Does the proposed sign change or alter the square footage or the height of the sign or sign structure? ☐ Yes ☐ No

Does the proposed sign change an on-premise sign to an off-premise/advertising sign? ☐ Yes ☐ No

## Section 6 - Attestation and Signatures

**We, the undersigned, under penalty of perjury, do hereby affirm and attest that the above information is true, complete, and correct and acknowledge that incorrect information is grounds to revoke or rescind a permit.**

**Owner of Real Property:** _____ **Date** 8/25/15

**Lessee of Real Property:** _____ **Date** _____

**Expediter:** _____ **Date** _____

**Supervising Electrician:** _____ **Date** _____

**Sign Erector:** Rudelle Nursey c/o Jones Sign **Date** 9/1/15

***Picture or rendering must be attached depicting sign placement with before and after view.***

CITY OF CHICAGO

# DEPARTMENT OF BUILDINGS

## Sign Permit Application

| APPROVAL NUMBER | APPLICATION NUMBER | ANNUAL FEE | WORK CODE | DRAWINGS ATTACHED |
|---|---|---|---|---|
| | 100609558 | | | ☐ YES ☐ NO |

DATE OF APPLICATION: 08/14/2015

ADDRESS OF SIGN: 3363 N MILWAUKEE AVE, 60641-

BUILDING:

ORIGINAL PERMIT NUMBER:

TYPE OF PERMIT: NEW CONSTRUCTION (SIGN)

PAYER OF ANNUAL INSPECTION:
MORTENSEN, JOHN
1711 SCHEURING RD
DE PERE, WI 54115
(920)425-9842

SIGN MANUFACTURER: JONES SIGN

ADDRESS WHERE SIGN CAN BE SEEN PRIOR TO ERECTION:

TICKET NUMBER: 0

REINSPECTION CONTROL NUMBER:

TYPE OF SUPPORT FOR SIGN: BUILDING

SIGN BOARD SUPPORT MEMBERS: STEEL

| | |
|---|---|
| ANNUAL FEE | |
| CONSTRUCTION FEE | 400.00 |
| 1017 B FEE | |
| TOTAL FEE | 400.00 |
| AMOUNT PAID | 200.00 |
| BALANCE DUE | $ 200.00 |

Check # for Zoning

Check # for DCAP

TYPE OF SIGN: FLAT OR BOX

| LENGTH | FT. | IN | HEIGHT | FT. | IN. |
|---|---|---|---|---|---|
| | 18 | 5 | | 7 | |

| AREA | SQ. FT | WEIGHT | LBS |
|---|---|---|---|
| | 129 | | 303 |

SIGN HEIGHT ABOVE GRADE/ROOF: FT. 15

SHAPE OF SIGN: REGULAR

SIGN WILL READ:
DOLLAR TREE

NO OF LAMPS:

TOTAL WATTAGE:

TYPE OF LAMP:

NO OF BALLAST/TRANSFORMERS:

INPUT OF TRANSFORMERS:

CONTRACTOR WILL INSTALL: [N] FEEDERS [N] CUSTOMER LEADS

TYPE OF SWITCH:

LOCATION OF SWITCH:

SIGN LOCATION:
SIGNING FOR DOLLAR TREE - 30" CHANNEL LETTERS ON FRONT ELEVATION - 36" CHANNEL LETTERS FRONT ELEVATION - TENANT PANELS FOR EXISTING PYLON

The undersigned certify that the statements in this application are true and correct and that all work done under the proposed permit will conform to the requirements of the Chicago Municipal Code

| | |
|---|---|
| REG. NO | |
| ELECT CONTR | |
| ADDRESS | |
| SUPERVISOR SIGNATURE | |

| | |
|---|---|
| BOND. NO | REG. NO N94197 |
| SIGN ERECTOR | JONES SIGN CO SIGNER |
| ADDRESS | 1711 SCHEURING<br>DE PERE WI, 54115 |
| SIGNATURE | |

The permit issued on this application will authorize only signs here applied for. If other signs are to be erected they must be covered by additional permits

**City of Chicago**
**Rahm Emanuel, Mayor**

**Department of Buildings**
**Judith Frydland, Commissioner**

TYPE OF BUSINESS

COMMERCIAL Other: RETAIL

Name: DOLLAR TREE

LIC #:

Renewal Date:

Projects Over:

[Y] Private Property

[N] Public Way Grant Permit #:

[ ] Planned Development/Manufacturing PMD/PD#:

Zoning District: B3 Other:

TYPE OF SIGN:

[ ] ADVERTISING [ ] ILLUMINATE [ ] MOVEABLE

[X] BUSINESS [ ] FLASHING

TOTAL STREET FRONTAGE OF LOT (IN FEET) 100

TOTAL AREA OF NEW SIGN (SQ.FT.) 129

TOTAL AREA OF ALL SIGNS ON LOT (SQ.FT.) 210

HEIGHT OF SIGN ABOVE GRADE (TO TOP) 22ft in

DISTANCE OF CURB LINE OUTER EDGE (ft) 256

DISTANCE OF STRUCTURE INNER EDGE (ft) 202

DISTANCE FROM (ft):

A. PUBLIC PARK (OVER 10 ACRES)

B. EXPRESSWAY (IF LESS THAN 1,000 FT.)

C. RESIDENCE DISTRICT (ADVERTISING SIGNS ONLY)

IF REPLACEMENT SIGN OR CHANGE OF FACE, WHAT DOES THE EXISTING SIGN READ?

Original Payee:

**Landmark Hold:** [ ] **Status:**

ZONING (OFFICE USE ONLY)

SIGN BOND REQUIRED? [X] YES

COUNCIL ORDER REQUIRED [ ] YES

IS SPECIAL PERMISSION REQUIRED FROM CHIEF ELECTRICAL

[ ] YES

IF YES, ATTACH LETTER OF REQUEST

TIME STAMP

SIGN CLERK

APPROVED FOR PERMIT

REMARKS

# City of Chicago

Or2015-532

Office of the City Clerk

Document Tracking Sheet

| | |
|---|---|
| **Meeting Date:** | 9/24/2015 |
| **Sponsor(s):** | O'Connor (40) |
| **Type:** | Order |
| **Title:** | Issuance of permits for sign(s)/signboard(s) at 500 N Michigan Ave |
| **Committee(s) Assignment:** | Committee on Zoning, Landmarks and Building Standards |

# ORDER

**ORDERED**, that the Commissioner of Buildings is hereby authorized and directed to issue a sign permit to the sign contractor named below, for the conversion of the existing sign/signboard to a Dynamic Image Display sign/signboard at 5981 N. Ridge Ave., Chicago, IL 60660:

Lamar Advertising Co.
500 N. Michigan Ave.
Chicago, IL 60611

Said conversion will replace the existing rotating sign display measuring approximately 10' in height and 10' in length currently located at the subject property.

**Proposed Sign Details**:

**Dimensions:** Length: 9'-8" Height: 10'

**Height above grade/roof to the top of the sign:** 24'

**Total square foot area:** 97 sq. ft.

NOTWITHSTANDING any provisions of Title 17 of the Chicago Zoning Ordinance to the contrary, the Commission of Buildings is hereby directed and authorized to issue a sign permit to the named sign contractor for the address referenced within this ordinance.

Patrick J. O'Connor
Alderman, 40th Ward

# City of Chicago

Or2015-522

## Office of the City Clerk

## Document Tracking Sheet

| | |
|---|---|
| **Meeting Date:** | 9/24/2015 |
| **Sponsor(s):** | Reilly (42) |
| **Type:** | Order |
| **Title:** | Issuance of permits for sign(s)/signboard(s) 116 E Oak St |
| **Committee(s) Assignment:** | Committee on Zoning, Landmarks and Building Standards |

Committee on Zoning, Landmarks and Building Standards

(signs)

ORDERED, That the Commissioner of Buildings is hereby directed to issue 3 sign permits to:

Thatcher Oaks Awnings
718 Industrial Drive
Elmhurst, IL 60126

For the erection of three (3) awning signs over 24 feet in height and/or over 100 square feet (in area of one face) at:

116 E Oak
Chicago, IL 60611

| | | | | |
|---|---|---|---|---|
| #1, | Dimensions: | length 4 feet 2 inches | height | 1 feet 6 inches |
| | Height above grade/roof to top of sign | | 30 feet | |
| | Total Square Foot Area | | 6 square feet | |
| | Elevation | | South | |
| #2 | Dimensions: | length 4 feet 2 inches | height | 1 feet 6 inches |
| | Height above grade/roof to top of sign | | 30 feet | |
| | Total Square Foot Area | | 6 square feet | |
| | Elevation | | South | |
| #3 | Dimensions: | length 4 feet 1 inches | height | 1 feet 6 inches |
| | Height above grade/roof to top of sign | | 30 feet | |
| | Total Square Foot Area | | 6 square feet | |
| | Elevation | | South | |

Such sign shall comply with all applicable provisions of TITLE 17 of the Chicago Zoning Ordinance and all other applicable provisions of the Municipal Code of the City of Chicago governing the construction and maintenance of outdoor signs, signboards and structures.

Brendan Reilly
Alderman, 42nd Ward

# City of Chicago

Or2015-529

## Office of the City Clerk

## Document Tracking Sheet

| | |
|---|---|
| **Meeting Date:** | 9/24/2015 |
| **Sponsor(s):** | Reilly (42) |
| **Type:** | Order |
| **Title:** | Issuance of permits for sign(s)/signboard(s) at 231 S LaSalle St -- 254 sq. ft. |
| **Committee(s) Assignment:** | Committee on Zoning, Landmarks and Building Standards |

Committee on Zoning, Landmarks
and Building Standards
City Council Meeting, September 24, 2015
Alderman Brendan Reilly, 42nd Ward
Sign Order

ORDERED, That the Commissioner of Buildings is hereby directed to issue a sign permit to:

Mertes Contracting
2665 S. 25th Avenue
Broadview, IL 60155

For the erection of a sign/signboard over 24 feet in height and/or over 100 square feet (in area of one face) at:

Wintrust Financial Corp.
231 South La Salle Street
Chicago, IL 60602

Dimensions: length 75' 3" height 3' 4.5"


Height above grade/roof to top of sign 39 feet

Total Square Foot Area 254 square feet

Elevation East

Such sign shall comply with all applicable provisions of TITLE 17 of the Chicago Zoning Ordinance and all other applicable provisions of the Municipal Code of the City of Chicago governing the construction and maintenance of outdoor signs, signboards and structures.

Brendan Reilly
Alderman, 42nd Ward

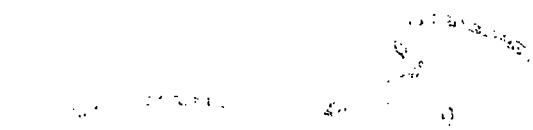

# City of Chicago

Office of the City Clerk

Document Tracking Sheet

Or2015-530

| | |
|---|---|
| **Meeting Date:** | 9/24/2015 |
| **Sponsor(s):** | Reilly (42) |
| **Type:** | Order |
| **Title:** | Issuance of permits for sign(s)/signboard(s) at 231 S LaSalle St - 127.75 sq ft |
| **Committee(s) Assignment:** | Committee on Zoning, Landmarks and Building Standards |

Committee on Zoning, Landmarks
and Building Standards
City Council Meeting, September 24, 2015
Alderman Brendan Reilly, 42nd Ward
Sign Order

ORDERED, That the Commissioner of Buildings is hereby directed to issue a sign permit to:

Mertes Contracting
2665 S. 25th Avenue
Broadview, IL 60155

For the erection of a sign/signboard over 24 feet in height and/or over 100 square feet (in area of one face) at:

Wintrust Financial Corp.
231 South La Salle Street
Chicago, IL 60602

Dimensions: length 73' height 1.75"


Height above grade/roof to top of sign 39 feet

Total Square Foot Area 127.75 square feet

Elevation West

Such sign shall comply with all applicable provisions of TITLE 17 of the Chicago Zoning Ordinance and all other applicable provisions of the Municipal Code of the City of Chicago governing the construction and maintenance of outdoor signs, signboards and structures.

Brendan Reilly
Alderman, 42nd Ward

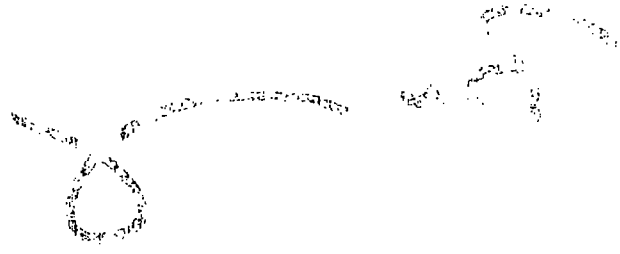

# City of Chicago

Office of the City Clerk

Document Tracking Sheet

Or2015-536

| | |
|---|---|
| **Meeting Date:** | 9/24/2015 |
| **Sponsor(s):** | Reilly (42) |
| **Type:** | Order |
| **Title:** | Issuance of permits for sign(s)/signboard(s) at 320 W Ohio St |
| **Committee(s) Assignment:** | Committee on Zoning, Landmarks and Building Standards |

Committee on Zoning, Landmarks
and Building Standards
City Council Meeting, September 24, 2015
Alderman Brendan Reilly, 42nd Ward
Sign Order

ORDERED, That the Commissioner of Buildings is hereby directed to issue a sign permit to:

South Water Signs
934 N. Church
Elmhurst, IL 60126

For the erection of a sign/signboard over 24 feet in height and/or over 100 square feet (in area of one face) at:

Guaranteed Rate
320 W. Ohio Street
Chicago, IL 60654

Dimensions: length 18.75' height 5'


Height above grade/roof to top of sign 75 feet

Total Square Foot Area 94 square feet

Elevation West

Such sign shall comply with all applicable provisions of TITLE 17 of the Chicago Zoning Ordinance and all other applicable provisions of the Municipal Code of the City of Chicago governing the construction and maintenance of outdoor signs, signboards and structures.

Brendan Reilly
Alderman, 42nd Ward

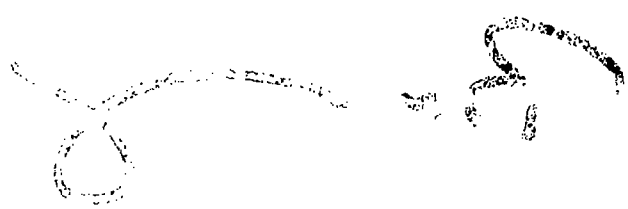

# City of Chicago

Or2015-553

## Office of the City Clerk

## Document Tracking Sheet

| | |
|---|---|
| **Meeting Date:** | 9/24/2015 |
| **Sponsor(s):** | Reilly (42) |
| **Type:** | Order |
| **Title:** | Issuance of permits for sign(s)/signboard(s) at 108 N State St, 4th Fl - 128 sq. ft. |
| **Committee(s) Assignment:** | Committee on Zoning, Landmarks and Building Standards |

Committee on Zoning, Landmarks
and Building Standards
City Council Meeting, September 24, 2015
Alderman Brendan Reilly, 42nd Ward
Sign Order

ORDERED, That the Commissioner of Buildings is hereby directed to issue a sign permit to:

Identity Services, LLC
1120 W. National Ave.
Addison, IL 60101

For the erection of a sign/signboard over 24 feet in height and/or over 100 square feet (in area of one face) at:

American Multi-Cinema, Inc.
108 N. State Street, 4th Floor
Chicago, IL 60602

Dimensions: length 3'-5" height 37'-6"


Height above grade/roof to top of sign 55'-6" feet

Total Square Foot Area 128 square feet

Elevation West

Such sign shall comply with all applicable provisions of TITLE 17 of the Chicago Zoning Ordinance and all other applicable provisions of the Municipal Code of the City of Chicago governing the construction and maintenance of outdoor signs, signboards and structures.

Brendan Reilly
Alderman, 42nd Ward

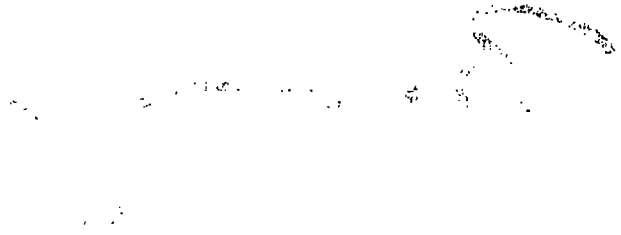

# City of Chicago

Or2015-554

## Office of the City Clerk

## Document Tracking Sheet

| | |
|---|---|
| **Meeting Date:** | 9/24/2015 |
| **Sponsor(s):** | Reilly (42) |
| **Type:** | Order |
| **Title:** | Issuance of permits for sign(s)/signboard(s) at 108 N State St, 4th Fl - 225 sq. ft. |
| **Committee(s) Assignment:** | Committee on Zoning, Landmarks and Building Standards |

Committee on Zoning, Landmarks
and Building Standards
City Council Meeting, September 24, 2015
Alderman Brendan Reilly, 42nd Ward
Sign Order

ORDERED, That the Commissioner of Buildings is hereby directed to issue a sign permit to:

Identity Services, LLC
1120 W. National Ave.
Addison, IL 60101

For the erection of a sign/signboard over 24 feet in height and/or over 100 square feet (in area of one face) at:

American Multi-Cinema, Inc.
108 N. State Street, 4th Floor
Chicago, IL 60602

Dimensions: length 5' height 45'

Height above grade/roof to top of sign 63 feet

Total Square Foot Area 225 square feet

Elevation East

Such sign shall comply with all applicable provisions of TITLE 17 of the Chicago Zoning Ordinance and all other applicable provisions of the Municipal Code of the City of Chicago governing the construction and maintenance of outdoor signs, signboards and structures.

Brendan Reilly
Alderman, 42nd Ward



# City of Chicago

Or2015-555

## Office of the City Clerk

## Document Tracking Sheet

| | |
|---|---|
| **Meeting Date:** | 9/24/2015 |
| **Sponsor(s):** | Reilly (42) |
| **Type:** | Order |
| **Title:** | Issuance of permits for sign(s)/signboard(s) at 227 W Monroe St |
| **Committee(s) Assignment:** | Committee on Zoning, Landmarks and Building Standards |

Committee on Zoning, Landmarks
and Building Standards
City Council Meeting, September 24, 2015
Alderman Brendan Reilly, 42nd Ward
Sign Order

ORDERED, That the Commissioner of Buildings is hereby directed to issue a sign permit to:

Aurora Signs
1100 Route 34
Aurora, IL 60504

For the erection of 2 signs/signboards over 24 feet in height and/or over 100 square feet (in area of one face) at:

227 W. Monroe Street
Chicago, IL 60606

#1 Dimensions: length 70' height 4'

Height above grade/roof to top of sign 1 feet

Total Square Foot Area 280 square feet

Elevation South

#2 Dimensions: length 94' height 4'


Height above grade/roof to top of sign 10 feet

Total Square Foot Area 376 square feet

Elevation South

Such sign shall comply with all applicable provisions of TITLE 17 of the Chicago Zoning Ordinance and all other applicable provisions of the Municipal Code of the City of Chicago governing the construction and maintenance of outdoor signs, signboards and structures.

Brendan Reilly - Alderman, 42nd Ward

 

# City of Chicago

Or2015-556

## Office of the City Clerk

## Document Tracking Sheet

| | |
|---|---|
| **Meeting Date:** | 9/24/2015 |
| **Sponsor(s):** | Reilly (42) |
| **Type:** | Order |
| **Title:** | Issuance of permits for sign(s)/signboard(s) at 280 S Columbus Dr |
| **Committee(s) Assignment:** | Committee on Zoning, Landmarks and Building Standards |

Committee on Zoning, Landmarks
and Building Standards
City Council Meeting
Alderman Brendan Reilly, 42nd Ward
Sign Order

ORDERED, That the Commissioner of Buildings is hereby directed to issue a sign permit to:

**Professional Graphics Inc.**
**4404 Boeing Drive**
**Rockford, IL 61109**

For the erection of a sign/signboard over 24 feet in height and/or over 100 square feet (in area of one face) at:

**School of the Art Institute of Chicago**
**280 S. Columbus Drive**
**Chicago, IL 60603**

| | | | |
|---|---|---|---|
| Dimensions: | length 43'5" | height 9'6" | |
| Height above grade/roof to top of sign | 9'6" | feet | |
| Total Square Foot Area | 412 | square feet | |
| Elevation | 0 | | |

Such sign shall comply with all applicable provisions of TITLE 17 of the Chicago Zoning Ordinance and all other applicable provisions of the Municipal Code of the City of Chicago governing the construction and maintenance of outdoor signs, signboards and structures.

Brendan Reilly
Alderman, 42nd Ward

# City of Chicago

Or2015-557

## Office of the City Clerk

## Document Tracking Sheet

| | |
|---|---|
| **Meeting Date:** | 9/24/2015 |
| **Sponsor(s):** | Reilly (42) |
| **Type:** | Order |
| **Title:** | Issuance of permits for sign(s)/signboard(s) at 17 N State St, Ste. 1800 |
| **Committee(s) Assignment:** | Committee on Zoning, Landmarks and Building Standards |

Committee on Zoning, Landmarks
and Building Standards
City Council Meeting, September 24, 2015
Alderman Brendan Reilly, 42nd Ward
Sign Order

ORDERED, That the Commissioner of Buildings is hereby directed to issue a sign permit to:

My Sign Guy
5570 N. Lynch St.
Chicago, IL 60630

For the erection of 2 signs/signboards over 24 feet in height and/or over 100 square feet (in area of one face) at:

Community Tax, LLC.
17 N. State Street, Suite 1800
Chicago, IL 60602

Dimensions: length 10" height 10'

Height above grade/roof to top of sign 30 feet

Total Square Foot Area 8.33 square feet

Elevation East

Such sign shall comply with all applicable provisions of TITLE 17 of the Chicago Zoning Ordinance and all other applicable provisions of the Municipal Code of the City of Chicago governing the construction and maintenance of outdoor signs, signboards and structures.

Brendan Reilly
Alderman, 42nd Ward

# City of Chicago

Office of the City Clerk

Document Tracking Sheet

Or2015-598

| | |
|---|---|
| **Meeting Date:** | 9/24/2015 |
| **Sponsor(s):** | Reilly (42) |
| **Type:** | Order |
| **Title:** | Issuance of permits for sign(s)/signboard(s) at 16 E. Pearson St |
| **Committee(s) Assignment:** | Committee on Zoning, Landmarks and Building Standards |

Committee on Zoning, Landmarks
and Building Standards
City Council Meeting
Alderman Brendan Reilly, 42nd Ward
Sign Order

ORDERED, That the Commissioner of Buildings is hereby directed to issue a sign permit to:

Landmark Sign Group
7424 Industrial Ave.
Chestertown, IN 46304

For the erection of a sign/signboard over 24 feet in height and/or over 100 square feet (in area of one face) at:

Loyola University Chicago
16 E. Pearson Street
Chicago, IL 60611

Dimensions: length 26' – 8" height 5' – 9"

Height above grade/roof to top of sign 159' – 9" feet

Total Square Foot Area 153 square feet

Elevation South

Such sign shall comply with all applicable provisions of TITLE 17 of the Chicago Zoning Ordinance and all other applicable provisions of the Municipal Code of the City of Chicago governing the construction and maintenance of outdoor signs, signboards and structures.

Brendan Reilly
Alderman, 42nd Ward

# City of Chicago

Or2015-547

## Office of the City Clerk

## Document Tracking Sheet

| | |
|---|---|
| **Meeting Date:** | 9/24/2015 |
| **Sponsor(s):** | Tunney (44) |
| **Type:** | Order |
| **Title:** | Issuance of permits for sign(s)/signboard(s) at 3476 N Clark St |
| **Committee(s) Assignment:** | Committee on Zoning, Landmarks and Building Standards |

COMMITTEE ON ZONING, LANDMARKS & BUILDING STANDARDS

(signs)

ORDERED, That the Commissioner of Buildings is hereby directed to issue a sign permit to:

**Lincoln Services, Inc.**

**P.O. Box 64479**

**Chicago, IL 60664**

For the erection of a sign/signboard over 24 feet in height and/or 100 square feet (in area of one face) at:

**3476 N. Clark Street**

**Chicago, IL 60657**

**Dimensions: Length: 36 feet - 0 inches** **Height: 10 feet - 6 inches**

**Height above grade/roof to top of sign: 35 Feet**

**TOTAL SQUARE FOOT AREA: 378 square feet**

Such sign(s) shall comply with all applicable provisions of TITLE 17 of the Chicago Zoning Ordinance and all other applicable provisions of the Municipal Code of the CITY OF CHICAGO governing the construction and maintenance of outdoor sign, signboards and structures.

Thomas M. Tunney

September 24, 2015

# City of Chicago

Or2015-549

## Office of the City Clerk

## Document Tracking Sheet

| | |
|---|---|
| **Meeting Date:** | 9/24/2015 |
| **Sponsor(s):** | Pawar (47) |
| **Type:** | Order |
| **Title:** | Issuance of permits for sign(s)/signboard(s) at 2100 W Irving Park Rd |
| **Committee(s) Assignment:** | Committee on Zoning, Landmarks and Building Standards |

Committee on Zoning, Landmarks and Building Standards
City Council Meeting
September 24, 2015

(Signs)

ORDERED, That the Commissioner of Buildings is hereby directed to issue a sign permit to:

**Lincoln Services, Inc.**
**P.O. Box 64479**
**Chicago, IL 60664**

for the erection of sign / signboard over 24 feet in height and / or over 100 square feet (in area of one face) at:

**O'Donovan's**
**2100 W. Irving Park Road**
**Chicago, IL 60618**

Dimensions: Length **36'-0"** Height **10'-6"**
Height above grade / roof to top of sign: **22'-6"**
TOTAL SQUARE FOOT AREA: **378**

Application #100468188

Such Sign (s) shall comply with all applicable provisions of Chapter 194A of the Chicago Zoning Ordinance and all other Applicable provisions of the Municipal Code of the City of Chicago Governing the construction and maintenance of outdoor signs, sign boards and structures.

Ameya Pawar
Alderman, 47th Ward

# City of Chicago

Or2015-550

## Office of the City Clerk

## Document Tracking Sheet

| | |
|---|---|
| **Meeting Date:** | 9/24/2015 |
| **Sponsor(s):** | Pawar (47) |
| **Type:** | Order |
| **Title:** | Issuance of permits for sign(s)/signboard(s) at 4346 N Western Ave |
| **Committee(s) Assignment:** | Committee on Zoning, Landmarks and Building Standards |

Committee on Zoning, Landmarks and Building Standards

(Signs)

ORDERED, That the Commissioner of Buildings is hereby directed to issue 1 sign permit to:

PGL Signs
461 N Mount Prospect
Des Plaines, IL 60016

For the erection of one (1) freestanding sign over 24 feet in height and/or over 100 square feet (in area of one face) at:

4346 N. Western
Chicago, IL 60618

| | | | |
|---|---|---|---|
| #1 | Dimensions: | length 8 feet | height 20 feet |
| | Height above grade/roof to top of sign | | 5 Feet |
| | Total Square Foot Area | | 160 square feet |
| | Elevation | | Northeastern |

Such sign shall comply with all applicable provisions of TITLE 17 of the Chicago Zoning Ordinance and all other applicable provisions of the Municipal Code of the City of Chicago governing the construction and maintenance of outdoor signs, signboards and structures.

Ameya Pawar
Alderman, 47th Ward

# City of Chicago

Or2015-551

## Office of the City Clerk

## Document Tracking Sheet

| | |
|---|---|
| **Meeting Date:** | 9/24/2015 |
| **Sponsor(s):** | Pawar (47) |
| **Type:** | Order |
| **Title:** | Issuance of permits for sign(s)/signboard(s) at 2500 W Bradley Pl - 243 sq. ft. |
| **Committee(s) Assignment:** | Committee on Zoning, Landmarks and Building Standards |

Committee on Zoning, Landmarks and Building Standards
City Council Meeting
September 24, 2015

(Signs)

ORDERED, That the Commissioner of Buildings is hereby directed to issue a sign permit to:

**Parvin-Clauss Sign Company**
**165 Tubeway Drive**
**Carol Stream, IL 60188**

for the erection of sign / signboard over 24 feet in height and / or over 100 square feet (in area of one face) at:

**Bradley Business Center**
**2500 W. Bradley Place**
**Chicago, IL 60618**

Dimensions: Length **14'-10"** Height **16'-5"**
Height above grade / roof to top of sign: _____
TOTAL SQUARE FOOT AREA: **243**

Such Sign (s) shall comply with all applicable provisions of Chapter 194A of the Chicago Zoning Ordinance and all other Applicable provisions of the Municipal Code of the City of Chicago Governing the construction and maintenance of outdoor signs, sign boards and structures.

Ameya Pawar
Alderman, 47th Ward

# City of Chicago

Or2015-552

## Office of the City Clerk

## Document Tracking Sheet

| | |
|---|---|
| **Meeting Date:** | 9/24/2015 |
| **Sponsor(s):** | Pawar (47) |
| **Type:** | Order |
| **Title:** | Issuance of permits for sign(s)/signboard(s) at 2500 W Bradley Pl - 129 sq. ft. |
| **Committee(s) Assignment:** | Committee on Zoning, Landmarks and Building Standards |

Committee on Zoning, Landmarks and Building Standards
City Council Meeting
September 24, 2015

(Signs)

ORDERED, That the Commissioner of Buildings is hereby directed to issue a sign permit to:

**Parvin-Clauss Sign Company**
**165 Tubeway Drive**
**Carol Stream, IL 60188**

for the erection of sign / signboard over 24 feet in height and / or over 100 square feet (in area of one face) at:

**Bradley Business Center**
**2500 W. Bradley Place**
**Chicago, IL 60618**

Dimensions: Length **10'-11"** Height **11'-11"**
Height above grade / roof to top of sign: _____
TOTAL SQUARE FOOT AREA: **129**

Such Sign (s) shall comply with all applicable provisions of Chapter 194A of the Chicago Zoning Ordinance and all other Applicable provisions of the Municipal Code of the City of Chicago Governing the construction and maintenance of outdoor signs, sign boards and structures.

Ameya Pawar
Alderman, 47th Ward

# City of Chicago

R2015-759

## Office of the City Clerk

## Document Tracking Sheet

| | |
|---|---|
| **Meeting Date:** | 9/24/2015 |
| **Sponsor(s):** | Burke (14) |
| **Type:** | Resolution |
| **Title:** | Tribute to late Honorable Louis Stokes |
| **Committee(s) Assignment:** | |

***RESOLUTION***

***WHEREAS,*** The Honorable Louis Stokes has been called to eternal life by the wisdom of God at the age of 90; and

***WHEREAS,*** The Chicago City Council has been informed of his passing by Alderman Edward M. Burke; and

***WHEREAS,*** The Honorable Louis Stokes was a retired Ohio Congressman and the loving husband for 55 years of Jeanette "Jay"; and

***WHEREAS,*** The Honorable Louis Stokes was the much-adored father of the Honorable Angela, Shelley, Lori and Chuck, and the grandfather of seven to whom he imparted many of the fine and noble qualities that he possessed in abundance; and

***WHEREAS,*** A World War II veteran, the Honorable Louis Stokes was raised in Cleveland where he practiced law before entering politics; and

***WHEREAS,*** The Honorable Louis Stokes was elected to the United States House of Representatives in 1968 and became the first African-American to serve as a member of Congress from the State of Ohio; and

***WHEREAS,*** The Honorable Louis Stokes served 15 years in Congress and during his tenure earned a reputation for his patience, leadership and analytical skills; and

***WHEREAS,*** The Honorable Louis Stokes was the Chairman of the House Select Committee on Assassinations in the late 1970s that concluded "scientific acoustical evidence established a high probability that two gunmen fired at President John F. Kennedy" and that the assassination of the Reverend Martin Luther King was likely the result of a conspiracy; and

***WHEREAS,*** While on Capitol Hill, the Honorable Louis Stokes also led the Congressional Ethics Committee probe of the ABSCAM corruption investigation which resulted in the convictions of one senator and six house members; and

***WHEREAS,*** The Honorable Louis Stokes later served on the committee investigating the Iran-Contra affair; and

***WHEREAS,*** The Honorable Louis Stokes also became the first African-American to serve on the House Appropriations Committee, a powerful panel that makes funding decisions; and

***WHEREAS,*** The hard work, sacrifice and dedication of the Honorable Louis Stokes serve as an example to all; and

***WHEREAS,*** His love of life and ability to live it to the fullest endeared the Honorable Louis Stokes to his family members, friends and all who knew him, and enabled him to enrich their lives in ways they will never forget; and


***WHEREAS,*** The Honorable Louis Stokes was an individual of great integrity and accomplishment who will be dearly missed and fondly remembered by his many relatives, friends and admirers; and

***WHEREAS,*** To his beloved family, the Honorable Louis Stokes imparts a legacy of faithfulness, service and dignity; now, therefore

***BE IT RESOLVED,*** That we, the Mayor and the members of the Chicago City Council, assembled this twenty-fourth day of September 2015, do hereby commemorate the Honorable Louis Stokes for his grace-filled life and do hereby express our condolences to his family; and

***BE IT FURTHER RESOLVED,*** That a suitable copy of this resolution be presented to the family of the Honorable Louis Stokes.

***Alderman – 14th Ward***

 

# City of Chicago

O2015-6465

Office of the City Clerk

Document Tracking Sheet

| | |
|---|---|
| **Meeting Date:** | 9/24/2015 |
| **Sponsor(s):** | Burnett (27) |
| **Type:** | Ordinance |
| **Title:** | Vacation of public alley(s) bounded by N Racine Ave, W Fulton Market, N Elizabeth St and W Carroll Ave |
| **Committee(s) Assignment:** | Committee on Transportation and Public Way |

Trans

## COMMERCIAL ORDINANCE

WHEREAS, the City of Chicago ("City") is a home rule unit of local government pursuant to Article VII, Section 6 (a) of the 1970 constitution of the State of Illinois and, as such, may exercise any power and perform any function pertaining to its government and affairs; and

WHEREAS, the properties at 1209-1217 W. Carroll Avenue and 1208-1216 W. Fulton Market Street are owned by Fulton/Racine Property LLC, an Illinois Limited Liability Company; and

WHEREAS, Fulton/Racine Property LLC proposes to use the portion of the alley to be vacated herein for employee parking; and

WHEREAS, the City Council of the City of Chicago, after due investigation and consideration, has determined that the nature and extent of the public use and the public interest to be subserved is such as to warrant the vacation of part of public alley, described in the following ordinance; now therefore,

BE IT ORDAINED BY THE CITY COUNCIL OF THE CITY OF CHICAGO:

SECTION 1. **THAT PART OF THE EAST-WEST 18-FOOT WIDE PUBLIC ALLEY LYING SOUTH OF AND ADJOINING THE SOUTH LINE OF LOTS 1,2,3 AND 4 AND LYING NORTH OF AND ADJOINING THE NORTH LINE OF LOTS 29, 30,31 AND 32, ALL IN BLOCK 3 IN MAGIE AND HIGH'S ADDITION TO CHICAGO IN THE SOUTHWEST ¼ OF SECTION 8, TOWNSHIP 39 NORTH, RANGE 14, EAST OF THE THIRD PRINCIPAL MERIDIAN, RECORDED OCTOBER 24, 1855 (ANTE-FIRE), IN COOK COUNTY, ILLINOIS. TOTAL LAND AREA = 1,802 SQ. FT. = 0.041 ACRE, MORE OR LESS** as shaded and legally described by the words "HEREBY VACATED" on the plat hereto attached as Exhibit A, which drawing for greater clarity, is hereby made a part of this ordinance, be and the same is hereby vacated and closed, inasmuch as the same is no longer required for public use and the public interest will be subserved by such vacation.

SECTION 2. The City of Chicago hereby reserves for the benefit of Commonwealth Edison, AT&T/SBC, Comcast and their successors or assigns, a non-exclusive utility easement to operate, maintain, construct, replace and renew overhead wires, poles, and associated equipment and underground conduit, cables, and associated equipment for the transmission and distribution of electrical energy, telephonic and associated services under, over and along the alley herein vacated, with the right of ingress and egress. The grade of the vacated public way shall not be altered in a manner so as to interfere with the operation and maintenance of Commonwealth Edison, AT&T/SBC, and/or Comcast facilities. No buildings, permanent structures or obstructions shall be placed over Commonwealth Edison, AT&T/SBC and/or Comcast facilities without express written release of the involved utility. Any future vacation-beneficiary prompted relocation of the aforementioned facilities lying within the area being vacated will be accomplished by involved utility and done at the expense of beneficiary of the vacation.

SECTION 3. The vacation herein provided for is made upon the express condition that within 180 days after the passage of this ordinance, Fulton/Racine Property LLC shall pay or cause to be paid to the City of Chicago as compensation for the benefits which will accrue to the owner of the property abutting said part of public alley hereby vacated the sum _____ dollars ($ ), which sum in the judgment of this body will be equal to such benefits.

SECTION 4. The vacation herein provided for is made upon the express condition that within one hundred eighty (180) days after the passage of this ordinance, shall file or cause to be filed for record in the Office of the Recorder of Deeds of Cook County, Illinois a certified copy of this ordinance, together with an attached plat as approved by the Superintendent of Maps and Plats.

SECTION 5. This ordinance shall take effect and be in force from and after its passage. The vacation shall take effect and be in force from and after its recording.

Vacation Approved:

Rebekah Scheinfeld
Commissioner of Transportation

Approved as to Form and Legality

Richard Wendy
Deputy Corporation Counsel


Honorable Walter Burnett
Alderman, 27th Ward

# PLAT OF VACATION

THAT PART OF THE EAST-WEST 18-FOOT WIDE PUBLIC ALLEY LYING SOUTH OF AND ADJOINING THE SOUTH LINE OF LOTS 1, 2, 3 AND 4 AND LYING NORTH OF AND ADJOINING THE NORTH LINE OF LOTS 29, 30, 31 AND 32, ALL IN BLOCK 3 IN MAGIE AND HIGH'S ADDITION TO CHICAGO IN THE SOUTHWEST ¼ OF SECTION 8, TOWNSHIP 39 NORTH, RANGE 14, EAST OF THE THIRD PRINCIPAL MERIDIAN, RECORDED OCTOBER 24, 1855 (ANTE-FIRE), IN COOK COUNTY, ILLINOIS.

TOTAL LAND AREA= 1,802 sq. ft.=0.041 acre, more or less

NORTH

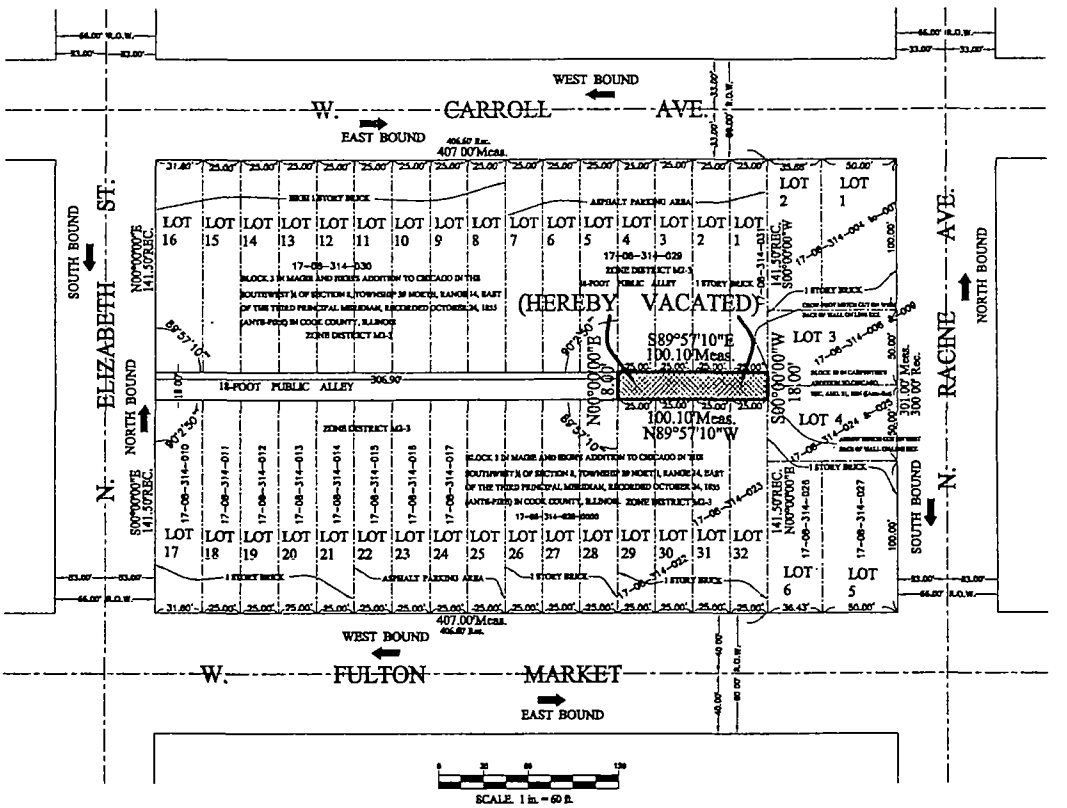


CITY DEPT. OF FINANCE

C.D.O.T.

COOK COUNTY

| LINETYPES USED: | | DESCRIPTION: |
|---|---|---|
| ACAD_ISO01W100 | ——— | SOLID LINE (Property Line, Right of Way Line) |
| CENTER(2x) | — - — - — | LONG DASH SHORT (Center Line) |
| CENTER | — — — — | SHORT DASH SHORT (Lot Lines) |
| DOT2 | ..... | DOT(.5X) (Land Arrows) |
| HATCH | | NET (Property Batch) |
| ACAD_ISO01W100 | ⇨ | SOLID LINE (Directional Arrow) |

PROFESSIONAL LAND SURVEYOR
ZBIGNIEW DOMOZYCH
035-003758
CHICAGO ILLINOIS
STATE OF ILLINOIS

AUG 19, 2015

SURVEY NOTES:
All dimensions and angles are measured on the field.
Dimensions are shown in feet and decimal parts thereof.
(Rec.=Record) are dimensions found in the recorded subdivision.
(Meas.=Measured) are dimensions found on the field.
No dimensions should be assumed by scale measurements upon this plat.
For building lines, easements and other restrictions not shown hereon, refer to your Deed.Title Policy and Local Zoning ordinance, etc.
Unless otherwise noted hereon, the bearing basis, elevation datum and coordinate datum, if used, is assumed.

The Zoning Classification of the property shown hereon is M2-3 as delineated on the City of Chicago Department of Zoning website.
The surveyor has not researched the applicable zoning, building codes, setback or specific uses allowed within this zoning classification.Contact the City of Chicago, Department of Zoning, City Hall, 121 N. Lasalle St., Room 905, Chicago, Illinois, (312)744-5777, for certification, verification and specific matters pertaining to the above noted zoning classification.

SURVEYOR'S CERTIFICATE

The above described property was surveyed by MM Surveying Company, Inc., under the supervision of Zbigniew Domozych, an Illinois Professional Land Surveyor, and the plat hereon drawn is a correct representation of said survey, all distance are shown in feet and decimal parts thereof.

Containing 1,802 sq. ft.=0.041 acre, more or less.

This professional service conforms to the current Illinois Minimum Standard for Boundary Survey.
Given under my hand and seal at Chicago, Illinois, this 12 day of AUGUST A.D. 2015.

By: ZD Domozych
Illinois Professional Land Surveyor No. 35-3758
Lic. Exp. 11/30/2016

Prepared for:
Fulton/Racine Properties LLC
1200 W. Fulton Market
Chicago, Illinois 60607

Mail to:
Fulton/Racine Properties LLC
1200 W. Fulton Market
Chicago, Illinois 60607

CDOT # 08-27-14-3689


MM SURVEYING CO., INC.
PROFESSIONAL DESIGN FIRM NO. 184-003233
5812 W. HIGGINS AVENUE
CHICAGO, ILLINOIS 60630
Registration Expires April 30, 2017
mmsurvey1285@sbcglobal.net
PHONE:773/282-5900
FAX: 773/282-9424


DRAWING NO. 81481
SCALE 1 in. : 60 ft.
FILE/PATH/NAME
Autodesk Land Desktop[Project:81481]-[ZARESUB\81481\dwg\81481.dwg]

CITY OF CHICAGO
ECONOMIC DISCLOSURE STATEMENT
AND AFFIDAVIT

SECTION I -- GENERAL INFORMATION

A. Legal name of the Disclosing Party submitting this EDS. Include d/b/a/ if applicable:

Fulton/Racine Property, LLC

**Check ONE of the following three boxes:**

Indicate whether the Disclosing Party submitting this EDS is:

1. [X] the Applicant
   OR
2. [ ] a legal entity holding a direct or indirect interest in the Applicant. State the legal name of the Applicant in which the Disclosing Party holds an interest: _____
   OR
3. [ ] a legal entity with a right of control (see Section II.B.1.) State the legal name of the entity in which the Disclosing Party holds a right of control: _____

B. Business address of the Disclosing Party: 1200 W. Fulton Market Street, Chicago, IL 60607

C. Telephone: 708-227-4676 Fax: _____ Email: rjans50@att.net

D. Name of contact person: Bob Jans

E. Federal Employer Identification No. (if you have one): _____

F. Brief description of contract, transaction or other undertaking (referred to below as the "Matter") to which this EDS pertains. (Include project number and location of property, if applicable):

Alley vacation for the property located at 1200 W. Fulton Market Street

G. Which City agency or department is requesting this EDS? Department of Transportation

If the Matter is a contract being handled by the City's Department of Procurement Services, please complete the following:

Specification # _____ and Contract # _____

## SECTION II -- DISCLOSURE OF OWNERSHIP INTERESTS

A. NATURE OF THE DISCLOSING PARTY

1. *Indicate the nature of the Disclosing Party:*

[ ] Person
[ ] Publicly registered business corporation
[ ] Privately held business corporation
[ ] Sole proprietorship
[ ] General partnership
[ ] Limited partnership
[ ] Trust
[X] Limited liability company
[ ] Limited liability partnership
[ ] Joint venture
[ ] Not-for-profit corporation
(Is the not-for-profit corporation also a 501(c)(3))?
[ ] Yes [ ] No
[ ] Other (please specify)

2. For legal entities, the state (or foreign country) of incorporation or organization, if applicable:

Illinois

3. For legal entities not organized in the State of Illinois: Has the organization registered to do business in the State of Illinois as a foreign entity?

[ ] Yes [ ] No [X] N/A

B. IF THE DISCLOSING PARTY IS A LEGAL ENTITY:

1. List below the full names and titles of all executive officers and all directors of the entity. **NOTE:** For not-for-profit corporations, also list below all members, if any, which are legal entities. If there are no such members, write "no members." For trusts, estates or other similar entities, list below the legal titleholder(s).

If the entity is a general partnership, limited partnership, limited liability company, limited liability partnership or joint venture, list below the name and title of each general partner, managing member, manager or any other person or entity that controls the day-to-day management of the Disclosing Party. **NOTE:** Each legal entity listed below must submit an EDS on its own behalf.

| Name | Title |
|---|---|
| Timothy Jans | Managing Partner |
| David Jans | General Partner |
| Robert Jans | General Partner |

2. Please provide the following information concerning each person or entity having a direct or indirect beneficial interest (including ownership) in excess of 7.5% of the Disclosing Party. Examples of such an interest include shares in a corporation, partnership interest in a partnership or joint venture,

interest of a member or manager in a limited liability company, or interest of a beneficiary of a trust, estate or other similar entity. If none, state "None." **NOTE**: Pursuant to Section 2-154-030 of the Municipal Code of Chicago ("Municipal Code"), the City may require any such additional information from any applicant which is reasonably intended to achieve full disclosure.

| Name | Business Address | Percentage Interest in the Disclosing Party |
|---|---|---|
| David Jans | 1200 W. Fulton Market Street | 33.33% |
| Timothy Jans | 1200 W. Fulton Market Street | 33.33% |
| Robert Jans | 1200 W. Fulton Market Street | 33.33% |

## SECTION III -- BUSINESS RELATIONSHIPS WITH CITY ELECTED OFFICIALS

Has the Disclosing Party had a "business relationship," as defined in Chapter 2-156 of the Municipal Code, with any City elected official in the 12 months before the date this EDS is signed?

[ ] Yes [X] No

If yes, please identify below the name(s) of such City elected official(s) and describe such relationship(s):

N/A

## SECTION IV -- DISCLOSURE OF SUBCONTRACTORS AND OTHER RETAINED PARTIES

The Disclosing Party must disclose the name and business address of each subcontractor, attorney, lobbyist, accountant, consultant and any other person or entity whom the Disclosing Party has retained or expects to retain in connection with the Matter, as well as the nature of the relationship, and the total amount of the fees paid or estimated to be paid. The Disclosing Party is not required to disclose employees who are paid solely through the Disclosing Party's regular payroll.

"Lobbyist" means any person or entity who undertakes to influence any legislative or administrative action on behalf of any person or entity other than: (1) a not-for-profit entity, on an unpaid basis, or (2) himself. "Lobbyist" also means any person or entity any part of whose duties as an employee of another includes undertaking to influence any legislative or administrative action.

If the Disclosing Party is uncertain whether a disclosure is required under this Section, the Disclosing Party must either ask the City whether disclosure is required or make the disclosure.

| Name (indicate whether retained or anticipated to be retained) | Business Address | Relationship to Disclosing Party (subcontractor, attorney, lobbyist, etc.) | Fees (indicate whether paid or estimated.) **NOTE:** "hourly rate" or "t.b.d." is not an acceptable response. |
|---|---|---|---|
| Bernard I. Citron | 55 E. Monroe St, 37th Fl. Chicago, IL | Attorney | Estimated $10,000 |
| | | | |
| | | | |
| | | | |

(Add sheets if necessary)

[ ] Check here if the Disclosing Party has not retained, nor expects to retain, any such persons or entities.

## SECTION V -- CERTIFICATIONS

### A. COURT-ORDERED CHILD SUPPORT COMPLIANCE

Under Municipal Code Section 2-92-415, substantial owners of business entities that contract with the City must remain in compliance with their child support obligations throughout the contract's term.

Has any person who directly or indirectly owns 10% or more of the Disclosing Party been declared in arrearage on any child support obligations by any Illinois court of competent jurisdiction?

[ ] Yes [X] No [ ] No person directly or indirectly owns 10% or more of the Disclosing Party.

If "Yes," has the person entered into a court-approved agreement for payment of all support owed and is the person in compliance with that agreement?

[ ] Yes [X] No

### B. FURTHER CERTIFICATIONS

1. Pursuant to Municipal Code Chapter 1-23, Article I ("Article I")(which the Applicant should consult for defined terms (e.g., "doing business") and legal requirements), if the Disclosing Party submitting this EDS is the Applicant and is doing business with the City, then the Disclosing Party certifies as follows: (i) neither the Applicant nor any controlling person is currently indicted or charged with, or has admitted guilt of, or has ever been convicted of, or placed under supervision for, any criminal offense involving actual, attempted, or conspiracy to commit bribery, theft, fraud, forgery, perjury, dishonesty or deceit against an officer or employee of the City or any sister agency; and (ii) the Applicant understands and acknowledges that compliance with Article I is a continuing requirement for doing business with the City. NOTE: If Article I applies to the Applicant, the permanent compliance timeframe in Article I supersedes some five-year compliance timeframes in certifications 2 and 3 below.

2. The Disclosing Party and, if the Disclosing Party is a legal entity, all of those persons or entities identified in Section II.B.1. of this EDS:

a. are not presently debarred, suspended, proposed for debarment, declared ineligible or voluntarily excluded from any transactions by any federal, state or local unit of government;

b. have not, within a five-year period preceding the date of this EDS, been convicted of a criminal offense, adjudged guilty, or had a civil judgment rendered against them in connection with: obtaining, attempting to obtain, or performing a public (federal, state or local) transaction or contract under a public transaction; a violation of federal or state antitrust statutes; fraud; embezzlement; theft; forgery; bribery; falsification or destruction of records; making false statements; or receiving stolen property;

c. are not presently indicted for, or criminally or civilly charged by, a governmental entity (federal, state or local) with committing any of the offenses set forth in clause B.2.b. of this Section V;

d. have not, within a five-year period preceding the date of this EDS, had one or more public transactions (federal, state or local) terminated for cause or default; and

e. have not, within a five-year period preceding the date of this EDS, been convicted, adjudged guilty, or found liable in a civil proceeding, or in any criminal or civil action, including actions concerning environmental violations, instituted by the City or by the federal government, any state, or any other unit of local government.

3. The certifications in subparts 3, 4 and 5 concern:

• the Disclosing Party;
• any "Contractor" (meaning any contractor or subcontractor used by the Disclosing Party in connection with the Matter, including but not limited to all persons or legal entities disclosed under Section IV, "Disclosure of Subcontractors and Other Retained Parties");
• any "Affiliated Entity" (meaning a person or entity that, directly or indirectly: controls the Disclosing Party, is controlled by the Disclosing Party, or is, with the Disclosing Party, under common control of another person or entity. Indicia of control include, without limitation: interlocking management or ownership; identity of interests among family members, shared facilities and equipment; common use of employees; or organization of a business entity following the ineligibility of a business entity to do business with federal or state or local government, including the City, using substantially the same management, ownership, or principals as the ineligible entity); with respect to Contractors, the term Affiliated Entity means a person or entity that directly or indirectly controls the Contractor, is controlled by it, or, with the Contractor, is under common control of another person or entity;
• any responsible official of the Disclosing Party, any Contractor or any Affiliated Entity or any other official, agent or employee of the Disclosing Party, any Contractor or any Affiliated Entity, acting pursuant to the direction or authorization of a responsible official of the Disclosing Party, any Contractor or any Affiliated Entity (collectively "Agents").

Neither the Disclosing Party, nor any Contractor, nor any Affiliated Entity of either the Disclosing Party or any Contractor nor any Agents have, during the five years before the date this EDS is signed, or, with respect to a Contractor, an Affiliated Entity, or an Affiliated Entity of a Contractor during the five years before the date of such Contractor's or Affiliated Entity's contract or engagement in connection with the Matter:

a. bribed or attempted to bribe, or been convicted or adjudged guilty of bribery or attempting to bribe, a public officer or employee of the City, the State of Illinois, or any agency of the federal government or of any state or local government in the United States of America, in that officer's or employee's official capacity;

b. agreed or colluded with other bidders or prospective bidders, or been a party to any such agreement, or been convicted or adjudged guilty of agreement or collusion among bidders or prospective bidders, in restraint of freedom of competition by agreement to bid a fixed price or otherwise; or

c. made an admission of such conduct described in a. or b. above that is a matter of record, but have not been prosecuted for such conduct; or

d. violated the provisions of Municipal Code Section 2-92-610 (Living Wage Ordinance).

4. Neither the Disclosing Party, Affiliated Entity or Contractor, or any of their employees, officials, agents or partners, is barred from contracting with any unit of state or local government as a result of engaging in or being convicted of (1) bid-rigging in violation of 720 ILCS 5/33E-3; (2) bid-rotating in violation of 720 ILCS 5/33E-4; or (3) any similar offense of any state or of the United States of America that contains the same elements as the offense of bid-rigging or bid-rotating.

5. Neither the Disclosing Party nor any Affiliated Entity is listed on any of the following lists maintained by the Office of Foreign Assets Control of the U.S. Department of the Treasury or the Bureau of Industry and Security of the U.S. Department of Commerce or their successors: the Specially Designated Nationals List, the Denied Persons List, the Unverified List, the Entity List and the Debarred List.

6. The Disclosing Party understands and shall comply with the applicable requirements of Chapters 2-55 (Legislative Inspector General), 2-56 (Inspector General) and 2-156 (Governmental Ethics) of the Municipal Code.

7. If the Disclosing Party is unable to certify to any of the above statements in this Part B (Further Certifications), the Disclosing Party must explain below:

N/A

If the letters "NA," the word "None," or no response appears on the lines above, it will be conclusively presumed that the Disclosing Party certified to the above statements.

8. To the best of the Disclosing Party's knowledge after reasonable inquiry, the following is a complete list of all current employees of the Disclosing Party who were, at any time during the 12-month period preceding the execution date of this EDS, an employee, or elected or appointed official, of the City of Chicago (if none, indicate with "N/A" or "none").

N/A

9. To the best of the Disclosing Party's knowledge after reasonable inquiry, the following is a complete list of all gifts that the Disclosing Party has given or caused to be given, at any time during the 12-month period preceding the execution date of this EDS, to an employee, or elected or appointed official, of the City of Chicago. For purposes of this statement, a "gift" does not include: (i) anything made generally available to City employees or to the general public, or (ii) food or drink provided in the course of official City business and having a retail value of less than $20 per recipient (if none, indicate with "N/A" or "none"). As to any gift listed below, please also list the name of the City recipient.

N/A

C. CERTIFICATION OF STATUS AS FINANCIAL INSTITUTION

1. The Disclosing Party certifies that the Disclosing Party (check one)

[ ] is [x] is not

a "financial institution" as defined in Section 2-32-455(b) of the Municipal Code.

2. If the Disclosing Party IS a financial institution, then the Disclosing Party pledges:

"We are not and will not become a predatory lender as defined in Chapter 2-32 of the Municipal Code. We further pledge that none of our affiliates is, and none of them will become, a predatory lender as defined in Chapter 2-32 of the Municipal Code. We understand that becoming a predatory lender or becoming an affiliate of a predatory lender may result in the loss of the privilege of doing business with the City."

If the Disclosing Party is unable to make this pledge because it or any of its affiliates (as defined in Section 2-32-455(b) of the Municipal Code) is a predatory lender within the meaning of Chapter 2-32 of the Municipal Code, explain here (attach additional pages if necessary):

N/A

If the letters "NA," the word "None," or no response appears on the lines above, it will be conclusively presumed that the Disclosing Party certified to the above statements.

D. CERTIFICATION REGARDING INTEREST IN CITY BUSINESS

Any words or terms that are defined in Chapter 2-156 of the Municipal Code have the same meanings when used in this Part D.

1. In accordance with Section 2-156-110 of the Municipal Code: Does any official or employee of the City have a financial interest in his or her own name or in the name of any other person or entity in the Matter?

[ ] Yes [X] No

NOTE: If you checked "Yes" to Item D.1., proceed to Items D.2. and D.3. If you checked "No" to Item D.1., proceed to Part E.

2. Unless sold pursuant to a process of competitive bidding, or otherwise permitted, no City elected official or employee shall have a financial interest in his or her own name or in the name of any other person or entity in the purchase of any property that (i) belongs to the City, or (ii) is sold for taxes or assessments, or (iii) is sold by virtue of legal process at the suit of the City (collectively, "City Property Sale"). Compensation for property taken pursuant to the City's eminent domain power does not constitute a financial interest within the meaning of this Part D.

Does the Matter involve a City Property Sale?

[ ] Yes [ ] No

3. If you checked "Yes" to Item D.1., provide the names and business addresses of the City officials or employees having such interest and identify the nature of such interest:

| Name | Business Address | Nature of Interest |
|---|---|---|
| | | |
| | | |
| | | |

4. The Disclosing Party further certifies that no prohibited financial interest in the Matter will be acquired by any City official or employee.

E. CERTIFICATION REGARDING SLAVERY ERA BUSINESS

Please check either 1. or 2. below. If the Disclosing Party checks 2., the Disclosing Party must disclose below or in an attachment to this EDS all information required by paragraph 2. Failure to

comply with these disclosure requirements may make any contract entered into with the City in connection with the Matter voidable by the City.

_X_ 1. The Disclosing Party verifies that the Disclosing Party has searched any and all records of the Disclosing Party and any and all predecessor entities regarding records of investments or profits from slavery or slaveholder insurance policies during the slavery era (including insurance policies issued to slaveholders that provided coverage for damage to or injury or death of their slaves), and the Disclosing Party has found no such records.

____ 2. The Disclosing Party verifies that, as a result of conducting the search in step 1 above, the Disclosing Party has found records of investments or profits from slavery or slaveholder insurance policies. The Disclosing Party verifies that the following constitutes full disclosure of all such records, including the names of any and all slaves or slaveholders described in those records:

## SECTION VI -- CERTIFICATIONS FOR FEDERALLY FUNDED MATTERS

**NOTE: If the Matter is federally funded,** complete this Section VI. **If the Matter is not federally funded,** proceed to Section VII. For purposes of this Section VI, tax credits allocated by the City and proceeds of debt obligations of the City are not federal funding.

### A. CERTIFICATION REGARDING LOBBYING

1. List below the names of all persons or entities registered under the federal Lobbying Disclosure Act of 1995 who have made lobbying contacts on behalf of the Disclosing Party with respect to the Matter: (Add sheets if necessary):

N/A

(If no explanation appears or begins on the lines above, or if the letters "NA" or if the word "None" appear, it will be conclusively presumed that the Disclosing Party means that NO persons or entities registered under the Lobbying Disclosure Act of 1995 have made lobbying contacts on behalf of the Disclosing Party with respect to the Matter.)

2. The Disclosing Party has not spent and will not expend any federally appropriated funds to pay any person or entity listed in Paragraph A.1. above for his or her lobbying activities or to pay any person or entity to influence or attempt to influence an officer or employee of any agency, as defined by applicable federal law, a member of Congress, an officer or employee of Congress, or an employee of a member of Congress, in connection with the award of any federally funded contract, making any federally funded grant or loan, entering into any cooperative agreement, or to extend, continue, renew, amend, or modify any federally funded contract, grant, loan, or cooperative agreement.

3. The Disclosing Party will submit an updated certification at the end of each calendar quarter in which there occurs any event that materially affects the accuracy of the statements and information set forth in paragraphs A.1. and A.2. above.

4. The Disclosing Party certifies that either: (i) it is not an organization described in section 501(c)(4) of the Internal Revenue Code of 1986; or (ii) it is an organization described in section 501(c)(4) of the Internal Revenue Code of 1986 but has not engaged and will not engage in "Lobbying Activities".

5. If the Disclosing Party is the Applicant, the Disclosing Party must obtain certifications equal in form and substance to paragraphs A.1. through A.4. above from all subcontractors before it awards any subcontract and the Disclosing Party must maintain all such subcontractors' certifications for the duration of the Matter and must make such certifications promptly available to the City upon request.

B. CERTIFICATION REGARDING EQUAL EMPLOYMENT OPPORTUNITY

If the Matter is federally funded, federal regulations require the Applicant and all proposed subcontractors to submit the following information with their bids or in writing at the outset of negotiations.

Is the Disclosing Party the Applicant?

[X] Yes [ ] No

If "Yes," answer the three questions below:

1. Have you developed and do you have on file affirmative action programs pursuant to applicable federal regulations? (See 41 CFR Part 60-2.)
[ ] Yes [ ] No

2. Have you filed with the Joint Reporting Committee, the Director of the Office of Federal Contract Compliance Programs, or the Equal Employment Opportunity Commission all reports due under the applicable filing requirements?
[ ] Yes [ ] No

3. Have you participated in any previous contracts or subcontracts subject to the equal opportunity clause?
[ ] Yes [ ] No

If you checked "No" to question 1. or 2. above, please provide an explanation:

_____

_____

## SECTION VII -- ACKNOWLEDGMENTS, CONTRACT INCORPORATION, COMPLIANCE, PENALTIES, DISCLOSURE

The Disclosing Party understands and agrees that:

A. The certifications, disclosures, and acknowledgments contained in this EDS will become part of any contract or other agreement between the Applicant and the City in connection with the Matter, whether procurement, City assistance, or other City action, and are material inducements to the City's execution of any contract or taking other action with respect to the Matter. The Disclosing Party understands that it must comply with all statutes, ordinances, and regulations on which this EDS is based.

B. The City's Governmental Ethics and Campaign Financing Ordinances, Chapters 2-156 and 2-164 of the Municipal Code, impose certain duties and obligations on persons or entities seeking City contracts, work, business, or transactions. The full text of these ordinances and a training program is available on line at www.cityofchicago.org/Ethics, and may also be obtained from the City's Board of Ethics, 740 N.

Sedgwick St., Suite 500, Chicago, IL 60610, (312) 744-9660. The Disclosing Party must comply fully with the applicable ordinances.

C. If the City determines that any information provided in this EDS is false, incomplete or inaccurate, any contract or other agreement in connection with which it is submitted may be rescinded or be void or voidable, and the City may pursue any remedies under the contract or agreement (if not rescinded or void), at law, or in equity, including terminating the Disclosing Party's participation in the Matter and/or declining to allow the Disclosing Party to participate in other transactions with the City. Remedies at law for a false statement of material fact may include incarceration and an award to the City of treble damages.

D. It is the City's policy to make this document available to the public on its Internet site and/or upon request. Some or all of the information provided on this EDS and any attachments to this EDS may be made available to the public on the Internet, in response to a Freedom of Information Act request, or otherwise. By completing and signing this EDS, the Disclosing Party waives and releases any possible rights or claims which it may have against the City in connection with the public release of information contained in this EDS and also authorizes the City to verify the accuracy of any information submitted in this EDS.

E. The information provided in this EDS must be kept current. In the event of changes, the Disclosing Party must supplement this EDS up to the time the City takes action on the Matter. If the Matter is a contract being handled by the City's Department of Procurement Services, the Disclosing Party must update this EDS as the contract requires. **NOTE:** With respect to Matters subject to Article I of Chapter 1-23 of the Municipal Code (imposing **PERMANENT INELIGIBILITY** for certain specified offenses), the information provided herein regarding eligibility must be kept current for a longer period, as required by Chapter 1-23 and Section 2-154-020 of the Municipal Code.

The Disclosing Party represents and warrants that:

F.1. The Disclosing Party is not delinquent in the payment of any tax administered by the Illinois Department of Revenue, nor are the Disclosing Party or its Affiliated Entities delinquent in paying any fine, fee, tax or other charge owed to the City. This includes, but is not limited to, all water charges, sewer charges, license fees, parking tickets, property taxes or sales taxes.

F.2 If the Disclosing Party is the Applicant, the Disclosing Party and its Affiliated Entities will not use, nor permit their subcontractors to use, any facility listed by the U.S. E.P.A. on the federal Excluded Parties List System ("EPLS") maintained by the U. S. General Services Administration.

F.3 If the Disclosing Party is the Applicant, the Disclosing Party will obtain from any contractors/subcontractors hired or to be hired in connection with the Matter certifications equal in form and substance to those in F.1. and F.2. above and will not, without the prior written consent of the City, use any such contractor/subcontractor that does not provide such certifications or that the Disclosing Party has reason to believe has not provided or cannot provide truthful certifications.

NOTE: If the Disclosing Party cannot certify as to any of the items in F.1., F.2. or F.3. above, an explanatory statement must be attached to this EDS.

**CERTIFICATION**

Under penalty of perjury, the person signing below: (1) warrants that he/she is authorized to execute this EDS and Appendix A (if applicable) on behalf of the Disclosing Party, and (2) warrants that all certifications and statements contained in this EDS and Appendix A (if applicable) are true, accurate and complete as of the date furnished to the City.

Fulton/Racine Property, LLC
(Print or type name of Disclosing Party)

By: _____
(Sign here)

TIMOTHY JAWS
(Print or type name of person signing)

MANAGING PARTNER
(Print or type title of person signing)

Signed and sworn to before me on (date) 06/23/2014,
at DuPage County, IL (state).

Julia J Lundgren Notary Public.

Commission expires: 08/05/2017.

"OFFICIAL SEAL"
JULIA J LUNDGREN
Notary Public, State of Illinois
My Commission Expires 8/5/2017

CITY OF CHICAGO
ECONOMIC DISCLOSURE STATEMENT AND AFFIDAVIT
APPENDIX A

## FAMILIAL RELATIONSHIPS WITH ELECTED CITY OFFICIALS AND DEPARTMENT HEADS

**This Appendix is to be completed only by (a) the Applicant, and (b) any legal entity which has a direct ownership interest in the Applicant exceeding 7.5 percent. It is not to be completed by any legal entity which has only an indirect ownership interest in the Applicant.**

Under Municipal Code Section 2-154-015, the Disclosing Party must disclose whether such Disclosing Party or any "Applicable Party" or any Spouse or Domestic Partner thereof currently has a "familial relationship" with any elected city official or department head. A "familial relationship" exists if, as of the date this EDS is signed, the Disclosing Party or any "Applicable Party" or any Spouse or Domestic Partner thereof is related to the mayor, any alderman, the city clerk, the city treasurer or any city department head as spouse or domestic partner or as any of the following, whether by blood or adoption: parent, child, brother or sister, aunt or uncle, niece or nephew, grandparent, grandchild, father-in-law, mother-in-law, son-in-law, daughter-in-law, stepfather or stepmother, stepson or stepdaughter, stepbrother or stepsister or half-brother or half-sister.

"Applicable Party" means (1) all executive officers of the Disclosing Party listed in Section II.B.1.a., if the Disclosing Party is a corporation; all partners of the Disclosing Party, if the Disclosing Party is a general partnership; all general partners and limited partners of the Disclosing Party, if the Disclosing Party is a limited partnership; all managers, managing members and members of the Disclosing Party, if the Disclosing Party is a limited liability company; (2) all principal officers of the Disclosing Party; and (3) any person having more than a 7.5 percent ownership interest in the Disclosing Party. "Principal officers" means the president, chief operating officer, executive director, chief financial officer, treasurer or secretary of a legal entity or any person exercising similar authority.

Does the Disclosing Party or any "Applicable Party" or any Spouse or Domestic Partner thereof currently have a "familial relationship" with an elected city official or department head?

[ ] Yes [X] No

If yes, please identify below (1) the name and title of such person, (2) the name of the legal entity to which such person is connected; (3) the name and title of the elected city official or department head to whom such person has a familial relationship, and (4) the precise nature of such familial relationship.

N/A

CITY OF CHICAGO
ECONOMIC DISCLOSURE STATEMENT AND AFFIDAVIT
APPENDIX B

BUILDING CODE SCOFFLAW/PROBLEM LANDLORD CERTIFICATION

**This Appendix is to be completed only by (a) the Applicant, and (b) any legal entity which has a direct ownership interest in the Applicant exceeding 7.5 percent (an "Owner"). It is not to be completed by any legal entity which has only an indirect ownership interest in the Applicant.**

1. Pursuant to Municipal Code Section 2-154-010, is the Applicant or any Owner identified as a building code scofflaw or problem landlord pursuant to Section 2-92-416 of the Municipal Code?

   [ ] Yes [X] No

2. If the Applicant is a legal entity publicly traded on any exchange, is any officer or director of the Applicant identified as a building code scofflaw or problem landlord pursuant to Section 2-92-416 of the Municipal Code?

   [ ] Yes [ ] No [X] Not Applicable

3. If yes to (1) or (2) above, please identify below the name of the person or legal entity identified as a building code scofflaw or problem landlord and the address of the building or buildings to which the pertinent code violations apply.

None

**FILLING OUT THIS APPENDIX B CONSTITUTES ACKNOWLEDGMENT AND AGREEMENT THAT THIS APPENDIX B IS INCORPORATED BY REFERENCE INTO, AND MADE A PART OF, THE ASSOCIATED EDS, AND THAT THE REPRESENTATIONS MADE IN THIS APPENDIX B ARE SUBJECT TO THE CERTIFICATION MADE UNDER PENALTY OF PERJURY ON PAGE 12 OF THE ASSOCIATED EDS.**

(DO NOT SUBMIT THIS PAGE WITH YOUR EDS. The purpose of this page is for you to recertify your EDS prior to submission to City Council or on the date of closing. If unable to recertify truthfully, the Disclosing Party must complete a new EDS with correct or corrected information)

## RECERTIFICATION

Generally, for use with City Council matters. Not for City procurements unless requested.

This recertification is being submitted in connection with 1200 W. Fulton Market Street Alley Vacation [identify the Matter]. Under penalty of perjury, the person signing below: (1) warrants that he/she is authorized to execute this EDS recertification on behalf of the Disclosing Party, (2) warrants that all certifications and statements contained in the Disclosing Party's original EDS are true, accurate and complete as of the date furnished to the City and continue to be true, accurate and complete as of the date of this recertification, and (3) reaffirms its acknowledgments.

Fulton/Racine Property, LLC
(Print or type legal name of Disclosing Party)

Date: 8/4/15

By:

(sign here)

Print or type name of signatory:

TIMOTHY JAMS

Title of signatory:

OWNER

Signed and sworn to before me on [date] 08/04/2015, by Timothy James, at DuPage County, IL [state].

Julia J. Lundgren Notary Public.

Commission expires: 08/05/2017.

"OFFICIAL SEAL"
JULIA J LUNDGREN
Notary Public, State of Illinois
My Commission Expires 8/5/2017

Ver. 11-01-05

CITY OF CHICAGO
ECONOMIC DISCLOSURE STATEMENT
AND AFFIDAVIT

SECTION I -- GENERAL INFORMATION

A. Legal name of the Disclosing Party submitting this EDS. Include d/b/a/ if applicable:

Timothy Jans

**Check ONE of the following three boxes:**

Indicate whether the Disclosing Party submitting this EDS is:

1. [ ] the Applicant
   OR
2. [X] a legal entity holding a direct or indirect interest in the Applicant. State the legal name of the Applicant in which the Disclosing Party holds an interest: Fulton/Racine Property, LLC
   OR
3. [ ] a legal entity with a right of control (see Section II.B.1.) State the legal name of the entity in which the Disclosing Party holds a right of control: _____

B. Business address of the Disclosing Party: 1200 W. Fulton Market Street, Chicago, IL 60607

C. Telephone: _____ Fax: _____ Email: _____

D. Name of contact person: _____

E. Federal Employer Identification No. (if you have one): _____

F. Brief description of contract, transaction or other undertaking (referred to below as the "Matter") to which this EDS pertains. (Include project number and location of property, if applicable):

Alley vacation for the property located at 1200 W. Fulton Market Street

G. Which City agency or department is requesting this EDS? Department of Transportation

If the Matter is a contract being handled by the City's Department of Procurement Services, please complete the following:

Specification # _____ and Contract # _____

SECTION II -- DISCLOSURE OF OWNERSHIP INTERESTS

A. NATURE OF THE DISCLOSING PARTY

1. Indicate the nature of the Disclosing Party:

[X] Person
[ ] Publicly registered business corporation
[ ] Privately held business corporation
[ ] Sole proprietorship
[ ] General partnership
[ ] Limited partnership
[ ] Trust
[ ] Limited liability company
[ ] Limited liability partnership
[ ] Joint venture
[ ] Not-for-profit corporation
(Is the not-for-profit corporation also a 501(c)(3))?
[ ] Yes [ ] No
[ ] Other (please specify)

_____

2. For legal entities, the state (or foreign country) of incorporation or organization, if applicable:

_____

3. For legal entities not organized in the State of Illinois: Has the organization registered to do business in the State of Illinois as a foreign entity?

[ ] Yes [ ] No [ ] N/A

B. IF THE DISCLOSING PARTY IS A LEGAL ENTITY:

1. List below the full names and titles of all executive officers and all directors of the entity. **NOTE:** For not-for-profit corporations, also list below all members, if any, which are legal entities. If there are no such members, write "no members." For trusts, estates or other similar entities, list below the legal titleholder(s).

If the entity is a general partnership, limited partnership, limited liability company, limited liability partnership or joint venture, list below the name and title of each general partner, managing member, manager or any other person or entity that controls the day-to-day management of the Disclosing Party. **NOTE:** Each legal entity listed below must submit an EDS on its own behalf.

| Name | Title |
|---|---|
| N/A | |
| | |
| | |
| | |

2. Please provide the following information concerning each person or entity having a direct or indirect beneficial interest (including ownership) in excess of 7.5% of the Disclosing Party. Examples of such an interest include shares in a corporation, partnership interest in a partnership or joint venture,

interest of a member or manager in a limited liability company, or interest of a beneficiary of a trust, estate or other similar entity. If none, state "None." NOTE: Pursuant to Section 2-154-030 of the Municipal Code of Chicago ("Municipal Code"), the City may require any such additional information from any applicant which is reasonably intended to achieve full disclosure.

| Name | Business Address | Percentage Interest in the Disclosing Party |
|---|---|---|
| N/A | | |
| | | |
| | | |
| | | |

## SECTION III -- BUSINESS RELATIONSHIPS WITH CITY ELECTED OFFICIALS

Has the Disclosing Party had a "business relationship," as defined in Chapter 2-156 of the Municipal Code, with any City elected official in the 12 months before the date this EDS is signed?

[ ] Yes [x] No

If yes, please identify below the name(s) of such City elected official(s) and describe such relationship(s):

N/A

## SECTION IV -- DISCLOSURE OF SUBCONTRACTORS AND OTHER RETAINED PARTIES

The Disclosing Party must disclose the name and business address of each subcontractor, attorney, lobbyist, accountant, consultant and any other person or entity whom the Disclosing Party has retained or expects to retain in connection with the Matter, as well as the nature of the relationship, and the total amount of the fees paid or estimated to be paid. The Disclosing Party is not required to disclose employees who are paid solely through the Disclosing Party's regular payroll.

"Lobbyist" means any person or entity who undertakes to influence any legislative or administrative action on behalf of any person or entity other than: (1) a not-for-profit entity, on an unpaid basis, or (2) himself. "Lobbyist" also means any person or entity any part of whose duties as an employee of another includes undertaking to influence any legislative or administrative action.

If the Disclosing Party is uncertain whether a disclosure is required under this Section, the Disclosing Party must either ask the City whether disclosure is required or make the disclosure.

| Name (indicate whether retained or anticipated to be retained) | Business Address | Relationship to Disclosing Party (subcontractor, attorney, lobbyist, etc.) | Fees (indicate whether paid or estimated.) NOTE: "hourly rate" or "t.b.d." is not an acceptable response. |
|---|---|---|---|
| None | | | |
| | | | |
| | | | |
| | | | |

(Add sheets if necessary)

[ ] Check here if the Disclosing Party has not retained, nor expects to retain, any such persons or entities.

## SECTION V -- CERTIFICATIONS

### A. COURT-ORDERED CHILD SUPPORT COMPLIANCE

Under Municipal Code Section 2-92-415, substantial owners of business entities that contract with the City must remain in compliance with their child support obligations throughout the contract's term.

Has any person who directly or indirectly owns 10% or more of the Disclosing Party been declared in arrearage on any child support obligations by any Illinois court of competent jurisdiction?

[ ] Yes [X] No [ ] No person directly or indirectly owns 10% or more of the Disclosing Party.

If "Yes," has the person entered into a court-approved agreement for payment of all support owed and is the person in compliance with that agreement?

[ ] Yes [X] No

### B. FURTHER CERTIFICATIONS

1. Pursuant to Municipal Code Chapter 1-23, Article I ("Article I")(which the Applicant should consult for defined terms (e.g., "doing business") and legal requirements), if the Disclosing Party submitting this EDS is the Applicant and is doing business with the City, then the Disclosing Party certifies as follows: (i) neither the Applicant nor any controlling person is currently indicted or charged with, or has admitted guilt of, or has ever been convicted of, or placed under supervision for, any criminal offense involving actual, attempted, or conspiracy to commit bribery, theft, fraud, forgery, perjury, dishonesty or deceit against an officer or employee of the City or any sister agency; and (ii) the Applicant understands and acknowledges that compliance with Article I is a continuing requirement for doing business with the City. NOTE: If Article I applies to the Applicant, the permanent compliance timeframe in Article I supersedes some five-year compliance timeframes in certifications 2 and 3 below.

2. The Disclosing Party and, if the Disclosing Party is a legal entity, all of those persons or entities identified in Section II.B.1. of this EDS:

a. are not presently debarred, suspended, proposed for debarment, declared ineligible or voluntarily excluded from any transactions by any federal, state or local unit of government;

b. have not, within a five-year period preceding the date of this EDS, been convicted of a criminal offense, adjudged guilty, or had a civil judgment rendered against them in connection with: obtaining, attempting to obtain, or performing a public (federal, state or local) transaction or contract under a public transaction; a violation of federal or state antitrust statutes; fraud; embezzlement; theft; forgery; bribery; falsification or destruction of records; making false statements; or receiving stolen property;

c. are not presently indicted for, or criminally or civilly charged by, a governmental entity (federal, state or local) with committing any of the offenses set forth in clause B.2.b. of this Section V;

d. have not, within a five-year period preceding the date of this EDS, had one or more public transactions (federal, state or local) terminated for cause or default; and

e. have not, within a five-year period preceding the date of this EDS, been convicted, adjudged guilty, or found liable in a civil proceeding, or in any criminal or civil action, including actions concerning environmental violations, instituted by the City or by the federal government, any state, or any other unit of local government.

3. The certifications in subparts 3, 4 and 5 concern:

• the Disclosing Party;
• any "Contractor" (meaning any contractor or subcontractor used by the Disclosing Party in connection with the Matter, including but not limited to all persons or legal entities disclosed under Section IV, "Disclosure of Subcontractors and Other Retained Parties");
• any "Affiliated Entity" (meaning a person or entity that, directly or indirectly: controls the Disclosing Party, is controlled by the Disclosing Party, or is, with the Disclosing Party, under common control of another person or entity. Indicia of control include, without limitation: interlocking management or ownership; identity of interests among family members, shared facilities and equipment; common use of employees; or organization of a business entity following the ineligibility of a business entity to do business with federal or state or local government, including the City, using substantially the same management, ownership, or principals as the ineligible entity); with respect to Contractors, the term Affiliated Entity means a person or entity that directly or indirectly controls the Contractor, is controlled by it, or, with the Contractor, is under common control of another person or entity;
• any responsible official of the Disclosing Party, any Contractor or any Affiliated Entity or any other official, agent or employee of the Disclosing Party, any Contractor or any Affiliated Entity, acting pursuant to the direction or authorization of a responsible official of the Disclosing Party, any Contractor or any Affiliated Entity (collectively "Agents").

Neither the Disclosing Party, nor any Contractor, nor any Affiliated Entity of either the Disclosing Party or any Contractor nor any Agents have, during the five years before the date this EDS is signed, or, with respect to a Contractor, an Affiliated Entity, or an Affiliated Entity of a Contractor during the five years before the date of such Contractor's or Affiliated Entity's contract or engagement in connection with the Matter:

a. bribed or attempted to bribe, or been convicted or adjudged guilty of bribery or attempting to bribe, a public officer or employee of the City, the State of Illinois, or any agency of the federal government or of any state or local government in the United States of America, in that officer's or employee's official capacity;

b. agreed or colluded with other bidders or prospective bidders, or been a party to any such agreement, or been convicted or adjudged guilty of agreement or collusion among bidders or prospective bidders, in restraint of freedom of competition by agreement to bid a fixed price or otherwise; or

c. made an admission of such conduct described in a. or b. above that is a matter of record, but have not been prosecuted for such conduct; or

d. violated the provisions of Municipal Code Section 2-92-610 (Living Wage Ordinance).

4. Neither the Disclosing Party, Affiliated Entity or Contractor, or any of their employees, officials, agents or partners, is barred from contracting with any unit of state or local government as a result of engaging in or being convicted of (1) bid-rigging in violation of 720 ILCS 5/33E-3; (2) bid-rotating in violation of 720 ILCS 5/33E-4; or (3) any similar offense of any state or of the United States of America that contains the same elements as the offense of bid-rigging or bid-rotating.

5. Neither the Disclosing Party nor any Affiliated Entity is listed on any of the following lists maintained by the Office of Foreign Assets Control of the U.S. Department of the Treasury or the Bureau of Industry and Security of the U.S. Department of Commerce or their successors: the Specially Designated Nationals List, the Denied Persons List, the Unverified List, the Entity List and the Debarred List.

6. The Disclosing Party understands and shall comply with the applicable requirements of Chapters 2-55 (Legislative Inspector General), 2-56 (Inspector General) and 2-156 (Governmental Ethics) of the Municipal Code.

7. If the Disclosing Party is unable to certify to any of the above statements in this Part B (Further Certifications), the Disclosing Party must explain below:

N/A

If the letters "NA," the word "None," or no response appears on the lines above, it will be conclusively presumed that the Disclosing Party certified to the above statements.

8. To the best of the Disclosing Party's knowledge after reasonable inquiry, the following is a complete list of all current employees of the Disclosing Party who were, at any time during the 12-month period preceding the execution date of this EDS, an employee, or elected or appointed official, of the City of Chicago (if none, indicate with "N/A" or "none").

N/A

9. To the best of the Disclosing Party's knowledge after reasonable inquiry, the following is a complete list of all gifts that the Disclosing Party has given or caused to be given, at any time during the 12-month period preceding the execution date of this EDS, to an employee, or elected or appointed official, of the City of Chicago. For purposes of this statement, a "gift" does not include: (i) anything made generally available to City employees or to the general public, or (ii) food or drink provided in the course of official City business and having a retail value of less than $20 per recipient (if none, indicate with "N/A" or "none"). As to any gift listed below, please also list the name of the City recipient.

N/A

C. CERTIFICATION OF STATUS AS FINANCIAL INSTITUTION

1. The Disclosing Party certifies that the Disclosing Party (check one)

[ ] is [X] is not

a "financial institution" as defined in Section 2-32-455(b) of the Municipal Code.

2. If the Disclosing Party IS a financial institution, then the Disclosing Party pledges:

"We are not and will not become a predatory lender as defined in Chapter 2-32 of the Municipal Code. We further pledge that none of our affiliates is, and none of them will become, a predatory lender as defined in Chapter 2-32 of the Municipal Code. We understand that becoming a predatory lender or becoming an affiliate of a predatory lender may result in the loss of the privilege of doing business with the City."

If the Disclosing Party is unable to make this pledge because it or any of its affiliates (as defined in Section 2-32-455(b) of the Municipal Code) is a predatory lender within the meaning of Chapter 2-32 of the Municipal Code, explain here (attach additional pages if necessary):

N/A

If the letters "NA," the word "None," or no response appears on the lines above, it will be conclusively presumed that the Disclosing Party certified to the above statements.

D. CERTIFICATION REGARDING INTEREST IN CITY BUSINESS

Any words or terms that are defined in Chapter 2-156 of the Municipal Code have the same meanings when used in this Part D.

1. In accordance with Section 2-156-110 of the Municipal Code: Does any official or employee of the City have a financial interest in his or her own name or in the name of any other person or entity in the Matter?

[ ] Yes [X] No

NOTE: If you checked "Yes" to Item D.1., proceed to Items D.2. and D.3. If you checked "No" to Item D.1., proceed to Part E.

2. Unless sold pursuant to a process of competitive bidding, or otherwise permitted, no City elected official or employee shall have a financial interest in his or her own name or in the name of any other person or entity in the purchase of any property that (i) belongs to the City, or (ii) is sold for taxes or assessments, or (iii) is sold by virtue of legal process at the suit of the City (collectively, "City Property Sale"). Compensation for property taken pursuant to the City's eminent domain power does not constitute a financial interest within the meaning of this Part D.

Does the Matter involve a City Property Sale?

[ ] Yes [ ] No

3. If you checked "Yes" to Item D.1., provide the names and business addresses of the City officials or employees having such interest and identify the nature of such interest:

| Name | Business Address | Nature of Interest |
|---|---|---|
| | | |
| | | |
| | | |

4. The Disclosing Party further certifies that no prohibited financial interest in the Matter will be acquired by any City official or employee.

E. CERTIFICATION REGARDING SLAVERY ERA BUSINESS

Please check either 1. or 2. below. If the Disclosing Party checks 2., the Disclosing Party must disclose below or in an attachment to this EDS all information required by paragraph 2. Failure to

comply with these disclosure requirements may make any contract entered into with the City in connection with the Matter voidable by the City.

_X_ 1. The Disclosing Party verifies that the Disclosing Party has searched any and all records of the Disclosing Party and any and all predecessor entities regarding records of investments or profits from slavery or slaveholder insurance policies during the slavery era (including insurance policies issued to slaveholders that provided coverage for damage to or injury or death of their slaves), and the Disclosing Party has found no such records.

____ 2. The Disclosing Party verifies that, as a result of conducting the search in step 1 above, the Disclosing Party has found records of investments or profits from slavery or slaveholder insurance policies. The Disclosing Party verifies that the following constitutes full disclosure of all such records, including the names of any and all slaves or slaveholders described in those records:

## SECTION VI -- CERTIFICATIONS FOR FEDERALLY FUNDED MATTERS

**NOTE: If the Matter is federally funded,** complete this Section VI. **If the Matter is not federally funded,** proceed to Section VII. For purposes of this Section VI, tax credits allocated by the City and proceeds of debt obligations of the City are not federal funding.

### A. CERTIFICATION REGARDING LOBBYING

1. List below the names of all persons or entities registered under the federal Lobbying Disclosure Act of 1995 who have made lobbying contacts on behalf of the Disclosing Party with respect to the Matter: (Add sheets if necessary):

N/A

(If no explanation appears or begins on the lines above, or if the letters "NA" or if the word "None" appear, it will be conclusively presumed that the Disclosing Party means that NO persons or entities registered under the Lobbying Disclosure Act of 1995 have made lobbying contacts on behalf of the Disclosing Party with respect to the Matter.)

2. The Disclosing Party has not spent and will not expend any federally appropriated funds to pay any person or entity listed in Paragraph A.1. above for his or her lobbying activities or to pay any person or entity to influence or attempt to influence an officer or employee of any agency, as defined by applicable federal law, a member of Congress, an officer or employee of Congress, or an employee of a member of Congress, in connection with the award of any federally funded contract, making any federally funded grant or loan, entering into any cooperative agreement, or to extend, continue, renew, amend, or modify any federally funded contract, grant, loan, or cooperative agreement.

3. The Disclosing Party will submit an updated certification at the end of each calendar quarter in which there occurs any event that materially affects the accuracy of the statements and information set forth in paragraphs A.1. and A.2. above.

4. The Disclosing Party certifies that either: (i) it is not an organization described in section 501(c)(4) of the Internal Revenue Code of 1986; or (ii) it is an organization described in section 501(c)(4) of the Internal Revenue Code of 1986 but has not engaged and will not engage in "Lobbying Activities".

5. If the Disclosing Party is the Applicant, the Disclosing Party must obtain certifications equal in form and substance to paragraphs A.1. through A.4. above from all subcontractors before it awards any subcontract and the Disclosing Party must maintain all such subcontractors' certifications for the duration of the Matter and must make such certifications promptly available to the City upon request.

B. CERTIFICATION REGARDING EQUAL EMPLOYMENT OPPORTUNITY

If the Matter is federally funded, federal regulations require the Applicant and all proposed subcontractors to submit the following information with their bids or in writing at the outset of negotiations.

Is the Disclosing Party the Applicant?

[X] Yes [ ] No

If "Yes," answer the three questions below:

1. Have you developed and do you have on file affirmative action programs pursuant to applicable federal regulations? (See 41 CFR Part 60-2.)
[ ] Yes [ ] No

2. Have you filed with the Joint Reporting Committee, the Director of the Office of Federal Contract Compliance Programs, or the Equal Employment Opportunity Commission all reports due under the applicable filing requirements?
[ ] Yes [ ] No

3. Have you participated in any previous contracts or subcontracts subject to the equal opportunity clause?
[ ] Yes [ ] No

If you checked "No" to question 1. or 2. above, please provide an explanation:

_____

_____

## SECTION VII -- ACKNOWLEDGMENTS, CONTRACT INCORPORATION, COMPLIANCE, PENALTIES, DISCLOSURE

The Disclosing Party understands and agrees that:

A. The certifications, disclosures, and acknowledgments contained in this EDS will become part of any contract or other agreement between the Applicant and the City in connection with the Matter, whether procurement, City assistance, or other City action, and are material inducements to the City's execution of any contract or taking other action with respect to the Matter. The Disclosing Party understands that it must comply with all statutes, ordinances, and regulations on which this EDS is based.

B. The City's Governmental Ethics and Campaign Financing Ordinances, Chapters 2-156 and 2-164 of the Municipal Code, impose certain duties and obligations on persons or entities seeking City contracts, work, business, or transactions. The full text of these ordinances and a training program is available on line at www.cityofchicago.org/Ethics, and may also be obtained from the City's Board of Ethics, 740 N. Sedgwick St., Suite 500, Chicago, IL 60610, (312) 744-9660. The Disclosing Party must comply fully with the applicable ordinances.

C. If the City determines that any information provided in this EDS is false, incomplete or inaccurate, any contract or other agreement in connection with which it is submitted may be rescinded or be void or voidable, and the City may pursue any remedies under the contract or agreement (if not rescinded or void), at law, or in equity, including terminating the Disclosing Party's participation in the Matter and/or declining to allow the Disclosing Party to participate in other transactions with the City. Remedies at law for a false statement of material fact may include incarceration and an award to the City of treble damages.

D. It is the City's policy to make this document available to the public on its Internet site and/or upon request. Some or all of the information provided on this EDS and any attachments to this EDS may be made available to the public on the Internet, in response to a Freedom of Information Act request, or otherwise. By completing and signing this EDS, the Disclosing Party waives and releases any possible rights or claims which it may have against the City in connection with the public release of information contained in this EDS and also authorizes the City to verify the accuracy of any information submitted in this EDS.

E. The information provided in this EDS must be kept current. In the event of changes, the Disclosing Party must supplement this EDS up to the time the City takes action on the Matter. If the Matter is a contract being handled by the City's Department of Procurement Services, the Disclosing Party must update this EDS as the contract requires. **NOTE:** With respect to Matters subject to Article I of Chapter 1-23 of the Municipal Code (imposing **PERMANENT INELIGIBILITY** for certain specified offenses), the information provided herein regarding eligibility must be kept current for a longer period, as required by Chapter 1-23 and Section 2-154-020 of the Municipal Code.

The Disclosing Party represents and warrants that:

F.1. The Disclosing Party is not delinquent in the payment of any tax administered by the Illinois Department of Revenue, nor are the Disclosing Party or its Affiliated Entities delinquent in paying any fine, fee, tax or other charge owed to the City. This includes, but is not limited to, all water charges, sewer charges, license fees, parking tickets, property taxes or sales taxes.

F.2 If the Disclosing Party is the Applicant, the Disclosing Party and its Affiliated Entities will not use, nor permit their subcontractors to use, any facility listed by the U.S. E.P.A. on the federal Excluded Parties List System ("EPLS") maintained by the U. S. General Services Administration.

F.3 If the Disclosing Party is the Applicant, the Disclosing Party will obtain from any contractors/subcontractors hired or to be hired in connection with the Matter certifications equal in form and substance to those in F.1. and F.2. above and will not, without the prior written consent of the City, use any such contractor/subcontractor that does not provide such certifications or that the Disclosing Party has reason to believe has not provided or cannot provide truthful certifications.

NOTE: If the Disclosing Party cannot certify as to any of the items in F.1., F.2. or F.3. above, an explanatory statement must be attached to this EDS.

**CERTIFICATION**

Under penalty of perjury, the person signing below: (1) warrants that he/she is authorized to execute this EDS and Appendix A (if applicable) on behalf of the Disclosing Party, and (2) warrants that all certifications and statements contained in this EDS and Appendix A (if applicable) are true, accurate and complete as of the date furnished to the City.

Timothy Jans
(Print or type name of Disclosing Party)

By: _____
(Sign here)

TIMOTHY JANS
(Print or type name of person signing)

_____
(Print or type title of person signing)

Signed and sworn to before me on (date) 06/23/2014,
at DuPage County, IL (state).

Julia J. Lundgren Notary Public.

Commission expires: 08/05/2017.

"OFFICIAL SEAL"
JULIA J LUNDGREN
Notary Public, State of Illinois
My Commission Expires 8/5/2017

CITY OF CHICAGO
ECONOMIC DISCLOSURE STATEMENT AND AFFIDAVIT
APPENDIX A

FAMILIAL RELATIONSHIPS WITH ELECTED CITY OFFICIALS AND DEPARTMENT HEADS

**This Appendix is to be completed only by (a) the Applicant, and (b) any legal entity which has a direct ownership interest in the Applicant exceeding 7.5 percent. It is not to be completed by any legal entity which has only an indirect ownership interest in the Applicant.**

Under Municipal Code Section 2-154-015, the Disclosing Party must disclose whether such Disclosing Party or any "Applicable Party" or any Spouse or Domestic Partner thereof currently has a "familial relationship" with any elected city official or department head. A "familial relationship" exists if, as of the date this EDS is signed, the Disclosing Party or any "Applicable Party" or any Spouse or Domestic Partner thereof is related to the mayor, any alderman, the city clerk, the city treasurer or any city department head as spouse or domestic partner or as any of the following, whether by blood or adoption: parent, child, brother or sister, aunt or uncle, niece or nephew, grandparent, grandchild, father-in-law, mother-in-law, son-in-law, daughter-in-law, stepfather or stepmother, stepson or stepdaughter, stepbrother or stepsister or half-brother or half-sister.

"Applicable Party" means (1) all executive officers of the Disclosing Party listed in Section II.B.1.a., if the Disclosing Party is a corporation; all partners of the Disclosing Party, if the Disclosing Party is a general partnership; all general partners and limited partners of the Disclosing Party, if the Disclosing Party is a limited partnership; all managers, managing members and members of the Disclosing Party, if the Disclosing Party is a limited liability company; (2) all principal officers of the Disclosing Party; and (3) any person having more than a 7.5 percent ownership interest in the Disclosing Party. "Principal officers" means the president, chief operating officer, executive director, chief financial officer, treasurer or secretary of a legal entity or any person exercising similar authority.

Does the Disclosing Party or any "Applicable Party" or any Spouse or Domestic Partner thereof currently have a "familial relationship" with an elected city official or department head?

[ ] Yes [X] No

If yes, please identify below (1) the name and title of such person, (2) the name of the legal entity to which such person is connected; (3) the name and title of the elected city official or department head to whom such person has a familial relationship, and (4) the precise nature of such familial relationship.

N/A

CITY OF CHICAGO
ECONOMIC DISCLOSURE STATEMENT AND AFFIDAVIT
APPENDIX B

BUILDING CODE SCOFFLAW/PROBLEM LANDLORD CERTIFICATION

**This Appendix is to be completed only by (a) the Applicant, and (b) any legal entity which has a direct ownership interest in the Applicant exceeding 7.5 percent (an "Owner"). It is not to be completed by any legal entity which has only an indirect ownership interest in the Applicant.**

1. Pursuant to Municipal Code Section 2-154-010, is the Applicant or any Owner identified as a building code scofflaw or problem landlord pursuant to Section 2-92-416 of the Municipal Code?

   [ ] Yes [X] No

2. If the Applicant is a legal entity publicly traded on any exchange, is any officer or director of the Applicant identified as a building code scofflaw or problem landlord pursuant to Section 2-92-416 of the Municipal Code?

   [ ] Yes [ ] No [X] Not Applicable

3. If yes to (1) or (2) above, please identify below the name of the person or legal entity identified as a building code scofflaw or problem landlord and the address of the building or buildings to which the pertinent code violations apply.

None

**FILLING OUT THIS APPENDIX B CONSTITUTES ACKNOWLEDGMENT AND AGREEMENT THAT THIS APPENDIX B IS INCORPORATED BY REFERENCE INTO, AND MADE A PART OF, THE ASSOCIATED EDS, AND THAT THE REPRESENTATIONS MADE IN THIS APPENDIX B ARE SUBJECT TO THE CERTIFICATION MADE UNDER PENALTY OF PERJURY ON PAGE 12 OF THE ASSOCIATED EDS.**

(DO NOT SUBMIT THIS PAGE WITH YOUR EDS. The purpose of this page is for you to recertify your EDS prior to submission to City Council or on the date of closing. If unable to recertify truthfully, the Disclosing Party must complete a new EDS with correct or corrected information)

## RECERTIFICATION

Generally, for use with City Council matters. Not for City procurements unless requested.

This recertification is being submitted in connection with 1200 W. Fulton Market Street Alley Vacation [identify the Matter]. Under penalty of perjury, the person signing below: (1) warrants that he/she is authorized to execute this EDS recertification on behalf of the Disclosing Party, (2) warrants that all certifications and statements contained in the Disclosing Party's original EDS are true, accurate and complete as of the date furnished to the City and continue to be true, accurate and complete as of the date of this recertification, and (3) reaffirms its acknowledgments.

Timothy Jans
(Print or type legal name of Disclosing Party)

Date: 8/4/15

By:
(sign here)

Print or type name of signatory:

Timothy Jans

Title of signatory:

MGR.

Signed and sworn to before me on [date] 08/04/2015, by Timothy Jans, at DuPage County, IL [state].

Julia J. Lundgren Notary Public.

Commission expires: 08/05/2017.

"OFFICIAL SEAL"
JULIA J LUNDGREN
Notary Public, State of Illinois
My Commission Expires 8/5/2017

Ver. 11-01-05

CITY OF CHICAGO
ECONOMIC DISCLOSURE STATEMENT
AND AFFIDAVIT

SECTION I -- GENERAL INFORMATION

A. Legal name of the Disclosing Party submitting this EDS. Include d/b/a/ if applicable:

Robert Jans

**Check ONE of the following three boxes:**

Indicate whether the Disclosing Party submitting this EDS is:

1. [ ] the Applicant
   OR
2. [X] a legal entity holding a direct or indirect interest in the Applicant. State the legal name of the Applicant in which the Disclosing Party holds an interest: Fulton/Racine Property, LLC
   OR
3. [ ] a legal entity with a right of control (see Section II.B.1.) State the legal name of the entity in which the Disclosing Party holds a right of control: _____

B. Business address of the Disclosing Party: 1200 W. Fulton Market Street, Chicago, IL 60607

C. Telephone: 708-227-4676 Fax: _____ Email: rjans50@att.net

D. Name of contact person: _____

E. Federal Employer Identification No. (if you have one): _____

F. Brief description of contract, transaction or other undertaking (referred to below as the "Matter") to which this EDS pertains. (Include project number and location of property, if applicable):

Alley vacation for the property located at 1200 W. Fulton Market Street

G. Which City agency or department is requesting this EDS? Department of Transportation

If the Matter is a contract being handled by the City's Department of Procurement Services, please complete the following:

Specification # _____ and Contract # _____

## SECTION II -- DISCLOSURE OF OWNERSHIP INTERESTS

A. NATURE OF THE DISCLOSING PARTY

1. Indicate the nature of the Disclosing Party:

[X] Person
[ ] Publicly registered business corporation
[ ] Privately held business corporation
[ ] Sole proprietorship
[ ] General partnership
[ ] Limited partnership
[ ] Trust
[ ] Limited liability company
[ ] Limited liability partnership
[ ] Joint venture
[ ] Not-for-profit corporation
(Is the not-for-profit corporation also a 501(c)(3))?
[ ] Yes [ ] No
[ ] Other (please specify)

_____

2. For legal entities, the state (or foreign country) of incorporation or organization, if applicable:

_____

3. For legal entities not organized in the State of Illinois: Has the organization registered to do business in the State of Illinois as a foreign entity?

[ ] Yes [ ] No [ ] N/A

B. IF THE DISCLOSING PARTY IS A LEGAL ENTITY:

1. List below the full names and titles of all executive officers and all directors of the entity. **NOTE:** For not-for-profit corporations, also list below all members, if any, which are legal entities. If there are no such members, write "no members." For trusts, estates or other similar entities, list below the legal titleholder(s).

If the entity is a general partnership, limited partnership, limited liability company, limited liability partnership or joint venture, list below the name and title of each general partner, managing member, manager or any other person or entity that controls the day-to-day management of the Disclosing Party. **NOTE:** Each legal entity listed below must submit an EDS on its own behalf.

| Name | Title |
|---|---|
| N/A | |
| | |
| | |
| | |

2. Please provide the following information concerning each person or entity having a direct or indirect beneficial interest (including ownership) in excess of 7.5% of the Disclosing Party. Examples of such an interest include shares in a corporation, partnership interest in a partnership or joint venture,

interest of a member or manager in a limited liability company, or interest of a beneficiary of a trust, estate or other similar entity. If none, state "None." **NOTE**: Pursuant to Section 2-154-030 of the Municipal Code of Chicago ("Municipal Code"), the City may require any such additional information from any applicant which is reasonably intended to achieve full disclosure.

| Name | Business Address | Percentage Interest in the Disclosing Party |
|---|---|---|
| N/A | | |
| | | |
| | | |
| | | |

## SECTION III -- BUSINESS RELATIONSHIPS WITH CITY ELECTED OFFICIALS

Has the Disclosing Party had a "business relationship," as defined in Chapter 2-156 of the Municipal Code, with any City elected official in the 12 months before the date this EDS is signed?

[ ] Yes [X] No

If yes, please identify below the name(s) of such City elected official(s) and describe such relationship(s):

N/A

## SECTION IV -- DISCLOSURE OF SUBCONTRACTORS AND OTHER RETAINED PARTIES

The Disclosing Party must disclose the name and business address of each subcontractor, attorney, lobbyist, accountant, consultant and any other person or entity whom the Disclosing Party has retained or expects to retain in connection with the Matter, as well as the nature of the relationship, and the total amount of the fees paid or estimated to be paid. The Disclosing Party is not required to disclose employees who are paid solely through the Disclosing Party's regular payroll.

"Lobbyist" means any person or entity who undertakes to influence any legislative or administrative action on behalf of any person or entity other than: (1) a not-for-profit entity, on an unpaid basis, or (2) himself. "Lobbyist" also means any person or entity any part of whose duties as an employee of another includes undertaking to influence any legislative or administrative action.

If the Disclosing Party is uncertain whether a disclosure is required under this Section, the Disclosing Party must either ask the City whether disclosure is required or make the disclosure.

| Name (indicate whether retained or anticipated to be retained) | Business Address | Relationship to Disclosing Party (subcontractor, attorney, lobbyist, etc.) | Fees (indicate whether paid or estimated.) NOTE: "hourly rate" or "t.b.d." is not an acceptable response. |
|---|---|---|---|
| None | | | |
| | | | |
| | | | |
| | | | |

(Add sheets if necessary)

[ ] Check here if the Disclosing Party has not retained, nor expects to retain, any such persons or entities.

## SECTION V -- CERTIFICATIONS

### A. COURT-ORDERED CHILD SUPPORT COMPLIANCE

Under Municipal Code Section 2-92-415, substantial owners of business entities that contract with the City must remain in compliance with their child support obligations throughout the contract's term.

Has any person who directly or indirectly owns 10% or more of the Disclosing Party been declared in arrearage on any child support obligations by any Illinois court of competent jurisdiction?

[ ] Yes [X] No [ ] No person directly or indirectly owns 10% or more of the Disclosing Party.

If "Yes," has the person entered into a court-approved agreement for payment of all support owed and is the person in compliance with that agreement?

[ ] Yes [X] No

### B. FURTHER CERTIFICATIONS

1. Pursuant to Municipal Code Chapter 1-23, Article I ("Article I")(which the Applicant should consult for defined terms (e.g., "doing business") and legal requirements), if the Disclosing Party submitting this EDS is the Applicant and is doing business with the City, then the Disclosing Party certifies as follows: (i) neither the Applicant nor any controlling person is currently indicted or charged with, or has admitted guilt of, or has ever been convicted of, or placed under supervision for, any criminal offense involving actual, attempted, or conspiracy to commit bribery, theft, fraud, forgery, perjury, dishonesty or deceit against an officer or employee of the City or any sister agency; and (ii) the Applicant understands and acknowledges that compliance with Article I is a continuing requirement for doing business with the City. NOTE: If Article I applies to the Applicant, the permanent compliance timeframe in Article I supersedes some five-year compliance timeframes in certifications 2 and 3 below.

2. The Disclosing Party and, if the Disclosing Party is a legal entity, all of those persons or entities identified in Section II.B.1. of this EDS:

a. are not presently debarred, suspended, proposed for debarment, declared ineligible or voluntarily excluded from any transactions by any federal, state or local unit of government;

b. have not, within a five-year period preceding the date of this EDS, been convicted of a criminal offense, adjudged guilty, or had a civil judgment rendered against them in connection with: obtaining, attempting to obtain, or performing a public (federal, state or local) transaction or contract under a public transaction; a violation of federal or state antitrust statutes; fraud; embezzlement; theft; forgery; bribery; falsification or destruction of records; making false statements; or receiving stolen property;

c. are not presently indicted for, or criminally or civilly charged by, a governmental entity (federal, state or local) with committing any of the offenses set forth in clause B.2.b. of this Section V;

d. have not, within a five-year period preceding the date of this EDS, had one or more public transactions (federal, state or local) terminated for cause or default; and

e. have not, within a five-year period preceding the date of this EDS, been convicted, adjudged guilty, or found liable in a civil proceeding, or in any criminal or civil action, including actions concerning environmental violations, instituted by the City or by the federal government, any state, or any other unit of local government.

3. The certifications in subparts 3, 4 and 5 concern:

• the Disclosing Party;
• any "Contractor" (meaning any contractor or subcontractor used by the Disclosing Party in connection with the Matter, including but not limited to all persons or legal entities disclosed under Section IV, "Disclosure of Subcontractors and Other Retained Parties");
• any "Affiliated Entity" (meaning a person or entity that, directly or indirectly: controls the Disclosing Party, is controlled by the Disclosing Party, or is, with the Disclosing Party, under common control of another person or entity. Indicia of control include, without limitation: interlocking management or ownership; identity of interests among family members, shared facilities and equipment; common use of employees; or organization of a business entity following the ineligibility of a business entity to do business with federal or state or local government, including the City, using substantially the same management, ownership, or principals as the ineligible entity); with respect to Contractors, the term Affiliated Entity means a person or entity that directly or indirectly controls the Contractor, is controlled by it, or, with the Contractor, is under common control of another person or entity;
• any responsible official of the Disclosing Party, any Contractor or any Affiliated Entity or any other official, agent or employee of the Disclosing Party, any Contractor or any Affiliated Entity, acting pursuant to the direction or authorization of a responsible official of the Disclosing Party, any Contractor or any Affiliated Entity (collectively "Agents").

Neither the Disclosing Party, nor any Contractor, nor any Affiliated Entity of either the Disclosing Party or any Contractor nor any Agents have, during the five years before the date this EDS is signed, or, with respect to a Contractor, an Affiliated Entity, or an Affiliated Entity of a Contractor during the five years before the date of such Contractor's or Affiliated Entity's contract or engagement in connection with the Matter:

a. bribed or attempted to bribe, or been convicted or adjudged guilty of bribery or attempting to bribe, a public officer or employee of the City, the State of Illinois, or any agency of the federal government or of any state or local government in the United States of America, in that officer's or employee's official capacity;

b. agreed or colluded with other bidders or prospective bidders, or been a party to any such agreement, or been convicted or adjudged guilty of agreement or collusion among bidders or prospective bidders, in restraint of freedom of competition by agreement to bid a fixed price or otherwise; or

c. made an admission of such conduct described in a. or b. above that is a matter of record, but have not been prosecuted for such conduct; or

d. violated the provisions of Municipal Code Section 2-92-610 (Living Wage Ordinance).

4. Neither the Disclosing Party, Affiliated Entity or Contractor, or any of their employees, officials, agents or partners, is barred from contracting with any unit of state or local government as a result of engaging in or being convicted of (1) bid-rigging in violation of 720 ILCS 5/33E-3; (2) bid-rotating in violation of 720 ILCS 5/33E-4; or (3) any similar offense of any state or of the United States of America that contains the same elements as the offense of bid-rigging or bid-rotating.

5. Neither the Disclosing Party nor any Affiliated Entity is listed on any of the following lists maintained by the Office of Foreign Assets Control of the U.S. Department of the Treasury or the Bureau of Industry and Security of the U.S. Department of Commerce or their successors: the Specially Designated Nationals List, the Denied Persons List, the Unverified List, the Entity List and the Debarred List.

6. The Disclosing Party understands and shall comply with the applicable requirements of Chapters 2-55 (Legislative Inspector General), 2-56 (Inspector General) and 2-156 (Governmental Ethics) of the Municipal Code.

7. If the Disclosing Party is unable to certify to any of the above statements in this Part B (Further Certifications), the Disclosing Party must explain below:

N/A

If the letters "NA," the word "None," or no response appears on the lines above, it will be conclusively presumed that the Disclosing Party certified to the above statements.

8. To the best of the Disclosing Party's knowledge after reasonable inquiry, the following is a complete list of all current employees of the Disclosing Party who were, at any time during the 12-month period preceding the execution date of this EDS, an employee, or elected or appointed official, of the City of Chicago (if none, indicate with "N/A" or "none").

N/A

9. To the best of the Disclosing Party's knowledge after reasonable inquiry, the following is a complete list of all gifts that the Disclosing Party has given or caused to be given, at any time during the 12-month period preceding the execution date of this EDS, to an employee, or elected or appointed official, of the City of Chicago. For purposes of this statement, a "gift" does not include: (i) anything made generally available to City employees or to the general public, or (ii) food or drink provided in the course of official City business and having a retail value of less than $20 per recipient (if none, indicate with "N/A" or "none"). As to any gift listed below, please also list the name of the City recipient.

N/A

C. CERTIFICATION OF STATUS AS FINANCIAL INSTITUTION

1. The Disclosing Party certifies that the Disclosing Party (check one)

[ ] is [x] is not

a "financial institution" as defined in Section 2-32-455(b) of the Municipal Code.

2. If the Disclosing Party IS a financial institution, then the Disclosing Party pledges:

"We are not and will not become a predatory lender as defined in Chapter 2-32 of the Municipal Code. We further pledge that none of our affiliates is, and none of them will become, a predatory lender as defined in Chapter 2-32 of the Municipal Code. We understand that becoming a predatory lender or becoming an affiliate of a predatory lender may result in the loss of the privilege of doing business with the City."

If the Disclosing Party is unable to make this pledge because it or any of its affiliates (as defined in Section 2-32-455(b) of the Municipal Code) is a predatory lender within the meaning of Chapter 2-32 of the Municipal Code, explain here (attach additional pages if necessary):

N/A

If the letters "NA," the word "None," or no response appears on the lines above, it will be conclusively presumed that the Disclosing Party certified to the above statements.

D. CERTIFICATION REGARDING INTEREST IN CITY BUSINESS

Any words or terms that are defined in Chapter 2-156 of the Municipal Code have the same meanings when used in this Part D.

1. In accordance with Section 2-156-110 of the Municipal Code: Does any official or employee of the City have a financial interest in his or her own name or in the name of any other person or entity in the Matter?

[ ] Yes [X] No

NOTE: If you checked "Yes" to Item D.1., proceed to Items D.2. and D.3. If you checked "No" to Item D.1., proceed to Part E.

2. Unless sold pursuant to a process of competitive bidding, or otherwise permitted, no City elected official or employee shall have a financial interest in his or her own name or in the name of any other person or entity in the purchase of any property that (i) belongs to the City, or (ii) is sold for taxes or assessments, or (iii) is sold by virtue of legal process at the suit of the City (collectively, "City Property Sale"). Compensation for property taken pursuant to the City's eminent domain power does not constitute a financial interest within the meaning of this Part D.

Does the Matter involve a City Property Sale?

[ ] Yes [ ] No

3. If you checked "Yes" to Item D.1., provide the names and business addresses of the City officials or employees having such interest and identify the nature of such interest:

| Name | Business Address | Nature of Interest |
|---|---|---|
| | | |
| | | |
| | | |

4. The Disclosing Party further certifies that no prohibited financial interest in the Matter will be acquired by any City official or employee.

E. CERTIFICATION REGARDING SLAVERY ERA BUSINESS

Please check either 1. or 2. below. If the Disclosing Party checks 2., the Disclosing Party must disclose below or in an attachment to this EDS all information required by paragraph 2. Failure to

comply with these disclosure requirements may make any contract entered into with the City in connection with the Matter voidable by the City.

X 1. The Disclosing Party verifies that the Disclosing Party has searched any and all records of the Disclosing Party and any and all predecessor entities regarding records of investments or profits from slavery or slaveholder insurance policies during the slavery era (including insurance policies issued to slaveholders that provided coverage for damage to or injury or death of their slaves), and the Disclosing Party has found no such records.

____2. The Disclosing Party verifies that, as a result of conducting the search in step 1 above, the Disclosing Party has found records of investments or profits from slavery or slaveholder insurance policies. The Disclosing Party verifies that the following constitutes full disclosure of all such records, including the names of any and all slaves or slaveholders described in those records:

## SECTION VI -- CERTIFICATIONS FOR FEDERALLY FUNDED MATTERS

**NOTE: If the Matter is federally funded,** complete this Section VI. **If the Matter is not federally funded,** proceed to Section VII. For purposes of this Section VI, tax credits allocated by the City and proceeds of debt obligations of the City are not federal funding.

### A. CERTIFICATION REGARDING LOBBYING

1. List below the names of all persons or entities registered under the federal Lobbying Disclosure Act of 1995 who have made lobbying contacts on behalf of the Disclosing Party with respect to the Matter: (Add sheets if necessary):

N/A

(If no explanation appears or begins on the lines above, or if the letters "NA" or if the word "None" appear, it will be conclusively presumed that the Disclosing Party means that NO persons or entities registered under the Lobbying Disclosure Act of 1995 have made lobbying contacts on behalf of the Disclosing Party with respect to the Matter.)

2. The Disclosing Party has not spent and will not expend any federally appropriated funds to pay any person or entity listed in Paragraph A.1. above for his or her lobbying activities or to pay any person or entity to influence or attempt to influence an officer or employee of any agency, as defined by applicable federal law, a member of Congress, an officer or employee of Congress, or an employee of a member of Congress, in connection with the award of any federally funded contract, making any federally funded grant or loan, entering into any cooperative agreement, or to extend, continue, renew, amend, or modify any federally funded contract, grant, loan, or cooperative agreement.

3. The Disclosing Party will submit an updated certification at the end of each calendar quarter in which there occurs any event that materially affects the accuracy of the statements and information set forth in paragraphs A.1. and A.2. above.

4. The Disclosing Party certifies that either: (i) it is not an organization described in section 501(c)(4) of the Internal Revenue Code of 1986; or (ii) it is an organization described in section 501(c)(4) of the Internal Revenue Code of 1986 but has not engaged and will not engage in "Lobbying Activities".

5. If the Disclosing Party is the Applicant, the Disclosing Party must obtain certifications equal in form and substance to paragraphs A.1. through A.4. above from all subcontractors before it awards any subcontract and the Disclosing Party must maintain all such subcontractors' certifications for the duration of the Matter and must make such certifications promptly available to the City upon request.

B. CERTIFICATION REGARDING EQUAL EMPLOYMENT OPPORTUNITY

If the Matter is federally funded, federal regulations require the Applicant and all proposed subcontractors to submit the following information with their bids or in writing at the outset of negotiations.

Is the Disclosing Party the Applicant?

[X] Yes [ ] No

If "Yes," answer the three questions below:

1. Have you developed and do you have on file affirmative action programs pursuant to applicable federal regulations? (See 41 CFR Part 60-2.)
[ ] Yes [ ] No

2. Have you filed with the Joint Reporting Committee, the Director of the Office of Federal Contract Compliance Programs, or the Equal Employment Opportunity Commission all reports due under the applicable filing requirements?
[ ] Yes [ ] No

3. Have you participated in any previous contracts or subcontracts subject to the equal opportunity clause?
[ ] Yes [ ] No

If you checked "No" to question 1. or 2. above, please provide an explanation:

_____

_____

## SECTION VII -- ACKNOWLEDGMENTS, CONTRACT INCORPORATION, COMPLIANCE, PENALTIES, DISCLOSURE

The Disclosing Party understands and agrees that:

A. The certifications, disclosures, and acknowledgments contained in this EDS will become part of any contract or other agreement between the Applicant and the City in connection with the Matter, whether procurement, City assistance, or other City action, and are material inducements to the City's execution of any contract or taking other action with respect to the Matter. The Disclosing Party understands that it must comply with all statutes, ordinances, and regulations on which this EDS is based.

B. The City's Governmental Ethics and Campaign Financing Ordinances, Chapters 2-156 and 2-164 of the Municipal Code, impose certain duties and obligations on persons or entities seeking City contracts, work, business, or transactions. The full text of these ordinances and a training program is available on line at www.cityofchicago.org/Ethics, and may also be obtained from the City's Board of Ethics, 740 N.

Sedgwick St., Suite 500, Chicago, IL 60610, (312) 744-9660. The Disclosing Party must comply fully with the applicable ordinances.

C. If the City determines that any information provided in this EDS is false, incomplete or inaccurate, any contract or other agreement in connection with which it is submitted may be rescinded or be void or voidable, and the City may pursue any remedies under the contract or agreement (if not rescinded or void), at law, or in equity, including terminating the Disclosing Party's participation in the Matter and/or declining to allow the Disclosing Party to participate in other transactions with the City. Remedies at law for a false statement of material fact may include incarceration and an award to the City of treble damages.

D. It is the City's policy to make this document available to the public on its Internet site and/or upon request. Some or all of the information provided on this EDS and any attachments to this EDS may be made available to the public on the Internet, in response to a Freedom of Information Act request, or otherwise. By completing and signing this EDS, the Disclosing Party waives and releases any possible rights or claims which it may have against the City in connection with the public release of information contained in this EDS and also authorizes the City to verify the accuracy of any information submitted in this EDS.

E. The information provided in this EDS must be kept current. In the event of changes, the Disclosing Party must supplement this EDS up to the time the City takes action on the Matter. If the Matter is a contract being handled by the City's Department of Procurement Services, the Disclosing Party must update this EDS as the contract requires. **NOTE:** With respect to Matters subject to Article I of Chapter 1-23 of the Municipal Code (imposing **PERMANENT INELIGIBILITY** for certain specified offenses), the information provided herein regarding eligibility must be kept current for a longer period, as required by Chapter 1-23 and Section 2-154-020 of the Municipal Code.

The Disclosing Party represents and warrants that:

F.1. The Disclosing Party is not delinquent in the payment of any tax administered by the Illinois Department of Revenue, nor are the Disclosing Party or its Affiliated Entities delinquent in paying any fine, fee, tax or other charge owed to the City. This includes, but is not limited to, all water charges, sewer charges, license fees, parking tickets, property taxes or sales taxes.

F.2 If the Disclosing Party is the Applicant, the Disclosing Party and its Affiliated Entities will not use, nor permit their subcontractors to use, any facility listed by the U.S. E.P.A. on the federal Excluded Parties List System ("EPLS") maintained by the U. S. General Services Administration.

F.3 If the Disclosing Party is the Applicant, the Disclosing Party will obtain from any contractors/subcontractors hired or to be hired in connection with the Matter certifications equal in form and substance to those in F.1. and F.2. above and will not, without the prior written consent of the City, use any such contractor/subcontractor that does not provide such certifications or that the Disclosing Party has reason to believe has not provided or cannot provide truthful certifications.

NOTE: If the Disclosing Party cannot certify as to any of the items in F.1., F.2. or F.3. above, an explanatory statement must be attached to this EDS.

**CERTIFICATION**

Under penalty of perjury, the person signing below: (1) warrants that he/she is authorized to execute this EDS and Appendix A (if applicable) on behalf of the Disclosing Party, and (2) warrants that all certifications and statements contained in this EDS and Appendix A (if applicable) are true, accurate and complete as of the date furnished to the City.

Fulton/Racine Property, LLC
(Print or type name of Disclosing Party)

By: _____
(Sign here)

ROBERT JANS
(Print or type name of person signing)

GENERAL PARTNER
(Print or type title of person signing)

Signed and sworn to before me on (date) 6/19/14,
at COOK County, IL (state).

_____ Notary Public.

Commission expires: 5/13/17.

"OFFICIAL SEAL"
YESENIA REGALADO
Notary Public, State of Illinois
Cook County
My Commission Expires 05/13/17

CITY OF CHICAGO
ECONOMIC DISCLOSURE STATEMENT AND AFFIDAVIT
APPENDIX A

## FAMILIAL RELATIONSHIPS WITH ELECTED CITY OFFICIALS AND DEPARTMENT HEADS

**This Appendix is to be completed only by (a) the Applicant, and (b) any legal entity which has a direct ownership interest in the Applicant exceeding 7.5 percent. It is not to be completed by any legal entity which has only an indirect ownership interest in the Applicant.**

Under Municipal Code Section 2-154-015, the Disclosing Party must disclose whether such Disclosing Party or any "Applicable Party" or any Spouse or Domestic Partner thereof currently has a "familial relationship" with any elected city official or department head. A "familial relationship" exists if, as of the date this EDS is signed, the Disclosing Party or any "Applicable Party" or any Spouse or Domestic Partner thereof is related to the mayor, any alderman, the city clerk, the city treasurer or any city department head as spouse or domestic partner or as any of the following, whether by blood or adoption: parent, child, brother or sister, aunt or uncle, niece or nephew, grandparent, grandchild, father-in-law, mother-in-law, son-in-law, daughter-in-law, stepfather or stepmother, stepson or stepdaughter, stepbrother or stepsister or half-brother or half-sister.

"Applicable Party" means (1) all executive officers of the Disclosing Party listed in Section II.B.1.a., if the Disclosing Party is a corporation; all partners of the Disclosing Party, if the Disclosing Party is a general partnership; all general partners and limited partners of the Disclosing Party, if the Disclosing Party is a limited partnership; all managers, managing members and members of the Disclosing Party, if the Disclosing Party is a limited liability company; (2) all principal officers of the Disclosing Party; and (3) any person having more than a 7.5 percent ownership interest in the Disclosing Party. "Principal officers" means the president, chief operating officer, executive director, chief financial officer, treasurer or secretary of a legal entity or any person exercising similar authority.

Does the Disclosing Party or any "Applicable Party" or any Spouse or Domestic Partner thereof currently have a "familial relationship" with an elected city official or department head?

[ ] Yes [X] No

If yes, please identify below (1) the name and title of such person, (2) the name of the legal entity to which such person is connected; (3) the name and title of the elected city official or department head to whom such person has a familial relationship, and (4) the precise nature of such familial relationship.

N/A

CITY OF CHICAGO
ECONOMIC DISCLOSURE STATEMENT AND AFFIDAVIT
APPENDIX B

## BUILDING CODE SCOFFLAW/PROBLEM LANDLORD CERTIFICATION

**This Appendix is to be completed only by (a) the Applicant, and (b) any legal entity which has a direct ownership interest in the Applicant exceeding 7.5 percent (an "Owner"). It is not to be completed by any legal entity which has only an indirect ownership interest in the Applicant.**

1. Pursuant to Municipal Code Section 2-154-010, is the Applicant or any Owner identified as a building code scofflaw or problem landlord pursuant to Section 2-92-416 of the Municipal Code?

   [ ] Yes [X] No

2. If the Applicant is a legal entity publicly traded on any exchange, is any officer or director of the Applicant identified as a building code scofflaw or problem landlord pursuant to Section 2-92-416 of the Municipal Code?

   [ ] Yes [ ] No [X] Not Applicable

3. If yes to (1) or (2) above, please identify below the name of the person or legal entity identified as a building code scofflaw or problem landlord and the address of the building or buildings to which the pertinent code violations apply.

None

**FILLING OUT THIS APPENDIX B CONSTITUTES ACKNOWLEDGMENT AND AGREEMENT THAT THIS APPENDIX B IS INCORPORATED BY REFERENCE INTO, AND MADE A PART OF, THE ASSOCIATED EDS, AND THAT THE REPRESENTATIONS MADE IN THIS APPENDIX B ARE SUBJECT TO THE CERTIFICATION MADE UNDER PENALTY OF PERJURY ON PAGE 12 OF THE ASSOCIATED EDS.**

(DO NOT SUBMIT THIS PAGE WITH YOUR EDS. The purpose of this page is for you to recertify your EDS prior to submission to City Council or on the date of closing. If unable to recertify truthfully, the Disclosing Party must complete a new EDS with correct or corrected information)

## RECERTIFICATION

Generally, for use with City Council matters. Not for City procurements unless requested.

This recertification is being submitted in connection with 1200 W. Fulton Market Street Alley Vacation [identify the Matter]. Under penalty of perjury, the person signing below: (1) warrants that he/she is authorized to execute this EDS recertification on behalf of the Disclosing Party, (2) warrants that all certifications and statements contained in the Disclosing Party's original EDS are true, accurate and complete as of the date furnished to the City and continue to be true, accurate and complete as of the date of this recertification, and (3) reaffirms its acknowledgments.

Robert Jans
(Print or type legal name of Disclosing Party)

Date: 8/4/15

By:
(sign here)

Print or type name of signatory:

ROBERT JANS

Title of signatory:

OWNER

Signed and sworn to before me on [date] 08/04/2015, by Robert Jans, at DuPage County, IL [state].

Julia J. Lundgren Notary Public.

Commission expires: 08/05/2017.

CITY OF CHICAGO
ECONOMIC DISCLOSURE STATEMENT
AND AFFIDAVIT

SECTION I -- GENERAL INFORMATION

A. Legal name of the Disclosing Party submitting this EDS. Include d/b/a/ if applicable:

David Jans

**Check ONE of the following three boxes:**

Indicate whether the Disclosing Party submitting this EDS is:

1. [ ] the Applicant
   OR
2. [X] a legal entity holding a direct or indirect interest in the Applicant. State the legal name of the Applicant in which the Disclosing Party holds an interest: Fulton/Racine Property, LLC
   OR
3. [ ] a legal entity with a right of control (see Section II.B.1.) State the legal name of the entity in which the Disclosing Party holds a right of control: _____

B. Business address of the Disclosing Party: 1200 W. Fulton Market Street, Chicago, IL 60607

C. Telephone: _____ Fax: _____ Email: _____

D. Name of contact person: _____

E. Federal Employer Identification No. (if you have one): _____

F. Brief description of contract, transaction or other undertaking (referred to below as the "Matter") to which this EDS pertains. (Include project number and location of property, if applicable):

Alley vacation for the property located at 1200 W. Fulton Market Street

G. Which City agency or department is requesting this EDS? Department of Transportation

If the Matter is a contract being handled by the City's Department of Procurement Services, please complete the following:

Specification # _____ and Contract # _____

SECTION II -- DISCLOSURE OF OWNERSHIP INTERESTS

A. NATURE OF THE DISCLOSING PARTY

1. Indicate the nature of the Disclosing Party:

[X] Person
[ ] Publicly registered business corporation
[ ] Privately held business corporation
[ ] Sole proprietorship
[ ] General partnership
[ ] Limited partnership
[ ] Trust
[ ] Limited liability company
[ ] Limited liability partnership
[ ] Joint venture
[ ] Not-for-profit corporation
(Is the not-for-profit corporation also a 501(c)(3))?
[ ] Yes [ ] No
[ ] Other (please specify)

_____

2. For legal entities, the state (or foreign country) of incorporation or organization, if applicable:

_____

3. For legal entities not organized in the State of Illinois: Has the organization registered to do business in the State of Illinois as a foreign entity?

[ ] Yes [ ] No [ ] N/A

B. IF THE DISCLOSING PARTY IS A LEGAL ENTITY:

1. List below the full names and titles of all executive officers and all directors of the entity. **NOTE:** For not-for-profit corporations, also list below all members, if any, which are legal entities. If there are no such members, write "no members." For trusts, estates or other similar entities, list below the legal titleholder(s).

If the entity is a general partnership, limited partnership, limited liability company, limited liability partnership or joint venture, list below the name and title of each general partner, managing member, manager or any other person or entity that controls the day-to-day management of the Disclosing Party. **NOTE:** Each legal entity listed below must submit an EDS on its own behalf.

| Name | Title |
|---|---|
| N/A | |
| | |
| | |
| | |

2. Please provide the following information concerning each person or entity having a direct or indirect beneficial interest (including ownership) in excess of 7.5% of the Disclosing Party. Examples of such an interest include shares in a corporation, partnership interest in a partnership or joint venture,

interest of a member or manager in a limited liability company, or interest of a beneficiary of a trust, estate or other similar entity. If none, state "None." **NOTE**: Pursuant to Section 2-154-030 of the Municipal Code of Chicago ("Municipal Code"), the City may require any such additional information from any applicant which is reasonably intended to achieve full disclosure.

| Name | Business Address | Percentage Interest in the Disclosing Party |
|---|---|---|
| N/A | | |
| | | |
| | | |
| | | |

## SECTION III -- BUSINESS RELATIONSHIPS WITH CITY ELECTED OFFICIALS

Has the Disclosing Party had a "business relationship," as defined in Chapter 2-156 of the Municipal Code, with any City elected official in the 12 months before the date this EDS is signed?

[ ] Yes [X] No

If yes, please identify below the name(s) of such City elected official(s) and describe such relationship(s):

N/A

## SECTION IV -- DISCLOSURE OF SUBCONTRACTORS AND OTHER RETAINED PARTIES

The Disclosing Party must disclose the name and business address of each subcontractor, attorney, lobbyist, accountant, consultant and any other person or entity whom the Disclosing Party has retained or expects to retain in connection with the Matter, as well as the nature of the relationship, and the total amount of the fees paid or estimated to be paid. The Disclosing Party is not required to disclose employees who are paid solely through the Disclosing Party's regular payroll.

"Lobbyist" means any person or entity who undertakes to influence any legislative or administrative action on behalf of any person or entity other than: (1) a not-for-profit entity, on an unpaid basis, or (2) himself. "Lobbyist" also means any person or entity any part of whose duties as an employee of another includes undertaking to influence any legislative or administrative action.

If the Disclosing Party is uncertain whether a disclosure is required under this Section, the Disclosing Party must either ask the City whether disclosure is required or make the disclosure.

| Name (indicate whether retained or anticipated to be retained) | Business Address | Relationship to Disclosing Party (subcontractor, attorney, lobbyist, etc.) | Fees (indicate whether paid or estimated.) **NOTE:** "hourly rate" or "t.b.d." is not an acceptable response. |
|---|---|---|---|
| None | | | |
| | | | |
| | | | |
| | | | |

(Add sheets if necessary)

[ ] Check here if the Disclosing Party has not retained, nor expects to retain, any such persons or entities.

## SECTION V -- CERTIFICATIONS

### A. COURT-ORDERED CHILD SUPPORT COMPLIANCE

Under Municipal Code Section 2-92-415, substantial owners of business entities that contract with the City must remain in compliance with their child support obligations throughout the contract's term.

Has any person who directly or indirectly owns 10% or more of the Disclosing Party been declared in arrearage on any child support obligations by any Illinois court of competent jurisdiction?

[ ] Yes [X] No [ ] No person directly or indirectly owns 10% or more of the Disclosing Party.

If "Yes," has the person entered into a court-approved agreement for payment of all support owed and is the person in compliance with that agreement?

[ ] Yes [X] No

### B. FURTHER CERTIFICATIONS

1. Pursuant to Municipal Code Chapter 1-23, Article I ("Article I")(which the Applicant should consult for defined terms (e.g., "doing business") and legal requirements), if the Disclosing Party submitting this EDS is the Applicant and is doing business with the City, then the Disclosing Party certifies as follows: (i) neither the Applicant nor any controlling person is currently indicted or charged with, or has admitted guilt of, or has ever been convicted of, or placed under supervision for, any criminal offense involving actual, attempted, or conspiracy to commit bribery, theft, fraud, forgery, perjury, dishonesty or deceit against an officer or employee of the City or any sister agency; and (ii) the Applicant understands and acknowledges that compliance with Article I is a continuing requirement for doing business with the City. NOTE: If Article I applies to the Applicant, the permanent compliance timeframe in Article I supersedes some five-year compliance timeframes in certifications 2 and 3 below.

2. The Disclosing Party and, if the Disclosing Party is a legal entity, all of those persons or entities identified in Section II.B.1. of this EDS:

a. are not presently debarred, suspended, proposed for debarment, declared ineligible or voluntarily excluded from any transactions by any federal, state or local unit of government;

b. have not, within a five-year period preceding the date of this EDS, been convicted of a criminal offense, adjudged guilty, or had a civil judgment rendered against them in connection with: obtaining, attempting to obtain, or performing a public (federal, state or local) transaction or contract under a public transaction; a violation of federal or state antitrust statutes; fraud; embezzlement; theft; forgery; bribery; falsification or destruction of records; making false statements; or receiving stolen property;

c. are not presently indicted for, or criminally or civilly charged by, a governmental entity (federal, state or local) with committing any of the offenses set forth in clause B.2.b. of this Section V;

d. have not, within a five-year period preceding the date of this EDS, had one or more public transactions (federal, state or local) terminated for cause or default; and

e. have not, within a five-year period preceding the date of this EDS, been convicted, adjudged guilty, or found liable in a civil proceeding, or in any criminal or civil action, including actions concerning environmental violations, instituted by the City or by the federal government, any state, or any other unit of local government.

3. The certifications in subparts 3, 4 and 5 concern:

• the Disclosing Party;
• any "Contractor" (meaning any contractor or subcontractor used by the Disclosing Party in connection with the Matter, including but not limited to all persons or legal entities disclosed under Section IV, "Disclosure of Subcontractors and Other Retained Parties");
• any "Affiliated Entity" (meaning a person or entity that, directly or indirectly: controls the Disclosing Party, is controlled by the Disclosing Party, or is, with the Disclosing Party, under common control of another person or entity. Indicia of control include, without limitation: interlocking management or ownership; identity of interests among family members, shared facilities and equipment; common use of employees; or organization of a business entity following the ineligibility of a business entity to do business with federal or state or local government, including the City, using substantially the same management, ownership, or principals as the ineligible entity); with respect to Contractors, the term Affiliated Entity means a person or entity that directly or indirectly controls the Contractor, is controlled by it, or, with the Contractor, is under common control of another person or entity;
• any responsible official of the Disclosing Party, any Contractor or any Affiliated Entity or any other official, agent or employee of the Disclosing Party, any Contractor or any Affiliated Entity, acting pursuant to the direction or authorization of a responsible official of the Disclosing Party, any Contractor or any Affiliated Entity (collectively "Agents").

Neither the Disclosing Party, nor any Contractor, nor any Affiliated Entity of either the Disclosing Party or any Contractor nor any Agents have, during the five years before the date this EDS is signed, or, with respect to a Contractor, an Affiliated Entity, or an Affiliated Entity of a Contractor during the five years before the date of such Contractor's or Affiliated Entity's contract or engagement in connection with the Matter:

a. bribed or attempted to bribe, or been convicted or adjudged guilty of bribery or attempting to bribe, a public officer or employee of the City, the State of Illinois, or any agency of the federal government or of any state or local government in the United States of America, in that officer's or employee's official capacity;

b. agreed or colluded with other bidders or prospective bidders, or been a party to any such agreement, or been convicted or adjudged guilty of agreement or collusion among bidders or prospective bidders, in restraint of freedom of competition by agreement to bid a fixed price or otherwise; or

c. made an admission of such conduct described in a. or b. above that is a matter of record, but have not been prosecuted for such conduct; or

d. violated the provisions of Municipal Code Section 2-92-610 (Living Wage Ordinance).

4. Neither the Disclosing Party, Affiliated Entity or Contractor, or any of their employees, officials, agents or partners, is barred from contracting with any unit of state or local government as a result of engaging in or being convicted of (1) bid-rigging in violation of 720 ILCS 5/33E-3; (2) bid-rotating in violation of 720 ILCS 5/33E-4; or (3) any similar offense of any state or of the United States of America that contains the same elements as the offense of bid-rigging or bid-rotating.

5. Neither the Disclosing Party nor any Affiliated Entity is listed on any of the following lists maintained by the Office of Foreign Assets Control of the U.S. Department of the Treasury or the Bureau of Industry and Security of the U.S. Department of Commerce or their successors: the Specially Designated Nationals List, the Denied Persons List, the Unverified List, the Entity List and the Debarred List.

6. The Disclosing Party understands and shall comply with the applicable requirements of Chapters 2-55 (Legislative Inspector General), 2-56 (Inspector General) and 2-156 (Governmental Ethics) of the Municipal Code.

7. If the Disclosing Party is unable to certify to any of the above statements in this Part B (Further Certifications), the Disclosing Party must explain below:

N/A

If the letters "NA," the word "None," or no response appears on the lines above, it will be conclusively presumed that the Disclosing Party certified to the above statements.

8. To the best of the Disclosing Party's knowledge after reasonable inquiry, the following is a complete list of all current employees of the Disclosing Party who were, at any time during the 12-month period preceding the execution date of this EDS, an employee, or elected or appointed official, of the City of Chicago (if none, indicate with "N/A" or "none").

N/A

9. To the best of the Disclosing Party's knowledge after reasonable inquiry, the following is a complete list of all gifts that the Disclosing Party has given or caused to be given, at any time during the 12-month period preceding the execution date of this EDS, to an employee, or elected or appointed official, of the City of Chicago. For purposes of this statement, a "gift" does not include: (i) anything made generally available to City employees or to the general public, or (ii) food or drink provided in the course of official City business and having a retail value of less than $20 per recipient (if none, indicate with "N/A" or "none"). As to any gift listed below, please also list the name of the City recipient.

N/A

C. CERTIFICATION OF STATUS AS FINANCIAL INSTITUTION

1. The Disclosing Party certifies that the Disclosing Party (check one)

[ ] is [X] is not

a "financial institution" as defined in Section 2-32-455(b) of the Municipal Code.

2. If the Disclosing Party IS a financial institution, then the Disclosing Party pledges:

"We are not and will not become a predatory lender as defined in Chapter 2-32 of the Municipal Code. We further pledge that none of our affiliates is, and none of them will become, a predatory lender as defined in Chapter 2-32 of the Municipal Code. We understand that becoming a predatory lender or becoming an affiliate of a predatory lender may result in the loss of the privilege of doing business with the City."

If the Disclosing Party is unable to make this pledge because it or any of its affiliates (as defined in Section 2-32-455(b) of the Municipal Code) is a predatory lender within the meaning of Chapter 2-32 of the Municipal Code, explain here (attach additional pages if necessary):

N/A

If the letters "NA," the word "None," or no response appears on the lines above, it will be conclusively presumed that the Disclosing Party certified to the above statements.

D. CERTIFICATION REGARDING INTEREST IN CITY BUSINESS

Any words or terms that are defined in Chapter 2-156 of the Municipal Code have the same meanings when used in this Part D.

1. In accordance with Section 2-156-110 of the Municipal Code: Does any official or employee of the City have a financial interest in his or her own name or in the name of any other person or entity in the Matter?

[ ] Yes [X] No

NOTE: If you checked "Yes" to Item D.1., proceed to Items D.2. and D.3. If you checked "No" to Item D.1., proceed to Part E.

2. Unless sold pursuant to a process of competitive bidding, or otherwise permitted, no City elected official or employee shall have a financial interest in his or her own name or in the name of any other person or entity in the purchase of any property that (i) belongs to the City, or (ii) is sold for taxes or assessments, or (iii) is sold by virtue of legal process at the suit of the City (collectively, "City Property Sale"). Compensation for property taken pursuant to the City's eminent domain power does not constitute a financial interest within the meaning of this Part D.

Does the Matter involve a City Property Sale?

[ ] Yes [ ] No

3. If you checked "Yes" to Item D.1., provide the names and business addresses of the City officials or employees having such interest and identify the nature of such interest:

| Name | Business Address | Nature of Interest |
|---|---|---|
| | | |
| | | |
| | | |

4. The Disclosing Party further certifies that no prohibited financial interest in the Matter will be acquired by any City official or employee.

E. CERTIFICATION REGARDING SLAVERY ERA BUSINESS

Please check either 1. or 2. below. If the Disclosing Party checks 2., the Disclosing Party must disclose below or in an attachment to this EDS all information required by paragraph 2. Failure to

comply with these disclosure requirements may make any contract entered into with the City in connection with the Matter voidable by the City.

X 1. The Disclosing Party verifies that the Disclosing Party has searched any and all records of the Disclosing Party and any and all predecessor entities regarding records of investments or profits from slavery or slaveholder insurance policies during the slavery era (including insurance policies issued to slaveholders that provided coverage for damage to or injury or death of their slaves), and the Disclosing Party has found no such records.

____2. The Disclosing Party verifies that, as a result of conducting the search in step 1 above, the Disclosing Party has found records of investments or profits from slavery or slaveholder insurance policies. The Disclosing Party verifies that the following constitutes full disclosure of all such records, including the names of any and all slaves or slaveholders described in those records:

_____

_____

_____

_____

## SECTION VI -- CERTIFICATIONS FOR FEDERALLY FUNDED MATTERS

**NOTE: If the Matter is federally funded,** complete this Section VI. **If the Matter is not federally funded,** proceed to Section VII. For purposes of this Section VI, tax credits allocated by the City and proceeds of debt obligations of the City are not federal funding.

### A. CERTIFICATION REGARDING LOBBYING

1. List below the names of all persons or entities registered under the federal Lobbying Disclosure Act of 1995 who have made lobbying contacts on behalf of the Disclosing Party with respect to the Matter: (Add sheets if necessary):

N/A

_____

_____

_____

(If no explanation appears or begins on the lines above, or if the letters "NA" or if the word "None" appear, it will be conclusively presumed that the Disclosing Party means that NO persons or entities registered under the Lobbying Disclosure Act of 1995 have made lobbying contacts on behalf of the Disclosing Party with respect to the Matter.)

2. The Disclosing Party has not spent and will not expend any federally appropriated funds to pay any person or entity listed in Paragraph A.1. above for his or her lobbying activities or to pay any person or entity to influence or attempt to influence an officer or employee of any agency, as defined by applicable federal law, a member of Congress, an officer or employee of Congress, or an employee of a member of Congress, in connection with the award of any federally funded contract, making any federally funded grant or loan, entering into any cooperative agreement, or to extend, continue, renew, amend, or modify any federally funded contract, grant, loan, or cooperative agreement.

3. The Disclosing Party will submit an updated certification at the end of each calendar quarter in which there occurs any event that materially affects the accuracy of the statements and information set forth in paragraphs A.1. and A.2. above.

4. The Disclosing Party certifies that either: (i) it is not an organization described in section 501(c)(4) of the Internal Revenue Code of 1986; or (ii) it is an organization described in section 501(c)(4) of the Internal Revenue Code of 1986 but has not engaged and will not engage in "Lobbying Activities".

5. If the Disclosing Party is the Applicant, the Disclosing Party must obtain certifications equal in form and substance to paragraphs A.1. through A.4. above from all subcontractors before it awards any subcontract and the Disclosing Party must maintain all such subcontractors' certifications for the duration of the Matter and must make such certifications promptly available to the City upon request.

B. CERTIFICATION REGARDING EQUAL EMPLOYMENT OPPORTUNITY

If the Matter is federally funded, federal regulations require the Applicant and all proposed subcontractors to submit the following information with their bids or in writing at the outset of negotiations.

Is the Disclosing Party the Applicant?

[X] Yes [ ] No

If "Yes," answer the three questions below:

1. Have you developed and do you have on file affirmative action programs pursuant to applicable federal regulations? (See 41 CFR Part 60-2.)
[ ] Yes [ ] No

2. Have you filed with the Joint Reporting Committee, the Director of the Office of Federal Contract Compliance Programs, or the Equal Employment Opportunity Commission all reports due under the applicable filing requirements?
[ ] Yes [ ] No

3. Have you participated in any previous contracts or subcontracts subject to the equal opportunity clause?
[ ] Yes [ ] No

If you checked "No" to question 1. or 2. above, please provide an explanation:

_____

_____

## SECTION VII -- ACKNOWLEDGMENTS, CONTRACT INCORPORATION, COMPLIANCE, PENALTIES, DISCLOSURE

The Disclosing Party understands and agrees that:

A. The certifications, disclosures, and acknowledgments contained in this EDS will become part of any contract or other agreement between the Applicant and the City in connection with the Matter, whether procurement, City assistance, or other City action, and are material inducements to the City's execution of any contract or taking other action with respect to the Matter. The Disclosing Party understands that it must comply with all statutes, ordinances, and regulations on which this EDS is based.

B. The City's Governmental Ethics and Campaign Financing Ordinances, Chapters 2-156 and 2-164 of the Municipal Code, impose certain duties and obligations on persons or entities seeking City contracts, work, business, or transactions. The full text of these ordinances and a training program is available on line at www.cityofchicago.org/Ethics, and may also be obtained from the City's Board of Ethics, 740 N. Sedgwick St., Suite 500, Chicago, IL 60610, (312) 744-9660. The Disclosing Party must comply fully with the applicable ordinances.

C. If the City determines that any information provided in this EDS is false, incomplete or inaccurate, any contract or other agreement in connection with which it is submitted may be rescinded or be void or voidable, and the City may pursue any remedies under the contract or agreement (if not rescinded or void), at law, or in equity, including terminating the Disclosing Party's participation in the Matter and/or declining to allow the Disclosing Party to participate in other transactions with the City. Remedies at law for a false statement of material fact may include incarceration and an award to the City of treble damages.

D. It is the City's policy to make this document available to the public on its Internet site and/or upon request. Some or all of the information provided on this EDS and any attachments to this EDS may be made available to the public on the Internet, in response to a Freedom of Information Act request, or otherwise. By completing and signing this EDS, the Disclosing Party waives and releases any possible rights or claims which it may have against the City in connection with the public release of information contained in this EDS and also authorizes the City to verify the accuracy of any information submitted in this EDS.

E. The information provided in this EDS must be kept current. In the event of changes, the Disclosing Party must supplement this EDS up to the time the City takes action on the Matter. If the Matter is a contract being handled by the City's Department of Procurement Services, the Disclosing Party must update this EDS as the contract requires. **NOTE:** With respect to Matters subject to Article I of Chapter 1-23 of the Municipal Code (imposing **PERMANENT INELIGIBILITY** for certain specified offenses), the information provided herein regarding eligibility must be kept current for a longer period, as required by Chapter 1-23 and Section 2-154-020 of the Municipal Code.

The Disclosing Party represents and warrants that:

F.1. The Disclosing Party is not delinquent in the payment of any tax administered by the Illinois Department of Revenue, nor are the Disclosing Party or its Affiliated Entities delinquent in paying any fine, fee, tax or other charge owed to the City. This includes, but is not limited to, all water charges, sewer charges, license fees, parking tickets, property taxes or sales taxes.

F.2 If the Disclosing Party is the Applicant, the Disclosing Party and its Affiliated Entities will not use, nor permit their subcontractors to use, any facility listed by the U.S. E.P.A. on the federal Excluded Parties List System ("EPLS") maintained by the U. S. General Services Administration.

F.3 If the Disclosing Party is the Applicant, the Disclosing Party will obtain from any contractors/subcontractors hired or to be hired in connection with the Matter certifications equal in form and substance to those in F.1. and F.2. above and will not, without the prior written consent of the City, use any such contractor/subcontractor that does not provide such certifications or that the Disclosing Party has reason to believe has not provided or cannot provide truthful certifications.

NOTE: If the Disclosing Party cannot certify as to any of the items in F.1., F.2. or F.3. above, an explanatory statement must be attached to this EDS.

**CERTIFICATION**

Under penalty of perjury, the person signing below: (1) warrants that he/she is authorized to execute this EDS and Appendix A (if applicable) on behalf of the Disclosing Party, and (2) warrants that all certifications and statements contained in this EDS and Appendix A (if applicable) are true, accurate and complete as of the date furnished to the City.

David Jans
(Print or type name of Disclosing Party)

By: _____
(Sign here)

DAVID JANS
(Print or type name of person signing)

_____
(Print or type title of person signing)

Signed and sworn to before me on (date) June 23, 2014,
at DuPage County, IL (state).

Julia J Lundgren Notary Public.

Commission expires: 08/05/2017.

"OFFICIAL SEAL"
JULIA J LUNDGREN
Notary Public, State of Illinois
My Commission Expires 8/5/2017

CITY OF CHICAGO
ECONOMIC DISCLOSURE STATEMENT AND AFFIDAVIT
APPENDIX A

## FAMILIAL RELATIONSHIPS WITH ELECTED CITY OFFICIALS AND DEPARTMENT HEADS

**This Appendix is to be completed only by (a) the Applicant, and (b) any legal entity which has a direct ownership interest in the Applicant exceeding 7.5 percent. It is not to be completed by any legal entity which has only an indirect ownership interest in the Applicant.**

Under Municipal Code Section 2-154-015, the Disclosing Party must disclose whether such Disclosing Party or any "Applicable Party" or any Spouse or Domestic Partner thereof currently has a "familial relationship" with any elected city official or department head. A "familial relationship" exists if, as of the date this EDS is signed, the Disclosing Party or any "Applicable Party" or any Spouse or Domestic Partner thereof is related to the mayor, any alderman, the city clerk, the city treasurer or any city department head as spouse or domestic partner or as any of the following, whether by blood or adoption: parent, child, brother or sister, aunt or uncle, niece or nephew, grandparent, grandchild, father-in-law, mother-in-law, son-in-law, daughter-in-law, stepfather or stepmother, stepson or stepdaughter, stepbrother or stepsister or half-brother or half-sister.

"Applicable Party" means (1) all executive officers of the Disclosing Party listed in Section II.B.1.a., if the Disclosing Party is a corporation; all partners of the Disclosing Party, if the Disclosing Party is a general partnership; all general partners and limited partners of the Disclosing Party, if the Disclosing Party is a limited partnership; all managers, managing members and members of the Disclosing Party, if the Disclosing Party is a limited liability company; (2) all principal officers of the Disclosing Party; and (3) any person having more than a 7.5 percent ownership interest in the Disclosing Party. "Principal officers" means the president, chief operating officer, executive director, chief financial officer, treasurer or secretary of a legal entity or any person exercising similar authority.

Does the Disclosing Party or any "Applicable Party" or any Spouse or Domestic Partner thereof currently have a "familial relationship" with an elected city official or department head?

[ ] Yes [X] No

If yes, please identify below (1) the name and title of such person, (2) the name of the legal entity to which such person is connected; (3) the name and title of the elected city official or department head to whom such person has a familial relationship, and (4) the precise nature of such familial relationship.

N/A

CITY OF CHICAGO
ECONOMIC DISCLOSURE STATEMENT AND AFFIDAVIT
APPENDIX B

BUILDING CODE SCOFFLAW/PROBLEM LANDLORD CERTIFICATION

**This Appendix is to be completed only by (a) the Applicant, and (b) any legal entity which has a direct ownership interest in the Applicant exceeding 7.5 percent (an "Owner"). It is not to be completed by any legal entity which has only an indirect ownership interest in the Applicant.**

1. Pursuant to Municipal Code Section 2-154-010, is the Applicant or any Owner identified as a building code scofflaw or problem landlord pursuant to Section 2-92-416 of the Municipal Code?

   [ ] Yes [X] No

2. If the Applicant is a legal entity publicly traded on any exchange, is any officer or director of the Applicant identified as a building code scofflaw or problem landlord pursuant to Section 2-92-416 of the Municipal Code?

   [ ] Yes [ ] No [X] Not Applicable

3. If yes to (1) or (2) above, please identify below the name of the person or legal entity identified as a building code scofflaw or problem landlord and the address of the building or buildings to which the pertinent code violations apply.

None

**FILLING OUT THIS APPENDIX B CONSTITUTES ACKNOWLEDGMENT AND AGREEMENT THAT THIS APPENDIX B IS INCORPORATED BY REFERENCE INTO, AND MADE A PART OF, THE ASSOCIATED EDS, AND THAT THE REPRESENTATIONS MADE IN THIS APPENDIX B ARE SUBJECT TO THE CERTIFICATION MADE UNDER PENALTY OF PERJURY ON PAGE 12 OF THE ASSOCIATED EDS.**

(DO NOT SUBMIT THIS PAGE WITH YOUR EDS. The purpose of this page is for you to recertify your EDS prior to submission to City Council or on the date of closing. If unable to recertify truthfully, the Disclosing Party must complete a new EDS with correct or corrected information)

## RECERTIFICATION

Generally, for use with City Council matters. Not for City procurements unless requested.

This recertification is being submitted in connection with 1200 W. Fulton Market Street Alley Vacation [identify the Matter]. Under penalty of perjury, the person signing below: (1) warrants that he/she is authorized to execute this EDS recertification on behalf of the Disclosing Party, (2) warrants that all certifications and statements contained in the Disclosing Party's original EDS are true, accurate and complete as of the date furnished to the City and continue to be true, accurate and complete as of the date of this recertification, and (3) reaffirms its acknowledgments.

David Jans
(Print or type legal name of Disclosing Party)

Date: 8/4/15

By:

(sign here)

Print or type name of signatory:

DAVID JANS

Title of signatory:

OWNER

Signed and sworn to before me on [date] 08/04/2015, by David Jans, at DuPage County, IL [state].

Julia J Lundgren Notary Public.

Commission expires: 08/05/2017.

"OFFICIAL SEAL"
JULIA J LUNDGREN
Notary Public, State of Illinois
My Commission Expires 8/5/2017

Ver. 11-01-05

# City of Chicago

O2015-6589

Office of the City Clerk

Document Tracking Sheet

| | |
|---|---|
| **Meeting Date:** | 9/24/2015 |
| **Sponsor(s):** | O'Shea (19) |
| **Type:** | Ordinance |
| **Title:** | Vacation of portion of W 115th St bounded by S Western Ave and S Oakley Ave |
| **Committee(s) Assignment:** | Committee on Transportation and Public Way |

**TIME EXTENSION ORDINANCE**
**INTERGOVERNMENTAL**

WHEREAS, the City of Chicago ("City") is a home rule unit of local government pursuant to Article VII, Section 6 (a) of the 1970 constitution of the State of Illinois and, as such, may exercise any power and perform any function pertaining to its government and affairs; and

WHEREAS, the properties at 2331-2339 W. 115th Street and 2326-2336 W. 115th Street, are owned by the Chicago Park District, a Illinois Municipal Corporation; and

WHEREAS, the Chicago Park District, with the support of the City of Chicago's Department of Planning and Development, proposes to assemble properties including the portion of the street to be vacated hereby, for the purpose of creating the Morgan Park Sports Center; and

WHEREAS, on March 18, 2015 the City Council enacted an ordinance published in the Journal of the Proceedings of the City Council of the City of Chicago for such date at pages 104812 through 104817, inclusive (the "March 18, 2015 Ordinance"), authorized the vacation and closure of that part of the public street described herein; and

WHEREAS, due to an unforeseen delay, the recordation of the certified March 18, 2015 Ordinance and associated Plat of Vacation were not recorded therefore an extension of time is required to allow the Chicago Park District to complete the necessary steps set forth in the March 18, 2015 Ordinance; and

WHEREAS, The City Council of the City of Chicago, after due investigation and consideration, has determined that the nature and extent of public use and the public interest to be subserved is such as to warrant the vacation of that part of the public street described in the following ordinance; now, therefore,

BE IT ORDAINED BY THE CITY COUNCIL OF THE CITY OF CHICAGO:

SECTION 1. **THAT PART OF WEST 115TH STREET DESCRIBED AS FOLLOWS; BEGINNING AT THE SOUTHWEST CORNER OF LOT 8, ALSO BEING A POINT ON THE EAST LINE OF S. WESTERN AVENUE, IN THE SUBDIVISION OF ORIGINAL LOTS 1, 2 AND 3 AND THE SOUTH 93 FEET OF ORIGINAL LOTS 4 AND 5, AND ALSO A RE-SUBDIVISION OF LOTS 31, 32, 33, 38, 39 AND 40 OF THE SUBDIVISION OF THE SOUTH HALF OF LOTS 14 AND 15 AND ALL OF LOTS 6 TO 13 INCLUDED, AND THE NORTH 57 FEET OF ORIGINAL LOTS 4 AND 5 IN BLOCK E. MORGAN PARK, WASHINGTON HEIGHTS, SECTION 19, TOWNSHIP 37 NORTH, RANGE 14 EAST OF THE THIRD PRINCIPAL MERIDIAN, ACCORDING TO THE PLAT THEREOF RECORDED MAY 19, 1890 AS DOCUMENT NUMBER 1272083; THENCE SOUTHEASTERLY 77.72 FEET ALONG A CURVE WHOSE RADIUS IS 95.13 FEET AND TO THE NORTH, THE CHORD OF SAID CURVE BEARS SOUTH 66 DEGREES 30 MINUTES 02 SECONDS EAST 75.57 FEET TO A**

**POINT ON THE SOUTH LINE OF LOT 9 OF SAID SUBDIVISION; THENCE SOUTH 89 DEGREES 53 MINUTES 22 SECONDS EAST 55.58 FEET TO THE SOUTHEAST CORNER OF THE WEST HALF OF LOT 10 IN SAID SUBDIVISION; THENCE SOUTH 00 DEGREES 06 MINUTES 38 SECONDS WEST 80.00 FEET TO THE NORTH LINE OF LOT 59 IN WALKER'S RESUBDIVISION OF BLOCKS A, B, AND D IN THE RESUBDIVISION OF LOTS AND BLOCKS ALL IN MORGAN PARK, WASHINGTON HEIGHTS, SECTION 19, TOWNSHIP 37 NORTH, RANGE 14 EAST OF THE THIRD PRINCIPAL MERIDIAN, ACCORDING TO THE PLAT THEREOF RECORDED MARCH 16, 1888 AS DOCUMENT NUMBER 932920; THENCE NORTH 89 DEGREES 53 MINUTES 22 SECONDS WEST ALONG THE NORTH LINE OF SAID LOT 59, A DISTANCE OF 84.95 FEET; THENCE SOUTHWESTERLY 46.37 FEET ALONG THE NORTH LINE OF SAID LOT 59 ON A CURVE WHOSE RADIUS IS 50.00 FEET AND TO THE SOUTH, THE CHORD OF SAID CURVE BEARS SOUTH 63 DEGREES 28 MINUTES 35 SECONDS WEST 44.72 FEET TO THE WEST LINE OF SAID LOT 59, ALSO BEING THE EAST LINE OF SAID S. WESTERN AVENUE; THENCE NORTH 00 DEGREES 06 MINUTES 12 SECONDS EAST, ALONG THE EAST LINE OF SAID S. WESTERN AVENUE, 130.05 FEET TO THE POINT OF BEGINNING, IN COOK COUNTY, ILLINOIS, SAID PARCEL CONTAINS 10,879 SQ. FT.(0.250 ACRES), MORE OR LESS** as shaded and legally described by the words "HEREBY VACATED" on the plat hereto attached as **Exhibit A**, which drawing for greater clarity, is hereby made a part of this ordinance, be and the same is hereby vacated and closed, inasmuch as the same is no longer required for public transportation use, and the public interest will be subserved by such vacation.

SECTION 2. The City of Chicago hereby reserves the street as herein vacated, as a right of way for an existing 12" Water Department main and its associated appurtenances thereto, and for the installation of any additional water mains and appurtenances which in the future may be located in the street as herein vacated, and for the maintenance, renewal, and reconstruction of such facilities, with the right of ingress and egress at all times upon reasonable notice. It is also provided that the City shall have 24 hour access to the area to be vacated, that no buildings or other structures shall be erected on the said right of way herein reserved, or other use made of said area, which in the judgment of the municipal officials having control of the aforesaid service facilities would interfere with the use, maintenance, renewal, or reconstruction of said facilities, or the construction of additional municipally-owned service facilities. It is further provided that any vacation-beneficiary prompted adjustments to water facilities in the area to be vacated, and the repair, renewal or replacement of any private materials, or private property damaged in the area to be vacated as a result of the City exercising its easement rights shall be done at the beneficiary's expense.

SECTION 3. The Chicago Park District acknowledges that the existing 6" Water Department main and its associated appurtenances within the area to be vacated shall become the private property and the maintenance responsibility of the Chicago Park District. All abandonment and reconfiguration work involving City water main facilities will be accomplished at the expense of the Chicago Park District. The value of the amortized water main shall be paid to the Department of Water Management prior to recording.

SECTION 4 The City of Chicago hereby reserves the area herein vacated, as a right of way for existing Water Department sewers and sewer structures, for the installation of any additional sewers, sewer structures and appurtenances now located, or which in the future may be located in the street as herein vacated, and for the maintenance, renewal and

reconstruction of such facilities. It is also provided that, the City shall have 24 hour access to the area to be vacated; that no buildings or other permanent structures shall be erected on said right of way herein reserved, or other use made of said area, which in the sole discretion and judgment of the respective municipal officials having control of the aforesaid service facilities, would interfere with the use, maintenance, renewal, or reconstruction of said facilities, or the construction of additional municipally-owned service facilities; and that all sewers structures shall be exposed to grade. It is further provided that any vacation-beneficiary prompted adjustments to sewer facilities in the area to be vacated; and the repair, renewal or replacement of any private materials, or private property damaged in the area to be vacated as a result of the City exercising its easement rights shall be done at the expense of the beneficiary of the vacation.

SECTION 5. The City of Chicago hereby reserves for the benefit of Commonwealth Edison, AT&T/SBC, Comcast and their successors or assigns, a non-exclusive utility easement to operate, maintain, construct, replace and renew overhead wires, poles, and associated equipment and underground conduit, cables, and associated equipment for the transmission and distribution of electrical energy, telephonic and associated services under, over and along the street herein vacated, with the right of ingress and egress. The grade of the vacated public way shall not be altered in a manner so as to interfere with the operation and maintenance of Commonwealth Edison, AT&T/SBC, Comcast facilities. No buildings, permanent structures or obstructions shall be placed over Commonwealth Edison, AT&T/SBC and/or Comcast facilities without express written release of easement by the involved utility. Any future vacation-beneficiary prompted relocation of Commonwealth Edison, AT&T/SBC and/or Comcast facilities lying within the area to be vacated will be accomplished by respective utility provider and be done at the expense of beneficiary of the vacation.

SECTION 6. The City of Chicago hereby reserves for the benefit of The Peoples Gas Light and Coke Co. an easement to operate, maintain, repair, renew and replace existing underground facilities and to construct new facilities in all of the area to be vacated, with the right of ingress and egress at all times for any and all such purposes. It is further provided that no buildings or other structures shall be erected on said easement herein reserved for The Peoples Gas Light and Coke Co. or other use made of the said area which would interfere with the construction, operation, maintenance, repair, removal, or replacement of said facilities, or the construction of additional facilities. Any future vacation- beneficiary prompted relocation of Peoples Gas facilities lying within the area to be vacated will be accomplished by Peoples Gas, and done at the expense of beneficiary of the vacation.

SECTION 7. The vacation herein provided for is made upon the express condition that within one hundred eighty (180) days after the passage of this ordinance, the Chicago Park District shall file or cause to be filed for record in the Office of the Recorder of Deeds of Cook County, Illinois a certified copy of this ordinance, together with the full sized corresponding plat as approved by the Superintendent of Maps and Plats.

SECTION 8. This ordinance shall take effect and be in force from and after its passage and publication. The vacation shall take effect and be in force from and after its recording, and the recording of the full sized plat as approved by the CDOT Superintendent of Maps and Plats.

Vacation Approved:

Rebekah Scheinfeld
Commissioner


Approved as to Form and Legality


Richard Wendy
Deputy Corporation Counsel

Honorable Matt O'Shea
Alderman, 19th Ward

EXHIBIT "A"

# PLAT OF VACATION

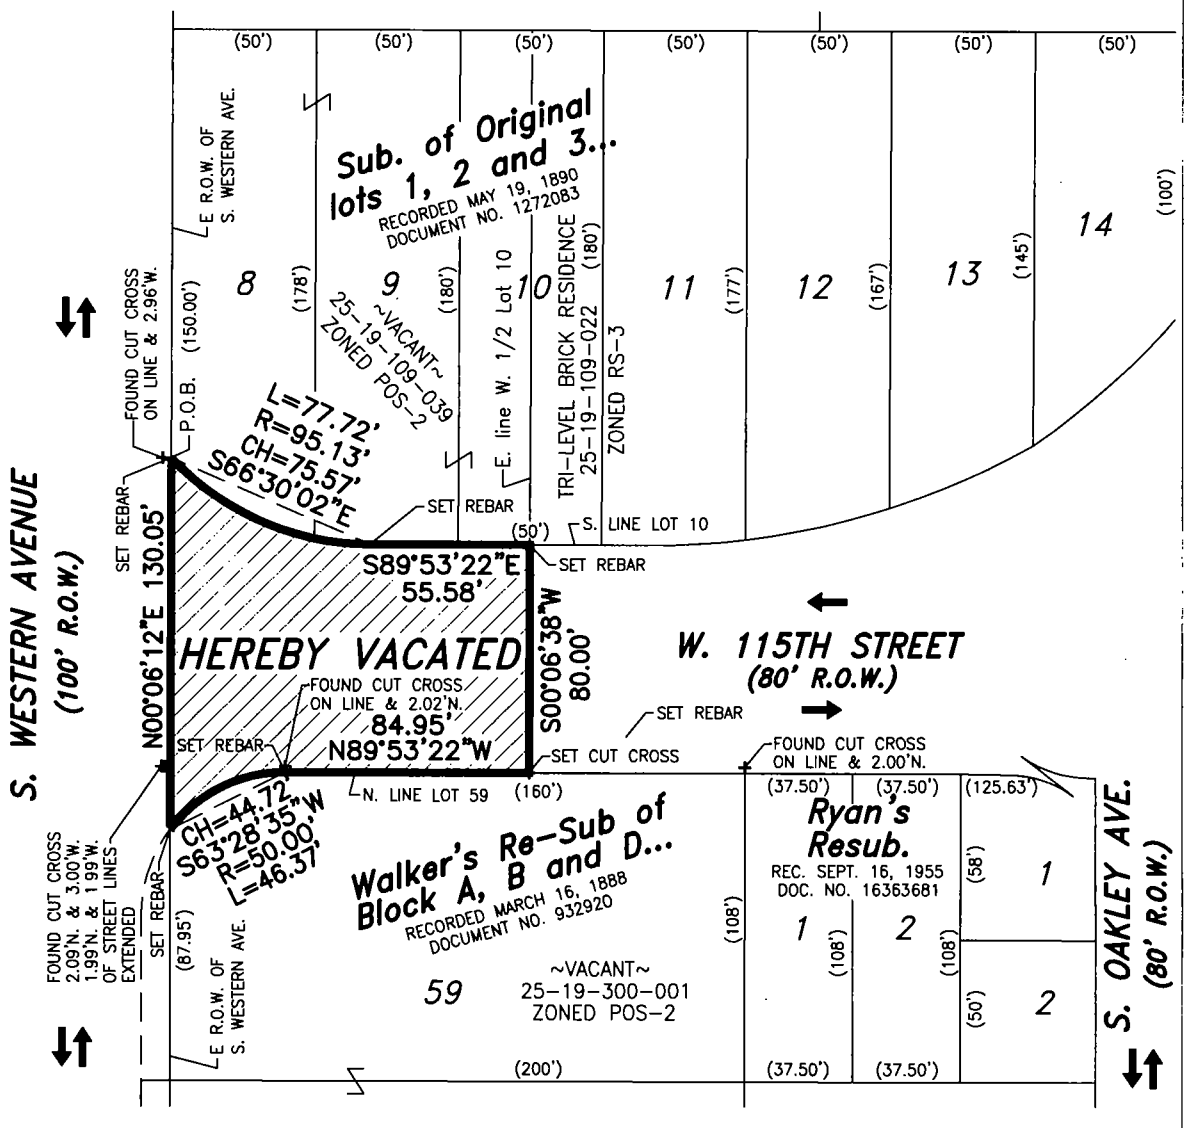

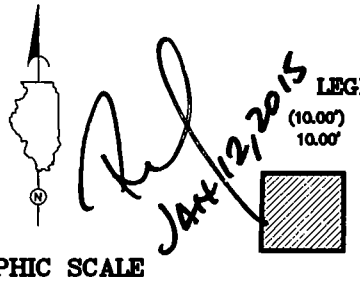LEGEND

(10.00') RECORD
10.00' MEASURED

AREA TO BE VACATED

TRAFFIC DIRECTION ARROWS

● SET 5/8" REBAR

\+ CUT CROSS

Bearings are based on the East line of S. Western Avenue which is assumed to bear N00°06'12"E.

Firm Registration No. 184.003610
Expiration date: 04/30/2015

Dimensions are shown in feet and decimal parts thereof.

No dimensions should be assumed by scale measurements upon the plat.

GRAPHIC SCALE

40 0 20 40 80

( IN FEET )
1 inch = 40 ft.

CDOT# 19-19-14-3671


TERRA ENGINEERING LTD.
225 W Ohio Street, 4th Floor
Chicago, Illinois 60654
(312) 467-0123 (312) 467-0220 fax


PLAT OF VACATION

Prepared for:
StudioGC Architecture + BIM
223 W. Jackson Blvd., Suite 1200
Chicago, IL 60606

Job No: 13-234
Date: 1/9/15

SHEET 1 OF 2

Jan 09, 2015 - 8:45am
V:\MORGAN PARK SPORTS CENTER (13-234-001)\SURVEY\MORGAN PARK VACATION.dwg



EXHIBIT "A"

# PLAT OF VACATION

That part of West 115th Street described as follows; Beginning at the Southwest corner of Lot 8, also being a point on the East line of S. Western Avenue, in the Subdivision of Original Lots 1, 2 and 3 and the South 93 feet of original Lots 4 and 5, and also a Re-subdivision of Lots 31, 32, 33, 38, 39 and 40 of the Subdivision of the South Half of Lots 14 and 15 and all of Lots 6 to 13 included, and the North 57 feet of original Lots 4 and 5 in Block E. Morgan Park, Washington Heights, Section 19, Township 37 North, Range 14 East of the Third Principal Meridian, according to the plat thereof recorded May 19, 1890 as Document number 1272083; thence Southeasterly 77.72 feet along a curve whose radius is 95.13 feet and to the North, the chord of said curve bears South 66 degrees 30 minutes 02 seconds East 75.57 feet to a point on the South line of Lot 9 of said Subdivision; thence South 89 degrees 53 minutes 22 seconds East 55.58 feet to the Southeast corner of the West Half of Lot 10 in said subdivision; thence South 00 degrees 06 minutes 38 seconds West 80.00 feet to the North line of Lot 59 in Walker's Resubdivision of Blocks A, B, and D in the Resubdivision of Lots and Blocks all in Morgan Park, Washington Heights, Section 19, Township 37 North, Range 14 East of the Third Principal Meridian, according to the plat thereof recorded March 16, 1888 as Document number 932920; thence North 89 degrees 53 minutes 22 seconds West along the North line of said Lot 59, a distance of 84.95 feet; thence Southwesterly 46.37 feet along the North line of said Lot 59 on a curve whose radius is 50.00 feet and to the South, the chord of said curve bears South 63 degrees 28 minutes 35 seconds West 44.72 feet to the West line of said Lot 59, also being the East line of said S. Western Avenue; thence North 00 degrees 06 minutes 12 seconds East, along the East line of said S. Western Avenue, 130.05 feet to the Point of Beginning, in Cook County, Illinois.

Said parcel contains 10,879 Sq. Ft.(0.250 Acres), more or less.

DEPT. OF FINANCE

COOK CO.

C.D.O.T.

STATE OF ILLINOIS
COUNTY OF COOK

This is to certify that I, an Illinois Professional Land Surveyor, have surveyed the property described in the caption above, and that this Professional service conforms to the current Illinois Minimum Standards for a Boundary Survey.

Given under my hand and seal in Chicago, Illinois, this 8th day of January, 2015.

THOMAS E. BAUMGARTNER, ILLINOIS LAND SURVEYOR NO. 3142
LICENSE EXPIRATION 11-30-2016

Field work completed
November 15, 2013.

PROFESSIONAL LAND SURVEYOR ★ STATE OF ILLINOIS ★ THOMAS E. BAUMGARTNER 35-3142 PLAINFIELD

Dept 1/12/2015

CDOT# 19-19-14-3671

FIRM REGISTRATION EXPIRATION 4-30-2015

TERRA ENGINEERING LTD.
225 W Ohio Street, 4th Floor
Chicago, Illinois 60654
(312) 467-0123 (312) 467-0220 fax

PLAT OF VACATION

Prepared for:
StudioGC Architecture + BBM
223 W. Jackson Blvd., Suite 1200
Chicago, IL 60606

Job No: 13-234
Date: 1/9/15

SHEET 2 OF 2

Jan 12, 2015 - 9:02am
V:\MORGAN PARK SPORTS CENTER (13-234-001)\SURVEY\MORGAN PARK VACATION.dwg

